



MO-PE-2021019715
DATE PREPARED
7/24/2026

ROUTE	STATE
266	MO

200	MO
DISTRICT	SHEET N
SW	1

SW	1
COUNTY	
GREENE	




GREENE
JOB NO.
1610000

JSU0080

CONTRACT ID.

PROJECT NO.



BRIDGE NO.

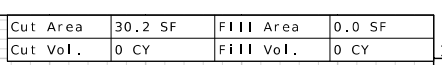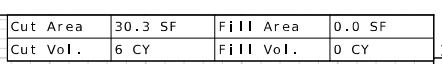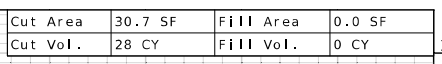

MISSOURI HIGHWAYS AND TRANSPORTATION
COMMISSION

105 WEST CAPITOL
JEFFERSON CITY, MO. 65102

CROSS SECTION SHEET
ROUTE 266 (AT AB)
SHEET 1 OF 59

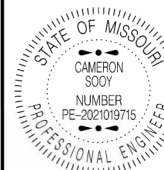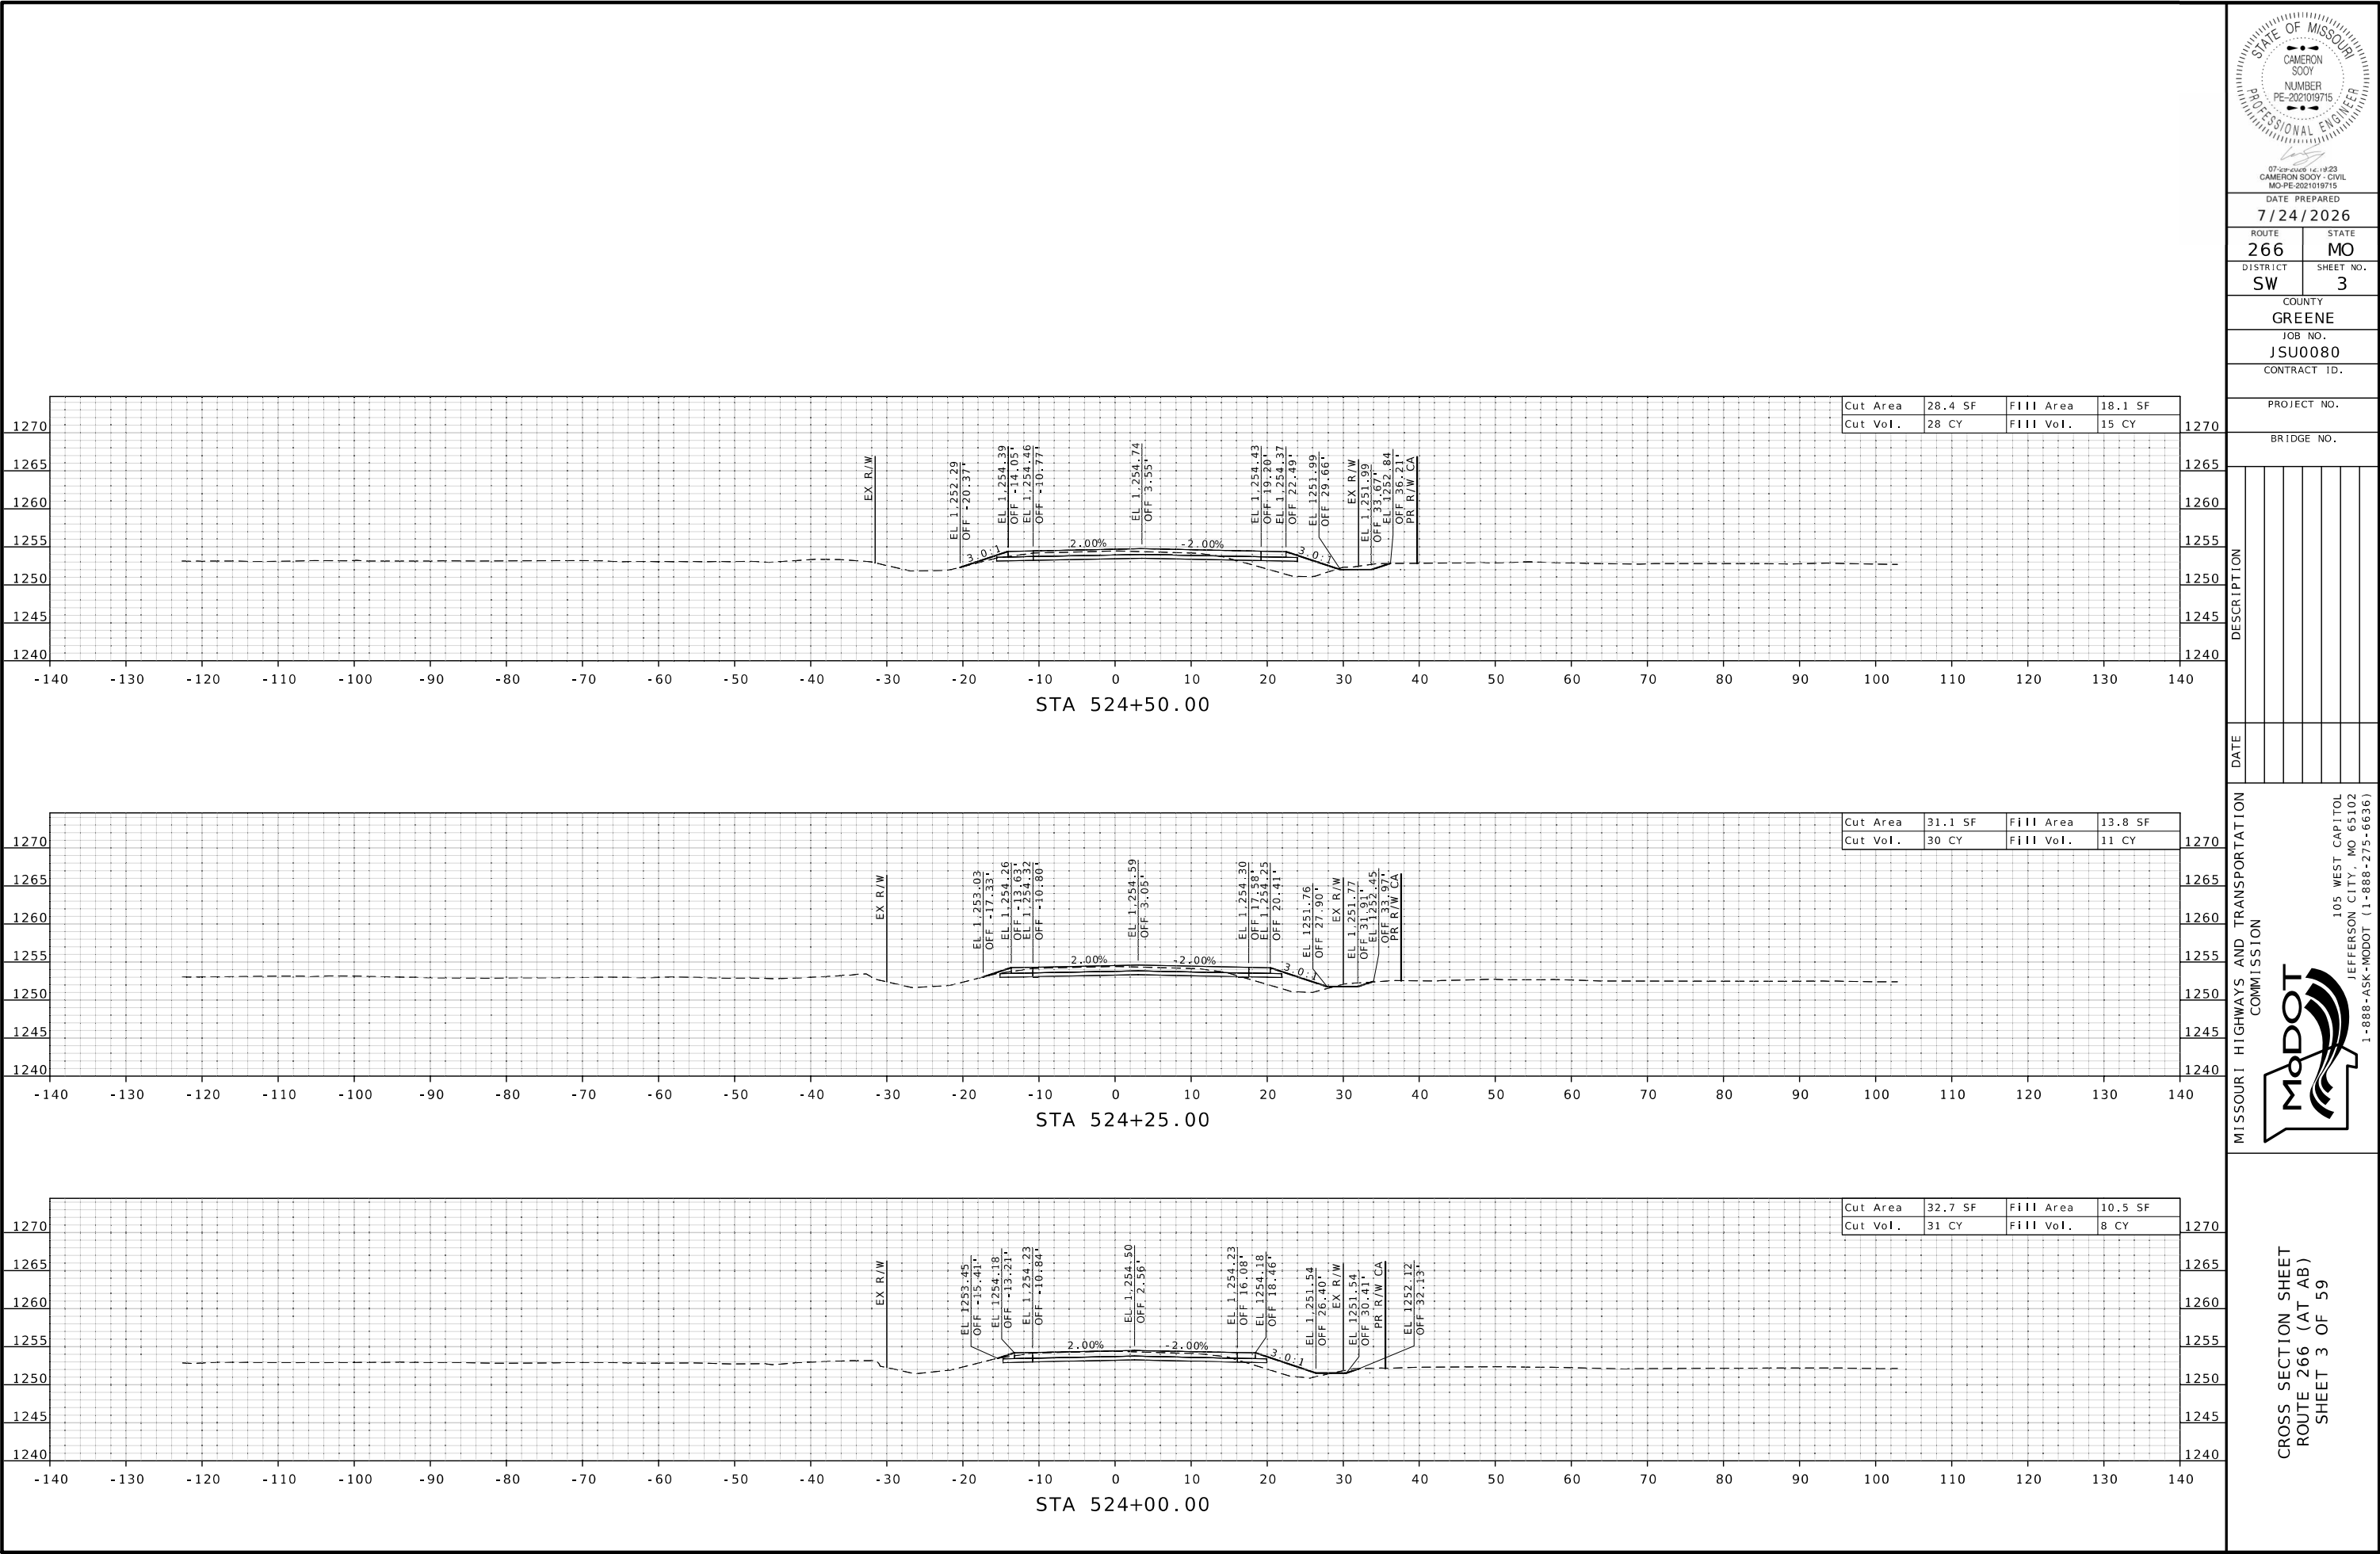

07-000006 v.19.23
CAMERON SOOY, CIVIL
MO-PE-2021019715

DATE PREPARED
7/24/2026

ROUTE 266 STATE MO

DISTRICT SW SHEET NO. 3

COUNTY GREENE

JOB NO. JSU0080

CONTRACT ID.

PROJECT NO.



BRIDGE NO.

DESCRIPTION	DATE

MISSOURI HIGHWAYS AND TRANSPORTATION COMMISSION

105 WEST CAPITOL
JEFFERSON CITY, MO 65102
1-888-ASK-MODOT (1-888-275-6636)

CROSS SECTION SHEET
ROUTE 266 (AT AB)
SHEET 3 OF 59

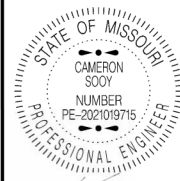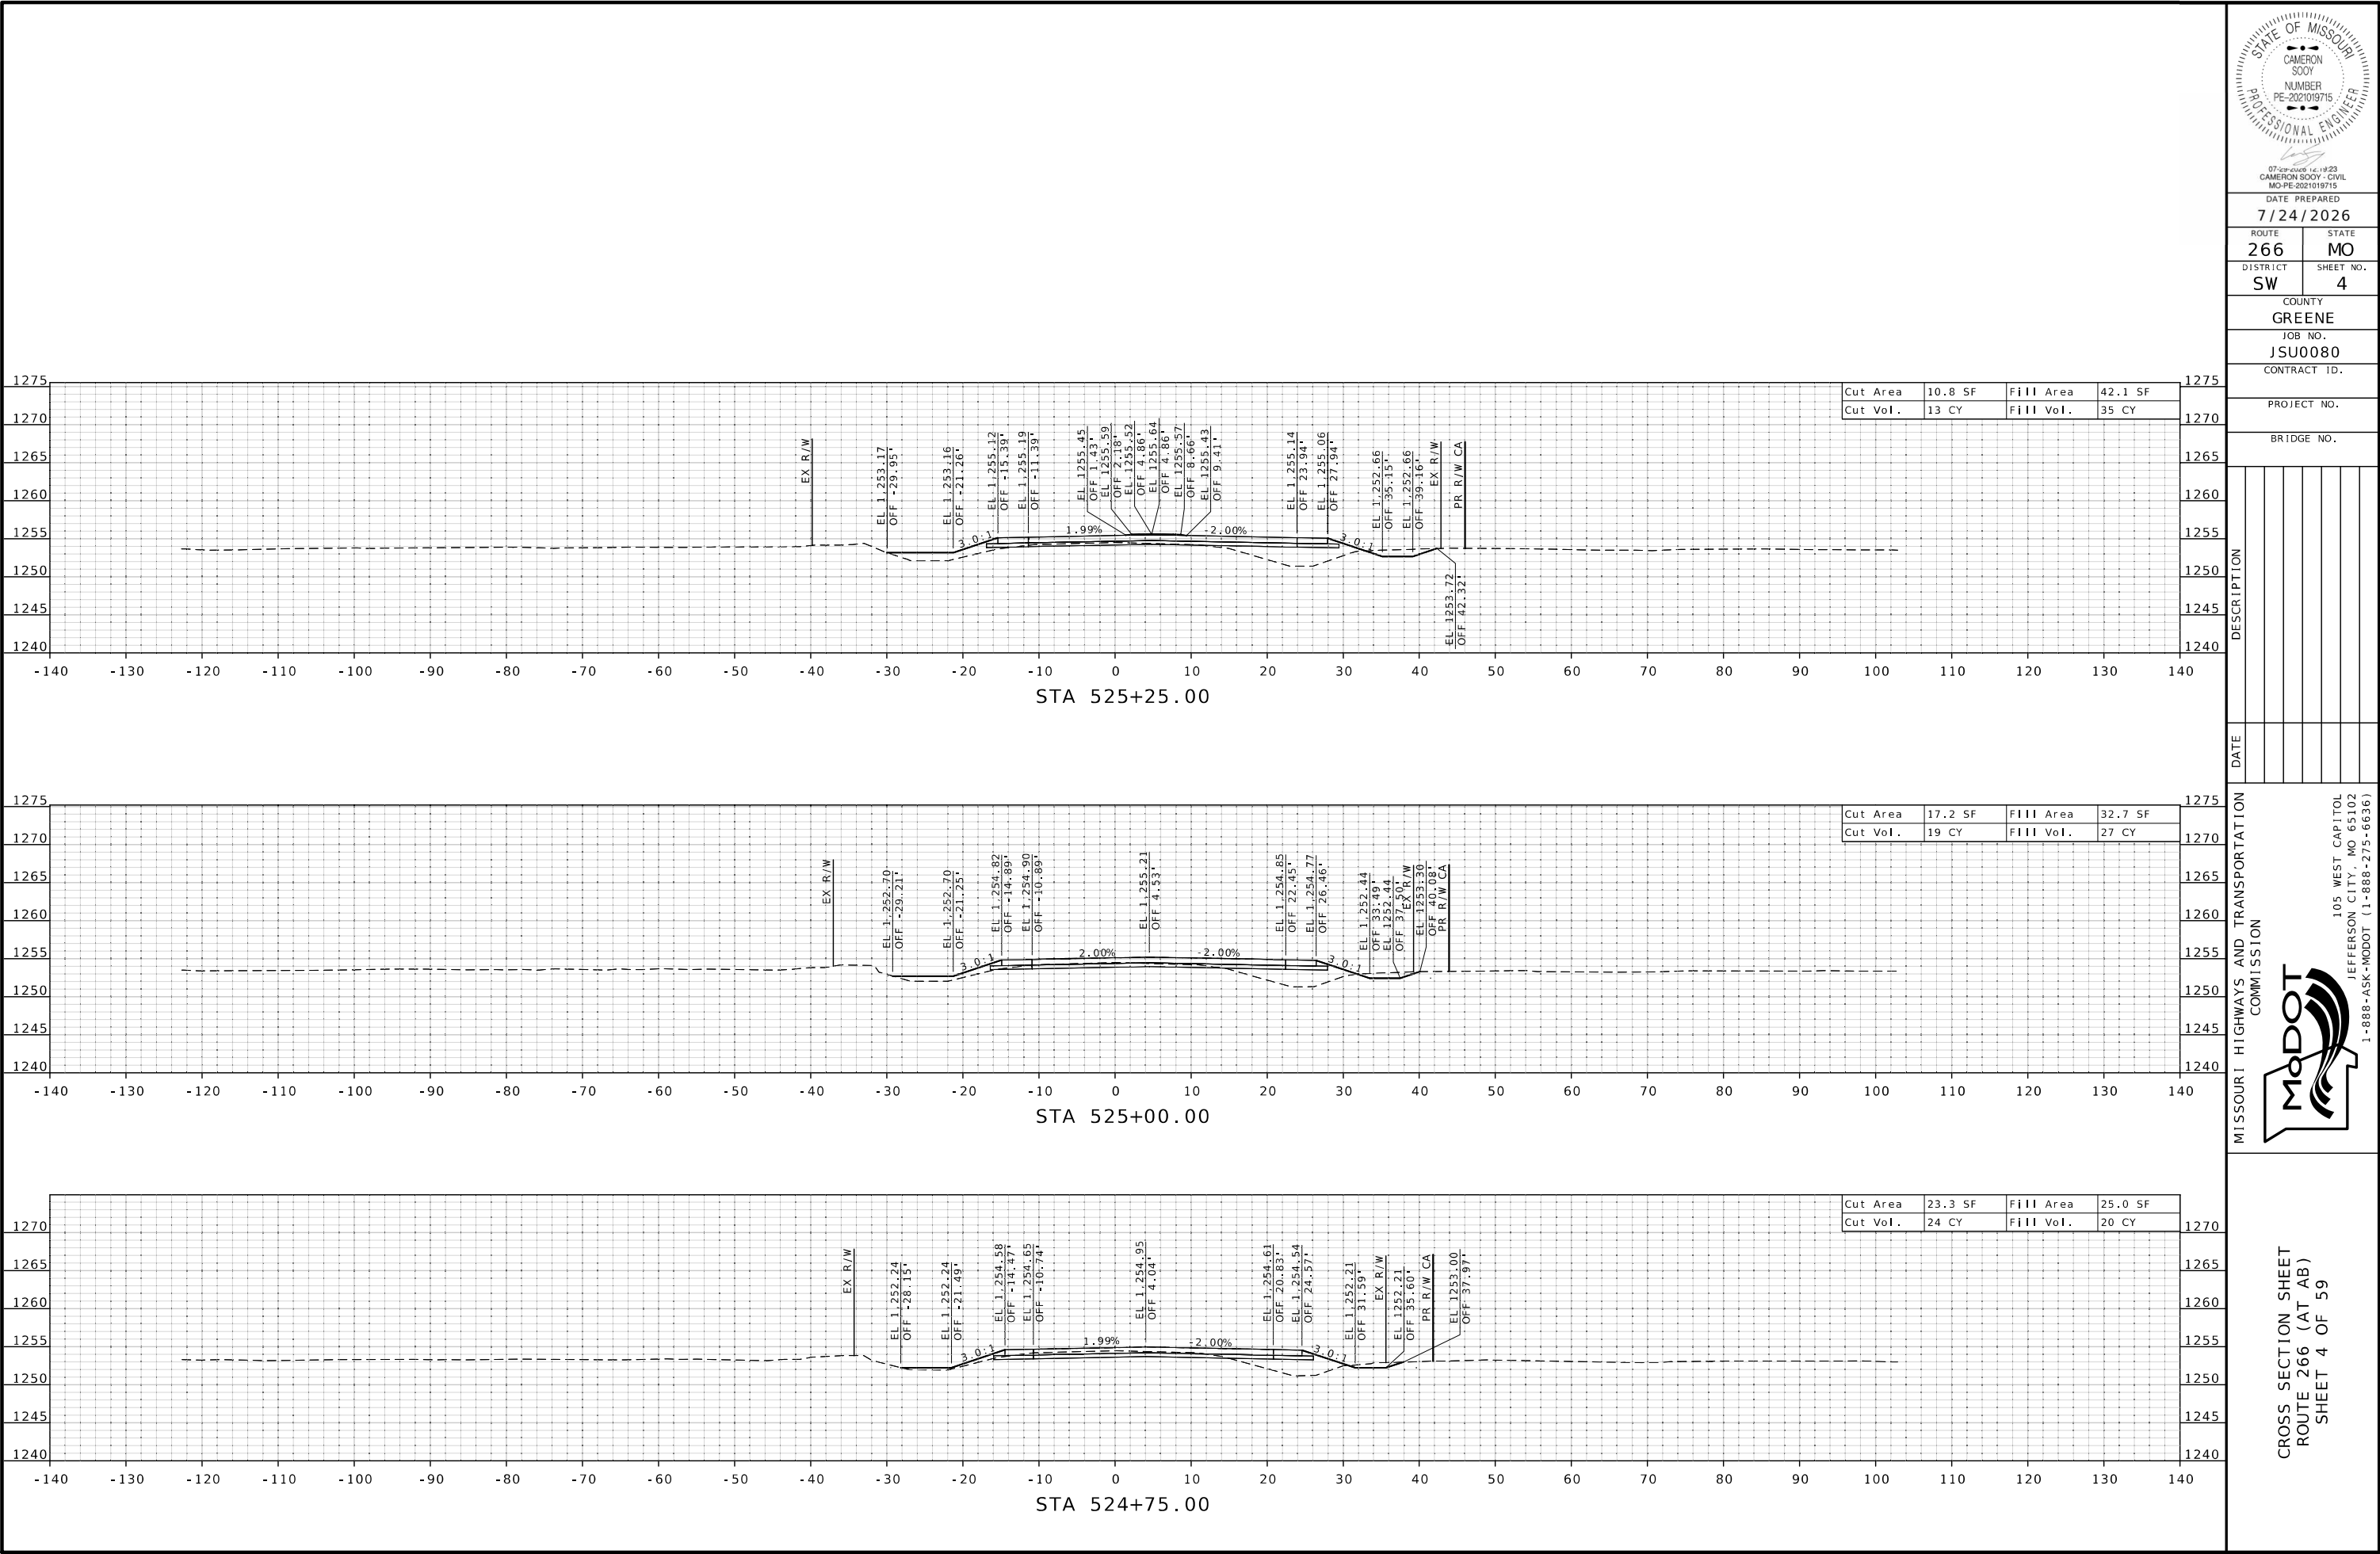

DATE PREPARED
7/24/2026

ROUTE 266	STATE MO
DISTRICT SW	SHEET NO. 4

COUNTY
GREENE

JOB NO.
JSU0080

CONTRACT ID.

PROJECT NO.

BRIDGE NO.



DESCRIPTION

DATE

MISSOURI HIGHWAYS AND TRANSPORTATION COMMISSION

105 WEST CAPITOL
JEFFERSON CITY, MO 65102
1-888-ASK-MODOT (1-888-275-6636)

CROSS SECTION SHEET
ROUTE 266 (AT AB)
SHEET 4 OF 59

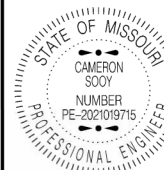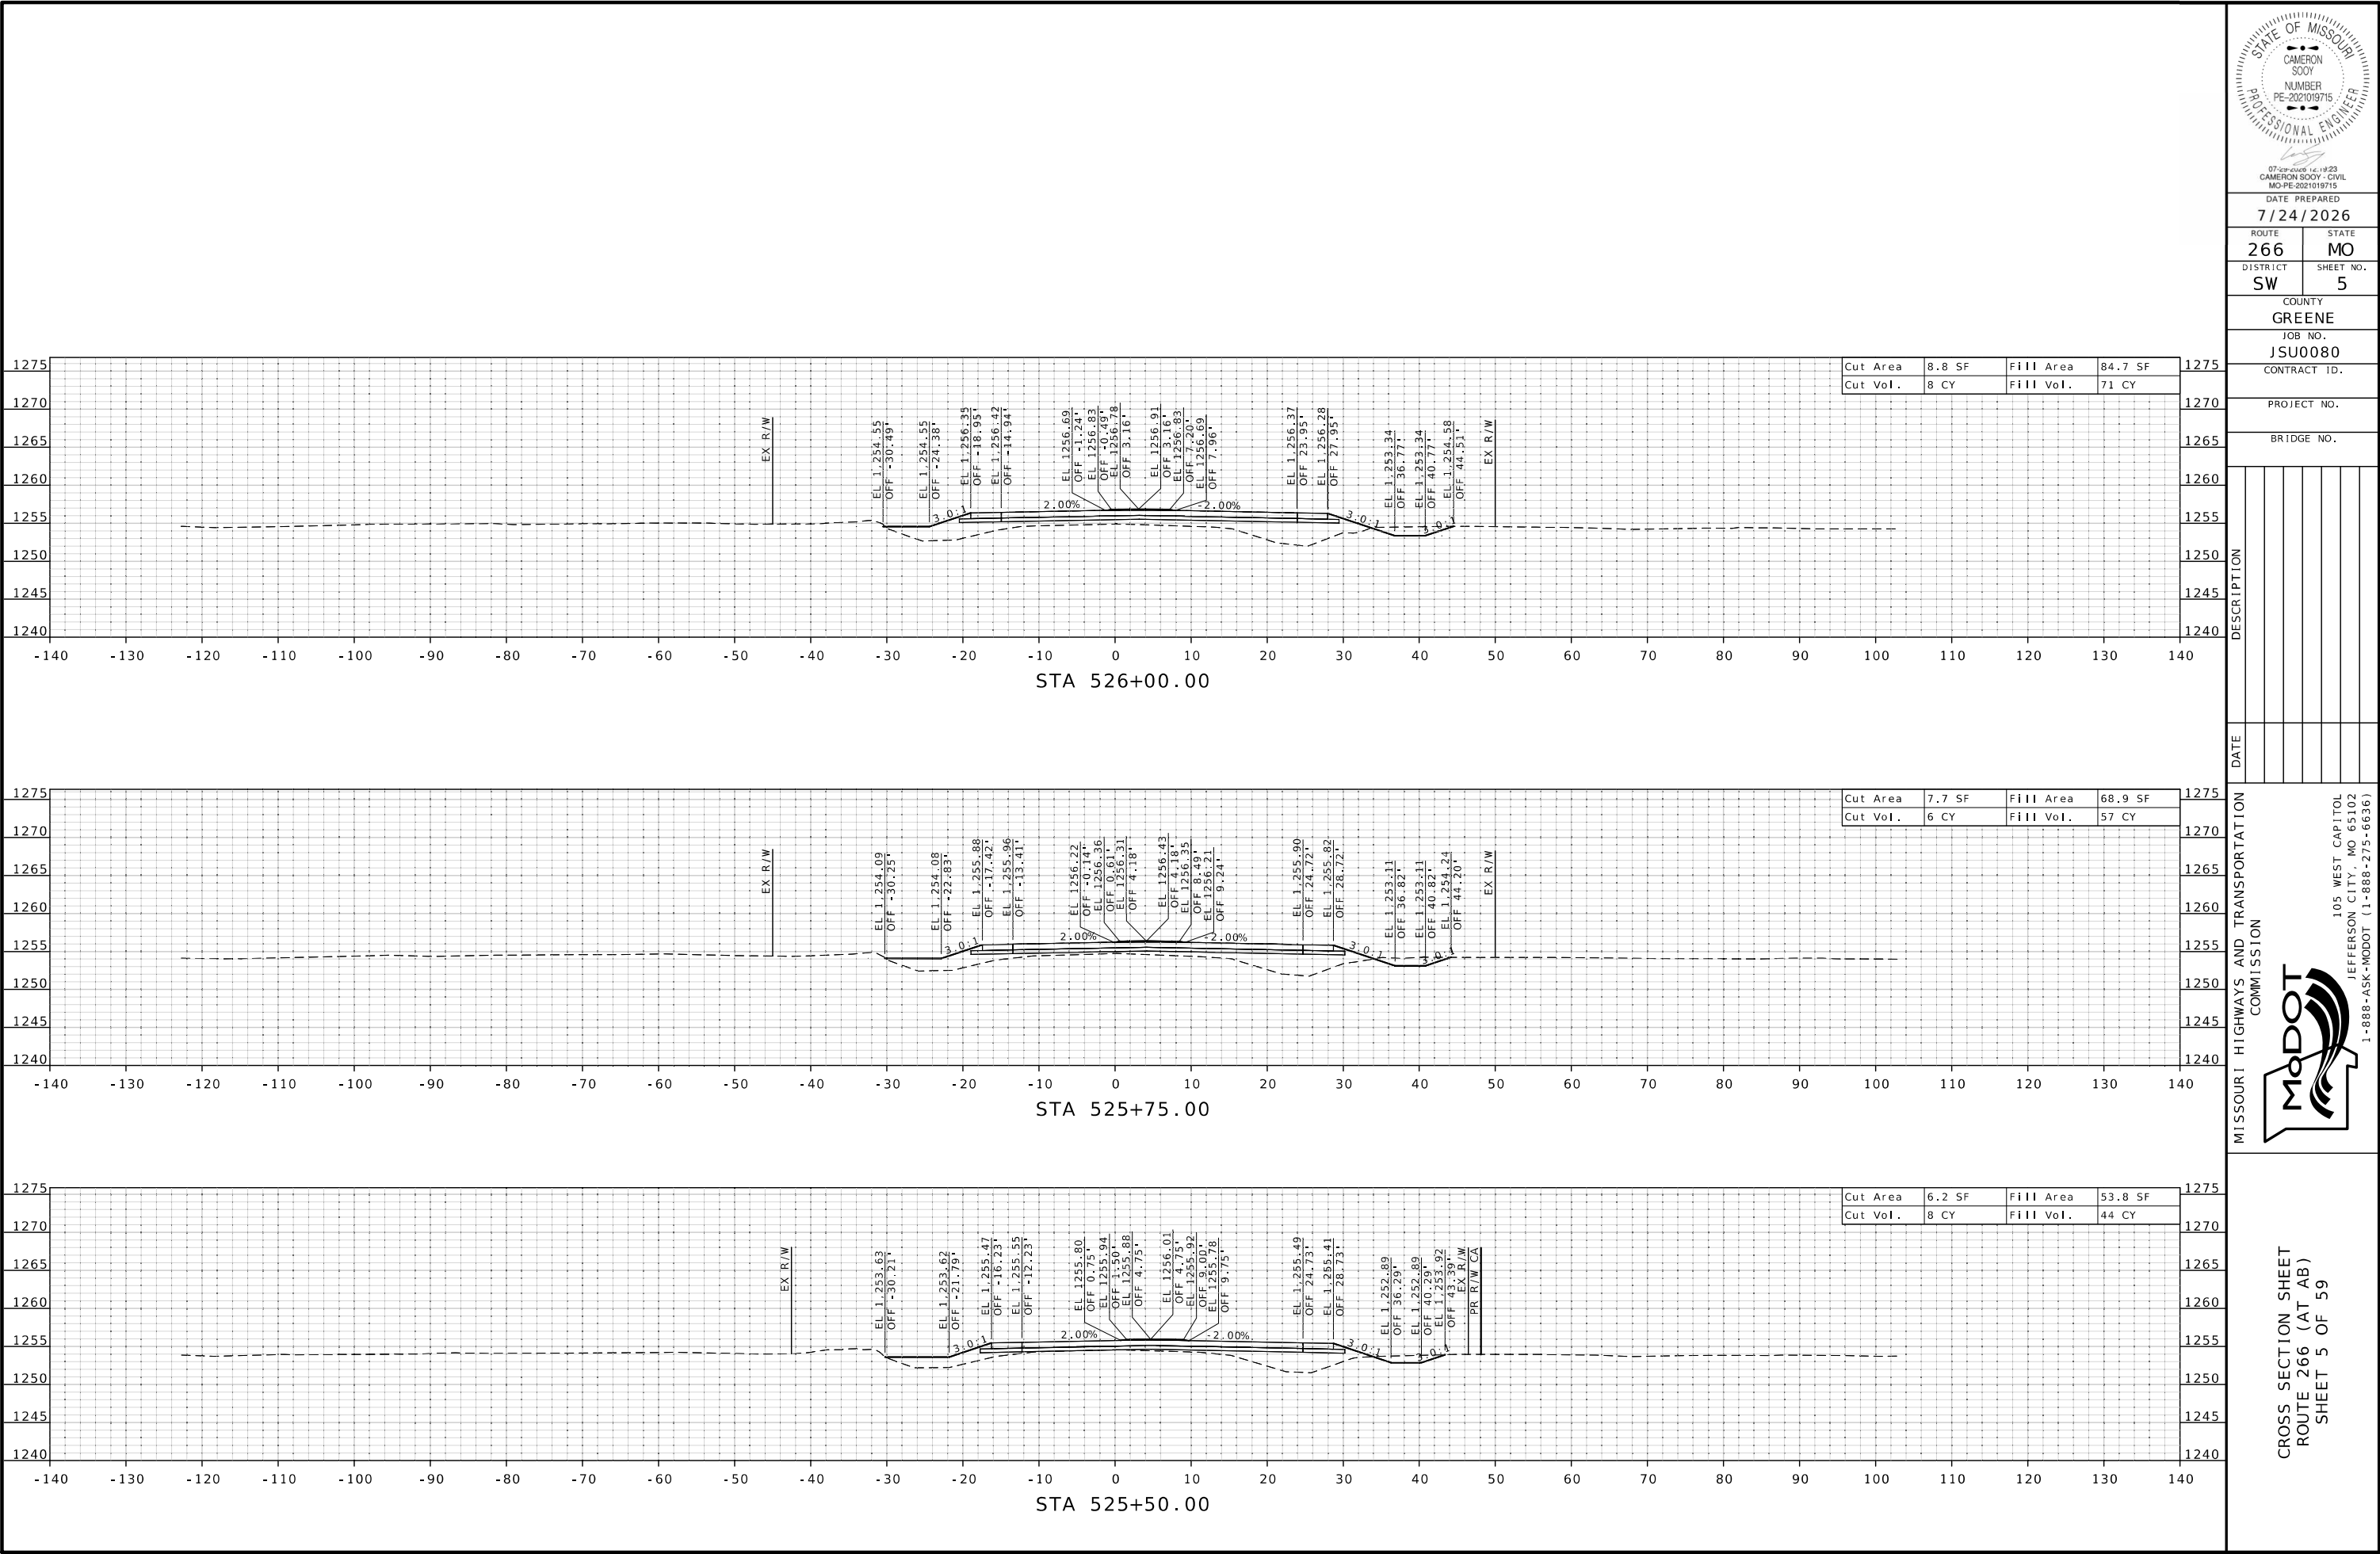

DATE PREPARED
7/24/2026

ROUTE 266	STATE MO
DISTRICT SW	SHEET NO. 5

COUNTY
GREENE

JOB NO.
JSU0080

CONTRACT ID.

PROJECT NO.

BRIDGE NO.




DESCRIPTION



DATE

MISSOURI HIGHWAYS AND TRANSPORTATION COMMISSION

105 WEST CAPITOL
JEFFERSON CITY, MO 65102
1-888-ASK-MODOT (1-888-275-6636)

CROSS SECTION SHEET
ROUTE 266 (AT AB)
SHEET 5 OF 59

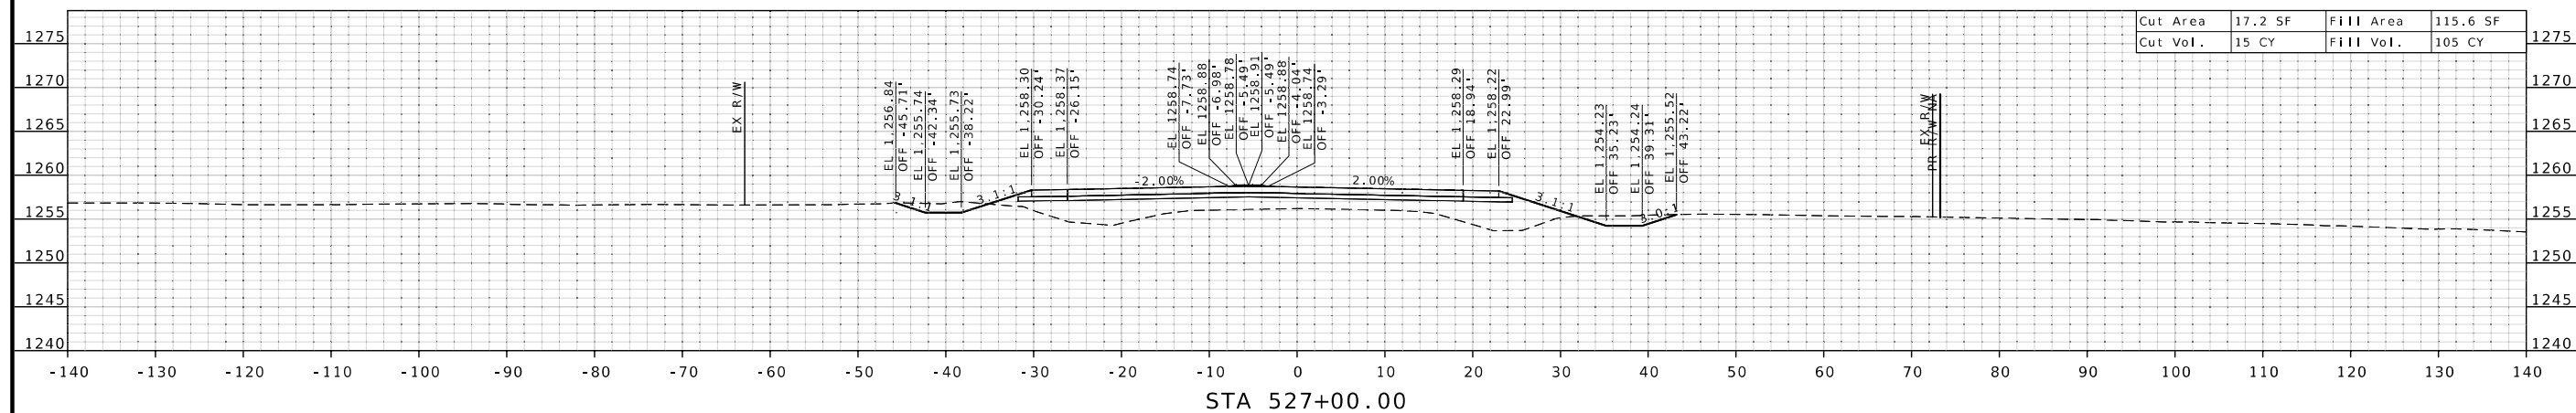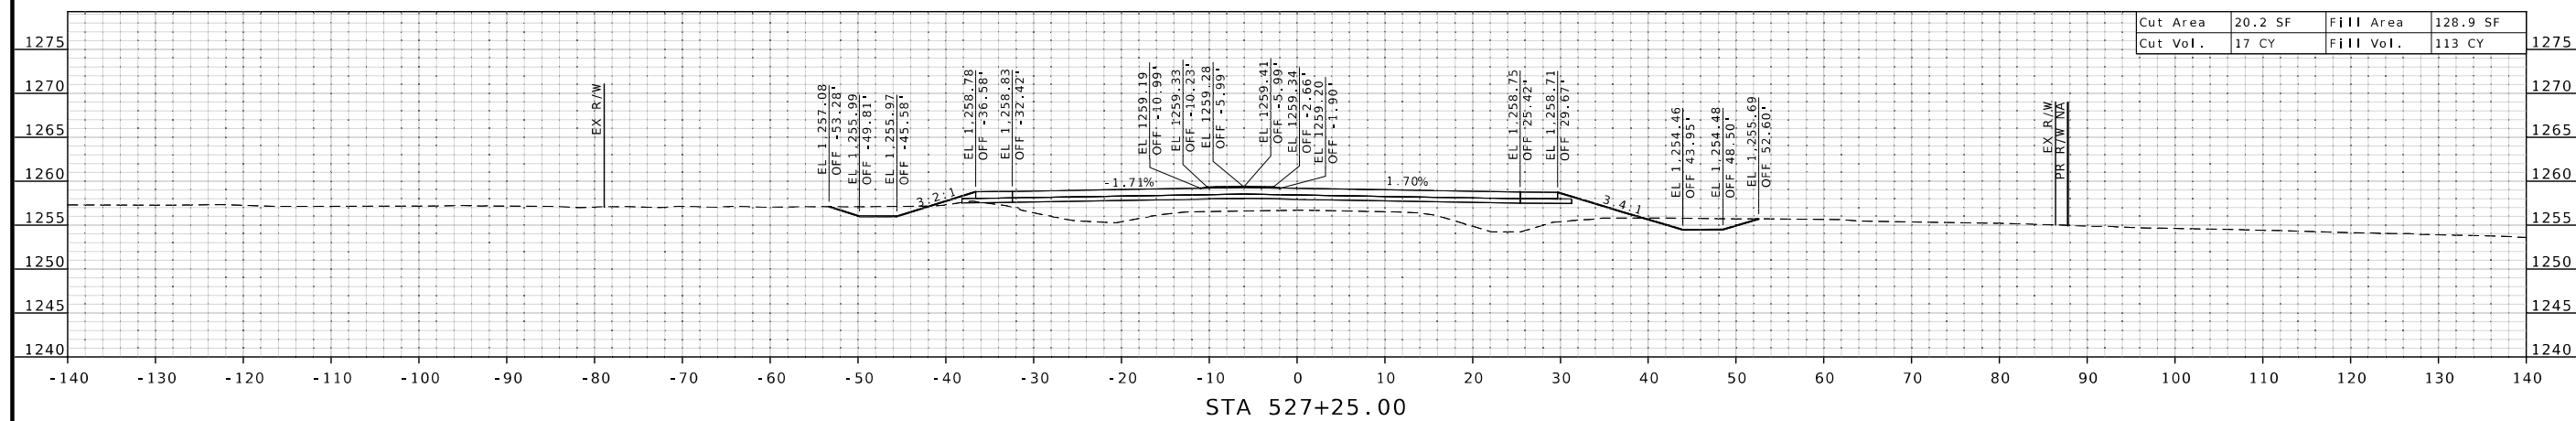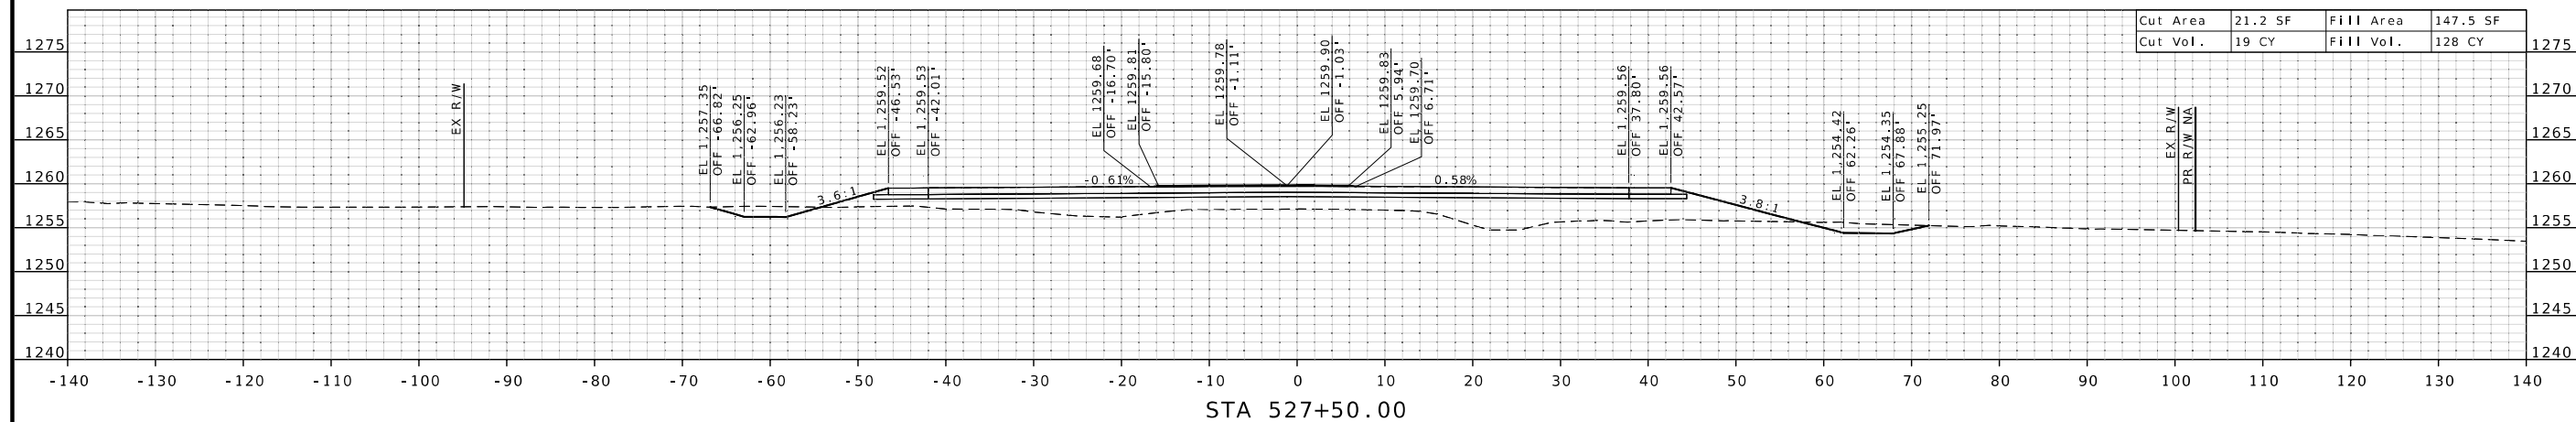

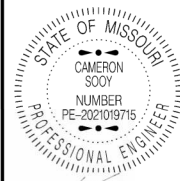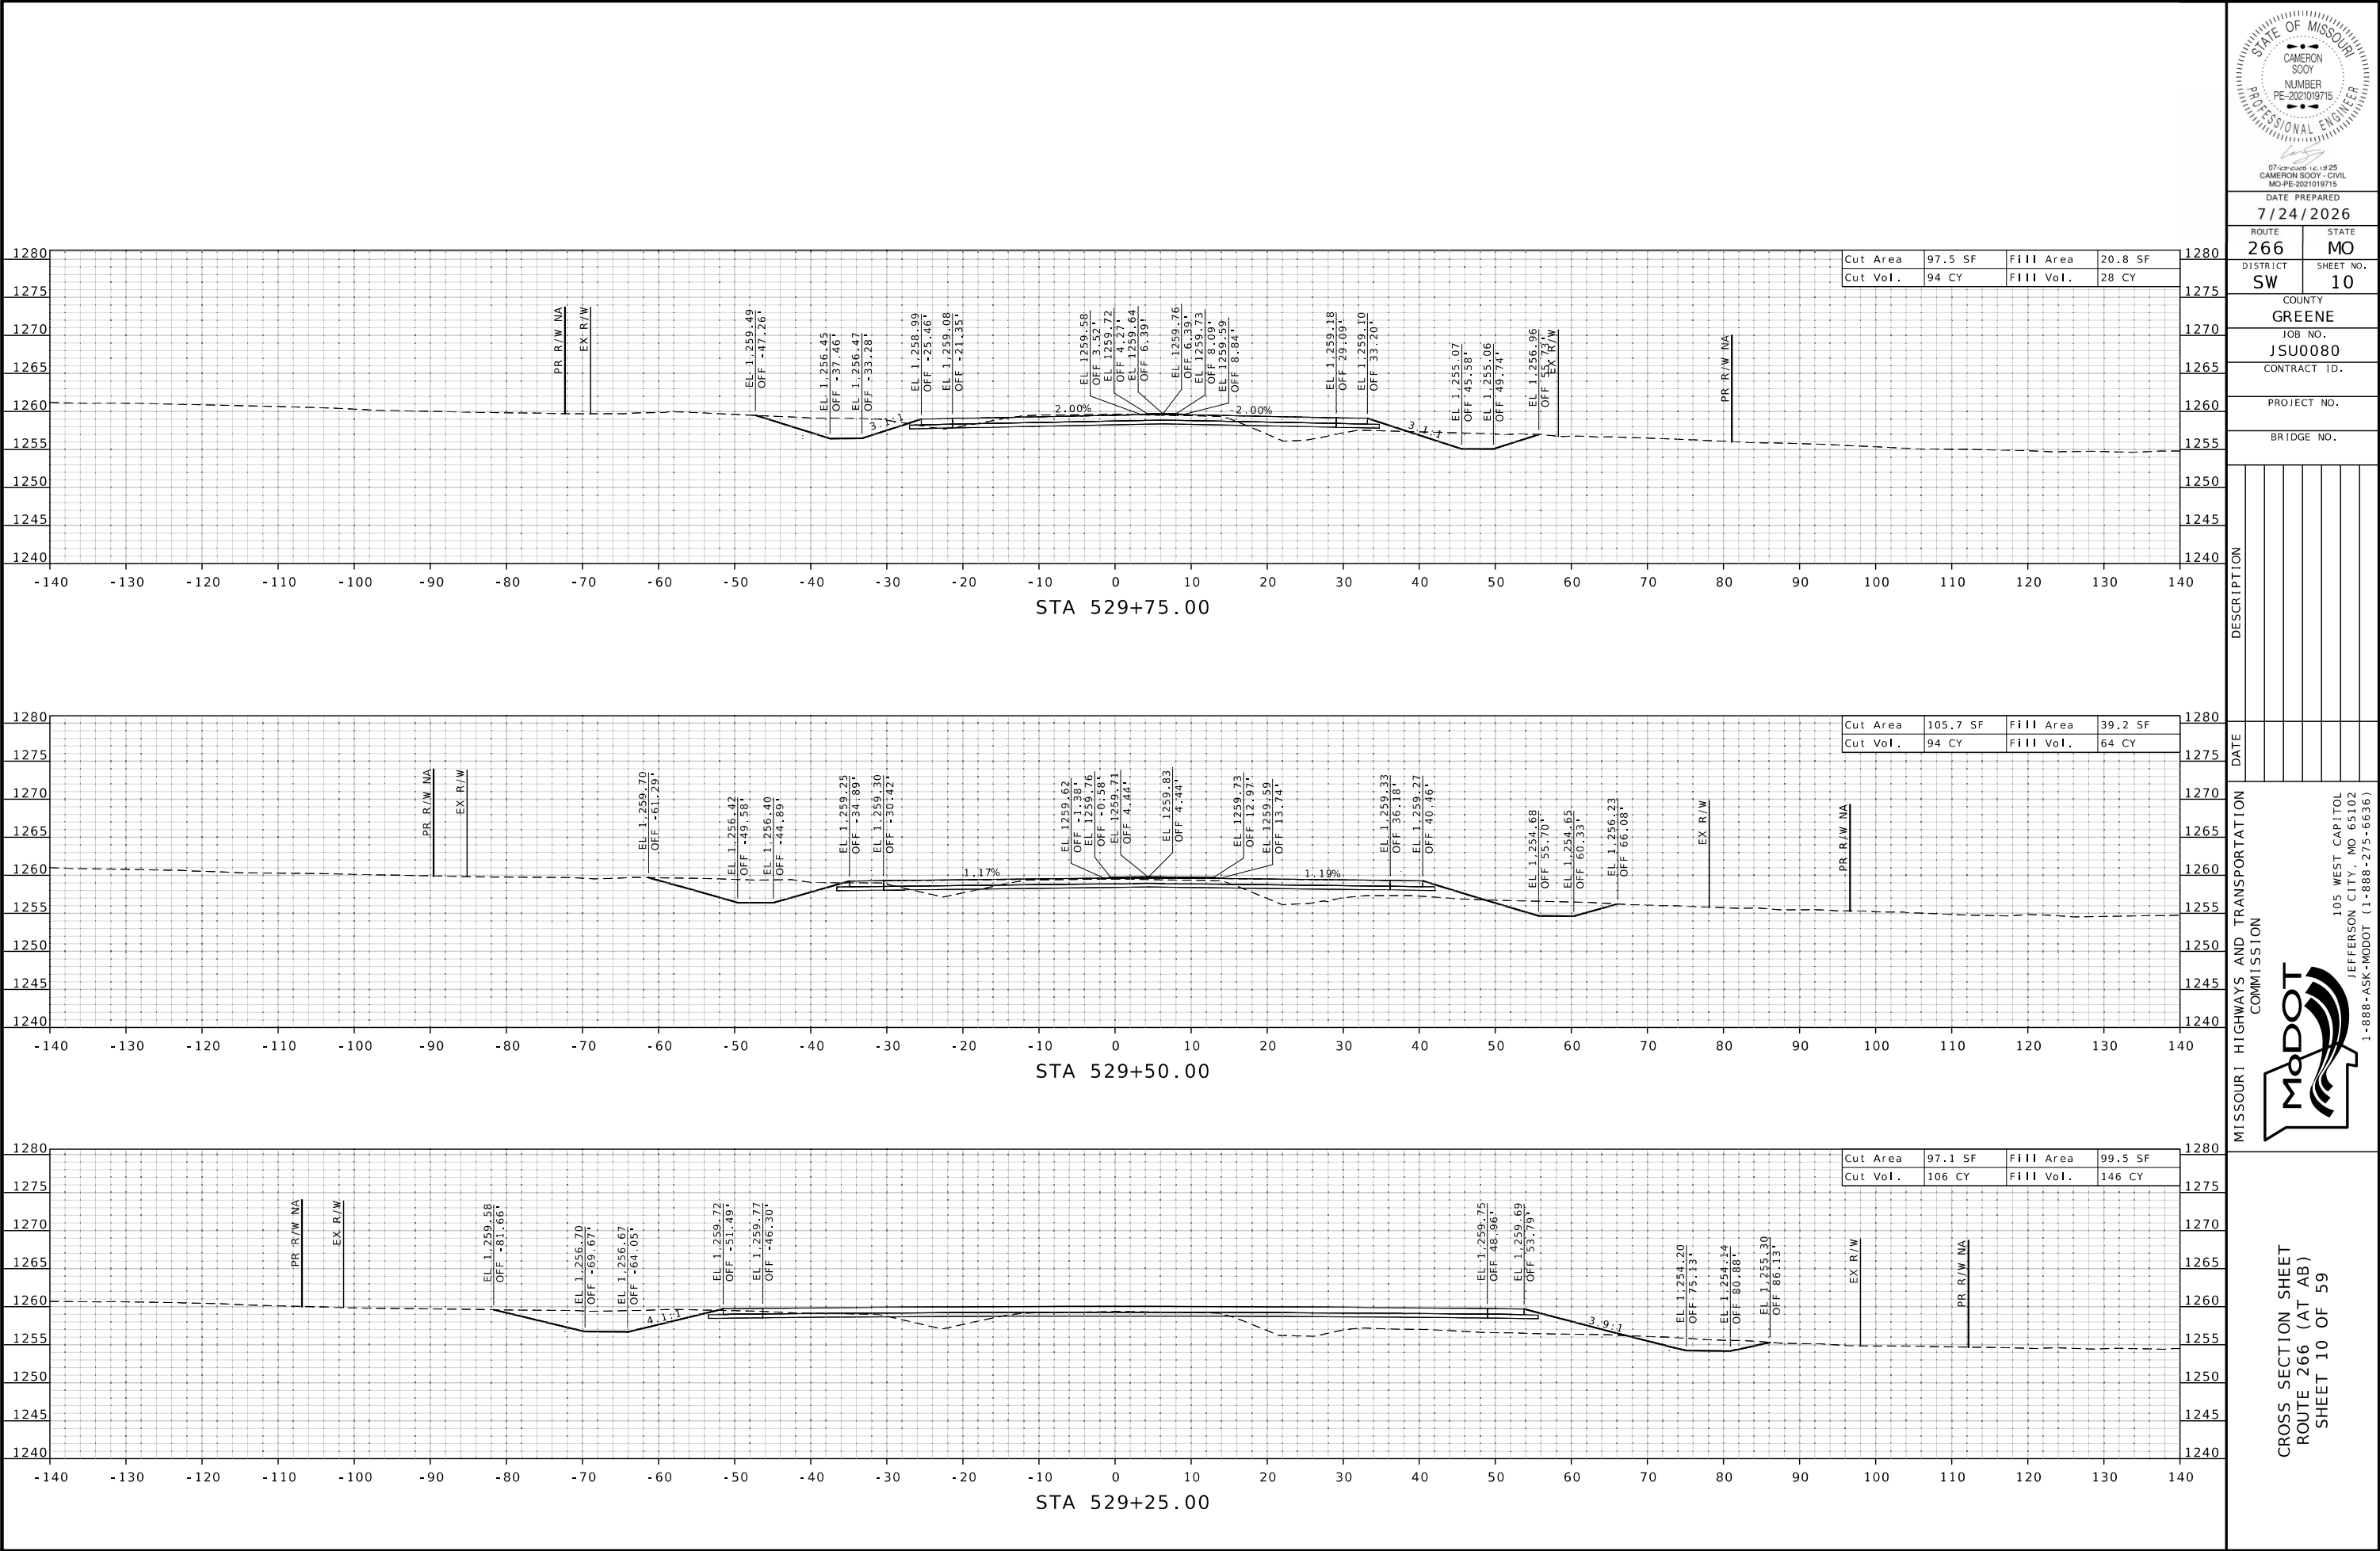

DATE PREPARED
7/24/2026

ROUTE 266	STATE MO
DISTRICT SW	SHEET NO. 10

COUNTY
GREENE

JOB NO.
JSU0080

CONTRACT ID.

PROJECT NO.

BRIDGE NO.




DESCRIPTION	DATE

MISSOURI HIGHWAYS AND TRANSPORTATION COMMISSION



105 WEST CAPITOL
JEFFERSON CITY, MO 65102
1-888-ASK-MODOT (1-888-275-6636)

CROSS SECTION SHEET
ROUTE 266 (AT AB)
SHEET 10 OF 59

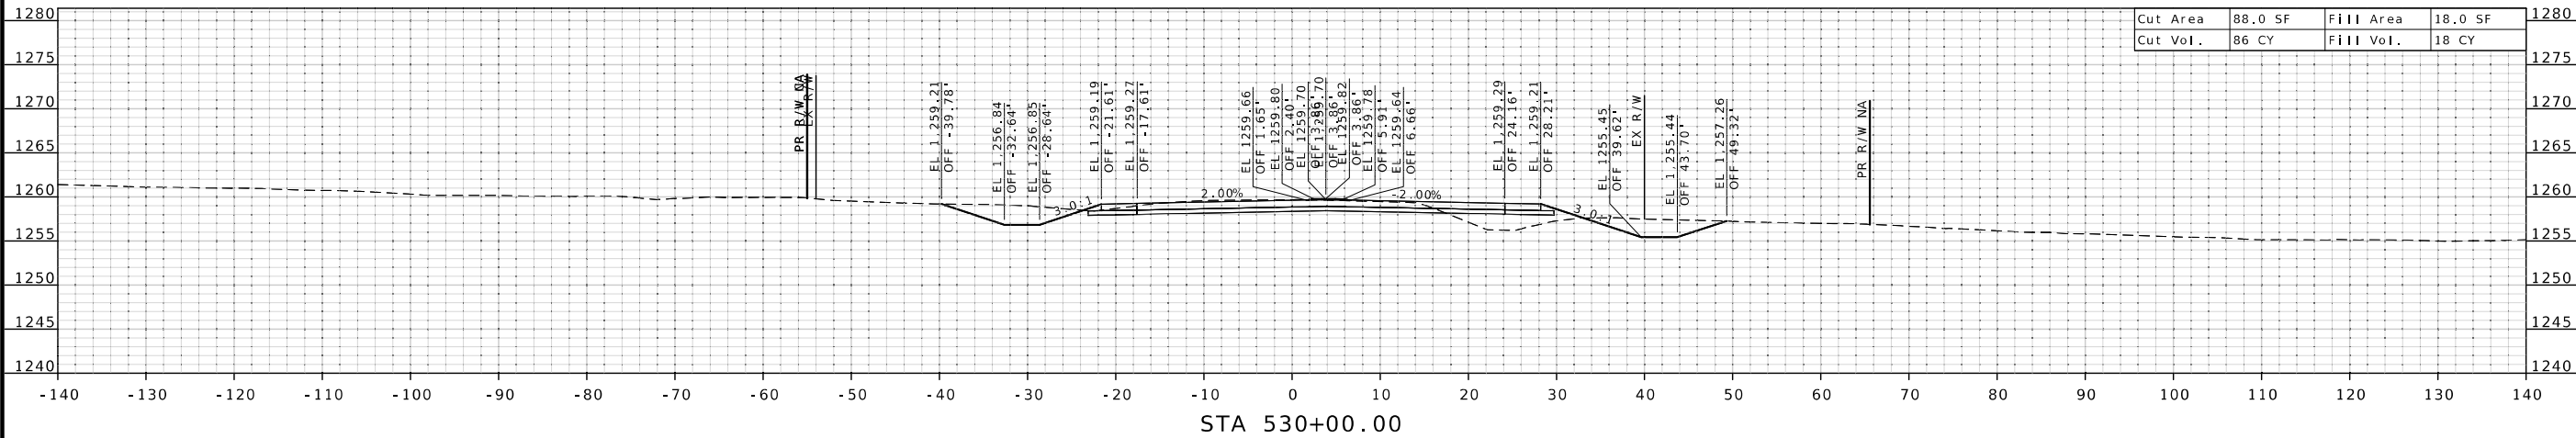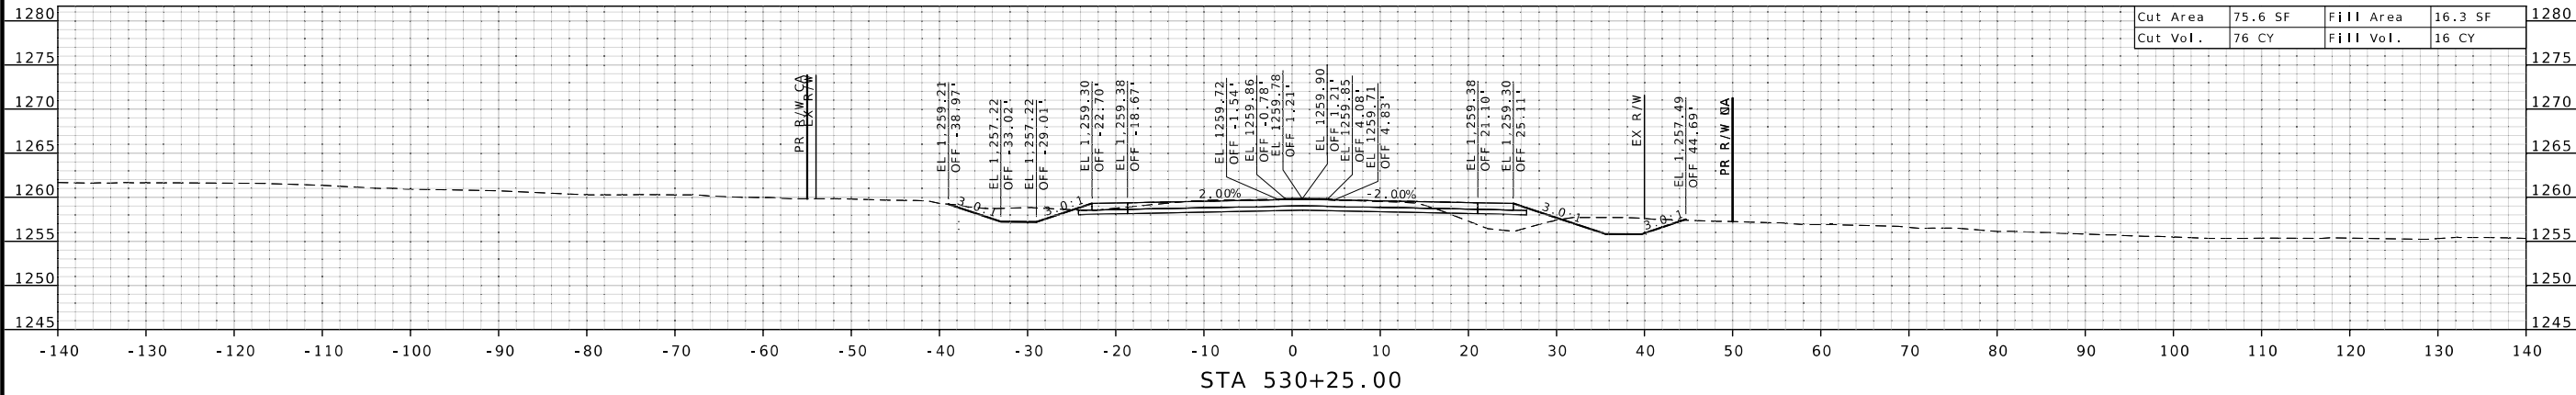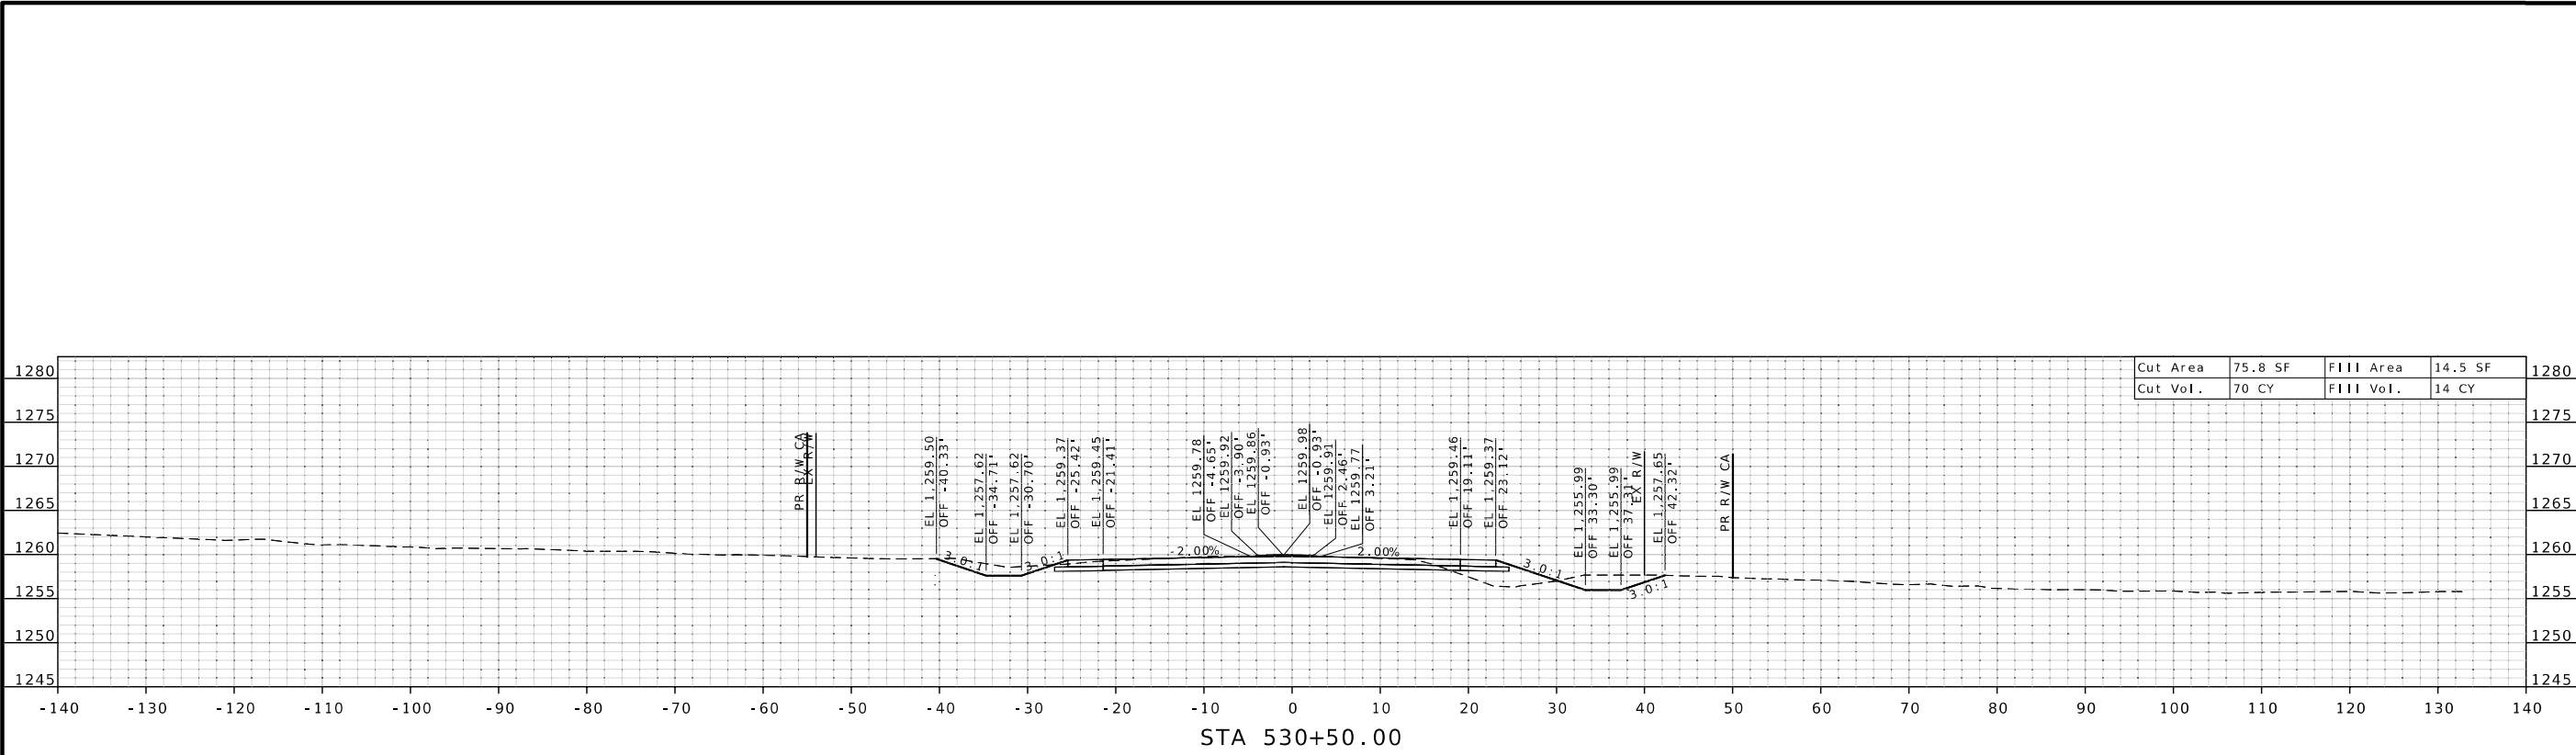

STATE OF MISSOURI
CAMERON
SOOY
NUMBER
PE-2021019715
PROFESSIONAL ENGINEER

07-000006 Rev. 10-25
CAMERON SOOY, CIVIL
MO-PE-2021019715

DATE PREPARED
7/24/2026

ROUTE
266

DISTRICT
SW

STATE
MO

SHEET NO.
11

COUNTY
GREENE

JOB NO.
JSU0080

CONTRACT ID.

PROJECT NO.

BRIDGE NO.

DESCRIPTION



DATE

MISSOURI HIGHWAYS AND TRANSPORTATION COMMISSION

CROSS SECTION SHEET
ROUTE 266 (AT AB)
SHEET 11 OF 59

105 WEST CAPITOL
JEFFERSON CITY, MO 65102
1-888-ASK-MODOT (1-888-275-6636)

MoDOT

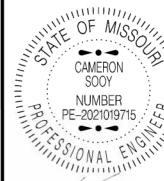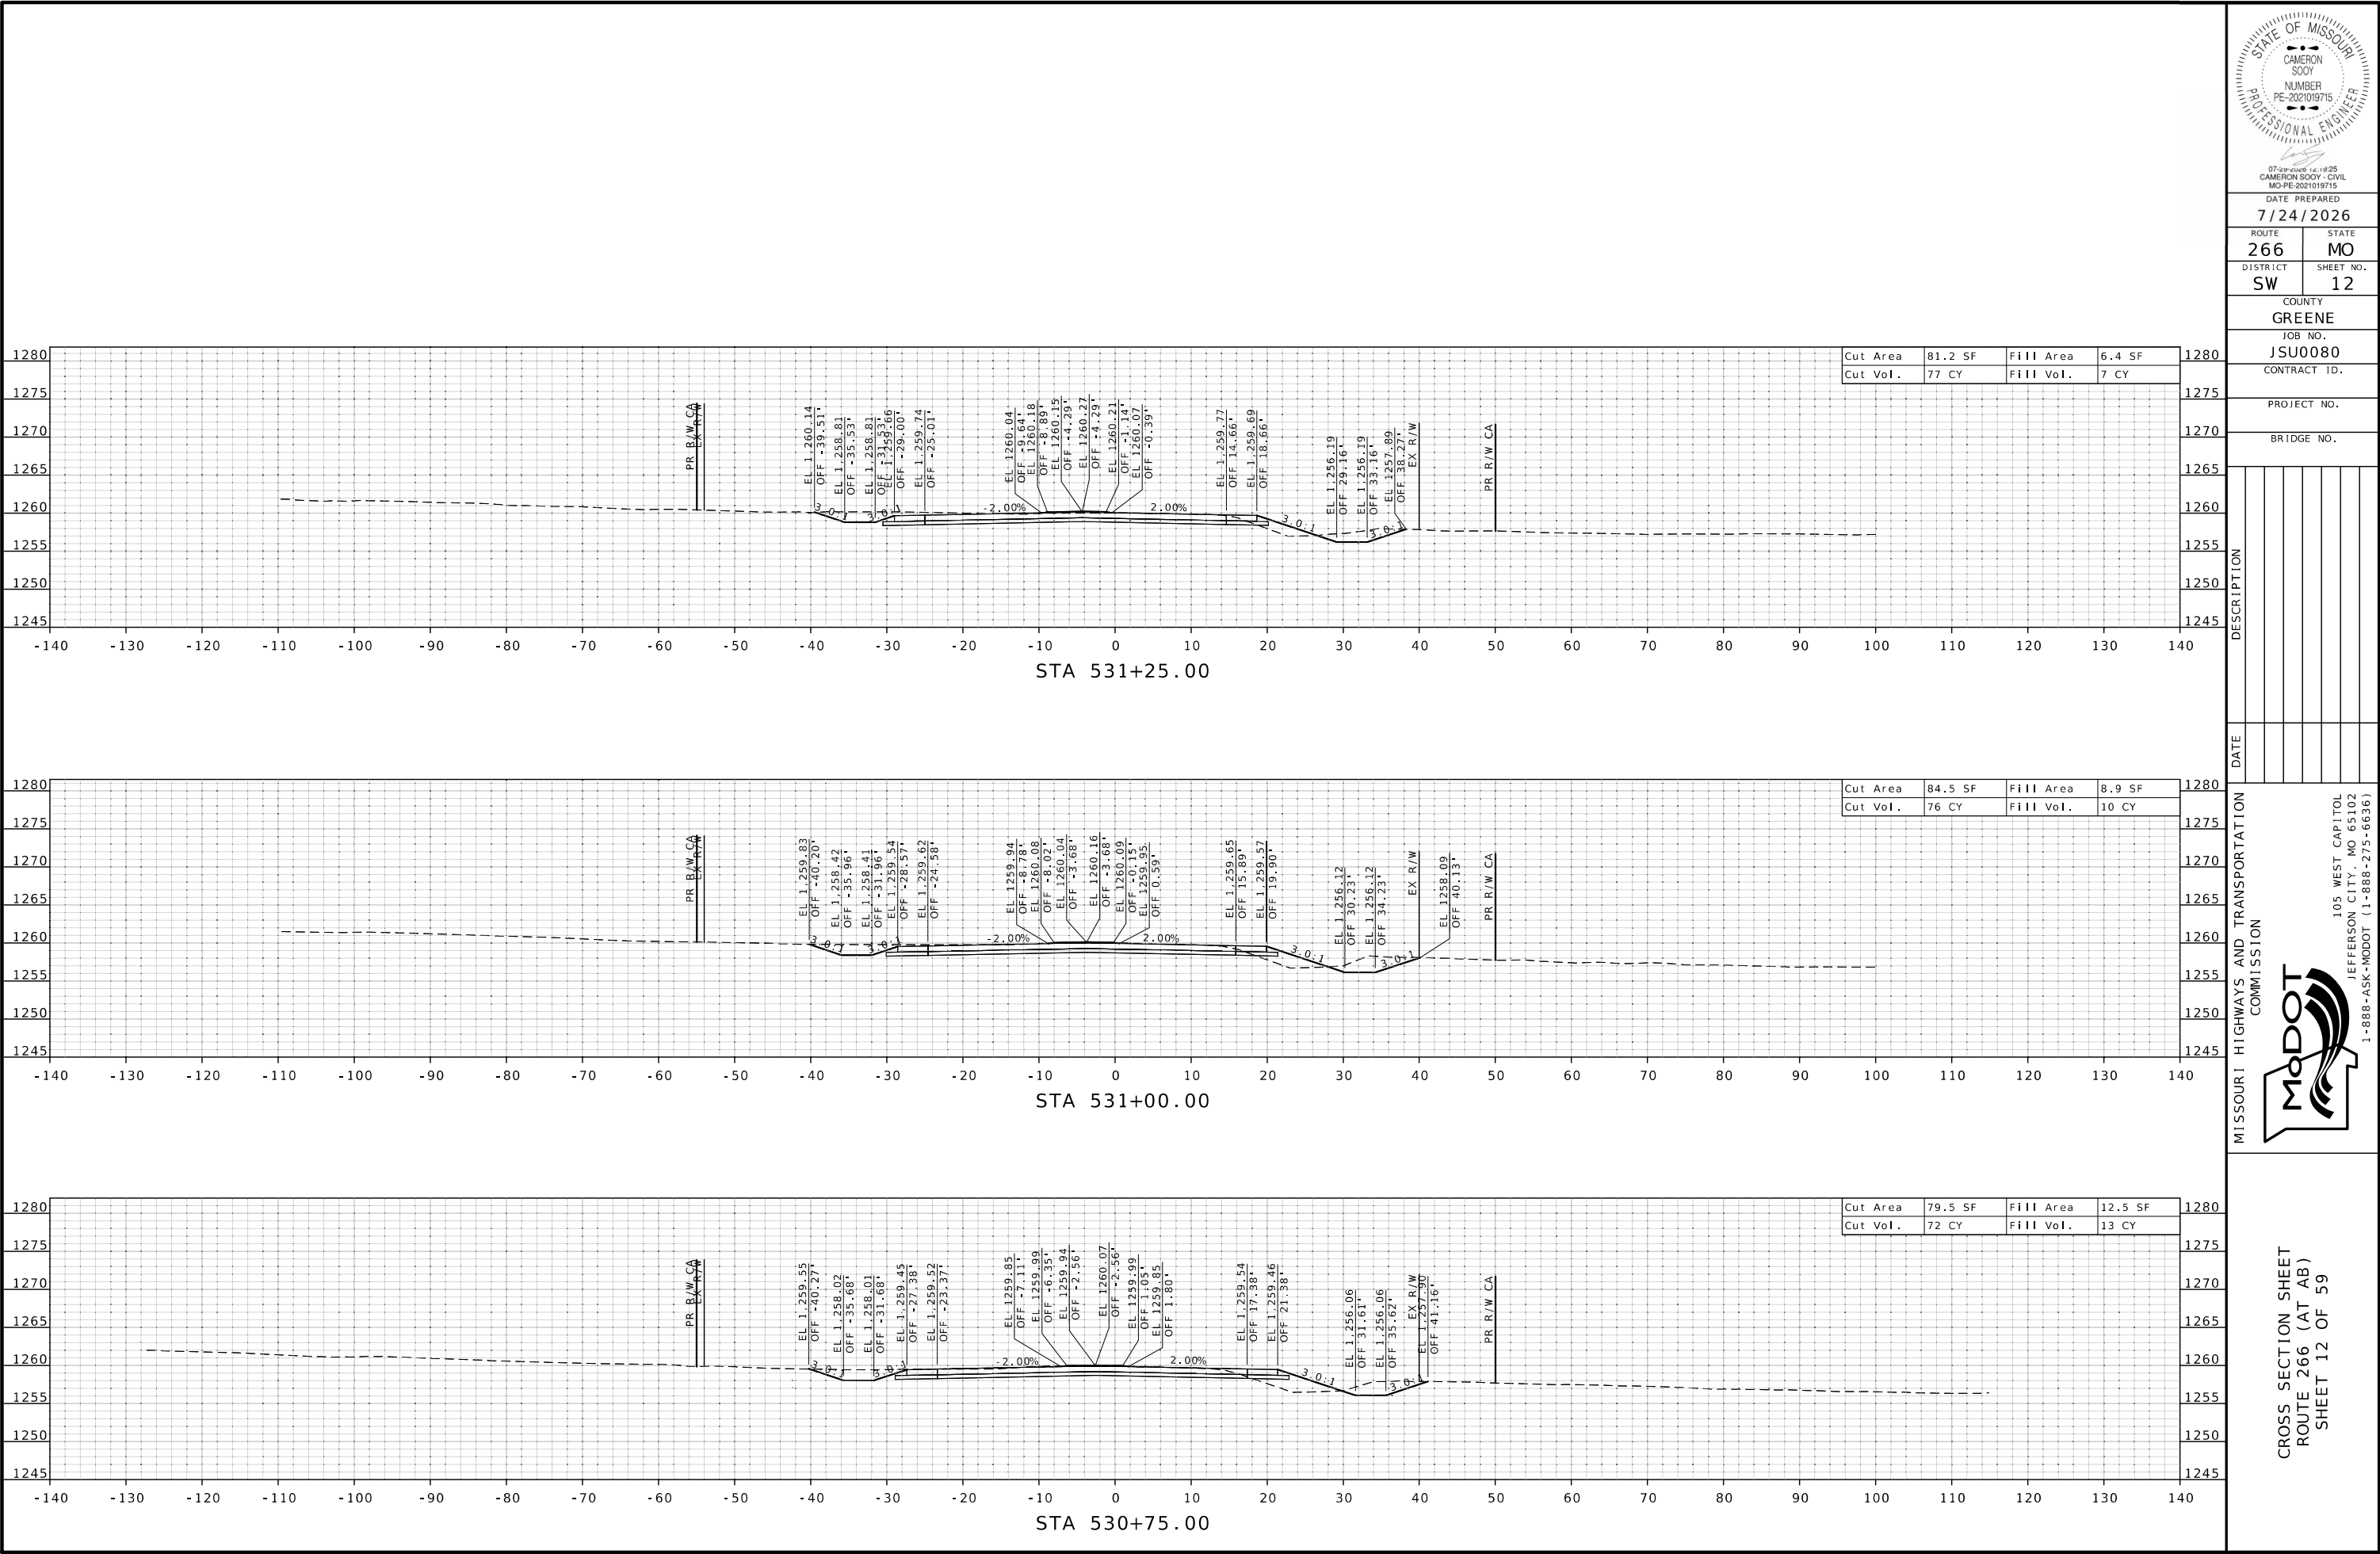

DATE PREPARED
7/24/2026

ROUTE 266	STATE MO
DISTRICT SW	SHEET NO. 12
COUNTY GREENE	
JOB NO. JSU0080	
CONTRACT ID.	

PROJECT NO.

BRIDGE NO.




DESCRIPTION

DATE

MISSOURI HIGHWAYS AND TRANSPORTATION COMMISSION

105 WEST CAPITOL
JEFFERSON CITY, MO 65102
1-888-ASK-MODOT (1-888-275-6636)

CROSS SECTION SHEET
ROUTE 266 (AT AB)
SHEET 12 OF 59

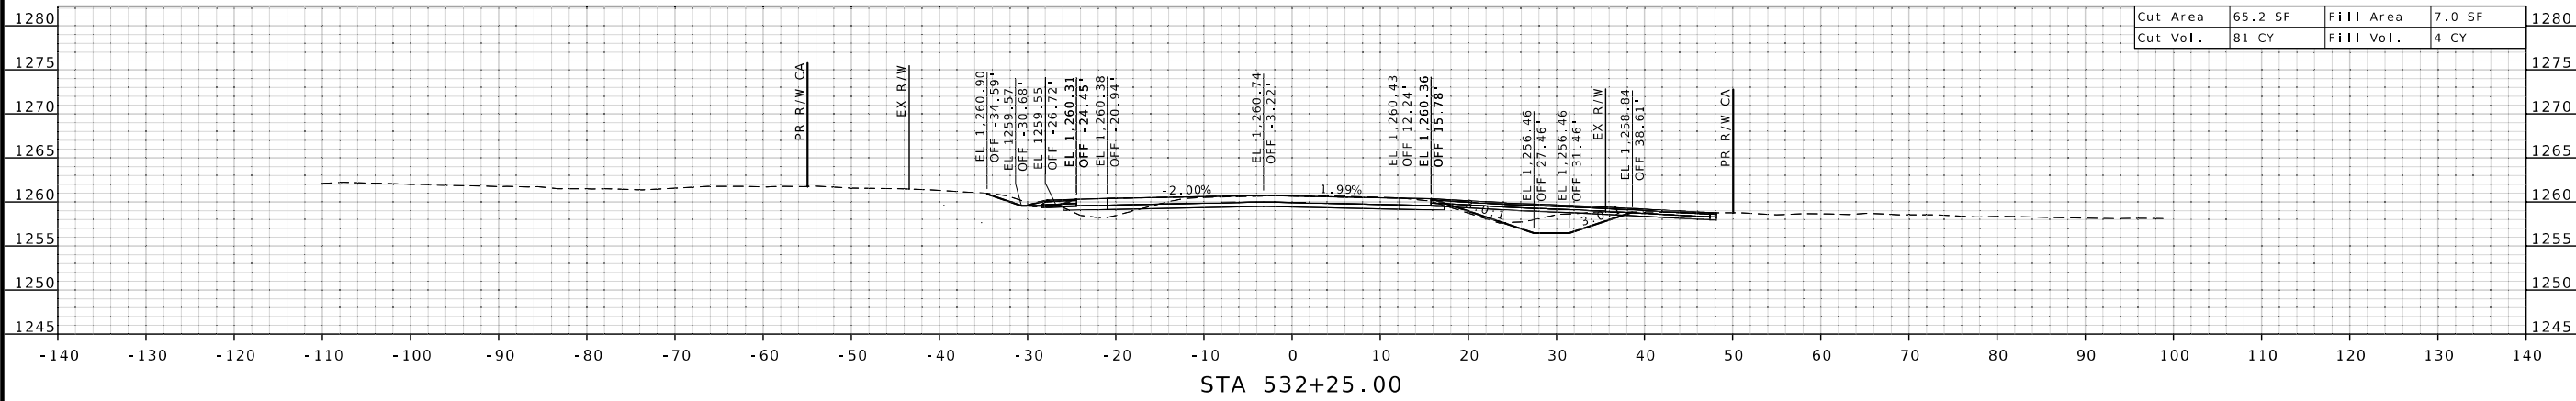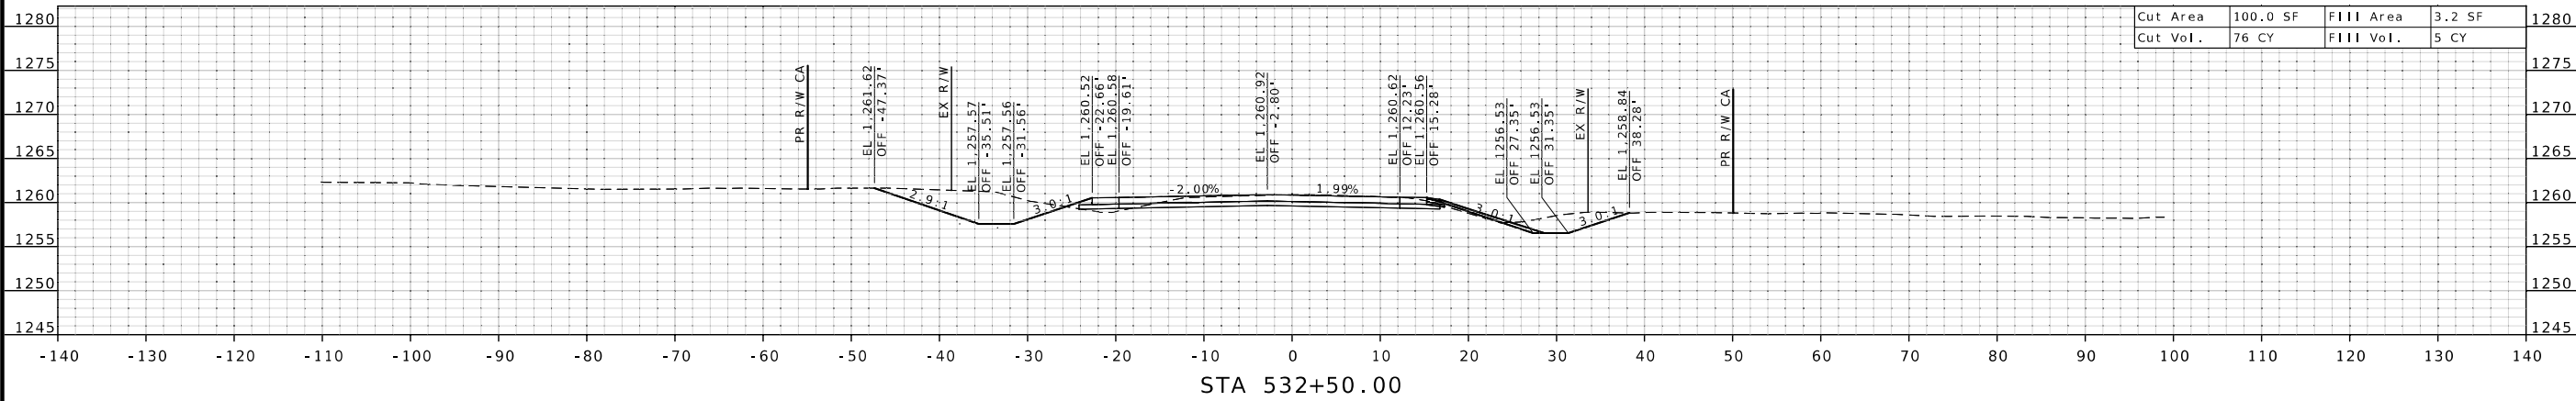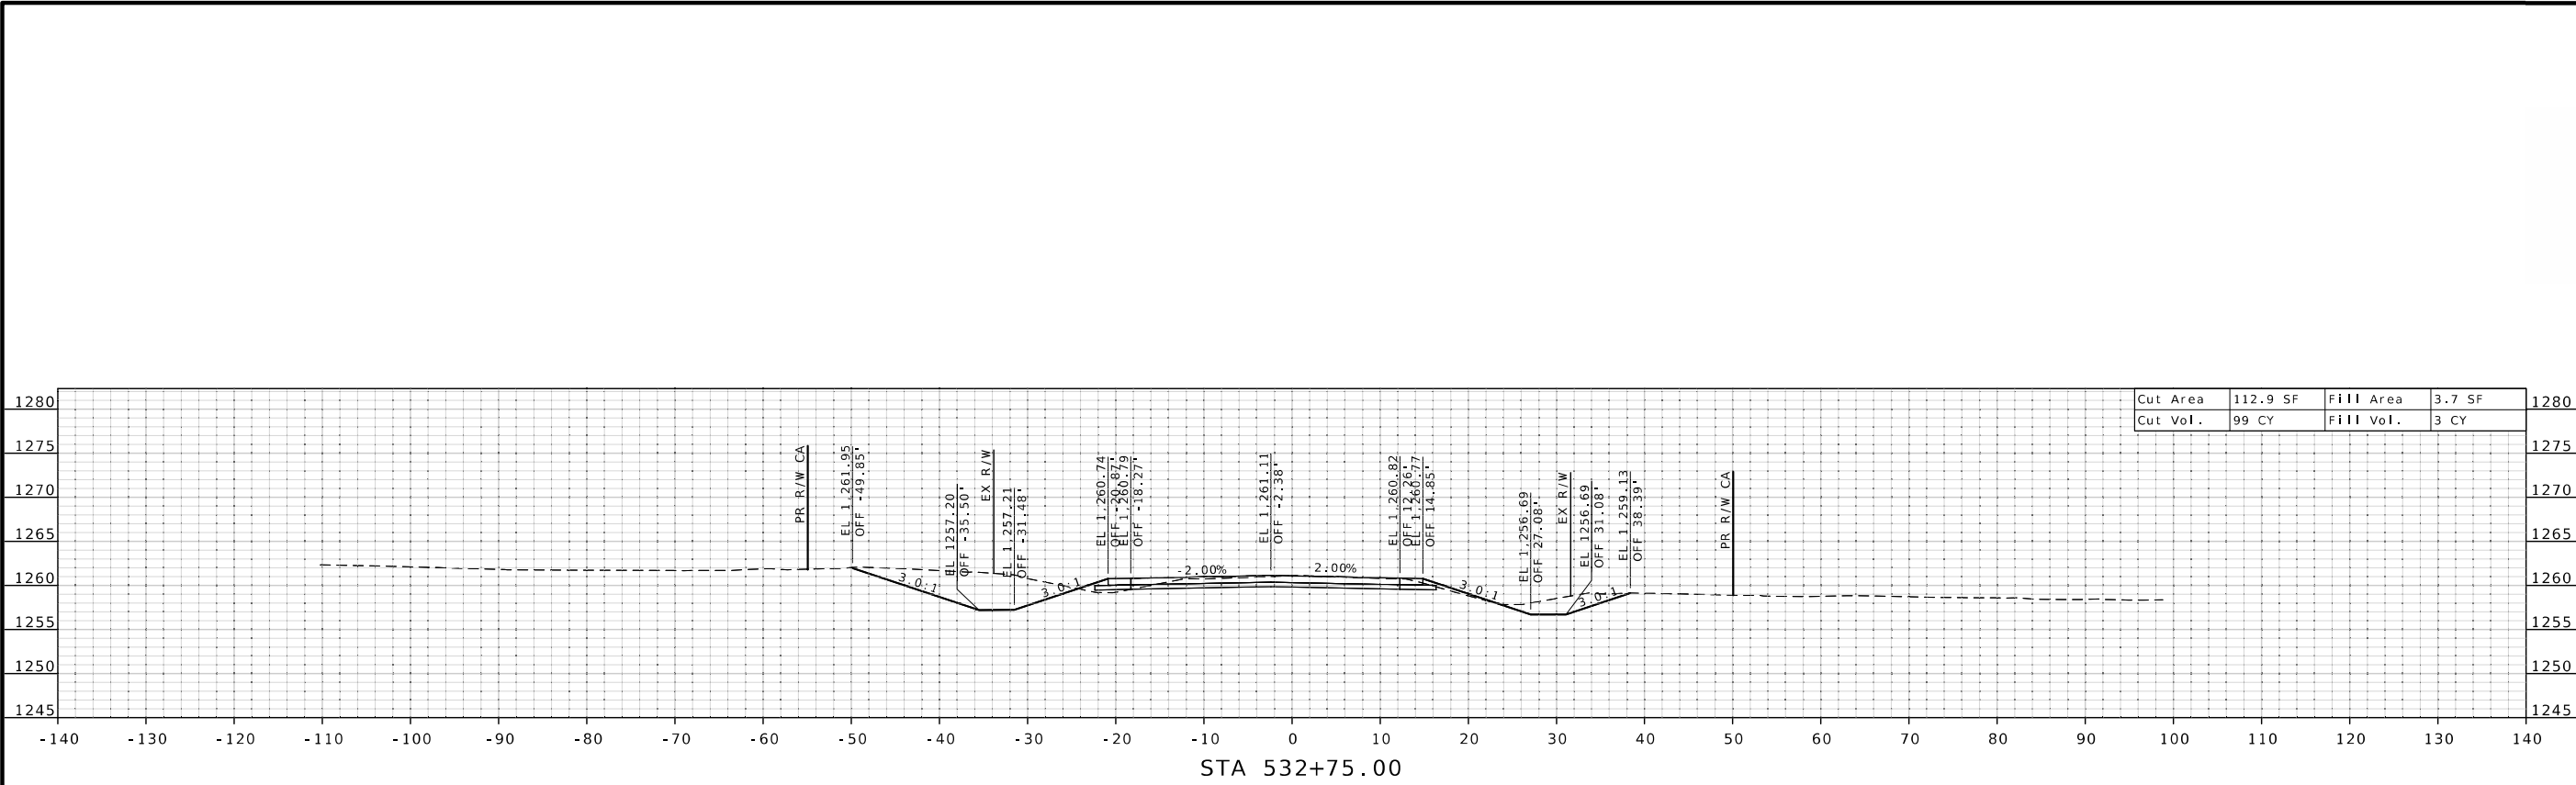

STATE OF MISSOURI
CAMERON
SOOY
NUMBER
PE-2021019715
PROFESSIONAL ENGINEER


07-04-2016 12:19:28
CAMERON SOOY - CIVIL
MO-PE-2021019715

DATE PREPARED
7/24/2026

ROUTE
266

DISTRICT
SW

STATE
MO

SHEET NO.
14

COUNTY
GREENE

JOB NO.
JSU0080

CONTRACT ID.

PROJECT NO.

BRIDGE NO.




DESCRIPTION	DATE

MISSOURI HIGHWAYS AND TRANSPORTATION COMMISSION



105 WEST CAPITOL
JEFFERSON CITY, MO 65102
1-888-ASK-MODOT (1-888-275-6636)

CROSS SECTION SHEET
ROUTE 266 (AT AB)
SHEET 14 OF 59

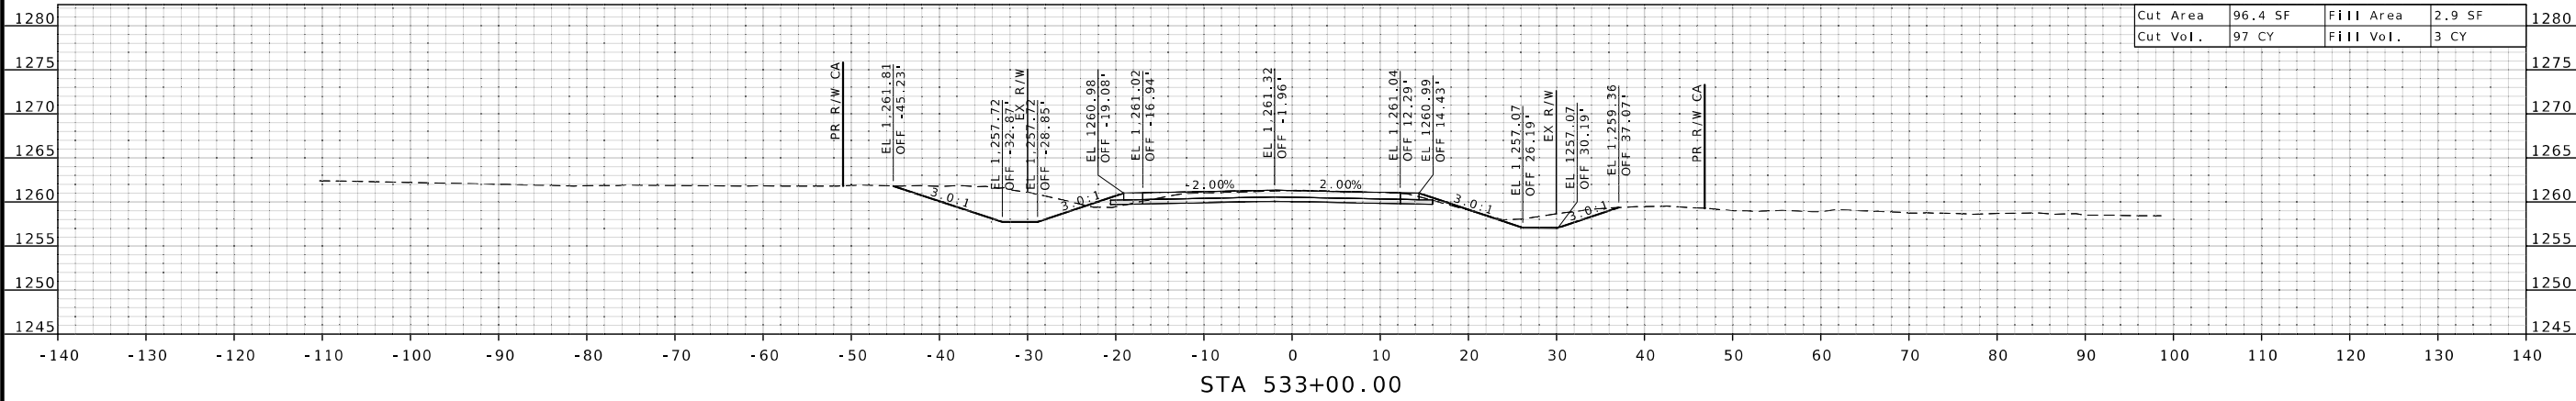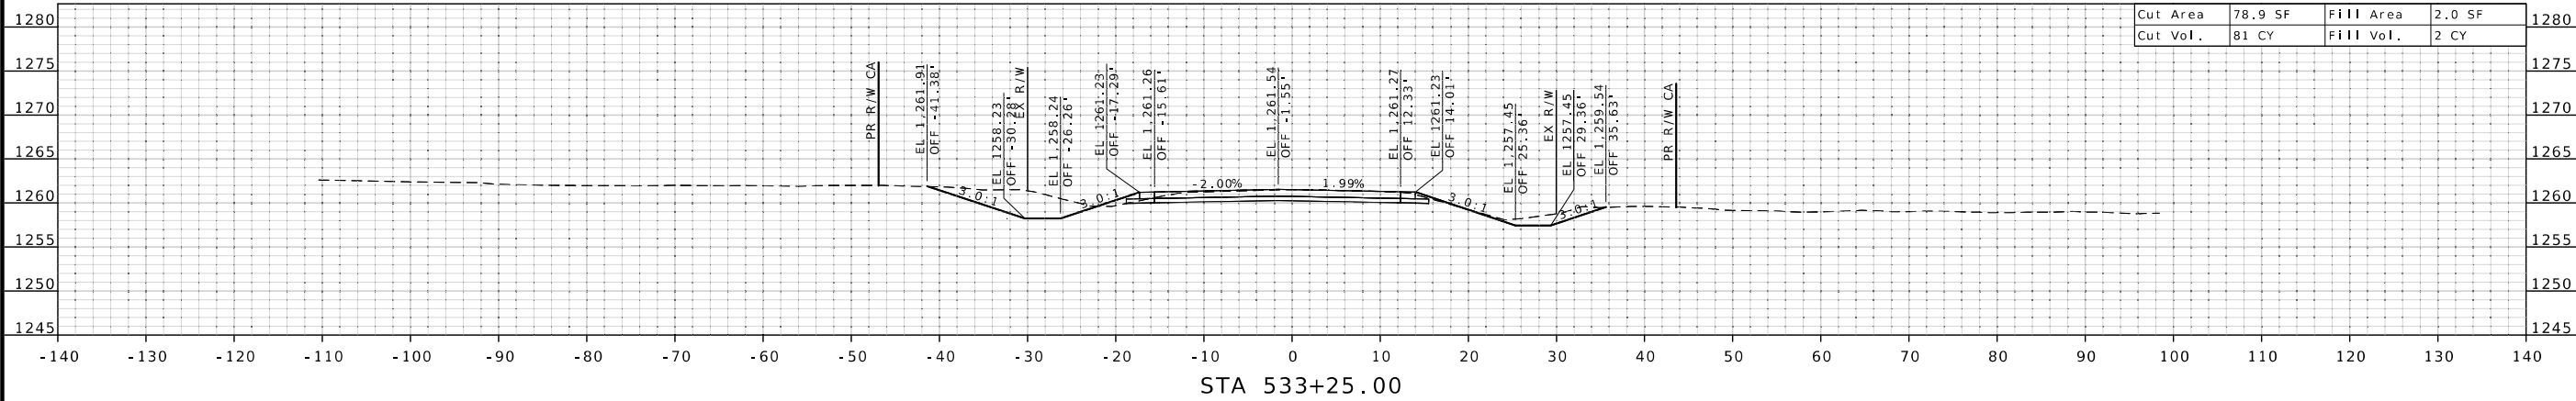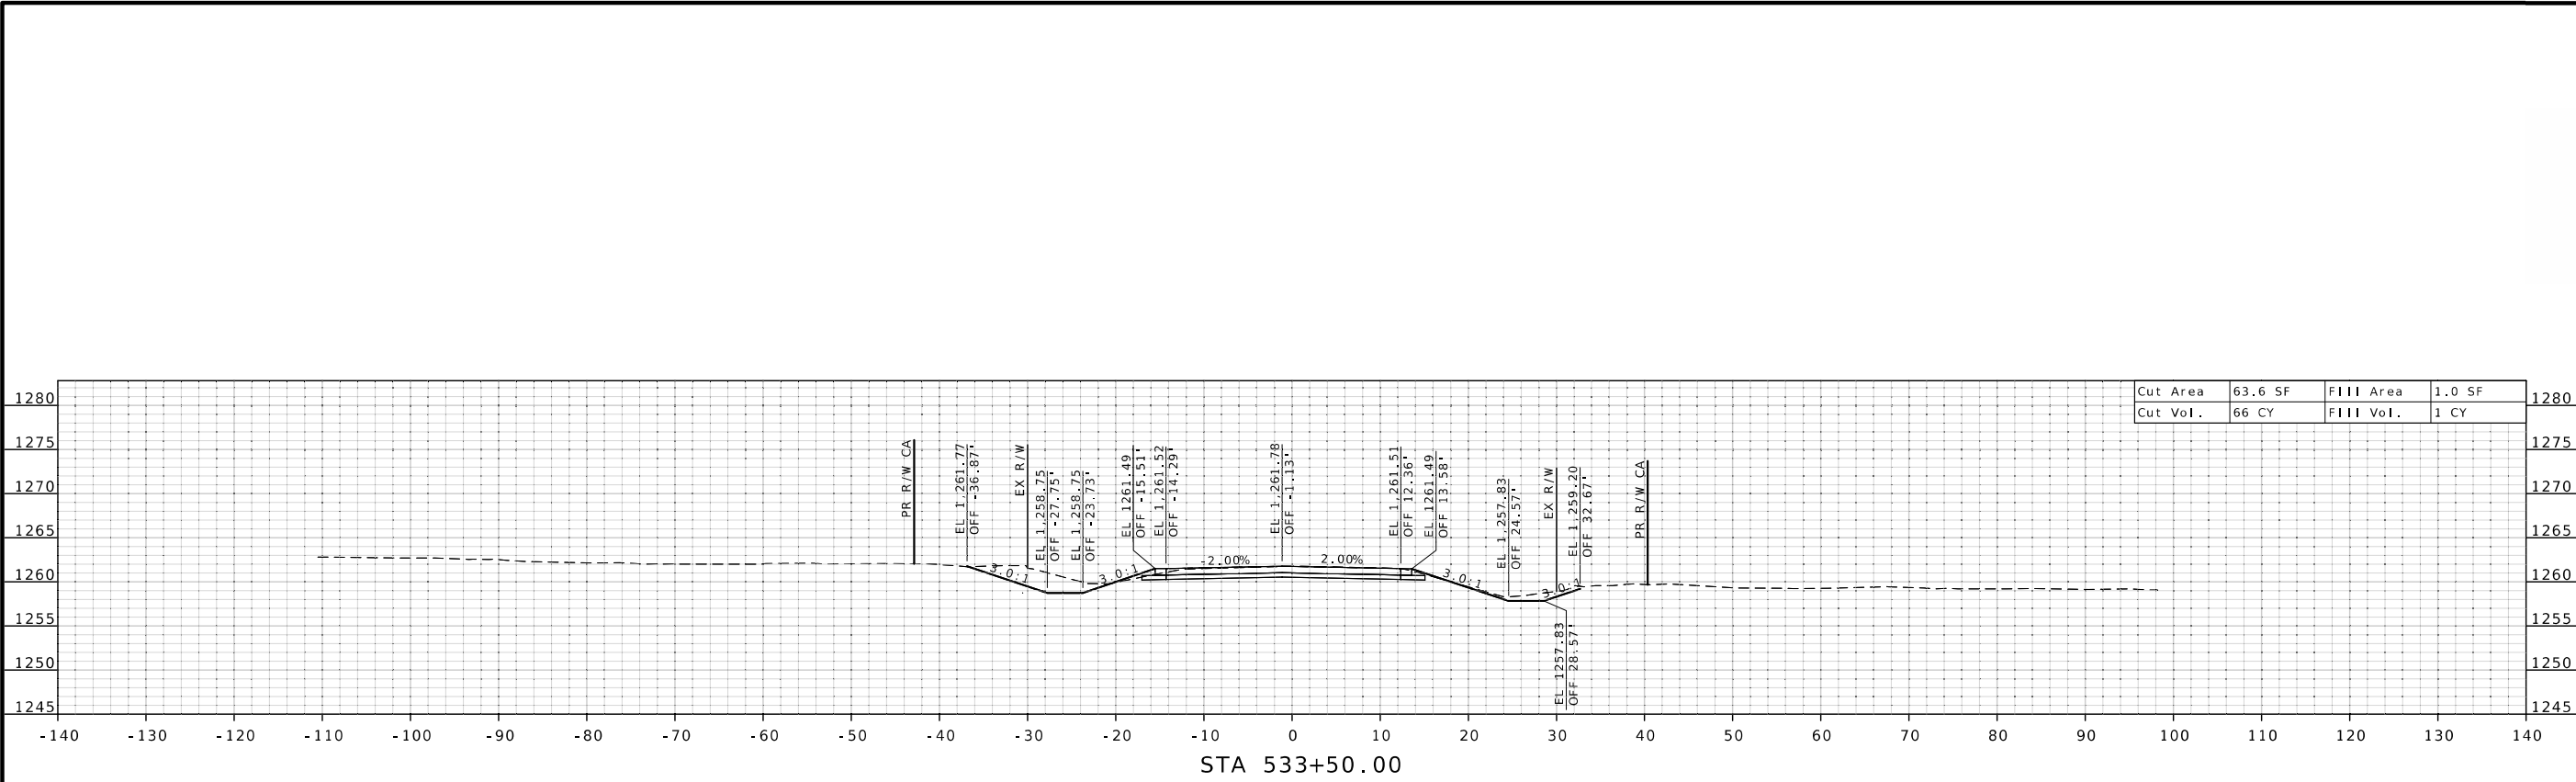

STATE OF MISSOURI

CAMERON

SOOY

NUMBER

PE-2021019715

PROFESSIONAL ENGINEER

07-04-2026

12:28

CAMERON SOOY, CIVIL

MO-PE-2021019715

DATE PREPARED

7/24/2026

ROUTE

266

DISTRICT

SW

COUNTY

GREENE

JOB NO.

JSU0080

CONTRACT ID.

PROJECT NO.

BRIDGE NO.

DESCRIPTION

DATE

MISSOURI HIGHWAYS AND TRANSPORTATION COMMISSION

105 WEST CAPITOL


JEFFERSON CITY, MO 65102

1-888-ASK-MODOT (1-888-275-6636)


CROSS SECTION SHEET

ROUTE 266 (AT AB)


SHEET 15 OF 59

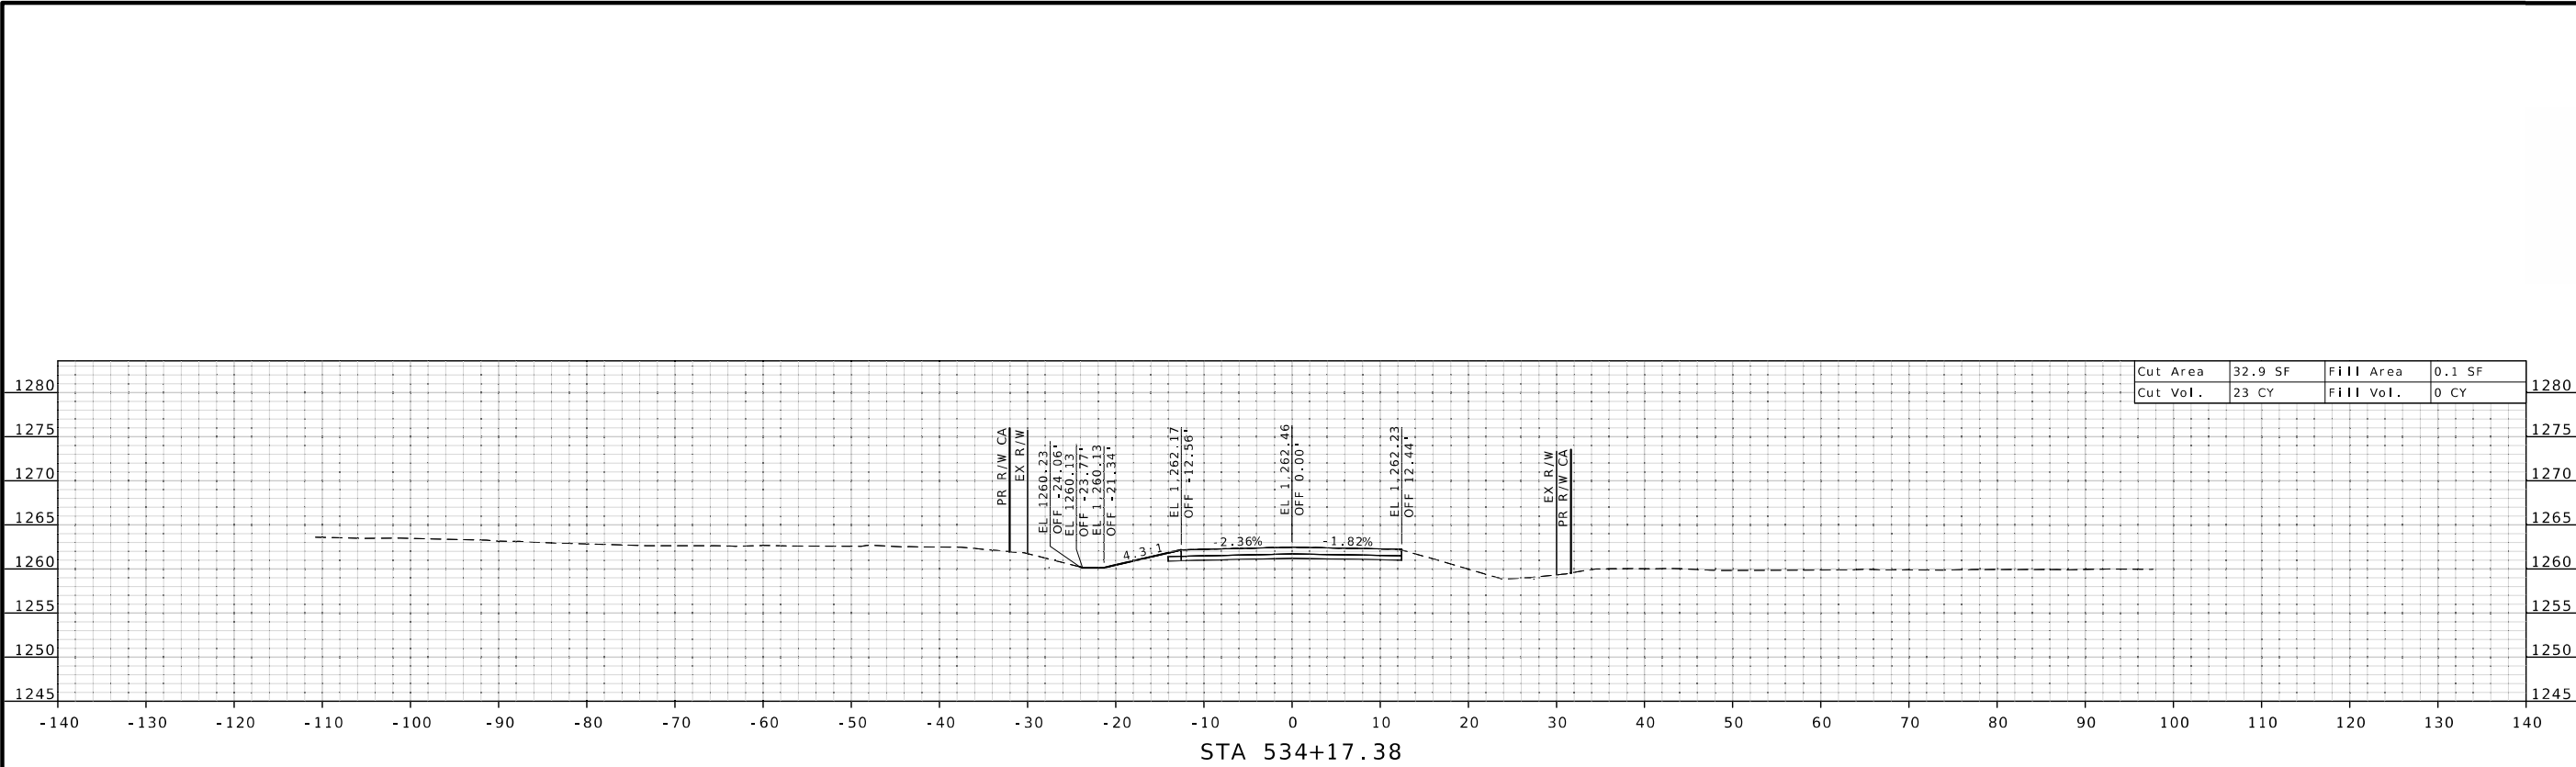

Cut Area	32.9 SF	Fill Area	0.1 SF
Cut Vol.	23 CY	Fill Vol.	0 CY

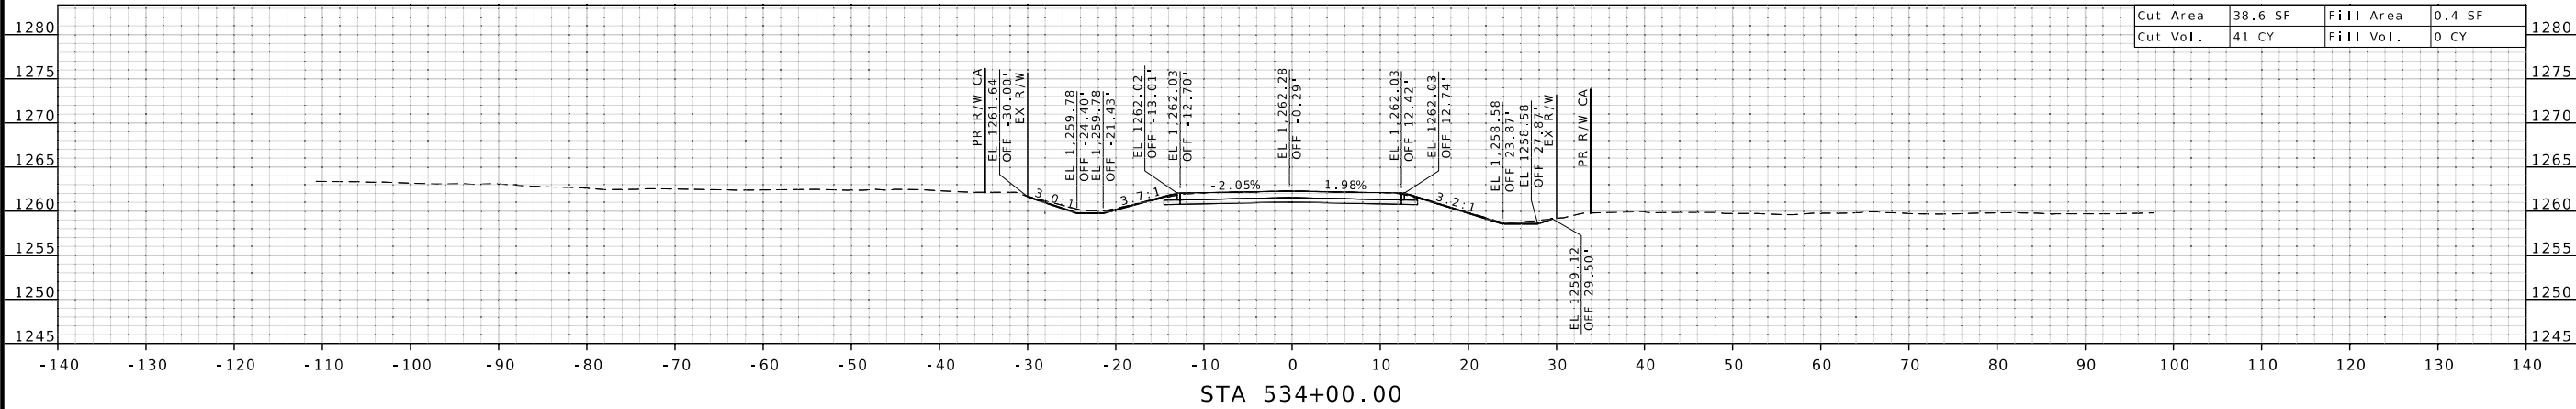

Cut Area	38.6 SF	Fill Area	0.4 SF
Cut Vol.	41 CY	Fill Vol.	0 CY

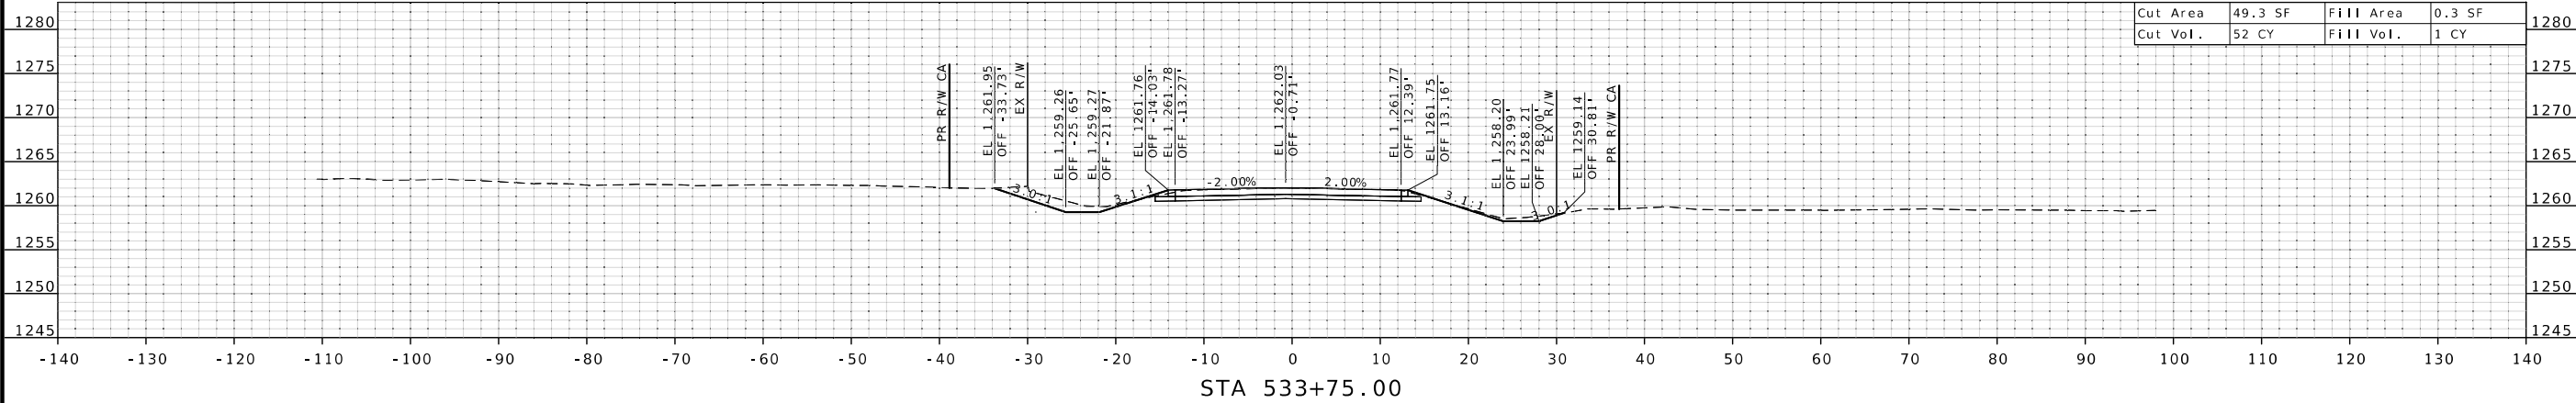

Cut Area	49.3 SF	Fill Area	0.3 SF
Cut Vol.	52 CY	Fill Vol.	1 CY



DATE PREPARED 7/24/2026	
ROUTE 266	STATE MO
DISTRICT SW	SHEET NO. 16

COUNTY GREENE
JOB NO. JSU0080
CONTRACT ID.

PROJECT NO.



BRIDGE NO.

DESCRIPTION
DATE

MISSOURI HIGHWAYS AND TRANSPORTATION COMMISSION

105 WEST CAPITOL
JEFFERSON CITY, MO 65102
1-888-ASK-MODOT (1-888-275-6636)

CROSS SECTION SHEET
ROUTE 266 (AT AB)
SHEET 16 OF 59

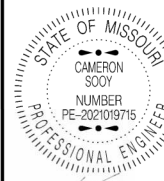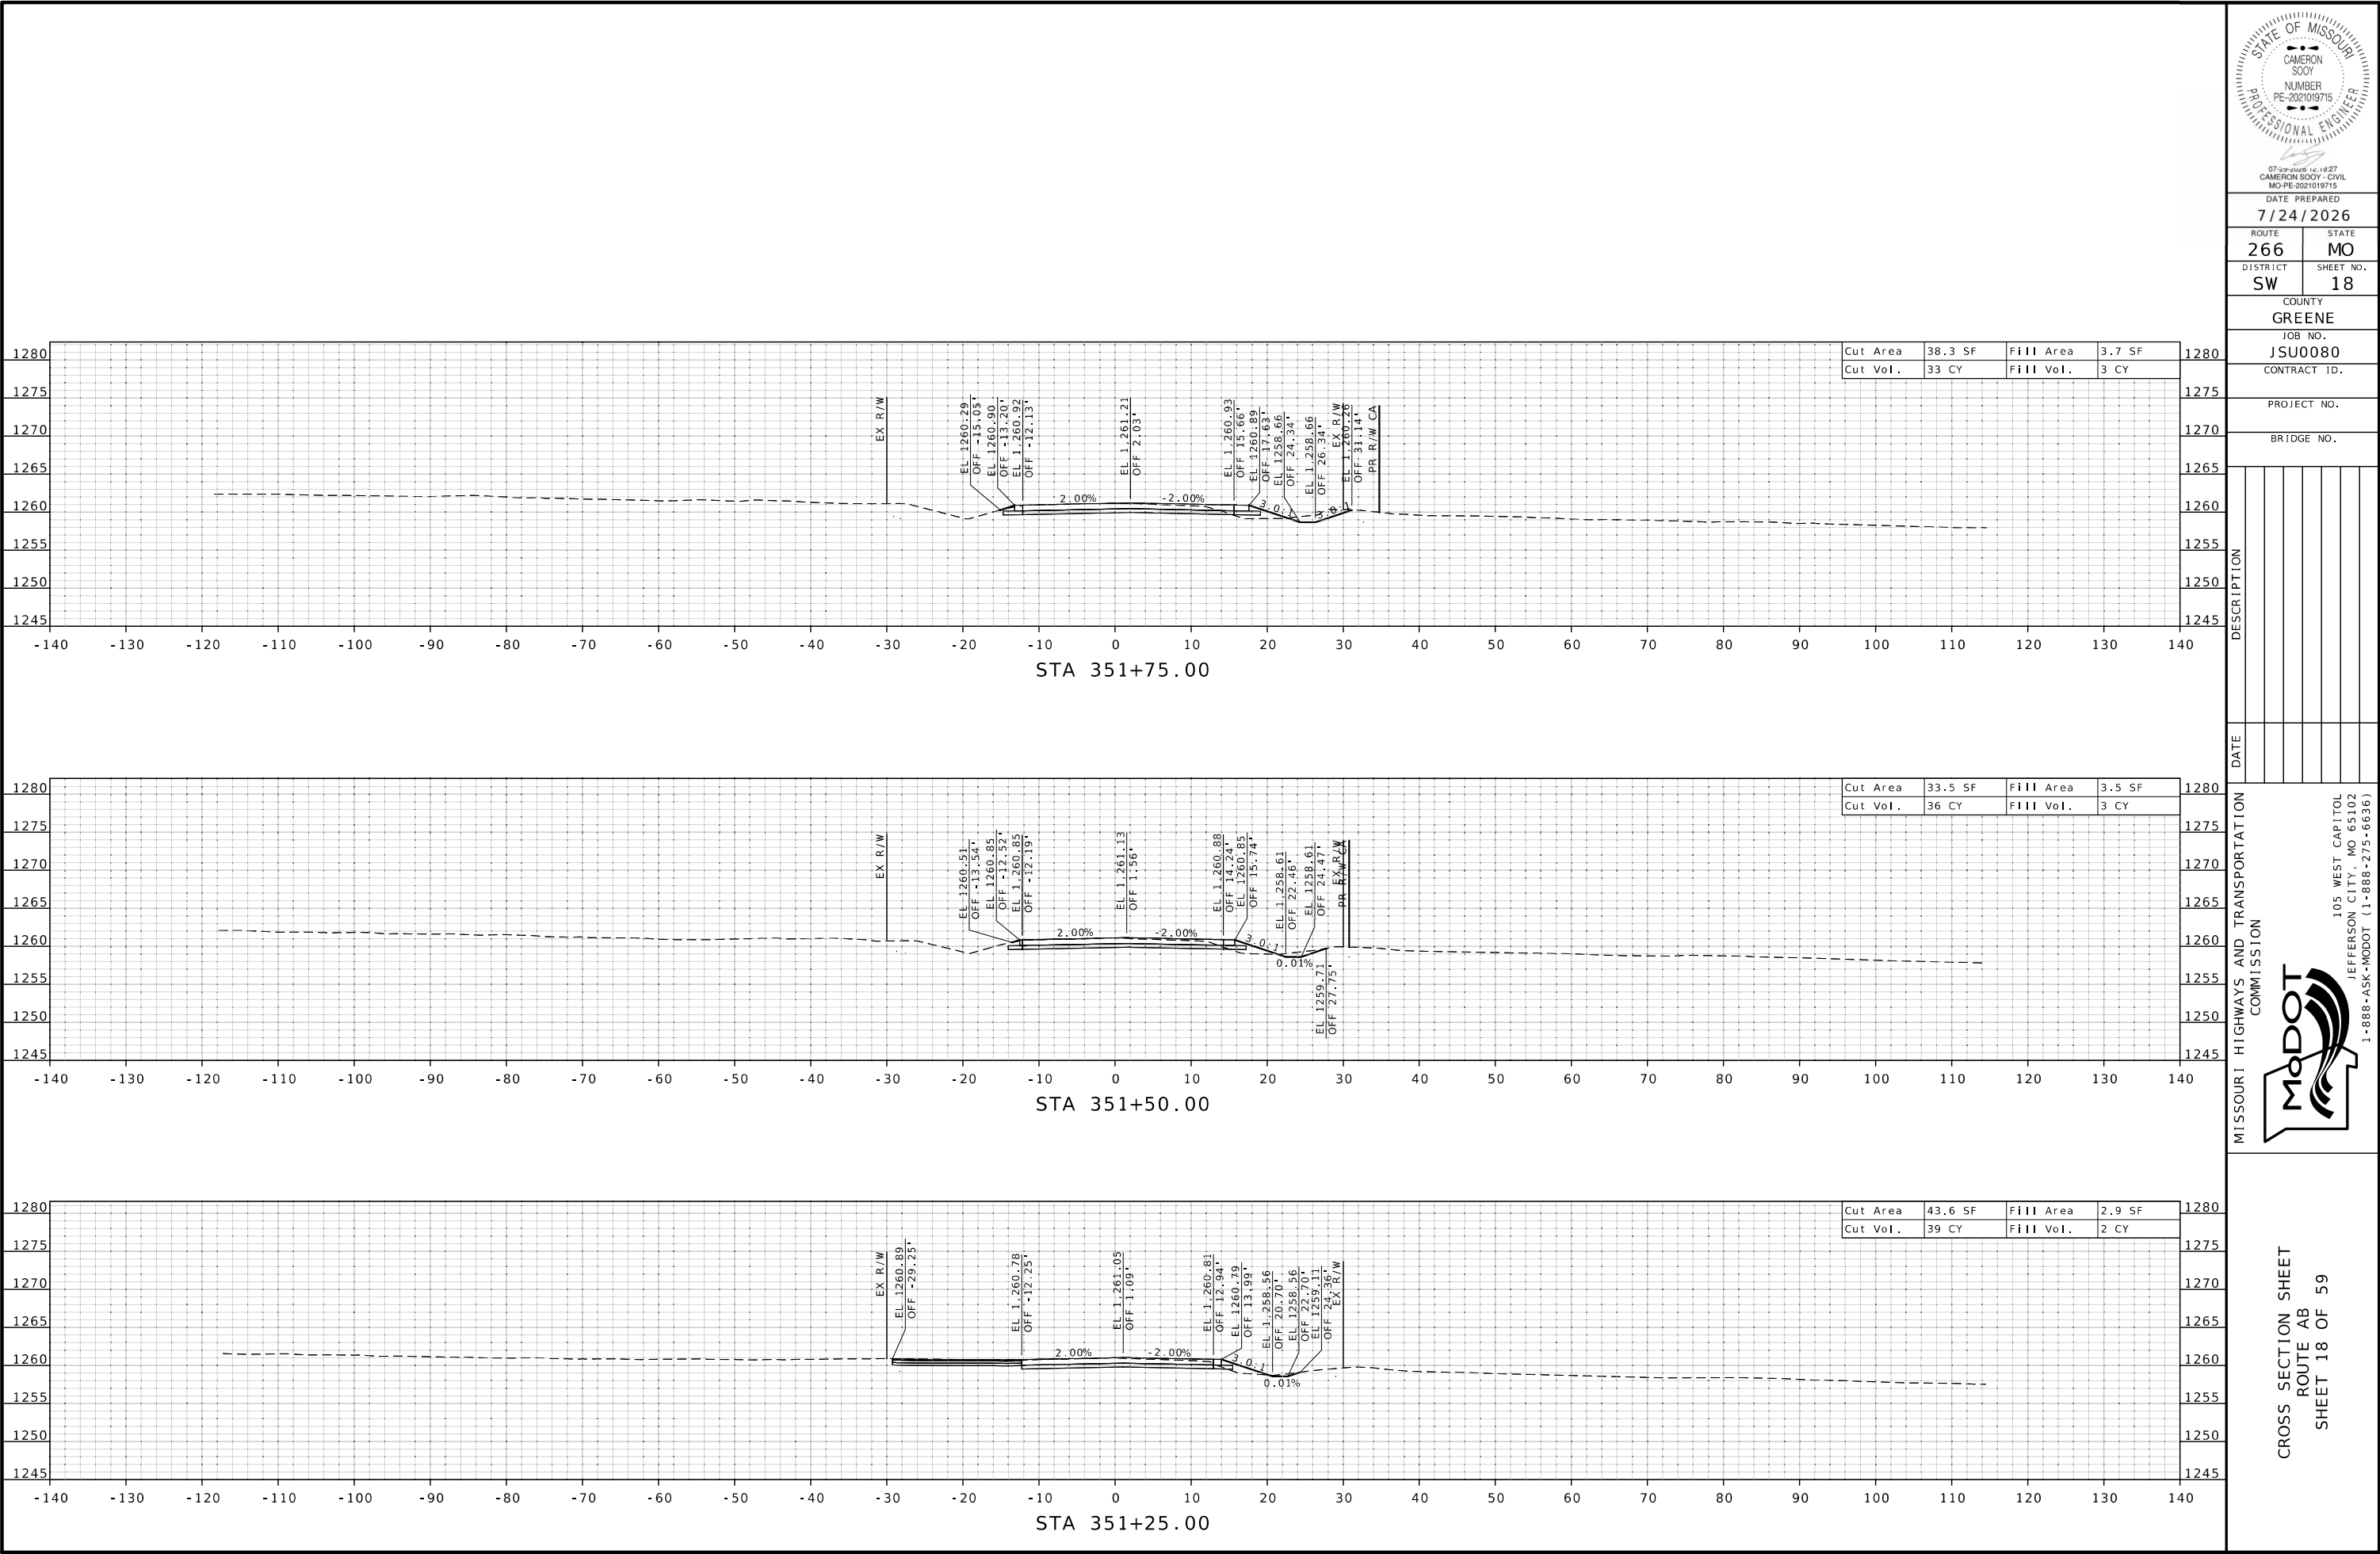

DATE PREPARED
7/24/2026

ROUTE 266
DISTRICT SW
COUNTY GREENE
JOB NO. JSU0080
CONTRACT ID.

PROJECT NO.

BRIDGE NO.




DESCRIPTION

DATE

MISSOURI HIGHWAYS AND TRANSPORTATION COMMISSION

105 WEST CAPITOL
JEFFERSON CITY, MO 65102
1-888-ASK-MODOT (1-888-275-6636)

CROSS SECTION SHEET
ROUTE AB
SHEET 18 OF 59

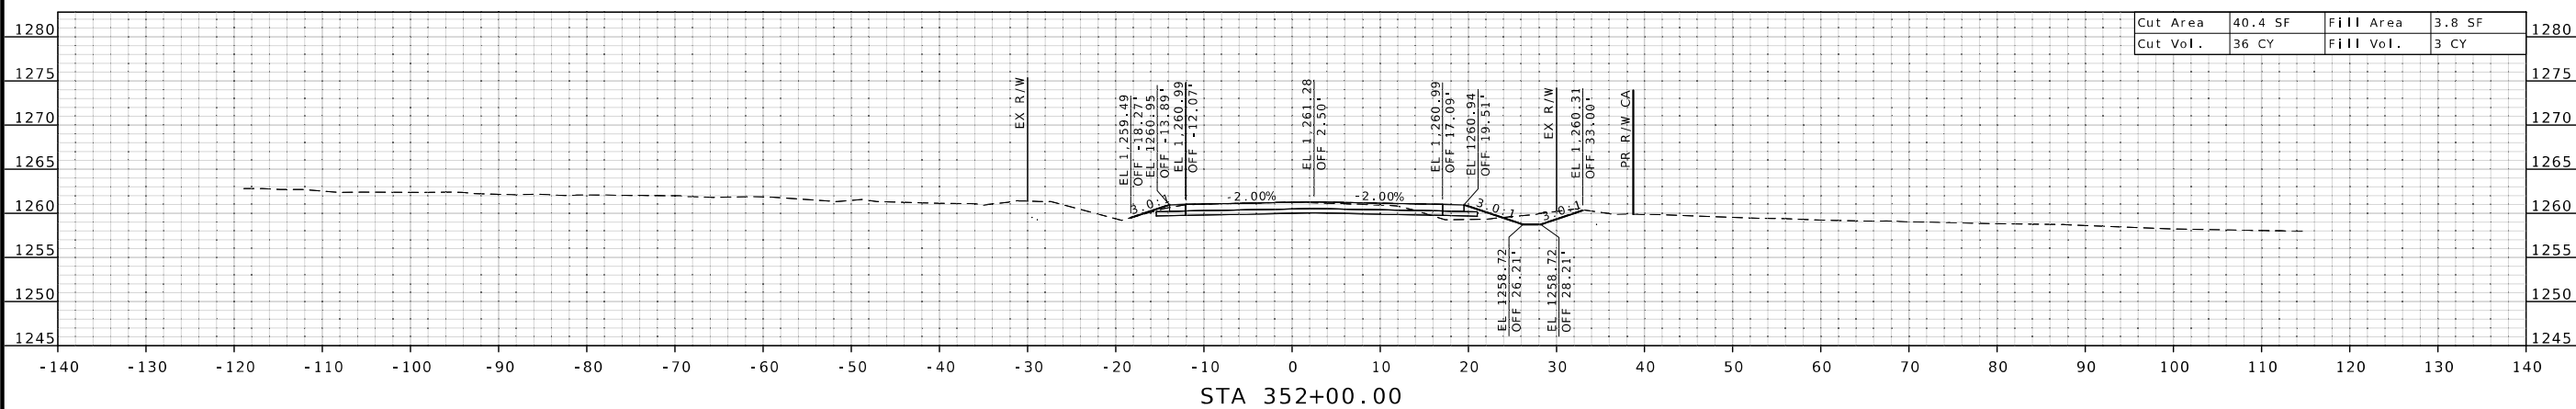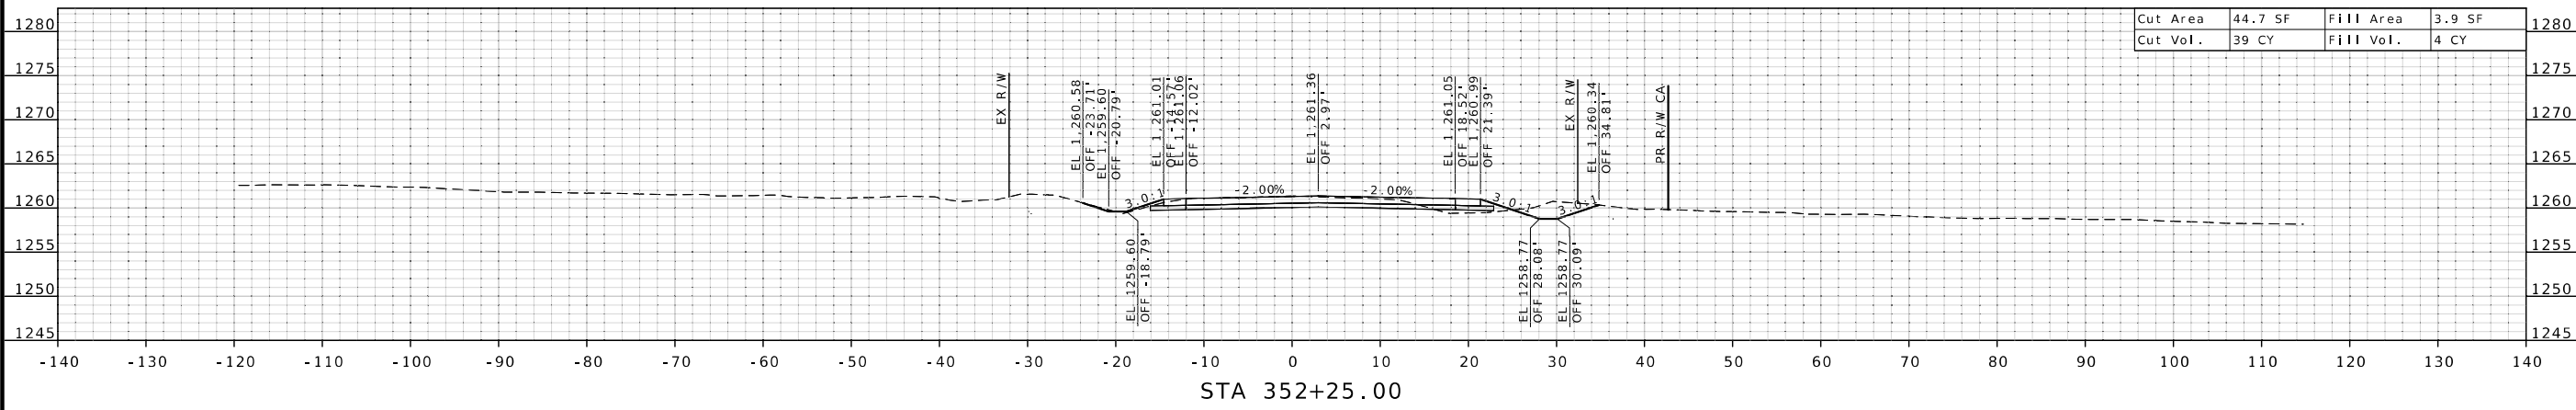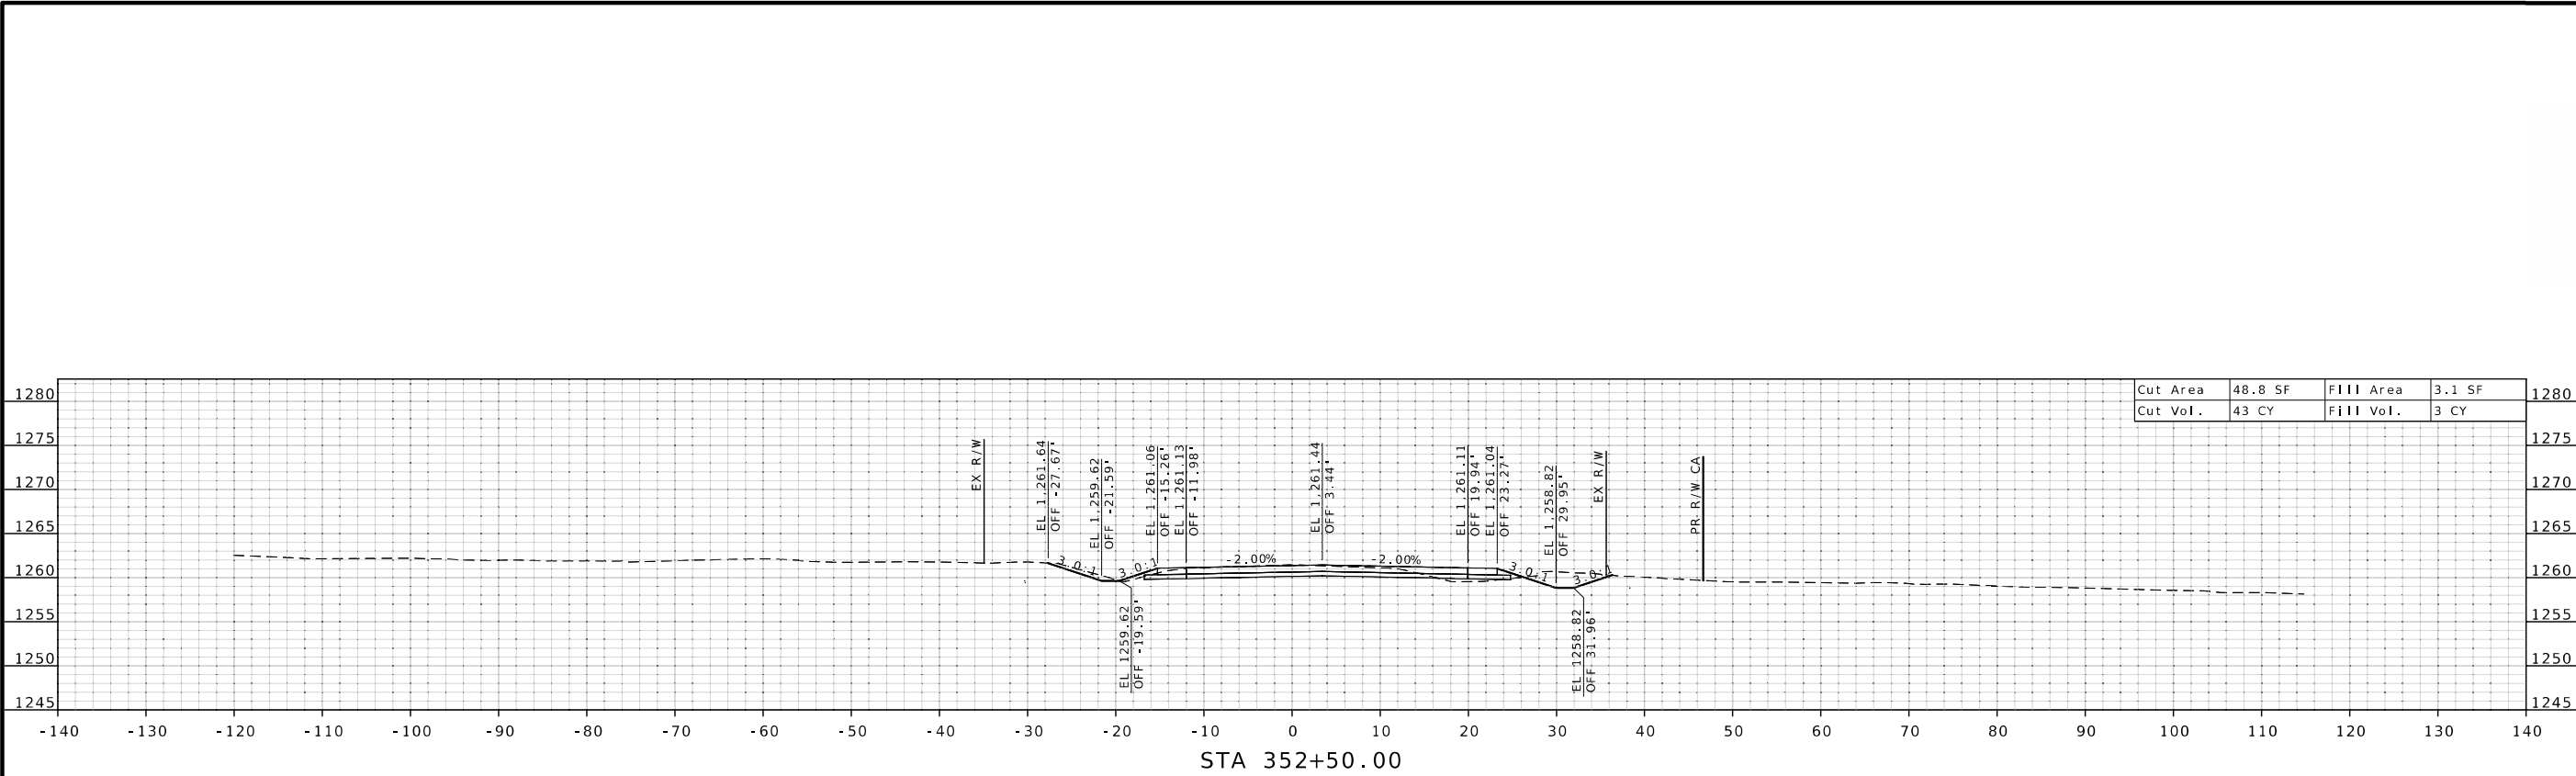

STATE OF MISSOURI
CAMERON
SOOY
NUMBER
PE-2021019715
PROFESSIONAL ENGINEER


07-000006-12-1927
CAMERON SOOY - CIVIL
MO-PE-2021019715

DATE PREPARED
7/24/2026

ROUTE
266

DISTRICT
SW

STATE
MO

SHEET NO.
19

COUNTY
GREENE

JOB NO.
JSU0080

CONTRACT ID.

PROJECT NO.

BRIDGE NO.




DESCRIPTION




DATE

MISSOURI HIGHWAYS AND TRANSPORTATION COMMISSION


105 WEST CAPITOL
JEFFERSON CITY, MO 65102
1-888-ASK-MODOT (1-888-275-6636)

CROSS SECTION SHEET
ROUTE AB
SHEET 19 OF 59

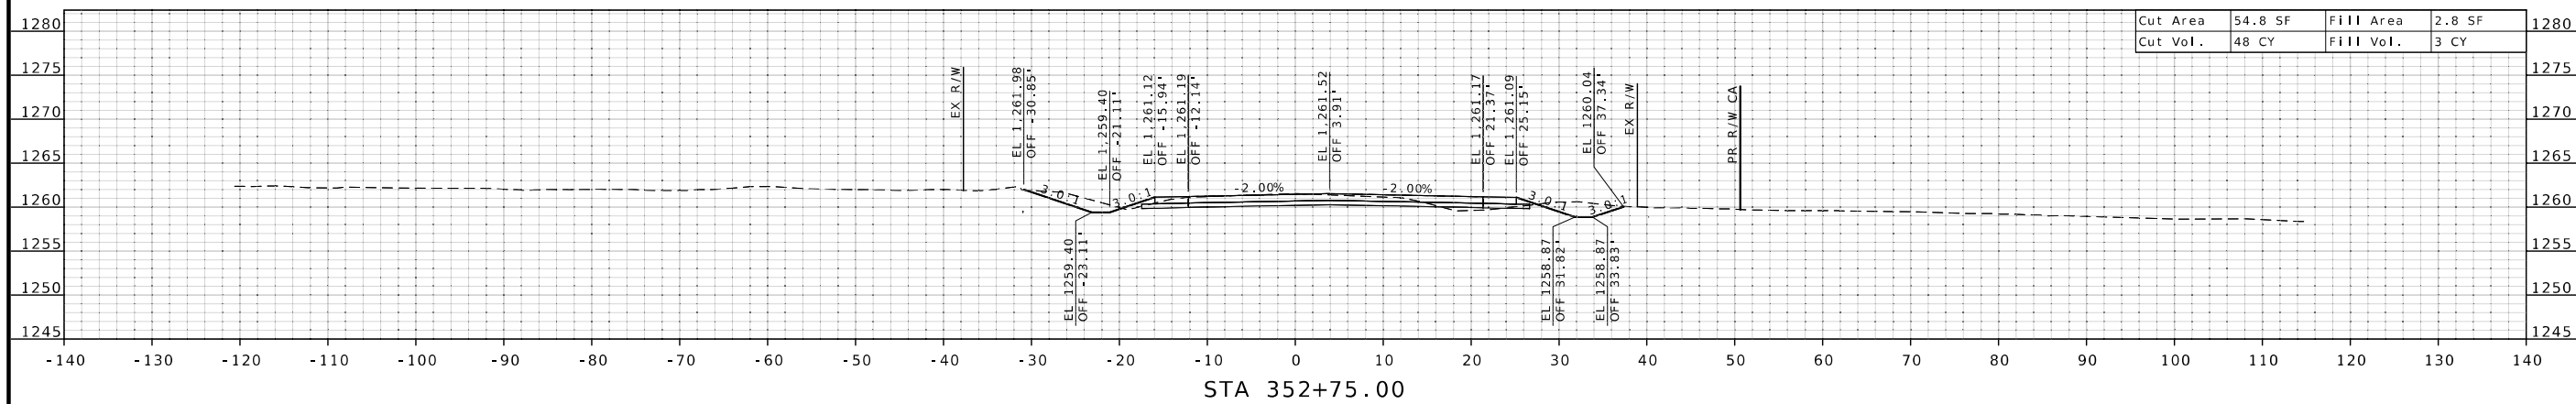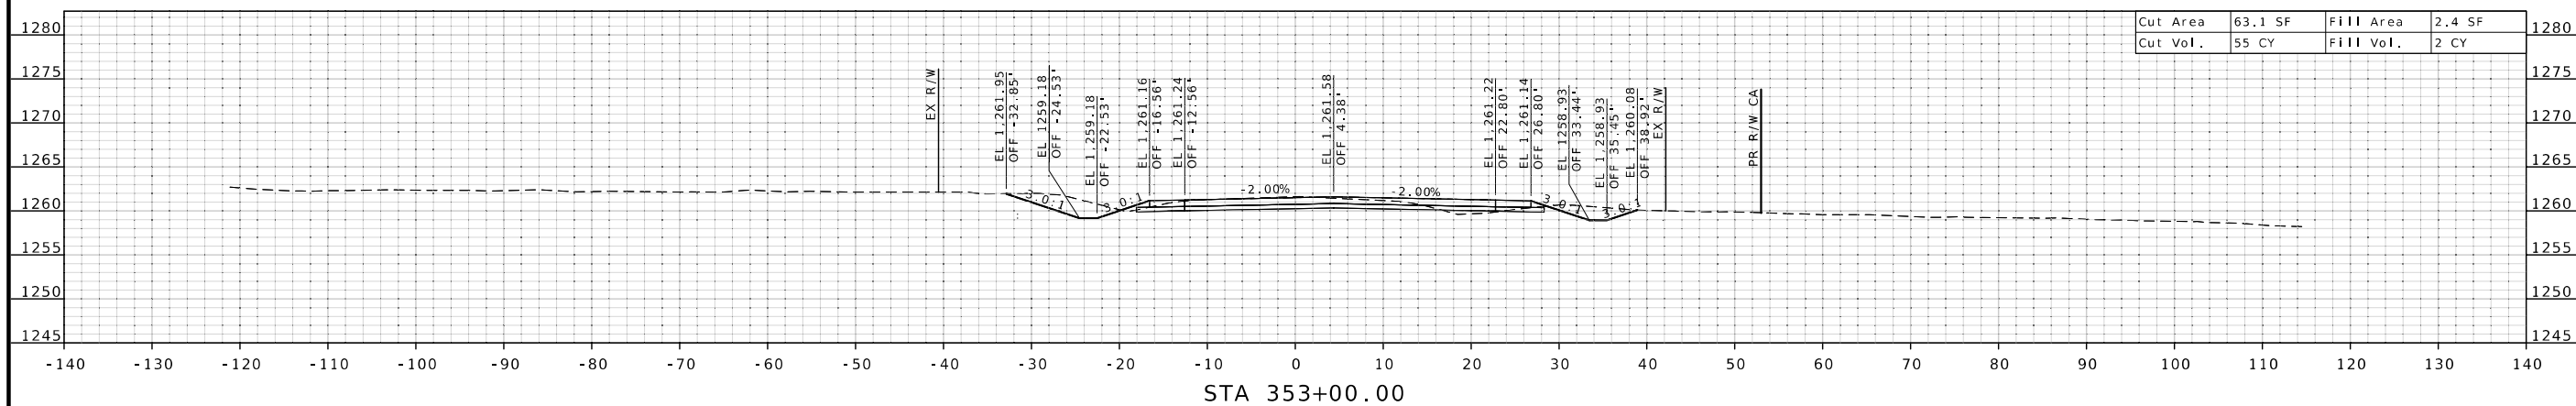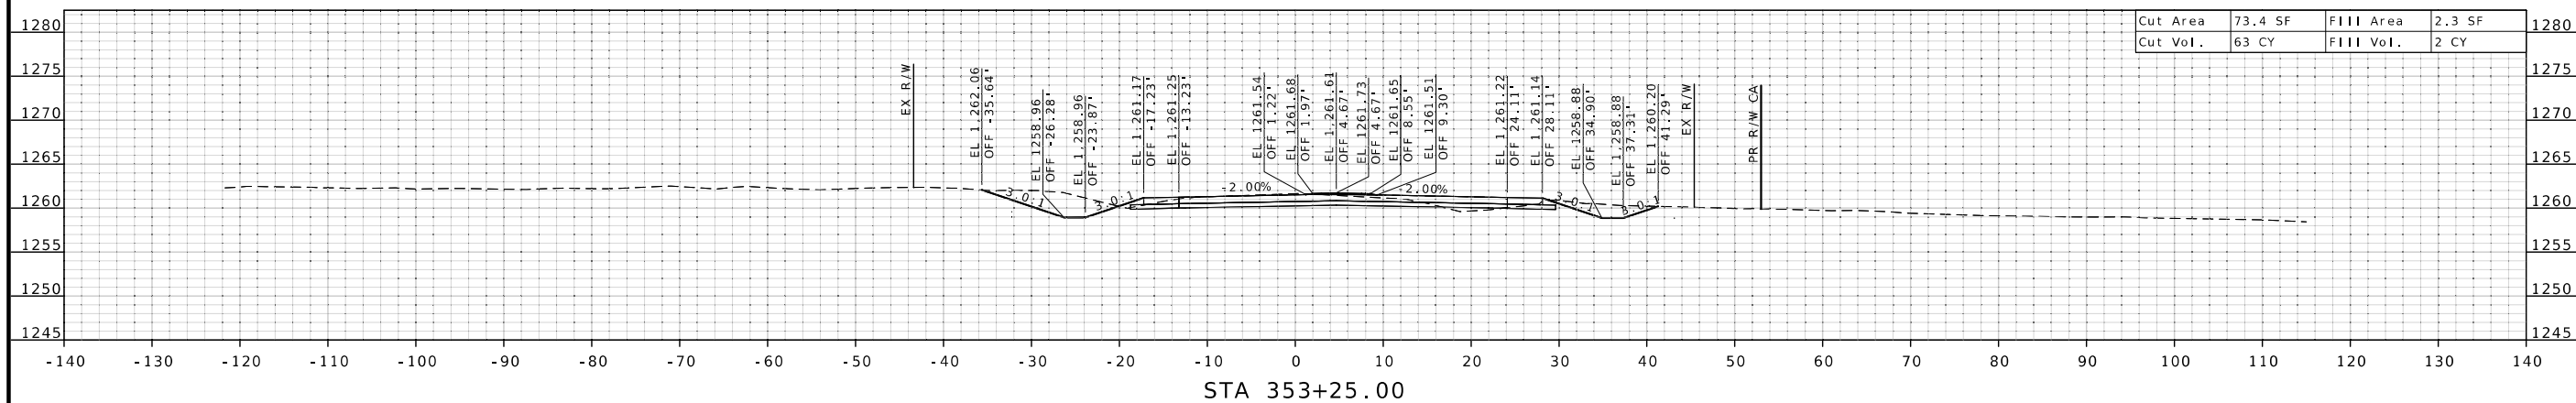

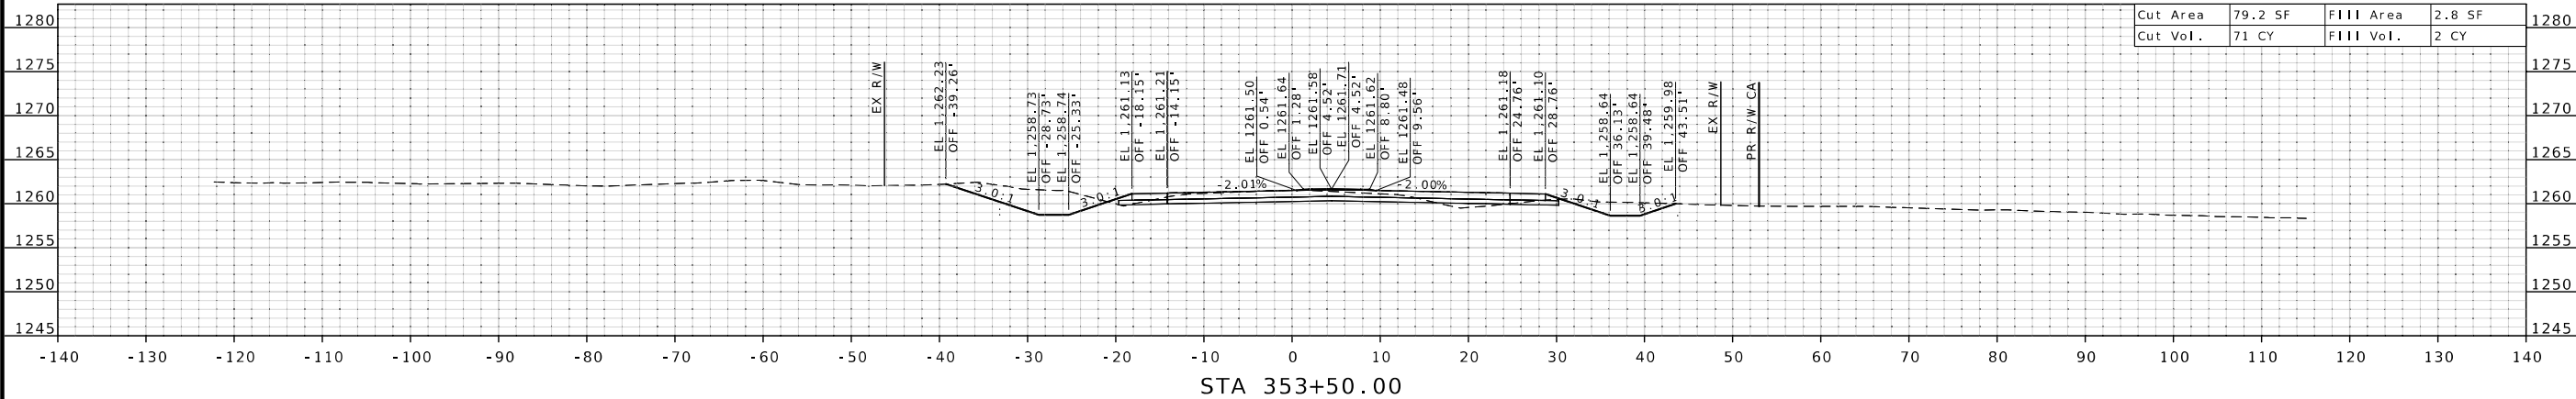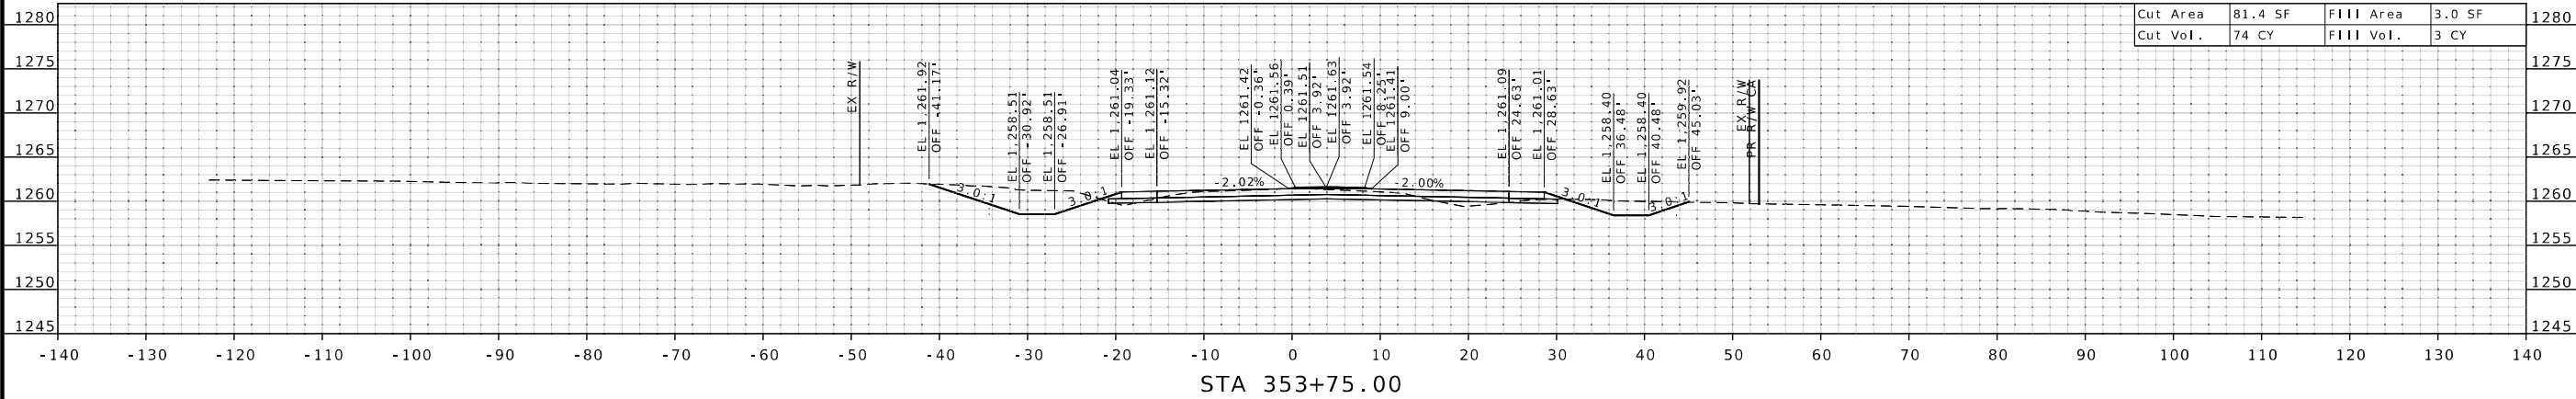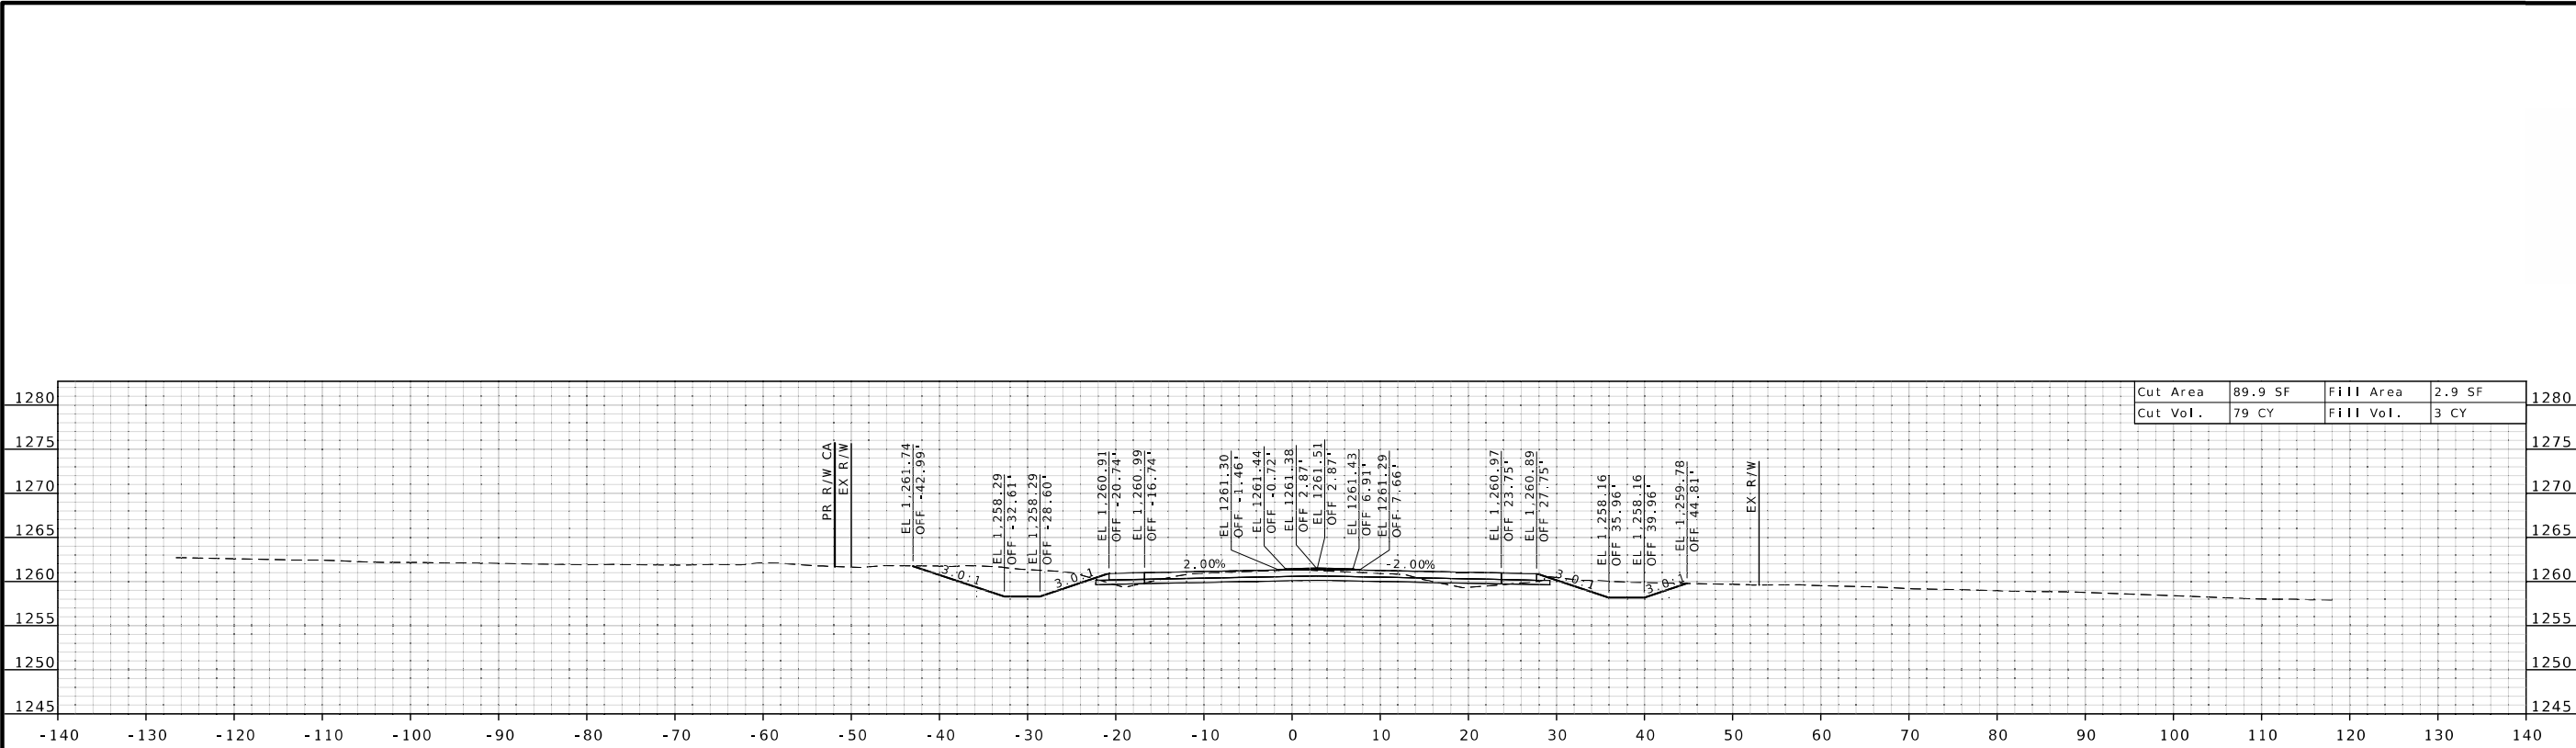

STATE OF MISSOURI

CAMERON

SOOY

NUMBER

PE-2021019715

PROFESSIONAL ENGINEER

07-000006

7/24/2026

MO-PE-2021019715

DATE PREPARED

7/24/2026

ROUTE

266

DISTRICT

SW

COUNTY

GREENE

STATE

MO

SHEET NO.

21

JOB NO.

JSU0080

CONTRACT ID.

PROJECT NO.

BRIDGE NO.

DESCRIPTION

DATE




MISSOURI HIGHWAYS AND TRANSPORTATION COMMISSION



105 WEST CAPITOL
JEFFERSON CITY, MO 65102
1-888-ASK-MODOT (1-888-275-6636)

CROSS SECTION SHEET

ROUTE AB

SHEET 21 OF 59

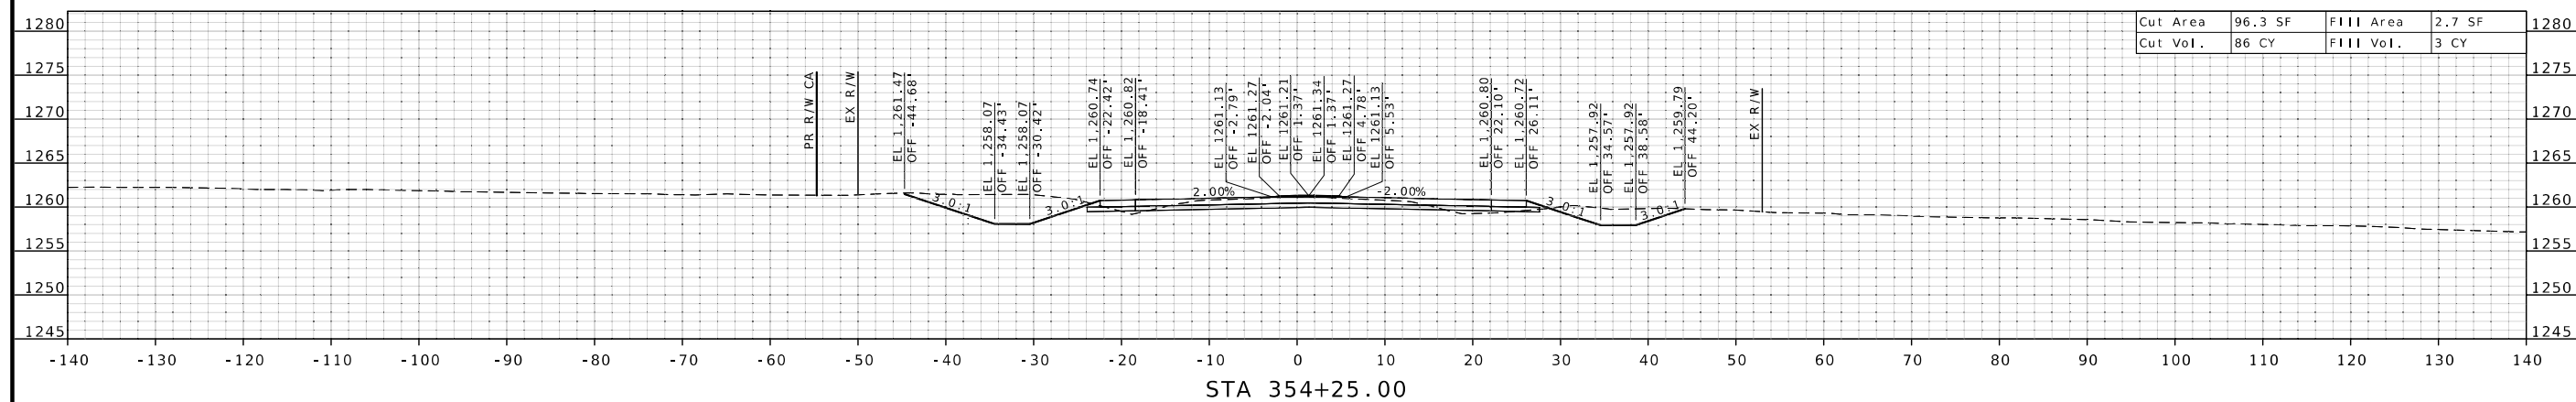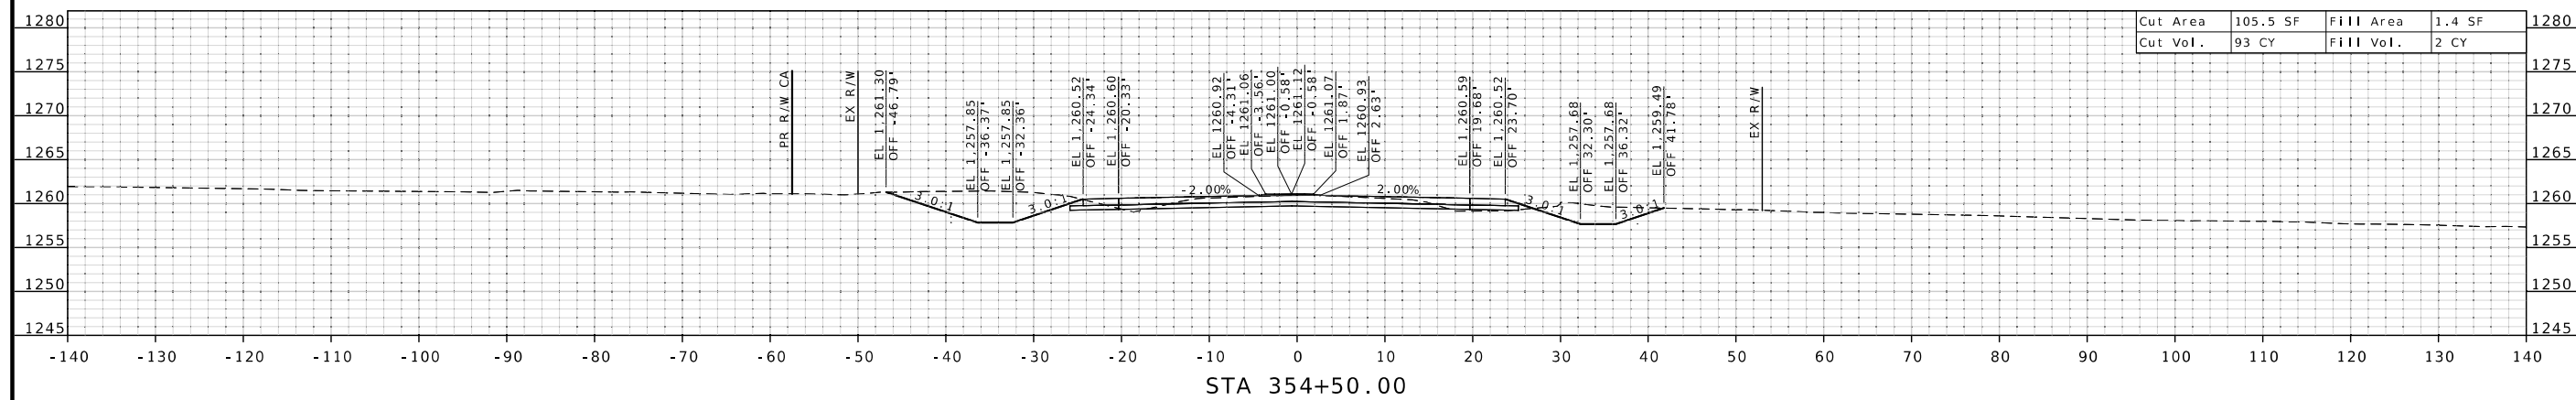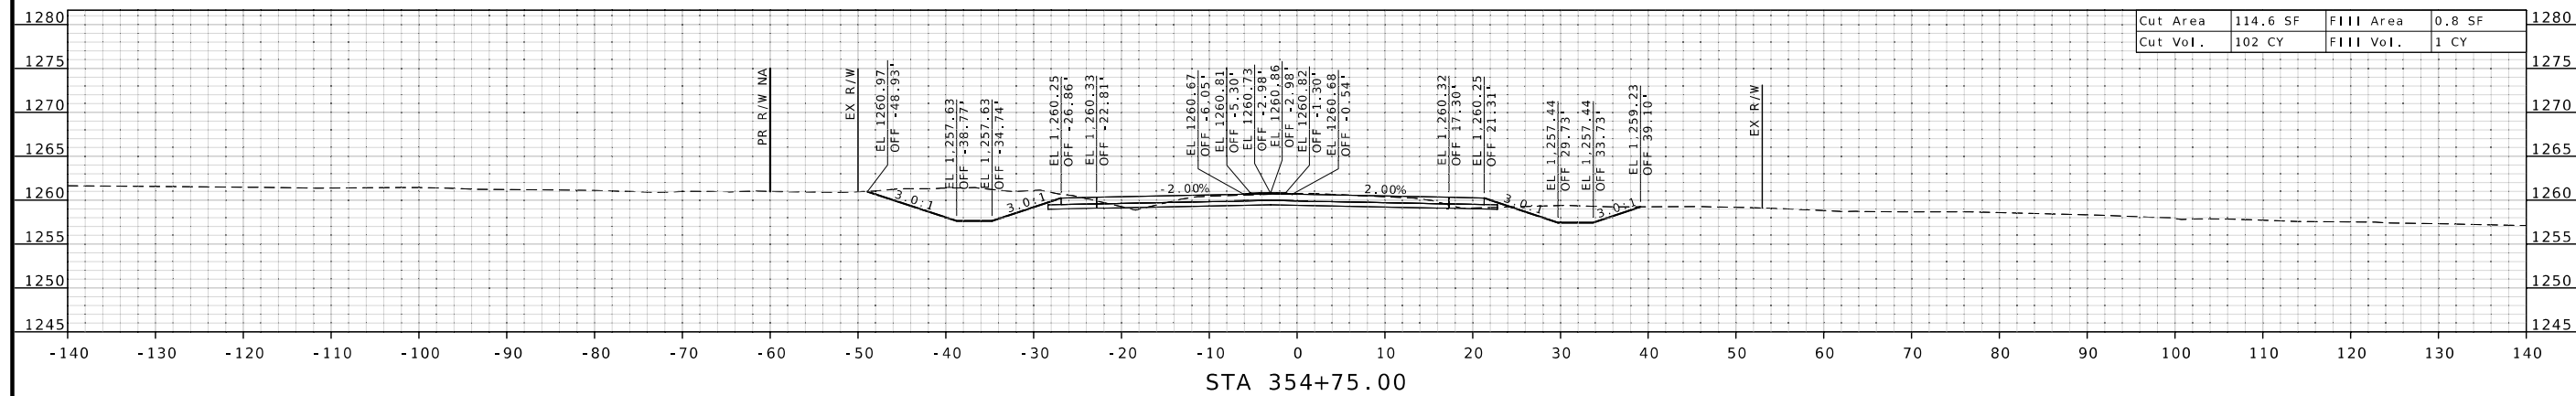

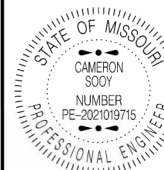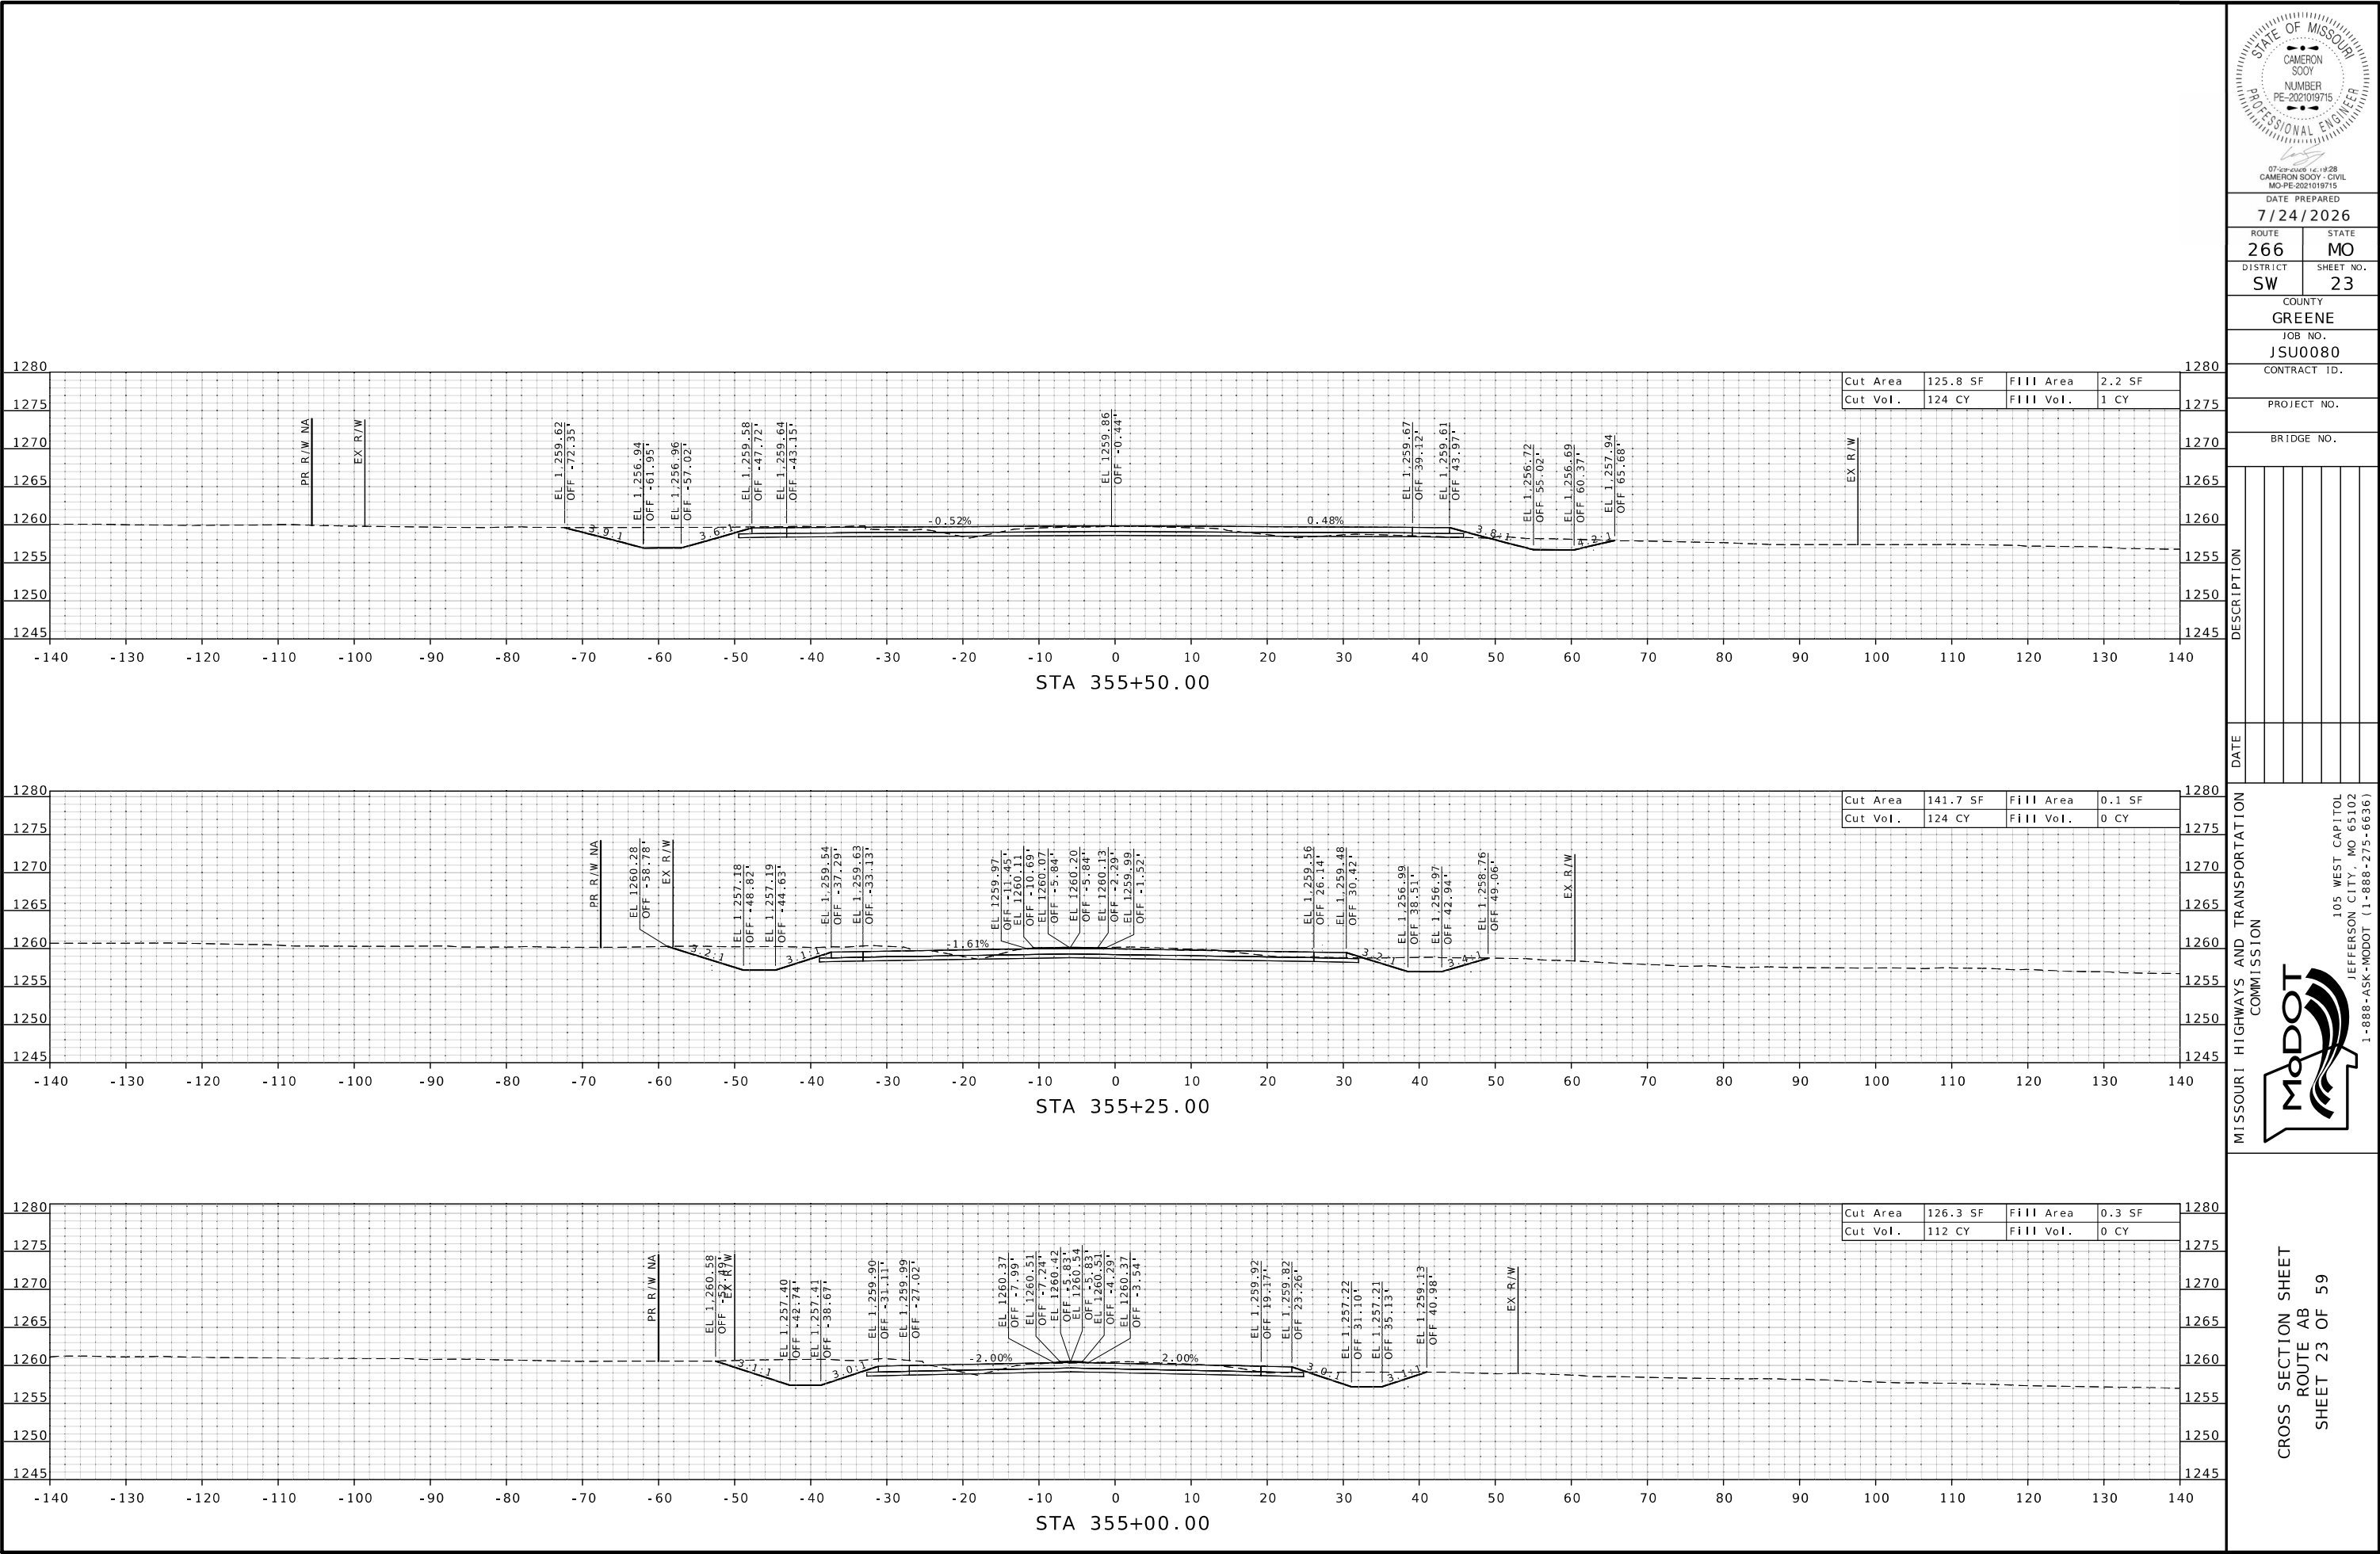

DATE PREPARED
7/24/2026

ROUTE 266	STATE MO
DISTRICT SW	SHEET NO. 23

COUNTY
GREENE

JOB NO.
JSU0080

CONTRACT ID.

PROJECT NO.


BRIDGE NO.

DESCRIPTION


DATE




CROSS SECTION SHEET
ROUTE AB
SHEET 23 OF 59

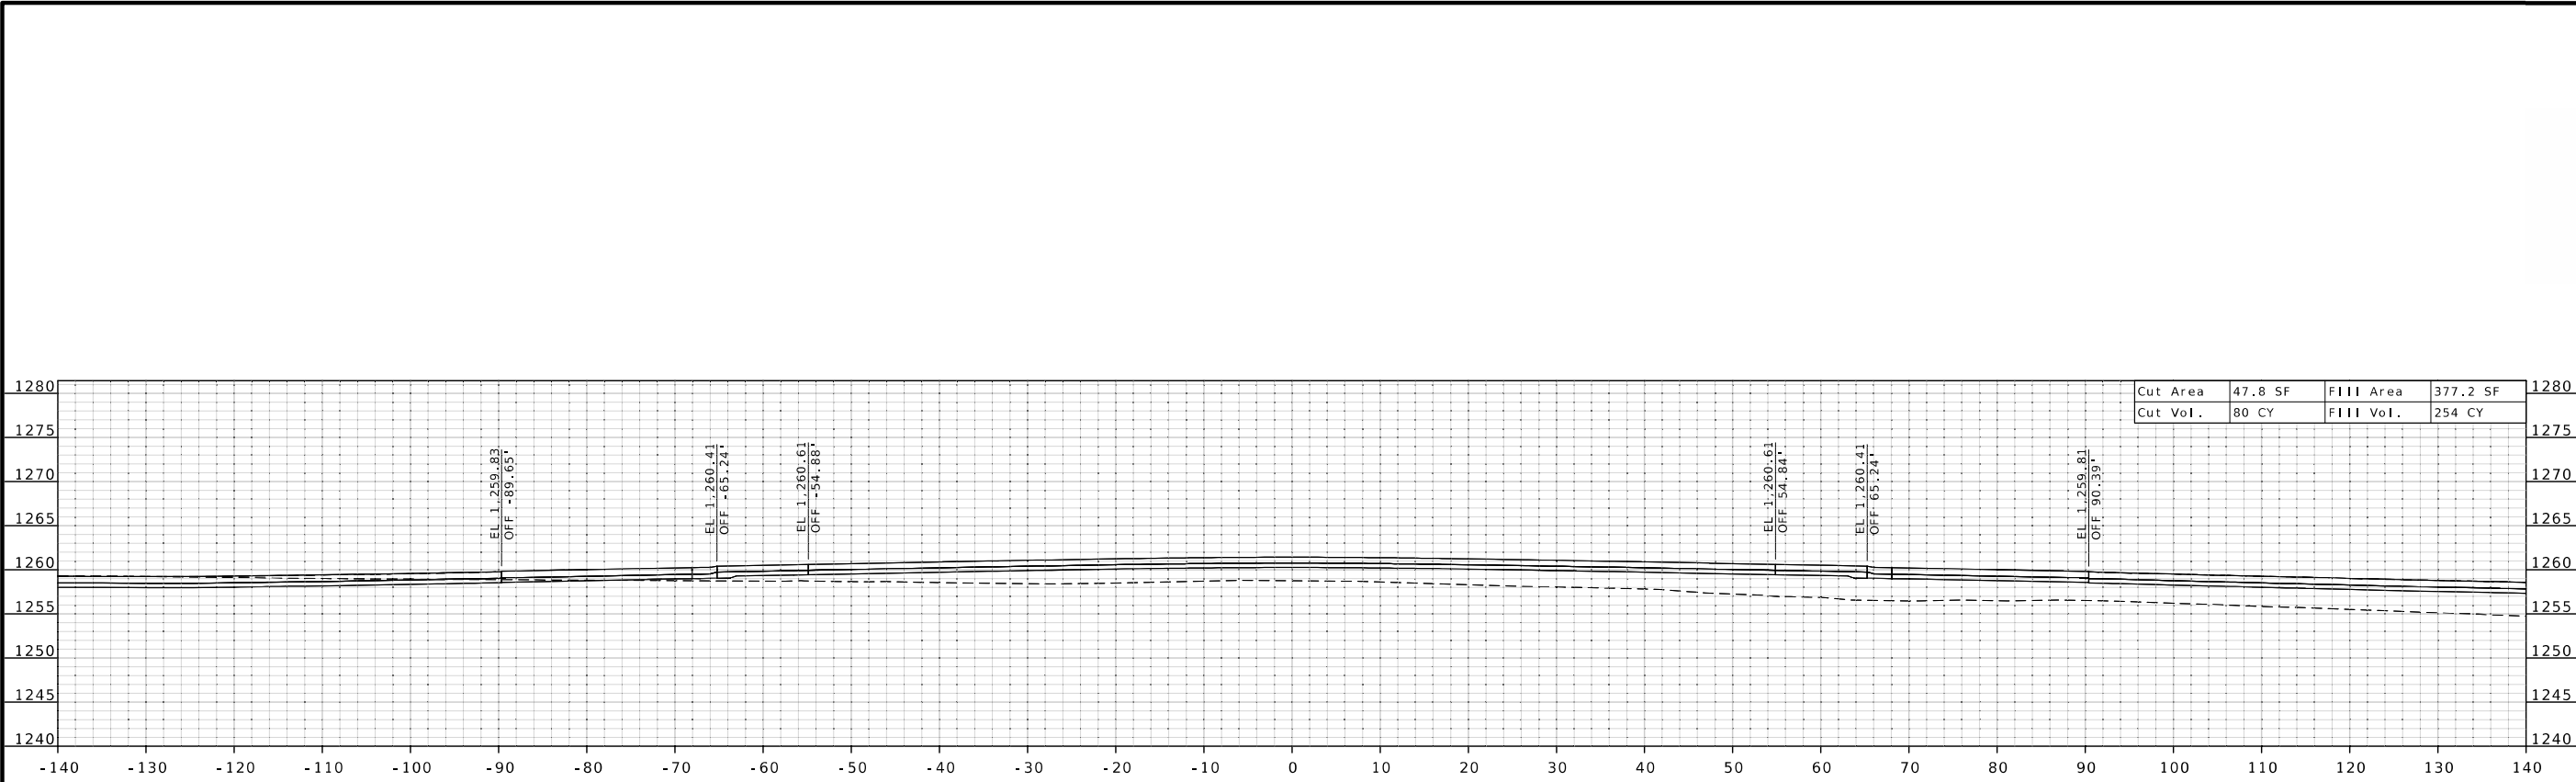

STA 356+25.00

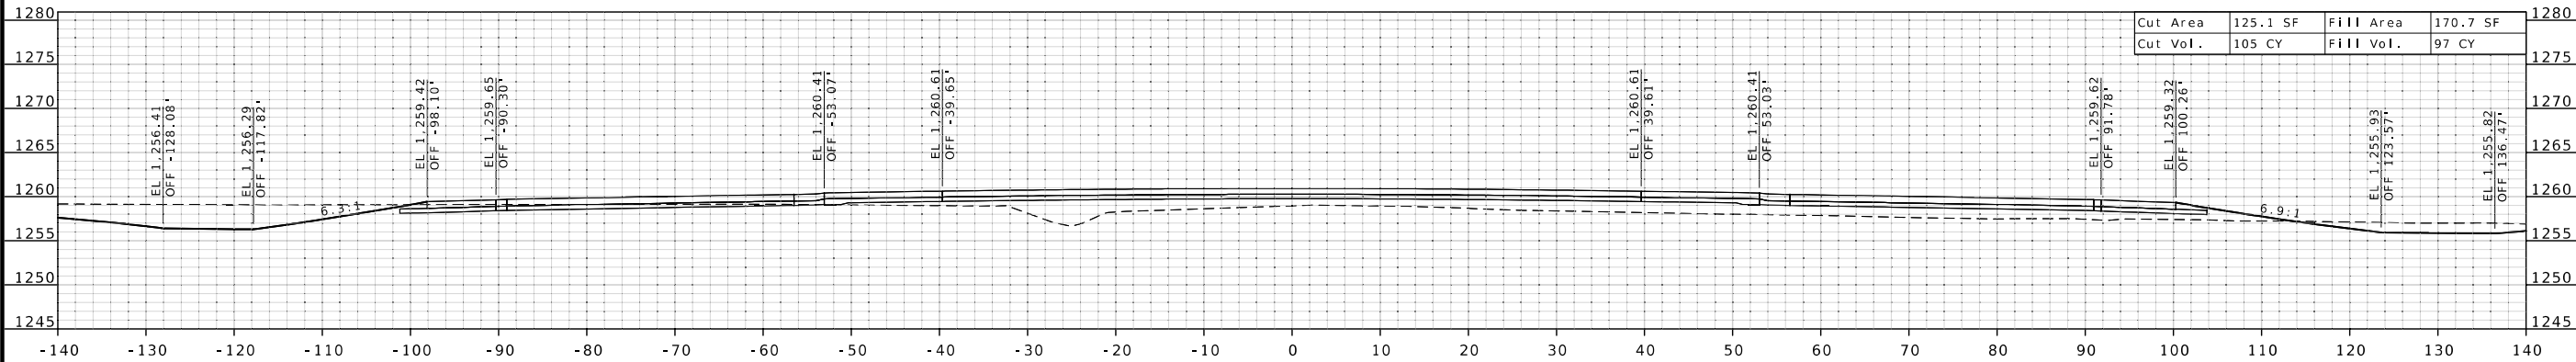

STA 356+00.00

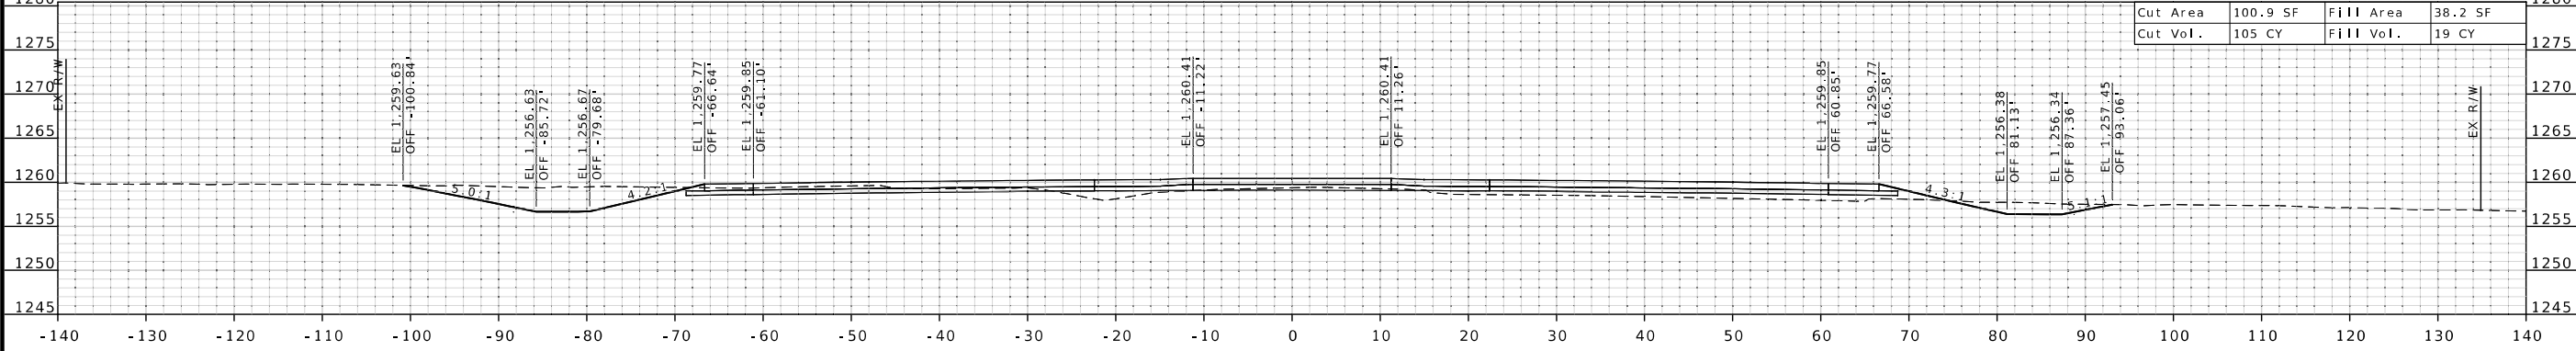

STA 355+75.00

STATE OF MISSOURI
CAMERON
SOOY
NUMBER
PE-2021019715
PROFESSIONAL ENGINEER

07-09-2016
CAMERON SOOY, CIVIL
MO-PE-2021019715

DATE PREPARED
7/24/2026

ROUTE
266

DISTRICT
SW

STATE
MO

SHEET NO.
24

COUNTY
GREENE

JOB NO.
JSU0080

CONTRACT ID.

PROJECT NO.

BRIDGE NO.


DESCRIPTION

DATE

MISSOURI HIGHWAYS AND TRANSPORTATION COMMISSION

105 WEST CAPITOL
JEFFERSON CITY, MO 65102
1-888-ASK-MODOT (1-888-275-6636)

CROSS SECTION SHEET
ROUTE AB
SHEET 24 OF 59

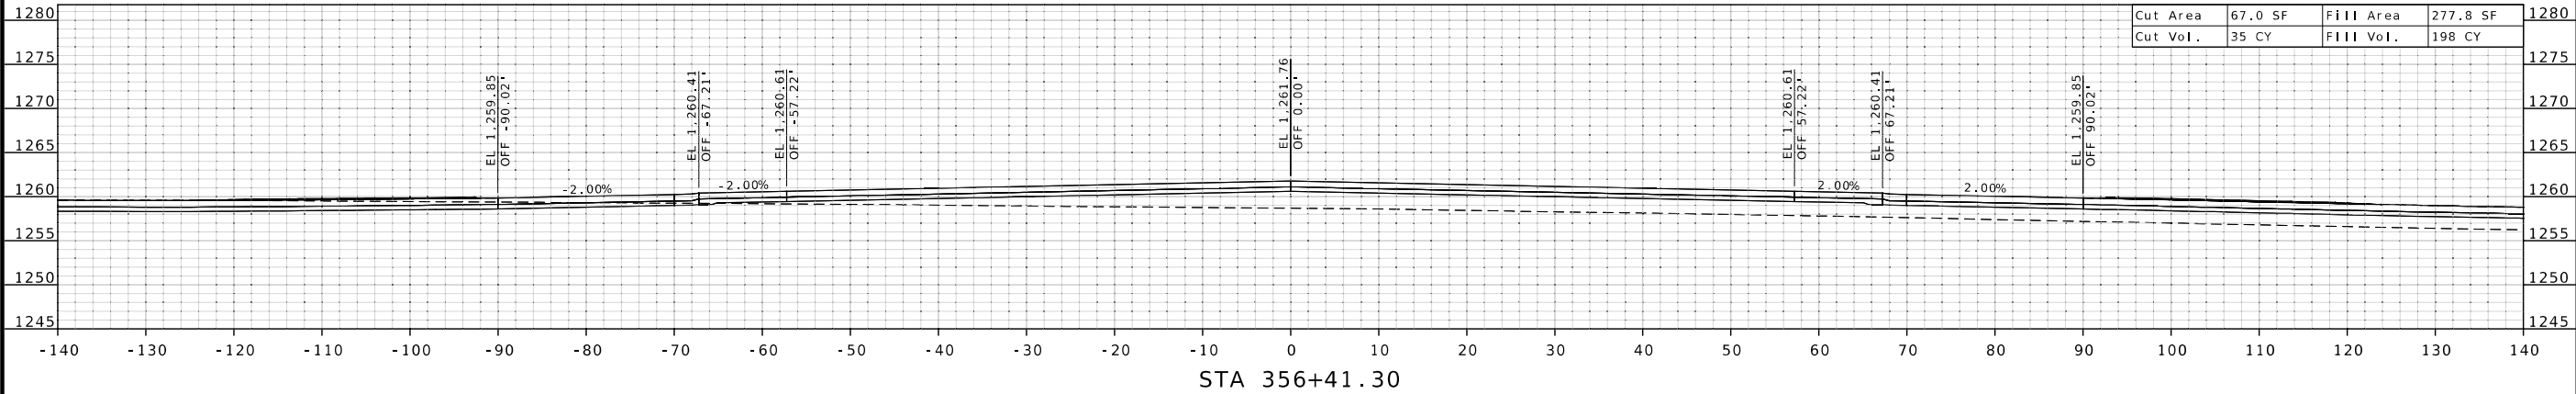

CROSS SECTION SHEET
ROUTE AB
SHEET 25 OF 59

MISSOURI HIGHWAYS AND TRANSPORTATION
COMMISSION



105 WEST CAPITOL
JEFFERSON CITY, MO 65102
1-888-ASK-MODOT (1-888-275-6636)

DESCRIPTION

DATE

BRIDGE NO.

PROJECT NO.

CONTRACT ID.

JSU0080

GREENE




DISTRICT
SW



ROUTE
266

STATE
MO

DATE PREPARED
7/24/2026



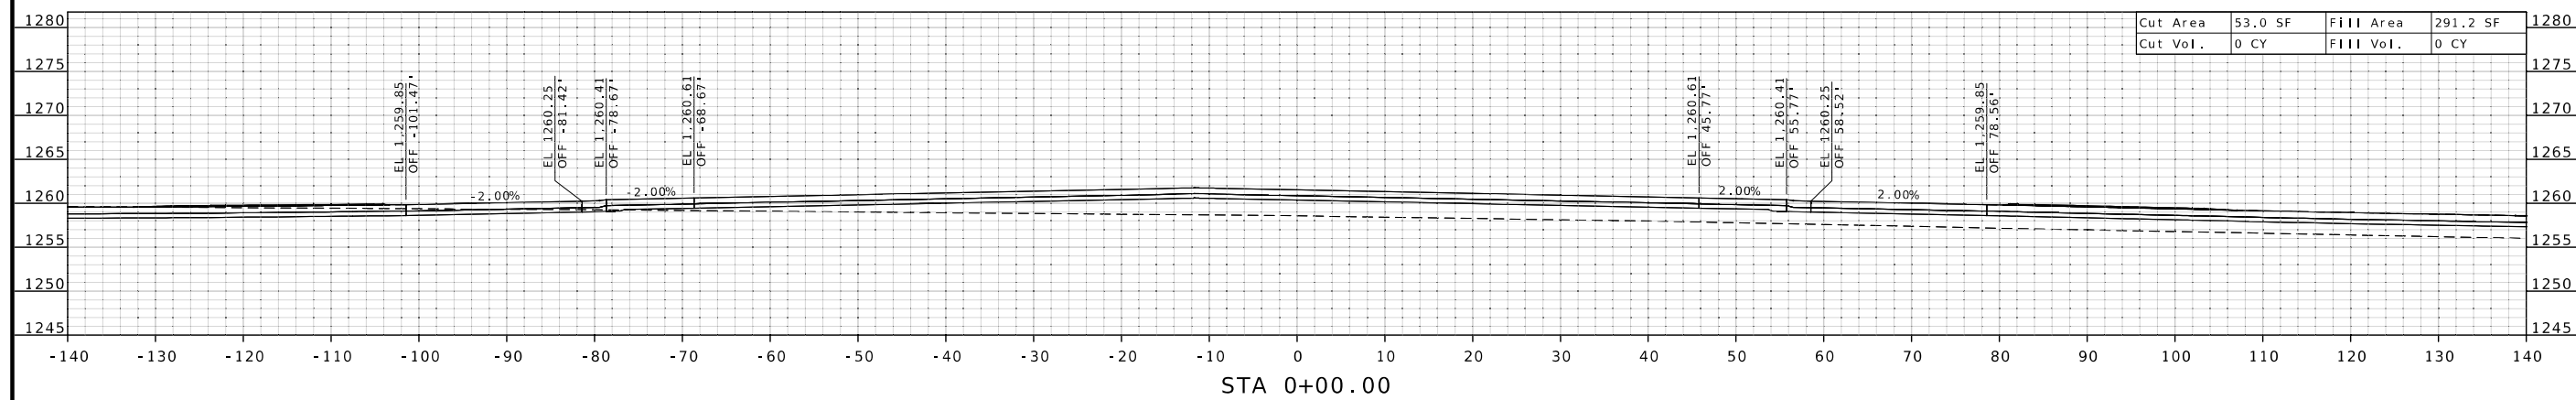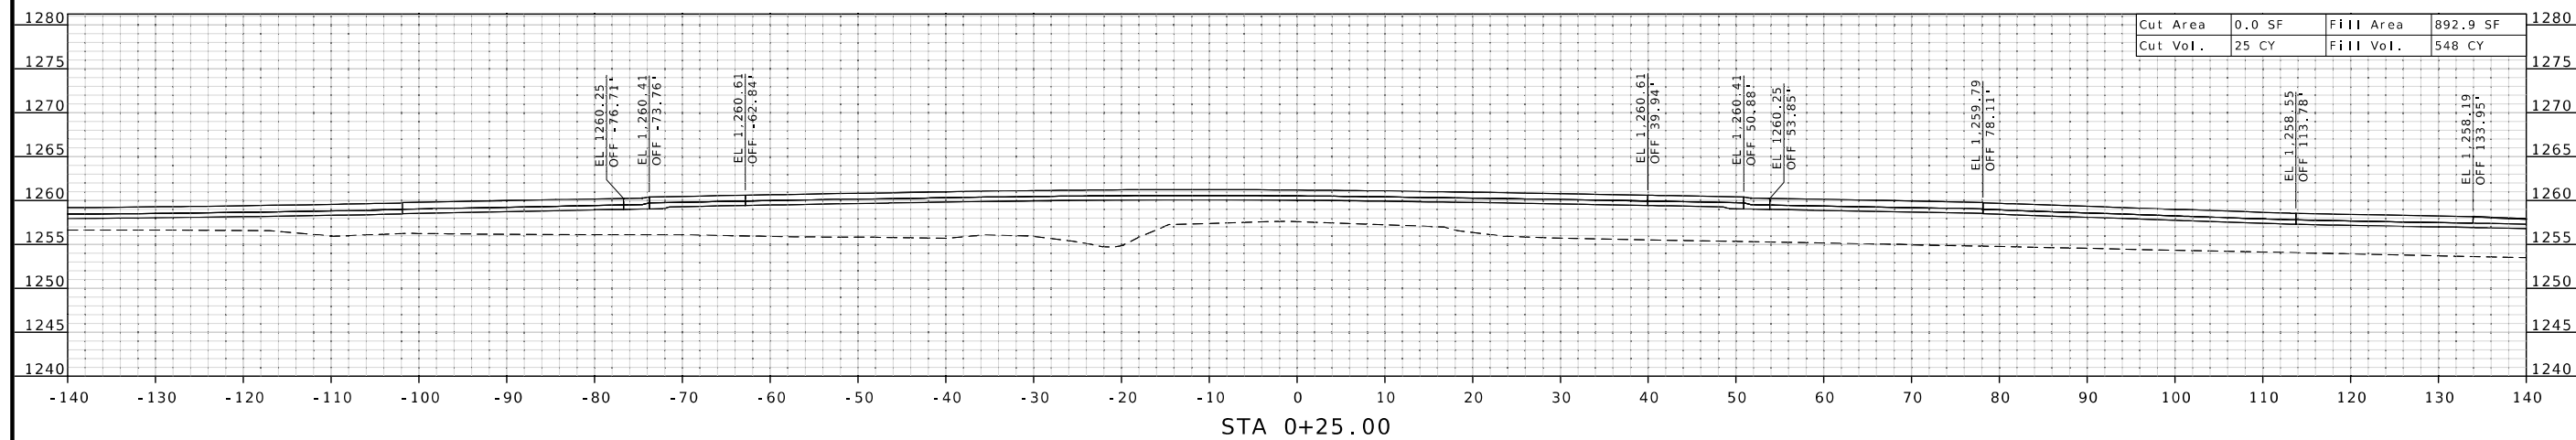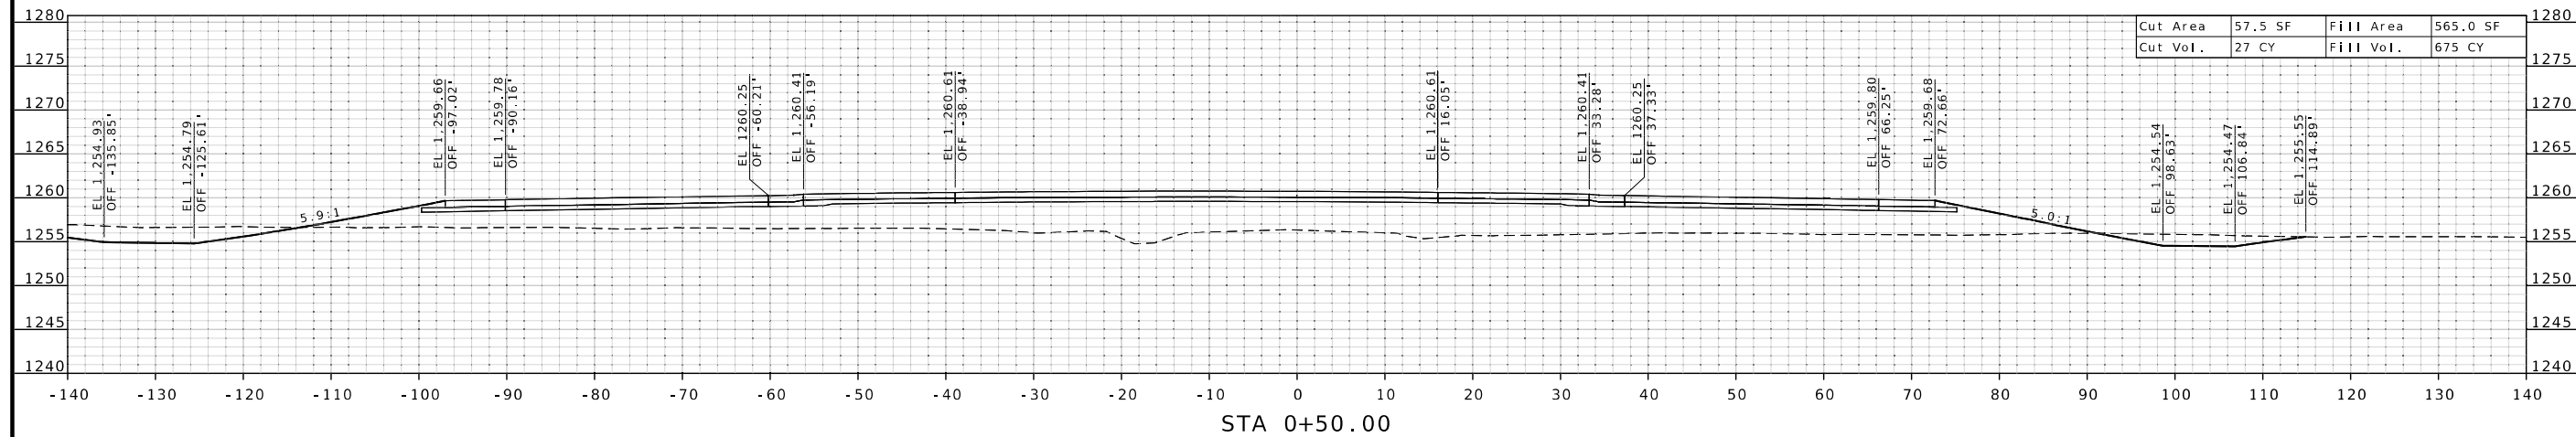

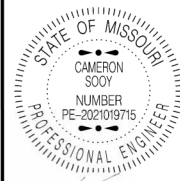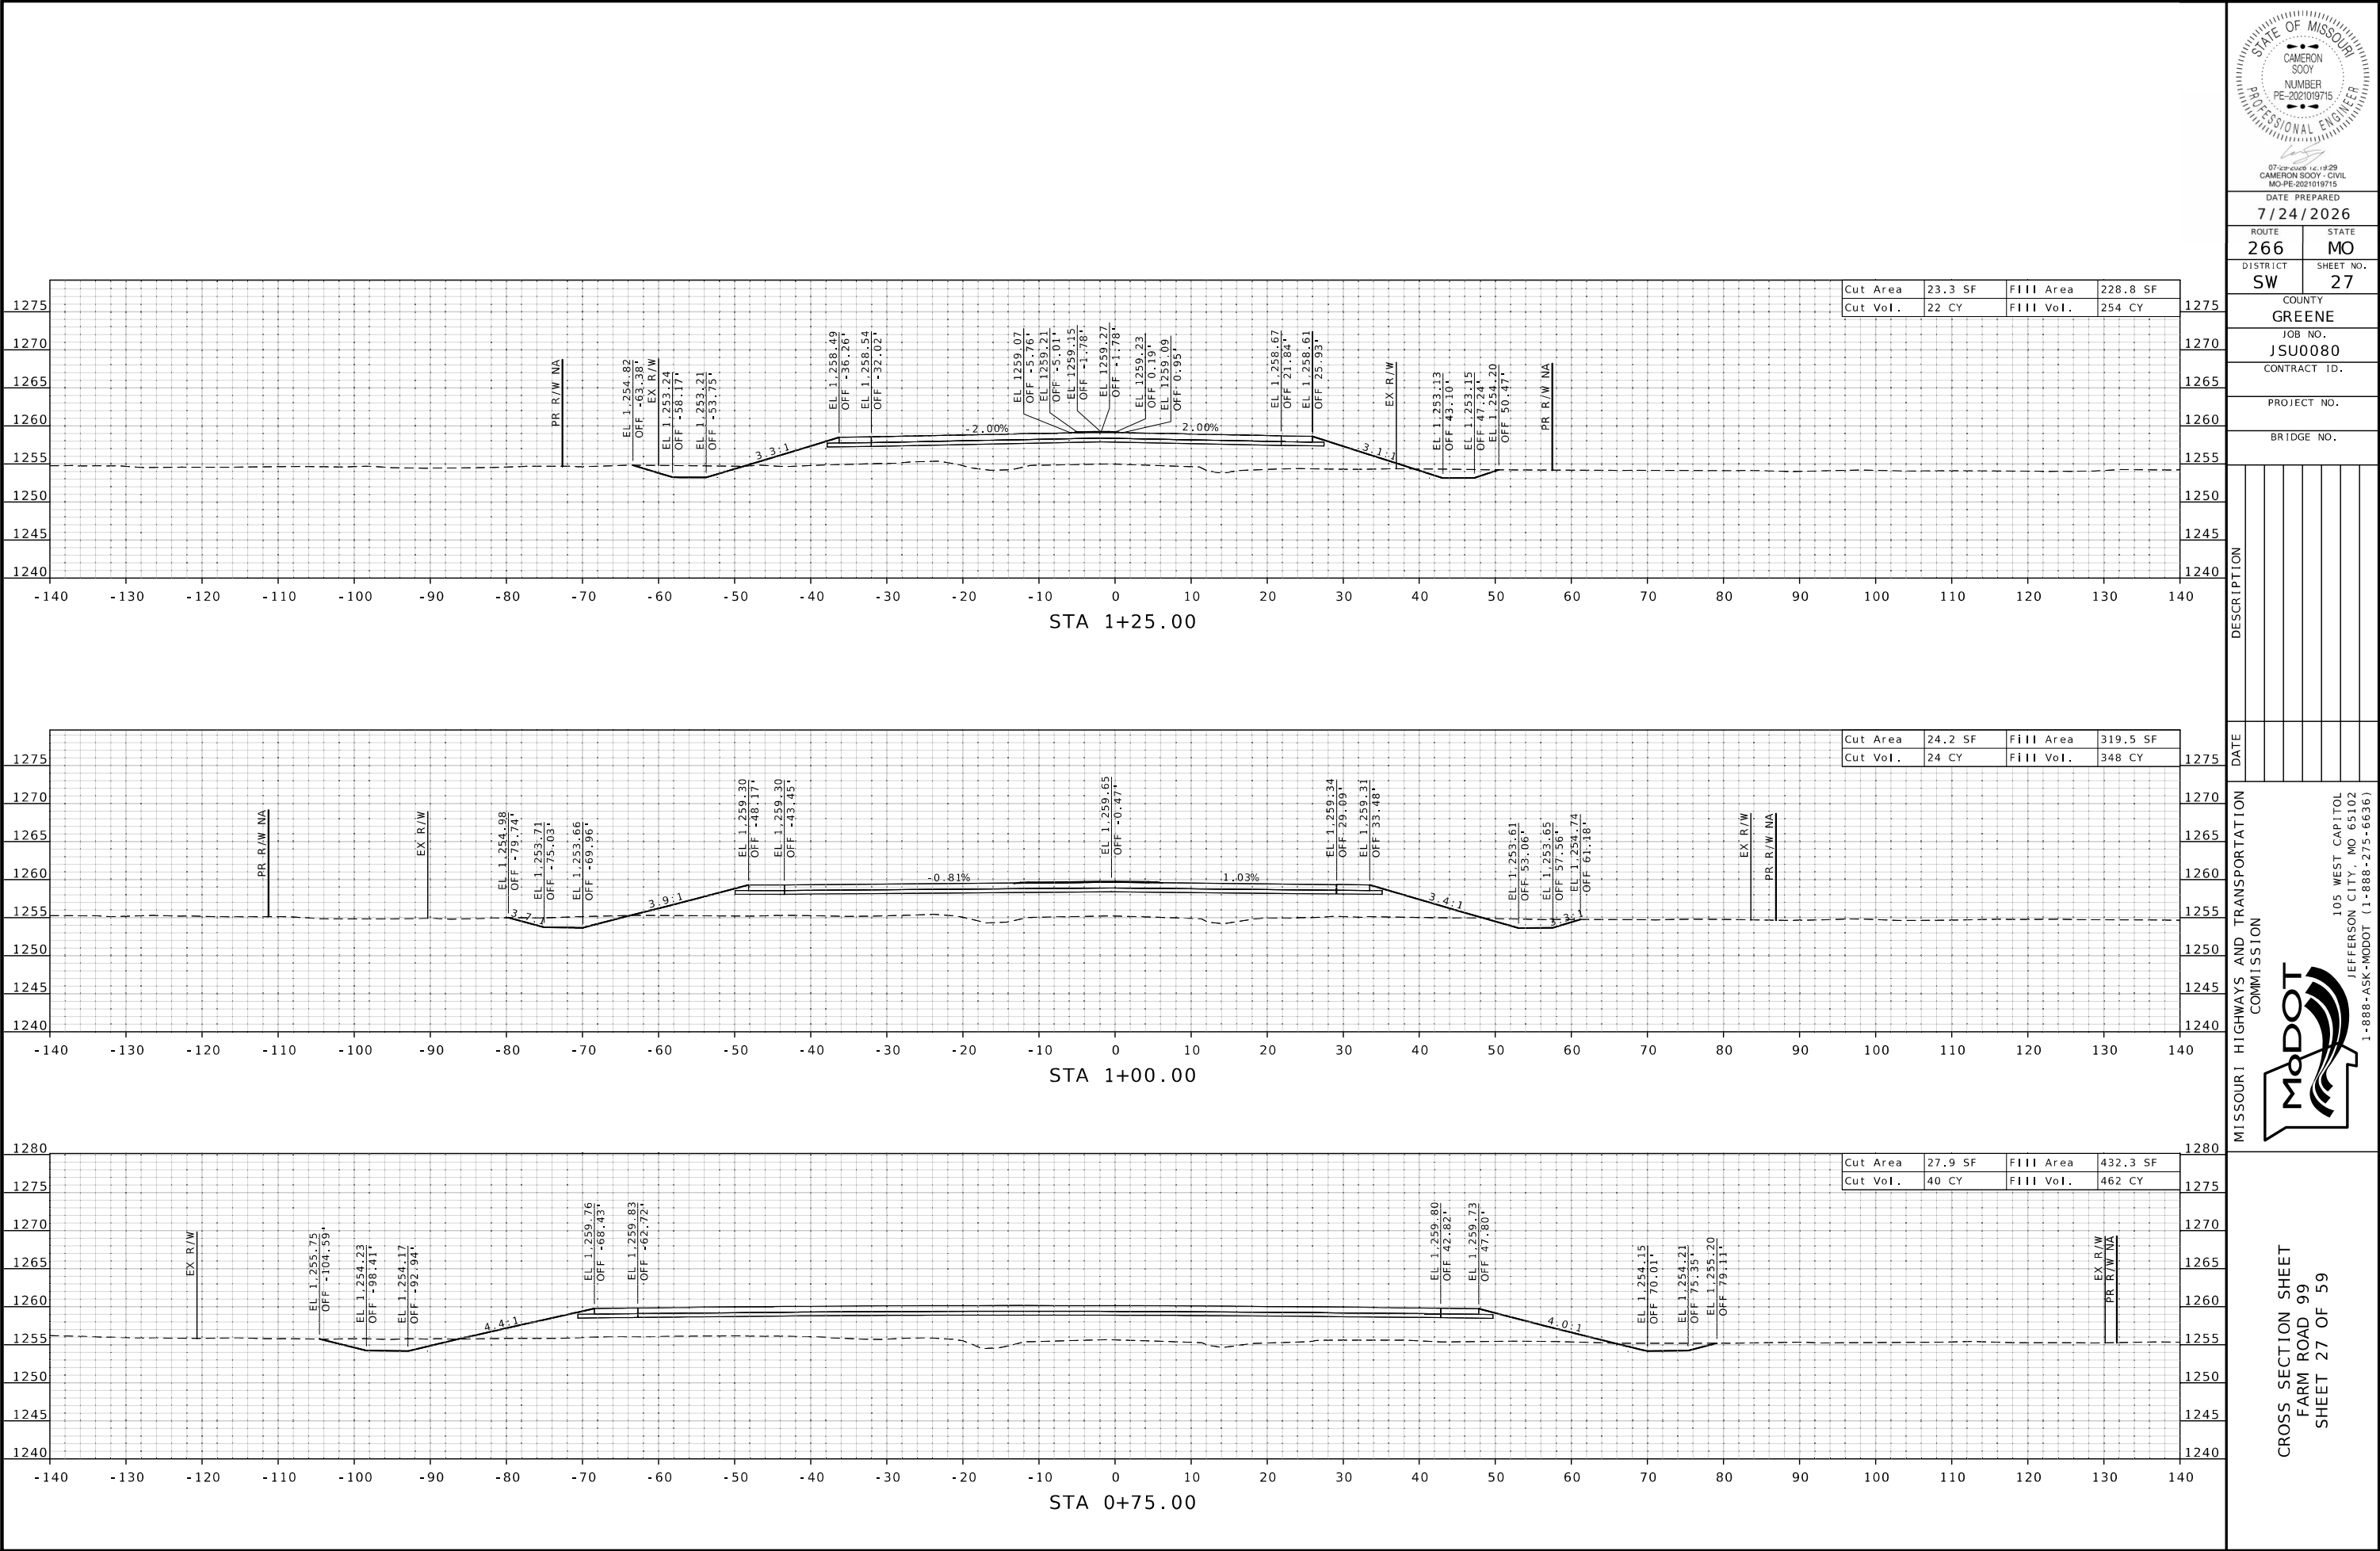

DATE PREPARED
7/24/2026

ROUTE 266
DISTRICT SW
STATE MO
SHEET NO. 27

COUNTY GREENE
JOB NO. JSU0080
CONTRACT ID.



PROJECT NO.

BRIDGE NO.

DESCRIPTION

MISSOURI HIGHWAYS AND TRANSPORTATION COMMISSION
105 WEST CAPITOL
JEFFERSON CITY, MO 65102
1-888-ASK-MODOT (1-888-275-6636)

CROSS SECTION SHEET
FARM ROAD 99
SHEET 27 OF 59

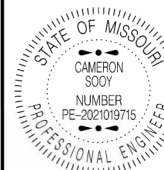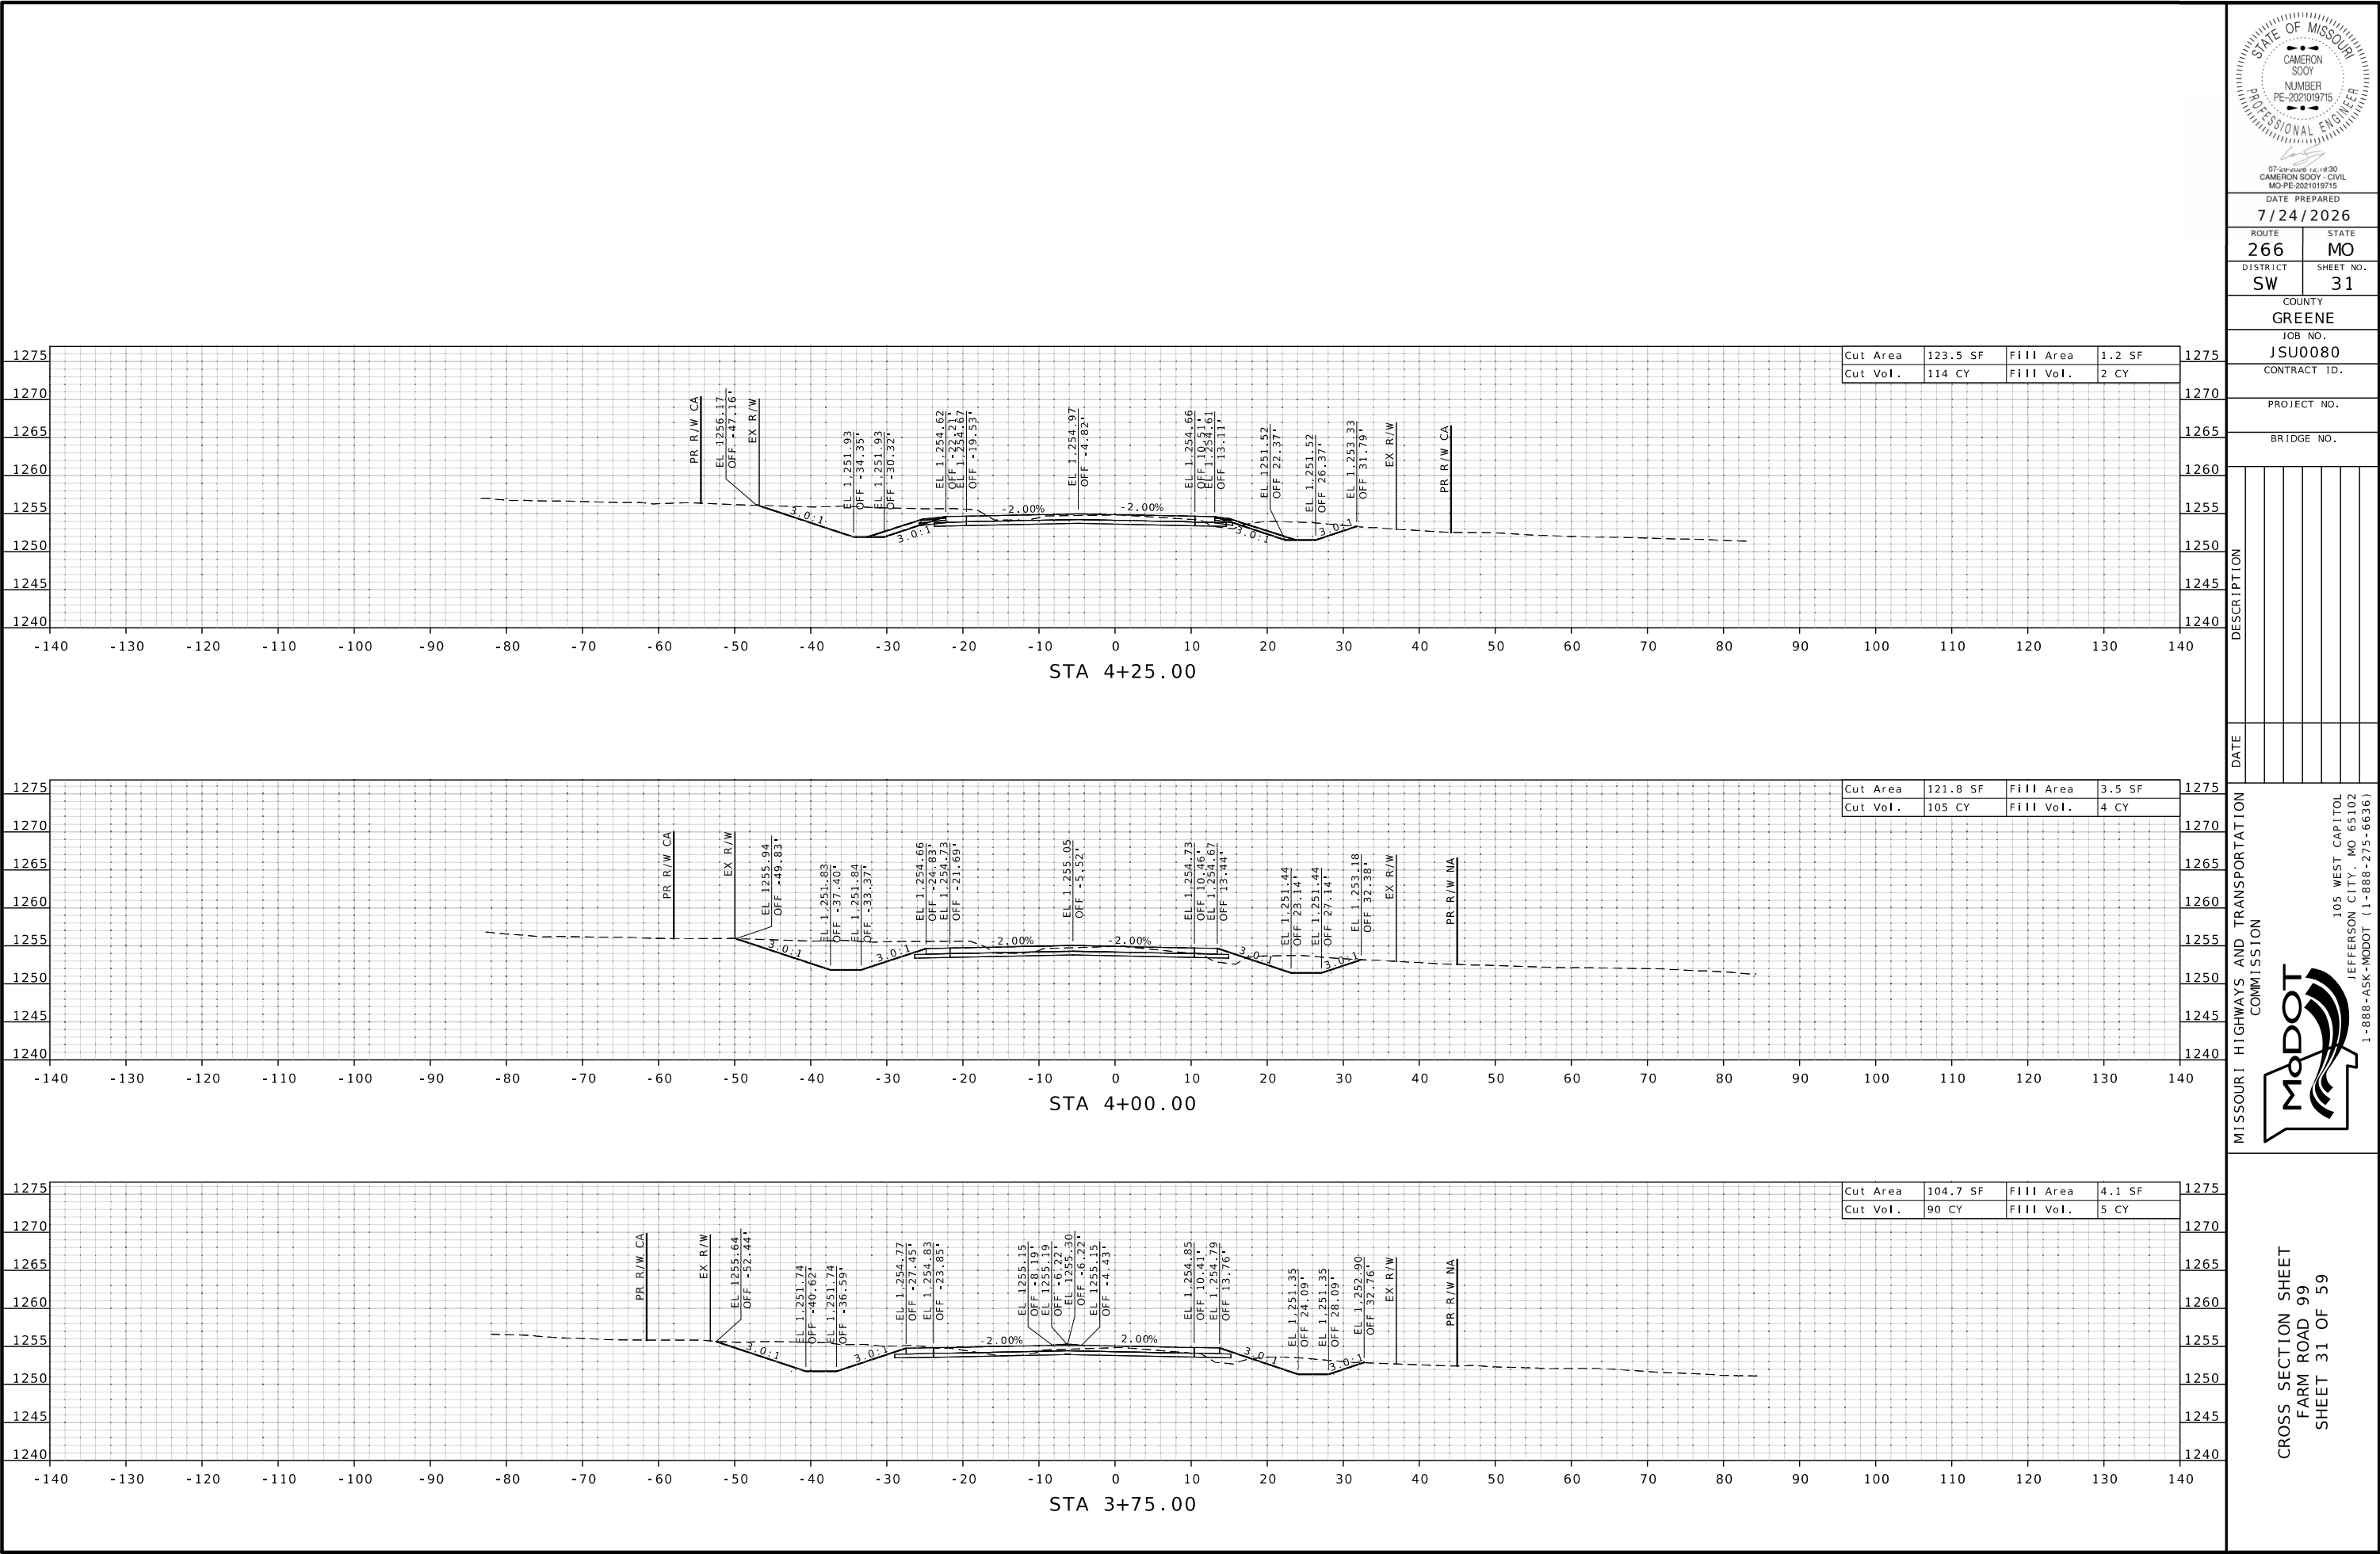

07-Service, Inc. #30
CAMERON SOOY, CIVIL
MO-PE-2021019715

DATE PREPARED
7/24/2026

ROUTE 266 STATE MO

DISTRICT SW SHEET NO. 31

COUNTY GREENE

JOB NO. JSU0080

CONTRACT ID.

PROJECT NO.

BRIDGE NO.

DESCRIPTION

DATE

MISSOURI HIGHWAYS AND TRANSPORTATION COMMISSION

105 WEST CAPITOL


JEFFERSON CITY, MO 65102

1-888-ASK-MODOT (1-888-275-6636)

CROSS SECTION SHEET


FARM ROAD 99

SHEET 31 OF 59

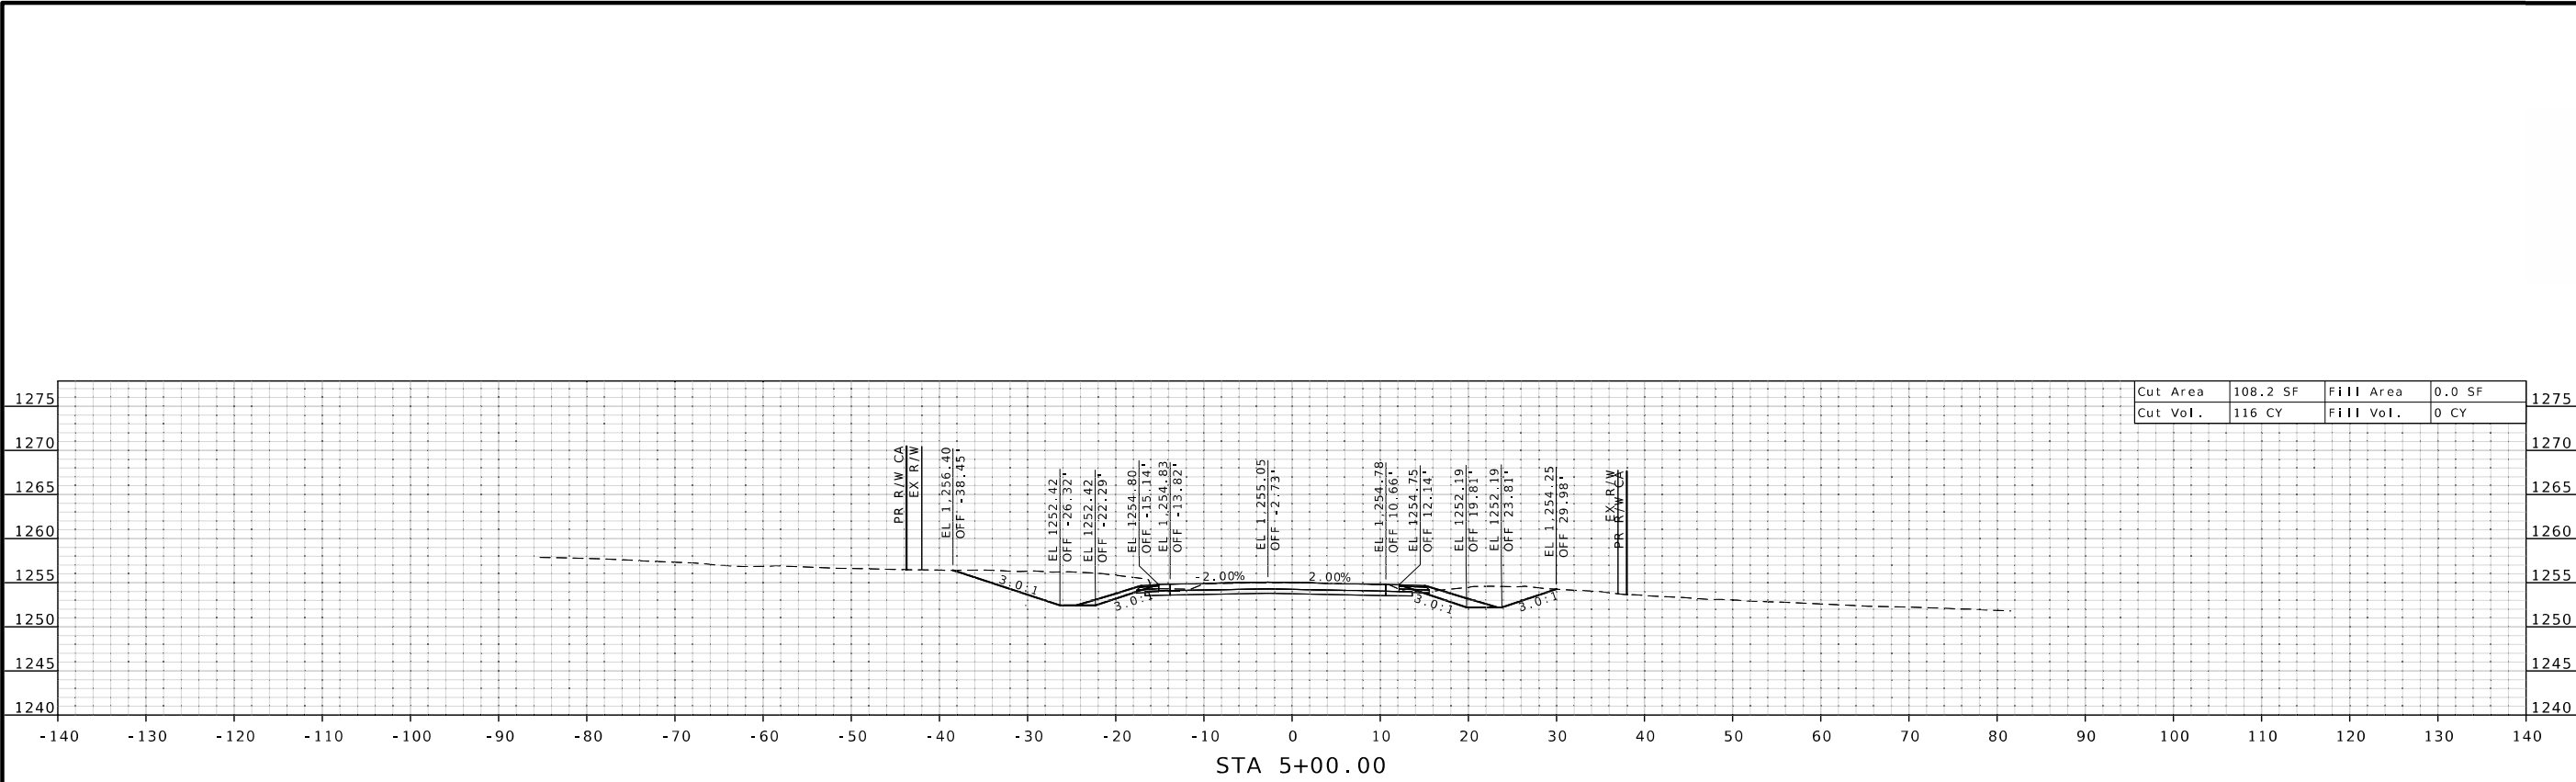


STA 5+00.00

Cut Area	108.2 SF	Fill Area	0.0 SF
Cut Vol.	116 CY	Fill Vol.	0 CY

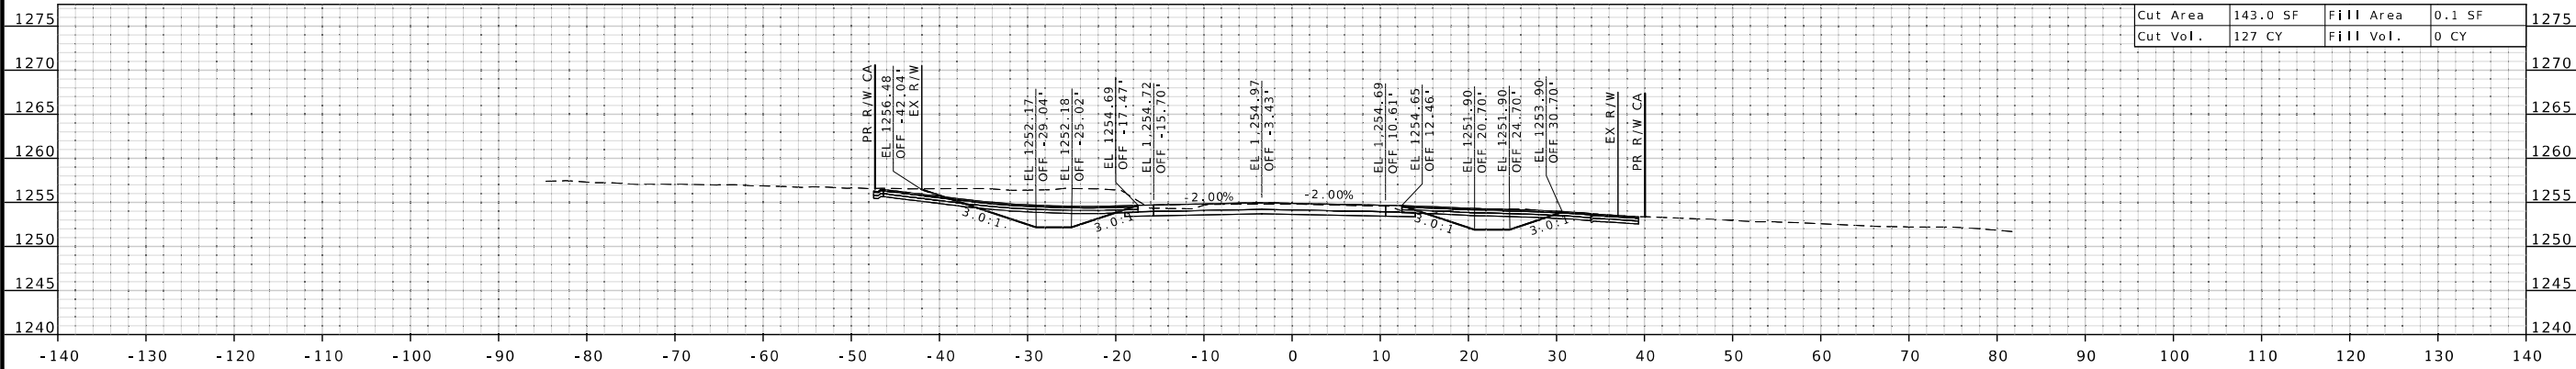

STA 4+75.00

Cut Area	143.0 SF	Fill Area	0.1 SF
Cut Vol.	127 CY	Fill Vol.	0 CY

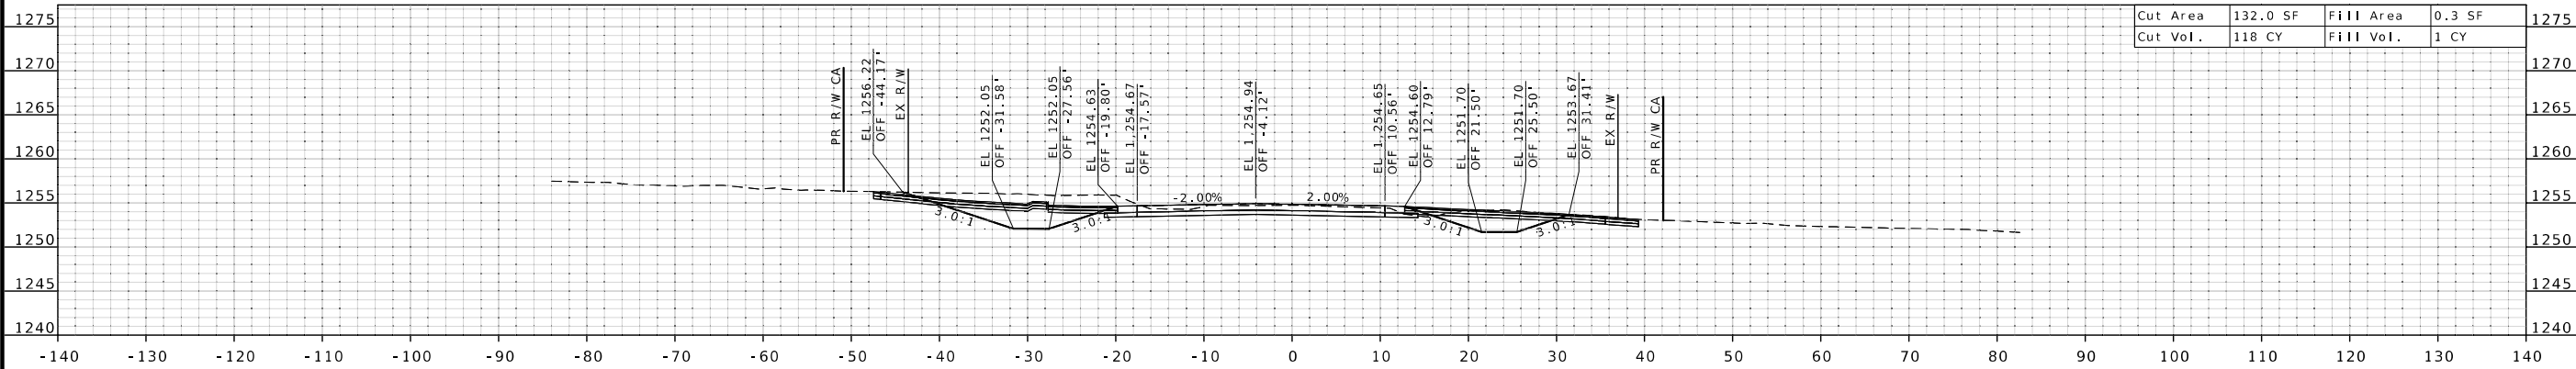

STA 4+50.00

Cut Area	132.0 SF	Fill Area	0.3 SF
Cut Vol.	118 CY	Fill Vol.	1 CY



DATE PREPARED
7/24/2026

ROUTE 266
DISTRICT SW
STATE MO
SHEET NO. 32


COUNTY
GREENE

JOB NO.
JSU0080
CONTRACT ID.


PROJECT NO.

BRIDGE NO.

DESCRIPTION	DATE

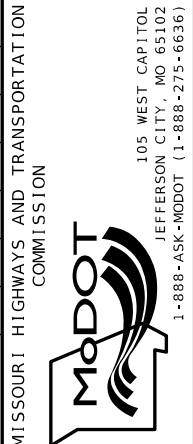


CROSS SECTION SHEET
FARM ROAD 99
SHEET 32 OF 59

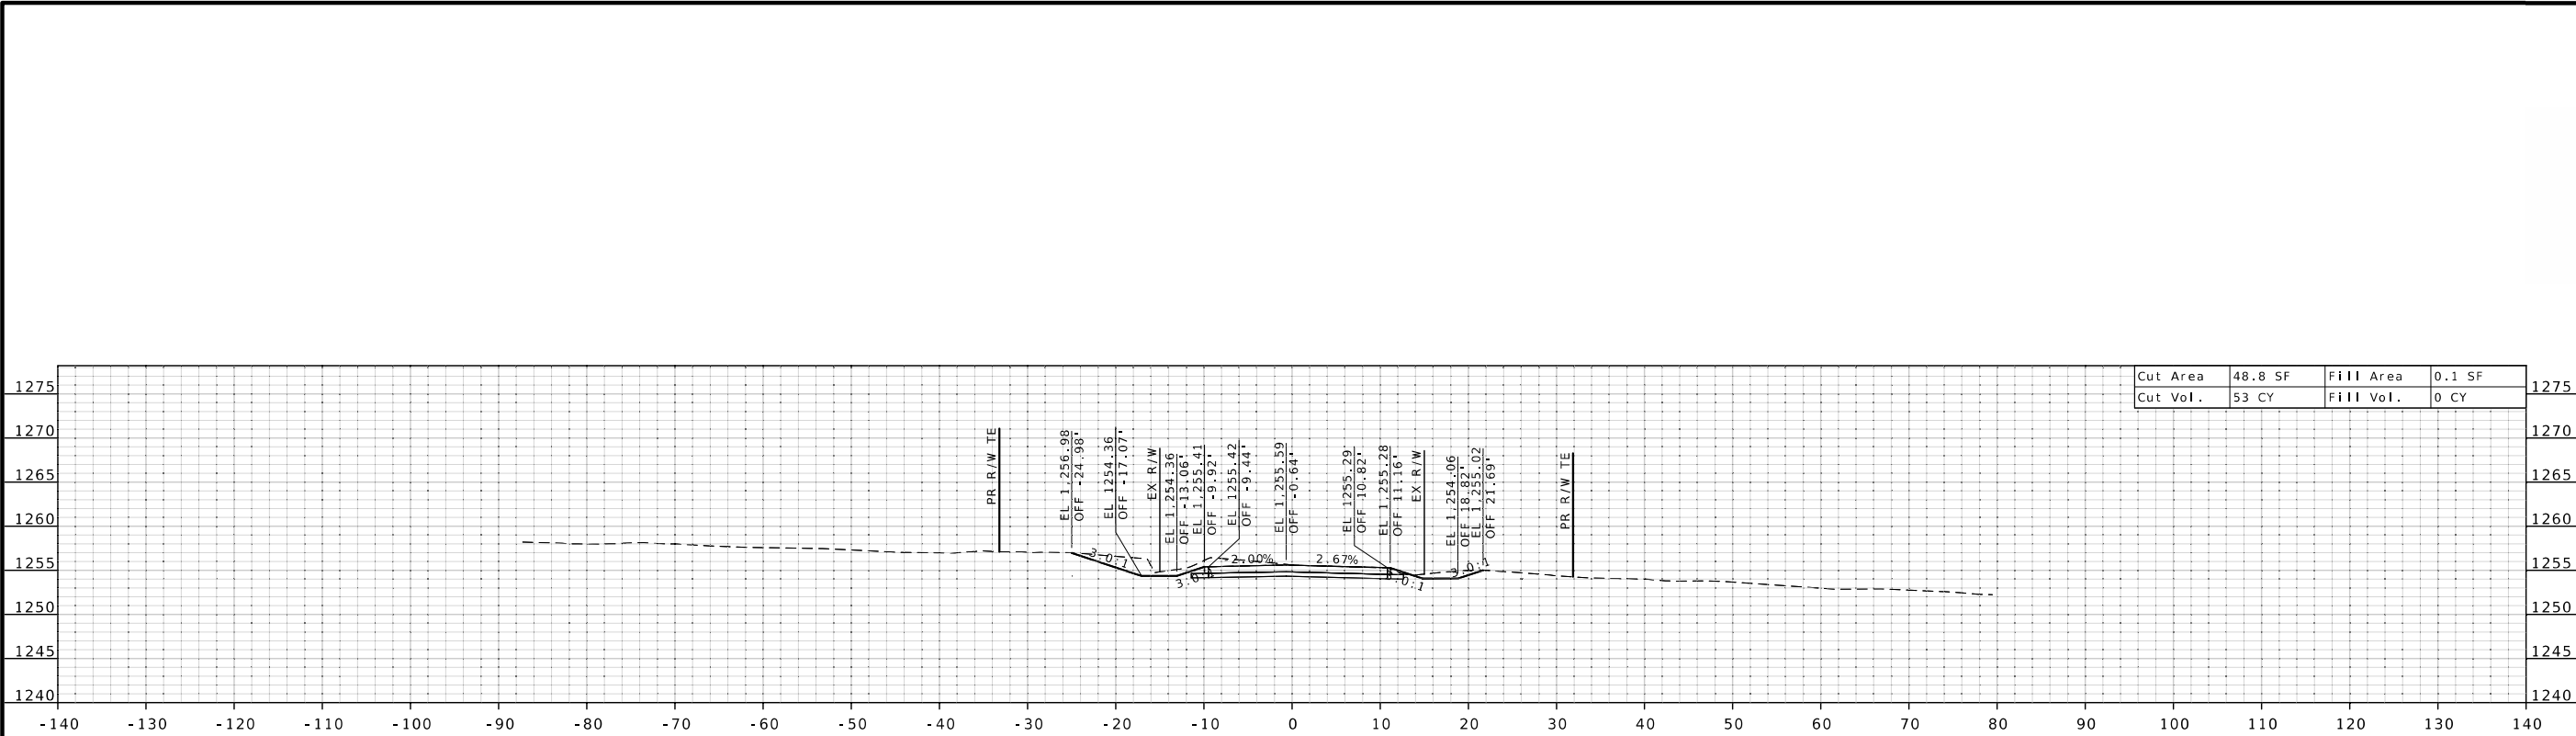


STA 5+75.00

Cut Area	48.8 SF	Fill Area	0.1 SF
Cut Vol.	53 CY	Fill Vol.	0 CY

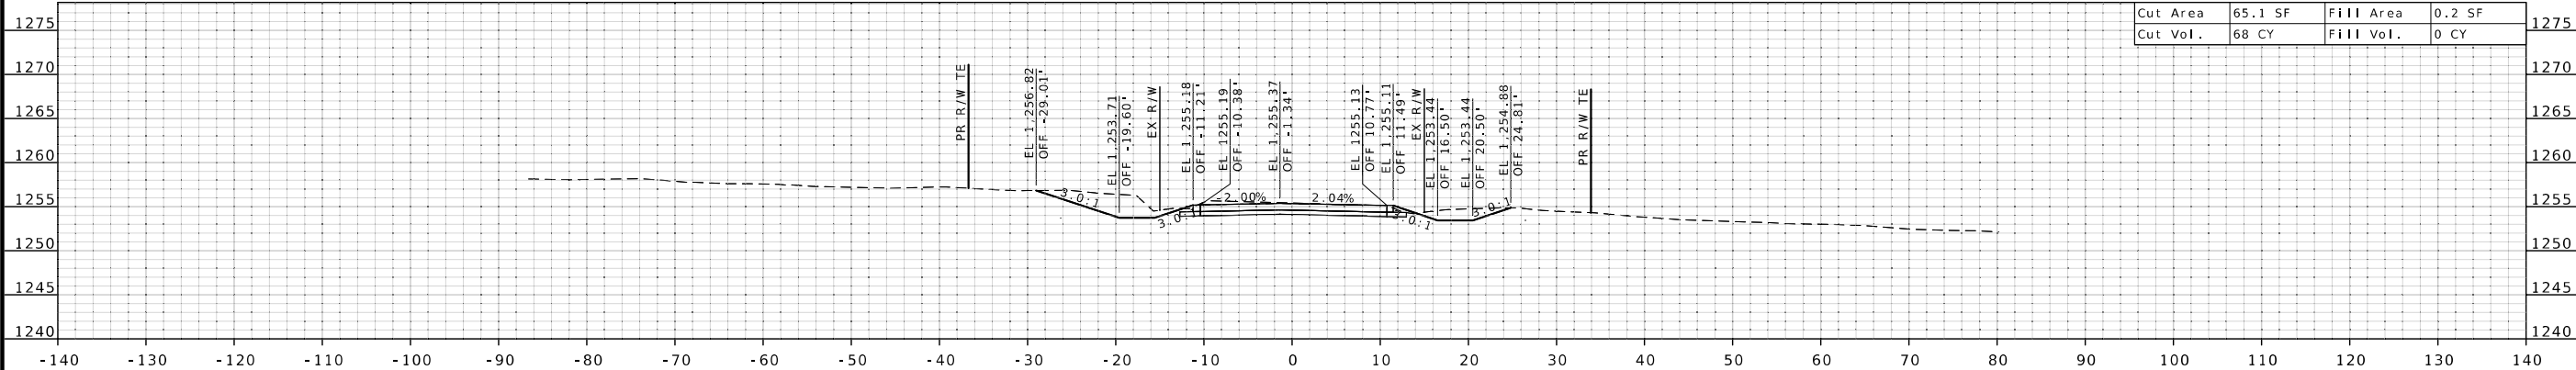

STA 5+50.00

Cut Area	65.1 SF	Fill Area	0.2 SF
Cut Vol.	68 CY	Fill Vol.	0 CY

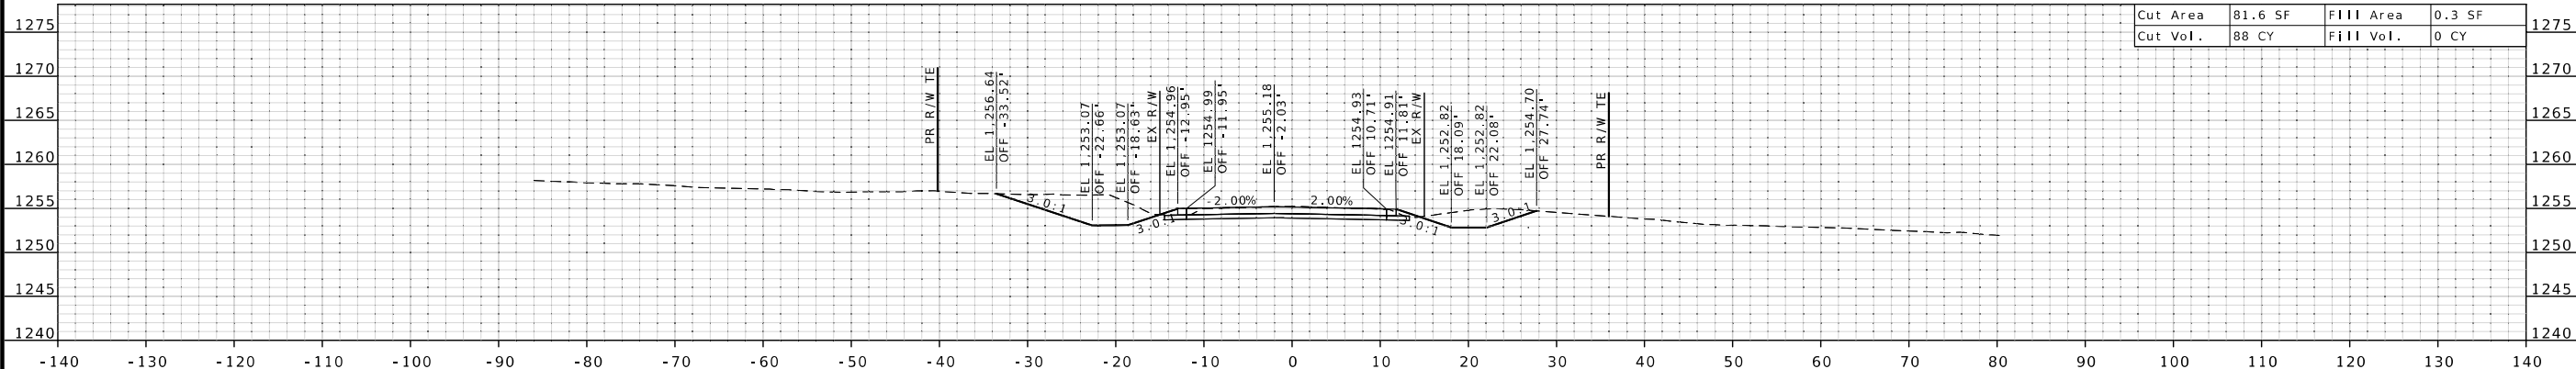

STA 5+25.00

Cut Area	81.6 SF	Fill Area	0.3 SF
Cut Vol.	88 CY	Fill Vol.	0 CY



DATE PREPARED 7/24/2026	
ROUTE 266	STATE MO
DISTRICT SW	SHEET NO. 33

COUNTY GREENE
JOB NO. JSU0080
CONTRACT ID.

PROJECT NO.



BRIDGE NO.

DESCRIPTION	DATE

MISSOURI HIGHWAYS AND TRANSPORTATION COMMISSION

105 WEST CAPITOL
JEFFERSON CITY, MO 65102
1-888-ASK-MODOT (1-888-275-6636)

CROSS SECTION SHEET
FARM ROAD 99
SHEET 33 OF 59

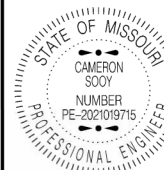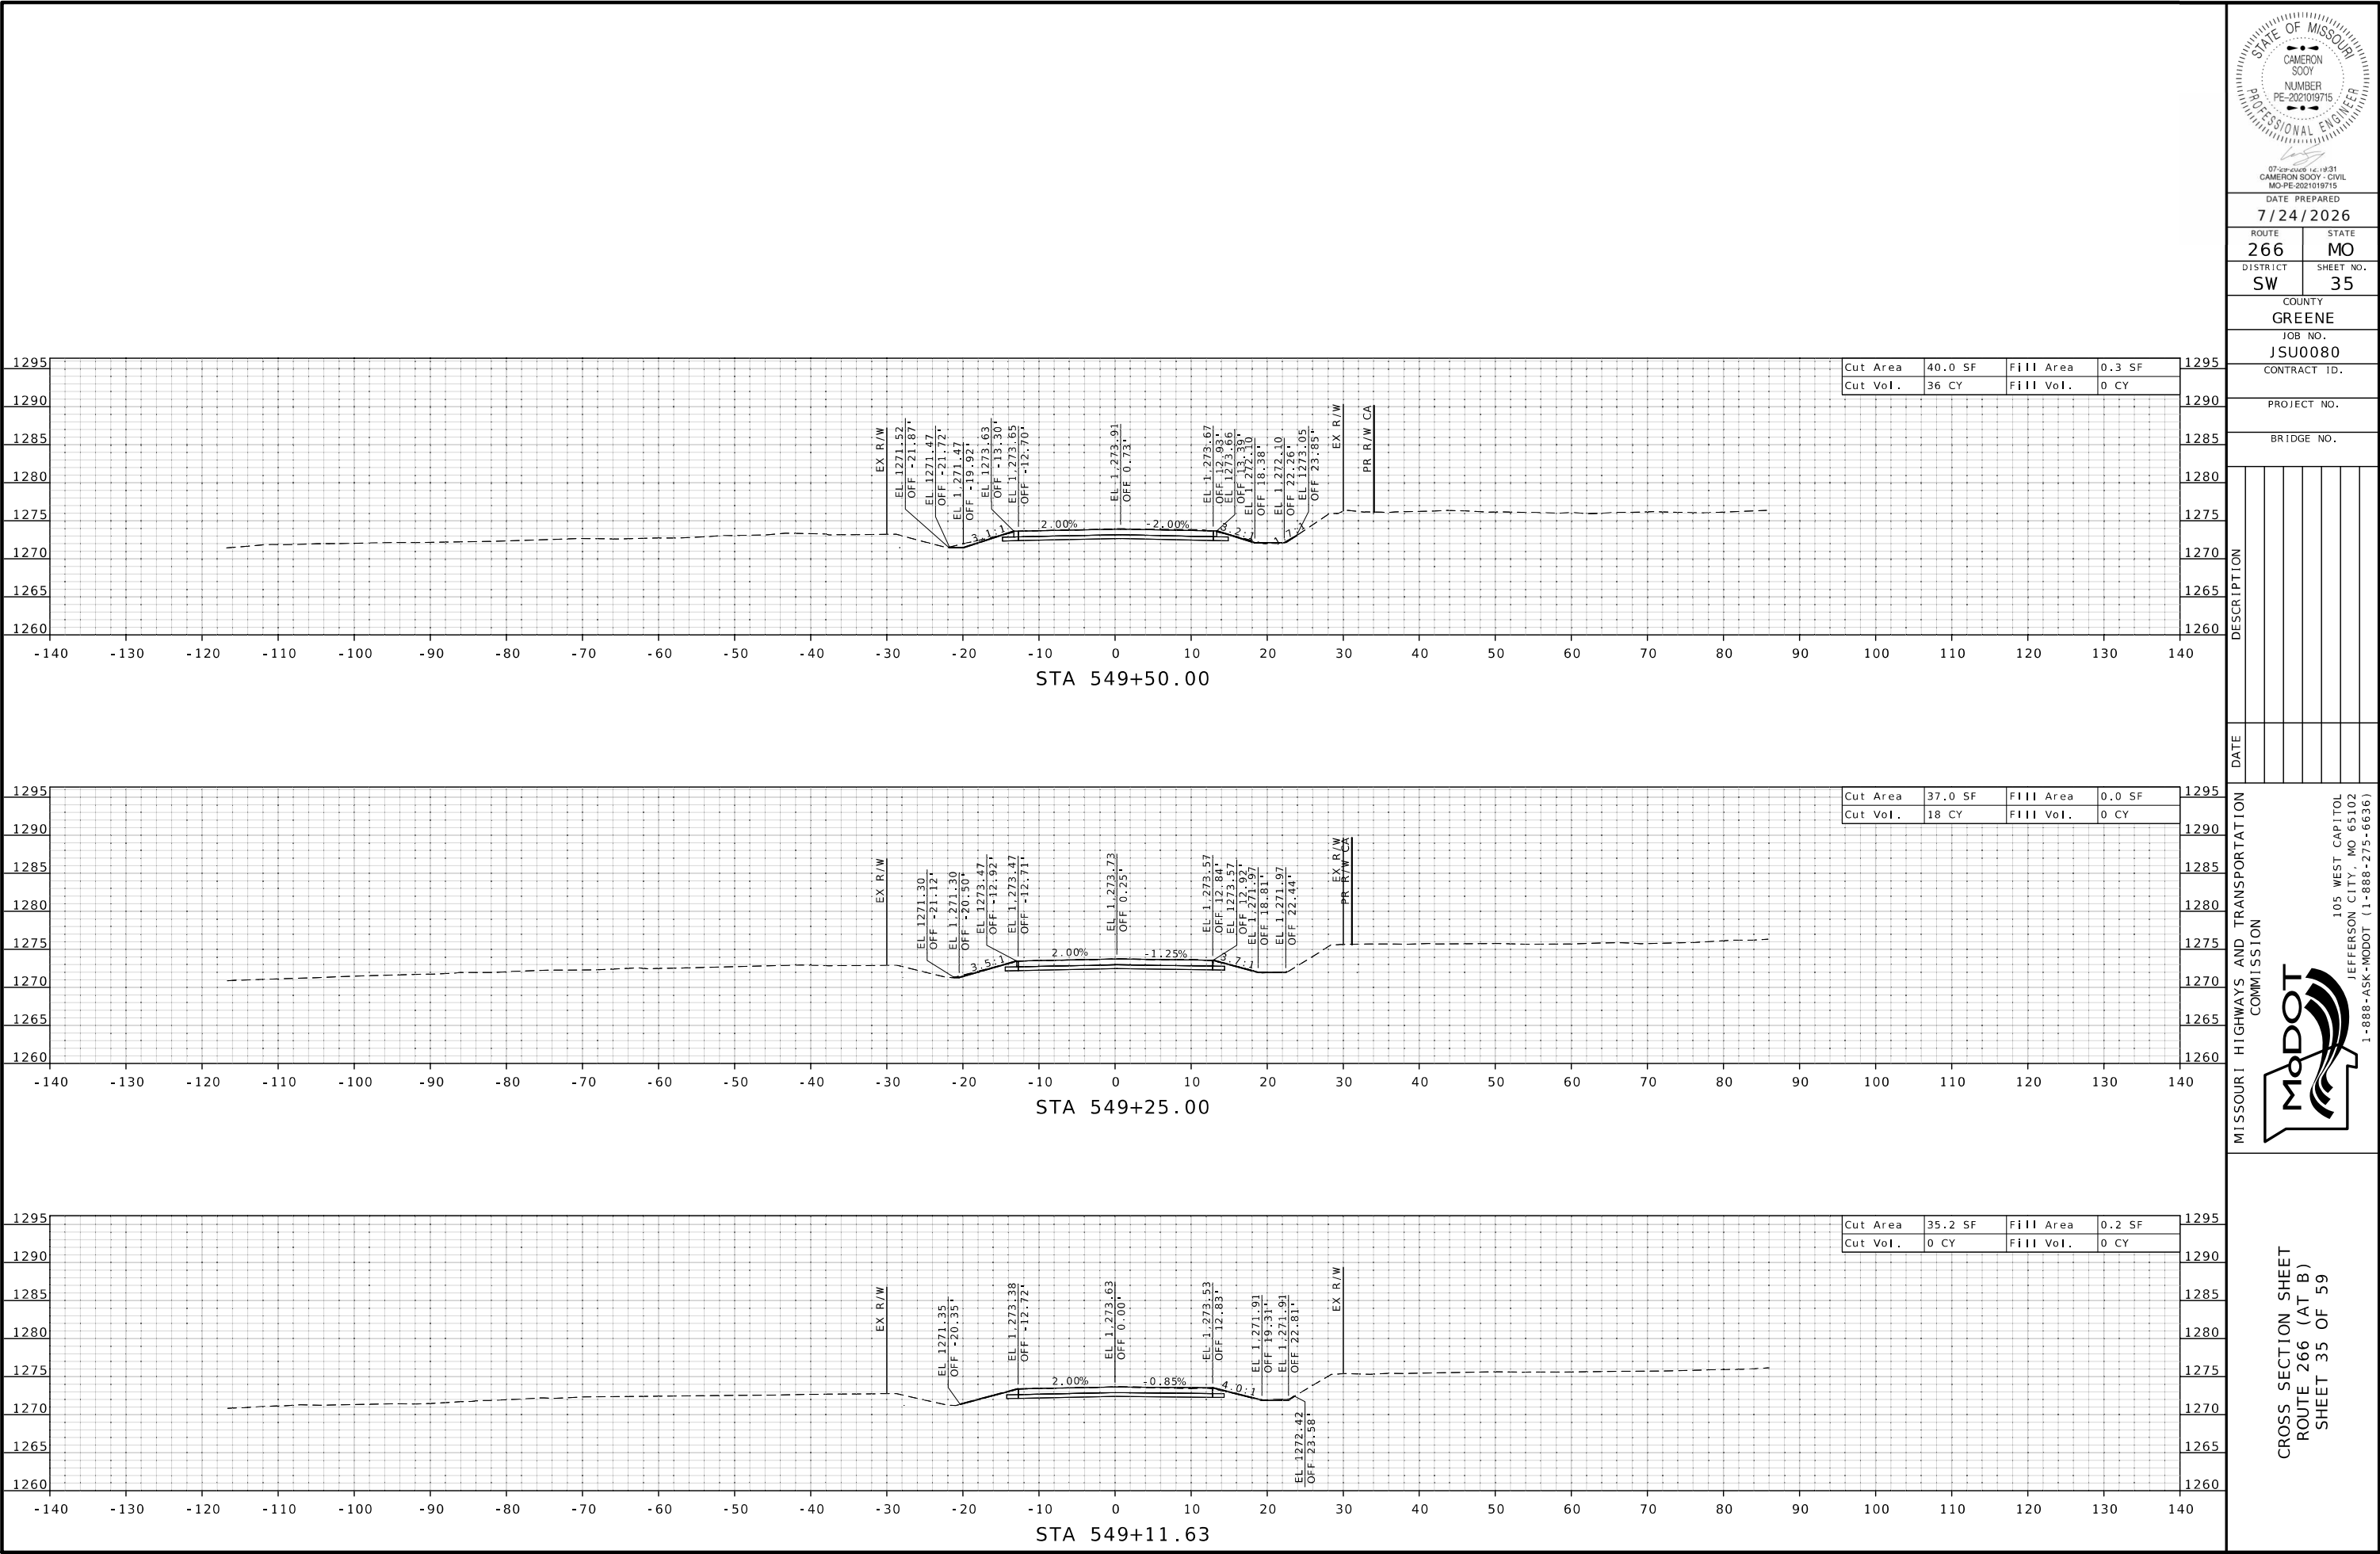

DATE PREPARED
7/24/2026

ROUTE 266 STATE MO

DISTRICT SW SHEET NO. 35

COUNTY GREENE

JOB NO. JSU0080

CONTRACT ID.

PROJECT NO.




BRIDGE NO.

DESCRIPTION	DATE

MISSOURI HIGHWAYS AND TRANSPORTATION COMMISSION

105 WEST CAPITOL
JEFFERSON CITY, MO 65102
1-888-ASK-MODOT (1-888-275-6636)

CROSS SECTION SHEET
ROUTE 266 (AT B)
SHEET 35 OF 59

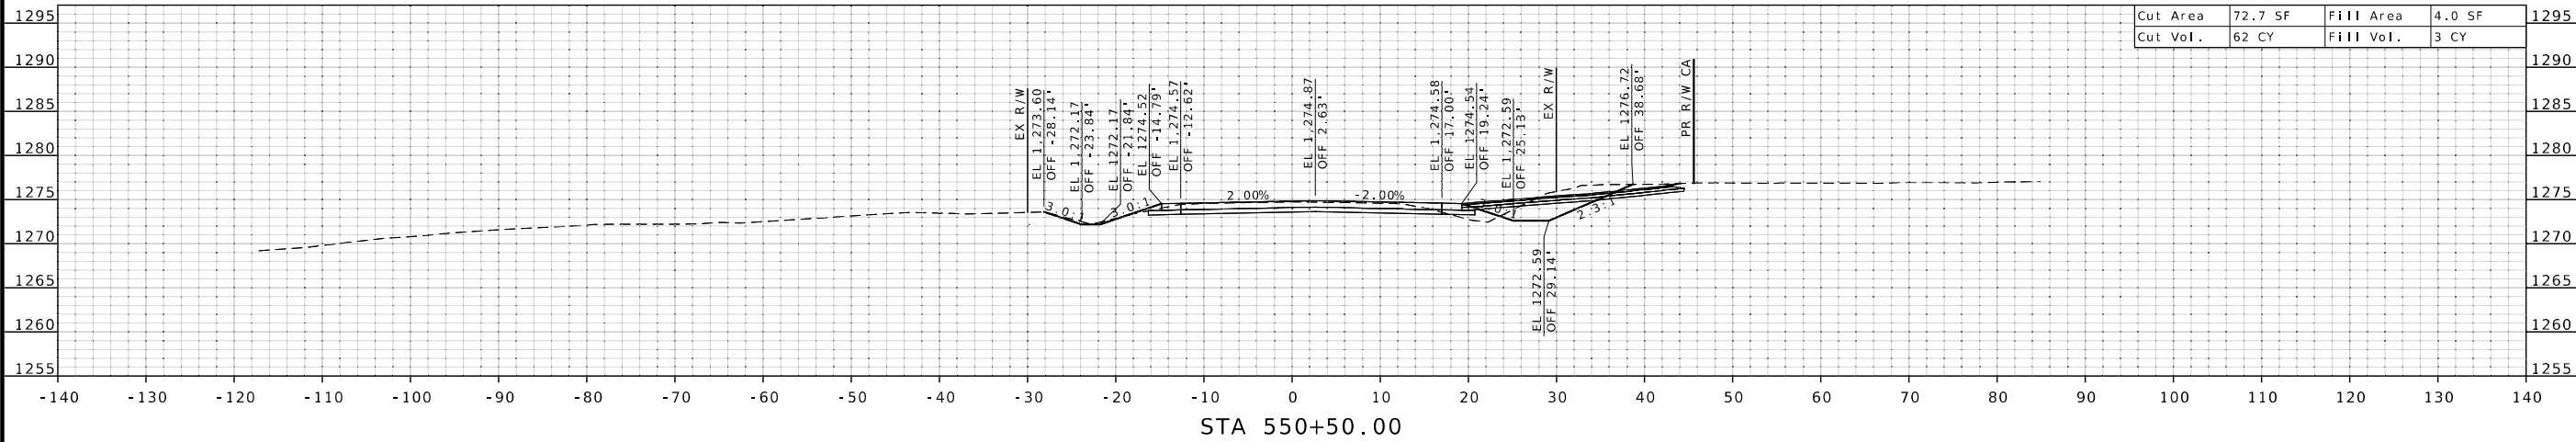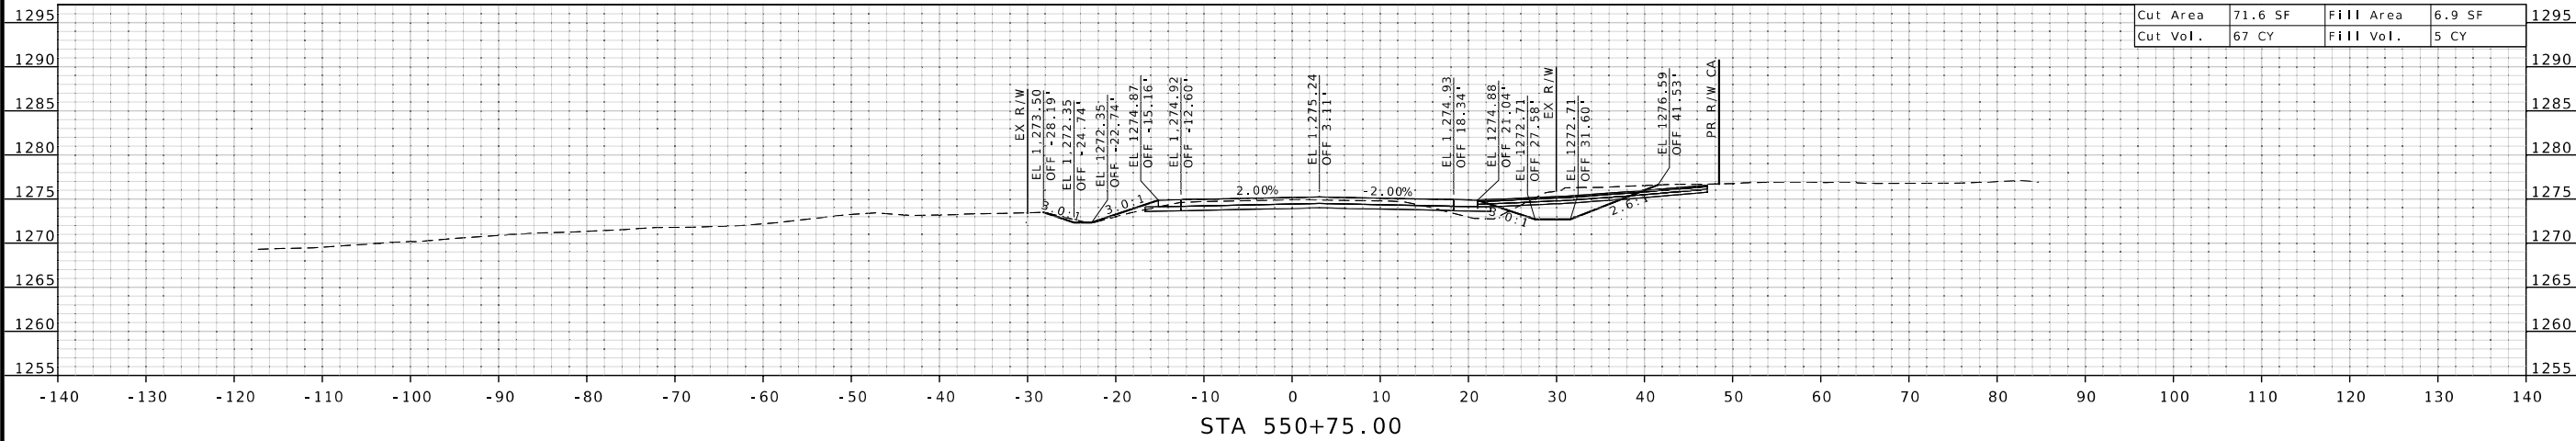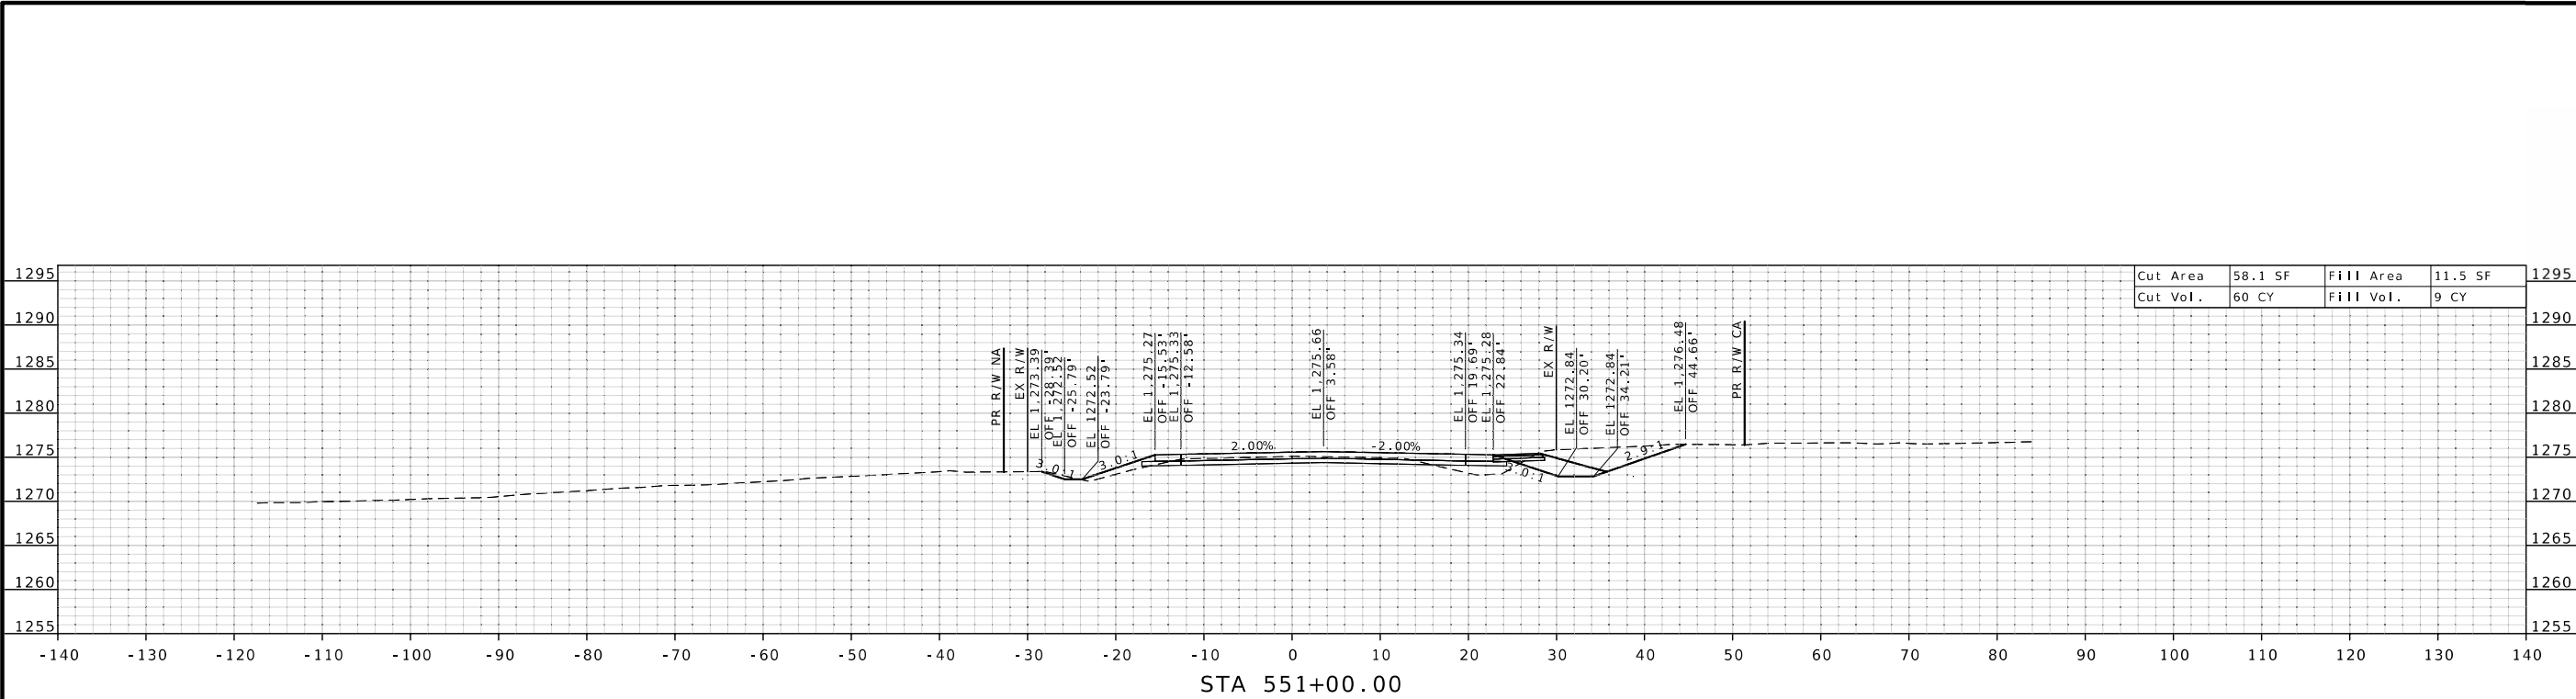

STATE OF MISSOURI

CAMERON

SOOY

NUMBER

PE-2021019715

PROFESSIONAL ENGINEER

07-06-2026

12:19:32

CAMERON SOOY, CIVIL

MO-PE-2021019715

DATE PREPARED

7/24/2026

ROUTE

266

DISTRICT

SW

STATE

MO

SHEET NO.

37

COUNTY

GREENE

JOB NO.

JSU0080

CONTRACT ID.

PROJECT NO.

BRIDGE NO.

DESCRIPTION

DATE

MISSOURI HIGHWAYS AND TRANSPORTATION COMMISSION

105 WEST CAPITOL




JEFFERSON CITY, MO 65102

1-888-ASK-MODOT (1-888-275-6636)

CROSS SECTION SHEET

ROUTE 266 (AT B)

SHEET 37 OF 59

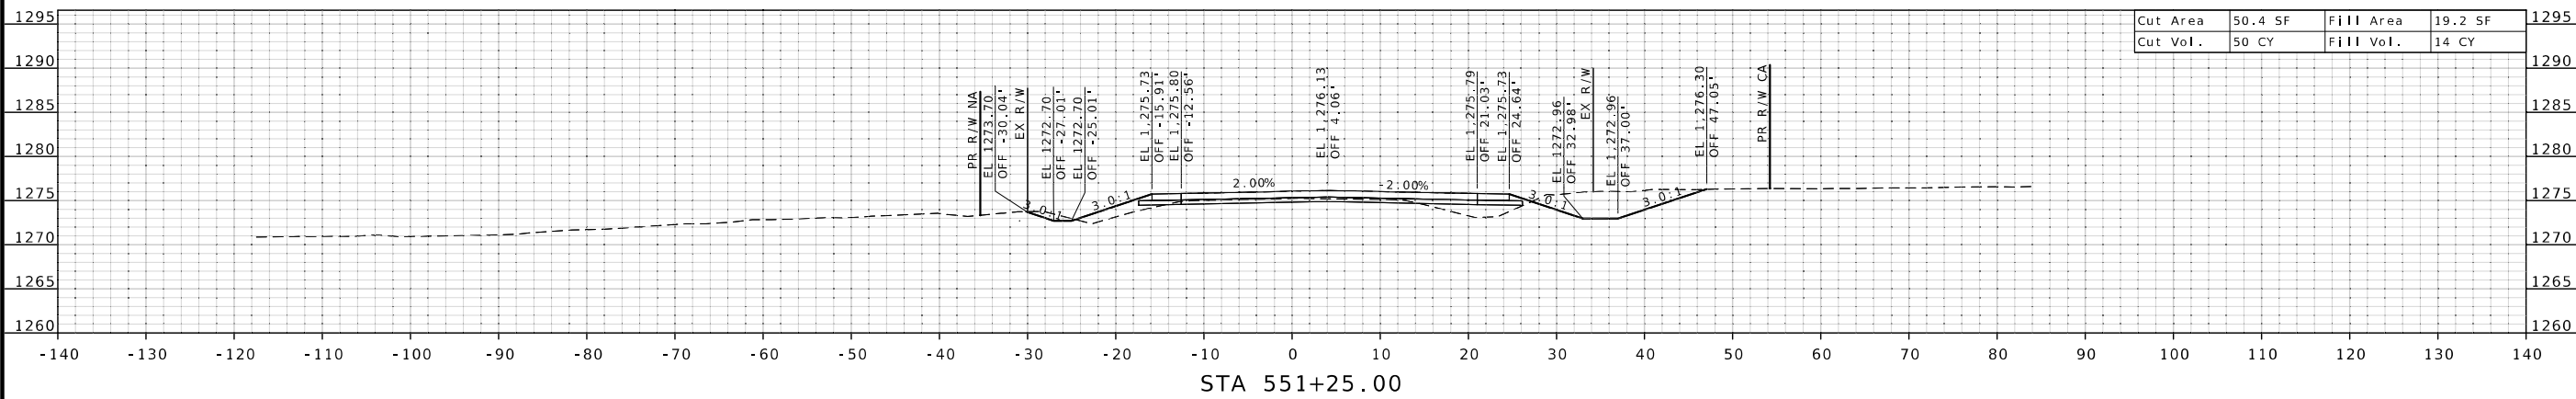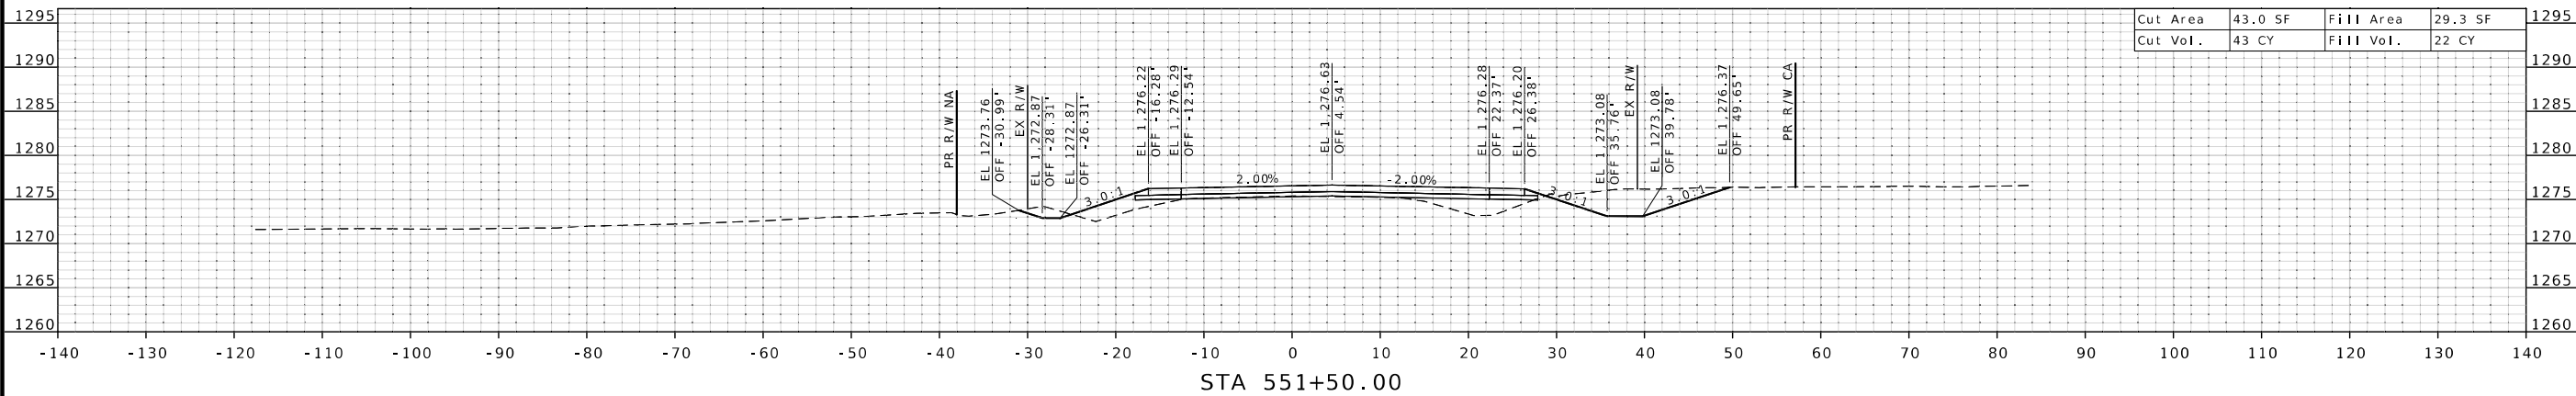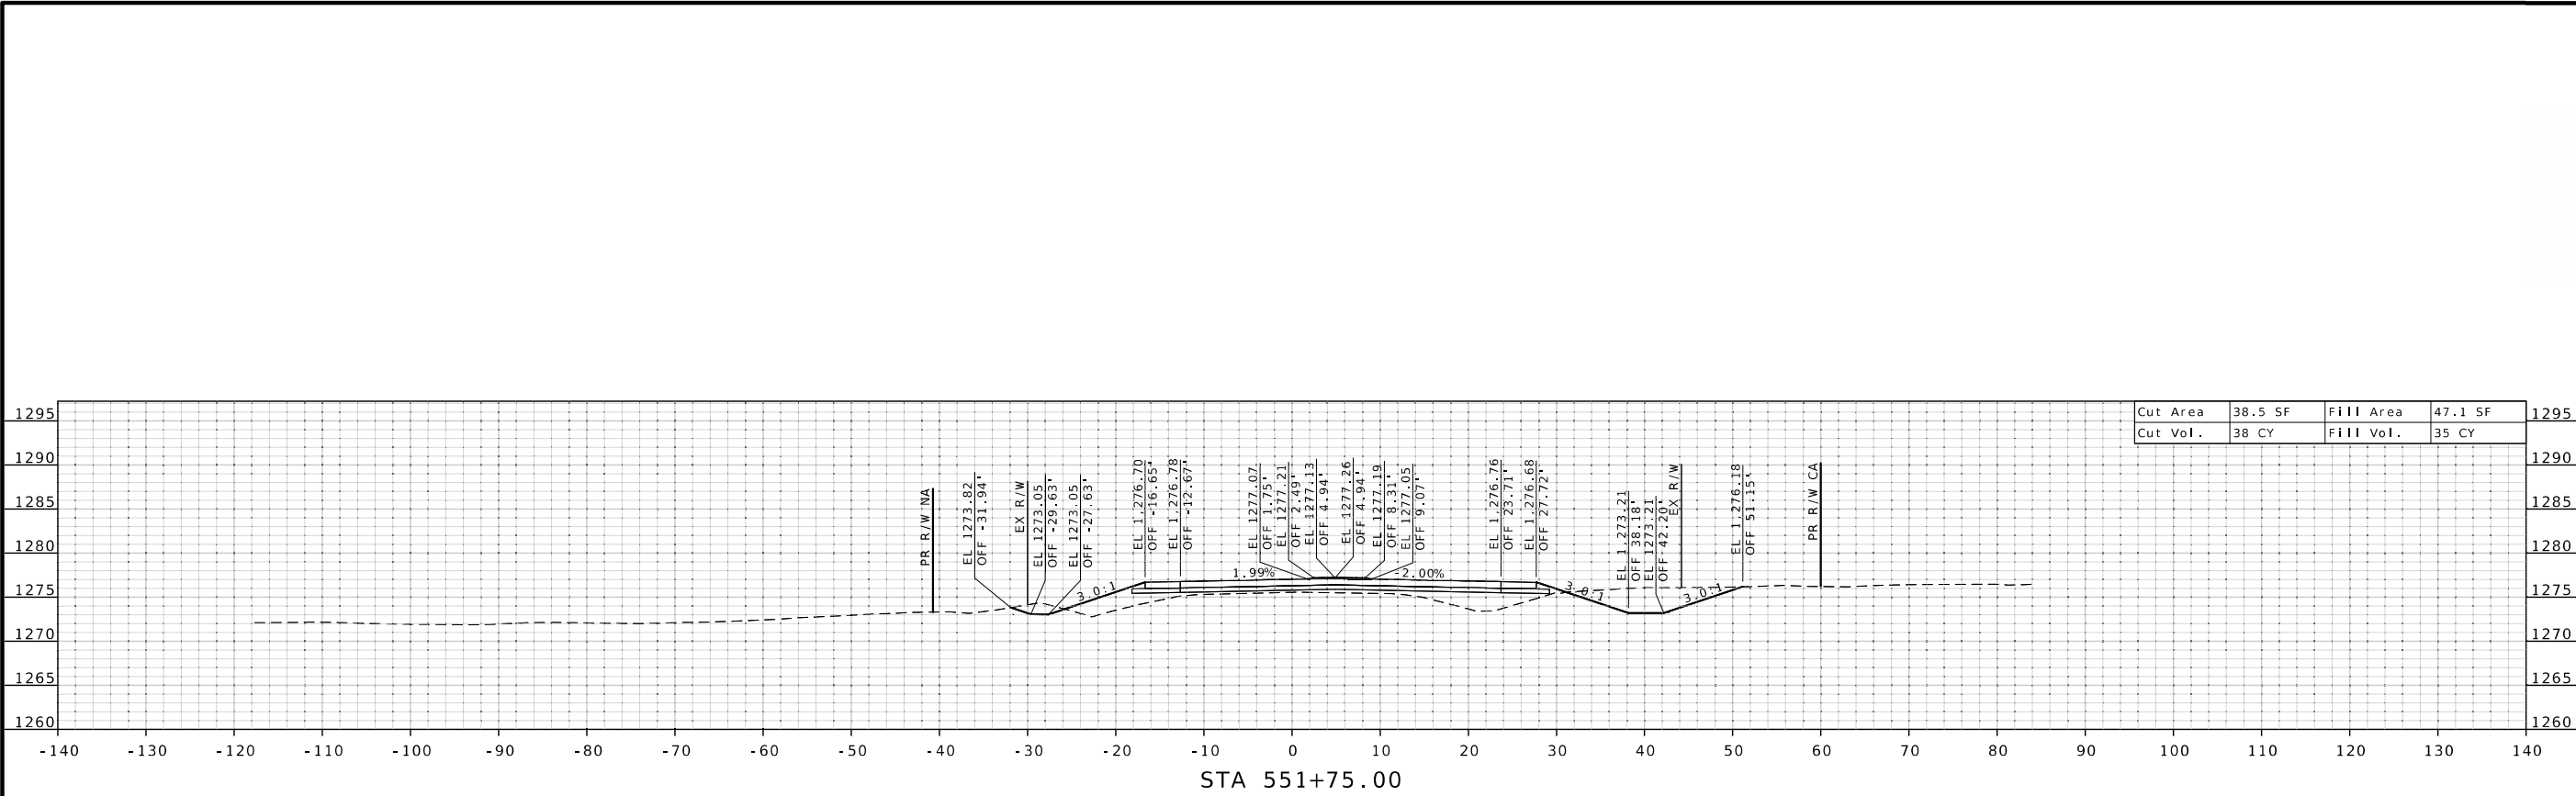

STATE OF MISSOURI
CAMERON
SOOY
NUMBER
PE-2021019715
PROFESSIONAL ENGINEER

07-04-2016
CAMERON SOOY, CIVIL
MO-PE-2021019715

DATE PREPARED
7/24/2026

ROUTE
266

DISTRICT
SW

STATE
MO

SHEET NO.
38

COUNTY
GREENE

JOB NO.
JSU0080

CONTRACT ID.

PROJECT NO.

BRIDGE NO.

DESCRIPTION




DATE

MISSOURI HIGHWAYS AND TRANSPORTATION COMMISSION

105 WEST CAPITOL
JEFFERSON CITY, MO 65102
1-888-ASK-MODOT (1-888-275-6636)

MoDOT

CROSS SECTION SHEET
ROUTE 266 (AT B)
SHEET 38 OF 59

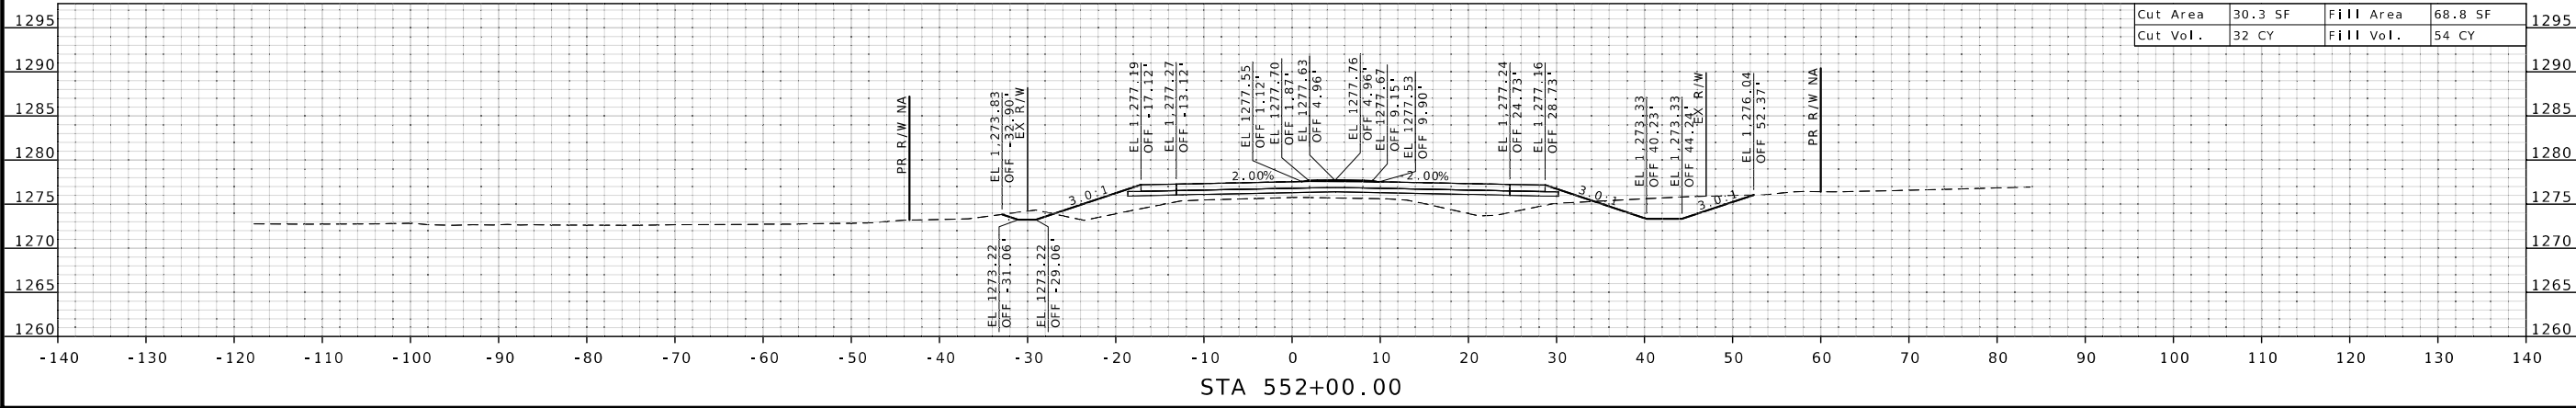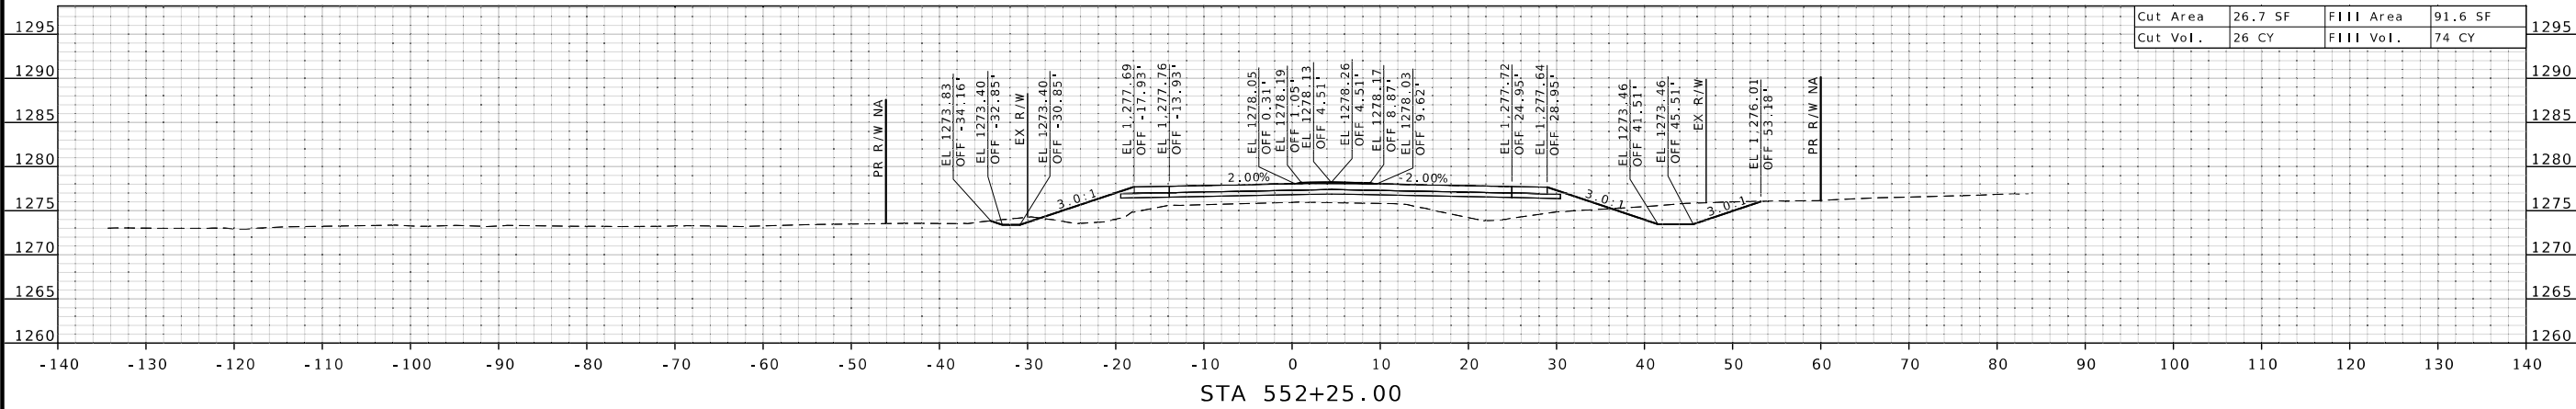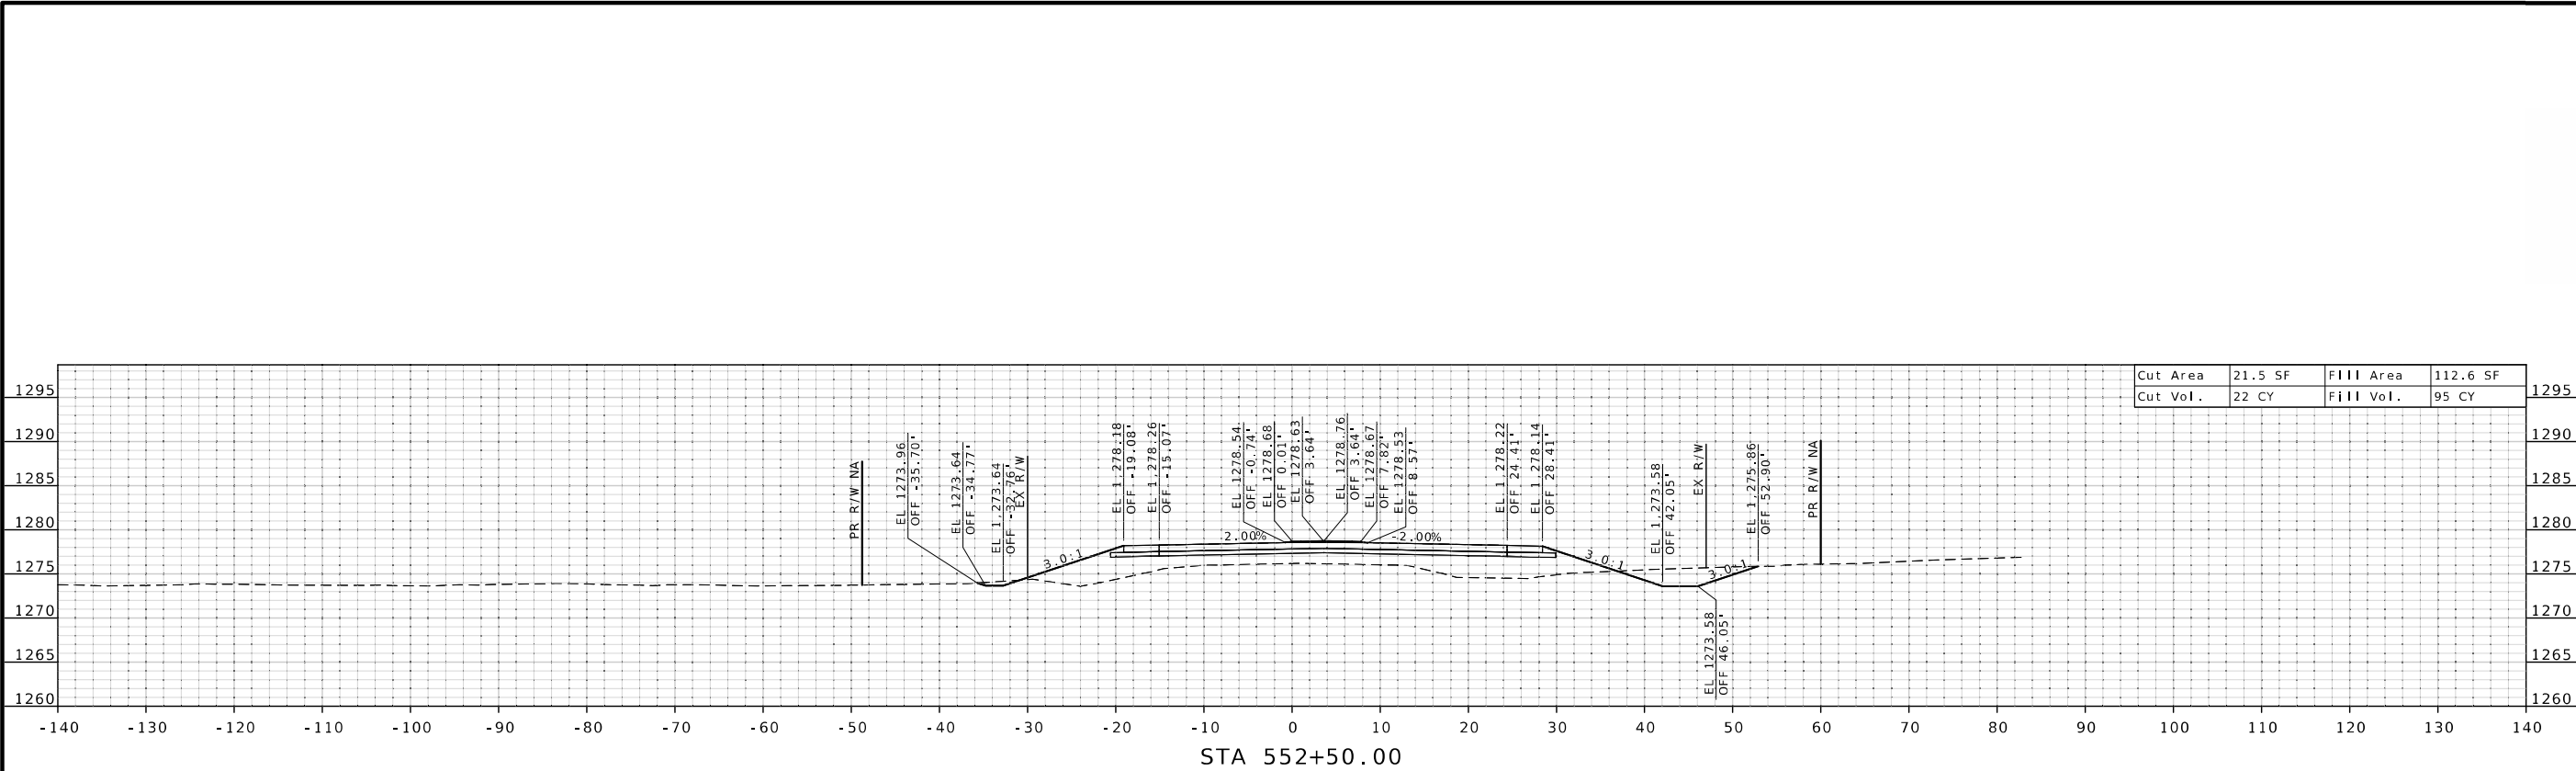

STATE OF MISSOURI

CAMERON

SOOY

NUMBER

PE-2021019715

PROFESSIONAL ENGINEER

07-09-2016

12.19.32

CAMERON SOOY, CIVIL

MO-PE-2021019715

DATE PREPARED

7/24/2026

ROUTE

266

DISTRICT

SW

STATE

MO

SHEET NO.

39

COUNTY

GREENE

JOB NO.

JSU0080

CONTRACT ID.

PROJECT NO.

BRIDGE NO.

DESCRIPTION

DATE

MISSOURI HIGHWAYS AND TRANSPORTATION COMMISSION

105 WEST CAPITOL



JEFFERSON CITY, MO 65102

1-888-ASK-MODOT (1-888-275-6636)

CROSS SECTION SHEET

ROUTE 266 (AT B)

SHEET 39 OF 59

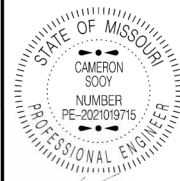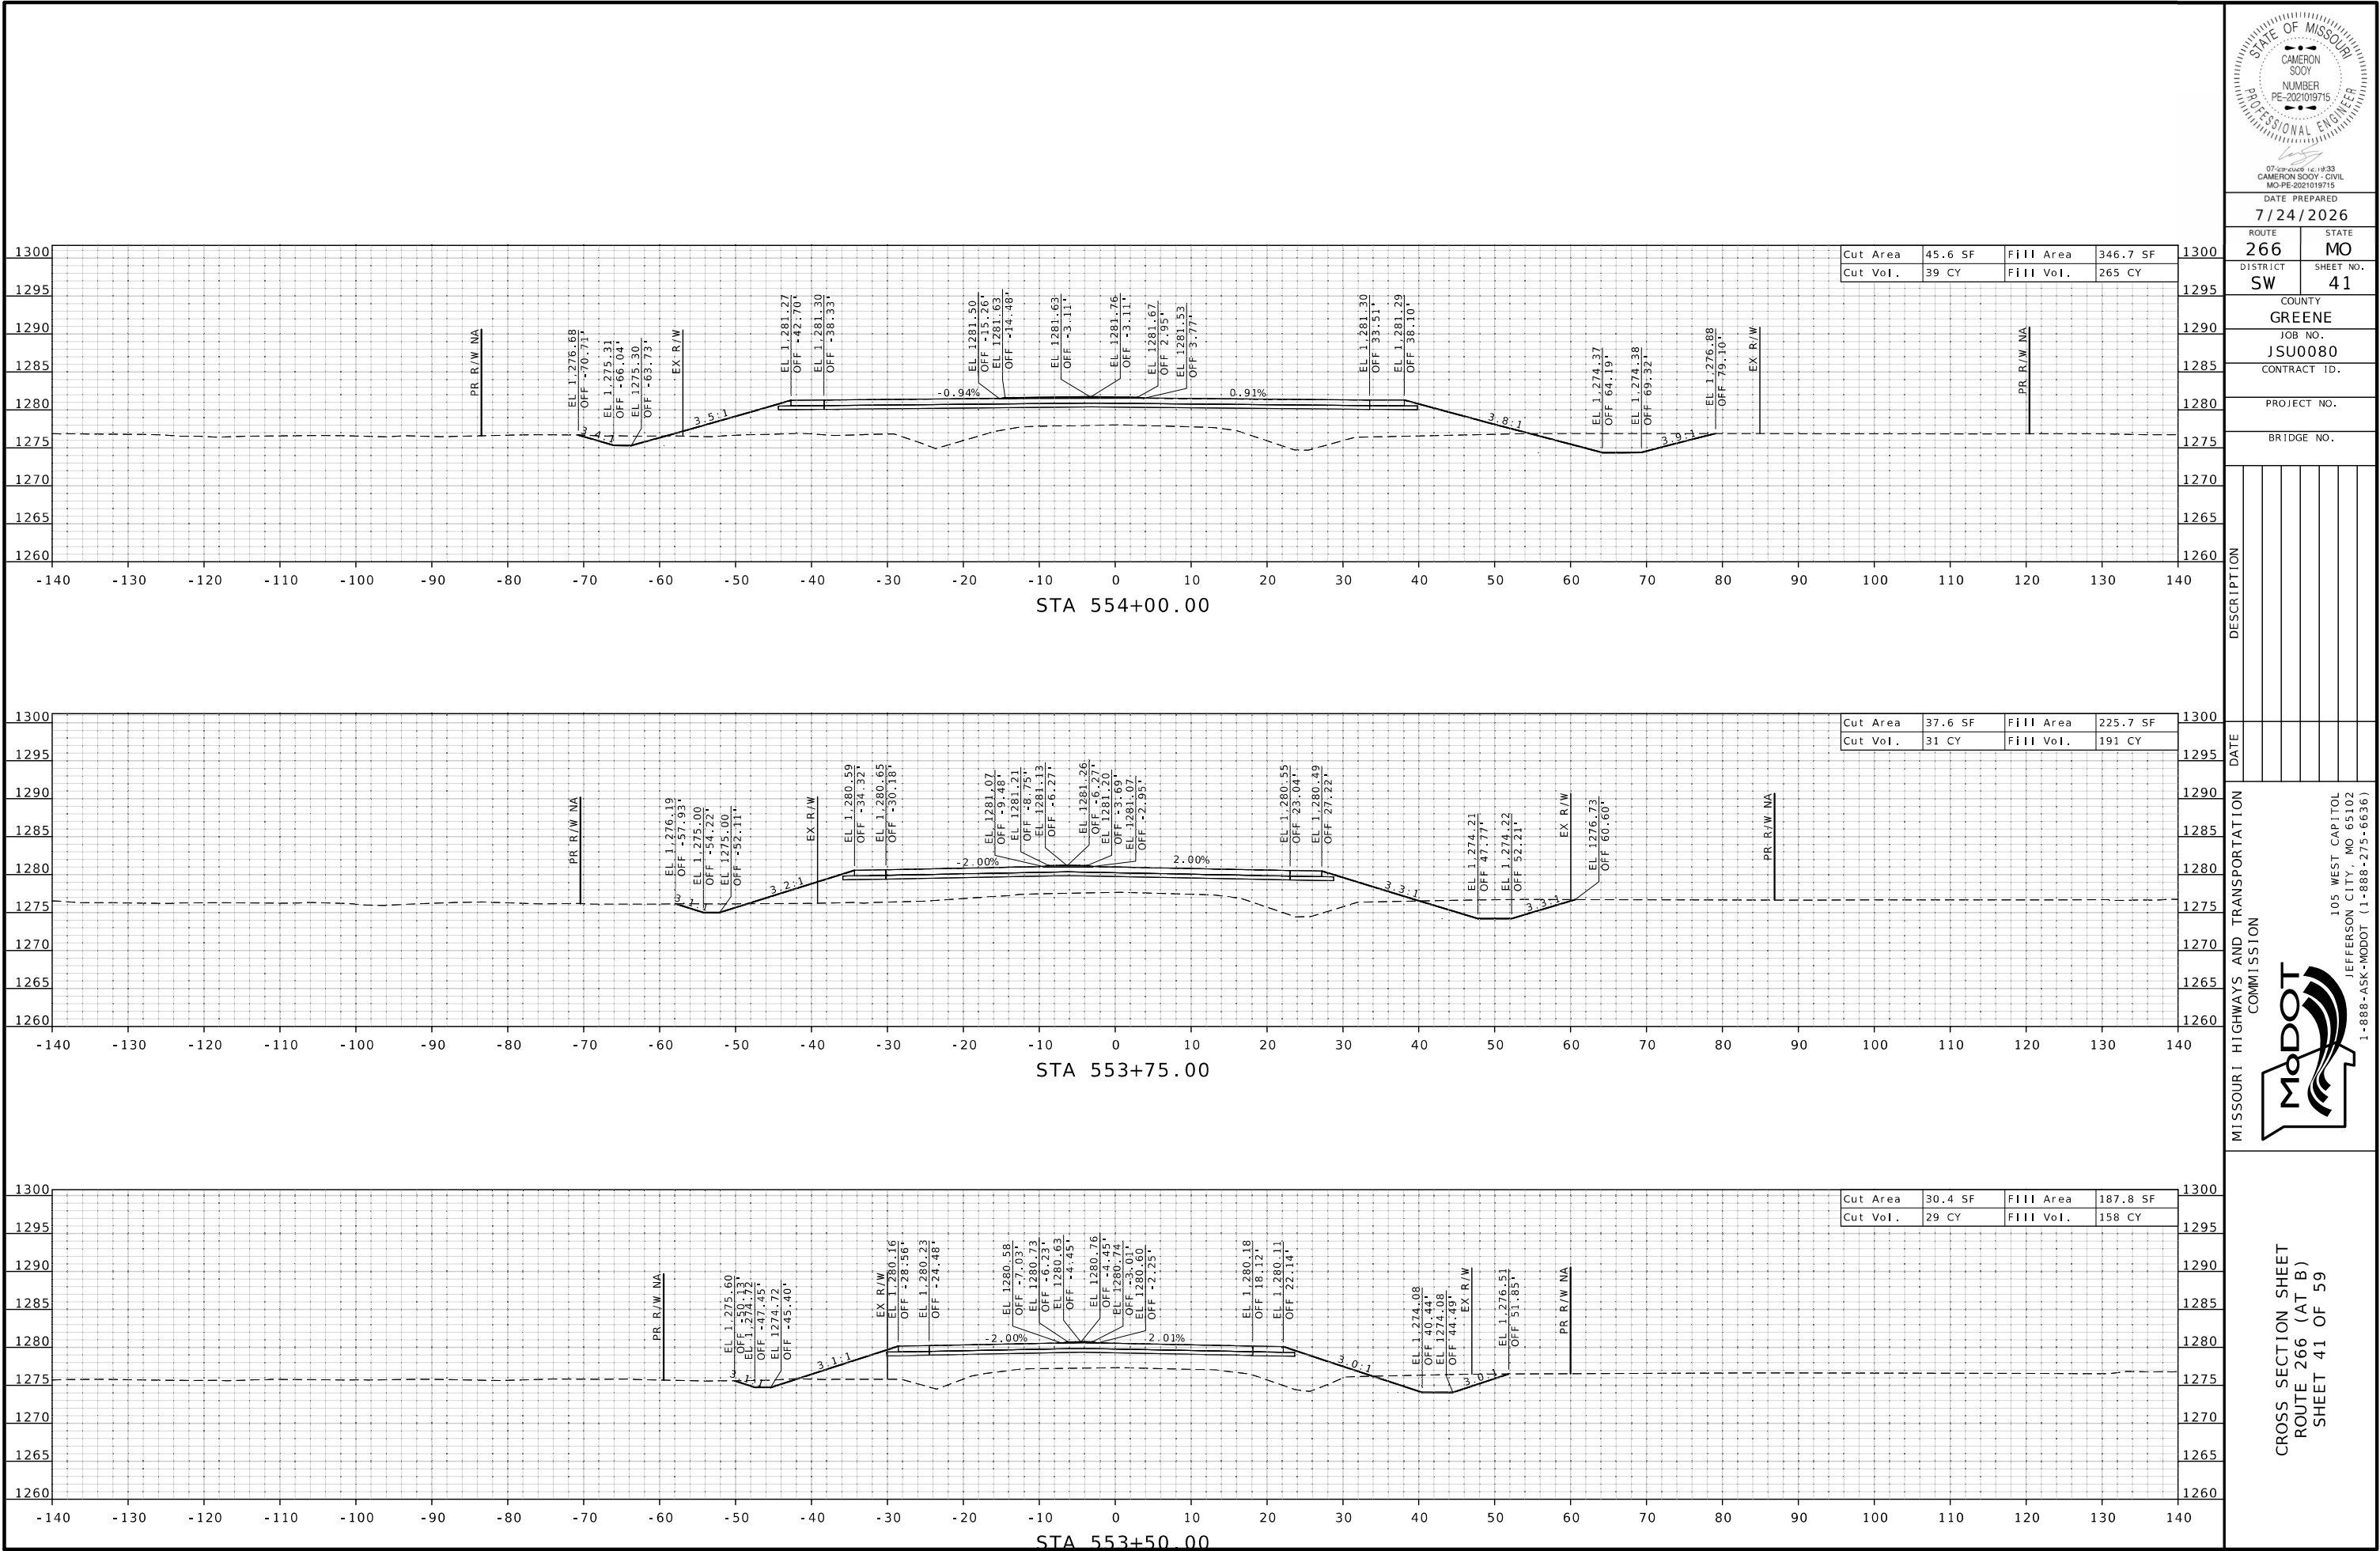

DATE PREPARED
7/24/2026

ROUTE 266
DISTRICT SW

STATE MO
SHEET NO. 41

COUNTY
GREENE

JOB NO.
JSU0080

CONTRACT ID.

PROJECT NO.



BRIDGE NO.

DATE	DESCRIPTION

MISSOURI HIGHWAYS AND TRANSPORTATION COMMISSION

105 WEST CAPITOL
JEFFERSON CITY, MO 65102
1-888-ASK-MODOT (1-888-275-6636)

CROSS SECTION SHEET
ROUTE 266 (AT B)
SHEET 41 OF 59

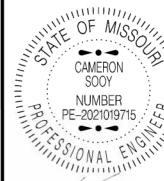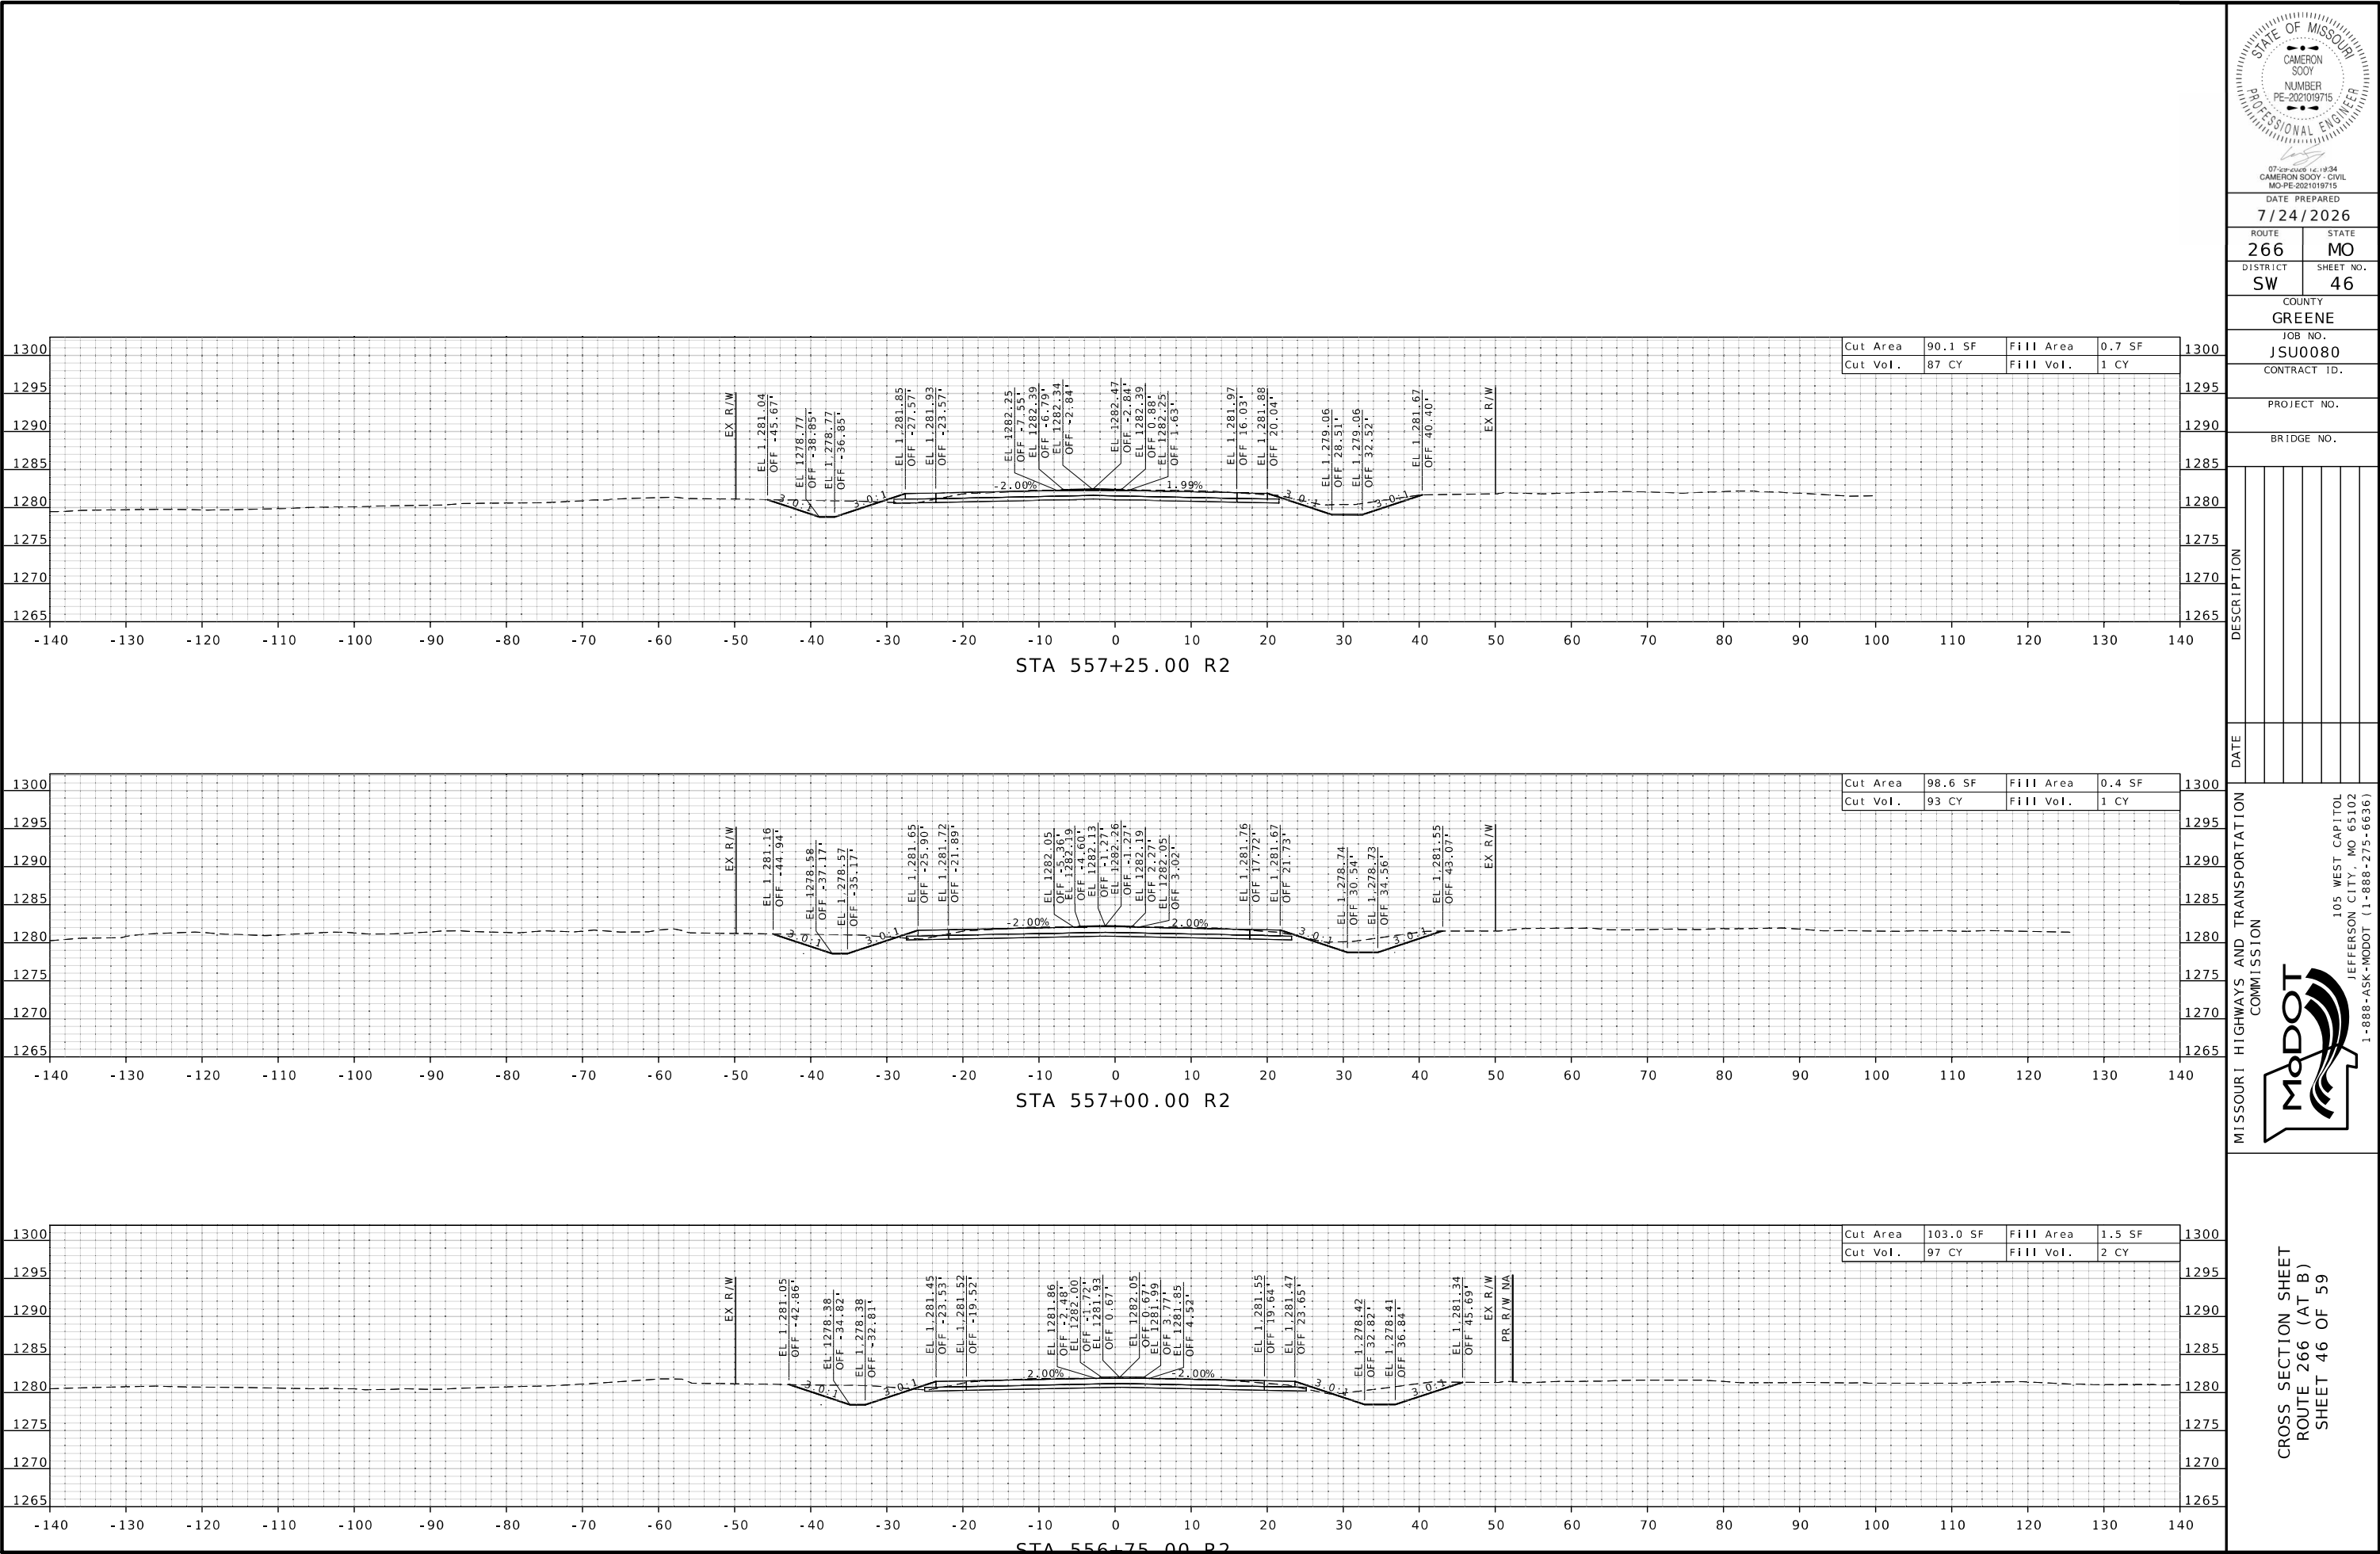

DATE PREPARED
7/24/2026

ROUTE	STATE
266	MO

DISTRICT	SHEET NO.
SW	46

COUNTY
GREENE

JOB NO.
JSU0080



CONTRACT ID.

PROJECT NO.	
BRIDGE NO.	
DESCRIPTION	
DATE	

MISSOURI HIGHWAYS AND TRANSPORTATION COMMISSION

105 WEST CAPITOL
JEFFERSON CITY, MO 65102
1-888-ASK-MODOT (1-888-275-6636)

CROSS SECTION SHEET
ROUTE 266 (AT B)
SHEET 46 OF 59

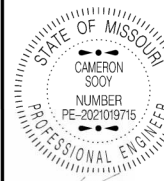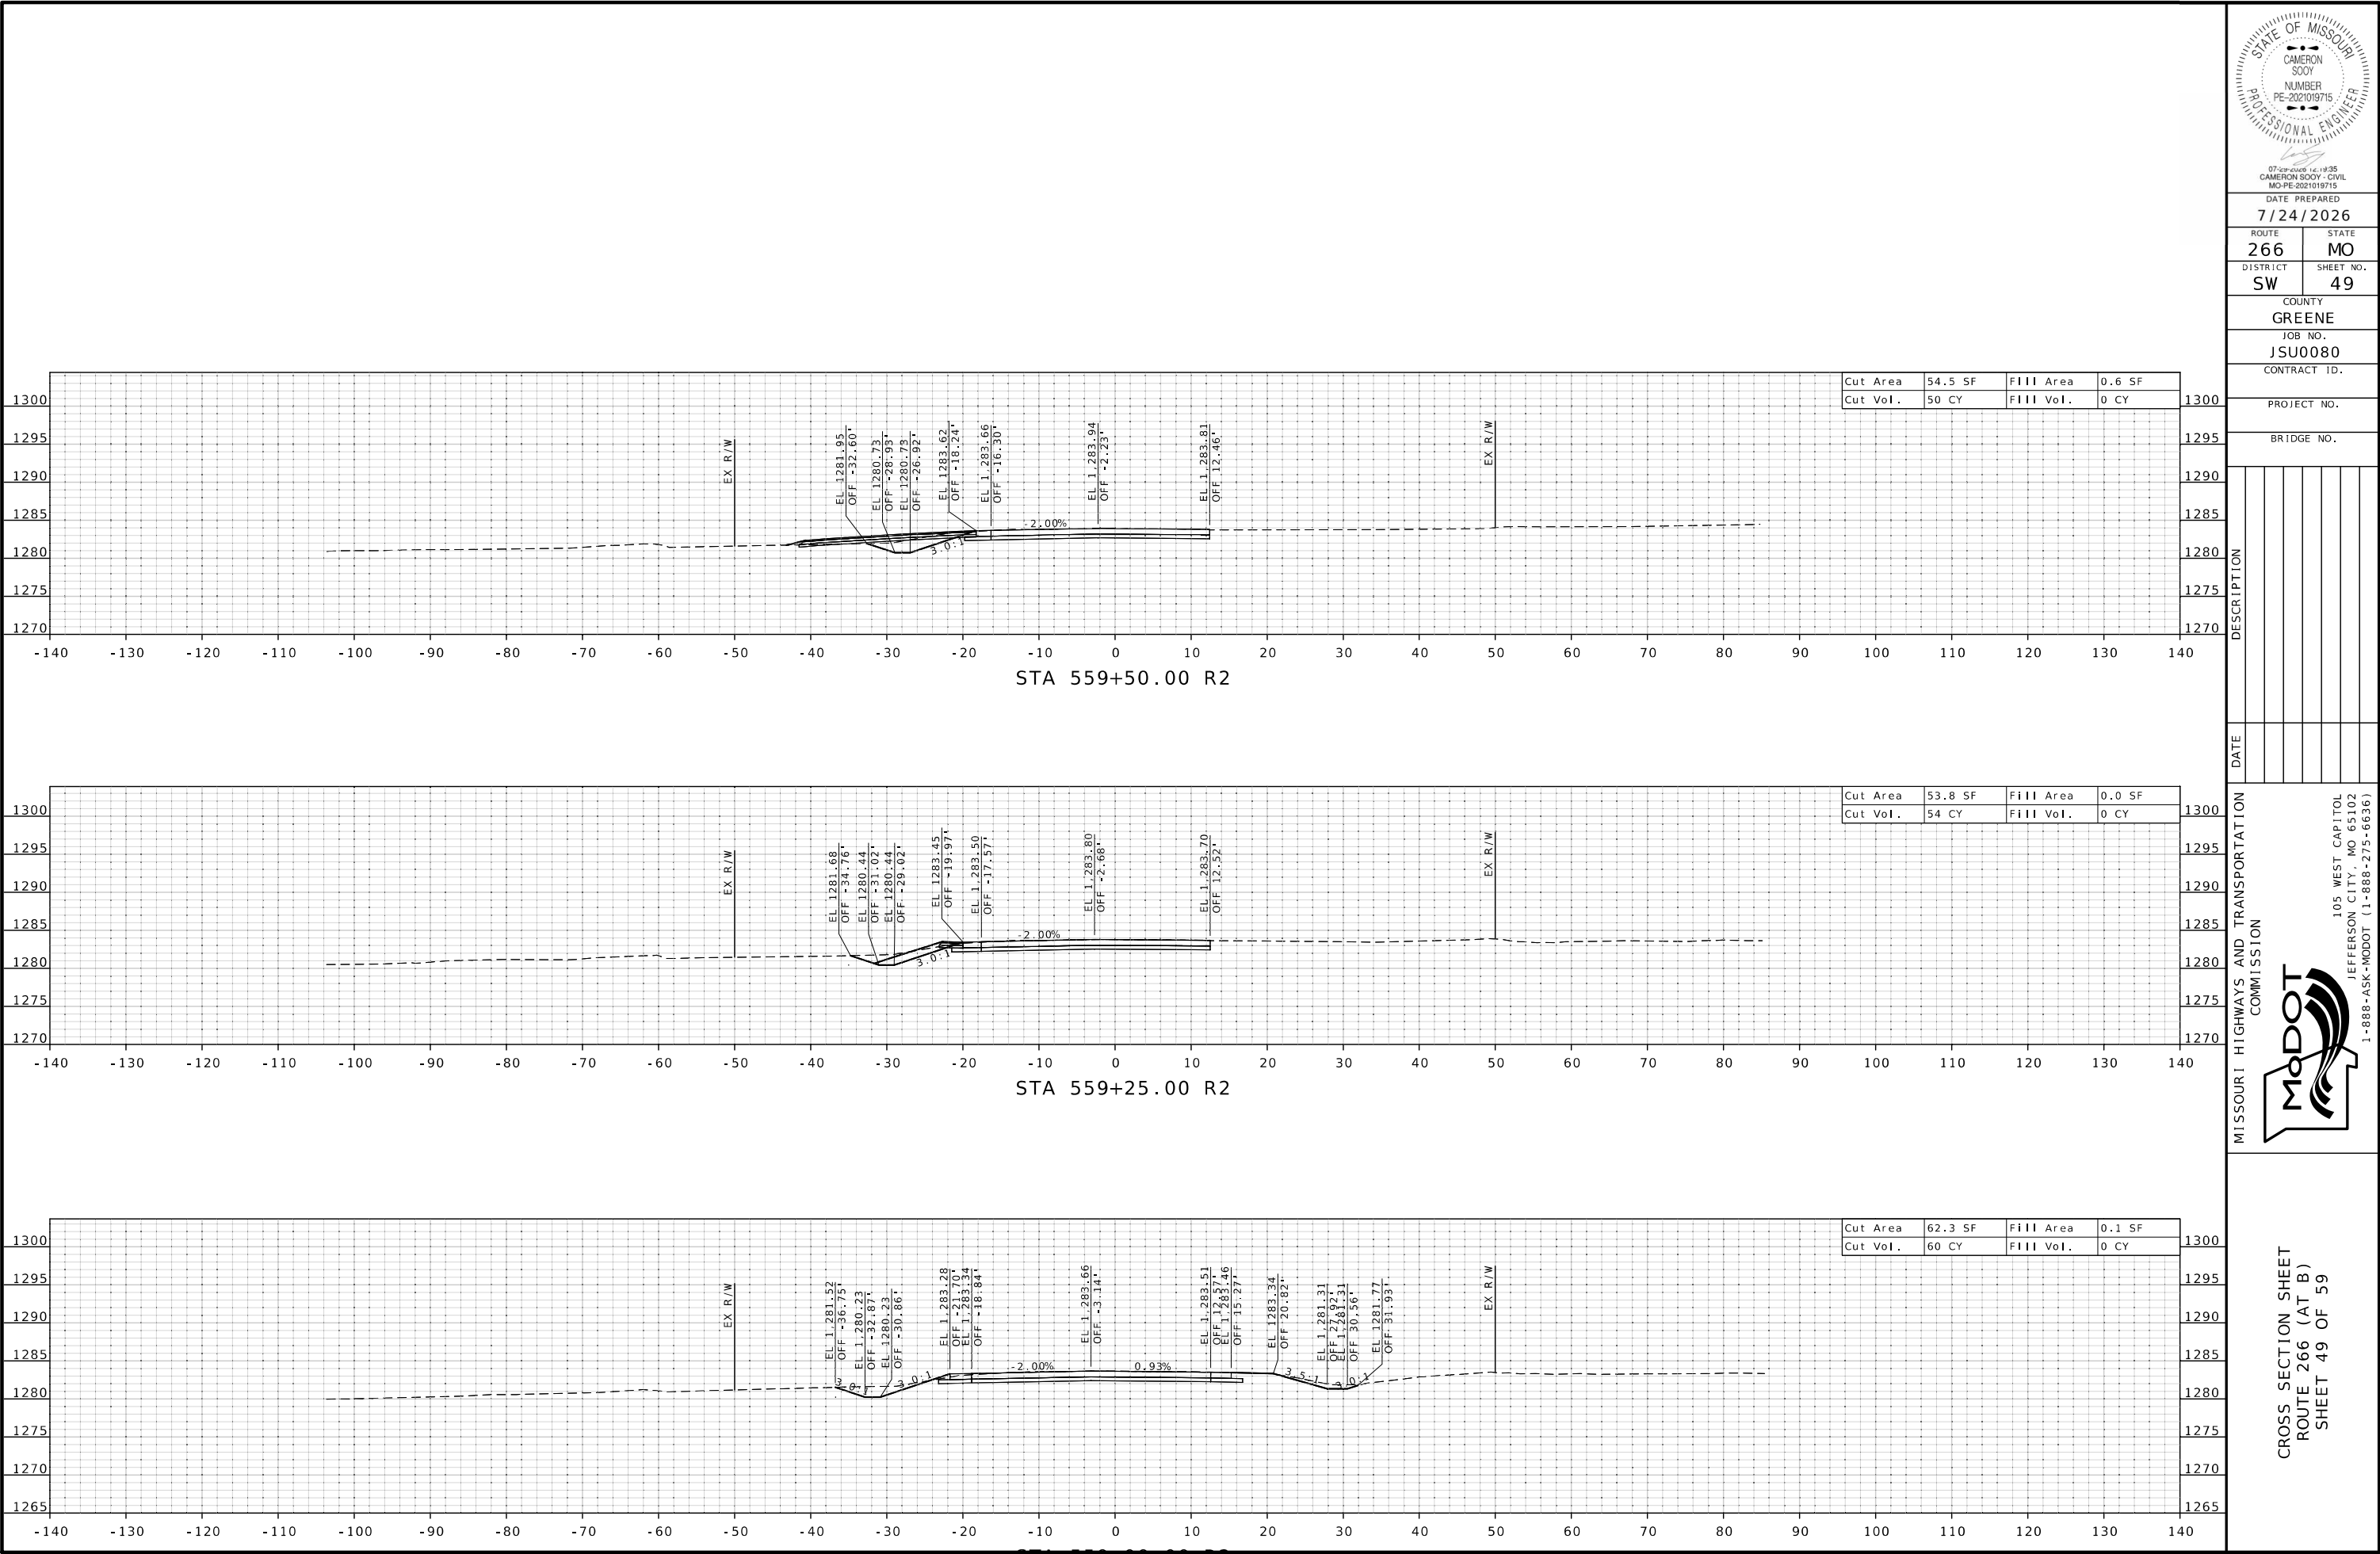

DATE PREPARED
7/24/2026

ROUTE 266	STATE MO
DISTRICT SW	SHEET NO. 49

COUNTY
GREENE

JOB NO.
JSU0080

CONTRACT ID.

PROJECT NO.

BRIDGE NO.



DESCRIPTION

DATE

MISSOURI HIGHWAYS AND TRANSPORTATION COMMISSION

105 WEST CAPITOL
JEFFERSON CITY, MO 65102
1-888-ASK-MODOT (1-888-275-6636)

CROSS SECTION SHEET
ROUTE 266 (AT B)
SHEET 49 OF 59

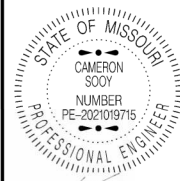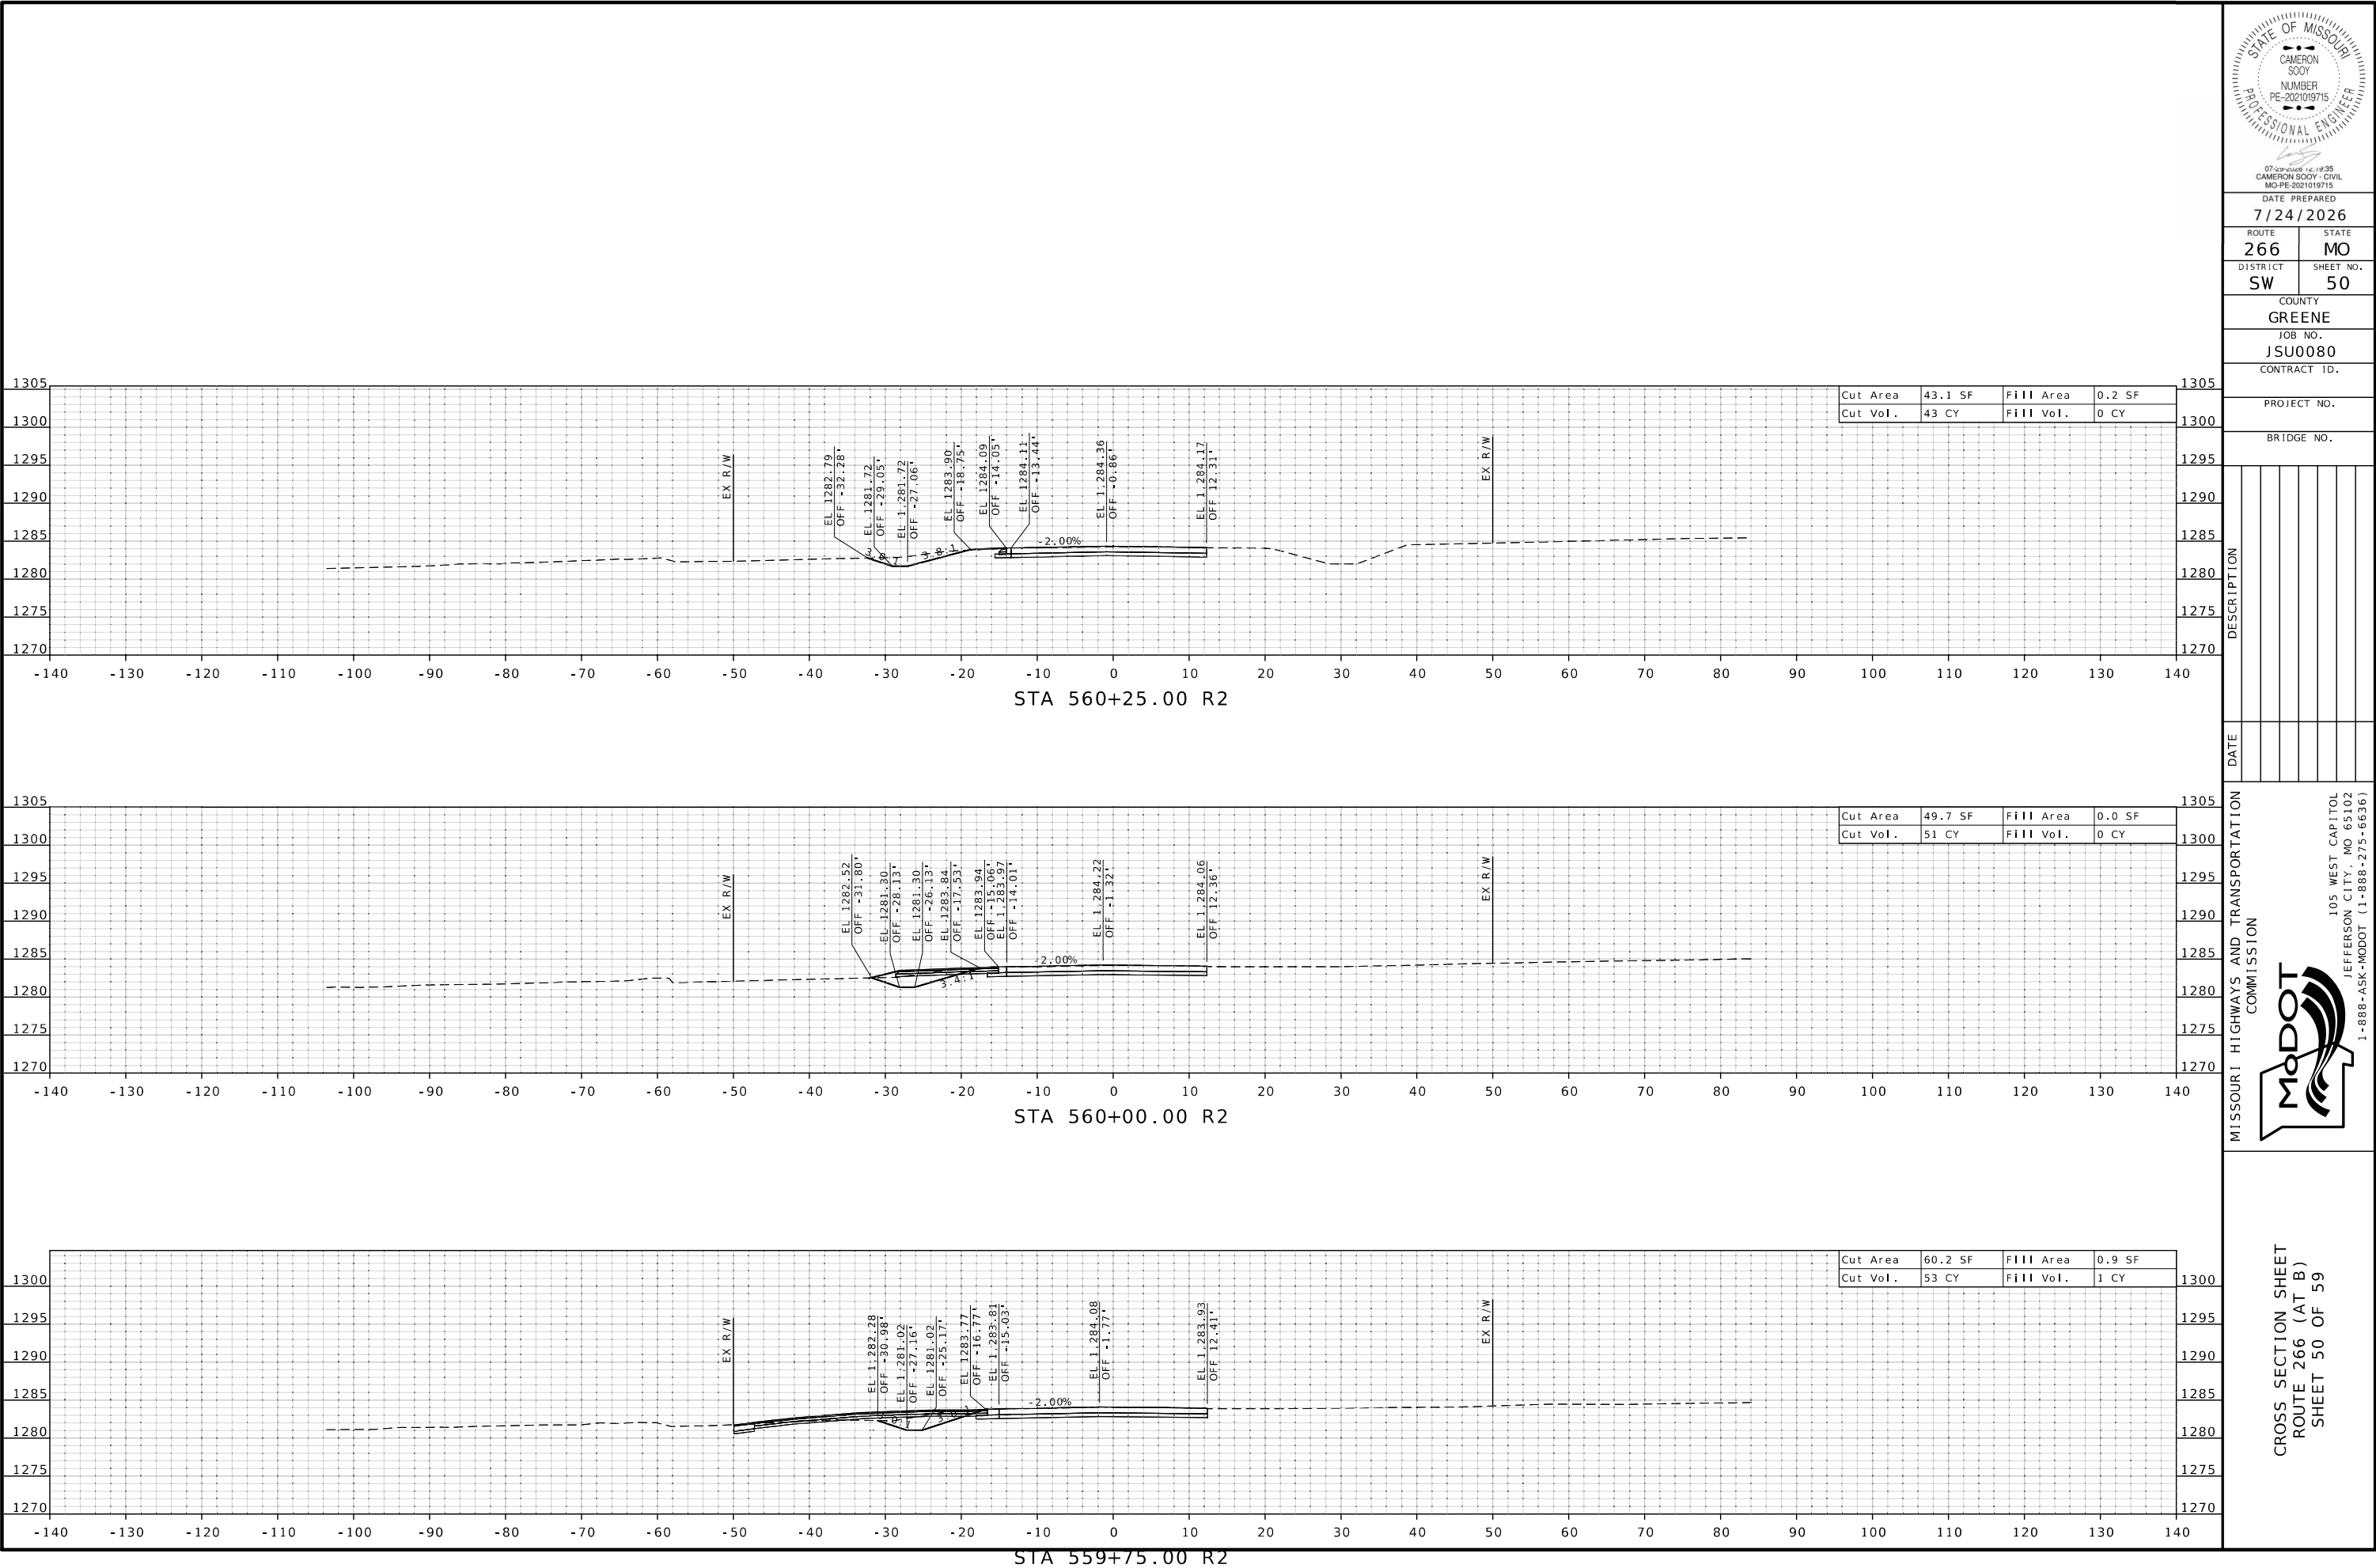

DATE PREPARED
7/24/2026

ROUTE	STATE
266	MO

DISTRICT	SHEET NO.
SW	50

COUNTY
GREENE

JOB NO.
JSU0080

CONTRACT ID.

PROJECT NO.



BRIDGE NO.

DESCRIPTION					
DATE					

MISSOURI HIGHWAYS AND TRANSPORTATION COMMISSION

105 WEST CAPITOL
JEFFERSON CITY, MO 65102
1-888-ASK-MODOT (1-888-275-6636)

CROSS SECTION SHEET
ROUTE 266 (AT B)
SHEET 50 OF 59

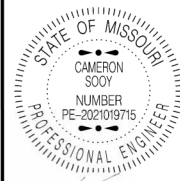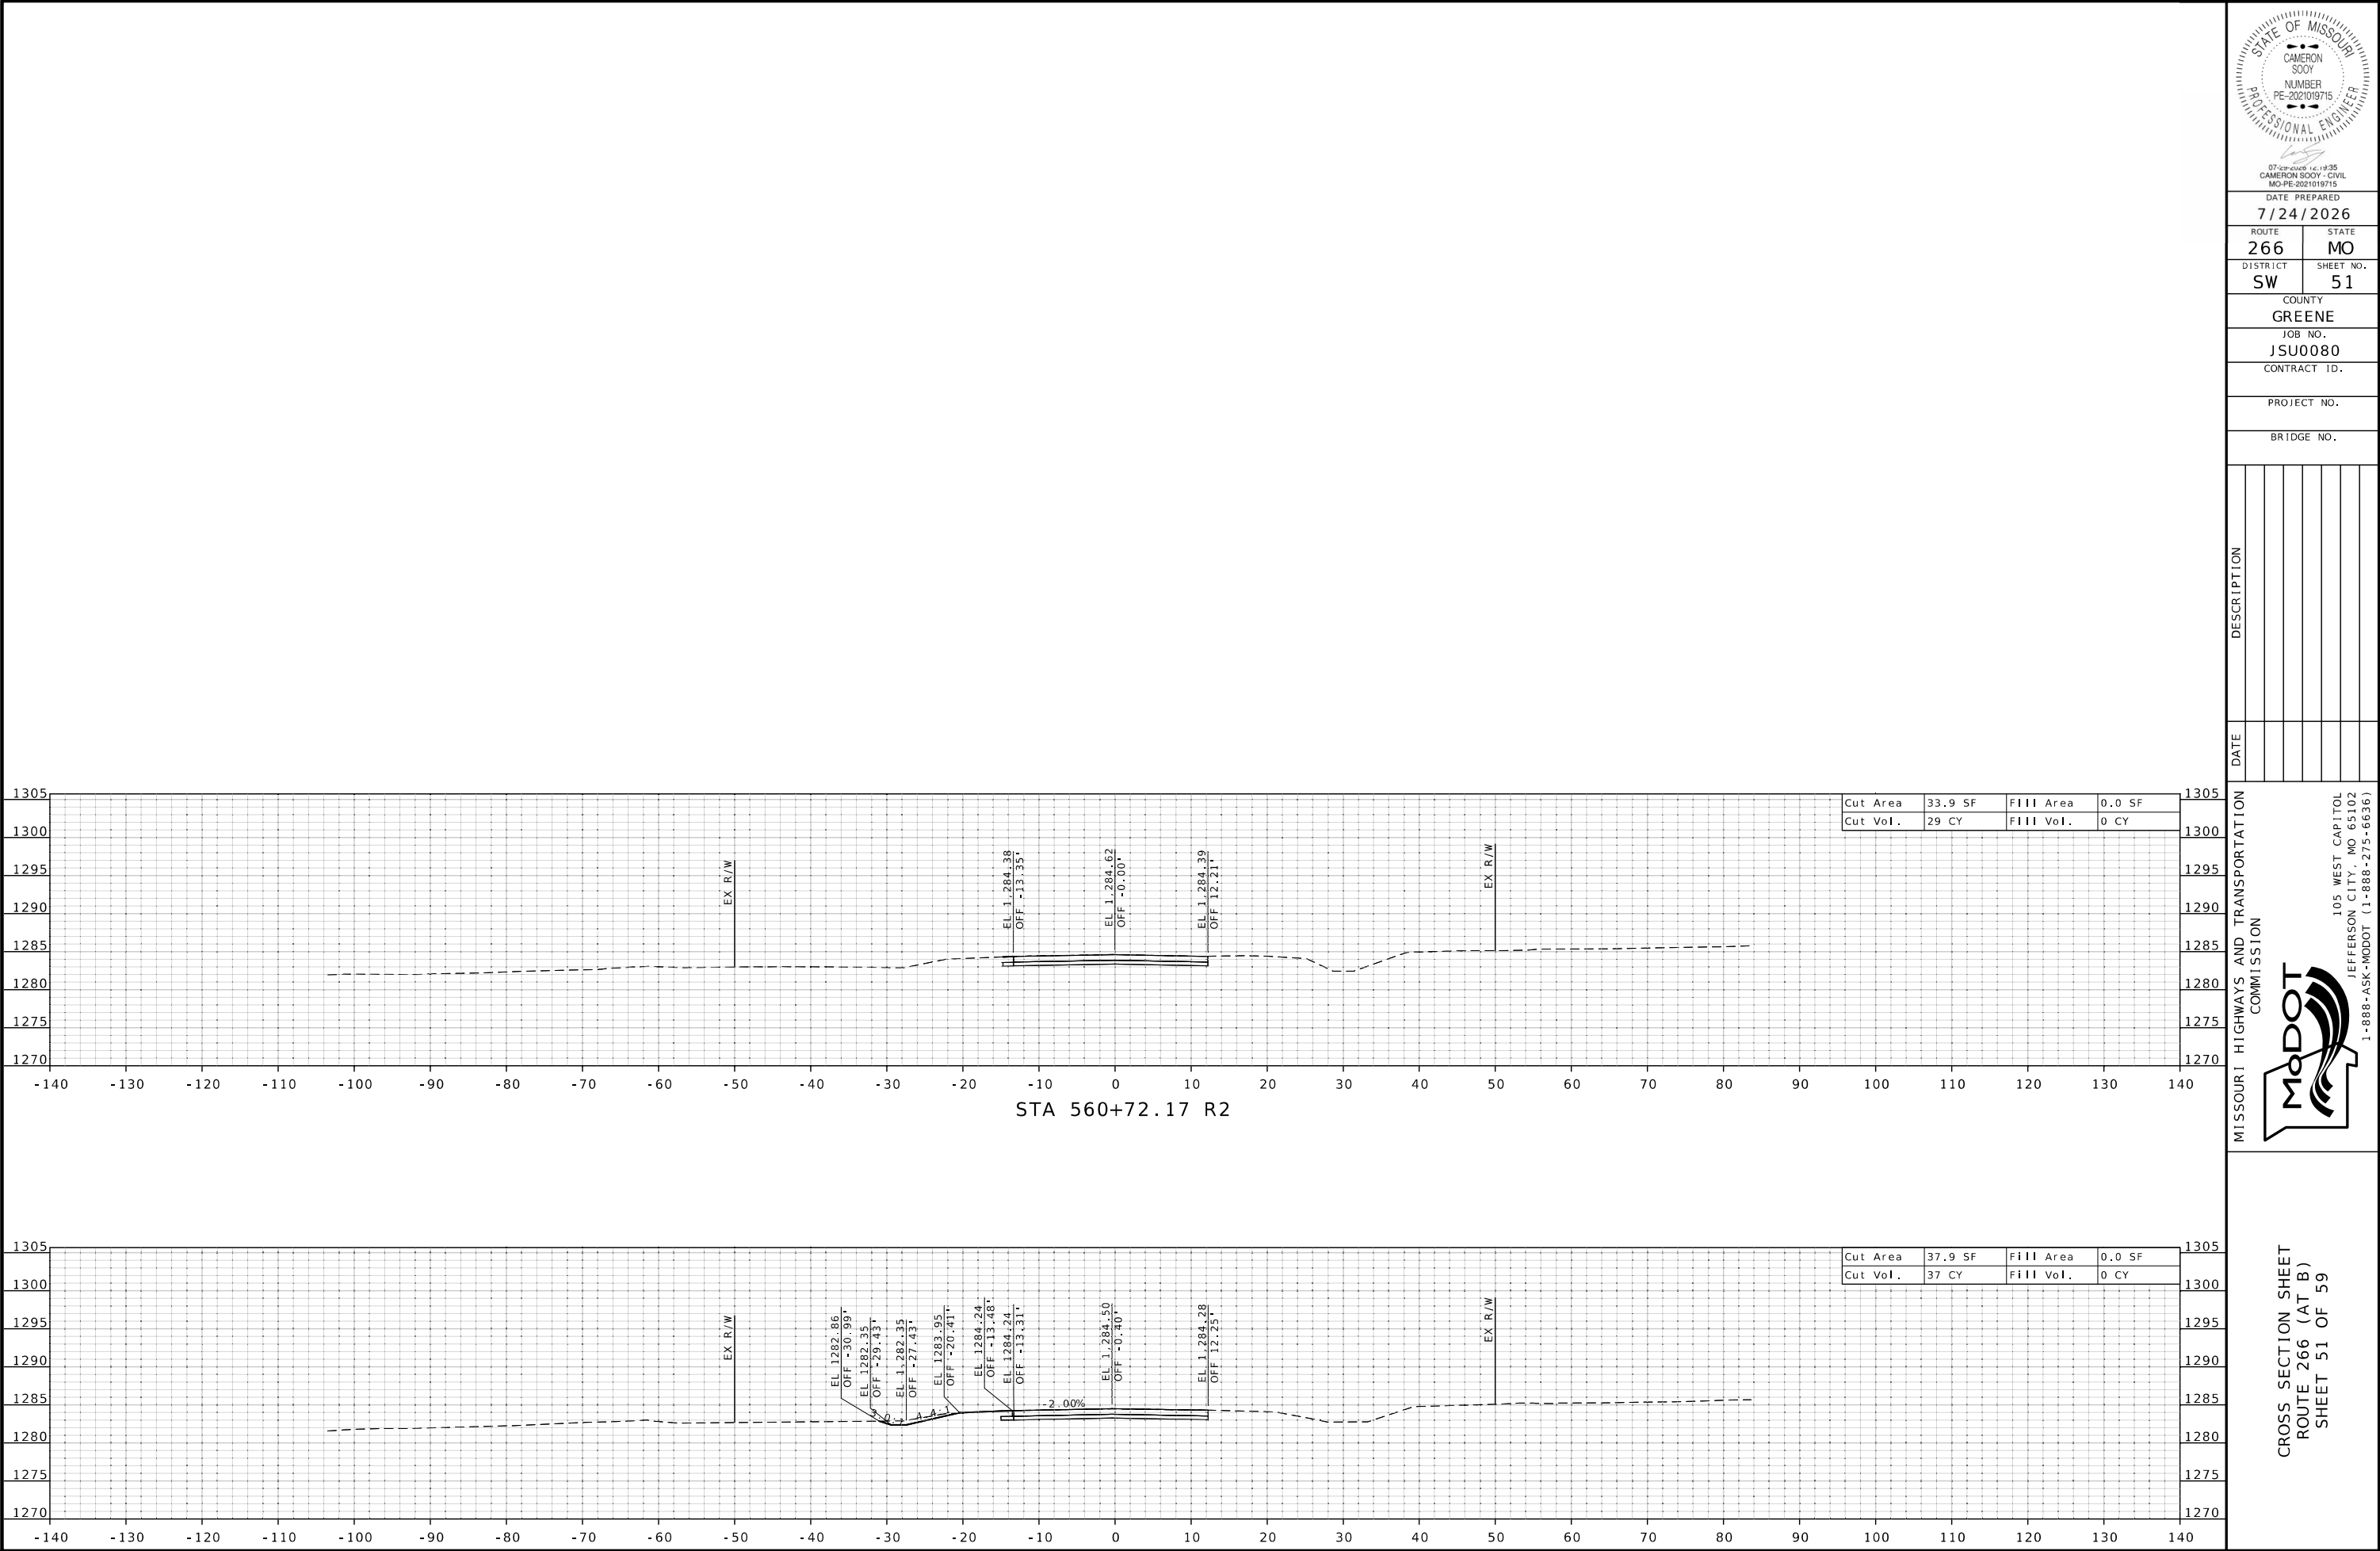

DATE PREPARED
7/24/2026

ROUTE	STATE
266	MO

DISTRICT	SHEET NO.
SW	51

COUNTY
GREENE

JOB NO.
JSU0080

CONTRACT ID.

PROJECT NO.



BRIDGE NO.

DATE	DESCRIPTION

MISSOURI HIGHWAYS AND TRANSPORTATION COMMISSION

105 WEST CAPITOL
JEFFERSON CITY, MO 65102
1-888-ASK-MODOT (1-888-275-6636)

CROSS SECTION SHEET
ROUTE 266 (AT B)
SHEET 51 OF 59

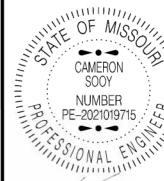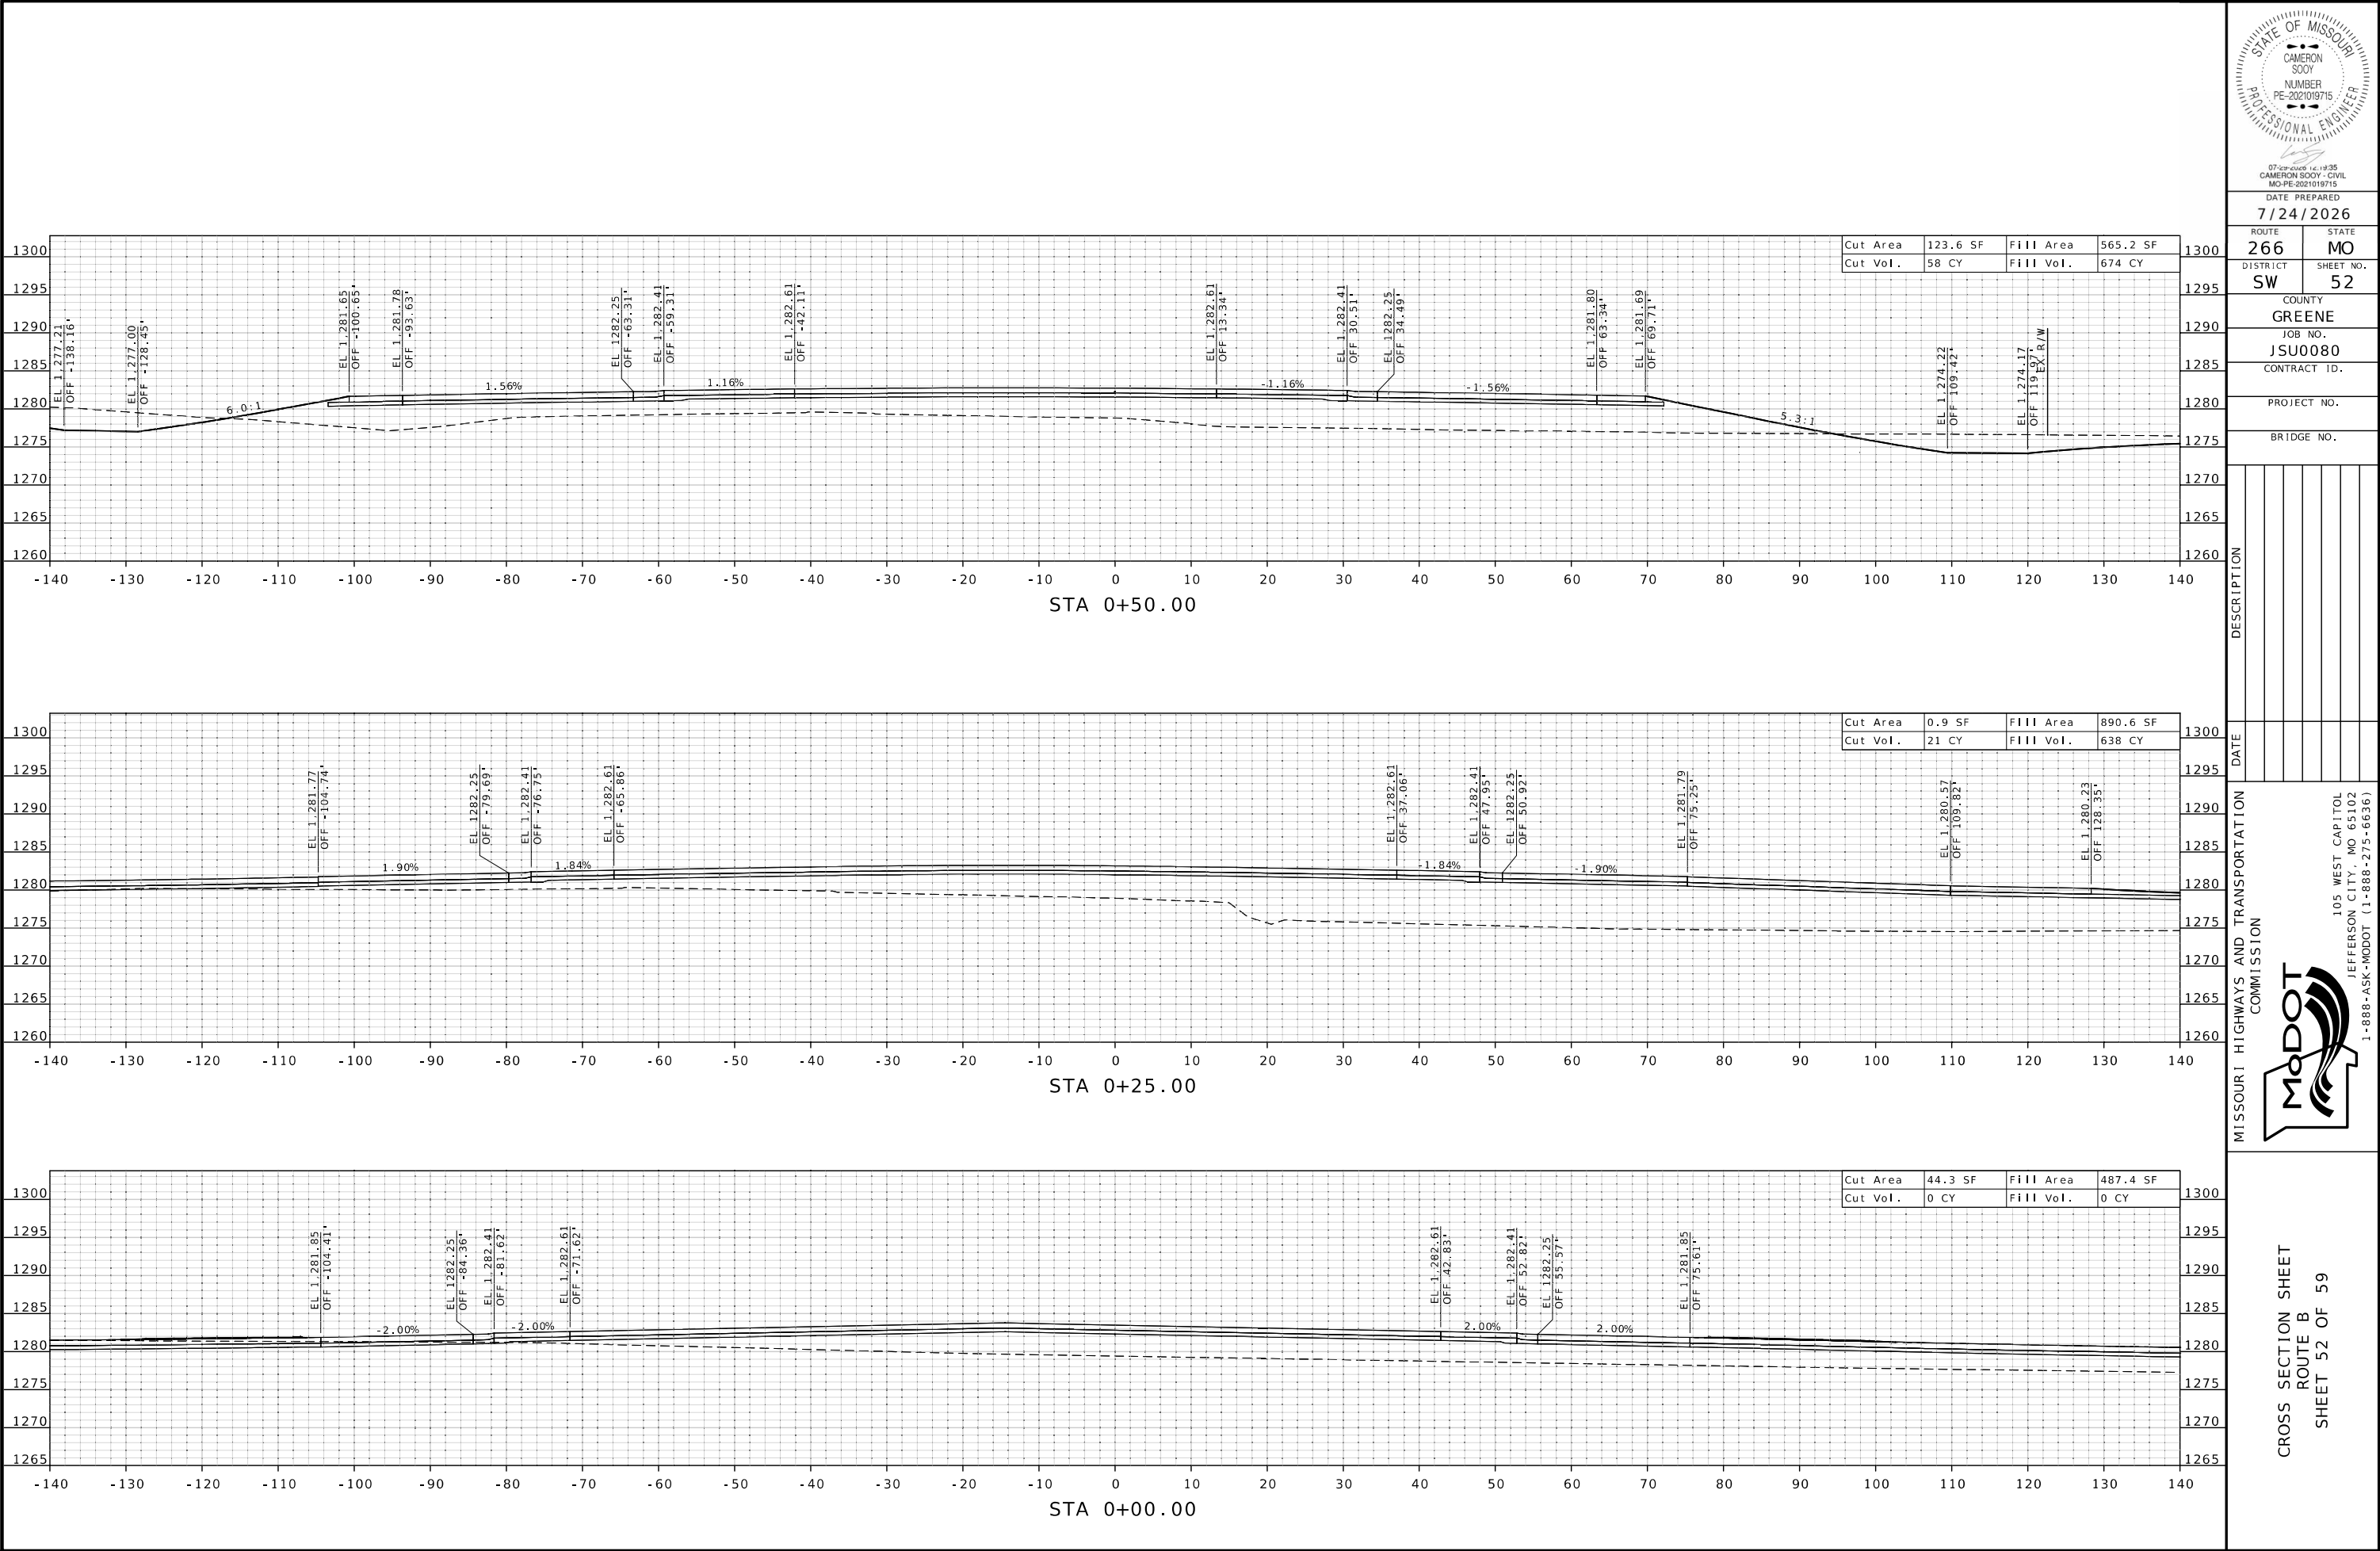

DATE PREPARED
7/24/2026

ROUTE 266
DISTRICT SW
STATE MO
SHEET NO. 52

COUNTY
GREENE

JOB NO.
JSU0080

CONTRACT ID.

PROJECT NO.

BRIDGE NO.



DATE	DESCRIPTION

MISSOURI HIGHWAYS AND TRANSPORTATION COMMISSION

MoDOT

105 WEST CAPITOL
JEFFERSON CITY, MO 65102
1-888-ASK-MODOT (1-888-275-6636)

CROSS SECTION SHEET
ROUTE B
SHEET 52 OF 59

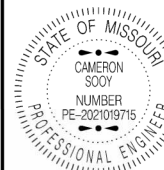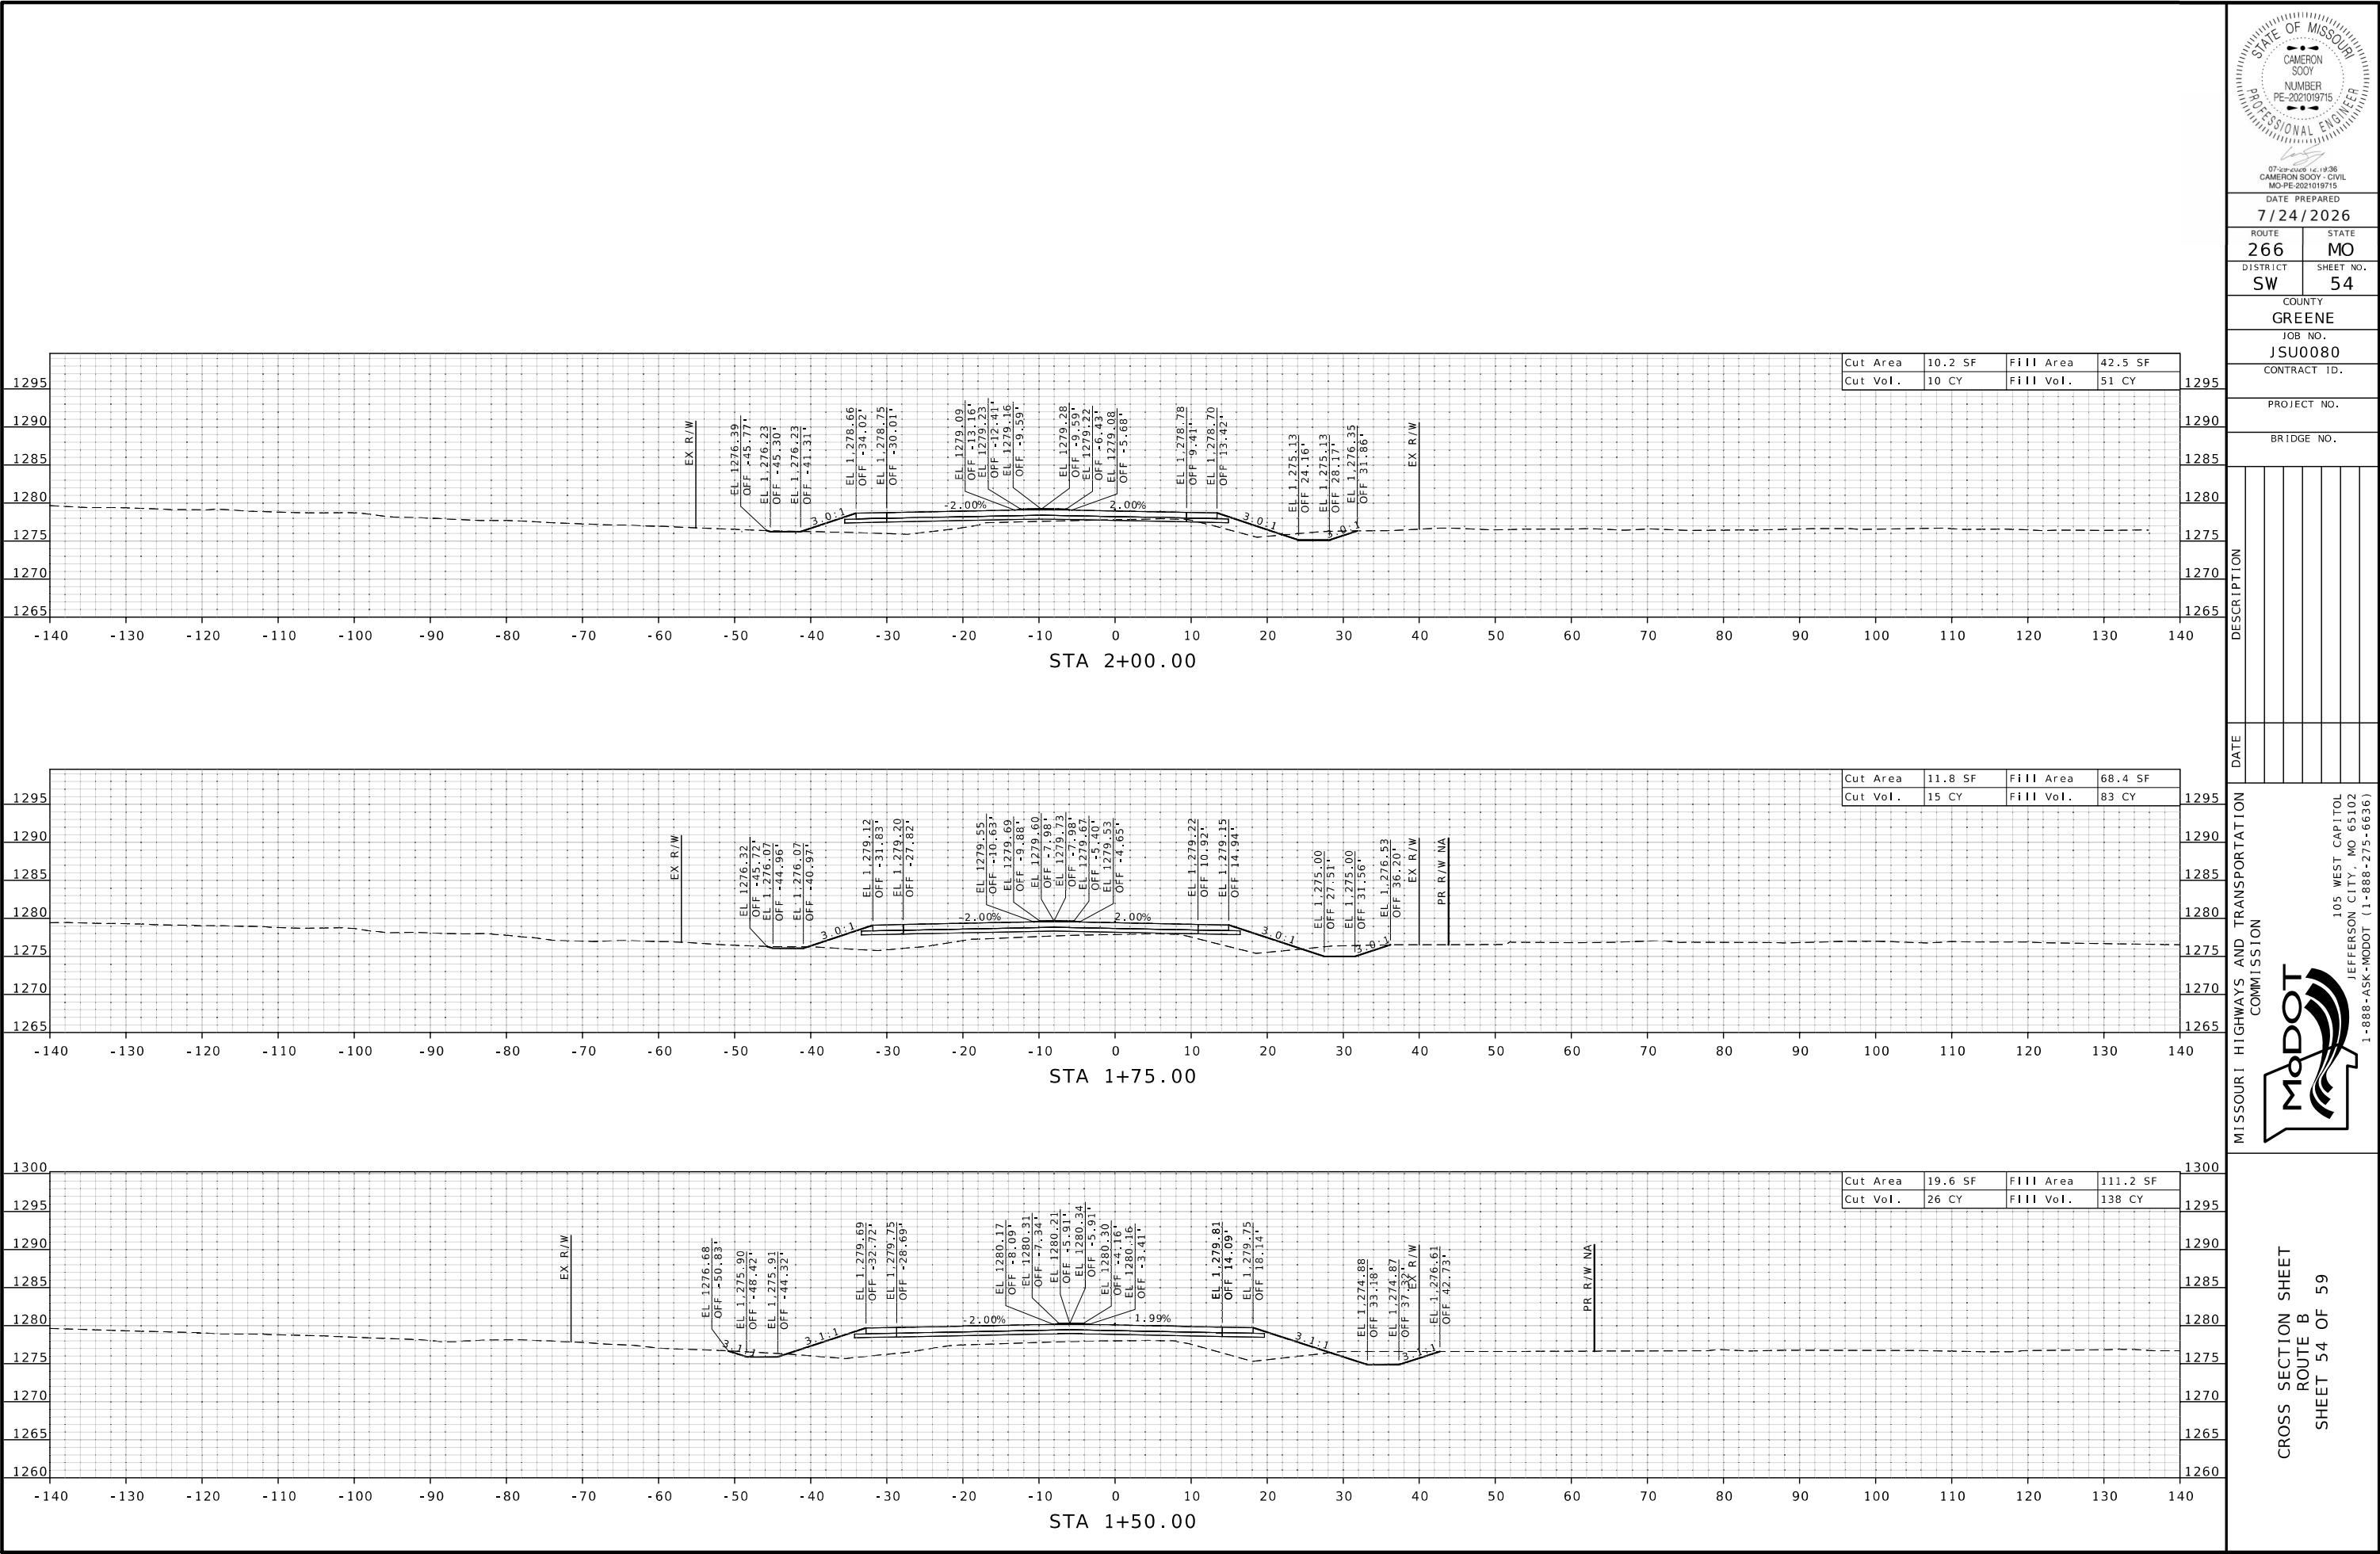

DATE PREPARED
7/24/2026

ROUTE 266
DISTRICT SW
COUNTY GREENE
JOB NO. JSU0080

STATE MO
SHEET NO. 54
CONTRACT ID.

PROJECT NO.


BRIDGE NO.

DESCRIPTION

DATE


MISSOURI HIGHWAYS AND TRANSPORTATION COMMISSION
105 WEST CAPITOL
JEFFERSON CITY, MO 65102
1-888-ASK-MODOT (1-888-275-6636)

CROSS SECTION SHEET
ROUTE B
SHEET 54 OF 59

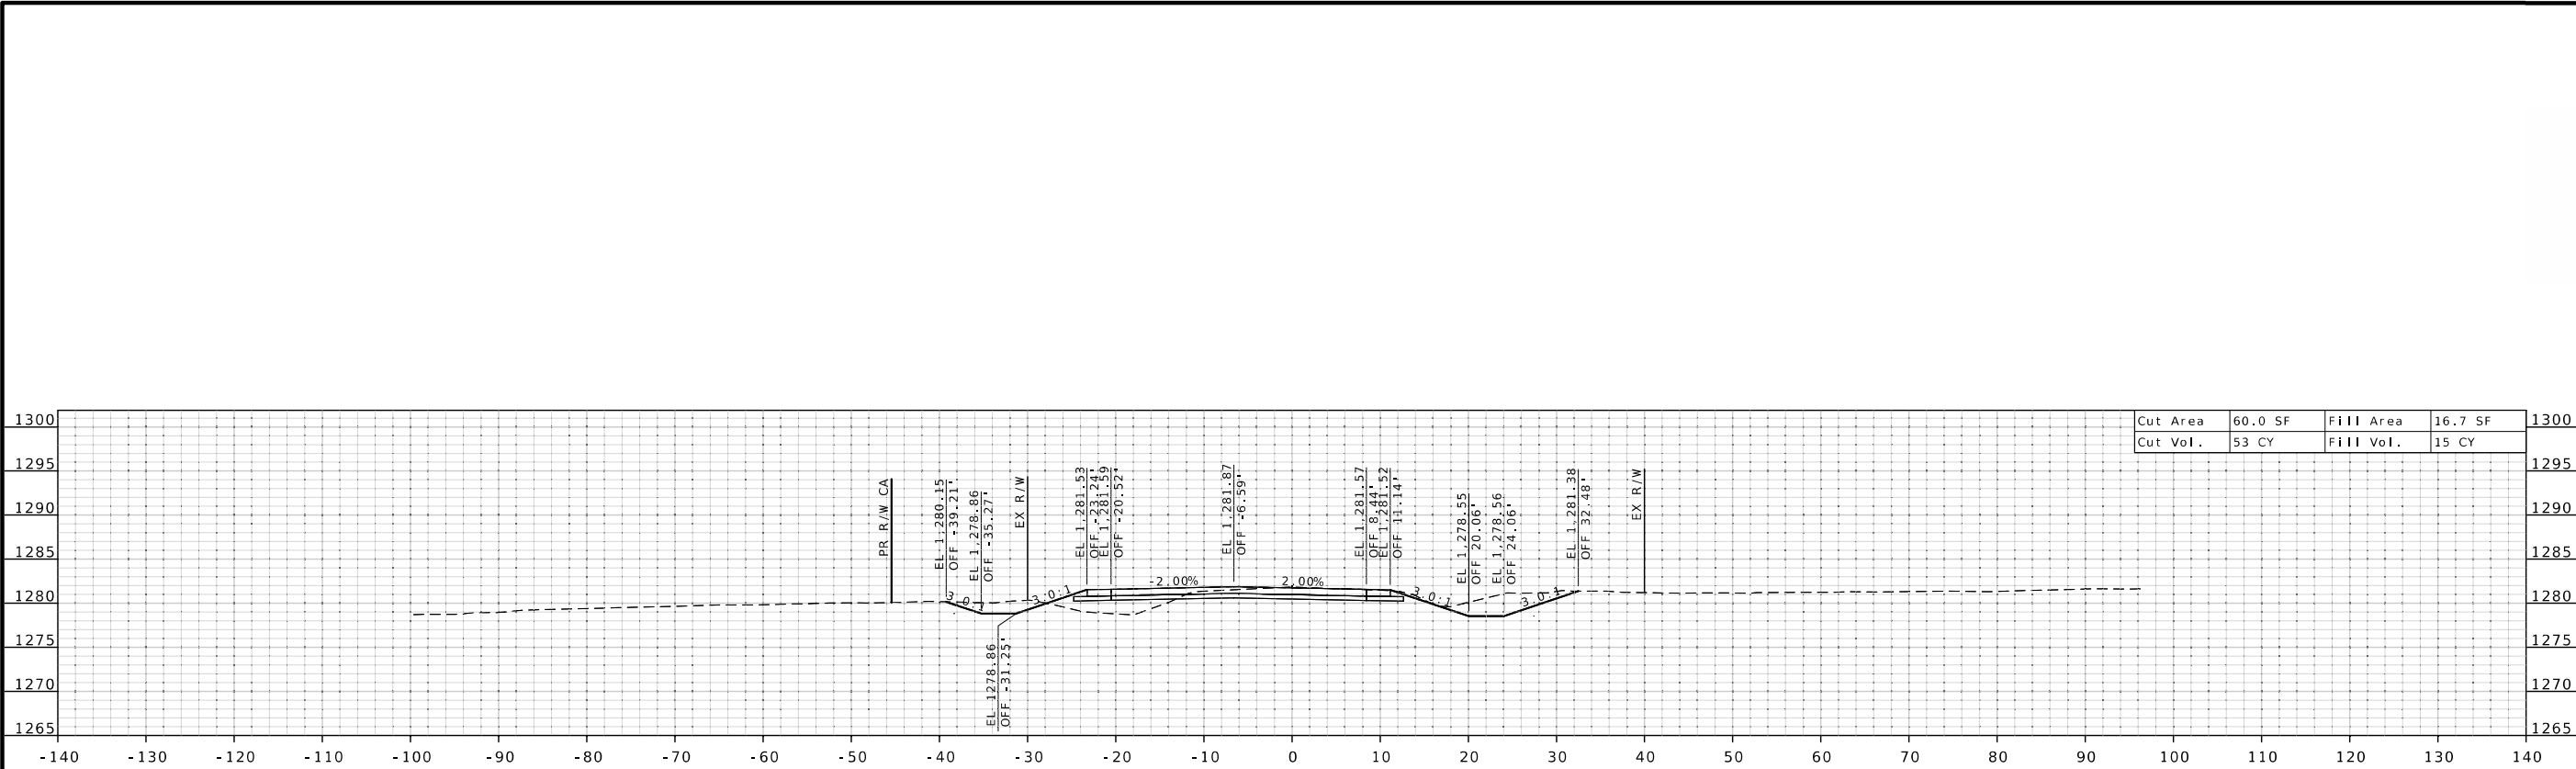


STA 4+25.00

Cut Area	60.0 SF	Fill Area	16.7 SF
Cut Vol.	53 CY	Fill Vol.	15 CY

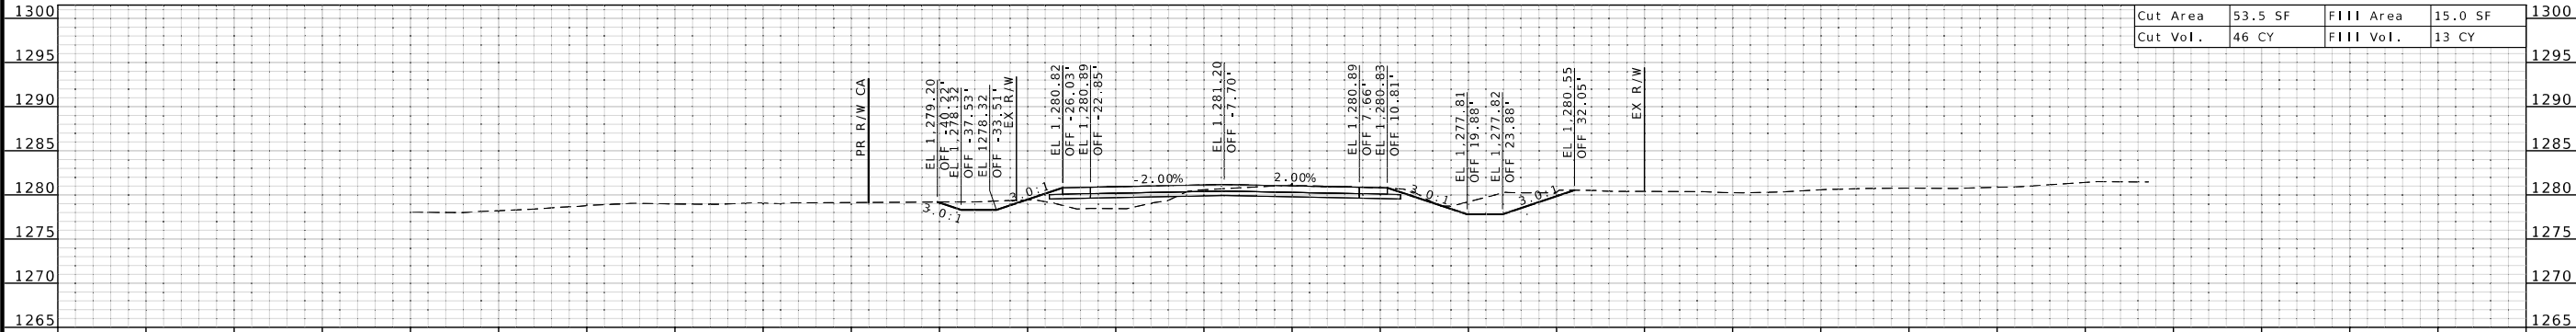


STA 4+00.00

Cut Area	53.5 SF	Fill Area	15.0 SF
Cut Vol.	46 CY	Fill Vol.	13 CY

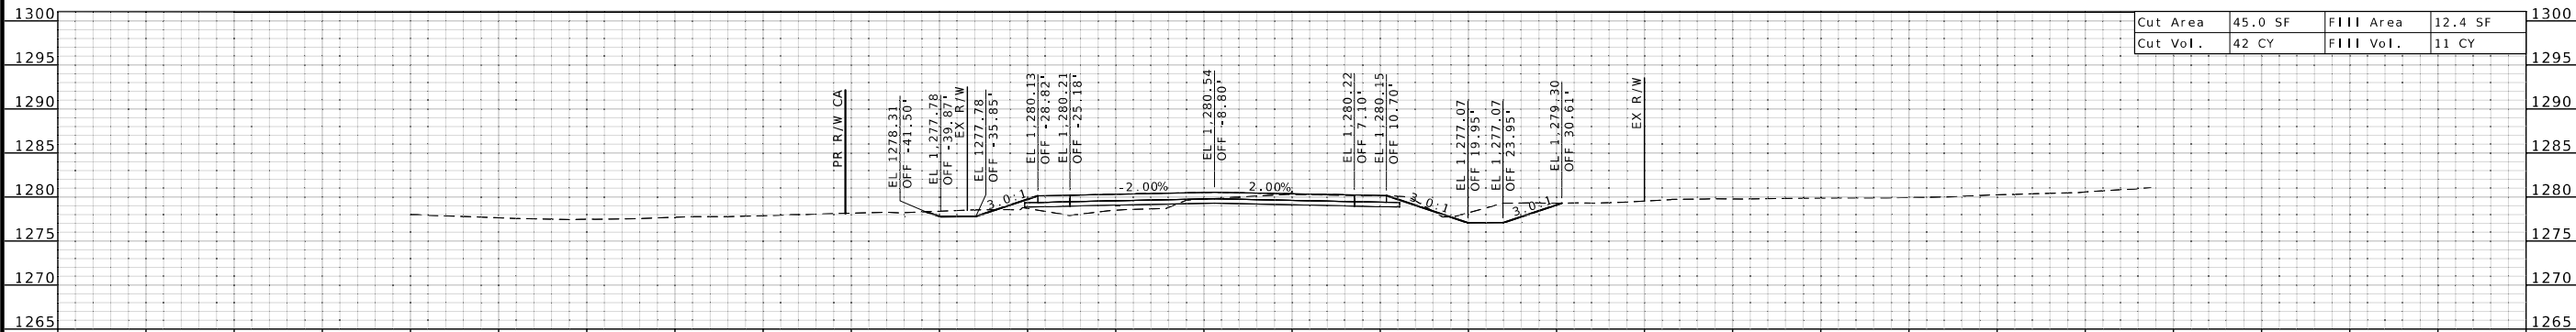

STA 3+75.00

Cut Area	45.0 SF	Fill Area	12.4 SF
Cut Vol.	42 CY	Fill Vol.	11 CY

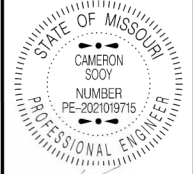

DATE PREPARED 7/24/2026	
ROUTE 266	STATE MO
DISTRICT SW	SHEET NO. 57
COUNTY GREENE	
JOB NO. JSU0080	
CONTRACT ID.	

PROJECT NO.
BRIDGE NO.



DESCRIPTION

MISSOURI HIGHWAYS AND TRANSPORTATION COMMISSION



105 WEST CAPITOL
JEFFERSON CITY, MO 65102
1-888-ASK-MODOT (1-888-275-6636)

CROSS SECTION SHEET
ROUTE B
SHEET 57 OF 59

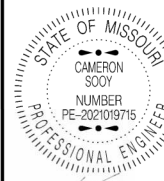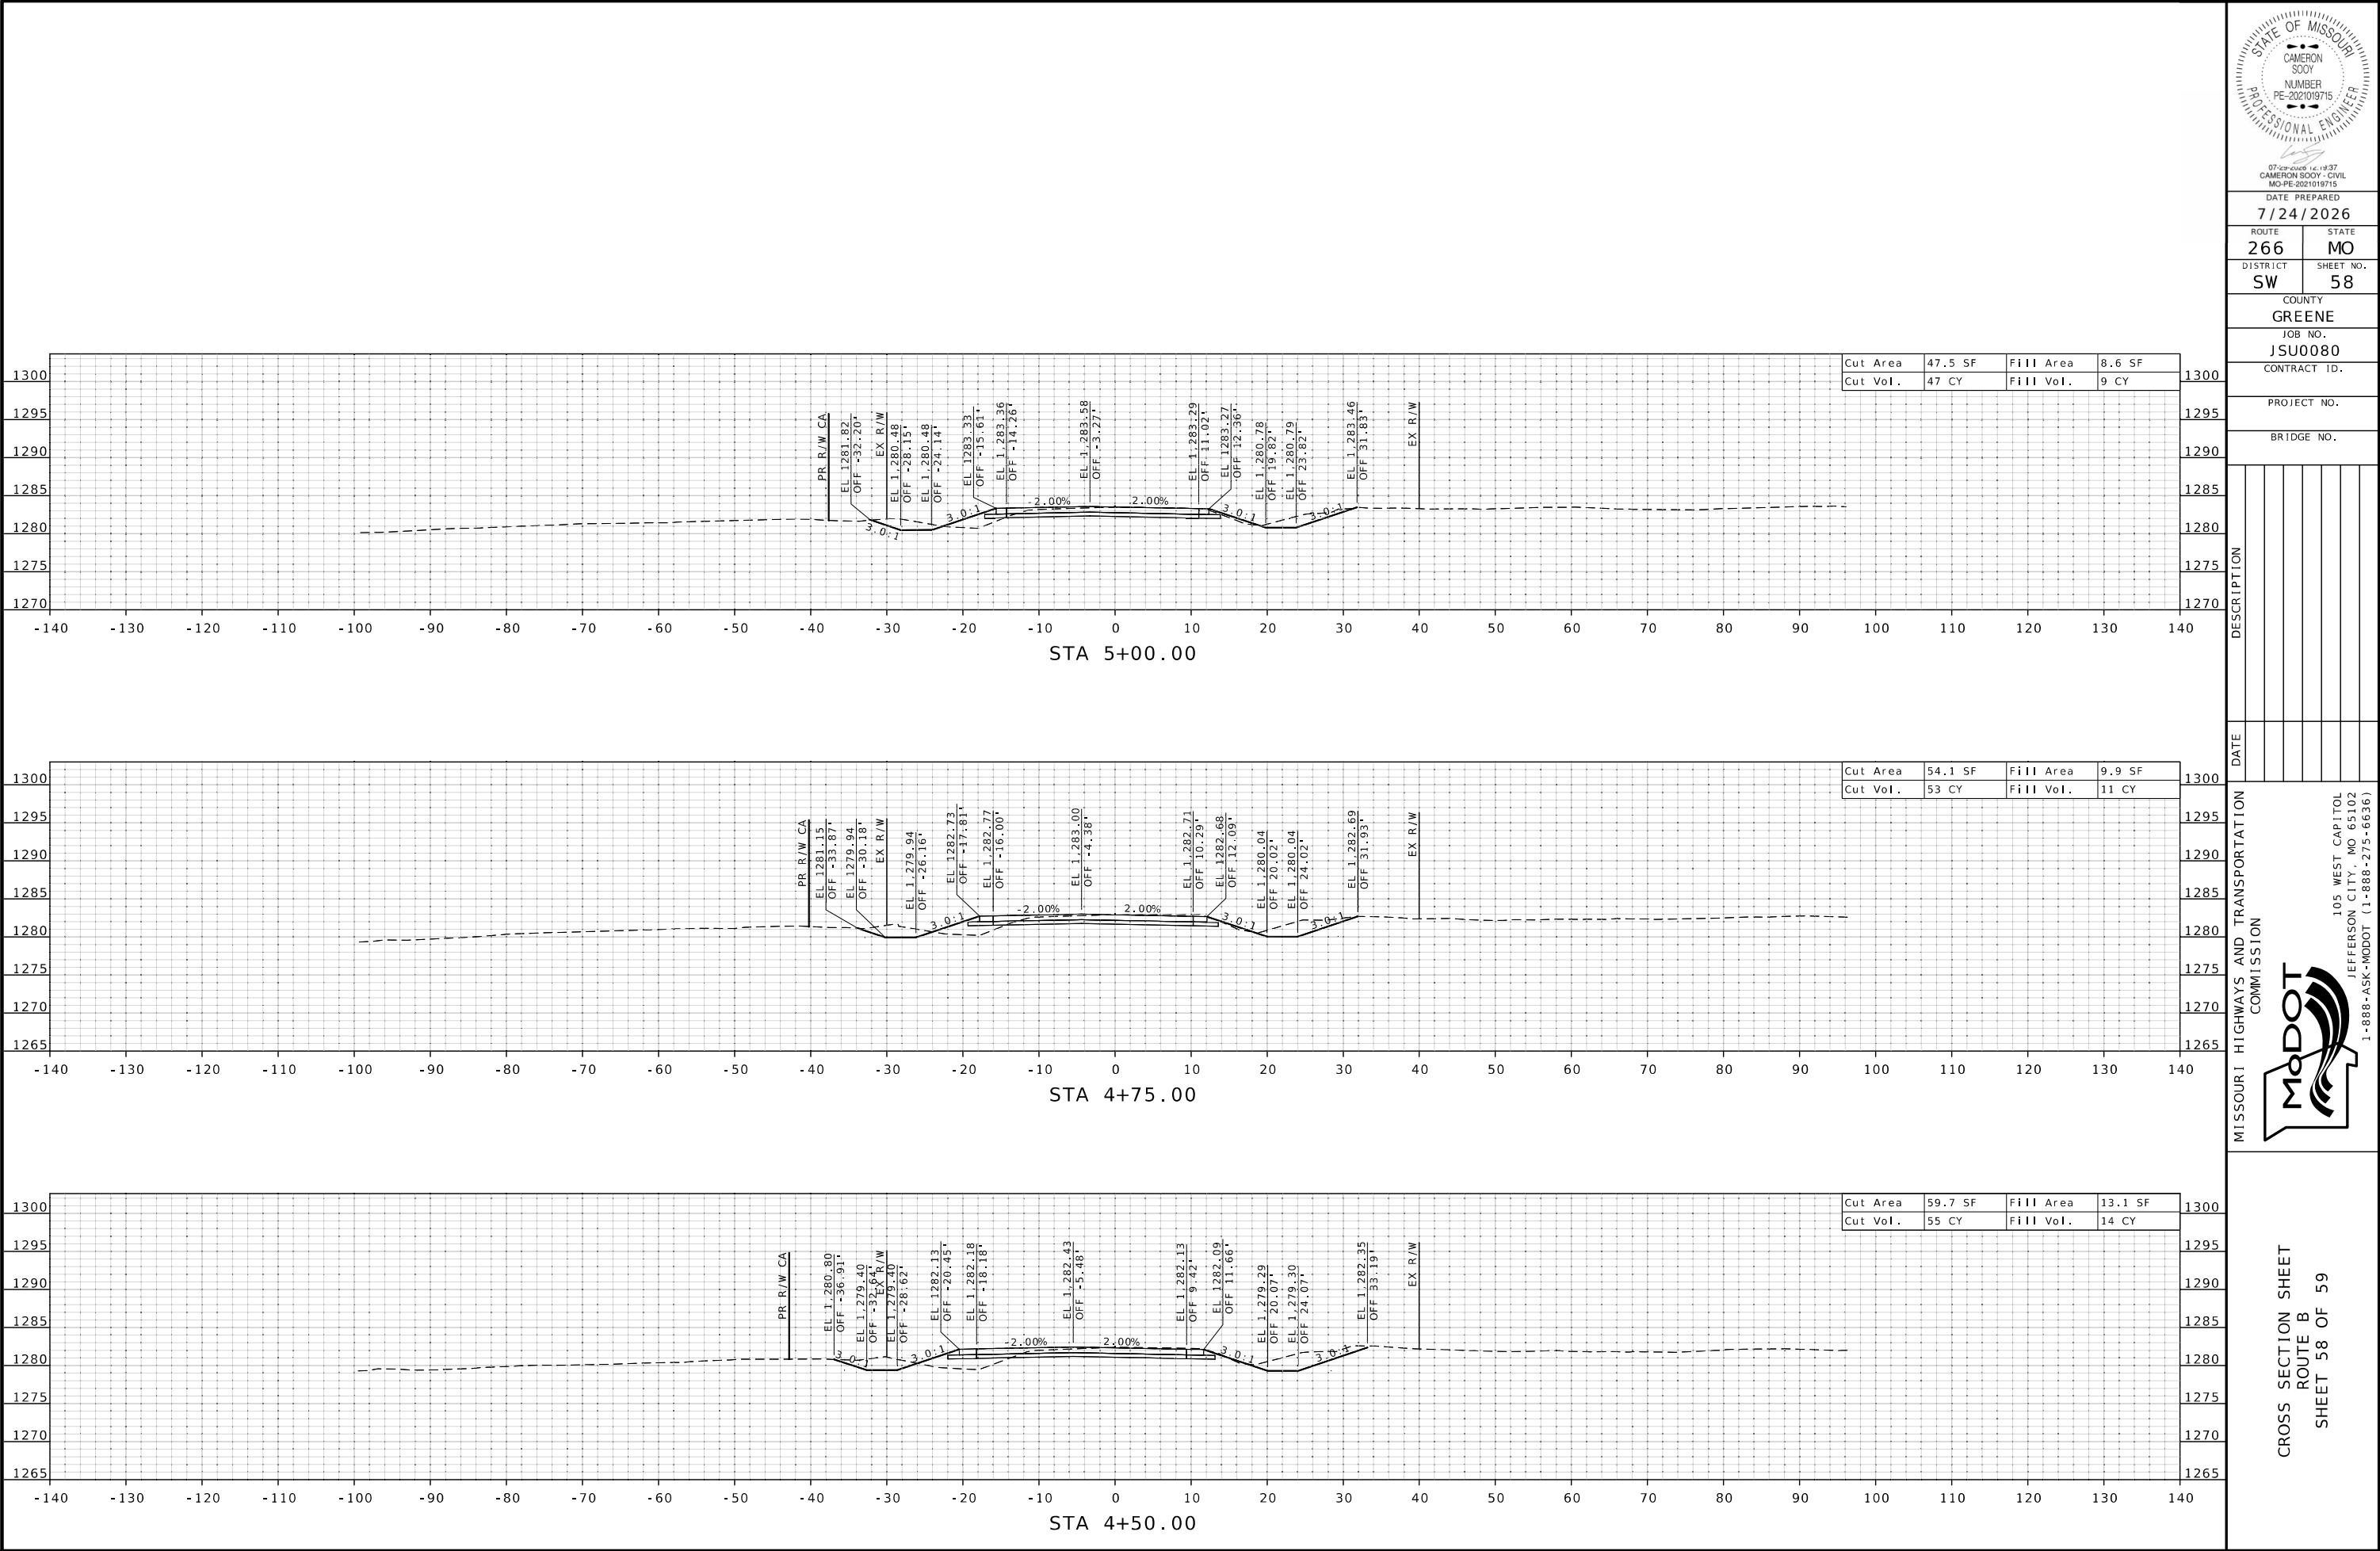

DATE PREPARED
7/24/2026

ROUTE 266
DISTRICT SW
COUNTY GREENE
JOB NO. JSU0080
CONTRACT ID.

PROJECT NO.

BRIDGE NO.

DESCRIPTION

DATE

MISSOURI HIGHWAYS AND TRANSPORTATION COMMISSION

105 WEST CAPITOL
JEFFERSON CITY, MO 65102
1-888-ASK-MODOT (1-888-275-6636)

CROSS SECTION SHEET
ROUTE B
SHEET 58 OF 59

