REMOVAL OF IMPROVEMENTS - 1 LUMP SUM

PLAN SHEET NO.	ROADWAY CHAIN	BEGIN STATION	END STATION	LOCATION	DESCRIPTION
5	WB I-64	22+44	23+90	RT	* 146 FT GUARDRAIL, #9
6	WB I-64	28+32	32+41	RT	* 409 FT GUARDRAIL, #10
6	WB I-64	29+59	36+39	RT	* 680 FT GUARDRAIL, #11
6	WB I-64	36+60	44+47	RT	* 787 FT GUARDRAIL, #12
6	EB I-64	33+29	37+70	RT	* 440 FT GUARDRAIL, #1
6	EB I-64	39+00	40+50	RT	* 150 FT GUARDRAIL, #13
8	EB I-64	64+35	67+52	RT	* 315 FT GUARDRAIL, #2
8	WB I-64	64+95	68+95	RT	* 400 FT GUARDRAIL, #3
9	WB I-64	72+50	77+28	RT	* 478 FT GUARDRAIL, #4
9	EB-64	71+87	74+61	RT	* 274 FT GUARDRAIL, #14
12	EB-64	119+60	120+10	RT	* 50 FT GUARDRAIL, #15
12	WB I-64	121+27	123+66	RT	* 240 FT GUARDRAIL, #16
13	EB I-64	126+25	129+45	RT	* 320 FT GUARDRAIL, #5
14	EB I-64	140+22	142+45	RT	* 223 FT GUARDRAIL, #6
14	EB I-64	143+85	145+75	RT	* 190 FT GUARDRAIL, #17
14	EB I-64	136+41	143+51	LT	114 SY CONCRETE PAVEMENT
14	WB I-64	136+50	141+50	LT	112 SY CONCRETE PAVEMENT
15	WB I-64	152+42	153+85	RT	* 75 FT GUARDRAIL, #18
16	Tower Grove	161+90	162+40		* 50 FT GUARDRAIL, #19
16	WB I-64	167+77	172+62	LT	* 485 FT GUARDRAIL, #20
16	EB I-64	168+90	169+40	LT	* 50 FT GUARDRAIL, #21
16	WB I-64	171+57	179+56	RT	* 725 FT GUARDRAIL, #7
17	WB I-64	175+40	175+90	LT	* 50 FT GUARDRAIL, #23
17	WB I-64 Ramp	175+30	175+80	LT	* 50 FT GUARDRAIL, #24
ALL	I-64				800 CURB UNDER GUARDRAIL IN VARIOUS LOCATIONS

* INCLUDES EXISTING GUARDRAIL, TRANSITION SECTION, CET AND END ANCHOR

3 REVISED

CRACK FILLING

PLAN SHEET NO.	ROADWAY	BEGIN STATION	END STATION	CRACK FILLING	REMARKS
				L.F.	
4	I-64	10+60.38	13+50	1,160	CONCRETE JOINTS
5	I-64	13+50	27+00	6,320	CONCRETE JOINTS
6	I-64	27+00	40+50	6,000	CONCRETE JOINTS
7	I-64	40+50	54+00	8,100	CONCRETE JOINTS
8	I-64	54+00	67+50	8,670	CONCRETE JOINTS
9	I-64	67+50	81+00	8,100	CONCRETE JOINTS
10	I-64	81+00	94+50	8,950	CONCRETE JOINTS
11	I-64	94+50	108+00	8,100	CONCRETE JOINTS
12	I-64	108+00	121+50	9,100	CONCRETE JOINTS
13	I-64	121+50	135+00	8,100	CONCRETE JOINTS
14	I-64	135+00	148+50	9,450	CONCRETE JOINTS
15	I-64	148+50	157+50	6,700	CONCRETE JOINTS
			SUBTOTAL	88,750	
			PAYTOTALS	88,750	

MOBILIZATION - 1 LUMP SUM

CONTRACTOR FURNISHED SURVCEYING AND STAKING - 1 LUMP SUM

SUMMARY OF QUANTITIES

STATE OF MISSOURI
HEATHER M. COPELAND
NUMBER PE-2009018706
PROFESSIONAL ENGINEER
09/16/2026 12:47:46 PM
HEATHER M. COPELAND - CIVIL
MO-PE-2009018706

DATE PREPARED
9/16/2026

ROUTE	STATE
I-64	MO
DISTRICT	SHEET NO.
SL	3

COUNTY
ST. LOUIS CITY

JOB NO.
JSL0129

CONTRACT ID.

PROJECT NO.

BRIDGE NO.

DESCRIPTION	DATE

MISSOURI HIGHWAYS AND TRANSPORTATION COMMISSION

105 WEST CAPITOL
JEFFERSON CITY, MO 65102
1-888-ASK-MODOT (1-888-275-6636)

QUANTITY SHEET
SHEET 1 OF 5

REV.

GUARDRAIL

PLAN SHEET NO	ROADWAY	STATION	STATION	LOCATION	MGS GUARDRAIL (L.F.)	MGS VERTICAL TRANSITION SECTION REGULAR/ NO CURB (EACH)	MGS END ANCHOR (EACH)	TYPE A CRASHWORTHY END TERMINAL (MASH) (EACH)	SHAPING SLOPE CLASS III (100FT)	REMARKS GUARDRAIL NUMBER
5	WB I-64	22+44	23+90	RT	62.5	1		1		9
6	WB I-64	28+32	32+41	RT	325	1		1		10
6	WB I-64	29+59	36+39	RT	625	1	1			11
6	WB I-64	36+60	44+47	RT	700	2				12
6	EB I-64	33+29	37+70	RT	387.5	1	1			1
6	EB I-64	39+00	40+50	RT	150					13
8	EB I-64	64+35	67+52	RT	250		1	1		2
8	WB I-64	64+95	68+95	RT	400	1	1			3
9	WB I-64	72+50	77+28	RT	387.5	1		1	5	4
9	EB-64	71+87	74+61	RT	225	1	1		3	14
12	EB-64	119+60	120+10	RT	0	1	1			15
12	WB I-64	121+27	123+66	RT	150	1		1		16
13	EB I-64	126+25	129+45	RT	237.5	1		1	3	5
14	EB I-64	140+22	142+45	RT	162.5		1	1		6
14	EB I-64	143+85	145+75	RT	112.5	2			2	17
15	WB I-64	152+42	153+85	RT	87.5	1		1	2	18
16	Tower Grove	161+90	162+40		50					19
16	WB I-64	167+77	172+62	LT	412.5	2			4	20
16	EB I-64	168+90	169+40	LT	50					21
16	WB I-64	171+57	179+56	RT	725	2			8	7
17	WB I-64	175+40	175+90	LT	50					23
17	WB I-64 Ramp	175+30	175+80	LT	50					24
SUB TOTALS					5600	19	7	8	27	
PAY TOTALS					5600	19	7	8	27	

3 REVISED

CONCRETE CURB UNDER GUARDRAIL

PLAN SHEET NO	ROADWAY	STATION	STATION	LOCATION	CONCRETE CURB UNDER GUARDRAIL
					(LF)
6	EB I-64	33+29	37+70	RT	425
14	EB I-64	140+22	142+45	RT	262.5
14	EB I-64	143+85	145+75	RT	112.5
SUB TOTALS					800
PAY TOTALS					800

SUMMARY OF QUANTITIES

STATE OF MISSOURI
HEATHER M. COPELAND
NUMBER PE-2009018706
PROFESSIONAL ENGINEER
09/16/2026 12:47:24 PM
HEATHER M. COPELAND - CIVIL
MO-PE-2009018706

DATE PREPARED
9/16/2026

ROUTE I-64 | STATE MO
DISTRICT SL | SHEET NO. 3
COUNTY ST. LOUIS CITY
JOB NO. JSL0129
CONTRACT ID.
PROJECT NO.
BRIDGE NO.

DESCRIPTION | DATE

MISSOURI HIGHWAYS AND TRANSPORTATION COMMISSION
105 WEST CAPITOL
JEFFERSON CITY, MO 65102
1-888-ASK-MODOT (1-888-275-6636)

QUANTITY SHEET
SHEET 2 OF 5

REV.

CULVERT/INLET CLEANOUTS

PLAN SHEET NO	ROADWAY	STATION	LOCATION	INLET CLEAN OUT (EA)	REMARKS
6	I-64 EB	39+22	RT	1	RIGHT SHOULDER DRAINS
7	I-64 EB	41+40	RT	1	RIGHT SHOULDER DRAINS
7	I-64 EB	44+76	RT	1	RIGHT SHOULDER DRAINS
7	I-64 EB	48+05	RT	1	RIGHT SHOULDER DRAINS
7	I-64 EB	49+17	RT	1	RIGHT SHOULDER DRAINS
7	I-64 EB	49+60	RT	1	RIGHT SHOULDER DRAINS
7	I-64 EB	49+70	RT	1	RIGHT SHOULDER DRAINS
7	I-64 EB	50+80	RT	1	RIGHT SHOULDER DRAINS
7	I-64 EB	52+23	RT	1	RIGHT SHOULDER DRAINS
8	I-64 EB	55+23	RT	1	RIGHT SHOULDER DRAINS
9	I-64 EB	72+05	RT	1	RIGHT SHOULDER DRAINS
13	I-64 EB	129+58	RT	1	RIGHT SHOULDER DRAINS
14	I-64 EB	145+69	RT	1	RIGHT SHOULDER DRAINS
14	I-64 EB	145+93	RT	1	RIGHT SHOULDER DRAINS
14	I-64 WB	138+84	RT	1	RIGHT SHOULDER DRAINS
14	I-64 WB	147+49	RT	1	RIGHT SHOULDER DRAINS
15	I-64 EB	153+30	RT	1	RIGHT SHOULDER DRAINS
15	I-64 EB	154+24	RT	1	RIGHT SHOULDER DRAINS
15	I-64 WB	153+04	RT	1	RIGHT SHOULDER DRAINS
15	I-64 WB	155+49	RT	1	RIGHT SHOULDER DRAINS
15	I-64 WB	156+01	RT	1	RIGHT SHOULDER DRAINS
15	I-64 WB	158+15	RT	1	RIGHT SHOULDER DRAINS
15	I-64 WB	160+63	RT	1	RIGHT SHOULDER DRAINS
15	I-64 WB	160+83	RT	1	RIGHT SHOULDER DRAINS
16	I-64 EB	165+96	RT	1	RIGHT SHOULDER DRAINS
16	I-64 EB EXIT AT VANDEVENTER	167+38	RT	1	RIGHT SHOULDER DRAINS
16	I-64 EB	168+99	RT	1	RIGHT SHOULDER DRAINS
16	I-64 EB EXIT AT VANDEVENTER	169+21	RT	1	RIGHT SHOULDER DRAINS
16	I-64 EB EXIT AT VANDEVENTER	169+25	LT	1	LEFT SHOULDER DRAINS
16	I-64 EB	169+95	RT	1	RIGHT SHOULDER DRAINS
16	I-64 EB EXIT AT VANDEVENTER	170+89	RT	1	RIGHT SHOULDER DRAINS
16	I-64 EB EXIT AT VANDEVENTER	171+92	RT	1	RIGHT SHOULDER DRAINS
16	I-64 EB EXIT AT VANDEVENTER	171+99	LT	1	LEFT SHOULDER DRAINS
16	I-64 WB	166+23	RT	1	RIGHT SHOULDER DRAINS
16	I-64 WB	168+63	RT	1	RIGHT SHOULDER DRAINS
16	I-64 WB	170+12	RT	1	RIGHT SHOULDER DRAINS
17	I-64 WB	177+82	RT	1	RIGHT SHOULDER DRAINS
SUB TOTALS				37	
PAY TOTALS				37	

PARTIAL DEPTH CONCRETE PAVEMENT REPAIR USING HOT APPLIED POLYMER MODIFIED REPAIR MATERIAL

PLAN SHEET NO	ROADWAY	BEGIN STATION	END STATION	LENGTH	WIDTH	HOT APPLIED POLYMER MODIFIED REPAIR MATERIAL	REMARKS
				(L.F.)	(L.F.)	(LBS)	
14	I-64 EB	136+41	141+51	510	2	30768	LEFTLANE, 3" THICKNESS, BULKED 25%
14	I-64 WB	136+50	141+50	500	2	30165	LEFTLANE, 3" THICKNESS, BULKED 25%
SUB TOTALS						60933	
PAY TOTALS						60933	

3 REVISED

SUMMARY OF QUANTITIES

STATE OF MISSOURI
HEATHER M. COPELAND
NUMBER PE-2009018706
PROFESSIONAL ENGINEER
09/16/2026 12:49:41 PM
HEATHER M. COPELAND - CIVIL
MO-PE-2009018706

DATE PREPARED
9/16/2026


ROUTE I-64 | STATE MO
DISTRICT SL | SHEET NO. 3
COUNTY ST. LOUIS CITY
JOB NO. JSL0129
CONTRACT ID.
PROJECT NO.
BRIDGE NO.

DESCRIPTION	DATE

MISSOURI HIGHWAYS AND TRANSPORTATION COMMISSION
105 WEST CAPITOL
JEFFERSON CITY, MO 65102
1-888-ASK-MODOT (1-888-275-6636)

QUANTITY SHEET
SHEET 3 OF 5

REV.

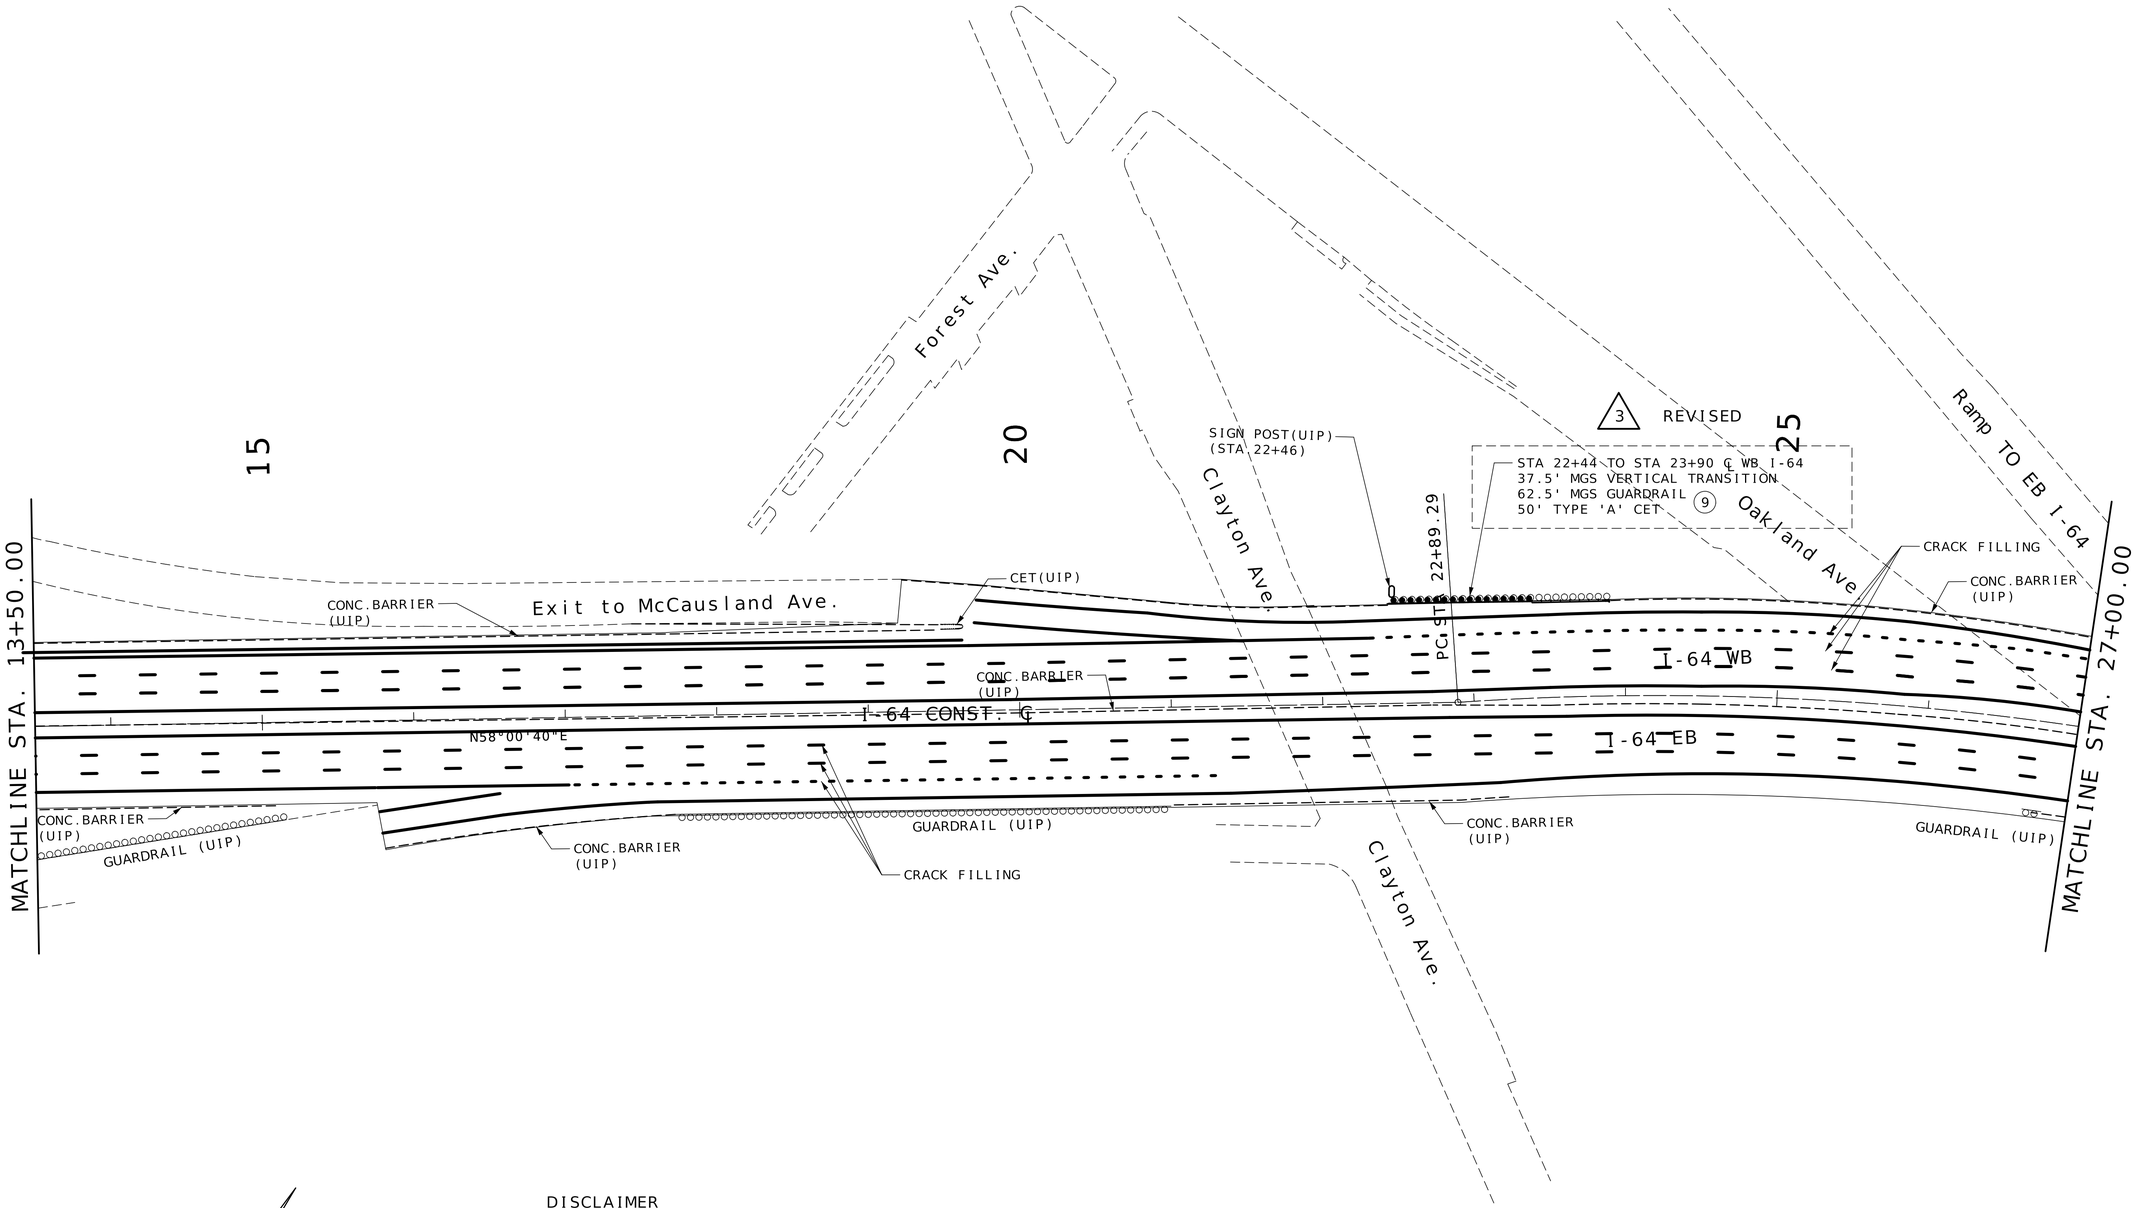

DISCLAIMER

THE PROFESSIONAL WHOSE SIGNATURE AND PERSONAL SEAL APPEAR HEREON ASSUMES RESPONSIBILITY ONLY FOR WHAT APPEARS ON THIS PAGE, AND DISCLAIMS (PURSUANT TO SECTION 327.411 RSMO) SPECIFICATION, ESTIMATES, REPORTS, OR OTHER DOCUMENTS OR INSTRUMENTS NOT SEALED BY THE UNDERSIGNED PROFESSIONAL RELATING TO OR INTENDED TO BE USED FOR ANY PART OR PARTS OF THE PROJECT TO WHICH THIS PAGE REFERS.

SCALE

0 50 100 150

STATE OF MISSOURI
HEATHER M. COPELAND
NUMBER PE-2009018706
PROFESSIONAL ENGINEER

09/16/2026 12:50:13 PM
HEATHER M. COPELAND - CIVIL
MO-PE-2009018706

DATE PREPARED
9/16/2026

ROUTE	STATE
I-64	MO
DISTRICT	SHEET NO.
SL	5

COUNTY
ST.LOUIS CITY

JOB NO.
JSL0129

CONTRACT ID.

PROJECT NO.

BRIDGE NO.


DESCRIPTION

DATE

MISSOURI HIGHWAYS AND TRANSPORTATION COMMISSION

105 WEST CAPITOL
JEFFERSON CITY, MO 65102
1-888-ASK-MODOT (1-888-275-6636)

PLAN SHEET
SHEET 2 OF 14

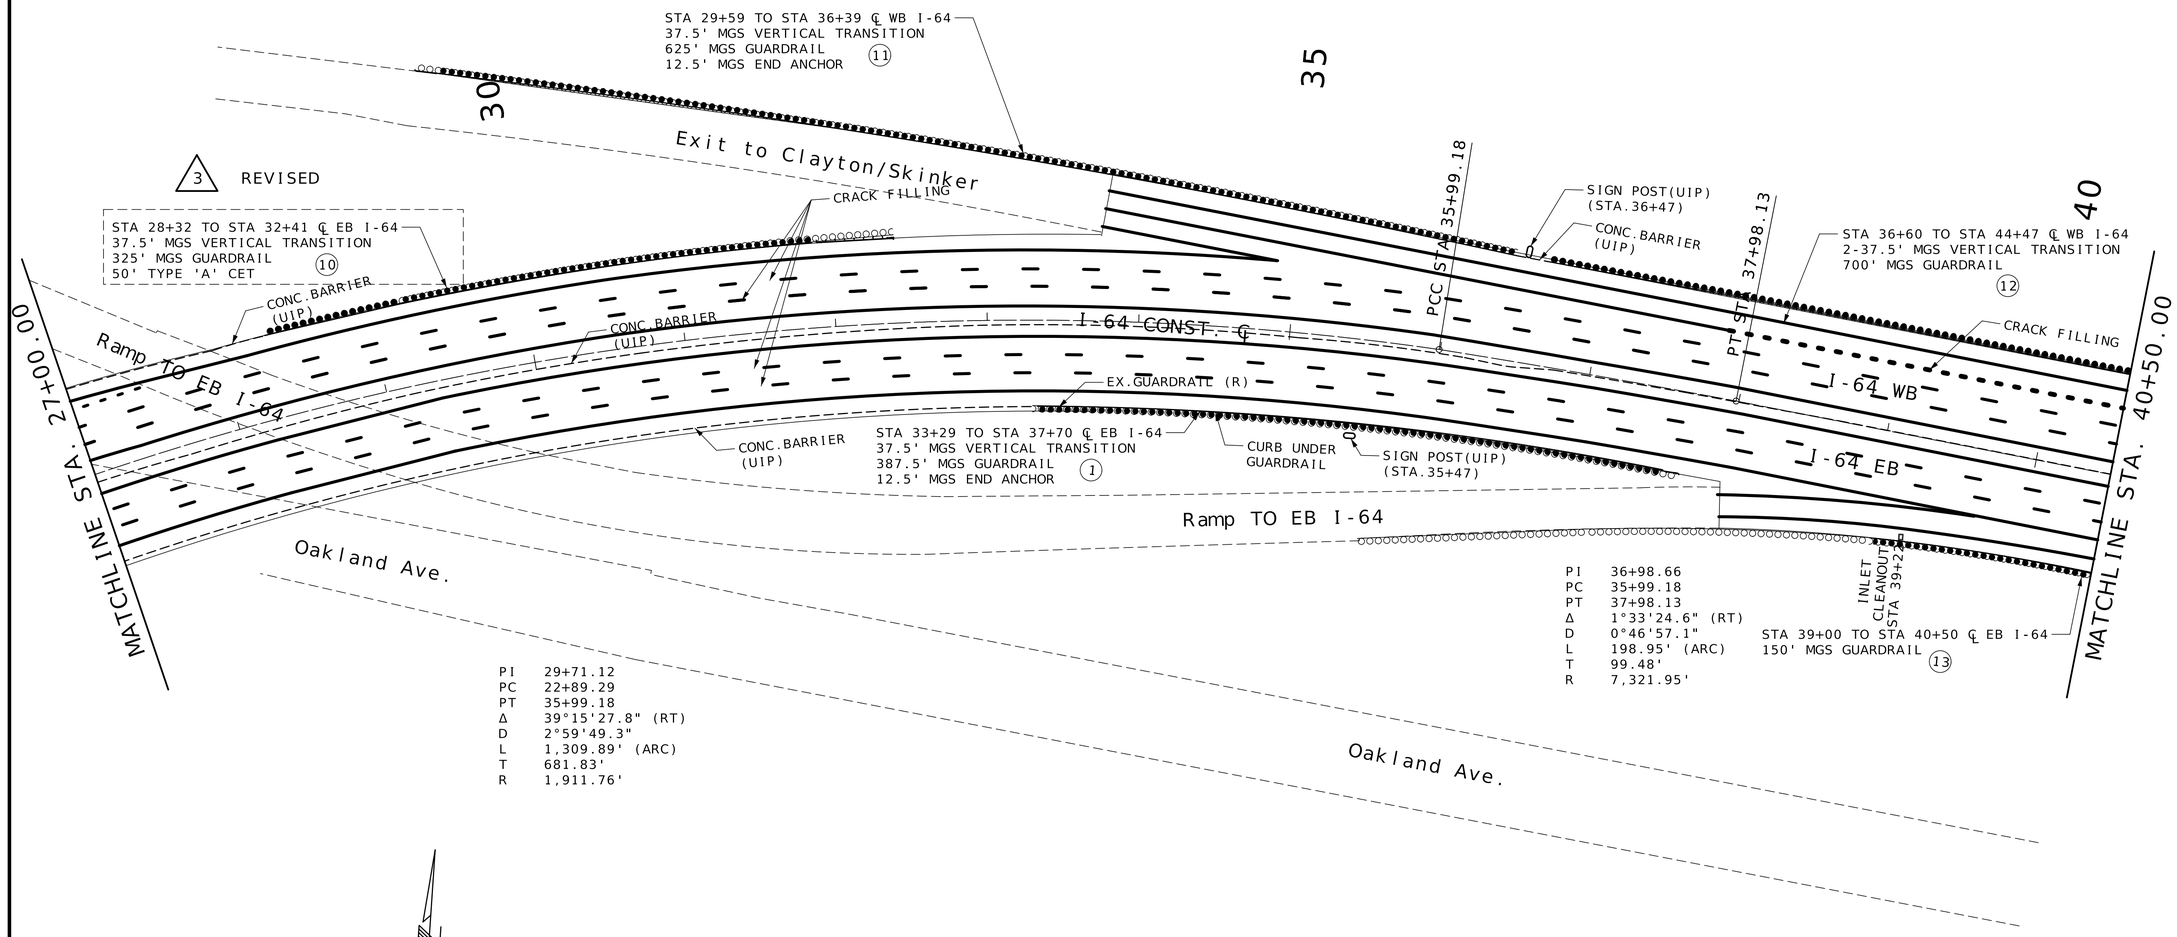

DISCLAIMER

THE PROFESSIONAL WHOSE SIGNATURE AND PERSONAL SEAL APPEAR HEREON ASSUMES RESPONSIBILITY ONLY FOR WHAT APPEARS ON THIS PAGE, AND DISCLAIMS (PURSUANT TO SECTION 327.411 RSMO) SPECIFICATION, ESTIMATES, REPORTS, OR OTHER DOCUMENTS OR INSTRUMENTS NOT SEALED BY THE UNDERSIGNED PROFESSIONAL RELATING TO OR INTENDED TO BE USED FOR ANY PART OR PARTS OF THE PROJECT TO WHICH THIS PAGE REFERS.

SCALE

0 50 100 150

STATE OF MISSOURI
HEATHER M. COPELAND
NUMBER PE-2009018706
PROFESSIONAL ENGINEER

09/16/2026 12:50:40 PM
HEATHER M. COPELAND - CIVIL
MO-PE-2009018706

DATE PREPARED
9/16/2026

ROUTE	STATE
I-64	MO
DISTRICT	SHEET NO.
SL	6

COUNTY
ST.LOUIS CITY

JOB NO.
JSL0129

CONTRACT ID.

PROJECT NO.

BRIDGE NO.


DESCRIPTION

DATE

MISSOURI HIGHWAYS AND TRANSPORTATION COMMISSION

105 WEST CAPITOL
JEFFERSON CITY, MO 65102
1-888-ASK-MODOT (1-888-275-6636)

PLAN SHEET
SHEET 3 OF 14

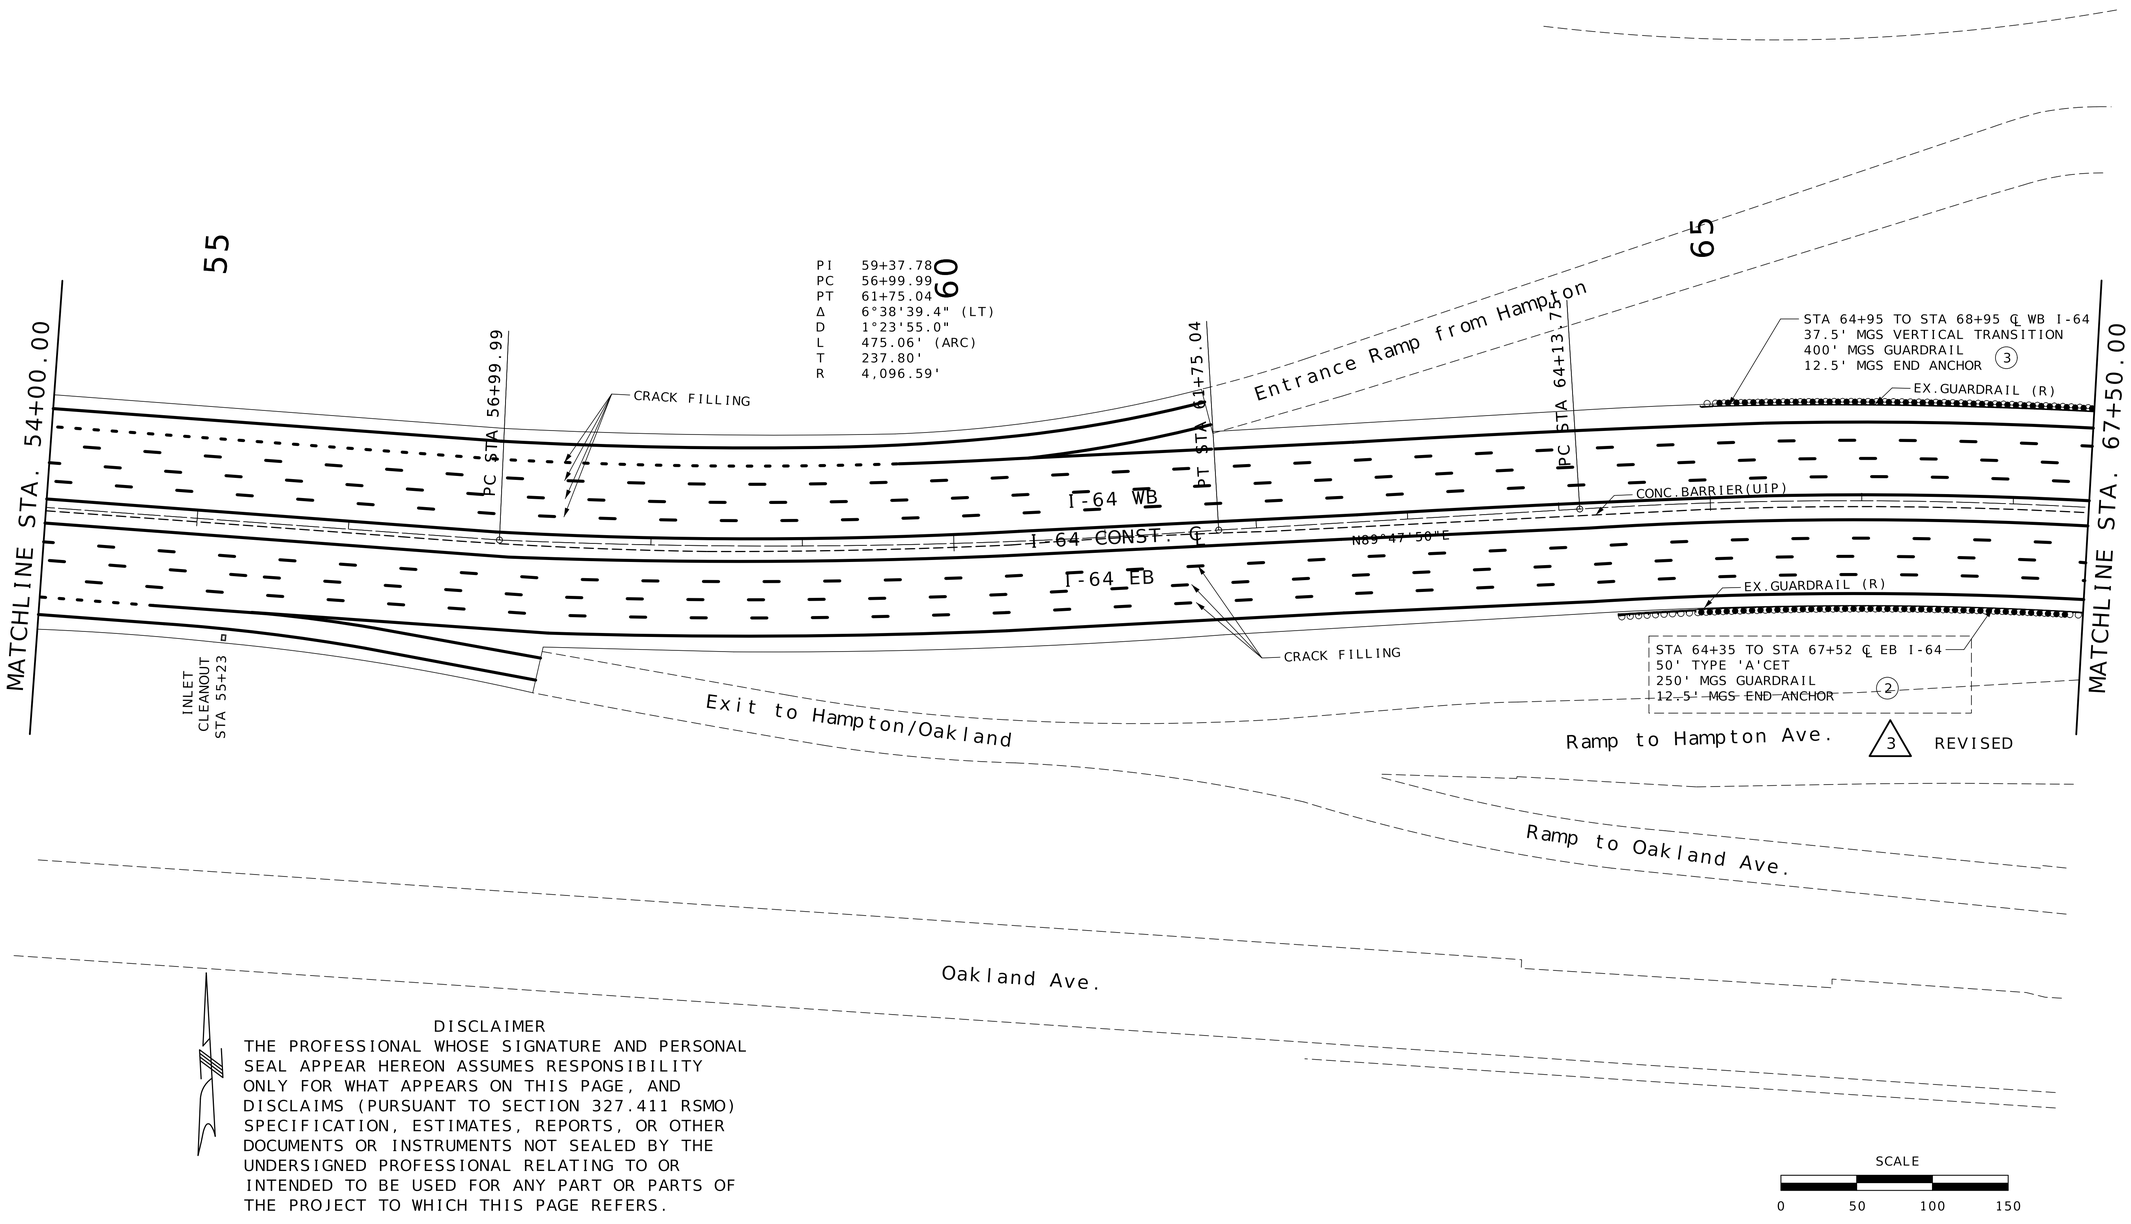

3 REVISED

DISCLAIMER
THE PROFESSIONAL WHOSE SIGNATURE AND PERSONAL SEAL APPEAR HEREON ASSUMES RESPONSIBILITY ONLY FOR WHAT APPEARS ON THIS PAGE, AND DISCLAIMS (PURSUANT TO SECTION 327.411 RSMO) SPECIFICATION, ESTIMATES, REPORTS, OR OTHER DOCUMENTS OR INSTRUMENTS NOT SEALED BY THE UNDERSIGNED PROFESSIONAL RELATING TO OR INTENDED TO BE USED FOR ANY PART OR PARTS OF THE PROJECT TO WHICH THIS PAGE REFERS.

SCALE
0 50 100 150

STATE OF MISSOURI
HEATHER M. COPELAND
NUMBER PE-2009018706
PROFESSIONAL ENGINEER
09/16/2026 12:50:57 PM
HEATHER M. COPELAND - CIVIL
MO-PE-2009018706

DATE PREPARED
9/16/2026

ROUTE	STATE
I-64	MO
DISTRICT	SHEET NO.
SL	8

COUNTY
ST.LOUIS CITY

JOB NO.
JSL0129

CONTRACT ID.


PROJECT NO.

BRIDGE NO.

DESCRIPTION	DATE

MISSOURI HIGHWAYS AND TRANSPORTATION COMMISSION
105 WEST CAPITOL
JEFFERSON CITY, MO 65102
1-888-ASK-MODOT (1-888-275-6636)

PLAN SHEET
SHEET 5 OF 14

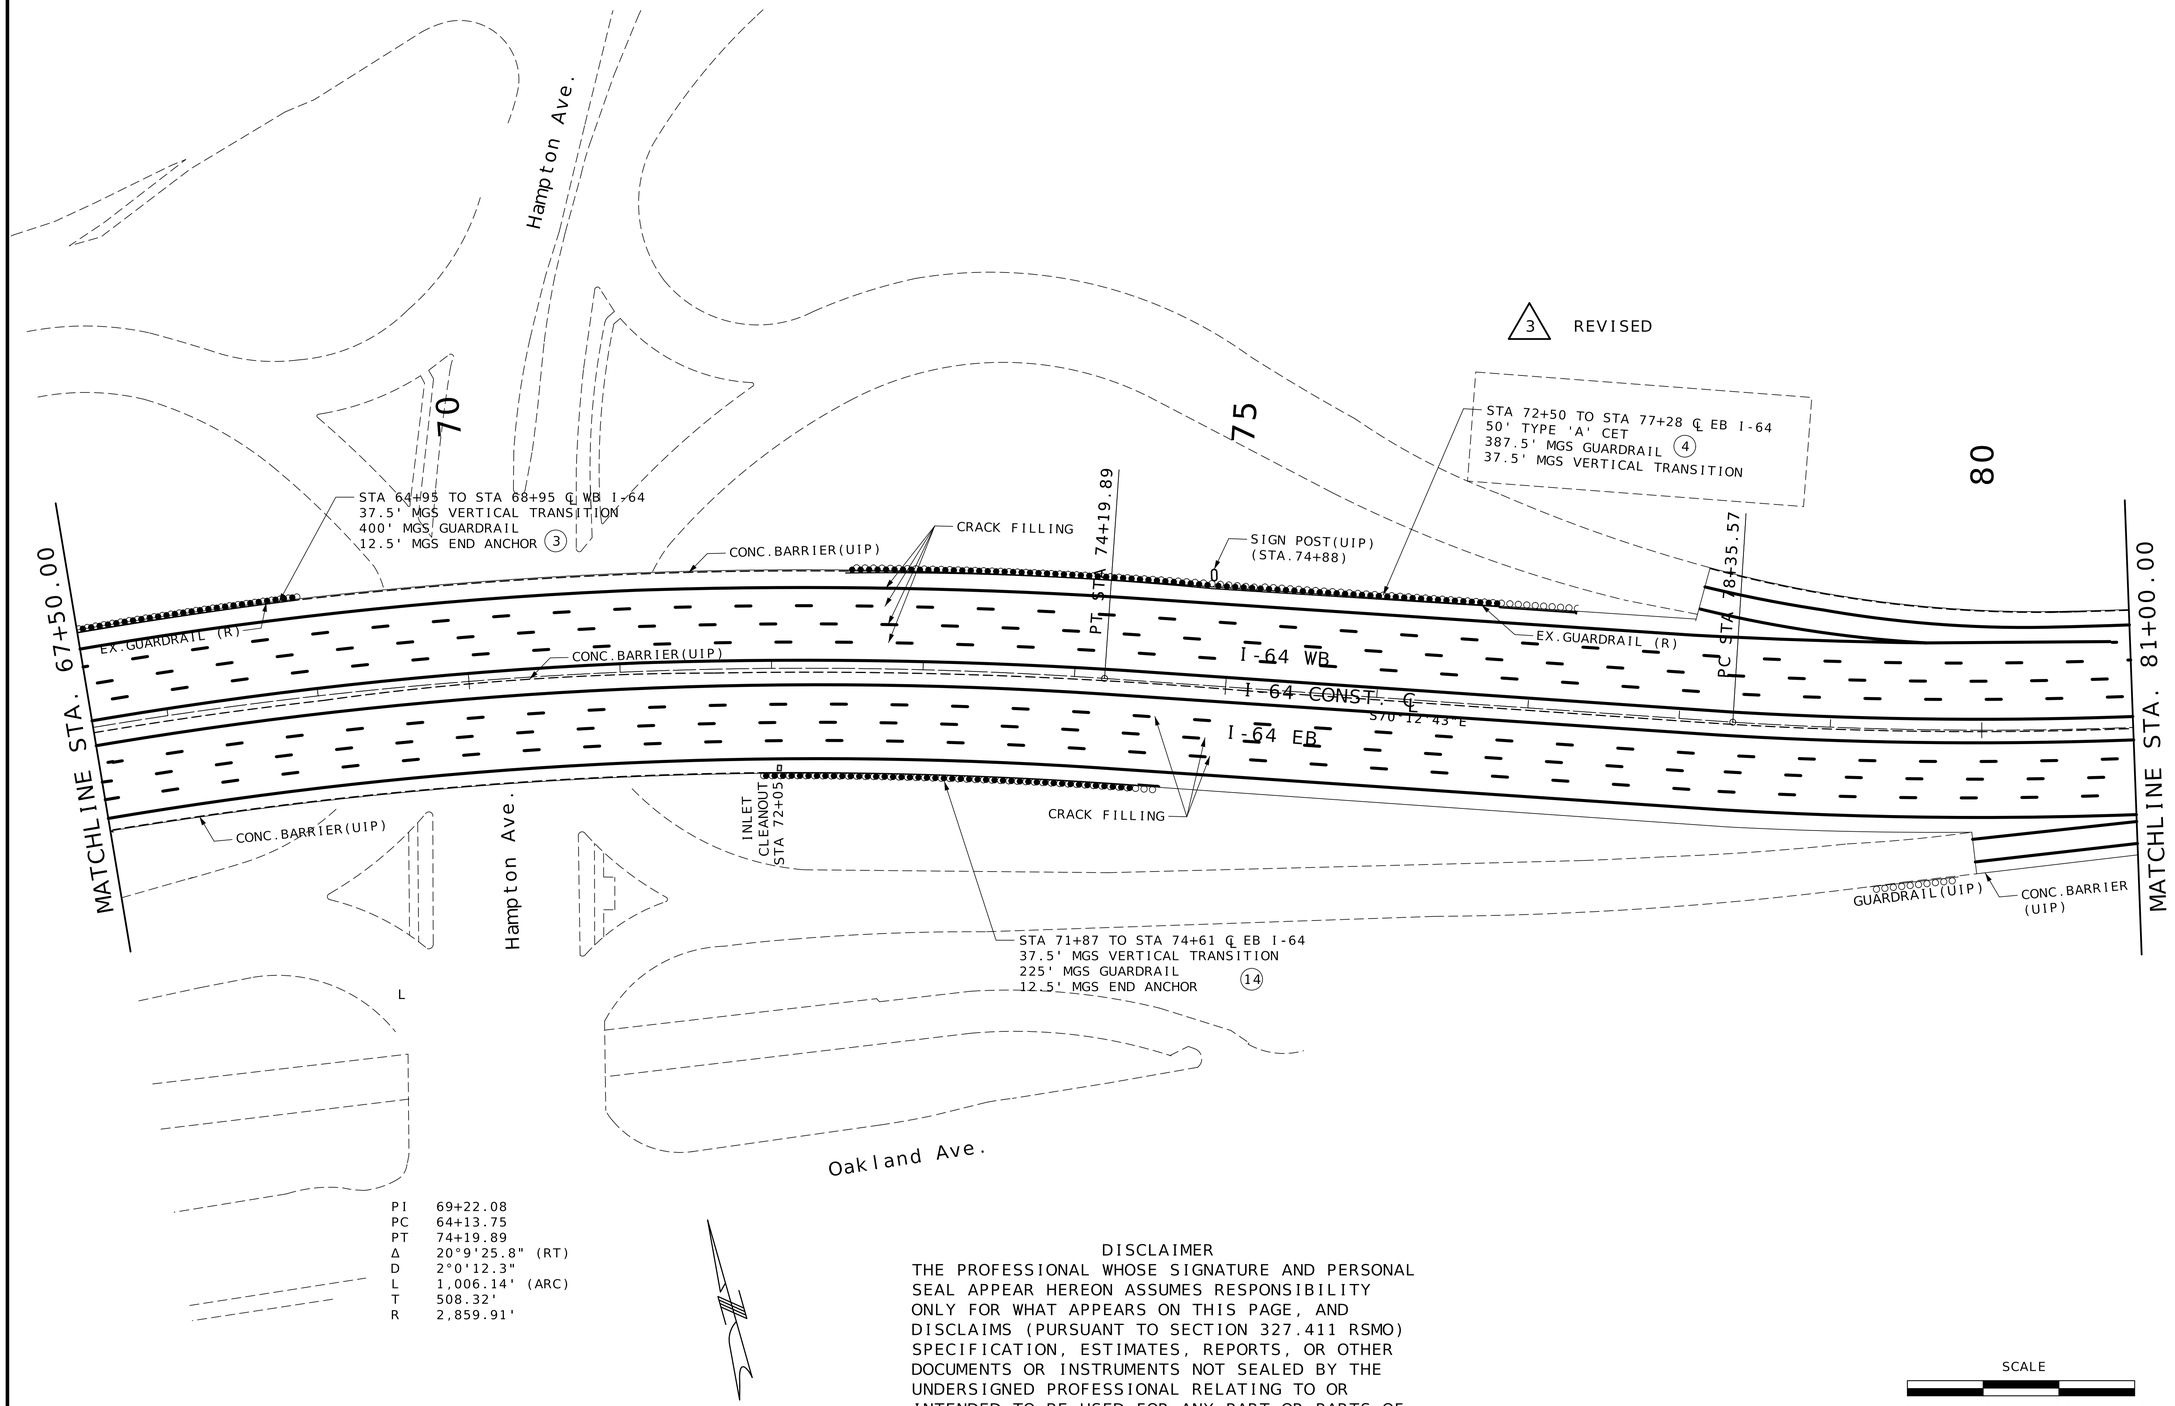

PI 69+22.08
PC 64+13.75
PT 74+19.89
Δ 20°9'25.8" (RT)
D 2°0'12.3"
L 1,006.14' (ARC)
T 508.32'
R 2,859.91'

3 REVISED

DISCLAIMER

THE PROFESSIONAL WHOSE SIGNATURE AND PERSONAL SEAL APPEAR HEREON ASSUMES RESPONSIBILITY ONLY FOR WHAT APPEARS ON THIS PAGE, AND DISCLAIMS (PURSUANT TO SECTION 327.411 RSMO) SPECIFICATION, ESTIMATES, REPORTS, OR OTHER DOCUMENTS OR INSTRUMENTS NOT SEALED BY THE UNDERSIGNED PROFESSIONAL RELATING TO OR INTENDED TO BE USED FOR ANY PART OR PARTS OF THE PROJECT TO WHICH THIS PAGE REFERS.

SCALE
0 50 100 150

STATE OF MISSOURI
HEATHER M. COPELAND
NUMBER PE-2009018706
PROFESSIONAL ENGINEER
09/16/2026 12:51:17 PM
HEATHER M. COPELAND - CIVIL
MO-PE-2009018706

DATE PREPARED
9/16/2026

ROUTE	STATE
I-64	MO
DISTRICT	SHEET NO.
SL	9

COUNTY
ST.LOUIS CITY

JOB NO.
JSL0129

CONTRACT ID.

PROJECT NO.


BRIDGE NO.

DESCRIPTION

DATE

MISSOURI HIGHWAYS AND TRANSPORTATION COMMISSION
105 WEST CAPITOL
JEFFERSON CITY, MO 65102
1-888-ASK-MODOT (1-888-275-6636)

PLAN SHEET
SHEET 6 OF 14

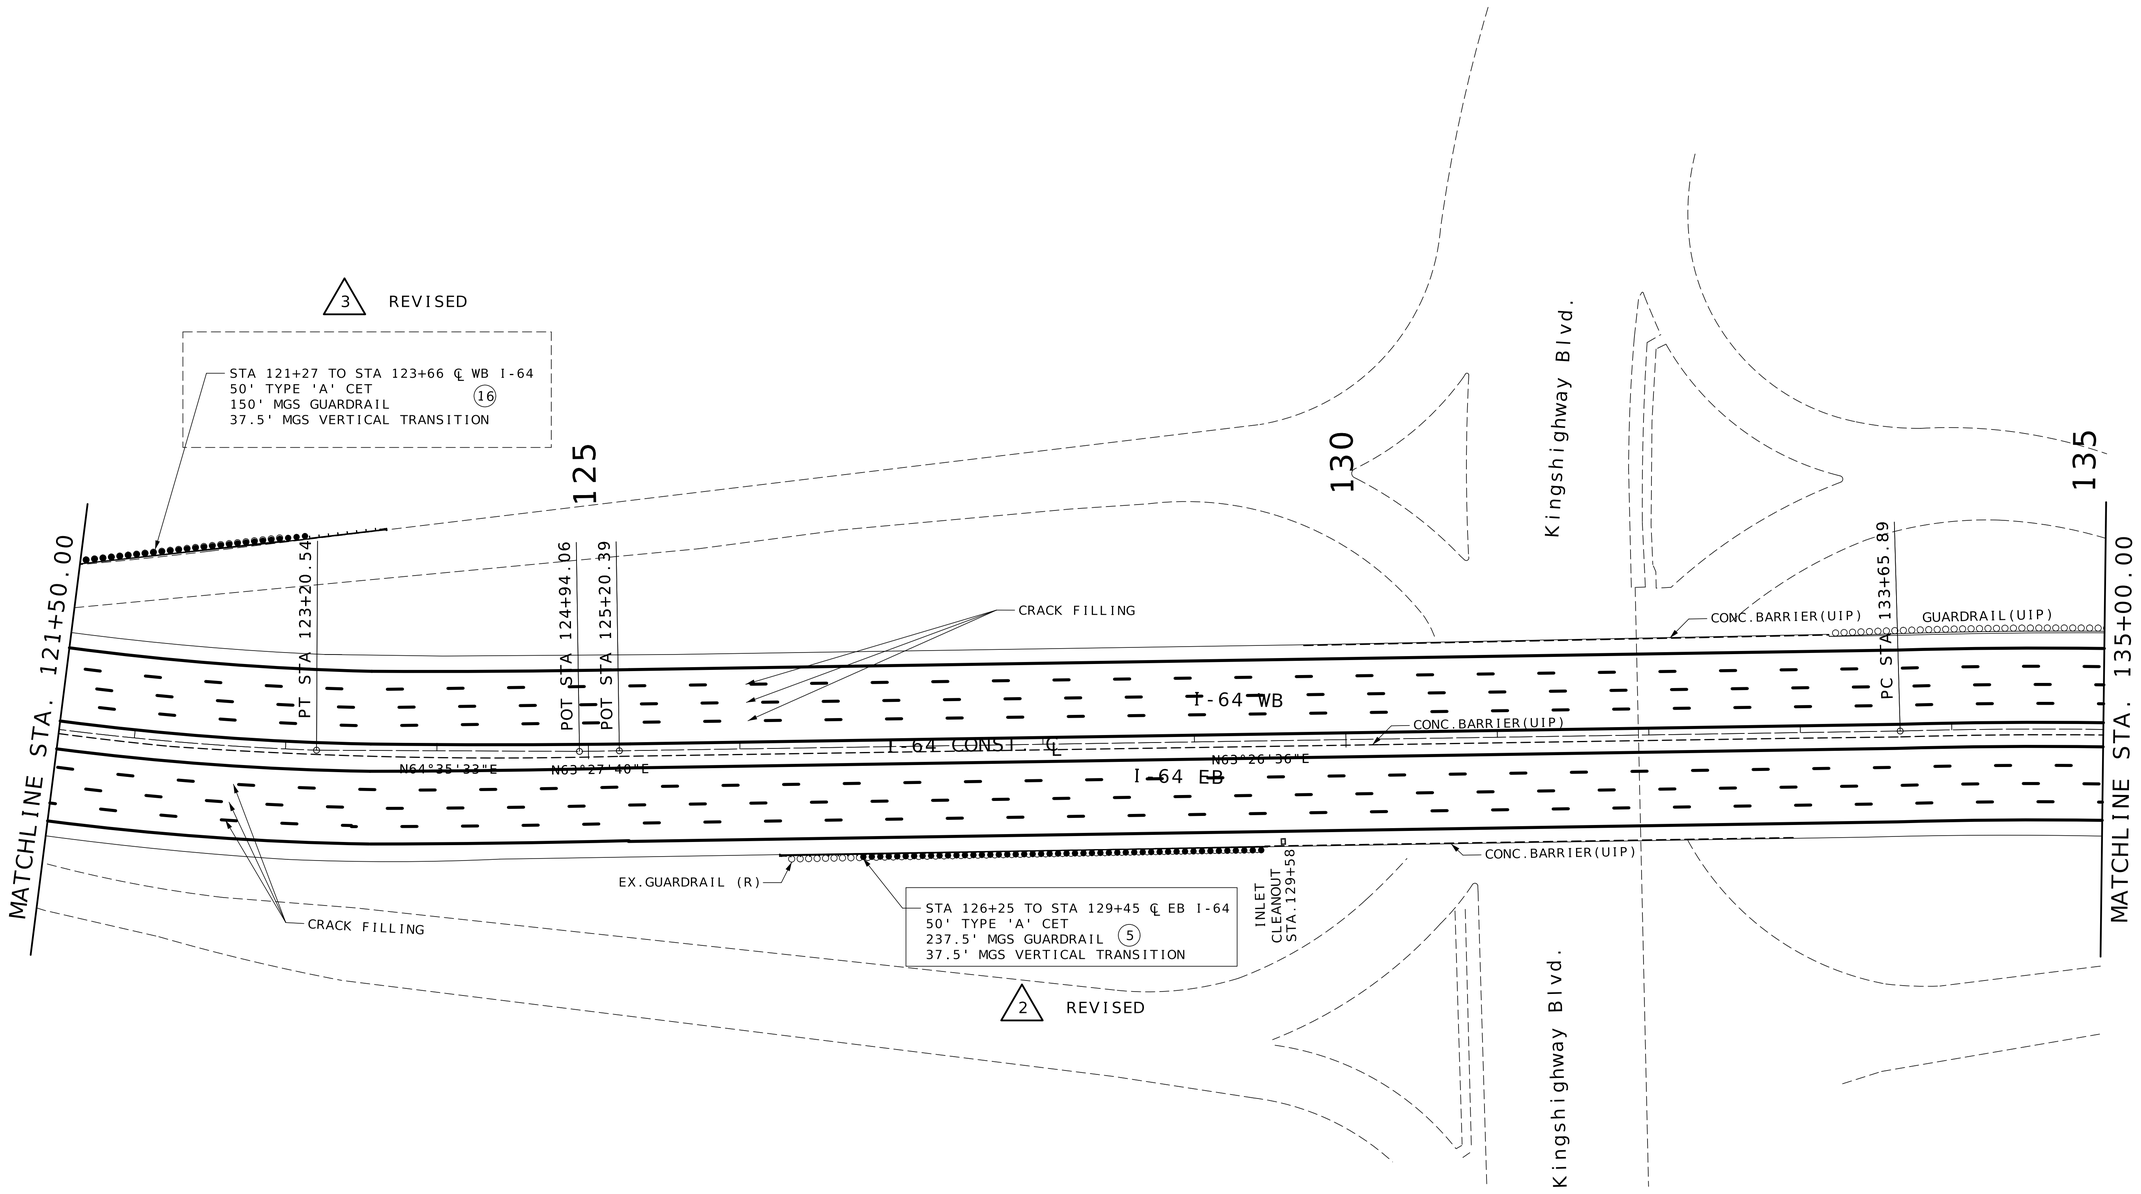

DISCLAIMER

THE PROFESSIONAL WHOSE SIGNATURE AND PERSONAL SEAL APPEAR HEREON ASSUMES RESPONSIBILITY ONLY FOR WHAT APPEARS ON THIS PAGE, AND DISCLAIMS (PURSUANT TO SECTION 327.411 RSMO) SPECIFICATION, ESTIMATES, REPORTS, OR OTHER DOCUMENTS OR INSTRUMENTS NOT SEALED BY THE UNDERSIGNED PROFESSIONAL RELATING TO OR INTENDED TO BE USED FOR ANY PART OR PARTS OF THE PROJECT TO WHICH THIS PAGE REFERS.

SCALE

0 50 100 150

STATE OF MISSOURI
HEATHER M. COPELAND
NUMBER PE-2009018706
PROFESSIONAL ENGINEER

09/16/2026 12:51:36 PM
HEATHER M. COPELAND - CIVIL
MO-PE-2009018706

DATE PREPARED
9/16/2026

ROUTE	STATE
I-64	MO
DISTRICT	SHEET NO.
SL	13

COUNTY
ST.LOUIS CITY

JOB NO.
JSL0129

CONTRACT ID.

PROJECT NO.

BRIDGE NO.


DESCRIPTION

DATE

MISSOURI HIGHWAYS AND TRANSPORTATION COMMISSION

105 WEST CAPITOL
JEFFERSON CITY, MO 65102
1-888-ASK-MODOT (1-888-275-6636)

PLAN SHEET
SHEET 10 OF 14

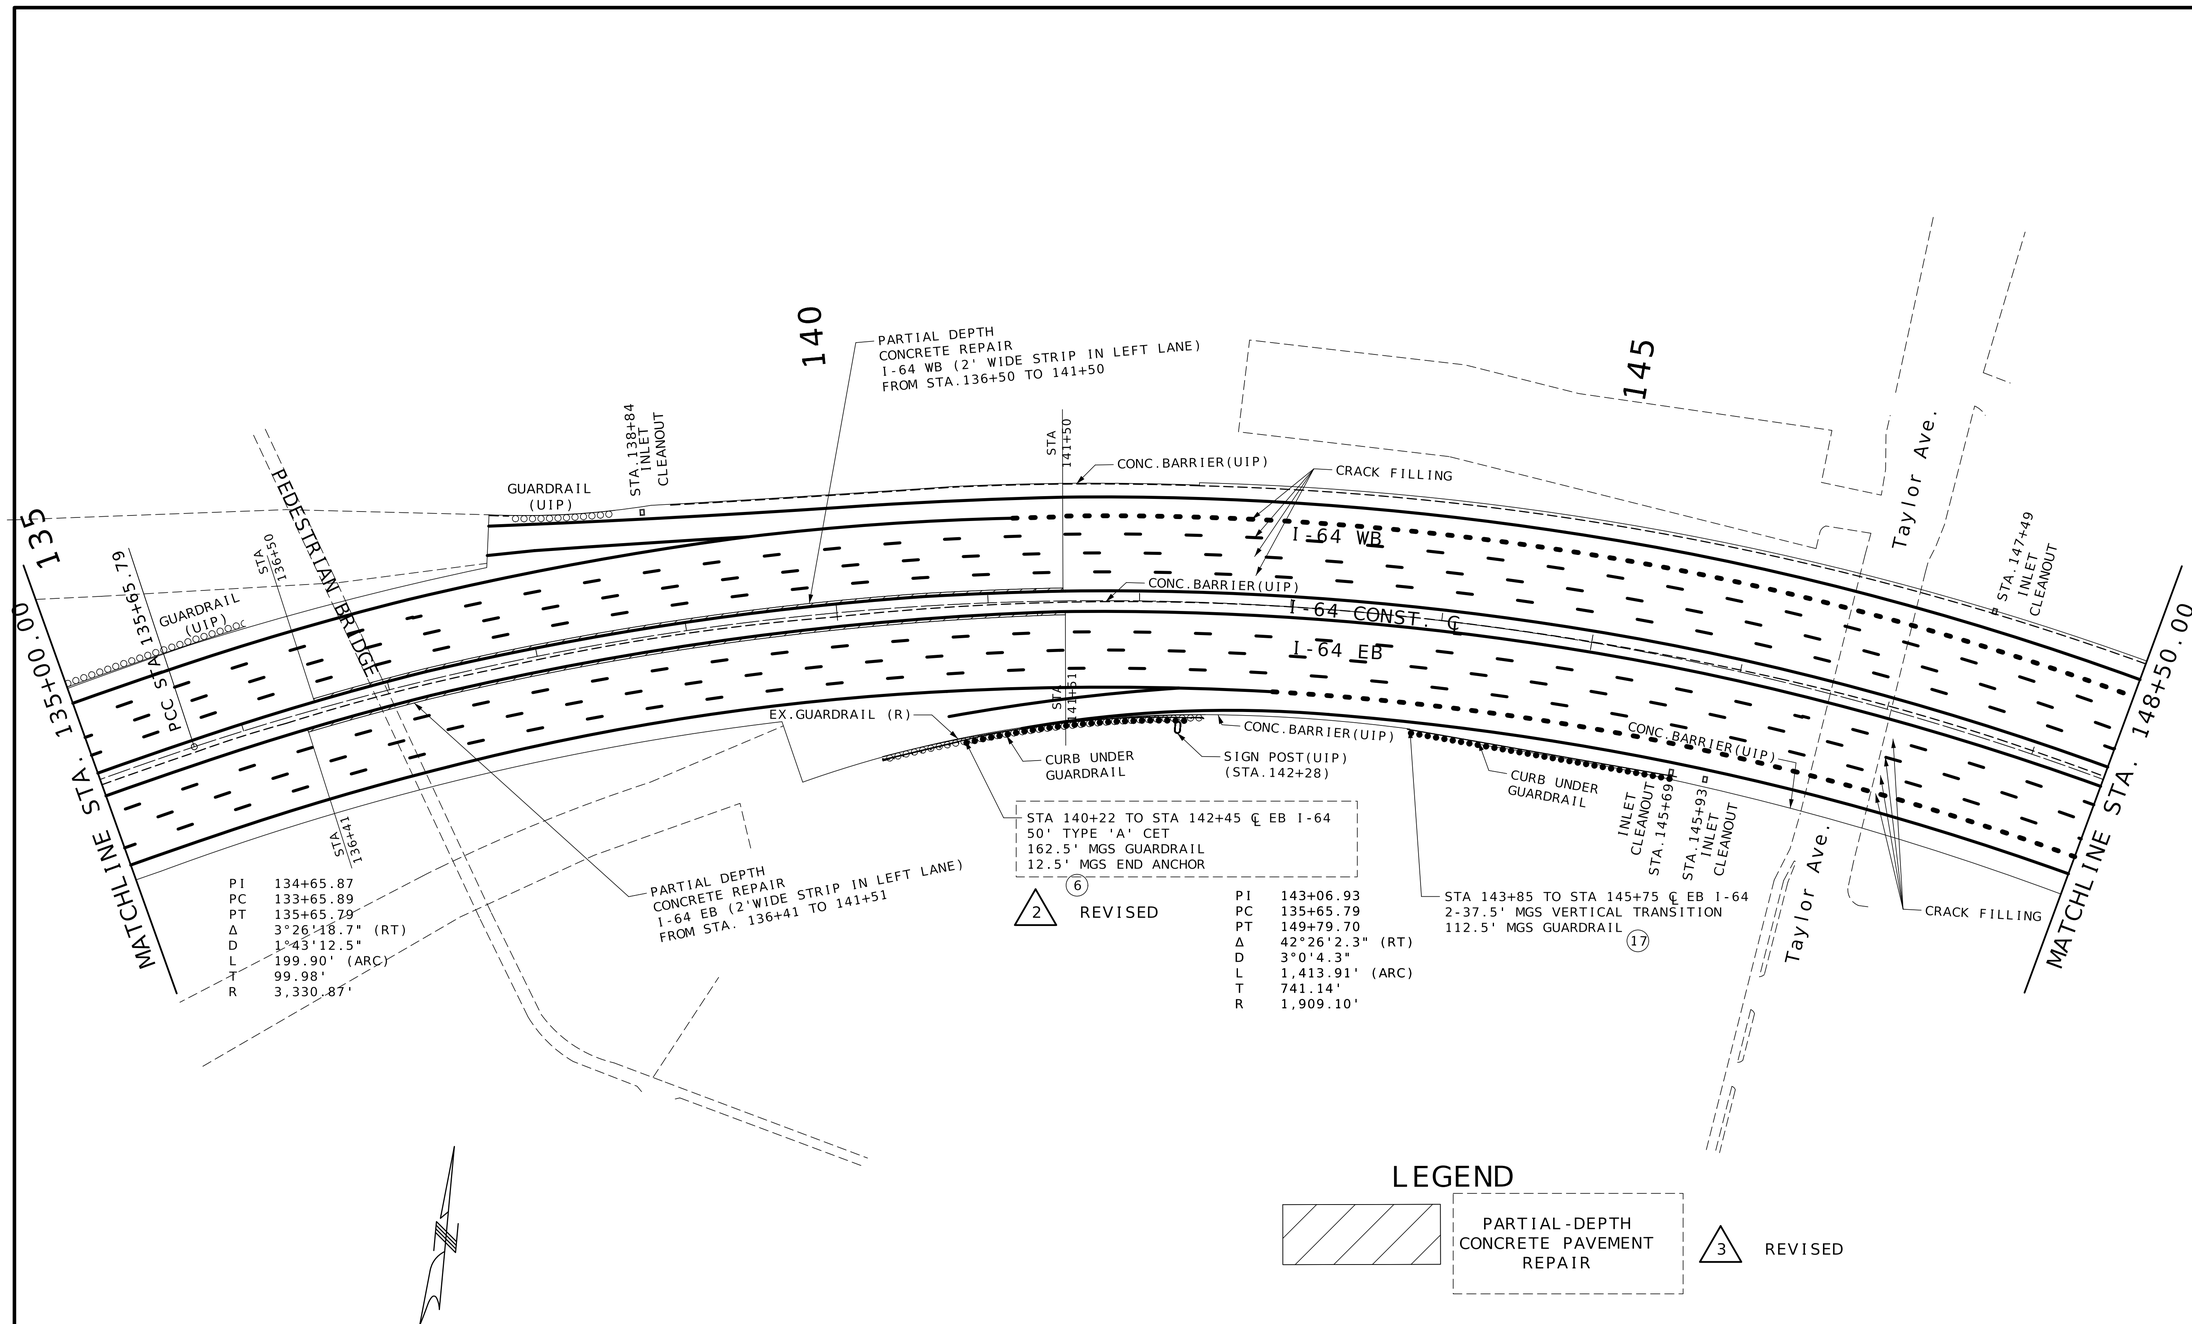

DISCLAIMER

THE PROFESSIONAL WHOSE SIGNATURE AND PERSONAL SEAL APPEAR HEREON ASSUMES RESPONSIBILITY ONLY FOR WHAT APPEARS ON THIS PAGE, AND DISCLAIMS (PURSUANT TO SECTION 327.411 RSMO) SPECIFICATION, ESTIMATES, REPORTS, OR OTHER DOCUMENTS OR INSTRUMENTS NOT SEALED BY THE UNDERSIGNED PROFESSIONAL RELATING TO OR INTENDED TO BE USED FOR ANY PART OR PARTS OF THE PROJECT TO WHICH THIS PAGE REFERS.

STATE OF MISSOURI
HEATHER M. COPELAND
NUMBER PE-2009018706
PROFESSIONAL ENGINEER
09/16/2026 12:52:40 PM
HEATHER M. COPELAND - CIVIL
MO-PE-2009018706

DATE PREPARED
9/16/2026

ROUTE	STATE
I-64	MO
DISTRICT	SHEET NO.
SL	14

COUNTY
ST. LOUIS CITY

JOB NO.
JSL0129

CONTRACT ID.

PROJECT NO.

BRIDGE NO.

DESCRIPTION

DATE

MISSOURI HIGHWAYS AND TRANSPORTATION COMMISSION

105 WEST CAPITOL
JEFFERSON CITY, MO 65102
1-888-ASK-MODOT (1-888-275-6636)

PLAN SHEET
SHEET 11 OF 14

150

155

160

MATCHLINE STA. 148+50.00

MATCHLINE STA. 162+00.00

3 REVISED

STA 152+42 TO STA 153+85 ℄ WB I-64
37.5' MGS VERTICAL TRANSITION
87.5' MGS GUARDRAIL
50' TYPE 'A' CET (18)

PI 156+03.75
PC 154+78.73
PT 157+28.60
Δ 5°6'40.7" (LT)
D 2°2'44.1"
L 249.87' (ARC)
T 125.02'
R 2,800.96'

PI 160+20.53
PC 157+28.60
PT 163+04.57
Δ 23°2'45.4" (
D 4°0'4.5"
L 575.97' (ARC)
T 291.93'
R 1,431.95'

Newstead Ave.

Newstead Ave.

PCC STA 157+28.60

CRACK FILLING

CONC.BARRIER(UIP)

CONC.BARRIER(UIP)

CONC.BARRIER(UIP)

CRACK FILLING

I-64 WB

I-64 CONST. ℄

I-64 EB

N90°00'00"E

INLET
CLEANOUT
STA.153+04

INLET
CLEANOUT
STA.153+30

INLET
CLEANOUT
STA. 154+24

INLET
CLEANOUT
STA.155+49

INLET
CLEANOUT
STA.156+01

STA.157+50
CRACK FILLING END

STA.157+46
CRACK FILLING END

INLET
CLEANOUT
STA.158+15

INLET
CLEANOUT
STA.160+63

STA.160+83
INLET
CLEANOUT

GUARDRAIL(UIP)

Exit to Tower Grove Ave.

SCALE
0 50 100 150

DISCLAIMER

THE PROFESSIONAL WHOSE SIGNATURE AND PERSONAL SEAL APPEAR HEREON ASSUMES RESPONSIBILITY ONLY FOR WHAT APPEARS ON THIS PAGE, AND DISCLAIMS (PURSUANT TO SECTION 327.411 RSMO) SPECIFICATION, ESTIMATES, REPORTS, OR OTHER DOCUMENTS OR INSTRUMENTS NOT SEALED BY THE UNDERSIGNED PROFESSIONAL RELATING TO OR INTENDED TO BE USED FOR ANY PART OR PARTS OF THE PROJECT TO WHICH THIS PAGE REFERS.

STATE OF MISSOURI
HEATHER M. COPELAND
NUMBER PE-2009018706
PROFESSIONAL ENGINEER

09/16/2026 12:53:01 PM
HEATHER M. COPELAND - CIVIL
MO-PE-2009018706

DATE PREPARED
9/16/2026

ROUTE	STATE
I-64	MO
DISTRICT	SHEET NO.
SL	15

COUNTY
ST.LOUIS CITY

JOB NO.
JSL0129

CONTRACT ID.

PROJECT NO.

BRIDGE NO.

DESCRIPTION

DATE

MISSOURI HIGHWAYS AND TRANSPORTATION COMMISSION

105 WEST CAPITOL
JEFFERSON CITY, MO 65102
1-888-ASK-MODOT (1-888-275-6636)

PLAN SHEET
SHEET 12 OF 14