


V=VARIOUS

KEY MAP 
LOCATION OF JOHNSON COUNTY

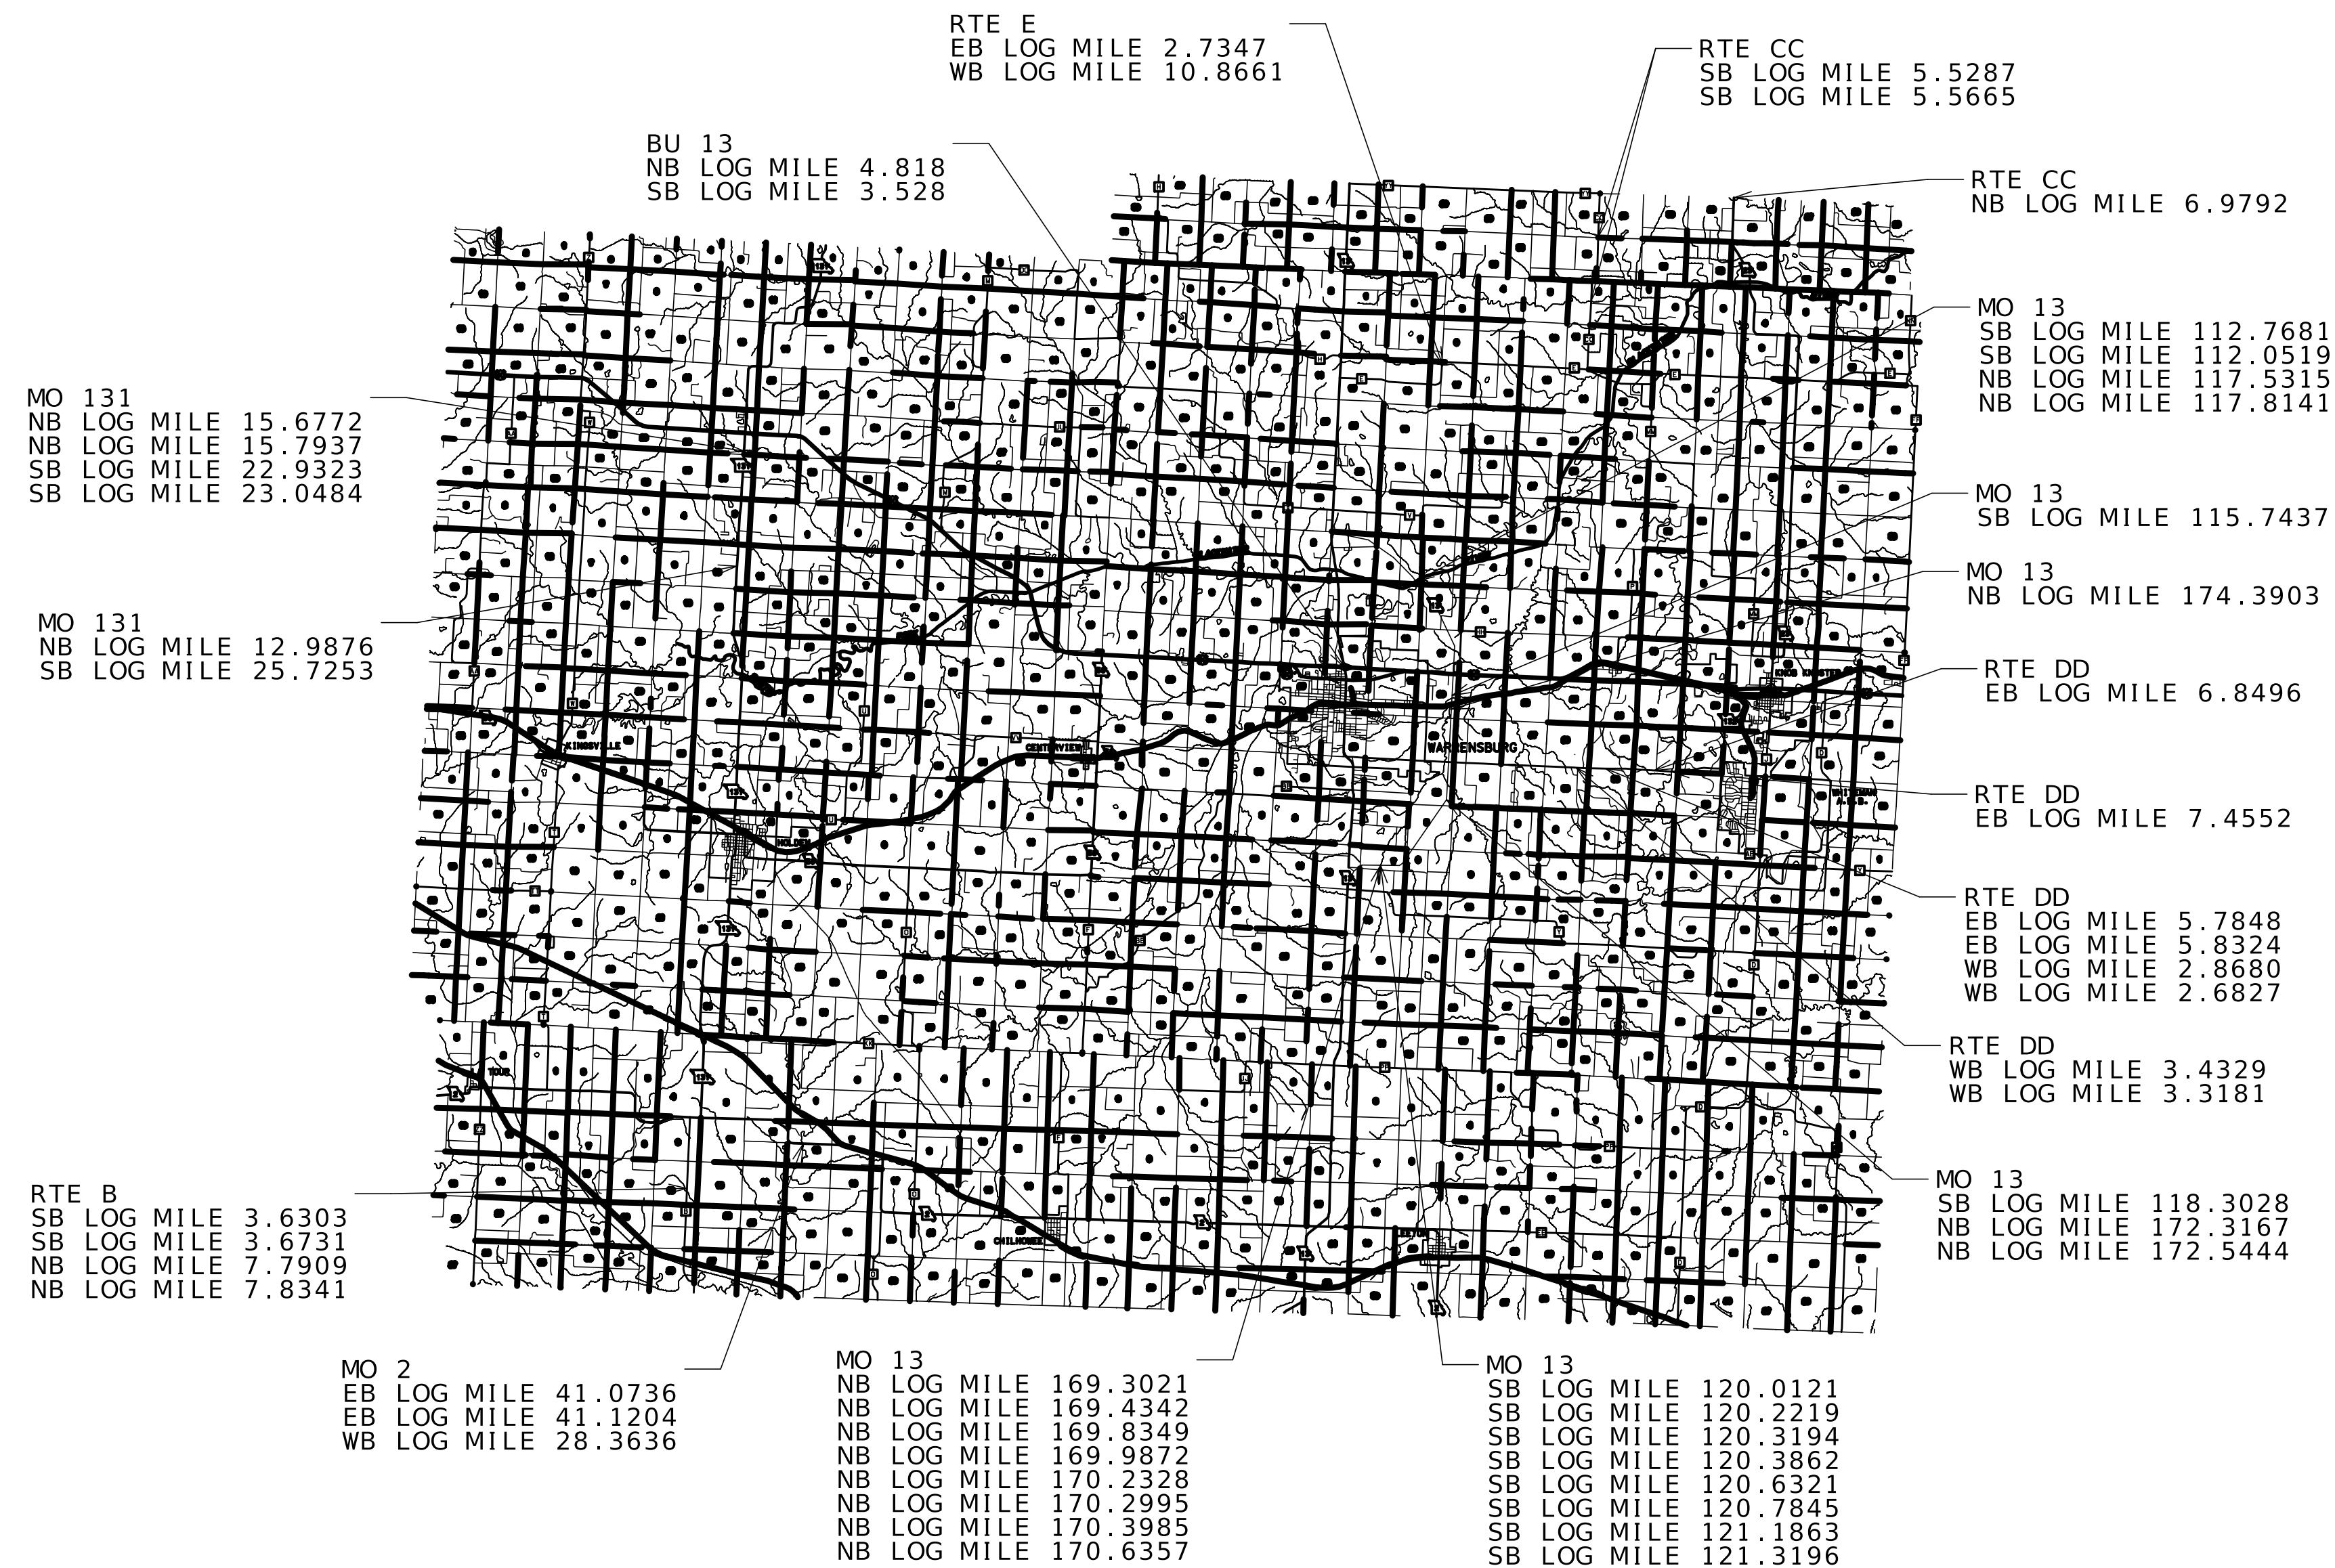

NOT TO SCALE

THE EXISTENCE AND APPROXIMATE LOCATION OF UTILITY FACILITIES KNOWN TO EXIST, AS SHOWN ON THE PLANS, ARE BASED ON THE BEST INFORMATION AVAILABLE TO THE COMMISSION AT THIS TIME. THIS INFORMATION IS PROVIDED BY THE COMMISSION "AS-IS" AND THE COMMISSION EXPRESSLY DISCLAIMS ANY REPRESENTATION OR WARRANTY AS TO THE COMPLETENESS, ACCURACY, OR SUITABILITY OF THE INFORMATION FOR ANY USE. RELIANCE UPON THIS INFORMATION IS DONE AT THE RISK AND PERIL OF THE USER, AND THE COMMISSION SHALL NOT BE LIABLE FOR ANY DAMAGES THAT MAY ARISE FROM ANY ERROR IN THE INFORMATION. IT IS, THEREFORE, THE RESPONSIBILITY OF THE CONTRACTOR TO VERIFY THE EXISTENCE, LOCATION AND STATUS OF ANY FACILITY. SUCH VERIFICATION INCLUDES DIRECT CONTACT WITH THE LISTED UTILITIES.

CONVENTIONAL SYMBOLS (USED IN PLANS)

	EXISTING	NEW
BUILDINGS AND STRUCTURES		
GUARD RAIL		
GUARD CABLE		
CONCRETE RIGHT-OF-WAY MARKER		
STEEL RIGHT-OF-WAY MARKER		
LOCATION SURVEY MARKER		
UTILITIES		
FIBER OPTICS	— FO —	— FO —
OVERHEAD CABLE TV	— OTV —	— OTV —
UNDERGROUND CABLE TV	— UTV —	— UTV —
OVERHEAD TELEPHONE	— OT —	— OT —
UNDERGROUND TELEPHONE	— UT —	— UT —
OVERHEAD POWER	— OE —	— OE —
UNDERGROUND POWER	— UE —	— UE —
SANITARY SEWER	— S —	— S —
STORM SEWER	— SS —	— SS —
GAS	— G —	— G —
WATER	— W —	— W —
MANHOLE		
FIRE HYDRANT		
WATER VALVE		
WATER METER		
DROP INLET		
DITCH BLOCK		
GROUND MOUNTED SIGN		
LIGHT POLE		
H-FRAME POWER POLE		
TELEPHONE PEDESTAL		
FENCE		
CHAIN LINK		— V —
WOVEN WIRE		— X —
GATE POST		
BENCHMARK		

NOTE: DASHED OR OPEN SYMBOLS INDICATE
EXISTING FEATURES

DESCRIPTION

TITLE SHEET -----(4 SHEETS)--	1
TRAFFIC CONTROL (TC) (10 SHEETS)--	2-11
SPECIAL SHEETS (SS) (1 SHEETS)-----	12

SHEET
NUMBER

STATE OF MISSOURI
CLARK
HARTMANN
NUMBER
PE-2023008265
PROFESSIONAL ENGINEER

10/07/2026 10:07:17 AM
CLARK HARTMANN - CIVIL

DATE PREPARED

10/6/2026

ROUTE VARIOUS	STATE MO
DISTRICT KC	SHEET NO. 1

COUNTY

VARIOUS

JOB NO.
ST0140B


CONTRACT ID.


PROJECT NO.

BRIDGE NO.

[illegible]


MISSOURI HIGHWAYS AND TRANSPORTATION COMMISSION

  105 WEST CAPITOL
JEFFERSON CITY, MO 65102
1-888-ASK-MODOT (1-888-275-6636)

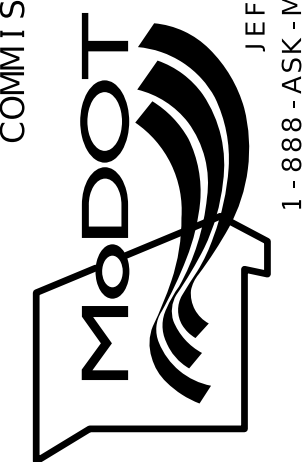

V = VARIOUS

KEY MAP
LOCATION OF LAFAYETTE COUNTY

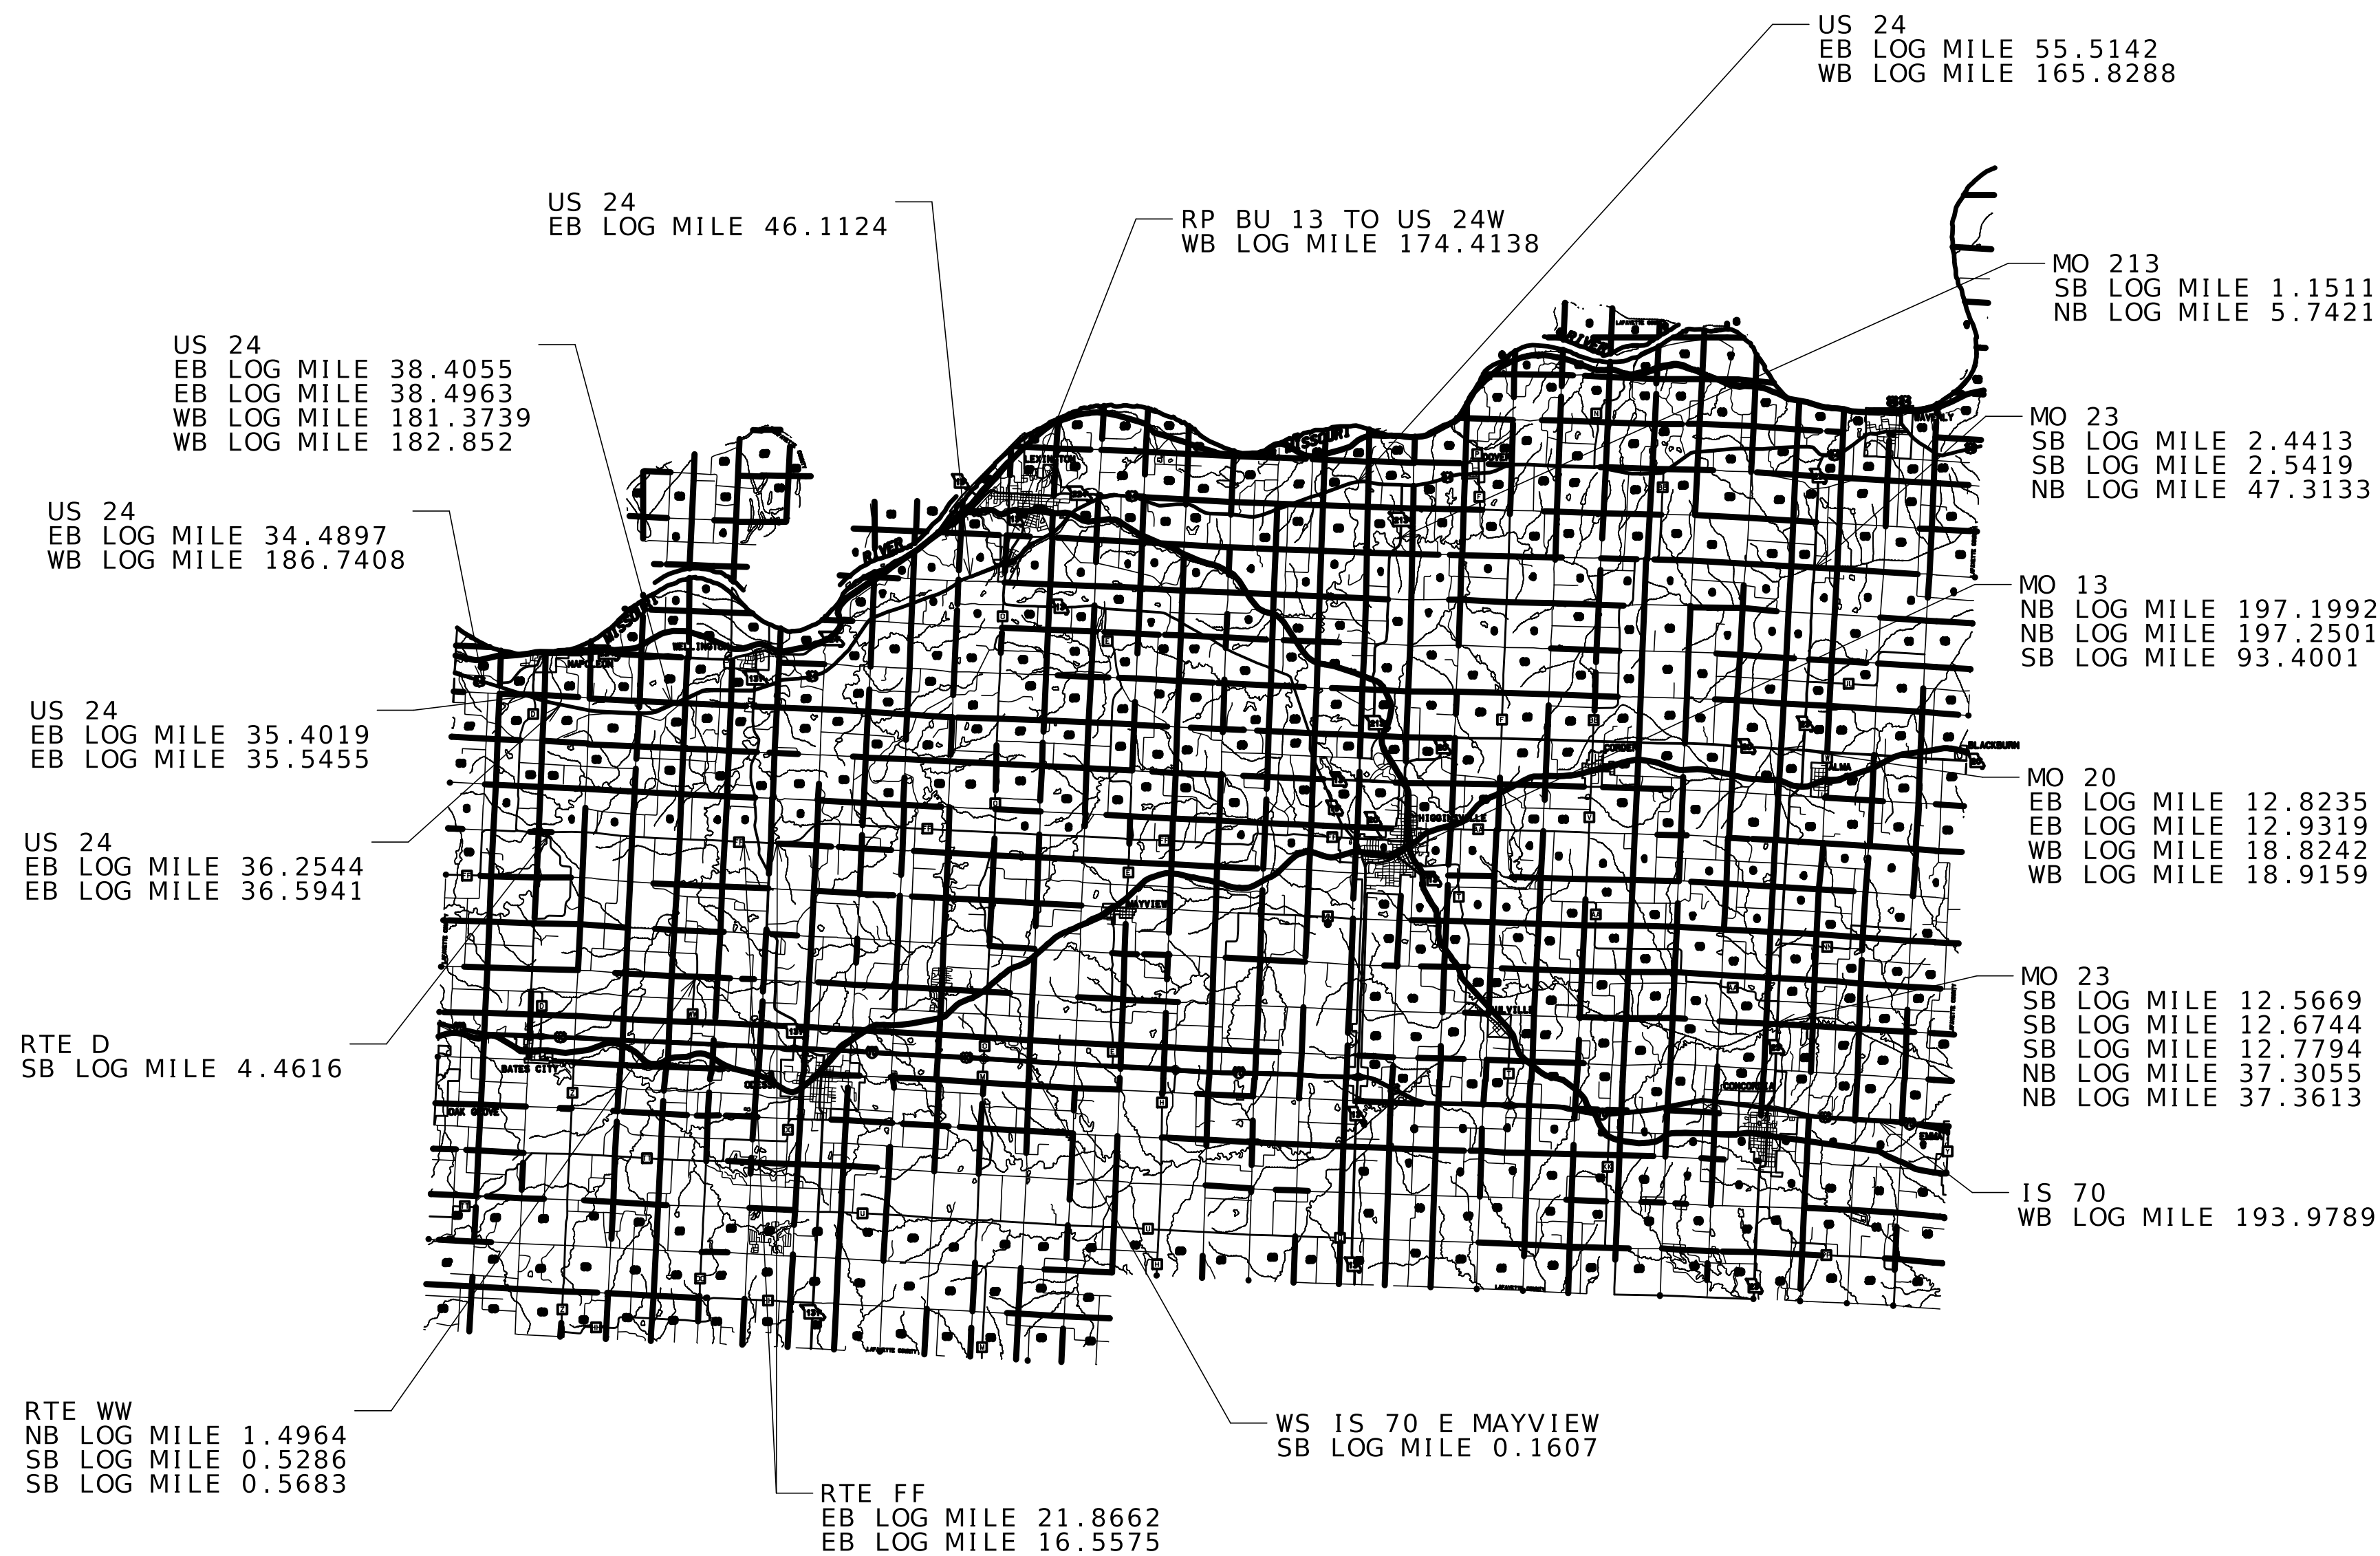

EXISTING	NEW
FO	FO
OTV	OTV
UTV	UTV
OT	OT
UT	UT
OE	OE
UE	UE
S	S
SS	SS
G	G
W	W

MANHOLE	SAN	
FIRE HYDRANT	HYD	
WATER VALVE	WV	
WATER METER	WM	
DROP INLET	DI	
DITCH BLOCK		
GROUND MOUNTED SIGN	SIGN	
LIGHT POLE		
H-FRAME POWER POLE		
TELEPHONE PESTAL FENCE	PED	
CHAIN LINK		
WOVEN WIRE		
GATE POST		
BENCHMARK	BM	

NOTE: DASHED OR OPEN SYMBOLS INDICATE
EXISTING FEATURES

TITLE SHEET (4 SHEETS)-----	1
TRAFFIC CONTROL (TC) (10 SHEETS)--	2-11
SPECIAL SHEETS (SS) -----	12

STATE OF MISSOURI

CLARK
HARTMANN

NUMBER
PE-2023008265

PROFESSIONAL ENGINEER

Clark Hartmann

10/07/2026 10:07:40 AM
CLARK HARTMANN - CIVIL

MU-PE-202308265	
DATE PREPARED	
10/6/2026	
ROUTE	STATE
VARIOUS	MO
DISTRICT	SHEET NO.
KC	1
COUNTY	
VARIOUS	
JOB NO.	
ST0140B	
CONTRACT ID.	

PROJECT NO.
BRIDGE NO.

[illegible]

MISSOURI HIGHWAYS AND TRANSPORTATION COMMISSION

MoDOT

105 WEST CAPITOL
JEFFERSON CITY, MO 65102
1-888-ASK-MODOT (1-888-275-6636)

NOT TO SCALE

THE EXISTENCE AND APPROXIMATE LOCATION OF UTILITY FACILITIES KNOWN TO EXIST, AS SHOWN ON THE PLANS, ARE BASED ON THE BEST INFORMATION AVAILABLE TO THE COMMISSION AT THIS TIME. THIS INFORMATION IS PROVIDED BY THE COMMISSION "AS-IS" AND THE COMMISSION EXPRESSLY DISCLAIMS ANY REPRESENTATION OR WARRANTY AS TO THE COMPLETENESS, ACCURACY, OR SUITABILITY OF THE INFORMATION FOR ANY USE. RELIANCE UPON THIS INFORMATION IS DONE AT THE RISK AND PERIL OF THE USER, AND THE COMMISSION SHALL NOT BE LIABLE FOR ANY DAMAGES THAT MAY ARISE FROM ANY ERROR IN THE INFORMATION. IT IS, THEREFORE, THE RESPONSIBILITY OF THE CONTRACTOR TO VERIFY THE EXISTENCE, LOCATION AND STATUS OF ANY FACILITY. SUCH VERIFICATION INCLUDES DIRECT CONTACT WITH THE LISTED UTILITIES.

A.A.D.T. - 2025 = VARIOUS
V = VARIOUS

KEY MAP
LOCATION OF PETTIS COUNTY



	EXISTING	NEW
BUILDINGS AND STRUCTURES		
GUARD RAIL		
GUARD CABLE		
CONCRETE RIGHT-OF-WAY MARKER		
STEEL RIGHT-OF-WAY MARKER		
LOCATION SURVEY MARKER		
UTILITIES		
FIBER OPTICS	- FO -	- FO -
OVERHEAD CABLE TV	- OTV -	- OTV -
UNDERGROUND CABLE TV	- UTV -	- UTV -
OVERHEAD TELEPHONE	- OT -	- OT -
UNDERGROUND TELEPHONE	- UT -	- UT -
OVERHEAD POWER	- OE -	- OE -
UNDERGROUND POWER	- UE -	- UE -
SANITARY SEWER	- S -	- S -
STORM SEWER	- SS -	- SS -
GAS	- G -	- G -
WATER	- W -	- W -
MANHOLE		
FIRE HYDRANT		
WATER VALVE		
WATER METER		
DROP INLET		
DITCH BLOCK		
GROUND MOUNTED SIGN		
LIGHT POLE		
H-FRAME POWER POLE		
TELEPHONE PEDESTAL		
FENCE		
CHAIN LINK		
WOVEN WIRE		
GATE POST		
BENCHMARK		

THE EXISTENCE AND APPROXIMATE LOCATION OF UTILITY FACILITIES KNOWN TO EXIST, AS SHOWN ON THE PLANS, ARE BASED ON THE BEST INFORMATION AVAILABLE TO THE COMMISSION AT THIS TIME. THIS INFORMATION IS PROVIDED BY THE COMMISSION "AS-IS" AND THE COMMISSION EXPRESSLY DISCLAIMS ANY REPRESENTATION OR WARRANTY AS TO THE COMPLETENESS, ACCURACY, OR SUITABILITY OF THE INFORMATION FOR ANY USE. RELIANCE UPON THIS INFORMATION IS DONE AT THE RISK AND PERIL OF THE USER, AND THE COMMISSION SHALL NOT BE LIABLE FOR ANY DAMAGES THAT MAY ARISE FROM ANY ERROR IN THE INFORMATION. IT IS, THEREFORE, THE RESPONSIBILITY OF THE CONTRACTOR TO VERIFY THE EXISTENCE, LOCATION AND STATUS OF ANY FACILITY. SUCH VERIFICATION INCLUDES DIRECT CONTACT WITH THE LISTED UTILITIES.

DESCRIPTION	SHEET NUMBER
TITLE SHEET (4 SHEETS)-----	1
TRAFFIC CONTROL (TC) (10 SHEETS)---	2-11
SPECIAL SHEETS (SS) -----	12

[illegible]

NOT TO SCALE

V = VARIOUS

KEY MAP
LOCATION OF SALINE COUNTY



NOTE: DASHED OR OPEN SYMBOLS INDICATE
EXISTING FEATURES

EXISTING	NEW

— CRD 118TH RD
EB LOG MILE 0.2393

NOT TO SCALE

THE EXISTENCE AND APPROXIMATE LOCATION OF UTILITY FACILITIES KNOWN TO EXIST, AS SHOWN ON THE PLANS, ARE BASED ON THE BEST INFORMATION AVAILABLE TO THE COMMISSION AT THIS TIME. THIS INFORMATION IS PROVIDED BY THE COMMISSION "AS-IS" AND THE COMMISSION EXPRESSLY DISCLAIMS ANY REPRESENTATION OR WARRANTY AS TO THE COMPLETENESS, ACCURACY, OR SUITABILITY OF THE INFORMATION FOR ANY USE. RELIANCE UPON THIS INFORMATION IS DONE AT THE RISK AND PERIL OF THE USER, AND THE COMMISSION SHALL NOT BE LIABLE FOR ANY DAMAGES THAT MAY ARISE FROM ANY ERROR IN THE INFORMATION. IT IS, THEREFORE, THE RESPONSIBILITY OF THE CONTRACTOR TO VERIFY THE EXISTENCE, LOCATION AND STATUS OF ANY FACILITY. SUCH VERIFICATION INCLUDES DIRECT CONTACT WITH THE LISTED UTILITIES.

TITLE SHEET (4 SHEETS)-----	1
TRAFFIC CONTROL SHEETS-----	2-11
SPECIAL SHEETS (SS) -----	12

MO-PE-2023008265
DATE PREPARED
10/6/2026

ROUTE VARIOUS	STATE MO
DISTRICT KC	SHEET NO. 1


COUNTY
VARIOUS


JOB NO.
ST0140B


CONTRACT ID.

PROJECT NO.

[illegible][illegible]

 

MISSOURI HIGHWAYS AND TRANSPORTATION COMMISSION
 105 WEST CAPITOL
 JEFFERSON CITY, MO 65102
 1-888-ASK-MODOT (1-888-275-6636)

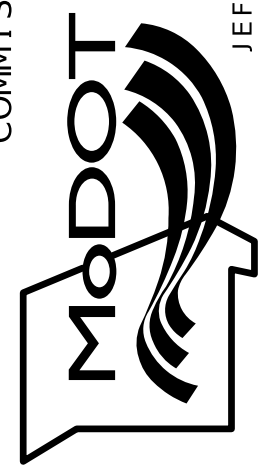

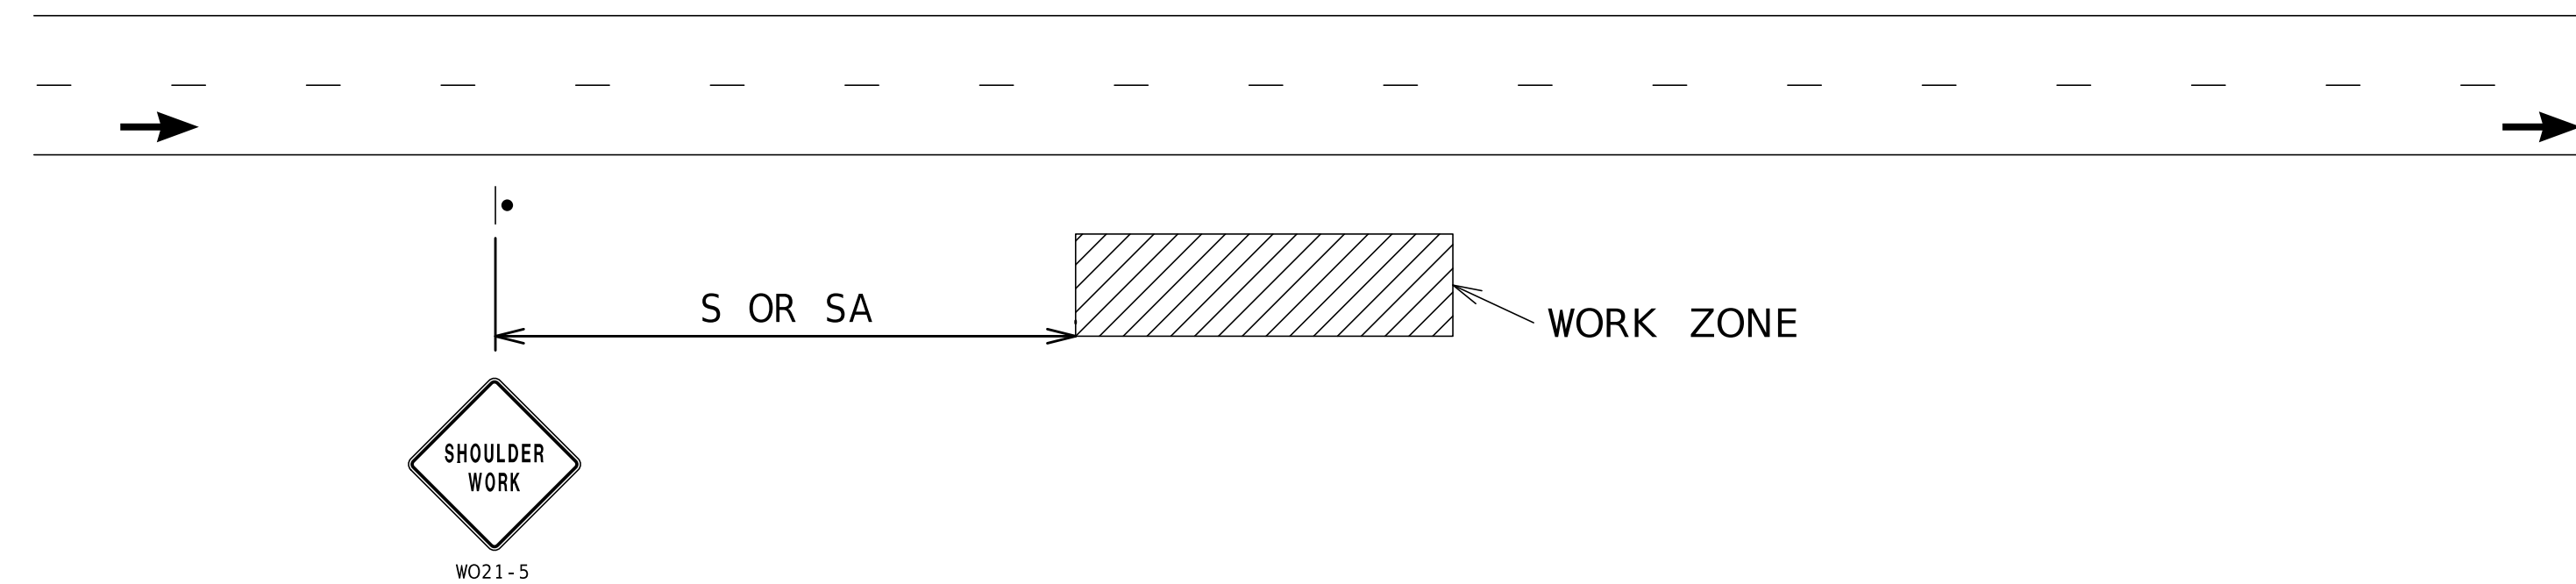


NOT TO SCALE

NOT TO SCALE

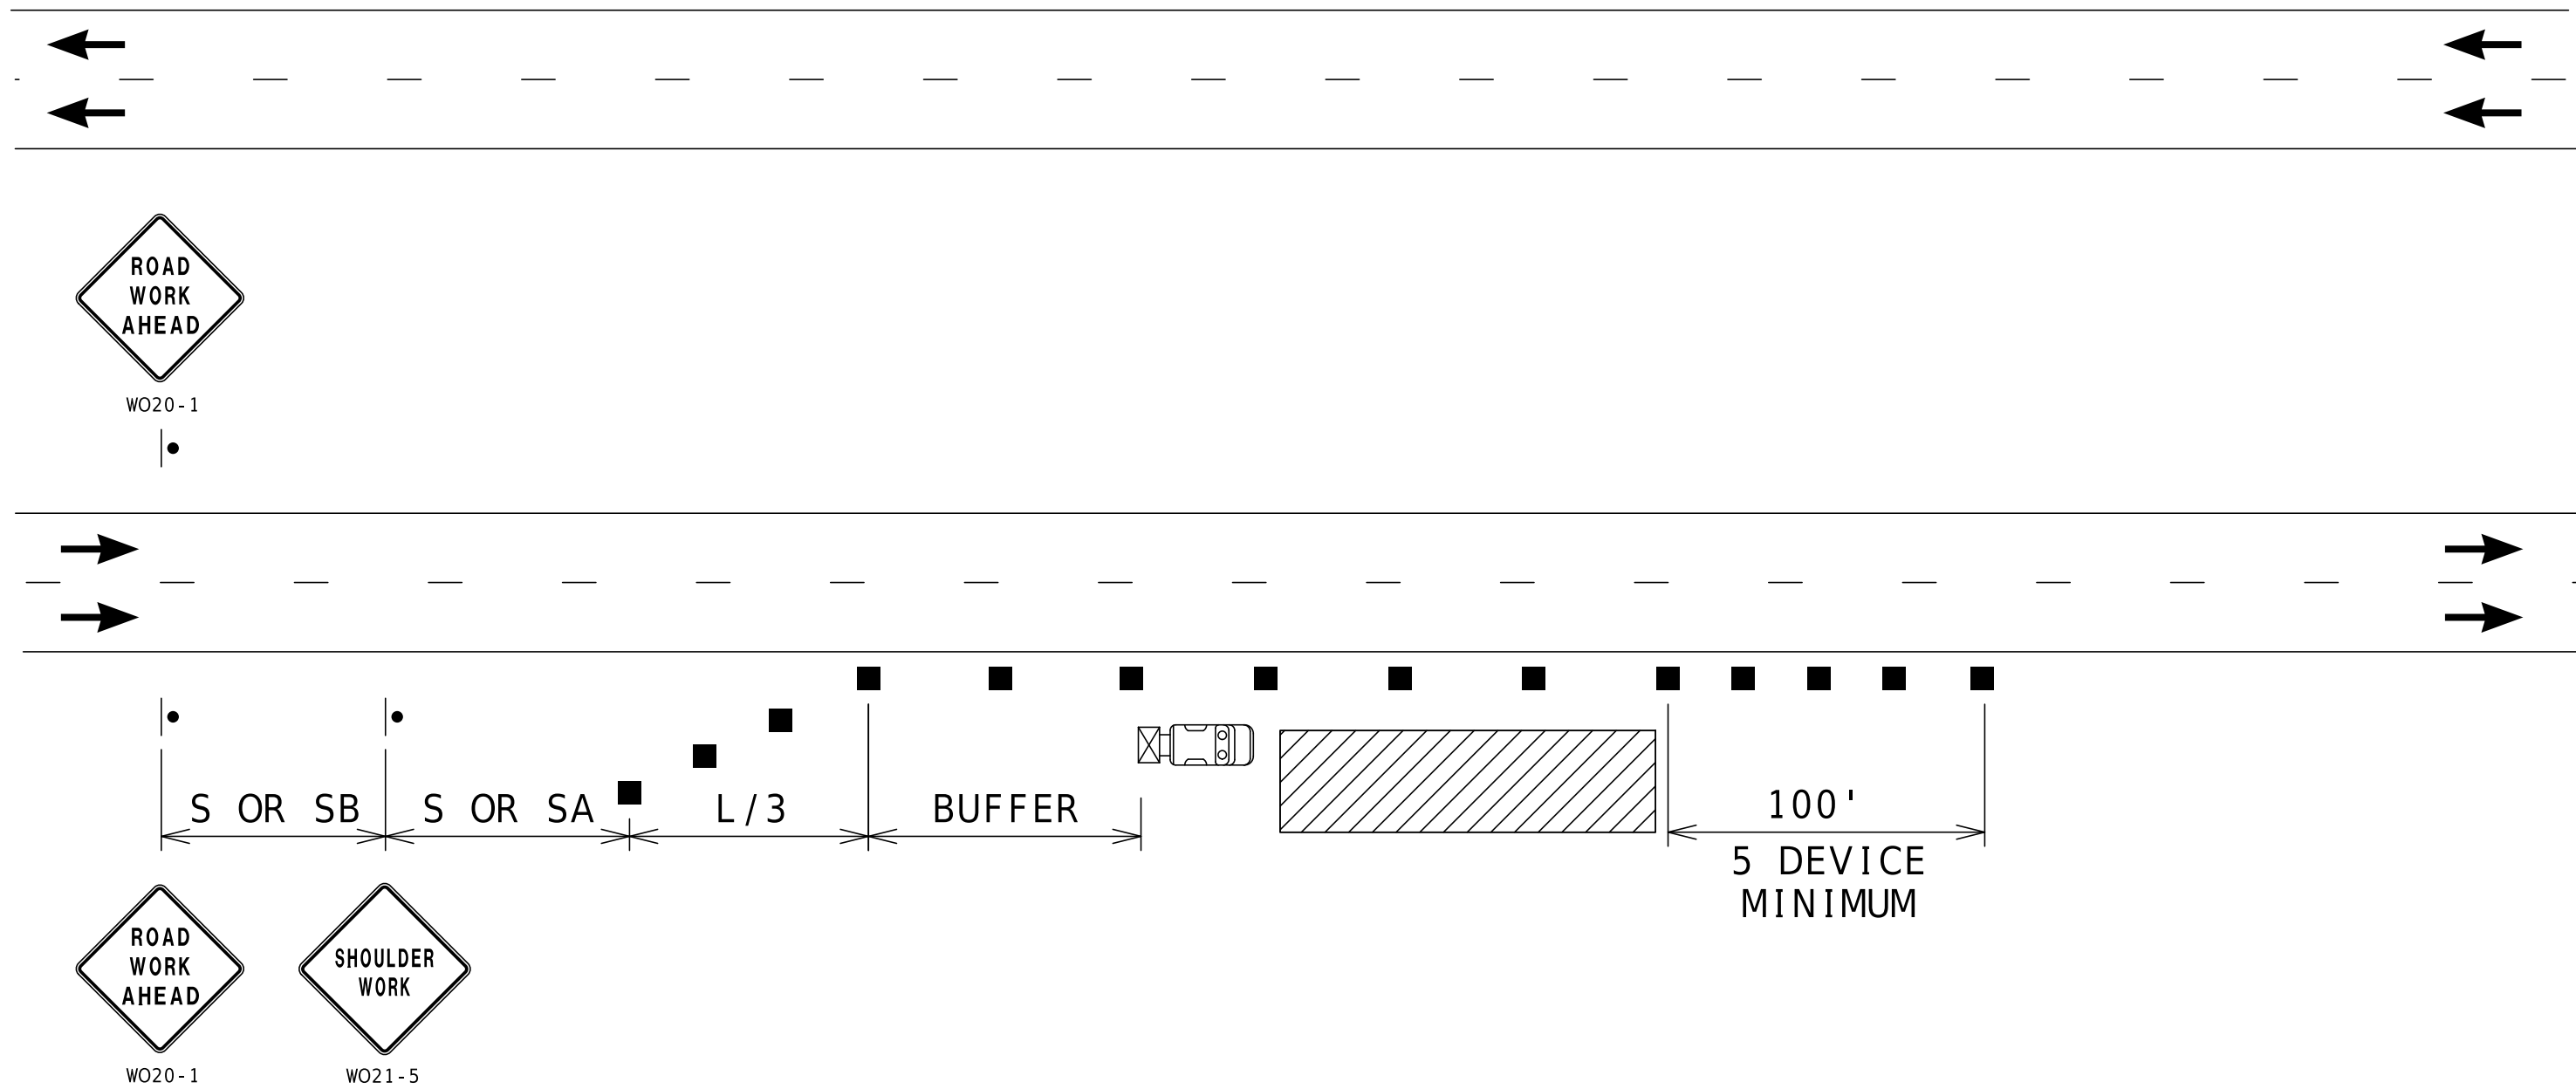

RIGHT SHOULDER WORK- HIGH SPEED DIVIDED ROADWAYS


NOTES: USED FOR WORK ON SHOULDER OR FOR WORK OFF SHOULDER
SEE TCP SHEET 1 FOR SIGN SPACING AND TAPER LENGTHS. WITH WORK VEHICLES PARKED ON THE SHOULDER OF A HIGH SPEED ROADWAY. NOT TO SCALE

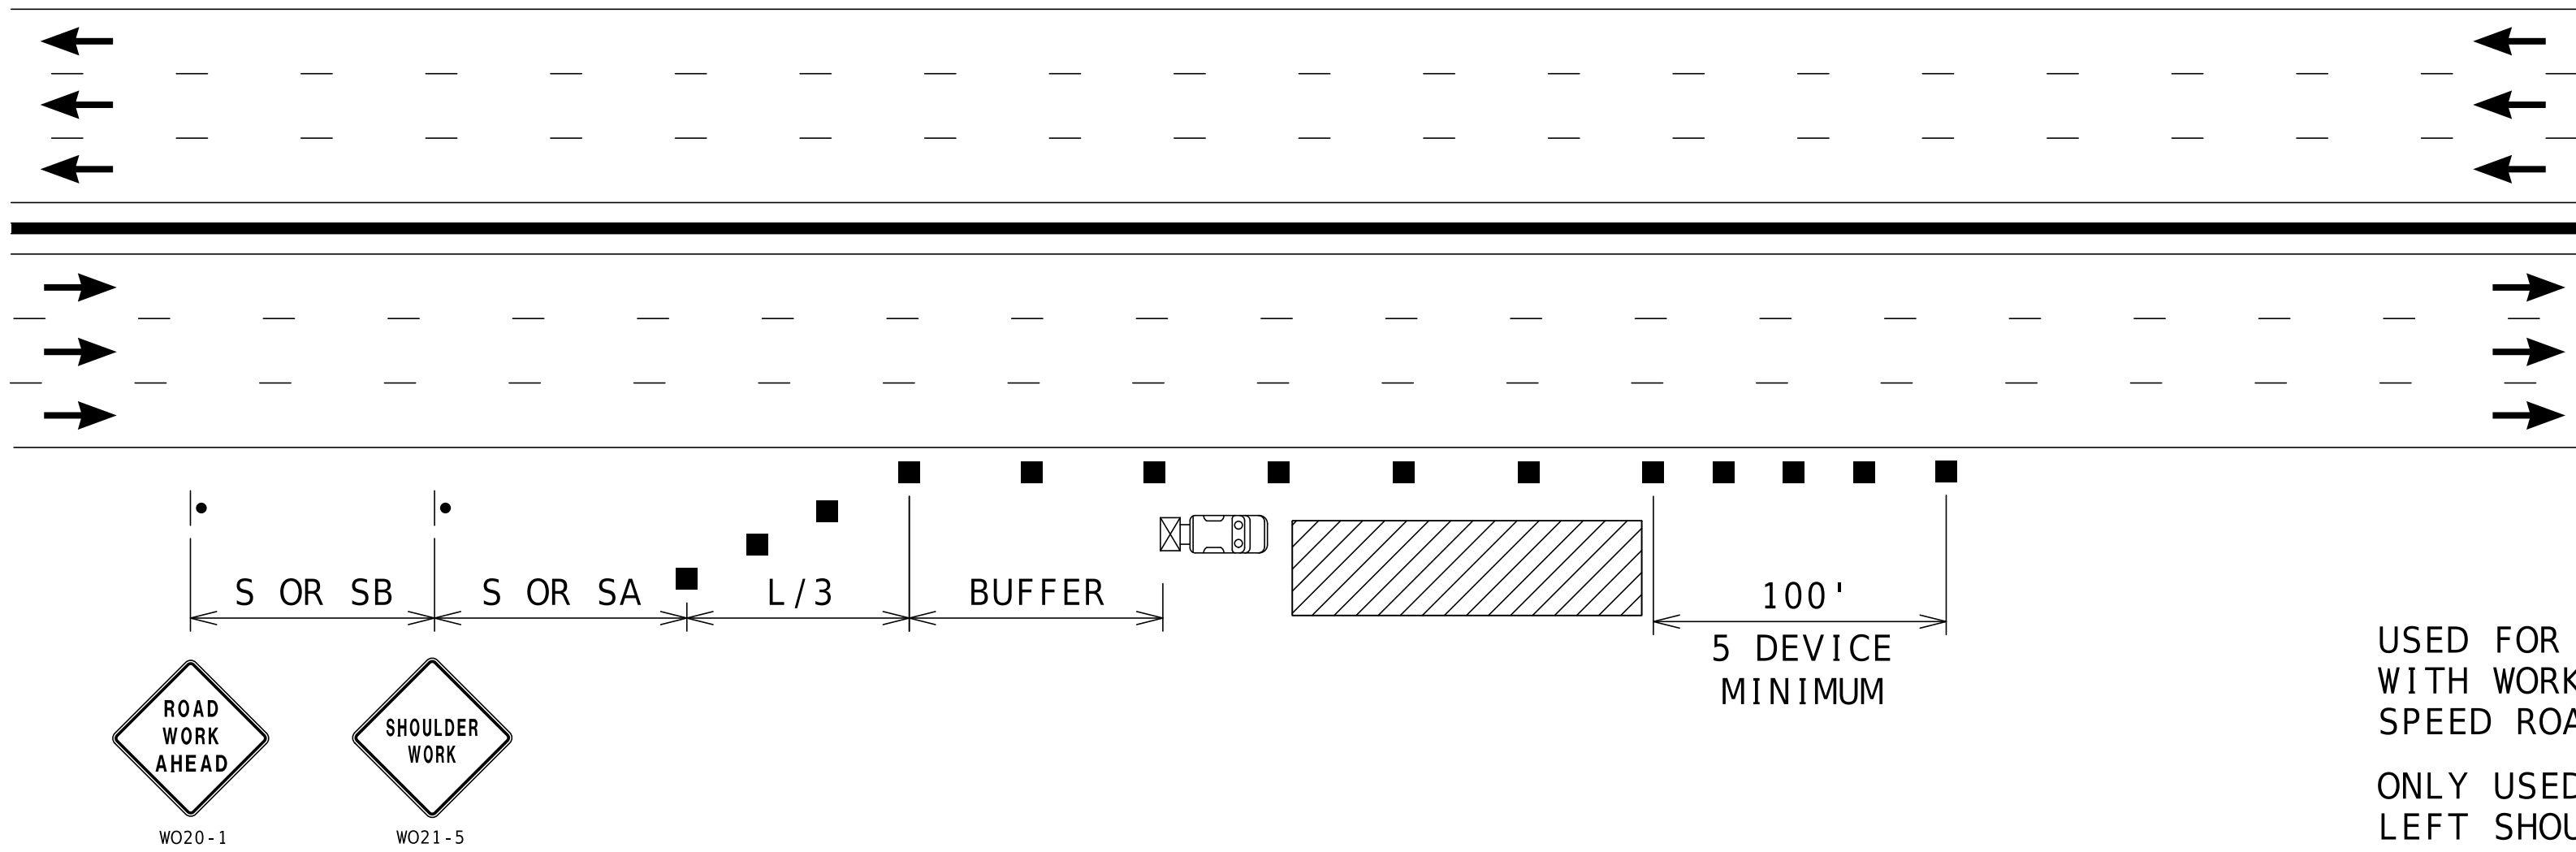

USED FOR WORK ON SHOULDER OR FOR WORK OFF SHOULDER
WITH WORK VEHICLES PARKED ON THE SHOULDER OF A HIGH
SPEED ROADWAY.
ONLY USED FOR SIX OR MORE LANE FREEWAYS WITH NARROW
LEFT SHOULDER ADJACENT TO CONCRETE MEDIAN BARRIER


RIGHT SHOULDER WORK
MULTI-LANE FREEWAYS WITH MEDIAN BARRIER

NOTES: SEE TCP SHEET 1 FOR SIGN SPACING AND TAPER LENGTHS. NOT TO SCALE

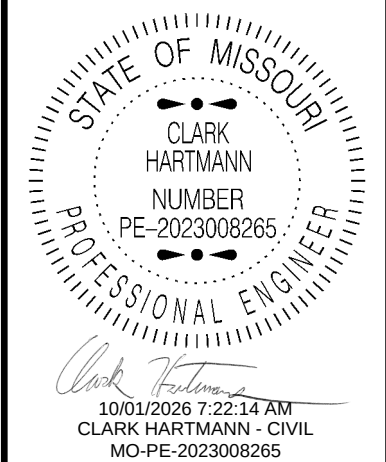

DATE PREPARED 9/30/2026	
ROUTE VARIOUS	STATE MO
DISTRICT KC	SHEET NO. 4
COUNTY VARIOUS	
JOB NO. ST0140B	
CONTRACT ID.	
PROJECT NO.	
BRIDGE NO.	

DESCRIPTION	DATE

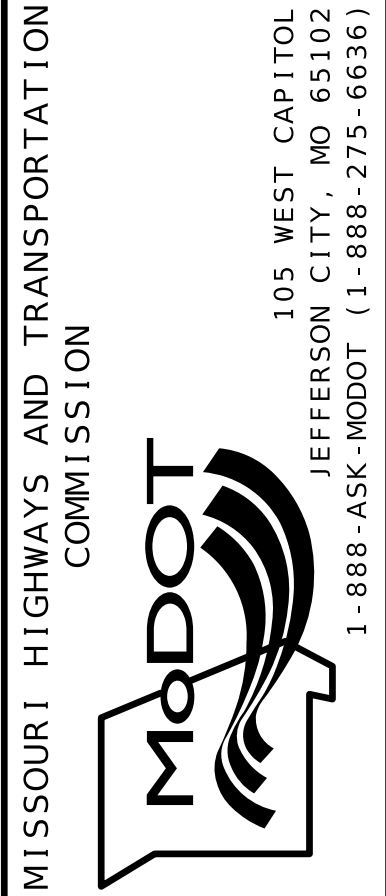


TRAFFIC CONTROL
SHEET 3 OF 10




NOT TO SCALE



NOT TO SCALE

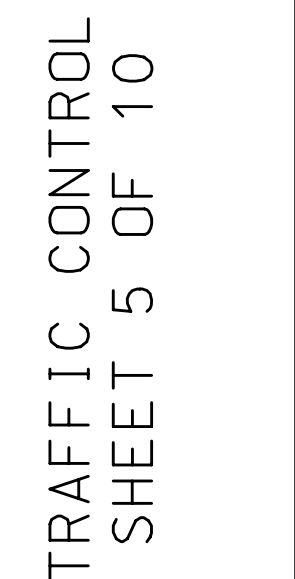

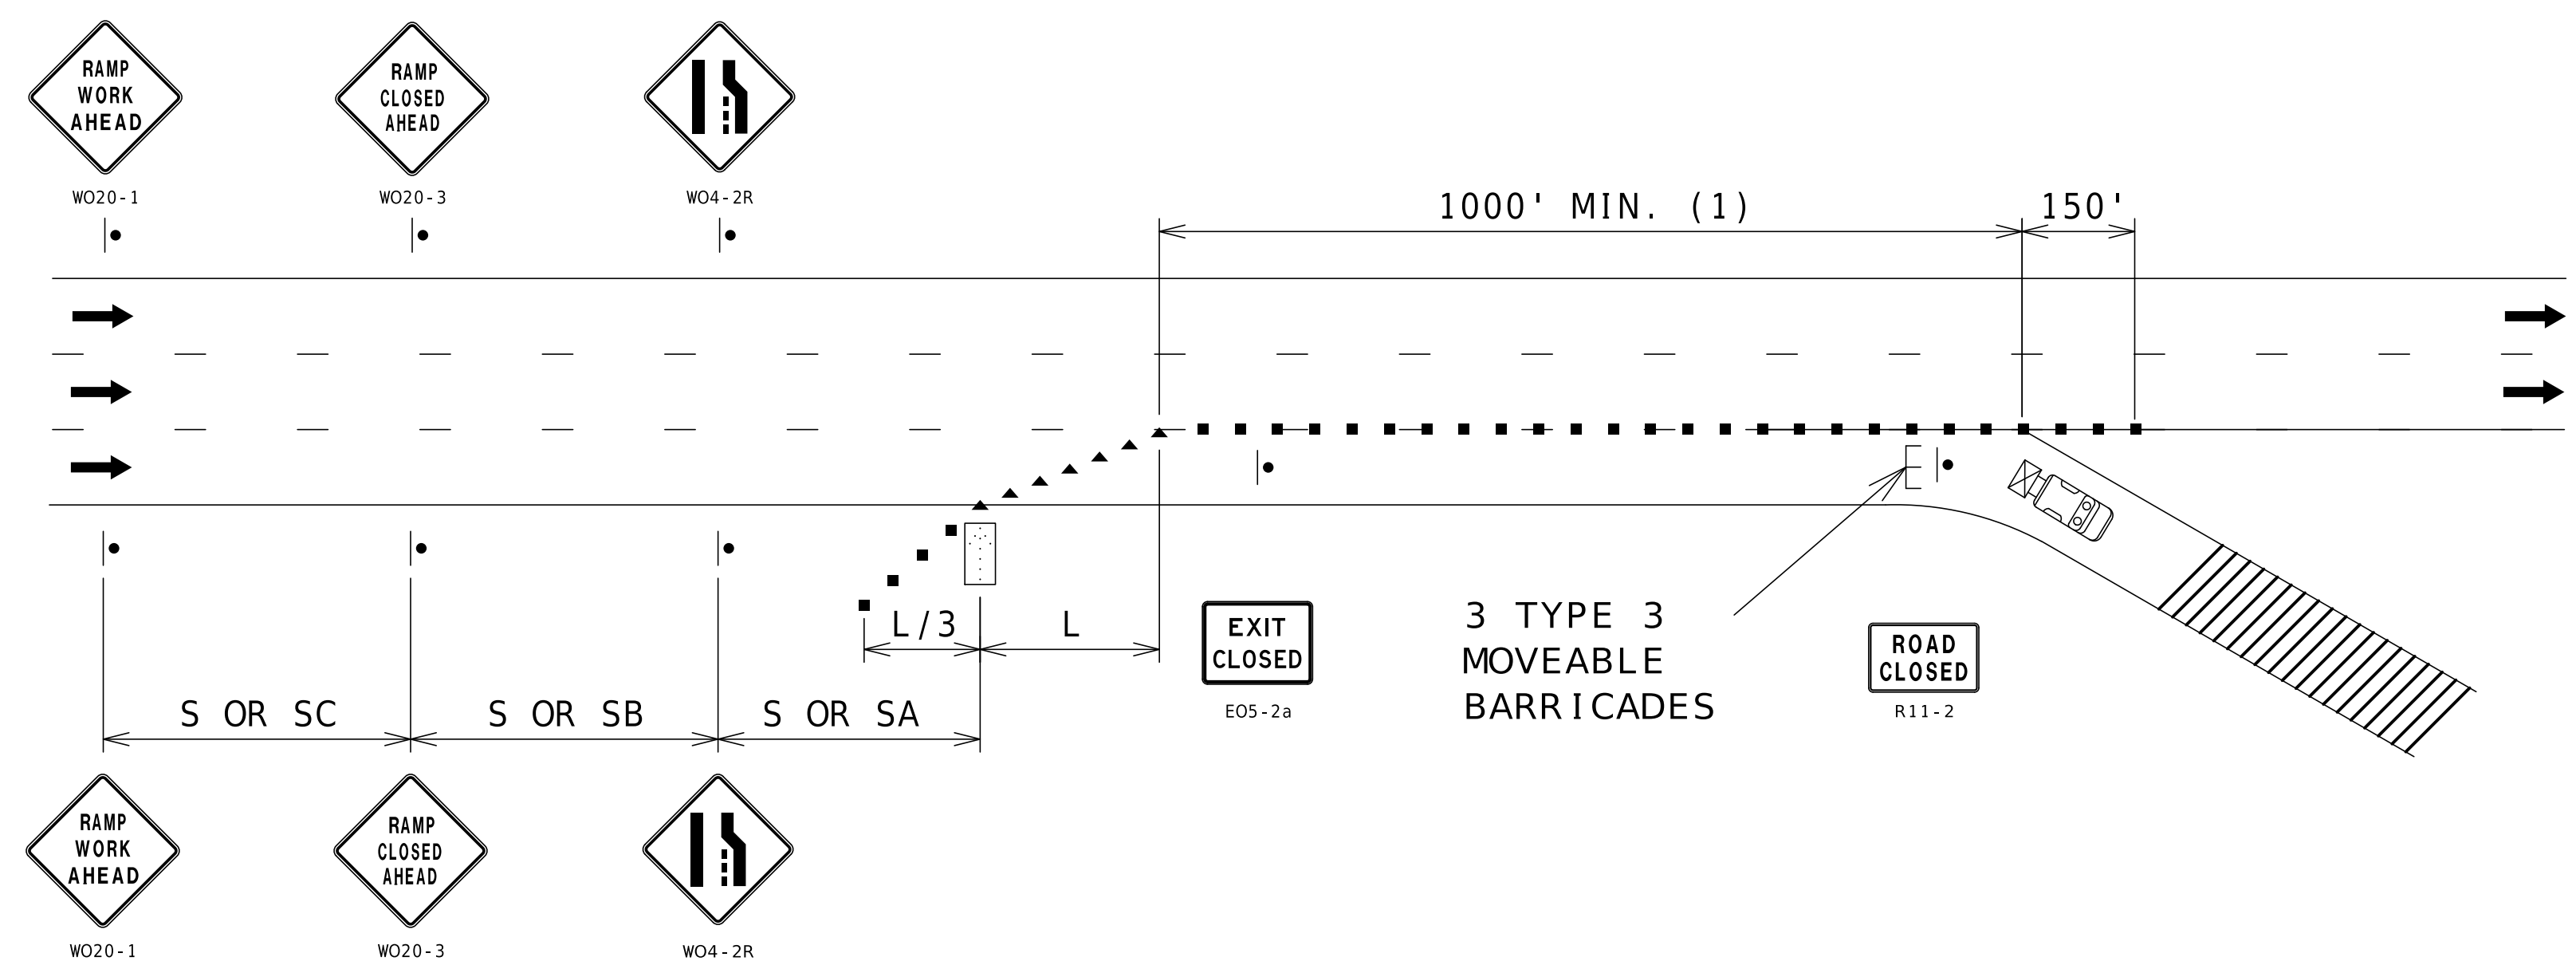


NOTES:

SEE TCP SHEET 1 FOR SIGN SPACING AND TAPER LENGTHS.

(1) CHANNELIZER SPACING AT 50'.

RAMP CLOSURE

NOT TO SCALE

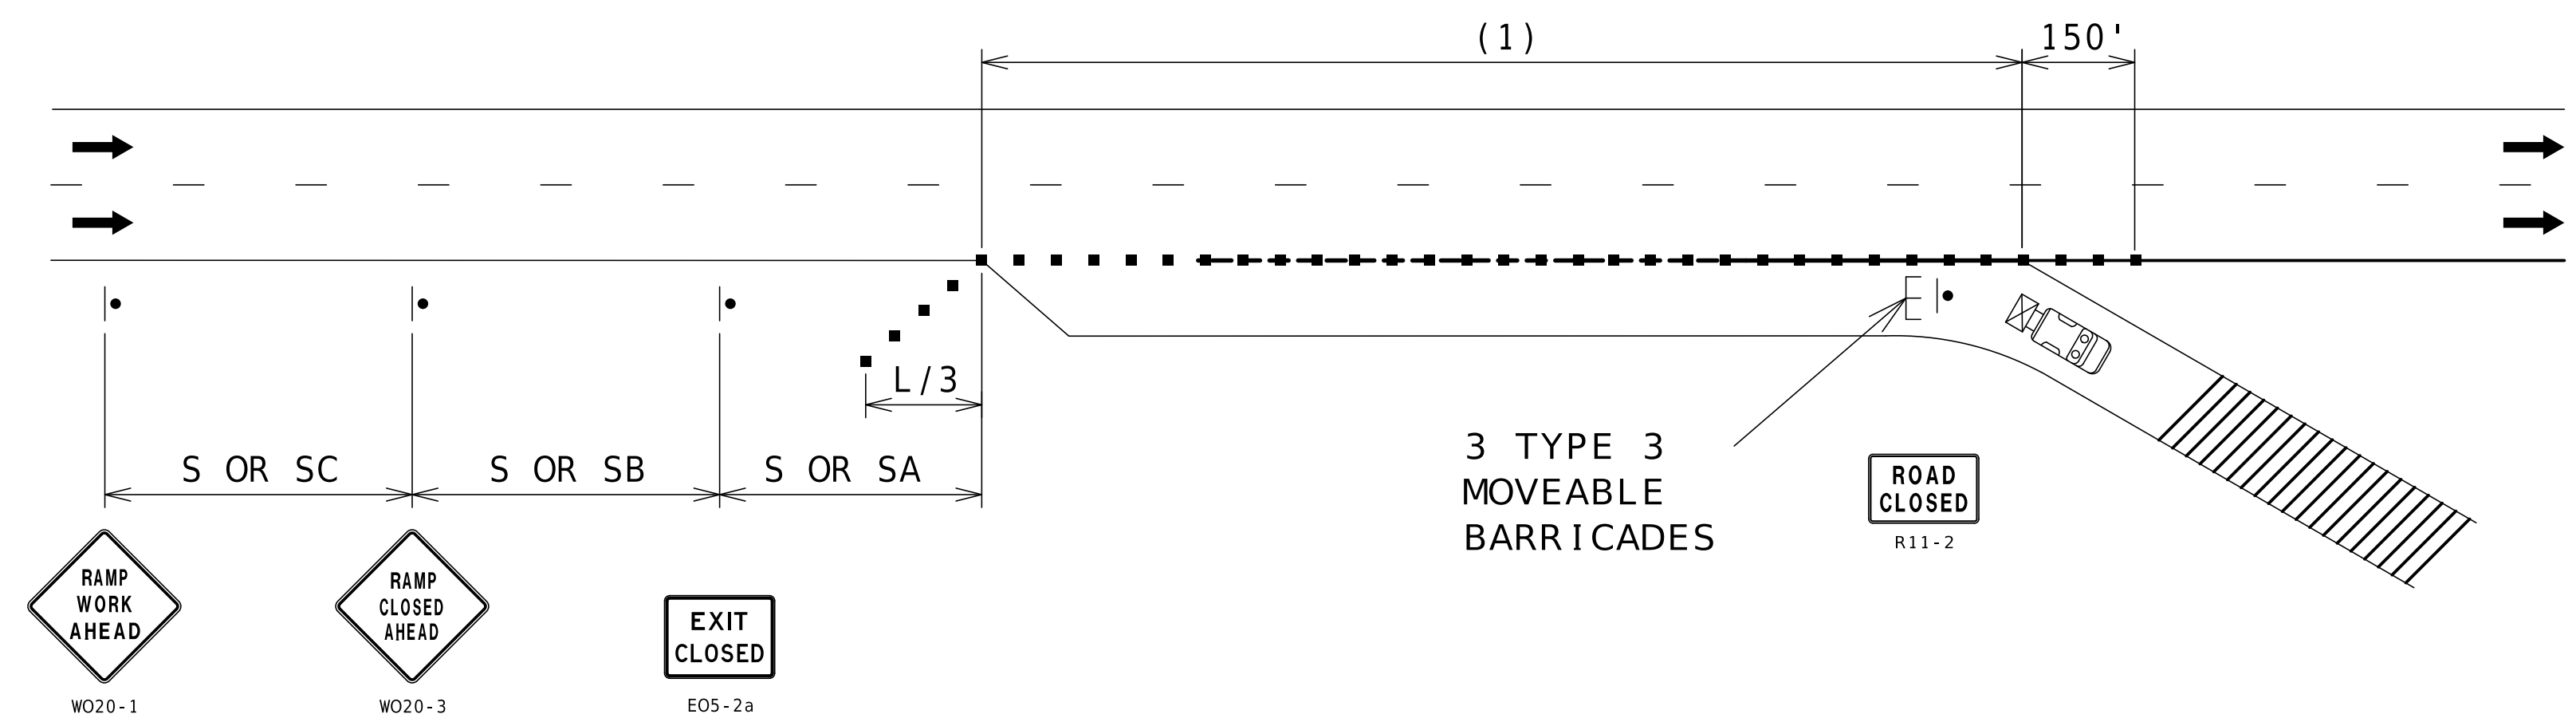


NOTES:

SEE TCP SHEET 1 FOR SIGN SPACING AND TAPER LENGTHS.

(1) CHANNELIZER SPACING AT 50'.

RAMP CLOSURE


NOT TO SCALE

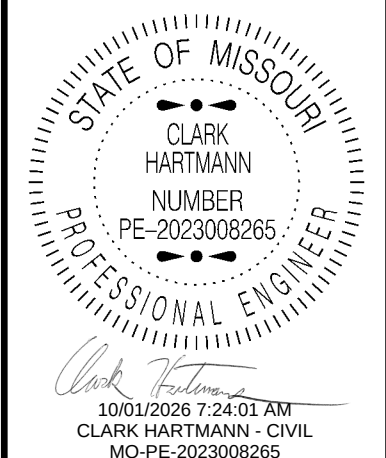


DATE PREPARED		9/30/2026	
ROUTE	STATE	VARIOUS	MO
DISTRICT	SHEET NO.	KC	7
COUNTY			
VARIOUS			
JOB NO.			
ST0140B			
CONTRACT ID.			
PROJECT NO.			
BRIDGE NO.			

DESCRIPTION		DATE	


MISSOURI HIGHWAYS AND TRANSPORTATION COMMISSION

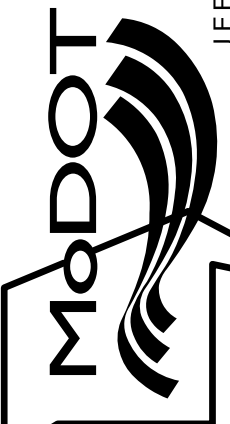


105 WEST CAPITOL
JEFFERSON CITY, MO 65102
1-888-ASK-MODOT (1-888-275-6636)

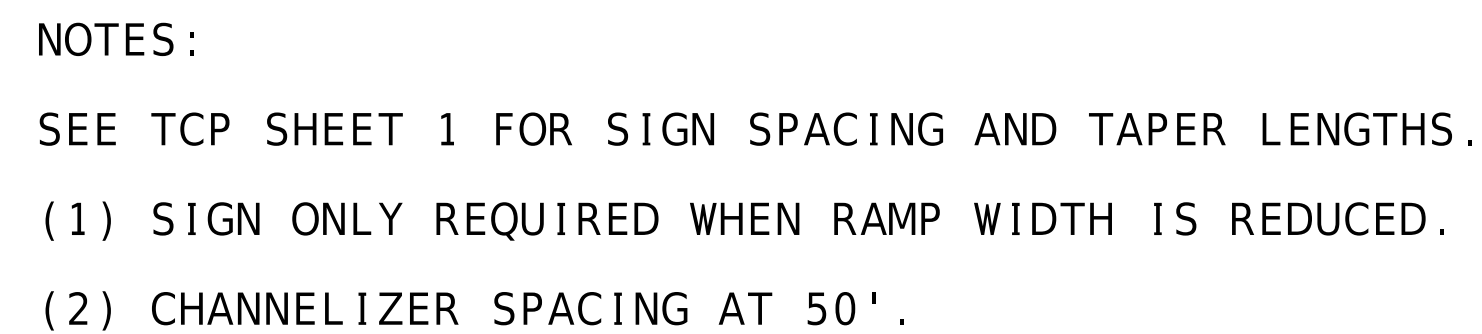


NOT TO SCALE

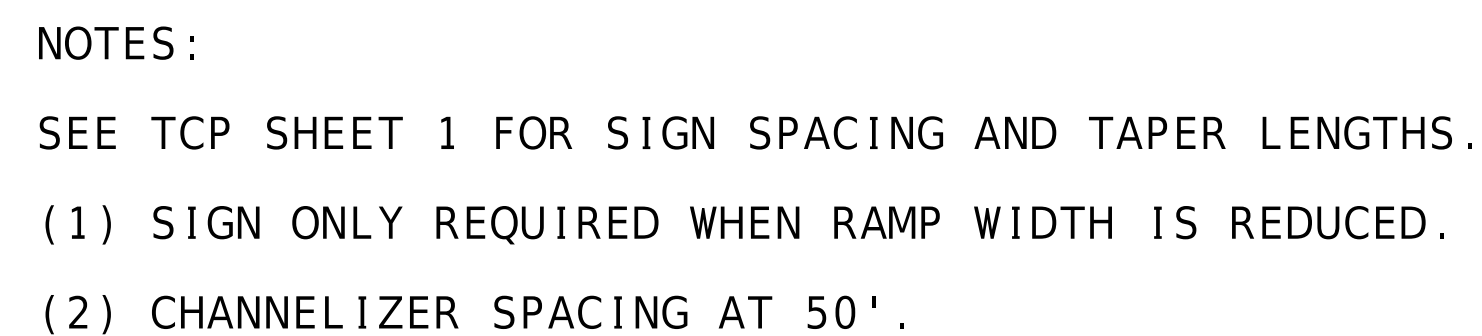

NOT TO SCALE

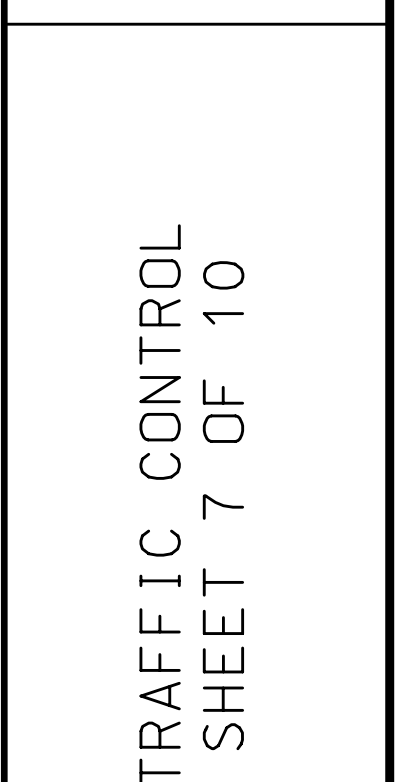

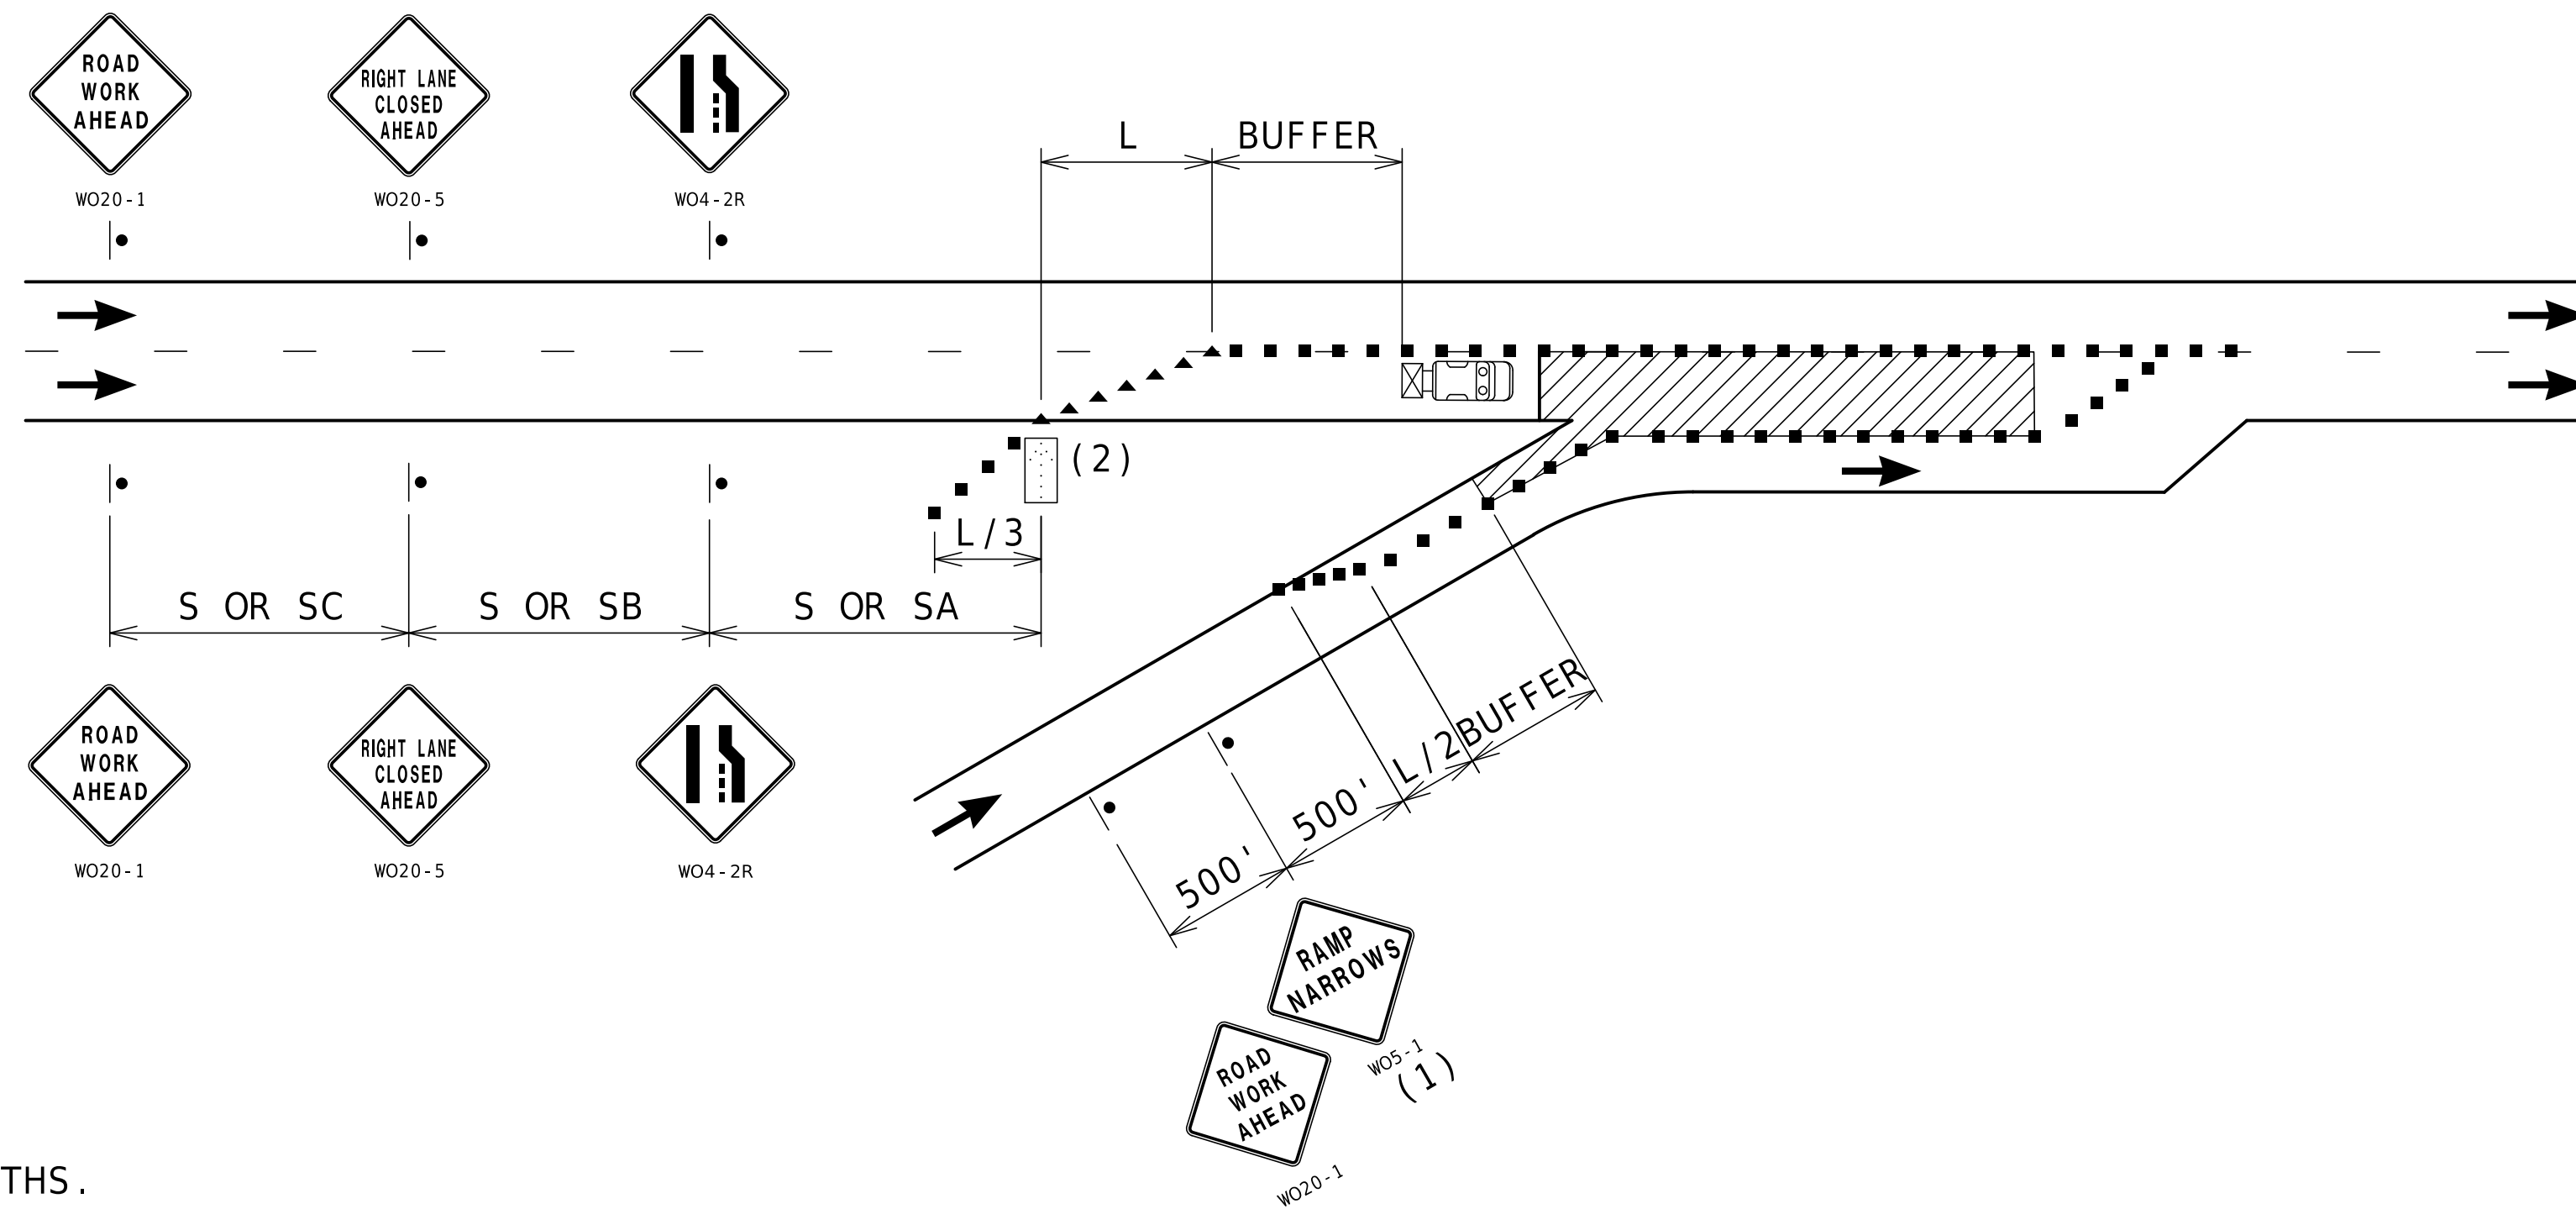

NOTES:


SEE TCP SHEET 1 FOR SIGN SPACING AND TAPER LENGTHS.

(1) SIGN ONLY REQUIRED WHEN RAMP WIDTH IS REDUCED.

(2) THE LOCATION OF THE SIGN SEQUENCE AND MERGE TAPER SHOULD BE ADJUCSTED SO THAT THE ARROW PANEL LOCATION IS NOT CONFUSING TO MOTORIST ON THE RAMP.

ENTRANCE RAMP AREA
MAINLINE WORK

NOT TO SCALE

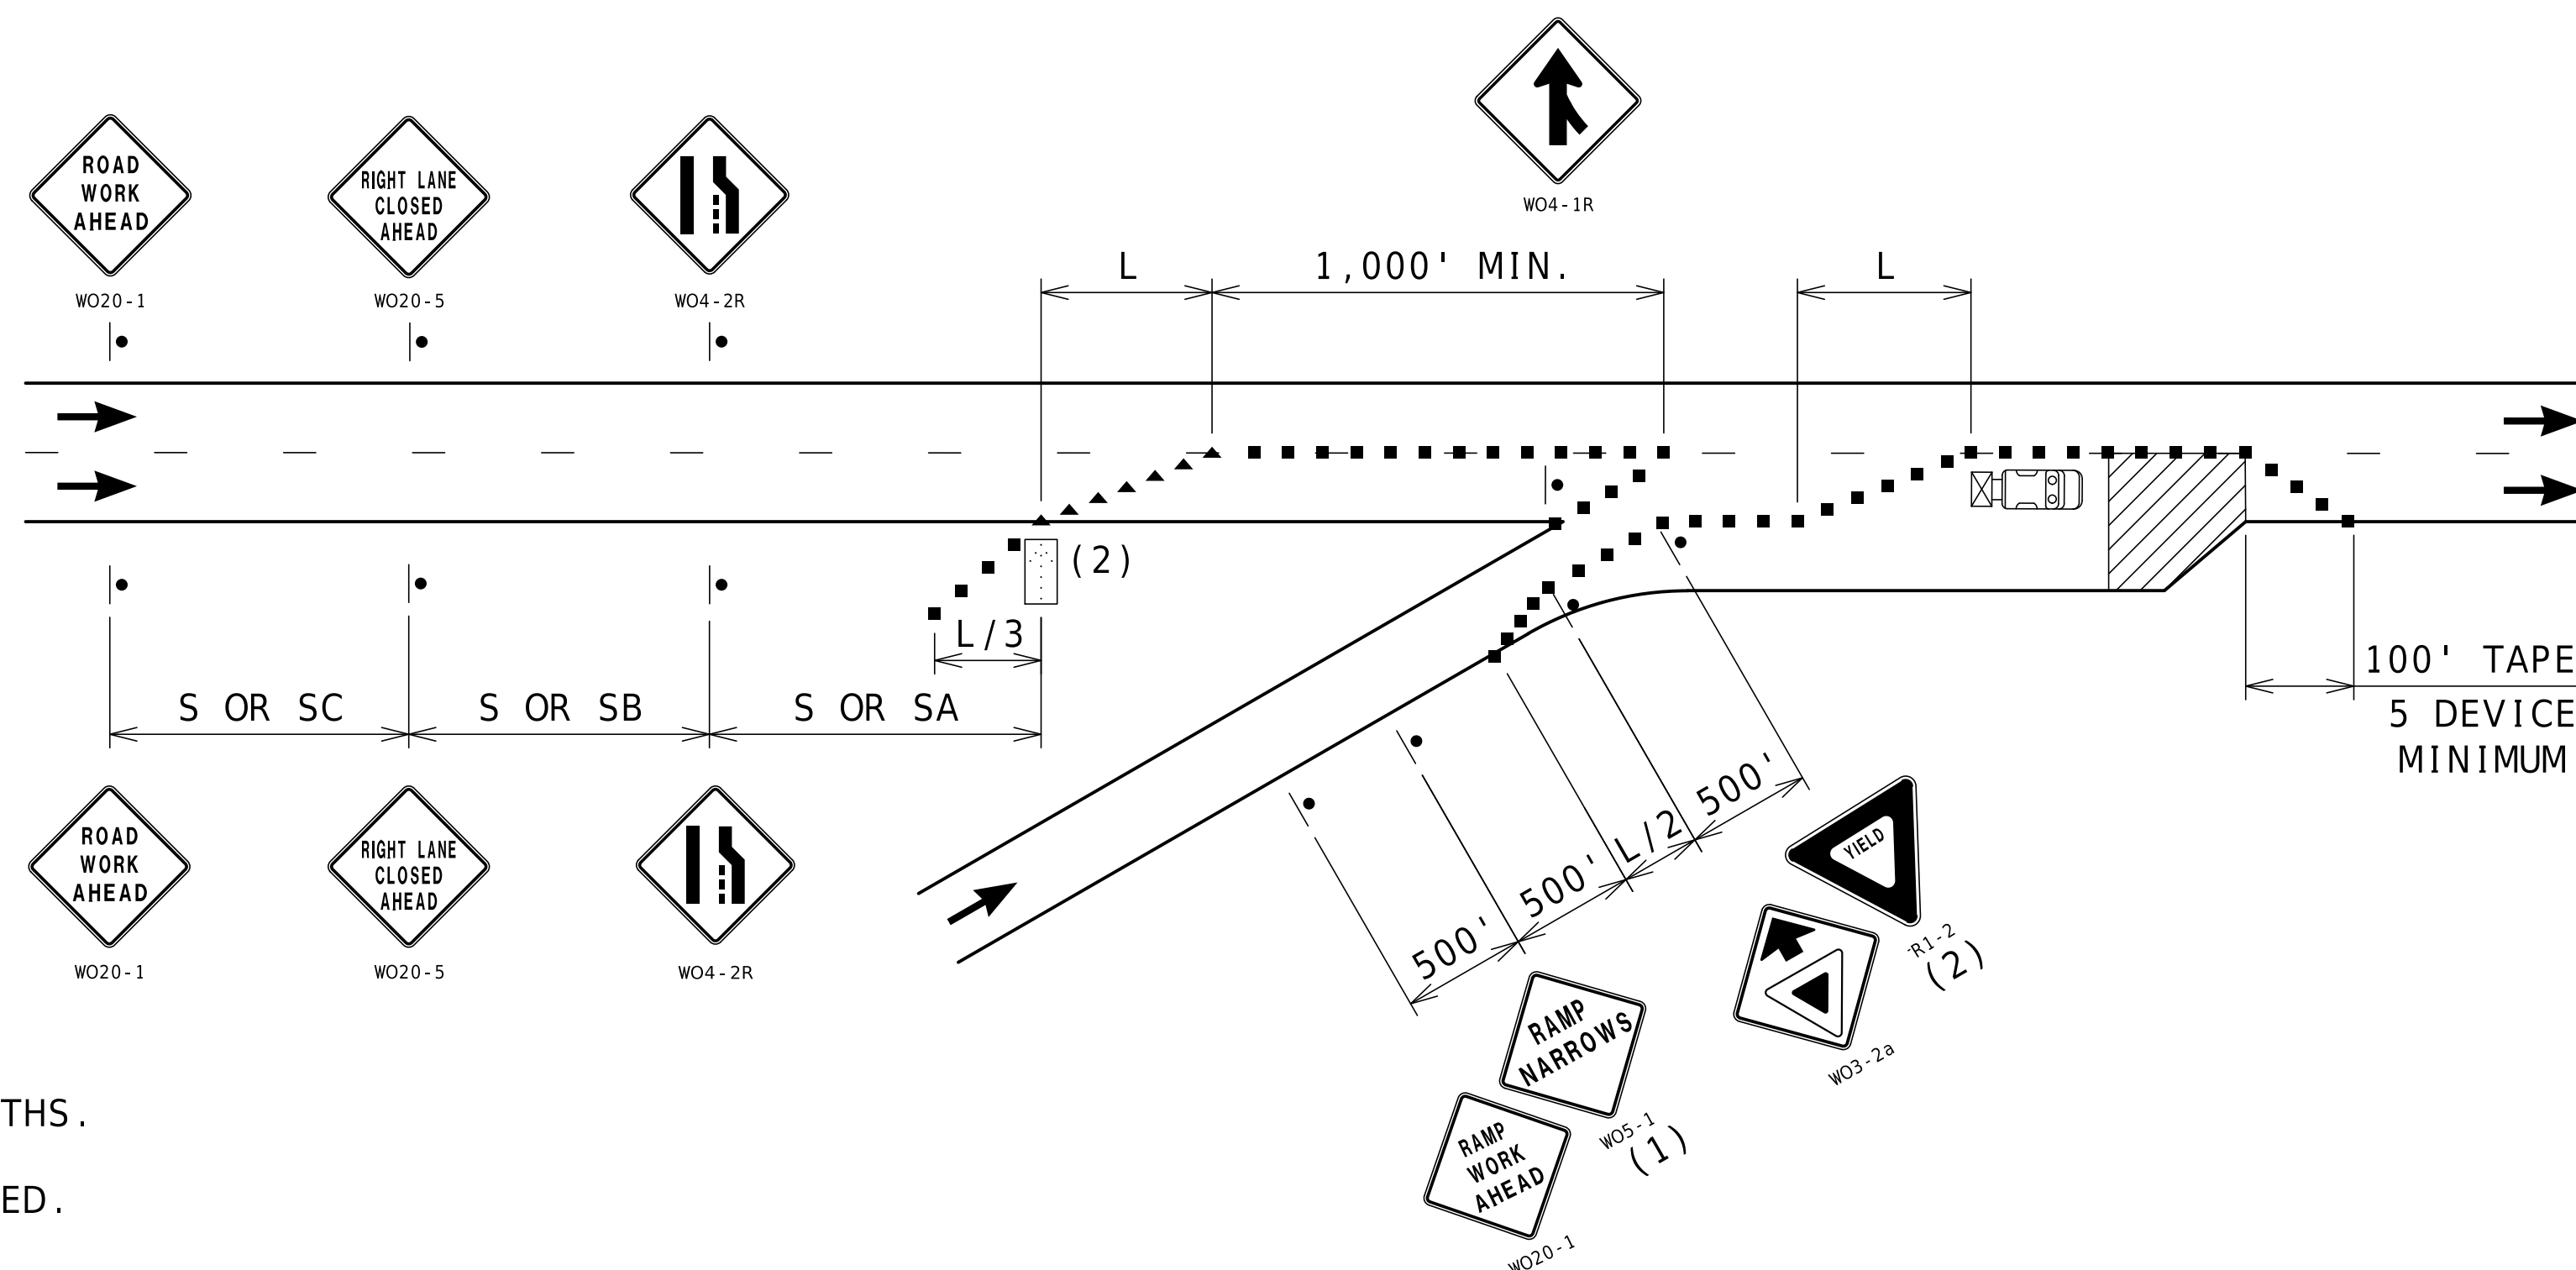

NOTES:

SEE TCP SHEET 1 FOR SIGN SPACING AND TAPER LENGTHS.

(1) SIGN ONLY REQUIRED WHEN RAMP WIDTH IS REDUCED.

(2) SIGN SHOULD BE PLACED ON THE RAMP TO PROVIDE ADEQUATE VISIBILITY OF MAINLINE TRAFFIC.


(3) THE LOCATION OF THE SIGN SEQUENCE AND MERGE TAPER SHOULD BE ADJUCSTED SO THAT THE ARROW PANEL LOCATION IS NOT CONFUSING TO MOTORIST ON THE RAMP.

ENTRANCE RAMP AREA
ACCELERATION LANE WORK

NOT TO SCALE

STATE OF MISSOURI CLARK HARTMANN NUMBER PE-2023008265 PROFESSIONAL ENGINEER 10/01/2026 7:25:05 AM CLARK HARTMANN - CIVIL MO-PE-2023008265	
DATE PREPARED 9/30/2026	
ROUTE VARIOUS	STATE MO
DISTRICT KC	SHEET NO. 9
COUNTY VARIOUS	
JOB NO. ST0140B	
CONTRACT ID.	
PROJECT NO.	
BRIDGE NO.	
DESCRIPTION	
DATE	

MISSOURI HIGHWAYS AND TRANSPORTATION COMMISSION	105 WEST CAPITOL JEFFERSON CITY, MO 65102 1-888-ASK-MODOT (1-888-275-6636)
MoDOT	

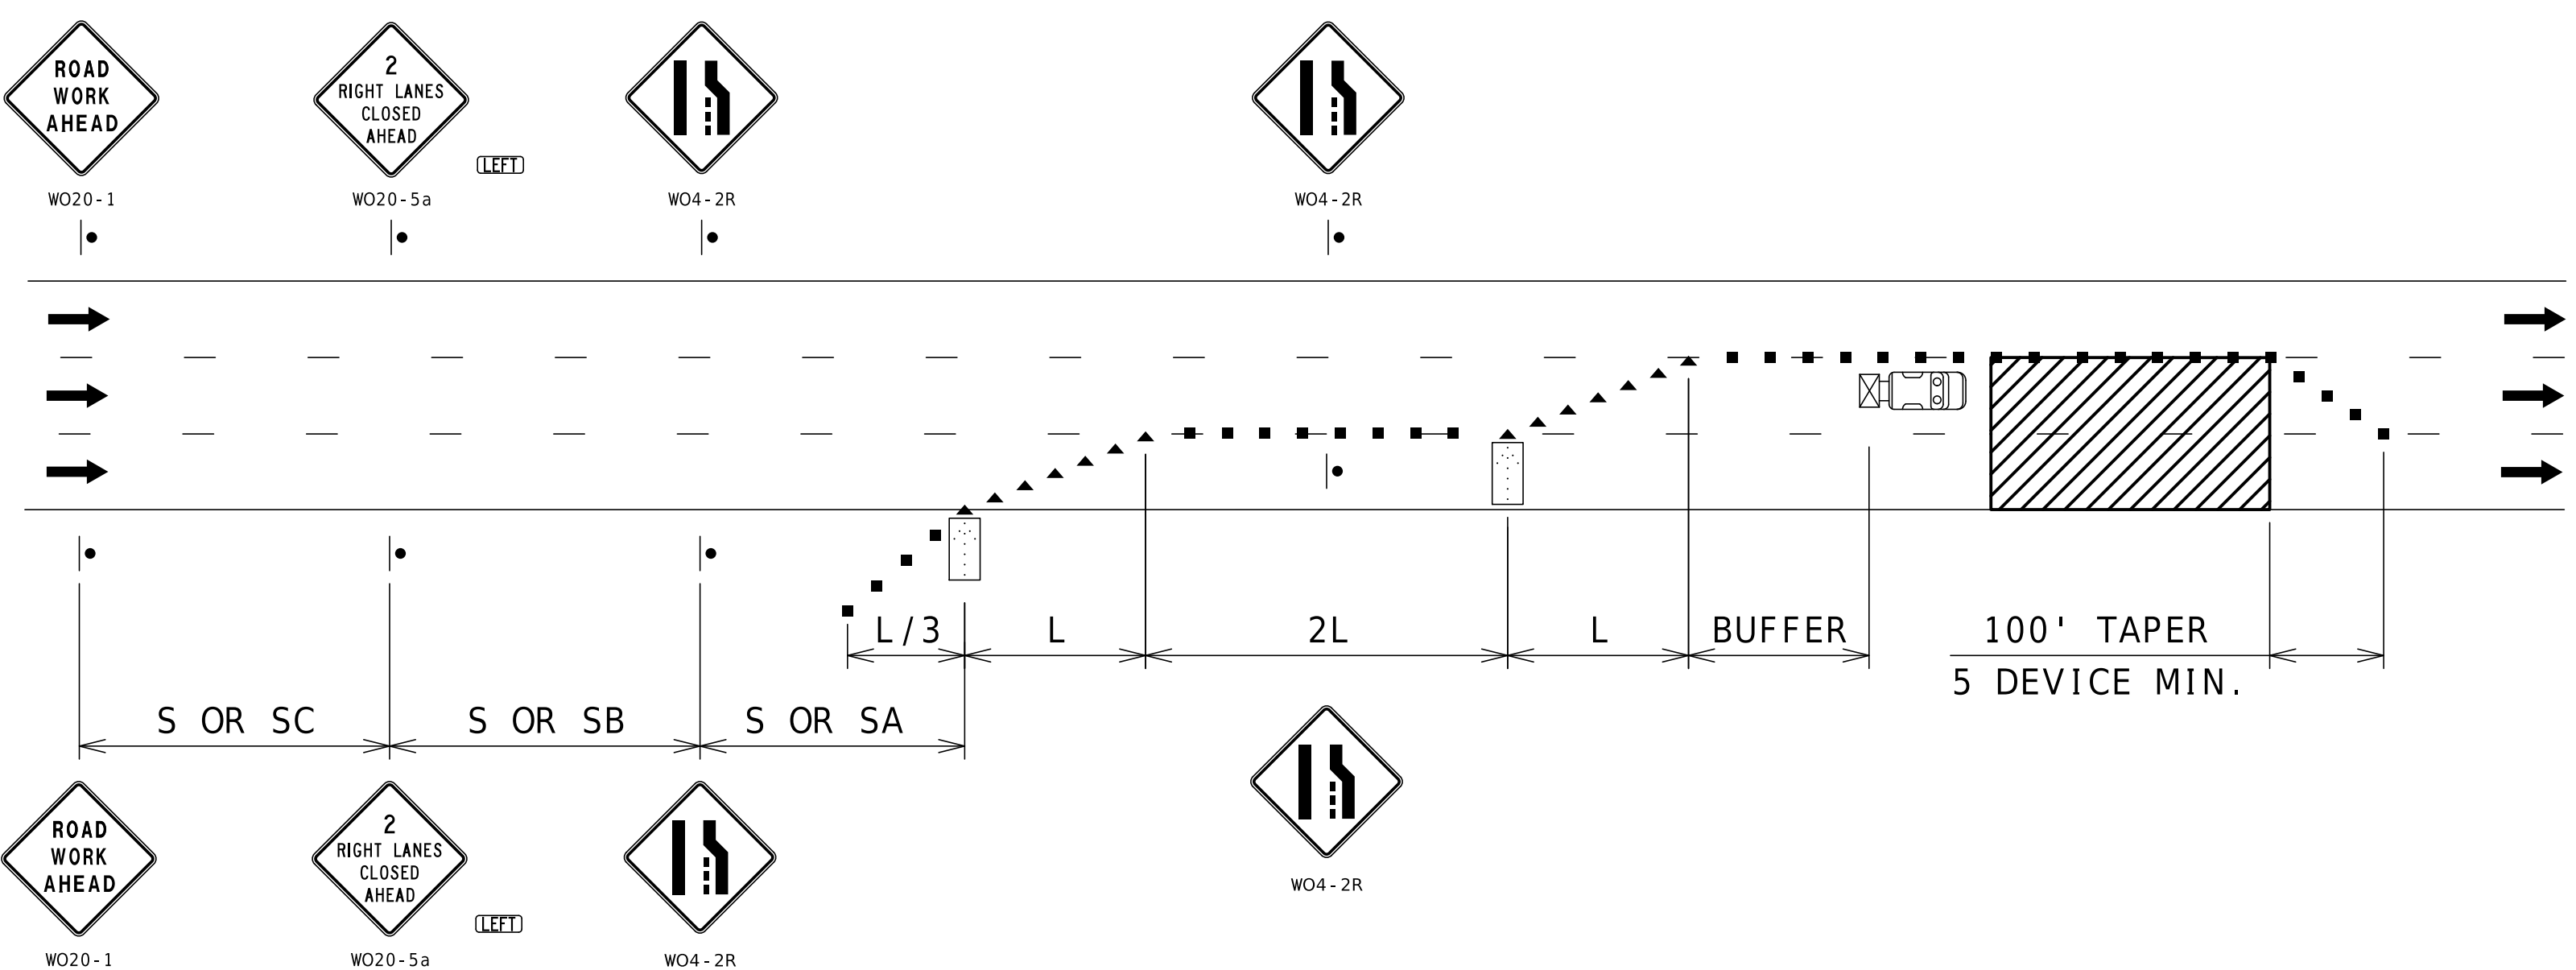


NOTES:

SEE TCP SHEET 1 FOR SIGN SPACING AND TAPER LENGTHS.

DOUBLE LANE CLOSURE

NOT TO SCALE

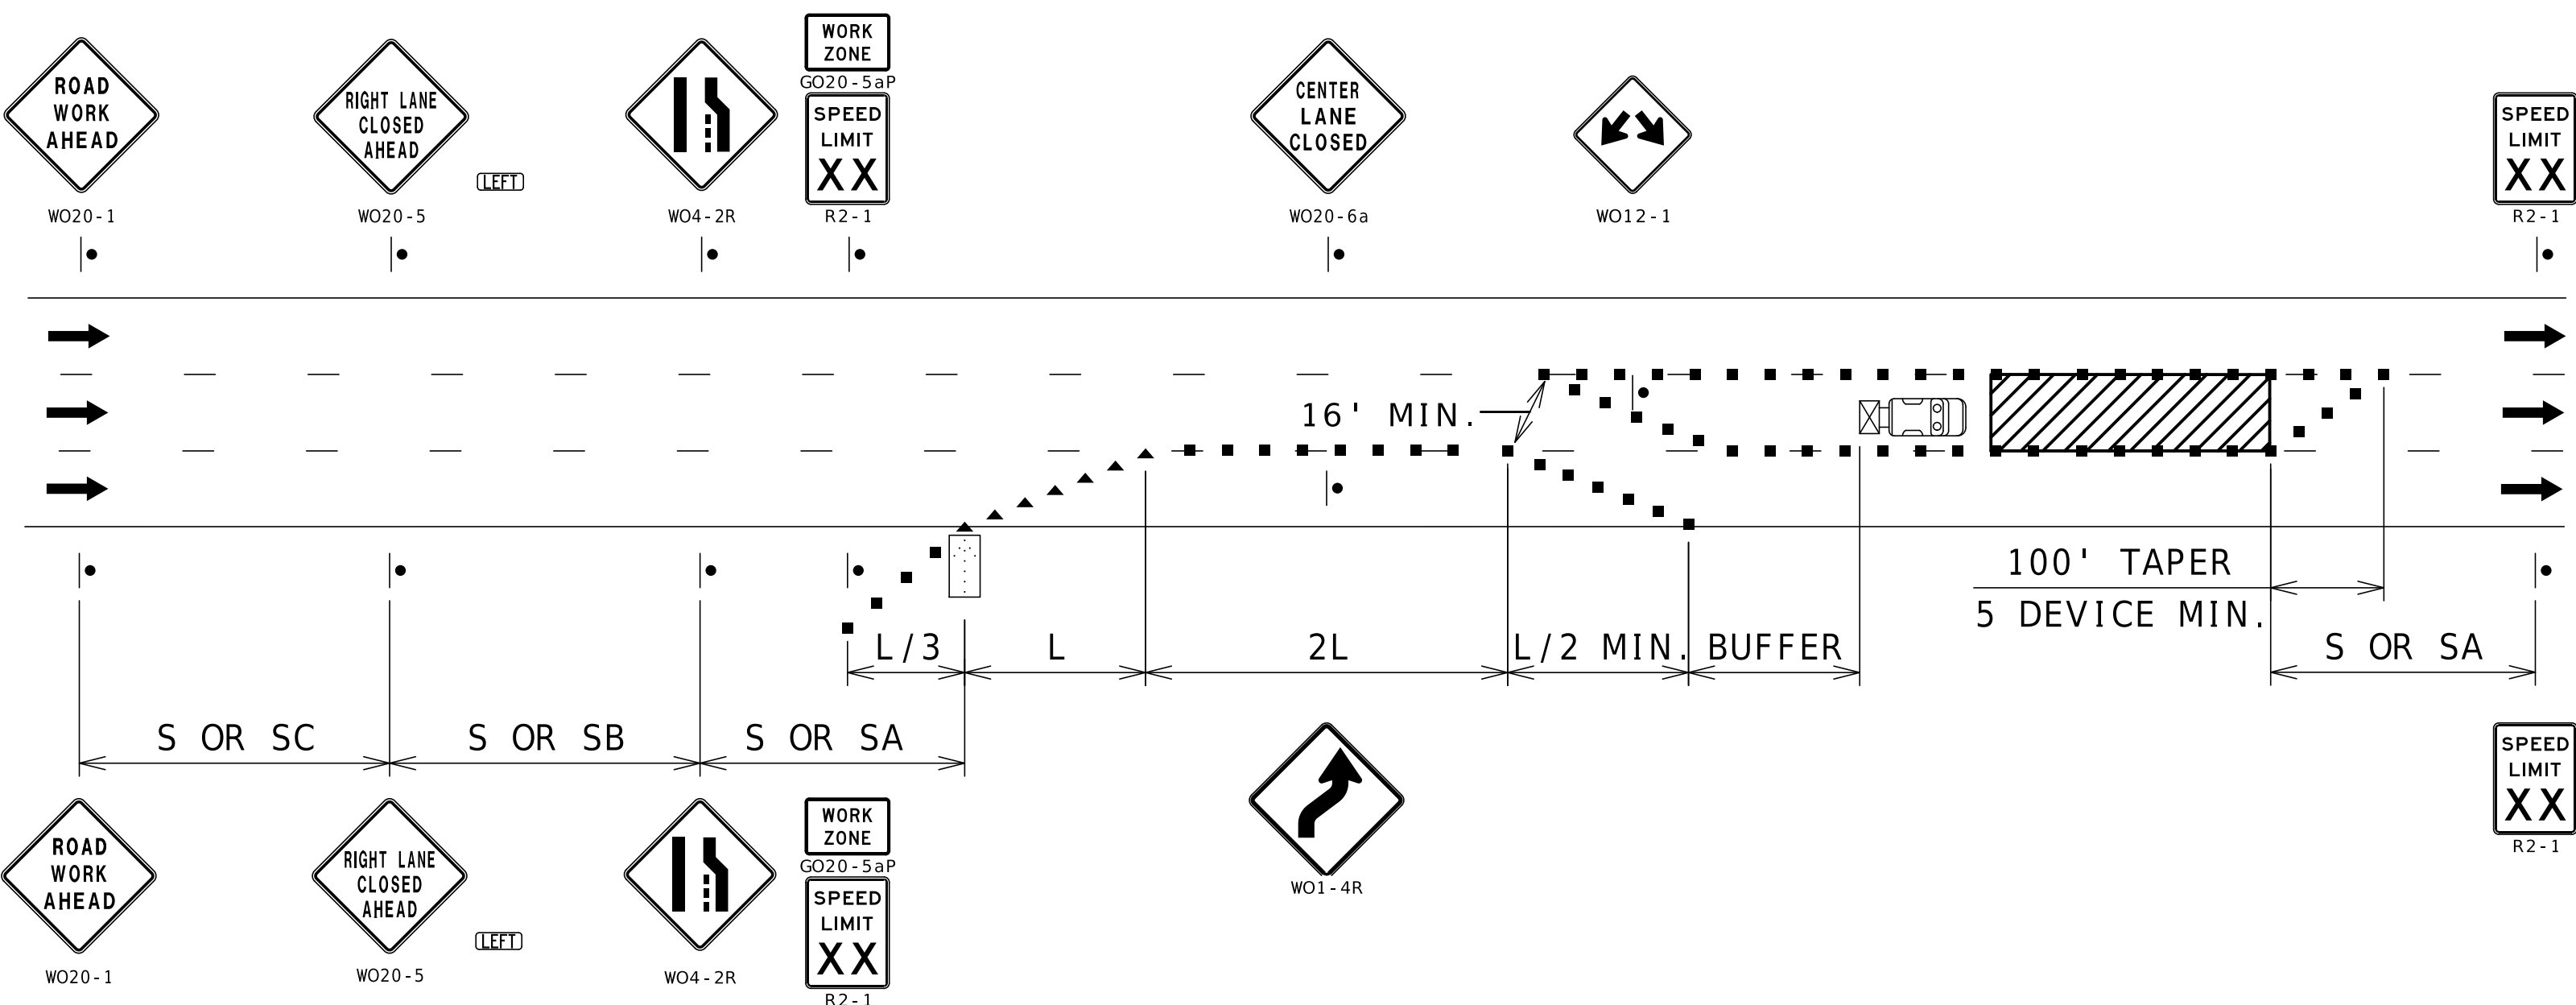

NOTES:

SEE TCP SHEET 1 FOR SIGN SPACING AND TAPER LENGTHS.

INTERIOR LANE CLOSURE

NOT TO SCALE

STATE OF MISSOURI

CLARK HARTMANN

NUMBER

PE-2023008265

PROFESSIONAL ENGINEER

1001/2026 7:25:35 AM

CLARK HARTMANN - CIVIL

MO-PE-2023008265

DATE PREPARED

9/30/2026

ROUTE

VARIOUS

STATE

MO

DISTRICT

KC

SHEET NO.

10

COUNTY

VARIOUS

JOB NO.

ST0140B

CONTRACT ID.

PROJECT NO.

BRIDGE NO.

DESCRIPTION

DATE

MISSOURI HIGHWAYS AND TRANSPORTATION COMMISSION


105 WEST CAPITOL

JEFFERSON CITY, MO 65102

1-888-ASK-MODOT (1-888-275-6636)

TRAFFIC CONTROL


SHEET 9 OF 10

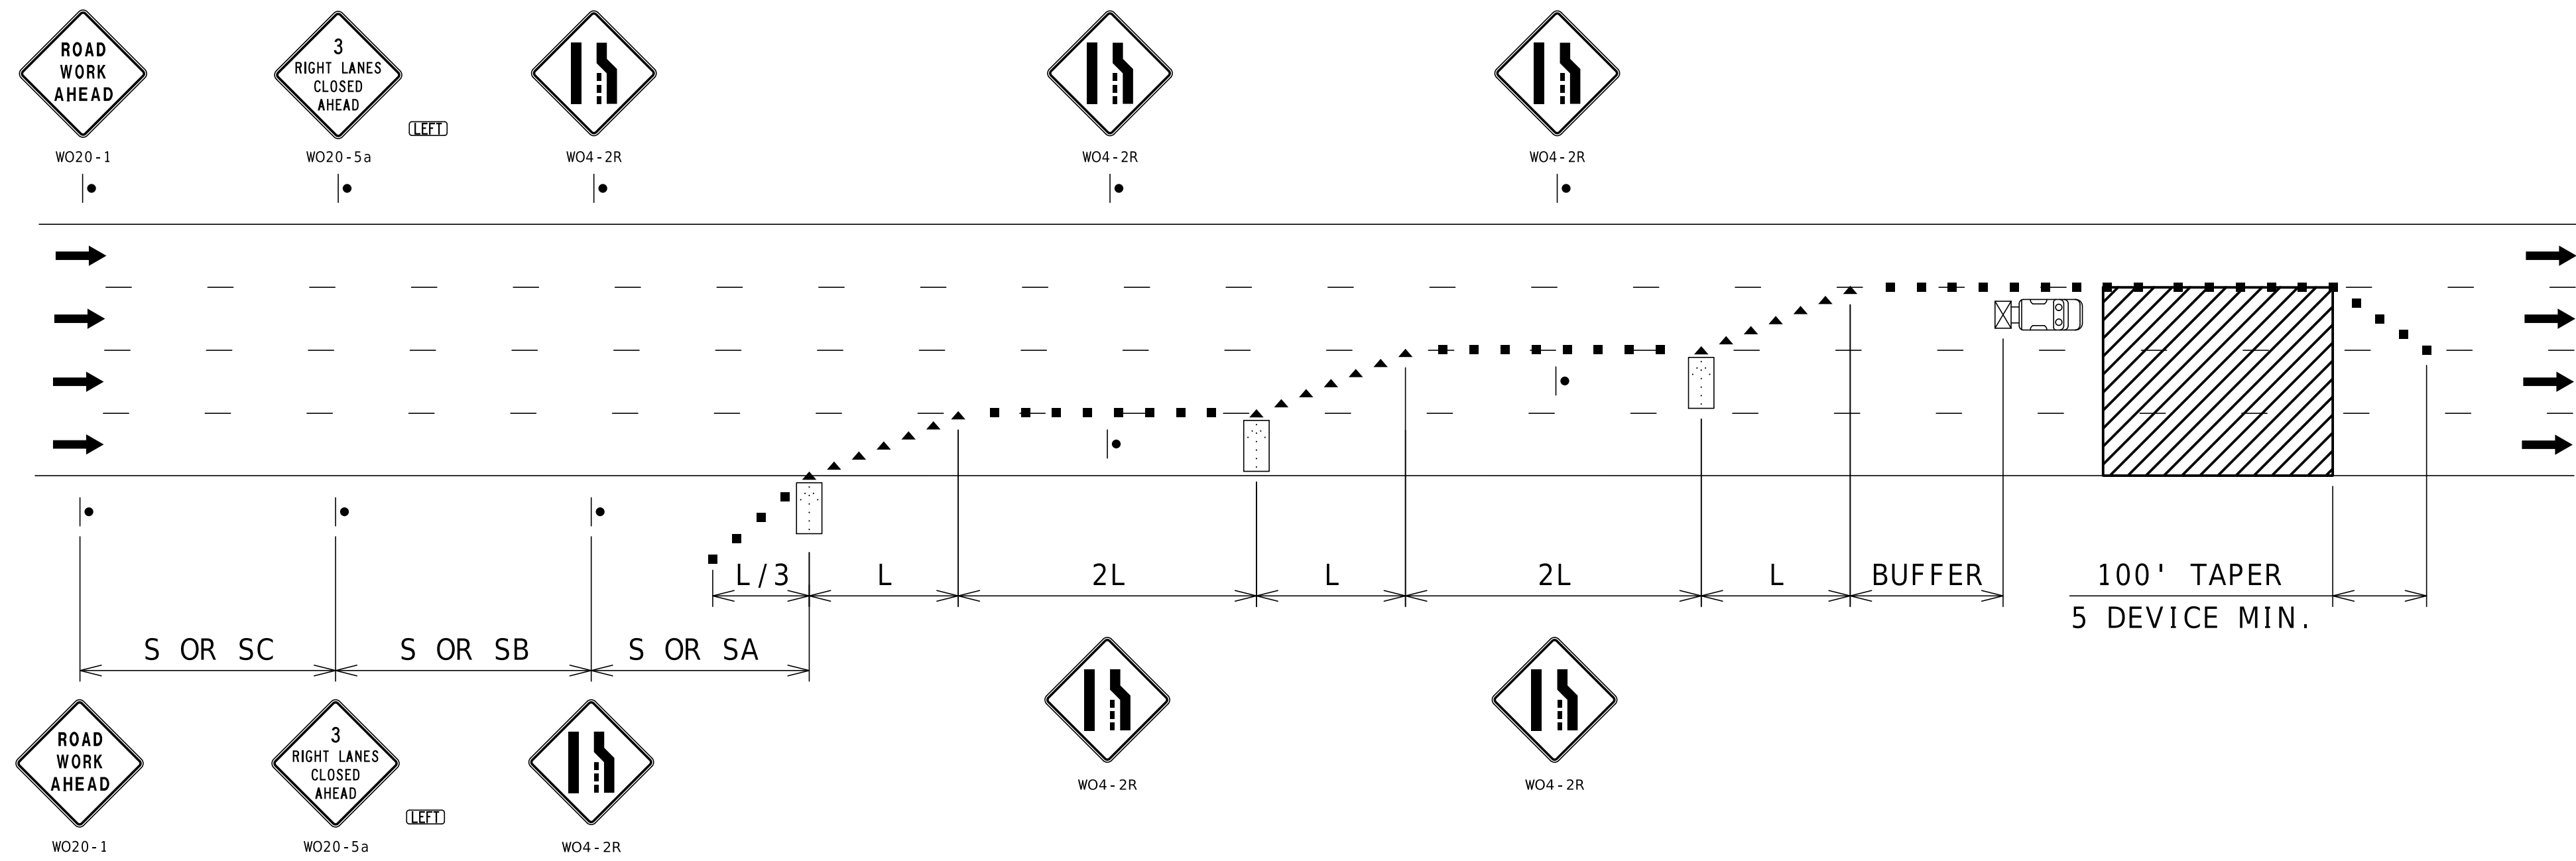

NOTES:
SEE TCP SHEET 1 FOR SIGN SPACING AND TAPER LENGTHS.

NOT TO SCALE


TRIPLE LANE CLOSURE

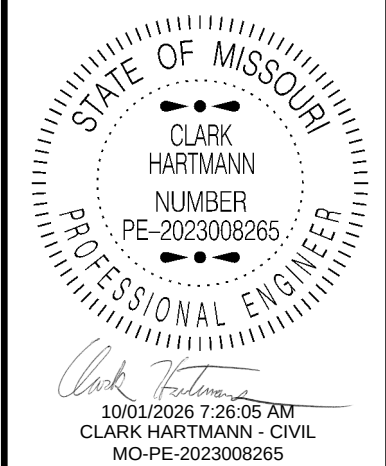



DATE PREPARED 9/30/2026	
ROUTE VARIOUS	STATE MO
DISTRICT KC	SHEET NO. 11
COUNTY VARIOUS	
JOB NO. ST0140B	
CONTRACT ID.	
PROJECT NO.	
BRIDGE NO.	

DESCRIPTION	DATE

MISSOURI HIGHWAYS AND TRANSPORTATION COMMISSION

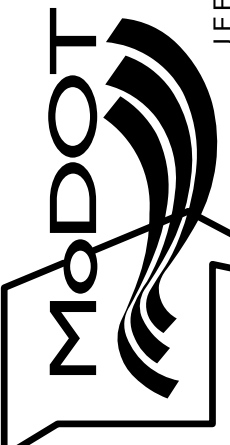

105 WEST CAPITOL
JEFFERSON CITY, MO 65102
1-888-ASK-MODOT (1-888-275-6636)

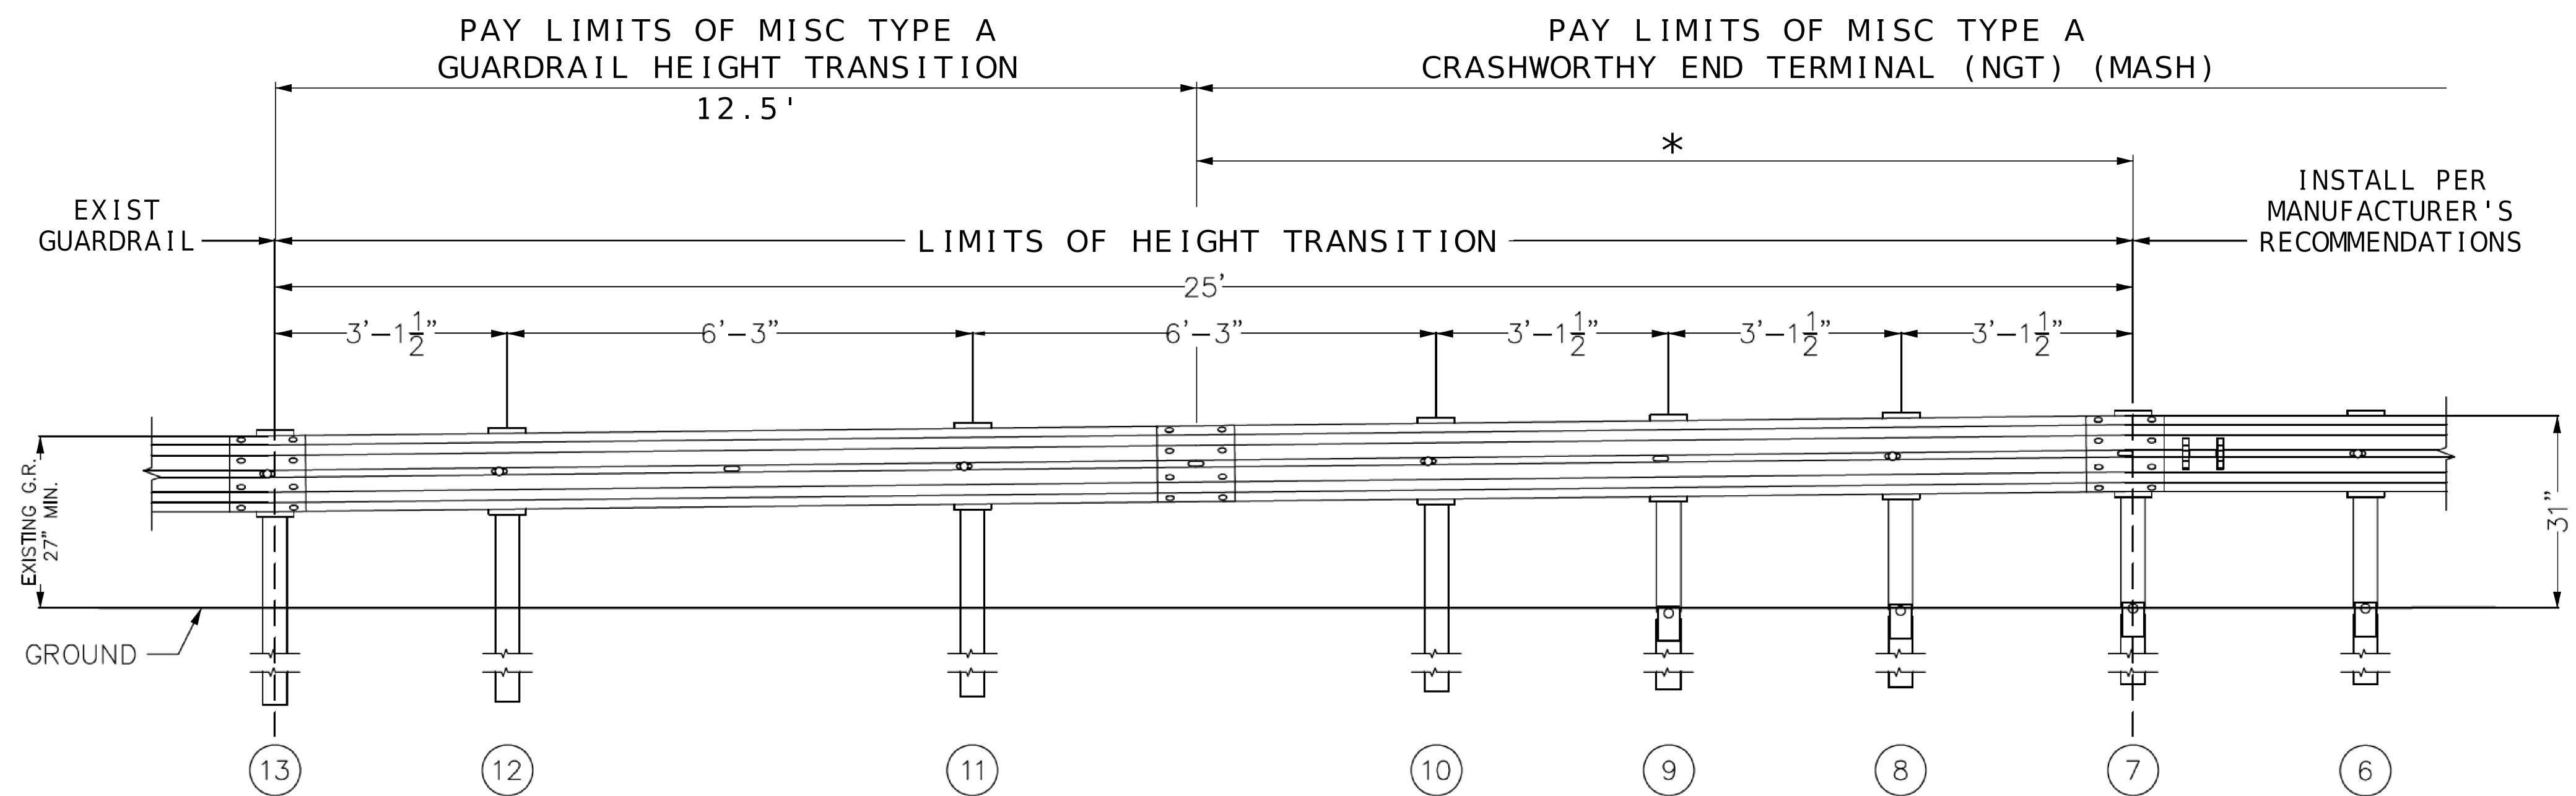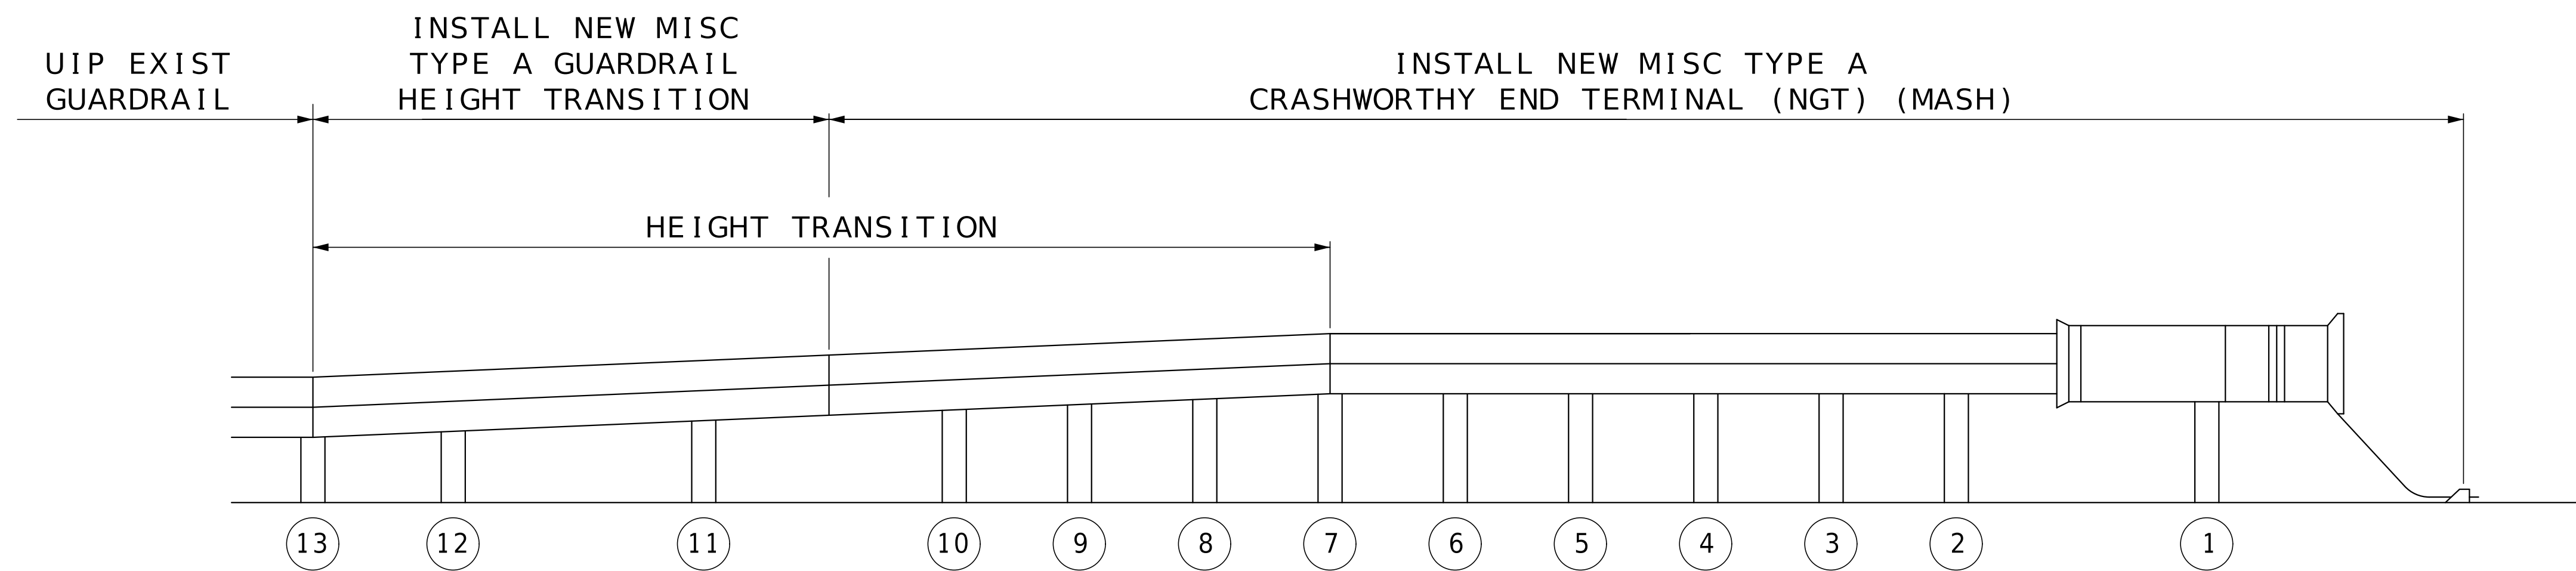

NOTE:
 GUARDRAIL INSTALLATION SHALL FOLLOW MANUFACTURER'S
 RECOMMENDATIONS/SPECIFICATIONS/DRAWINGS UNLESS OTHERWISE
 NOTED IN THE PLANS AND/OR JOB SPECIAL PROVISIONS.

* TRANSITION HEIGHT FROM POST 7 THROUGH POST 10 AND
 MID-SPAN SPLICE. INSTALLATION IS MODIFIED FROM TYPICAL
 MANUFACTURER'S RECOMMENDATIONS.

DRAWING NOT TO SCALE. FOLLOW DIMENSIONS



DATE PREPARED
 10/6/2026

ROUTE STATE
 VARIOUS MO

DISTRICT SHEET NO.
 KC 12

COUNTY
 VARIOUS

JOB NO.
 ST0140B

CONTRACT ID.

PROJECT NO.

BRIDGE NO.

DESCRIPTION

DATE

MISSOURI HIGHWAYS AND TRANSPORTATION
 COMMISSION

105 WEST CAPITOL
 JEFFERSON CITY, MO 65102

1-888-ASK-MODOT (1-888-275-6636)

MoDOT

TYPE A CRASHWORTHY END TERMINAL -
 NEXT GENERATION TERMINAL (NGT) (MASH)

& TYPE A GUARDRAIL HEIGHT TRANSITION

SPECIAL SHEET 1 OF 1