

DESIGN DESIGNATION

A.A.D.T. - 2024 = 2868
T = 15.9 %
V = 55 M.P.H.

FUNCTIONAL CLASSIFICATION - MINOR ARTERIAL

NO NEW R/W



KEY MAP
LOCATION OF MARIES & PHELPS COUNTIES


CONVENTIONAL SYMBOLS

(USED IN PLANS)

	EXISTING	NEW
BUILDINGS AND STRUCTURES		
GUARD RAIL		
GUARD CABLE		
CONCRETE RIGHT-OF-WAY MARKER		
STEEL RIGHT-OF-WAY MARKER		
LOCATION SURVEY MARKER		
UTILITIES		
FIBER OPTICS	-FO-	-FO-
OVERHEAD CABLE TV	-OTV-	-OTV-
UNDERGROUND CABLE TV	-UTV-	-UTV-
OVERHEAD TELEPHONE	-OT-	-OT-
UNDERGROUND TELEPHONE	-UT-	-UT-
OVERHEAD POWER	-OE-	-OE-
UNDERGROUND POWER	-UE-	-UE-
SANITARY SEWER	-S-	-S-
STORM SEWER	-SS-	-SS-
GAS	-G-	-G-
WATER	-W-	-W-
MANHOLE		
FIRE HYDRANT		
WATER VALVE		
WATER METER		
DROP INLET		
DITCH BLOCK		
GROUND MOUNTED SIGN		
LIGHT POLE		
H-FRAME POWER POLE		
TELEPHONE PEDESTAL		
FENCE		
CHAIN LINK		
WOVEN WIRE		
GATE POST		
BENCHMARK		

NOTE: DASHED OR OPEN SYMBOLS INDICATE EXISTING FEATURES

MISSOURI HIGHWAYS AND TRANSPORTATION COMMISSION
PLANS FOR PROPOSED
STATE HIGHWAY
MARIES & PHELPS COUNTIES

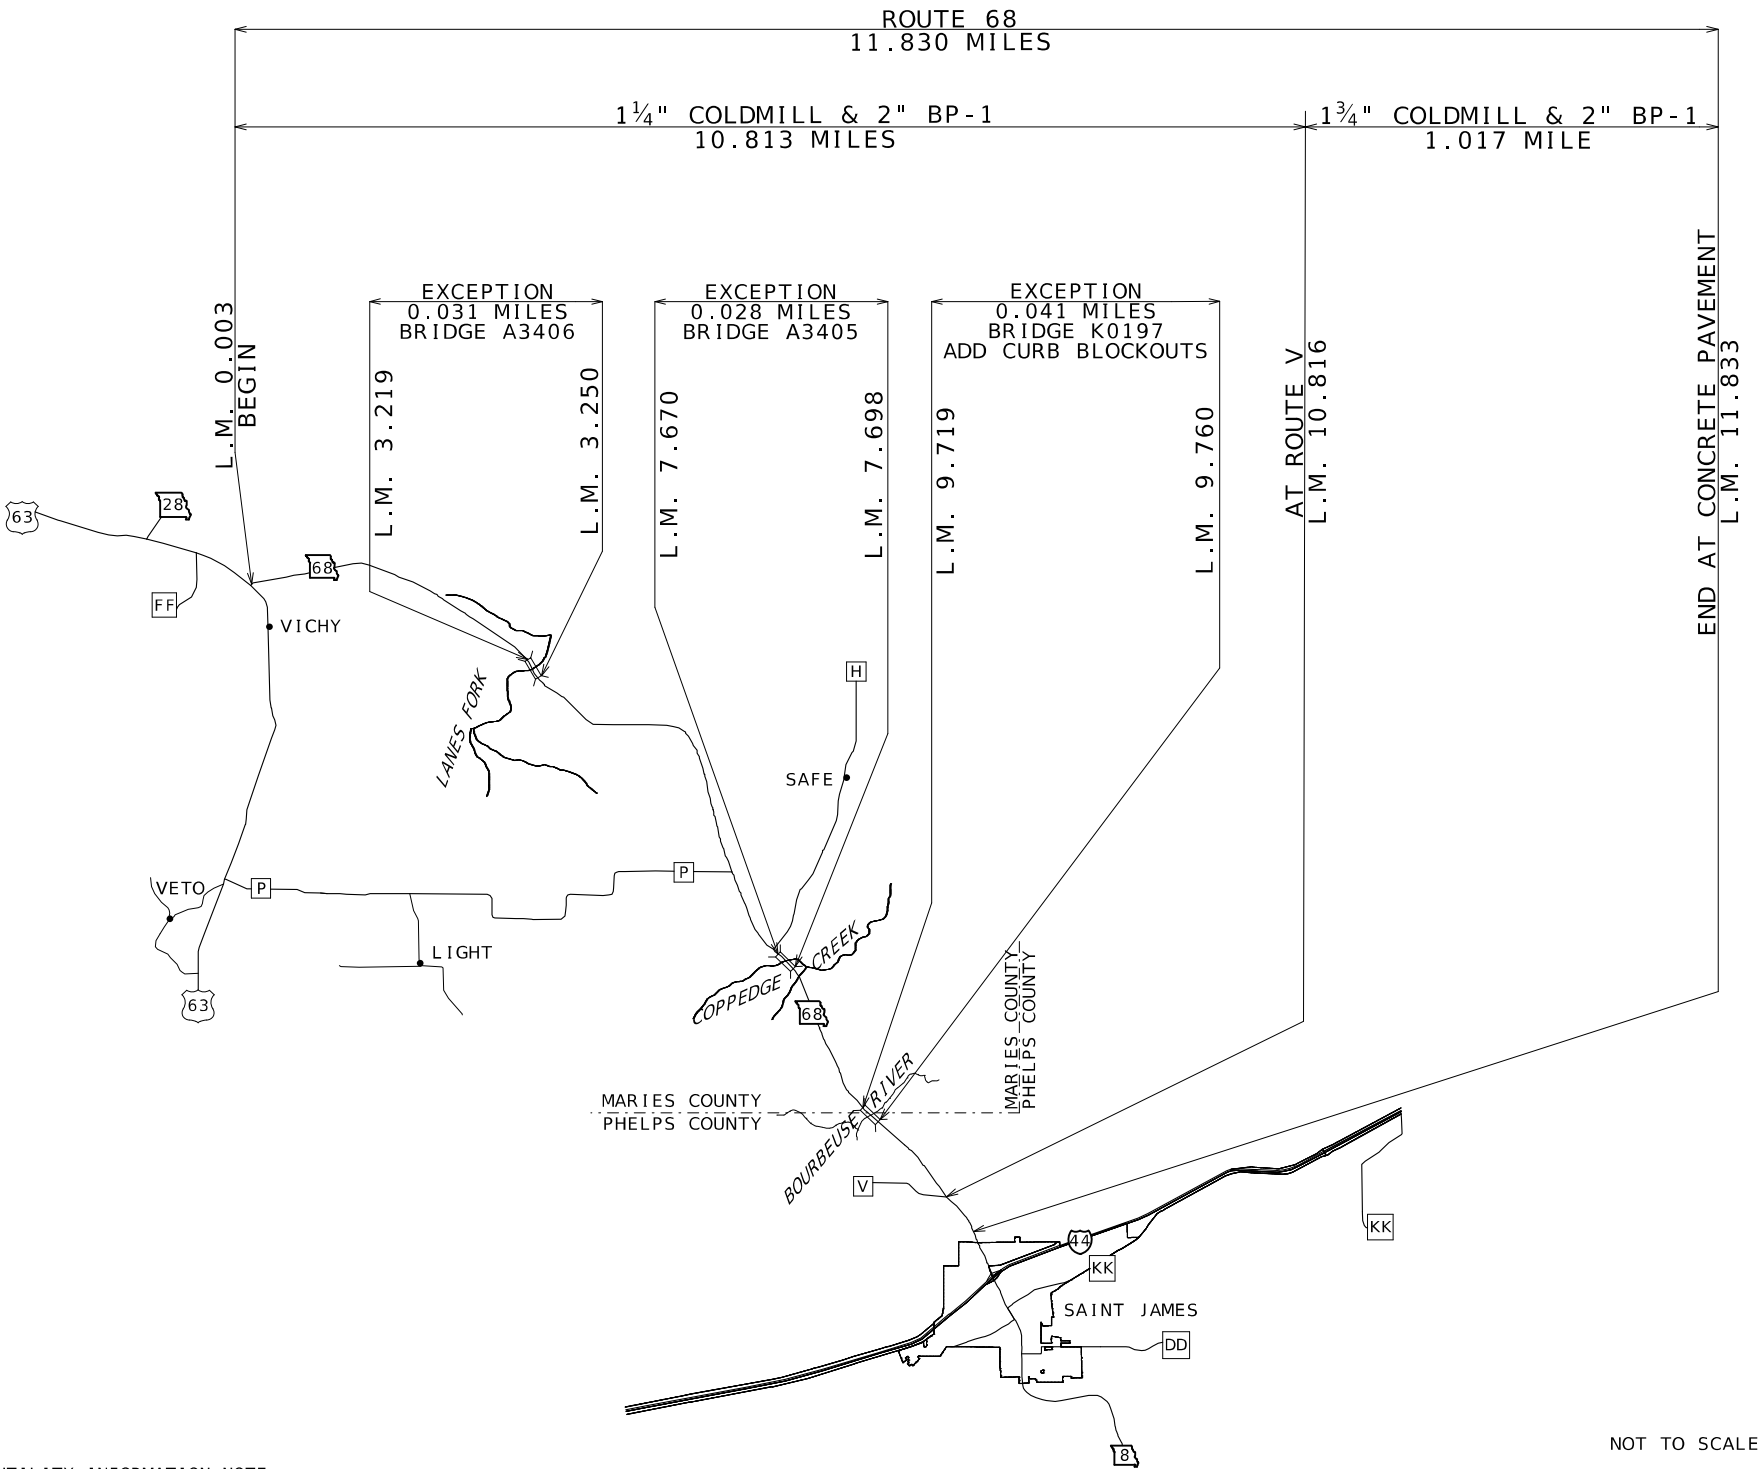

UTILITY INFORMATION NOTE:

THE EXISTENCE AND APPROXIMATE LOCATION OF UTILITY FACILITIES KNOWN TO EXIST, AS SHOWN ON THE PLANS, ARE BASED ON THE BEST INFORMATION AVAILABLE TO MISS ON "AS-IS" AND THE COMMISSION EXPRESSLY DISCLAIMS ANY REPRESENTATION OR WARRANTY AS TO THE COMPLETENESS, ACCURACY, OR SUITABILITY OF THE INFORM ACTION FOR ANY USE. RELIANCE UPON THIS INFORMATION IS DONE AT THE RISK AND PERIL OF THE USER, AND THE COMMISSION SHALL NOT BE LIABLE FOR ANY DAMAGES THAT MAY ARISE FROM ANY ERROR IN THE INFORMATION. IT IS, THEREFORE, THE RESPONSIBILITY OF THE CONTRACTOR TO VERIFY THE EXISTENCE, LOCATION AND STATUS OF ANY FACILITY. SUCH VERIFICATION INCLUDES DIRECT CONTACT WITH THE LISTED UTILITIES.

INDEX OF SHEETS

DESCRIPTION	SHEET NUMBER
TITLE SHEET	1
TYPICAL SECTIONS (TS) (2 SHEETS)	2
QUANTITIES (QU) (3 SHEETS)	3
SPECIAL SHEET (SS)	4-8
TRAFFIC CONTROL SHEETS (TC)	9-16
BRIDGE SHEETS (BR)	1-4

LENGTH OF PROJECT

ROUTE 68		
BEGINNING OF PROJECT	LOG MILE	0.003
END OF PROJECT	LOG MILE	11.833
APPARENT LENGTH		11.830 MILES
EXCEPTIONS:		
BRIDGE A3406:		
	LOG MILE	3.219
	LOG MILE	3.250
		-163.68 FEET
BRIDGE A3405:		
	LOG MILE	7.670
	LOG MILE	7.698
		-147.84 FEET
BRIDGE K0197:		
	LOG MILE	9.719
	LOG MILE	9.760
		-216.48 FEET
TOTAL CORRECTIONS		-528.00 FEET
NET LENGTH OF PROJECT		61,934.40 FEET
STATE LENGTH		11.730 MILES
FOR INFORMATION ONLY ESTIMATED DISTURBED ACRES		0.1 ACRES



DATE PREPARED
8/10/2026

ROUTE
68

STATE
MO

DISTRICT
CD

SHEET NO.
1

COUNTY
MARIES & PHELPS


JOB NO.
JCD0309


CONTRACT ID.

PROJECT NO.

BRIDGE NO.

DESCRIPTION	DATE

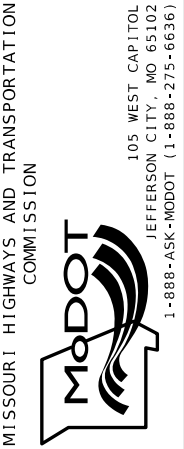

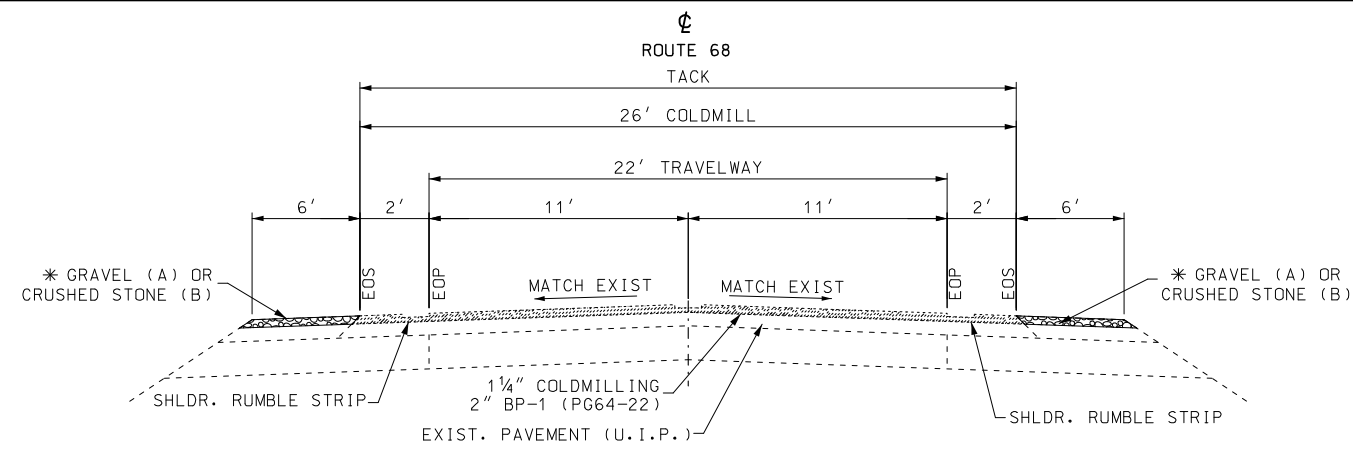


TYPICAL SECTION

RTE. 68
L.M. 0.003 TO L.M. 3.219
L.M. 3.250 TO L.M. 7.059
L.M. 8.019 TO L.M. 9.719
L.M. 9.760 TO L.M. 10.776

*TO BE PLACED AT L.M. 0.003 TO L.M. 0.238


BRIDGE EXCEPTIONS:
A3406: L.M. 3.219 TO L.M. 3.250
K0197: L.M. 9.719 TO L.M. 9.760

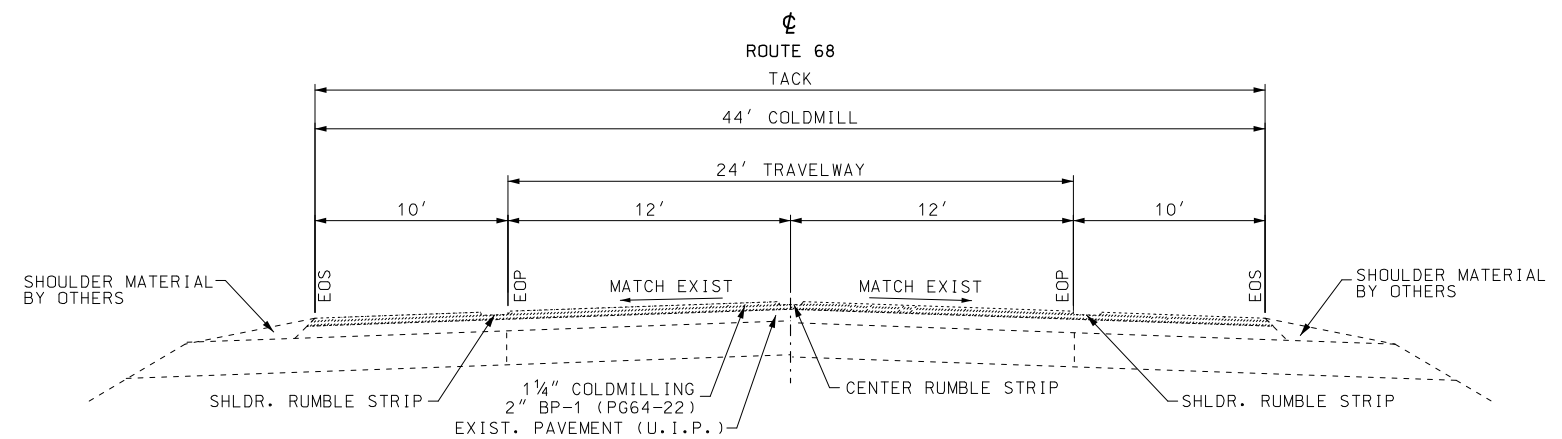

TYPICAL SECTION

RTE. 68
L.M. 7.059 TO L.M. 7.670
L.M. 7.698 TO L.M. 8.019

BRIDGE A3405 EXCEPTION:
L.M. 7.670 TO L.M. 7.698

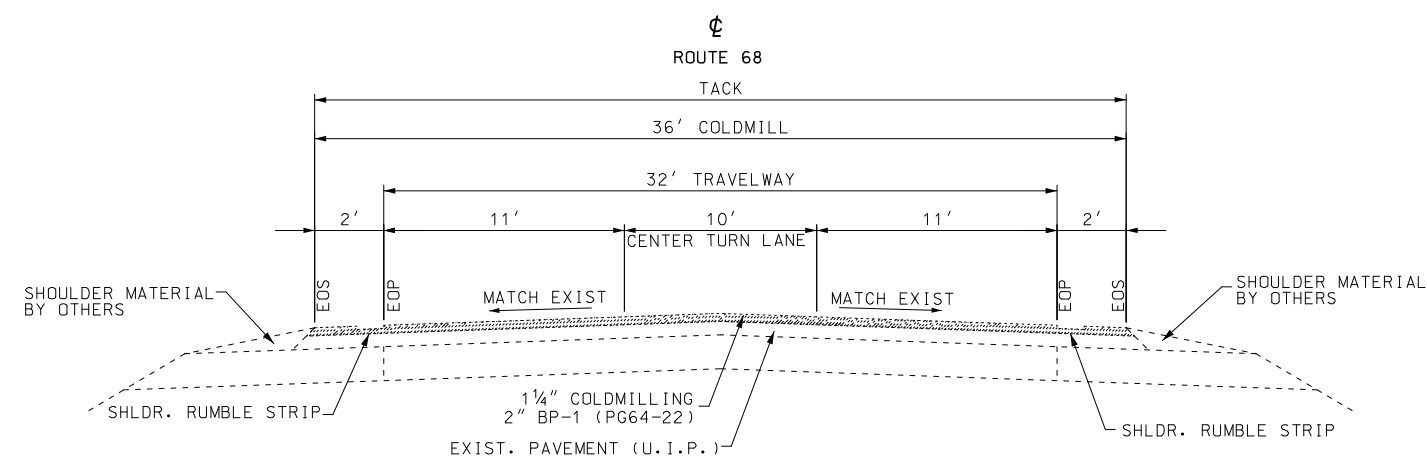


TYPICAL SECTION

RTE. 68
L.M. 10.776 TO L.M. 10.816

GENERAL NOTE:
SURFACE PLACEMENT SHALL BE ONE PASS PER LANE
NO S.E. CORRECTION.

NOT TO SCALE
TYPICAL SECTION
SHEET 1 OF 2

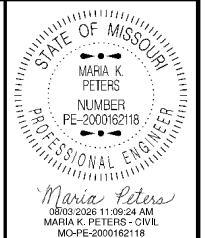


DATE PREPARED 7/30/2026	
ROUTE 68	STATE MO
DISTRICT CD	SHEET NO. 2
COUNTY MARIES & PHELPS	
JOB NO. JCD0309	
CONTRACT ID.	
PROJECT NO.	
BRIDGE NO.	

DESCRIPTION	DATE


MISSOURI HIGHWAYS AND TRANSPORTATION COMMISSION

105 WEST CAPITOL
JEFFERSON CITY, MO 65102
1-888-ASK-MODOT (1-888-275-6636)


MoDOT

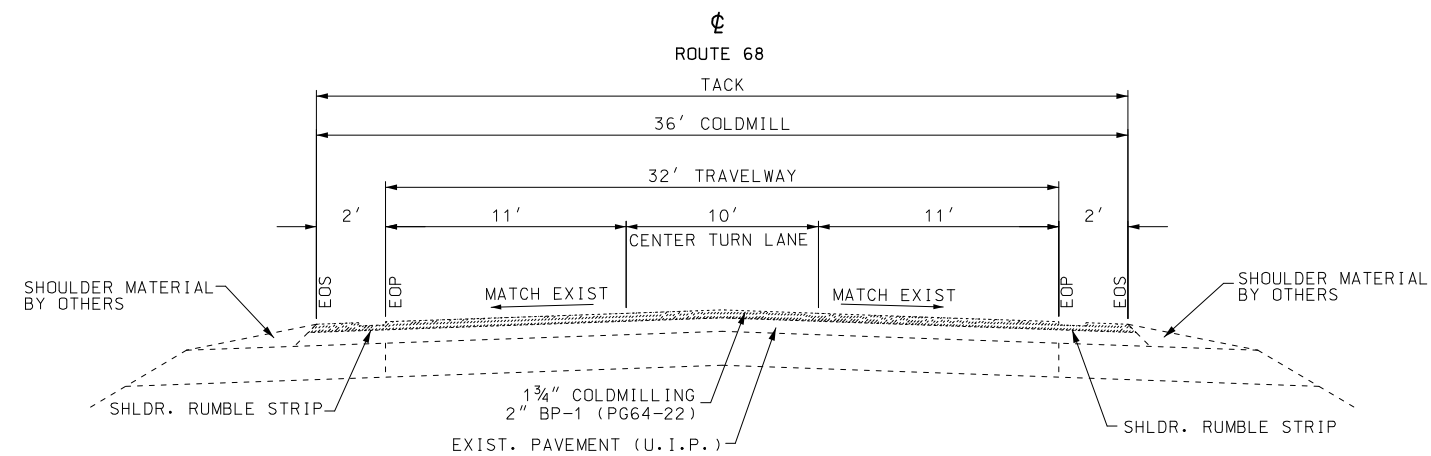

TYPICAL SECTION
RTE. 68
L.M. 10.816 to L.M. 10.926

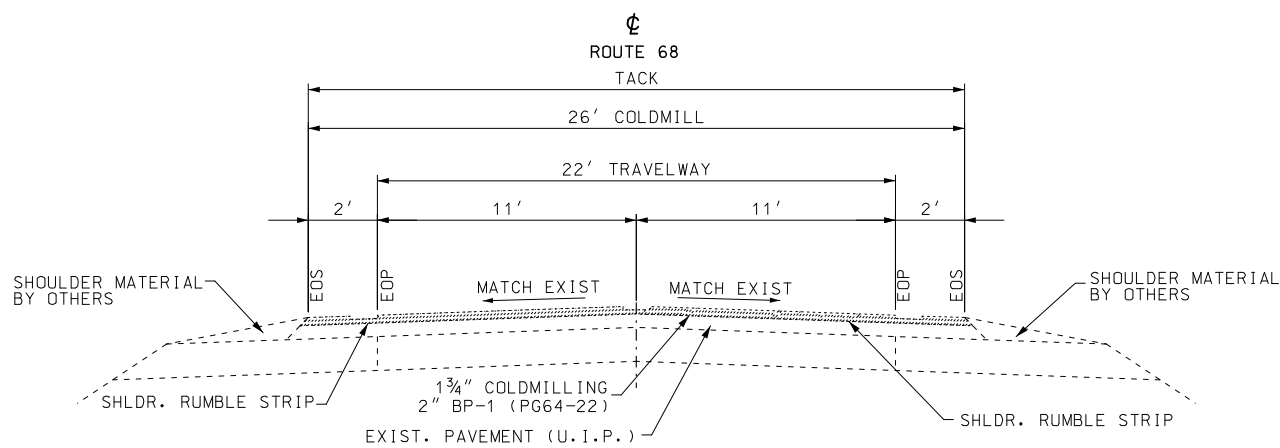

TYPICAL SECTION
RTE. 68
L.M. 10.926 TO L.M. 11.795

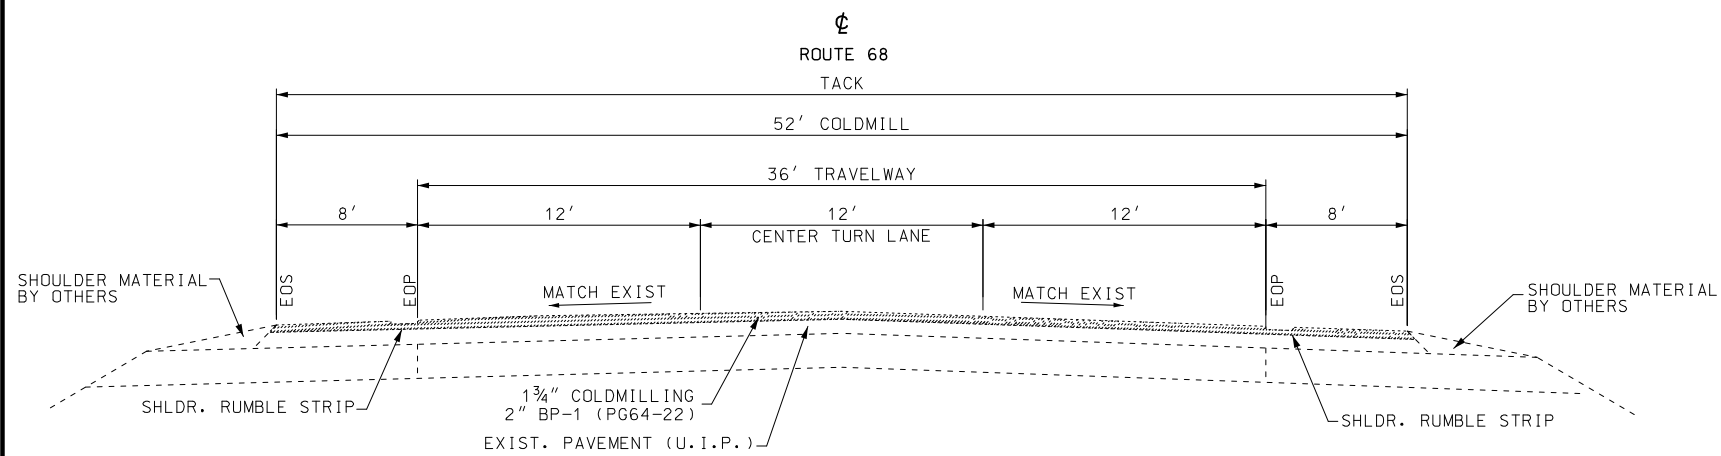

TYPICAL SECTION
RTE. 68
L.M. 11.795 TO L.M. 11.833

BITUMINOUS PAVEMENT MIXTURE PG64-22 (BP-1)	1.948 TON/YD ³
TACK COAT- COLDMILLING SURFACES	0.10 GAL/YD ²

GENERAL NOTE:
SURFACE PLACEMENT SHALL BE ONE PASS PER LANE
NO S.E. CORRECTION.

NOT TO SCALE
TYPICAL SECTION
SHEET 2 OF 2



DATE PREPARED
7/30/2026

ROUTE 68
DISTRICT CD
STATE MO
SHEET NO. 2

COUNTY
MARIES & PHELPS

JOB NO.
JCD0309

CONTRACT ID.

PROJECT NO.

BRIDGE NO.

DESCRIPTION	DATE

MISSOURI HIGHWAYS AND TRANSPORTATION
COMMISSION
105 WEST CAPITOL
JEFFERSON CITY, MO 65102
1-888-ASK-MODOT (1-888-273-6636)



2" BITUMINOUS PAVEMENT MIXTURE PG 64-22 (BP-1)								
LOG MILE	LOG MILE	LOCATION	LENGTH FT	WIDTH FT	AREA SQ. FT.	BITUMINOUS MIX 1.948 TON/CUYD TONS	TACK COAT GAL	REMARKS
0.003	0.019	RTE. 68	84.5	VARIES	9564.7	115.0	106.3	BEGINNING OF PROJECT/ RTE. 68 & RTE. 63- SEE SPECIAL SHEET
0.019	3.219	RTE. 68	16896.0	26.0	439296.0	5282.4	4881.1	SHOULDER WIDTH 2'
3.219	3.250	RTE. 68						BRIDGE A3406 EXCEPTION
3.250	6.596	RTE. 68	17666.9	26.0	459339.4	5523.4	5103.8	SHOULDER WIDTH 2'
6.596	6.619	RTE. 68	121.4	VARIES	2705.8	32.5	30.1	INTERSECTION OF RTE. 68 & RTE. P- SEE SPECIAL SHEET
6.596	7.059	RTE. 68	2444.6	26.0	63559.6	764.3	706.2	SHOULDER WIDTH 2'
7.059	7.503	RTE. 68	2344.3	44.0	103149.2	1240.3	1146.1	SHOULDER WIDTH 10'
7.503	7.538	RTE. 68	184.8	VARIES	5685.1	68.4	63.2	INTERSECTION OF RTE. 68 & RTE. H- SEE SPECIAL SHEET
7.503	7.670	RTE. 68	881.8	44.0	38799.2	466.5	431.1	SHOULDER WIDTH 10'
7.670	7.698	RTE. 68						BRIDGE A3405 EXCEPTION
7.698	8.019	RTE. 68	1694.9	44.0	74575.6	896.7	828.6	SHOULDER WIDTH 10'
8.019	9.719	RTE. 68	8976.0	26.0	233376.0	2806.3	2593.1	SHOULDER WIDTH 2'
9.719	9.760	RTE. 68						BRIDGE K0197 EXCEPTION
9.760	10.776	RTE. 68	5364.5	26.0	139477.0	1677.2	1549.7	SHOULDER WIDTH 2'
10.776	10.816	RTE. 68	211.2	36.0	7603.2	91.4	84.5	CENTER TURN LANE
10.816	10.855	RTE. 68	205.9	VARIES	6198.2	74.5	68.9	INTERSECTION OF RTE. 68 & RTE. V- SEE SPECIAL SHEET
10.816	10.873	RTE. 68	301.0	36.0	10836.0	130.3	120.4	CENTER TURN LANE
10.873	10.926	RTE. 68	279.8	36.0	10072.8	121.1	111.9	CENTER TURN LANE
10.926	11.795	RTE. 68	4588.3	26.0	119295.8	1434.5	1325.5	SHOULDER WIDTH 2'
11.795	11.833	RTE. 68	200.6	52.0	10431.2	125.4	115.9	SHOULDER WIDTH 8' WITH CENTER TURN LANE
					TOTAL	20850.2	19266.4	
					USE	20850.2	19266	

COLDMILLING BITUMINOUS PAVEMENT FOR REMOVAL OF RESURFACING (3" THICK OR LESS)						
LOG MILE	LOG MILE	LOCATION	LENGTH FT	WIDTH FT	QUANTITY SY	REMARKS
0.003	0.019	RTE. 68	84.5	VARIES	845.2	BEGINNING OF PROJECT/ RTE. 68 & RTE. 63- SEE SPECIAL SHEET
0.019	3.219	RTE. 68	16896.0	26.0	48810.7	SHOULDER WIDTH 2'
3.219	3.250	RTE. 68				BRIDGE A3406 EXCEPTION
3.250	6.596	RTE. 68	17666.9	26.0	51037.7	SHOULDER WIDTH 2'
6.596	6.619	RTE. 68	121.4	VARIES	273.2	INTERSECTION OF RTE. 68 & RTE. P- SEE SPECIAL SHEET
6.596	7.059	RTE. 68	2444.6	26.0	7062.2	SHOULDER WIDTH 2'
7.059	7.503	RTE. 68	2344.3	44.0	11461.0	SHOULDER WIDTH 10'
7.503	7.538	RTE. 68	184.8	VARIES	597.6	INTERSECTION OF RTE. 68 & RTE. H- SEE SPECIAL SHEET
7.503	7.670	RTE. 68	881.8	44.0	4311.0	SHOULDER WIDTH 10'
7.670	7.698	RTE. 68				BRIDGE A3405 EXCEPTION
7.698	8.019	RTE. 68	1694.9	44.0	8286.2	SHOULDER WIDTH 10'
8.019	9.719	RTE. 68	8976.0	26.0	25930.7	SHOULDER WIDTH 2'
9.719	9.760	RTE. 68				BRIDGE K0197 EXCEPTION
9.760	10.776	RTE. 68	5364.5	26.0	15497.4	SHOULDER WIDTH 2'
10.776	10.816	RTE. 68	211.2	36.0	844.8	CENTER TURN LANE
10.816	10.855	RTE. 68	205.9	VARIES	656.5	INTERSECTION OF RTE. 68 & RTE. V- SEE SPECIAL SHEET
10.816	10.873	RTE. 68	301.0	36.0	1204.0	CENTER TURN LANE
10.873	10.926	RTE. 68	279.8	36.0	1119.2	CENTER TURN LANE
10.926	11.795	RTE. 68	4588.3	26.0	13255.1	SHOULDER WIDTH 2'
11.795	11.833	RTE. 68	200.6	52.0	1159.0	SHOULDER WIDTH 8' WITH CENTER TURN LANE
				TOTAL	192351.5	
				USE	192352	

GRAVEL (A) OR CRUSHED STONE (B)					
LOG MILE	LOG MILE	LOCATION	LENGTH MILE	GRAVEL (A) OR CRUSHED STONE (B) TONS	
0.003	0.238	RTE. 68	0.235	772.05	EXISTING AGGREGATE SHOULDER NEAR RTE.63
0.238	11.833	RTE. 68	11.830	252.00	FOR GRAVEL ROADS, ENTRANCES, AND MAILBOX AREAS
		TOTAL		1024.1	
		USE		1024	



DATE PREPARED
7/30/2026

ROUTE
68

DISTRICT
CD

STATE
MO

SHEET NO.
3

COUNTY
MARIES & PHELPS

JOB NO.
JCD0309

CONTRACT ID.

PROJECT NO.

BRIDGE NO.

DESCRIPTION						

DATE

MISSOURI HIGHWAYS AND TRANSPORTATION COMMISSION



105 WEST CAPITOL
JEFFERSON CITY, MO 65102
1-888-ASK-MODOT (1-888-275-6636)


MODIFIED COLD MILLING (DEPTH TRANSITION)						
LOG MILE	LOG MILE	LOCATION	LENGTH FT	WIDTH FT	QUANTITY SY	REMARKS
0.003	0.019	RTE. 68	10.0	VARIES	217.6	INTERSECTION OF RTE. 68 & RTE. 63- SEE SPECIAL SHEET
5.852	5.854	RTE. P	10.0	VARIES	27.5	INTERSECTION OF RTE. 68 & RTE. P- SEE SPECIAL SHEET
10.633	10.635	RTE. H	10.0	VARIES	34.0	INTERSECTION OF RTE. 68 & RTE. H- SEE SPECIAL SHEET
8.508	8.510	RTE. V	10.0	VARIES	32.2	INTERSECTION OF RTE. 68 & RTE. V- SEE SPECIAL SHEET
3.217	3.219	RTE. 68	10.0	26.0	28.9	END OF BRIDGE A3406- SEE SPECIAL SHEET
3.250	3.252	RTE. 68	10.0	26.0	28.9	END OF BRIDGE A3406- SEE SPECIAL SHEET
7.668	7.670	RTE. 68	10.0	44.0	48.9	END OF BRIDGE A3405- SEE SPECIAL SHEET
7.698	7.700	RTE. 68	10.0	44.0	48.9	END OF BRIDGE A3405- SEE SPECIAL SHEET
9.717	9.719	RTE. 68	10.0	26.0	28.9	END OF BRIDGE K0197- SEE SPECIAL SHEET
9.760	9.762	RTE. 68	10.0	26.0	28.9	END OF BRIDGE K0197- SEE SPECIAL SHEET
10.814	10.816	RTE. 68	10.0	VARIES	35.2	TRANSITION DEPTH FOR THE MILLING DIFFERENCE- SEE SPECIAL SHEET
11.831	11.833	RTE. 68	10.0	52.0	57.8	END OF PROJECT
				TOTAL	617.7	
				USE	618.0	

RUMBLE STRIP						
LOG MILE	LOG MILE	LENGTH MILE	LOCATION	BITUMINOUS CENTERLINE RUMBLE STRIP (STA)	BITUMINOUS SHOULDER RUMBLE STRIP (STA)	REMARKS
0.019	11.317	11.298	RTE. 68	596.5	1193.0	ROUTE 68
			TOTAL	596.5	1193.0	
			USE	597.0	1193.0	

NOTE: RUMBLE STRIPS ARE LOCATED ACCORDING TO STANDARD PLANS.

PAVEMENT MARKING										
LOG MILE FROM	LOG MILE TO	LOCATION	LENGTH (FT)	CLASS 1 MARK, PAINT 18-MILL, TYPE P BEADS			PREFORMED THERMOPLASTIC PAVEMENT MARKING			REMARKS
				4" SOLID YELLOW LF	4" SOLID WHITE LF	8" SOLID WHITE LF	24" SOLID WHITE LF	24 IN. YELLOW LF	LEFT ARROW EACH	
0.003	2.300	RTE. 68	12128.2	24256.4	24256.4	126.1	24.0			BEGIN PROJECT / ISLAND & STOP BAR BETWEEN RTE. 68 & RTE. 63
2.300	2.820	RTE. 68	2745.6	5491.2	5491.2					
2.820	3.161	RTE. 68	1800.5	3601.0	3601.0					
3.161	3.219	RTE. 68	306.2	612.4	612.4		12.0			RTE.P / STOP BAR
3.219	3.250	RTE. 68	163.7	327.4	327.4					BRIDGE A3406
3.250	5.941	RTE. 68	14208.5	28417.0	28417.0					
5.941	6.242	RTE. 68	1589.3	3178.6	3178.6	79.1	12.0			ISLAND / STOP BARS BETWEEN RTE. 68 & RTE. H
6.242	7.670	RTE. 68	7539.8	15079.6	15079.6					
7.670	7.698	RTE. 68	147.8	295.6	295.6					BRIDGE A3405
7.698	9.497	RTE. 68	9498.7	18997.4	18997.4					
9.497	9.719	RTE. 68	1172.2	2344.4	2344.4					
9.719	9.760	RTE. 68	216.5	433.0	433.0					BRIDGE K0197
9.760	9.838	RTE. 68	411.8	823.6	823.6					
9.838	10.776	RTE. 68	4952.6	9905.2	9905.2					
10.776	10.819	RTE. 68	227.0	454.0	454.0		12.0	45.0		RTE. V / HASH BARS
10.819	10.837	RTE. 68	95.0	190.0	95.0					
10.837	10.863	RTE. 68	137.3		137.3					LEFT TURN LANE
10.841		RTE. 68							1.0	LEFT TURN
10.837	10.873	RTE. 68	190.1	380.2	380.2					
10.873	10.926	RTE. 68	279.8	559.6	559.6			50.0		RTE. V / HASH BARS
10.926	11.795	RTE. 68	4588.3	9176.6	9176.6					
11.795	11.833	RTE. 68	200.6	401.2	401.2			40.0		END PROJECT / HASH BARS
			SUBTOTAL	124924.4	124966.7	205.2	60.0	135.0	1.0	
			USE	124924	124967	205	60	135	1	

NOTE: ALL PAVEMENT MARKINGS TO MATCH EXISTING. LOCATE BEFORE MILLING OR RESURFACING.

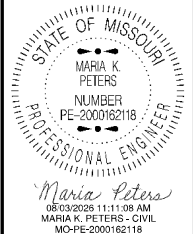

DATE PREPARED
7/30/2026

ROUTE 68	STATE MO
DISTRICT CD	SHEET NO. 3

COUNTY
MARIES & PHELPS

JOB NO.
JCD0309

CONTRACT ID.





PROJECT NO.


BRIDGE NO.

DESCRIPTION	DATE

MISSOURI HIGHWAYS AND TRANSPORTATION COMMISSION

105 WEST CAPITOL
JEFFERSON CITY, MO 65102
1-888-ASK-MODOT (1-888-275-6636)

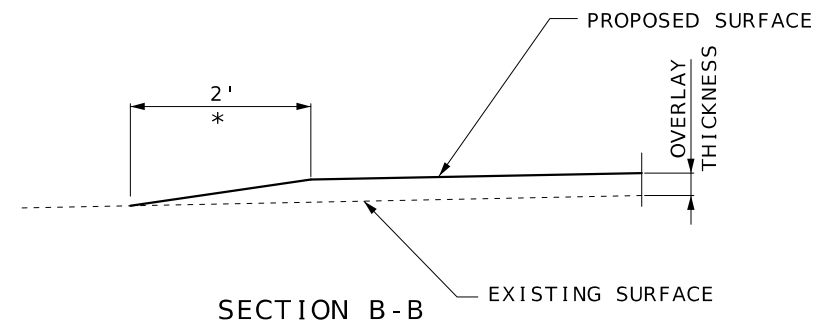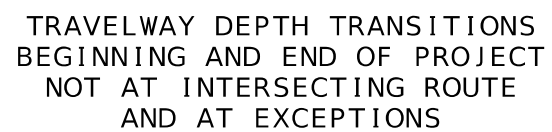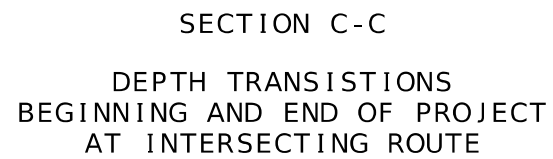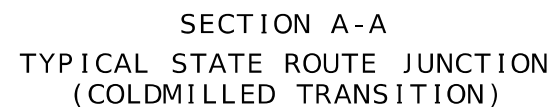

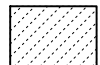-  = 1 1/4" COLDMILL AND 2" BP-1
-  = MODIFIED COLDMILLING AND 2" BP-1

NOT TO SCALE



Maria Peters
08/03/2026 11:12:47 AM
MARIA K. PETERS - CIVIL
MO-PE-2000162118

DATE PREPARED
7/30/2026

ROUTE 68 STATE MO

DISTRICT CD SHEET NO. 5

COUNTY
MARIES & PHELPS

JOB NO.
JCD0309

CONTRACT ID.


PROJECT NO.

BRIDGE NO.




2" PLANT MIX BITUMINOUS PAVEMENT PG 64-22 (BP-1)
ESTIMATED AT 1.948 TON/CY


SPECIAL SHEET
SHEET 2 OF 5

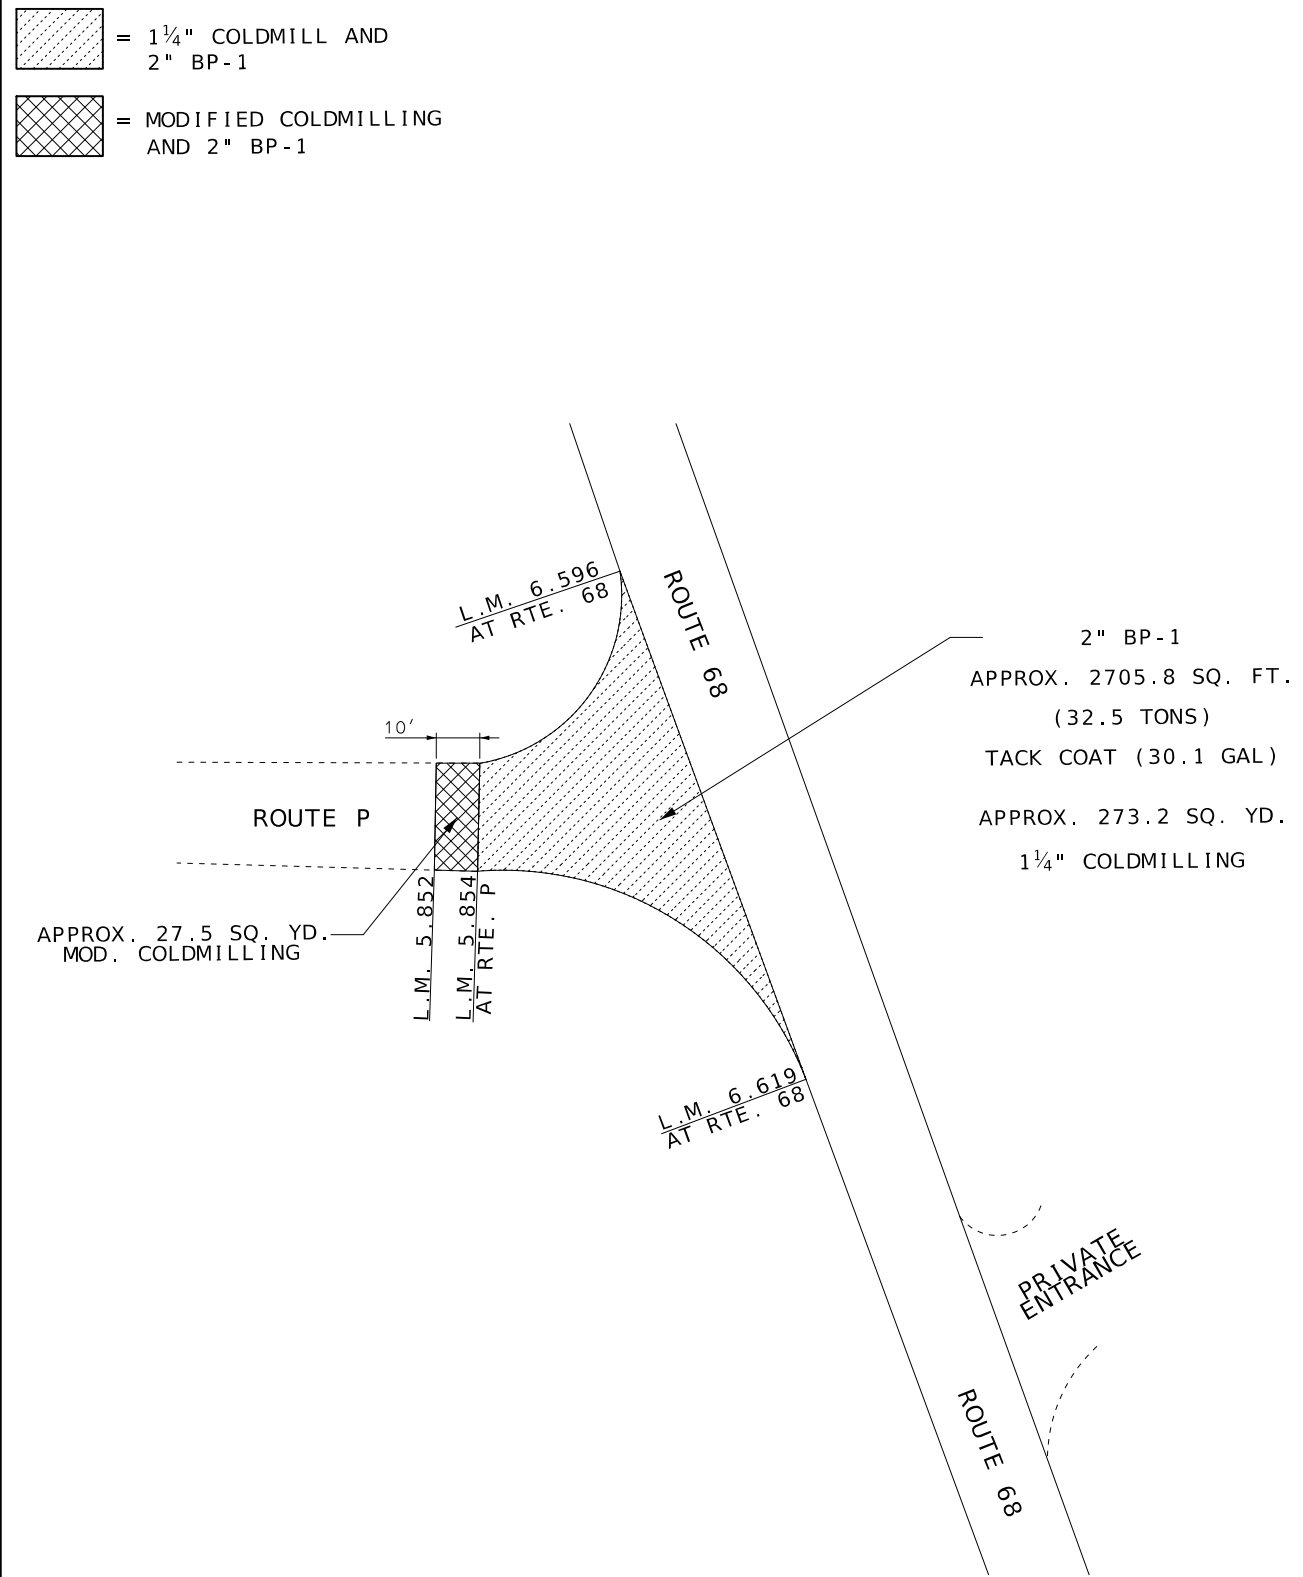

INTERSECTION OF ROUTE 68
& ROUTE P

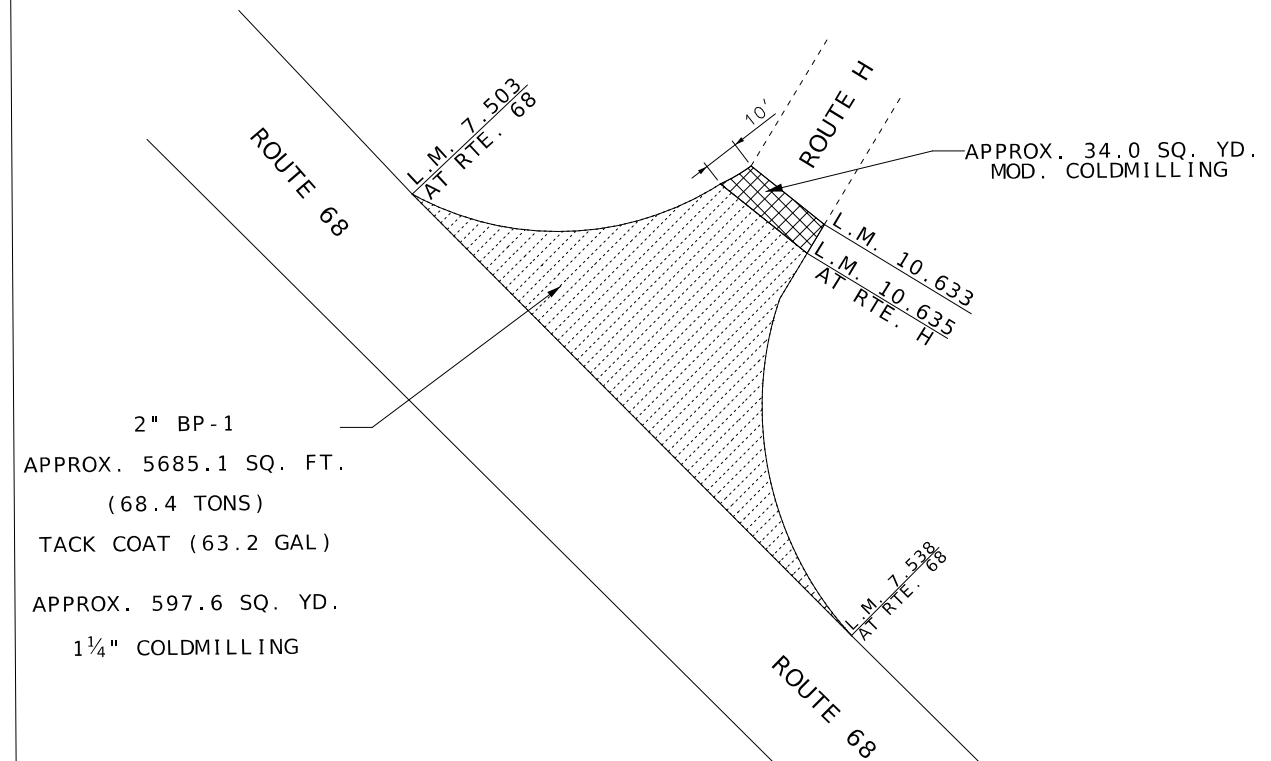

0 SCALE INTERSECTION OF ROUTE 68
& ROUTE H

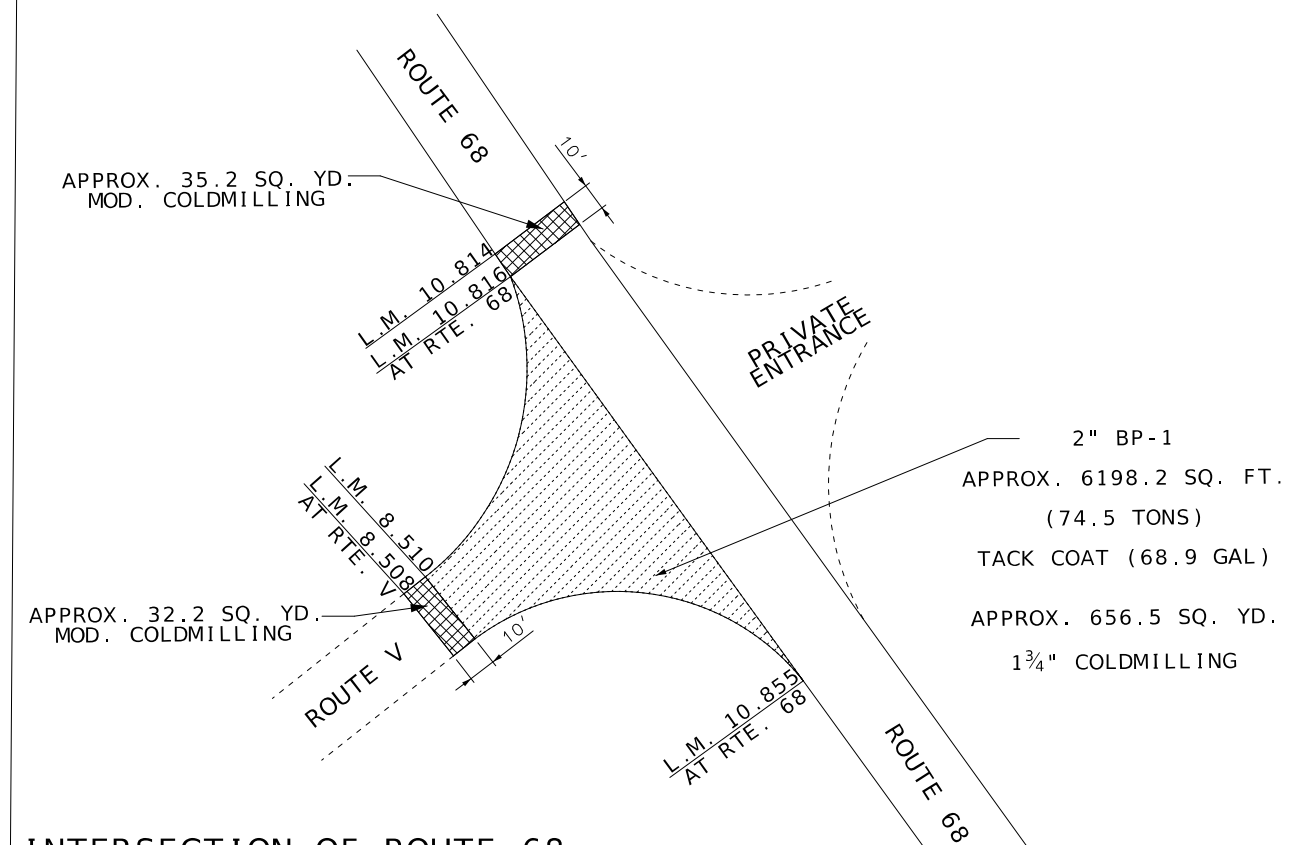

INTERSECTION OF ROUTE 68 & ROUTE V

SPECIAL SHEET
SHEET 3 OF 5



Maria Peters
08/03/2026 11:13:23 AM
MARIA K. PETERS - CIVIL
MC-PE-2000162118

DATE PREPARED
7/30/2026

ROUTE 68	STATE MO
-------------	-------------

DISTRICT	SHEET NO.
CD	6

COUNTY	
--------	--

MARIES & PHELPS

JOB NO.

JCD0309


CONTRACT ID.

00000000000000000000000000000000

PROJECT NO.


PROJECT NO.





BRIDGE NO.

 
[illegible]

MISSOURI HIGHWAYS AND TRANSPORTATION
COMMISSION

105 WEST CAPITOL
JEFFERSON CITY, MO 65102
1-888-ASK-MODOT (1-888-275-6636)

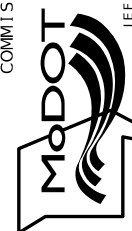

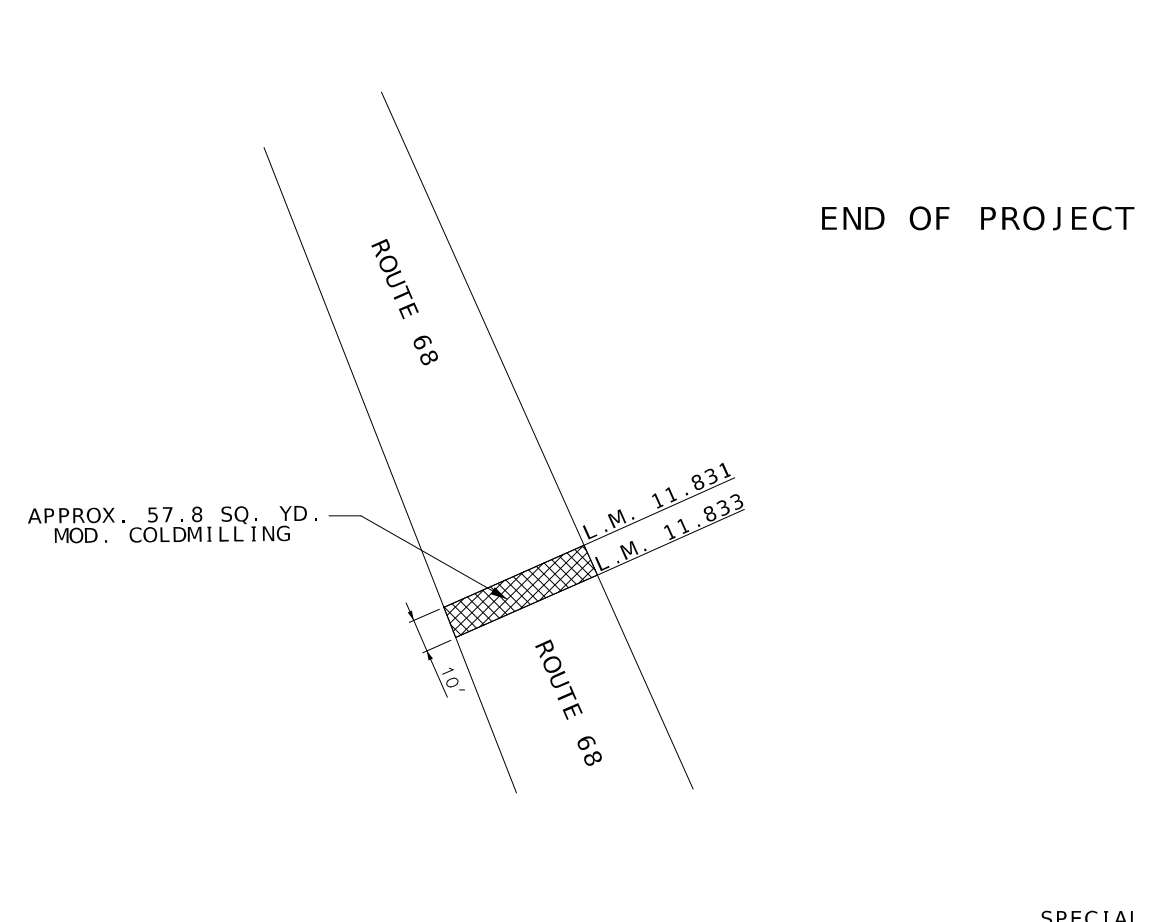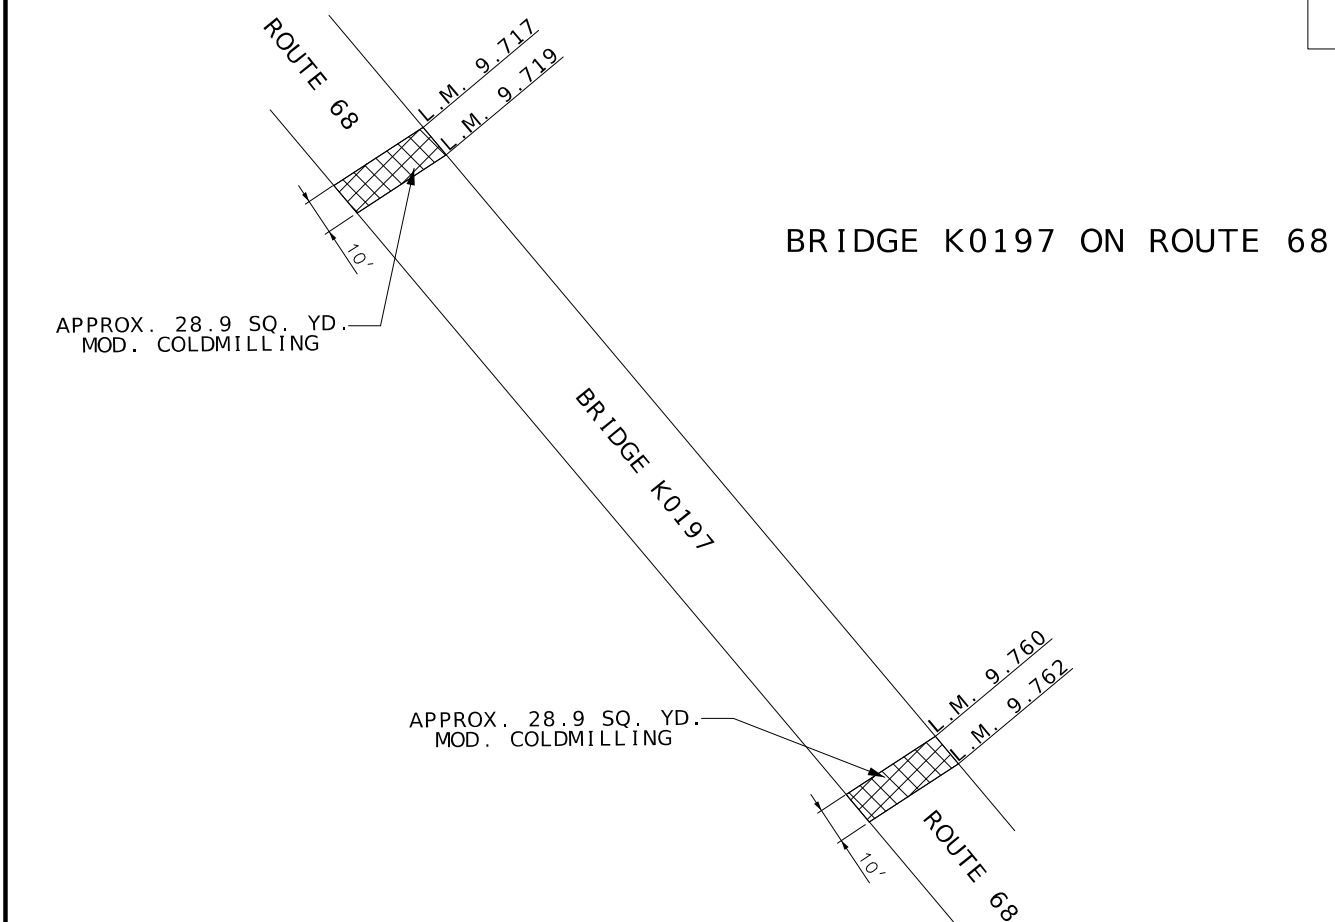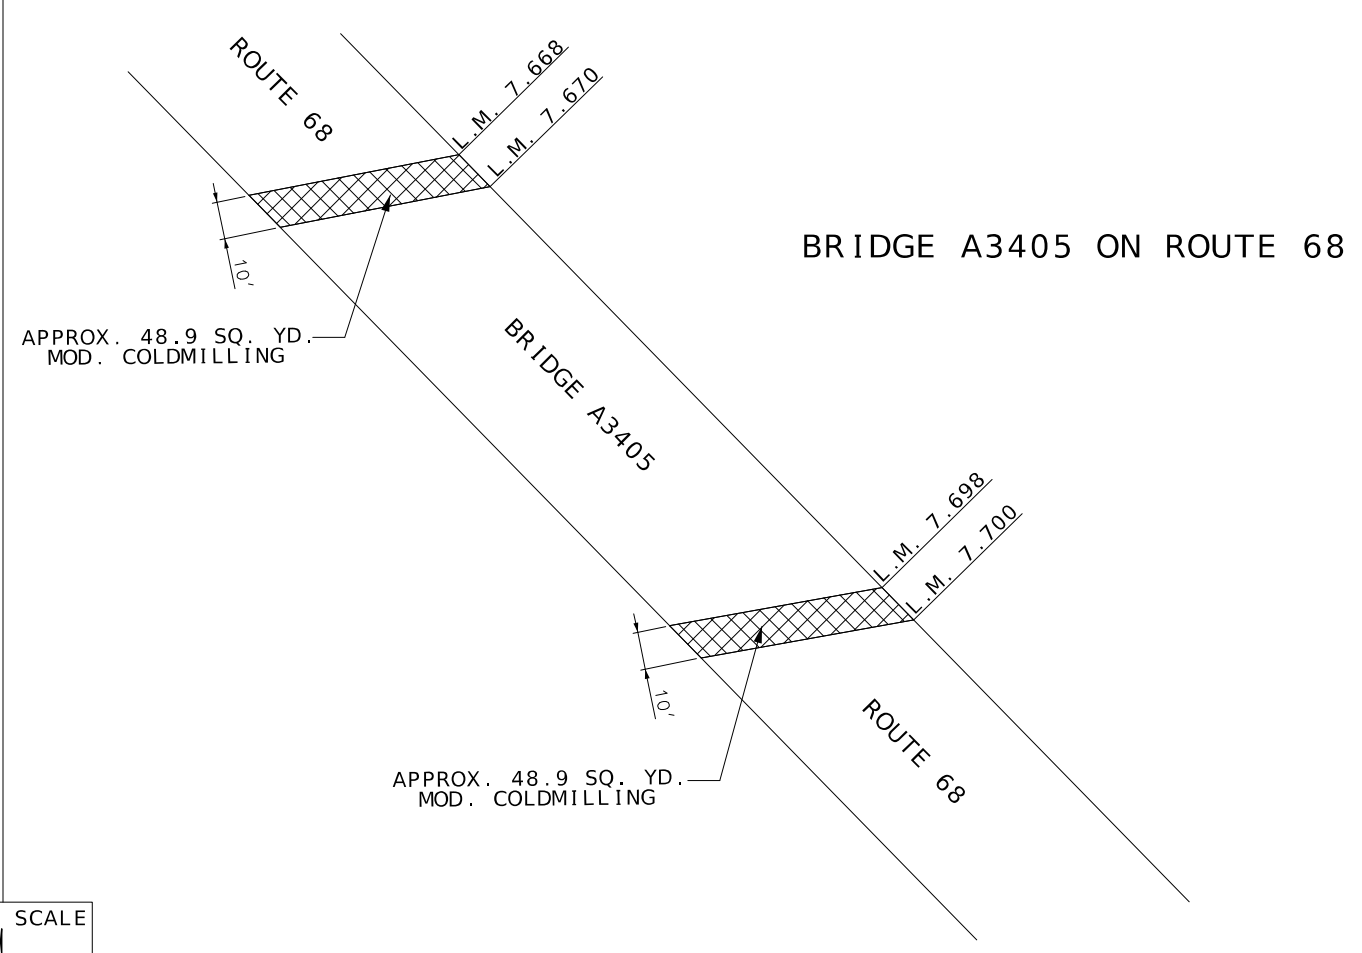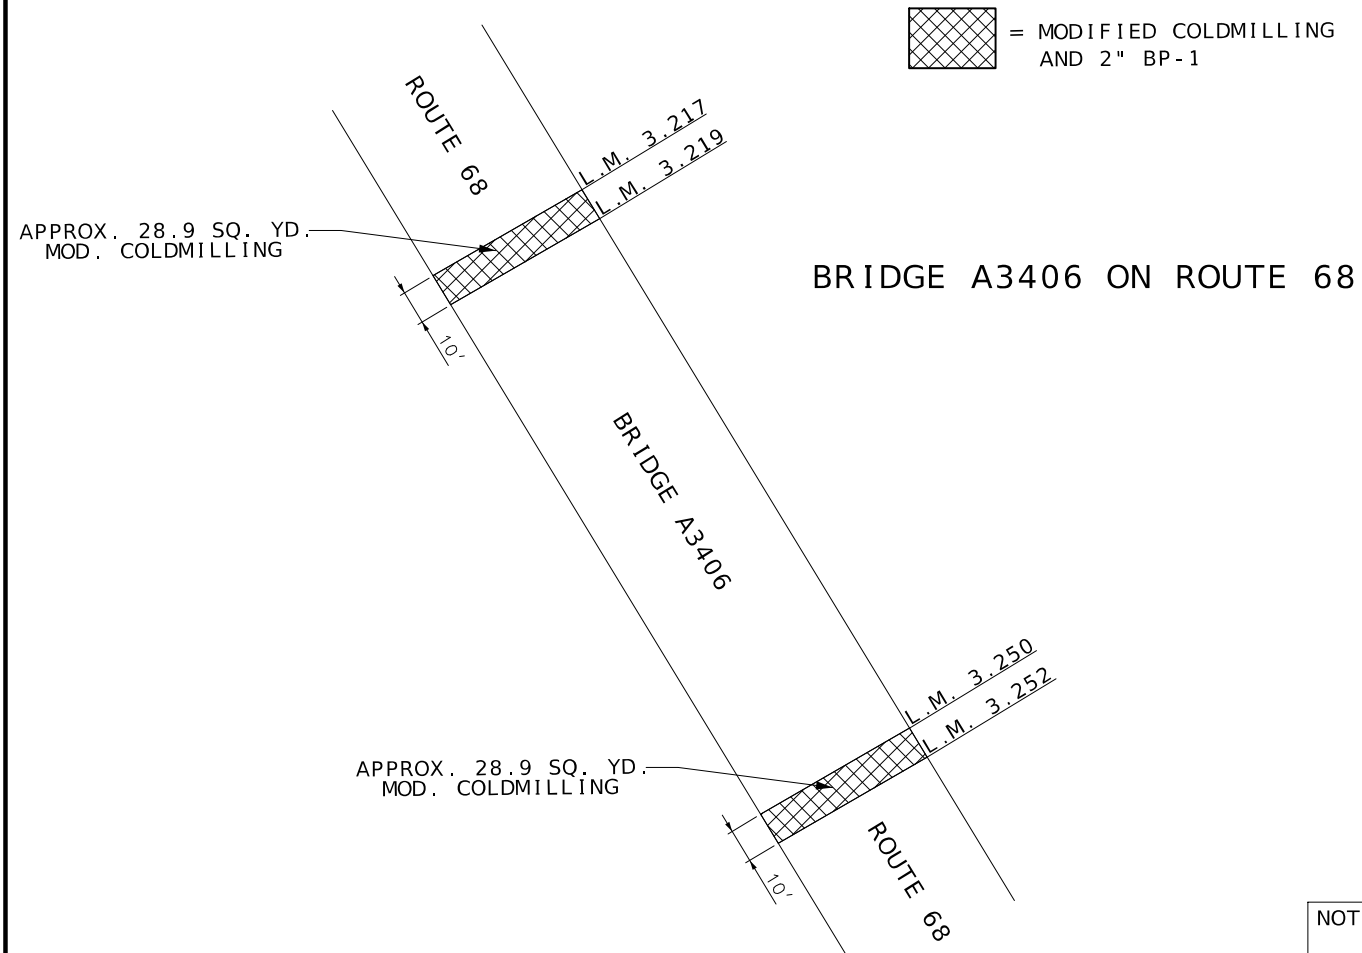

 		MARIA K. PETERS NUMBER PE-2000162118 DATE PREPARED 7/30/2026	
ROUTE 68		STATE MO	
DISTRICT CD		SHEET NO. 7	
COUNTY MARIES & PHELPS			
JOB NO. JCD0309			
CONTRACT ID.			
PROJECT NO.			
BRIDGE NO.			
DESCRIPTION		DATE	
MISSOURI HIGHWAYS AND TRANSPORTATION COMMISSION		105 WEST CAPITOL JEFFERSON CITY, MO 65102 1-888-ASK-MODOT (1-888-275-6636)	
			

[illegible]

Sign Spacing, Device Spacing
and Channelizing Taper Lengths

SIGN SPACING (S) FOR ADVANCE SIGN SERIES (1) (2)		
SPEED MPH	UNDIVIDED HIGHWAYS	DIVIDED HIGHWAYS
0-35	200	200
40-45	350	500
50-55	500	1000
60-70	1000	SA-1000 SB-1500 SC-2640

TAPER LENGTHS AND SPACING OF CHANNELIZING DEVICES					
SPEED MPH	MINIMUM TAPER LENGTHS (L) FOR LANE WIDTHS (W)			MAXIMUM CHANNELIZER SPACING	
	10 FT	11 FT	12 FT	THROUGH TAPER	THROUGH WORK AREA
0-35	205	225	245	35	40
40-45	450	495	540	40	80
50-55	550	605	660	50	80
60-70	700	770	840	60	120

NOTES:

DIMENSIONS IN FEET UNLESS OTHERWISE NOTED.

(1) SPACING BETWEEN SIGNS AND SPACING BETWEEN LAST SIGN AND FLAGGER, BEGINNING OF TAPER, OR SIGNED CONDITION

(2) SPACINGS MAY BE ADJUSTED AS NECESSARY TO MEET FIELD CONDITIONS

LONGITUDINAL BUFFER SPACE (B)	
SPEED MPH	BUFFER SPACE
0-35	250
40-45	360
50-55	495
60-70	730

TAPER LENGTH (L):

L = WS FOR 40 MPH OR MORE

L = $\frac{WS^2}{60}$ FOR 35 MPH OR LESS

FOR SHOULDER TAPER USE L/3

WHERE:

L = TAPER LENGTH IN FEET

W = LATERAL SHIFT IN FEET

S = POSTED SPEED IN MPH

TRAFFIC CONTROL DEVICES

GENERAL NOTES:

- SEE STANDARD PLAN 616.10 FOR DETAILS AND ITEMS NOT SHOWN
- EXISTING SIGNS SHALL BE COVERED DURING WORKING HOURS ONLY IF IN CONFLICT WITH TRAFFIC CONTROL PLANS.
- NO DIRECT PAYMENT WILL BE MADE FOR RELOCATING, COVERING, UNCOVERING OR REMOVING SIGNS.
- CONES ALLOWABLE FOR DAYTIME OPERATIONS ONLY.
- LOCATE FLASHING ARROW PANEL AT BEGINNING OF TAPER WHEN FEASIBLE, ARROW PANELS ARE ALWAYS LOCATED BEHIND CHANNELIZERS OR CONES.

TRAFFIC CONTROL LEGEND

• SIGN (SINGLE SIDED)

• SIGN (DOUBLE SIDED)

◁ FLAGGER

▲ DIRECTION INDICATOR BARRICADE


■ CHANNELIZER

E BARRICADE

CHANGEABLE MESSAGE BOARD

FLASHING ARROW PANEL

TMA (TRUCK MOUNTED ATTENUATOR) WITH FLASHING ARROW PANEL

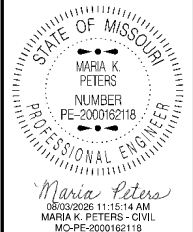

DATE PREPARED 7/30/2026	
ROUTE 68	STATE MO
DISTRICT CD	SHEET NO. 9

COUNTY MARIES & PEHLPS
JOB NO. JCD0309
CONTRACT ID.


PROJECT NO.

BRIDGE NO.

DESCRIPTION	DATE

MISSOURI HIGHWAYS AND TRANSPORTATION COMMISSION

105 WEST CAPITOL
JEFFERSON CITY, MO 65102
1-888-ASK-MODOT (1-888-275-6636)


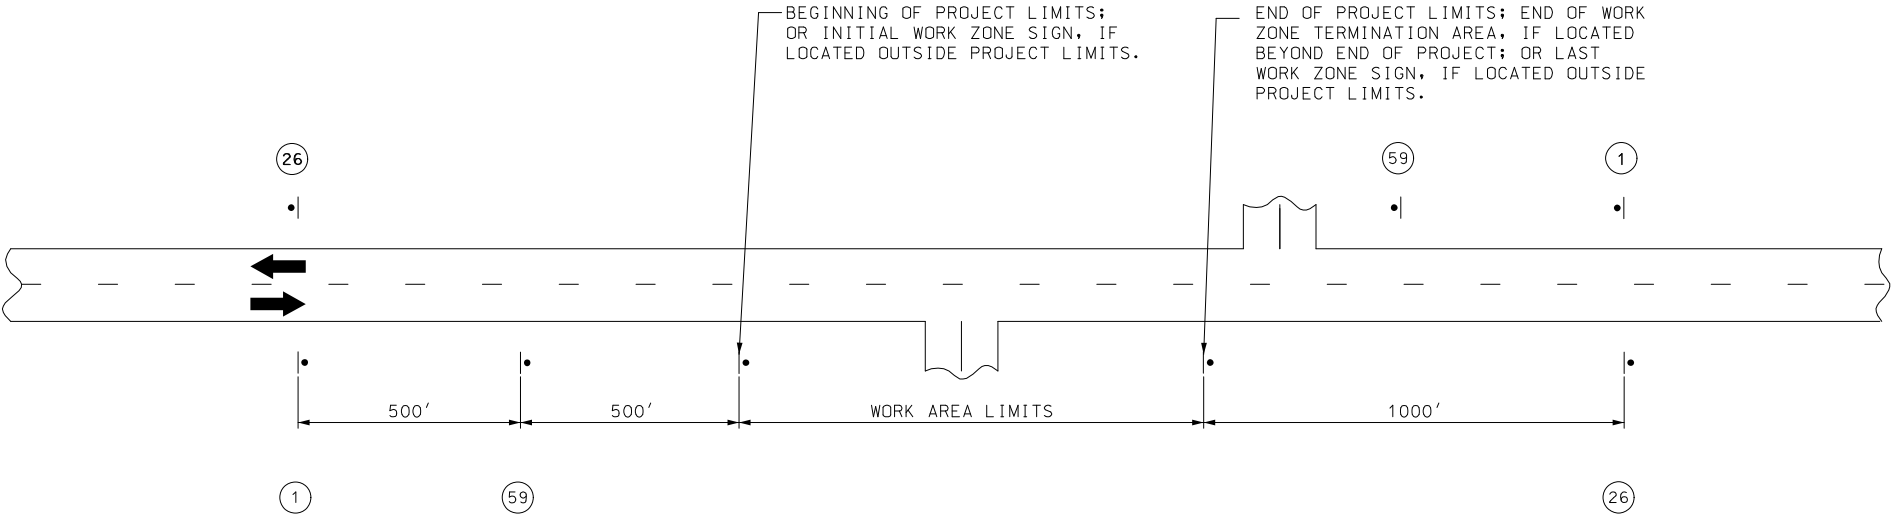


NOTES:

SIGN 1 AND 26 ARE ONLY USED ON PROJECT LENGTHS 2 MILES OR GREATER.

PROVIDE SIGNS IN EACH DIRECTION ON TWO-WAY HIGHWAY.

DISTANCE MAY BE ADJUSTED ACCORDING TO FIELD CONDITIONS.

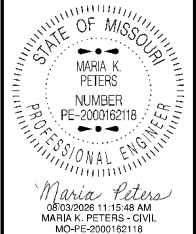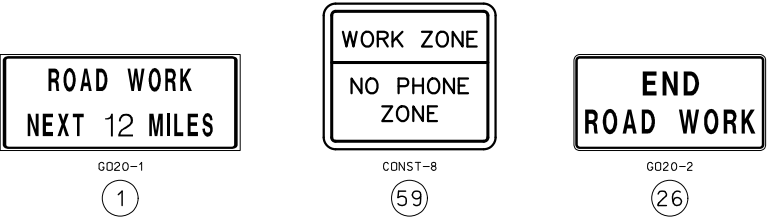

DATE PREPARED
7/30/2026

ROUTE 68	STATE MO
DISTRICT CD	SHEET NO. 10

COUNTY
MARIES & PEHLPS

JOB NO.
JCD0309

CONTRACT ID.


PROJECT NO.

BRIDGE NO.


DESCRIPTION	DATE

MISSOURI HIGHWAYS AND TRANSPORTATION COMMISSION

105 WEST CAPITOL
JEFFERSON CITY, MO 65102
1-888-ASK-MODOT (1-888-275-6636)

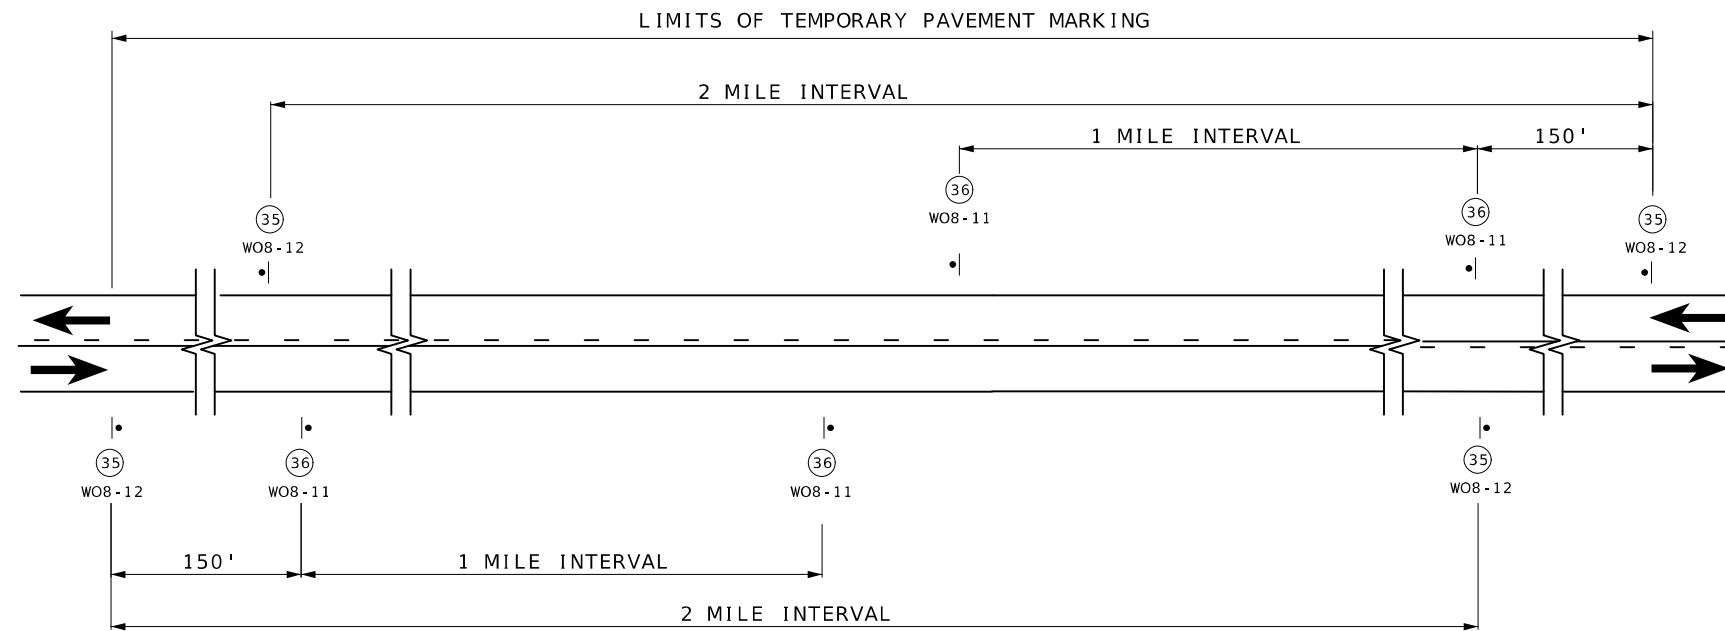

SIGN SPACING AND TEMPORARY STRIPING FOR MAINLINE

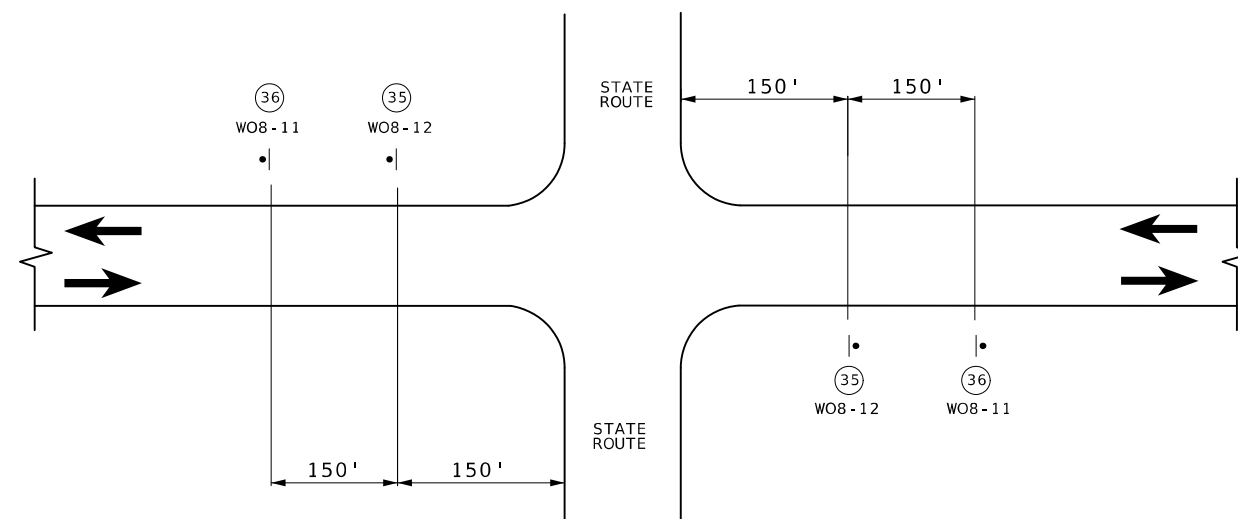

SIGN SPACING AT STATE ROUTE INTERSECTIONS SHOWING TEMPORARY STRIPING FOR MAINLINE



NOTES :

SIGN (35) AND TEMPORARY RAISED PAVEMENT MARKING (SEE STANDARD PLAN 620.10) INSTALLED WHERE CENTERLINE STRIPING HAS BEEN COVERED OR REMOVED. SIGNS ARE TO REMAIN IN PLACE UNTIL THE PERMANENT CENTERLINE PAVEMENT MARKINGS ARE IN PLACE. SIGNS SHALL BE COVERED OR REMOVED WHEN PAVEMENT CENTERLINE MARKING HAS BEEN INSTALLED.

SIGN (35) IS PLACED AT APPROXIMATELY TWO-MILE INTERVALS AND AT STATE ROUTE JUNCTIONS. WHEN THE INSTALLATION AT A JUNCTION IS WITHIN ONE-EIGHTH MILE OF THE NORMAL MAINLINE SIGN (35), THE LATTER MAY BE ELIMINATED.

ALL SIGNS SHALL BE POST MOUNTED AND IN ACCORDANCE WITH
STANDARD PLAN 616.10 AND 903.03.

NOT TO SCALE

TRAFFIC CONTROL
SHEET 6 OF 8

SHEET 6 OF 8



Maria Peters
08/03/2026 11:17:56 AM
MARIA K. PETERS - CIVIL
MO-PE-2000162118

DATE PREPARED
7/30/2026

7/30/2026	
ROUTE	STATE

68	MO
----	----

DISTRICT	SHEET NO.
CD	14

CD	14
COUNTY	

MARIES & PHELPS

JOB NO.
ICD0309

CONTRACT ID.

DD FORM NO.

PROJECT NO.

BRIDGE NO.

--	--	--	--	--	--	--	--	--




[illegible][illegible]

MISSOURI HIGHWAYS AND TRANSPORTATION
COMMISSION

 105 WEST CAPITOL
JEFFERSON CITY, MO 65102
1-888-ASK-MODOT (1-888-273-6636)



105 WEST CAPITOL
JEFFERSON CITY, MO 65102
1-888-ASK-MODOT (1-888-275-6636)

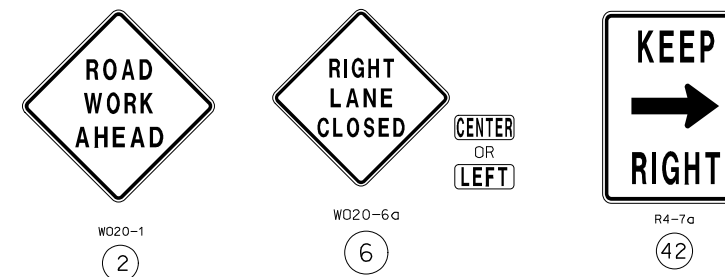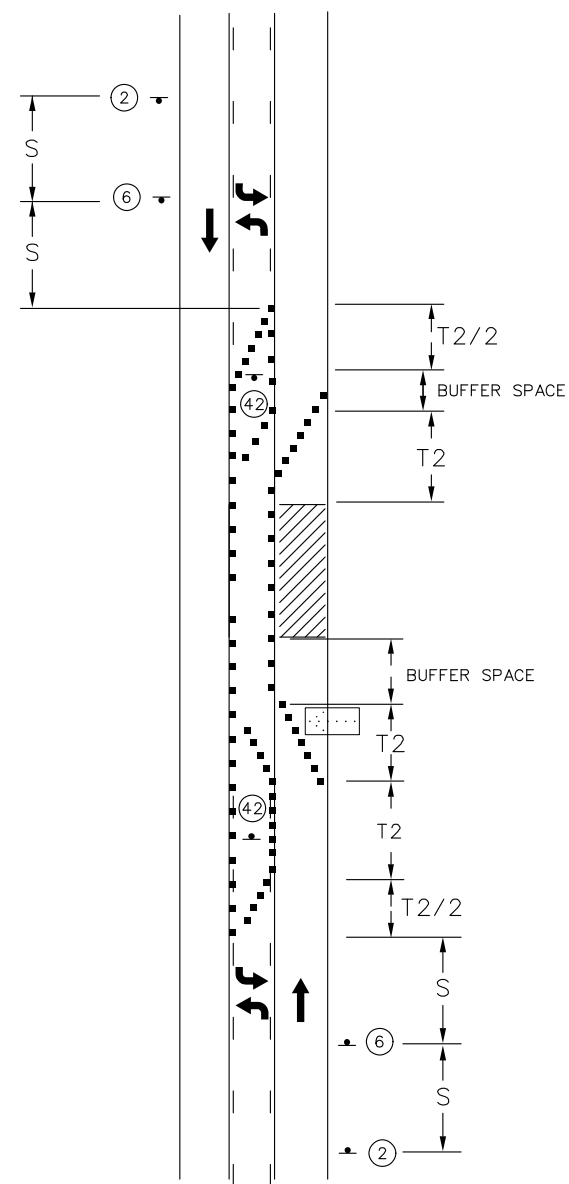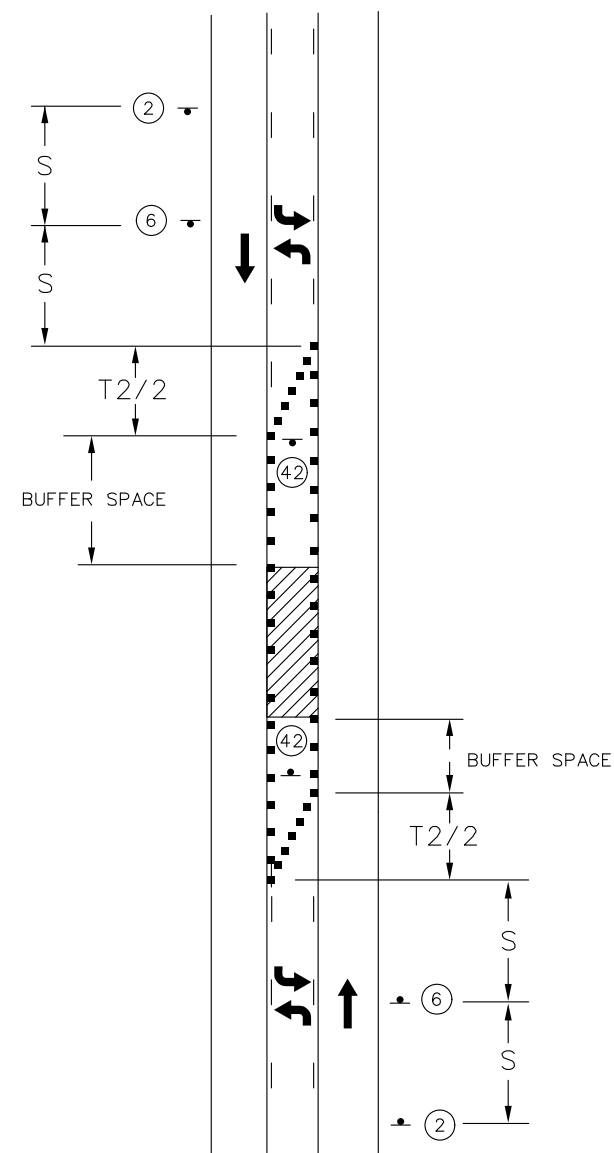

SEE TRAFFIC CONTROL SHEET 2 FOR WORK ZONE SPEED
LIMIT GUIDELINES.

SEE TRAFFIC CONTROL SHEET 2 FOR SIGN SPACING, DEVICE
SPACING AND CHANNELIZING TAPER LENGTHS.

NOTES:

SEE TRAFFIC CONTROL SHEET 1 FOR SIGN SPACING, DEVICE SPACING AND CHANNELIZING TAPER LENGTHS.

WHEN A SIDE ROAD INTERSECTS THE HIGHWAY WITHIN THE TCC ZONE,
ADDITIONAL TCC DEVICES SHALL BE PLACED AS NEEDED.

TEMPORARY PAVEMENT MARKING REQUIRED WITH LONG TERM CLOSURES.


REMOVE AND/OR MODIFY ANY EXISTING PAVEMENT MARKING AS NEEDED.

FOR SHORT TERM OPERATIONS WHERE IT IS NOT FEASIBLE TO MODIFY PAVEMENT MARKING, DEVICE SPACINGS ARE 1/2 OF THE SPACING.

[illegible]

U.I.P. AND REHABILITATE EXISTING (62'-80'-62') CONTINUOUS COMPOSITE WIDE FLANGE BEAM SPANS
(SKEW: 20° L.A.)

SEC/SUR 12 TWP 38N RGE 7W

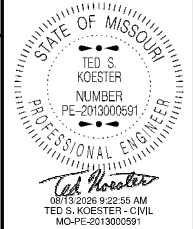

DATE PREPARED 8/13/2026	
ROUTE 68	STATE MO
DISTRICT BR	SHEET NO. 1

COUNTY PHELPS
JOB NO. JCD0309
CONTRACT ID.


PROJECT NO.
BRIDGE NO. K01973

DESCRIPTION	DATE

MISSOURI HIGHWAYS AND TRANSPORTATION COMMISSION



105 WEST CAPITOL
JEFFERSON CITY, MO 65102
1-888-ASK-MODOT (1-888-273-6636)

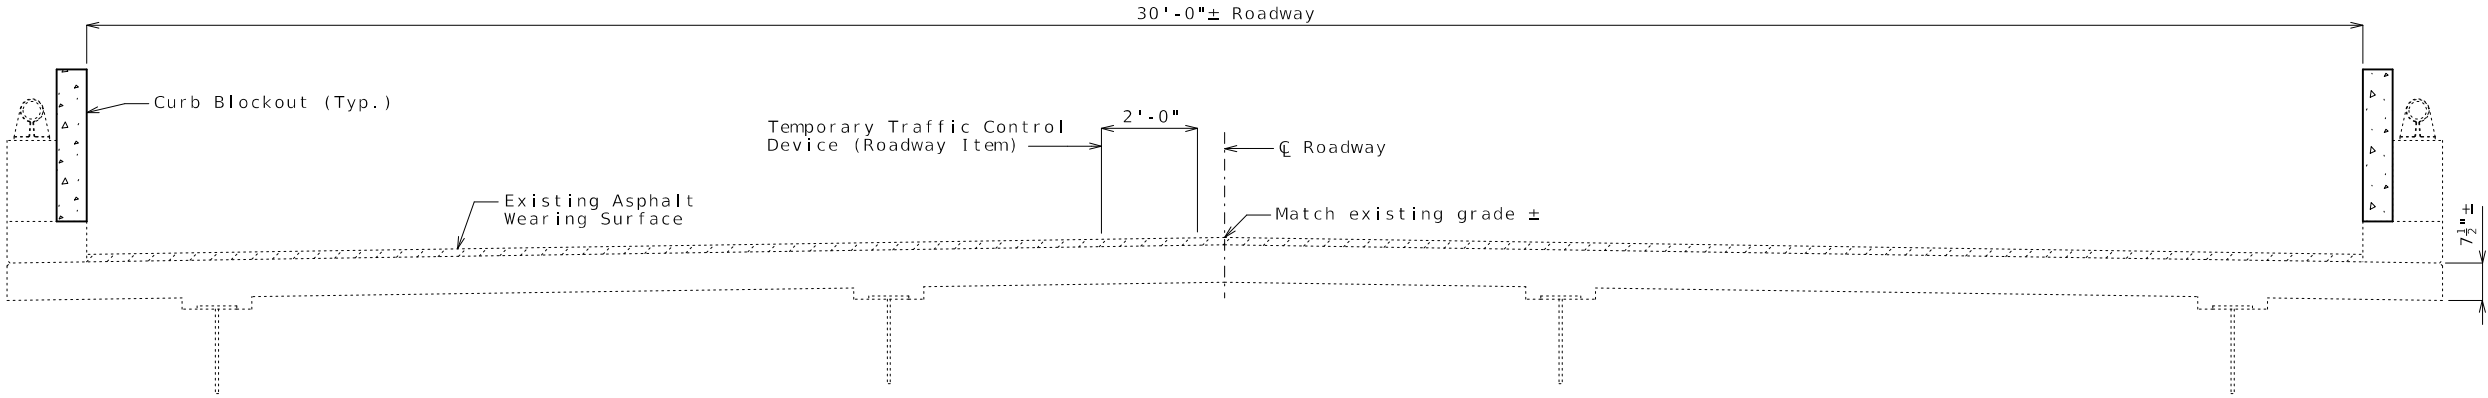

TYPICAL SECTION THRU EXISTING DECK

Estimated Quantities		
Item		Total
Curb Blockout	linear foot	412

General Notes:

Design Specifications:

2002 AASHTO LFD (17th Ed.) Standard Specifications
Bridge Deck Rating = 6

Design Loading:

H20-44 (1961 & New Construction)

Design Unit Stresses:

Class B-1 Concrete (Curb Blockout) f'c = 4,000 psi
Reinforcing Steel (ASTM A615 Grade 60) fy = 60,000 psi

Reinforcing Steel:

Minimum clearance to reinforcing steel shall be 1 1/2", unless otherwise shown.

Joint Filler:

All joint filler shall be in accordance with Sec 1057 for preformed sponge rubber expansion and partition joint filler, except as noted.

Miscellaneous:

All concrete repairs shall be in accordance with Sec 704, unless otherwise noted.

Outline of existing work is indicated by light dashed lines. Heavy lines indicate new work.

Bars bonded in existing concrete not removed shall be cleanly stripped and embedded into new concrete where possible. If length is available, existing bars shall extend into new concrete at least 40 diameters for plain bars and 30 diameters for deformed bars, unless otherwise noted.

Asbestos (Friability Category II NF) has been detected in the insulation compound between the top of the existing concrete parapet and the base of the existing handrail posts. The contractor has the option to remove the handrail and posts or leave in place. Should the contractor elect to remove the handrail and posts, the contractor will be required to use a licensed abatement contractor during the removal. No direct payment will be made for removal of the handrail and posts, or for asbestos abatement. The described work will be considered completely covered by the contract unit price for other items in the contract.

Traffic Handling:

Traffic to be maintained on structure during construction. See roadway plans for traffic control.

REPAIRS TO BRIDGE: ROUTE 68
OVER BOURBEUSE RIVER

ROUTE 68 FROM ROUTE V TO ROUTE H
ABOUT 1.1 MILES NORTH OF ROUTE V
BEGINNING STATION 70+86.50± (Match Existing)

