


ROUTE C
A.A.D.T. - 2026 = 786
V = 40-55 M.P.H.

ROUTE Z
A.A.D.T. - 2026 = 50
V = 55 M.P.H.

Diagram illustrating a horizontal curve with stationing and labels:

- Stationing: $END\ L.M. 2.143$ and $AT\ BRAZIL\ RD.$
- Curve Label: $ROUTE\ Z$
- Curve Type: $1"CLC$
- Stationing at End of Curve: $BEGIN\ L.M. 0.005$ and $AT\ ROUTE\ C$

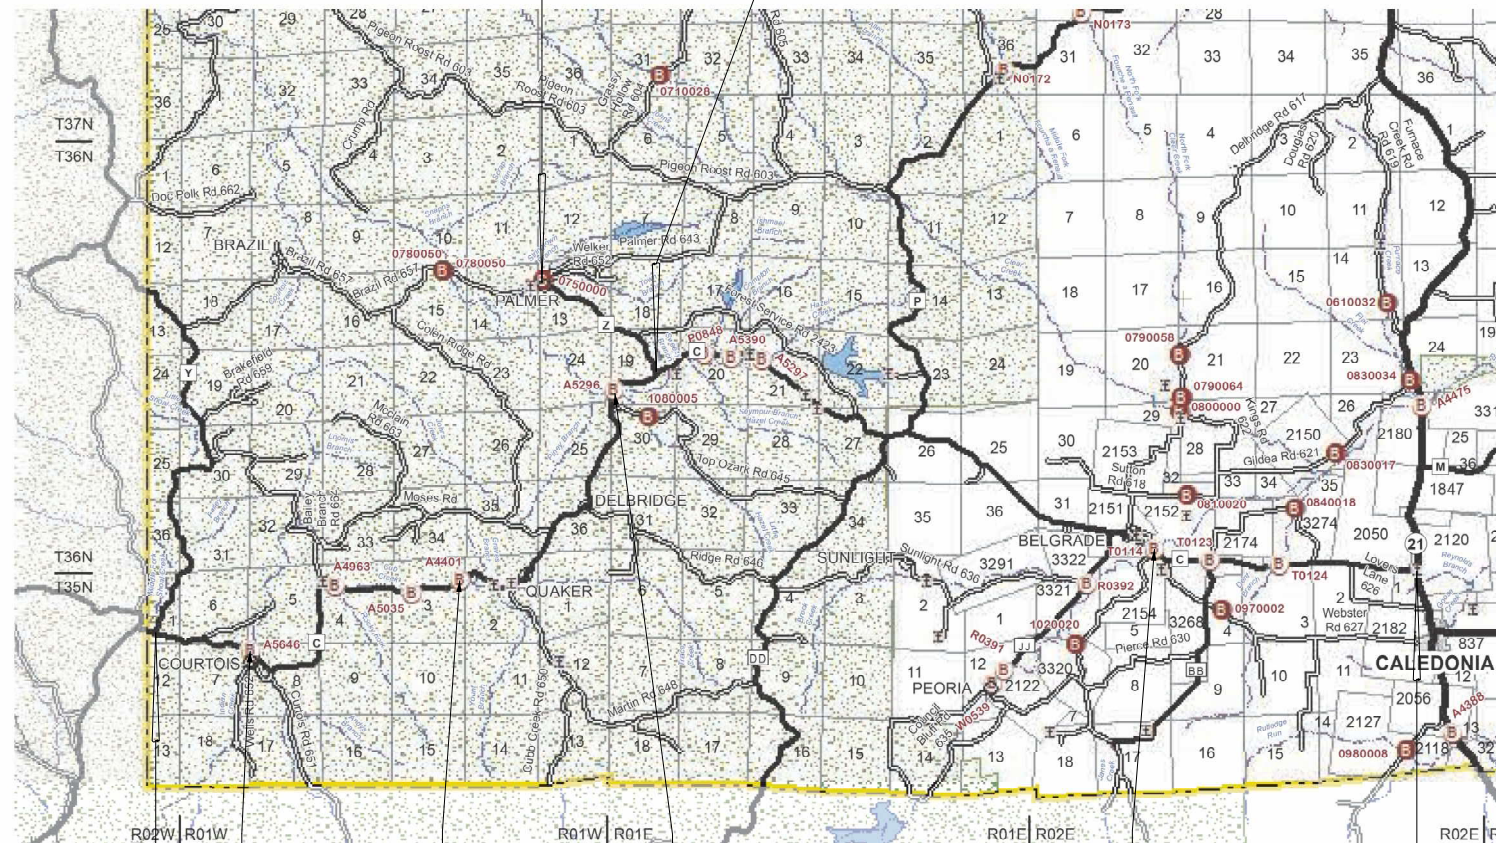

BEGIN L.M. 0.010

EGIN L.M. 0.010
INTER. OF Y & C
BRIDGE EXCEPT. (A5646) —
L.M. 1.453-1.564

BRIDGE EXCEPT. (A4401) —
L.M. 5.656-5.722


BRIDGE EXCEPT. (A5296) —
L.M. 9.877-9.924

ROUTE C
1" CLC

BRIDGE EXCEPT. (A9479) —
L.M. 18.512-18.704

END L.M. 22.352
AT ROUTE 21

TITLE SHEET -----	1
TYPICAL SECTIONS (TS) (1 SHEET)---	2
QUANTITIES (QU) (3 SHEETS)-----	3
SPECIAL SHEET (SS)-----	4-8
TRAFFIC CONTROL SHEETS (TC)-----	9-13

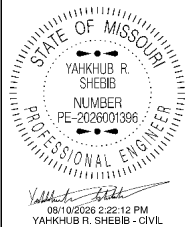

MO-PE-2026001396	
DATE PREPARED	
8/6/2026	
ROUTE	STATE
C/Z	MO
DISTRICT	SHEET NO.
CD	1
COUNTY	
WASHINGTON	
JOB NO.	
JST0179	
CONTRACT ID.	

PROJECT NO.
BRIDGE NO.

[illegible]

ROUTE C	
BEGINNING OF PROJECT	LOG MILE 0.010
END OF PROJECT	LOG MILE 22.352
APPARENT LENGTH	22.352 MILES

EQUATIONS AND EXCEPTIONS:		
BRIDGE - A5646 - COURTOIS CREEK		-585.01 FT
L.M. 1.453 - L.M. 1.564		
BRIDGE - A4401 - CUB CREEK		-348.48 FT
L.M. 5.656 - L.M. 5.722		
BRIDGE - A5296 - HAZEL CREEK		-248.16 FT
L.M. 9.877 - L.M. 9.924		
BRIDGE - A9479 - BIG RIVER		-1014.45 FT
L.M. 18.512 - L.M. 18.704		

ROUTE Z	
BEGINNING OF PROJECT	LOG MILE 0.005
END OF PROJECT	LOG MILE 2.143
APPARENT LENGTH	2.138 MILES

EQUATIONS AND EXCEPTIONS:
NONE

TOTAL CORRECTIONS	-2196.10 FT
NET LENGTH OF PROJECT	127058.30 FT
STATE LENGTH	24.064 MILES

MISSOURI HIGHWAYS AND TRANSPORTATION
COMMISSION

105 WEST CAPITOL
JEFFERSON CITY, MO 65102
1-888-ASK-MODOT (1-888-275-6636)




YAKHUB R. SHEBIB - CIVIL
MO-PE-202601396

NOTE:
SURFACE PLACEMENT SHALL BE ONE PASS PER LANE
NO S.E. CORRECTION.

TYPICAL SECTION
ROUTE C - WASHINGTON COUNTY
LOG MILE 0.010-22.352

EXCEPTIONS:
BRIDGE A5646 - L.M. 1.453-1.564
BRIDGE A4401 - L.M. 5.656-5.722
BRIDGE A5296 - L.M. 9.877-9.924
BRIDGE A9479 - L.M. 18.512-18.704

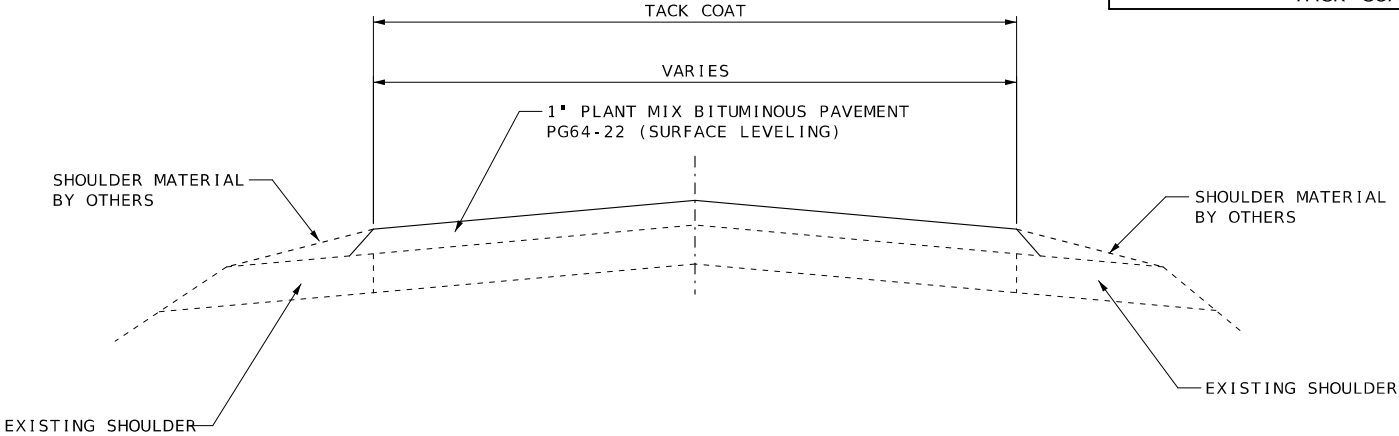

TYPICAL SECTION
ROUTE Z - WASHINGTON COUNTY
LOG MILE 0.005-2.143

BITUMINOUS PAVEMENT MIXTURE PG64-22 (SURFACE LEVELING)	1.987 TON/YD ³
TACK COAT	.08 GAL/YD ²



YAKHUB R. SHEBIB - CIVIL
MO-PE-202601396

DATE PREPARED
8/6/2026

ROUTE
C/Z

DISTRICT
CD

STATE
MO

SHEET NO.
2

COUNTY
WASHINGTON

JOB NO.
JST0179

CONTRACT ID.

PROJECT NO.

BRIDGE NO.

DESCRIPTION

DATE

DATE

BITUMINOUS SURFACE LEVELING									
LOG MILE FROM	LOG MILE TO	LOCATION	LENGTH FT.	WIDTH FT.	AREA SQ. FT.	DEPTH FT.	BPM PG64-22 (SURFACE LEVELING) TONS	TACK COAT GAL	REMARKS
0.010	1.276	ROUTE C	6684.48	21	140374.1	0.0833	860.53	1247.77	BEGIN AT INTER. Y AND C
1.276	1.453	ROUTE C	934.56	34	31775.04	0.0833	194.79	282.44	
1.453	1.564	ROUTE C	585.01						EXCEPTION BRIDGE A5646 AT COURTOIS CREEK
1.564	1.959	ROUTE C	2085.60	34	70910.4	0.0833	434.70	630.31	
1.959	3.595	ROUTE C	8638.08	21	181399.7	0.0833	1112.03	1612.44	
3.595	4.005	ROUTE C	2164.80	31	67108.8	0.0833	411.39	596.52	
4.005	4.672	ROUTE C	3521.76	21	73956.96	0.0833	453.38	657.40	
4.672	5.181	ROUTE C	2687.52	34	91375.7	0.0833	560.16	812.23	
5.181	5.656	ROUTE C	2508.00	22	55176	0.0833	338.24	490.45	
5.656	5.722	ROUTE C	348.48						EXCEPTION BRIDGE A4401 AT CUB CREEK
5.722	7.057	ROUTE C	7048.80	22	155074	0.0833	950.64	1378.44	
7.057	8.370	ROUTE C	6932.64	24	166383	0.0833	1019.97	1478.96	
8.370	9.758	ROUTE C	7328.64	22	161230	0.0833	988.38	1433.16	
9.758	9.877	ROUTE C	628.32	34	21363	0.0833	130.96	189.89	
9.877	9.924	ROUTE C	248.16						EXCEPTION BRIDGE A5296 AT HAZEL CREEK
9.924	10.114	ROUTE C	1003.20	34	34109	0.0833	209.10	303.19	
10.114	12.261	ROUTE C	11336.16	20	226723.2	0.0833	1389.87	2015.32	
12.261	13.576	ROUTE C	6943.20	22	152750.4	0.0833	936.40	1357.78	
13.576	14.115	ROUTE C	2845.92	24	68302.08	0.0833	418.71	607.13	
14.115	14.615	ROUTE C	2640.00	22	58080	0.0833	356.05	516.27	
14.615	14.674	ROUTE C	311.52	24	7476.48	0.0833	45.83	66.46	
14.674	15.234	ROUTE C	2956.80	21	62092.8	0.0833	380.65	551.94	
15.234	15.355	ROUTE C	638.88	24	15333.12	0.0833	94.00	136.29	
15.355	15.675	ROUTE C	1689.60	21	35481.6	0.0833	217.51	315.39	
15.675	15.895	ROUTE C	1161.60	26	30201.6	0.0833	185.14	268.46	
15.895	17.939	ROUTE C	10792.32	21	226638.7	0.0833	1389.35	2014.57	
17.939	18.512	ROUTE C	3025.44	22	66559.68	0.0833	408.03	591.64	
18.512	18.704	ROUTE C	1014.45						EXCEPTION BRIDGE A9479 AT BIG RIVER & APPROACH PVMT.
18.704	22.352	ROUTE C	19261.44	22	423751.7	0.0833	2597.71	3766.68	END AT ROUTE 21
INTERSECTIONS AND ENTRANCES									
14.391		ROUTE C			4426.65	0.0833	27.14	39.35	ROUTE DD
14.658		ROUTE C			4368.42	0.0833	26.78	38.83	ROUTE P
17.953		ROUTE C			1931.94	0.0833	11.84	17.17	ROUTE JJ
18.201		ROUTE C			2142	0.0833	13.13	19.04	HIGH ST.
18.324		ROUTE C			1278	0.0833	7.83	11.36	COMPTON ST.
18.467		ROUTE C			954	0.0833	5.85	8.48	BIRCH ST.
19.434		ROUTE C			3236.58	0.0833	19.84	28.77	ROUTE BB
		ROUTE C	9804	2	19608	0.0833	120.20	174.29	ENTRANCES
							3263.23		20% FOR IRREGULARITIES
							326.32		2% SAFETY EDGE
SUBTOTAL ROUTE C							19905.7	23658.4	
SUBTOTAL ROUTE Z							1868.2	2220.4	
TOTAL							21773.9	25878.8	
USE							21773.9	25879	

BITUMINOUS SURFACE LEVELING									
LOG MILE FROM	LOG MILE TO	LOCATION	LENGTH FT.	WIDTH FT.	AREA SQ. FT.	DEPTH FT.	BPM PG64-22 (SURFACE LEVELING) TONS	TACK COAT GAL	REMARKS
0.003	0.015	ROUTE Z	63.36	VAR	2418.52	0.0833	14.83	21.50	BEGIN AT ROUTE C
0.015	2.143	ROUTE Z	11235.84	22	247188.5	0.0833	1515.33	2197.23	END AT BRAZIL AND PALMER RD
INTERSECTIONS AND ENTRANCES									
		ROUTE Z	93	2	186	0.0833	1.14	1.65	ENTRANCES
							306.26		20% FOR IRREGULARITIES
							30.60		2% SAFETY EDGE
SUBTOTAL ROUTE Z							1868.2	2220.4	

MOBILIZATION
1 LUMP SUM

GRAVEL (A) OR CRUSHED STONE (B)				
LOG MILE FROM	LOG MILE TO	LOCATION	GRAVEL (A) OR CRUSHED STONE (B) TONS	REMARKS
0.01	22.366	ROUTE C	995	GRAVEL ENTRANCES WITHIN OVERLAY LIMITS
0.005	2.143	ROUTE Z	10	GRAVEL ENTRANCES WITHIN OVERLAY LIMITS
2.143		ROUTE Z	20	END ROUTE Z
		TOTAL Z	30	
		TOTAL C	995	
		TOTAL	1025	
		USE	1025	

STATE OF MISSOURI

YAKHUB R. SHEBIB

NUMBER
PE-202601396

PROFESSIONAL ENGINEER

09/24/2026 12:06:06 PM

YAKHUB R. SHEBIB - CIVIL

MO-PE-202601396

DATE PREPARED
8/20/2026

ROUTE
C/Z

DISTRICT
CD

STATE
MO

SHEET NO.
3

COUNTY
WASHINGTON

JOB NO.
JST0179

CONTRACT ID.

PROJECT NO.

BRIDGE NO.

DESCRIPTION

DATE

MISSOURI HIGHWAYS AND TRANSPORTATION COMMISSION

MoDOT

105 WEST CAPITOL
JEFFERSON CITY, MO 65102
1-888-ASK-MODOT (1-888-275-6636)

CONSTRUCTION SIGNING						
SIGN NO.	SIGN	SIZE IN.	AREA SQ. FT.	QTY. EACH	TOTAL AREA SQ. FT.	DESCRIPTION
1	GO20-1	60 X 24	10.00	2	20	ROAD WORK NEXT 23 MILES
1	GO20-1	60 X 24	10.00	2	20	ROAD WORK NEXT 3 MILES
2	WO20-1	48 X 48	16.00	14	224	ROAD WORK AHEAD
7	WO20-4	48 X 48	16.00	14	224	ONE LANE ROAD AHEAD
8	WO20-7A	48 X 48	16.00	14	224	FLAGGER (SYMBOL)
26	GO20-2	48 X 24	8.00	2	16	END ROAD WORK
35	WO8-12	48 X 48	16.00	25	400	NO CENTER LINE
36	WO8-11	48 X 48	16.00	50	800	UNEVEN LANES
53	GO20-4	36 X 18	4.50	2	9	PILOT CAR FOLLOW ME
58	GO20-4a	42 X 30	8.75	4	35	PILOT CARE IN USE WAIT & FOLLOW
58	GO20-4a	18 X 12	1.50	8	12	PILOT CAR IN USE WAIT & FOLLOW
59	CONST-8	48 X 36	12.00	2	24	WORK ZONE NO PHONE ZONE
	GO22-1	21 X 15	2.19	4	8.76	WET PAINT (ARROW PIVOTS)
616-10.07 CONSTRUCTION SIGNS TOTAL					2016.8*	
ADDITIONAL CONSTRUCTION ITEMS						
			ITEM NO.	QTY.	DESCRIPTION	
			6161026	253*	CHANELIZERS (TRIM - LINE)	
			6161098A	2	"CHANGEABLE MESSAGE SIGN WITHOUT COMMUNICATION INTERFACE, CONTRACTOR FURNISHED, CONTRACTOR REATINED"	
			6169901	1	LUMP SUM TEMPORARY TRAFFIC CONTROL (*ITEM INCLUDED)	

COLDMILLING							
LOG MILE FROM	LOG MILE TO	LOCATION	LENGTH FT.	WIDTH FT.	MODIFIED COLDMILLING (DEPTH TRANSTITION) SQ. YD.	COLDMILLING (3" THICK OR LESS) SQ. YD.	REMARKS
0.01	0.015	ROUTE C	25	21	58.33		BEGIN ROUTE C
1.448	1.453	ROUTE C	25	34	94.44		EXCEPTION BRIDGE A5646 BEGIN
1.564	1.569	ROUTE C	25	34	94.44		EXCEPTION BRIDGE A5646 END
5.651	5.656	ROUTE C	25	22	61.11		EXCEPTION BRIDGE A4401 BEGIN
5.722	5.727	ROUTE C	25	22	61.11		EXCEPTION BRIDGE A4401 END
9.872	9.877	ROUTE C	25	34	94.44		EXCEPTION BRIDGE A5296 BEGIN
9.924	9.929	ROUTE C	25	34	94.44		EXCEPTION BRIDGE A5296 END
18.207	18.212	ROUTE C	25	22	61.11		TRANS. TO MILL/FILL
18.212	18.301	ROUTE C	469.92	22		1148.69	
18.301	18.306	ROUTE C	25	22	61.11		TRANS. FROM MILL/FILL
18.507	18.512	ROUTE C	25	22	61.11		EXCEPTION BRIDGE A9479 BEGIN
18.704	18.709	ROUTE C	25	22	61.11		EXCEPTION BRIDGE A9479 END
22.347	22.352	ROUTE C	10	22	61.11		END ROUTE C
ENTRANCES AND INTERSECTIONS							
14.391		ROUTE C	10	VAR	33.46		ROUTE DD
14.658		ROUTE C	10	VAR	29.44		ROUTE P
17.953		ROUTE C	10	VAR	28.29		ROUTE JJ
18.201		ROUTE C	10	VAR	28.00		HIGH ST.
18.324		ROUTE C	10	VAR	57.00		COMPTON ST.
18.467		ROUTE C	10	VAR	20.00		BIRCH ST.
19.434		ROUTE C	10	VAR	31.44		ROUTE BB
				TOTAL	1091.49	1148.69	
				USE	1091	1149	

REMOVAL OF IMPROVEMENTS			
LOG MILE	LOCATION	GUARDRAIL LF	REMARKS
1.453	ROUTE C	500	NE CORNER BRIDGE A5646
1.453	ROUTE C	362.5	NW CORNER BRIDGE A5646
1.564	ROUTE C	1130	SW CORNER BRIDGE A5646
1.564	ROUTE C	287.5	SE CORNER BRIDGE A5646
5.656	ROUTE C	125	SE CORNER BRIDGE A4401
5.656	ROUTE C	125	SW CORNER BRIDGE A4401
5.722	ROUTE C	125	NE CORNER BRIDGE A4401
5.722	ROUTE C	125	NW CORNER BRIDGE A4401
9.877	ROUTE C	62.5	SW CORNER BRIDGE A5296
9.877	ROUTE C	62.5	SE CORNER BRIDGE A5296
9.824	ROUTE C	62.5	NW CORNER BRIDGE A5296
9.824	ROUTE C	62.5	NE CORNER BRIDGE A5296
TOTAL		1 LUMP SUM	

GUARDRAIL							
LOG MILE	LOCATON	MGS BRIDGE APPROACH TRANS. SECTION (REG/NO CURB) EA	MGS GUARDRAIL LF	TYPE A CRASHWORTHY END TEMINAL (MASH) EA	MGS END ANCHOR EA	SHAPING SLOPES CL3 100FT.	REMARKS
1.453	ROUTE C - RT	1	450		1	5.5	NW CORNER BRIDGE A5646 - ENTRANCE BEND RAD. APPROX. 14'
1.453	ROUTE C - LT	1	312.5		1	4.125	NE CORNER BRIDGE A5646 - ENTRANCE BEND RAD. APPROX. 30'
1.564	ROUTE C - RT	1	1050	1		11.5	SW CORNER BRIDGE A5646
1.564	ROUTE C - LT	1	175	1		2.75	SE CORNER BRIDGE A5646
5.656	ROUTE C - RT	1	75	1		1.75	SE CORNER BRIDGE A4401
5.656	ROUTE C - LT	1	50	1		1.5	SW CORNER BRIDGE A4401
5.722	ROUTE C - RT	1	50	1		1.5	NE CORNER BRIDGE A4401
5.722	ROUTE C - LT	1	75		1	1.75	NW CORNER BRIDGE A4401 - ENTRANCE BEND RAD. APPROX. 30'
9.877	ROUTE C - LT	1		1		1	SW CORNER BRIDGE A5296
9.877	ROUTE C - RT	1	75	1		1.75	SE CORNER BRIDGE A5296
9.824	ROUTE C - LT	1	75	1		1.75	NW CORNER BRIDGE A5296
9.824	ROUTE C - RT	1		1		1	NE CORNER BRIDGE A5296
TOTAL		12	2387.5	9	3	35.875	
USE		12	2388	9	3	36	

STATE OF MISSOURI

YAKHUB R. SHEBIB

NUMBER
PE-202601396

PROFESSIONAL ENGINEER

08/10/2026 2:24:11 PM

YAKHUB R. SHEBIB - CIVIL

MO-PE-202601396

DATE PREPARED

8/10/2026

ROUTE

C/Z

DISTRICT

CD

STATE

MO

SHEET NO.

3

COUNTY

WASHINGTON

JOB NO.

JST0179

CONTRACT ID.

PROJECT NO.

BRIDGE NO.

DESCRIPTION

DATE

MISSOURI HIGHWAYS AND TRANSPORTATION COMMISSION

105 WEST CAPITOL




JEFFERSON CITY, MO 65102

1-888-ASK-MODOT (1-888-275-6636)



PAVEMENT MARKING							
LOG MILE FROM	LOG MILE TO	LOCATION	LENGTH FT	CLASS I PAVEMENT MARKING PAINT (18 - MIL, TYPE P BEADS)			REMARKS
				4" SOLID YELLOW FT	4" INT. YELLOW FT	4" WHITE FT	
0.010	1.477	ROUTE C	7745.76	15491.52	-	15491.52	DBL . SOLID YELLOW
1.477	1.619	ROUTE C	749.76	749.76	187.44	1499.52	INT. YELLOW, SOLID YELLOW
1.619	4.018	ROUTE C	12666.72	25333.44	-	25333.44	DBL . SOLID YELLOW
4.018	4.147	ROUTE C	681.12	681.12	170.28	1362.24	SOL . YELLOW, INT. YELLOW
4.147	12.045	ROUTE C	41701.44	83402.88	-	83402.88	DBL . SOLID YELLOW
12.045	12.164	ROUTE C	628.32	628.32	157.08	1256.64	SOL . YELLOW, INT. YELLOW
12.164	12.345	ROUTE C	955.68	955.68	238.92	1911.36	INT. YELLOW, SOLID YELLOW
12.345	16.384	ROUTE C	21325.92	42651.84	-	42651.84	DBL . SOLID YELLOW
16.384	16.523	ROUTE C	733.92	733.92	183.48	1467.84	INT. YELLOW, SOLID YELLOW
16.523	17.368	ROUTE C	4461.60	8923.20	-	8923.20	DBL . SOLID YELLOW
17.368	17.523	ROUTE C	818.40	818.40	204.60	1636.80	SOL . YELLOW, INT. YELLOW
17.523	19.353	ROUTE C	9662.40	19324.80	-	19324.80	DBL . SOLID YELLOW
19.353	19.566	ROUTE C	1124.64	1124.64	281.16	2249.28	SOL . YELLOW, INT. YELLOW
19.566	19.824	ROUTE C	1362.24	2724.48	-	2724.48	DBL . SOLID YELLOW
19.824	19.965	ROUTE C	744.48	744.48	186.12	1488.96	INT. YELLOW, SOLID YELLOW
19.965	20.527	ROUTE C	2967.36	5934.72	-	5934.72	DBL . SOLID YELLOW
20.527	20.643	ROUTE C	612.48	612.48	153.12	1224.96	SOL . YELLOW, INT. YELLOW
20.643	21.168	ROUTE C	2772.00	5544.00	-	5544.00	DBL . SOLID YELLOW
21.168	21.322	ROUTE C	813.12	813.12	203.28	1626.24	SOL . YELLOW, INT. YELLOW
21.322	21.360	ROUTE C	200.64	401.28	-	401.28	DBL . SOLID YELLOW
21.360	21.503	ROUTE C	755.04	755.04	188.76	1510.08	INT. YELLOW, SOLID YELLOW
21.503	21.685	ROUTE C	960.96	1921.92	-	1921.92	DBL . SOLID YELLOW
21.685	21.862	ROUTE C	934.56	934.56	233.64	1869.12	SOL . YELLOW, INT. YELLOW
21.862	21.941	ROUTE C	417.12	834.24	-	834.24	DBL . SOLID YELLOW
21.941	22.041	ROUTE C	528.00	528.00	132.00	1056.00	INT. YELLOW, SOLID YELLOW
22.041	22.366	ROUTE C	1716.00	3432.00	-	3432.00	DBL . SOLID YELLOW
0.005	2.143	ROUTE Z	11288.64	22577.28	-	-	DBL . SOLID YELLOW
			TOTAL	251097.00		236079.36	PAVEMENT MARKING TO MATCH EXISTING. LOCATE
			USE	251097		236079	BEFORE MILLING OR RESURFACING.

SUMMARY OF QUANTITIES
SHEET 3 OF 3



	
ROUTE C/Z	STATE MO
DISTRICT CD	SHEET NO. 3
COUNTY WASHINGTON	
JOB NO. JST0179	
CONTRACT ID.	
PROJECT NO.	
BRIDGE NO.	
DESCRIPTION	
DATE	
MISSOURI HIGHWAYS AND TRANSPORTATION COMMISSION	
	
105 WEST CAPITOL JEFFERSON CITY, MO 65102 1-888-ASK-MODOT (1-888-275-6636)	

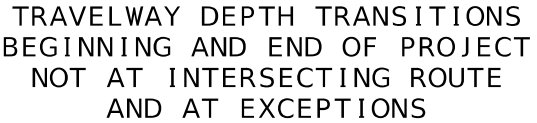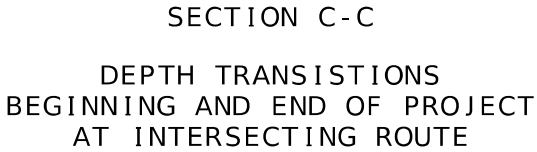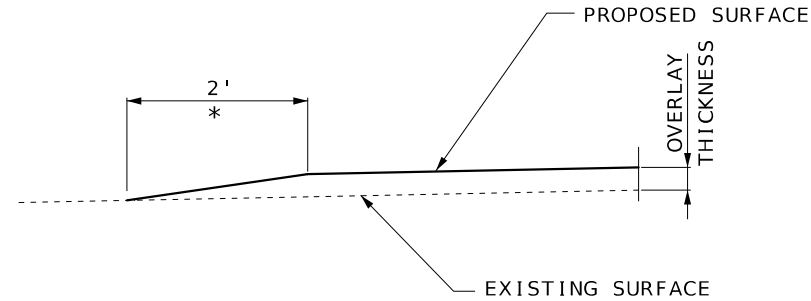


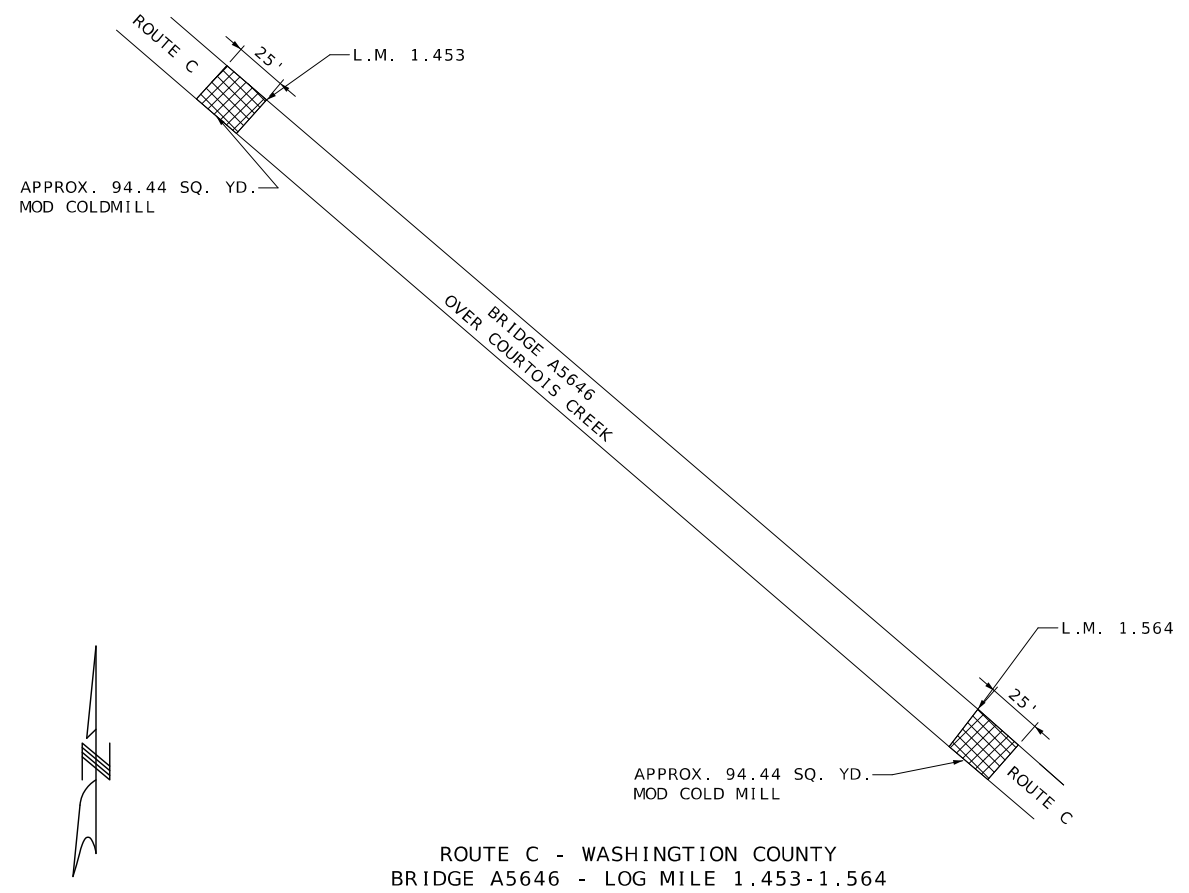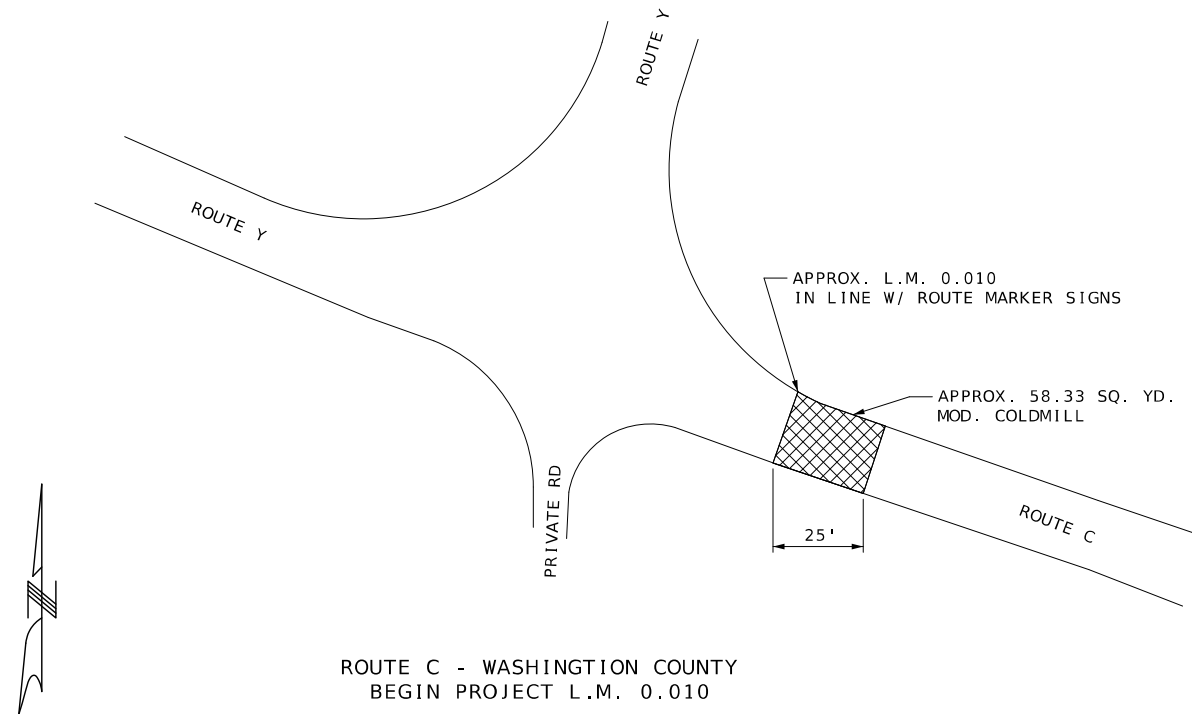

NOT TO SCALE

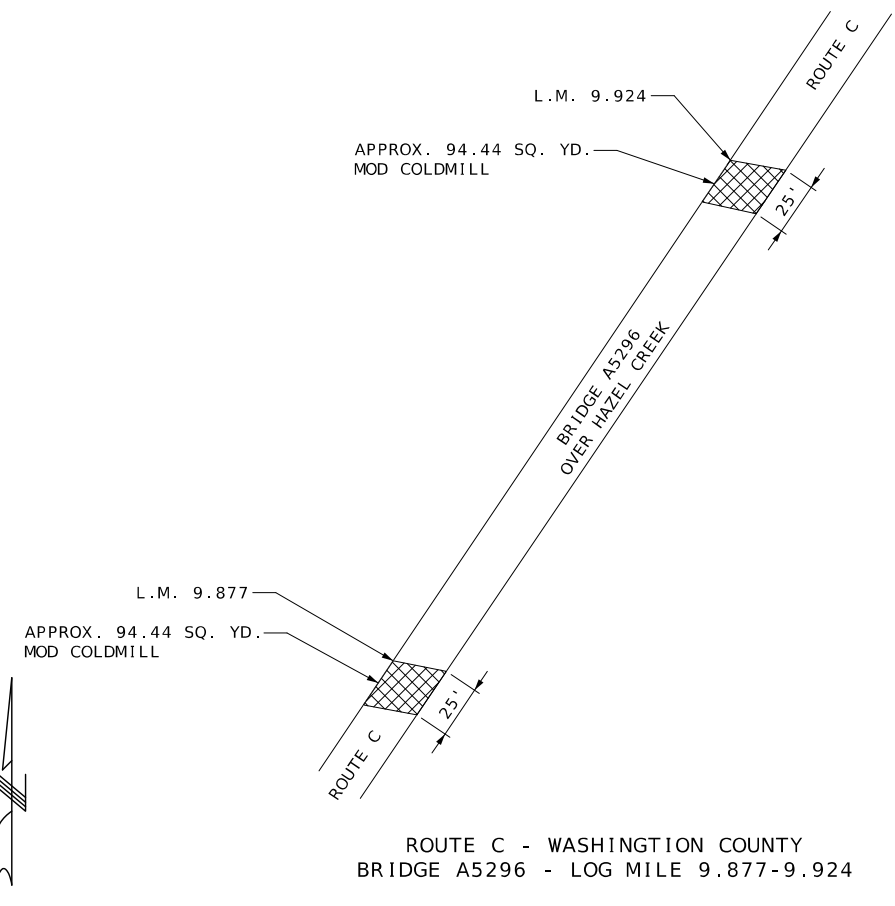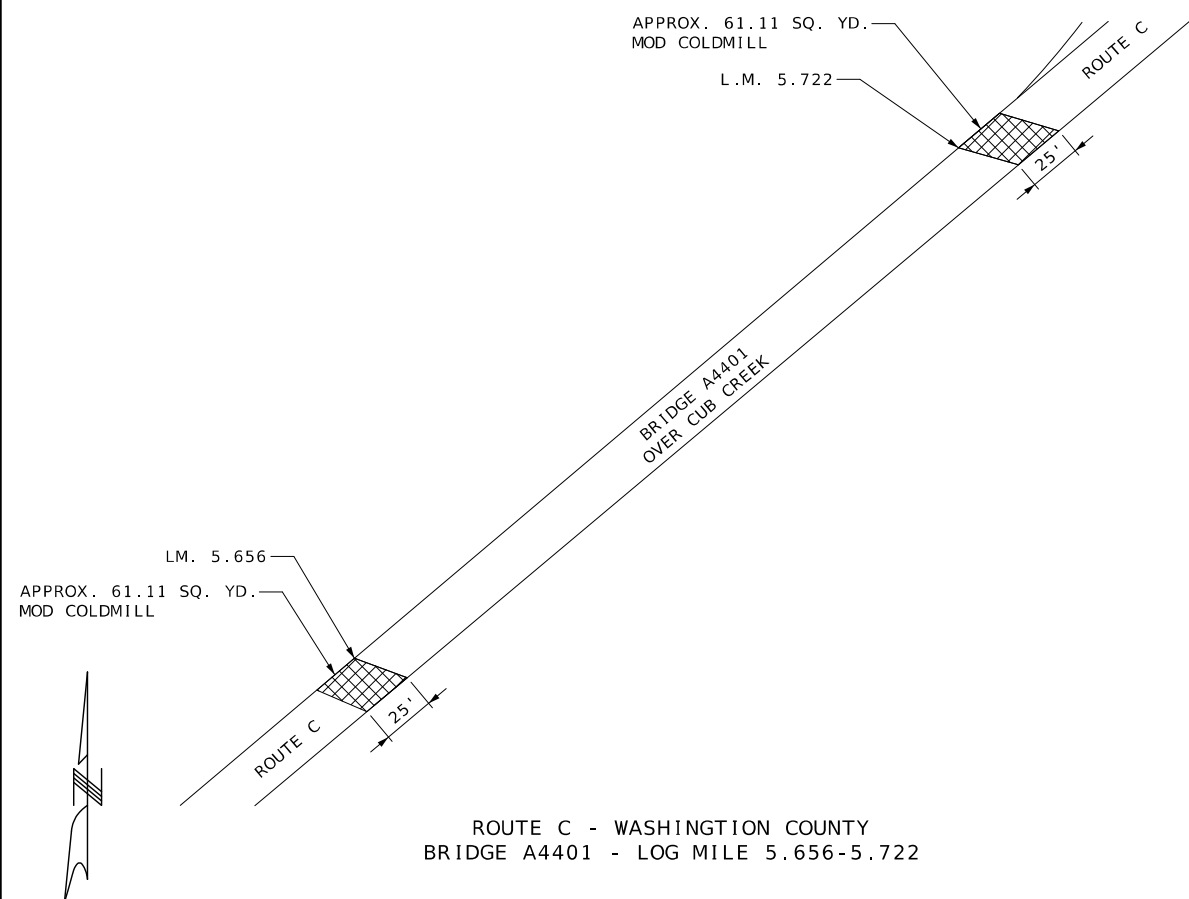

08/10/2026 2:22:54 PM
YAHKUB R. SHEBIB - CIVIL
MO-PE-2026001396

DATE PREPARED
8/6/2026

ROUTE	STATE
C/Z	MO

DISTRICT	SHEET NO.
CD	5

COUNTY
WASHINGTON

WASHINGTON
JOB NO.
LC20170

JST0179



CONTRACT ID.

PROJECT NO.



BRIDGE NO.

[illegible]MISSOURI HIGHWAYS AND TRANSPORTATION
COMMISSION

105 WEST CAPITOL
JEFFERSON CITY, MO 65102
1-888-ASK-MODOT (1-888-275-6636)

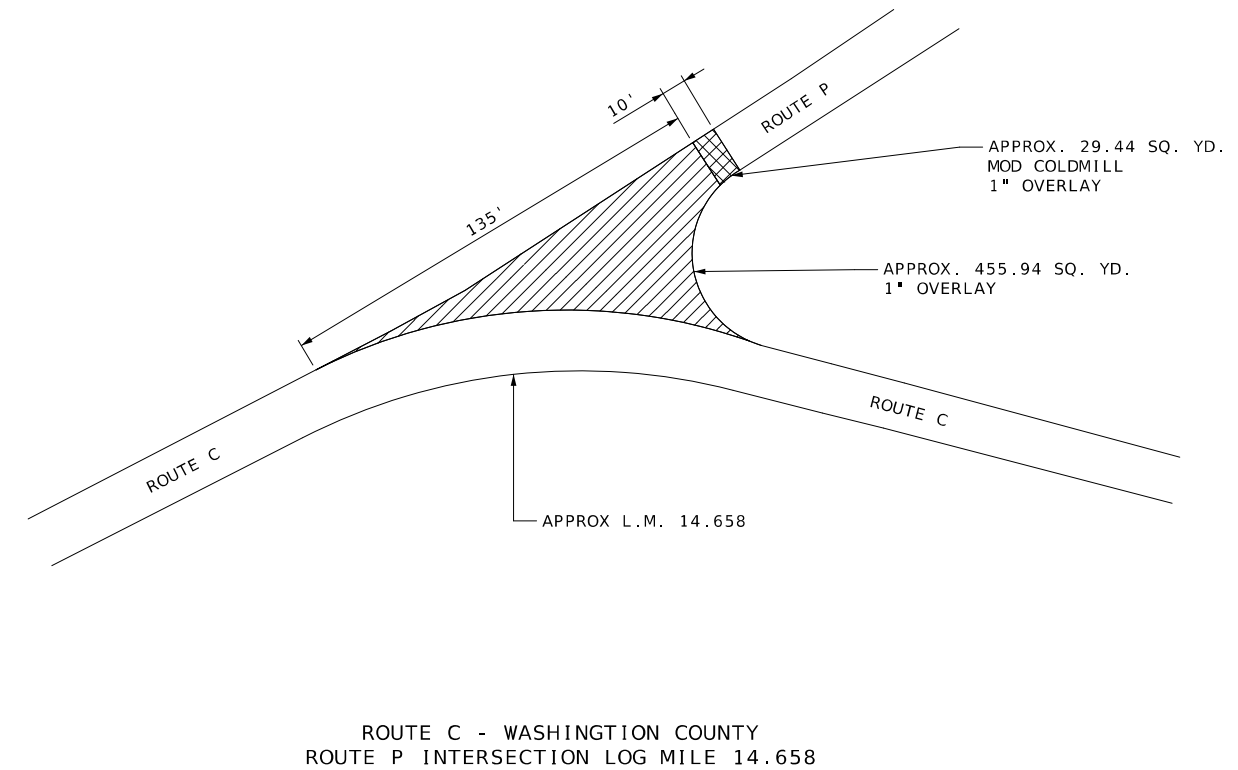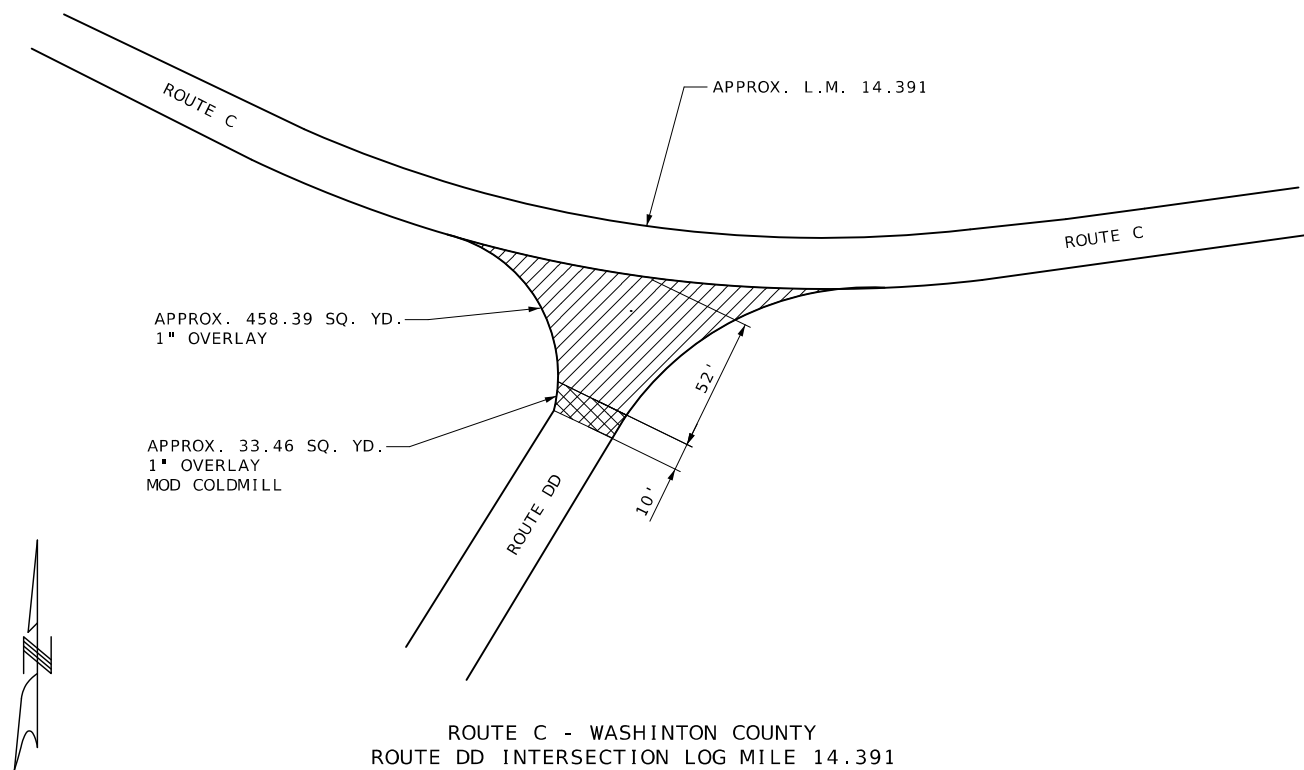

NOT TO SCALE

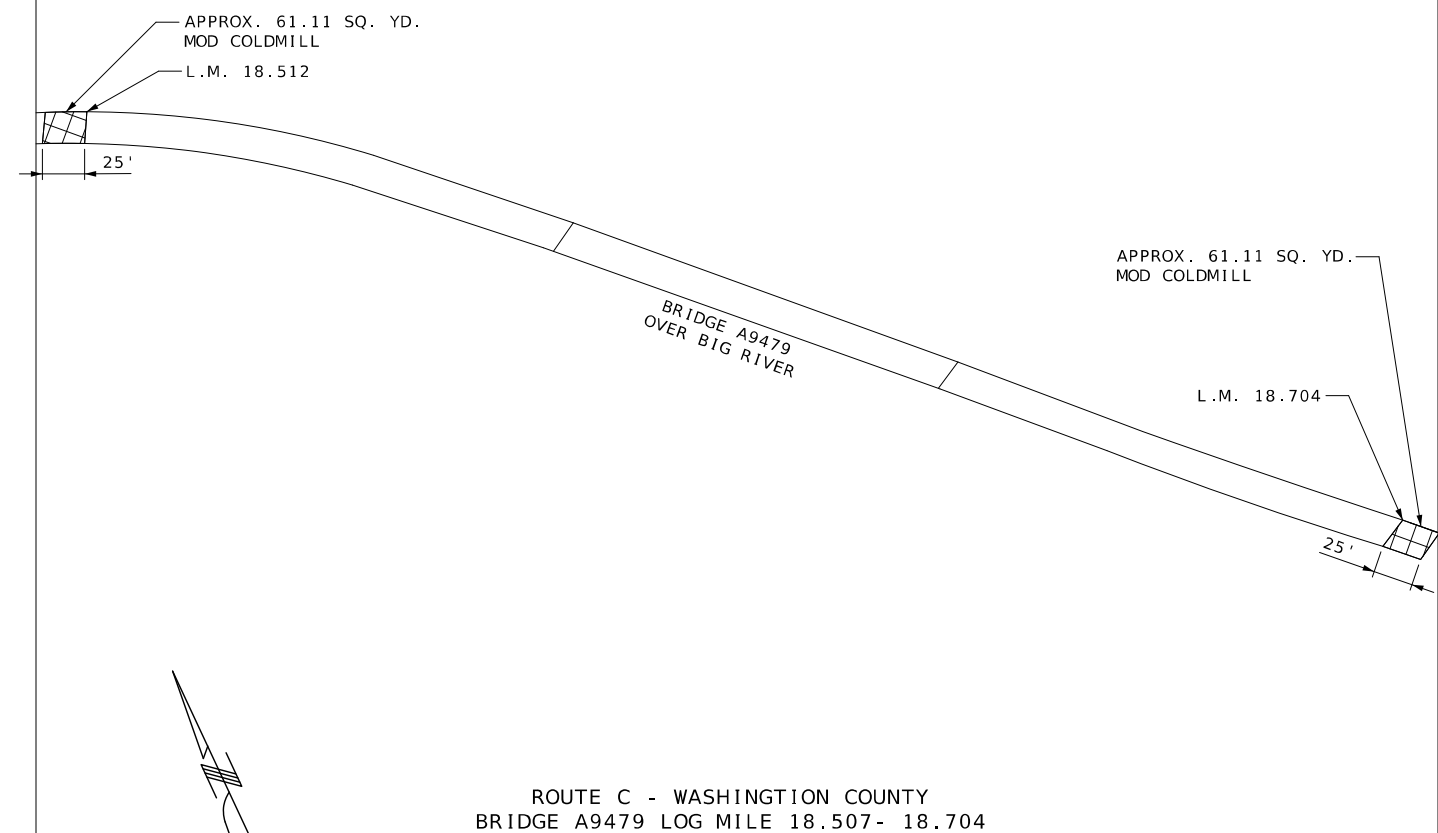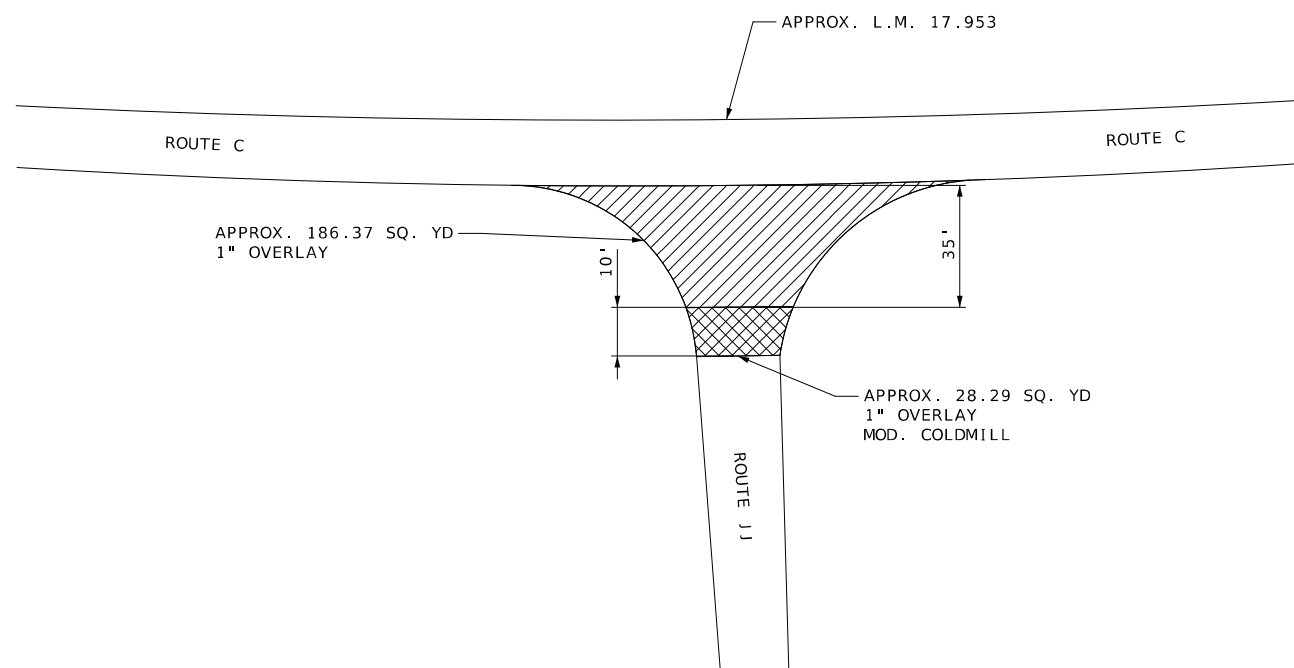

SPECIAL SHEET
3 OF 5



08/10/2026 2:24:48 PM
YAHKUB R. SHEBIB - CIVIL
MO-PE-2026001396
DATE PREPARED

8/6/2026

ROUTE C/Z	STATE MO
--------------	-------------

DISTRICT	SHEET NO.
CD	6

COUNTY	WASHINGTON
--------	------------


WASHINGTON
JOB NO.

JOB NO.
JST0179

9516175
CONTRACT ID.

[illegible]MISSOURI HIGHWAYS AND TRANSPORTATION
COMMISSION

105 WEST CAPITOL
JEFFERSON CITY, MO 65102
1-888-ASK-MODOT (1-888-275-6636)

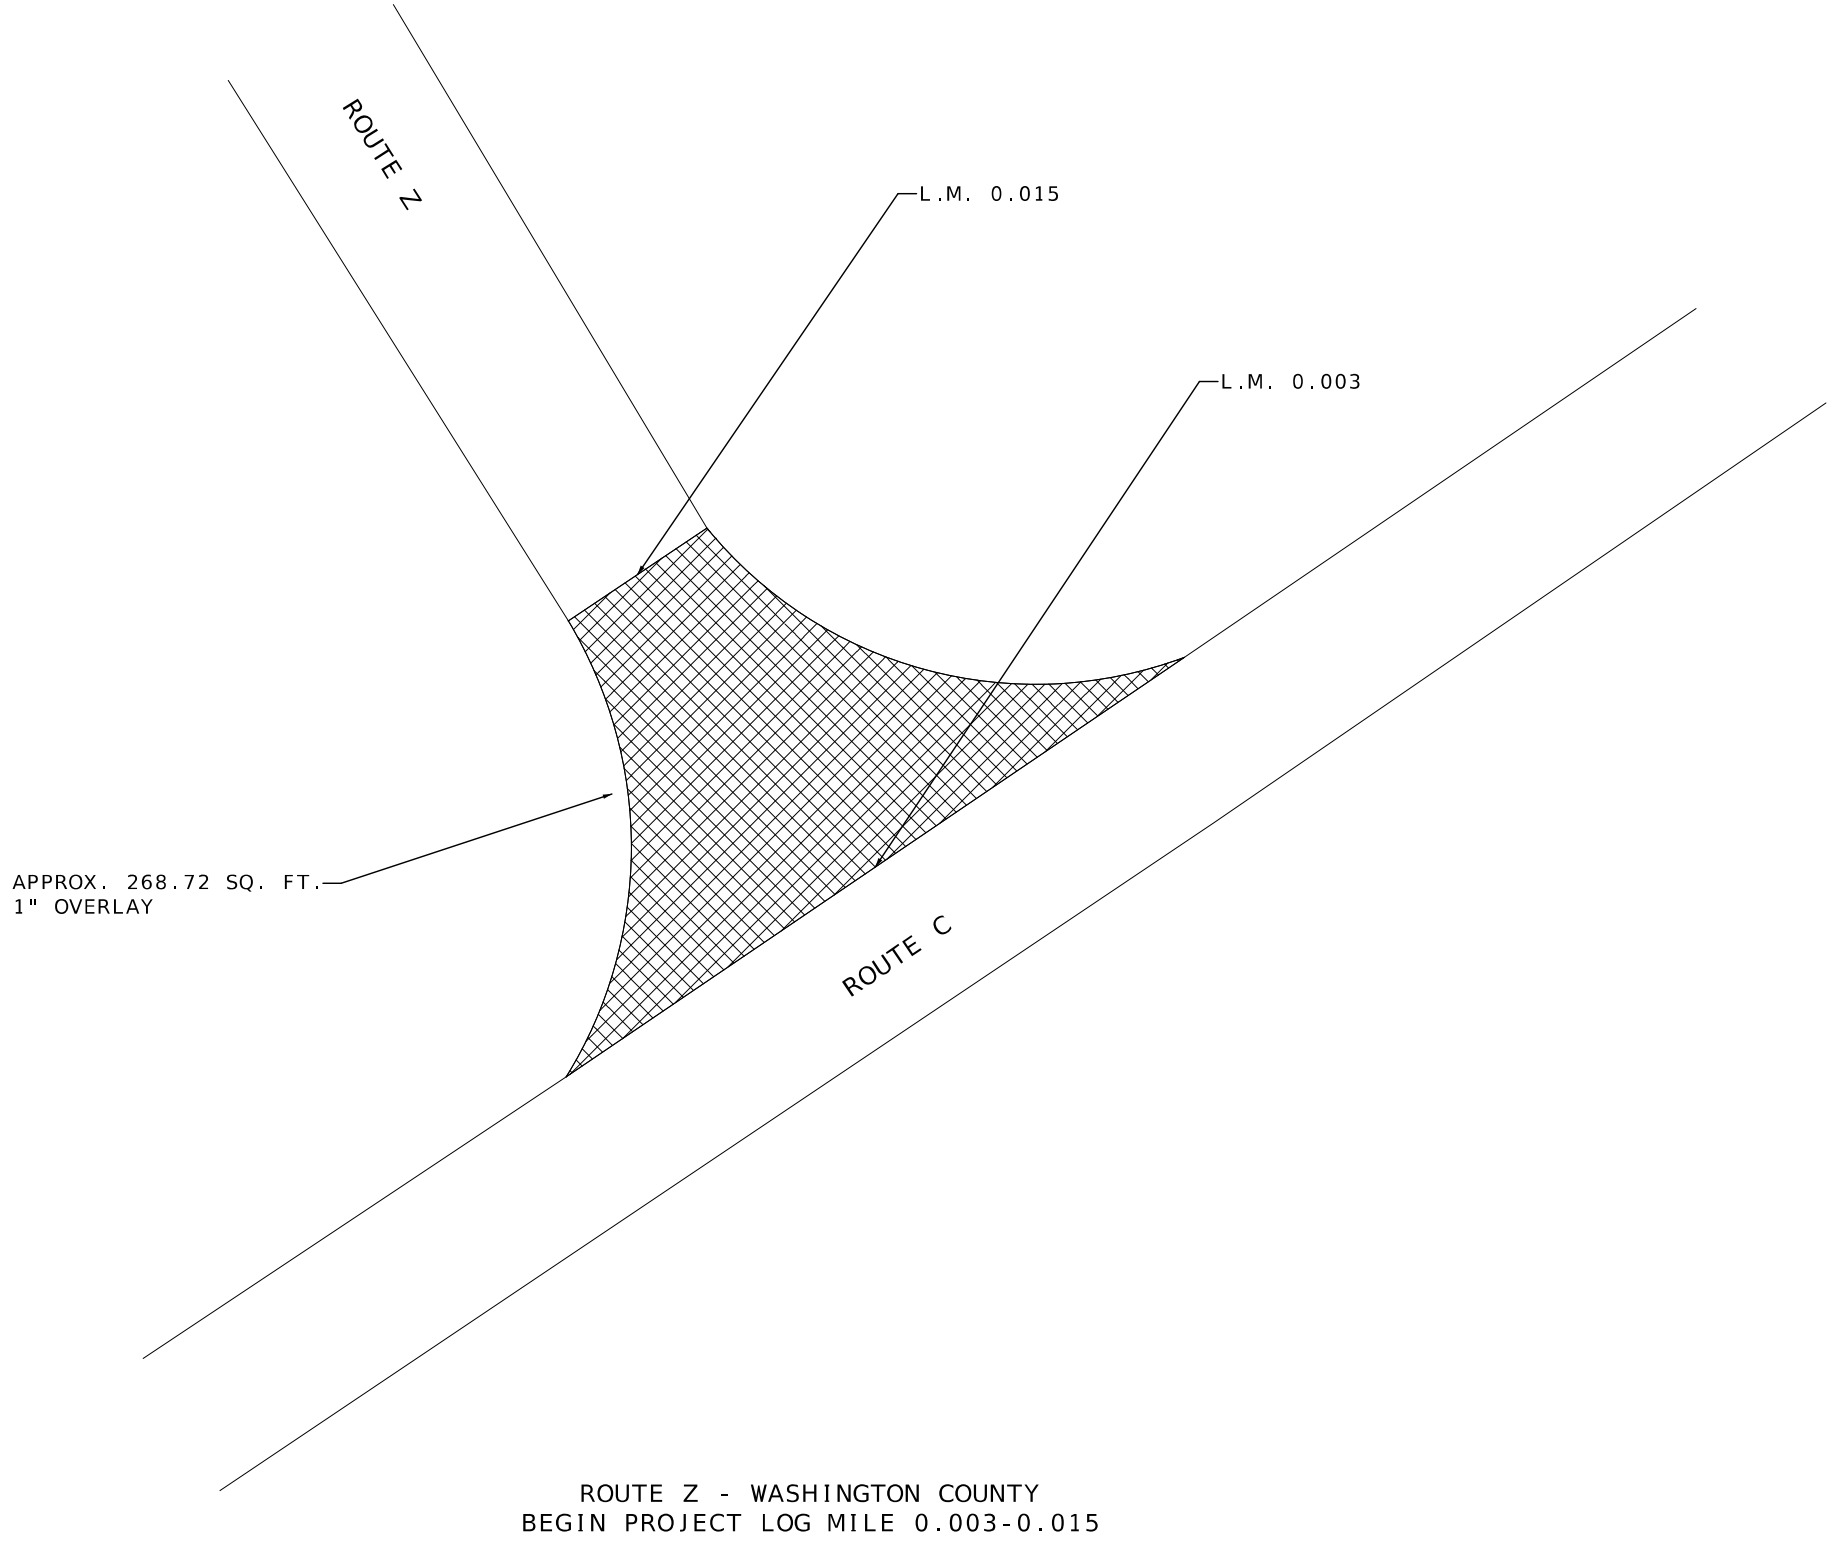

ROUTE Z - WASHINGTON COUNTY
BEGIN PROJECT LOG MILE 0.003-0.015

NOT TO SCALE
SPECIAL SHEET
5 OF 5



DATE PREPARED
8/6/2026

ROUTE	STATE
C/Z	MO
DISTRICT	SHEET NO.
CD	8

COUNTY
WASHINGTON

JOB NO.
JST0179

CONTRACT ID.

PROJECT NO.


BRIDGE NO.

DATE	DESCRIPTION

MISSOURI HIGHWAYS AND TRANSPORTATION
COMMISSION



105 WEST CAPITOL
JEFFERSON CITY, MO 65102
1-888-ASK-MODOT (1-888-275-6636)

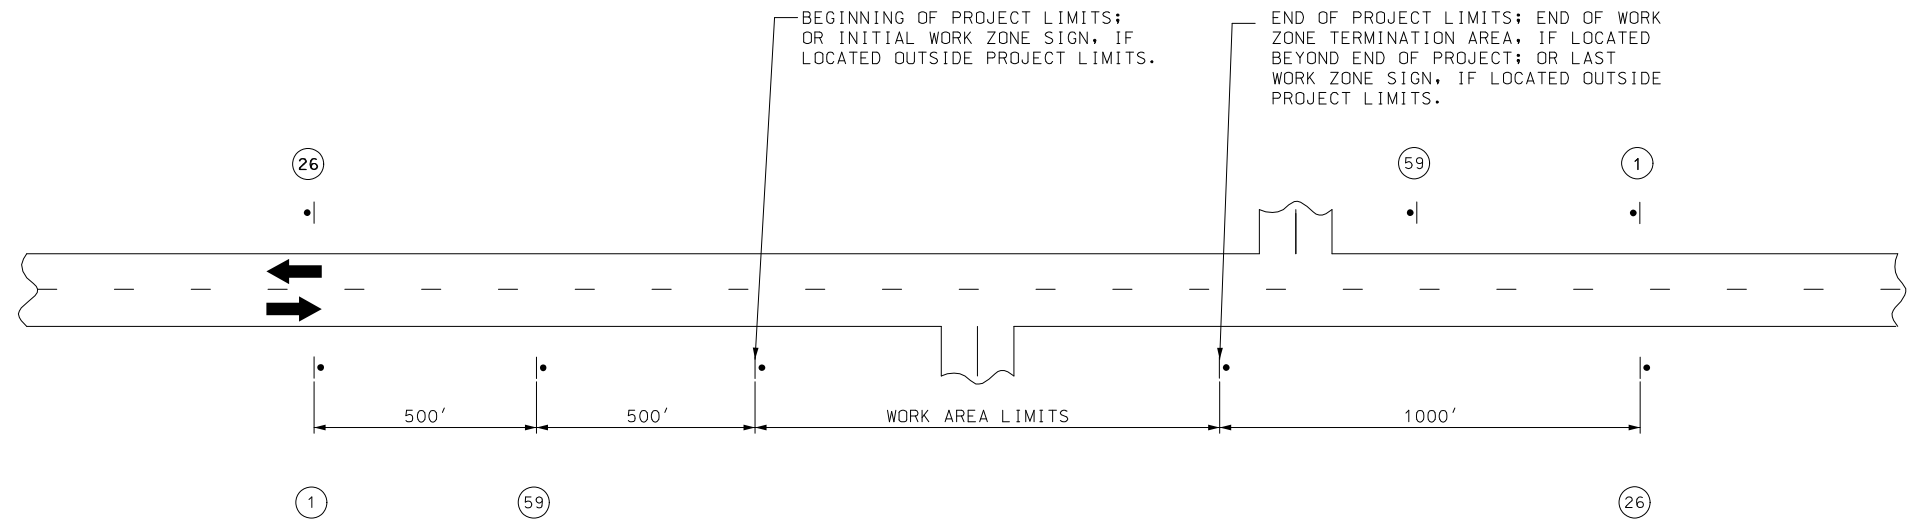

NOTES:

SIGN (1) AND (26) ARE ONLY USED ON PROJECT LENGTHS 2 MILES OR GREATER.

PROVIDE SIGNS IN EACH DIRECTION ON TWO-WAY HIGHWAY.

DISTANCE MAY BE ADJUSTED ACCORDING TO FIELD CONDITIONS.

ROAD WORK
NEXT XX MILES

G020-1

1

ROUTE C XX = 23
ROUTE Z XX = 3

WORK ZONE
NO PHONE
ZONE

CONST-8

59

END
ROAD WORK

G020-2

26

STATE OF MISSOURI

YAHKUB R. SHEBIB

NUMBER
PE-202601396

PROFESSIONAL ENGINEER

08/10/2026 2:25:53 PM

YAHKUB R. SHEBIB - CIVIL

MO-PE-202601396

DATE PREPARED

8/6/2026

ROUTE
C/Z

DISTRICT
CD

STATE
MO

SHEET NO.
9

COUNTY
WASHINGTON

JOB NO.
JST0179

CONTRACT ID.

PROJECT NO.


BRIDGE NO.

DESCRIPTION	DATE


MISSOURI HIGHWAYS AND TRANSPORTATION
COMMISSION

MoDOT


105 WEST CAPITOL
JEFFERSON CITY, MO 65102
1-888-ASK-MODOT (1-888-275-6636)

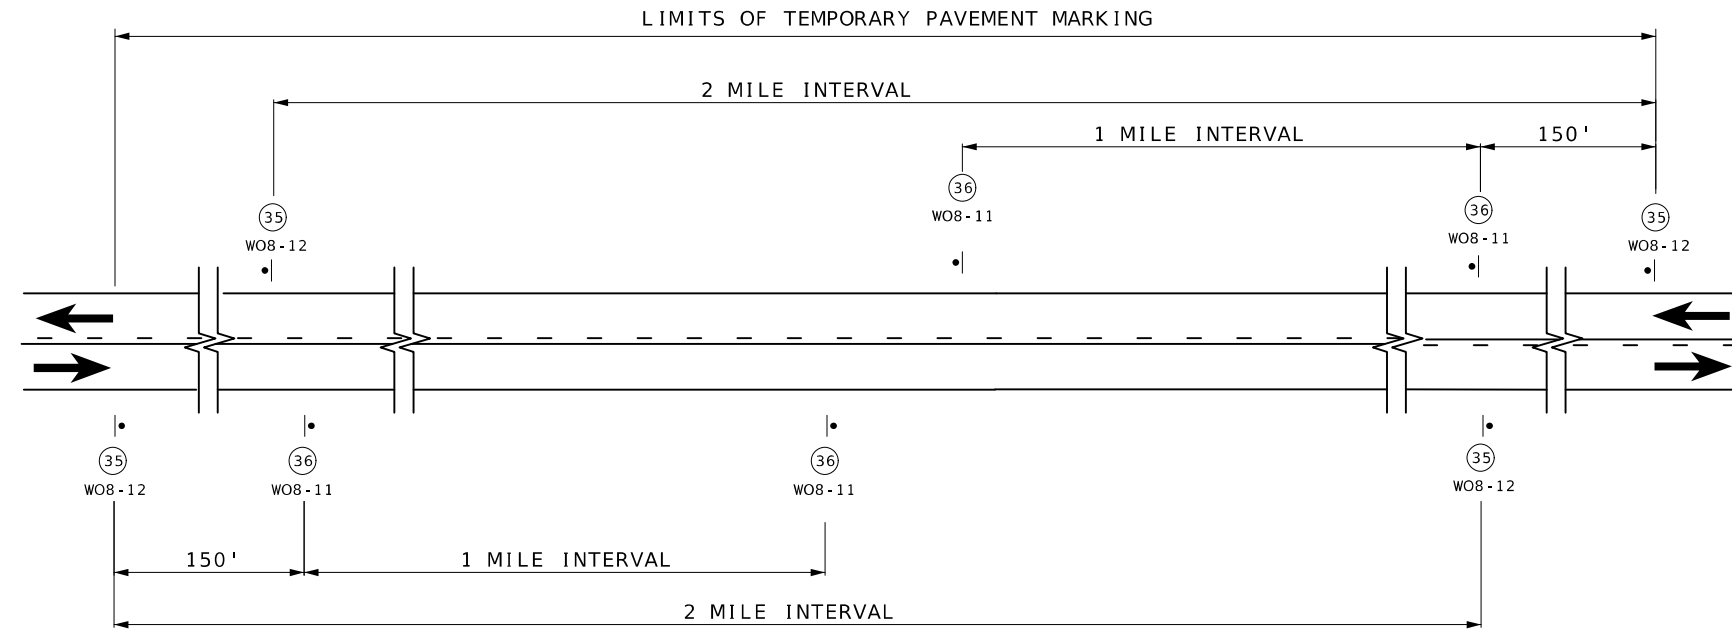

SIGN SPACING AND TEMPORARY STRIPING FOR MAINLINE

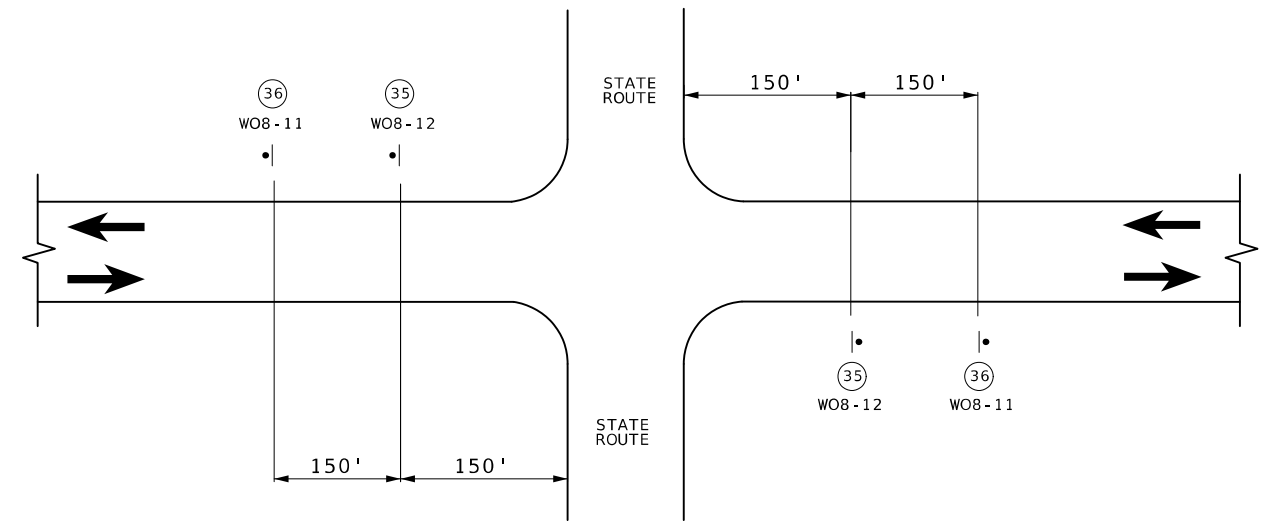

SIGN SPACING AT STATE ROUTE INTERSECTIONS
SHOWING TEMPORARY STRIPING FOR MAINLINE

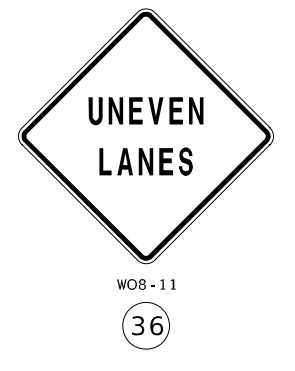

NOTES:

SIGN (35) AND TEMPORARY RAISED PAVEMENT MARKING (SEE STANDARD PLAN 620.10) INSTALLED WHERE CENTERLINE STRIPING HAS BEEN COVERED OR REMOVED. SIGNS ARE TO REMAIN IN PLACE UNTIL THE PERMANENT CENTERLINE PAVEMENT MARKINGS ARE IN PLACE. SIGNS SHALL BE COVERED OR REMOVED WHEN PAVEMENT CENTERLINE MARKING HAS BEEN INSTALLED.

SIGN (35) IS PLACED AT APPROXIMATELY TWO-MILE INTERVALS AND AT STATE ROUTE JUNCTIONS. WHEN THE INSTALLATION AT A JUNCTION IS WITHIN ONE-EIGHTH MILE OF THE NORMAL MAINLINE SIGN (35), THE LATTER MAY BE ELIMINATED.

ALL SIGNS SHALL BE POST MOUNTED AND IN ACCORDANCE WITH STANDARD PLAN 616.10 AND 903.03.

STATE OF MISSOURI

YAHKUB R. SHEHIB

NUMBER

PE-2026001396

PROFESSIONAL ENGINEER

08/10/2026 2:19:45 PM

YAHKUB R. SHEHIB - CIVIL

MO-PE-2026001396

DATE PREPARED

8/6/2026

ROUTE

C/Z

DISTRICT

CD

STATE

MO

SHEET NO.

12

COUNTY

WASHINGTON

JOB NO.

JST0179

CONTRACT ID.

PROJECT NO.

BRIDGE NO.

DESCRIPTION

DATE

MISSOURI HIGHWAYS AND TRANSPORTATION COMMISSION

105 WEST CAPITOL

JEFFERSON CITY, MO 65102

1-888-ASK-MODOT (1-888-275-6636)

MODOT

