


CROSS SECTION  
SHEET 1 OF 21

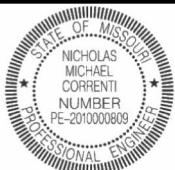

*Nicholas Michael Correnti*  
06/11/2026 4:09:48 PM  
Nicholas Michael Correnti - Civil  
MO PE-2010000809

DATE PREPARED  
6/11/2026

|                |                |
|----------------|----------------|
| ROUTE<br>64    | STATE<br>MO    |
| DISTRICT<br>SW | SHEET NO.<br>1 |

COUNTY  
DALLAS / LACLEDE

JOB NO.  
J7P3542

CONTRACT ID.

PROJECT NO.

BRIDGE NO.

| DATE | DESCRIPTION |
|------|-------------|
|      |             |
|      |             |
|      |             |
|      |             |
|      |             |



MISSOURI HIGHWAYS AND TRANSPORTATION  
COMMISSION



105 WEST CAPITOL  
JEFFERSON CITY, MO 65102  
1-888-ASK-MODOT (1-888-275-6636)

**EFK Moen**  
Civil Engineering Design

13523 Barrett Parkway Dr  
Suite 250  
St. Louis, MO 63021  
Phone 314-394-3100  
Fax 314-394-3199  
Missouri Certificate of Authority: 001578

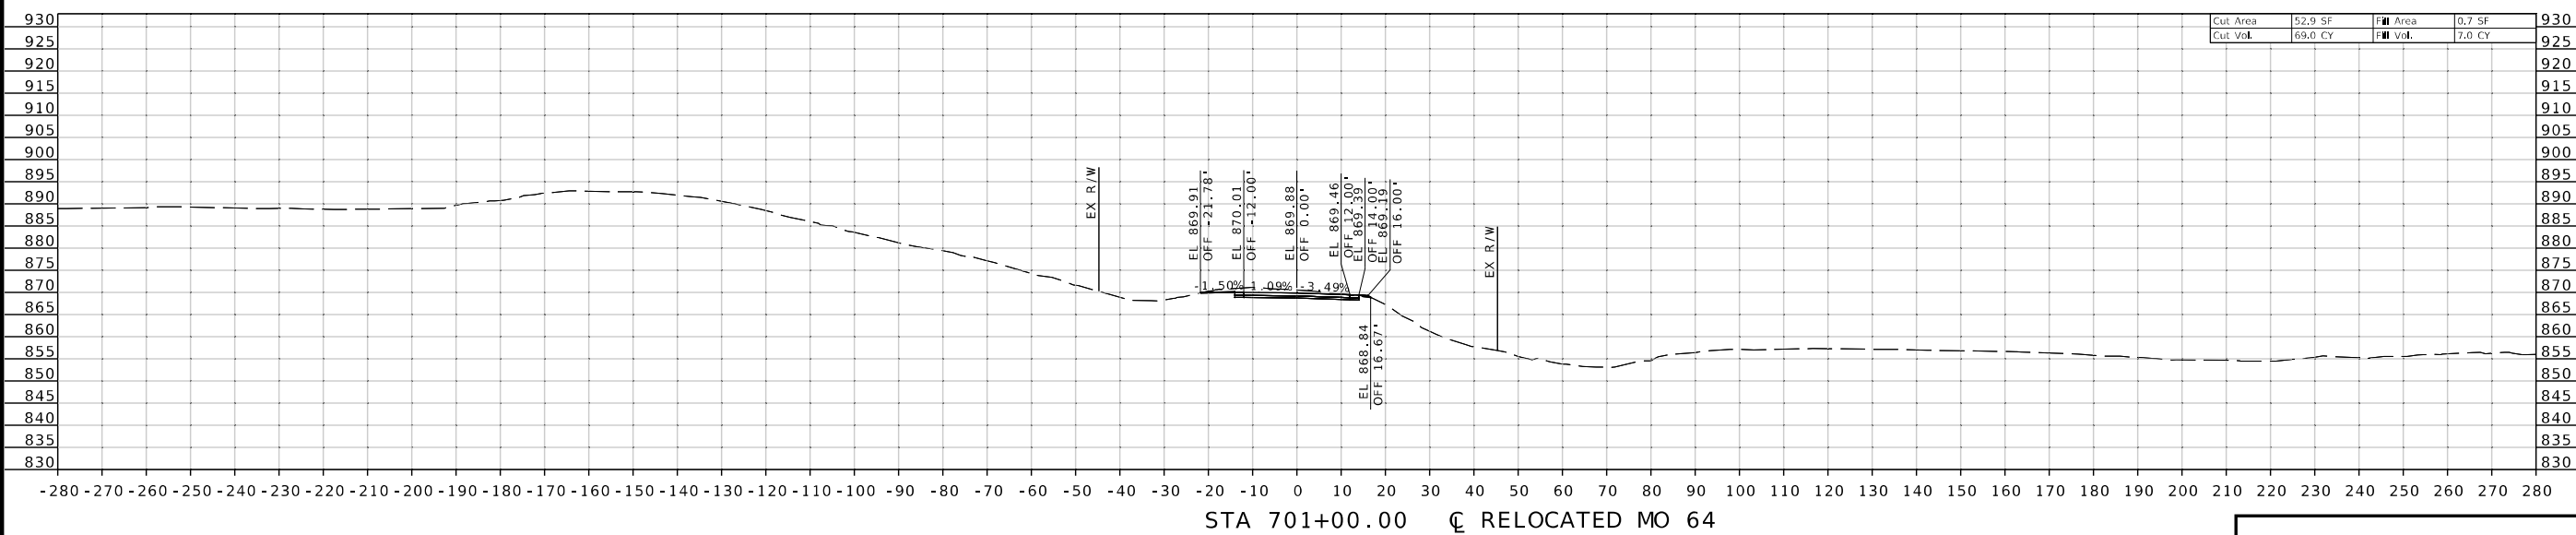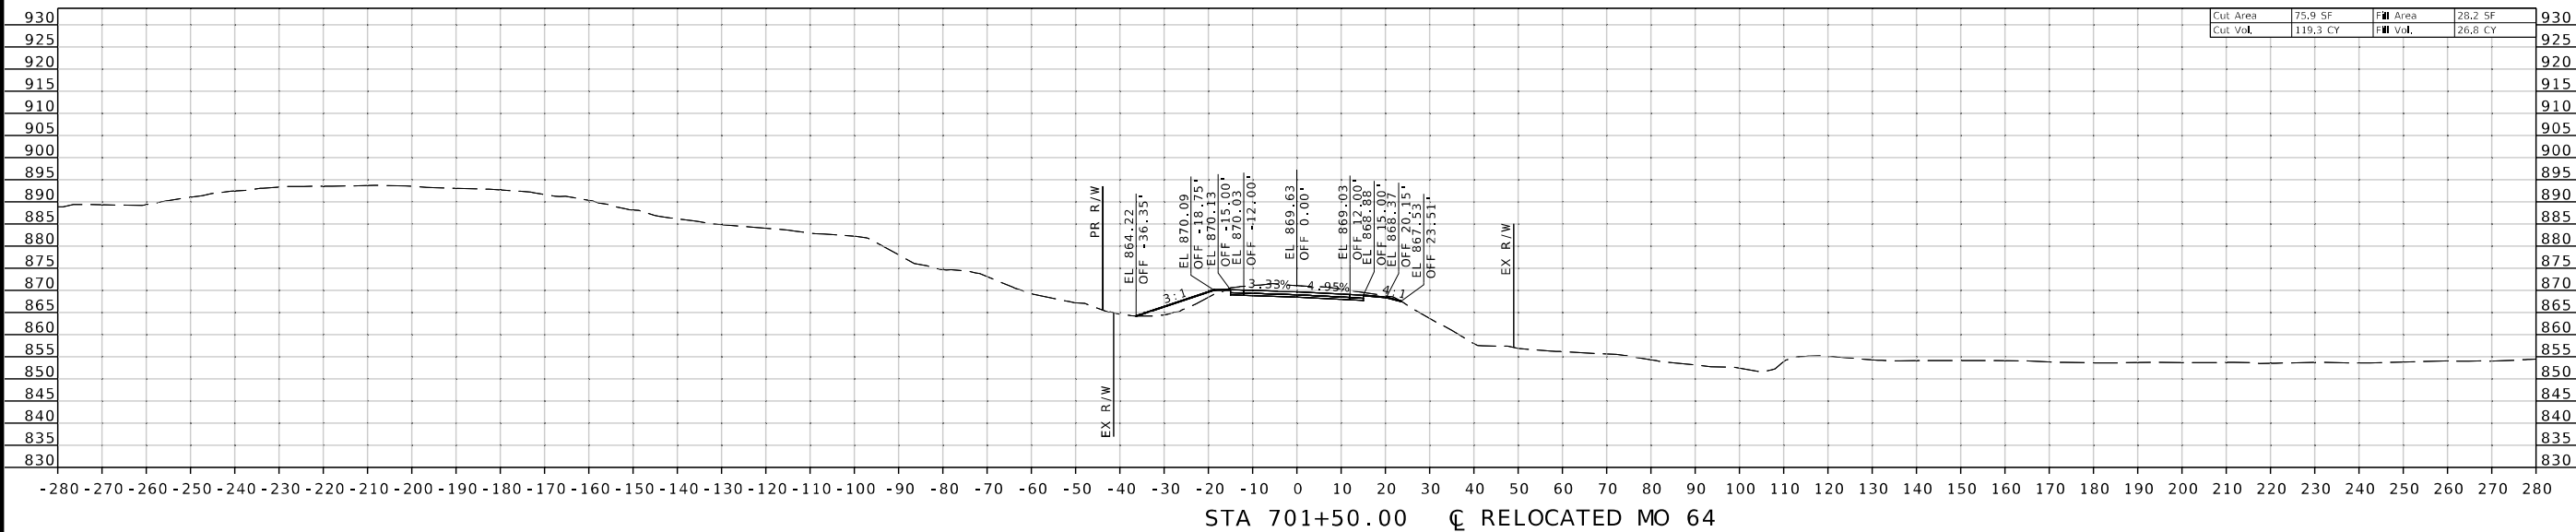

CROSS SECTION  
SHEET 2 OF 21



06/11/2026 4:09:49 PM  
Nicholas Michael Correnti - Civil

DATE PREPARED

6 / 11 / 202

ROUTE

64

STATE

MO

DISTRICT

SW

HEET 1

---

COUNTY \_\_\_\_\_

DALLAS / LACLEDE

JOB NO  
1 2 3 4 5

J7P3542

|              |
|--------------|
| CONTRACT ID. |
|--------------|

|             |
|-------------|
| PROJECT NO. |
|-------------|

BRIDGE NO.

| DESCRIPTION |
|-------------|
|-------------|

DATE \_\_\_\_\_

MISSOURI HIGHWAYS AND TRANSPORTATION



105 WEST CAPITOL  
JEFFERSON CITY, MO 65102  
1-888-ASK-MODOT (1-888-275-6636)

**EFK♦Moen**  
Civil Engineering Design  
13523 Barrett Parkway Dr



13523 Barrett Parkway Dr  
Suite 250  
St. Louis, MO 63021  
Phone 314-394-3100  
Fax 314-394-3199  
Missouri Certificate of Authority: 001578

[illegible]







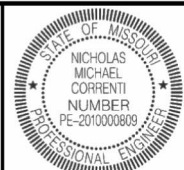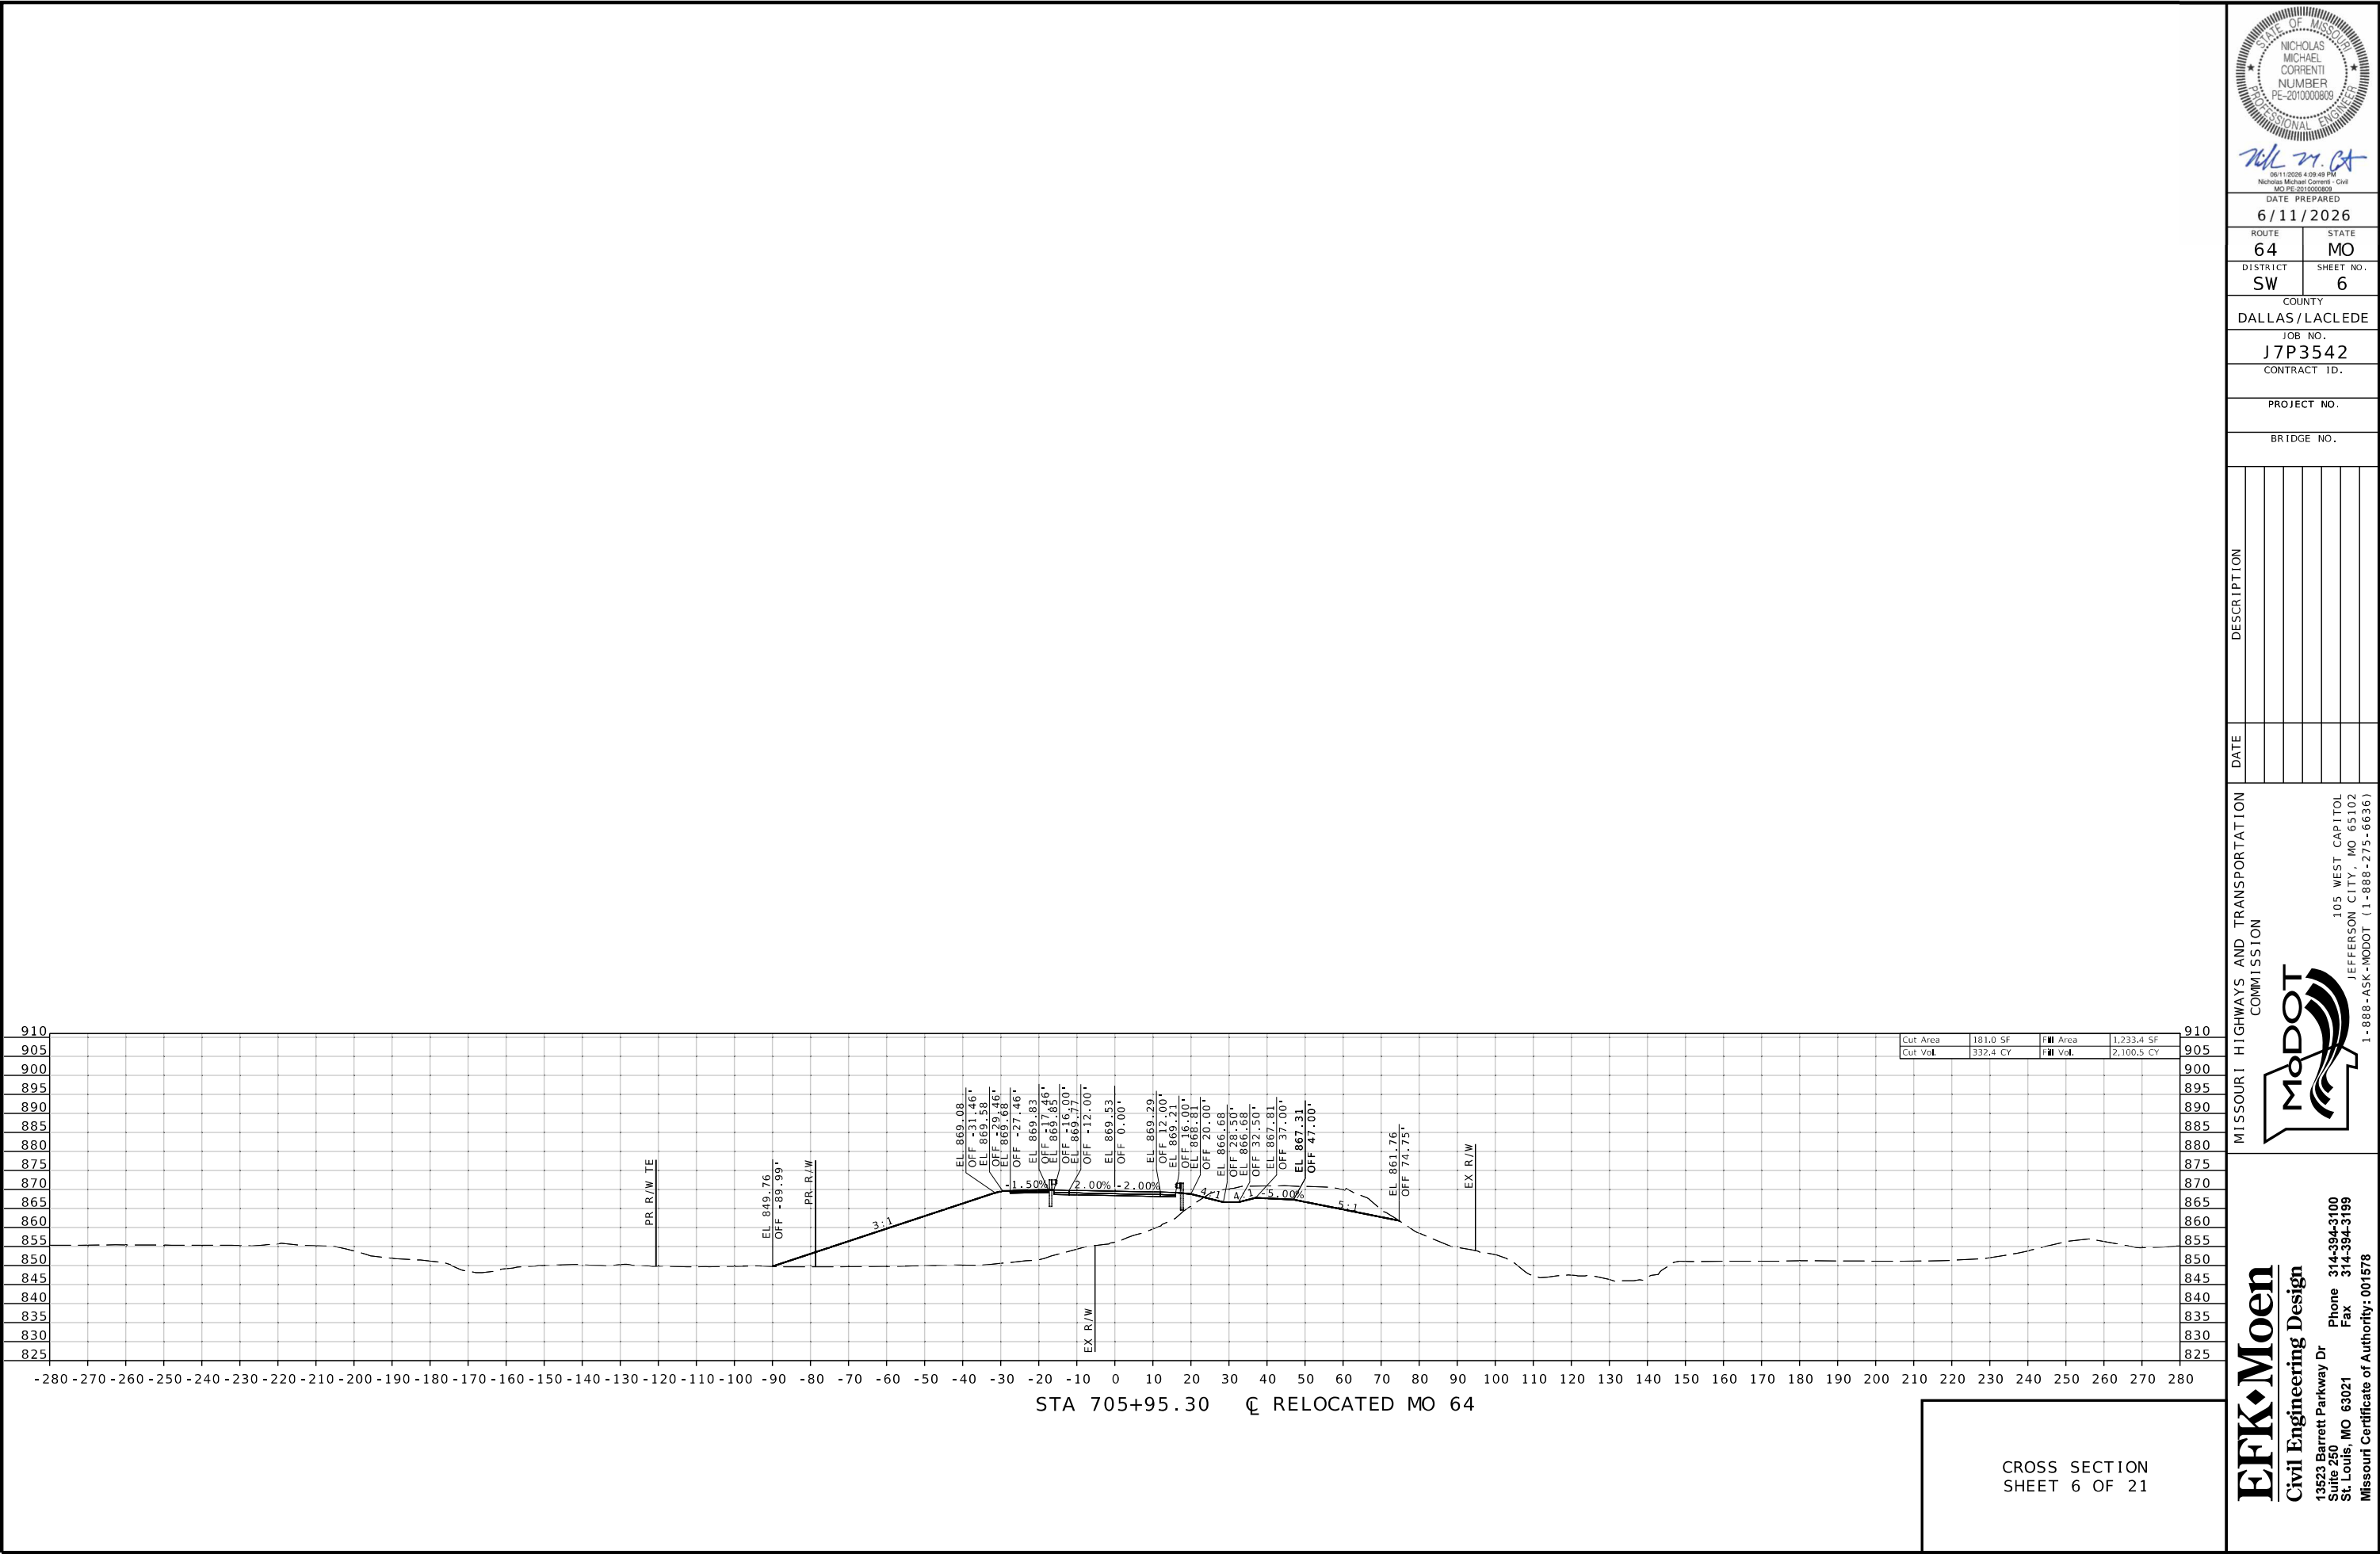

*N.M. Correnti*  
06/11/2026 4:09:49 PM  
Nicholas Michael Correnti - Civil  
MO PE-2010000809

DATE PREPARED  
6/11/2026

|          |           |
|----------|-----------|
| ROUTE    | STATE     |
| 64       | MO        |
| DISTRICT | SHEET NO. |
| SW       | 6         |

COUNTY  
DALLAS / LACLEDE

JOB NO.  
J7P3542

CONTRACT ID.

PROJECT NO.

BRIDGE NO.

| DATE | DESCRIPTION |
|------|-------------|
|      |             |
|      |             |
|      |             |
|      |             |
|      |             |
|      |             |

MISSOURI HIGHWAYS AND TRANSPORTATION  
COMMISSION

**MoDOT**

105 WEST CAPITOL  
JEFFERSON CITY, MO 65102  
1-888-ASK-MODOT (1-888-273-6636)



**EFK Moen**  
Civil Engineering Design

13523 Barrett Parkway Dr  
Suite 250  
St. Louis, MO 63021  
Missouri Certificate of Authority: 001578


Phone 314-394-3100  
Fax 314-394-3199





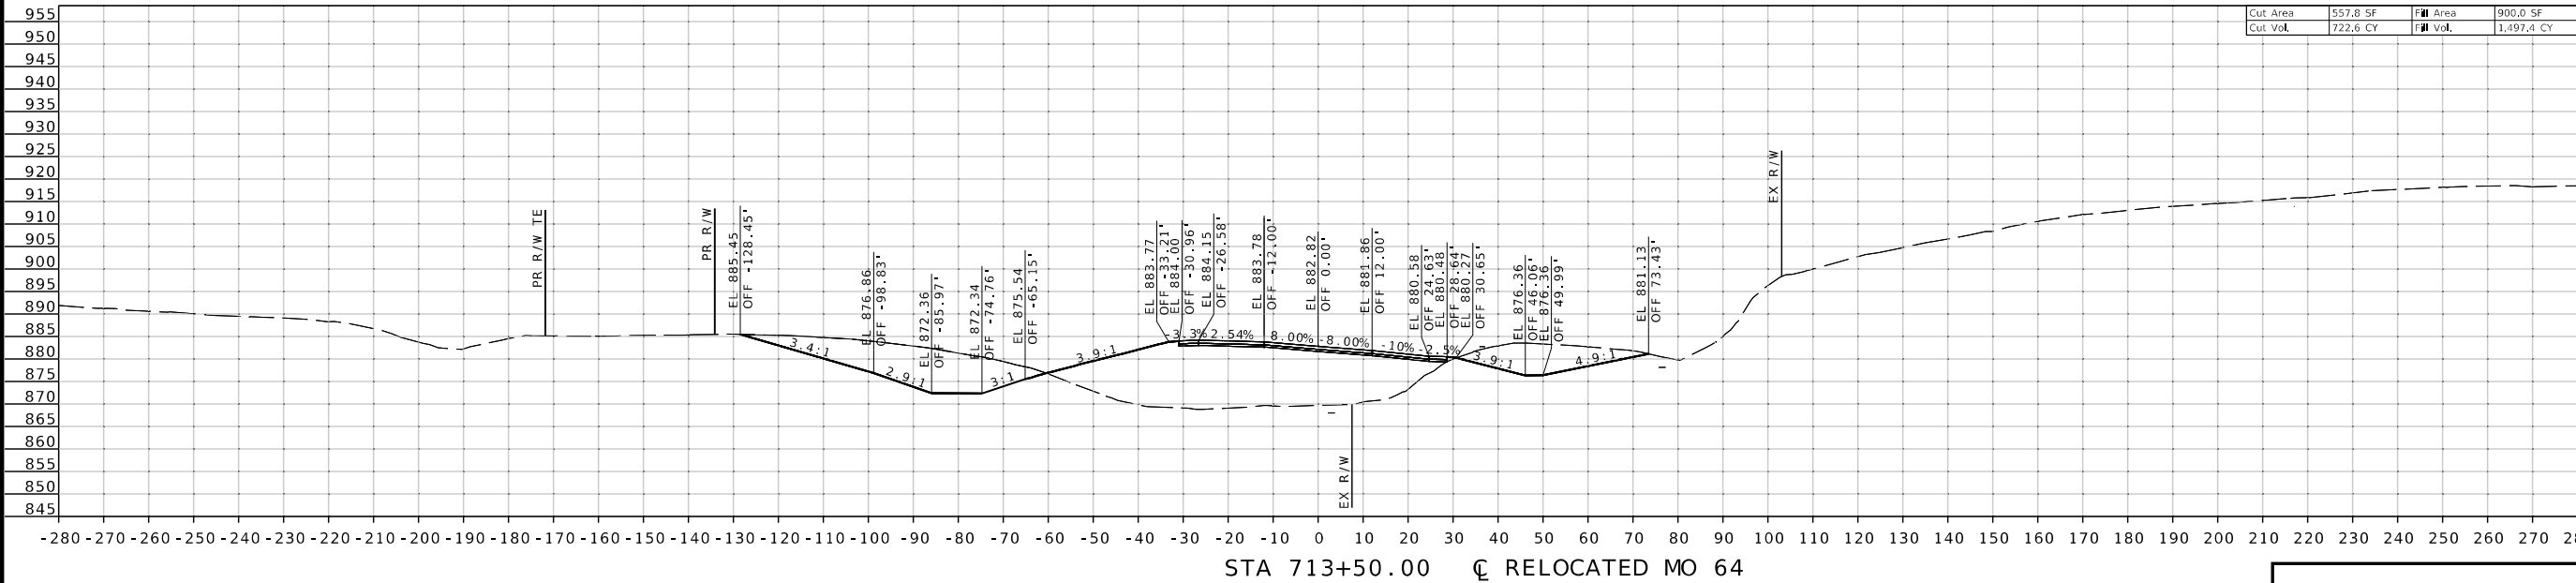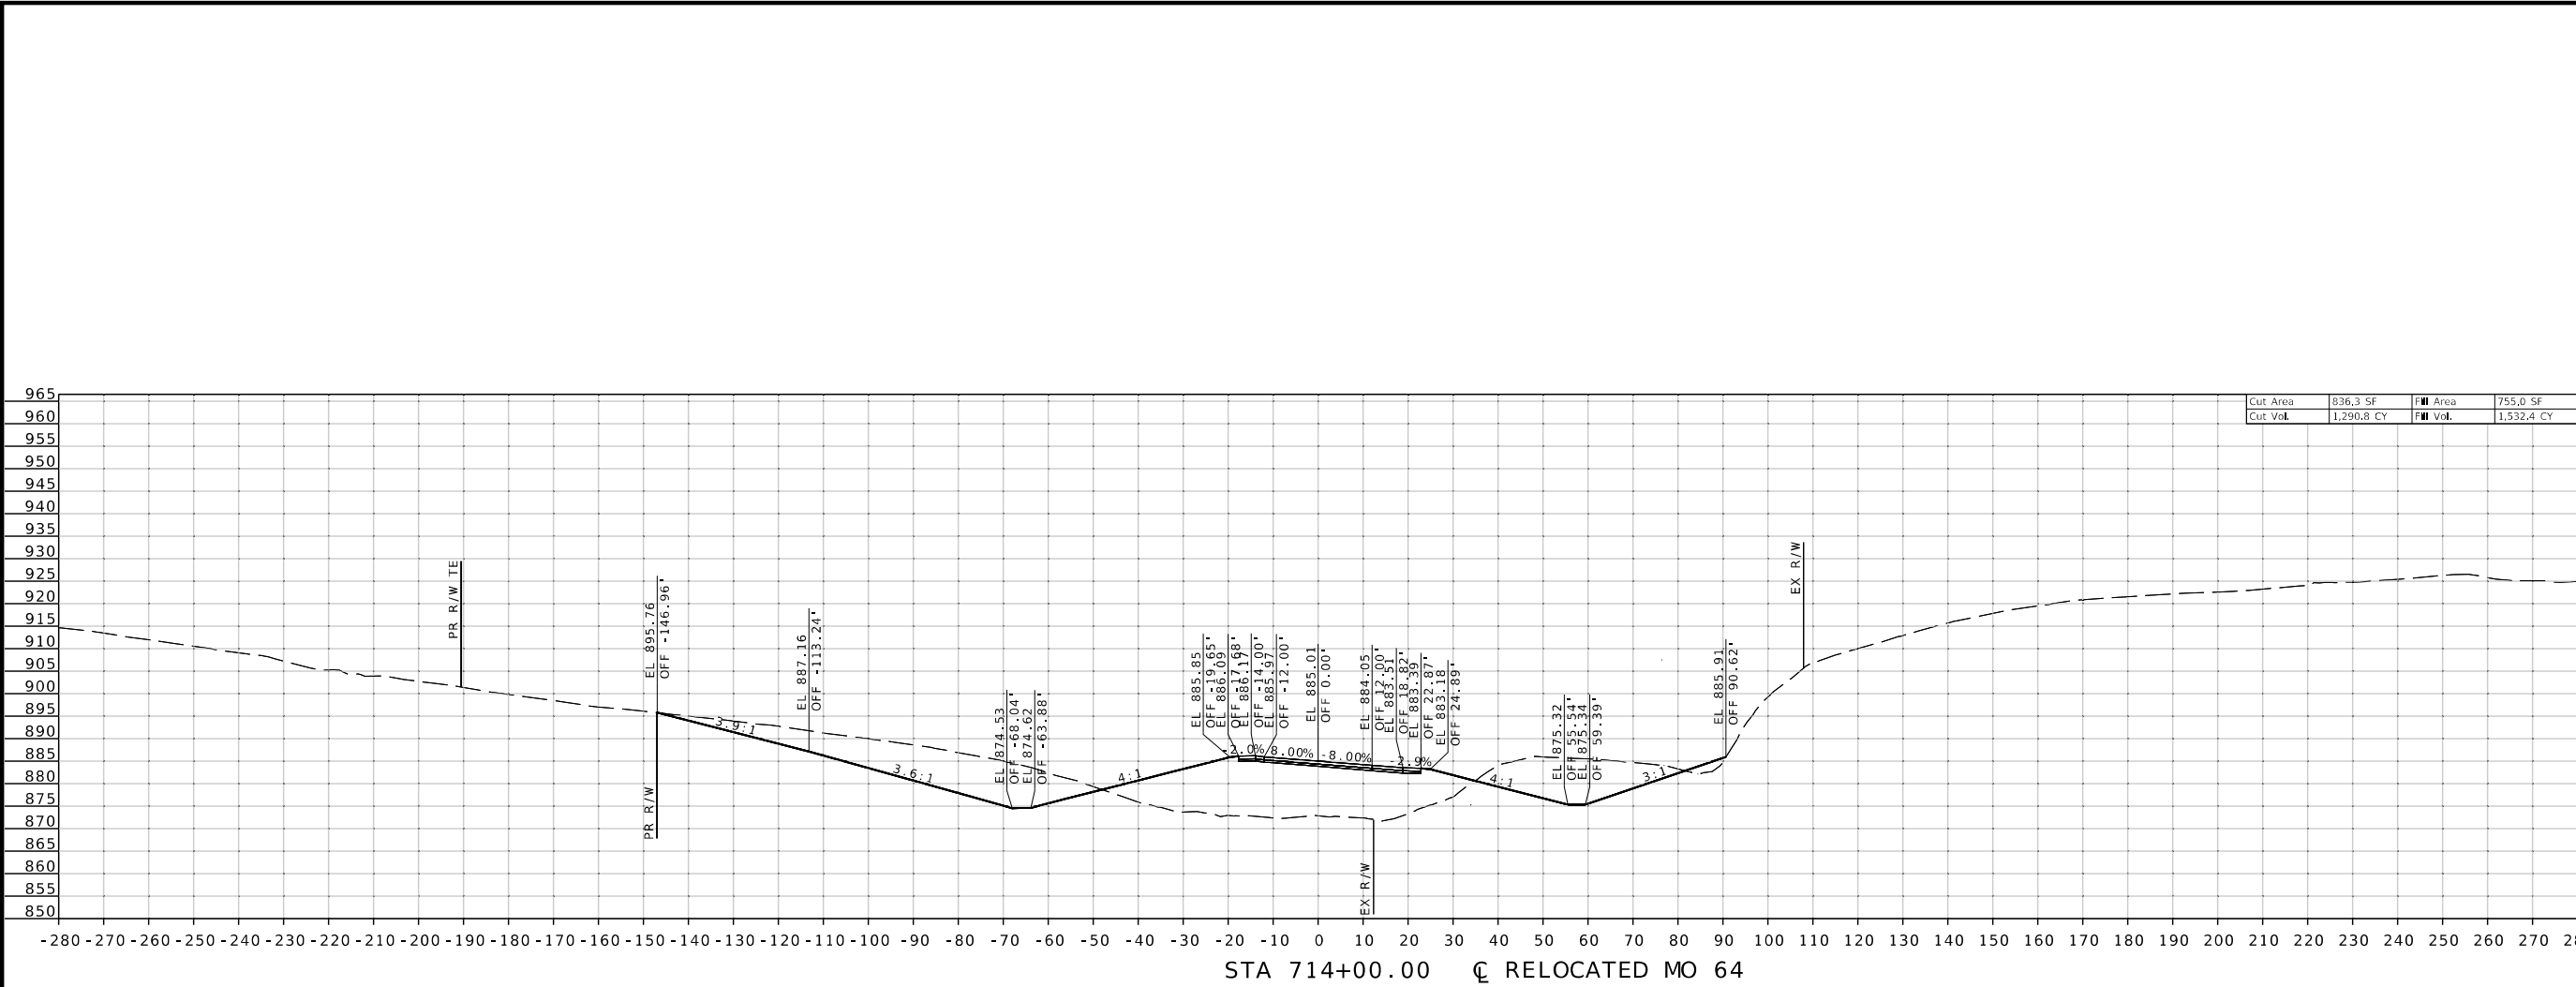

CROSS SECTION  
SHEET 9 OF 21

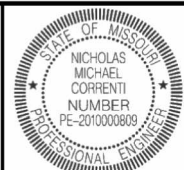

*N.M. Correnti*  
06/11/2026 4:09:49 PM  
Nicholas Michael Correnti - Civil  
MO PE-2010000809

DATE PREPARED  
6/11/2026

|                |                |
|----------------|----------------|
| ROUTE<br>64    | STATE<br>MO    |
| DISTRICT<br>SW | SHEET NO.<br>9 |

COUNTY  
DALLAS / LACLEDE

JOB NO.  
J7P3542

CONTRACT ID.

PROJECT NO.

BRIDGE NO.

| DATE | DESCRIPTION |
|------|-------------|
|      |             |
|      |             |
MISSOURI HIGHWAYS AND TRANSPORTATION  
COMMISSION

105 WEST CAPITOL  
JEFFERSON CITY, MO 65102  
1-888-ASK-MODOT (1-888-273-6636)



**EFK Moen**  
Civil Engineering Design  
13523 Barrett Parkway Dr  
Suite 250  
St. Louis, MO 63021  
Phone 314-394-3100  
Fax 314-394-3199  
Missouri Certificate of Authority: 001578

IF A SEAL IS PRESENT ON THIS SHEET IT HAS BEEN ELECTRONICALLY SEALED AND DATED.







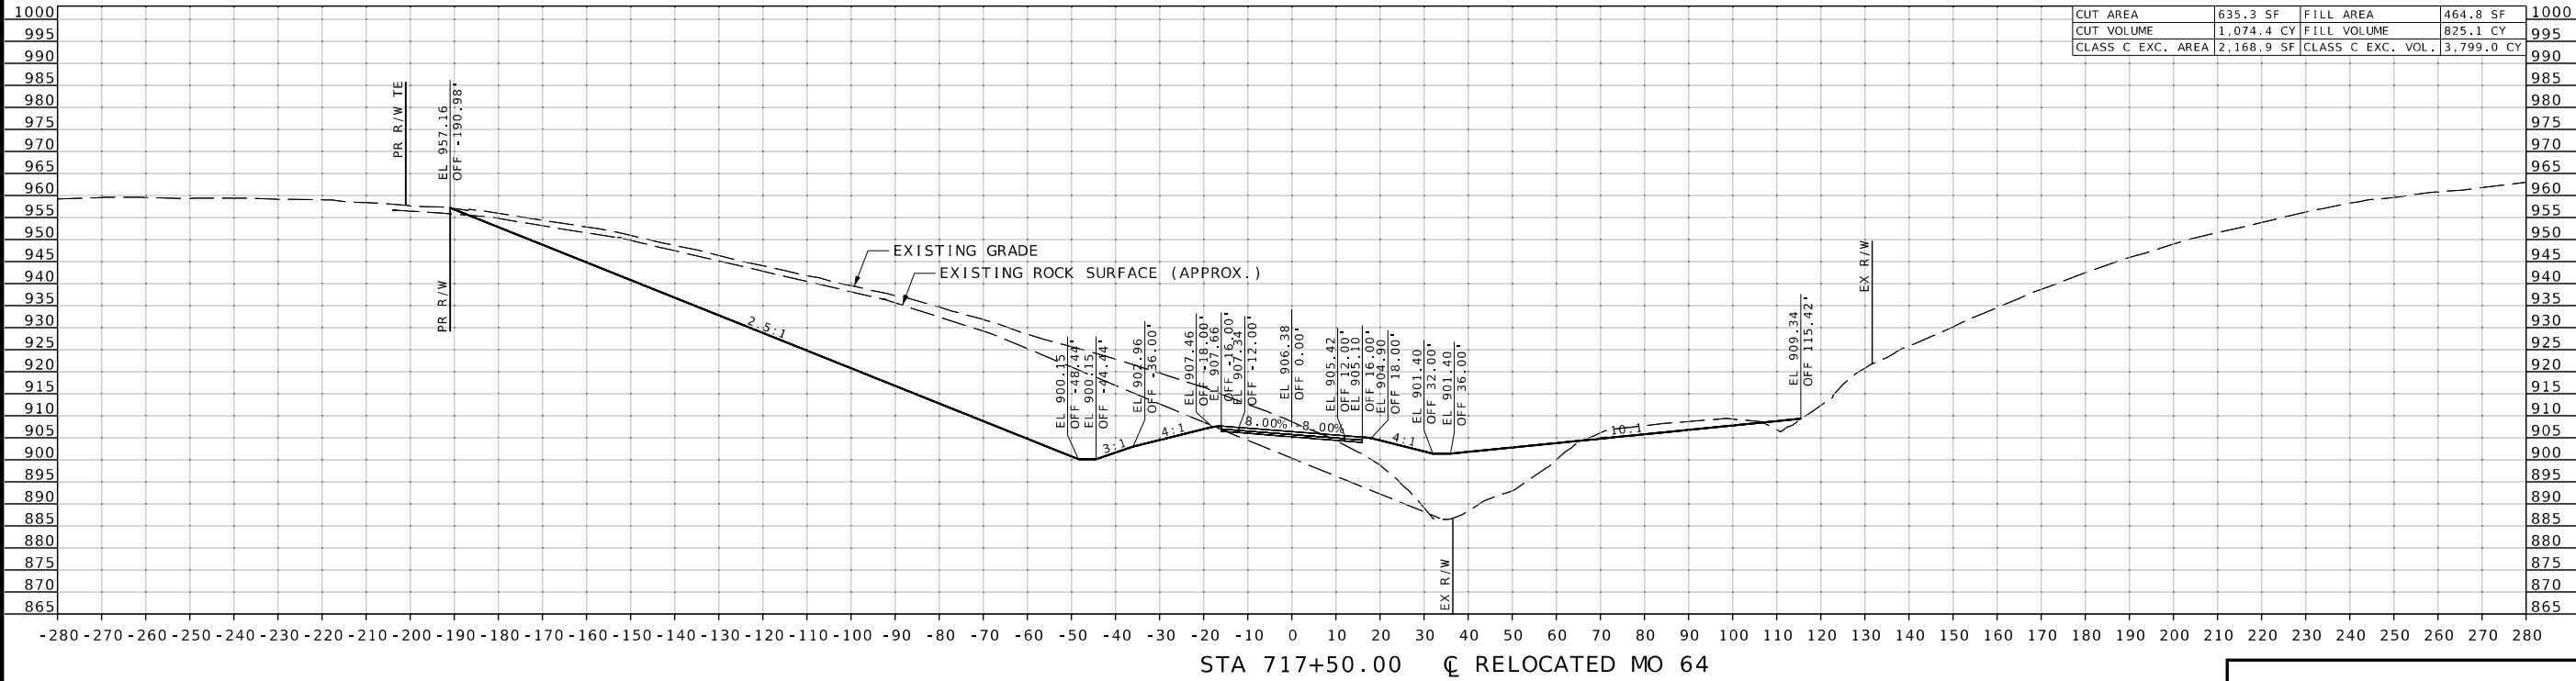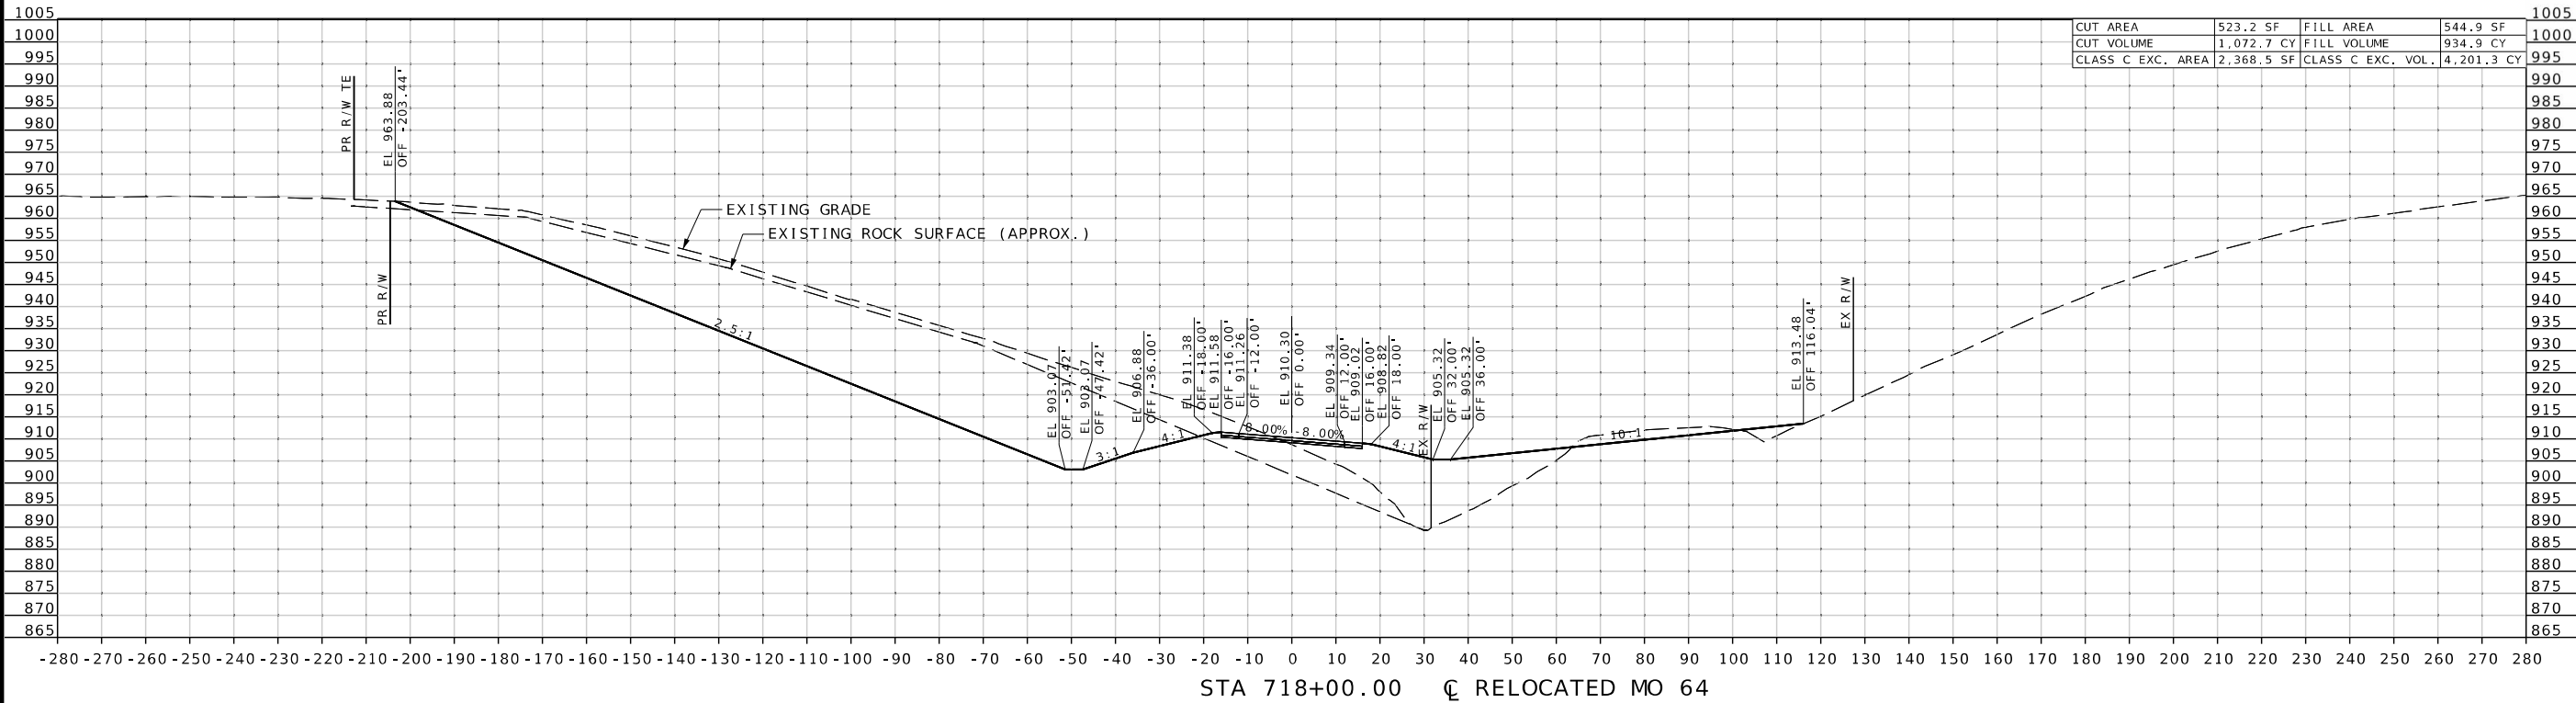

CROSS SECTION  
SHEET 13 OF 21



DATE PREPARED  
6/11/2026

ROUTE 64  
STATE MO  
DISTRICT SW  
SHEET NO. 13  
COUNTY DALLAS/LACLEDE  
JOB NO. J7P3542  
CONTRACT ID.



PROJECT NO.  
BRIDGE NO.

| DATE | DESCRIPTION |
|------|-------------|
|      |             |
|      |             |
|      |             |
|      |             |
|      |             |




**EFK Moen**  
Civil Engineering Design  
13523 Barrett Parkway Dr  
Suite 250  
St. Louis, MO 63021  
Phone 314-394-3100  
Fax 314-394-3199  
Missouri Certificate of Authority: 001578



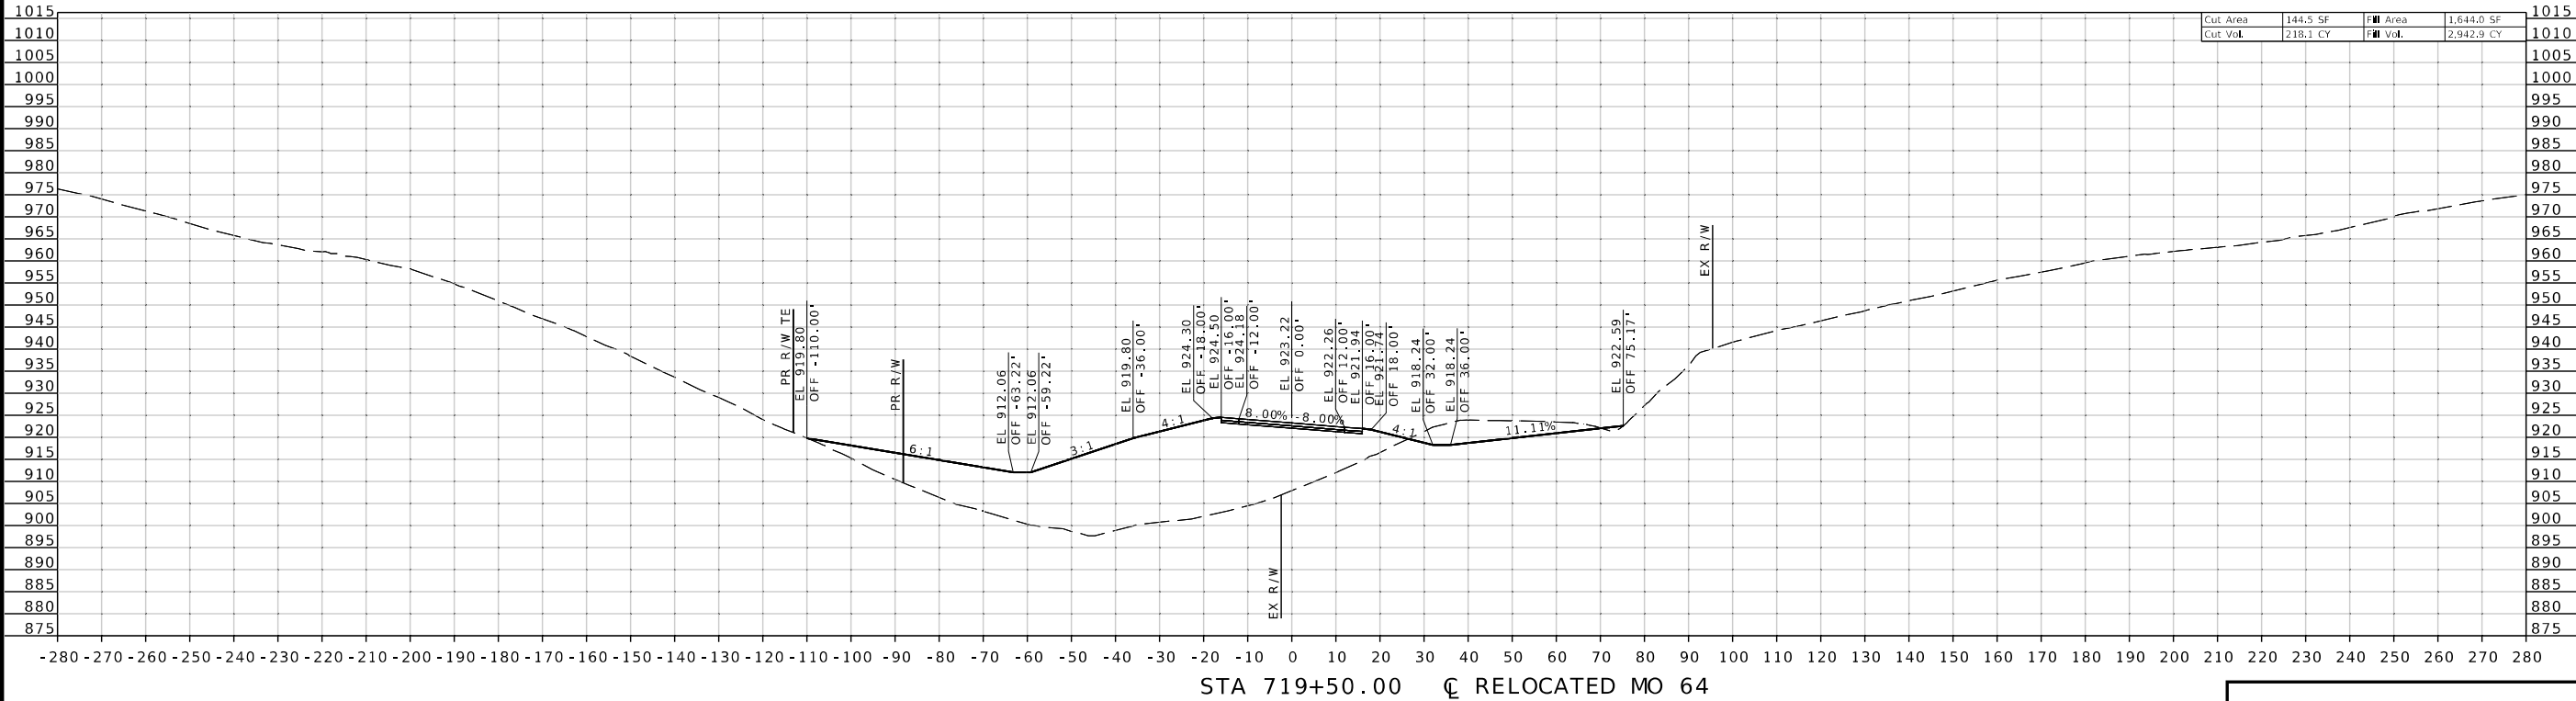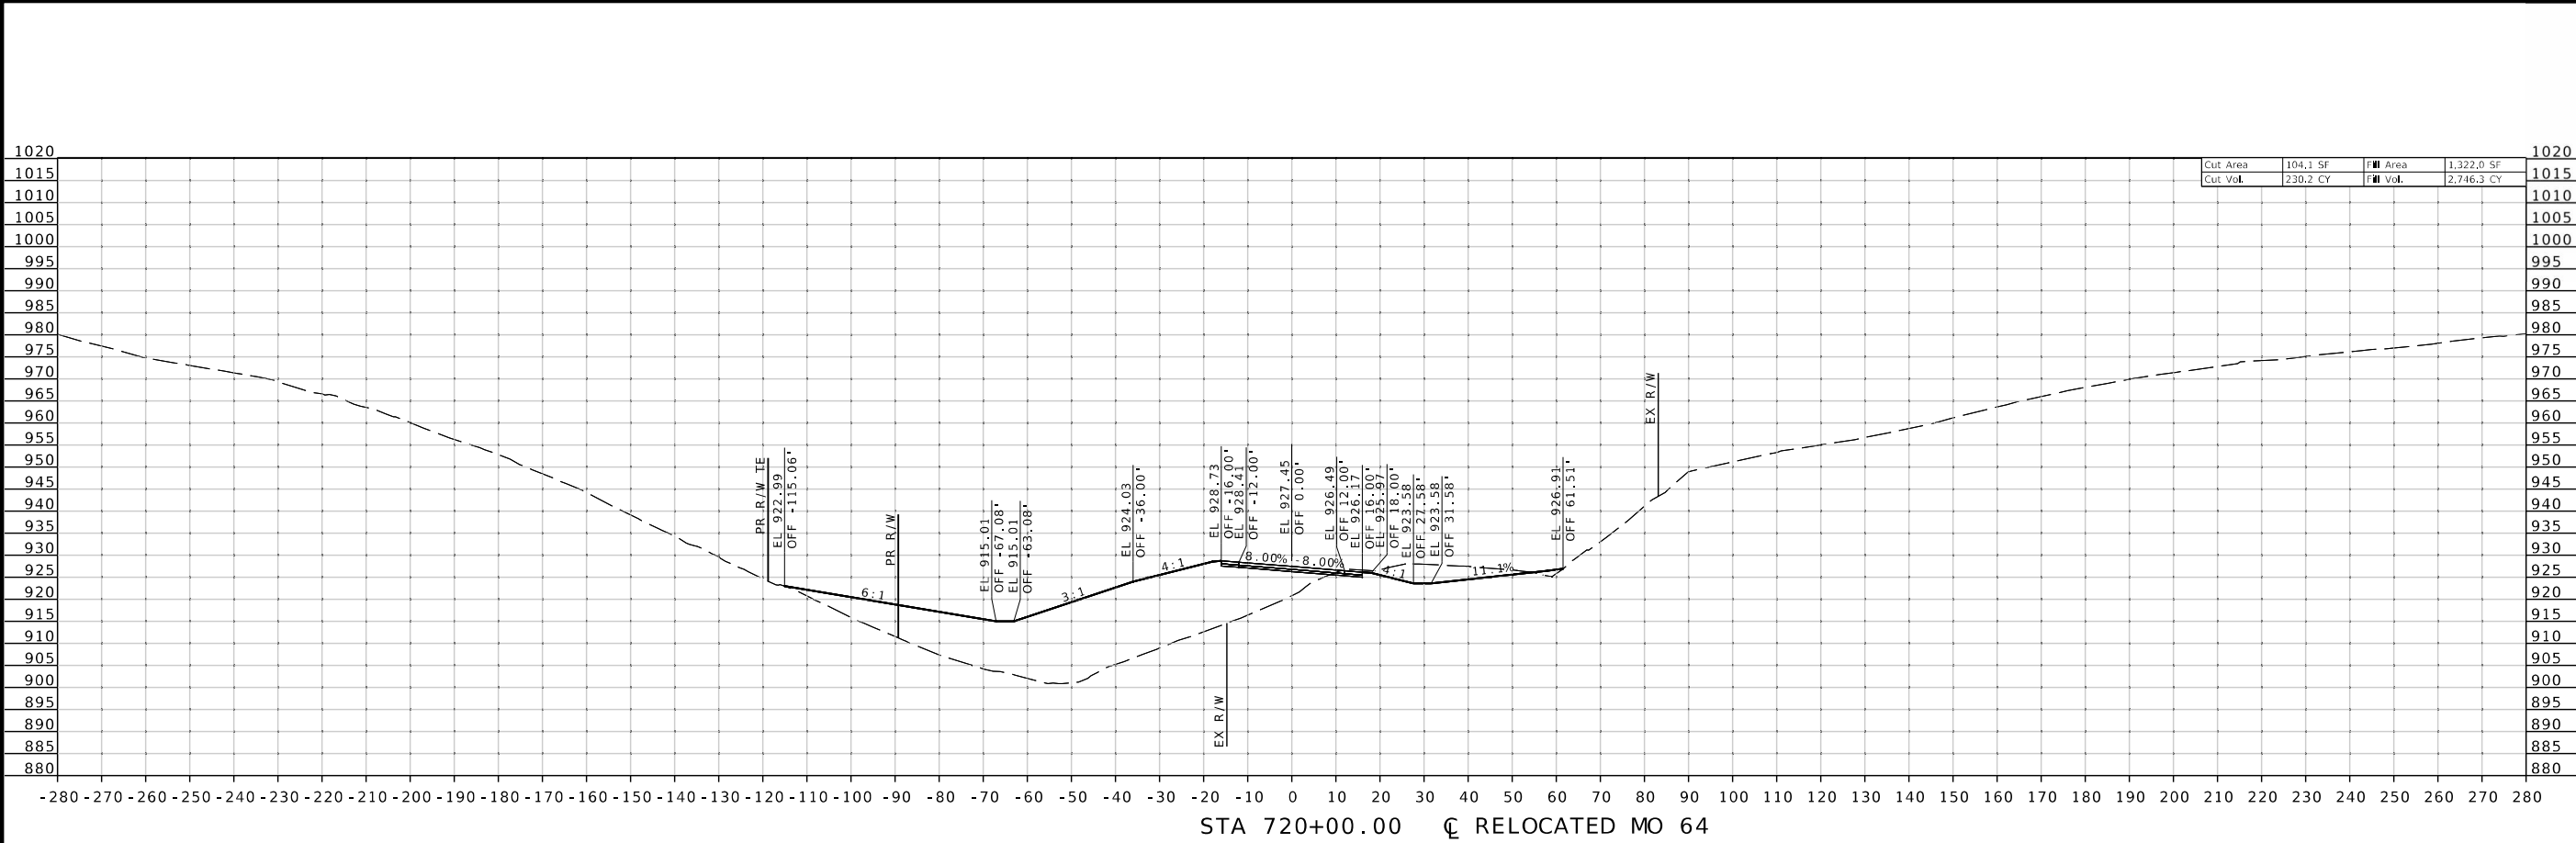

|          |          |           |            |
|----------|----------|-----------|------------|
| Cut Area | 104.1 SF | Fill Area | 1,322.0 SF |
| Cut Vol. | 230.2 CY | Fill Vol. | 2,746.3 CY |

|          |          |           |            |
|----------|----------|-----------|------------|
| Cut Area | 144.5 SF | Fill Area | 1,644.0 SF |
| Cut Vol. | 218.1 CY | Fill Vol. | 2,942.9 CY |

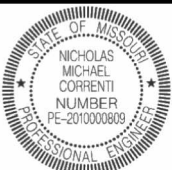

DATE PREPARED  
6/11/2026

ROUTE 64 STATE MO  
DISTRICT SW SHEET NO. 15  
COUNTY DALLAS/LACLEDE

JOB NO. J7P3542  
CONTRACT ID.

PROJECT NO.

BRIDGE NO.

DESCRIPTION

DATE

MISSOURI HIGHWAYS AND TRANSPORTATION COMMISSION

105 WEST CAPITOL  
JEFFERSON CITY, MO 65102  
1-888-ASK-MODOT (1-888-275-6636)




EFK Moen  
Civil Engineering Design  
13523 Barrett Parkway Dr  
Suite 250  
St. Louis, MO 63021  
Phone 314-394-3100  
Fax 314-394-3199  
Missouri Certificate of Authority: 001578

CROSS SECTION  
SHEET 15 OF 21








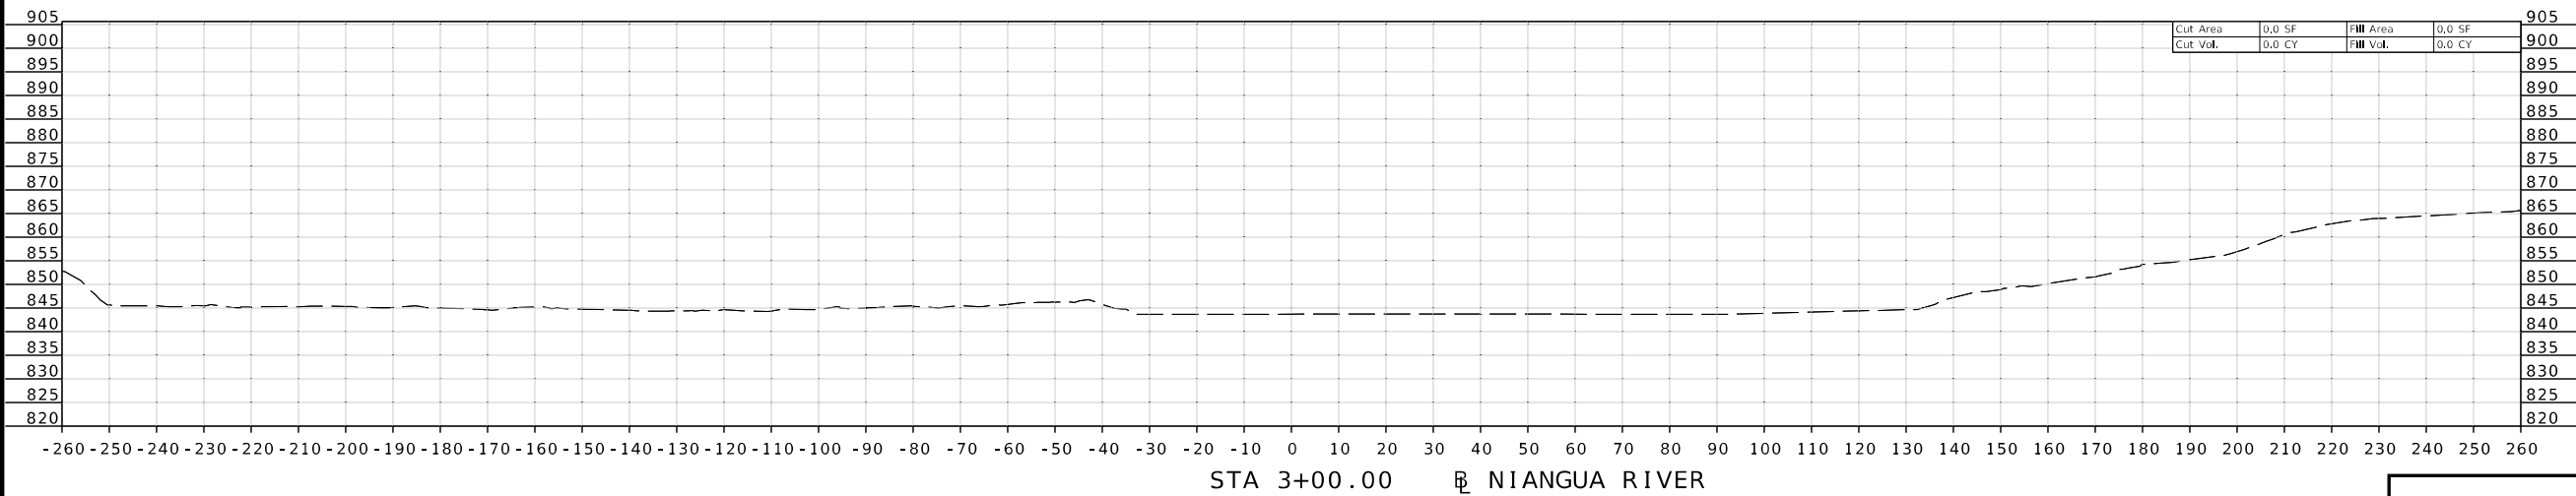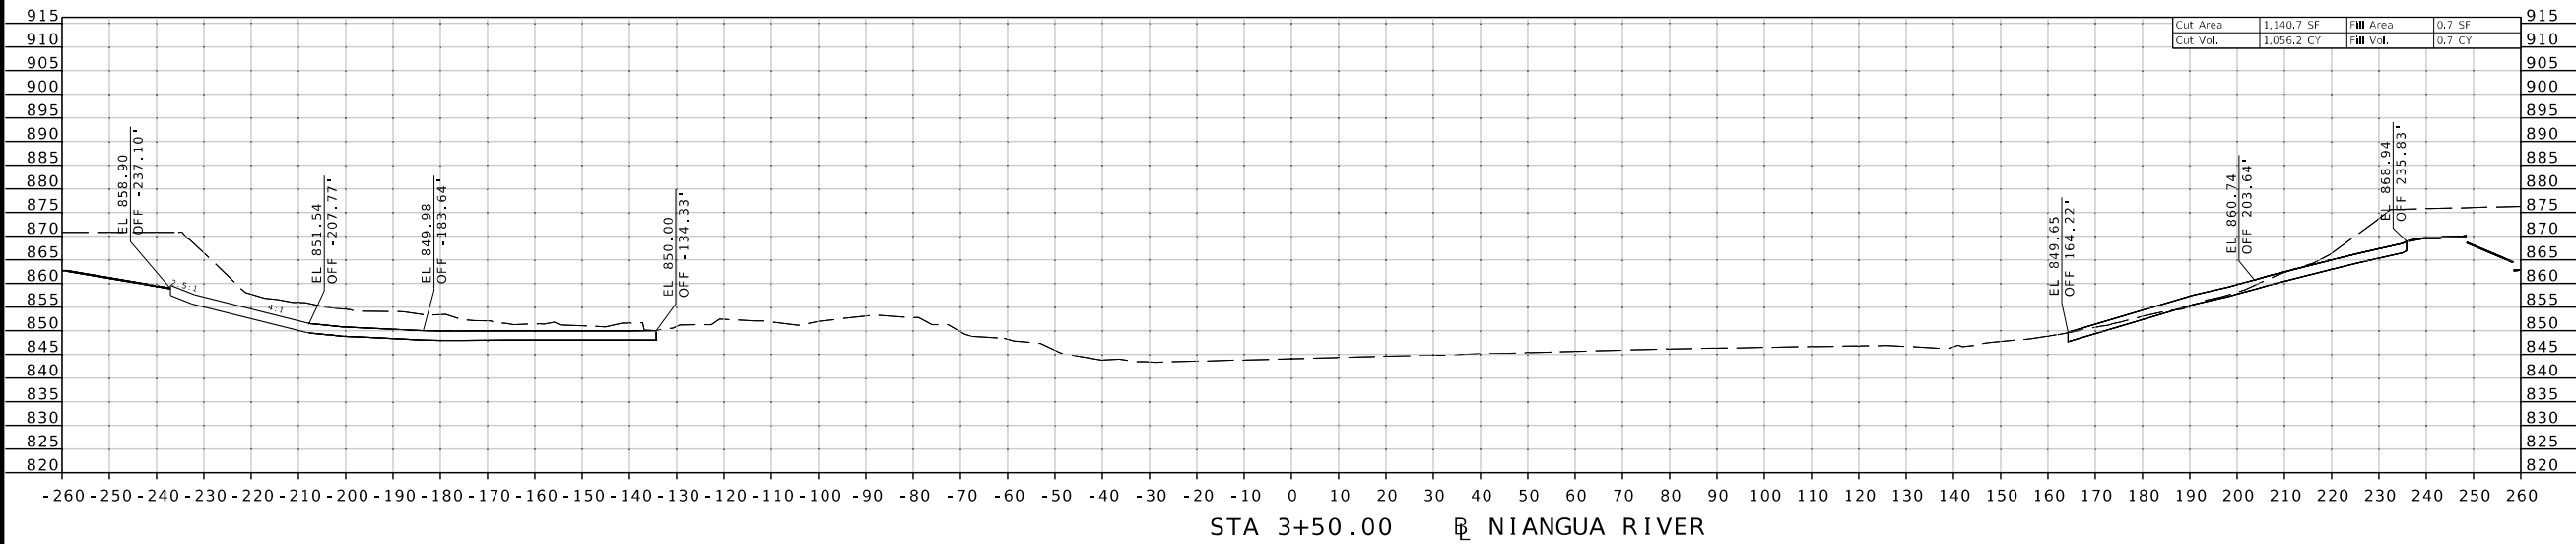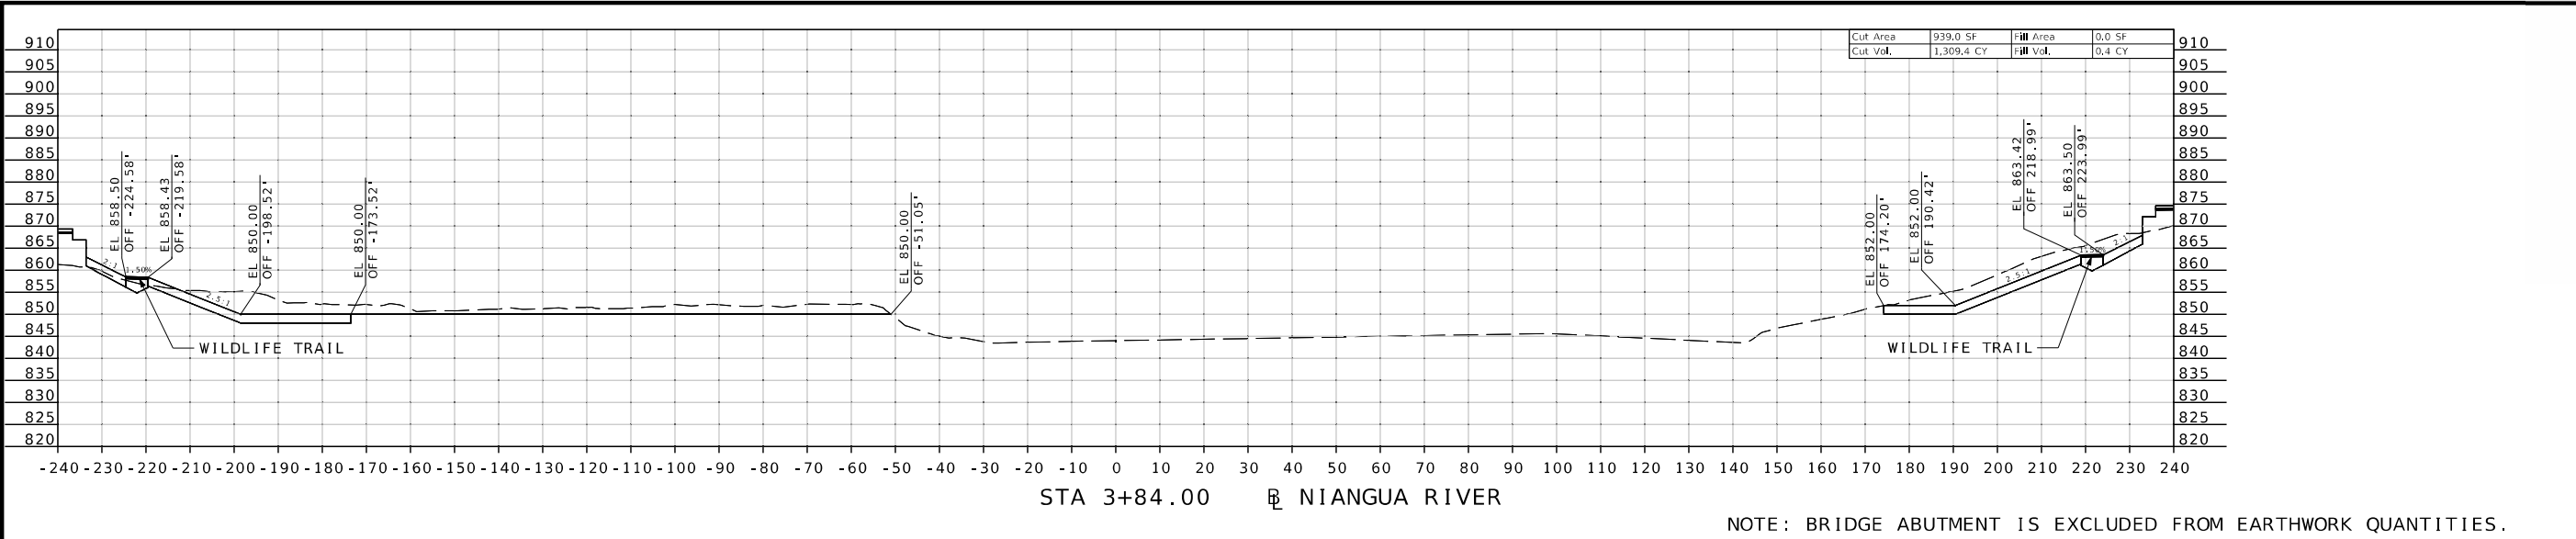

CROSS SECTION  
SHEET 19 OF 21

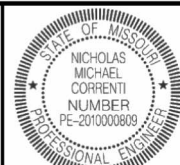

*N.M. Correnti*  
06/11/2026 4:09:50 PM  
Nicholas Michael Correnti - Civil  
MO PE 2010000809

DATE PREPARED  
6/11/2026

ROUTE 64 STATE MO

DISTRICT SW SHEET NO. 19

COUNTY DALLAS/LACLEDE

JOB NO. J7P3542

CONTRACT ID.

PROJECT NO.

BRIDGE NO.

| DESCRIPTION | DATE |
|-------------|------|
|             |      |
|             |      |
MISSOURI HIGHWAYS AND TRANSPORTATION  
COMMISSION

**MoDOT**


105 WEST CAPITOL  
JEFFERSON CITY, MO 65102  
1-888-ASK-MODOT (1-888-275-6636)

**EFK Moen**  
Civil Engineering Design

13523 Barrett Parkway Dr  
Suite 250  
St. Louis, MO 63021  
Phone 314-394-3100  
Fax 314-394-3199  
Missouri Certificate of Authority: 001578

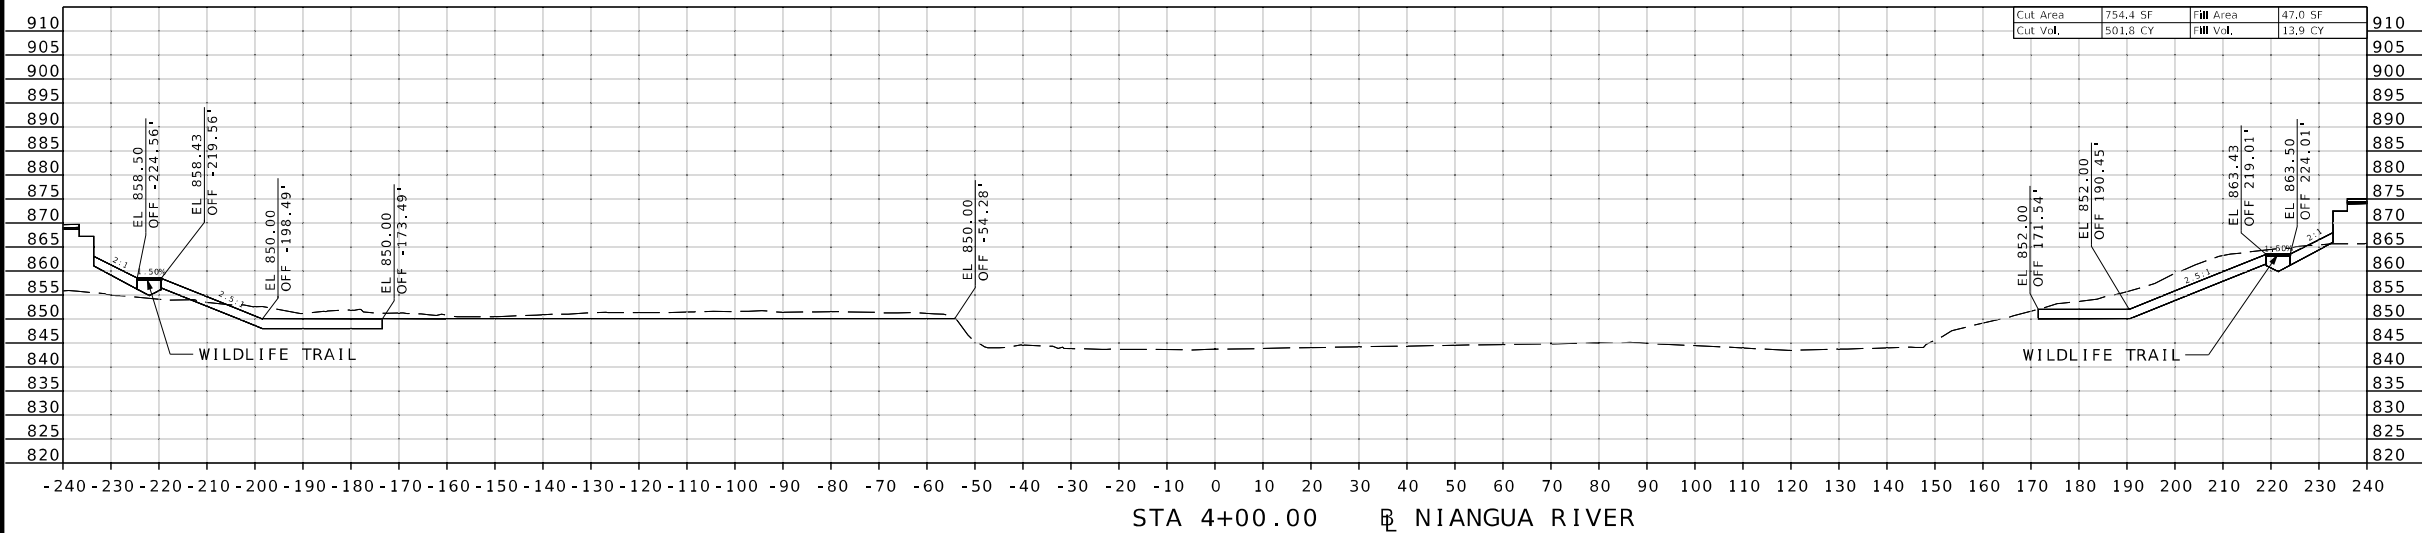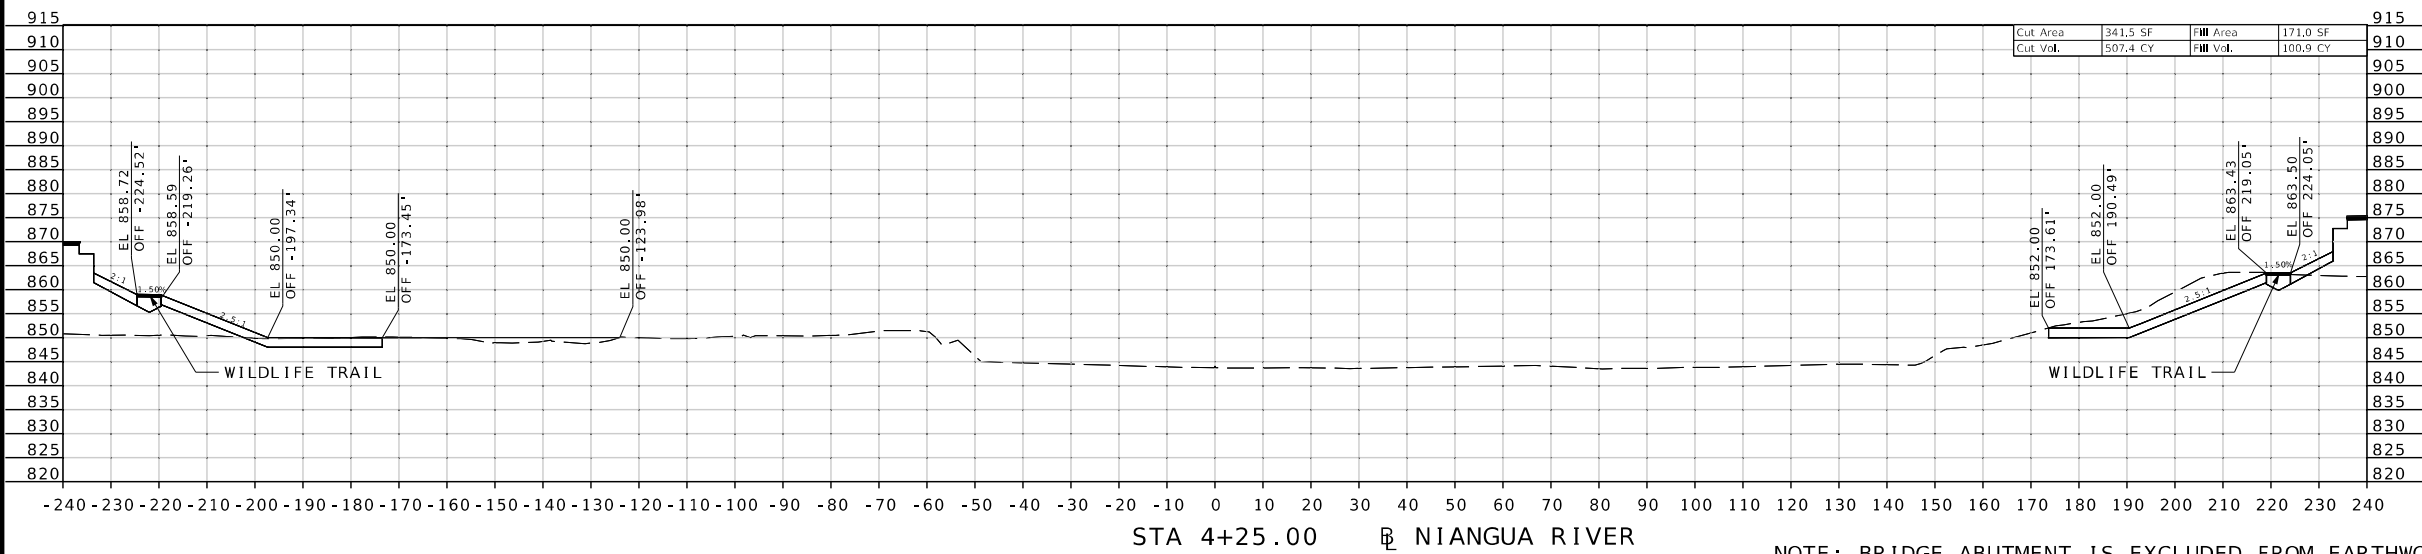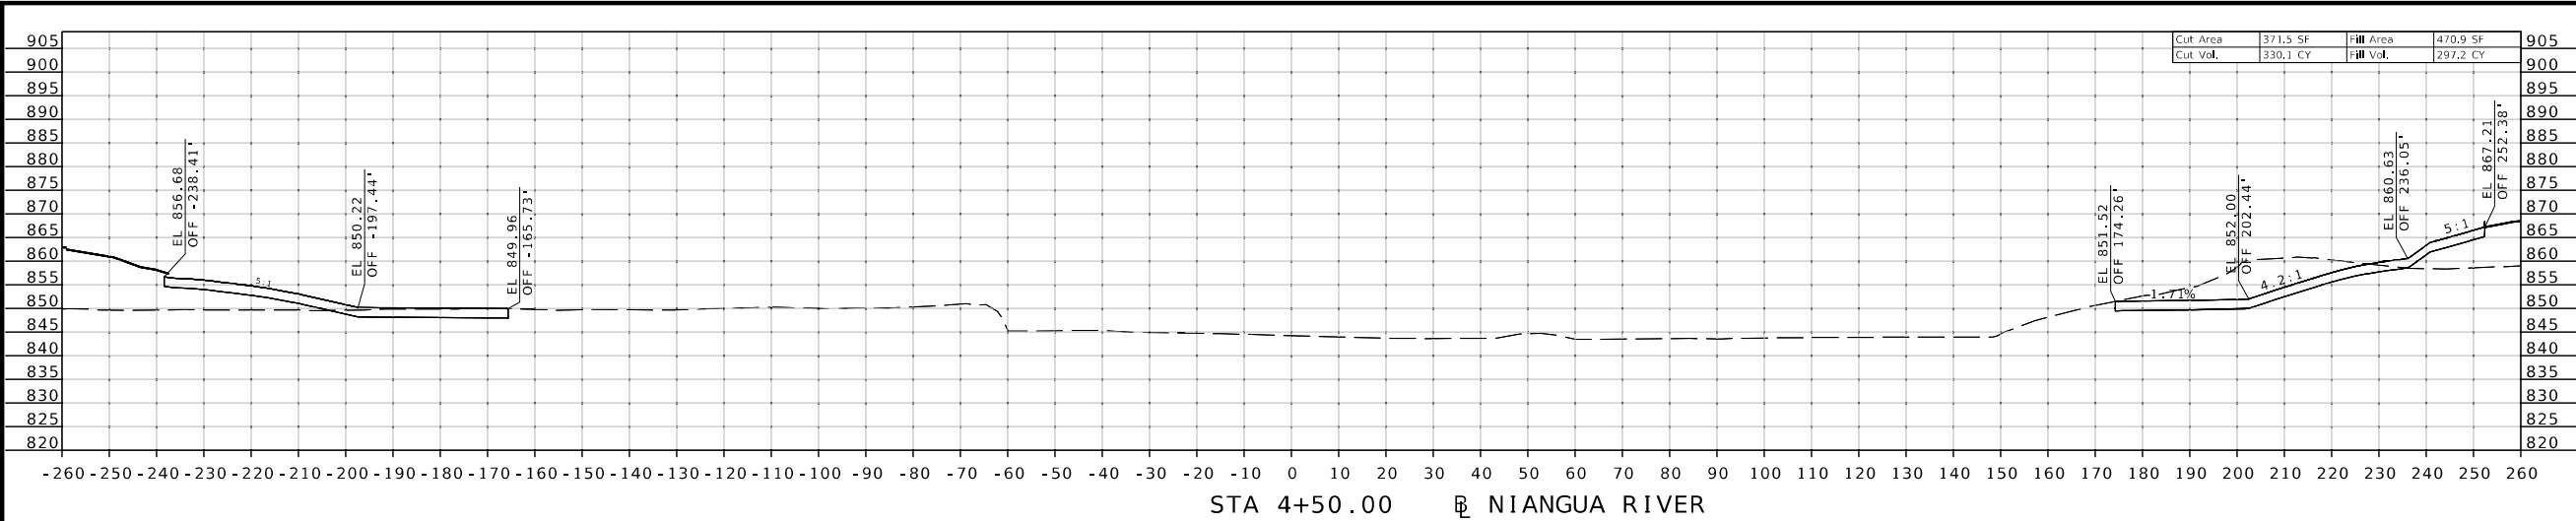

CROSS SECTION  
SHEET 20 OF 21

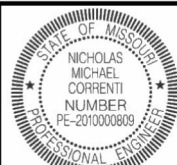

*N.M.C.*  
06/11/2026 4:09:50 PM  
Nicholas Michael Correnti - Civil  
MO PE-2010000809

DATE PREPARED  
6/11/2026

ROUTE 64 STATE MO

DISTRICT SW SHEET NO. 20

COUNTY  
DALLAS/LACLEDE

JOB NO.  
J7P3542

CONTRACT ID.

PROJECT NO.

BRIDGE NO.

| DATE | DESCRIPTION |
|------|-------------|
|      |             |
|      |             |
MISSOURI HIGHWAYS AND TRANSPORTATION  
COMMISSION

**MoDOT**

105 WEST CAPITOL  
JEFFERSON CITY, MO 65102  
1-888-ASK-MODOT (1-888-273-6636)

**EFK Moen**  
Civil Engineering Design  
13523 Barrett Parkway Dr  
Suite 250  
St. Louis, MO 63021  
Phone 314-394-3100  
Fax 314-394-3199  
Missouri Certificate of Authority: 001578

