

DESIGN DESIGNATION

US 67 - NORTH OF RTE JJ
A.A.D.T. - 2027 = 7591
A.A.D.T. - 2047 = 9758
D.H.V. = 7.71%
T = 27.23%
V = 65 M.P.H.
D = 48.8%/51.2%

US 67 - SOUTH OF RTE JJ
A.A.D.T. - 2027 = 9605
A.A.D.T. - 2047 = 13035
D.H.V. = 10.17%
T = 23.01%
V = 65 M.P.H.
D = 48.7%/51.3%

US 67 - NORTH OF MO 49
A.A.D.T. - 2027 = 7259
A.A.D.T. - 2047 = 10560
D.H.V. = 7.85%
T = 29.22%
V = 65 M.P.H.
D = 48.8%/51.2%

FUNCTIONAL CLASSIFICATION-EXPRESSWAY



NO NEW R/W

CONVENTIONAL SYMBOLS
(USED IN PLANS)

	EXISTING	NEW
BUILDINGS AND STRUCTURES		
GUARD RAIL		
GUARD CABLE		
CONCRETE RIGHT-OF-WAY MARKER		
STEEL RIGHT-OF-WAY MARKER		
LOCATION SURVEY MARKER		
UTILITIES		
FIBER OPTICS	-FO-	-FO-
OVERHEAD CABLE TV	-OTV-	-OTV-
UNDERGROUND CABLE TV	-UTV-	-UTV-
OVERHEAD TELEPHONE	-OT-	-OT-
UNDERGROUND TELEPHONE	-UT-	-UT-
OVERHEAD POWER	-OE-	-OE-
UNDERGROUND POWER	-UE-	-UE-
SANITARY SEWER	-S-	-S-
STORM SEWER	-SS-	-SS-
GAS	-G-	-G-
WATER	-W-	-W-
MANHOLE		
FIRE HYDRANT		
WATER VALVE		
WATER METER		
DROP INLET		
DITCH BLOCK		
GROUND MOUNTED SIGN		
LIGHT POLE		
H-FRAME POWER POLE		
TELEPHONE PEDESTAL		
FENCE		
CHAIN LINK		
WOVEN WIRE		
GATE POST		
BENCHMARK		

NOTE: DASHED OR OPEN SYMBOLS INDICATE EXISTING FEATURES

MISSOURI HIGHWAYS AND TRANSPORTATION COMMISSION
PLANS FOR PROPOSED
STATE HIGHWAY
WAYNE/BUTLER COUNTY

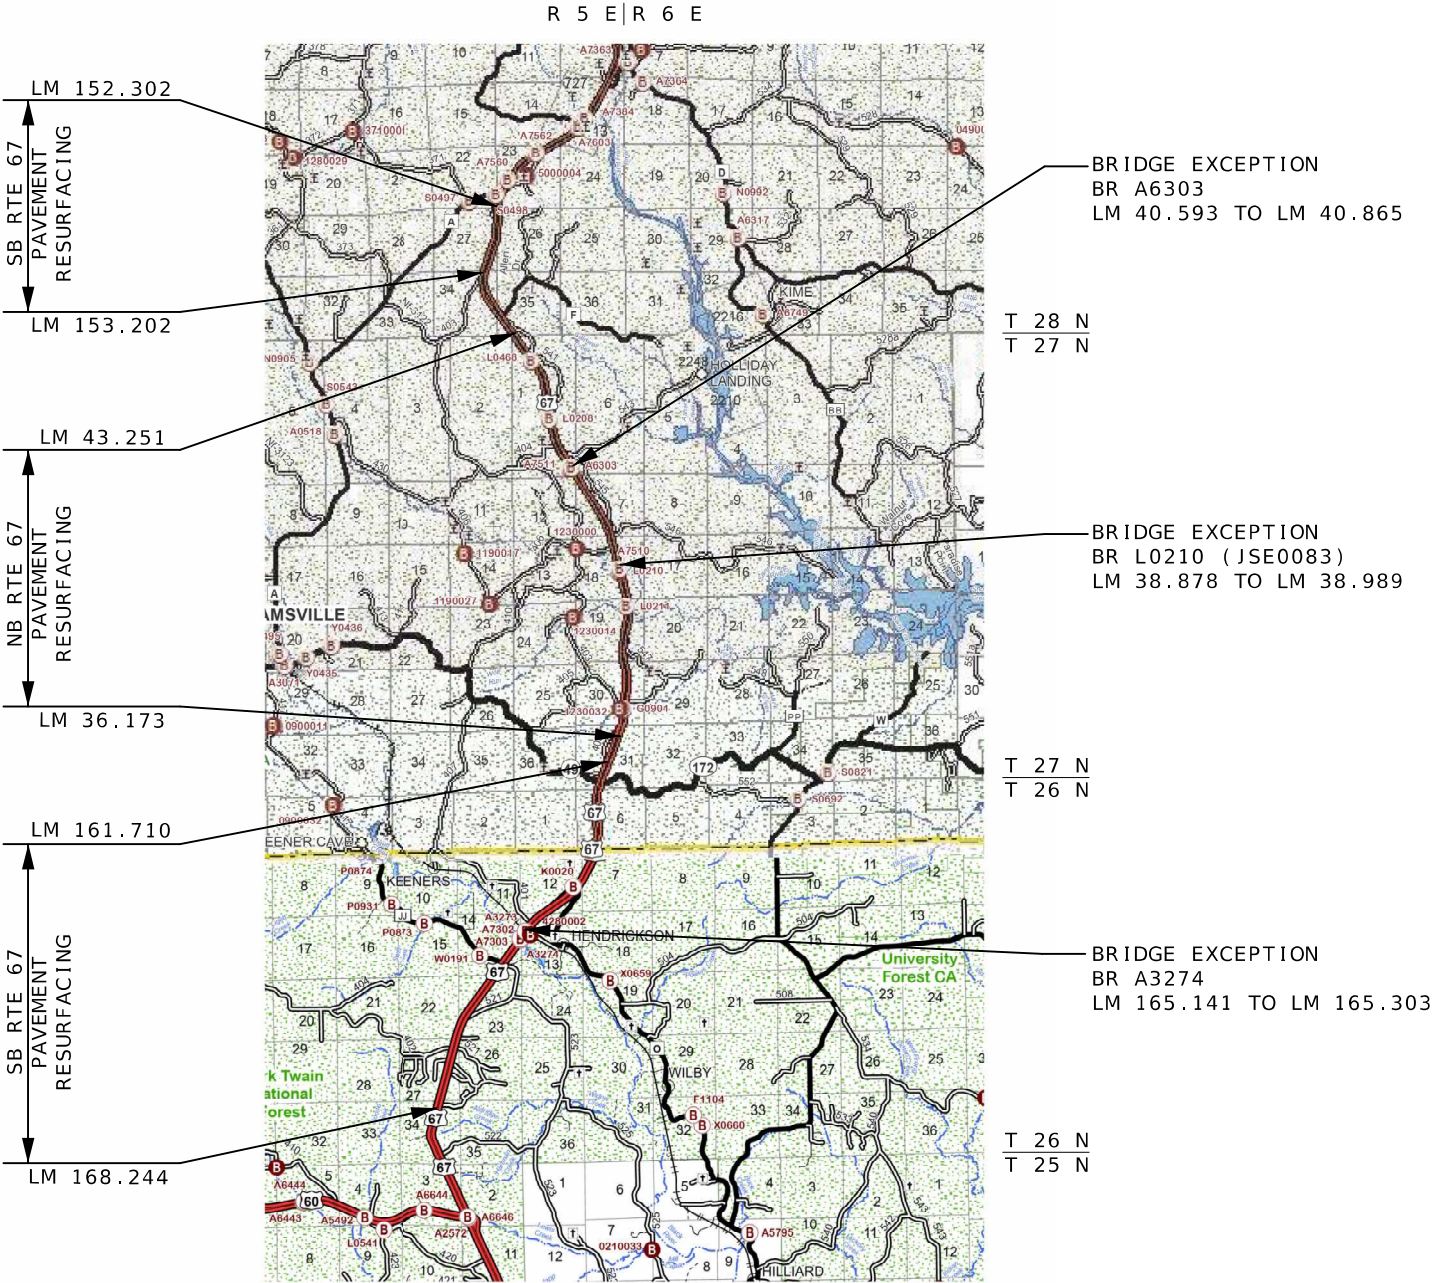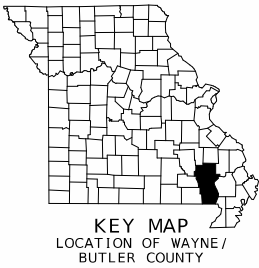

THE EXISTENCE AND APPROXIMATE LOCATION OF UTILITY FACILITIES KNOWN TO EXIST, AS SHOWN ON THE PLANS, ARE BASED ON THE BEST INFORMATION AVAILABLE TO THE COMMISSION AT THIS TIME. THIS INFORMATION IS PROVIDED BY THE COMMISSION "AS-IS" AND THE COMMISSION EXPRESSLY DISCLAIMS ANY REPRESENTATION OR WARRANTY AS TO THE COMPLETENESS, ACCURACY, OR SUITABILITY OF THE INFORMATION FOR ANY USE. RELIANCE UPON THIS INFORMATION IS DONE AT THE RISK AND PERIL OF THE USER, AND THE COMMISSION SHALL NOT BE LIABLE FOR ANY DAMAGES THAT MAY ARISE FROM ANY ERROR IN THE INFORMATION. IT IS, THEREFORE, THE RESPONSIBILITY OF THE CONTRACTOR TO VERIFY THE EXISTENCE, LOCATION AND STATUS OF ANY FACILITY. SUCH VERIFICATION INCLUDES DIRECT CONTACT WITH THE LISTED UTILITIES.

INDEX OF SHEETS

DESCRIPTION	SHEET NUMBER
TITLE SHEET	1
TYPICAL SECTIONS (TS) (4 SHEETS)	2
QUANTITIES (QU) (8 SHEETS)	3
SPECIAL SHEETS (SS)	4-16
TRAFFIC CONTROL SHEETS (TC)	17-22
PAVEMENT MARKING (PM)	23



DATE PREPARED 9/30/2026	
ROUTE 67	STATE MO
DISTRICT SE	SHEET NO. 1
COUNTY WAYNE/BUTLER	
JOB NO. J9P3822	
CONTRACT ID.	
PROJECT NO.	
BRIDGE NO.	

DESCRIPTION	DATE


LENGTH OF PROJECT

SOUTHBOUND:	
BEGINNING OF PROJECT	LM 152.302
END OF PROJECT	LM 168.244
APPARENT LENGTH	15.942 MILES
NORTHBOUND:	
BEGINNING OF PROJECT	LM 36.173
END OF PROJECT	LM 43.251
APPARENT LENGTH	7.078 MILES
EQUATIONS AND EXCEPTIONS:	
SOUTHBOUND	
PROJECT GAP	
LM 153.202 TO LM 161.710	-8.508 MILES
BR A3274	
LM 165.141 TO LM 165.303	-0.162 MILES
NORTHBOUND	
BR L0210	
LM 38.878 TO LM 38.989	-0.111 MILES
BR A6303	
LM 40.593 TO LM 40.865	-0.272 MILES
TOTAL CORRECTIONS	-9.053 MILES
NET LENGTH OF PROJECT	13.967 MILES
STATE LENGTH	13.967 MILES
FOR INFORMATION ONLY	
ESTIMATED DISTURBED ACRES	0 ACRES


MISSOURI HIGHWAYS AND TRANSPORTATION COMMISSION

105 WEST CAPITOL
JEFFERSON CITY, MO 65102
1-888-ASK-MODOT (1-888-275-6636)


RTE 67 EXISTING
TYPICAL SECTIONS

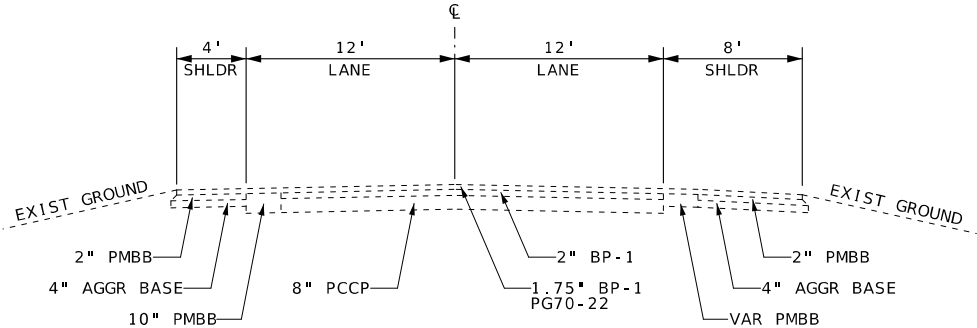


SECTION ON TANGENT
EXISTING SB RTE 67
LM 152.302 TO LM 153.203

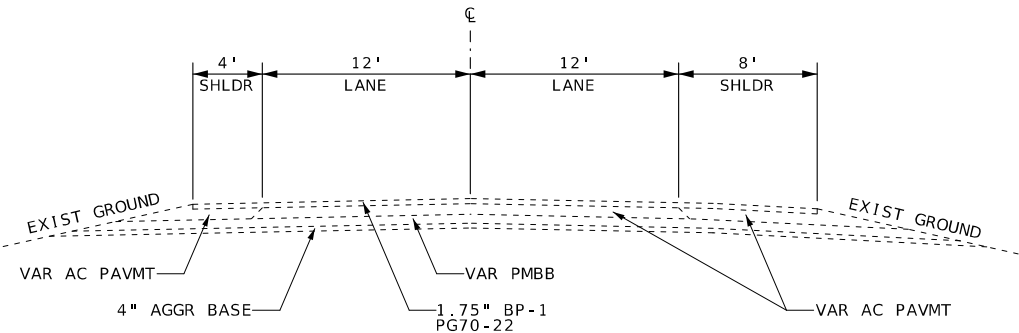


SECTION ON TANGENT
EXISTING SB RTE 67
LM 163.532 TO LM 165.14
LM 165.303 TO LM 167.04

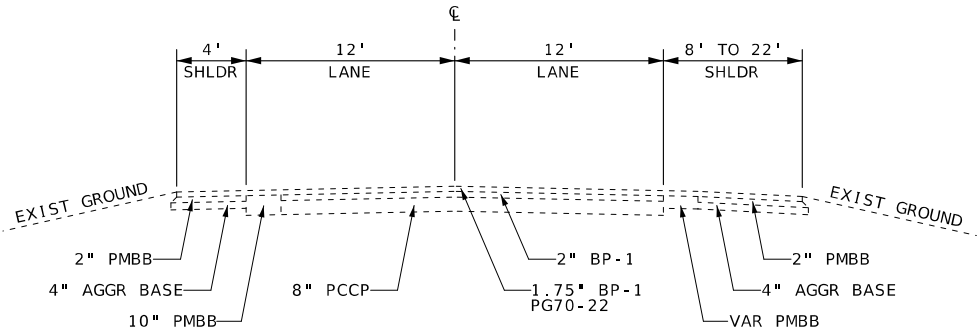


SECTION ON TANGENT
EXISTING SB RTE 67
LM 161.710 TO LM 163.251

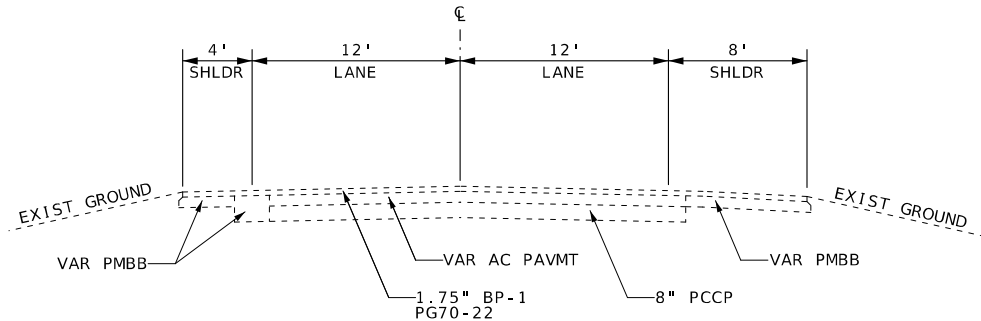

SECTION ON TANGENT
EXISTING SB RTE 67
LM 167.572 TO LM 168.24

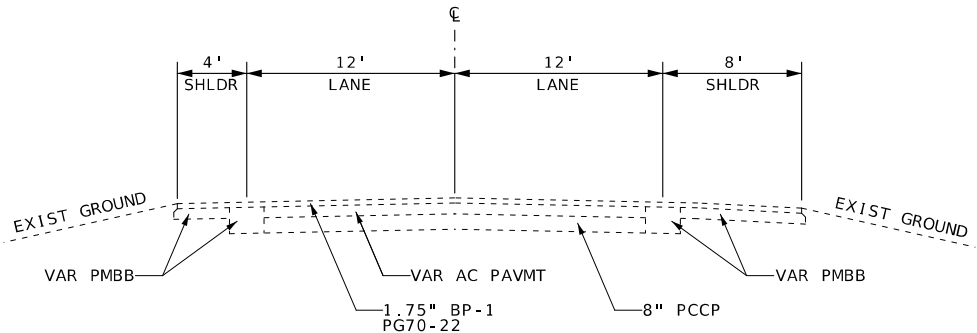

SECTION ON TANGENT
EXISTING SB RTE 67
LM 163.255 TO LM 163.533
LM 167.043 TO LM 167.571

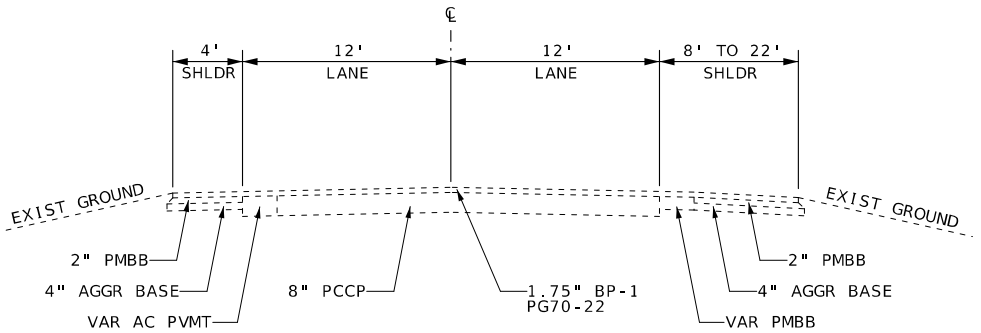

SECTION ON TANGENT

EXISTING NB RTE 67

LM 36.173 TO LM 38.878

LM 38.989 TO LM 40.593


LM 40.865 TO LM 43.251

NOTES:

LOG MILES DO NOT NECESSARILY
COINCIDE WITH EMERGENCY REFERENCE
MARKERS.

ANY EXISTING PAVEMENT SHOWN IS
FOR INFORMATIONAL PURPOSES ONLY.
LAYERS MAY VARY FROM TYPICALS.

DRAWING NOT TO SCALE. FOLLOW DIMENSION

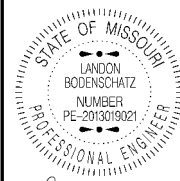

Landon Bodenschutz
08/04/2026 12:13:08 PM
LANDON BODENSCHATZ - CIVIL
MO-PE-2013019021

DATE PREPARED
7/30/2026

ROUTE 67	STATE MO
-------------	-------------

DISTRICT	SHEET NO
SE	2

COUNTY
WAYNE / BUTLER

JOB NO.
J9P3822

CONTRACT ID.

PROJECT NO.


BRIDGE NO.

[illegible]MISSOURI HIGHWAYS AND TRANSPORTATION
COMMISSION


105 WEST CAPITOL
JEFFERSON CITY, MO 65102

TYPICAL SECTION
SHEET 1 OF 4

RTE 67 PROPOSED
TYPICAL SECTIONS

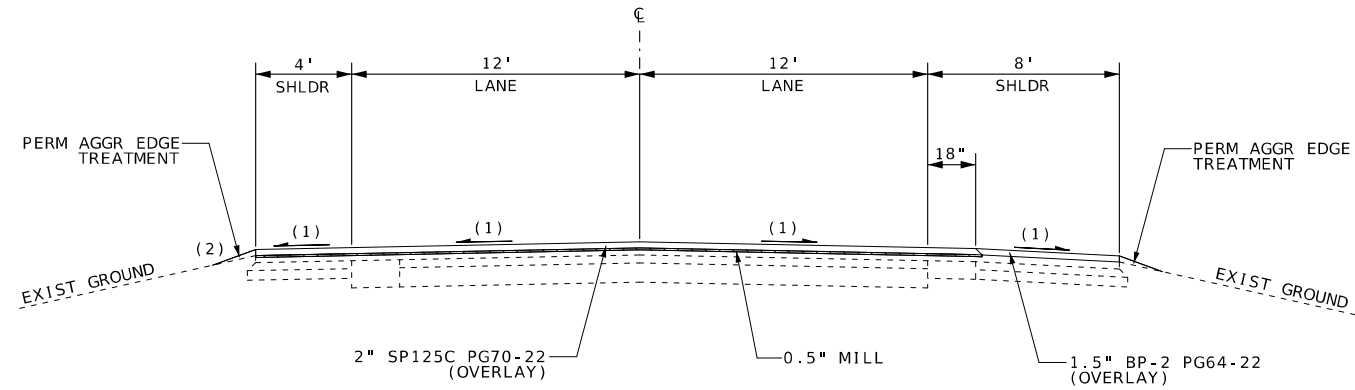

SECTION ON TANGENT
PROPOSED SB RTE 67
LM 152.302 TO LM 153.139

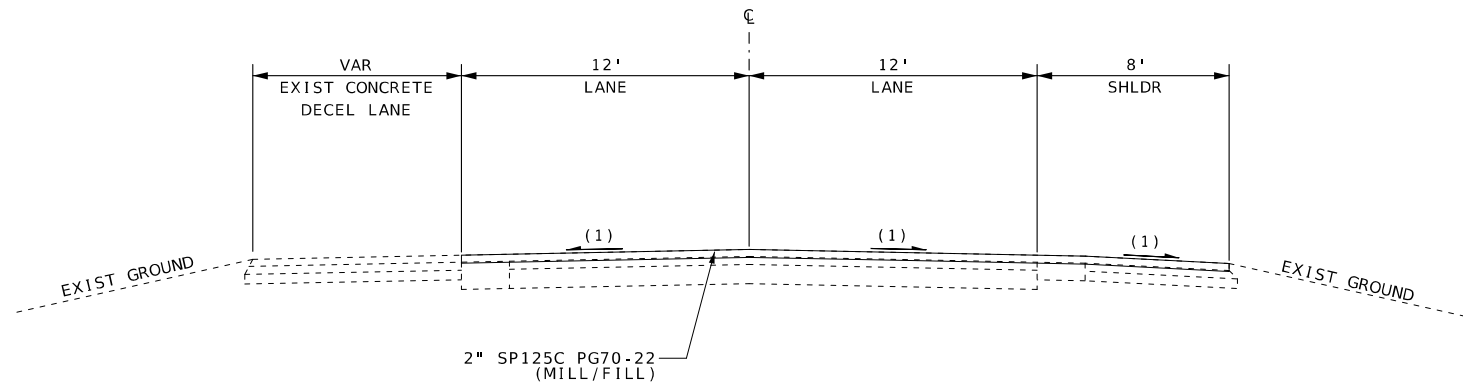

SECTION ON TANGENT
PROPOSED SB RTE 67
LM 153.139 TO LM 153.202

NOTES:
LOG MILES DO NOT NECESSARILY
COINCIDE WITH EMERGENCY REFERENCE
MARKERS.
(1) MATCH EXISTING CROSS-SLOPE.
(2) SAFETY EDGE (SEE STD 401.00D).

DRAWING NOT TO SCALE. FOLLOW DIMENSIONS.



DATE PREPARED
7/30/2026

ROUTE 67 STATE MO

DISTRICT SE SHEET NO. 2



COUNTY WAYNE / BUTLER

JOB NO. J9P3822


CONTRACT ID.

PROJECT NO.


BRIDGE NO.

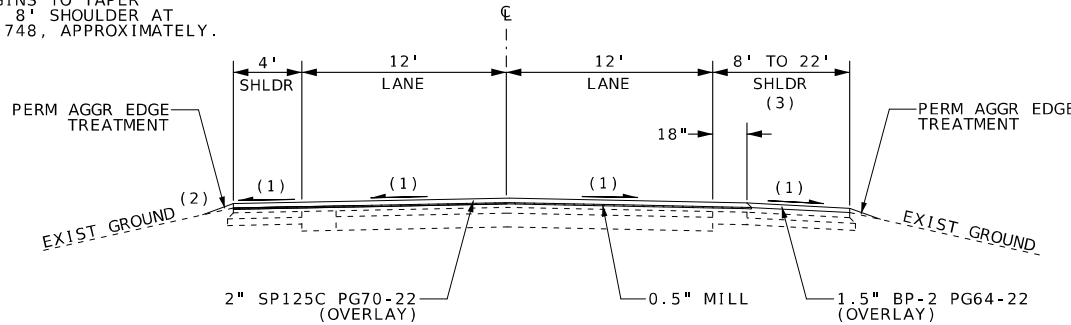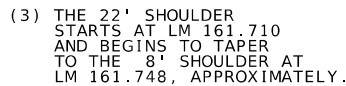RTE 67 PROPOSED
TYPICAL SECTIONS

SECTION ON TANGENT
PROPOSED SB RTE 67
LM 161.710 TO LM 163.253

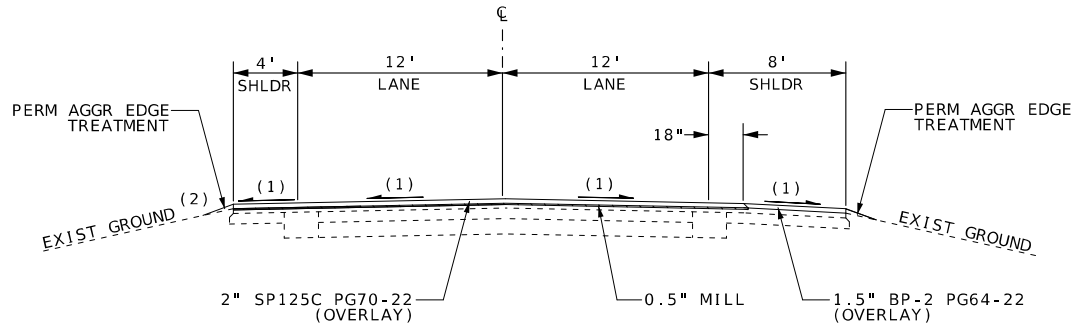

SECTION ON TANGENT
PROPOSED SB RTE 67
LM 163.255 TO LM 163.533
LM 167.043 TO LM 167.571

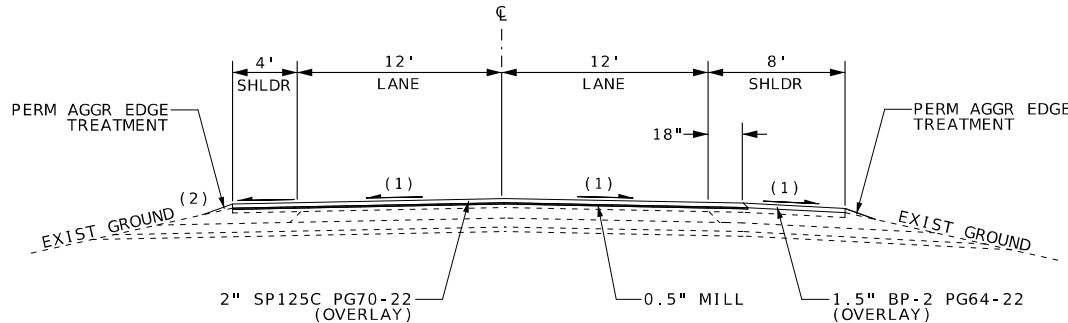


SECTION ON TANGENT

PROPOSED SB RTE 67


LM 163.532 TO LM 165.03

LM 165.303 TO LM 165.66

LM 165.697 TO LM 167.04

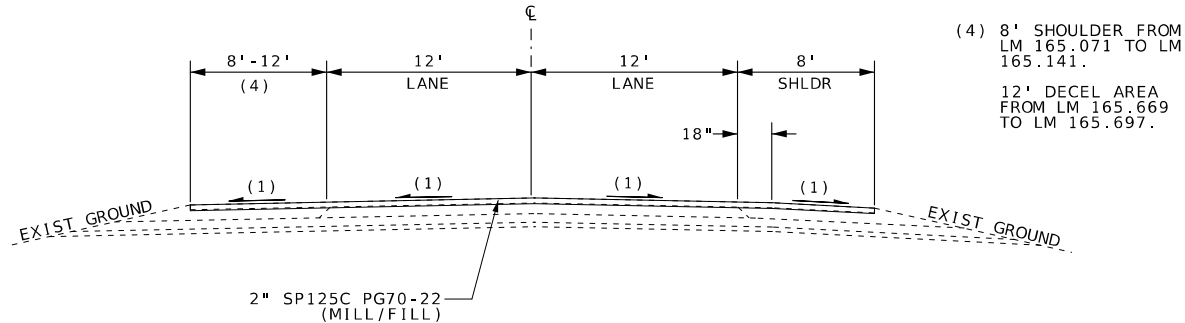

SECTION ON TANGENT
PROPOSED SB RTE 67
LM 165.071 TO LM 165.14
LM 165.669 TO LM 165.69

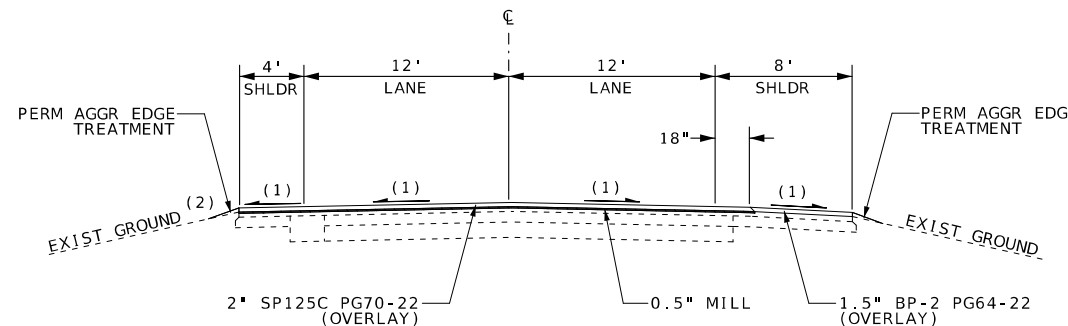

SECTION ON TANGENT
PROPOSED SB RTE 67
LM 167.572 TO LM 168.24

NOTES :

LOG MILES DO NOT NECESSARILY
COINCIDE WITH EMERGENCY REFERENCE
MARKERS.

(1) MATCH EXISTING CROSS-SLOPE

(2) SAFETY EDGE (SEE STD 401.00D)

DRAWING NOT TO SCALE. FOLLOW DIMENSIONS



Landon Bodenschutz
08/04/2026 12:14:20 PM
LANDON BODENSCHULTZ - CIVIL

DATE PREPARED
7/30/2026

ROUTE	STATE
67	MO

DISTRICT	SHEET NO.
SE	2
COUNTY	

WAYNE / BUTLER

J9P3822

CONTRACT ID.

PROJECT NO.


BRIDGE NO.

[illegible]MISSOURI HIGHWAYS AND TRANSPORTATION
COMMISSION

105 WEST CAPITOL
JEFFERSON CITY, MO 65102

TYPICAL SECTION
SHEET 3 OF 4

PAVEMENT REPAIRS									
LM	LOC	LENGTH FT	WIDTH FT	FULL DEPTH SY	SUBGRADE COMPACTION FOR PAVEMENT REPAIR SY	4" TYPE 1 OR 5 BASE FOR PAVEMENT REPAIR SY	FULL DEPTH PAVEMENT REPAIR SAW CUT FT	DOWELL BARS DRILLED EA	REMARKS
152.375	RT	6	13	8.67	0.9	0.9	38.0	20.0	RT DRIVING LANE (SB RTE 67)
152.433	RT	6	13	8.67	0.9	0.9	38.0	20.0	RT DRIVING LANE (SB RTE 67)
152.569	LT & RT	10	26	28.89	2.9	2.9	72.7	20.0	RT DRIVING LANE & LT PASSING LANE (SB RTE 67)
161.710	LT & RT	10	26	28.89	2.9	2.9	72.7	20.0	RT DRIVING LANE & LT PASSING LANE (SB RTE 67)
162.081	LT & RT	6	26	17.33	1.7	1.7	64.0	20.0	RT DRIVING LANE & LT PASSING LANE (SB RTE 67)
162.790	LT & RT	6	26	17.33	1.7	1.7	64.0	20.0	RT DRIVING LANE & LT PASSING LANE (SB RTE 67)
163.267	LT & RT	6	26	17.33	1.7	1.7	64.0	20.0	RT DRIVING LANE & LT PASSING LANE (SB RTE 67)
163.391	LT & RT	6	26	17.33	1.7	1.7	64.0	20.0	RT DRIVING LANE & LT PASSING LANE (SB RTE 67)
163.402	LT & RT	6	26	17.33	1.7	1.7	64.0	20.0	RT DRIVING LANE & LT PASSING LANE (SB RTE 67)
165.070	LT & RT	10	26	28.89	2.9	2.9	72.7	20.0	RT DRIVING LANE & LT PASSING LANE (SB RTE 67)
167.034	LT & RT	10	26	28.89	2.9	2.9	72.7	20.0	RT DRIVING LANE & LT PASSING LANE (SB RTE 67)
167.047	LT & RT	6	26	17.33	1.7	1.7	64.0	20.0	RT DRIVING LANE & LT PASSING LANE (SB RTE 67)
167.076	LT & RT	6	26	17.33	1.7	1.7	64.0	20.0	RT DRIVING LANE & LT PASSING LANE (SB RTE 67)
167.086	LT & RT	6	26	17.33	1.7	1.7	64.0	20.0	RT DRIVING LANE & LT PASSING LANE (SB RTE 67)
167.101	LT & RT	6	26	17.33	1.7	1.7	64.0	20.0	RT DRIVING LANE & LT PASSING LANE (SB RTE 67)
167.274	RT	6	13	8.67	0.9	0.9	38.0	20.0	RT DRIVING LANE (SB RTE 67)
167.643	LT & RT	6	26	17.33	1.7	1.7	64.0	20.0	RT DRIVING LANE & LT PASSING LANE (SB RTE 67)
167.786	LT & RT	6	26	17.33	1.7	1.7	64.0	20.0	RT DRIVING LANE & LT PASSING LANE (SB RTE 67)
167.826	LT & RT	6	26	17.33	1.7	1.7	64.0	20.0	RT DRIVING LANE & LT PASSING LANE (SB RTE 67)
167.889	RT	6	13	8.67	0.9	0.9	38.0	20.0	RT DRIVING LANE (SB RTE 67)
168.234	LT & RT	6	26	17.33	1.7	1.7	64.0	20.0	RT DRIVING LANE & LT PASSING LANE (SB RTE 67)
37.615	LT & RT	6	26	17.33	1.7	1.7	64.0	20.0	RT DRIVING LANE & LT PASSING LANE (NB RTE 67)
			TOTAL	392.9	39	39	1339	440	
SUBGRADE COMPACTION FOR PAVEMENT REPAIR AND 4" TYPE 1 OR 5 BASE FOR PAVEMENT REPAIR QUANTITIES ARE CALCULATED AT 10% OF THE TOTAL AREA OF FULL DEPTH PAVEMENT REPAIR. ALL LOCATIONS AND PAVEMENT REPAIR SIZES ARE APPROXIMATE AND MAY BE ADJUSTED AS DIRECTED BY THE ENGINEER. LOG MILES ARE APPROXIMATE. EXACT LOCATIONS TO BE DETERMINED BY THE ENGINEER.									

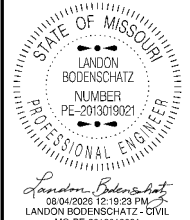

DATE PREPARED

7/30/2026

ROUTE	STATE
67	MO

DISTRICT	SHEET NO.
SE	3

COUNTY
WAYNE / BUTLER

JOB NO.
J9P3822

CONTRACT ID.

PROJECT NO.

BRIDGE NO.

[illegible]


MISSOURI HIGHWAYS AND TRANSPORTATION
COMMISSION

105 WEST CAPITOL
JEFFERSON CITY, MO 65102
1-888-ASK-MODOT (1-888-275-6636)

SUMMARY OF QUANTITIES
SHEET 3 OF 8

BITUMINOUS RUMBLE STRIPS					
LM	LM	LOC	LENGTH FT	BITUMINOUS SHOULDER RUMBLE STRIPS STA	REMARKS
152.302	153.139	LT	4419.36	44.19	LOCATED ALONG PAVEMENT EDGE LINE UNTIL CONCRETE SECTION (SB RTE 67)
152.302	153.139	RT	4419.36	44.19	LOCATED ALONG PAVEMENT EDGE LINE UNTIL CONCRETE DECEL LANE (SB RTE 67)
161.710	162.060	LT	1848.00	18.48	LOCATED ALONG PAVEMENT EDGE LINE UNTIL DECEL LANE (SB RTE 67)
162.162	163.704	LT	8141.76	81.42	LOCATED ALONG PAVEMENT EDGE LINE UNTIL DECEL LANE (SB RTE 67)
163.793	164.822	LT	5433.12	54.33	LOCATED ALONG PAVEMENT EDGE LINE UNTIL DECEL LANE (SB RTE 67)
164.915	165.039	LT	654.72	6.55	LOCATED ALONG PAVEMENT EDGE LINE UNTIL BR A3273 EXCEPTION (SB RTE 67)
165.071	165.141	LT	369.60	3.70	LOCATED ALONG PAVEMENT EDGE LINE BETWEEN BR A3273 & BR A3274 (SB RTE 67)
165.303	165.602	LT	1578.72	15.79	LOCATED ALONG PAVEMENT EDGE LINE UNTIL DECEL LANE (SB RTE 67)
165.697	166.829	LT	5976.96	59.77	LOCATED ALONG PAVEMENT EDGE LINE UNTIL DECEL LANE (SB RTE 67)
166.921	167.931	LT	5332.80	53.33	LOCATED ALONG PAVEMENT EDGE LINE UNTIL DECEL LANE (SB RTE 67)
167.985	168.244	LT	1367.52	13.68	LOCATED ALONG PAVEMENT EDGE LINE UNTIL END OF PROJECT (SB RTE 67)
161.710	165.039	RT	17577.12	175.77	LOCATED ALONG PAVEMENT EDGE LINE UNTIL BR A3273 EXCEPTION (SB RTE 67)
165.071	165.141	RT	369.60	3.70	LOCATED ALONG PAVEMENT EDGE LINE BETWEEN BR A3273 & BR A3274 (SB RTE 67)
165.303	168.244	RT	15528.48	155.28	LOCATED ALONG PAVEMENT EDGE LINE UNTIL END OF PROJECT (SB RTE 67)
36.173	36.527	LT	1869.12	18.69	LOCATED ALONG PAVEMENT EDGE LINE UNTIL DECEL LANE (NB RTE 67)
36.626	37.773	LT	6056.16	60.56	LOCATED ALONG PAVEMENT EDGE LINE UNTIL DECEL LANE (NB RTE 67)
37.858	38.878	LT	5385.60	53.86	LOCATED ALONG PAVEMENT EDGE LINE UNTIL BR L0210 EXCEPTION (NB RTE 67)
38.989	39.365	LT	1985.28	19.85	LOCATED ALONG PAVEMENT EDGE LINE UNTIL DECEL LANE (NB RTE 67)
39.462	40.593	LT	5971.68	59.72	LOCATED ALONG PAVEMENT EDGE LINE UNTIL BR A6303 EXCEPTION (NB RTE 67)
40.968	43.251	LT	12054.24	120.54	LOCATED ALONG PAVEMENT EDGE LINE UNTIL END POINT (NB RTE 67)
36.173	38.878	RT	14282.40	142.82	LOCATED ALONG PAVEMENT EDGE LINE UNTIL BR L0210 EXCEPTION NORTH (NB RTE 67)
38.989	40.593	RT	8469.12	84.69	LOCATED ALONG PAVEMENT EDGE LINE UNTIL BR A6303 EXCEPTION (NB RTE 67)
40.865	43.251	RT	12598.08	125.98	LOCATED ALONG PAVEMENT EDGE LINE UNTIL END POINT (NB RTE 67)
			TOTAL	1416.9	
OMIT EDGE LINE RUMBLE STRIPS AT PRIVATE & COMMERCIAL ENTRANCES, AS WELL AS AT CITY & COUNTY STREETS.					

GUARDRAIL								
LM	LM	LOC	MGS BRIDGE APPROACH TRANSITION EA	MGS GUARDRAIL LF	MASH CRASHWORTHY END TERMINAL EA	MGS END ANCHOR EA	SHAPING SLOPES CLASS III 100 FT	REMARKS
162.667	162.794	RT		612.5	1	1	0.8	RT SIDE OF DRIVING LANE (SB RTE 67)
163.069	163.212	RT		700.0	1	1	0.8	RT SIDE OF DRIVING LANE (SB RTE 67)
163.274	163.351	RT		350.0	1	1	0.8	RT SIDE OF DRIVING LANE (SB RTE 67)
163.465	163.518	RT		225.0	1	1	0.8	RT SIDE OF DRIVING LANE (SB RTE 67)
164.979	165.039	LT	1	237.5	1		0.8	LT SIDE OF PASSING LANE TO BR A3273 (SB RTE 67)
164.990	165.039	RT	1	175.0	1		0.8	RT SIDE OF DRIVING LANE TO BR A3273 (NB RTE 67)
165.070	165.139	RT	2	300.0			0.8	RT SIDE OF DRIVING LANE BETWEEN BR A3273 & BR A3274 (SB RTE 67)
165.070	165.139	LT	2	300.0			0.8	LT SIDE OF PASSING LANE BETWEEN BR A3273 & BR A3274 (SB RTE 67)
166.482	166.789	RT		1562.5	1	1	0.8	RT SIDE OF DRIVING LANE (SB RTE 67)
36.651	36.686	RT		150.0	1	1	0.8	RT SIDE OF DRIVING LANE (NB RTE 67)
37.034	37.274	RT		1212.5	1	1	0.8	RT SIDE OF DRIVING LANE (NB RTE 67)
37.342	37.537	RT		975.0	1	1	0.8	RT SIDE OF DRIVING LANE (NB RTE 67)
37.568	37.744	RT		875.0	1	1	0.8	RT SIDE OF DRIVING LANE (NB RTE 67)
38.190	38.389	RT		1000.0	1	1	0.8	RT SIDE OF DRIVING LANE (NB RTE 67)
38.688	38.754	LT		287.5	1	1	0.8	LT SIDE OF PASSING LANE (NB RTE 67)
39.465	39.516	LT		212.5	1	1	0.8	LT SIDE OF PASSING LANE (NB RTE 67)
40.075	40.156	LT		375.0	1	1	0.8	LT SIDE OF PASSING LANE (NB RTE 67)
40.240	40.319	LT		362.5	1	1	0.8	LT SIDE OF PASSING LANE (NB RTE 67)
40.464	40.542	LT		350.0	1	1	0.8	LT SIDE OF PASSING LANE (NB RTE 67)
40.594	40.723	RT	1	600.0	1		0.8	RT SIDE OF DRIVING LANE TO BR A6303 (NB RTE 67)
40.707	40.733	LT	1	225.0	1		0.8	LT SIDE OF PASSING LANE TO BR A6303 (NB RTE 67)
41.265	41.344	LT		362.5	1	1	0.8	LT SIDE OF PASSING LANE (NB RTE 67)
42.586	42.623	RT		150.0	1	1	0.8	RT SIDE OF DRIVING LANE (NB RTE 67)*
		TOTAL	8	11600	21	17	19	
GUARDRAIL IS TO BE INSTALLED ACCORDING TO SECTION 606 STANDARDS. *RELOCATE NEW GUARDRAIL TO MEET STANDARDS. LOG MILES ARE APPROXIMATE. EXACT LOCATIONS TO BE DETERMINED BY ENGINEER.								

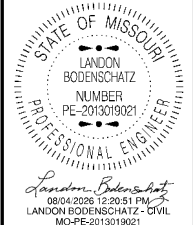

DATE PREPARED 7/30/2026	
ROUTE 67	STATE MO
DISTRICT SE	SHEET NO. 3
COUNTY WAYNE/BUTLER	
JOB NO. J9P3822	
CONTRACT ID.	
PROJECT NO.	
BRIDGE NO.	

DESCRIPTION								
DATE								

MISSOURI HIGHWAYS AND TRANSPORTATION
COMMISSION



105 WEST CAPITOL
JEFFERSON CITY, MO 65102
1-888-ASK-MODOT (1-888-275-6636)

PAVEMENT MARKING										
LM	LM	CLASS 2 PAVEMENT MARKINGS HIGH BUILD WATERBORNE PAINT TYPE L BEADS			PREFORMED THERMOPLASTIC					REMARKS
		6" SOLID YELLOW LF	6" SOLID WHITE LF	6" INT WHITE LF	6" SOLID YELLOW LF	6" INT YELLOW LF	24" YELLOW HASH BARS LF	WHITE YIELD BAR TRIANGLES EA	WHITE STR/LT ARROWS EA	
152.302	153.202	4419.4	5084.7	1188.0						INCLUDES EDGELINES, CL, & DECEL LANES (SB RTE 67)
161.710	168.244	32994.7	35455.3	8409.6						INCLUDES EDGELINES, CL, DECEL LANES, & BR A3273 (SB RTE 67)
162.148	-				500.0	13.0	400.0	26	2	MO 49 & MO 172 CROSSOVER (SB RTE 67)
163.779	-				500.0	13.0	400.0	26	2	OR 67 & RTE O CROSSOVER (SB RTE 67)
164.900	-				500.0	13.0	400.0	26	2	CRD 401 & CRD 501 CROSSOVER (SB RTE 67)
165.683	-				500.0	13.0	400.0	26	2	RTE JJ & DELTA COMPANIES ENTRANCE CROSSOVER (SB RTE 67)
166.907	-				500.0	13.0	400.0	26	2	OR 67 & CRD 521 CROSSOVER (SB RTE 67)
162.134	162.234	528.0	528.0							OPPOSING DECEL LANE (NB RTE 67)
163.765	163.862	512.2	512.2							OPPOSING DECEL LANE (NB RTE 67)
164.885	164.976	480.5	480.5							OPPOSING DECEL LANE (NB RTE 67)
165.602	165.669	353.8	353.8							OPPOSING DECEL LANE (NB RTE 67)
166.893	166.987	496.3	496.3							OPPOSING DECEL LANE (NB RTE 67)
167.969	168.036	353.8	353.8							OPPOSING DECEL LANE (NB RTE 67)
36.173	43.251	34858.6	36886.0	8837.5						INCLUDES EDGELINES, CL, & DECEL LANES (NB RTE 67)
36.612	-				500.0	13.0	400.0	26	2	CRD 403 CROSSOVER (NB RTE 67)
37.843	-				500.0	13.0	400.0	26	2	CRD 547 CROSSOVER (NB RTE 67)
39.447	-				500.0	13.0	400.0	26	2	CRD 406 & CRD 546 CROSSOVER (NB RTE 67)
40.953	-				500.0	13.0	400.0	26	2	CRD 404 & CRD 543 CROSSOVER (NB RTE 67)
36.598	36.699	533.3	533.3							OPPOSING DECEL LANE (SB RTE 67)
37.827	37.931	549.10	549.1							OPPOSING DECEL LANE (SB RTE 67)
39.431	39.531	528.00	528.00							OPPOSING DECEL LANE (SB RTE 67)
40.938	41.034	506.90	506.90							OPPOSING DECEL LANE (SB RTE 67)
TOTAL		77115	100703		4617		3600	234	18	

LOG MILES ARE APPROXIMATE.

STATE OF MISSOURI

LONDON
BODENSCHNATZ

NUMBER
PE-2013019021

PROFESSIONAL ENGINEER

Landon Bodenschatz

08/04/2026 12:21:18 PM

LONDON BODENSCHNATZ - CIVIL

MO-PE-2013019021

DATE PREPARED
7/30/2026

ROUTE
67

STATE
MO

DISTRICT
SE

SHEET NO.
3

COUNTY
WAYNE/BUTLER

JOB NO.
J9P3822

CONTRACT ID.

PROJECT NO.

BRIDGE NO.

DESCRIPTION						




DATE

MISSOURI HIGHWAYS AND TRANSPORTATION
COMMISSION

MoDOT




105 WEST CAPITOL
JEFFERSON CITY, MO 65102
1-888-ASK-MODOT (1-888-275-6636)

SIGN	SIZE	AREA	QTY	TOTAL AREA	RELOC	TOTAL RELOC	SIGN NO.	DESCRIPTION	SIGN	SIZE	AREA	QTY	TOTAL	RELOC	TOTAL RELOC	SIGN NO.	DESCRIPTION	ITEM NUMBER	TOTAL QTY	EFFECTIVE: 07-01-2025
IN.	SQ. FT.	EACH	SQ. FT.	EACH	SQ. FT.				IN.	SQ. FT.	EACH	SQ. FT.	EACH	SQ. FT.						DESCRIPTION
WARNING SIGNS									GUIDE SIGNS									6122008		IMPACT ATTENUATOR 40 MPH (SAND BARRELS)
WO1-1L	48X48	16.00						TURN (SYMBOL LEFT)	E05-1	36X48	12.00						GORE EXIT	6122009		IMPACT ATTENUATOR 45 MPH (SAND BARRELS)
WO1-1R	48X48	16.00						TURN (SYMBOL RIGHT)	E05-2	48X36	12.00						EXIT OPEN	6122010		IMPACT ATTENUATOR 50 MPH (SAND BARRELS)
WO1-2L	48X48	16.00						CURVE (SYMBOL LEFT)	E05-2a	48X36	12.00						EXIT CLOSED	6122012		IMPACT ATTENUATOR 55 MPH (SAND BARRELS)
WO1-2R	48X48	16.00						CURVE (SYMBOL RIGHT)	GO20-1	60X24	10.00	2	20.00				ROAD WORK NEXT XX MILES	6122014		IMPACT ATTENUATOR 60 MPH (SAND BARRELS)
WO1-3L	48X48	16.00						REVERSE TURN (SYMBOL LEFT)	GO20-2	48X24	8.00	6	48.00				END ROAD WORK	6122017		IMPACT ATTENUATOR 65 MPH (SAND BARRELS)
WO1-3R	48X48	16.00						REVERSE TURN (SYMBOL RIGHT)	GO20-4	36X18	4.50						PILOT CAR FOLLOW ME	6122019		IMPACT ATTENUATOR 70 MPH (SAND BARRELS)
WO1-4L	48X48	16.00						REVERSE CURVE (SYMBOL LEFT)	GO20-4a	42X30	8.75						PILOT CAR IN USE WAIT & FOLLOW	6122020		REPLACEMENT SAND BARREL
WO1-4R	48X48	16.00						REVERSE CURVE (SYMBOL RIGHT)	GO20-4a	18X12	1.50						PILOT CAR IN USE WAIT & FOLLOW	6122030		IMPACT ATTENUATOR (RELOCATION)
WO1-4bL	48X48	16.00						DOUBLE ARROW REVERSE CURVE (SYMBOL LEFT)	GO20-5aP	36X24	6.00	8	48.00				WORK ZONE (PLAQUE)	6122040		WORK ZONE CRASH CUSHION (NARROW)
WO1-4bR	48X48	16.00						DOUBLE ARROW REVERSE CURVE (SYMBOL RIGHT)	MO4-8a	24X18	3.00						END DETOUR	6122041		WORK ZONE CRASH CUSHION (RELOCATION)
WO1-4cL	48X48	16.00						TRIPLE ARROW REVERSE CURVE (SYMBOL LEFT)	MO4-9L	48X36	12.00						DETOUR (LEFT)	6123001	2	TRUCK MOUNTED ATTENUATOR (TMA)
WO1-4cR	48X48	16.00						TRIPLE ARROW REVERSE CURVE (SYMBOL RIGHT)	MO4-9R	48X36	12.00						DETOUR (RIGHT)	6161012		BUOYS (BOATS KEEP OUT)
WO1-6	60X30	12.50						HORIZONTAL ARROW (SYMBOL)	MO4-9P	48X12	4.00						STREET NAME (PLAQUE)	6161013		BUOYS (NO WAKE)
WO1-6a	72X36	18.00						HORIZ. ARROW (SYMBOL ON PERMANENT BARRICADE)	MO4-10L	48X18	6.00						DETOUR ARROW (LEFT)	6161014		SPECIAL SIGN ASSEMBLY (BOATS KEEP OUT)
WO1-7	60X30	12.50						DOUBLE HEAD HORIZONTAL ARROW (SYMBOL)	MO4-10R	48X18	6.00						DETOUR ARROW (RIGHT)	6161020		CHANNELIZER (DRUM-LIKE)
WO1-7a	72X36	18.00						DOUBLE HEAD HORIZ. ARROW (SYMBOL ON PERM. BARR.)	REGULATORY SIGNS									6161022		CHANNELIZER (CONE)
WO1-8	18X24	3.00						CHEVRON (SYMBOL)	R1-1	48X48	13.25						STOP	6161025	290	CHANNELIZER (TRIM-LINE)
WO1-8a	30X36	7.50						CHEVRON (SYMBOL FOR DIVIDED HIGHWAYS)	R1-2	48TRI.	6.93						YIELD	6161026		CHANNELIZER (VERTICAL PANEL)
WO3-1	48X48	16.00						STOP AHEAD (SYMBOL)	R1-2a	36X36	9.00						TO ONCOMING TRAFFIC (PLAQUE)	6161030	18	TYPE 3 MOVEABLE BARRICADE
WO3-2	48X48	16.00						YIELD AHEAD (SYMBOL)	R1-3P	30X12	2.50						ALL WAY (PLAQUE)	6161033	40	DIRECTION INDICATOR BARRICADE
WO3-3	48X48	16.00						SIGNAL AHEAD (SYMBOL)	R2-1	36X48	12.00	8	96.00				SPEED LIMIT XX	6161040	2	FLASHING ARROW PANEL
WO3-4	48X48	16.00						BE PREPARED TO STOP	R3-1	48X48	16.00						NO RIGHT TURN (SYMBOL)	6161047		TYPE 3 OBJECT MARKER
WO3-5	48X48	16.00						SPEED LIMIT AHEAD	R3-2	48X48	16.00						NO LEFT TURN (SYMBOL)	6161055		SEQUENTIAL FLASHING WARNING LIGHT
WO4-1L	48X48	16.00						MERGE (SYMBOL FROM LEFT)	R3-3	36X36	9.00						NO TURNS	6161070		TUBULAR

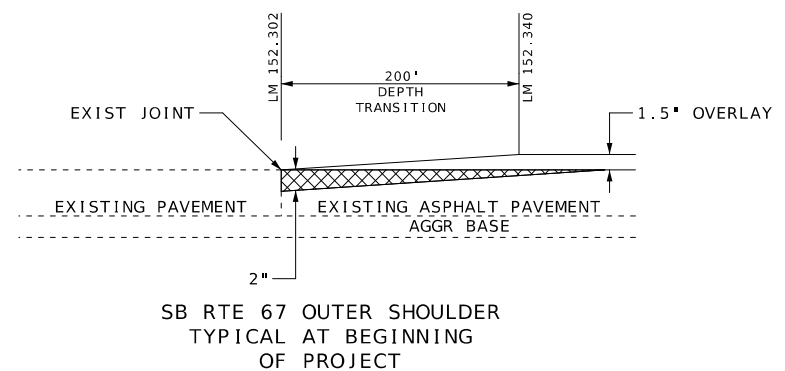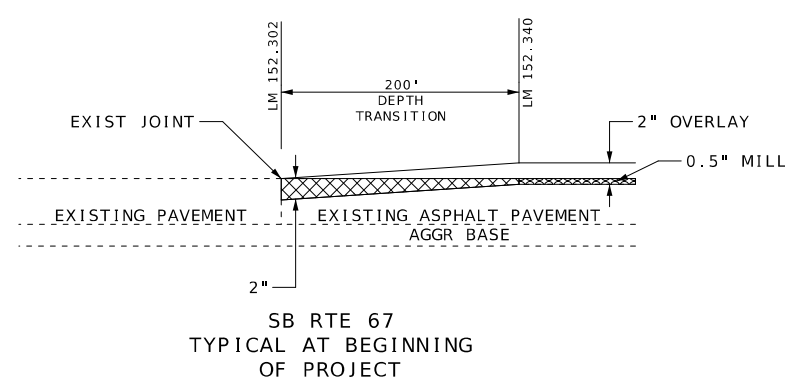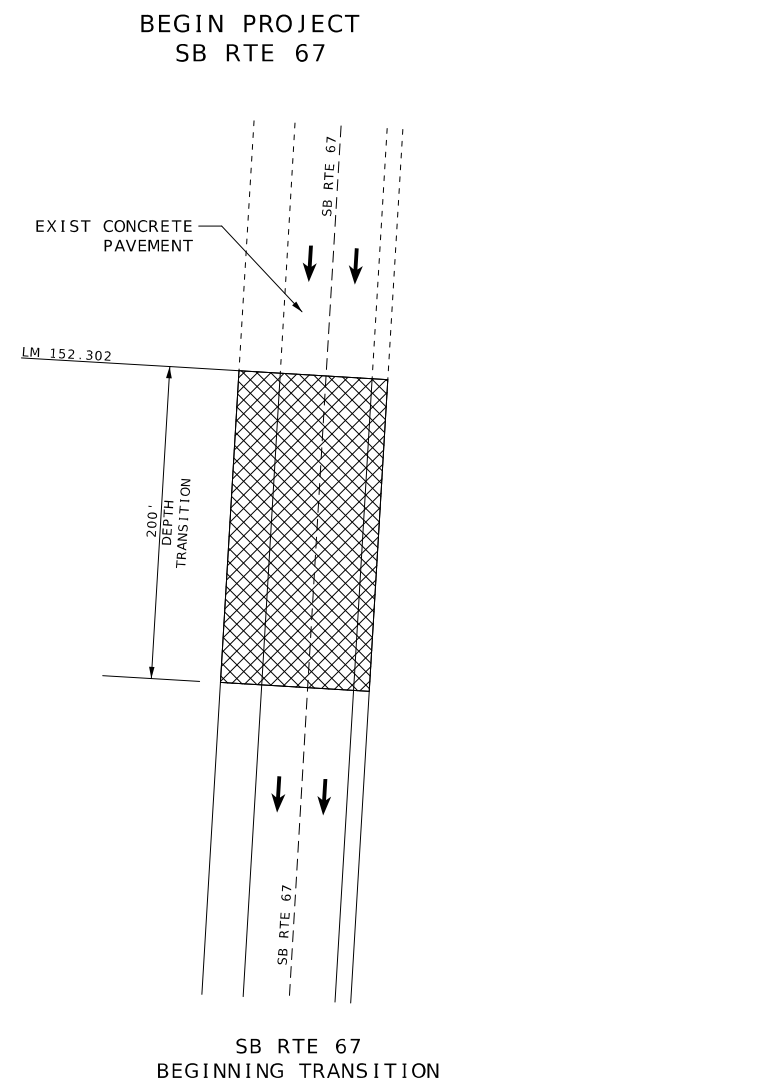

- MILL
- CHIP SEAL
- MILL/FILL
- MODIFIED COLD MILLING

DRAWING NOT TO SCALE. FOLLOW DIMENSIONS.

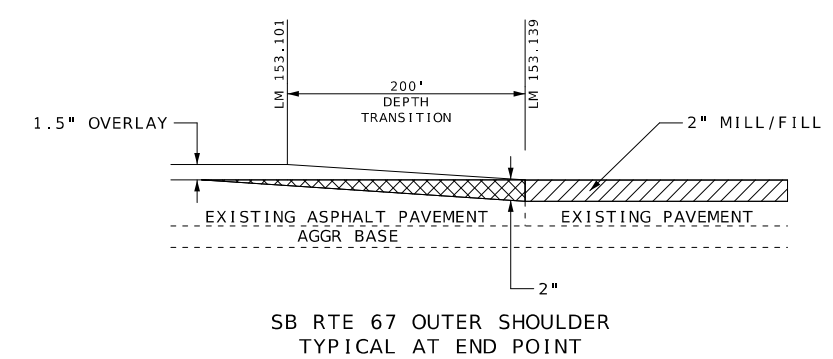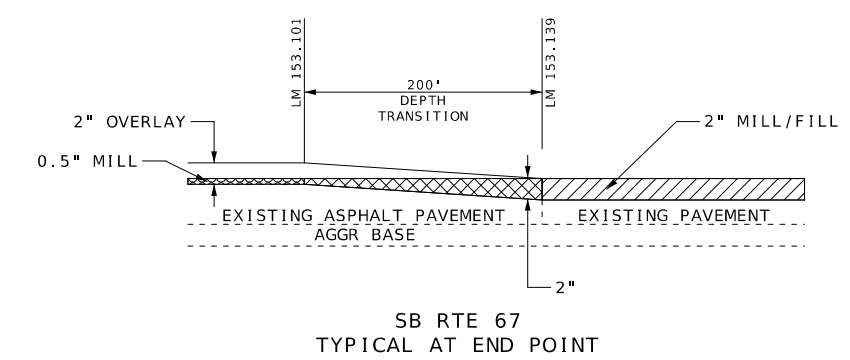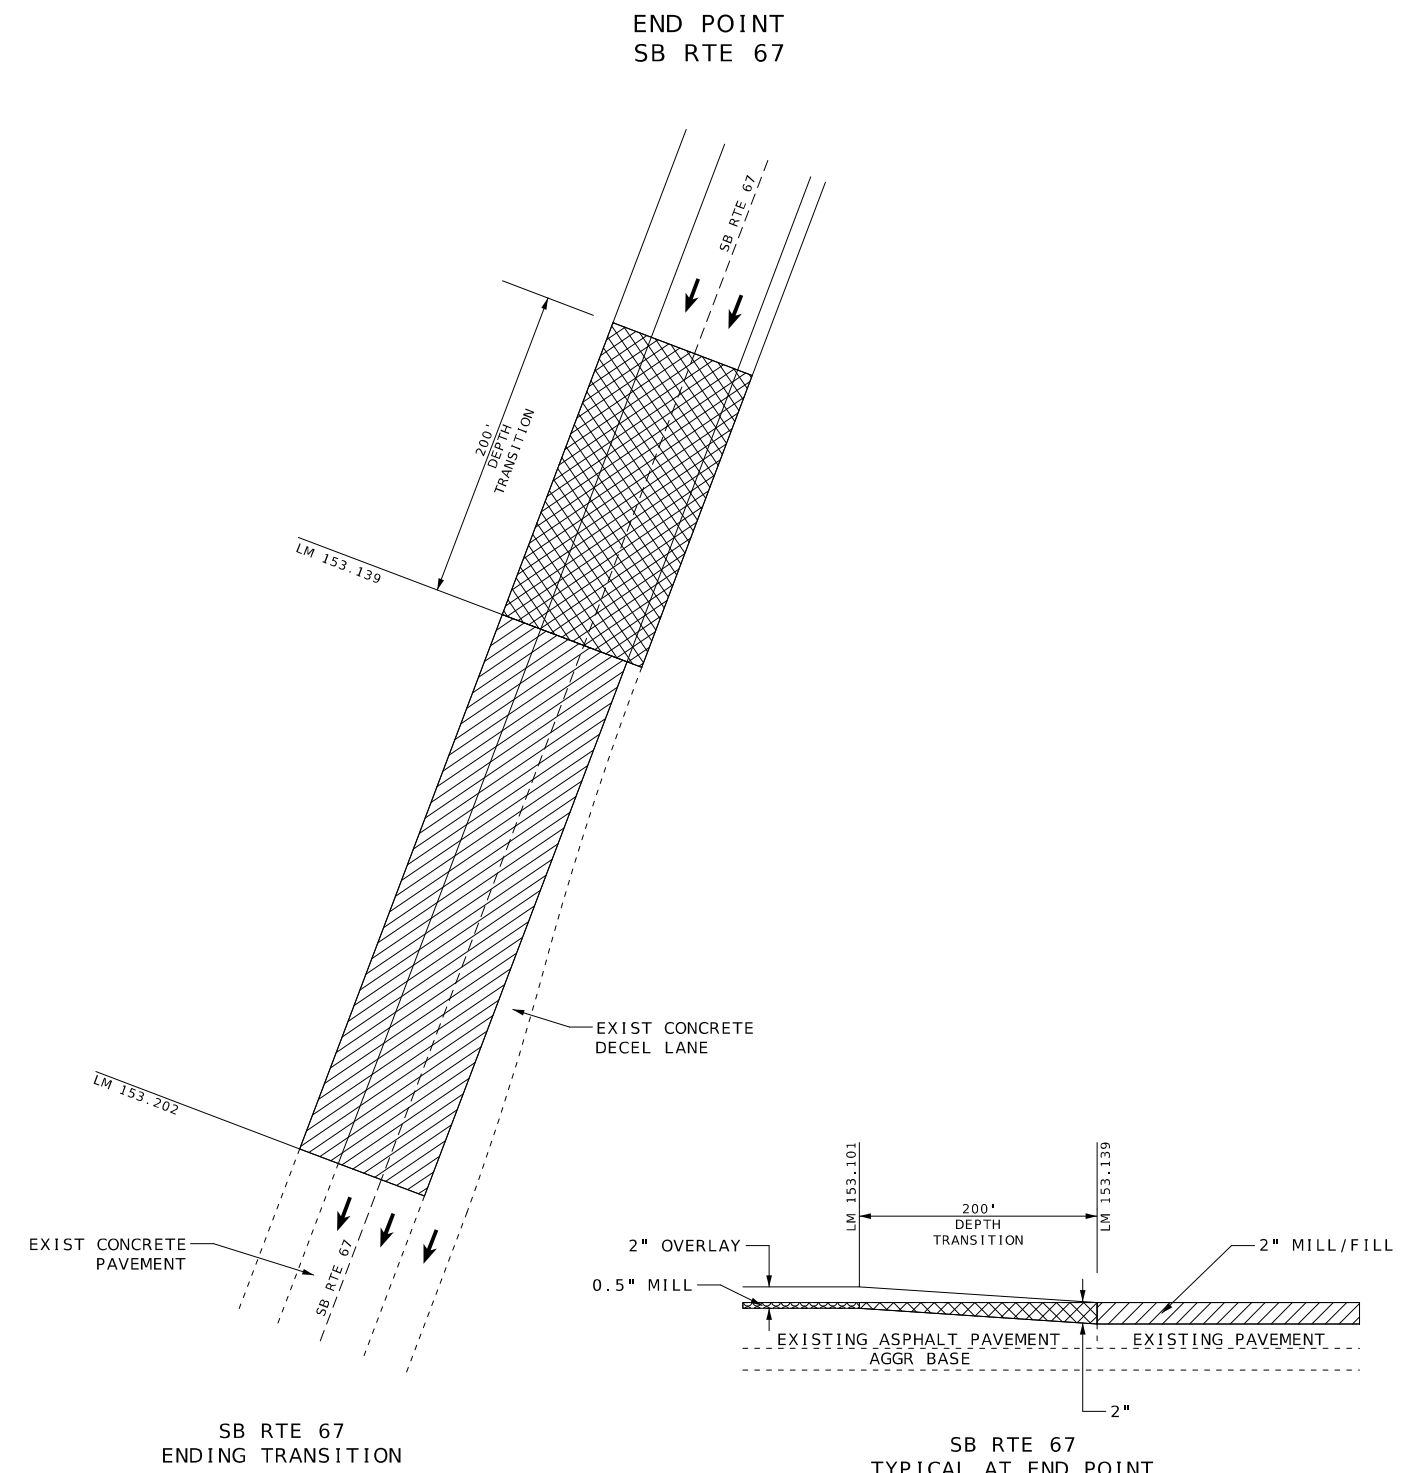

STATE OF MISSOURI
LANDON BODENSCHATZ
NUMBER PE-2013019021
PROFESSIONAL ENGINEER
08/04/2026 12:22:11 PM
LANDON BODENSCHATZ - CIVIL
MO-PE-2013019021

DATE PREPARED 7/30/2026	
ROUTE 67	STATE MO
DISTRICT SE	SHEET NO. 4
COUNTY WAYNE / BUTLER	
JOB NO. J9P3822	
CONTRACT ID.	
PROJECT NO.	
BRIDGE NO.	


DATE	DESCRIPTION

MISSOURI HIGHWAYS AND TRANSPORTATION COMMISSION


105 WEST CAPITOL
JEFFERSON CITY, MO 65102
1-888-ASK-MODOT (1-888-275-6636)

SPECIAL SHEET
SHEET 1 OF 13


DRAWING NOT TO SCALE. FOLLOW DIMENSIONS.

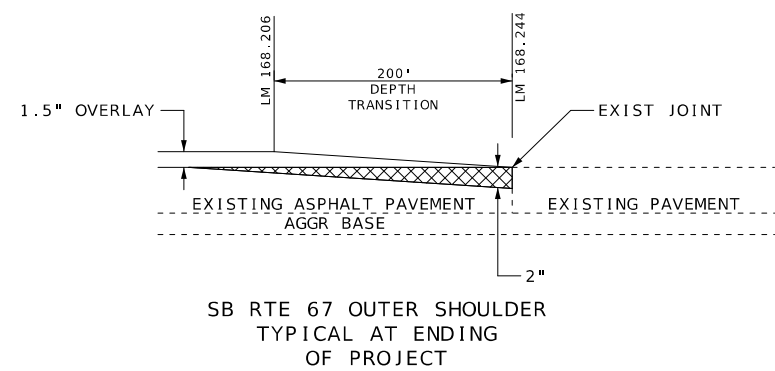


SB RTE 67 BRIDGE
EXCEPTION

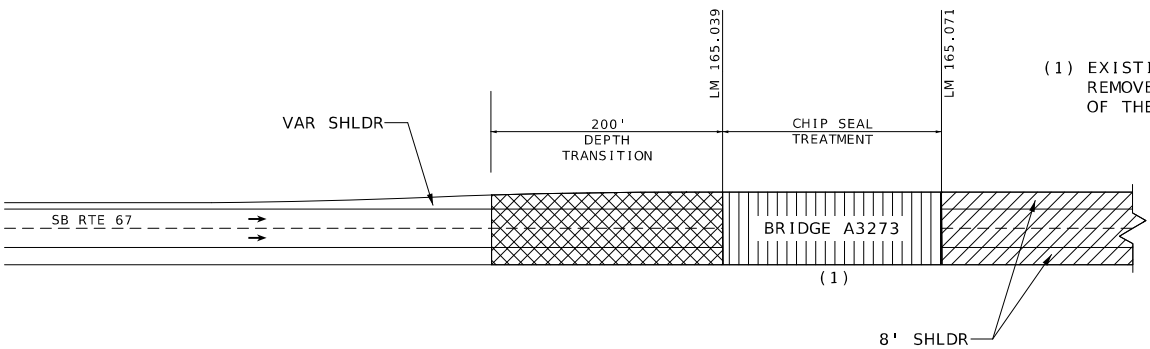


SB RTE 67
PLAN VIEW AT BRIDGE

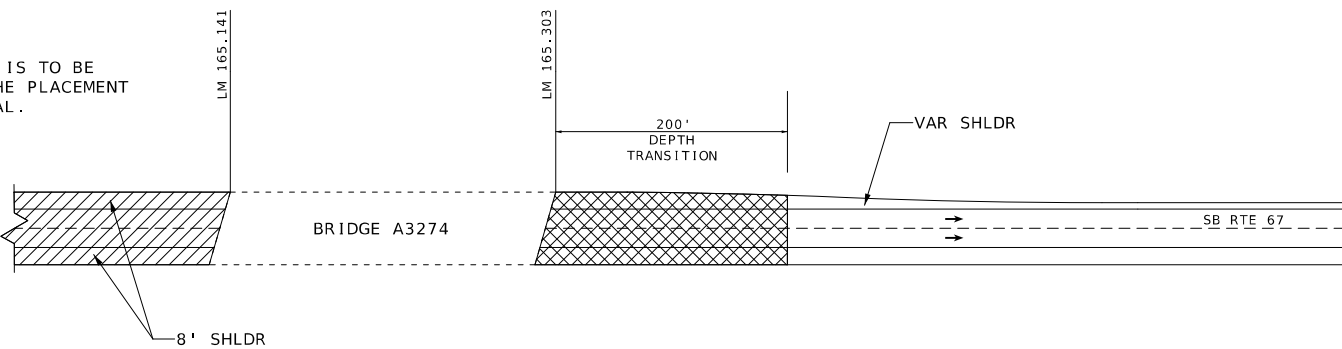


SB RTE 67
PLAN VIEW AT BRIDGE

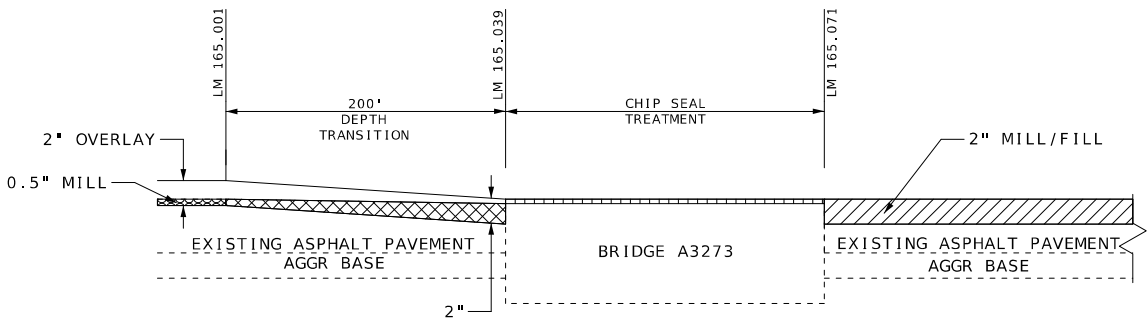


SB RTE 67
TYPICAL AT BRIDGE
LOG MILE 165.058

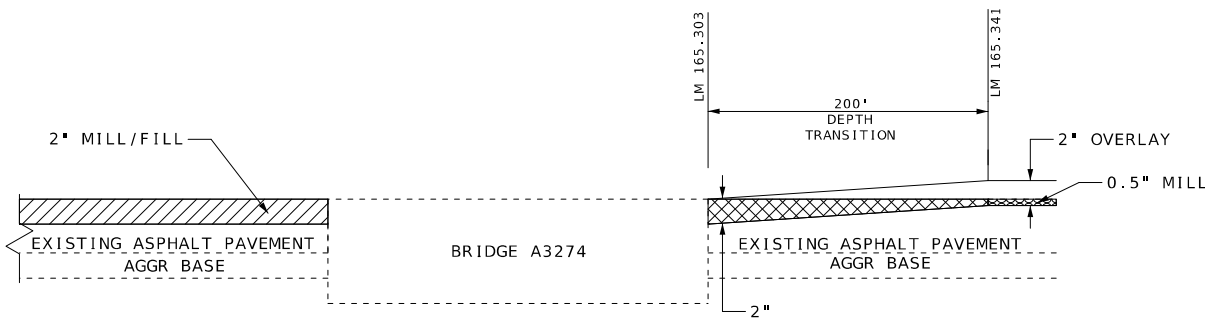


SB RTE 67
TYPICAL AT BRIDGE
LOG MILE 165.200

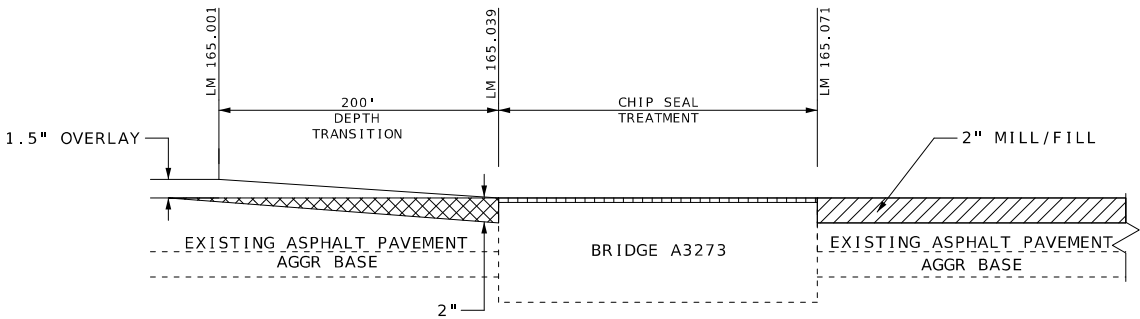

SB RTE 67 OUTER SHOULDER
TYPICAL AT BRIDGE
LOG MILE 165.058

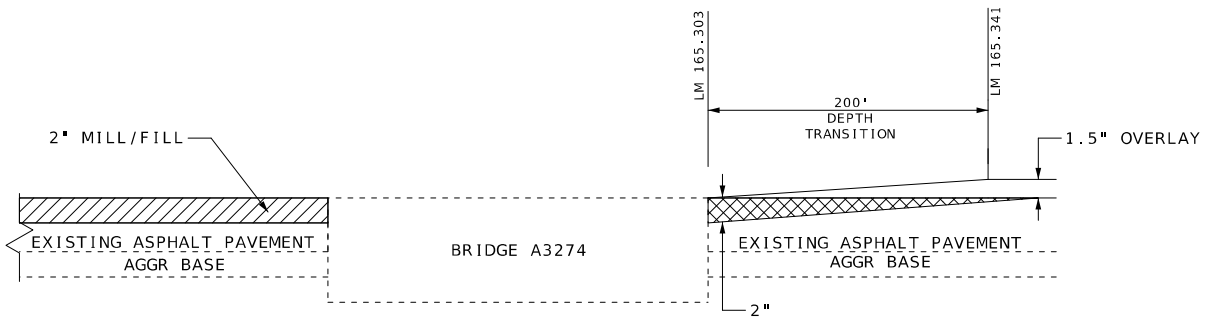

SB RTE 67 OUTER SHOULDER
TYPICAL AT BRIDGE
LOG MILE 165.200

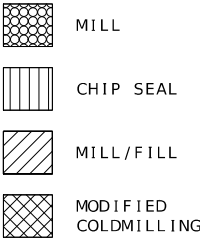

DRAWING NOT TO SCALE. FOLLOW DIMENSIONS.



Landon Bodenschatz
08/04/2026 12:23:07 PM
LANDON BODENSCHATZ - CIVIL
MO-PE-2013019021

DATE PREPARED
7/30/2026

ROUTE 67 STATE MO

DISTRICT SE SHEET NO. 6

COUNTY WAYNE / BUTLER

JOB NO. J9P3822

CONTRACT ID.

PROJECT NO.

BRIDGE NO.

MISSOURI HIGHWAYS AND TRANSPORTATION
COMMISSION

105 WEST CAPITOL
JEFFERSON CITY, MO 65102
1-888-ASK-MODOT (1-888-275-6636)

MoDOT

SPECIAL SHEET
SHEET 3 OF 13

The diagram illustrates the proposed road improvement project with the following components and dimensions:

- 2" OVERLAY**: Applied to the existing travelway.
- 1.5" OVERLAY**: Applied to the existing shoulder.
- 0.5" MILL**: Applied to the existing travelway surface.
- TRAVELWAY**: The main road surface.
- SHLDR**: The shoulder.
- APRON**: A 50' wide section of the road.
- 75' DEPTH TRANSITION**: A section of the road with a 75-foot depth transition.
- EXISTING ASPHALT PAVEMENT**: The current road surface.
- AGGR BASE**: The aggregate base layer.
- EXISTING RTE 49**: The existing road alignment.
- 1.5" OVERLAY**: Applied to the existing road surface.
- 1.5" OVERLAY**: Applied to the existing road surface.

1.5" OVERLAY

2" OVERLAY

SHLDR

TRAVELWAY

DECEL AREA

VAR CROSSOVER DEPTH TRANSITION

NB RTE 67 DECEL LANE

EXIST JOINT

NB RTE 67 EXISTING CONCRETE PAVEMENT

EXISTING ASPHALT PAVEMENT

AGGR BASE

0.5" MILL

2"

2" MILL/FILL

OR 67

RTE 0

NB RTE 67

12' DECEL LANE

SB RTE 67

12' DECEL LANE

LM 163.765

(1)

LM 163.793

OR 67

(1) SEE SHEET NO. 16 FOR STANDARD DEPTH TRANSITION DETAILS ON PAVED CITY STREETS AND COUNTY ROADS.

LM 163.862

MILL

	MILL
	CHIP SEAL
	MILL/FILL
	MODIFIED COLDMILLING

1.5" OVERLAY

2" OVERLAY

SHLDR

TRAVELWAY

DECEL AREA

VAR CROSSOVER DEPTH TRANSITION

NB RTE 67 DECEL LANE

EXIST JOINT

EXISTING ASPHALT PAVEMENT

AGGR BASE

0.5" MILL

2"

2" MILL/FILL

NB RTE 67 EXISTING CONCRETE PAVEMENT



Landon Bodenschatz
08/04/2026 12:23:28 PM
LANDON BODENSCHATZ - CIVIL
MO-PE-2013019021

DATE PREPARED
7/30/2026

ROUTE 67	STATE MO
-------------	-------------

DISTRICT	SHEET NO
SE	7

COUNTY
WAYNE / BUTLER

JOB NO.
19P3822

CONTRACT ID.

PROJECT NO.

BRIDGE NO.

DESCRIPTION


DATE _____

MISSOURI HIGHWAYS AND TRANSPORTATION
COMMISSION


105 WEST CAPITOL
JEFFERSON CITY, MO 65102
1-888-ASK-MODOT (1-888-275-6636)

SPECIAL SHEET
SHEET 4 OF 13


INTERSECTION
CRD 401 & CRD 501

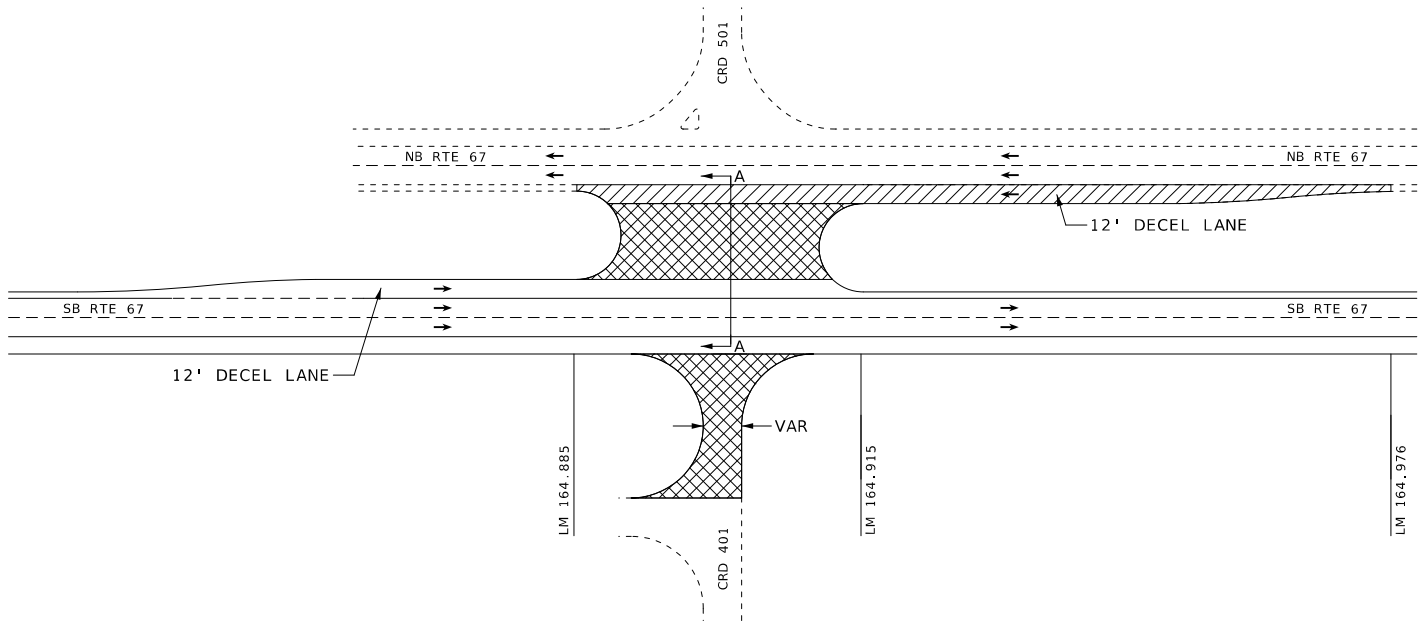

SB RTE 67
PLAN VIEW AT CROSSOVER
LOG MILE 164.900

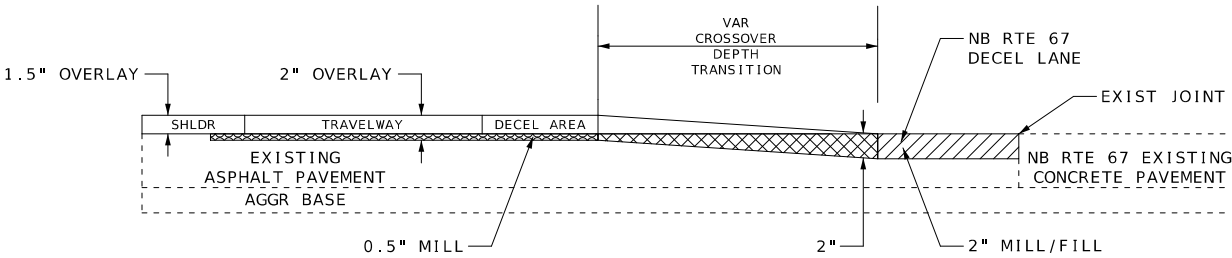


TYPICAL SECTION A-A

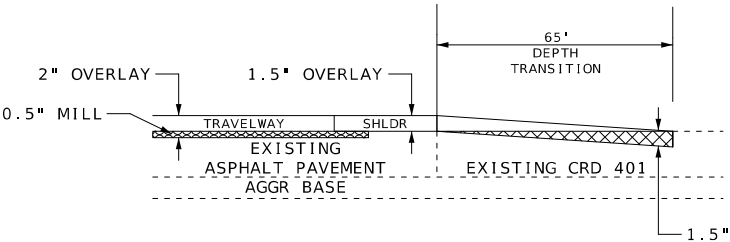

TYPICAL SECTION CRD 401

- MILL
- CHIP SEAL
- MILL/FILL
- MODIFIED COLDMILLING

DRAWING NOT TO SCALE. FOLLOW DIMENSIONS.

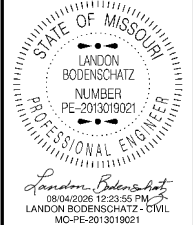


DATE PREPARED 7/30/2026	
ROUTE 67	STATE MO
DISTRICT SE	SHEET NO. 8
COUNTY WAYNE / BUTLER	
JOB NO. J9P3822	
CONTRACT ID.	
PROJECT NO.	
BRIDGE NO.	

DESCRIPTION	DATE


MISSOURI HIGHWAYS AND TRANSPORTATION
COMMISSION

105 WEST CAPITOL
JEFFERSON CITY, MO 65102
1-888-ASK-MODOT (1-888-275-6636)

SB RTE 67
PLAN VIEW AT CROSSOVER
LOG MILE 165.683

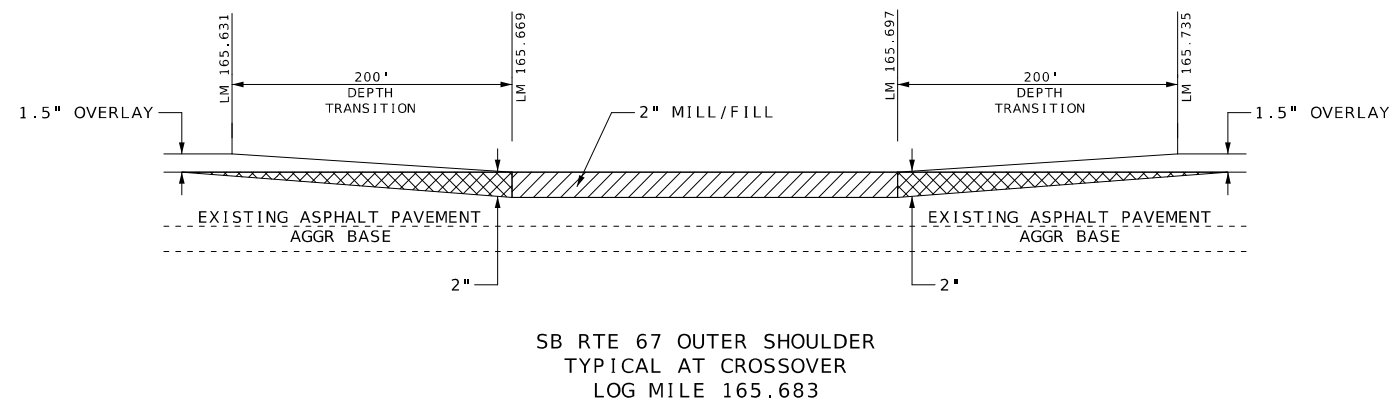

- DRAWING NOT TO SCALE. FOLLOW DIMENSIONS.

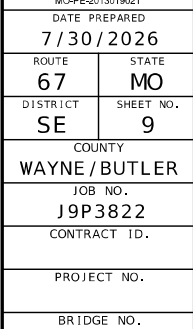[illegible]

SPECIAL SHEET
SHEET 6 OF 13

CRD 521

NB RTE 67

12' DECEL LANE

SB RTE 67

12' DECEL LANE

LM 166.893

(1)

LM 166.921

OR 67

(1) SEE SHEET NO. 16 FOR STANDARD DEPTH TRANSITION DETAILS ON PAVED CITY STREETS AND COUNTY ROADS.

LM 166.987

The diagram illustrates a cross-section of a road with the following components and labels:

- 1.5" OVERLAY**: Indicated on the left side of the road.
- 2" OVERLAY**: Indicated on the left side of the road.
- SHLDR**: Shoulder area on the left.
- TRAVELWAY**: The main driving area.
- DECEL AREA**: A section of the travelway with a cross-hatched pattern, indicating a deceleration zone.
- VAR CROSSOVER DEPTH TRANSITION**: A label for the transition area between the deceleration zone and the existing joint.
- EXIST JOINT**: The existing joint between the new construction and the existing pavement.
- NB RTE 67 DECEL LANE**: A lane on the right side of the road.
- NB RTE 67 EXISTING CONCRETE PAVEMENT**: The existing concrete pavement on the right side.
- 0.5" MILL**: A label for the mill/fill area on the left side of the road.
- 2"**: A label for the mill/fill area on the right side of the road.
- 2" MILL/FILL**: A label for the mill/fill area on the right side of the road.

TYPICAL SECTION A-A

CRD 521

NB RTE 67

SB RTE 67

12' DECEL LANE

LM 167.969

LM 167.985

OR 67

(1) SEE SHEET NO. 16 FOR STANDARD DEPTH TRANSITION DETAILS ON PAVED CITY STREETS AND COUNTY ROADS.

MILL

1.5" OVERLAY

2" OVERLAY

SHLDR

TRAVELWAY

DECEL AREA

EXISTING ASPHALT PAVEMENT

AGGR BASE

0.5" MILL

VAR CROSSOVER DEPTH TRANSITION

NB RTE 67 DECEL LANE

EXIST JOINT

NB RTE 67 EXISTING ASPHALT PAVEMENT

2"

2" MILL/FILL

TYPICAL SECTION A-A


- DRAWING NOT TO SCALE. FOLLOW DIMENSIONS.




105 WEST CAPITOL
JEFFERSON CITY, MO 65102
1-888-ASK-MODOT (1-888-275-6636)

SPECIAL SHEET
SHEET 7 OF 13

INTERSECTION
CRD 403

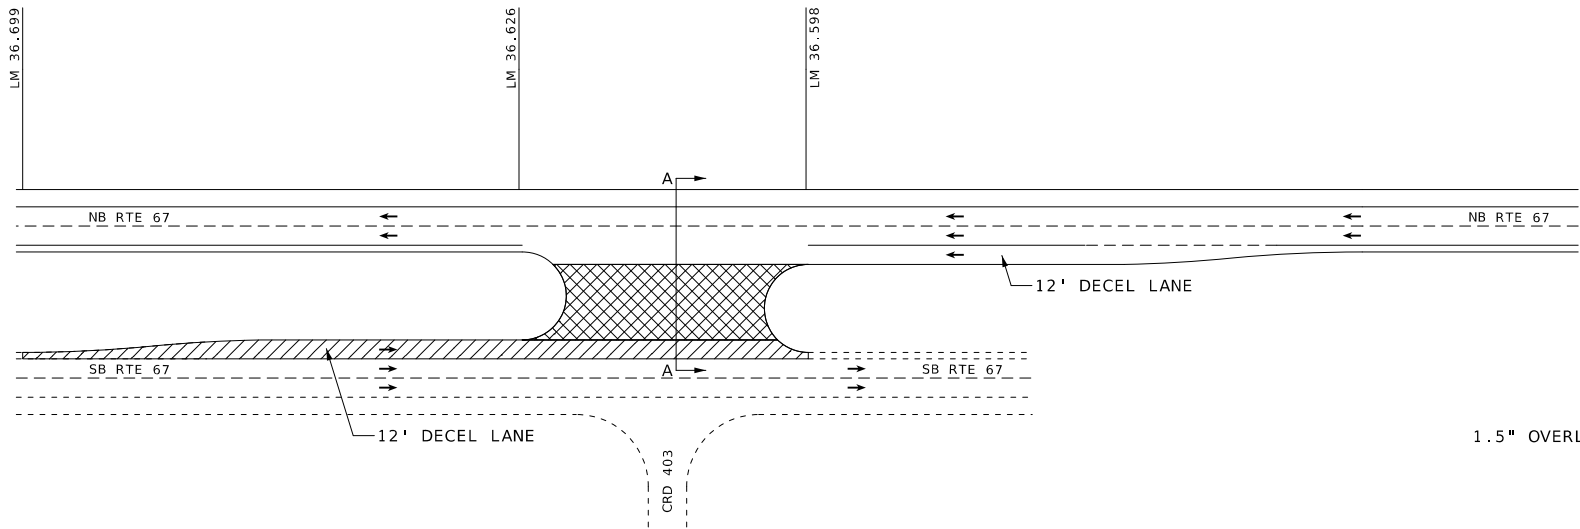


NB RTE 67
PLAN VIEW AT CROSSOVER
LOG MILE 36.612

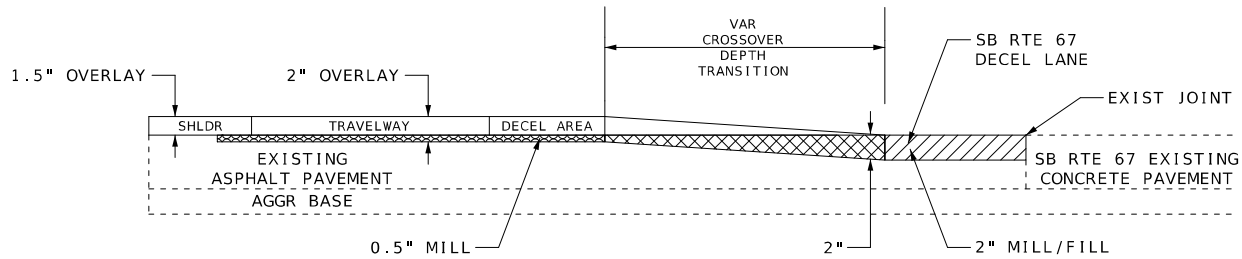


TYPICAL SECTION A-A

INTERSECTION
CRD 547

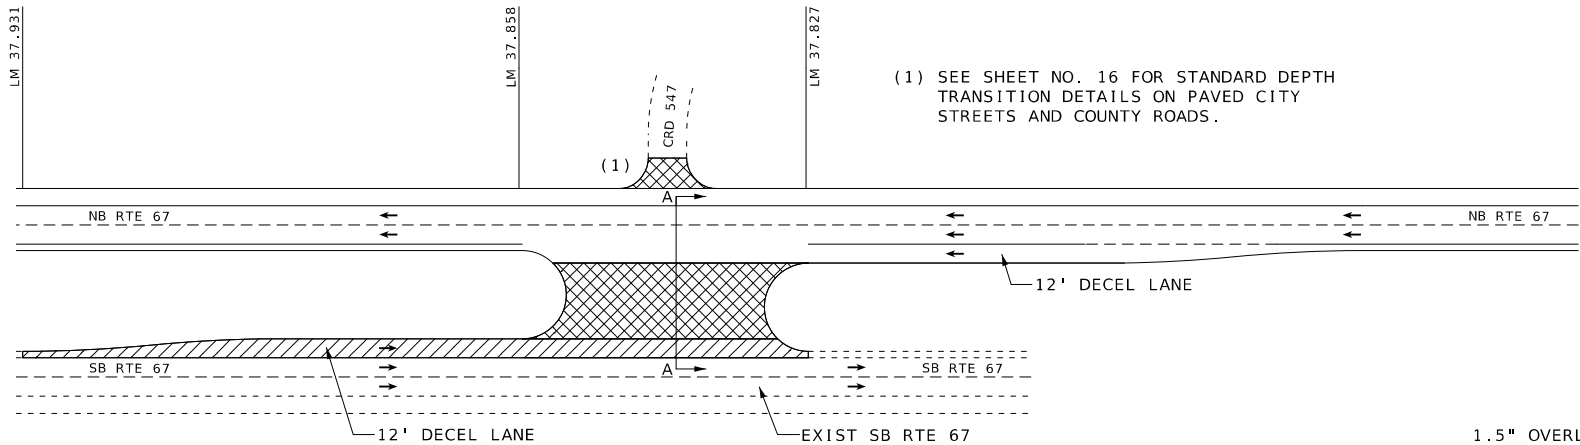


NB RTE 67
PLAN VIEW AT CROSSOVER
LOG MILE 37.843

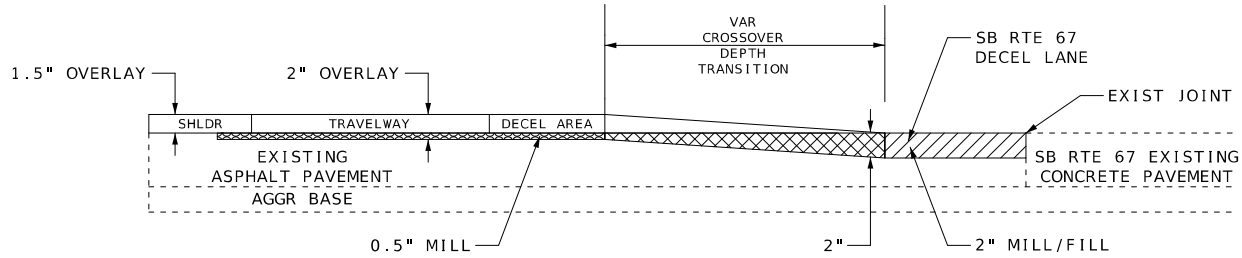

TYPICAL SECTION A-A

- MILL
- CHIP SEAL
- MILL/FILL
- MODIFIED COLDMILLING

DRAWING NOT TO SCALE. FOLLOW DIMENSIONS.

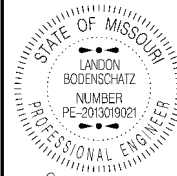

DATE PREPARED
7/30/2026

ROUTE 67 STATE MO

DISTRICT SE SHEET NO. 13

COUNTY WAYNE/BUTLER

JOB NO. J9P3822

CONTRACT ID.

PROJECT NO.

BRIDGE NO.

DESCRIPTION

DATE

DATE

INTERSECTION
CRD 406 & CRD 546

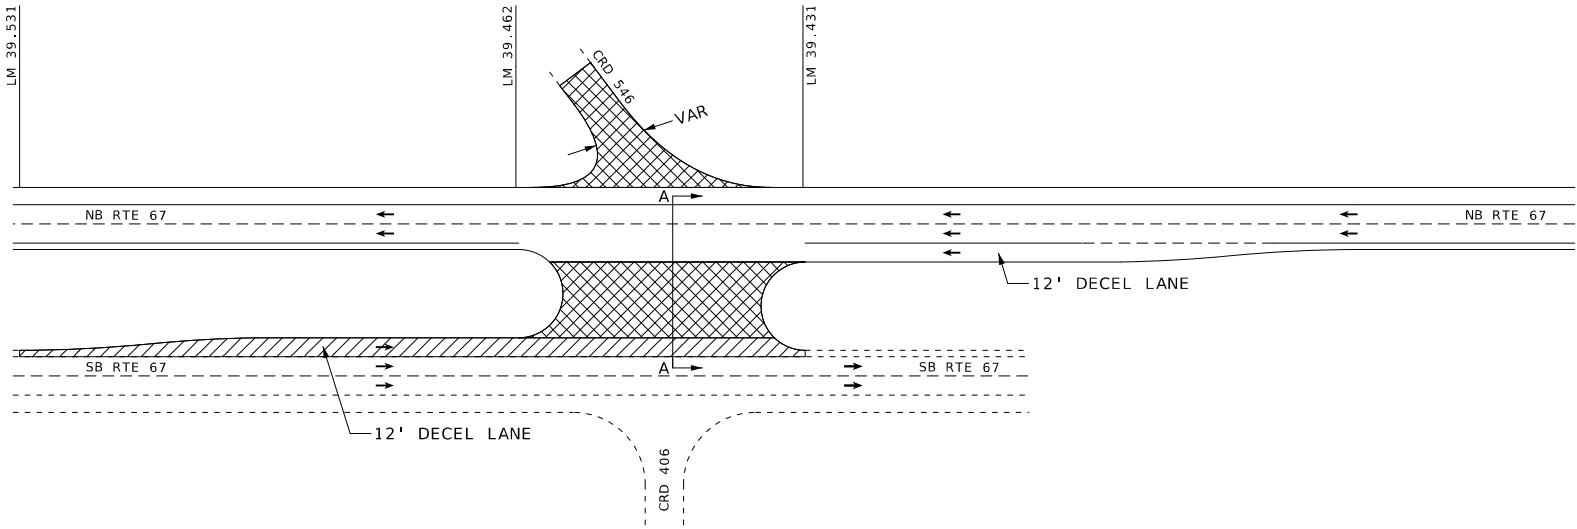

NB RTE 67
PLAN VIEW AT CROSSOVER
LOG MILE 39.447

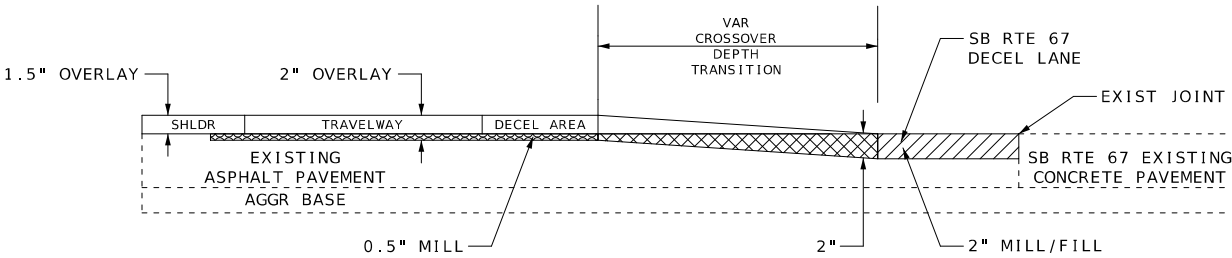

TYPICAL SECTION A-A

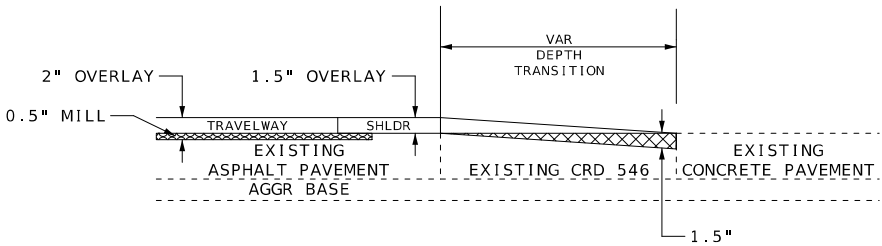

TYPICAL SECTION CRD 546

- MILL
- CHIP SEAL
- MILL/FILL
- MODIFIED COLDMILLING

DRAWING NOT TO SCALE. FOLLOW DIMENSIONS.

STATE OF MISSOURI

LANDON BODENSCHATZ

NUMBER

PE-2013019021

PROFESSIONAL ENGINEER

Landon Bodenschatz

08/04/2026 12:26:15 PM

LANDON BODENSCHATZ - CIVIL

MO-PE-2013019021

DATE PREPARED

7/30/2026

ROUTE

67

STATE

MO

DISTRICT

SE

SHEET NO.

14

COUNTY

WAYNE / BUTLER

JOB NO.

J9P3822

CONTRACT ID.

PROJECT NO.

BRIDGE NO.

DESCRIPTION

DATE

MISSOURI HIGHWAYS AND TRANSPORTATION COMMISSION

105 WEST CAPITOL

JEFFERSON CITY, MO 65102

1-888-ASK-MODOT (1-888-275-6636)

SPECIAL SHEET

SHEET 11 OF 13

(1) SEE SHEET NO. 16 FOR STANDARD DEPTH TRANSITION DETAILS ON PAVED CITY STREETS AND COUNTY ROADS.

LM 40.938

LM 40.965

LM 40.593

CRD 404

CRD 543

200' DEPTH TRANSITION

200' DEPTH TRANSITION

12' DECEL LANE

12' DECEL LANE

NB RTE 67

SB RTE 67

EXIST CONCRETE PAVEMENT

EXIST CONCRETE PAVEMENT

BRIDGE A6303


NB RTE 67

SB RTE 67


NB RTE 67

PLAN VIEW AT BRIDGE

NB RTE 67
PLAN VIEW AT CROSSOVER
LOG MILE 40.953

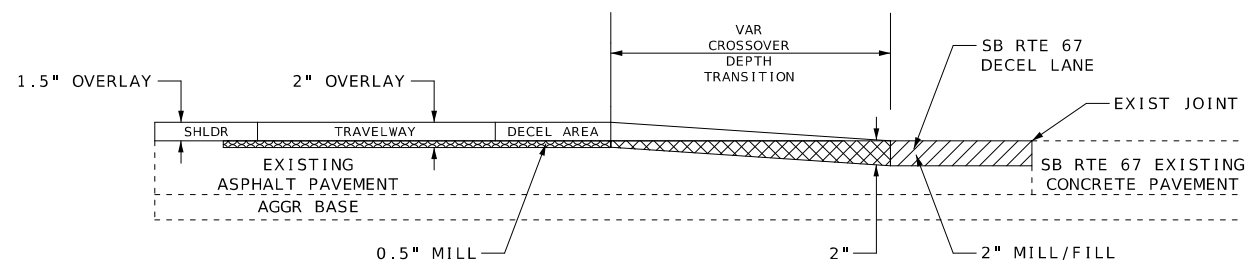


TYPICAL SECTION A-A

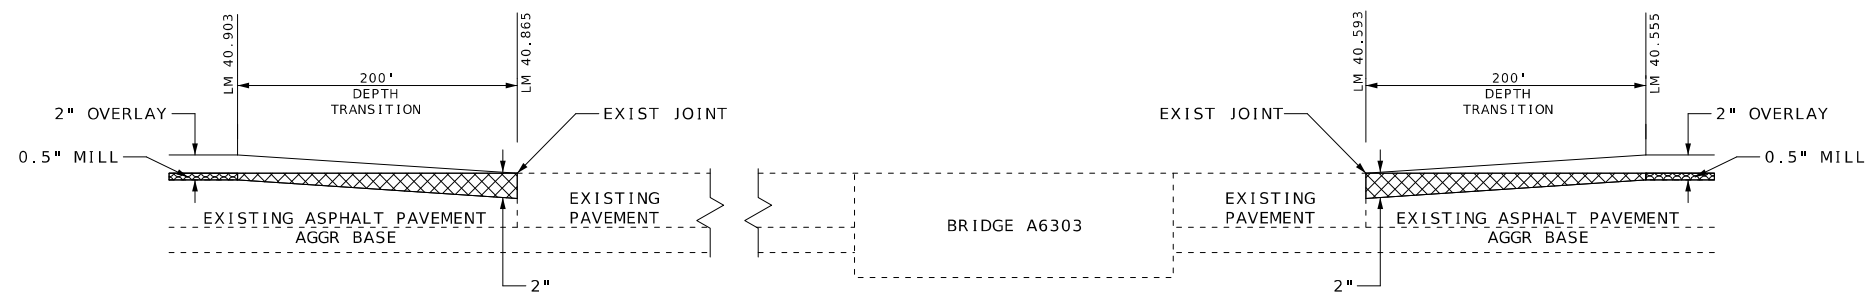


TYPICAL SECTION B-B

NB RTE 67
TYPICAL AT BRIDGE
LOG MILE 40.758

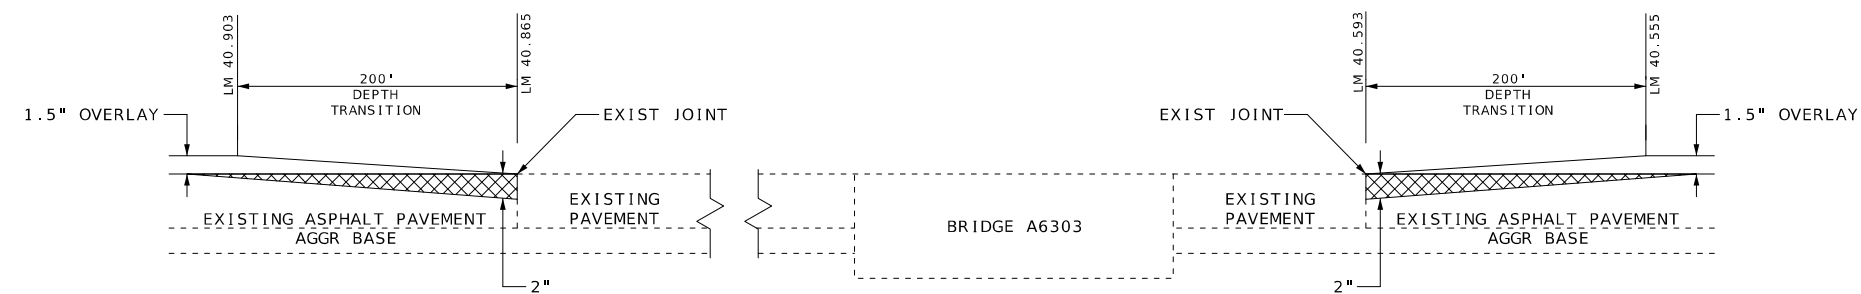


TYPICAL SECTION B-B

NB RTE 67 OUTER SHOULDER
TYPICAL AT BRIDGE
LOG MILE 40.758

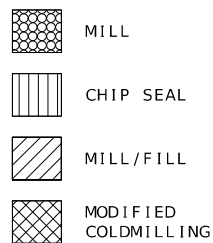

DRAWING NOT TO SCALE. FOLLOW DIMENSIONS.

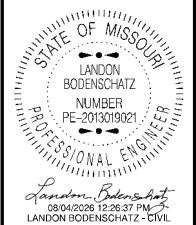

MO-PE-2013019021
DATE PREPARED
7/30/2026

ROUTE	STATE
67	MO

67	MO
DISTRICT	SHEET NO.

SE 15

COUNTY

WAYNE / BUTLER
JOB NO.

JOB NO.
19P3822

CONTRACT ID.

PROJECT NO.

BRIDGE NO.


[illegible]MISSOURI HIGHWAYS AND TRANSPORTATION
COMMISSION

105 WEST CAPITOL
JEFFERSON CITY, MO 65102
1-888-ASK-MODOT (1-888-275-6636)

SPECIAL SHEET
SHEET 12 OF 13



DRAWING NOT TO SCALE. FOLLOW
DIMENSIONS.

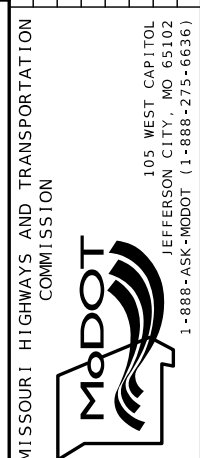


SPECIAL SHEET
SHEET 13 OF 13




GO20 - 1

1A

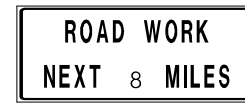

GO20 - 1

1B

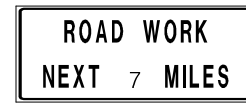

GO20-1

1C




CONST - 8

59



GO20 - 2

26

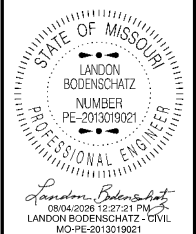

DATE PREPARED

7/30/2026

ROUTE
67

67STATE
MO

MO

DISTRICT
65

SE

SHEET NO.
17

17

COUNTY

WAYNE / BUTLER

JOB NO.

J9P3822

CONTRACT ID.

PROJECT NO.

BRIDGE NO.

[illegible]


MISSOURI HIGHWAYS AND TRANSPORTATION COMMISSION



TRAFFIC CONTROL
SHEET 1 OF 6

TRAFFIC CONTROL LEGEND

- SIGN (SINGLE SIDED)
- ①A US 67 SB: LM 152.302 TO
LM 153.202
- ①B US 67 NB: LM 36.173 TO
LM 43.251
- ①C US 67 SB: LM 161.710 TO
LM 168.244

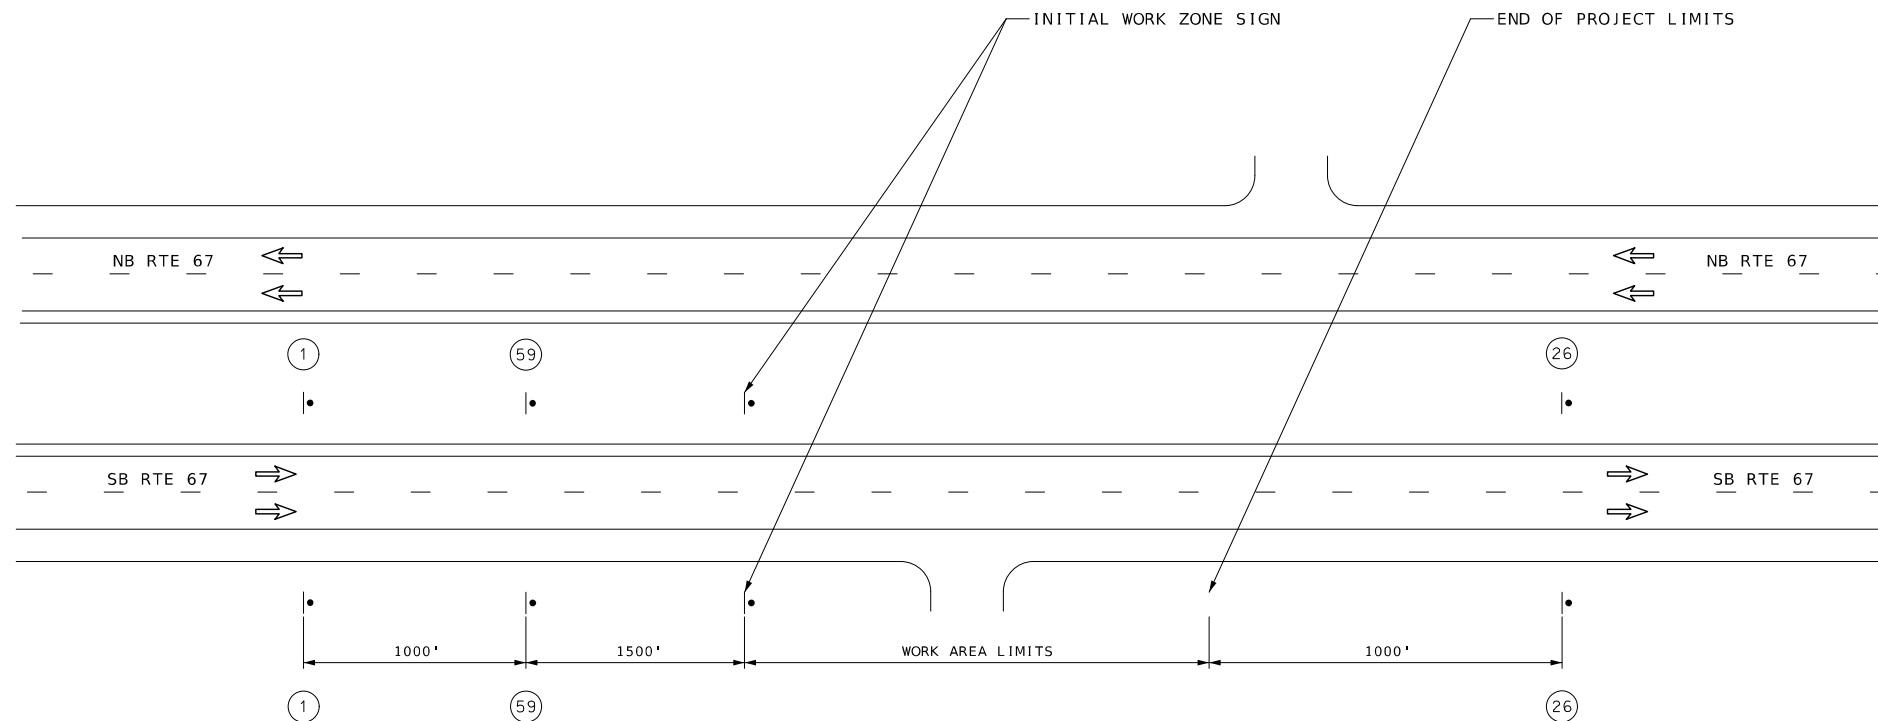

NOTES :

ADDITIONAL WARNING SIGNS SHALL BE ERECTED AT OTHER INTERSECTIONS WITHIN THE WORK ZONE, AS DIRECTED BY THE ENGINEER.

DISTANCE MAY BE ADJUSTED ACCORDING TO FIELD CONDITIONS.

ANY EXISTING SIGNING THAT CONFLICTS WITH THE TRAFFIC
CONTROL SIGNING SHALL BE COMPLETELY COVERED OR REMOVED.

NO PAYMENT WILL BE MADE FOR RELOCATION OF CONSTRUCTION
SIGNS FOR THIS OPERATION.


DRAWING NOT TO SCALE. FOLLOW DIMENSIONS.




2

TRAFFIC CONTROL LEGEND

- SIGN (SINGLE SIDED)
- CHANNELIZER

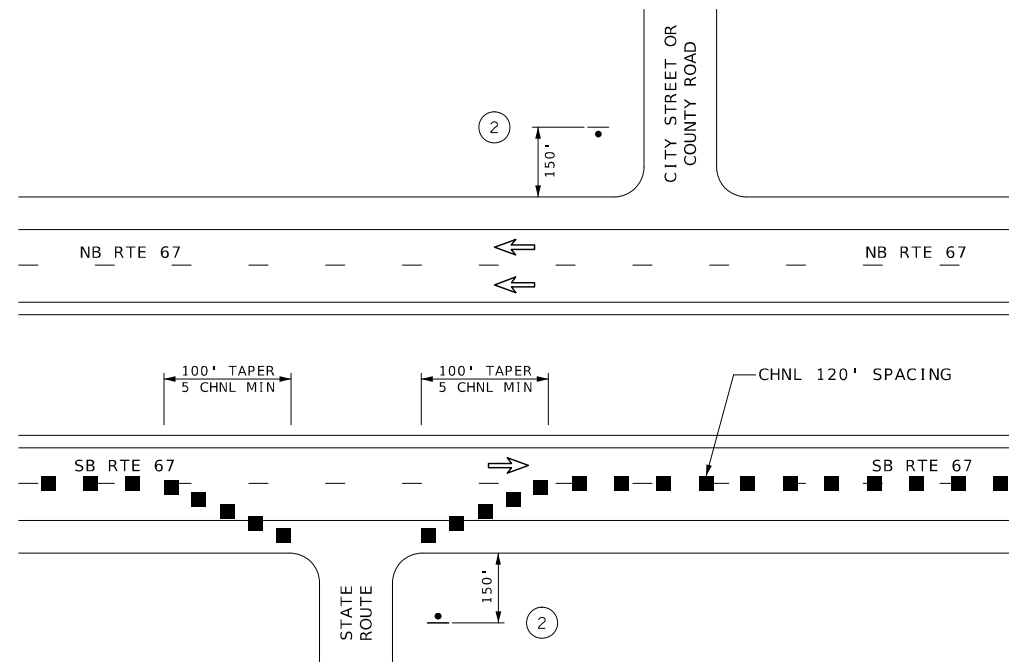

RTE 67 SIDE ROADS
ENTERING WORK ZONES
ON THE DRIVING LANE

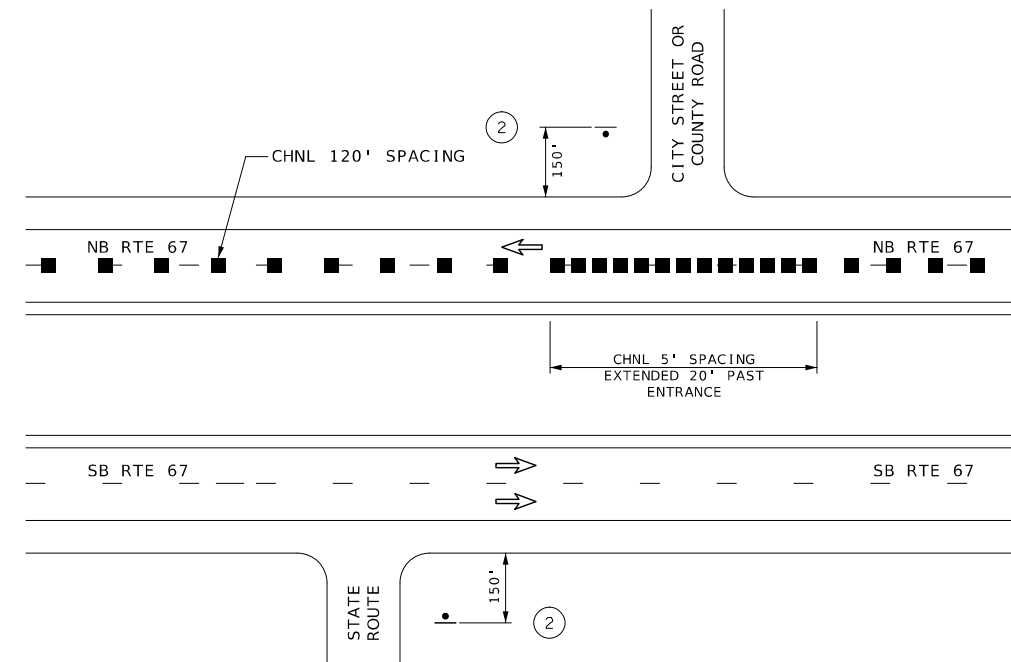

RTE 67 SIDE ROADS
ENTERING WORK ZONES
ON THE PASSING LANE


NOTES:

DISTANCE MAY BE ADJUSTED ACCORDING TO FIELD CONDITIONS.


ANY EXISTING SIGNING THAT CONFLICTS WITH THE TRAFFIC CONTROL SIGNING SHALL BE COMPLETELY COVERED OR REMOVED.

NO PAYMENT WILL BE MADE FOR RELOCATION OF CONSTRUCTION SIGNS FOR THIS OPERATION.

DRAWING NOT TO SCALE. FOLLOW DIMENSIONS.

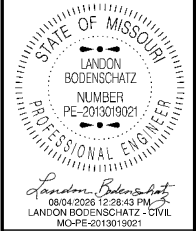

DATE PREPARED	
7/30/2026	
ROUTE	STATE
67	MO
DISTRICT	SHEET NO.
SE	20
COUNTY	
WAYNE / BUTLER	
JOB NO.	
J9P3822	
CONTRACT ID.	
PROJECT NO.	
BRIDGE NO.	

 [illegible]

MISSOURI HIGHWAYS AND TRANSPORTATION
COMMISSION

105 WEST CAPITOL
JEFFERSON CITY, MO 65102
1-888-ASK-MODOT (1-888-275-6636)

TRAFFIC CONTROL
SHEET 4 OF 6



WO8-12

(35)




WO8-11

(36)

TRAFFIC CONTROL LEGEND

• SIGN (SINGLE SIDED)

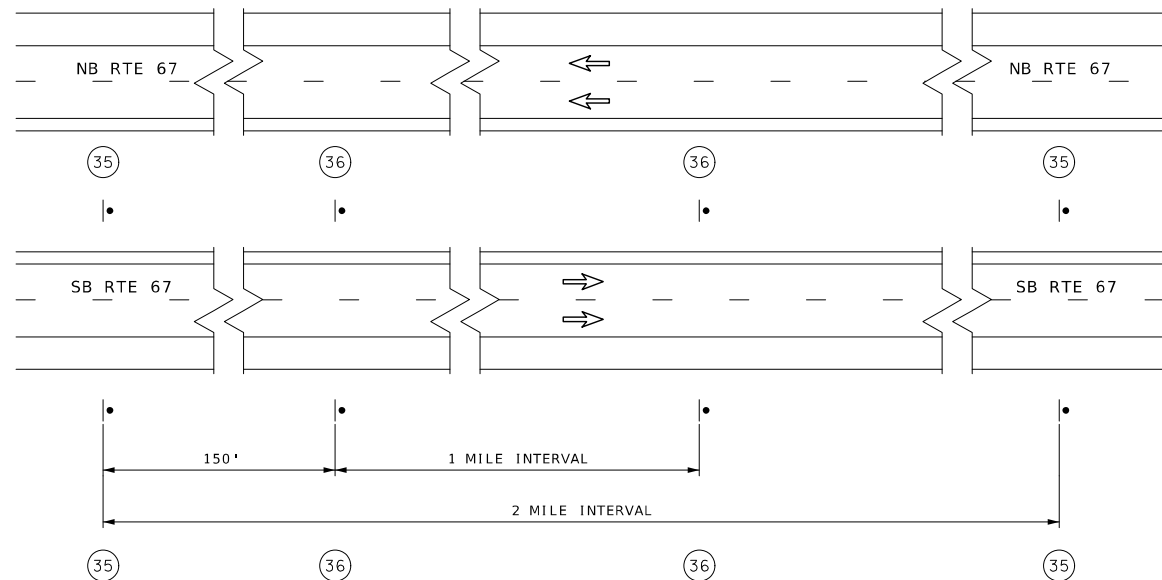

RTE 67 INTERVAL
SIGNING ALONG PROCET


NOTES:

DISTANCE MAY BE ADJUSTED ACCORDING TO FIELD CONDITIONS.

ANY EXISTING SIGNING THAT CONFLICTS WITH THE TRAFFIC CONTROL SIGNING SHALL BE COMPLETELY COVERED OR REMOVED.

NO PAYMENT WILL BE MADE FOR RELOCATION OF CONSTRUCTION SIGNS FOR THIS OPERATION.

DRAWING NOT TO SCALE. FOLLOW DIMENSIONS.

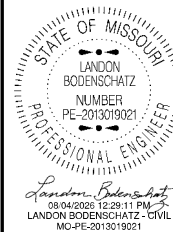

DATE PREPARED
7/30/2026

ROUTE 67	STATE MO
DISTRICT SE	SHEET NO. 21

COUNTY
WAYNE / BUTLER

JOB NO.
J9P3822

CONTRACT ID.

PROJECT NO.

BRIDGE NO.




DESCRIPTION	DATE

MISSOURI HIGHWAYS AND TRANSPORTATION
COMMISSION

MoDOT

105 WEST CAPITOL
JEFFERSON CITY, MO 65102
1-888-ASK-MODOT (1-888-275-6636)

TRAFFIC CONTROL LEGEND

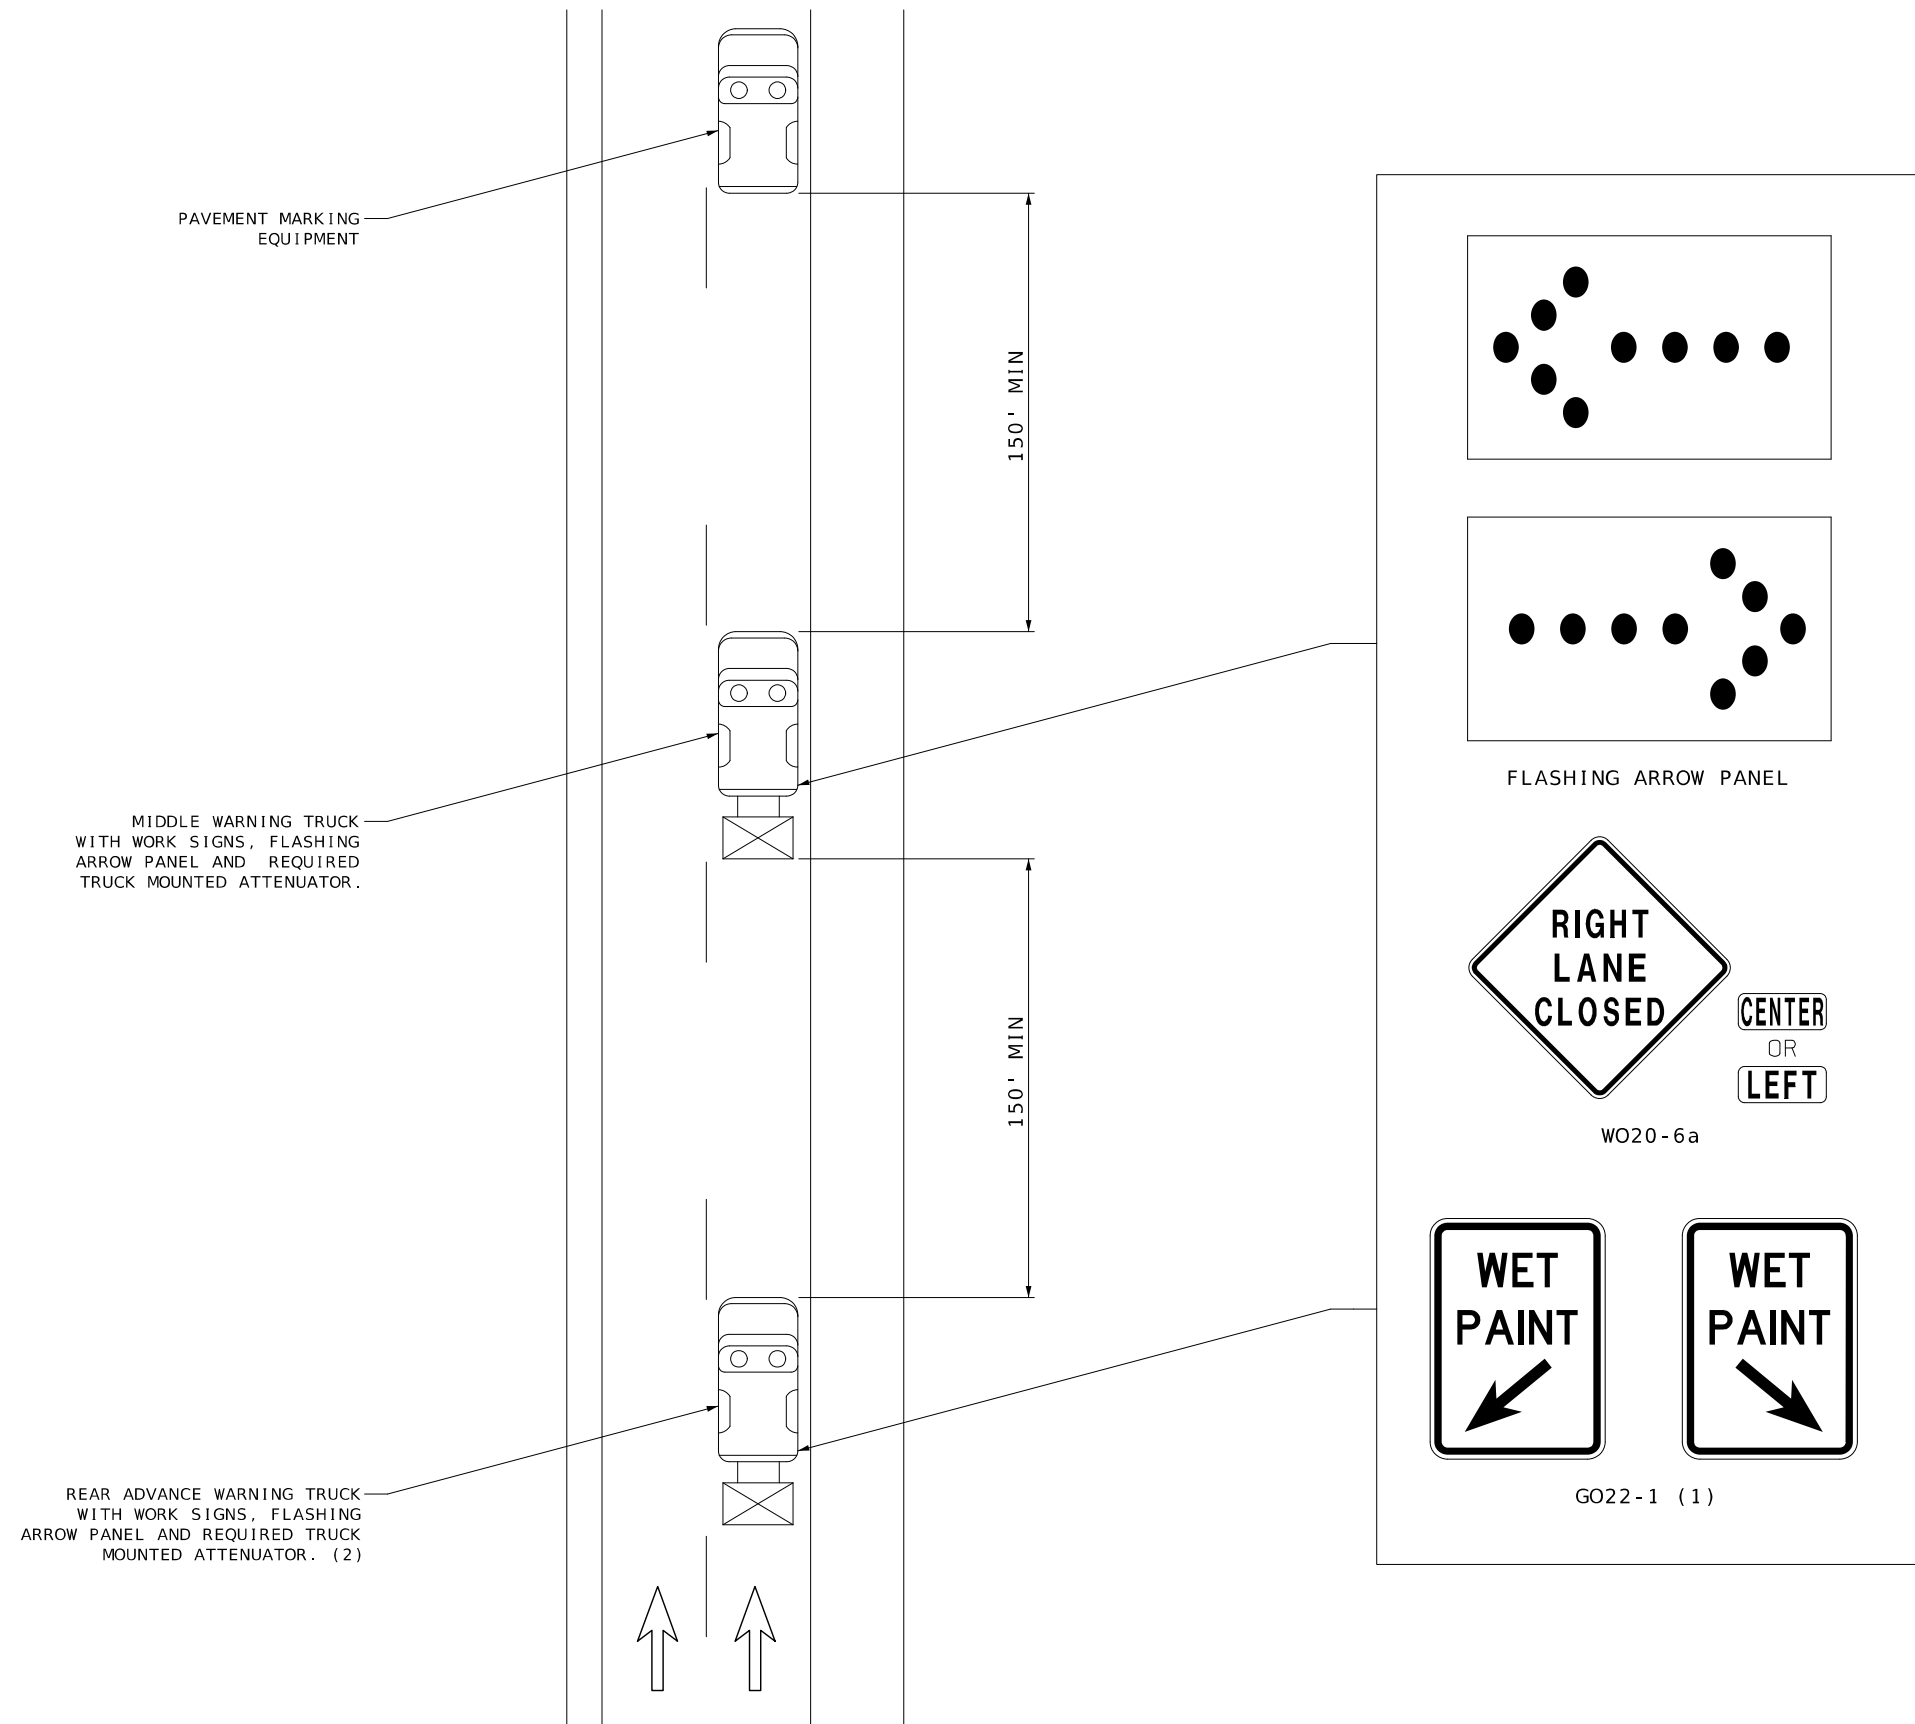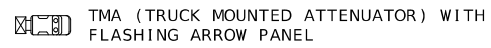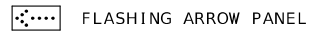

150' MIN

150' MIN

FLASHING ARROW PANEL

WO20 - 6a

GO22-1 (1)

NOTES :

UPON APPROVAL OF THE ENGINEER, THE CONTRACTOR MAY PROVIDE ADDITIONAL PROTECTIVE TRUCK EQUIPPED WITH PROPER WARNING DEVICES.

PROTECTIVE TRUCK AND WORK VEHICLES SHALL DISPLAY HIGH-INTENSITY ROTATING, FLASHING, OSCILLATING, OR STROBE LIGHTS.

VEHICLE HAZARD WARNING SIGNALS SHALL NOT BE USED
INSTEAD OF THE VEHICLE'S HIGH-INTENSITY ROTATING,
FLASHING, OSCILLATING, OR STROBE LIGHTS.

VEHICLE-MOUNTED SIGNS SHALL BE MOUNTED IN A MANNER SUCH THAT THEY ARE NOT OBSCURED BY EQUIPMENT OR SUPPLIES. SIGN LEGENDS ON VEHICLE-MOUNTED SIGNS SHALL BE COVERED OR TURNED FROM VIEW WHEN WORK IS NOT IN PROGRESS.

FLASHING ARROW PANELS SHALL BE INCIDENTAL TO TRUCK MOUNTED EXTENUATORS, WHEREVER USED. NO ADDITIONAL PAYMENT WILL BE MADE.


FLASHING ARROW PANELS SHALL, AS A MINIMUM, BE TYPE B, WITH A SIZE OF 60" X 30".

(1) WET PAINT SIGNS ARE INSTALLED TO INDICATE THE SIDE IN WHICH THE PAVEMENT MARKING MATERIAL IS BEING APPLIED. AT THE CONTRACTOR'S OPTION, A FRONT FACING WET PAINT SIGN MAY BE INSTALLED ON THE LEFT SIDE OF THE PAVEMENT MARKING EQUIPMENT.

(2) REAR ADVANCE WARNING TRUCK IS POSITIONED AT THE NO TRACK POINT OF THE PAVEMENT MARKING MATERIAL, OR VERTICAL OR HORIZONTAL CURVES THAT RESTRICT SIGHT DISTANCE, OR SPACING SHOWN.

DRAWING NOT TO SCALE. FOLLOW DIMENSIONS.

MOVING OPERATION - OPEN TO TRAFFIC
STRIPING ON TWO-LANE ONE-WAY HIGHWAY

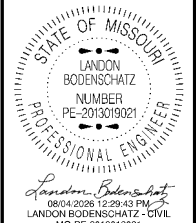

DATE PREPARED

7/30/2026

ROUTE	STATE
67	MO

07	MO
DISTRICT	SHEET NO.

SE	22
----	----

COUNTY

WAYNE / BUTLER

JOB NO.
1052822

J9P3822
CONTRACT ID

CONTRACT ID:

PROJECT NO.

[illegible]

BRIDGE NO.

[illegible]

**MISSOURI HIGHWAYS AND TRANSPORTATION
COMMISSION**

 105 WEST CAPITOL
JEFFERSON CITY, MO 65102
1-888-ASK-MODOT (1-888-273-6636)

MISSOURI HIGHWAYS AND TRANSPORTATION
COMMISSION

105 WEST CAPITOL
JEFFERSON CITY, MO 65102
1-888-ASK-MODOT (1-888-275-6636)

TRAFFIC CONTROL
SHEET 6 OF 6

