
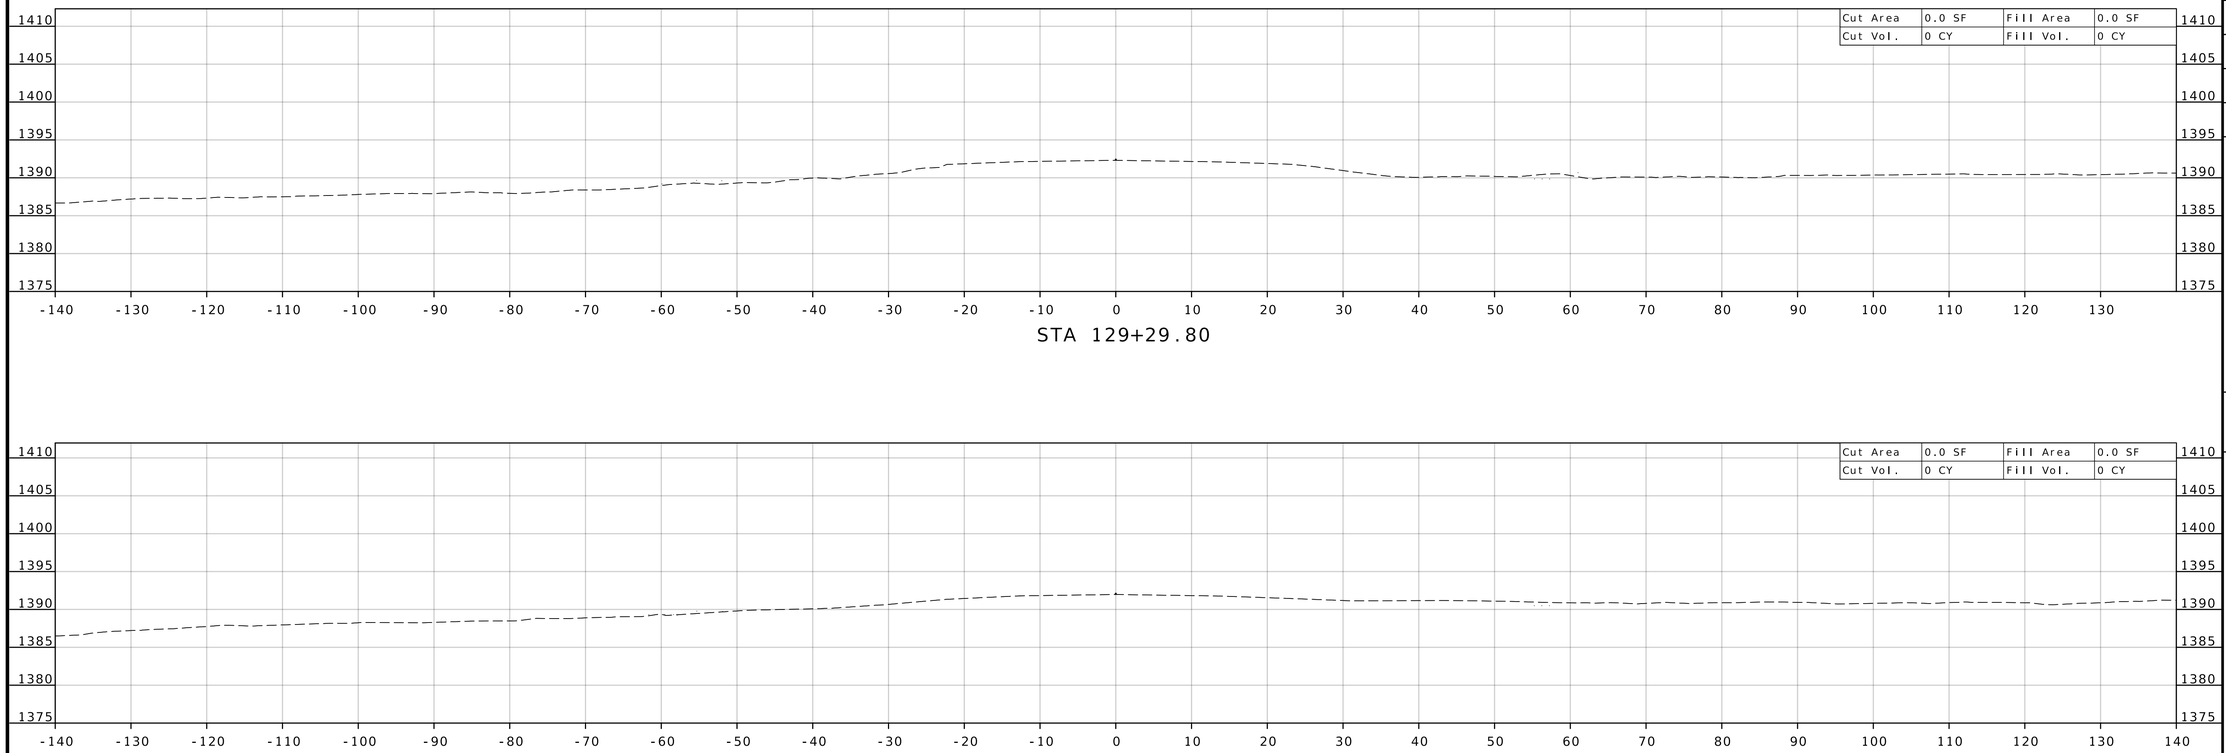


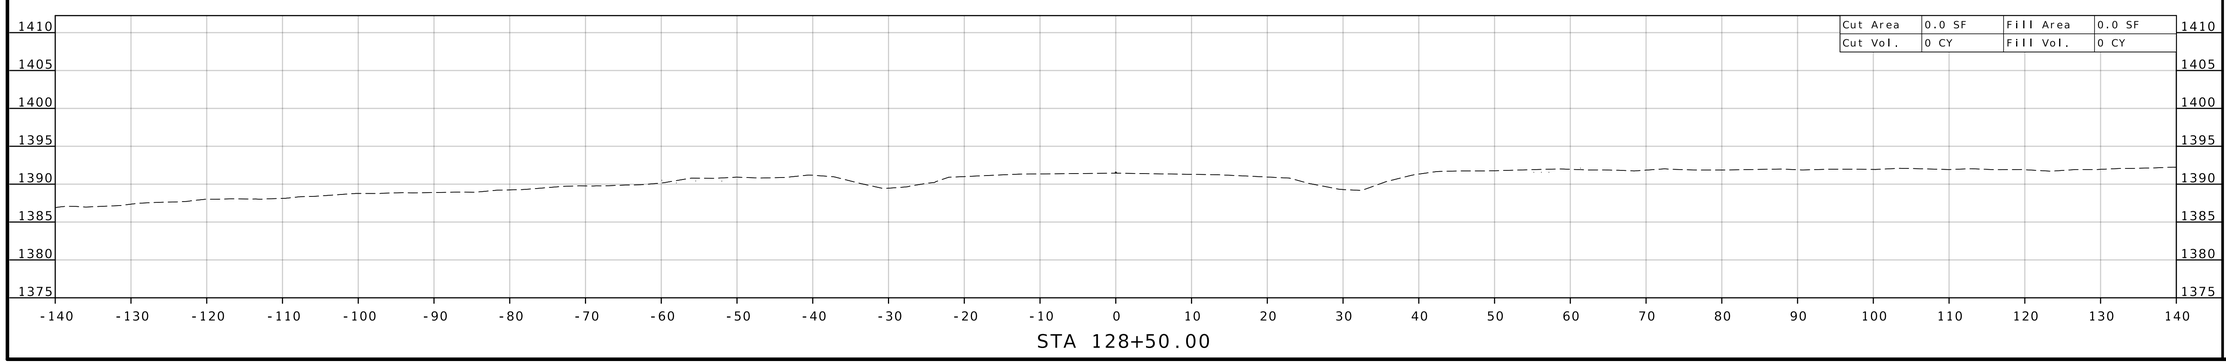

STATE OF MISSOURI
DARRELL RAY COOK
NUMBER PE-2005000971
PROFESSIONAL ENGINEER

Darrell R Cook
07/27/2026 20:12:40
DARRELL RAY COOK - CIVIL
MO-PE-2005000971

DATE PREPARED
5/27/2026

ROUTE	STATE
60	MO
DISTRICT	SHEET NO.
SW	1

COUNTY
BARRY / LAWRENCE

JOB NO.
JSR0021

CONTRACT ID.

PROJECT NO.


BRIDGE NO.


DESCRIPTION	DATE


MISSOURI HIGHWAYS AND TRANSPORTATION COMMISSION

105 WEST CAPITOL
JEFFERSON CITY, MO 65102
1-888-ASK-MODOT (1-888-275-6636)

CROSS SECTION SHEET
ROUTE 60 / WEST APPROACH FR 1100
SHEET 1 OF 9

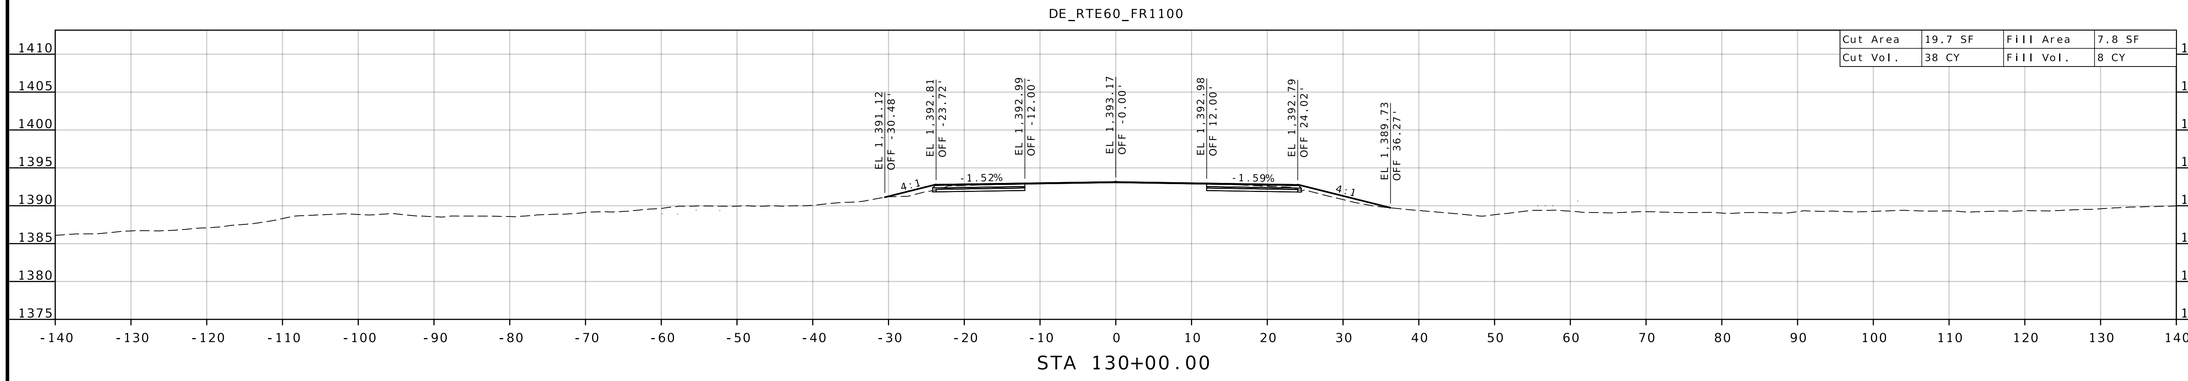

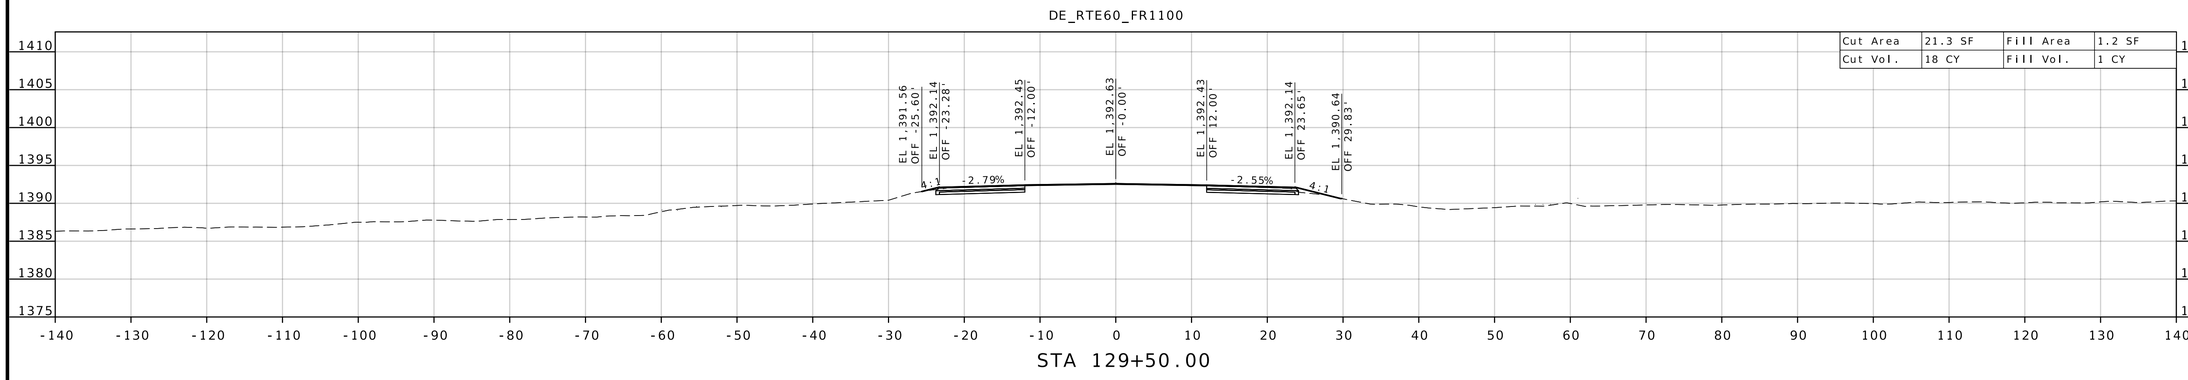

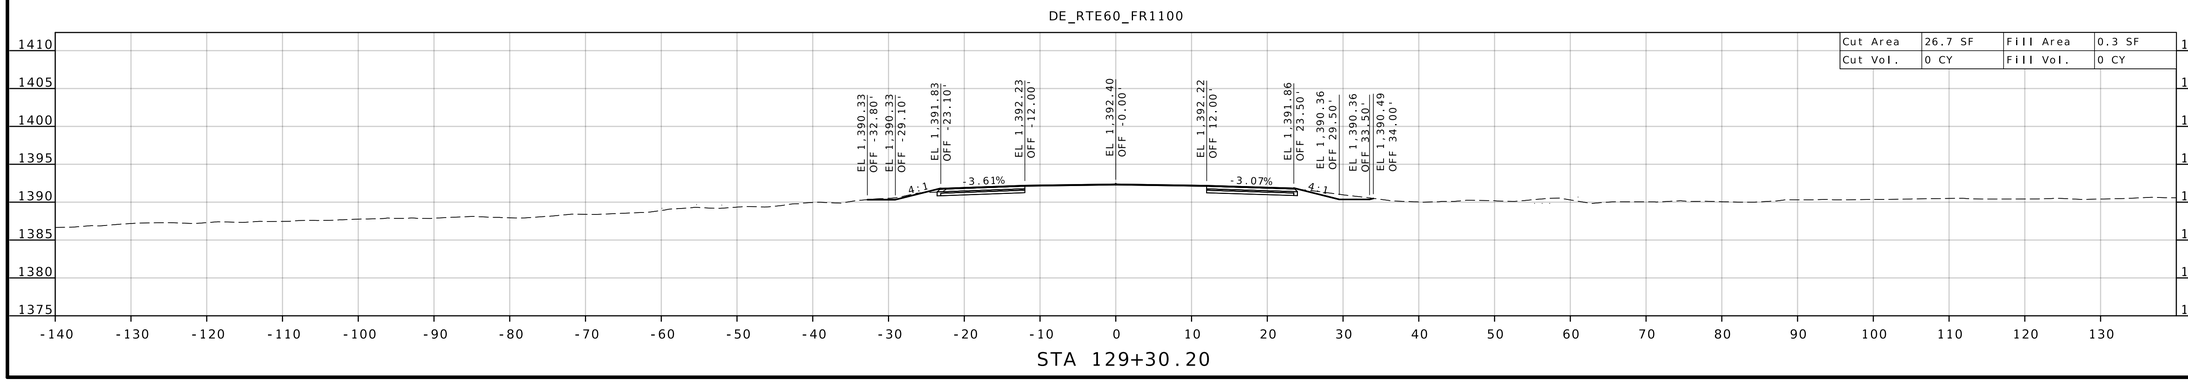

STATE OF MISSOURI
DARRELL RAY COOK
NUMBER PE-2005000971
PROFESSIONAL ENGINEER

Darrell R Cook
07/27/2026 20:12:40
DARRELL RAY COOK - CIVIL
MO-PE-2005000971

DATE PREPARED
5/27/2026

ROUTE	STATE
60	MO
DISTRICT	SHEET NO.
SW	2

COUNTY
BARRY/LAWRENCE

JOB NO.
JSR0021

CONTRACT ID.

PROJECT NO.

BRIDGE NO.

DESCRIPTION	DATE


MISSOURI HIGHWAYS AND TRANSPORTATION COMMISSION

105 WEST CAPITOL
JEFFERSON CITY, MO 65102
1-888-ASK-MODOT (1-888-275-6636)

CROSS SECTION SHEET
ROUTE 60 / WEST APPROACH FR 1100
SHEET 2 OF 9

DE_RTE60_FR1100


Cut Area	18.5 SF	Fill Area	26.2 SF
Cut Vol.	34 CY	Fill Vol.	101 CY

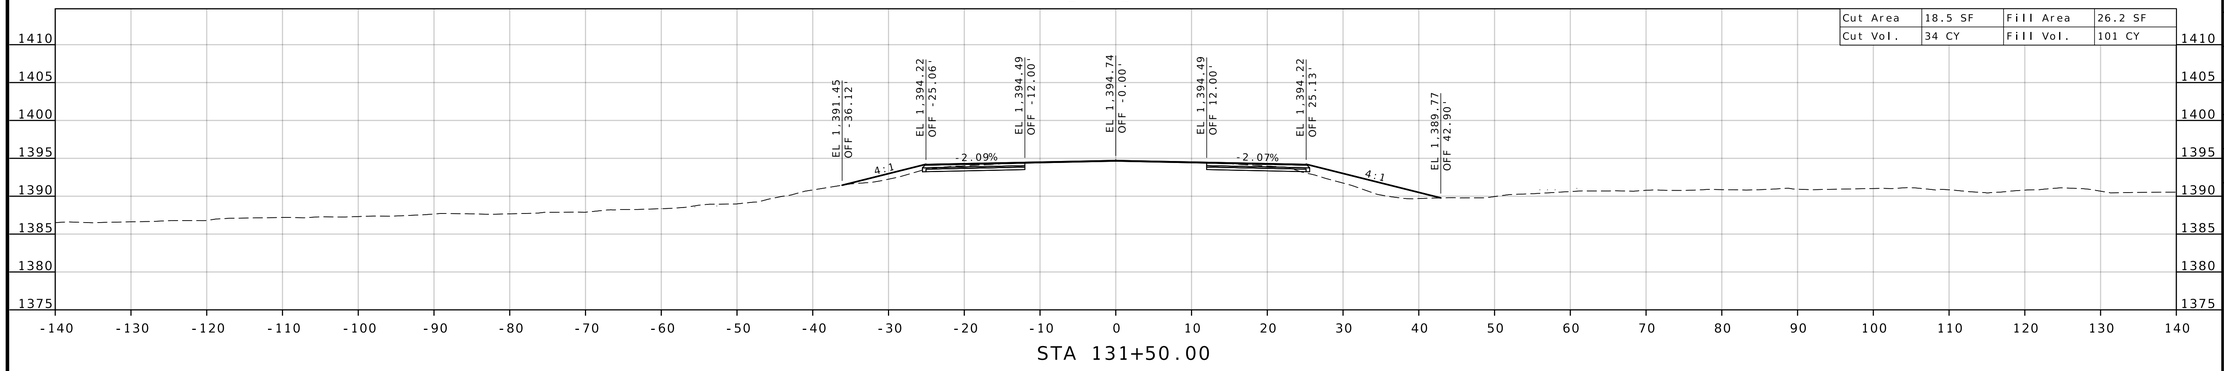

STA 131+50.00

DE_RTE60_FR1100


Cut Area	18.6 SF	Fill Area	83.3 SF
Cut Vol.	35 CY	Fill Vol.	87 CY

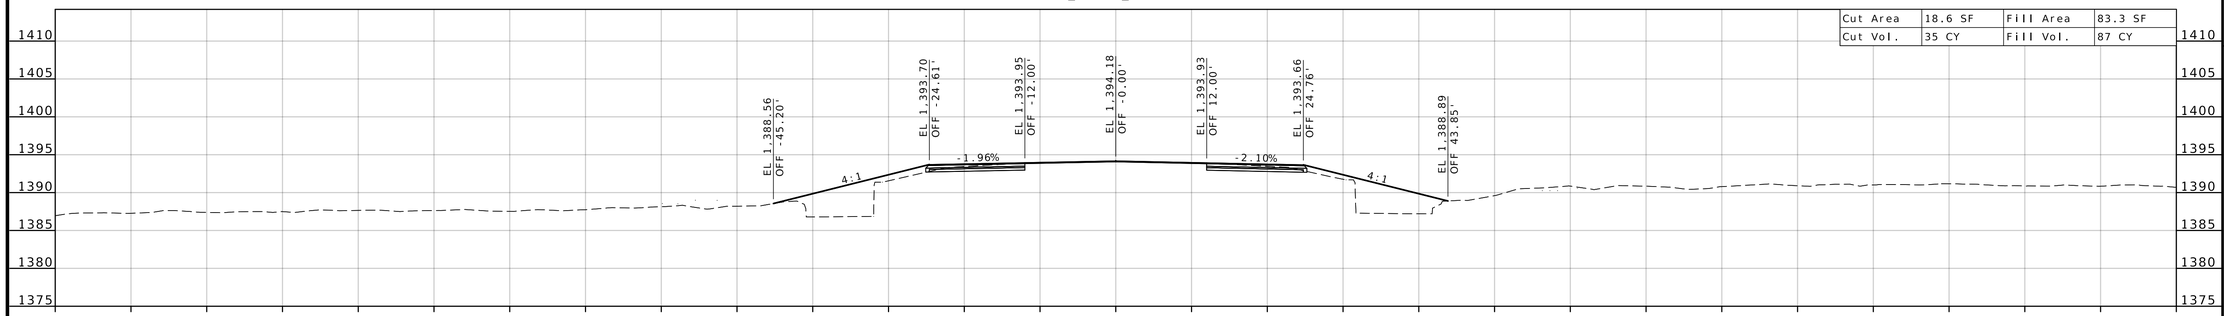

STA 131+00.00

DE_RTE60_FR1100

Cut Area	19.2 SF	Fill Area	10.1 SF
Cut Vol.	36 CY	Fill Vol.	17 CY

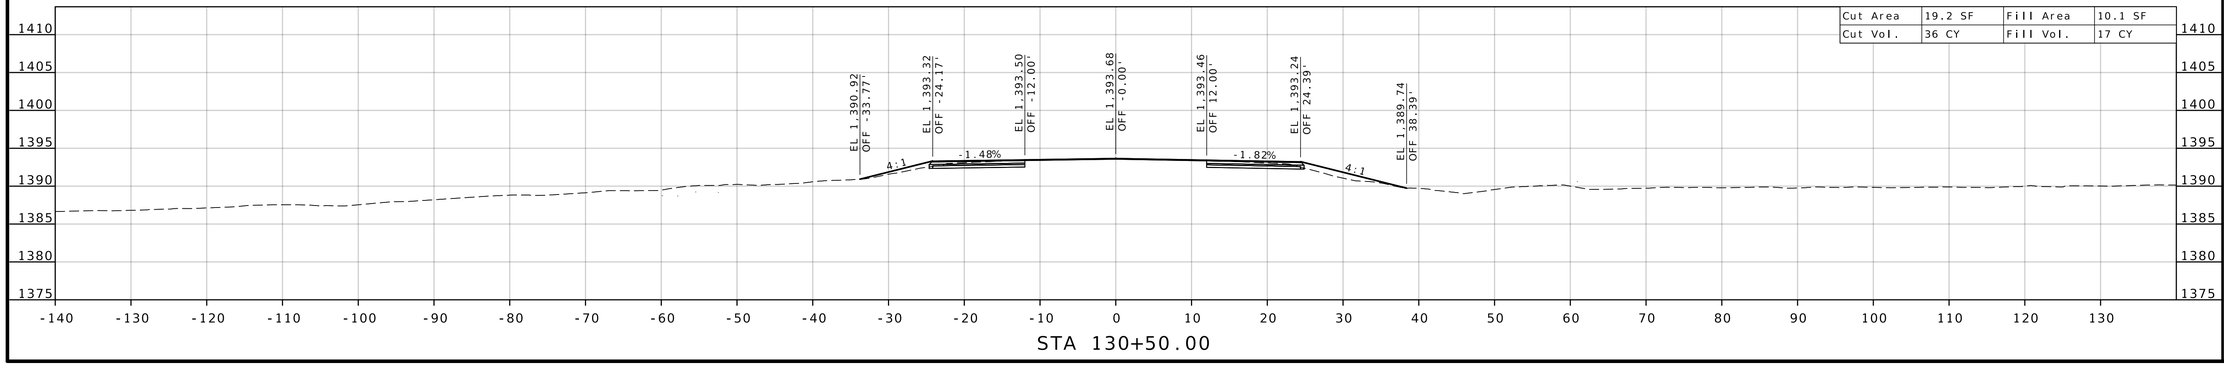

STA 130+50.00

STATE OF MISSOURI
DARRELL RAY COOK
NUMBER PE-2005000971
PROFESSIONAL ENGINEER

Darrell R Cook
07/27/2026 20:12:40
DARRELL RAY COOK - CIVIL
MO-PE-2005000971

DATE PREPARED
5/27/2026

ROUTE	STATE
60	MO
DISTRICT	SHEET NO.
SW	3

COUNTY
BARRY/LAWRENCE

JOB NO.
JSR0021

CONTRACT ID.

PROJECT NO.


BRIDGE NO.

DESCRIPTION	DATE

MISSOURI HIGHWAYS AND TRANSPORTATION COMMISSION


105 WEST CAPITOL
JEFFERSON CITY, MO 65102
1-888-ASK-MODOT (1-888-275-6636)

CROSS SECTION SHEET
ROUTE 60 / WEST APPROACH FR 1100
SHEET 3 OF 9

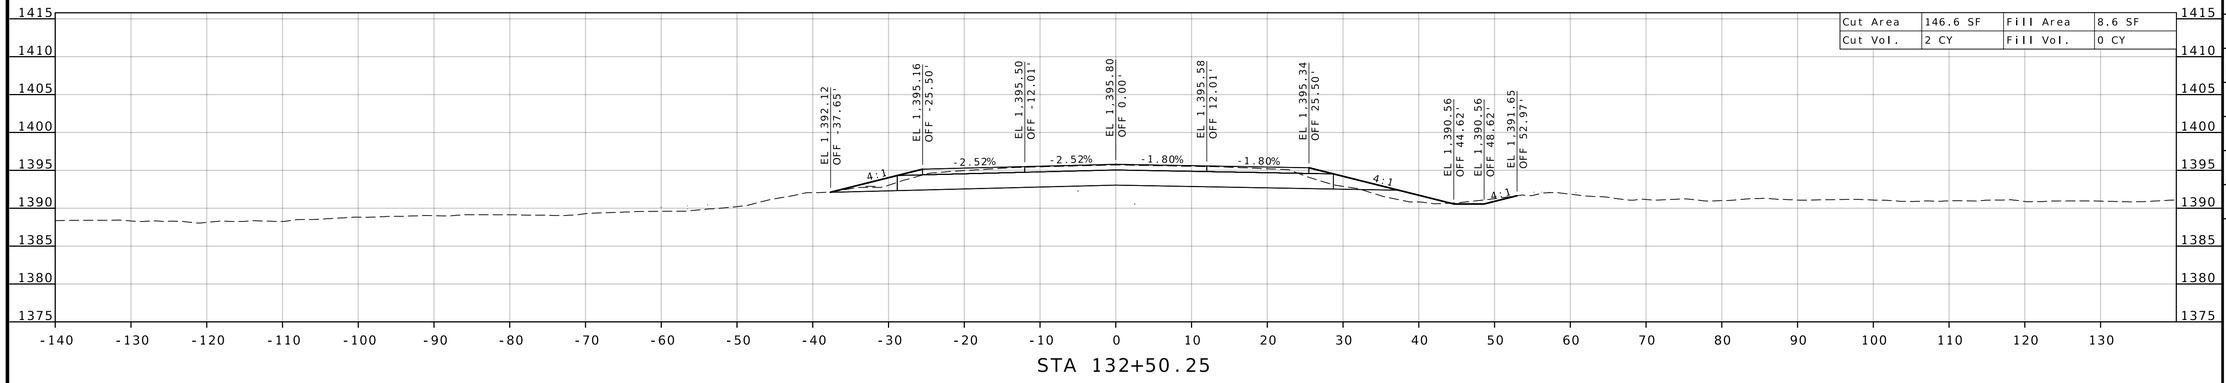


STA 132+50.25

DE_RTE60_FR1100

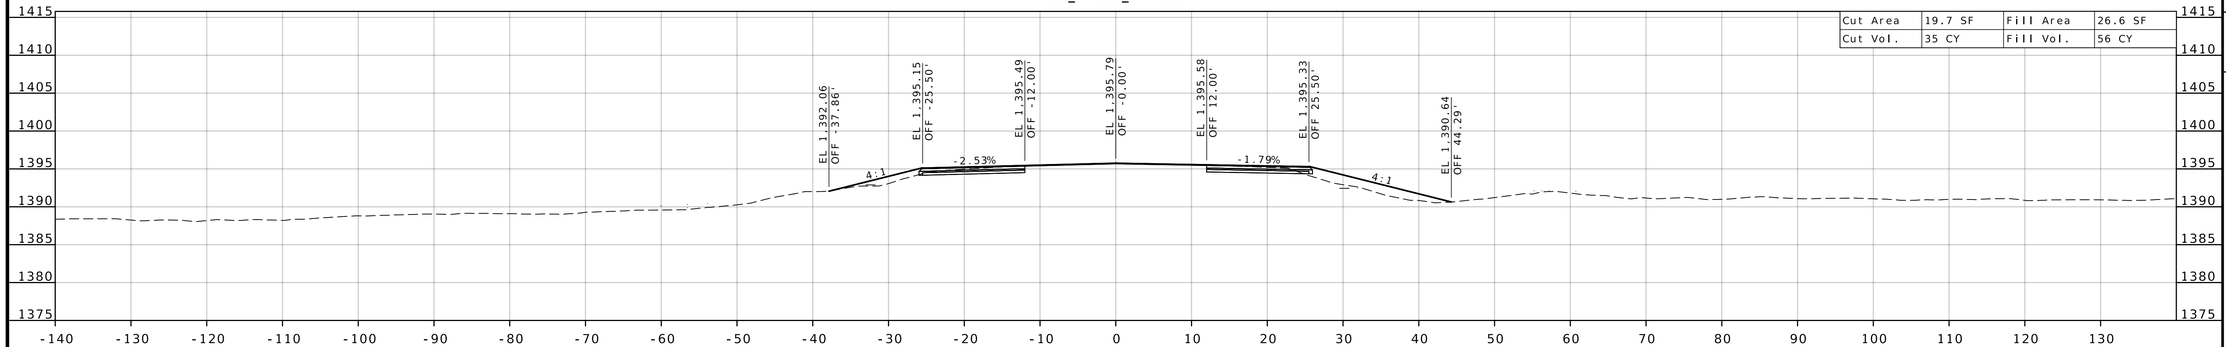

STA 132+49.75

DE_RTE60_FR1100

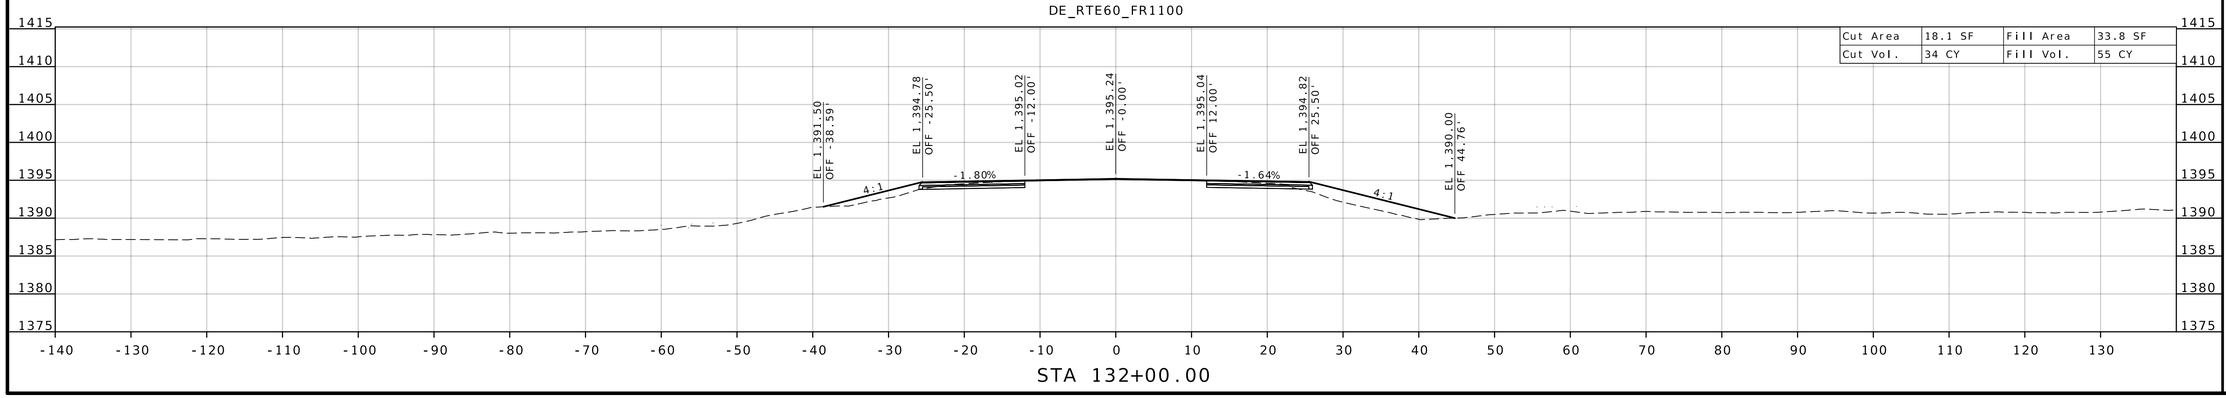

STA 132+00.00

STATE OF MISSOURI
DARRELL RAY COOK
NUMBER PE-2005000971
PROFESSIONAL ENGINEER

Darrell R Cook
07/27/2026 20:12:40
DARRELL RAY COOK - CIVIL
MO-PE-2005000971

DATE PREPARED
5/27/2026

ROUTE	STATE
60	MO

DISTRICT	SHEET NO.
SW	4

COUNTY
BARRY / LAWRENCE

JOB NO.
JSR0021

CONTRACT ID.

PROJECT NO.

BRIDGE NO.


DESCRIPTION	DATE


MISSOURI HIGHWAYS AND TRANSPORTATION COMMISSION

105 WEST CAPITOL
JEFFERSON CITY, MO 65102
1-888-ASK-MODOT (1-888-275-6636)

MoDOT

CROSS SECTION SHEET
ROUTE 60 / WEST APPROACH FR 1100
SHEET 4 OF 9

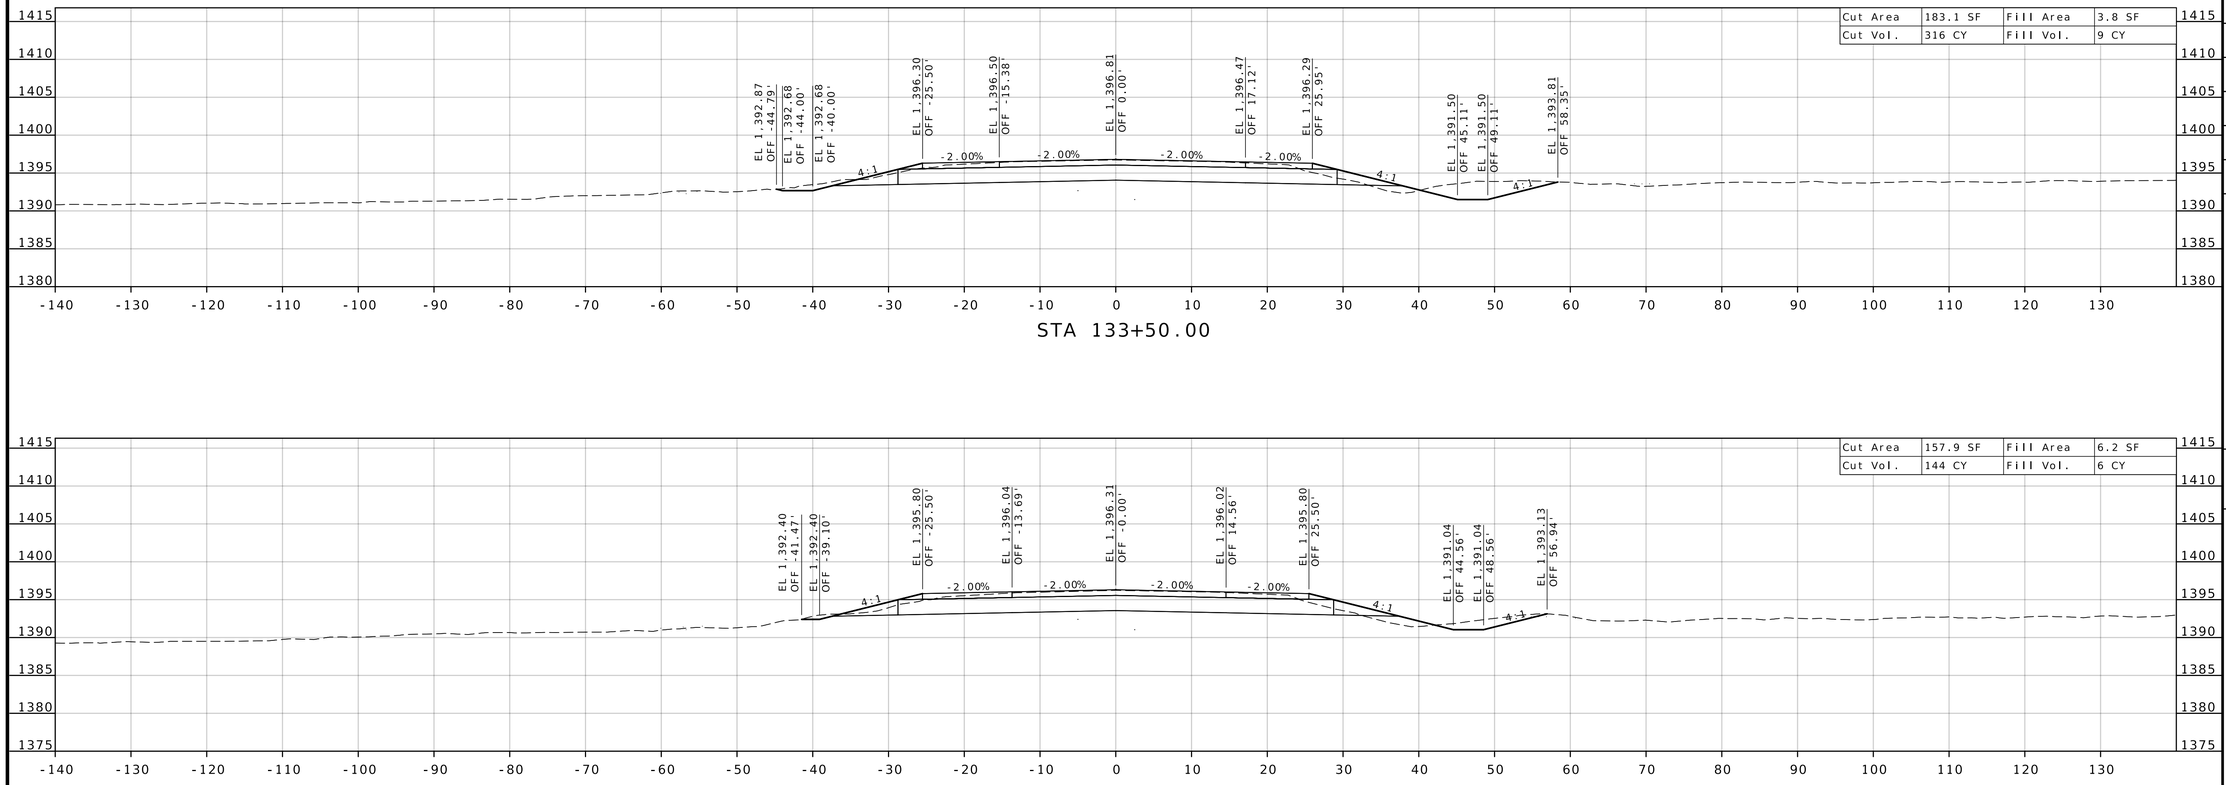

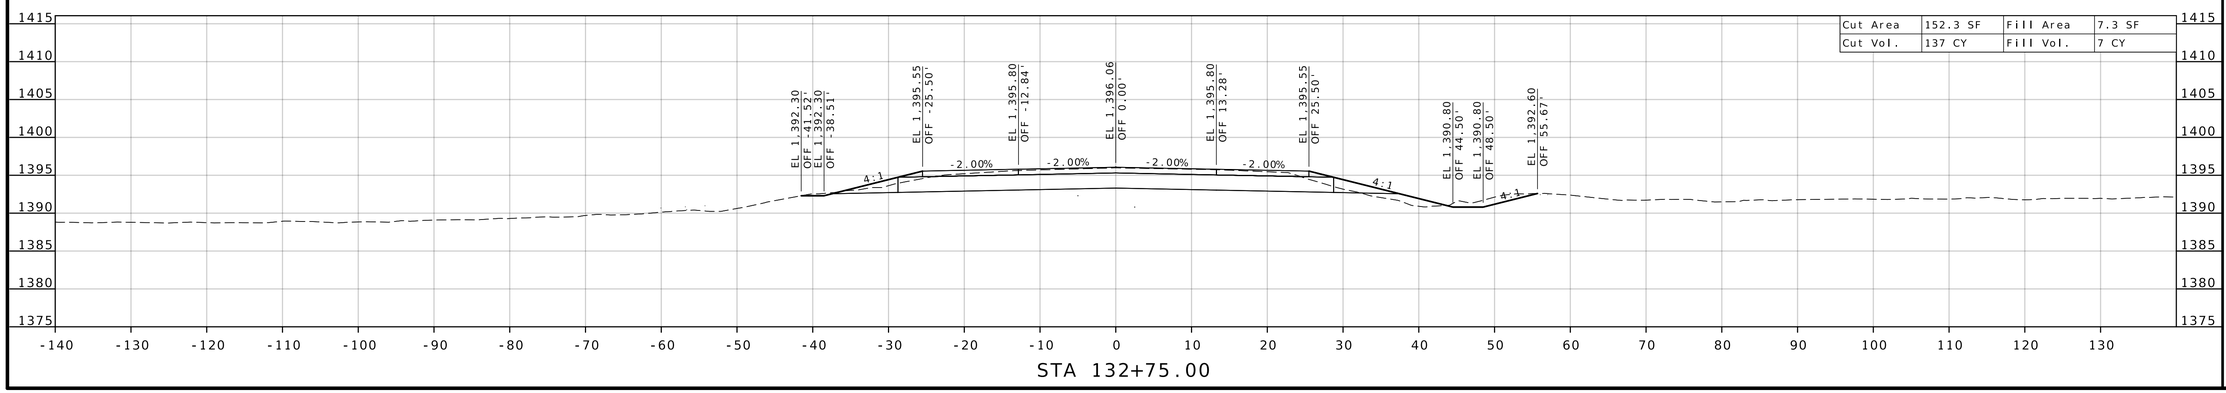

STATE OF MISSOURI
DARRELL RAY COOK
NUMBER PE-2005000971
PROFESSIONAL ENGINEER
Darrell R Cook
07/27/2026 20:12:40
DARRELL RAY COOK - CIVIL
MO-PE-2005000971

DATE PREPARED
5/27/2026

ROUTE	STATE
60	MO
DISTRICT	SHEET NO.
SW	5

COUNTY
BARRY/LAWRENCE

JOB NO.
JSR0021

CONTRACT ID.

PROJECT NO.


BRIDGE NO.

DESCRIPTION

DATE

MISSOURI HIGHWAYS AND TRANSPORTATION COMMISSION
105 WEST CAPITOL
JEFFERSON CITY, MO 65102
1-888-ASK-MODOT (1-888-275-6636)

CROSS SECTION SHEET
ROUTE 60 / WEST APPROACH FR 1100
SHEET 5 OF 9

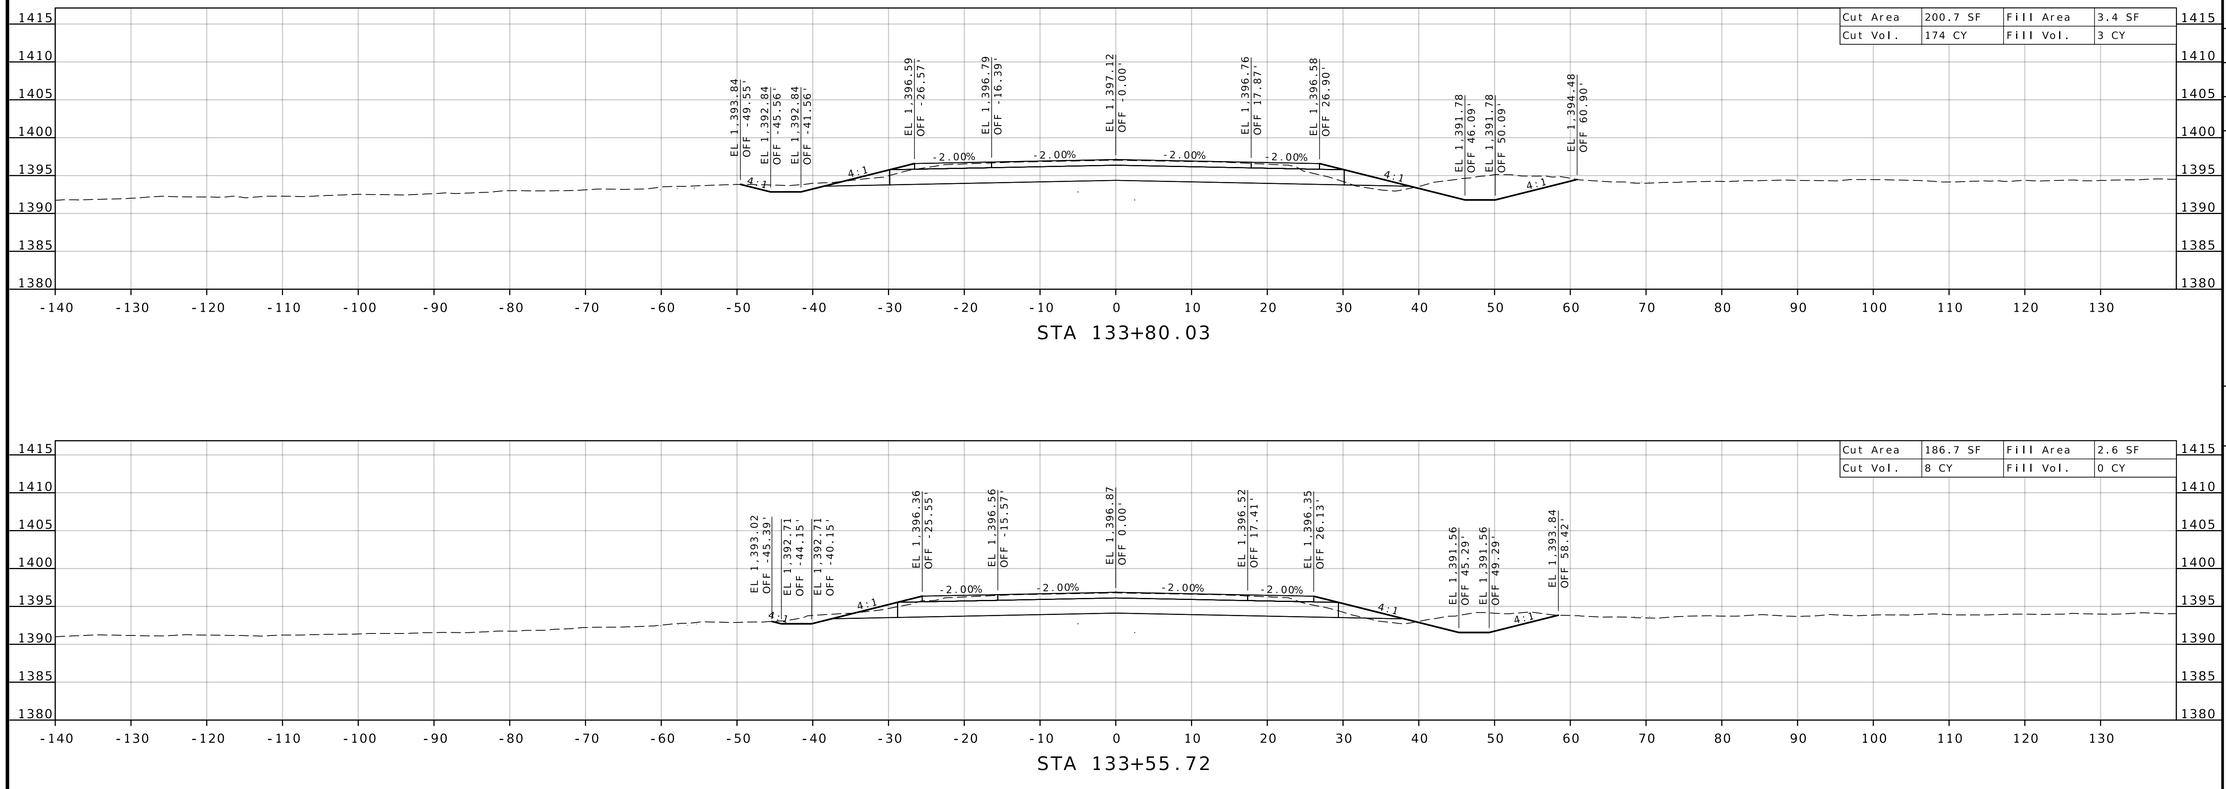

STATE OF MISSOURI
DARRELL RAY COOK
NUMBER PE-2005000971
PROFESSIONAL ENGINEER

Darrell R Cook
07/27/2026 20:12:41
DARRELL RAY COOK - CIVIL
MO-PE-2005000971

DATE PREPARED
5/27/2026

ROUTE	STATE
60	MO
DISTRICT	SHEET NO.
SW	6

COUNTY
BARRY / LAWRENCE

JOB NO.
JSR0021

CONTRACT ID.

PROJECT NO.


BRIDGE NO.


DESCRIPTION	DATE

MISSOURI HIGHWAYS AND TRANSPORTATION COMMISSION

105 WEST CAPITOL
JEFFERSON CITY, MO 65102
1-888-ASK-MODOT (1-888-275-6636)

CROSS SECTION SHEET
ROUTE 60 / WEST APPROACH FR 1100
SHEET 6 OF 9

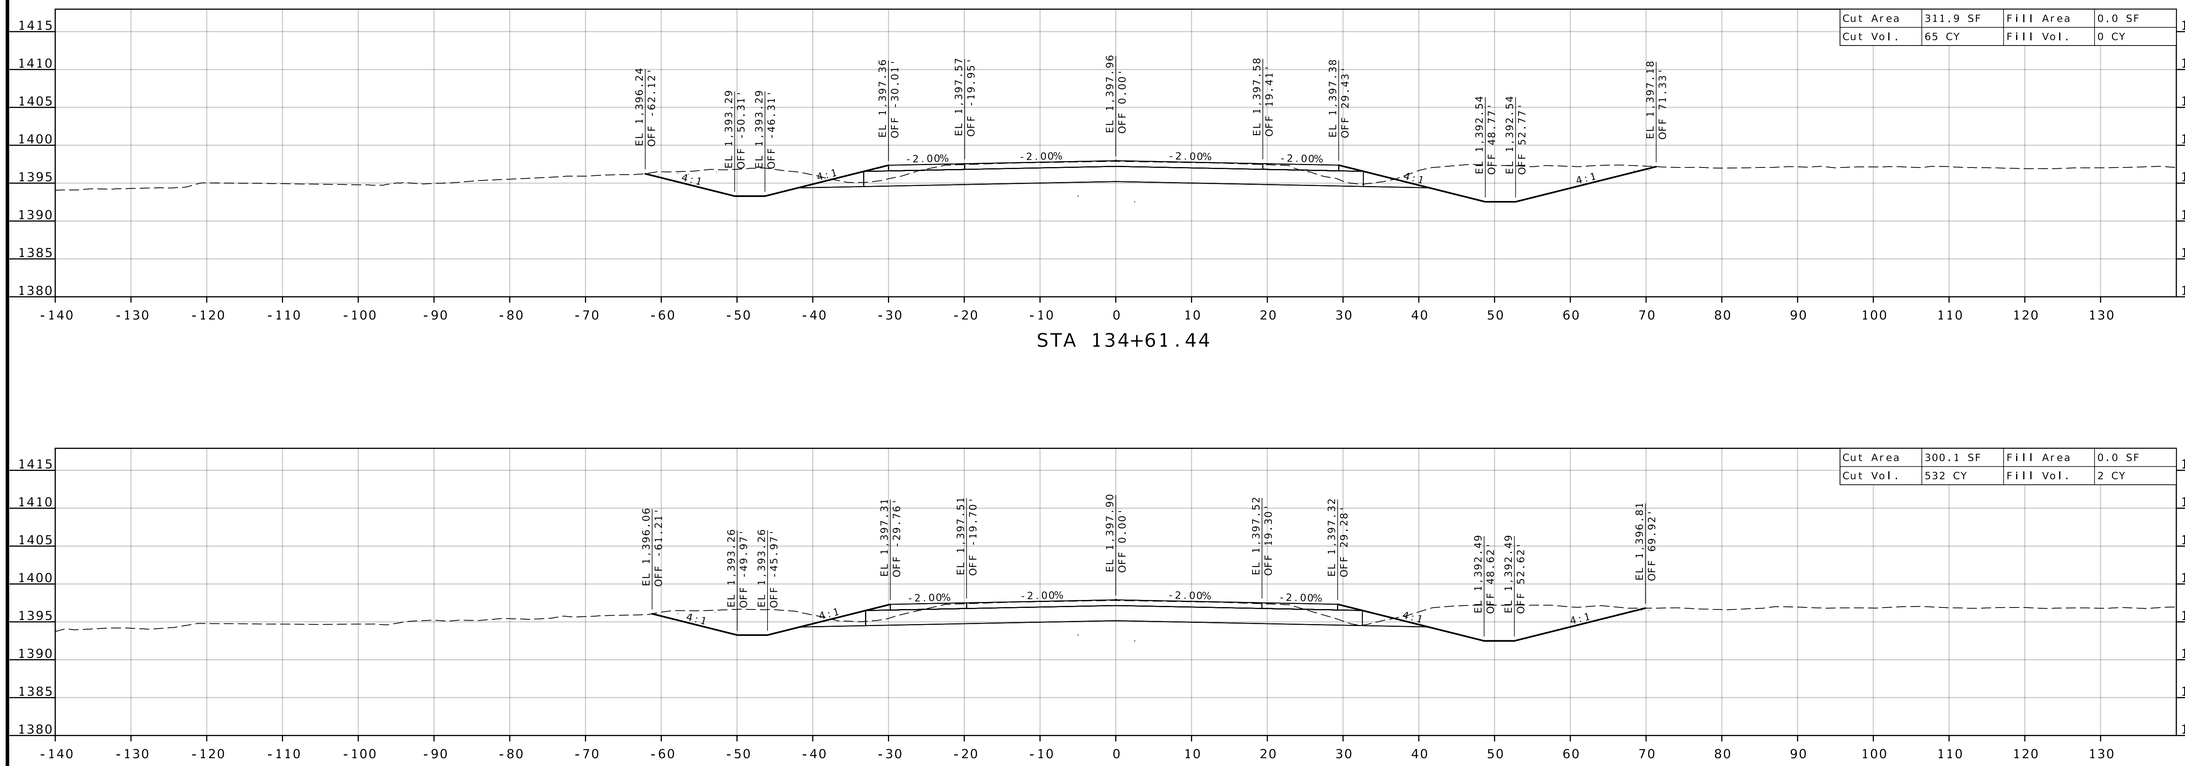

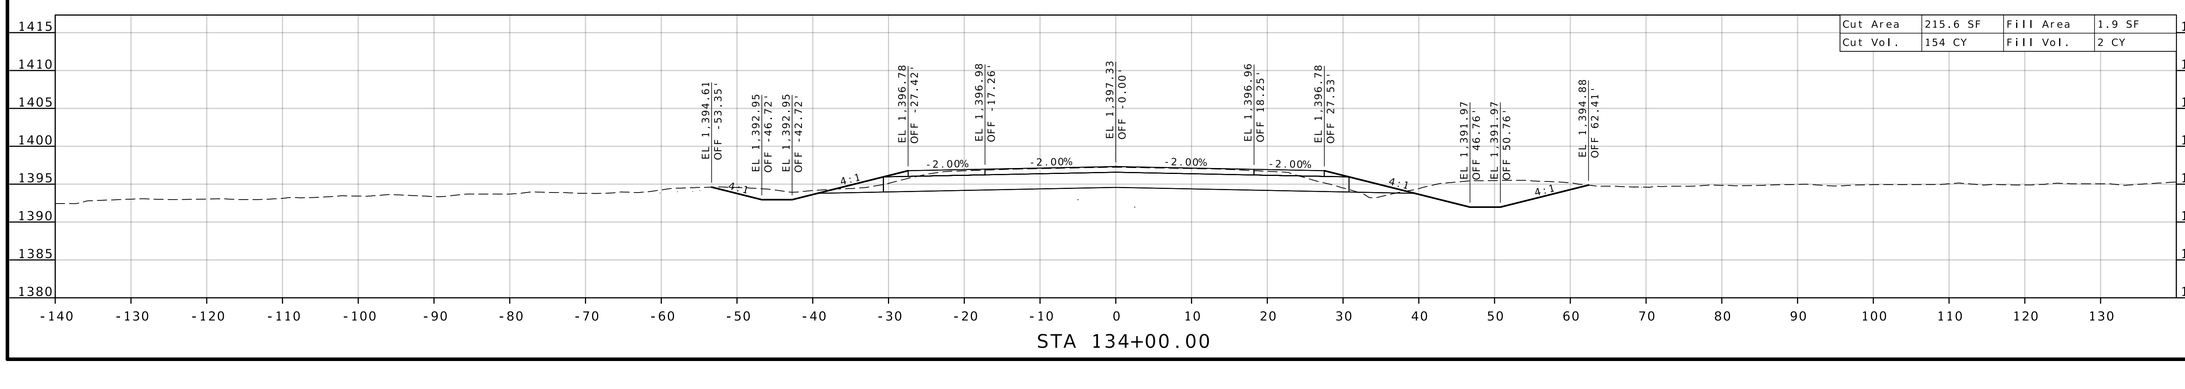

STATE OF MISSOURI
DARRELL RAY COOK
NUMBER PE-2005000971
PROFESSIONAL ENGINEER

Darrell R Cook
07/27/2026 20:12:41
DARRELL RAY COOK - CIVIL
MO-PE-2005000971

DATE PREPARED
5/27/2026

ROUTE	STATE
60	MO
DISTRICT	SHEET NO.
SW	7

COUNTY
BARRY/LAWRENCE

JOB NO.
JSR0021

CONTRACT ID.

PROJECT NO.


BRIDGE NO.

DESCRIPTION	DATE


MISSOURI HIGHWAYS AND TRANSPORTATION COMMISSION

105 WEST CAPITOL
JEFFERSON CITY, MO 65102
1-888-ASK-MODOT (1-888-275-6636)


CROSS SECTION SHEET
ROUTE 60 / WEST APPROACH FR 1100
SHEET 7 OF 9

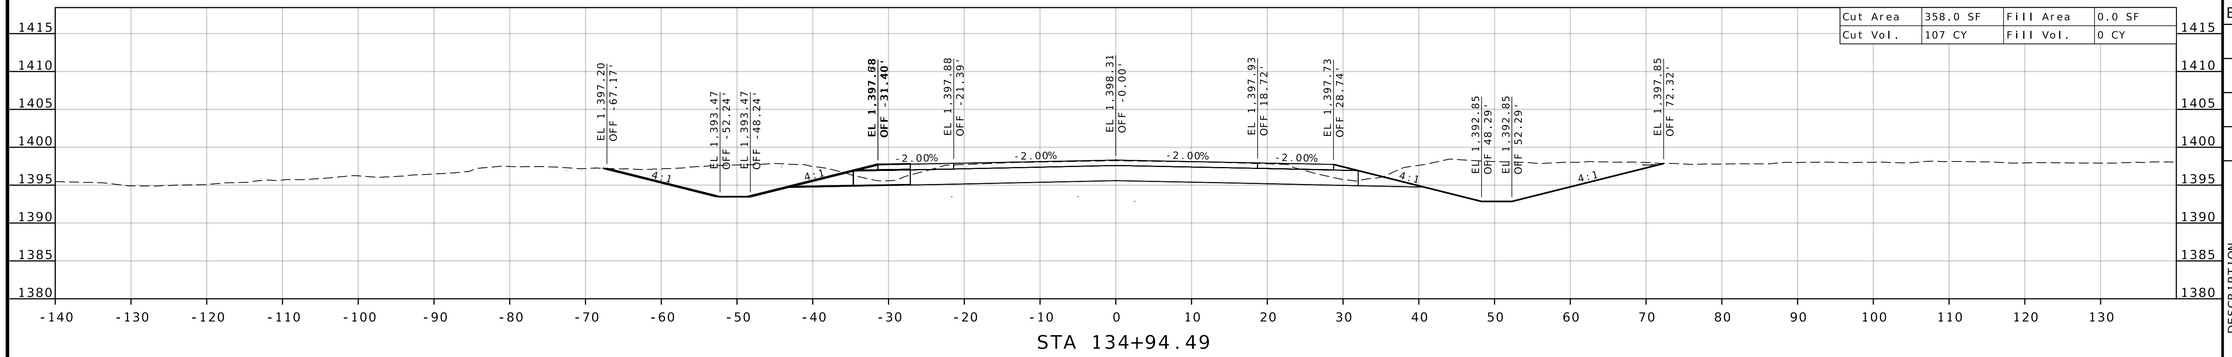

STA 134+94.49

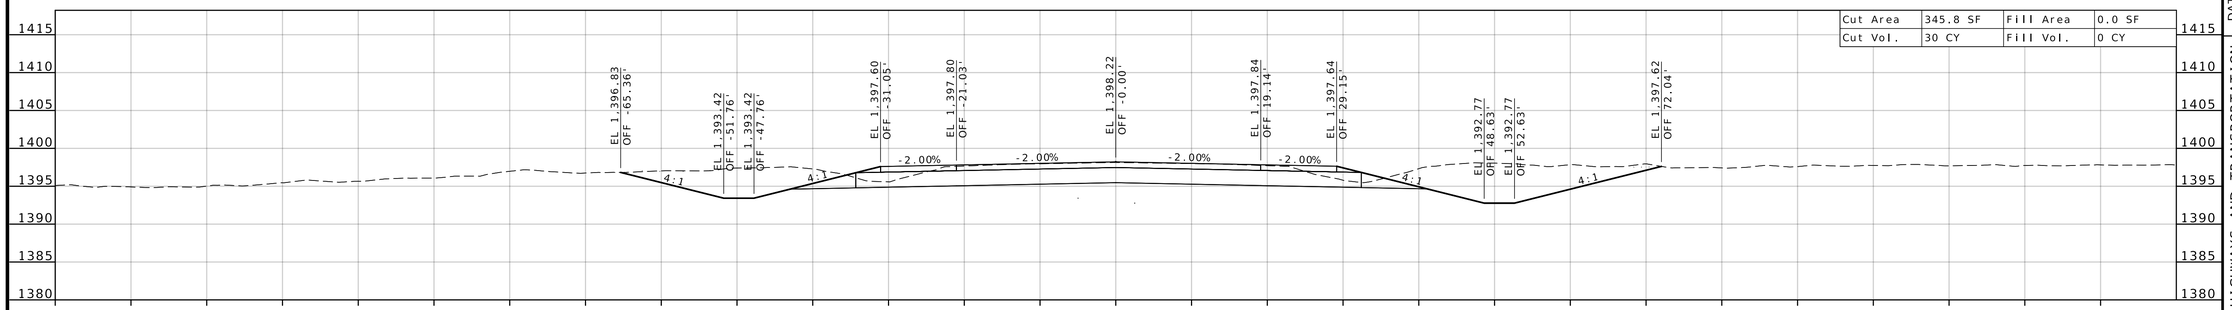

STA 134+86.27

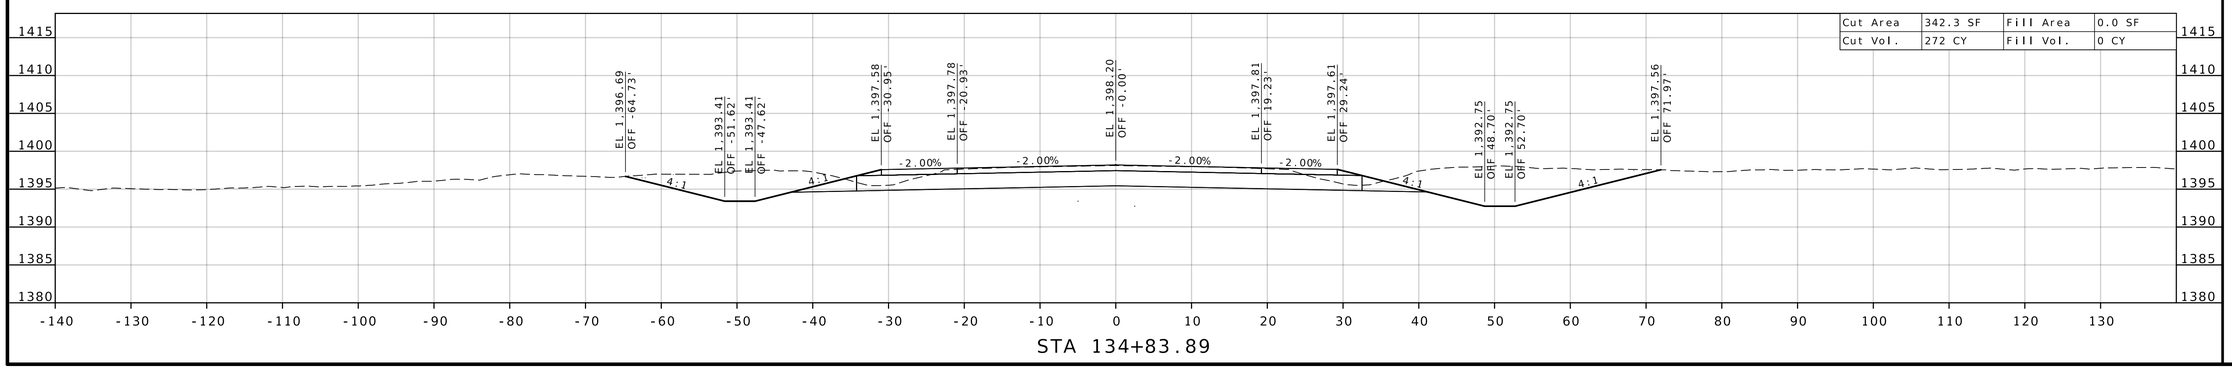

STA 134+83.89

STATE OF MISSOURI
DARRELL RAY COOK
NUMBER PE-2005000971
PROFESSIONAL ENGINEER

Darrell R Cook
07/27/2026 20:12:41
DARRELL RAY COOK - CIVIL
MO-PE-2005000971

DATE PREPARED
5/27/2026

ROUTE	STATE
60	MO
DISTRICT	SHEET NO.
SW	8

COUNTY
BARRY/LAWRENCE

JOB NO.
JSR0021

CONTRACT ID.

PROJECT NO.

BRIDGE NO.


DESCRIPTION	DATE

MISSOURI HIGHWAYS AND TRANSPORTATION COMMISSION


MoDOT

105 WEST CAPITOL
JEFFERSON CITY, MO 65102
1-888-ASK-MODOT (1-888-275-6636)


CROSS SECTION SHEET
ROUTE 60 / WEST APPROACH FR 1100
SHEET 8 OF 9

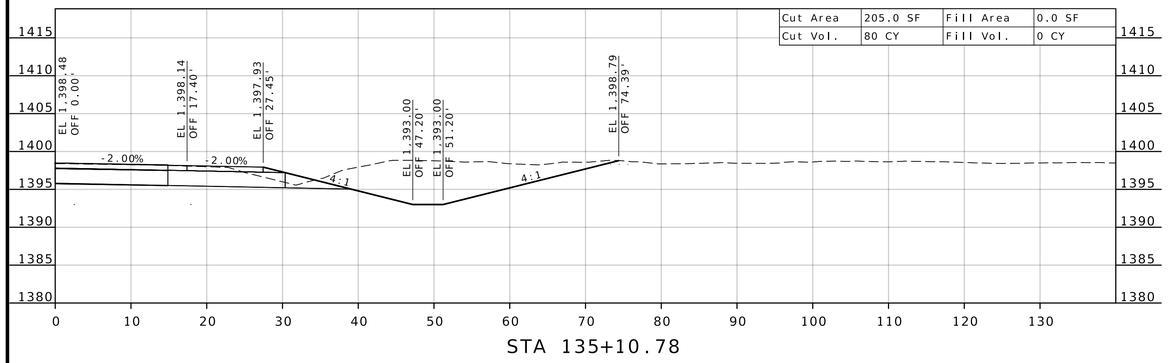

STA 135+10.78

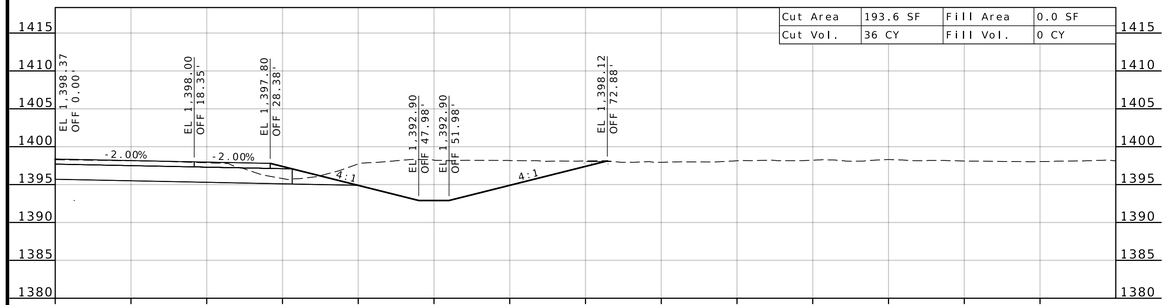

STA 135+00.00

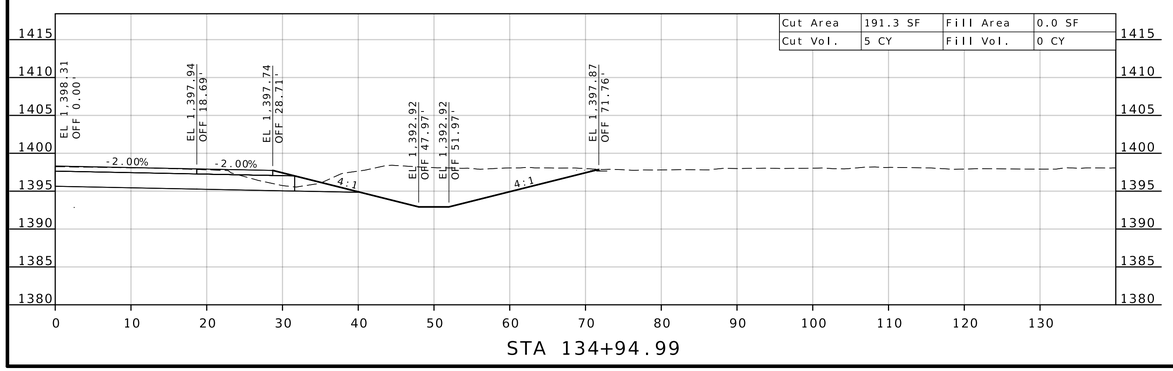

STA 134+94.99

STATE OF MISSOURI
DARRELL RAY COOK
NUMBER PE-2005000971
PROFESSIONAL ENGINEER

Darrell R Cook
07/27/2026 20:12:41
DARRELL RAY COOK - CIVIL
MO-PE-2005000971

DATE PREPARED
5/27/2026

ROUTE	STATE
60	MO
DISTRICT	SHEET NO.
SW	9

COUNTY
BARRY/LAWRENCE

JOB NO.
JSR0021

CONTRACT ID.

PROJECT NO.


BRIDGE NO.

DESCRIPTION	DATE


MISSOURI HIGHWAYS AND TRANSPORTATION COMMISSION

105 WEST CAPITOL
JEFFERSON CITY, MO 65102
1-888-ASK-MODOT (1-888-275-6636)


CROSS SECTION SHEET
ROUTE 60 / WEST APPROACH FR 1100
SHEET 9 OF 9

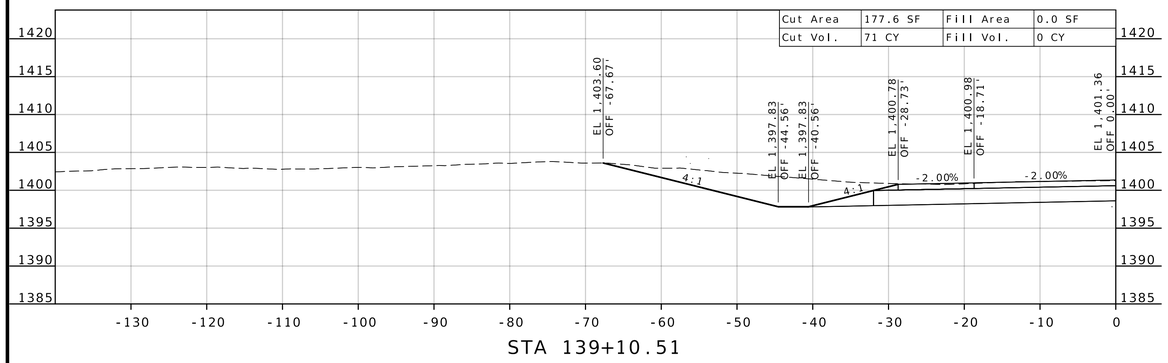

STA 139+10.51

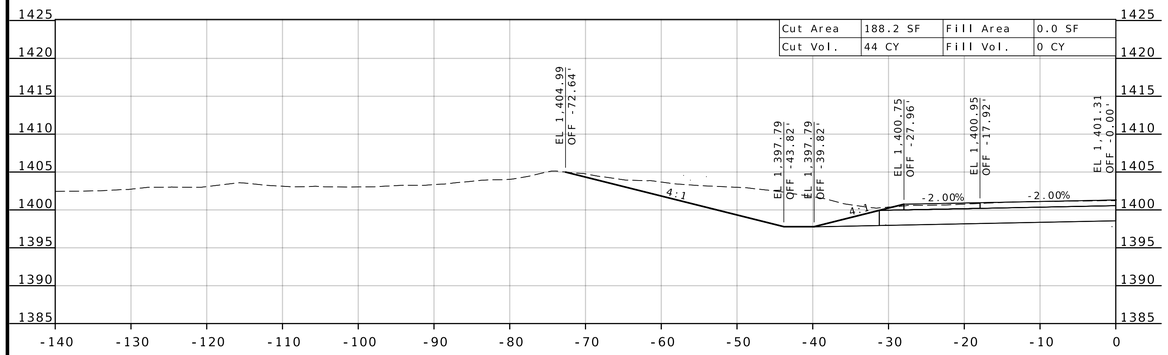

STA 139+00.00

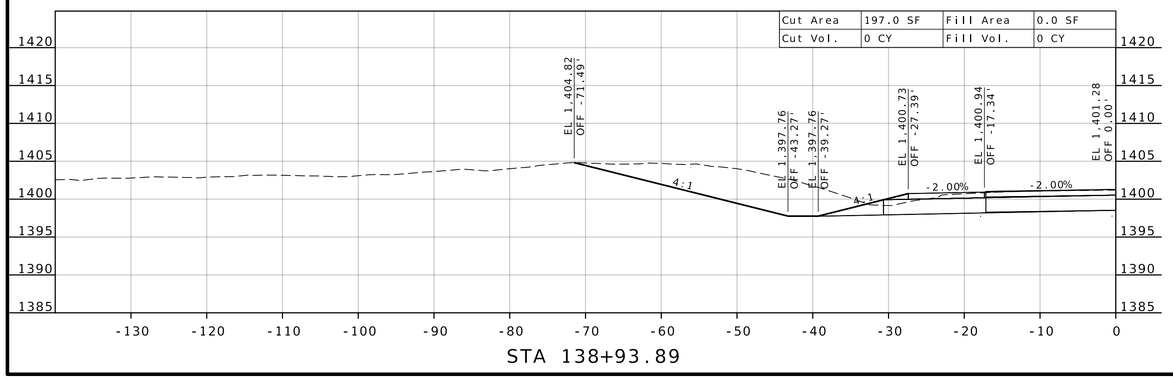

STA 138+93.89

STATE OF MISSOURI
DARRELL RAY COOK
NUMBER PE-2005000971
PROFESSIONAL ENGINEER

Darrell R Cook
07/27/2026 20:12:41
DARRELL RAY COOK - CIVIL
MO-PE-2005000971

DATE PREPARED
5/28/2026

ROUTE	STATE
60	MO
DISTRICT	SHEET NO.
SW	10

COUNTY
BARRY/LAWRENCE

JOB NO.
JSR0021

CONTRACT ID.


PROJECT NO.


BRIDGE NO.


DESCRIPTION	DATE

MISSOURI HIGHWAYS AND TRANSPORTATION COMMISSION
105 WEST CAPITOL
JEFFERSON CITY, MO 65102
1-888-ASK-MODOT (1-888-275-6636)

CROSS SECTION SHEET
ROUTE 60 / EAST APPROACH FR 1100
SHEET 1 OF 9

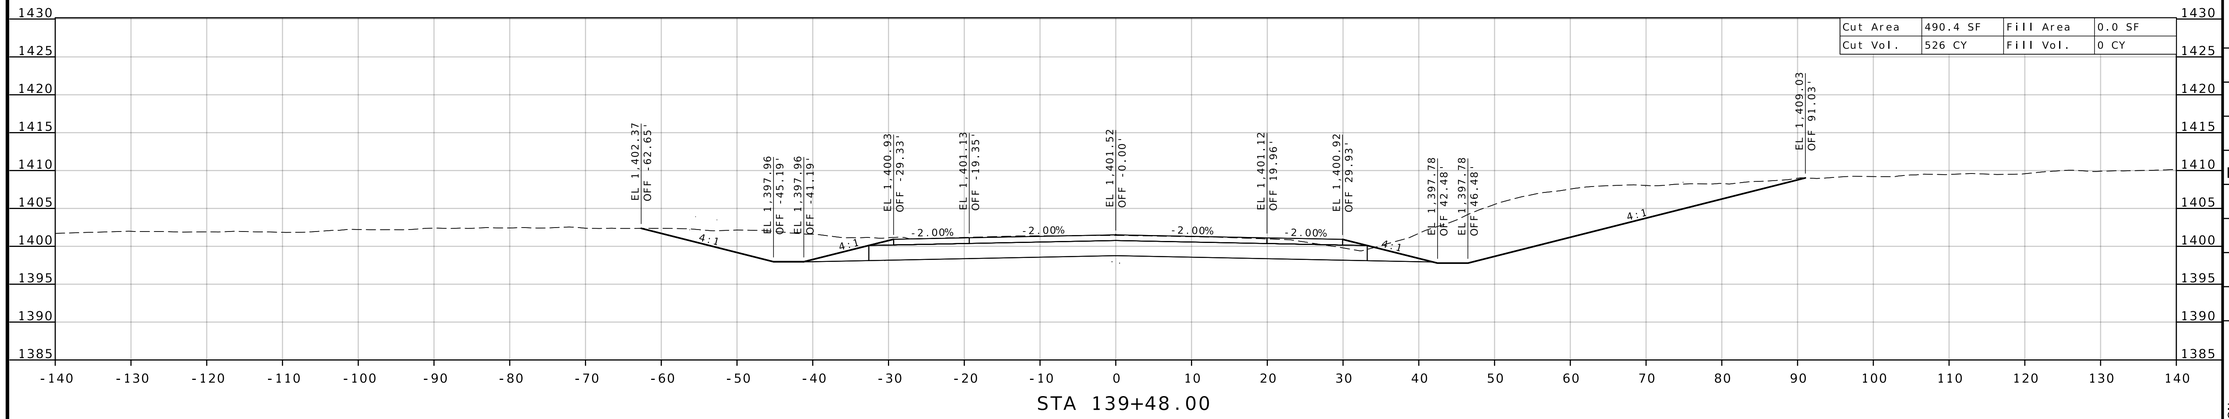

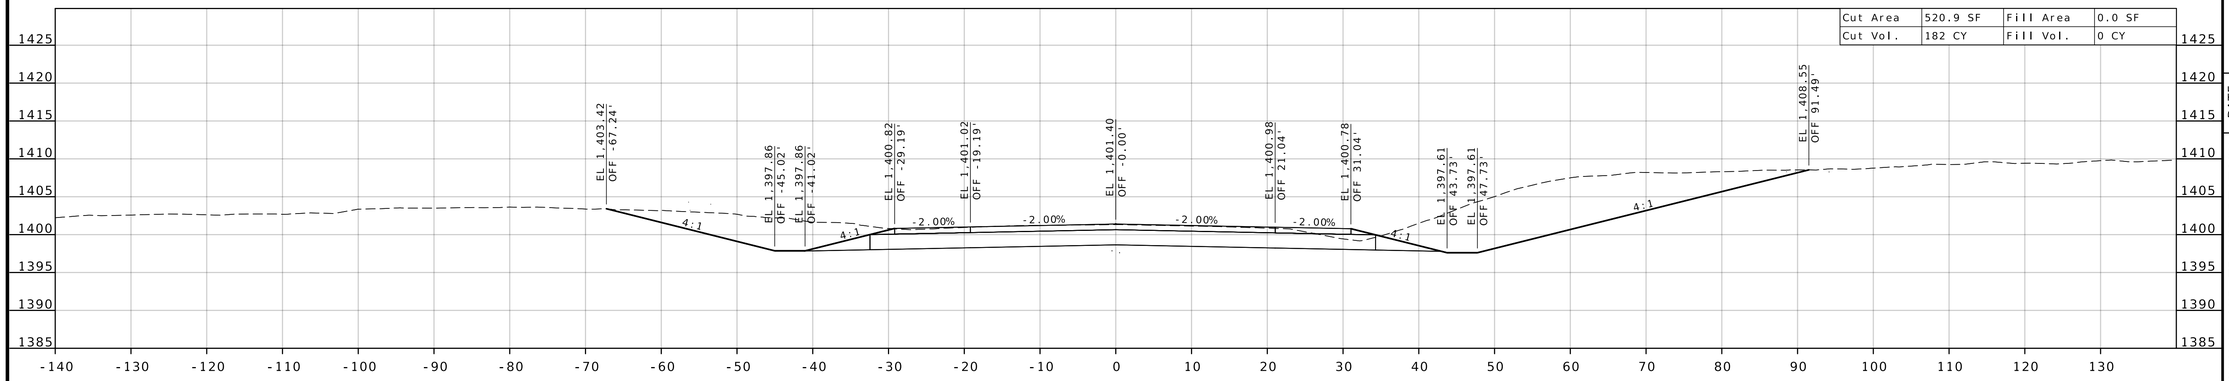

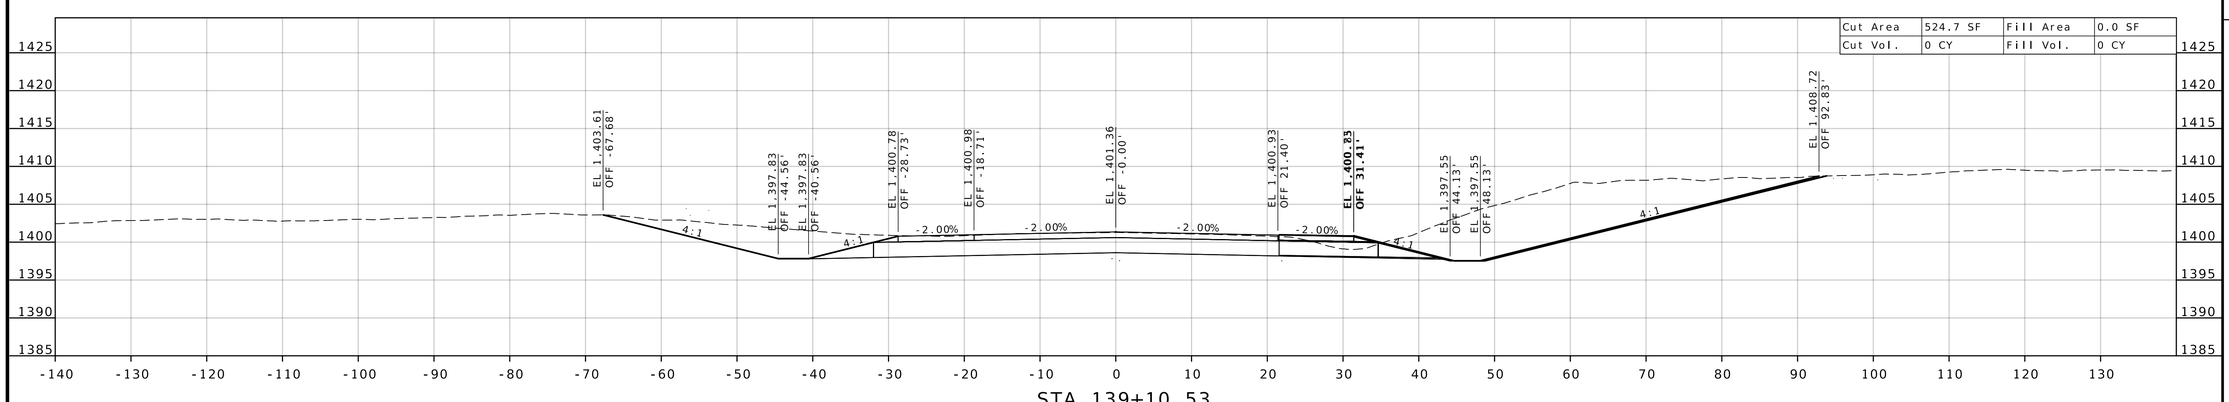

STATE OF MISSOURI
DARRELL RAY COOK
NUMBER PE-2005000971
PROFESSIONAL ENGINEER

Darrell R Cook
07/27/2026 20:12:41
DARRELL RAY COOK - CIVIL
MO-PE-2005000971

DATE PREPARED
5/28/2026

ROUTE	STATE
60	MO

DISTRICT	SHEET NO.
SW	11

COUNTY
BARRY / LAWRENCE

JOB NO.
JSR0021

CONTRACT ID.

PROJECT NO.


BRIDGE NO.


DESCRIPTION	DATE


MISSOURI HIGHWAYS AND TRANSPORTATION COMMISSION

105 WEST CAPITOL
JEFFERSON CITY, MO 65102
1-888-ASK-MODOT (1-888-275-6636)

CROSS SECTION SHEET
ROUTE 60 / EAST APPROACH FR 1100
SHEET 2 OF 9

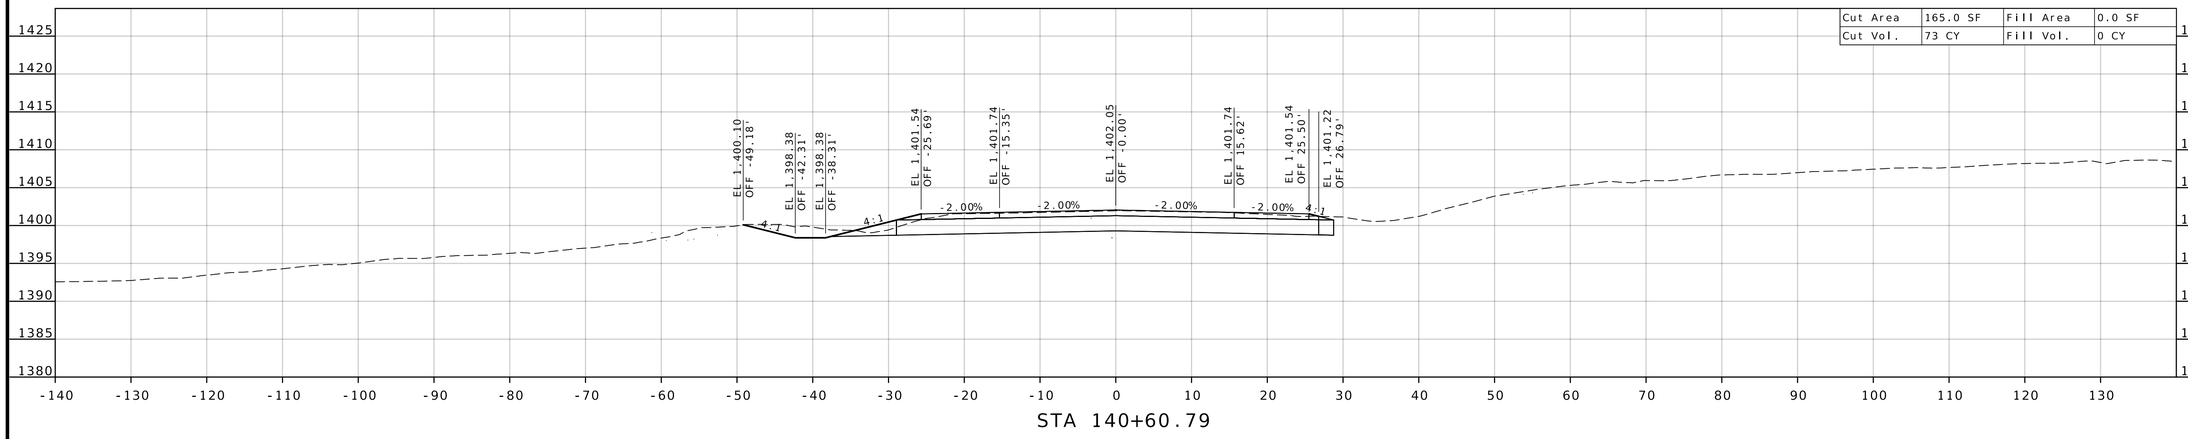

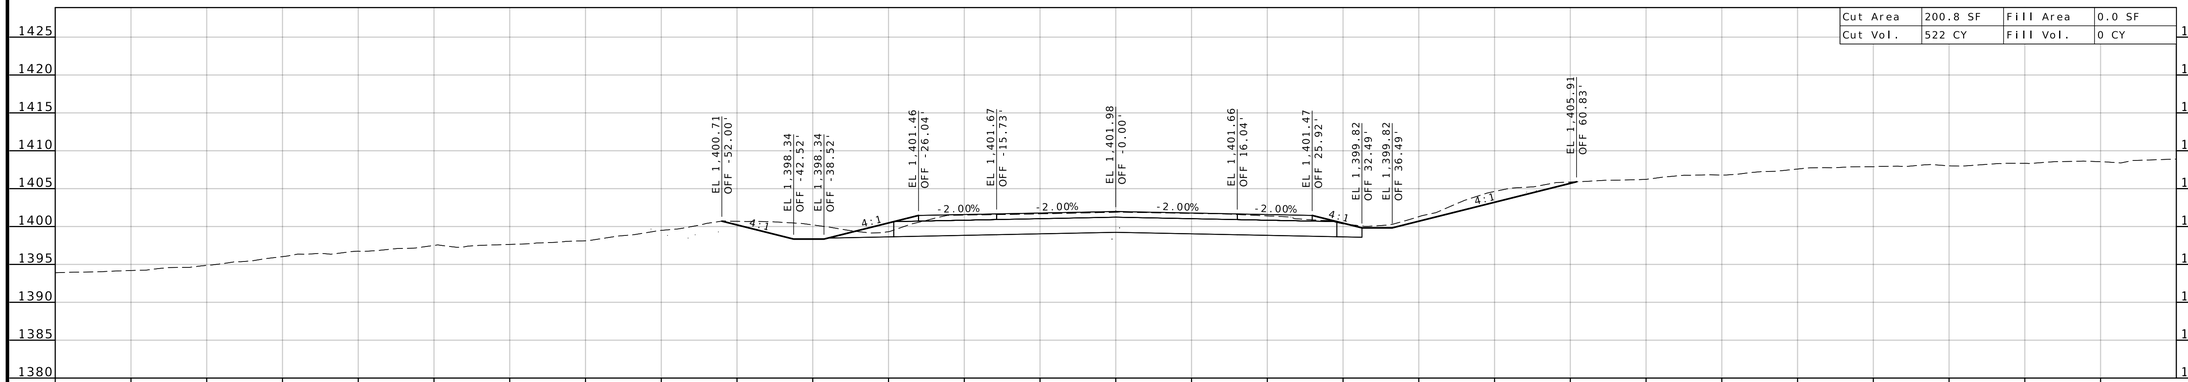

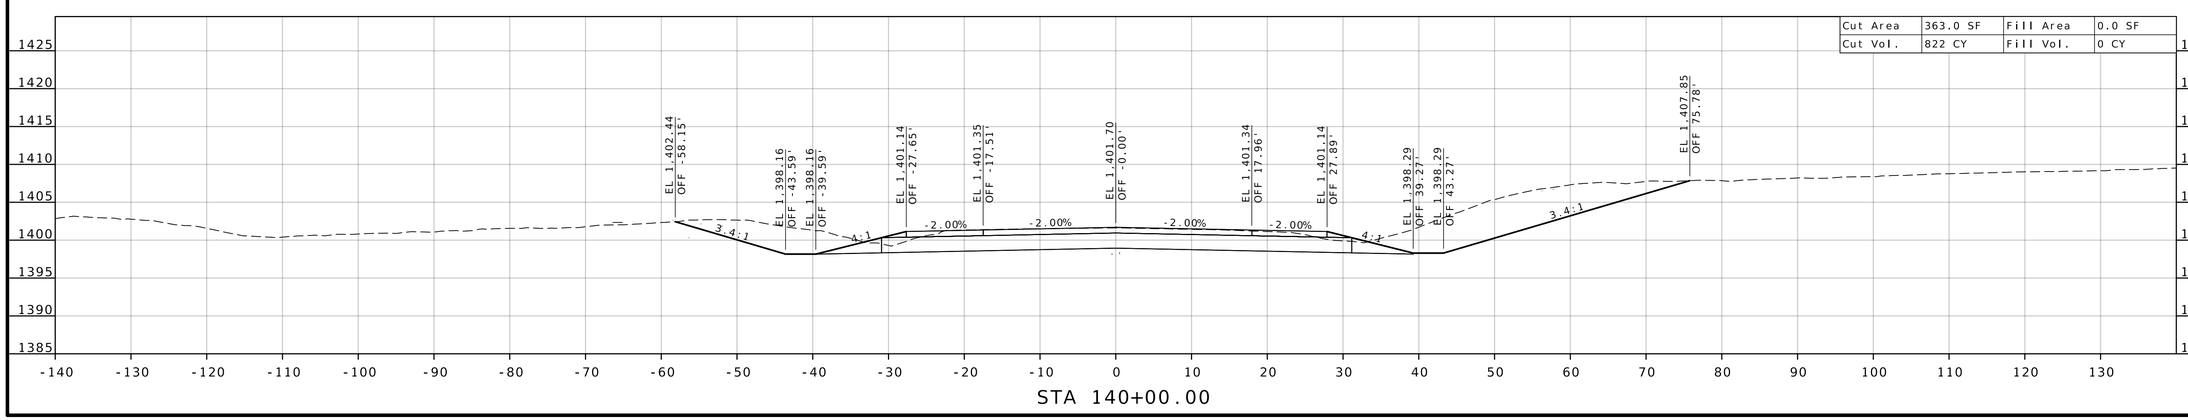

STATE OF MISSOURI
DARRELL RAY COOK
NUMBER PE-2005000971
PROFESSIONAL ENGINEER

Darrell R Cook
07/27/2026 20:12:42
DARRELL RAY COOK - CIVIL
MO-PE-2005000971

DATE PREPARED
5/28/2026

ROUTE	STATE
60	MO
DISTRICT	SHEET NO.
SW	12

COUNTY
BARRY/LAWRENCE

JOB NO.
JSR0021

CONTRACT ID.

PROJECT NO.


BRIDGE NO.


DESCRIPTION	DATE


MISSOURI HIGHWAYS AND TRANSPORTATION COMMISSION

105 WEST CAPITOL
JEFFERSON CITY, MO 65102
1-888-ASK-MODOT (1-888-275-6636)

CROSS SECTION SHEET
ROUTE 60 / EAST APPROACH FR 1100
SHEET 3 OF 9

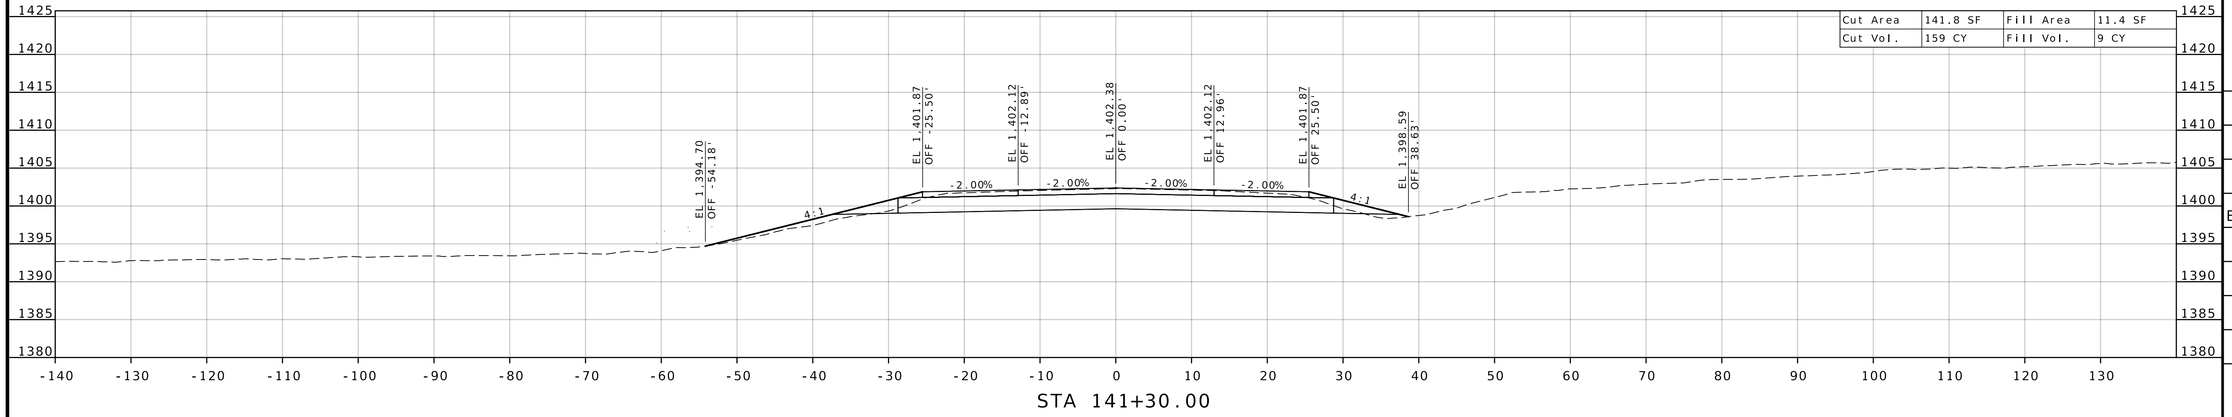

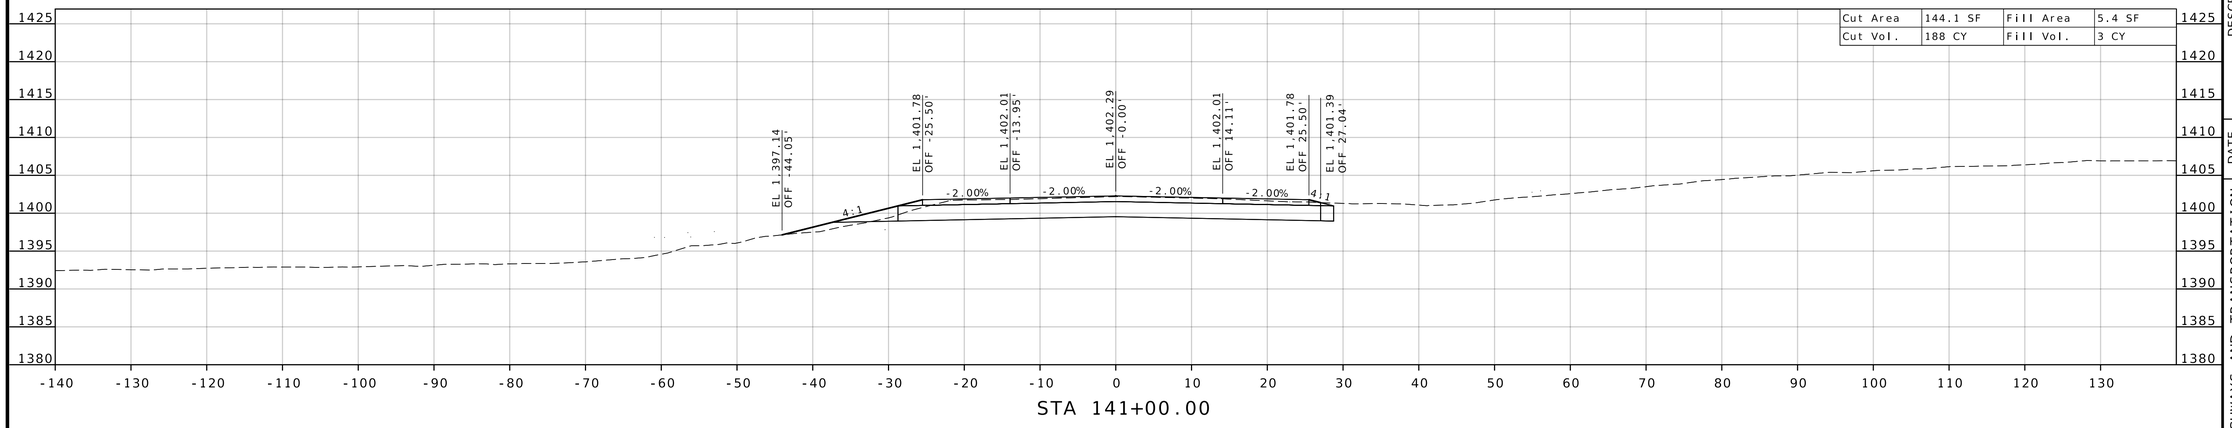

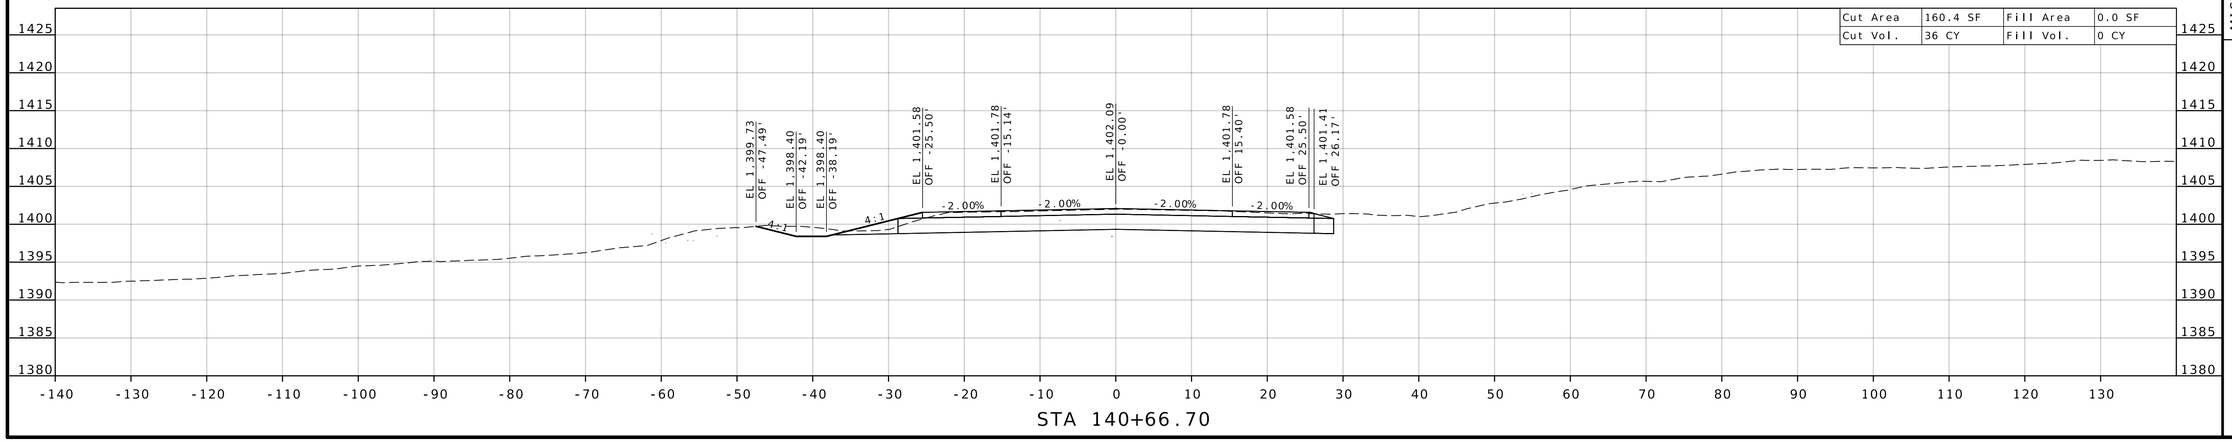

STATE OF MISSOURI
DARRELL RAY COOK
NUMBER PE-2005000971
PROFESSIONAL ENGINEER

Darrell R Cook
07/27/2026 20:12:42
DARRELL RAY COOK - CIVIL
MO-PE-2005000971

DATE PREPARED
5/28/2026

ROUTE	STATE
60	MO
DISTRICT	SHEET NO.
SW	13

COUNTY
BARRY / LAWRENCE

JOB NO.
JSR0021

CONTRACT ID.

PROJECT NO.


BRIDGE NO.

DESCRIPTION	DATE


MISSOURI HIGHWAYS AND TRANSPORTATION COMMISSION

105 WEST CAPITOL
JEFFERSON CITY, MO 65102
1-888-ASK-MODOT (1-888-275-6636)


CROSS SECTION SHEET
ROUTE 60 / EAST APPROACH FR 1100
SHEET 4 OF 9

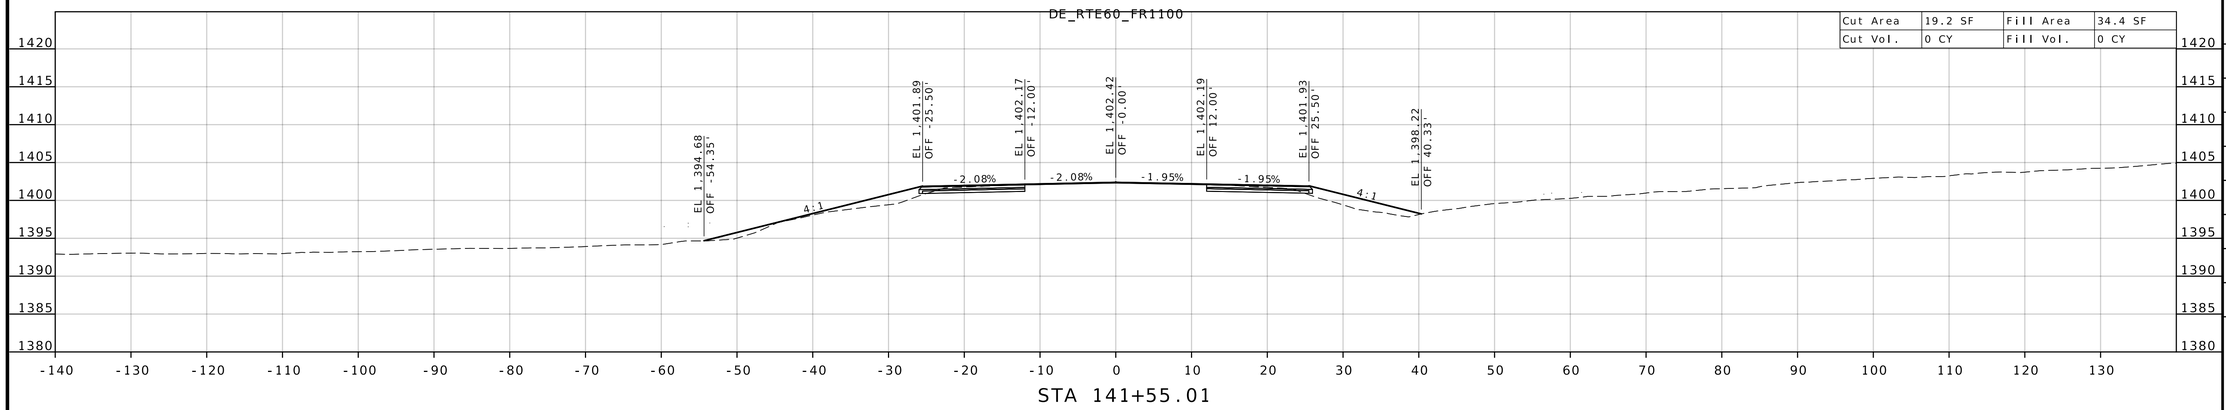

STA 141+55.01

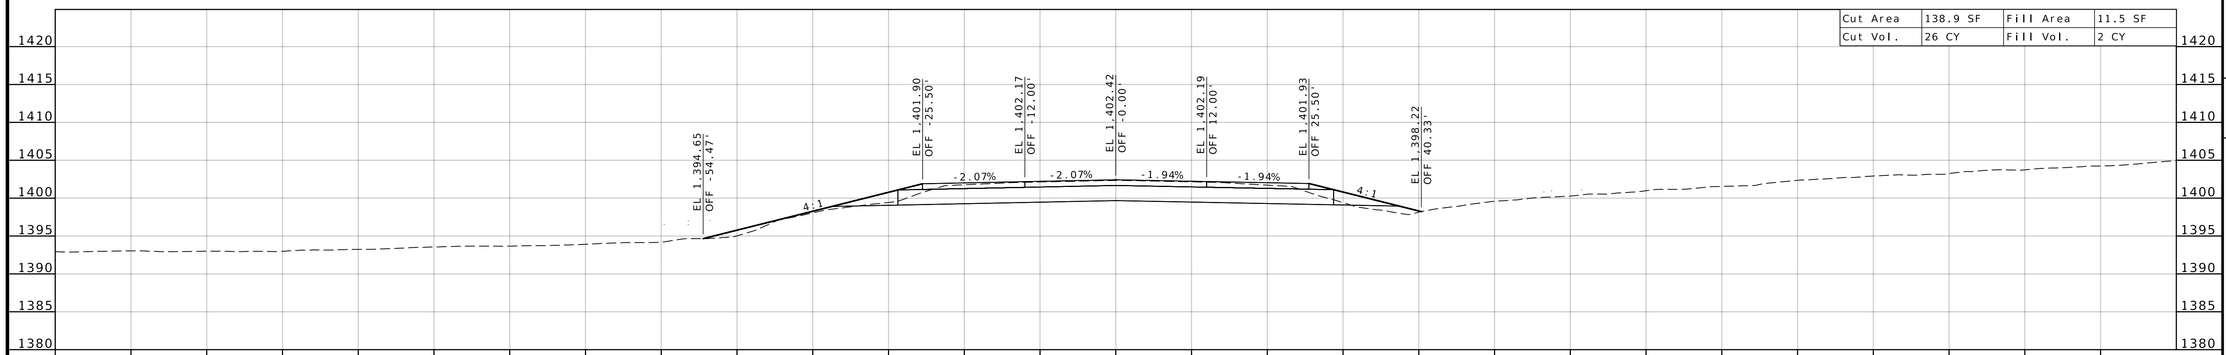

STA 141+54.99

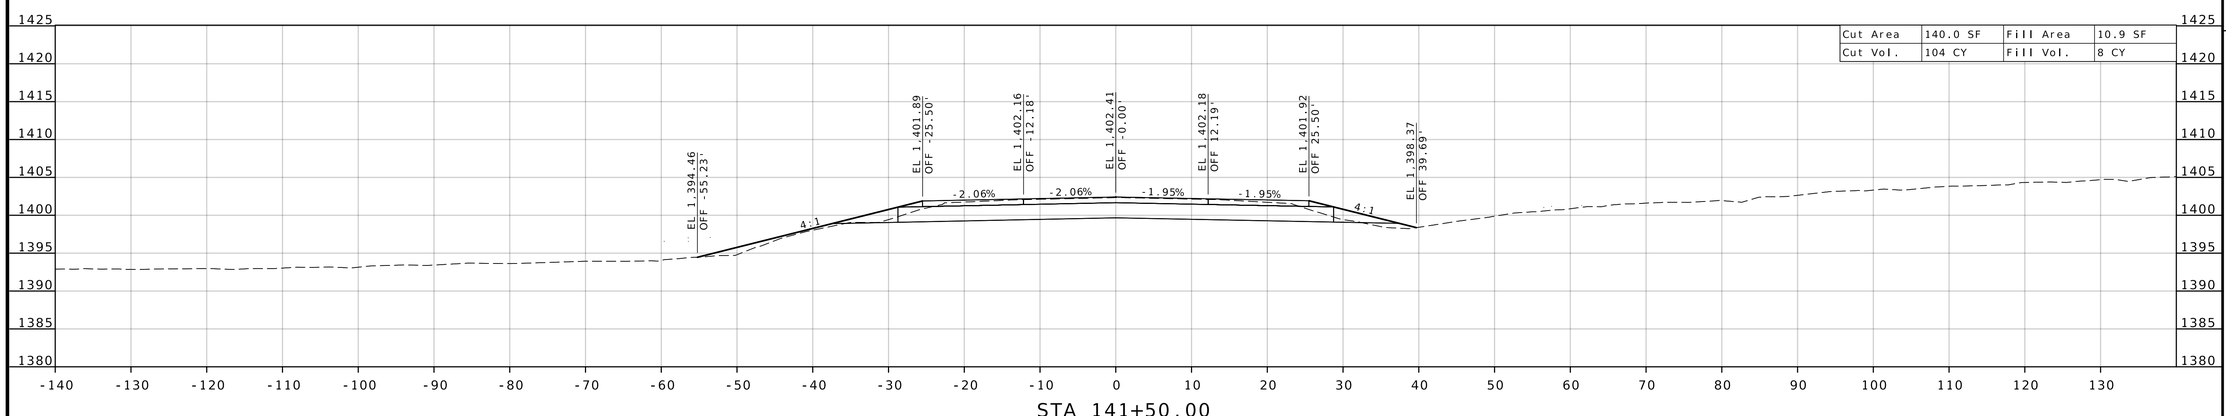

STA 141+50.00

STATE OF MISSOURI
DARRELL RAY COOK
NUMBER PE-2005000971
PROFESSIONAL ENGINEER

Darrell R Cook
07/27/2026 20:12:42
DARRELL RAY COOK - CIVIL
MO-PE-2005000971

DATE PREPARED
5/28/2026

ROUTE	STATE
60	MO
DISTRICT	SHEET NO.
SW	14

COUNTY
BARRY/LAWRENCE

JOB NO.
JSR0021

CONTRACT ID.

PROJECT NO.


BRIDGE NO.

DESCRIPTION	DATE


MISSOURI HIGHWAYS AND TRANSPORTATION COMMISSION

105 WEST CAPITOL
JEFFERSON CITY, MO 65102
1-888-ASK-MODOT (1-888-275-6636)


CROSS SECTION SHEET
ROUTE 60 / EAST APPROACH FR 1100
SHEET 5 OF 9

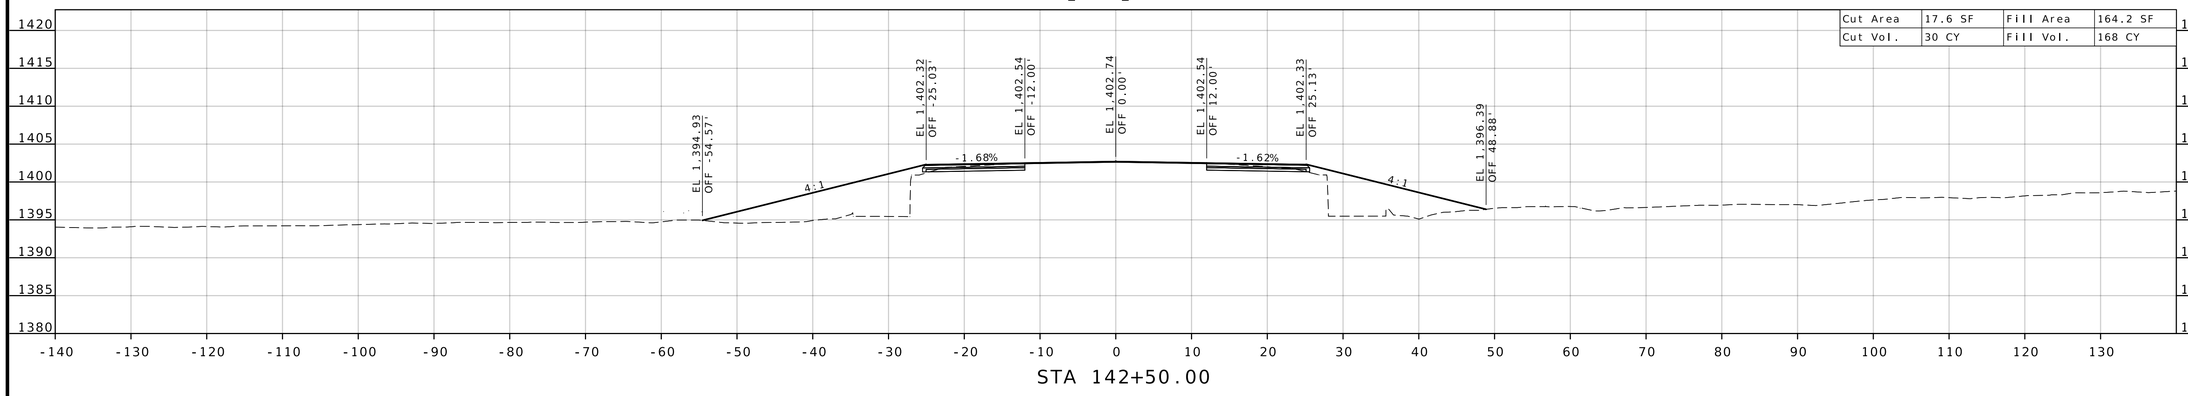

STA 142+50.00

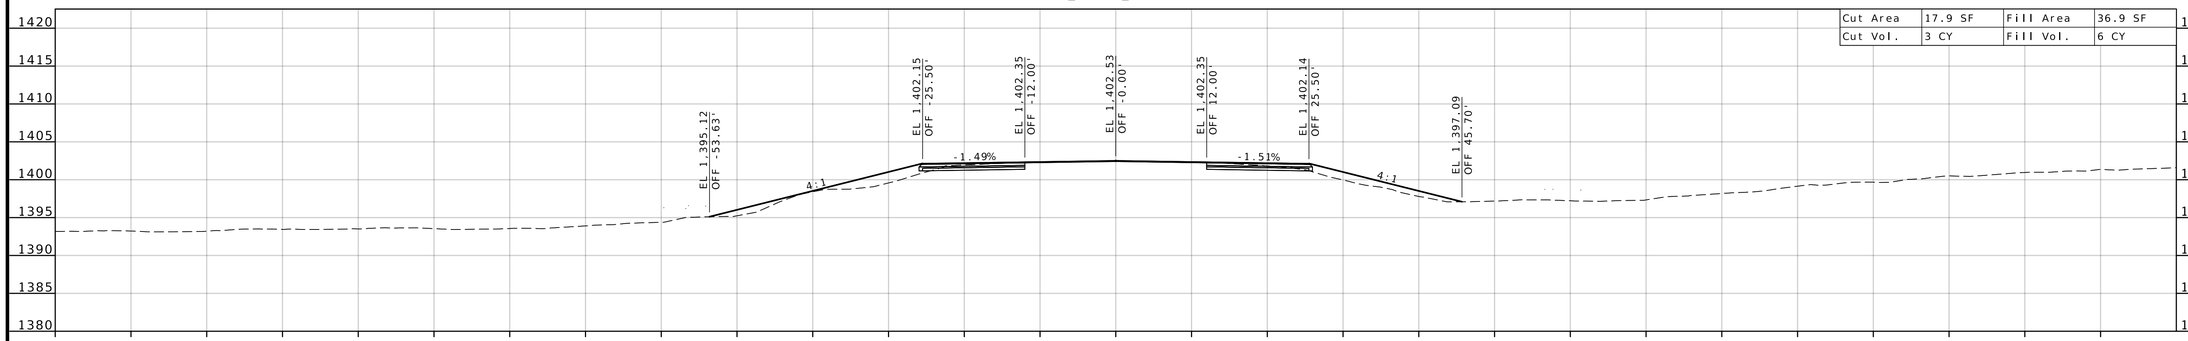

STA 142+05.00

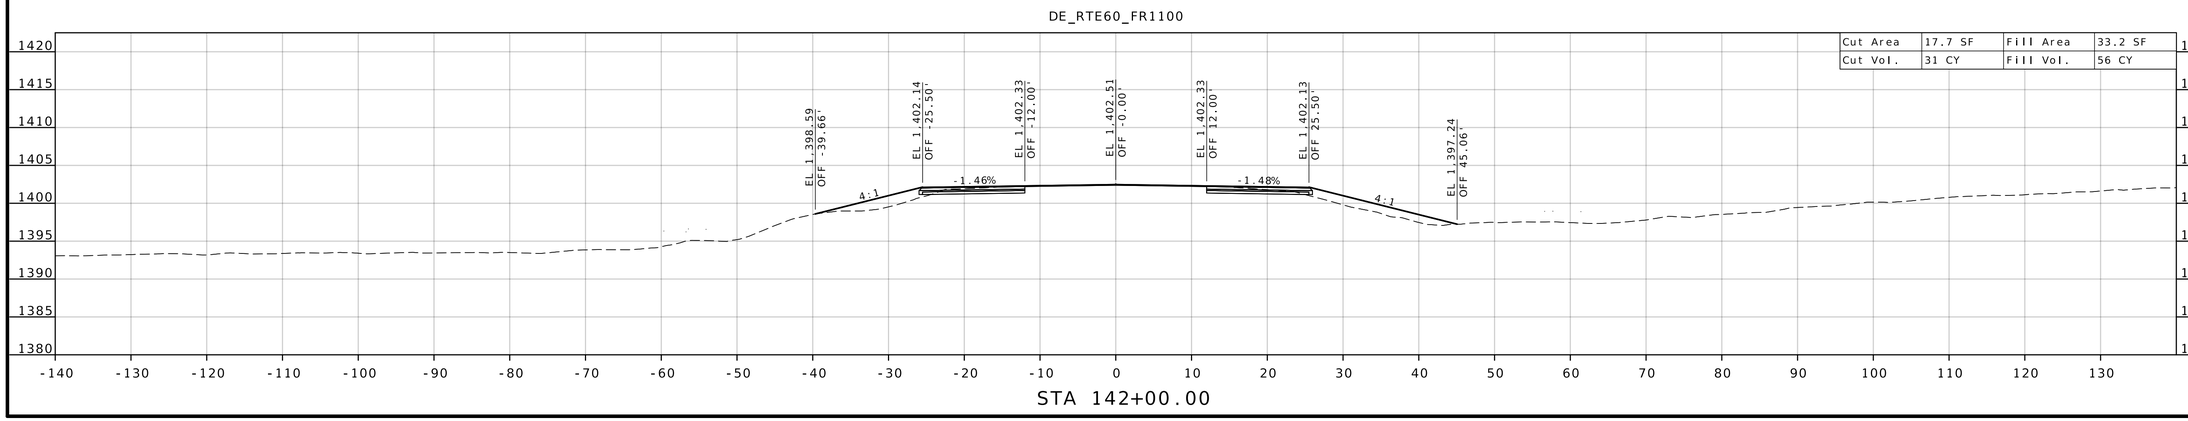

STA 142+00.00

STATE OF MISSOURI
DARRELL RAY COOK
NUMBER PE-2005000971
PROFESSIONAL ENGINEER
Darrell R Cook
07/27/2026 20:12:42
DARRELL RAY COOK - CIVIL
MO-PE-2005000971

DATE PREPARED
5/28/2026

ROUTE	STATE
60	MO
DISTRICT	SHEET NO.
SW	15

COUNTY
BARRY/LAWRENCE

JOB NO.
JSR0021

CONTRACT ID.

PROJECT NO.


BRIDGE NO.

DESCRIPTION	DATE

MISSOURI HIGHWAYS AND TRANSPORTATION COMMISSION
105 WEST CAPITOL
JEFFERSON CITY, MO 65102
1-888-ASK-MODOT (1-888-275-6636)


CROSS SECTION SHEET
ROUTE 60 / EAST APPROACH FR 1100
SHEET 6 OF 9

DE_RTE60_FR1100

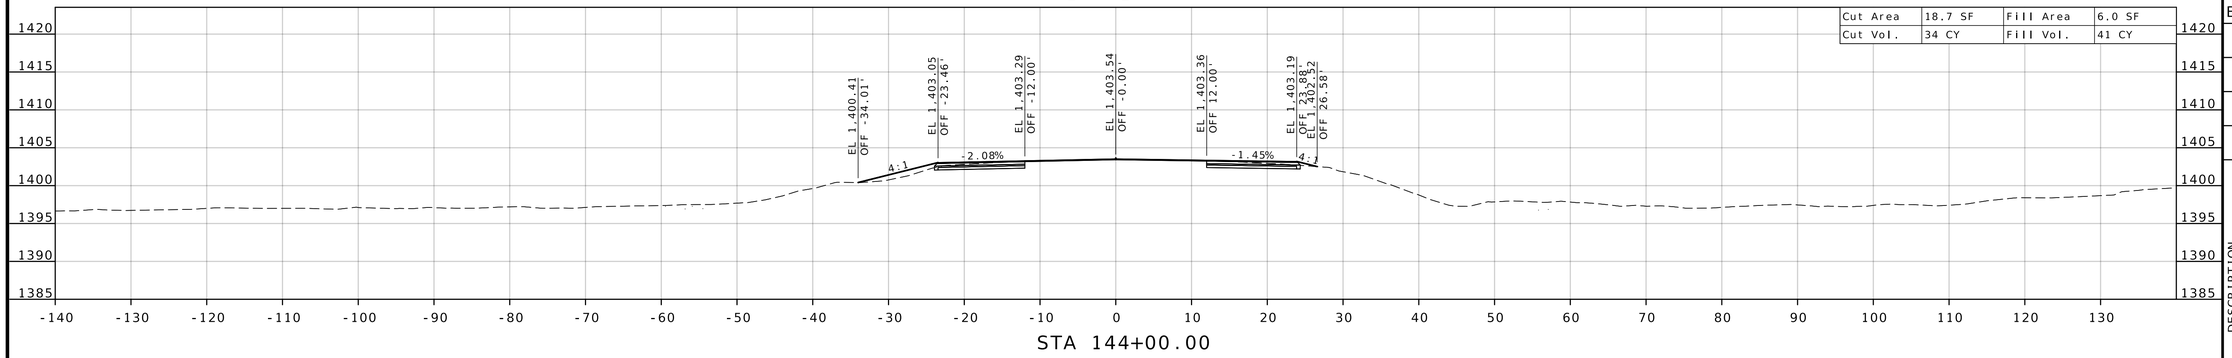


STA 144+00.00

DE_RTE60_FR1100

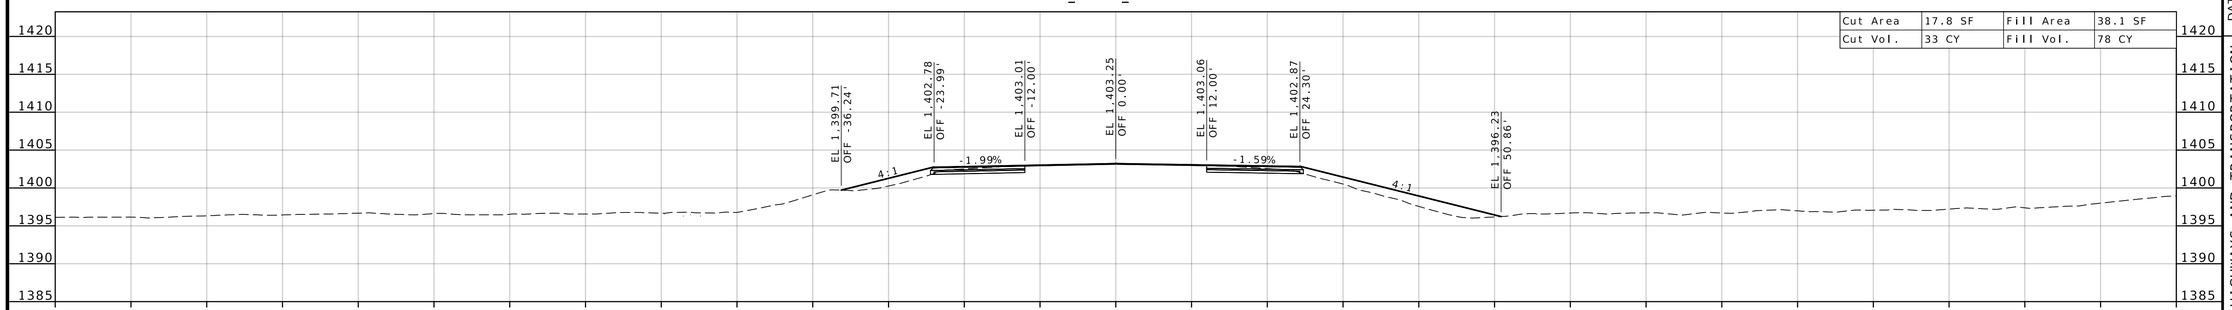

STA 143+50.00

DE_RTE60_FR1100

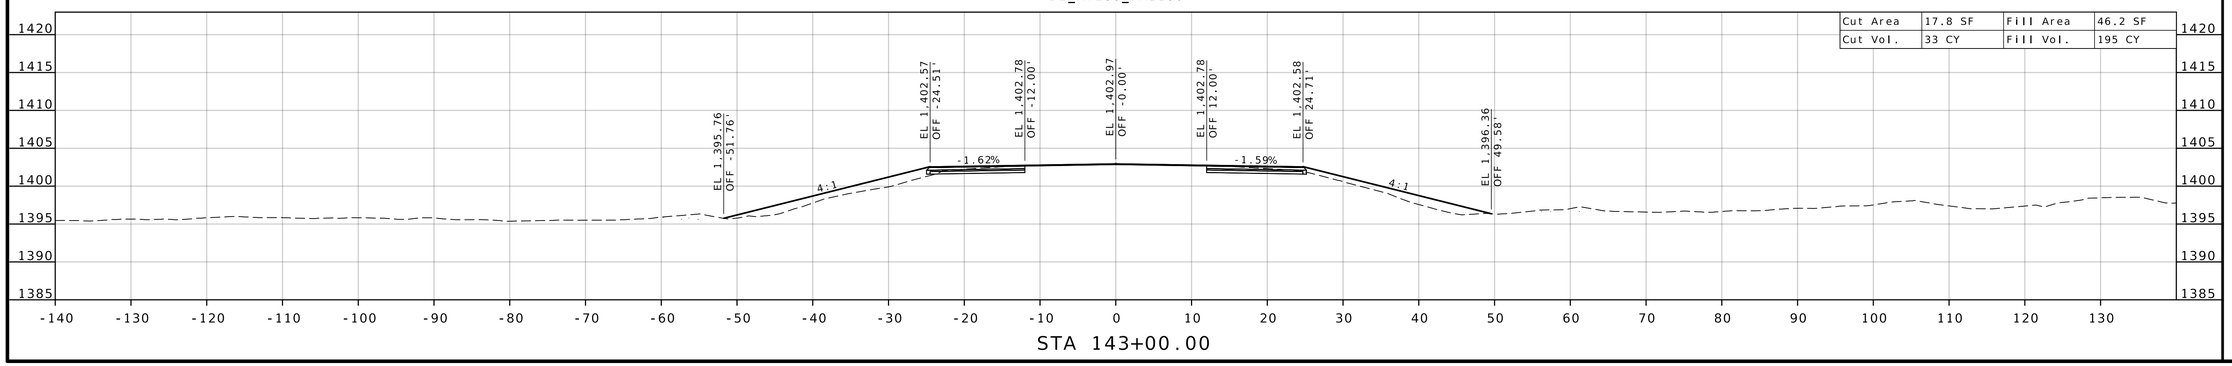

STA 143+00.00

STATE OF MISSOURI
DARRELL RAY COOK
NUMBER PE-2005000971
PROFESSIONAL ENGINEER
Darrell R Cook
07/27/2026 20:12:42
DARRELL RAY COOK - CIVIL
MO-PE-2005000971

DATE PREPARED
5/28/2026

ROUTE	STATE
60	MO
DISTRICT	SHEET NO.
SW	16

COUNTY
BARRY/LAWRENCE

JOB NO.
JSR0021

CONTRACT ID.


PROJECT NO.

BRIDGE NO.

DESCRIPTION	DATE


MISSOURI HIGHWAYS AND TRANSPORTATION COMMISSION
105 WEST CAPITOL
JEFFERSON CITY, MO 65102
1-888-ASK-MODOT (1-888-275-6636)

CROSS SECTION SHEET
ROUTE 60 / EAST APPROACH FR 1100
SHEET 7 OF 9

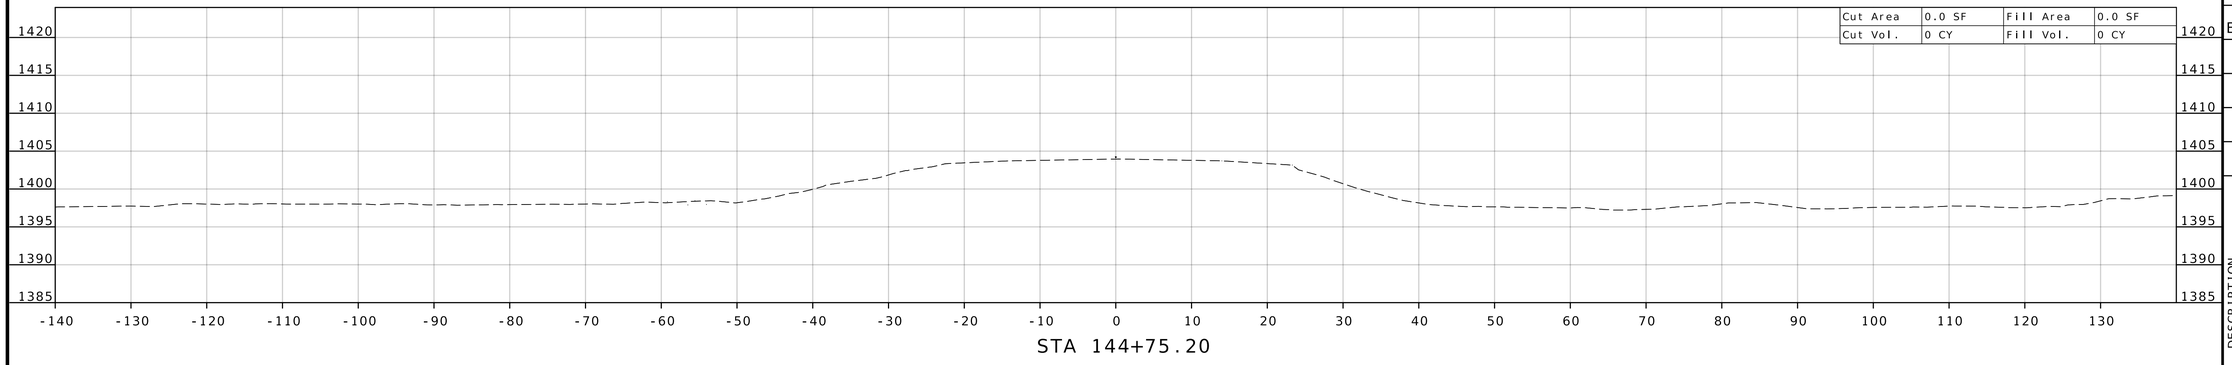


STA 144+75.20

DE_RTE60_FR1100

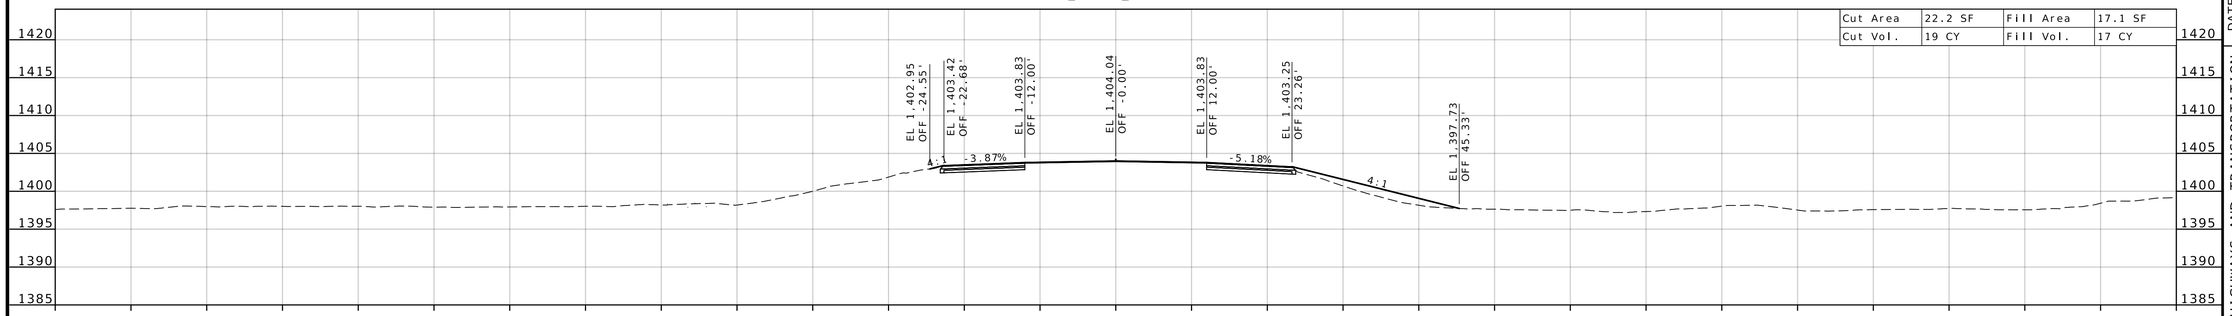

STA 144+74.80

DE_RTE60_FR1100

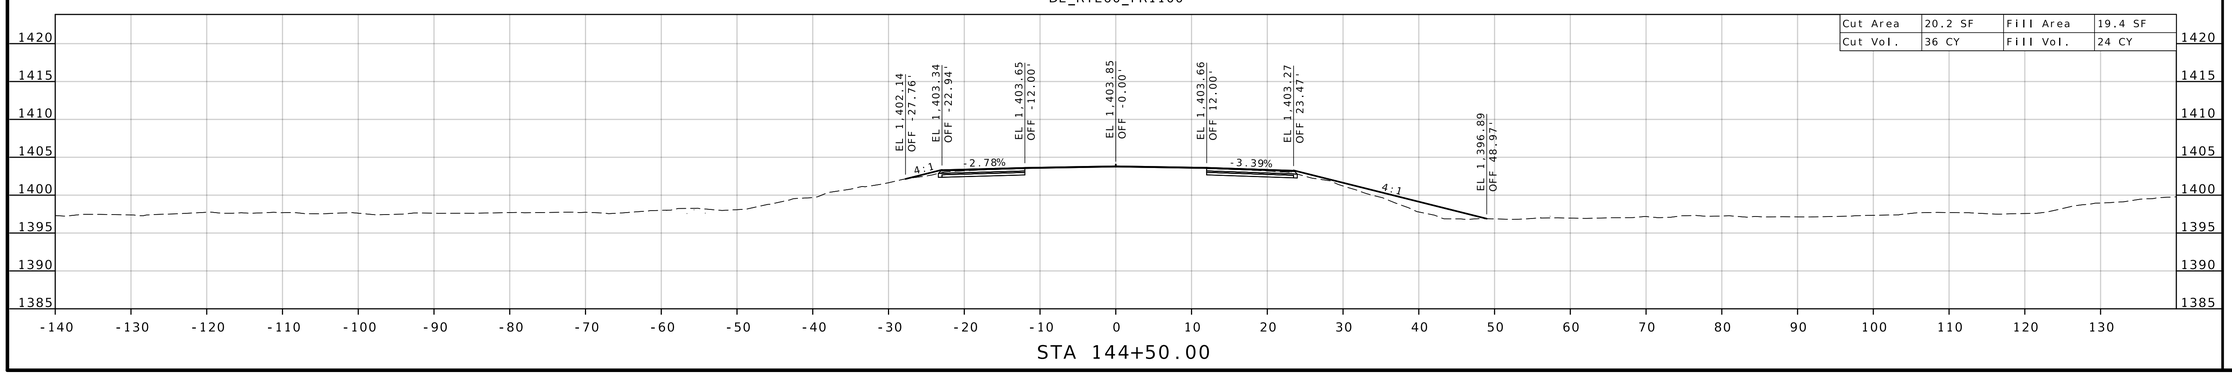

STA 144+50.00

STATE OF MISSOURI
DARRELL RAY COOK
NUMBER PE-2005000971
PROFESSIONAL ENGINEER

Darrell R Cook
07/27/2026 20:12:42
DARRELL RAY COOK - CIVIL
MO-PE-2005000971

DATE PREPARED
5/28/2026

ROUTE	STATE
60	MO
DISTRICT	SHEET NO.
SW	17

COUNTY
BARRY/LAWRENCE

JOB NO.
JSR0021

CONTRACT ID.

PROJECT NO.


BRIDGE NO.

DESCRIPTION	DATE


MISSOURI HIGHWAYS AND TRANSPORTATION COMMISSION

105 WEST CAPITOL
JEFFERSON CITY, MO 65102
1-888-ASK-MODOT (1-888-275-6636)

CROSS SECTION SHEET
ROUTE 60 / EAST APPROACH FR 1100
SHEET 8 OF 9

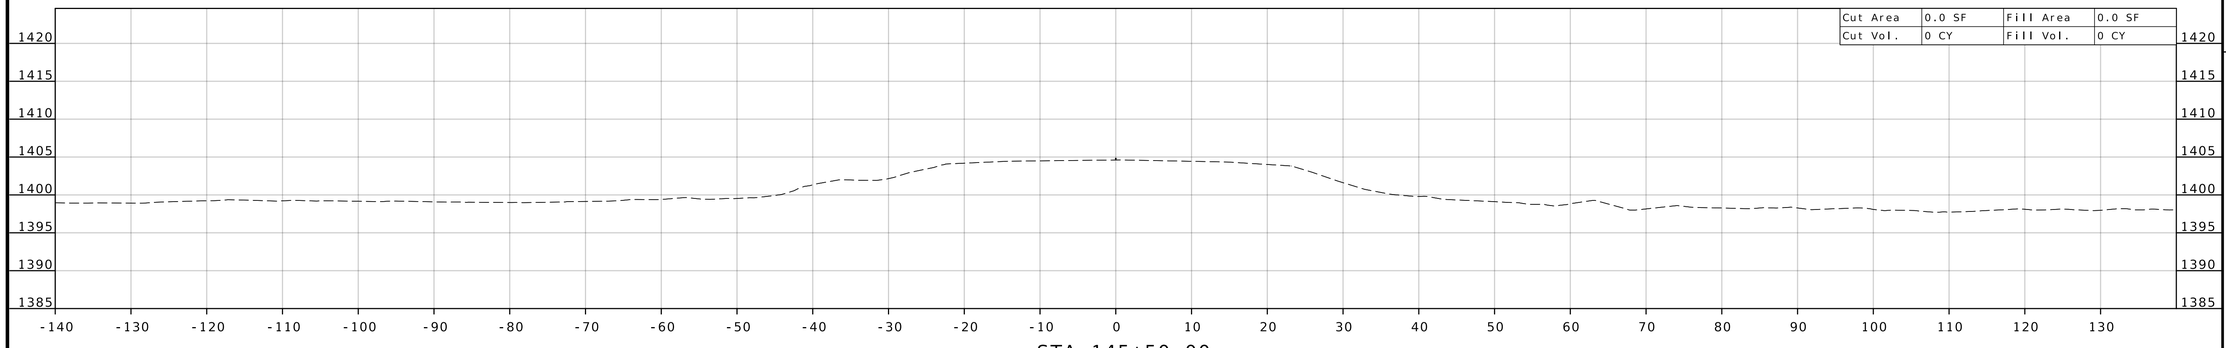

STA 145+50.00

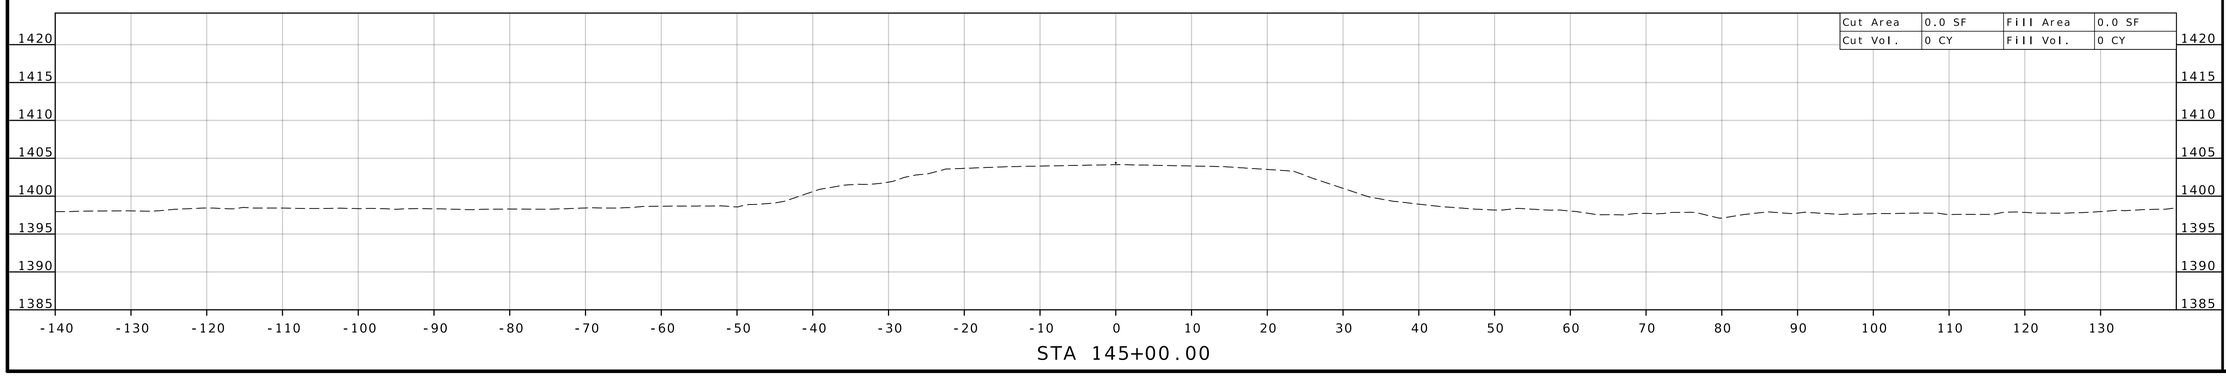

STA 145+00.00

STATE OF MISSOURI
DARRELL RAY COOK
NUMBER PE-2005000971
PROFESSIONAL ENGINEER

Darrell R Cook
07/27/2026 20:12:43
DARRELL RAY COOK - CIVIL
MO-PE-2005000971

DATE PREPARED
5/28/2026

ROUTE	STATE
60	MO
DISTRICT	SHEET NO.
SW	18

COUNTY
BARRY/LAWRENCE

JOB NO.
JSR0021

CONTRACT ID.

PROJECT NO.


BRIDGE NO.

DESCRIPTION	DATE


MISSOURI HIGHWAYS AND TRANSPORTATION COMMISSION

105 WEST CAPITOL
JEFFERSON CITY, MO 65102
1-888-ASK-MODOT (1-888-275-6636)


CROSS SECTION SHEET
ROUTE 60 / EAST APPROACH FR 1100
SHEET 9 OF 9

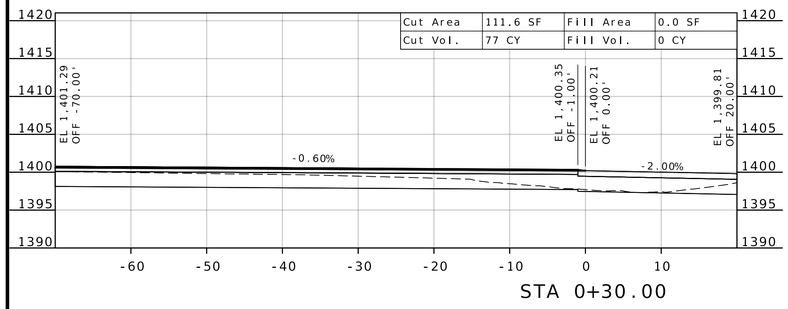


STA 0+30.00

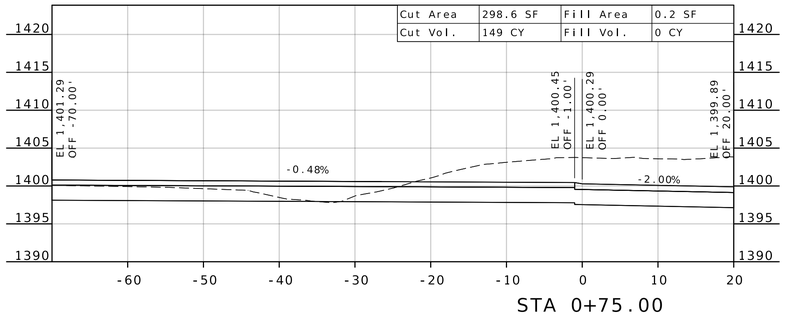


STA 0+75.00

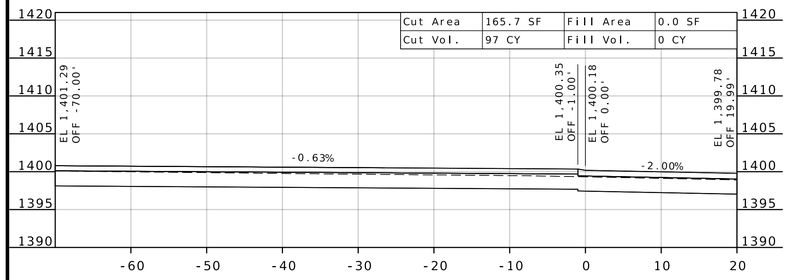


STA 0+15.00

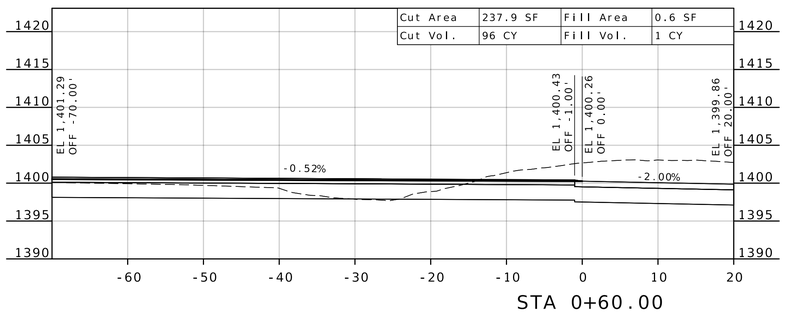

STA 0+60.00

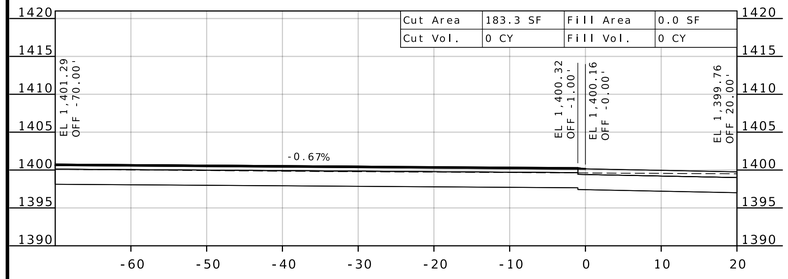

STA 0+00.01

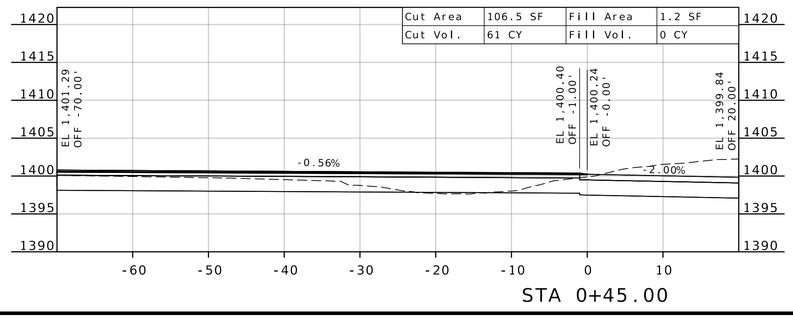

STA 0+45.00

STATE OF MISSOURI
DARRELL RAY COOK
NUMBER PE-2005000971
PROFESSIONAL ENGINEER
Darrell R Cook
07/27/2026 20:12:43
DARRELL RAY COOK - CIVIL
MO-PE-2005000971

DATE PREPARED
5/27/2026

ROUTE	STATE
60	MO
DISTRICT	SHEET NO.
SW	19

COUNTY
BARRY / LAWRENCE

JOB NO.
JSR0021

CONTRACT ID.


PROJECT NO.

BRIDGE NO.


DESCRIPTION	DATE

MISSOURI HIGHWAYS AND TRANSPORTATION COMMISSION
105 WEST CAPITOL
JEFFERSON CITY, MO 65102
1-888-ASK-MODOT (1-888-275-6636)


CROSS SECTION SHEET
ROUTE 60/FR1100 - ROUNDABOUT
SHEET 1 OF 6

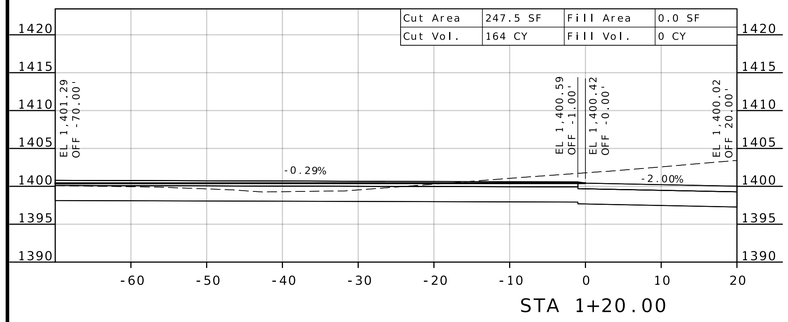


STA 1+20.00

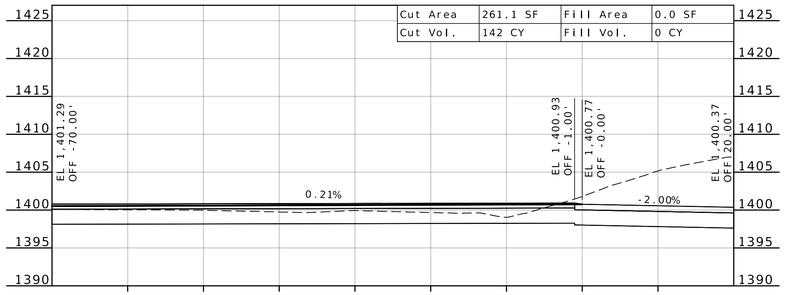


STA 1+65.00

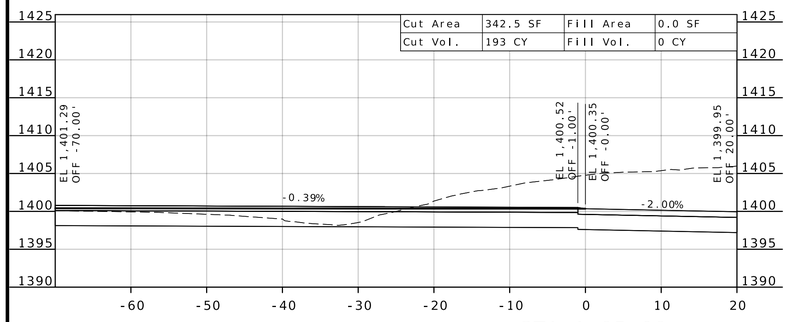


STA 1+05.00

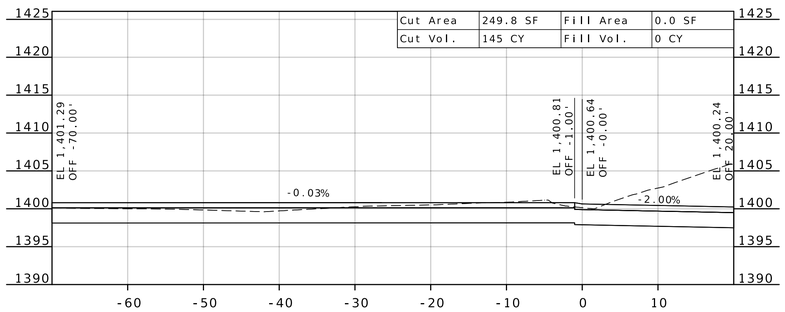

STA 1+50.00

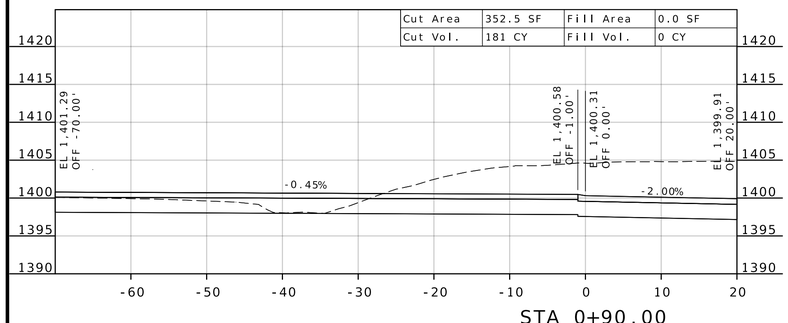

STA 0+90.00

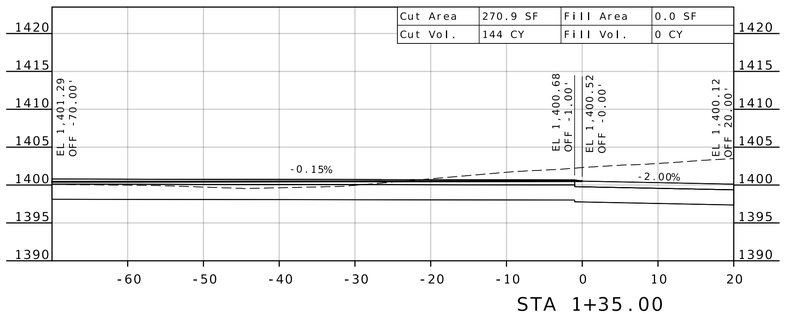

STA 1+35.00

STATE OF MISSOURI
DARRELL RAY COOK
NUMBER PE-2005000971
PROFESSIONAL ENGINEER

Darrell R Cook
07/27/2026 20:12:43
DARRELL RAY COOK - CIVIL
MO-PE-2005000971

DATE PREPARED
5/27/2026

ROUTE	STATE
60	MO
DISTRICT	SHEET NO.
SW	20

COUNTY
BARRY / LAWRENCE

JOB NO.
JSR0021

CONTRACT ID.

PROJECT NO.


BRIDGE NO.

DESCRIPTION	DATE


MISSOURI HIGHWAYS AND TRANSPORTATION COMMISSION

105 WEST CAPITOL
JEFFERSON CITY, MO 65102
1-888-ASK-MODOT (1-888-275-6636)


CROSS SECTION SHEET
ROUTE 60/FR1100 - ROUNDABOUT
SHEET 2 OF 6

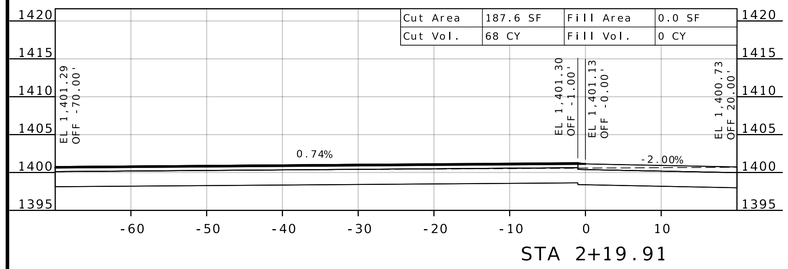


STA 2+19.91

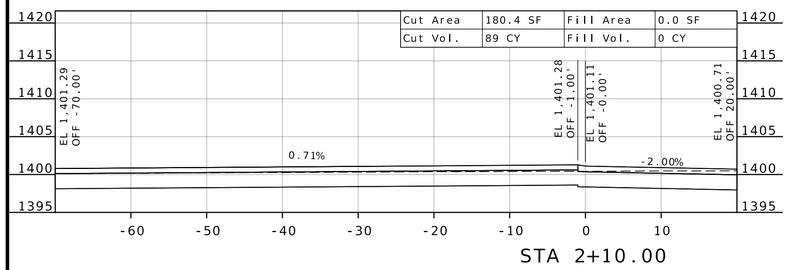


STA 2+10.00

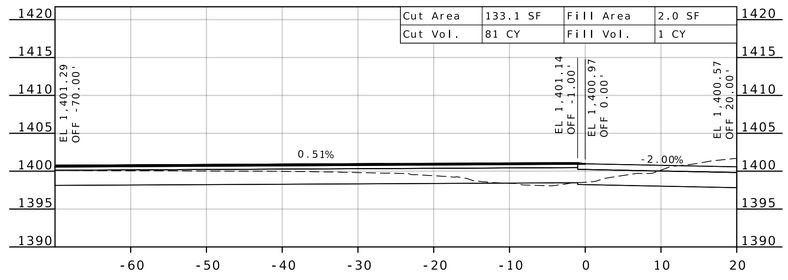


STA 2+55.00

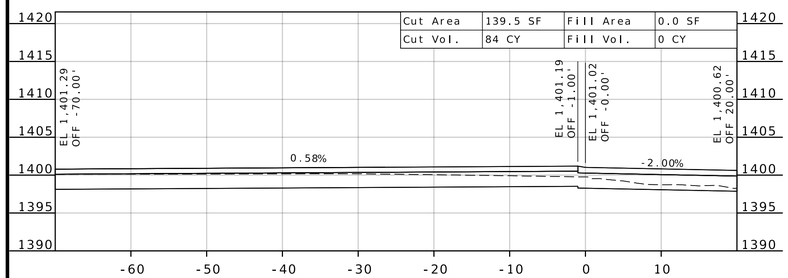


STA 1+95.00

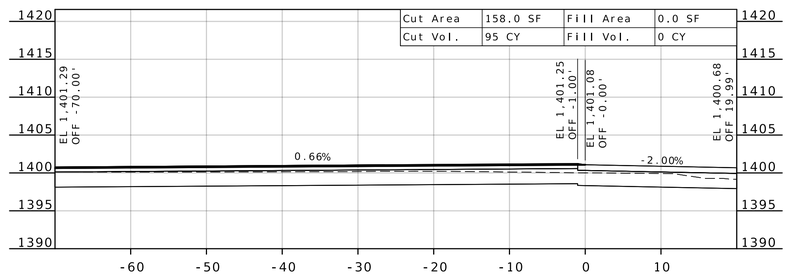

STA 2+40.00

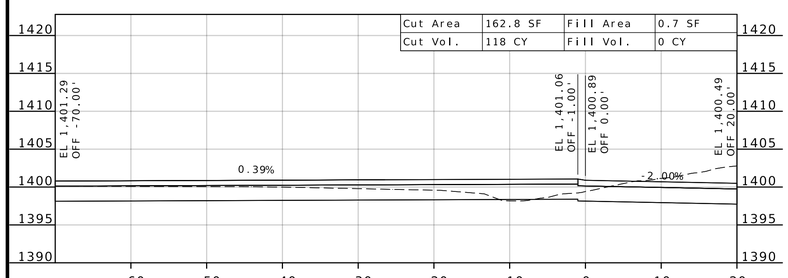

STA 1+80.00

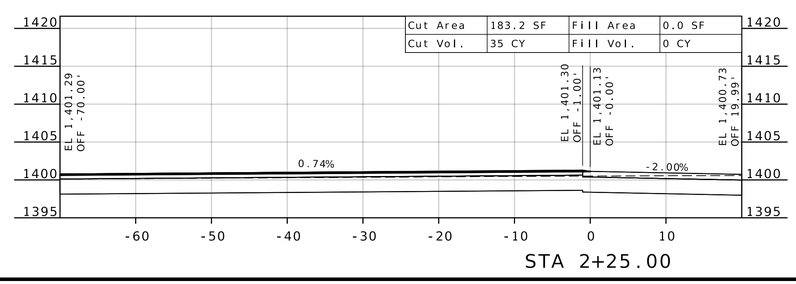

STA 2+25.00

STATE OF MISSOURI
DARRELL RAY COOK
NUMBER PE-2005000971
PROFESSIONAL ENGINEER
Darrell R Cook
07/27/2026 20:12:43
DARRELL RAY COOK - CIVIL
MO-PE-2005000971

DATE PREPARED
5/27/2026

ROUTE	STATE
60	MO
DISTRICT	SHEET NO.
SW	21

COUNTY
BARRY / LAWRENCE

JOB NO.
JSR0021

CONTRACT ID.


PROJECT NO.

BRIDGE NO.


DATE	DESCRIPTION

MISSOURI HIGHWAYS AND TRANSPORTATION COMMISSION
105 WEST CAPITOL
JEFFERSON CITY, MO 65102
1-888-ASK-MODOT (1-888-275-6636)


CROSS SECTION SHEET
ROUTE 60/FR1100 - ROUNDABOUT
SHEET 3 OF 6

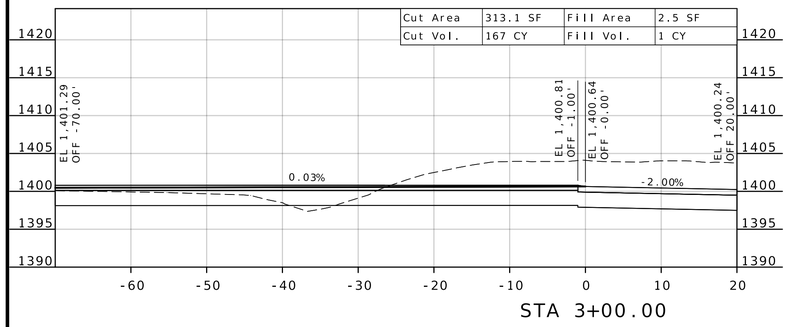


STA 3+00.00

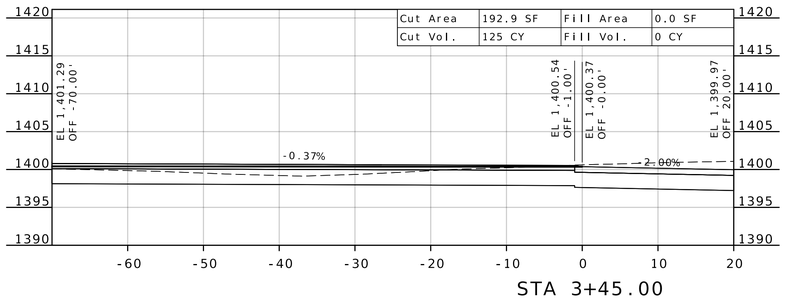


STA 3+45.00

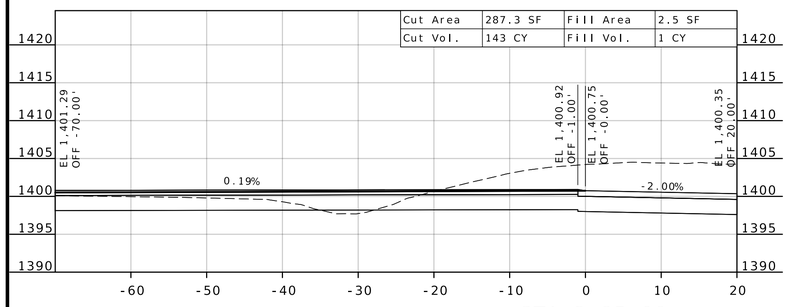


STA 2+85.00

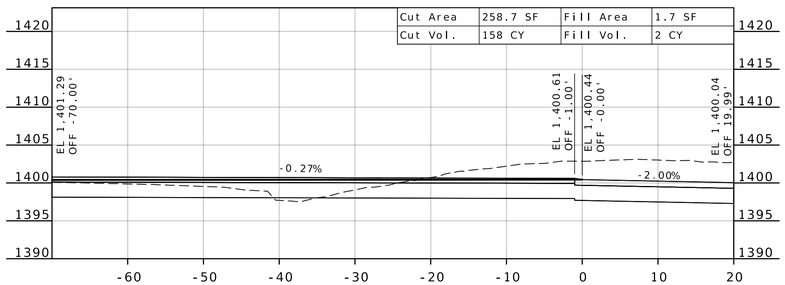

STA 3+30.00

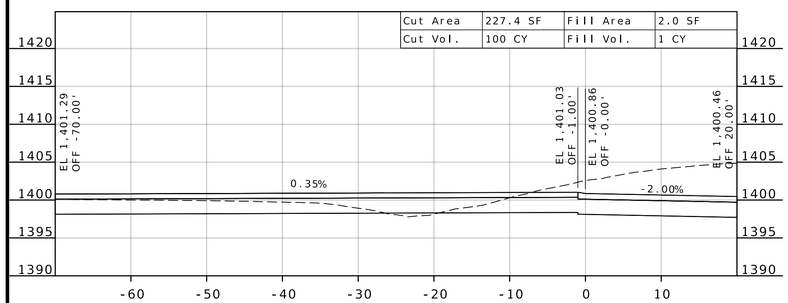

STA 2+70.00

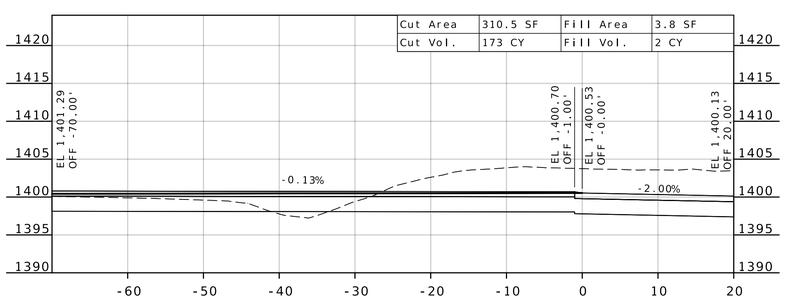

STA 3+15.00

STATE OF MISSOURI
DARRELL RAY COOK
NUMBER PE-2005000971
PROFESSIONAL ENGINEER

Darrell R Cook
07/27/2026 20:12:43
DARRELL RAY COOK - CIVIL
MO-PE-2005000971

DATE PREPARED
5/27/2026

ROUTE	STATE
60	MO
DISTRICT	SHEET NO.
SW	22

COUNTY
BARRY / LAWRENCE

JOB NO.
JSR0021

CONTRACT ID.

PROJECT NO.


BRIDGE NO.

DESCRIPTION	DATE


MISSOURI HIGHWAYS AND TRANSPORTATION COMMISSION

105 WEST CAPITOL
JEFFERSON CITY, MO 65102
1-888-ASK-MODOT (1-888-275-6636)


CROSS SECTION SHEET
ROUTE 60/FR1100 - ROUNDABOUT
SHEET 4 OF 6

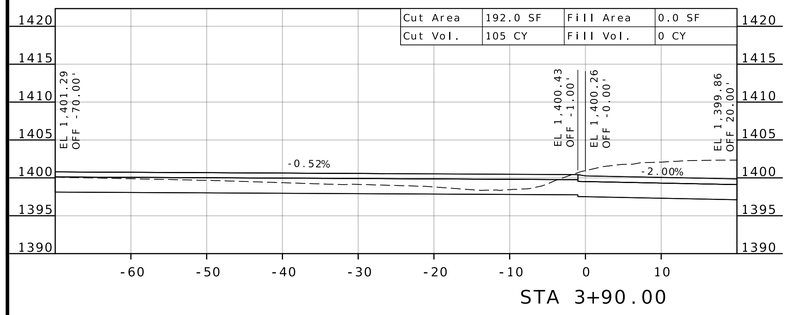


STA 3+90.00

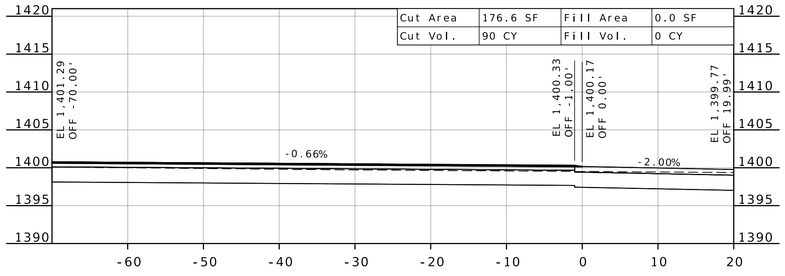


STA 4+35.00

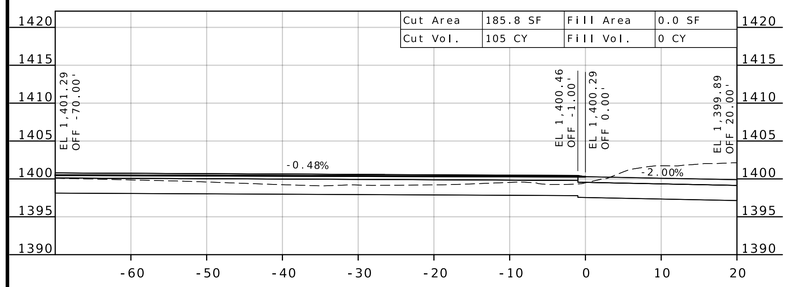


STA 3+75.00

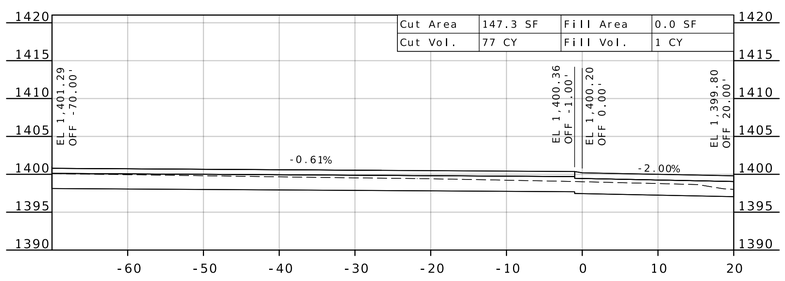

STA 4+20.00

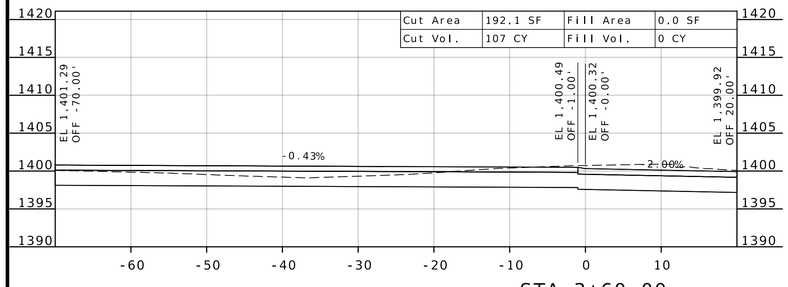

STA 3+60.00

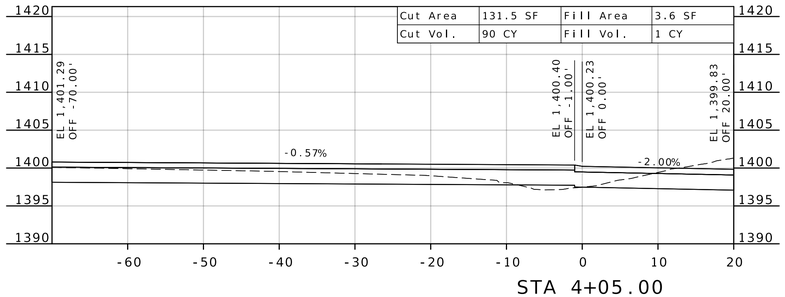

STA 4+05.00

STATE OF MISSOURI
DARRELL RAY COOK
NUMBER PE-2005000971
PROFESSIONAL ENGINEER
Darrell R Cook
07/27/2026 20:12:43
DARRELL RAY COOK - CIVIL
MO-PE-2005000971

DATE PREPARED
5/27/2026

ROUTE	STATE
60	MO
DISTRICT	SHEET NO.
SW	23

COUNTY
BARRY / LAWRENCE

JOB NO.
JSR0021

CONTRACT ID.


PROJECT NO.

BRIDGE NO.

DESCRIPTION	DATE

MISSOURI HIGHWAYS AND TRANSPORTATION COMMISSION
105 WEST CAPITOL
JEFFERSON CITY, MO 65102
1-888-ASK-MODOT (1-888-275-6636)

CROSS SECTION SHEET
ROUTE 60/FR1100 - ROUNDABOUT
SHEET 5 OF 6

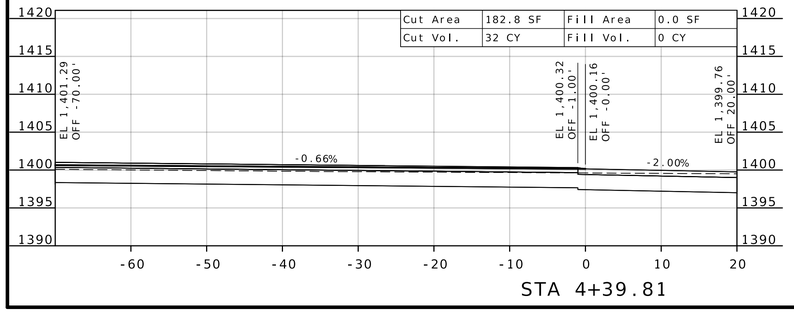

STA 4+39.81

STATE OF MISSOURI
DARRELL RAY COOK
NUMBER PE-2005000971
PROFESSIONAL ENGINEER

Darrell R Cook
07/27/2026 20:12:44
DARRELL RAY COOK - CIVIL
MO-PE-2005000971

DATE PREPARED
5/27/2026

ROUTE	STATE
60	MO
DISTRICT	SHEET NO.
SW	24

COUNTY
BARRY/LAWRENCE

JOB NO.
JSR0021

CONTRACT ID.

PROJECT NO.


BRIDGE NO.

DESCRIPTION	DATE


MISSOURI HIGHWAYS AND TRANSPORTATION COMMISSION

105 WEST CAPITOL
JEFFERSON CITY, MO 65102
1-888-ASK-MODOT (1-888-275-6636)


CROSS SECTION SHEET
ROUTE 60/FR1100 - ROUNDABOUT
SHEET 6 OF 6

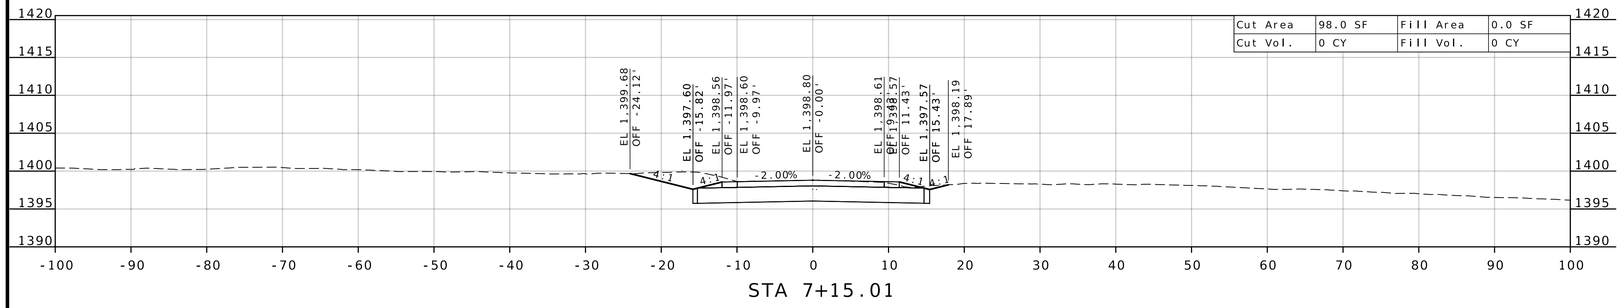


STA 7+15.01

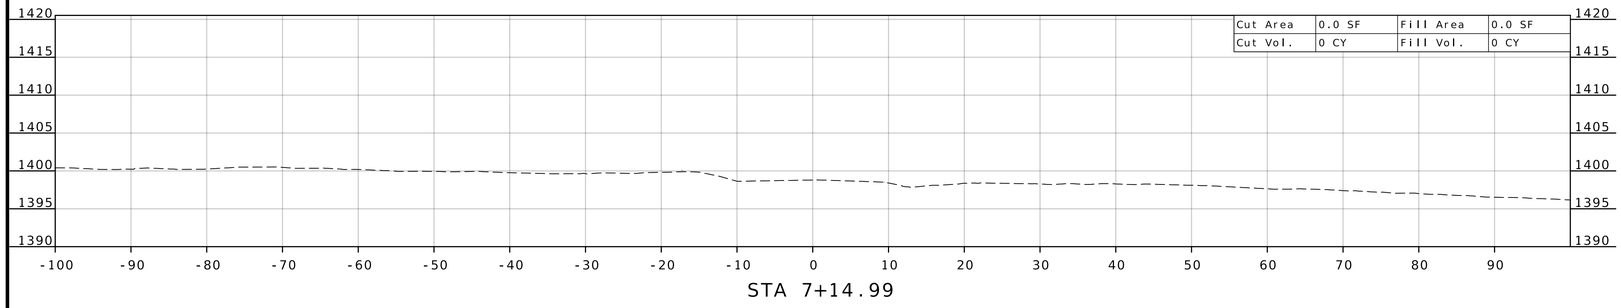

STA 7+14.99

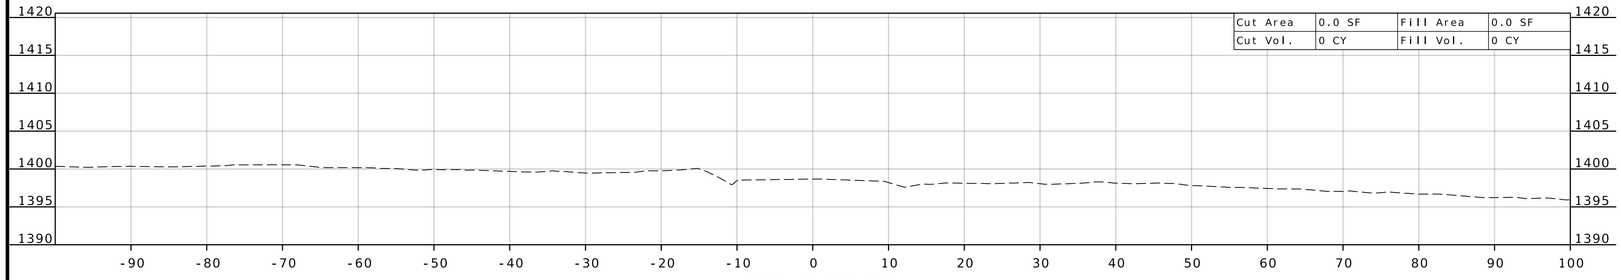

STA 7+00.00

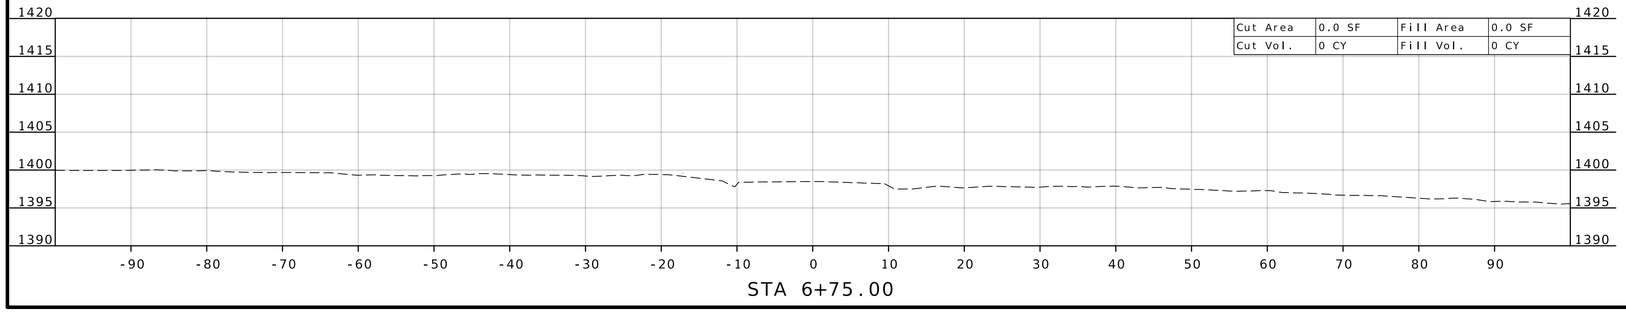

STA 6+75.00

STATE OF MISSOURI
DARRELL RAY COOK
NUMBER PE-2005000971
PROFESSIONAL ENGINEER

Darrell R Cook
07/27/2026 20:12:44
DARRELL RAY COOK - CIVIL
MO-PE-2005000971

DATE PREPARED
5/27/2026

ROUTE	STATE
60	MO
DISTRICT	SHEET NO.
SW	25

COUNTY
BARRY / LAWRENCE

JOB NO.
JSR0021

CONTRACT ID.

PROJECT NO.


BRIDGE NO.


DATE	DESCRIPTION


MISSOURI HIGHWAYS AND TRANSPORTATION COMMISSION

105 WEST CAPITOL
JEFFERSON CITY, MO 65102
1-888-ASK-MODOT (1-888-275-6636)

CROSS SECTION SHEET
ROUTE 60 / FR1100 - NORTH APPROACH
SHEET 1 OF 5

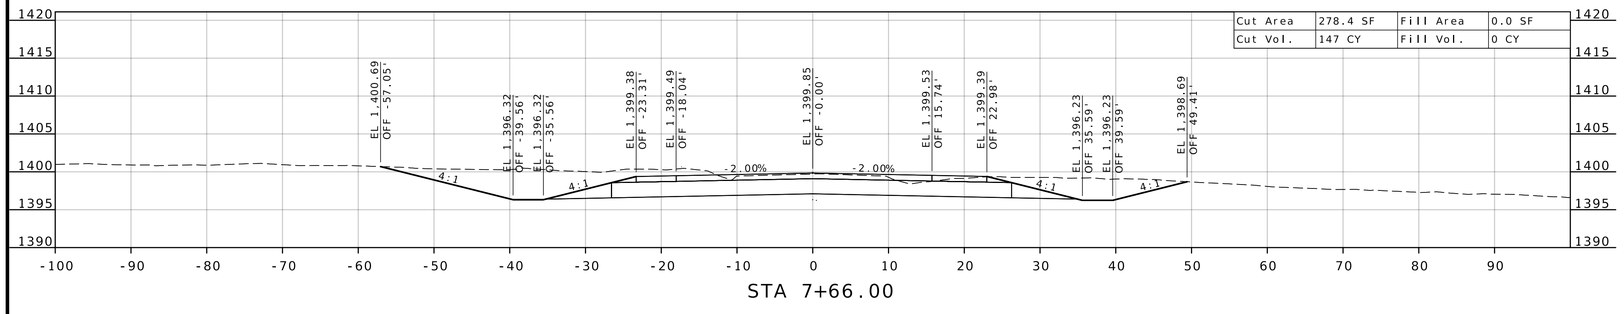

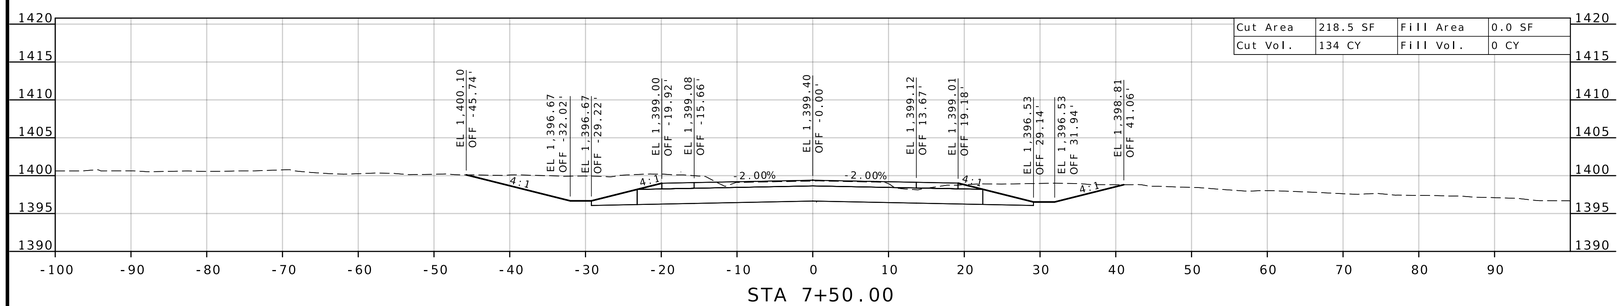

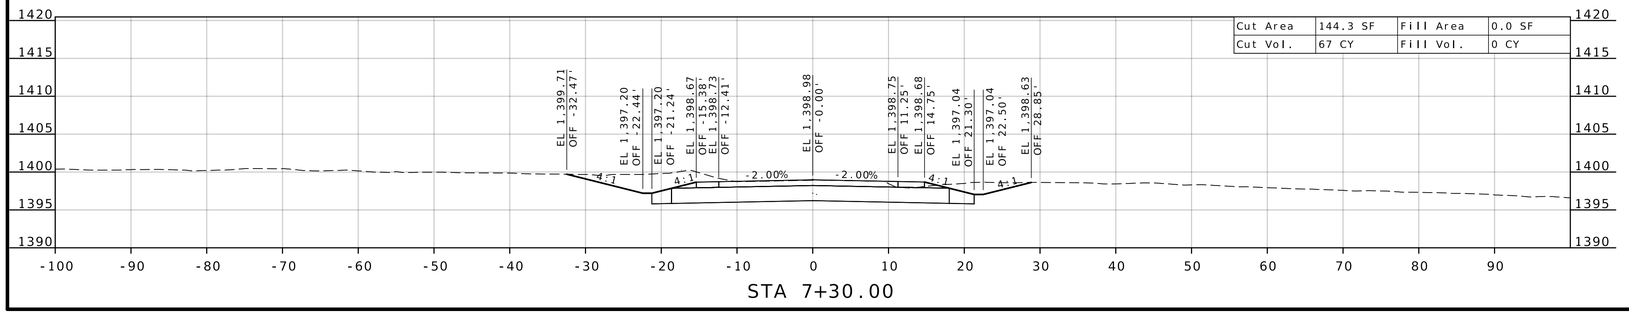

STATE OF MISSOURI
DARRELL RAY COOK
NUMBER PE-2005000971
PROFESSIONAL ENGINEER
Darrell R Cook
07/27/2026 20:12:44
DARRELL RAY COOK - CIVIL
MO-PE-2005000971

DATE PREPARED
5/27/2026

ROUTE	STATE
60	MO
DISTRICT	SHEET NO.
SW	26

COUNTY
BARRY / LAWRENCE

JOB NO.
JSR0021

CONTRACT ID.


PROJECT NO.

BRIDGE NO.


DATE	DESCRIPTION

MISSOURI HIGHWAYS AND TRANSPORTATION COMMISSION
105 WEST CAPITOL
JEFFERSON CITY, MO 65102
1-888-ASK-MODOT (1-888-275-6636)


CROSS SECTION SHEET
ROUTE 60 / FR1100 - NORTH APPROACH
SHEET 2 OF 5

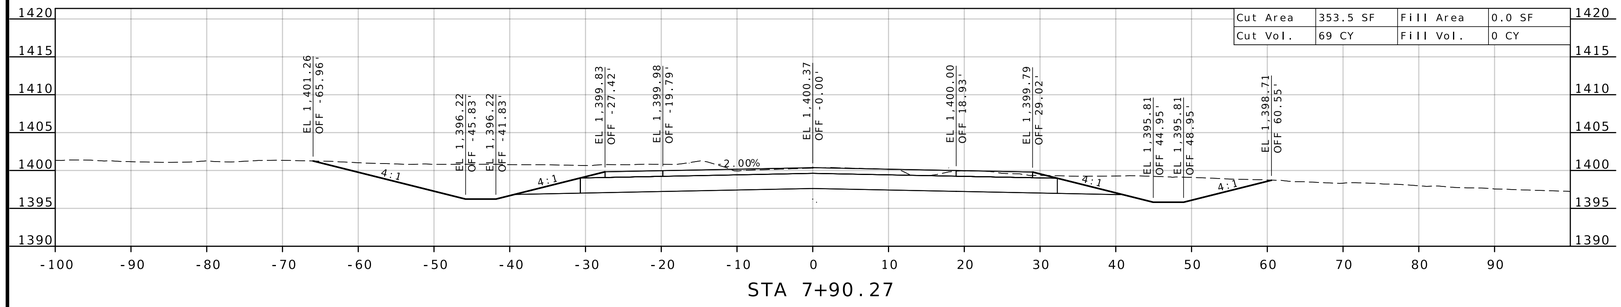

STA 7+90.27

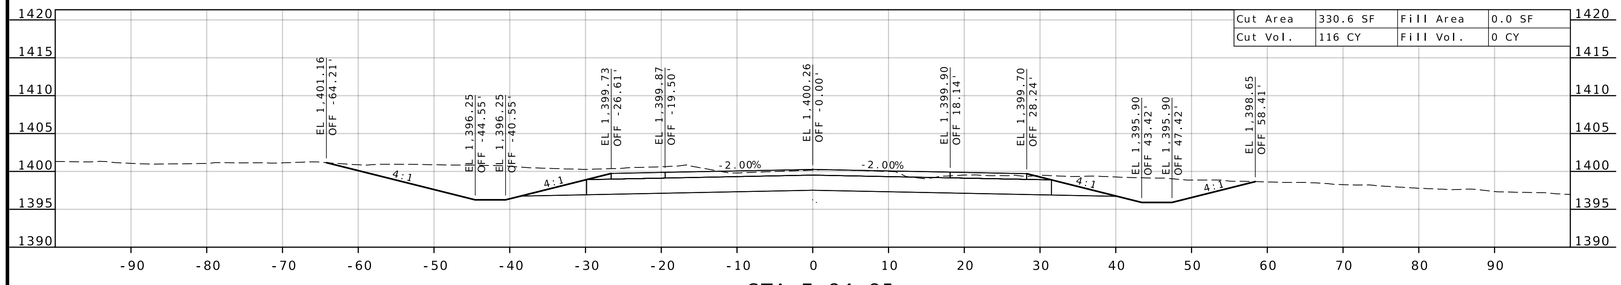

STA 7+84.85

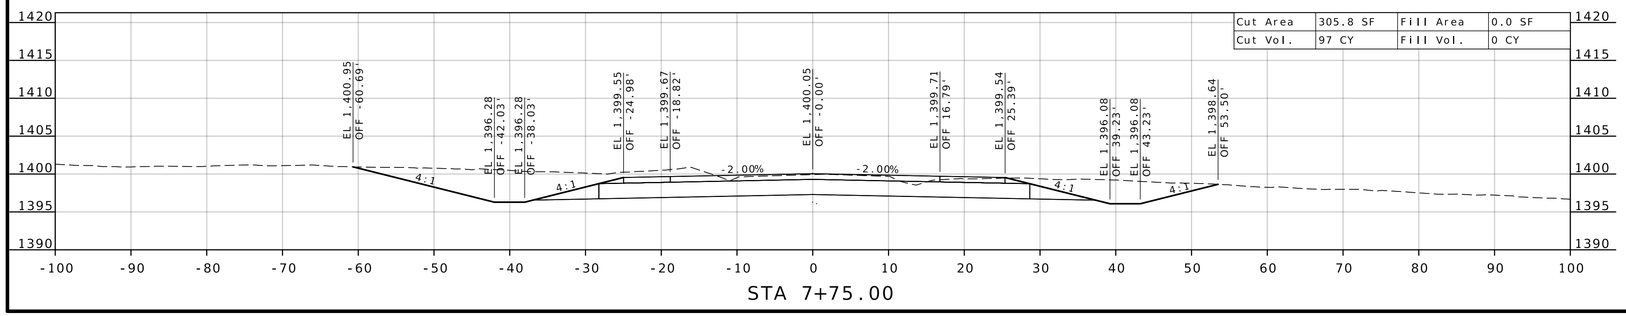

STA 7+75.00

STATE OF MISSOURI
DARRELL RAY COOK
NUMBER PE-2005000971
PROFESSIONAL ENGINEER

Darrell R Cook
07/27/2026 20:12:44
DARRELL RAY COOK - CIVIL
MO-PE-2005000971

DATE PREPARED
5/27/2026

ROUTE	STATE
60	MO
DISTRICT	SHEET NO.
SW	27

COUNTY
BARRY / LAWRENCE

JOB NO.
JSR0021

CONTRACT ID.

PROJECT NO.


BRIDGE NO.

DATE	DESCRIPTION


MISSOURI HIGHWAYS AND TRANSPORTATION COMMISSION

105 WEST CAPITOL
JEFFERSON CITY, MO 65102
1-888-ASK-MODOT (1-888-275-6636)


CROSS SECTION SHEET
ROUTE 60 / FR1100 - NORTH APPROACH
SHEET 3 OF 5

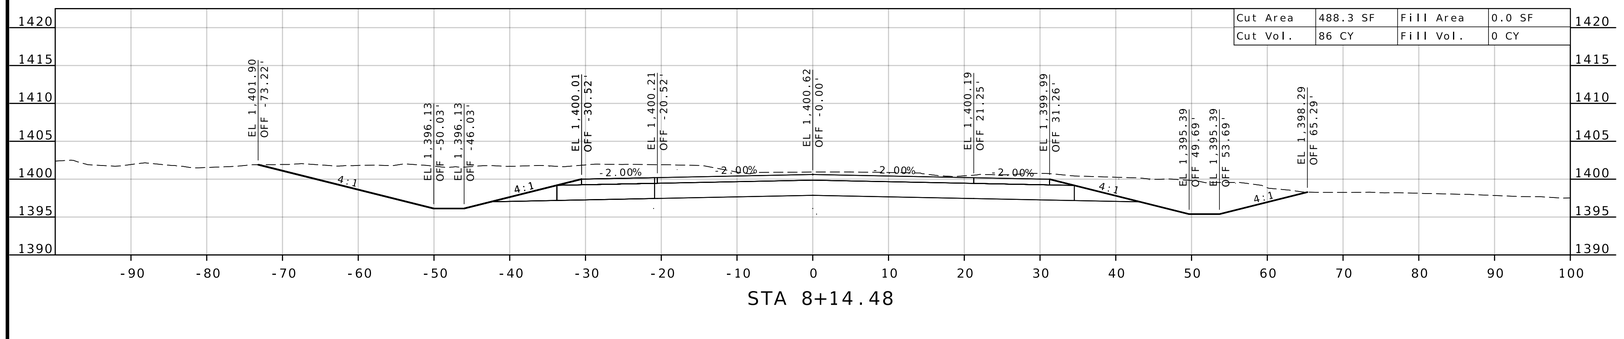

STA 8+14.48

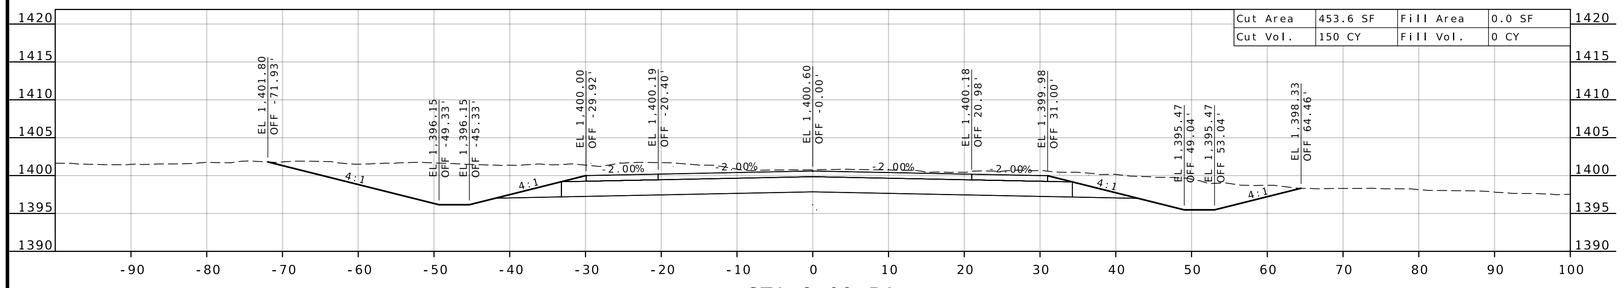

STA 8+09.54

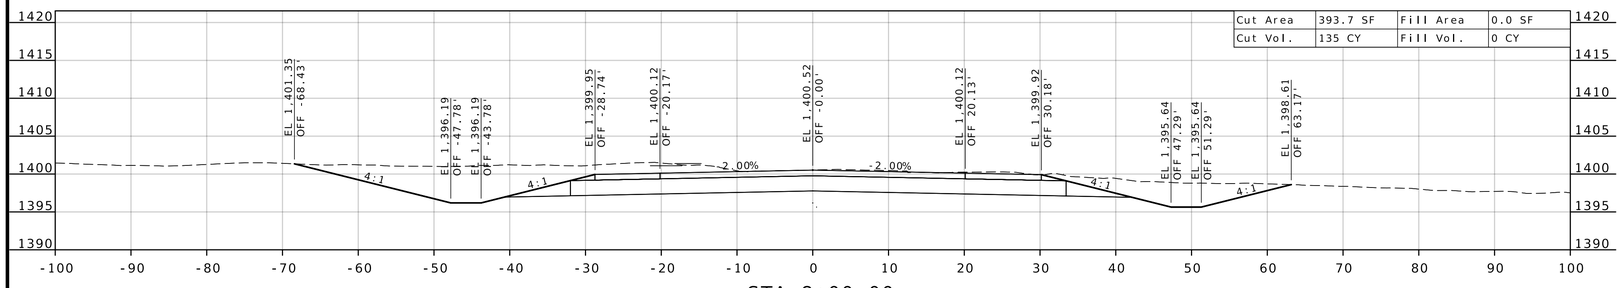

STA 8+00.00

STATE OF MISSOURI
DARRELL RAY COOK
NUMBER PE-2005000971
PROFESSIONAL ENGINEER

Darrell R Cook
07/27/2026 20:12:44
DARRELL RAY COOK - CIVIL
MO-PE-2005000971

DATE PREPARED
5/27/2026

ROUTE	STATE
60	MO
DISTRICT	SHEET NO.
SW	28

COUNTY
BARRY / LAWRENCE

JOB NO.
JSR0021

CONTRACT ID.

PROJECT NO.


BRIDGE NO.

DESCRIPTION	DATE


MISSOURI HIGHWAYS AND TRANSPORTATION COMMISSION

105 WEST CAPITOL
JEFFERSON CITY, MO 65102
1-888-ASK-MODOT (1-888-275-6636)


CROSS SECTION SHEET
ROUTE 60 / FR1100 - NORTH APPROACH
SHEET 4 OF 5

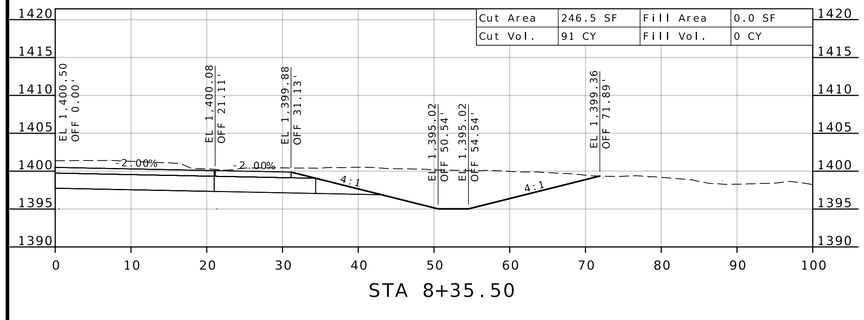

STA 8+35.50

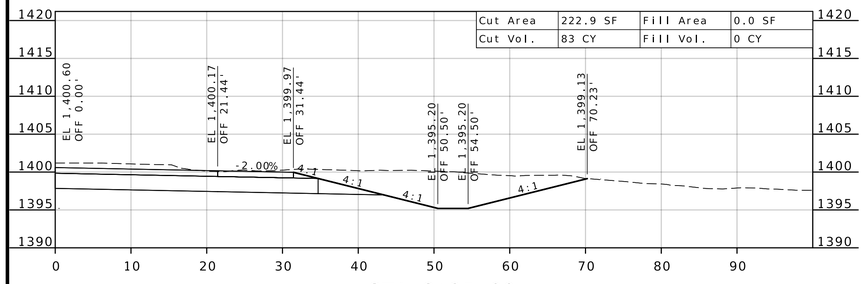

STA 8+25.00

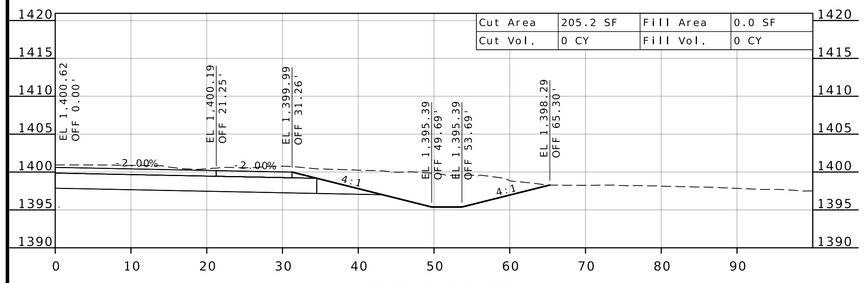

STA 8+14.50

STATE OF MISSOURI
DARRELL RAY COOK
NUMBER PE-2005000971
PROFESSIONAL ENGINEER
Darrell R Cook
07/27/2026 20:12:45
DARRELL RAY COOK - CIVIL
MO-PE-2005000971

DATE PREPARED
5/27/2026

ROUTE	STATE
60	MO
DISTRICT	SHEET NO.
SW	29

COUNTY
BARRY/LAWRENCE

JOB NO.
JSR0021

CONTRACT ID.


PROJECT NO.

BRIDGE NO.


DESCRIPTION	DATE

MISSOURI HIGHWAYS AND TRANSPORTATION COMMISSION
105 WEST CAPITOL
JEFFERSON CITY, MO 65102
1-888-ASK-MODOT (1-888-275-6636)


CROSS SECTION SHEET
ROUTE 60 / FR1100 - NORTH APPROACH
SHEET 5 OF 5

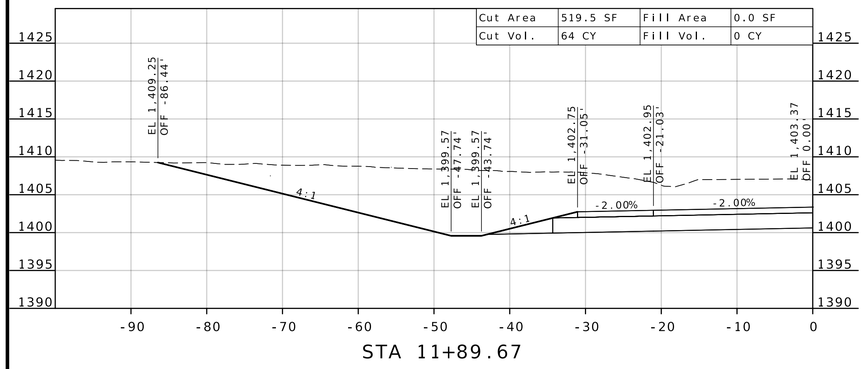

STA 11+89.67

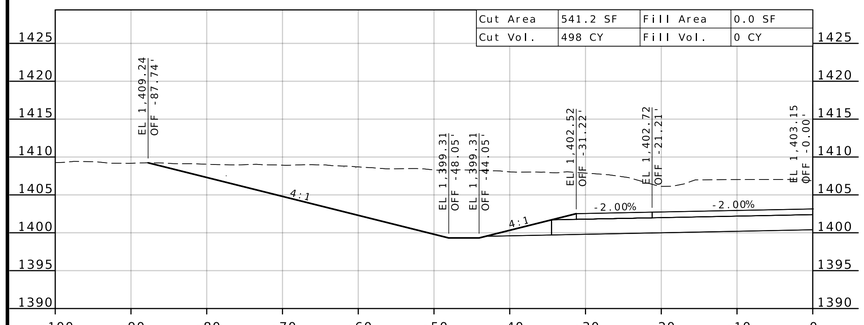

STA 11+86.43

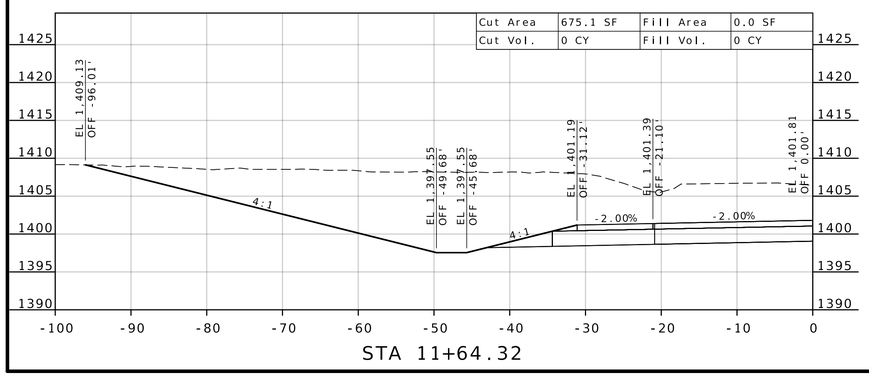

STA 11+64.32

STATE OF MISSOURI
DARRELL RAY COOK
NUMBER PE-2005000971
PROFESSIONAL ENGINEER
Darrell R Cook
07/27/2026 20:12:45
DARRELL RAY COOK - CIVIL
MO-PE-2005000971

DATE PREPARED
5/27/2026

ROUTE	STATE
60	MO
DISTRICT	SHEET NO.
SW	30

COUNTY
BARRY/LAWRENCE

JOB NO.
JSR0021

CONTRACT ID.


PROJECT NO.


BRIDGE NO.


DATE	DESCRIPTION

MISSOURI HIGHWAYS AND TRANSPORTATION COMMISSION
105 WEST CAPITOL
JEFFERSON CITY, MO 65102
1-888-ASK-MODOT (1-888-275-6636)

CROSS SECTION SHEET
ROUTE 60 / FR1100 - SOUTH APPROACH
SHEET 1 OF 5

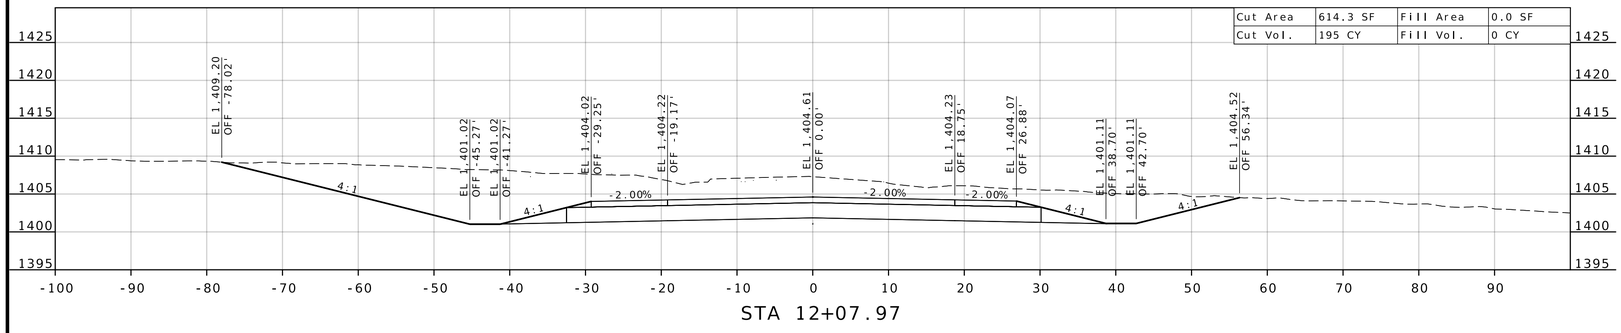

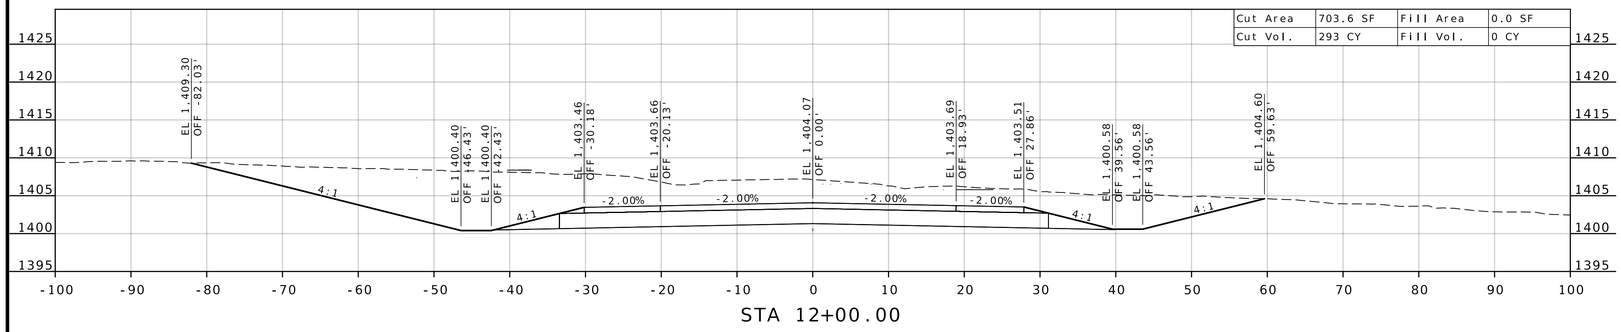

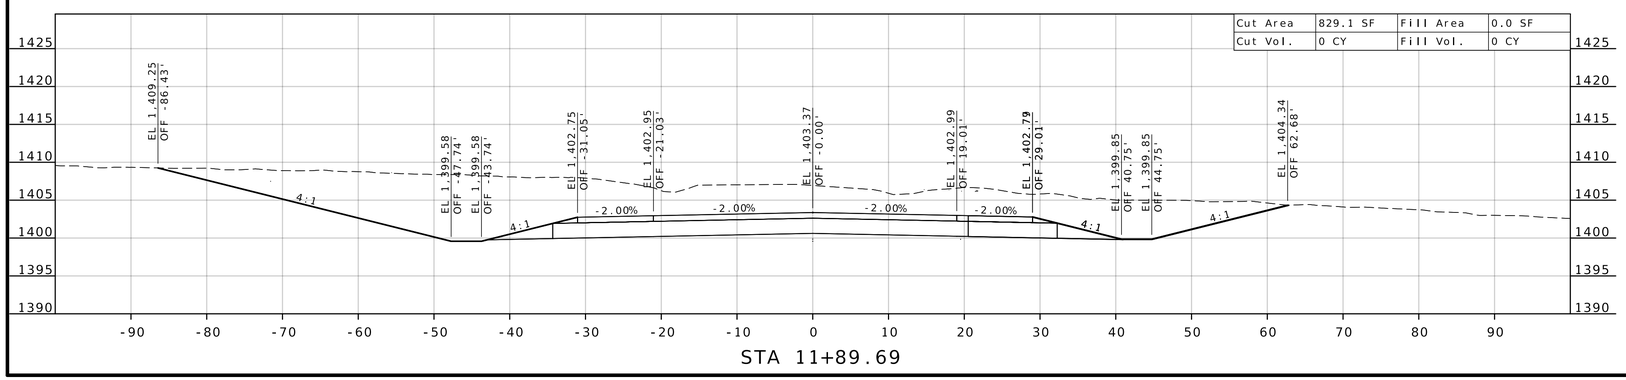

STATE OF MISSOURI
DARRELL RAY COOK
NUMBER PE-2005000971
PROFESSIONAL ENGINEER
Darrell R Cook
07/27/2026 20:12:45
DARRELL RAY COOK - CIVIL
MO-PE-2005000971

DATE PREPARED
5/27/2026

ROUTE	STATE
60	MO
DISTRICT	SHEET NO.
SW	31

COUNTY
BARRY / LAWRENCE

JOB NO.
JSR0021

CONTRACT ID.


PROJECT NO.

BRIDGE NO.

DATE	DESCRIPTION


MISSOURI HIGHWAYS AND TRANSPORTATION COMMISSION
105 WEST CAPITOL
JEFFERSON CITY, MO 65102
1-888-ASK-MODOT (1-888-275-6636)

CROSS SECTION SHEET
ROUTE 60 / FR1100 - SOUTH APPROACH
SHEET 2 OF 5

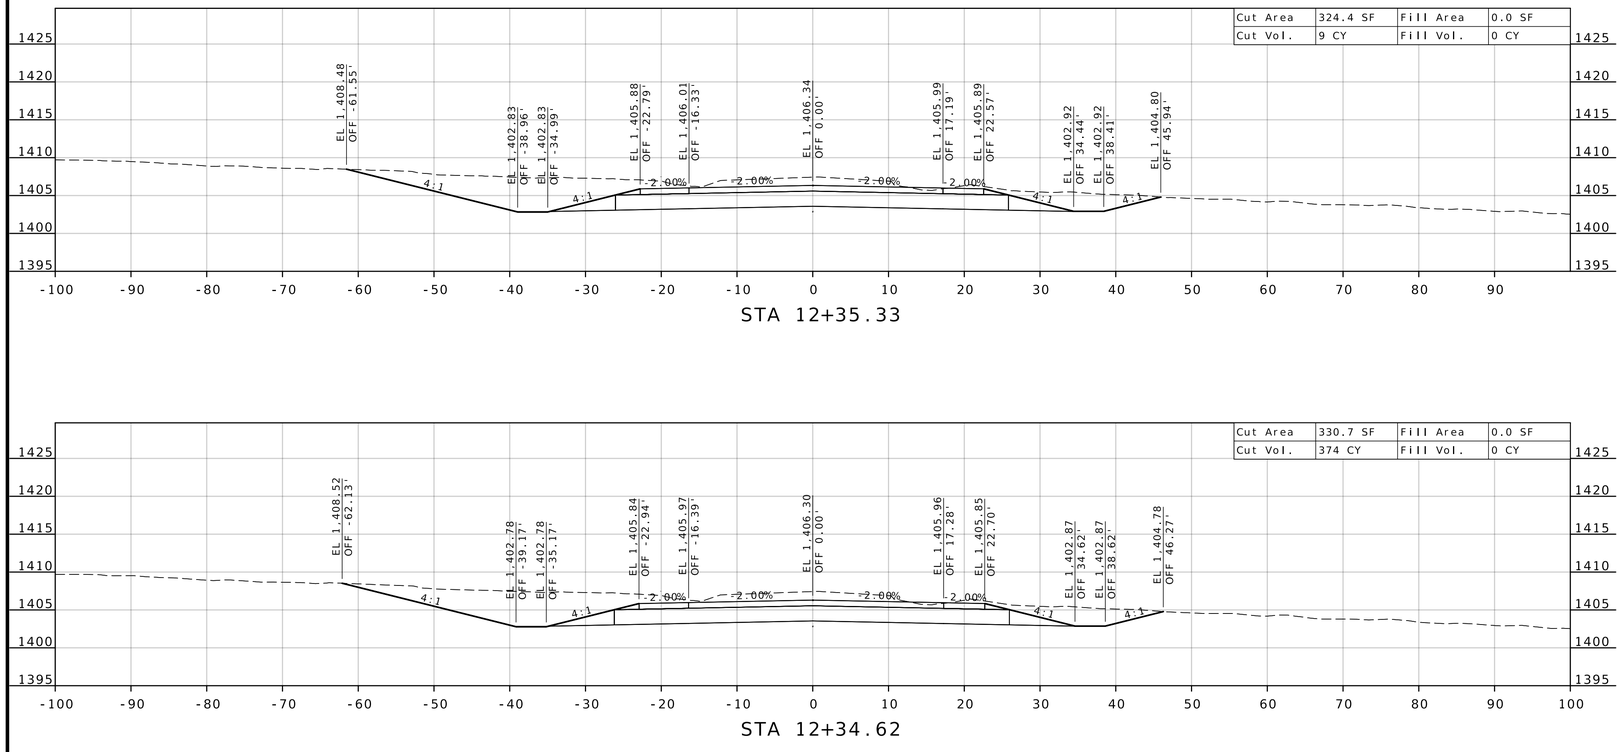

STA 12+35.33

STA 12+34.62

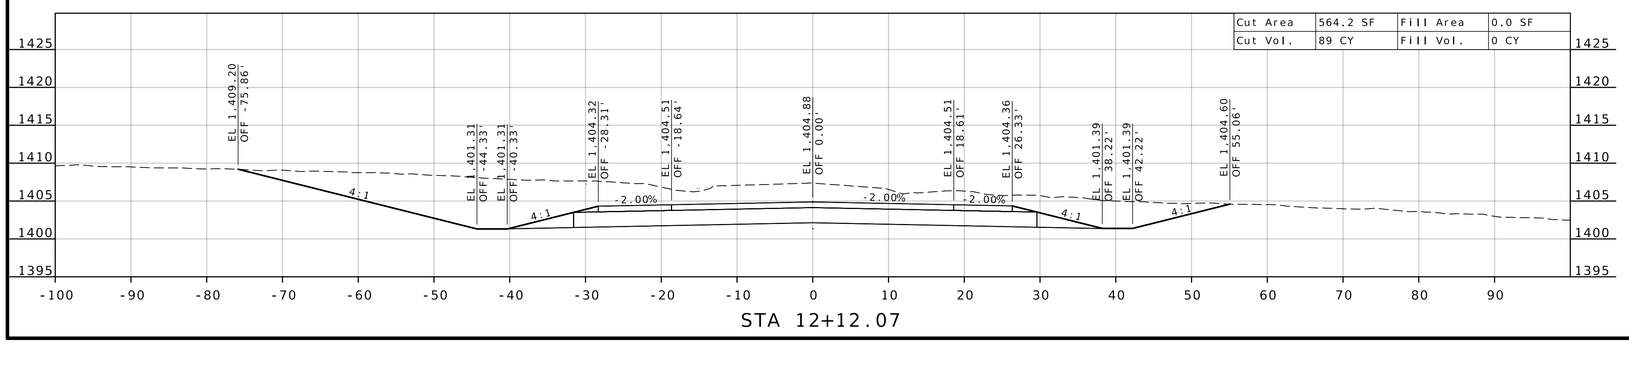

STA 12+12.07

STATE OF MISSOURI
DARRELL RAY COOK
NUMBER PE-2005000971
PROFESSIONAL ENGINEER

Darrell R Cook
07/27/2026 20:12:45
DARRELL RAY COOK - CIVIL
MO-PE-2005000971

DATE PREPARED
5/27/2026

ROUTE	STATE
60	MO
DISTRICT	SHEET NO.
SW	32

COUNTY
BARRY / LAWRENCE

JOB NO.
JSR0021

CONTRACT ID.

PROJECT NO.


BRIDGE NO.

DESCRIPTION	DATE


MISSOURI HIGHWAYS AND TRANSPORTATION COMMISSION

105 WEST CAPITOL
JEFFERSON CITY, MO 65102
1-888-ASK-MODOT (1-888-275-6636)


CROSS SECTION SHEET
ROUTE 60 / FR1100 - SOUTH APPROACH
SHEET 3 OF 5

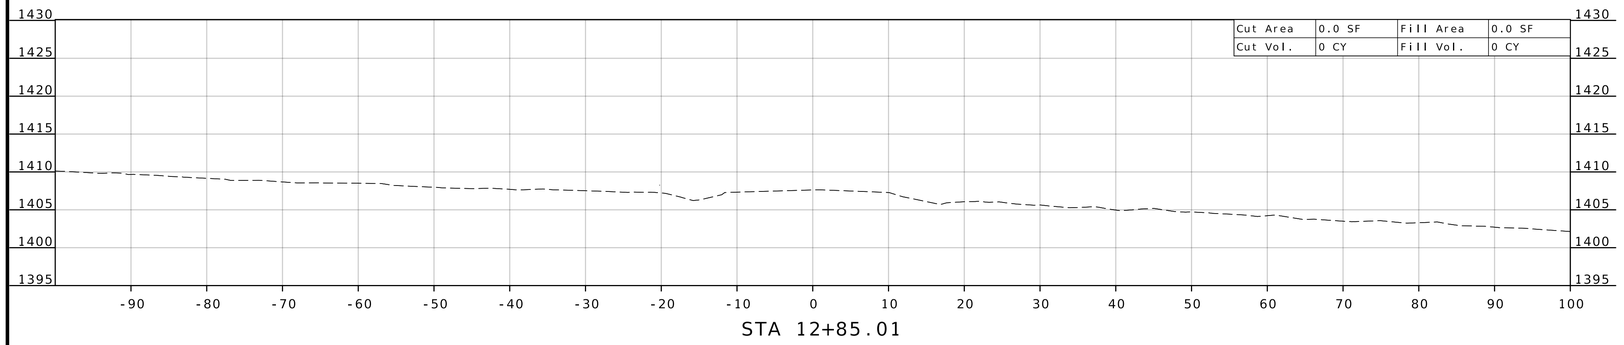

STA 12+85.01

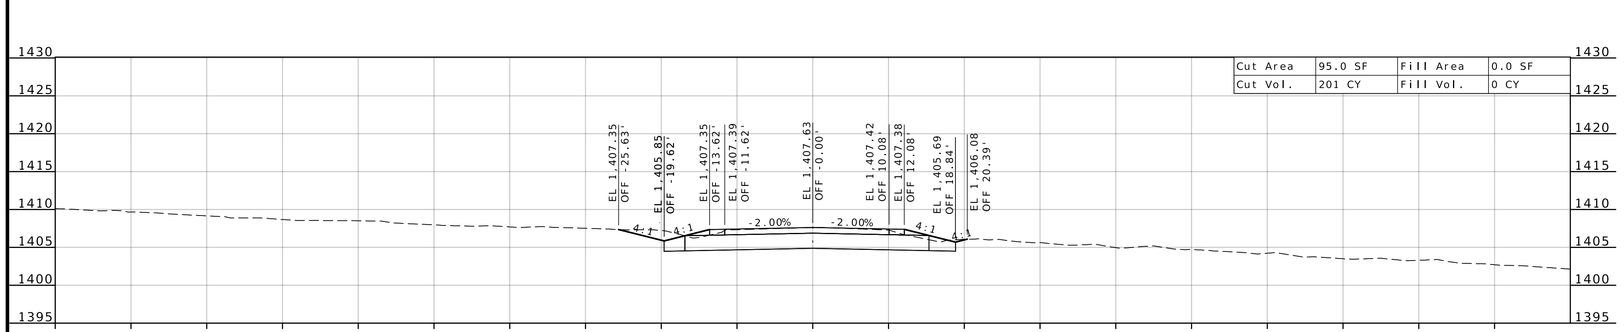

STA 12+84.99

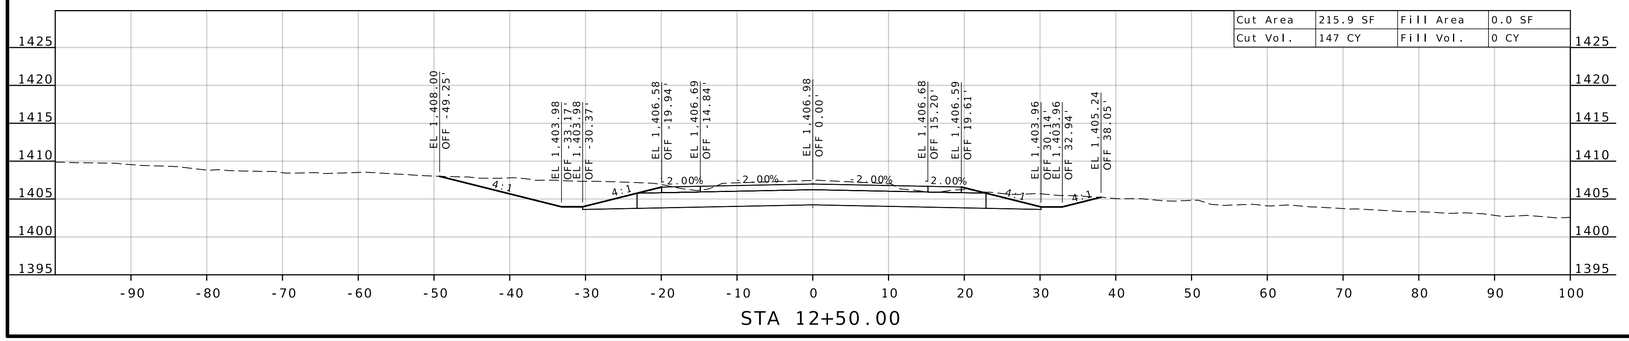

STA 12+50.00

STATE OF MISSOURI
DARRELL RAY COOK
NUMBER PE-2005000971
PROFESSIONAL ENGINEER
Darrell R Cook
07/27/2026 20:12:45
DARRELL RAY COOK - CIVIL
MO-PE-2005000971

DATE PREPARED
5/27/2026

ROUTE	STATE
60	MO
DISTRICT	SHEET NO.
SW	33

COUNTY
BARRY / LAWRENCE

JOB NO.
JSR0021

CONTRACT ID.


PROJECT NO.


BRIDGE NO.

DESCRIPTION	DATE

MISSOURI HIGHWAYS AND TRANSPORTATION COMMISSION
105 WEST CAPITOL
JEFFERSON CITY, MO 65102
1-888-ASK-MODOT (1-888-275-6636)

CROSS SECTION SHEET
ROUTE 60 / FR1100 - SOUTH APPROACH
SHEET 4 OF 5

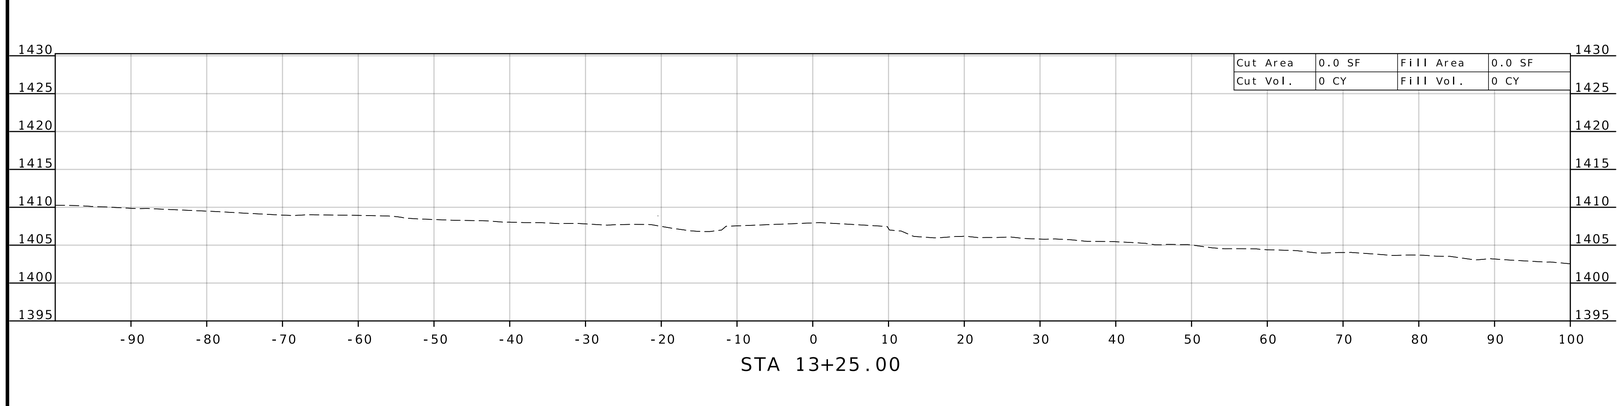

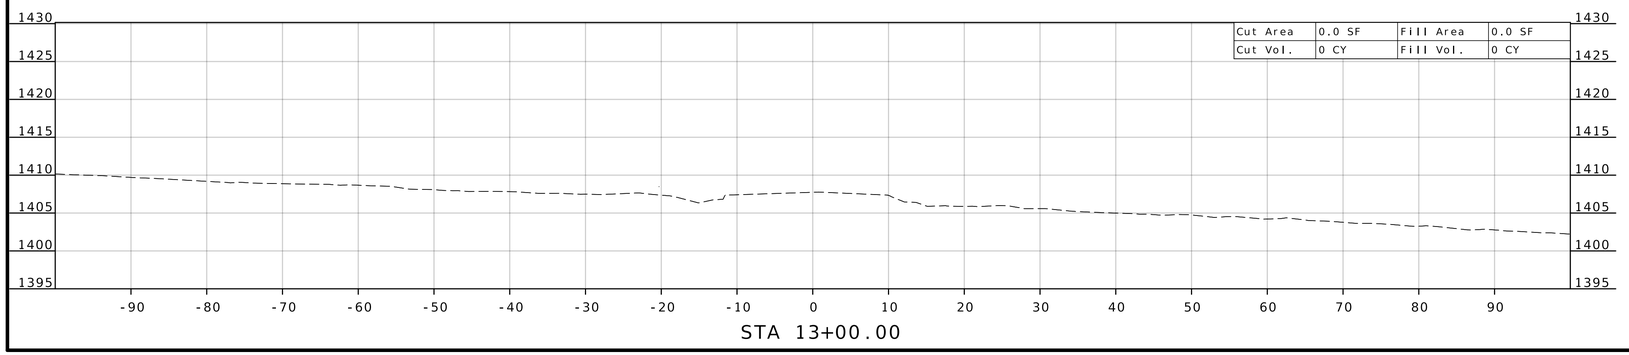

STATE OF MISSOURI
DARRELL RAY COOK
NUMBER PE-2005000971
PROFESSIONAL ENGINEER

Darrell R Cook
07/27/2026 20:12:45
DARRELL RAY COOK - CIVIL
MO-PE-2005000971

DATE PREPARED
5/27/2026

ROUTE	STATE
60	MO
DISTRICT	SHEET NO.
SW	34

COUNTY
BARRY / LAWRENCE

JOB NO.
JSR0021

CONTRACT ID.

PROJECT NO.


BRIDGE NO.


DATE	DESCRIPTION


MISSOURI HIGHWAYS AND TRANSPORTATION COMMISSION


105 WEST CAPITOL
JEFFERSON CITY, MO 65102
1-888-ASK-MODOT (1-888-275-6636)


CROSS SECTION SHEET
ROUTE 60 / FR1100 - SOUTH APPROACH
SHEET 5 OF 5

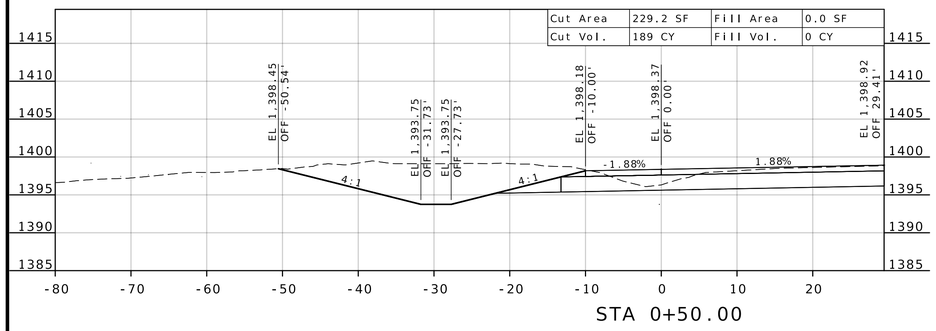


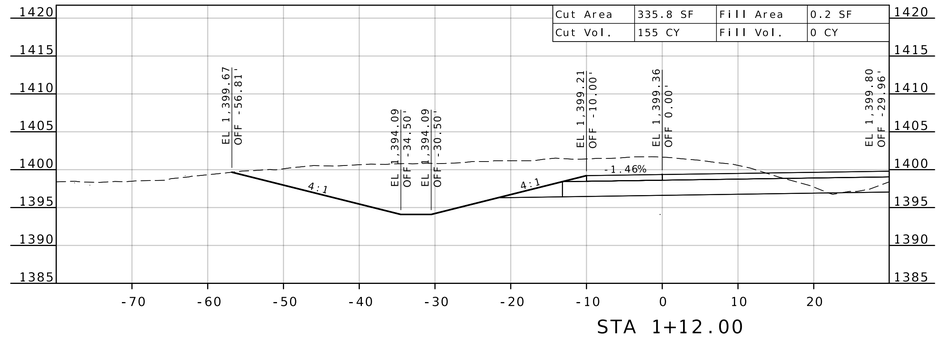

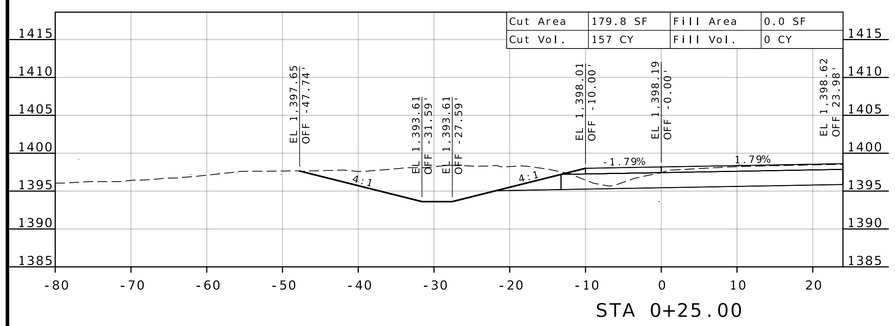

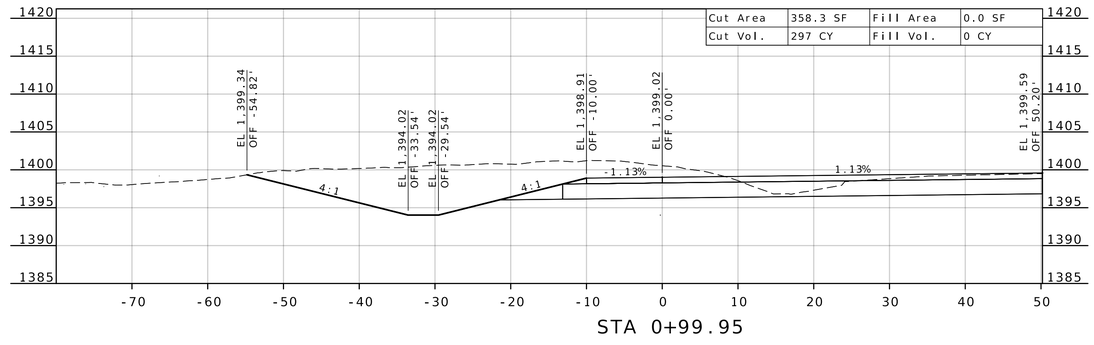

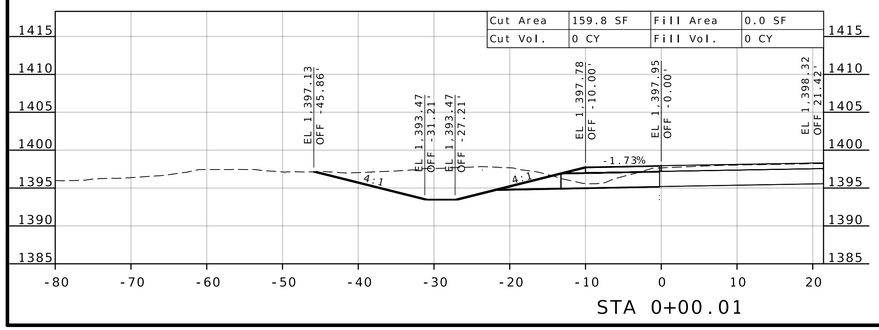

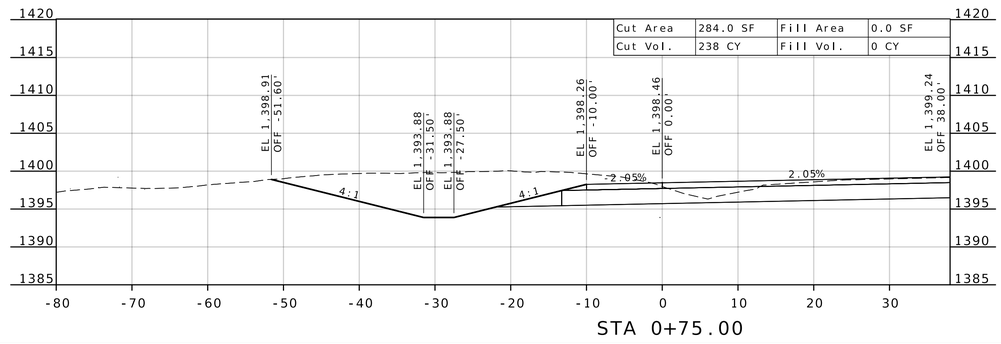

STATE OF MISSOURI
DARRELL RAY COOK
NUMBER PE-2005000971
PROFESSIONAL ENGINEER
Darrell R Cook
07/27/2026 20:12:46
DARRELL RAY COOK - CIVIL
MO-PE-2005000971

DATE PREPARED
5/27/2026

ROUTE	STATE
60	MO
DISTRICT	SHEET NO.
SW	35

COUNTY
BARRY / LAWRENCE

JOB NO.
JSR0021

CONTRACT ID.


PROJECT NO.

BRIDGE NO.


DATE	DESCRIPTION

MISSOURI HIGHWAYS AND TRANSPORTATION COMMISSION
105 WEST CAPITOL
JEFFERSON CITY, MO 65102
1-888-ASK-MODOT (1-888-275-6636)


CROSS SECTION SHEET
ROUTE 60/FR1100 - N.W. QUADRANT
SHEET 1 OF 3

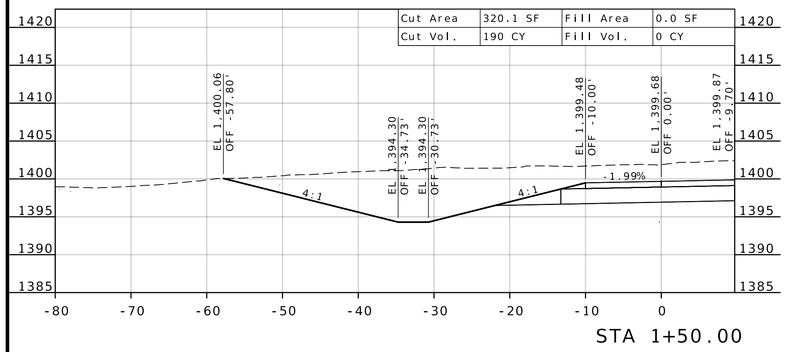


STA 1+50.00

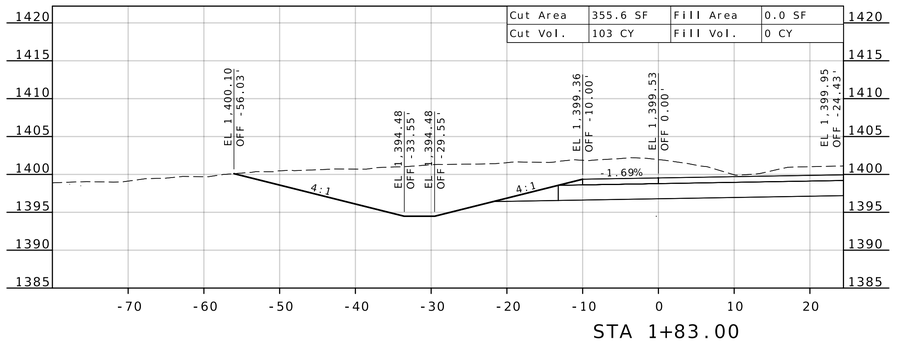


STA 1+83.00

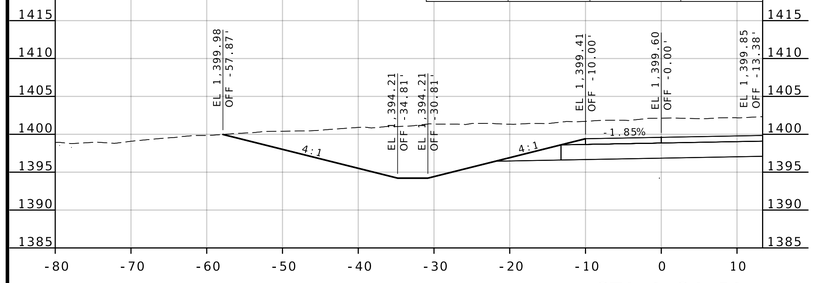


STA 1+34.51

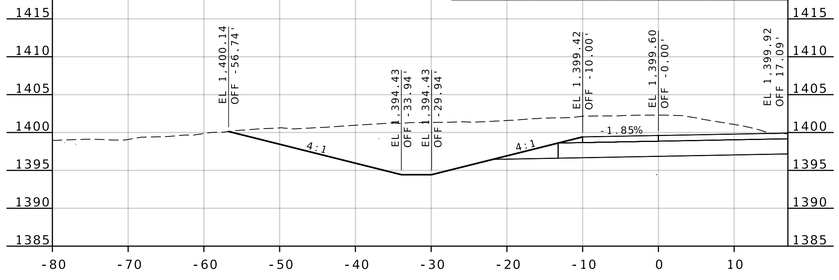

STA 1+75.00

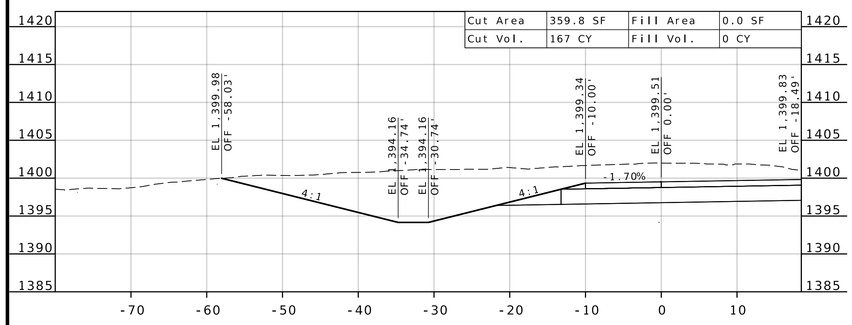

STA 1+25.00

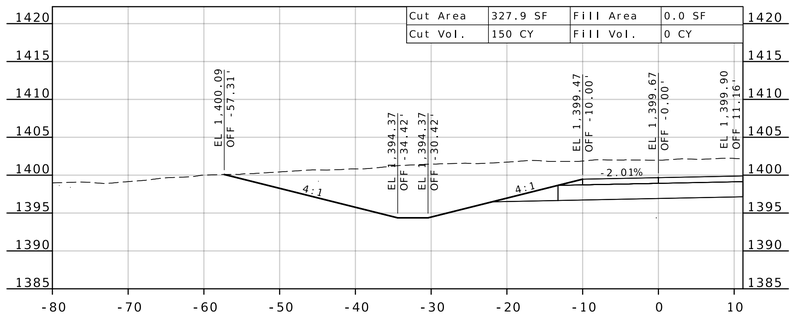

STA 1+62.50

STATE OF MISSOURI
DARRELL RAY COOK
NUMBER PE-2005000971
PROFESSIONAL ENGINEER

Darrell R Cook
07/27/2026 20:12:46
DARRELL RAY COOK - CIVIL
MO-PE-2005000971

DATE PREPARED
5/27/2026

ROUTE	STATE
60	MO
DISTRICT	SHEET NO.
SW	36

COUNTY
BARRY/LAWRENCE

JOB NO.
JSR0021

CONTRACT ID.

PROJECT NO.


BRIDGE NO.

DESCRIPTION	DATE


MISSOURI HIGHWAYS AND TRANSPORTATION COMMISSION

105 WEST CAPITOL
JEFFERSON CITY, MO 65102
1-888-ASK-MODOT (1-888-275-6636)


CROSS SECTION SHEET
ROUTE 60/FR1100 - N.W. QUADRANT
SHEET 2 OF 3

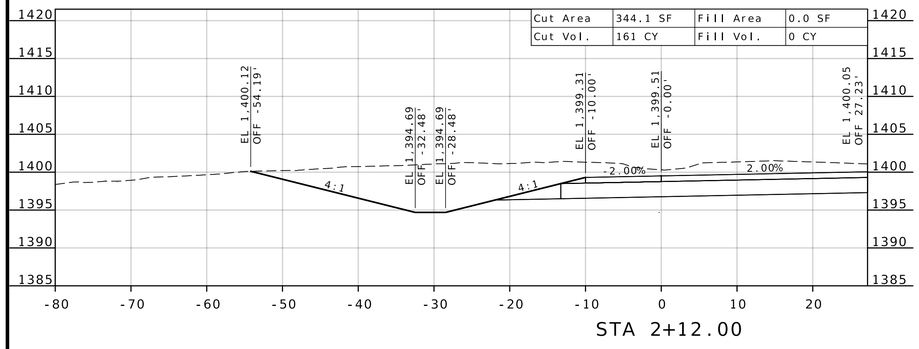


STA 2+12.00

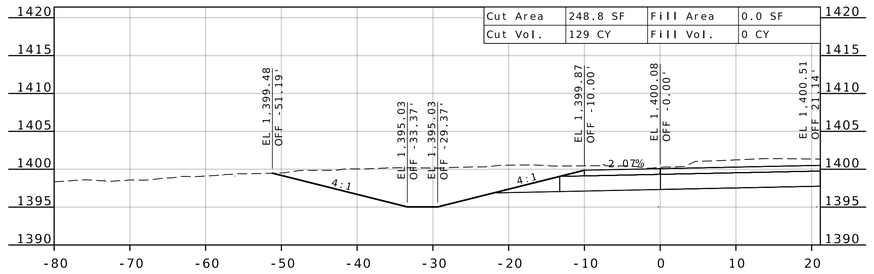


STA 2+49.17

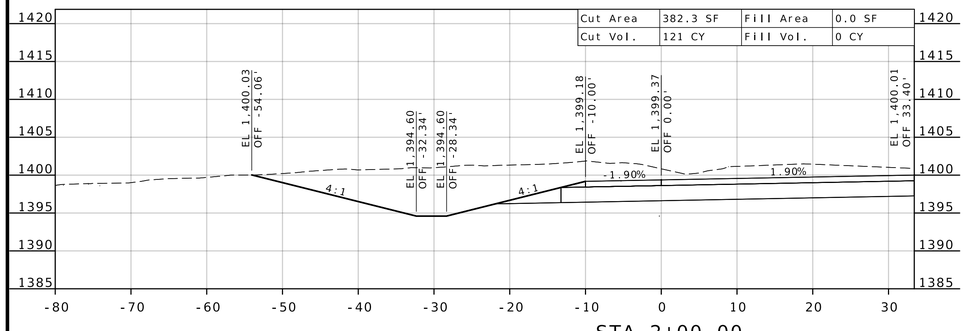


STA 2+00.00

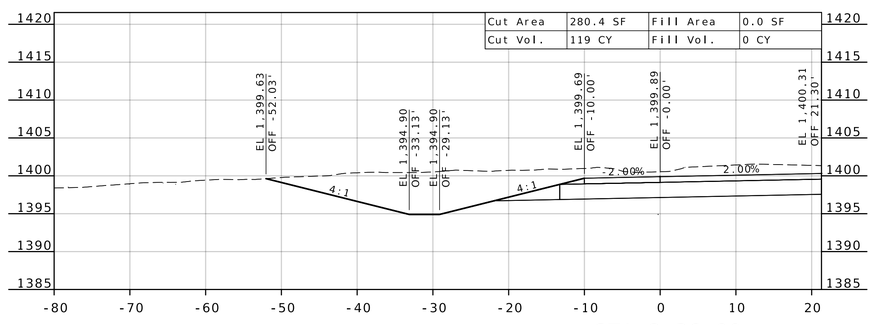

STA 2+36.00

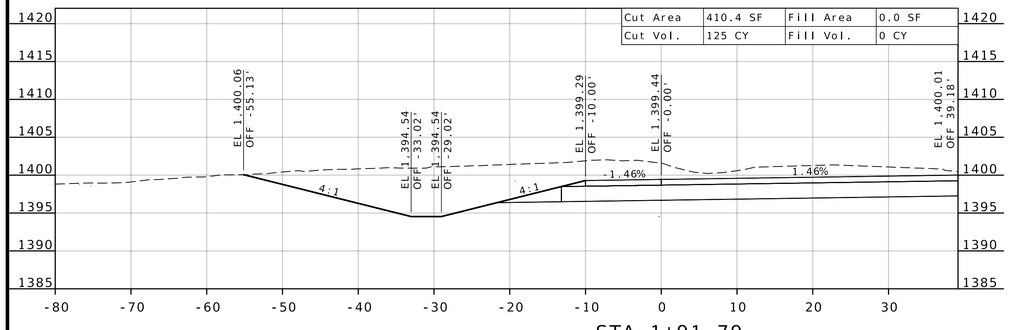

STA 1+91.79

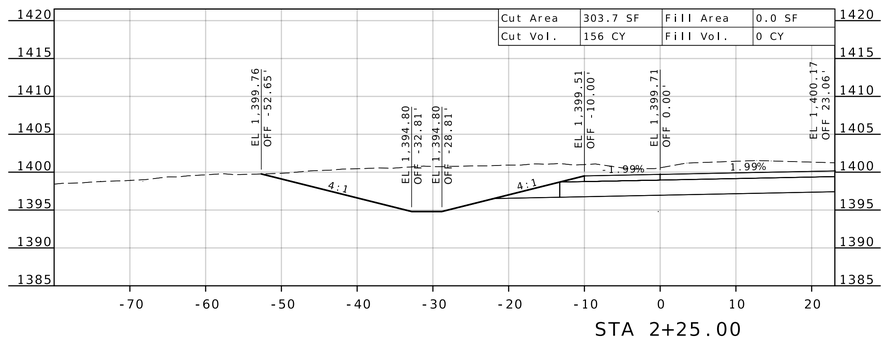

STA 2+25.00

STATE OF MISSOURI
DARRELL RAY COOK
NUMBER PE-2005000971
PROFESSIONAL ENGINEER

Darrell R Cook
07/27/2026 20:12:46
DARRELL RAY COOK - CIVIL
MO-PE-2005000971

DATE PREPARED
5/27/2026

ROUTE	STATE
60	MO
DISTRICT	SHEET NO.
SW	37

COUNTY
BARRY / LAWRENCE

JOB NO.
JSR0021

CONTRACT ID.

PROJECT NO.


BRIDGE NO.


DESCRIPTION	DATE


MISSOURI HIGHWAYS AND TRANSPORTATION COMMISSION


105 WEST CAPITOL
JEFFERSON CITY, MO 65102
1-888-ASK-MODOT (1-888-275-6636)


CROSS SECTION SHEET
ROUTE 60/FR1100 - N.W. QUADRANT
SHEET 3 OF 3

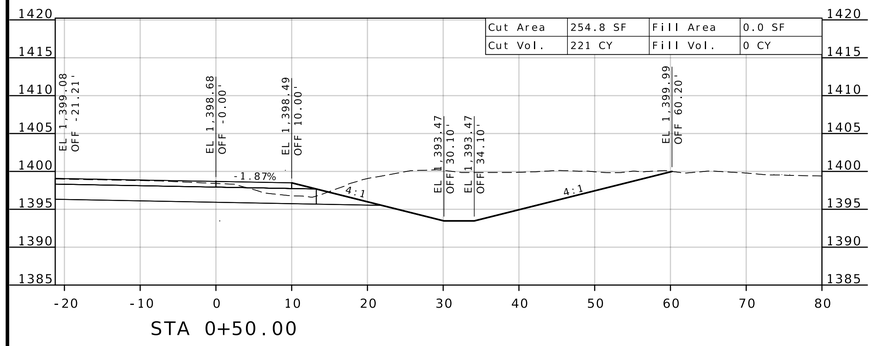


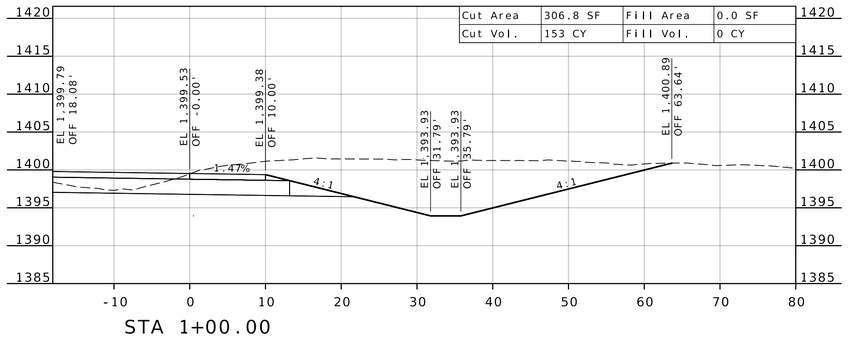

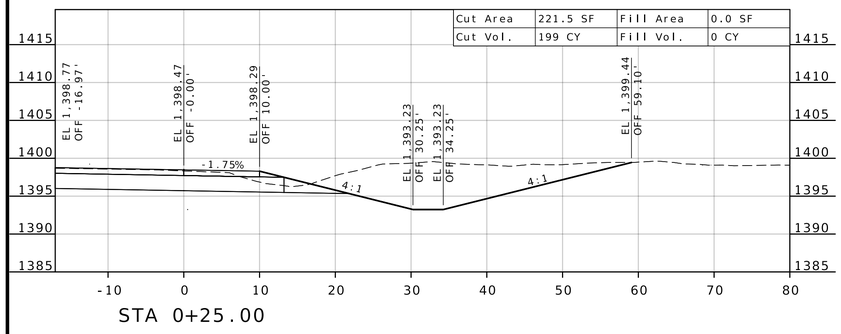

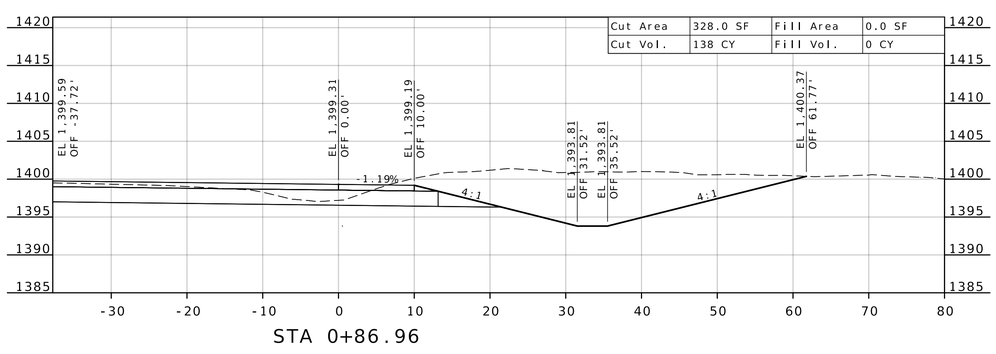

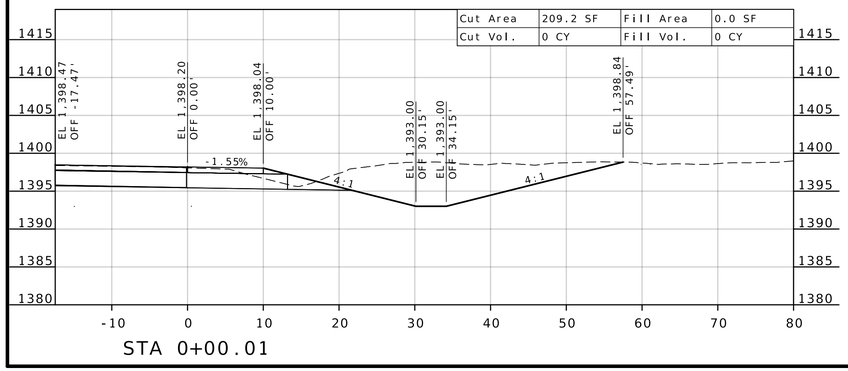

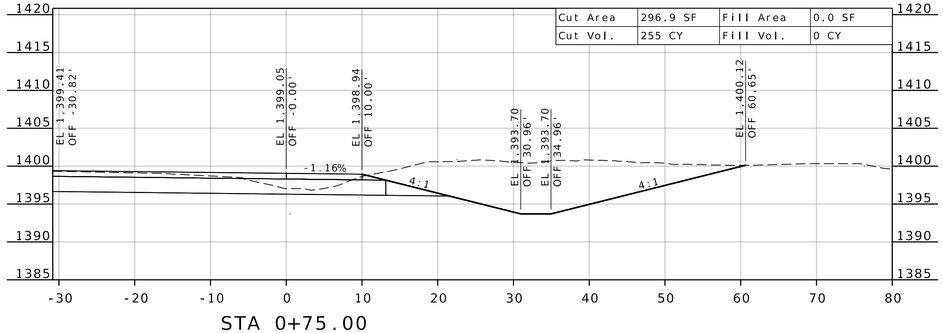

STATE OF MISSOURI
DARRELL RAY COOK
NUMBER PE-2005000971
PROFESSIONAL ENGINEER
Darrell R Cook
07/27/2026 20:12:46
DARRELL RAY COOK - CIVIL
MO-PE-2005000971

DATE PREPARED
5/27/2026

ROUTE	STATE
60	MO
DISTRICT	SHEET NO.
SW	38

COUNTY
BARRY/LAWRENCE

JOB NO.
JSR0021

CONTRACT ID.


PROJECT NO.

BRIDGE NO.


DESCRIPTION	DATE

MISSOURI HIGHWAYS AND TRANSPORTATION COMMISSION
105 WEST CAPITOL
JEFFERSON CITY, MO 65102
1-888-ASK-MODOT (1-888-275-6636)


CROSS SECTION SHEET
ROUTE 60/FR1100 - S.W. QUADRANT
SHEET 1 OF 4

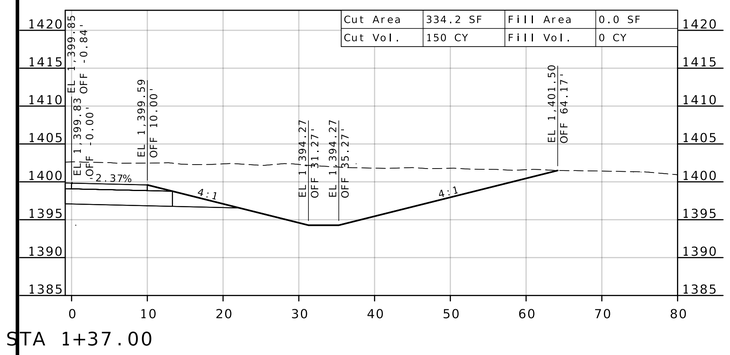


STA 1+37.00

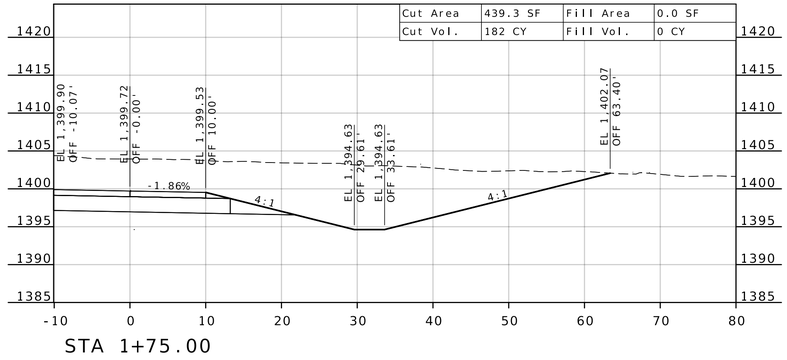


STA 1+75.00

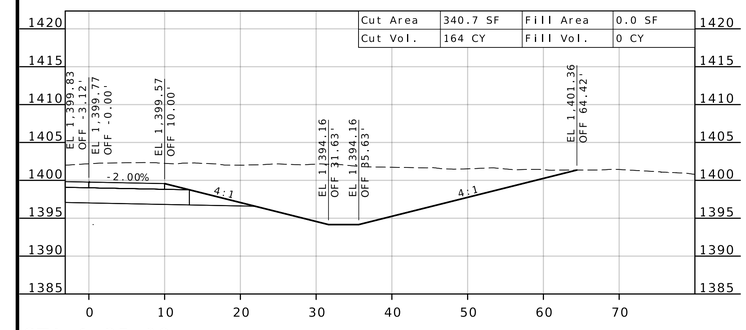


STA 1+25.00

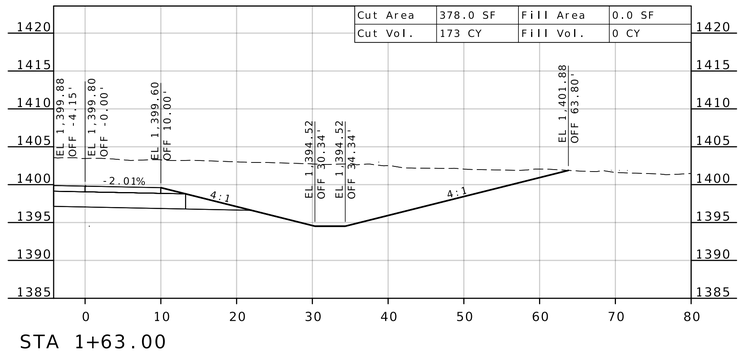

STA 1+63.00

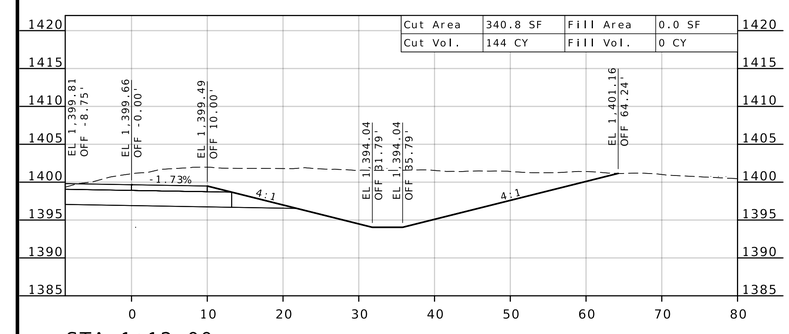

STA 1+12.00

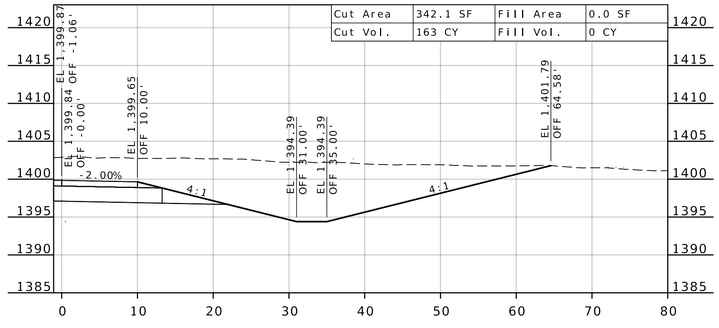

STA 1+50.00

STATE OF MISSOURI
DARRELL RAY COOK
NUMBER PE-2005000971
PROFESSIONAL ENGINEER

Darrell R Cook
07/27/2026 20:12:46
DARRELL RAY COOK - CIVIL
MO-PE-2005000971

DATE PREPARED
5/27/2026

ROUTE	STATE
60	MO
DISTRICT	SHEET NO.
SW	39

COUNTY
BARRY/LAWRENCE

JOB NO.
JSR0021

CONTRACT ID.


PROJECT NO.


BRIDGE NO.


DESCRIPTION	DATE


MISSOURI HIGHWAYS AND TRANSPORTATION COMMISSION
105 WEST CAPITOL
JEFFERSON CITY, MO 65102
1-888-ASK-MODOT (1-888-275-6636)

CROSS SECTION SHEET
ROUTE 60/FR1100 - S.W. QUADRANT
SHEET 2 OF 4

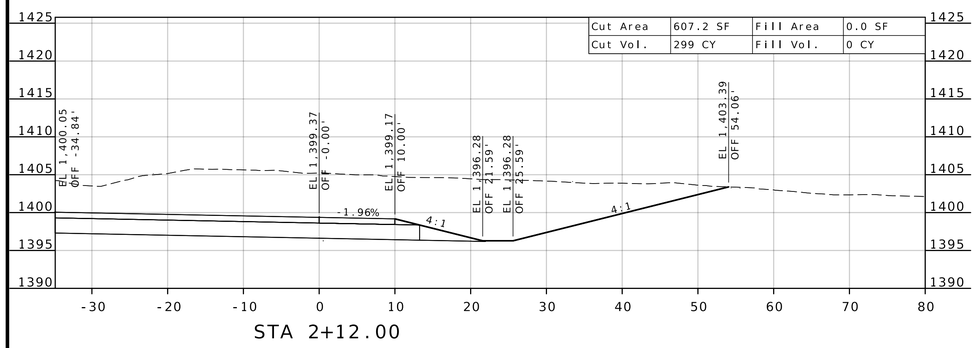

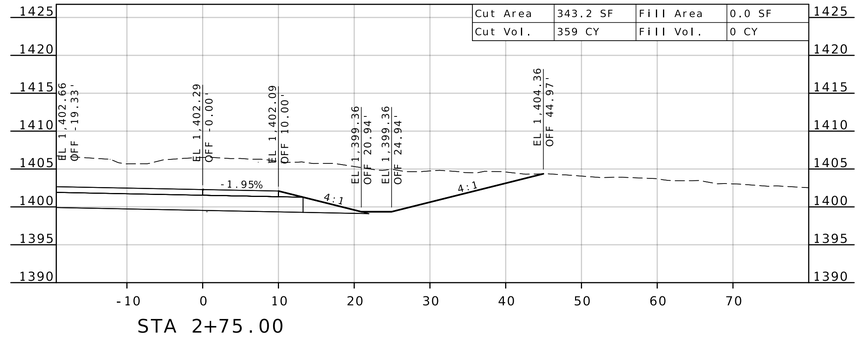

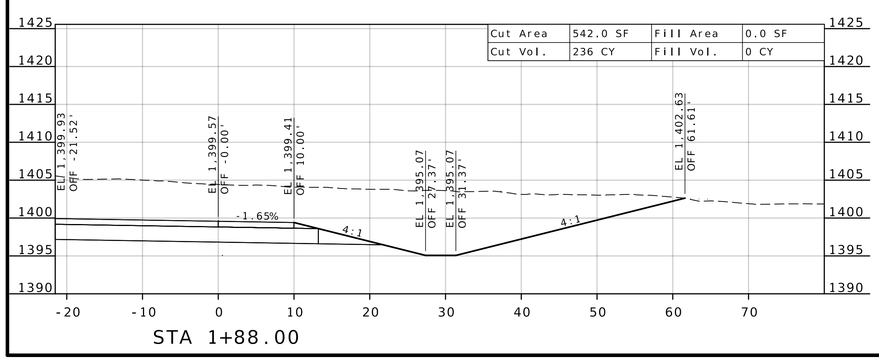

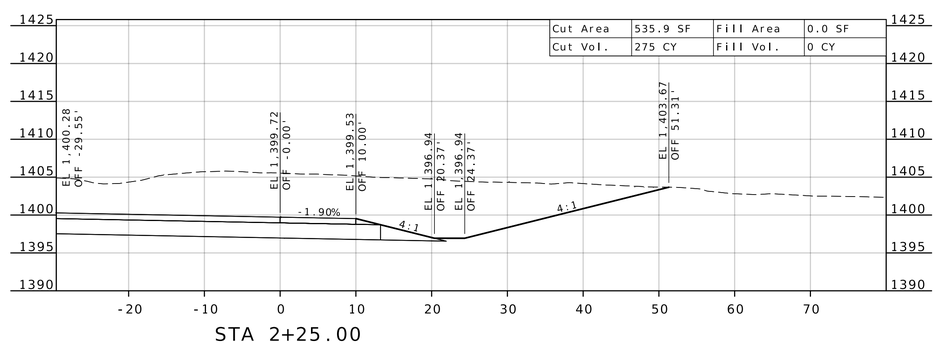

STATE OF MISSOURI
DARRELL RAY COOK
NUMBER PE-2005000971
PROFESSIONAL ENGINEER
Darrell R Cook
07/27/2026 20:12:46
DARRELL RAY COOK - CIVIL
MO-PE-2005000971

DATE PREPARED
5/27/2026

ROUTE	STATE
60	MO
DISTRICT	SHEET NO.
SW	40

COUNTY
BARRY / LAWRENCE

JOB NO.
JSR0021

CONTRACT ID.


PROJECT NO.

BRIDGE NO.

DATE	DESCRIPTION

MISSOURI HIGHWAYS AND TRANSPORTATION COMMISSION
105 WEST CAPITOL
JEFFERSON CITY, MO 65102
1-888-ASK-MODOT (1-888-275-6636)

CROSS SECTION SHEET
ROUTE 60/FR1100 - S.W. QUADRANT
SHEET 3 OF 4

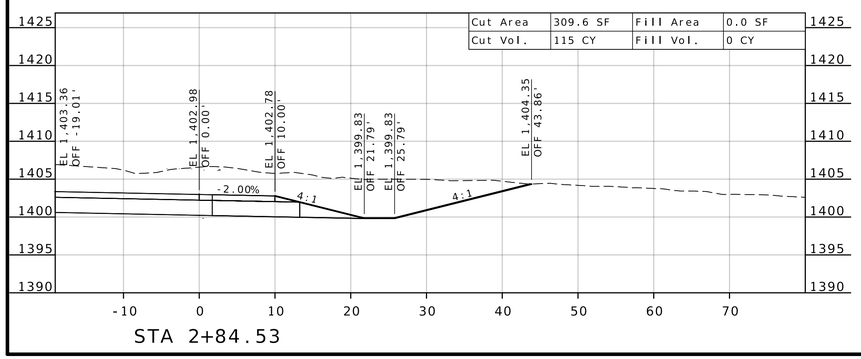

STA 2+84.53

STATE OF MISSOURI
DARRELL RAY COOK
NUMBER PE-2005000971
PROFESSIONAL ENGINEER

Darrell R Cook
07/27/2026 20:12:47
DARRELL RAY COOK - CIVIL
MO-PE-2005000971

DATE PREPARED
5/27/2026

ROUTE	STATE
60	MO
DISTRICT	SHEET NO.
SW	41

COUNTY
BARRY / LAWRENCE

JOB NO.
JSR0021

CONTRACT ID.

PROJECT NO.


BRIDGE NO.


DESCRIPTION	DATE


MISSOURI HIGHWAYS AND TRANSPORTATION COMMISSION


105 WEST CAPITOL
JEFFERSON CITY, MO 65102
1-888-ASK-MODOT (1-888-275-6636)


CROSS SECTION SHEET
ROUTE 60/FR1100 - S.W. QUADRANT
SHEET 4 OF 4

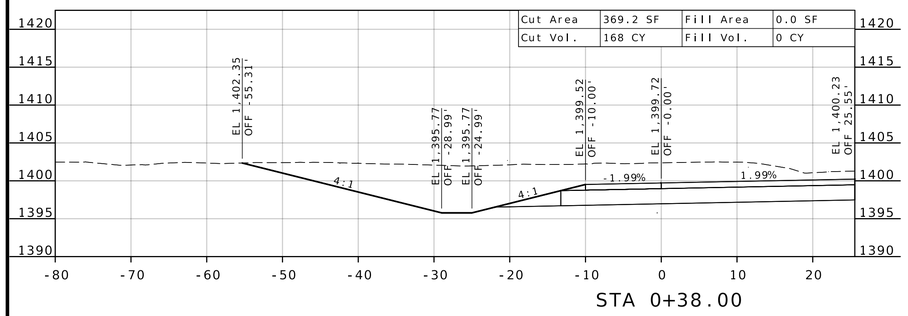


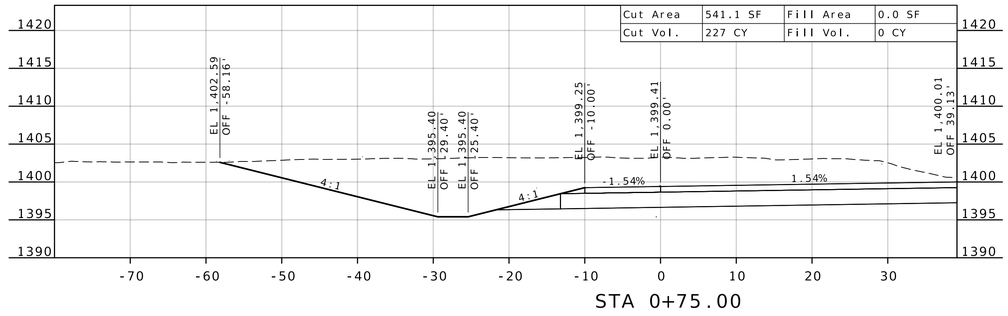

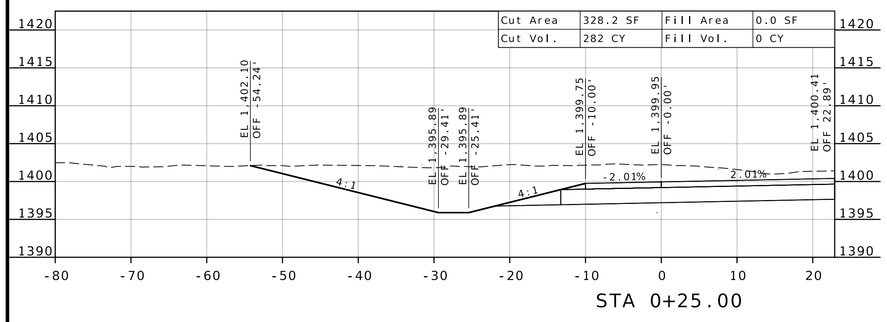

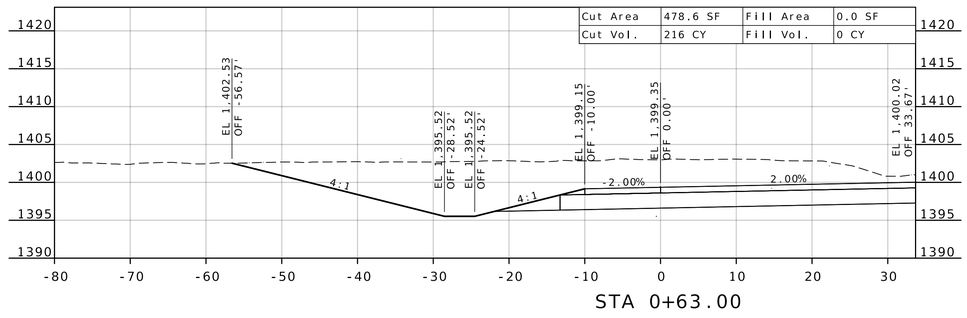

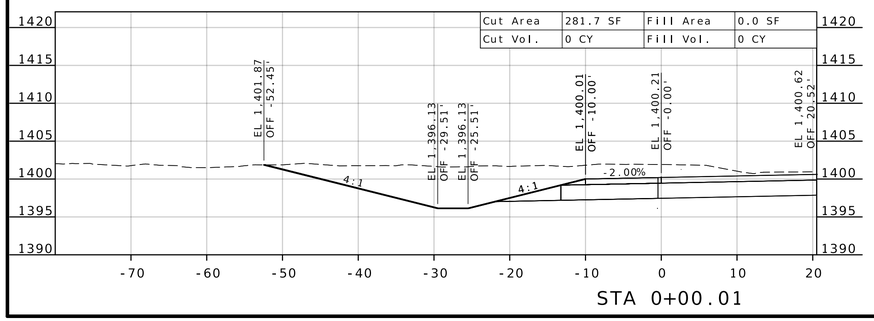

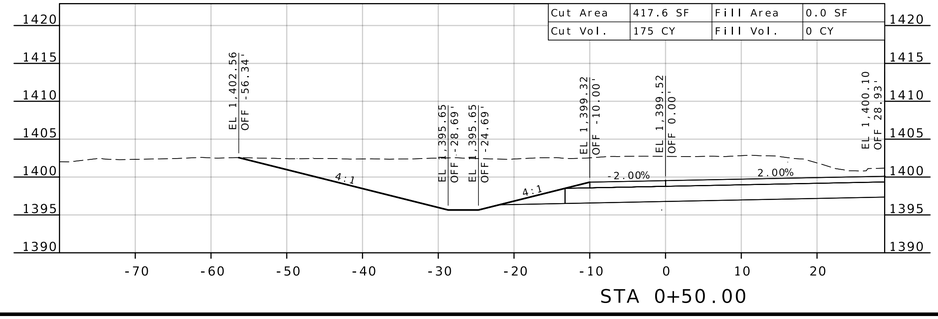

STATE OF MISSOURI
DARRELL RAY COOK
NUMBER PE-2005000971
PROFESSIONAL ENGINEER

Darrell R Cook
07/27/2026 20:12:47
DARRELL RAY COOK - CIVIL
MO-PE-2005000971

DATE PREPARED
5/27/2026

ROUTE	STATE
60	MO
DISTRICT	SHEET NO.
SW	42

COUNTY
BARRY / LAWRENCE

JOB NO.
JSR0021

CONTRACT ID.

PROJECT NO.

BRIDGE NO.


DESCRIPTION	DATE

MISSOURI HIGHWAYS AND TRANSPORTATION COMMISSION


MoDOT

105 WEST CAPITOL
JEFFERSON CITY, MO 65102
1-888-ASK-MODOT (1-888-275-6636)


CROSS SECTION SHEET
ROUTE 60/FR1100 - N.E. QUADRANT
SHEET 1 OF 4

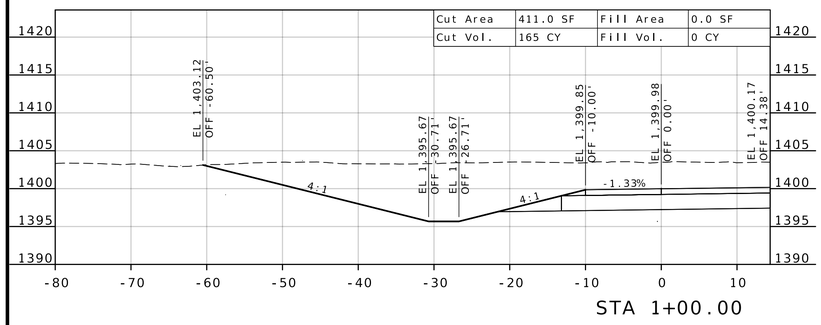


STA 1+00.00

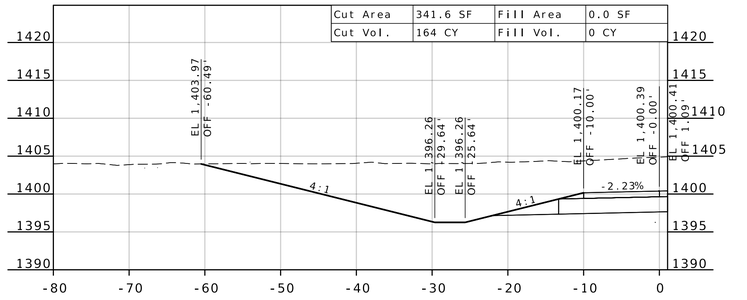


STA 1+38.00

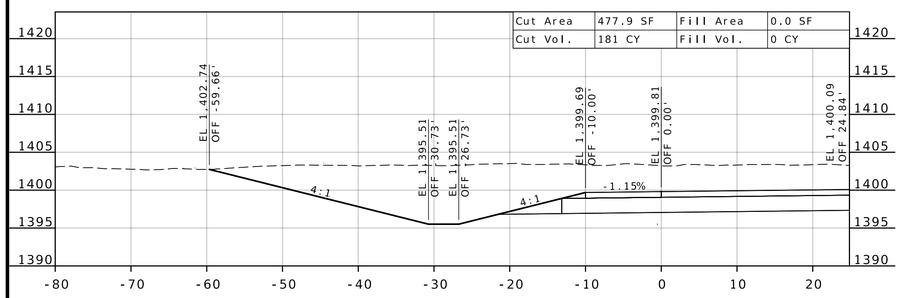


STA 0+90.00

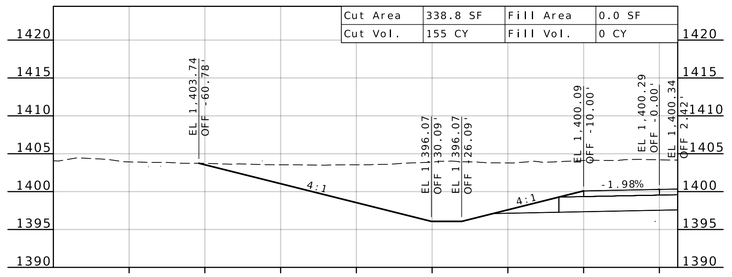

STA 1+25.00

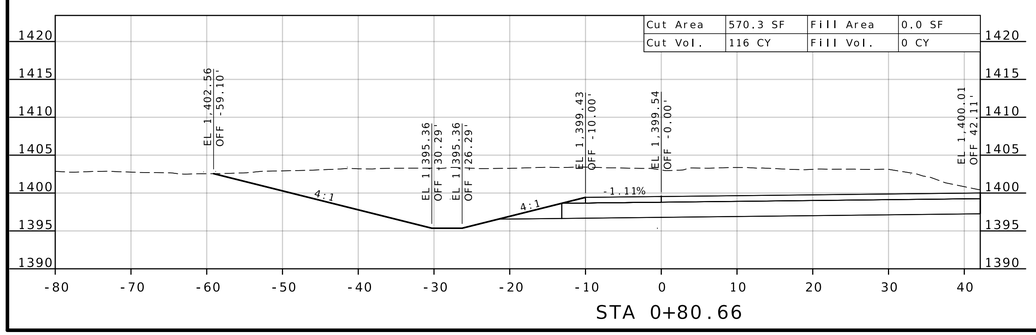

STA 0+80.66

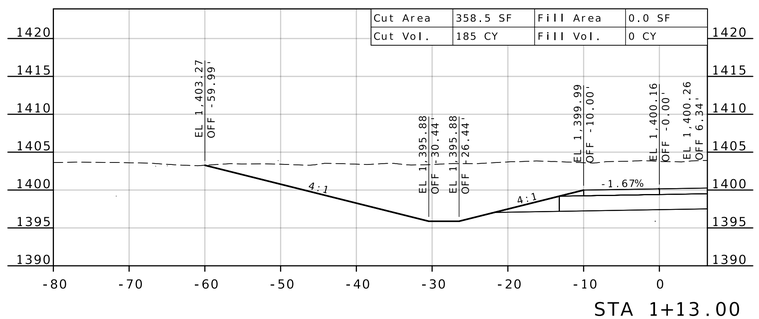

STA 1+13.00

STATE OF MISSOURI
DARRELL RAY COOK
NUMBER PE-2005000971
PROFESSIONAL ENGINEER

Darrell R Cook
07/27/2026 20:12:47
DARRELL RAY COOK - CIVIL
MO-PE-2005000971

DATE PREPARED
5/27/2026

ROUTE	STATE
60	MO
DISTRICT	SHEET NO.
SW	43

COUNTY
BARRY/LAWRENCE

JOB NO.
JSR0021

CONTRACT ID.

PROJECT NO.


BRIDGE NO.

DESCRIPTION	DATE


MISSOURI HIGHWAYS AND TRANSPORTATION COMMISSION

105 WEST CAPITOL
JEFFERSON CITY, MO 65102
1-888-ASK-MODOT (1-888-275-6636)


CROSS SECTION SHEET
ROUTE 60/FR1100 - N.E. QUADRANT
SHEET 2 OF 4

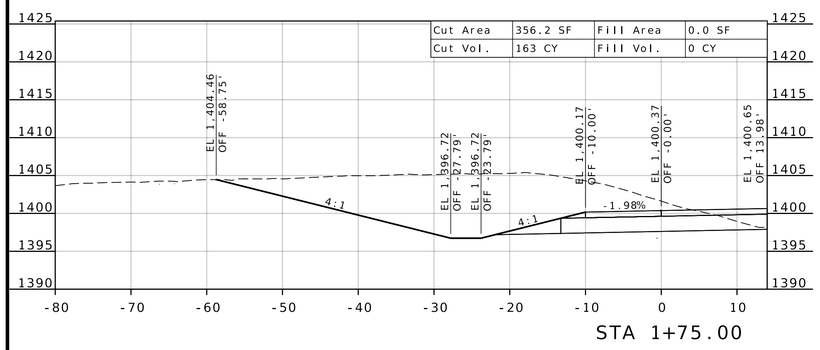


STA 1+75.00

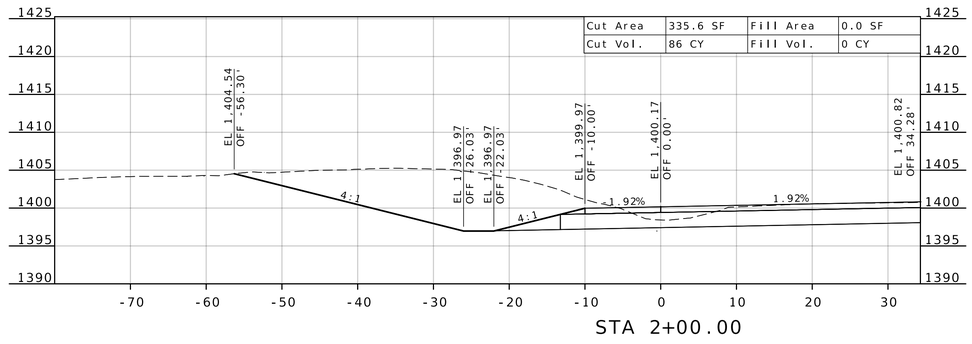


STA 2+00.00

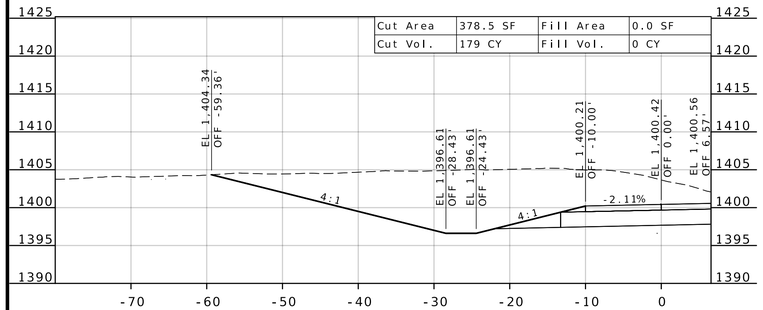


STA 1+63.00

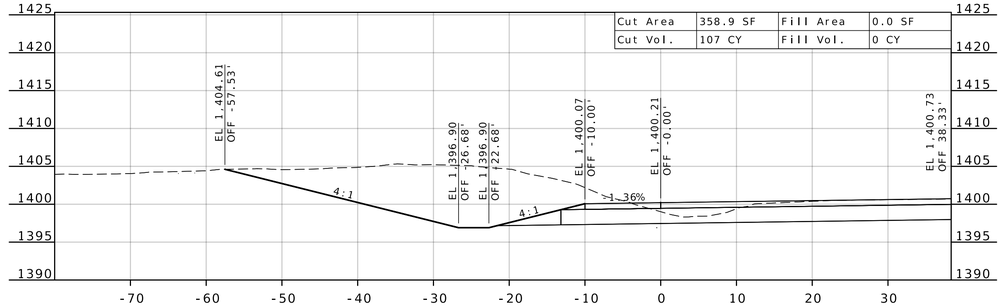

STA 1+93.29

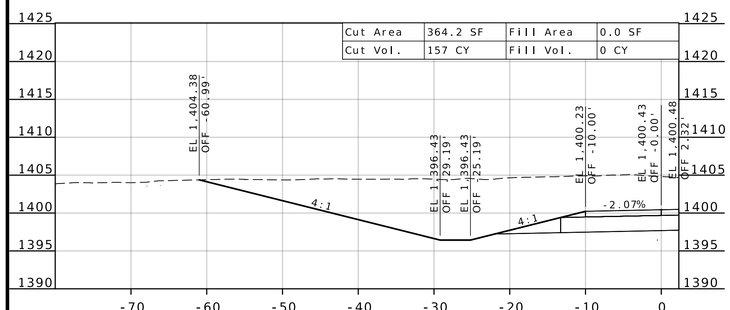

STA 1+50.00

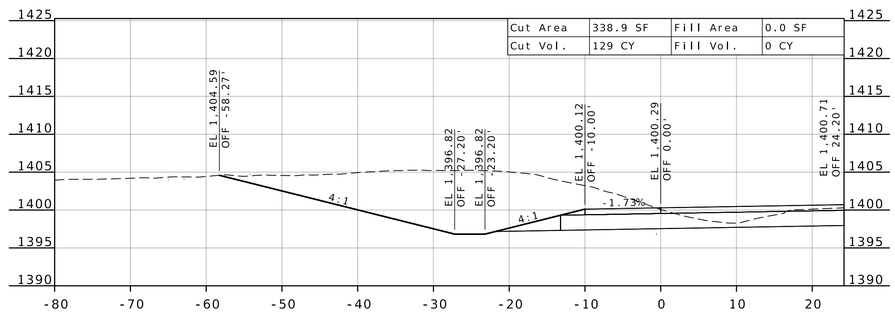

STA 1+85.00

STATE OF MISSOURI
DARRELL RAY COOK
NUMBER PE-2005000971
PROFESSIONAL ENGINEER

Darrell R Cook
07/27/2026 20:12:47
DARRELL RAY COOK - CIVIL
MO-PE-2005000971

DATE PREPARED
5/27/2026

ROUTE	STATE
60	MO
DISTRICT	SHEET NO.
SW	44

COUNTY
BARRY/LAWRENCE

JOB NO.
JSR0021

CONTRACT ID.

PROJECT NO.


BRIDGE NO.

DESCRIPTION	DATE


MISSOURI HIGHWAYS AND TRANSPORTATION COMMISSION

105 WEST CAPITOL
JEFFERSON CITY, MO 65102
1-888-ASK-MODOT (1-888-275-6636)


CROSS SECTION SHEET
ROUTE 60/FRF1100 - N.E. QUADRANT
SHEET 3 OF 4

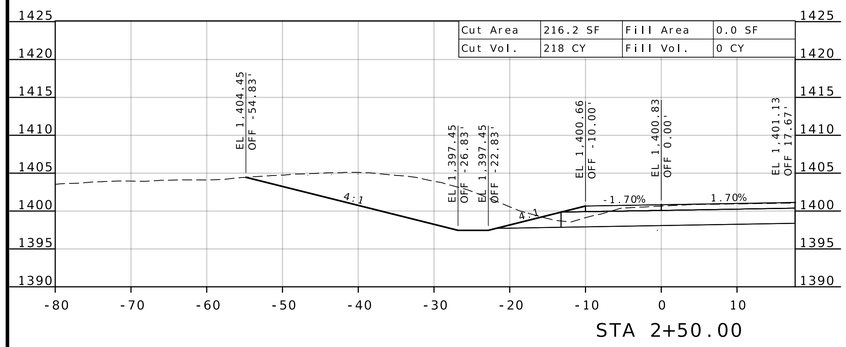


STA 2+50.00

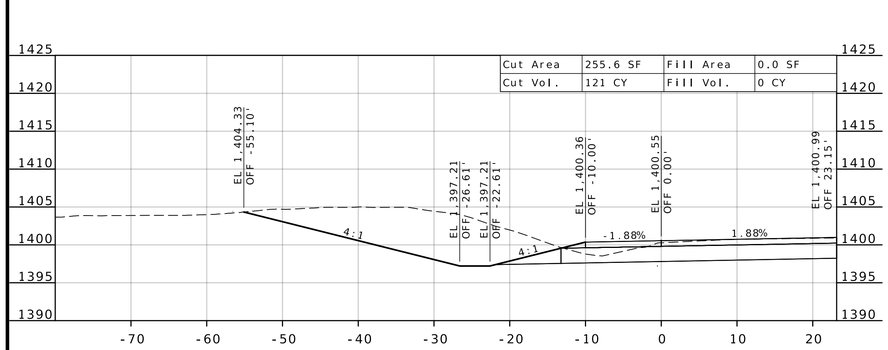

STA 2+25.00

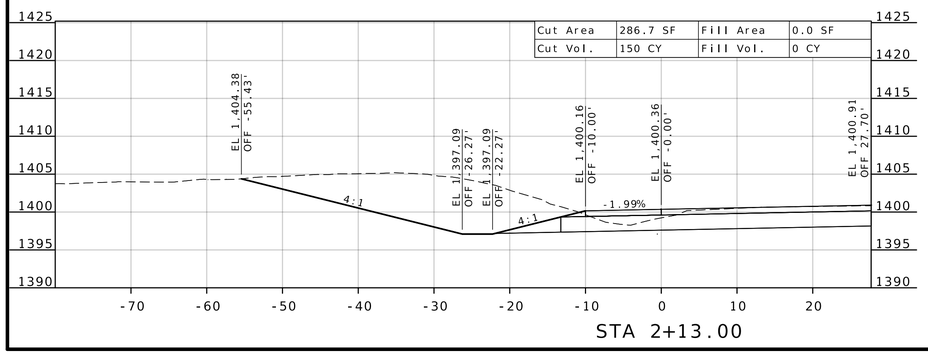

STA 2+13.00

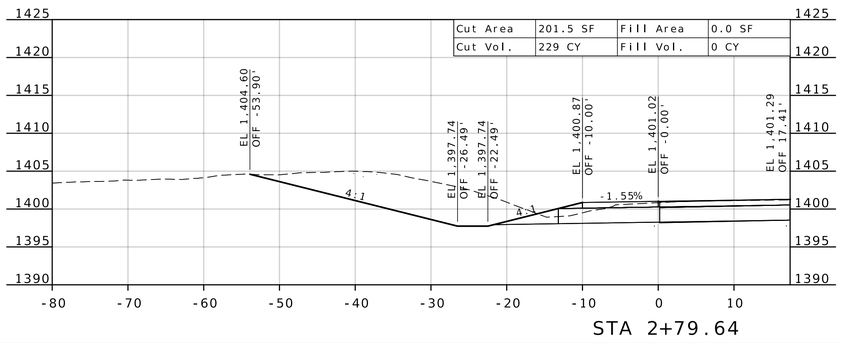

STA 2+79.64

STATE OF MISSOURI
DARRELL RAY COOK
NUMBER PE-2005000971
PROFESSIONAL ENGINEER
Darrell R Cook
07/27/2026 20:12:47
DARRELL RAY COOK - CIVIL
MO-PE-2005000971

DATE PREPARED
5/27/2026

ROUTE	STATE
60	MO
DISTRICT	SHEET NO.
SW	45

COUNTY
BARRY / LAWRENCE

JOB NO.
JSR0021

CONTRACT ID.


PROJECT NO.


BRIDGE NO.


DESCRIPTION	DATE


MISSOURI HIGHWAYS AND TRANSPORTATION COMMISSION
105 WEST CAPITOL
JEFFERSON CITY, MO 65102
1-888-ASK-MODOT (1-888-275-6636)


CROSS SECTION SHEET
ROUTE 60/FR1100 - N.E. QUADRANT
SHEET 4 OF 4

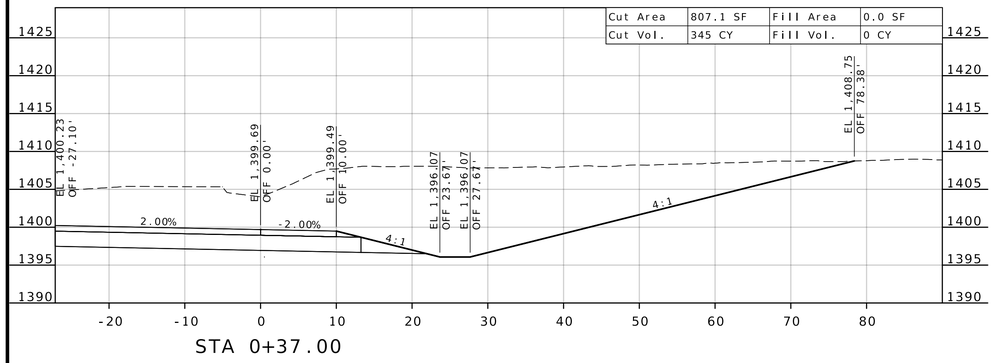


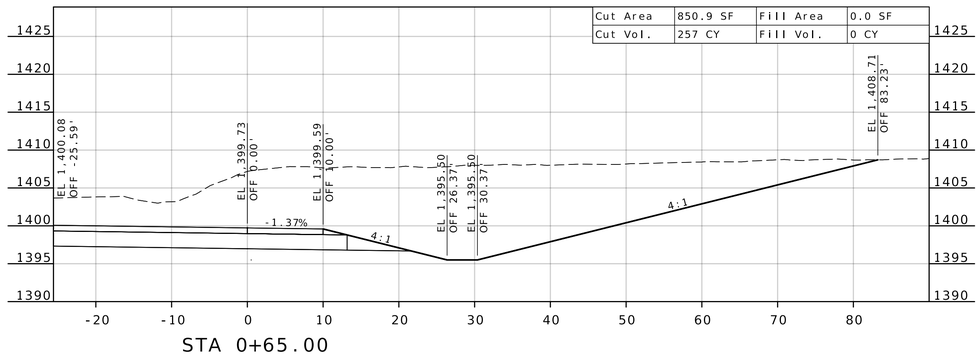

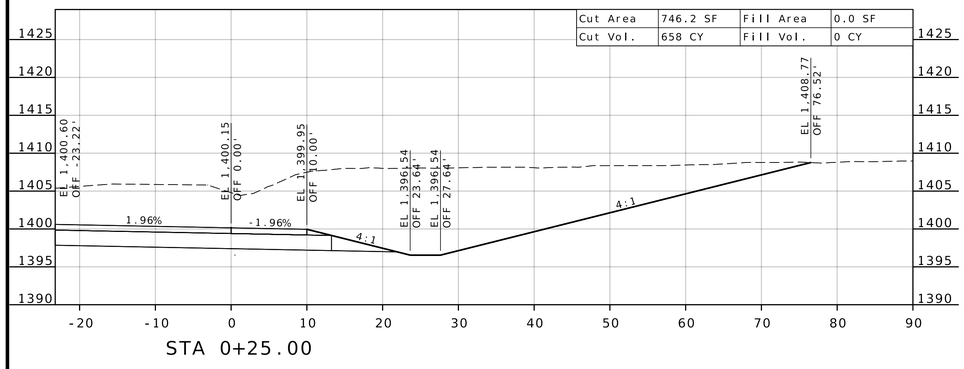

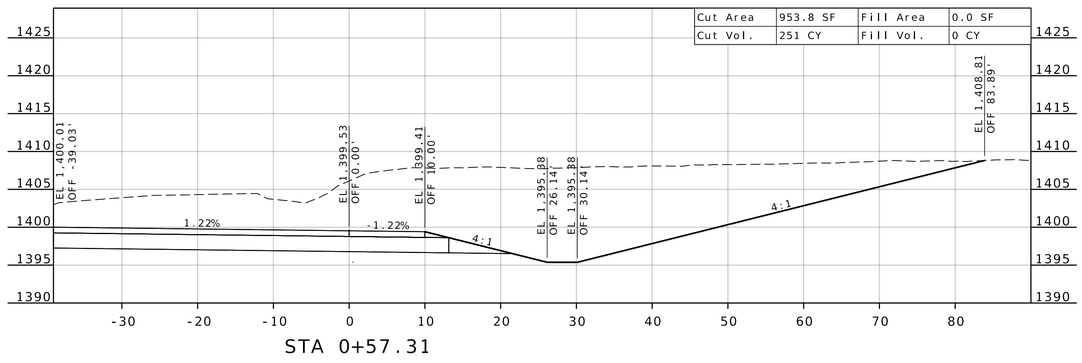

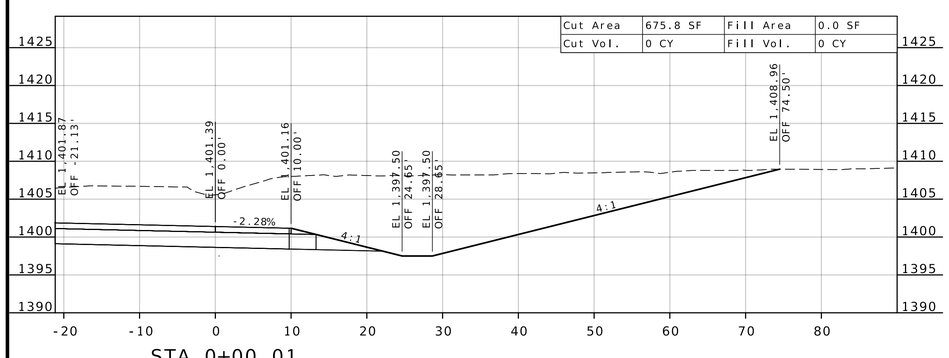

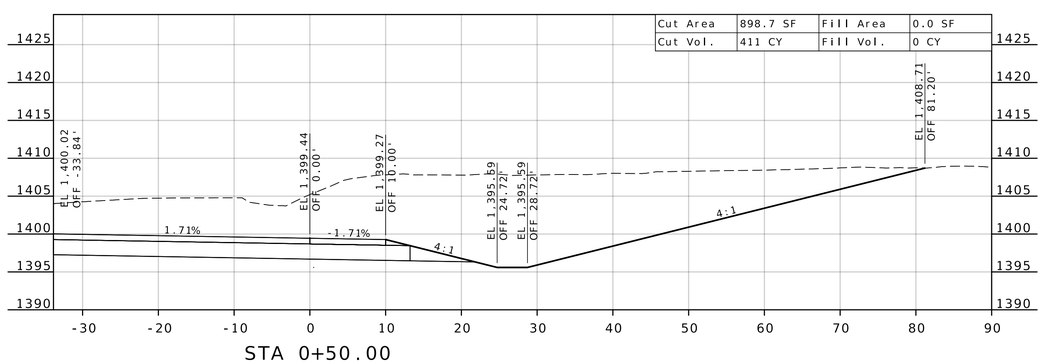

STATE OF MISSOURI
DARRELL RAY COOK
NUMBER PE-2005000971
PROFESSIONAL ENGINEER

Darrell R Cook
07/27/2026 20:12:48
DARRELL RAY COOK - CIVIL
MO-PE-2005000971

DATE PREPARED
5/27/2026

ROUTE	STATE
60	MO
DISTRICT	SHEET NO.
SW	46

COUNTY
BARRY / LAWRENCE

JOB NO.
JSR0021

CONTRACT ID.

PROJECT NO.


BRIDGE NO.

DATE	DESCRIPTION


MISSOURI HIGHWAYS AND TRANSPORTATION COMMISSION

105 WEST CAPITOL
JEFFERSON CITY, MO 65102
1-888-ASK-MODOT (1-888-275-6636)


CROSS SECTION SHEET
ROUTE 60 / FR1100 - S.E. QUADRANT
SHEET 1 OF 3

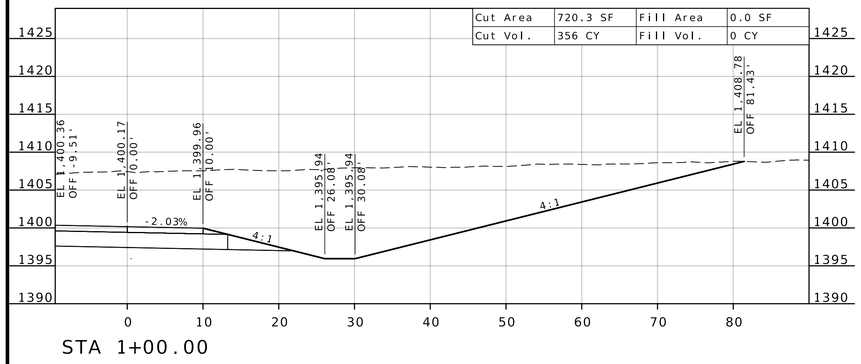


STA 1+00.00

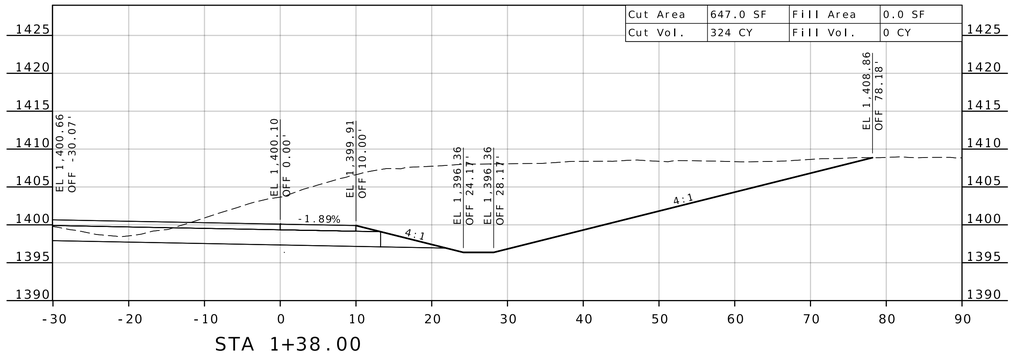


STA 1+38.00

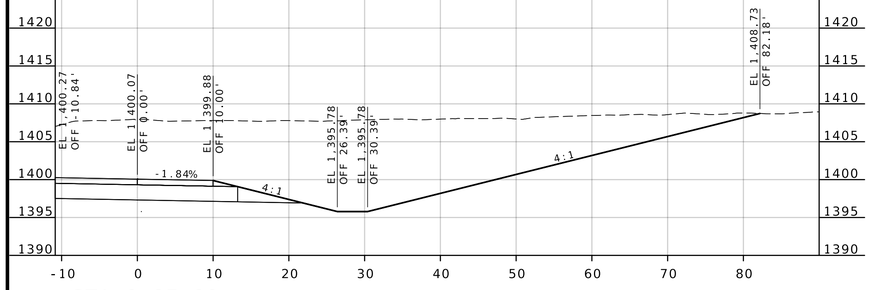


STA 0+87.00

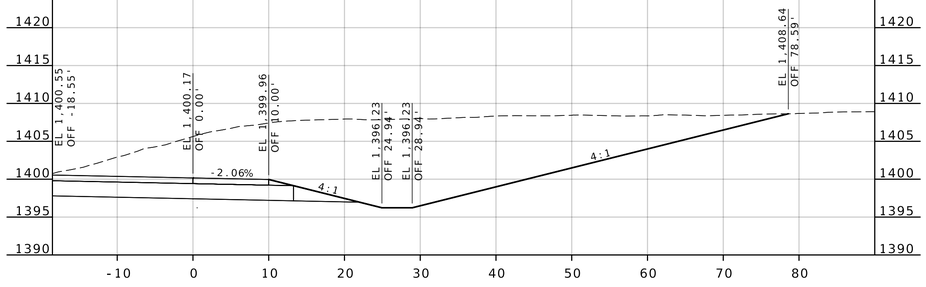

STA 1+25.00

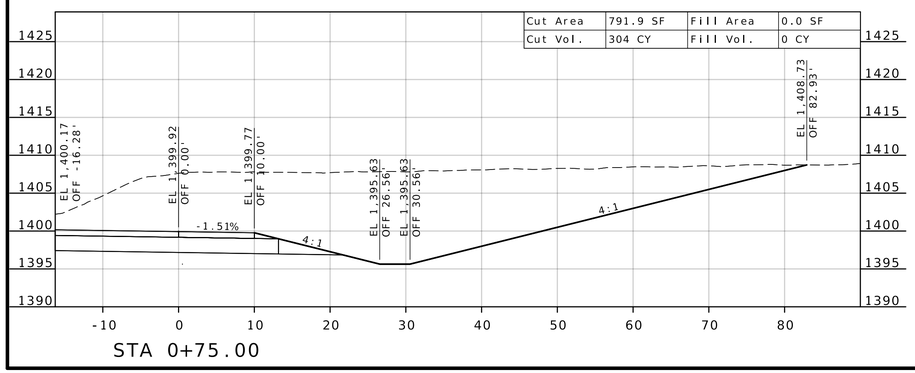

STA 0+75.00

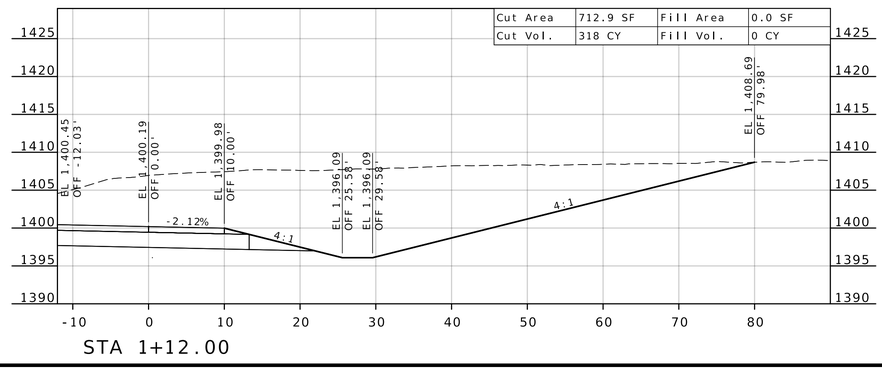

STA 1+12.00

STATE OF MISSOURI
DARRELL RAY COOK
NUMBER PE-2005000971
PROFESSIONAL ENGINEER

Darrell R Cook
07/27/2026 20:12:48
DARRELL RAY COOK - CIVIL
MO-PE-2005000971

DATE PREPARED
5/27/2026

ROUTE	STATE
60	MO
DISTRICT	SHEET NO.
SW	47

COUNTY
BARRY/LAWRENCE

JOB NO.
JSR0021

CONTRACT ID.

PROJECT NO.


BRIDGE NO.

DATE	DESCRIPTION


MISSOURI HIGHWAYS AND TRANSPORTATION COMMISSION

105 WEST CAPITOL
JEFFERSON CITY, MO 65102
1-888-ASK-MODOT (1-888-275-6636)


CROSS SECTION SHEET
ROUTE 60 / FR1100 - S.E. QUADRANT
SHEET 2 OF 3

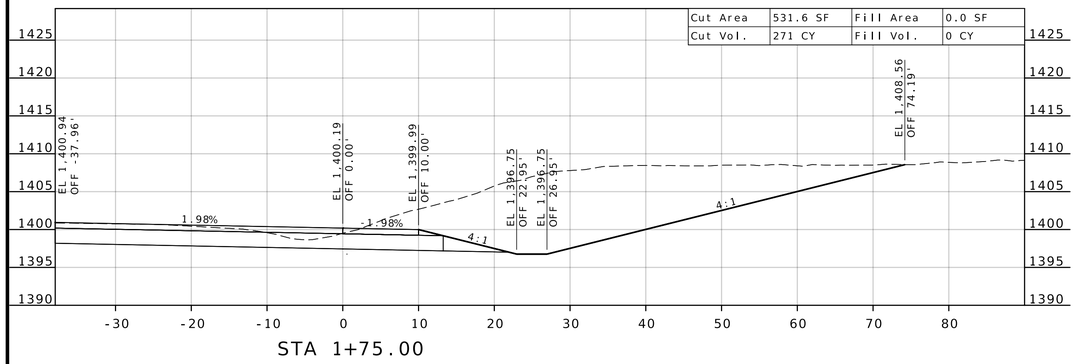


STA 1+75.00

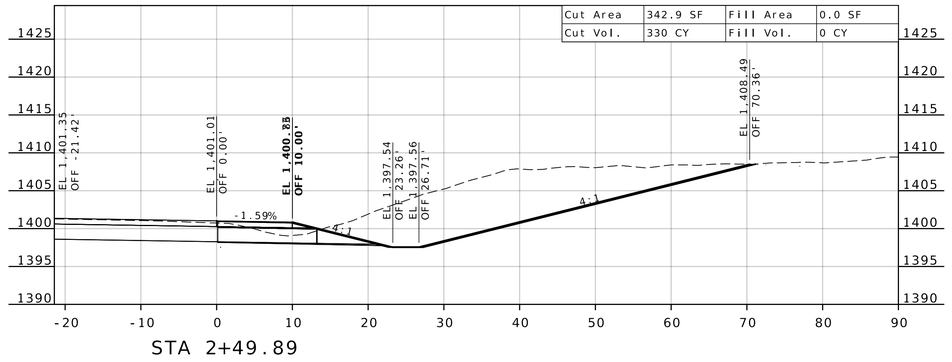


STA 2+49.89

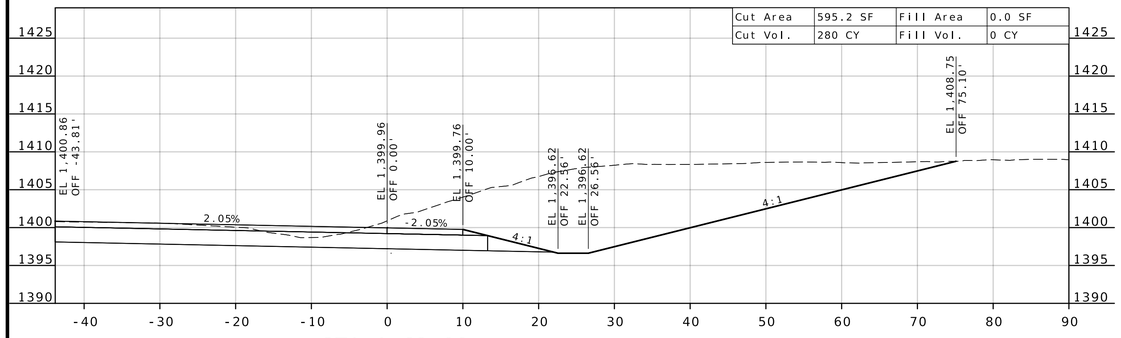


STA 1+62.00

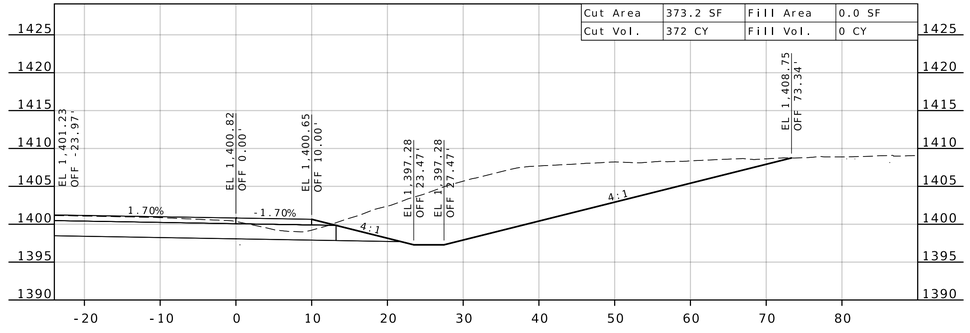

STA 2+25.00

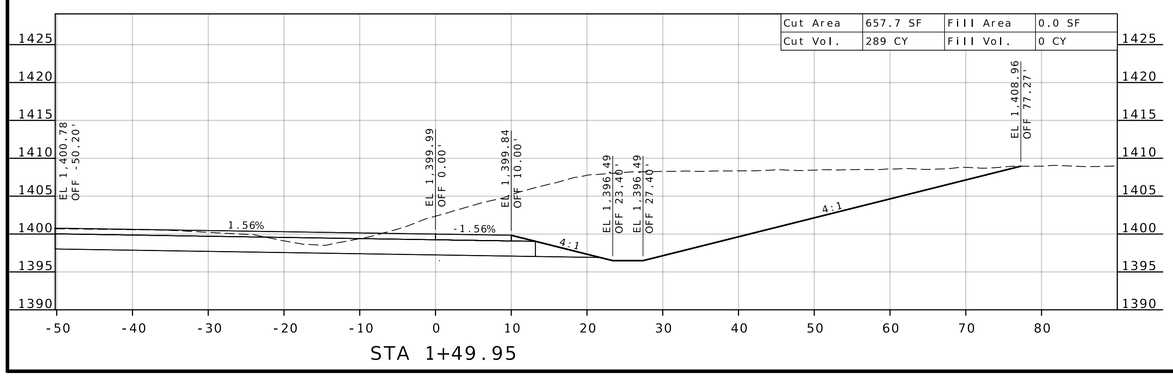

STA 1+49.95

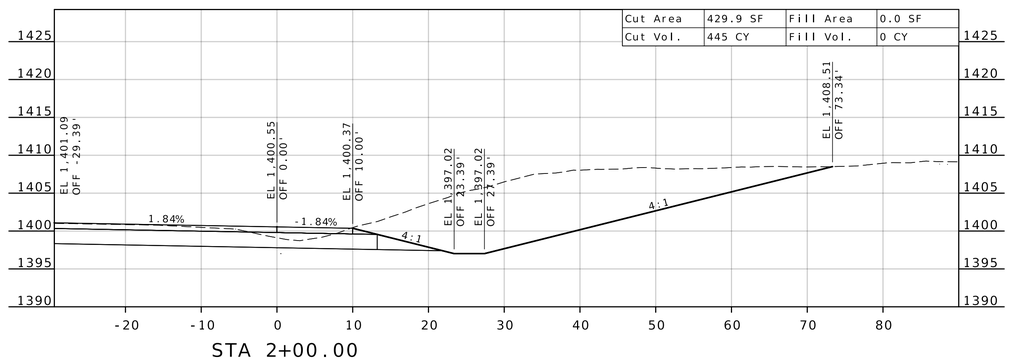

STA 2+00.00

STATE OF MISSOURI
DARRELL RAY COOK
NUMBER PE-2005000971
PROFESSIONAL ENGINEER

Darrell R Cook
07/27/2026 20:12:48
DARRELL RAY COOK - CIVIL
MO-PE-2005000971

DATE PREPARED
5/27/2026

ROUTE	STATE
60	MO
DISTRICT	SHEET NO.
SW	48

COUNTY
BARRY/LAWRENCE

JOB NO.
JSR0021

CONTRACT ID.

PROJECT NO.


BRIDGE NO.

DESCRIPTION	DATE


MISSOURI HIGHWAYS AND TRANSPORTATION COMMISSION

105 WEST CAPITOL
JEFFERSON CITY, MO 65102
1-888-ASK-MODOT (1-888-275-6636)


CROSS SECTION SHEET
ROUTE 60 / FR1100 S.E. QUADRANT
SHEET 3 OF 3

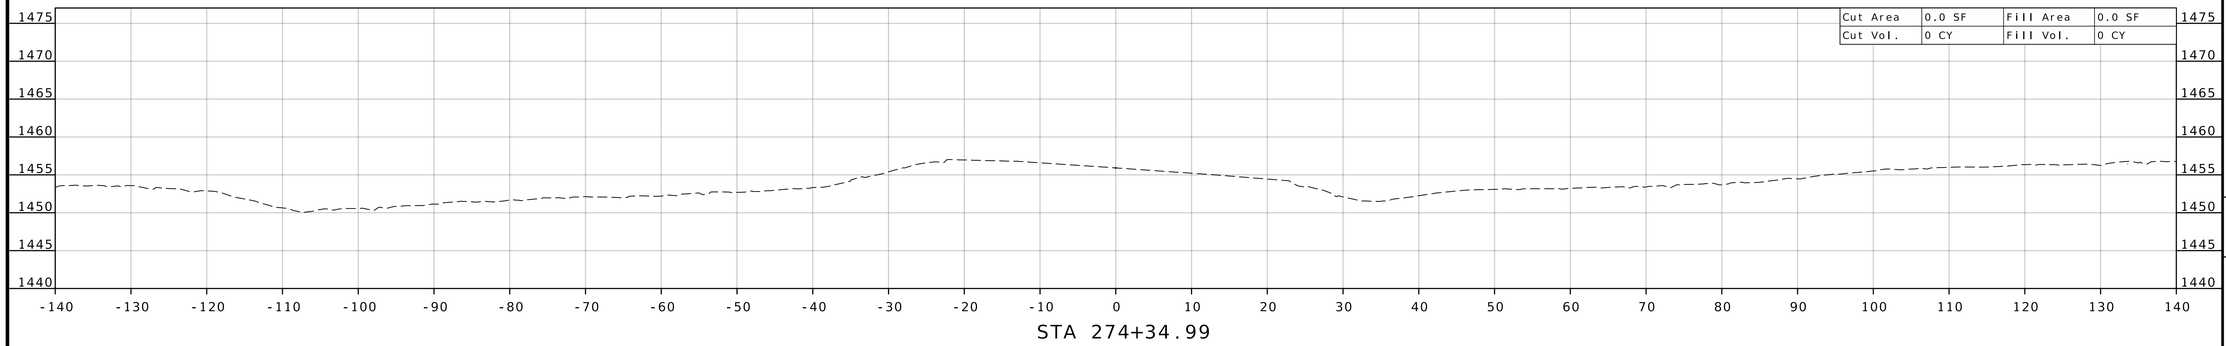

STA 274+34.99

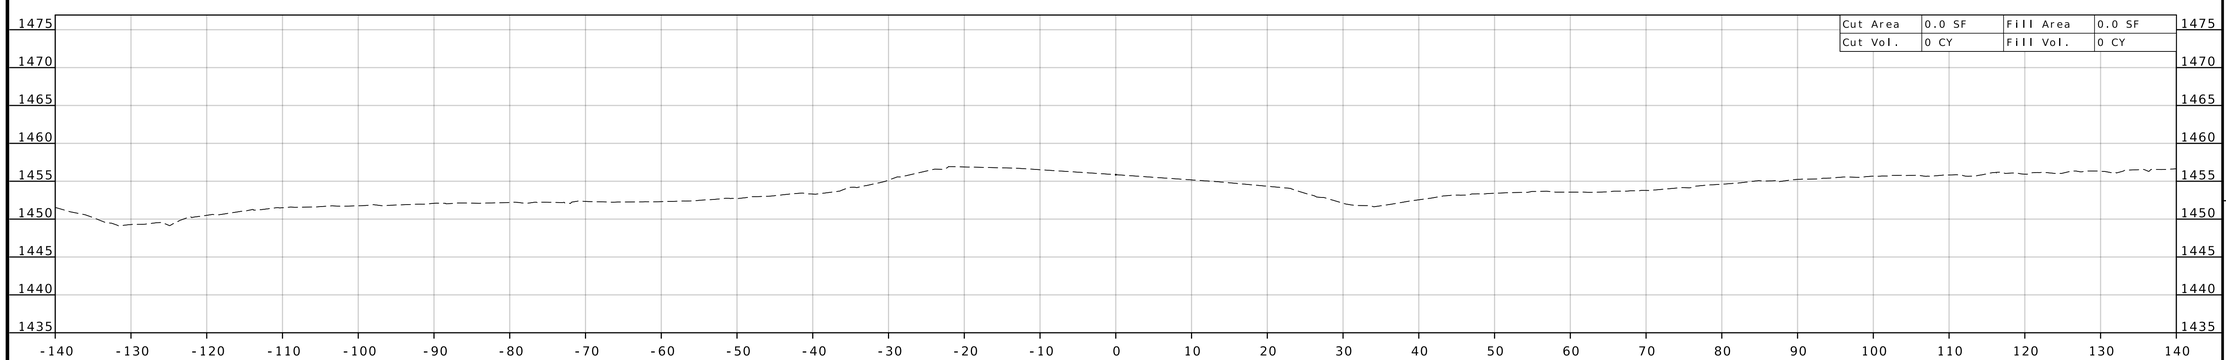

STA 274+00.00

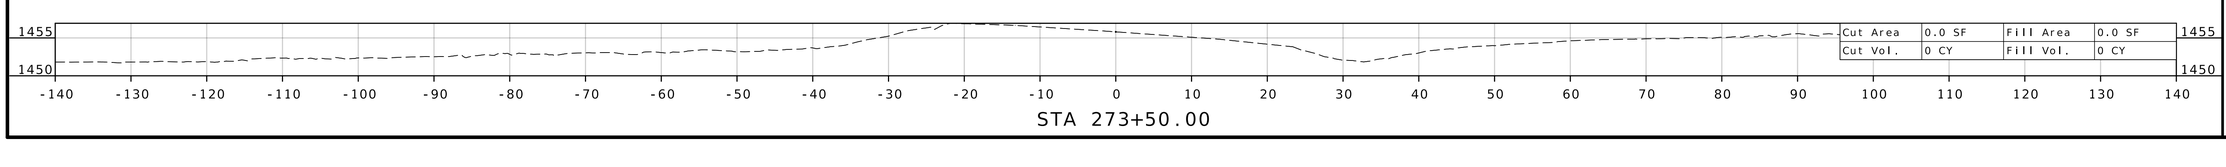

STA 273+50.00

STATE OF MISSOURI
DARRELL RAY COOK
NUMBER PE-2005000971
PROFESSIONAL ENGINEER

Darrell R Cook
07/27/2026 20:12:48
DARRELL RAY COOK - CIVIL
MO-PE-2005000971

DATE PREPARED
5/27/2026

ROUTE	STATE
60	MO
DISTRICT	SHEET NO.
SW	50

COUNTY
BARRY / LAWRENCE

JOB NO.
JSR0021

CONTRACT ID.

PROJECT NO.

BRIDGE NO.


DESCRIPTION


DATE


MISSOURI HIGHWAYS AND TRANSPORTATION COMMISSION

105 WEST CAPITOL
JEFFERSON CITY, MO 65102
1-888-ASK-MODOT (1-888-275-6636)

CROSS SECTION SHEET
ROUTE 60 /
FR 2000 - BUS. RTE. 60
SHEET 1 OF 18

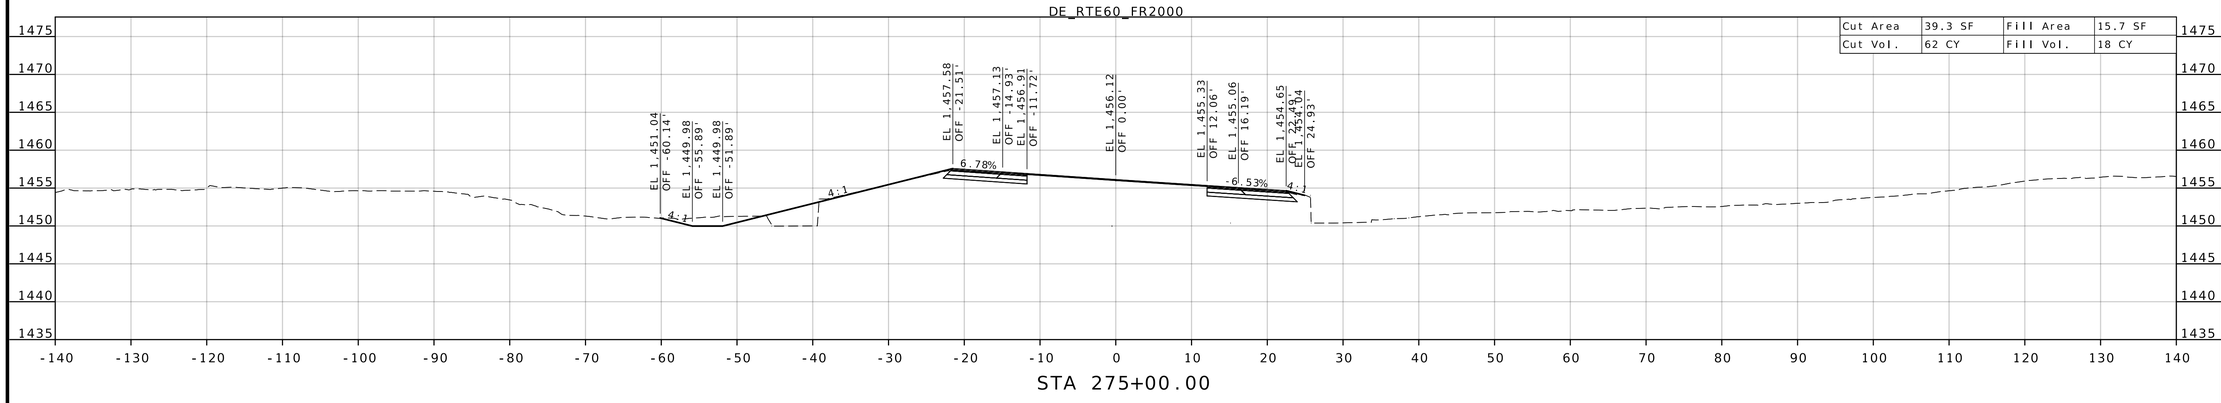

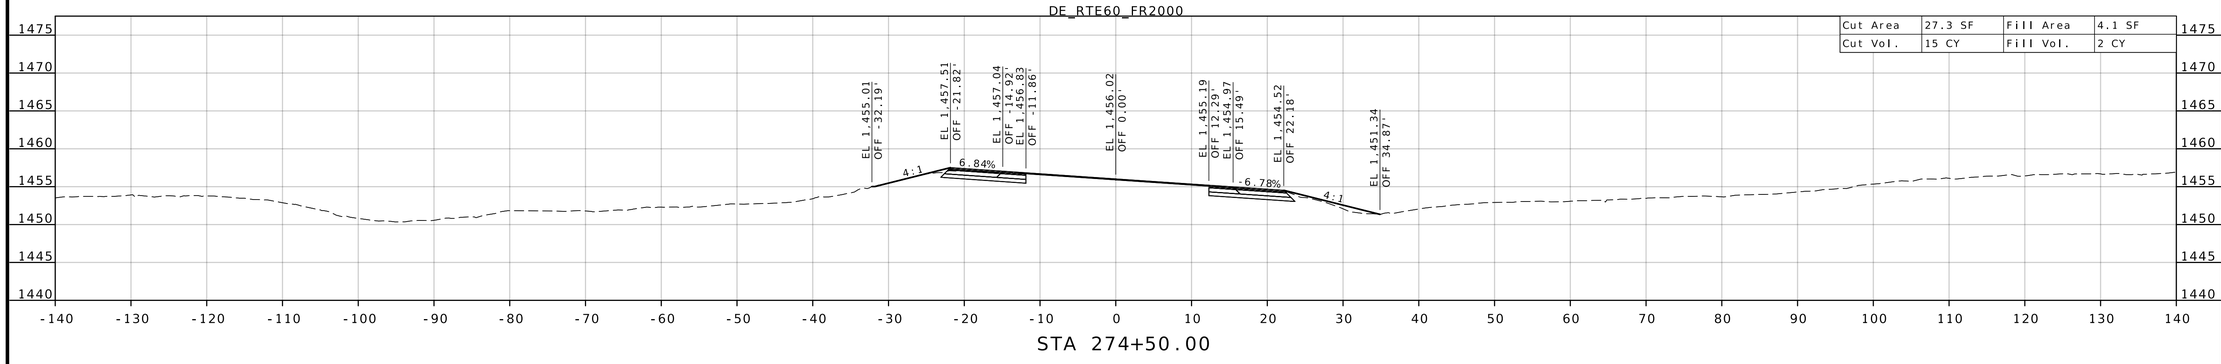

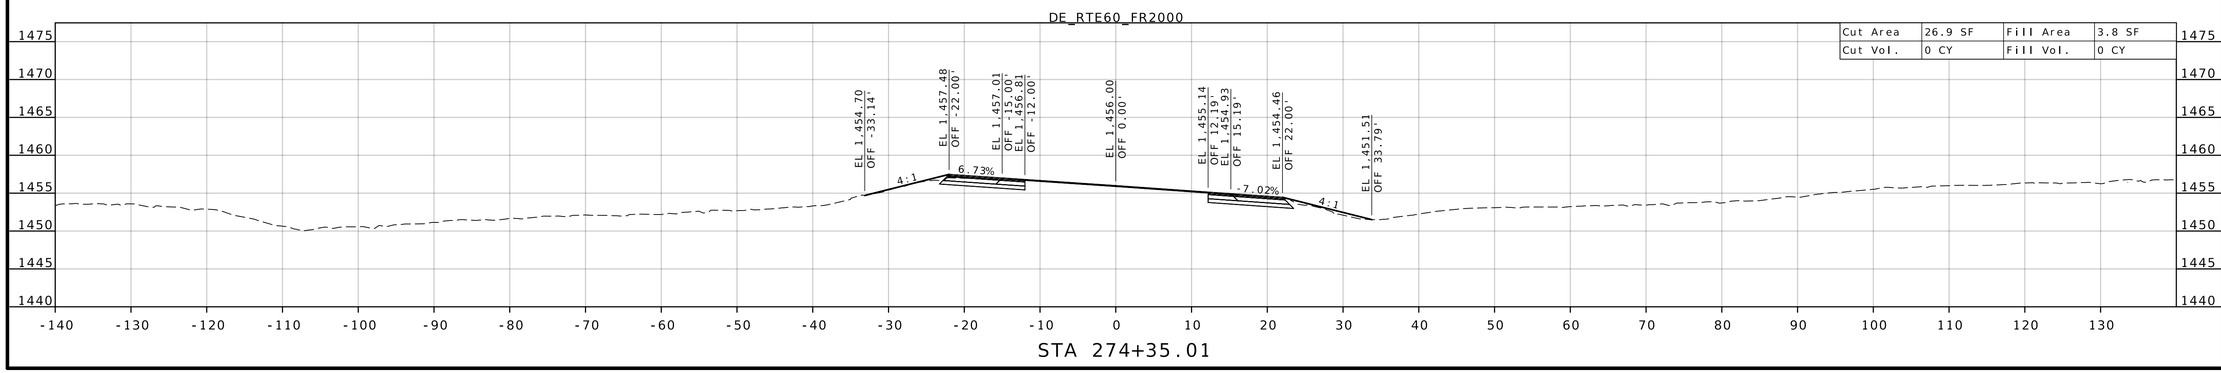

STATE OF MISSOURI
DARRELL RAY COOK
NUMBER PE-2005000971
PROFESSIONAL ENGINEER

Darrell R Cook
07/27/2026 20:12:50
DARRELL RAY COOK - CIVIL
MO-PE-2005000971

DATE PREPARED
5/27/2026

ROUTE	STATE
60	MO
DISTRICT	SHEET NO.
SW	51

COUNTY
BARRY/LAWRENCE

JOB NO.
JSR0021

CONTRACT ID.

PROJECT NO.


BRIDGE NO.

DESCRIPTION	DATE


MISSOURI HIGHWAYS AND TRANSPORTATION COMMISSION

105 WEST CAPITOL
JEFFERSON CITY, MO 65102
1-888-ASK-MODOT (1-888-275-6636)


CROSS SECTION SHEET
ROUTE 60 /
FR 2000 - BUS. RTE. 60
SHEET 2 OF 18

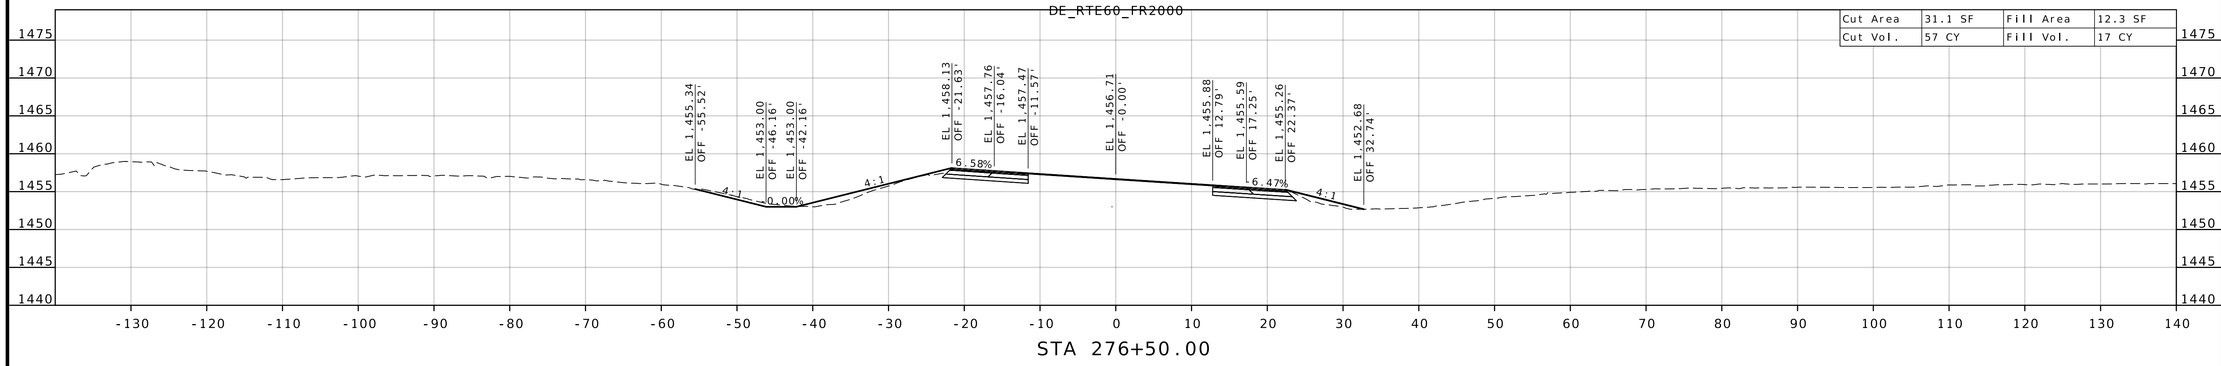

STA 276+50.00

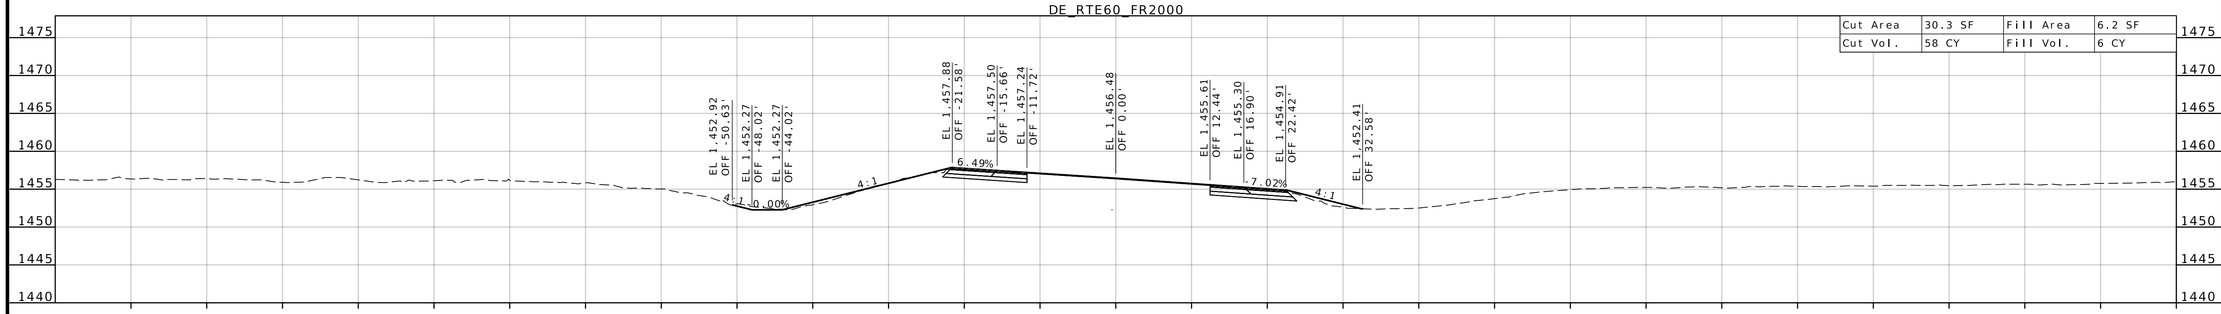

STA 276+00.00

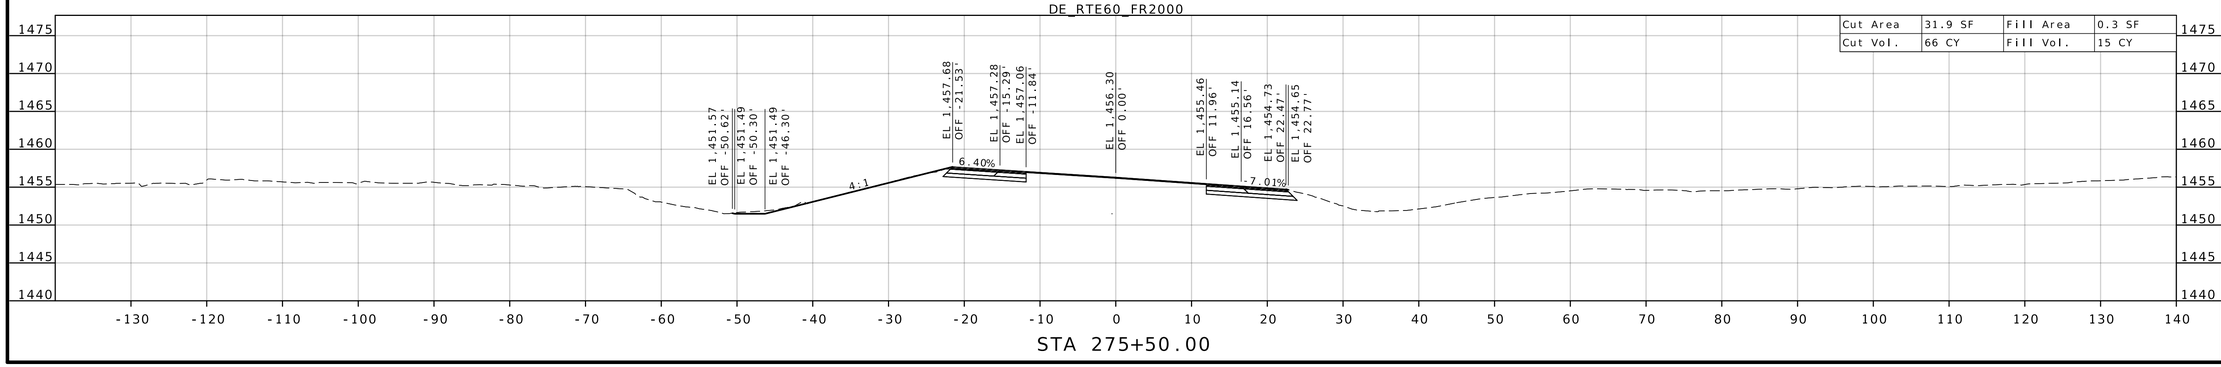

STA 275+50.00

STATE OF MISSOURI
DARRELL RAY COOK
NUMBER PE-2005000971
PROFESSIONAL ENGINEER

Darrell R Cook
07/27/2026 20:12:50
DARRELL RAY COOK - CIVIL
MO-PE-2005000971

DATE PREPARED
5/27/2026

ROUTE	STATE
60	MO
DISTRICT	SHEET NO.
SW	52

COUNTY
BARRY/LAWRENCE

JOB NO.
JSR0021

CONTRACT ID.

PROJECT NO.


BRIDGE NO.


DESCRIPTION	DATE


MISSOURI HIGHWAYS AND TRANSPORTATION COMMISSION

105 WEST CAPITOL
JEFFERSON CITY, MO 65102
1-888-ASK-MODOT (1-888-275-6636)

CROSS SECTION SHEET
ROUTE 60 /
FR 2000 - BUS. RTE. 60
SHEET 3 OF 18

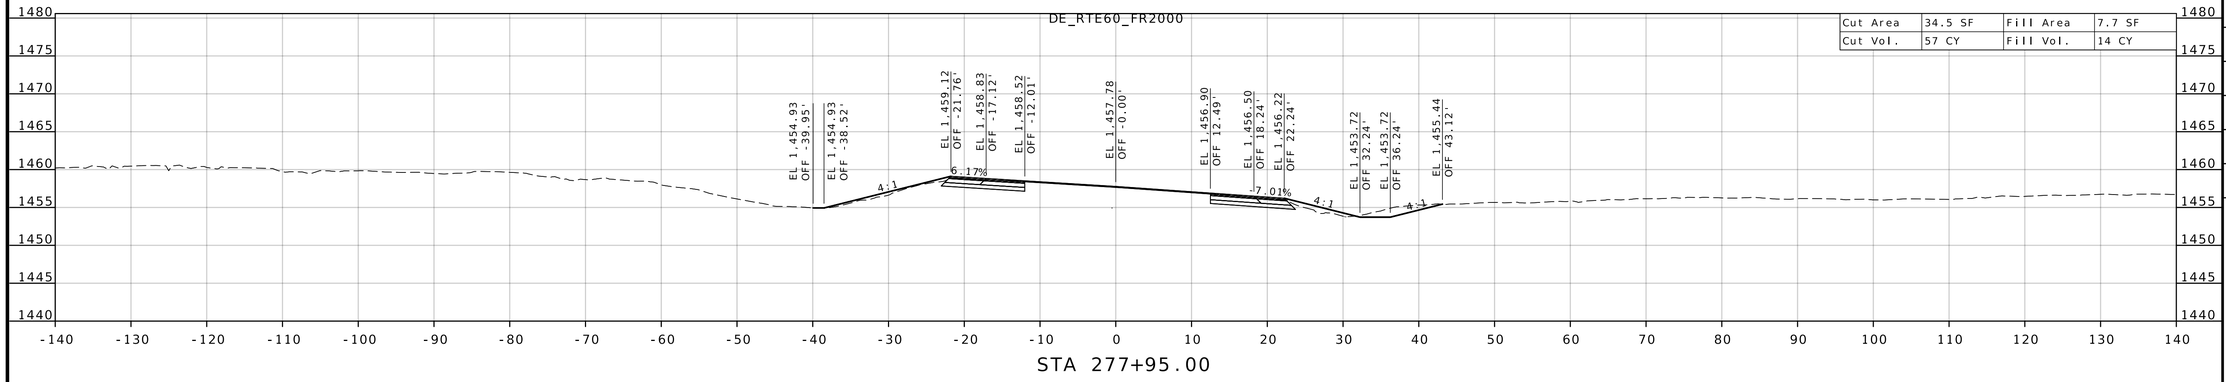

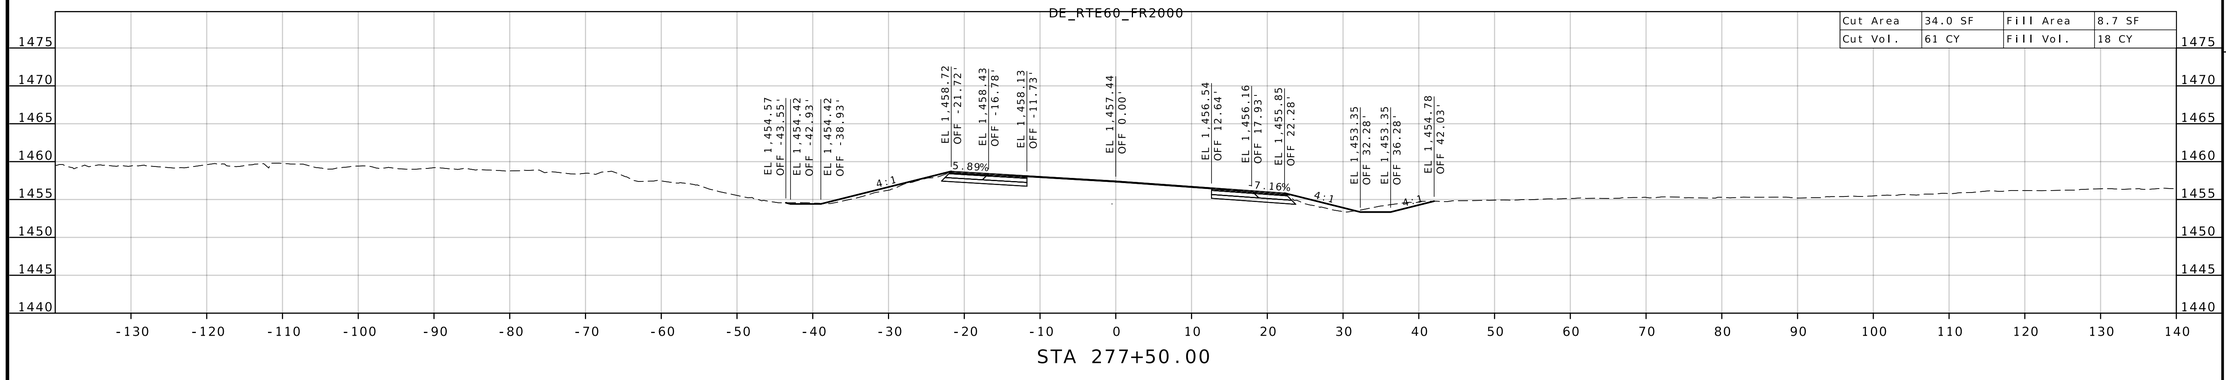

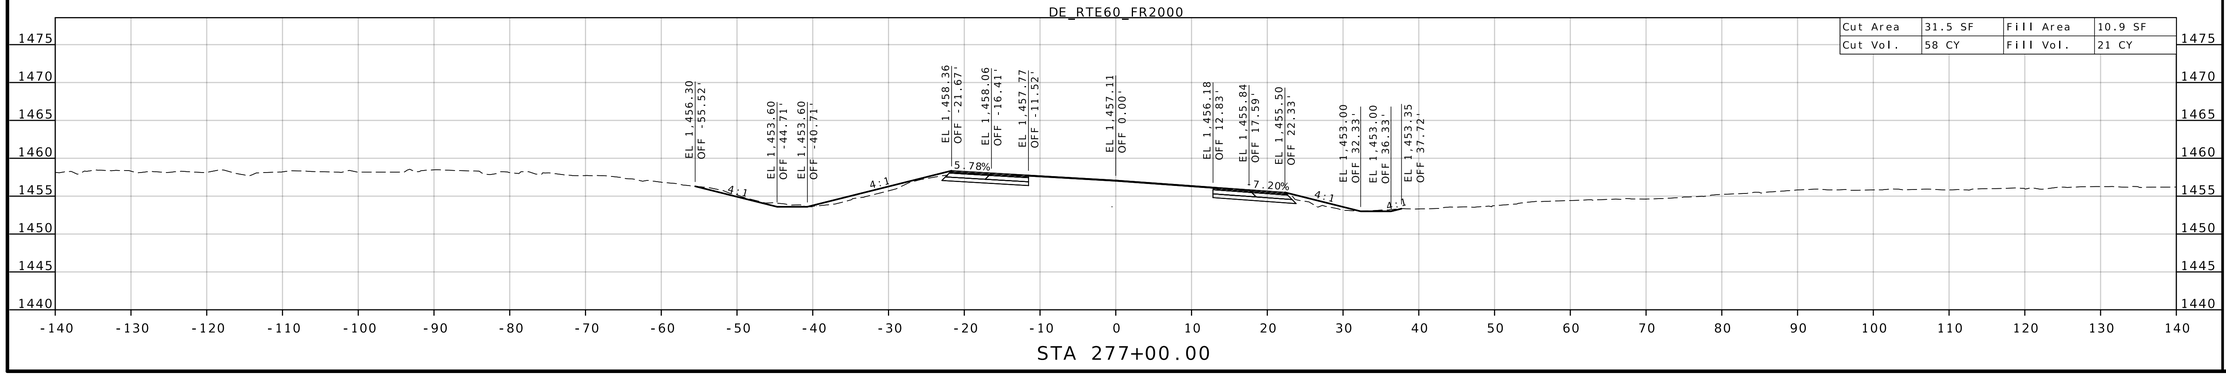

STATE OF MISSOURI
DARRELL RAY COOK
NUMBER PE-2005000971
PROFESSIONAL ENGINEER

Darrell R Cook
07/27/2026 20:12:51
DARRELL RAY COOK - CIVIL
MO-PE-2005000971

DATE PREPARED
5/27/2026

ROUTE	STATE
60	MO
DISTRICT	SHEET NO.
SW	53

COUNTY
BARRY/LAWRENCE

JOB NO.
JSR0021

CONTRACT ID.

PROJECT NO.


BRIDGE NO.


DESCRIPTION	DATE


MISSOURI HIGHWAYS AND TRANSPORTATION COMMISSION

105 WEST CAPITOL
JEFFERSON CITY, MO 65102
1-888-ASK-MODOT (1-888-275-6636)

CROSS SECTION SHEET
ROUTE 60 /
FR 2000 - BUS. RTE. 60
SHEET 4 OF 18

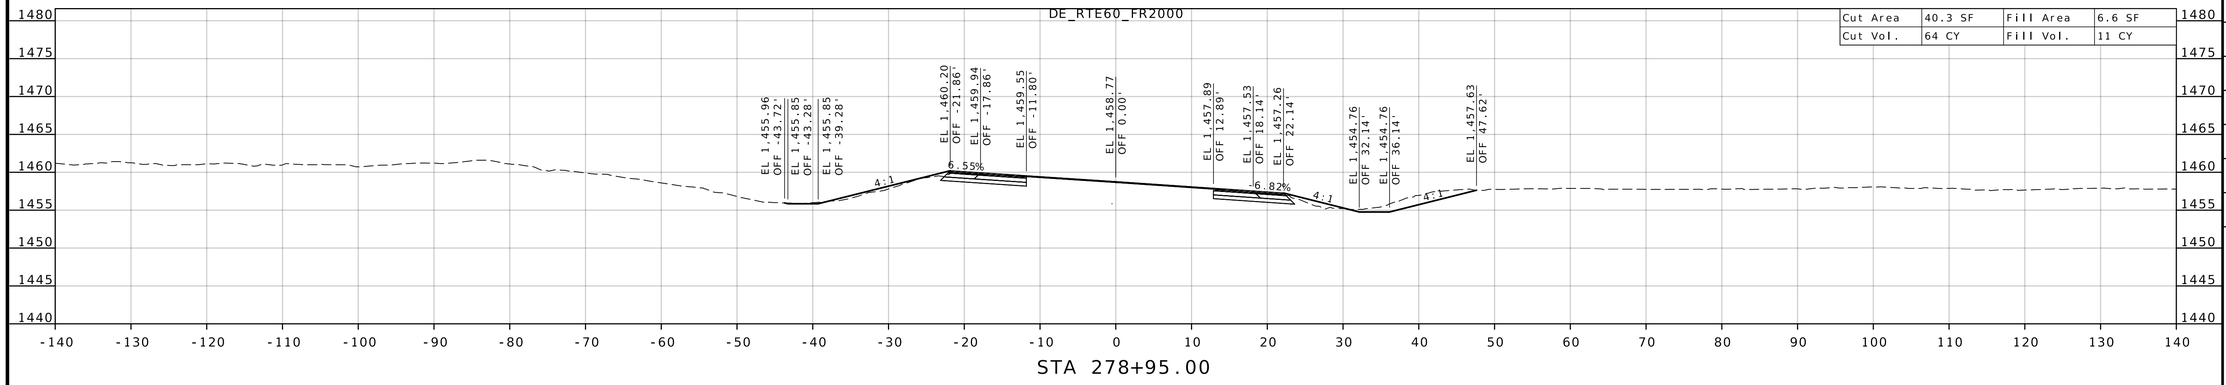

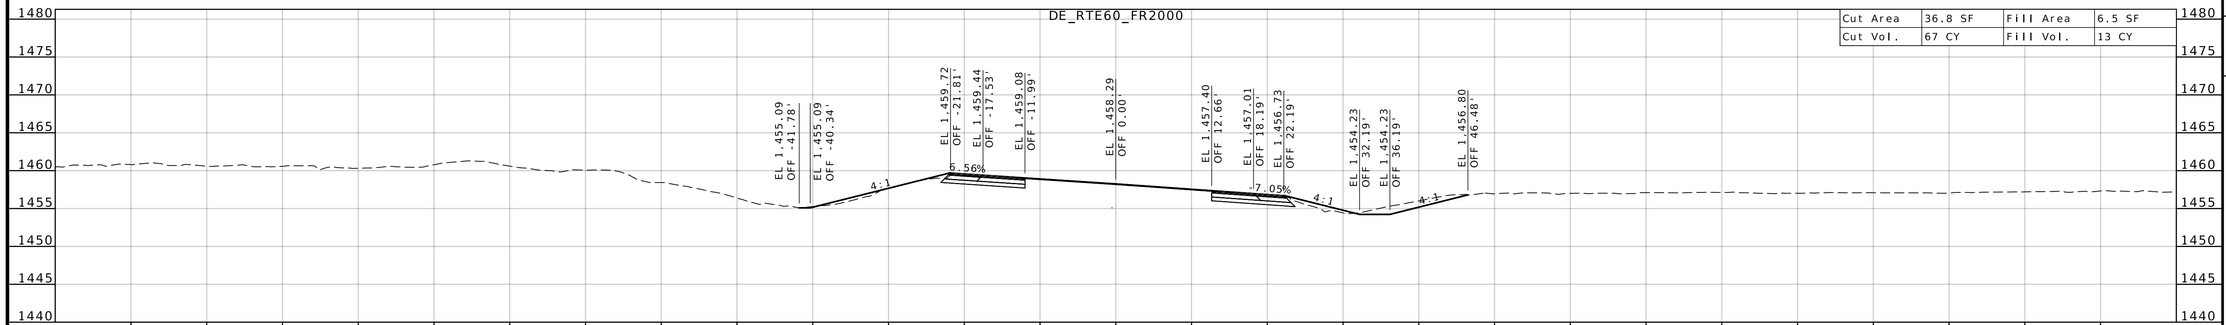

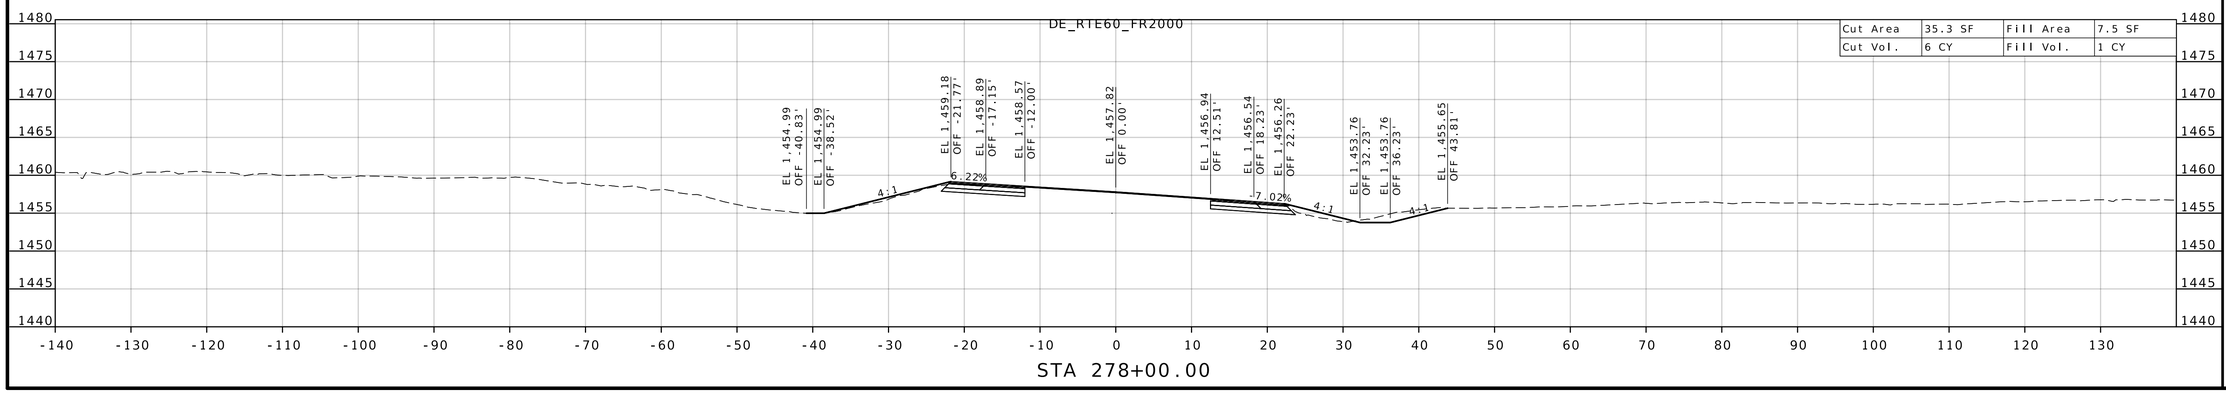

STATE OF MISSOURI
DARRELL RAY COOK
NUMBER PE-2005000971
PROFESSIONAL ENGINEER

Darrell R Cook
07/27/2026 20:12:51
DARRELL RAY COOK - CIVIL
MO-PE-2005000971

DATE PREPARED
5/27/2026

ROUTE	STATE
60	MO
DISTRICT	SHEET NO.
SW	54

COUNTY
BARRY/LAWRENCE

JOB NO.
JSR0021

CONTRACT ID.

PROJECT NO.


BRIDGE NO.


DESCRIPTION	DATE


MISSOURI HIGHWAYS AND TRANSPORTATION COMMISSION

105 WEST CAPITOL
JEFFERSON CITY, MO 65102
1-888-ASK-MODOT (1-888-275-6636)

CROSS SECTION SHEET
ROUTE 60 /
FR 2000 - BUS. RTE. 60
SHEET 5 OF 18

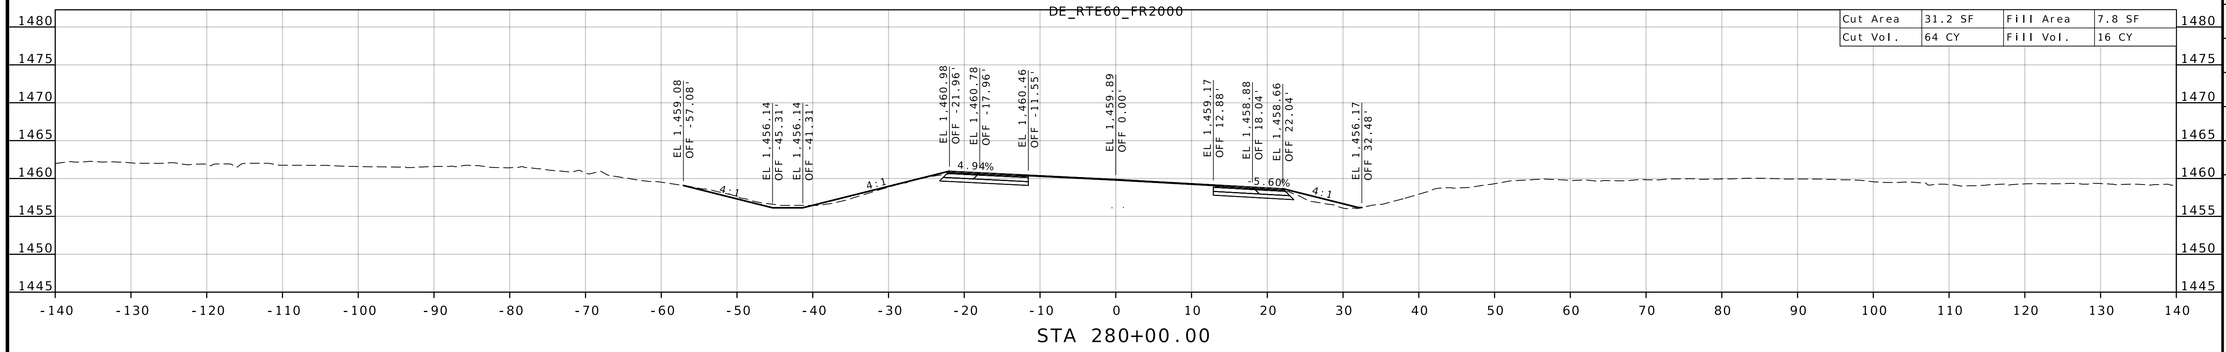

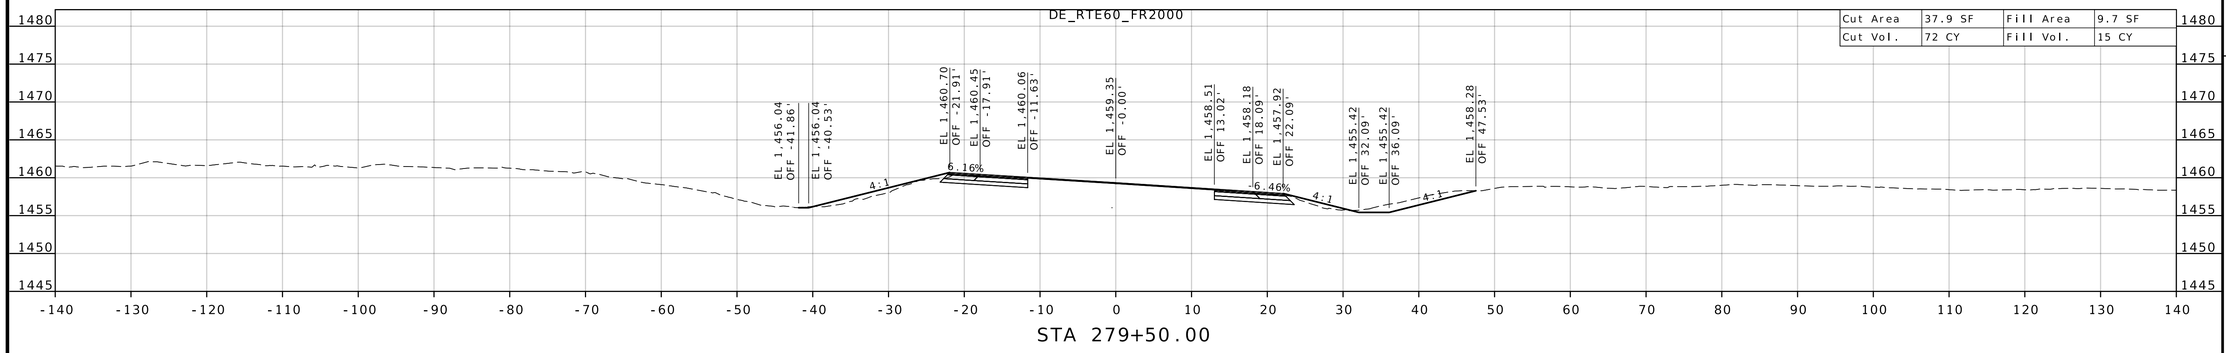

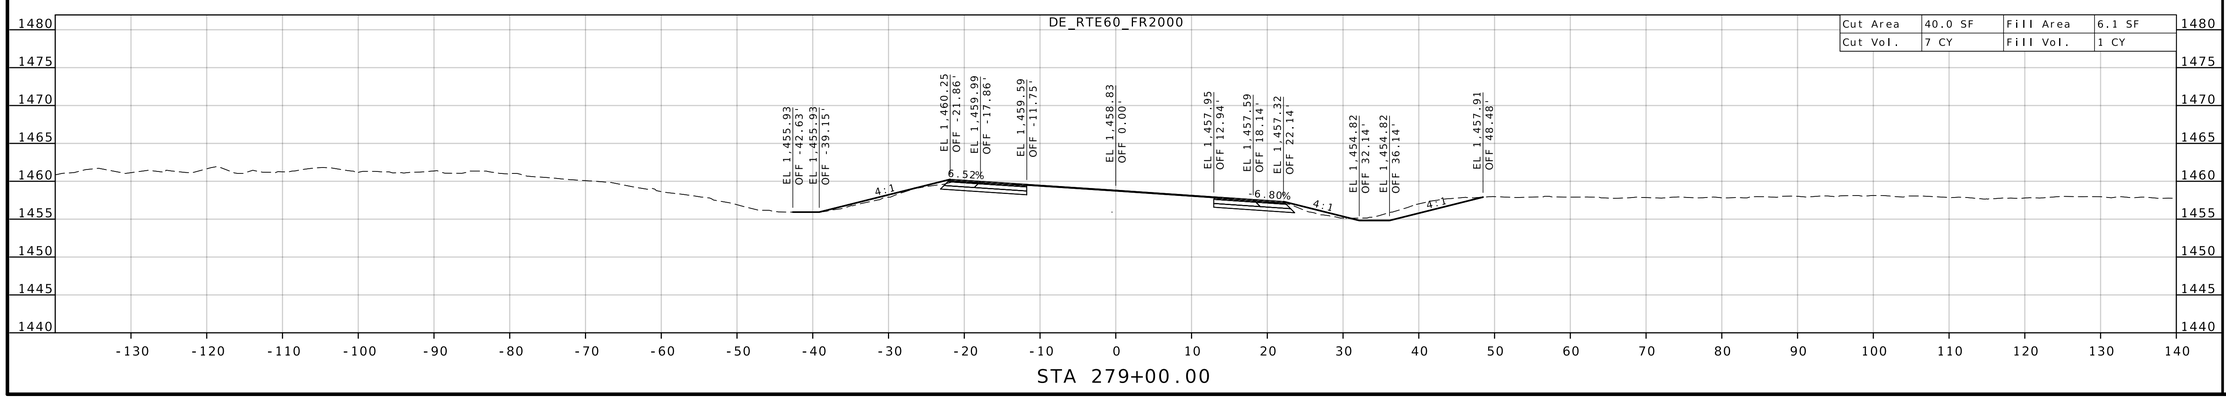

STATE OF MISSOURI
DARRELL RAY COOK
NUMBER PE-2005000971
PROFESSIONAL ENGINEER
Darrell R Cook
07/27/2026 20:12:51
DARRELL RAY COOK - CIVIL
MO-PE-2005000971

DATE PREPARED
5/27/2026

ROUTE	STATE
60	MO
DISTRICT	SHEET NO.
SW	55

COUNTY
BARRY/LAWRENCE

JOB NO.
JSR0021

CONTRACT ID.


PROJECT NO.


BRIDGE NO.


DESCRIPTION	DATE

MISSOURI HIGHWAYS AND TRANSPORTATION COMMISSION
105 WEST CAPITOL
JEFFERSON CITY, MO 65102
1-888-ASK-MODOT (1-888-275-6636)

CROSS SECTION SHEET
ROUTE 60 /
FR 2000 - BUS. RTE. 60
SHEET 6 OF 18

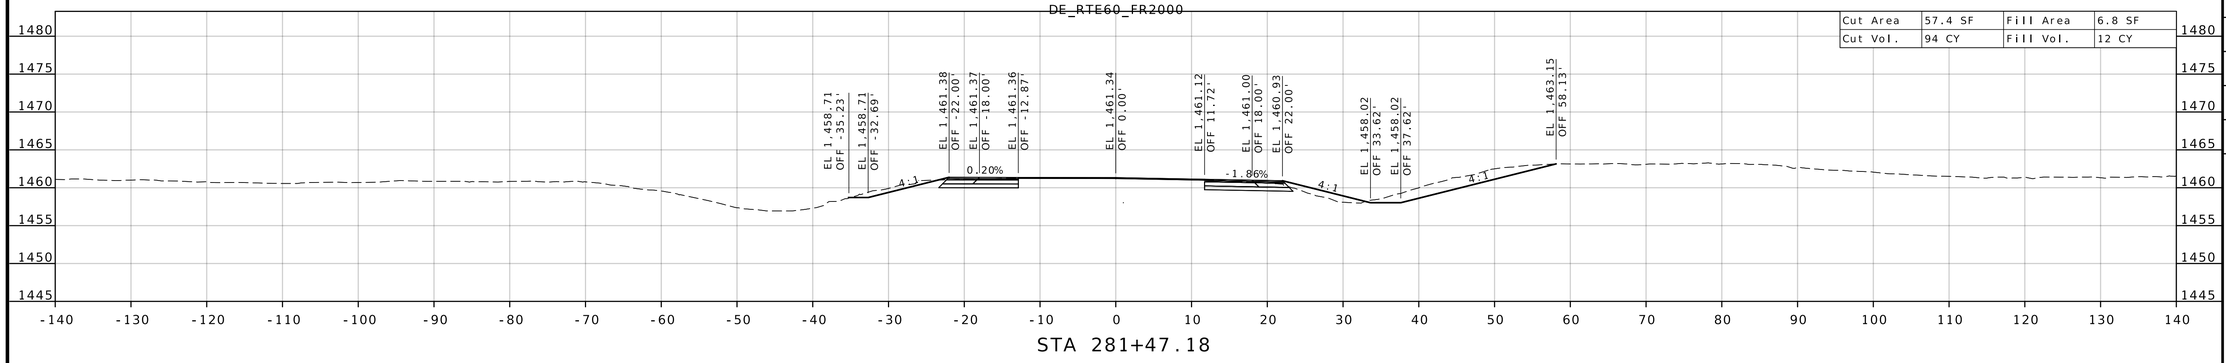

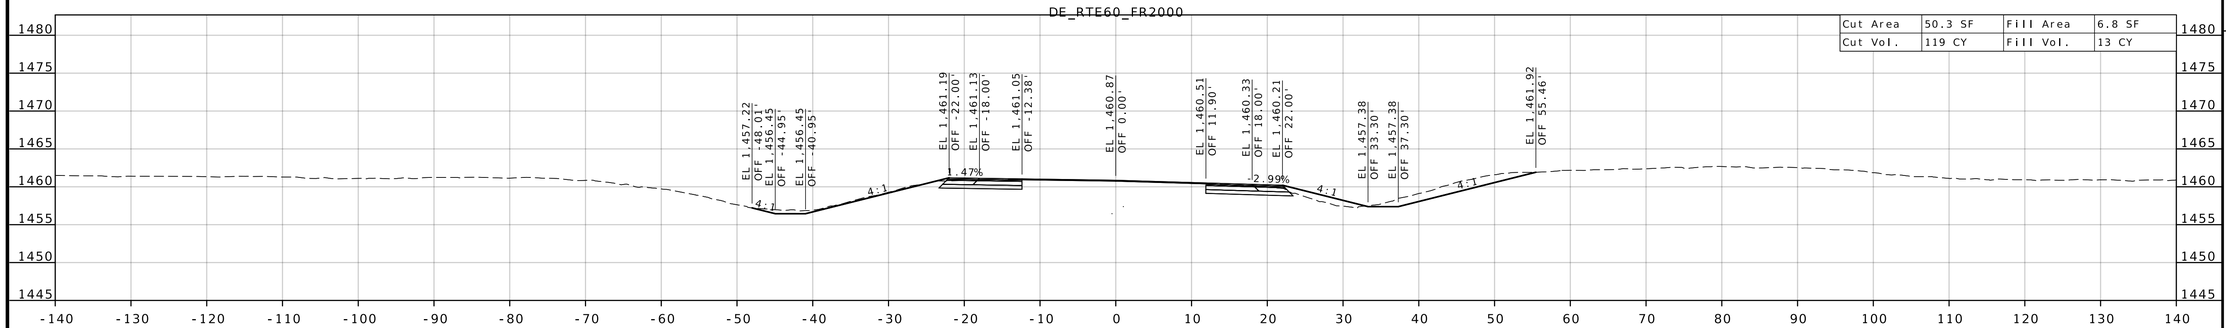

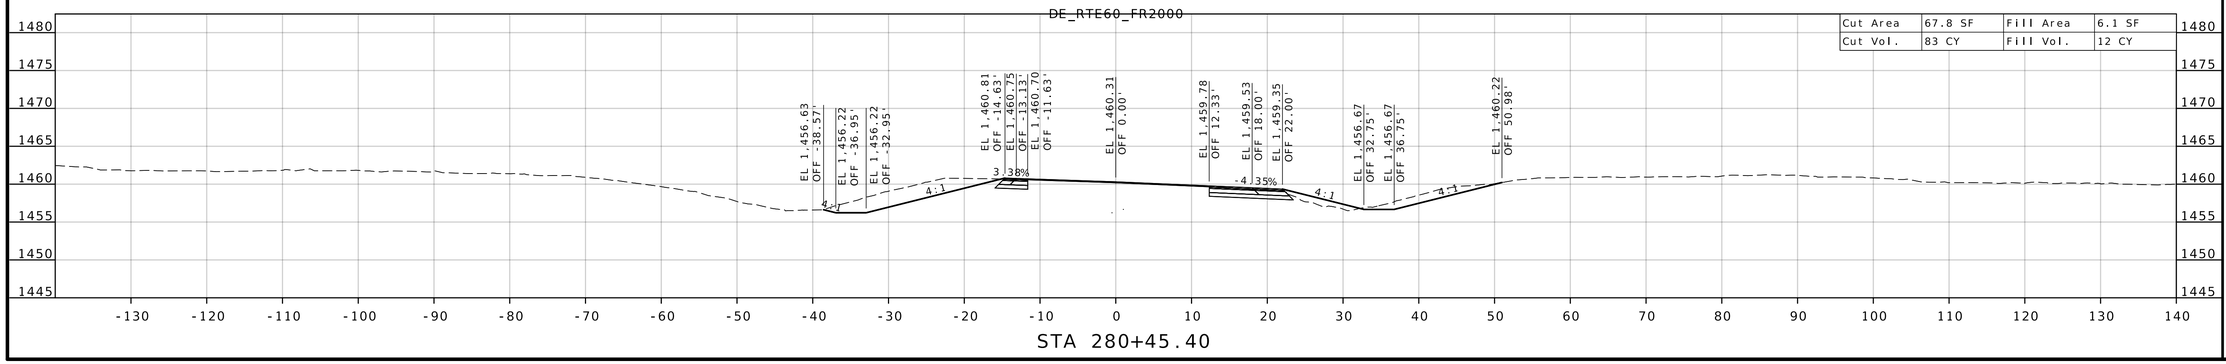

STATE OF MISSOURI
DARRELL RAY COOK
NUMBER PE-2005000971
PROFESSIONAL ENGINEER
Darrell R Cook
07/27/2026 20:12:51
DARRELL RAY COOK - CIVIL
MO-PE-2005000971

DATE PREPARED
5/27/2026

ROUTE	STATE
60	MO
DISTRICT	SHEET NO.
SW	56

COUNTY
BARRY/LAWRENCE

JOB NO.
JSR0021

CONTRACT ID.


PROJECT NO.

BRIDGE NO.


DESCRIPTION	DATE

MISSOURI HIGHWAYS AND TRANSPORTATION COMMISSION
105 WEST CAPITOL
JEFFERSON CITY, MO 65102
1-888-ASK-MODOT (1-888-275-6636)


CROSS SECTION SHEET
ROUTE 60 /
FR 2000 - BUS. RTE. 60
SHEET 7 OF 18

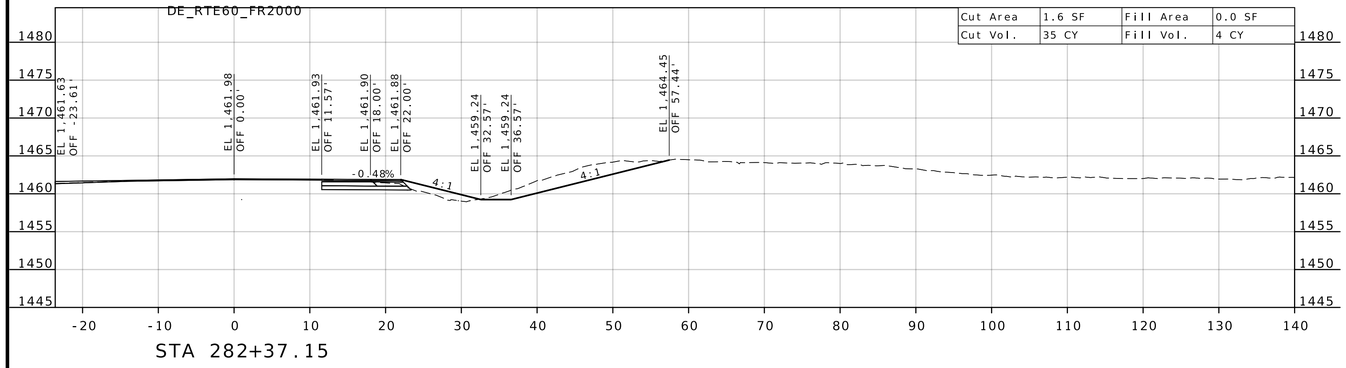


STA 282+37.15

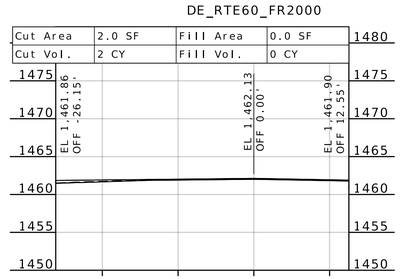


STA 283+00.00

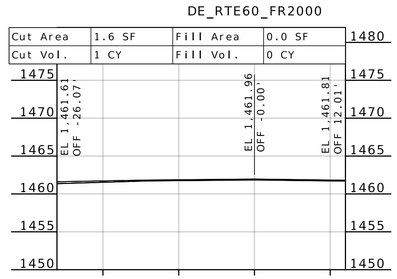


STA 284+00.00

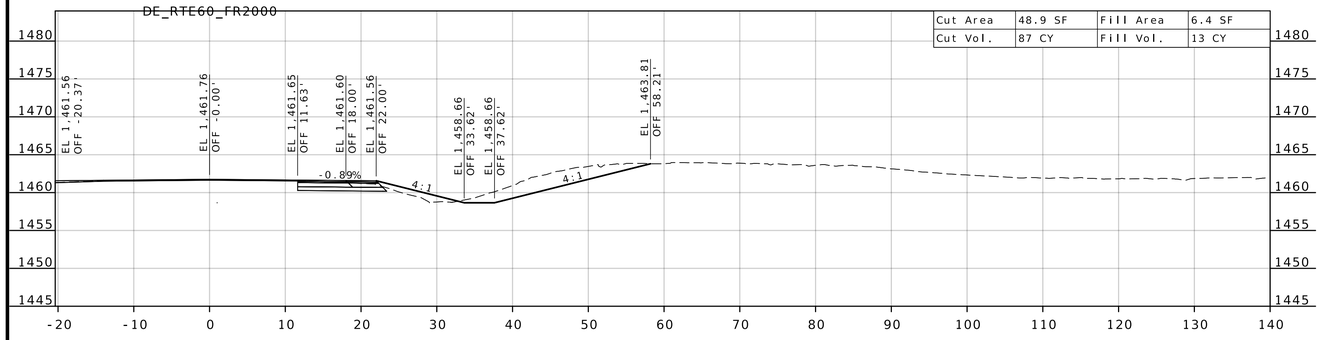


STA 282+00.00

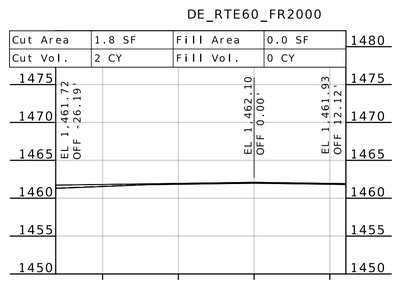


STA 282+66.72

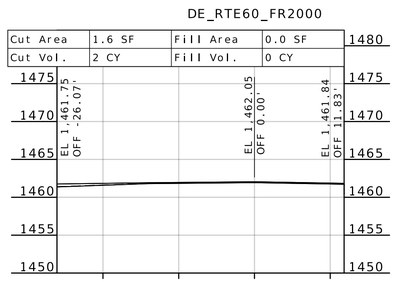


STA 283+80.06

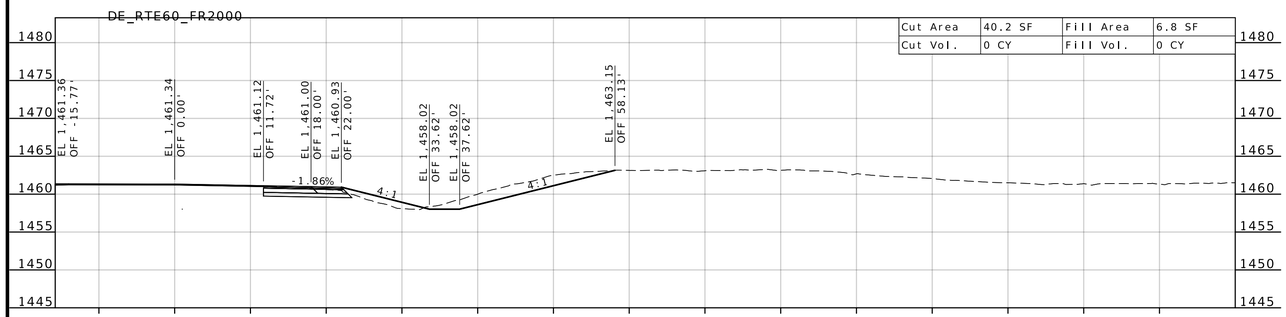

STA 281+47.20

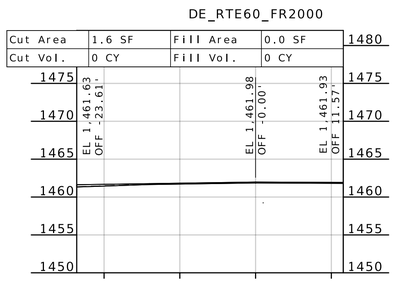

STA 282+37.17

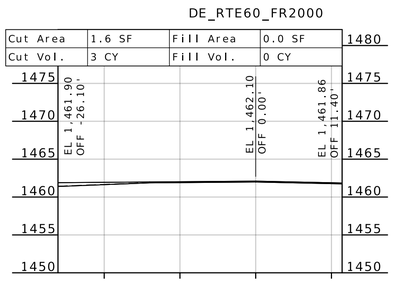

STA 283+50.00

STATE OF MISSOURI
DARRELL RAY COOK
NUMBER PE-2005000971
PROFESSIONAL ENGINEER

Darrell R Cook
07/27/2026 20:12:52
DARRELL RAY COOK - CIVIL
MO-PE-2005000971

DATE PREPARED
5/27/2026

ROUTE	STATE
60	MO
DISTRICT	SHEET NO.
SW	57

COUNTY
BARRY/LAWRENCE

JOB NO.
JSR0021

CONTRACT ID.

PROJECT NO.

BRIDGE NO.

DESCRIPTION	DATE


MISSOURI HIGHWAYS AND TRANSPORTATION COMMISSION

105 WEST CAPITOL
JEFFERSON CITY, MO 65102
1-888-ASK-MODOT (1-888-275-6636)

CROSS SECTION SHEET
ROUTE 60 /
FR 2000 - BUS. RTE. 60
SHEET 8 OF 18

DE_RTE60_FR2000


Cut Area	55.6 SF	Fill Area	9.6 SF
Cut Vol.	53 CY	Fill Vol.	8 CY

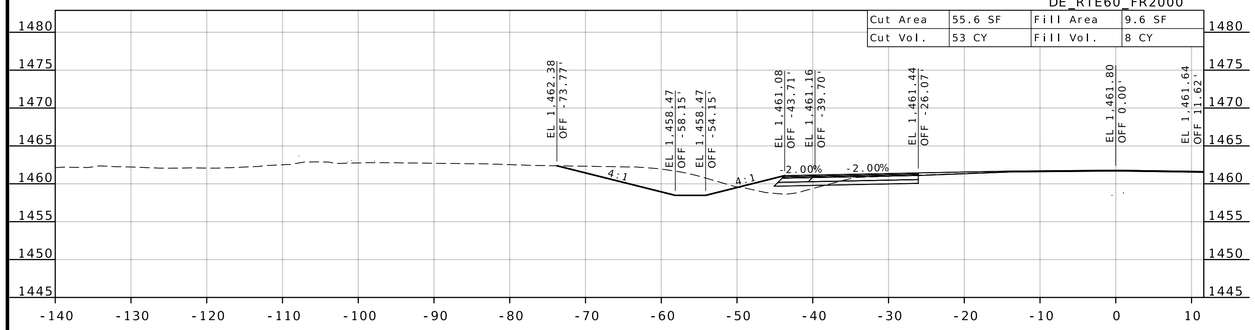

STA 284+30.67

DE RTE60_FR2000


Cut Area	56.8 SF	Fill Area	7.8 SF
Cut Vol.	0 CY	Fill Vol.	0 CY

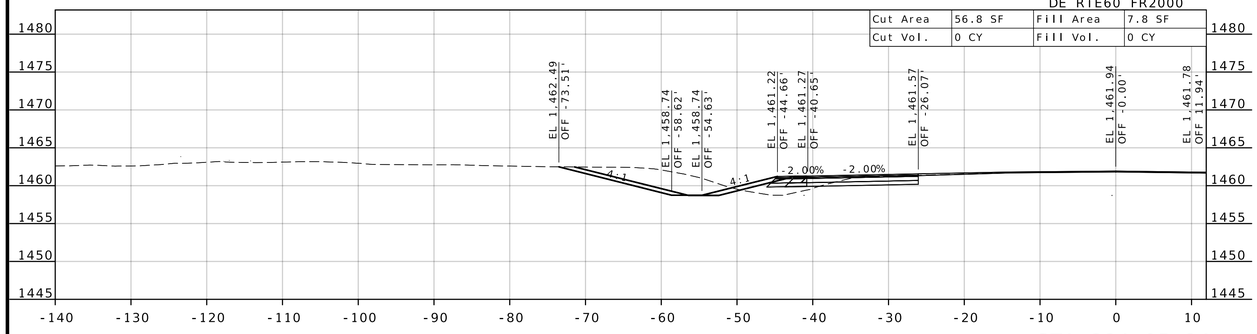

STA 284+05.24

DE_RTE60_FR2000

Cut Area	1.6 SF	Fill Area	0.0 SF
Cut Vol.	0 CY	Fill Vol.	0 CY

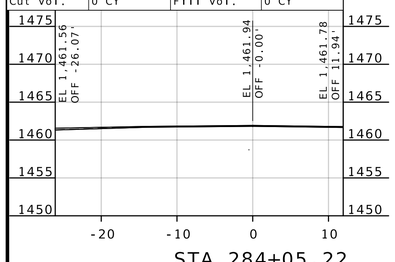

STA 284+05.22

STATE OF MISSOURI
DARRELL RAY COOK
NUMBER PE-2005000971
PROFESSIONAL ENGINEER

Darrell R Cook
07/27/2026 20:12:52
DARRELL RAY COOK - CIVIL
MO-PE-2005000971

DATE PREPARED
5/27/2026

ROUTE	STATE
60	MO
DISTRICT	SHEET NO.
SW	58

COUNTY
BARRY / LAWRENCE

JOB NO.
JSR0021

CONTRACT ID.

PROJECT NO.


BRIDGE NO.


DESCRIPTION	DATE


MISSOURI HIGHWAYS AND TRANSPORTATION COMMISSION

105 WEST CAPITOL
JEFFERSON CITY, MO 65102
1-888-ASK-MODOT (1-888-275-6636)

CROSS SECTION SHEET
ROUTE 60 /
FR 2000 - BUS. RTE. 60
SHEET 9 OF 18

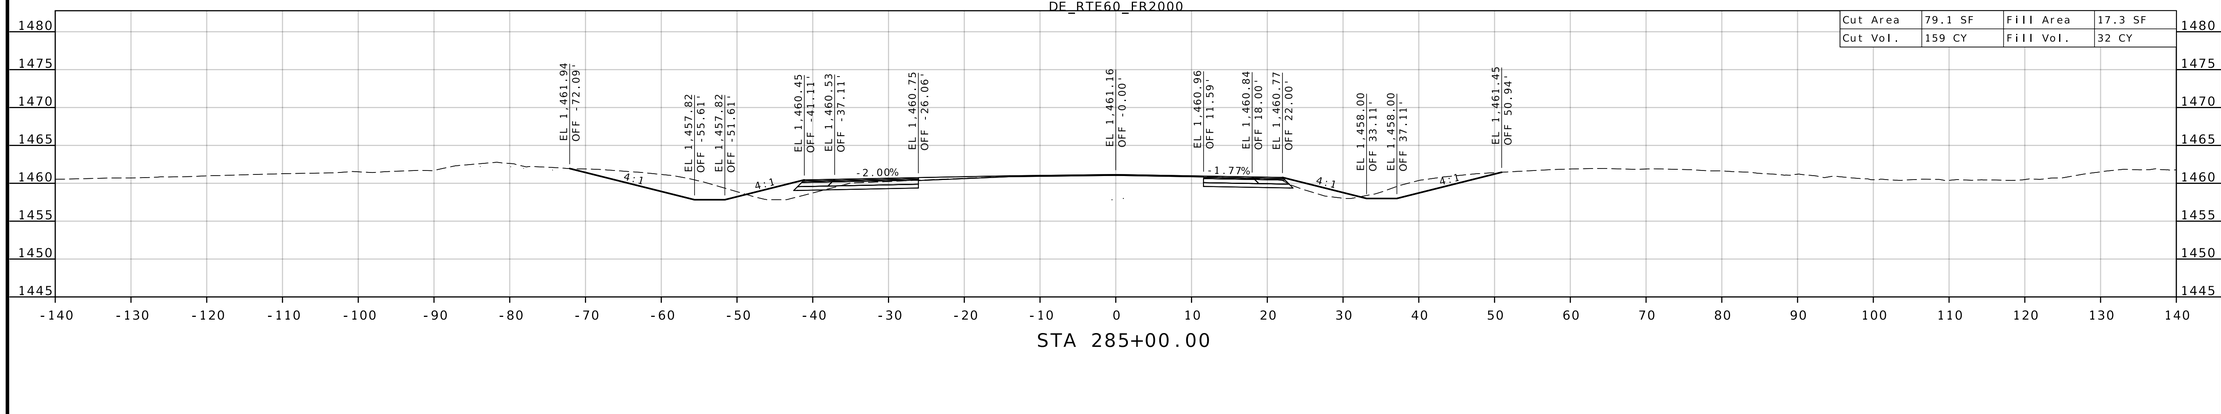

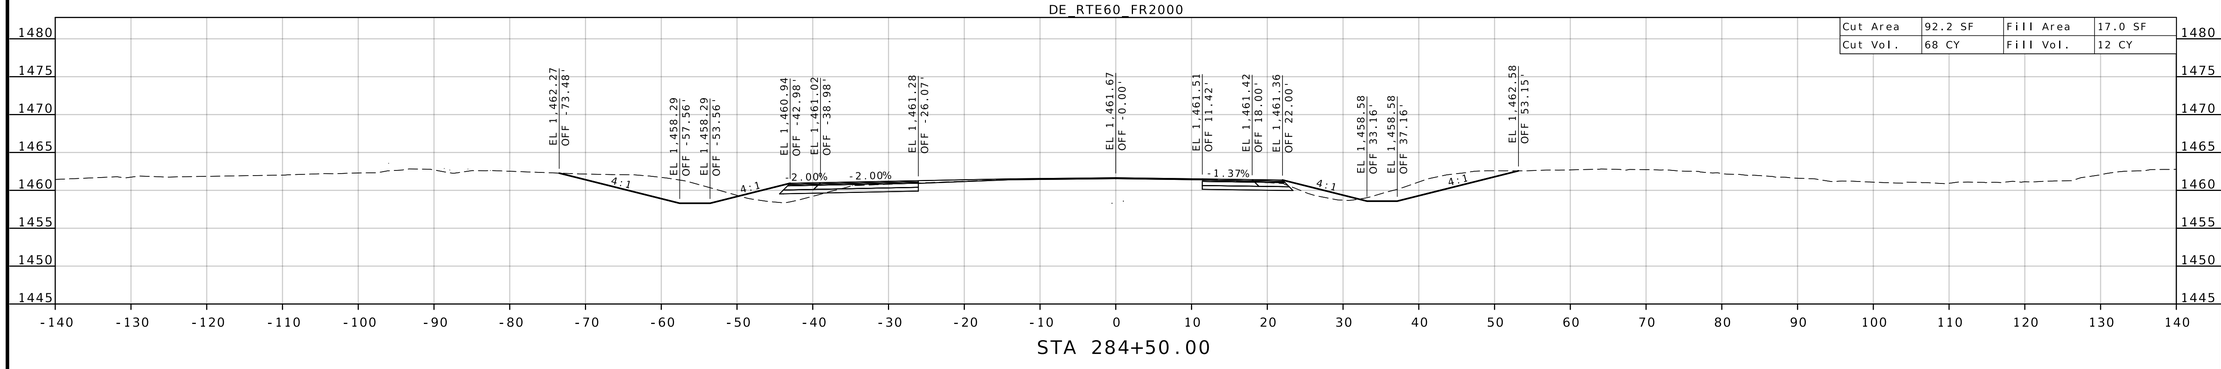

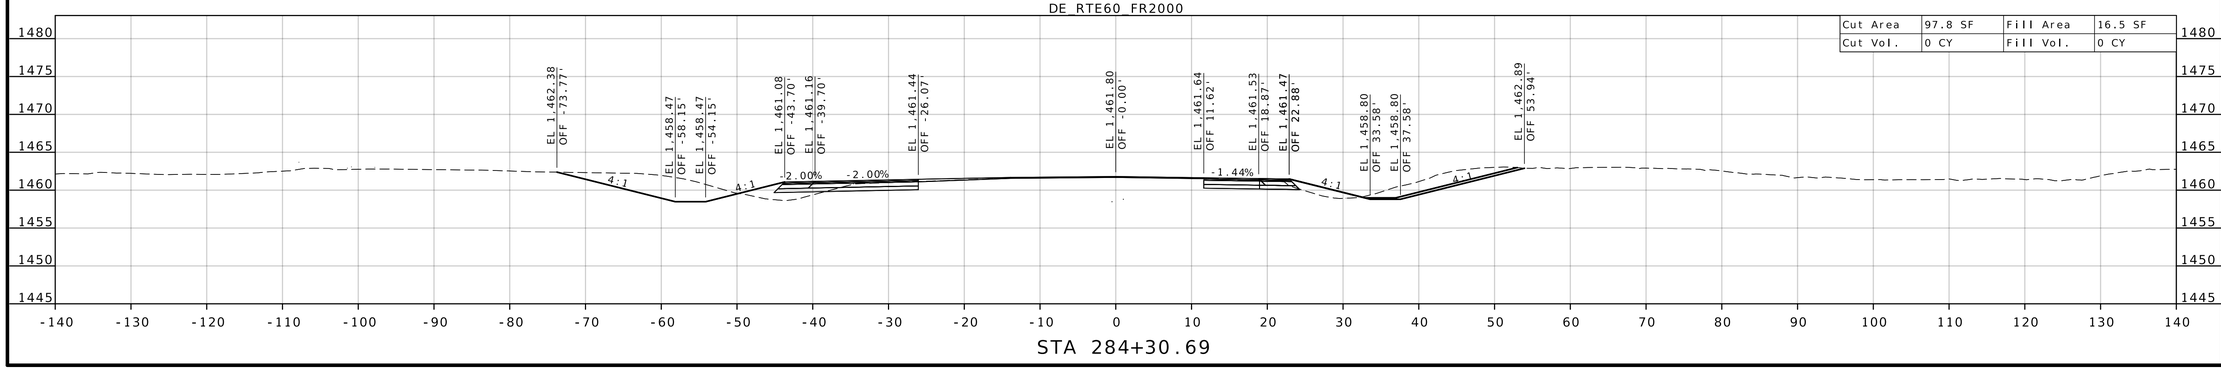

STATE OF MISSOURI
DARRELL RAY COOK
NUMBER PE-2005000971
PROFESSIONAL ENGINEER
Darrell R Cook
07/27/2026 20:12:48
DARRELL RAY COOK - CIVIL
MO-PE-2005000971

DATE PREPARED
5/27/2026

ROUTE	STATE
60	MO
DISTRICT	SHEET NO.
SW	59

COUNTY
BARRY/LAWRENCE

JOB NO.
JSR0021

CONTRACT ID.

PROJECT NO.


BRIDGE NO.

DESCRIPTION	DATE

MISSOURI HIGHWAYS AND TRANSPORTATION COMMISSION
105 WEST CAPITOL
JEFFERSON CITY, MO 65102
1-888-ASK-MODOT (1-888-275-6636)

CROSS SECTION SHEET
ROUTE 60 /
FR 2000 - BUS. RTE. 60
SHEET 10 OF 18


DE_RTE60_FR2000

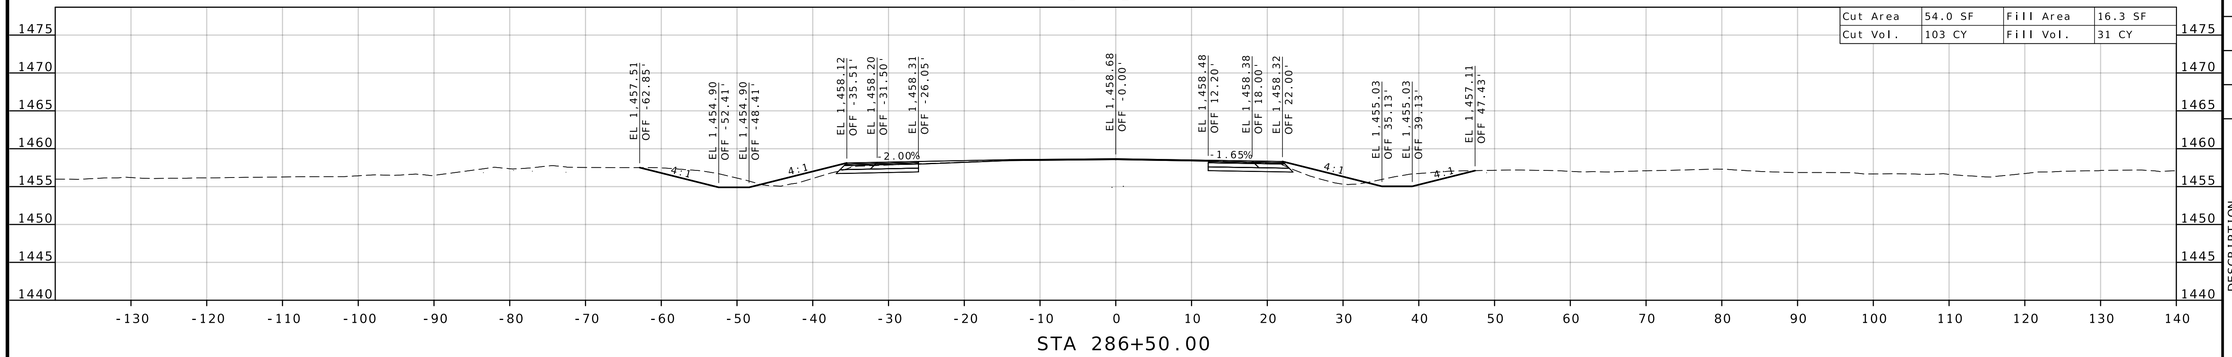

Cut Area	54.0 SF	Fill Area	16.3 SF
Cut Vol.	103 CY	Fill Vol.	31 CY

STA 286+50.00


DE_RTE60_FR2000

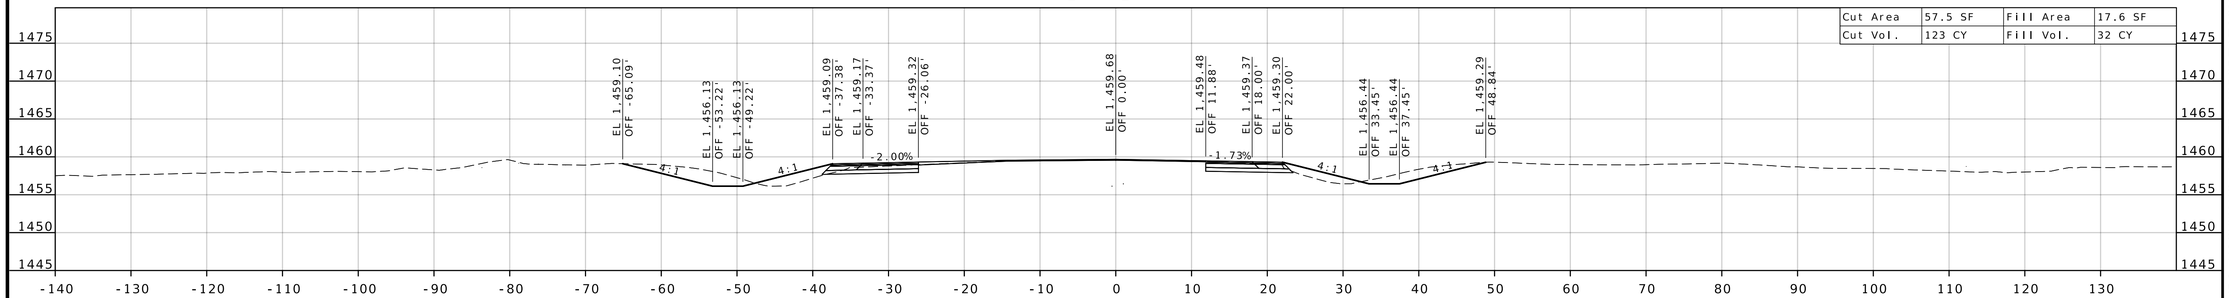

Cut Area	57.5 SF	Fill Area	17.6 SF
Cut Vol.	123 CY	Fill Vol.	32 CY

STA 286+00.00

DE_RTE60_FR2000

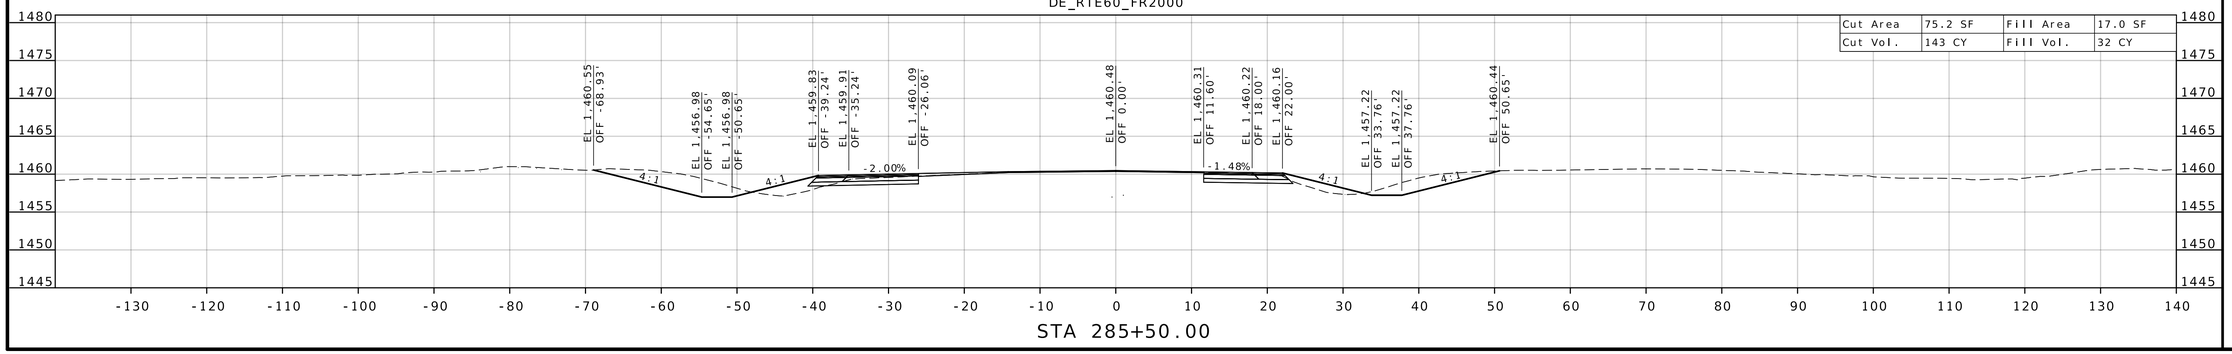

Cut Area	75.2 SF	Fill Area	17.0 SF
Cut Vol.	143 CY	Fill Vol.	32 CY

STA 285+50.00

STATE OF MISSOURI
DARRELL RAY COOK
NUMBER PE-2005000971
PROFESSIONAL ENGINEER

Darrell R Cook
07/27/2026 20:12:49
DARRELL RAY COOK - CIVIL
MO-PE-2005000971

DATE PREPARED
5/27/2026

ROUTE	STATE
60	MO
DISTRICT	SHEET NO.
SW	60

COUNTY
BARRY / LAWRENCE

JOB NO.
JSR0021

CONTRACT ID.

PROJECT NO.

BRIDGE NO.


DESCRIPTION	DATE

MISSOURI HIGHWAYS AND TRANSPORTATION COMMISSION

105 WEST CAPITOL
JEFFERSON CITY, MO 65102
1-888-ASK-MODOT (1-888-275-6636)


CROSS SECTION SHEET
ROUTE 60 /
FR 2000 - BUS. RTE. 60
SHEET 11 OF 18

DE_RTE60_FR2000

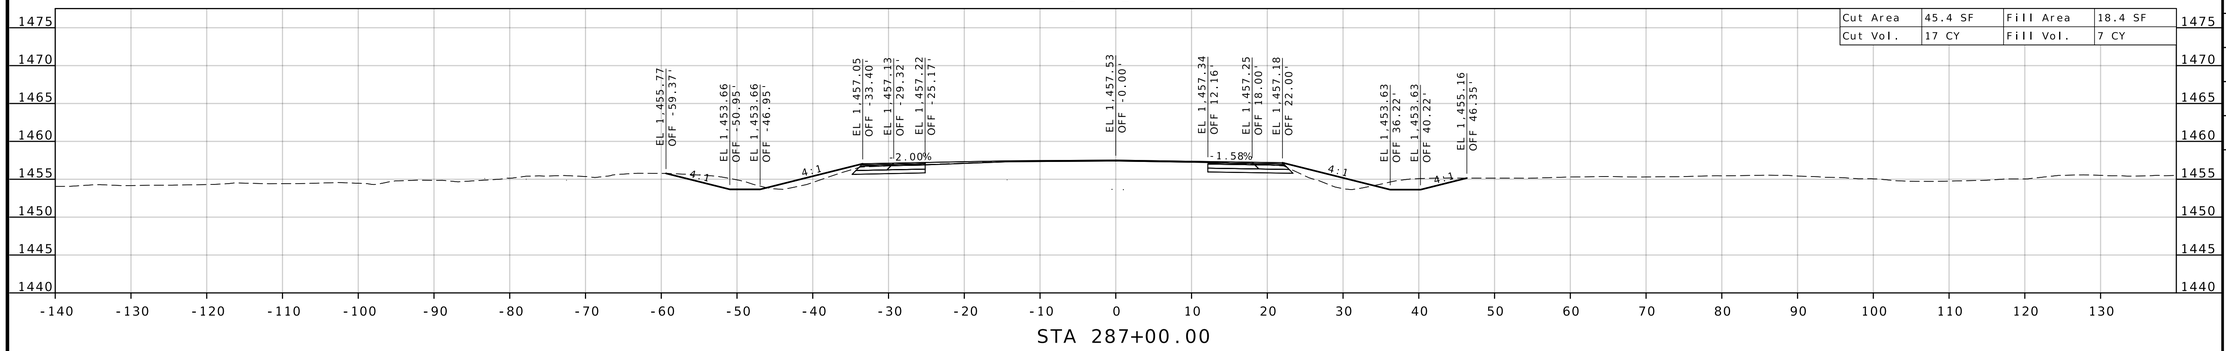


STA 287+00.00

DE_RTE60_FR2000

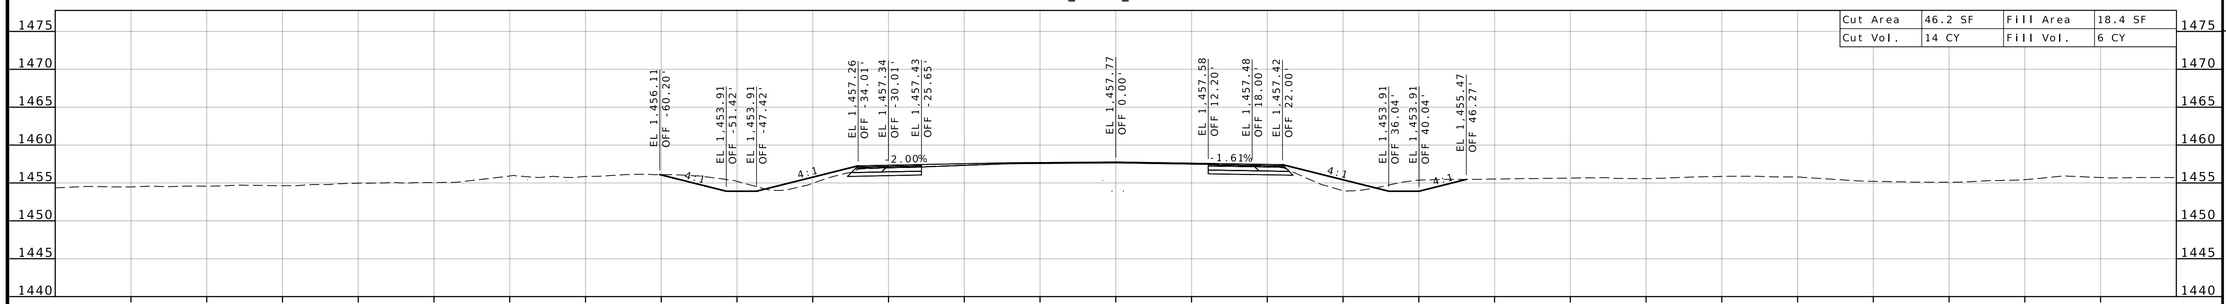

STA 286+90.00

DE_RTE60_FR2000

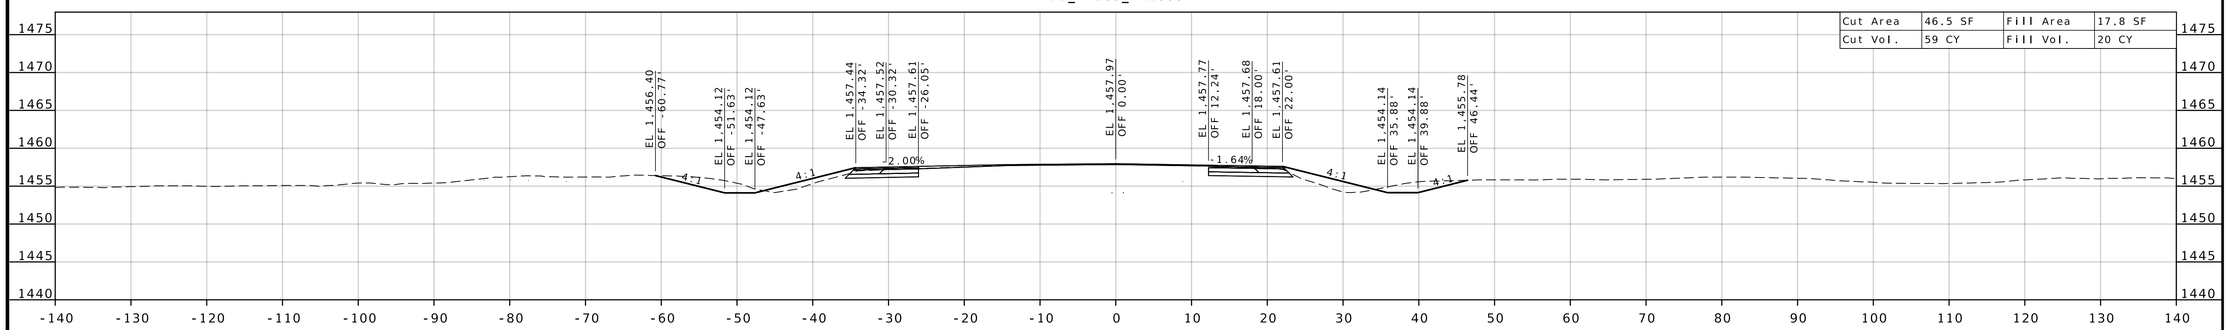

STA 286+81.69

STATE OF MISSOURI
DARRELL RAY COOK
NUMBER PE-2005000971
PROFESSIONAL ENGINEER

Darrell R Cook
07/27/2026 20:12:49
DARRELL RAY COOK - CIVIL
MO-PE-2005000971

DATE PREPARED
5/27/2026

ROUTE	STATE
60	MO
DISTRICT	SHEET NO.
SW	61

COUNTY
BARRY/LAWRENCE

JOB NO.
JSR0021

CONTRACT ID.

PROJECT NO.


BRIDGE NO.

DESCRIPTION	DATE


MISSOURI HIGHWAYS AND TRANSPORTATION COMMISSION

105 WEST CAPITOL
JEFFERSON CITY, MO 65102
1-888-ASK-MODOT (1-888-275-6636)


CROSS SECTION SHEET
ROUTE 60 / BUS. RTE. 60
FR 2000
SHEET 12 OF 18

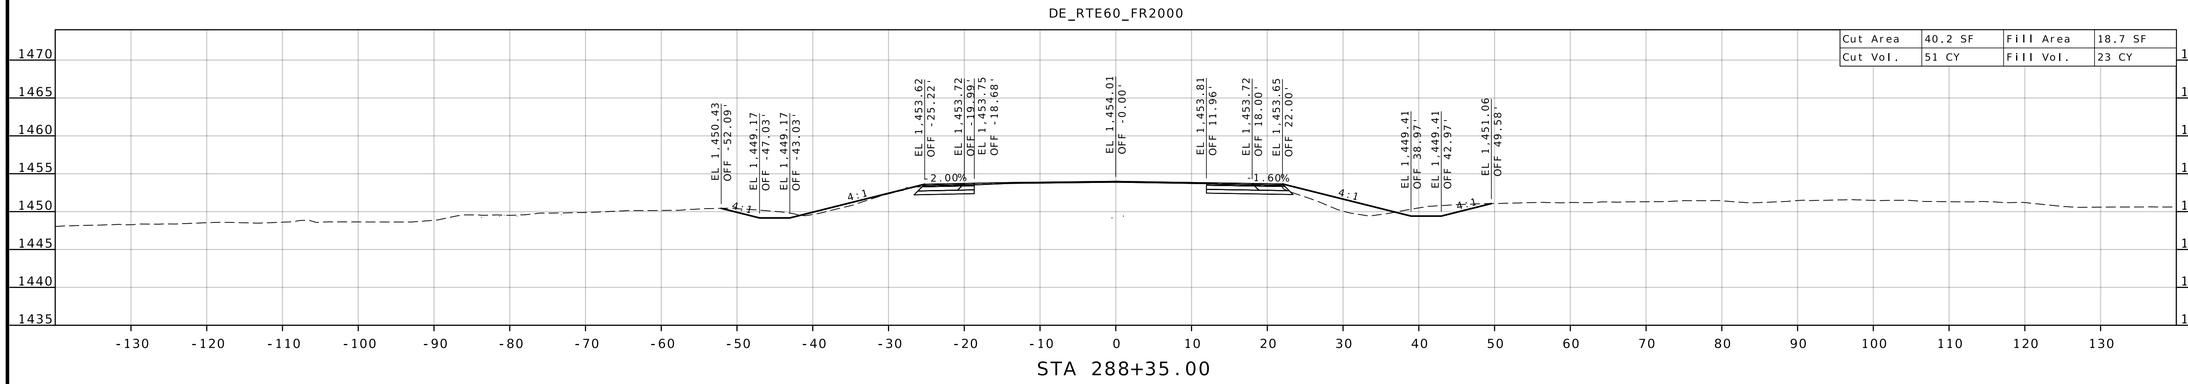

STA 288+35.00

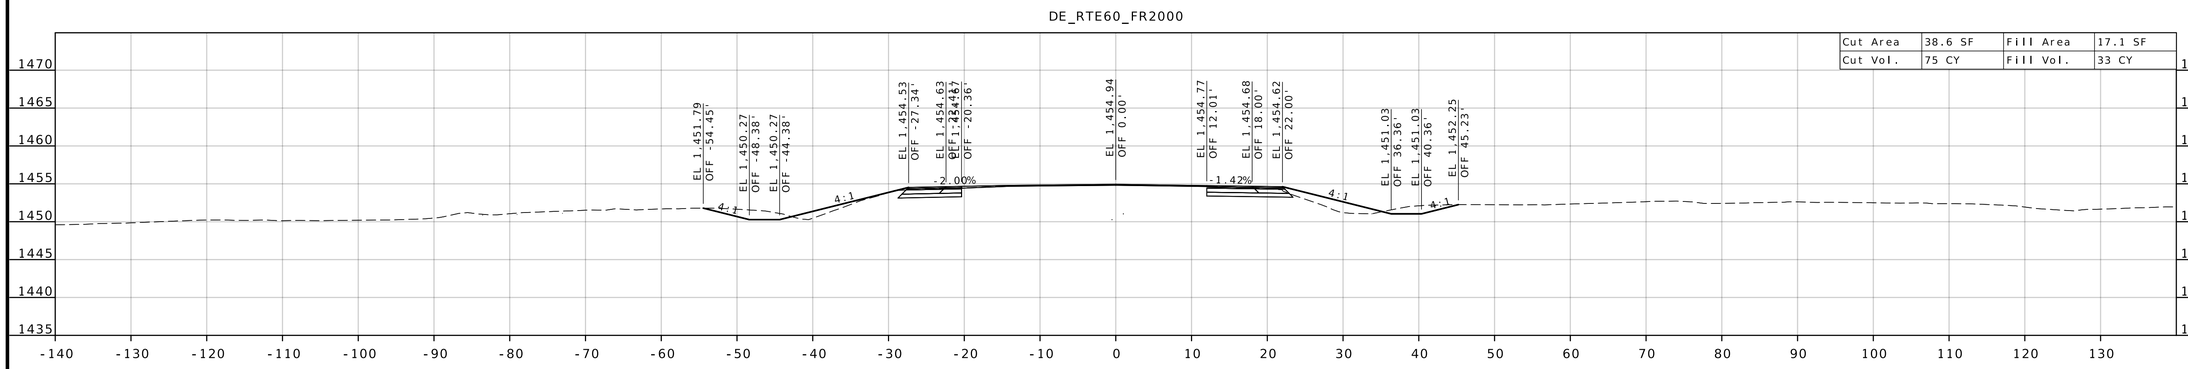

STA 288+00.00

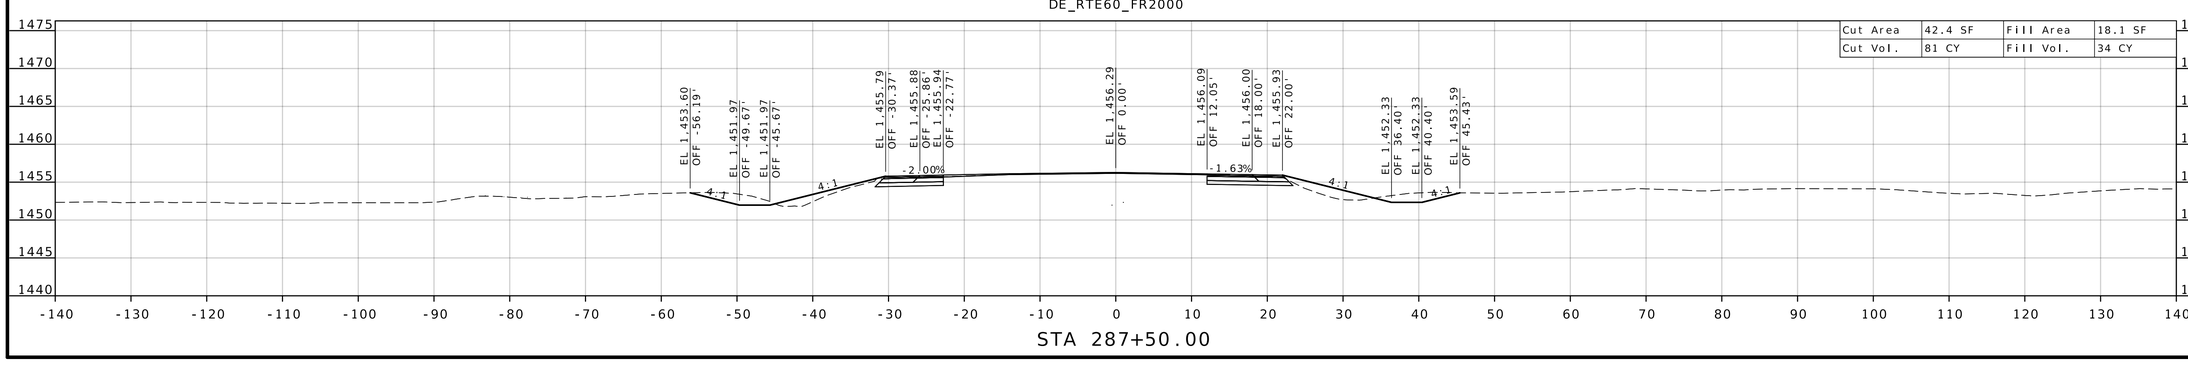

STA 287+50.00

STATE OF MISSOURI
DARRELL RAY COOK
NUMBER PE-2005000971
PROFESSIONAL ENGINEER

Darrell R Cook
07/27/2026 20:12:49
DARRELL RAY COOK - CIVIL
MO-PE-2005000971

DATE PREPARED
5/27/2026

ROUTE	STATE
60	MO
DISTRICT	SHEET NO.
SW	62

COUNTY
BARRY/LAWRENCE

JOB NO.
JSR0021

CONTRACT ID.

PROJECT NO.

BRIDGE NO.


DESCRIPTION	DATE

MISSOURI HIGHWAYS AND TRANSPORTATION COMMISSION

105 WEST CAPITOL
JEFFERSON CITY, MO 65102
1-888-ASK-MODOT (1-888-275-6636)


CROSS SECTION SHEET
ROUTE 60 /
FR 2000 - BUS. RTE. 60
SHEET 13 OF 18

DE_RTE60_FR2000

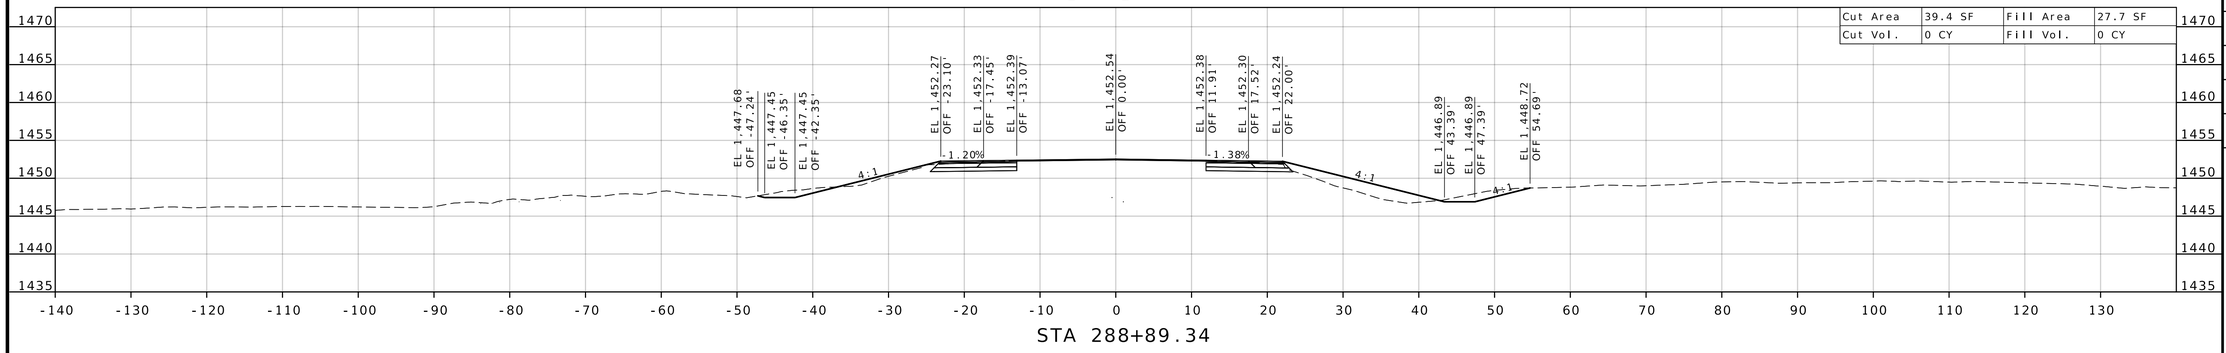


STA 288+89.34

DE_RTE60_FR2000

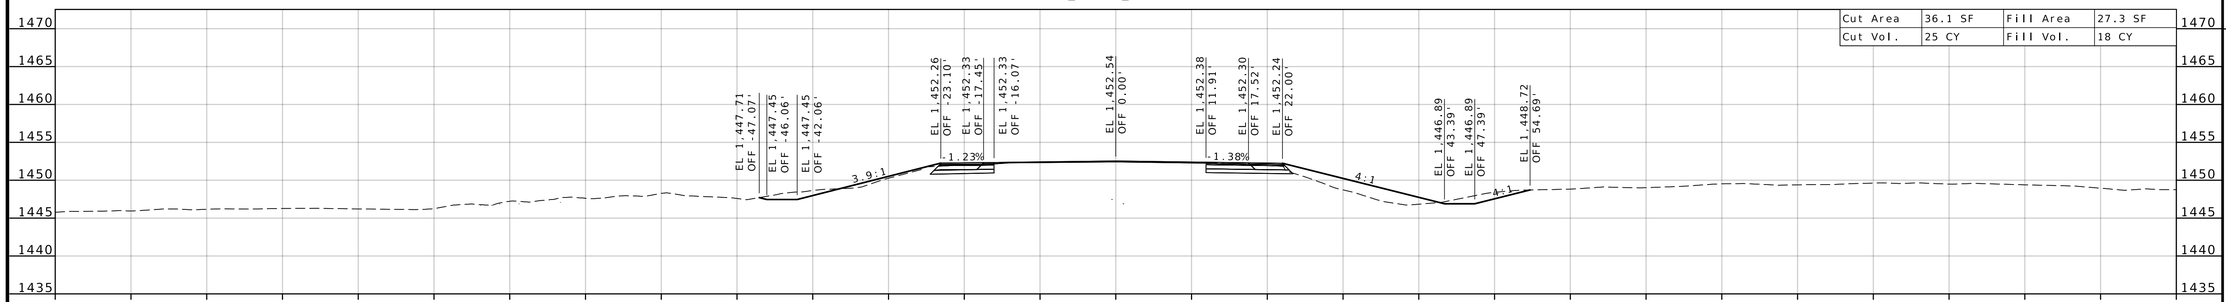

STA 288+89.32

DE_RTE60_FR2000

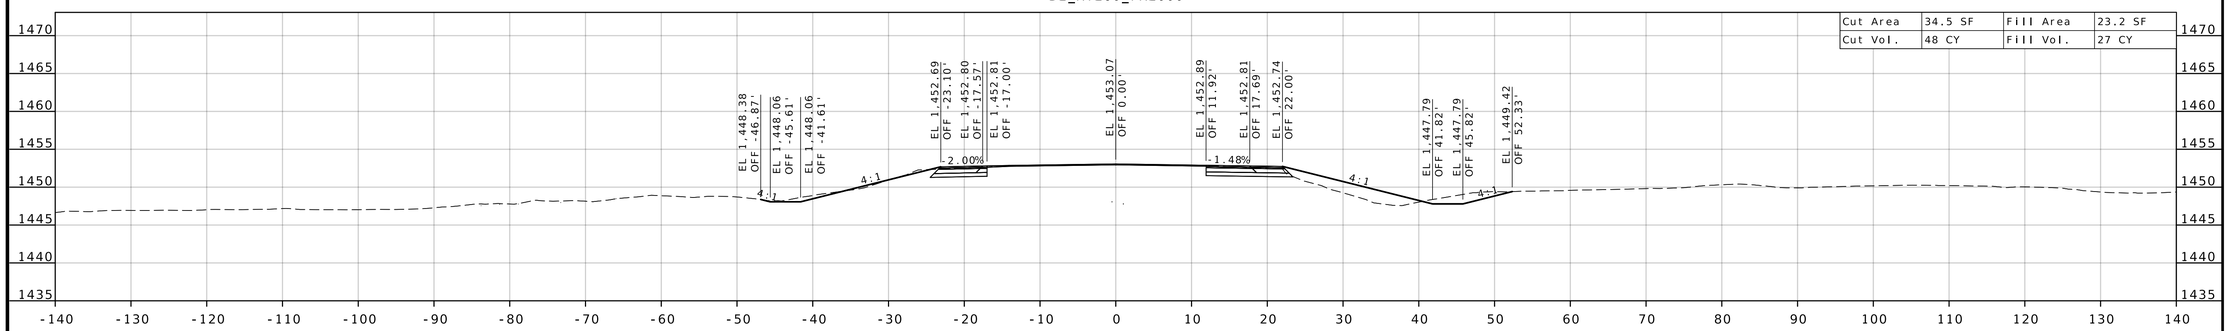

STA 288+70.00

STATE OF MISSOURI
DARRELL RAY COOK
NUMBER PE-2005000971
PROFESSIONAL ENGINEER

Darrell R Cook
07/27/2026 20:12:49
DARRELL RAY COOK - CIVIL
MO-PE-2005000971

DATE PREPARED
5/27/2026

ROUTE	STATE
60	MO
DISTRICT	SHEET NO.
SW	63

COUNTY
BARRY / LAWRENCE

JOB NO.
JSR0021

CONTRACT ID.

PROJECT NO.


BRIDGE NO.


DESCRIPTION	DATE


MISSOURI HIGHWAYS AND TRANSPORTATION COMMISSION

105 WEST CAPITOL
JEFFERSON CITY, MO 65102
1-888-ASK-MODOT (1-888-275-6636)

CROSS SECTION SHEET
ROUTE 60 /
FR 2000 - BUS. RTE. 60
SHEET 14 OF 18

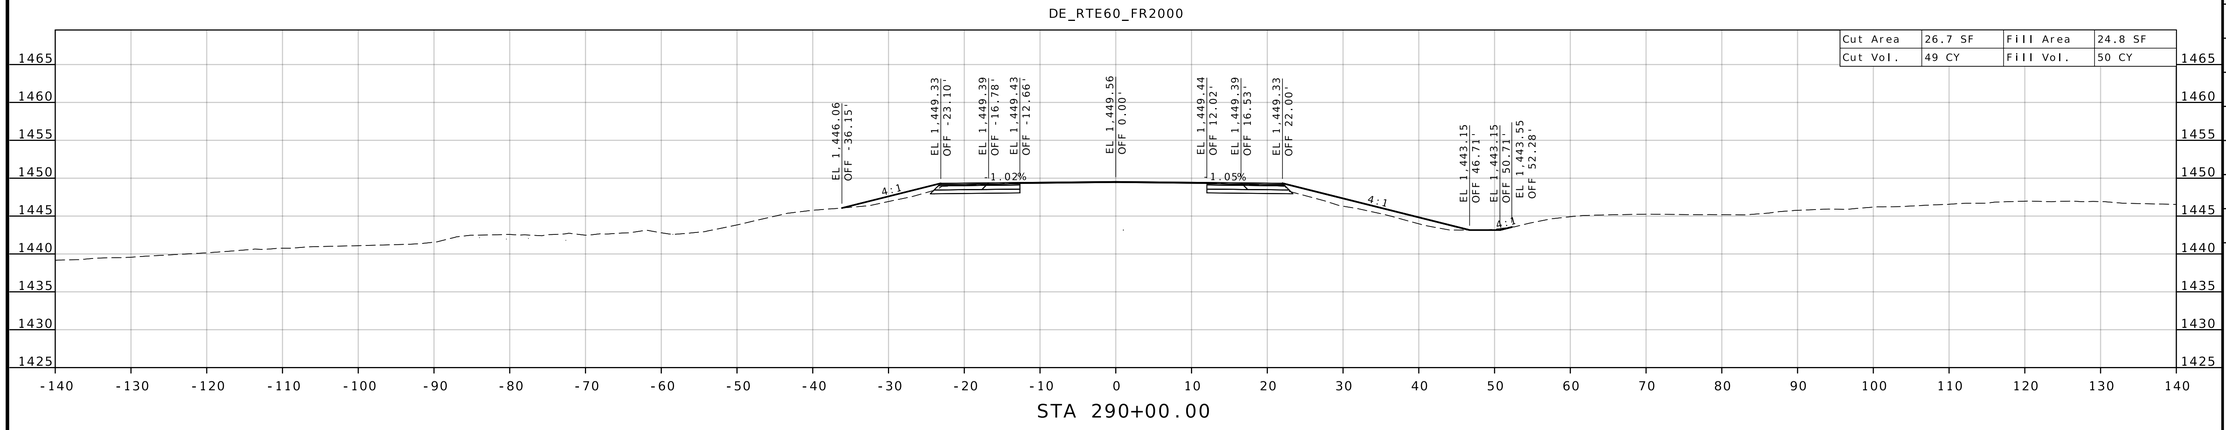

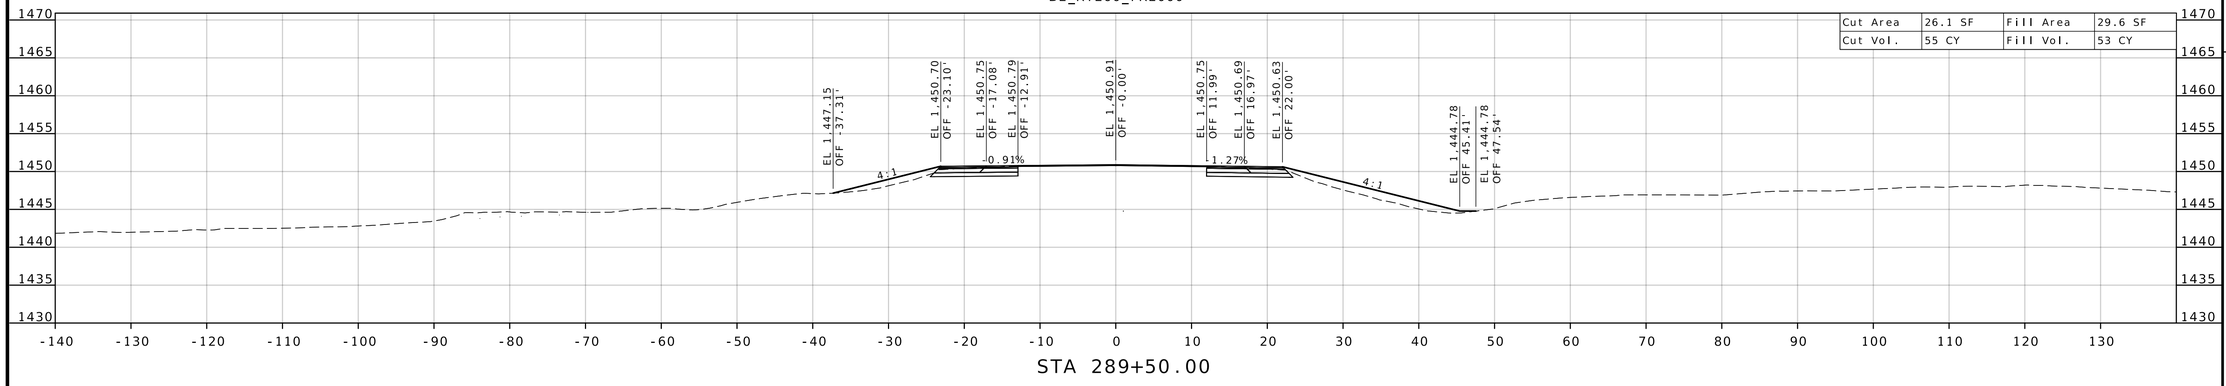

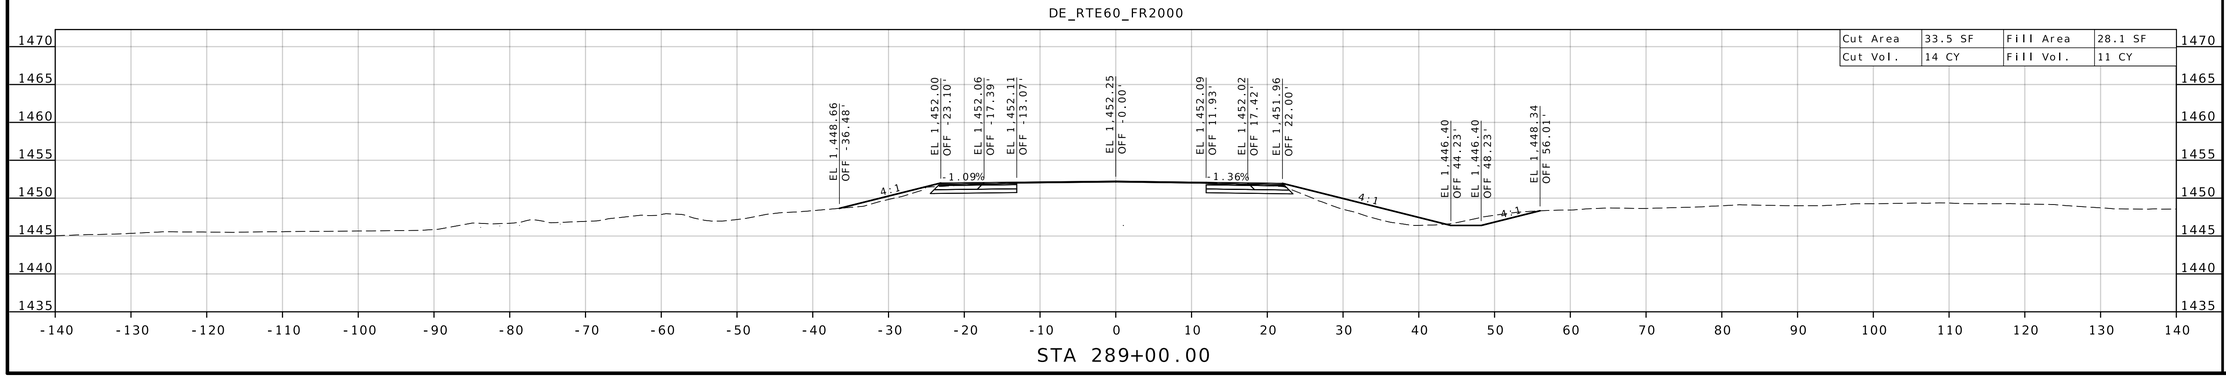

STATE OF MISSOURI
DARRELL RAY COOK
NUMBER PE-2005000971
PROFESSIONAL ENGINEER

Darrell R Cook
07/27/2026 20:12:50
DARRELL RAY COOK - CIVIL
MO-PE-2005000971

DATE PREPARED
5/27/2026

ROUTE	STATE
60	MO
DISTRICT	SHEET NO.
SW	64

COUNTY
BARRY/LAWRENCE

JOB NO.
JSR0021

CONTRACT ID.

PROJECT NO.


BRIDGE NO.


DESCRIPTION	DATE


MISSOURI HIGHWAYS AND TRANSPORTATION COMMISSION

105 WEST CAPITOL
JEFFERSON CITY, MO 65102
1-888-ASK-MODOT (1-888-275-6636)

CROSS SECTION SHEET
ROUTE 60 /
FR 2000 - BUS. RTE. 60
SHEET 15 OF 18

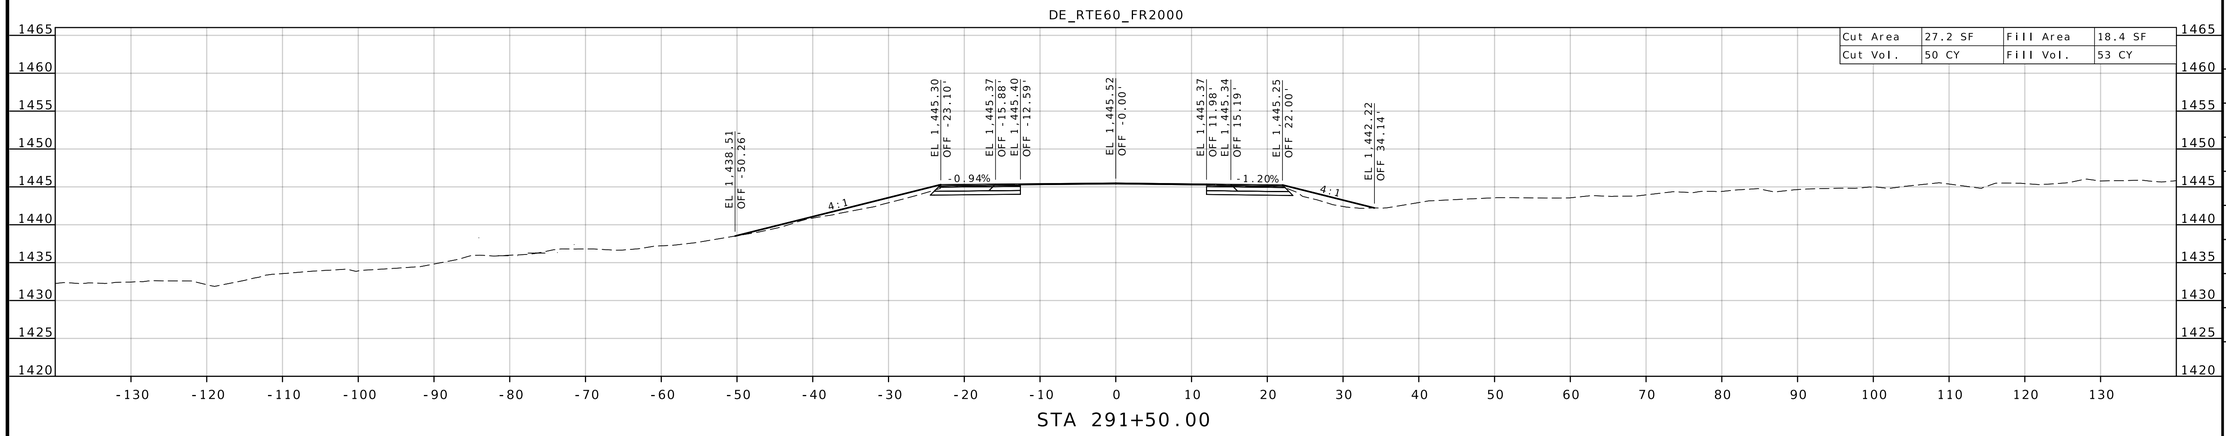

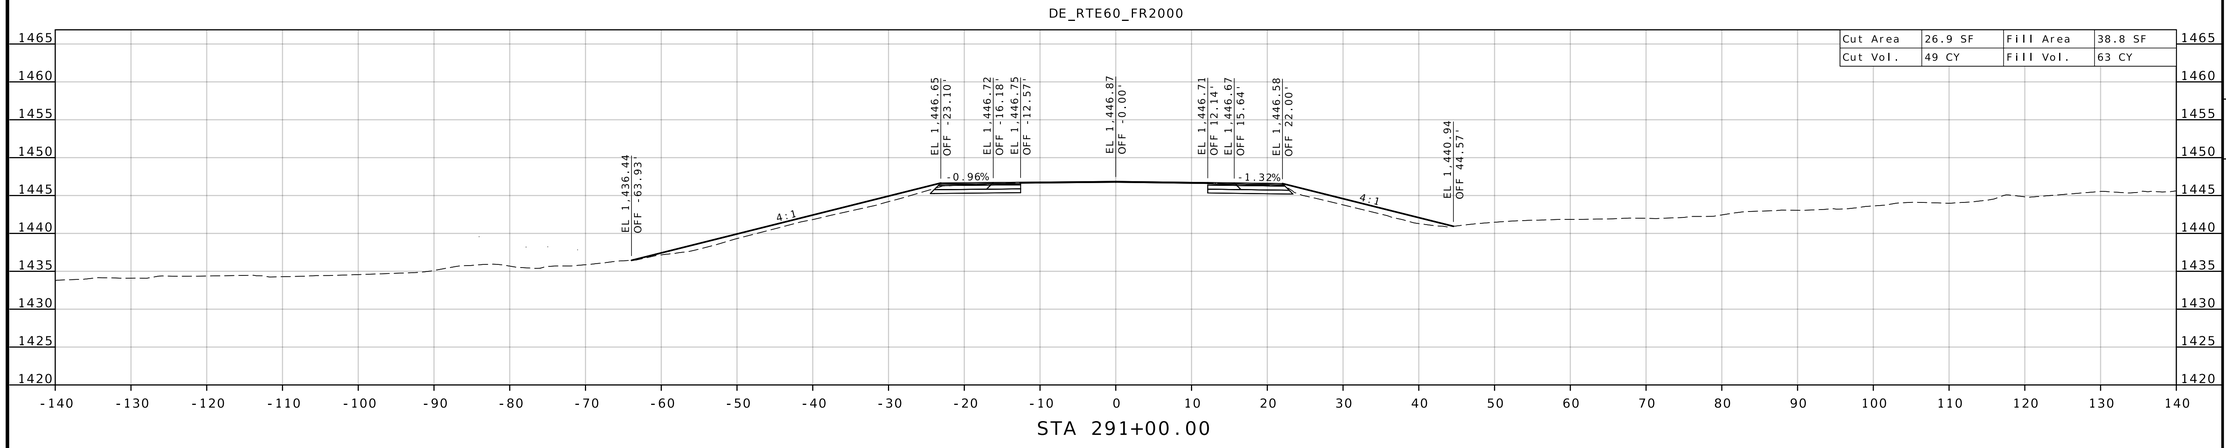

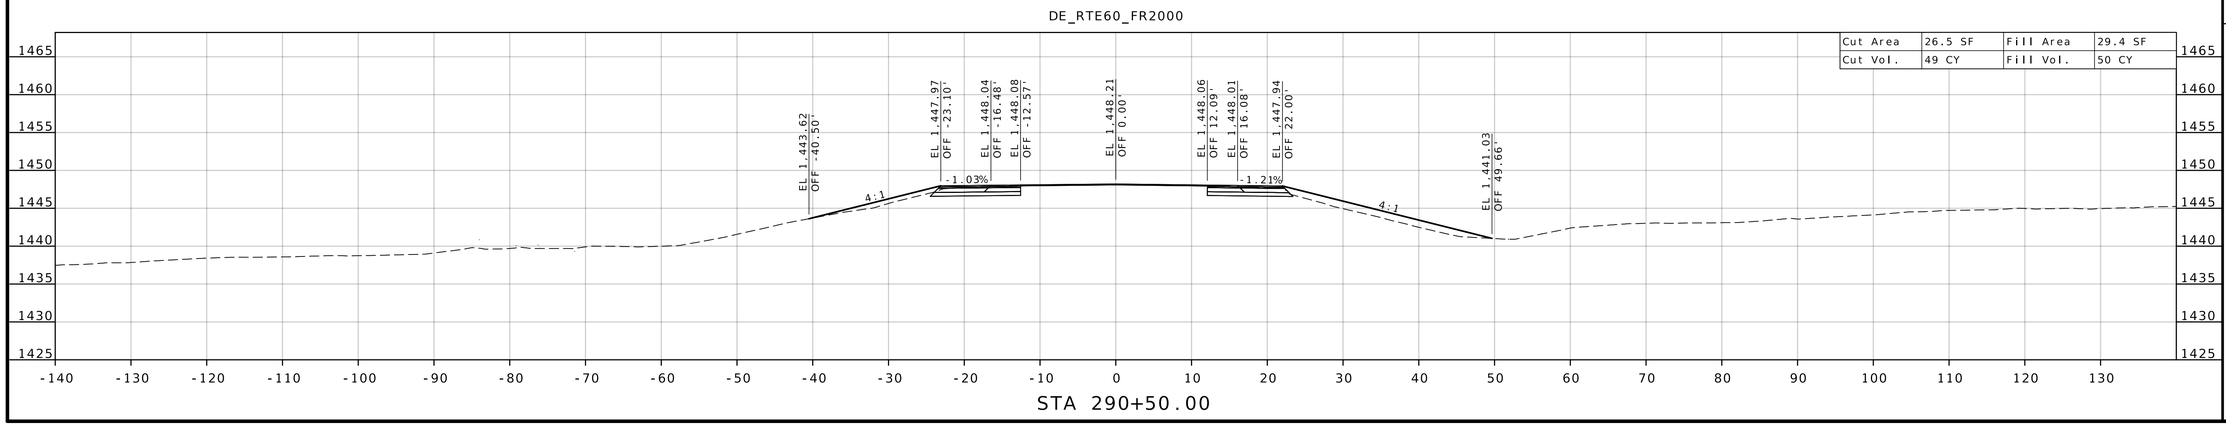

STATE OF MISSOURI
DARRELL RAY COOK
NUMBER PE-2005000971
PROFESSIONAL ENGINEER

Darrell R Cook
07/27/2026 20:12:50
DARRELL RAY COOK - CIVIL
MO-PE-2005000971

DATE PREPARED
5/27/2026

ROUTE	STATE
60	MO
DISTRICT	SHEET NO.
SW	65

COUNTY
BARRY/LAWRENCE

JOB NO.
JSR0021

CONTRACT ID.

PROJECT NO.


BRIDGE NO.

DESCRIPTION	DATE


MISSOURI HIGHWAYS AND TRANSPORTATION COMMISSION

105 WEST CAPITOL
JEFFERSON CITY, MO 65102
1-888-ASK-MODOT (1-888-275-6636)


CROSS SECTION SHEET
ROUTE 60 /
FR 2000 - BUS. RTE. 60
SHEET 16 OF 18

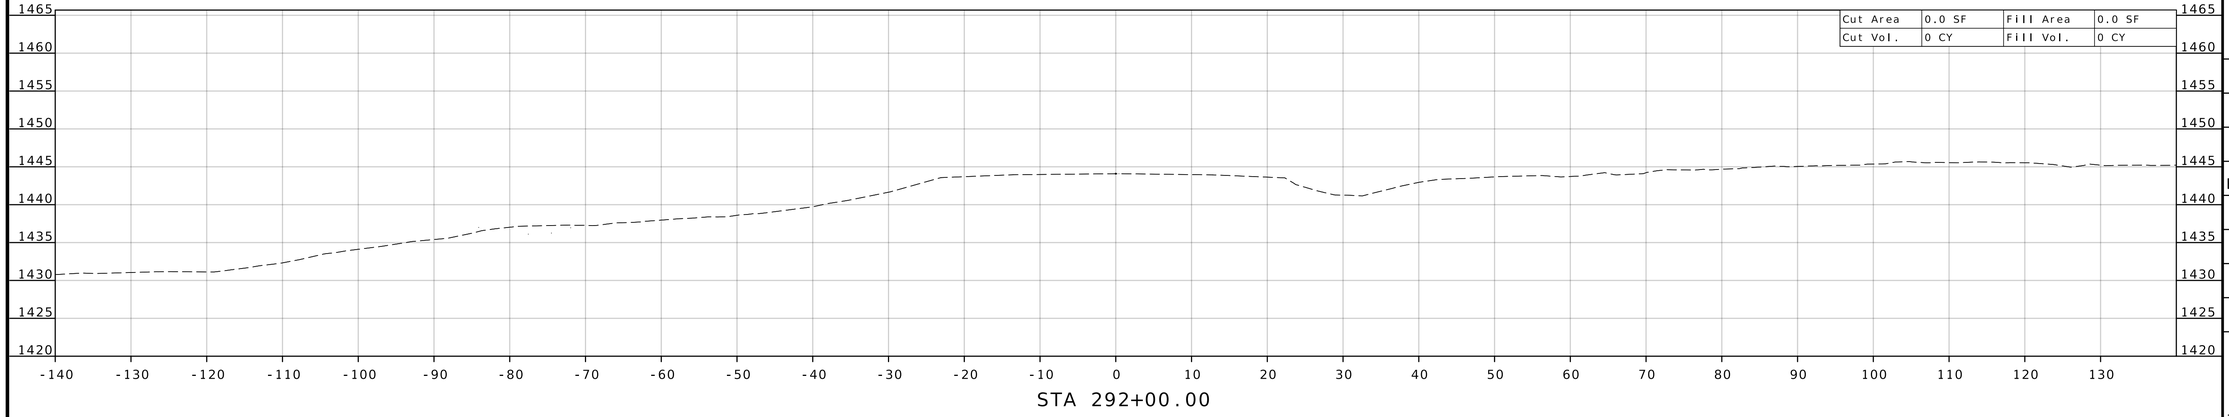

STA 292+00.00

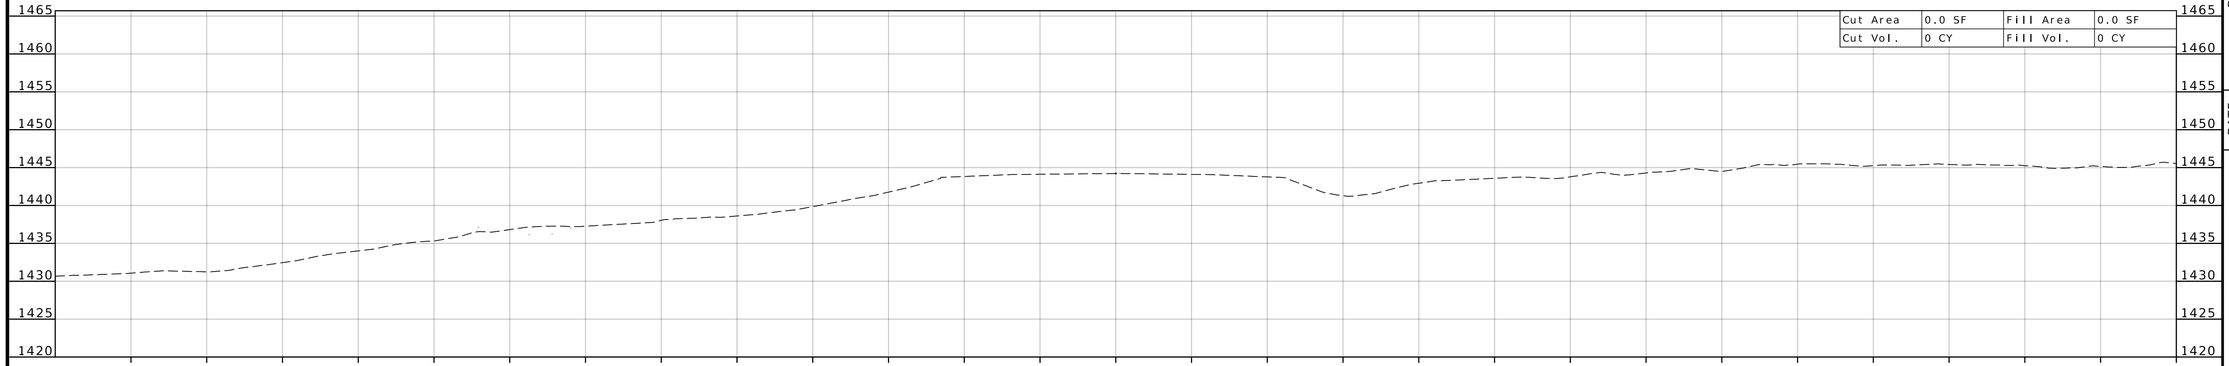

STA 291+95.01

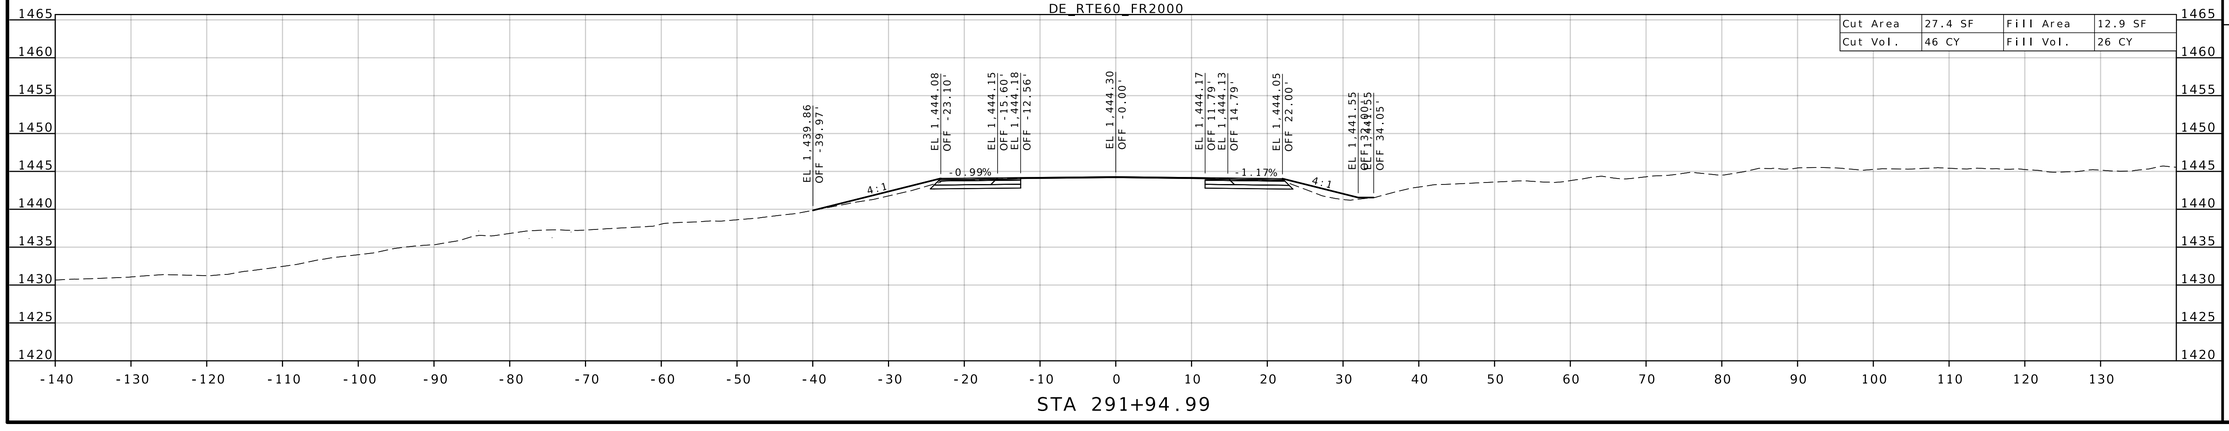

STA 291+94.99

STATE OF MISSOURI
DARRELL RAY COOK
NUMBER PE-2005000971
PROFESSIONAL ENGINEER

Darrell R Cook
07/27/2026 20:12:50
DARRELL RAY COOK - CIVIL
MO-PE-2005000971

DATE PREPARED
5/27/2026

ROUTE	STATE
60	MO
DISTRICT	SHEET NO.
SW	66

COUNTY
BARRY / LAWRENCE

JOB NO.
JSR0021

CONTRACT ID.

PROJECT NO.


BRIDGE NO.

DESCRIPTION	DATE


MISSOURI HIGHWAYS AND TRANSPORTATION COMMISSION

105 WEST CAPITOL
JEFFERSON CITY, MO 65102
1-888-ASK-MODOT (1-888-275-6636)

CROSS SECTION SHEET
ROUTE 60 / FR 2000 - BUS. RTE. 60
SHEET 17 OF 18

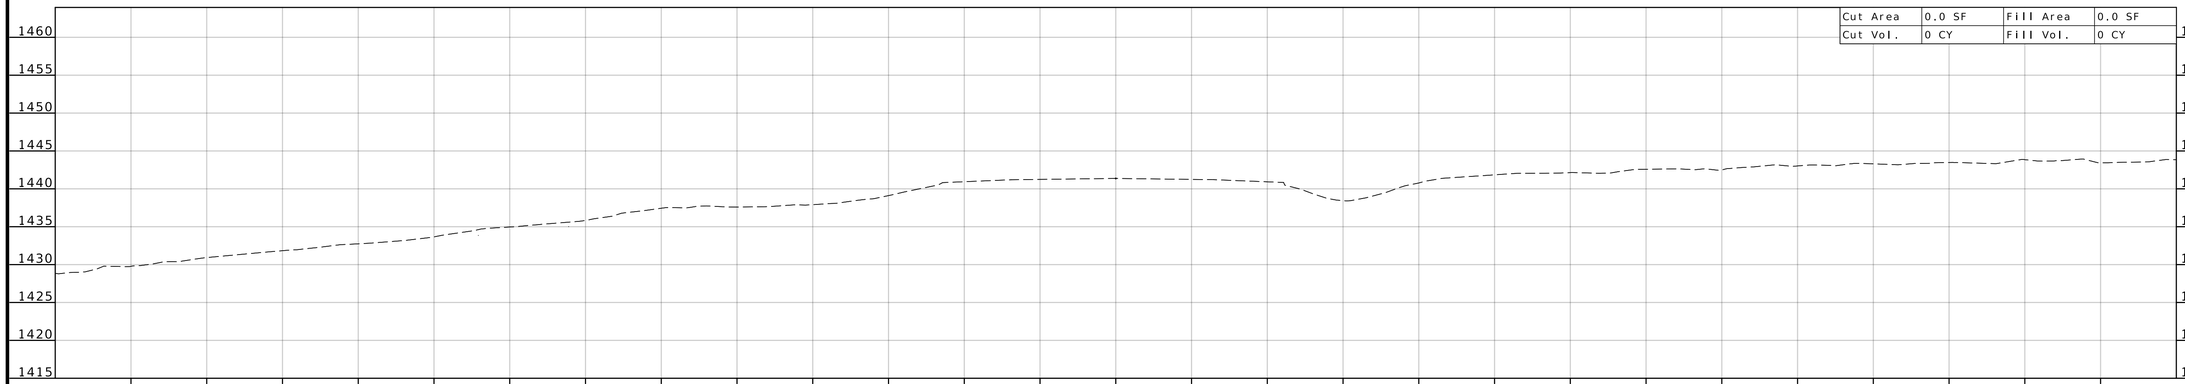

STA 293+00.00

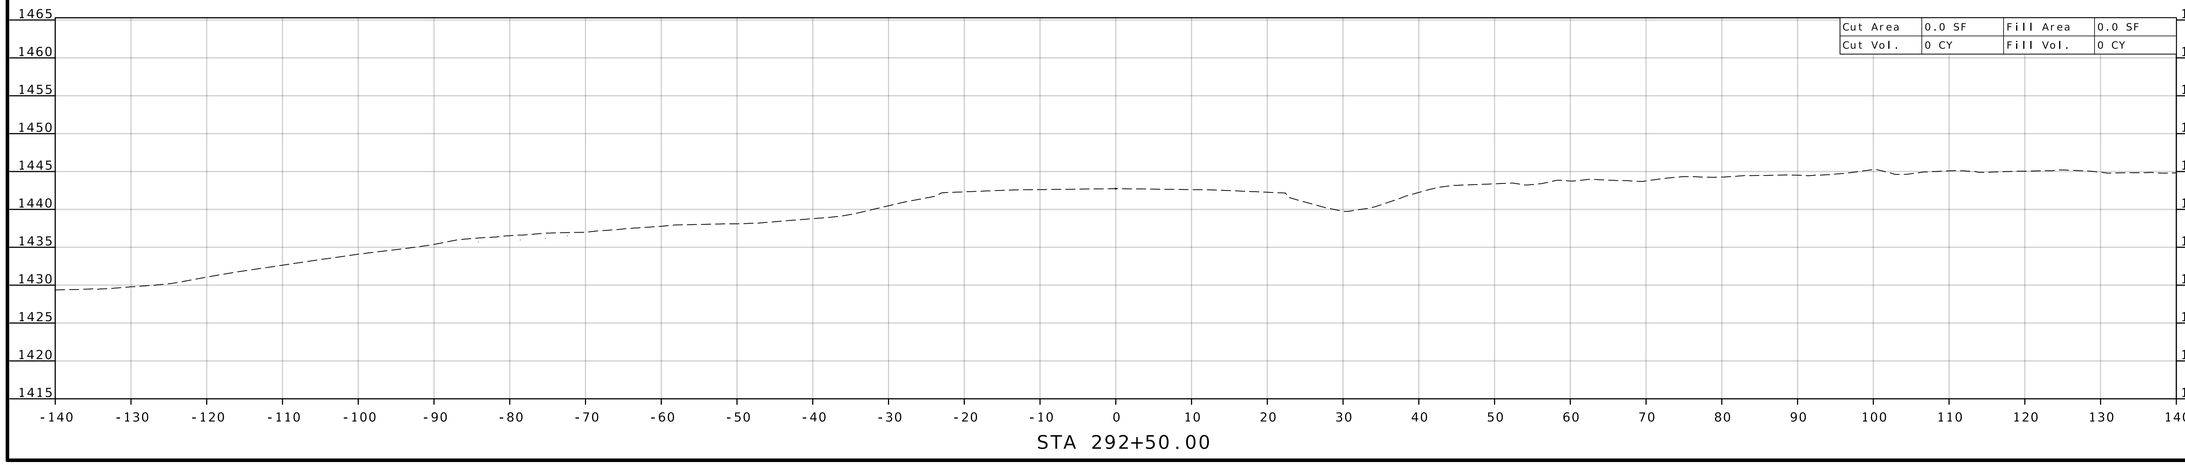

STA 292+50.00

STATE OF MISSOURI
DARRELL RAY COOK
NUMBER PE-2005000971
PROFESSIONAL ENGINEER

Darrell R Cook
07/27/2026 20:12:50
DARRELL RAY COOK - CIVIL
MO-PE-2005000971

DATE PREPARED
5/27/2026

ROUTE	STATE
60	MO
DISTRICT	SHEET NO.
SW	67

COUNTY
BARRY/LAWRENCE

JOB NO.
JSR0021

CONTRACT ID.

PROJECT NO.

BRIDGE NO.

DESCRIPTION	DATE


MISSOURI HIGHWAYS AND TRANSPORTATION COMMISSION

105 WEST CAPITOL
JEFFERSON CITY, MO 65102
1-888-ASK-MODOT (1-888-275-6636)

CROSS SECTION SHEET
ROUTE 60 /
FR 2000 - BUS. RTE. 60
SHEET 18 OF 18

DE_FR2000_RTE60_N


Cut Area	3.1 SF	Fill Area	0.0 SF
Cut Vol.	0 CY	Fill Vol.	0 CY

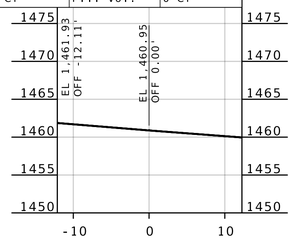

STA 705+93.65

DE_FR2000_RTE60_N


Cut Area	2.5 SF	Fill Area	0.0 SF
Cut Vol.	1 CY	Fill Vol.	0 CY

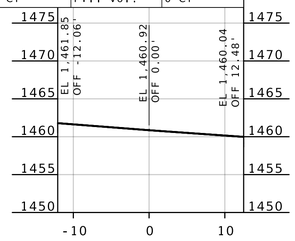

STA 706+00.00


DE_FR2000_RTE60_N

Cut Area	2.0 SF	Fill Area	0.0 SF
Cut Vol.	1 CY	Fill Vol.	0 CY

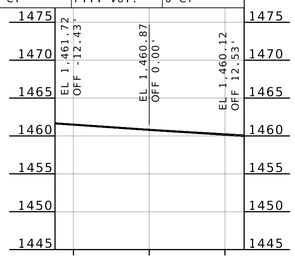


STA 706+13.95

Cut Area	14.6 SF	Fill Area	0.0 SF
Cut Vol.	12 CY	Fill Vol.	0 CY

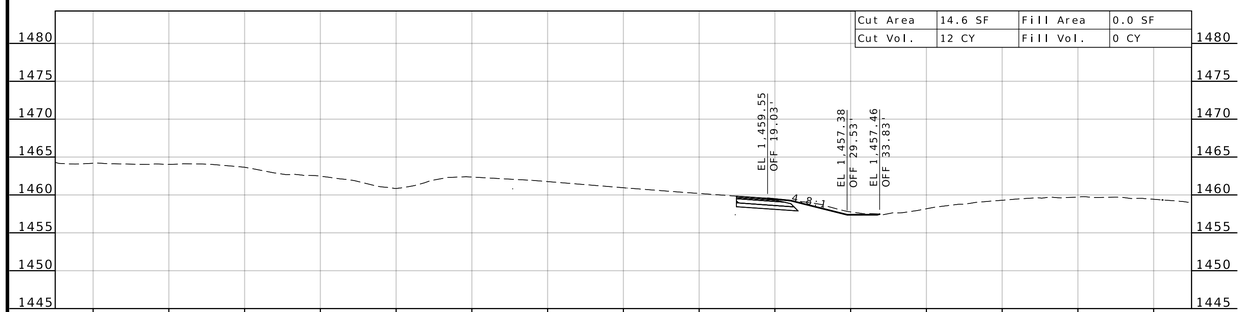


STA 705+93.63

Cut Area	0.0 SF	Fill Area	0.0 SF
Cut Vol.	0 CY	Fill Vol.	0 CY

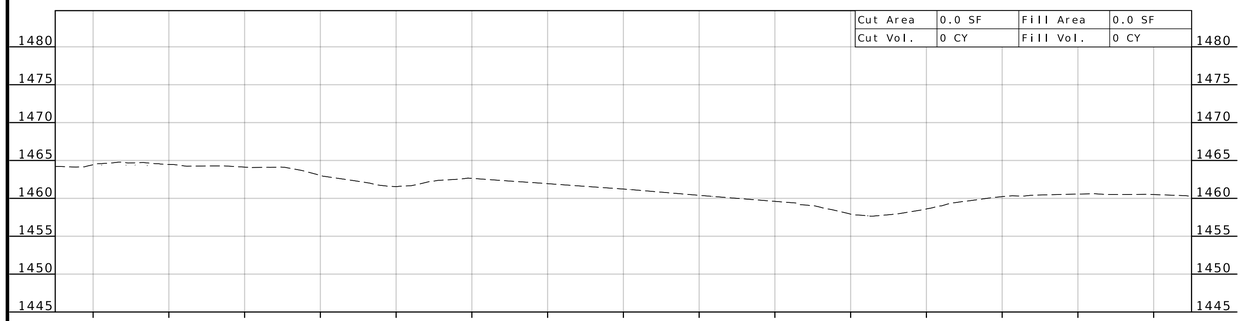

STA 705+50.00


Cut Area	0.0 SF	Fill Area	0.0 SF
Cut Vol.	0 CY	Fill Vol.	0 CY

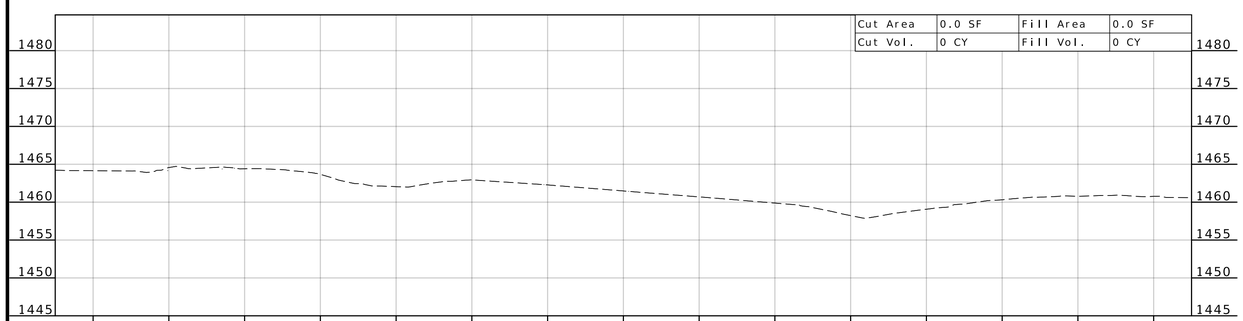

STA 705+00.00

DE_FR2000_RTE60_N


Cut Area	0.3 SF	Fill Area	0.0 SF
Cut Vol.	0 CY	Fill Vol.	0 CY

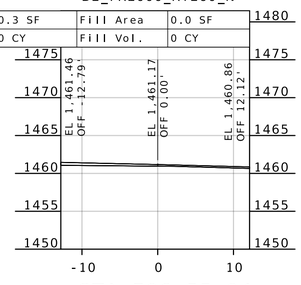

STA 706+55.94

DE_FR2000_RTE60_N


Cut Area	1.0 SF	Fill Area	0.0 SF
Cut Vol.	0 CY	Fill Vol.	0 CY

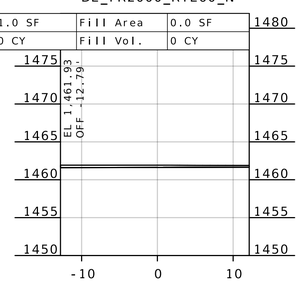

STA 706+84.25

DE_FR2000_RTE60_N


Cut Area	1.1 SF	Fill Area	0.0 SF
Cut Vol.	1 CY	Fill Vol.	0 CY

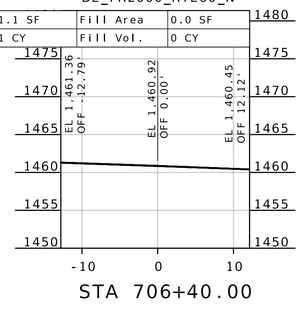

STA 706+40.00

DE_FR2000_RTE60_N


Cut Area	0.5 SF	Fill Area	0.0 SF
Cut Vol.	0 CY	Fill Vol.	0 CY

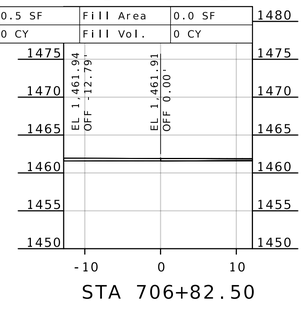

STA 706+82.50

DE_FR2000_RTE60_N


Cut Area	1.8 SF	Fill Area	0.0 SF
Cut Vol.	1 CY	Fill Vol.	0 CY

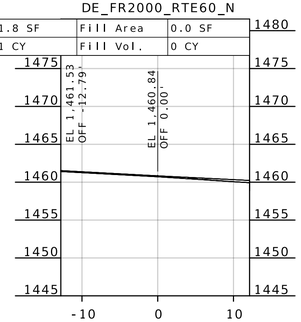

STA 706+25.43

DE_FR2000_RTE60_N

Cut Area	0.1 SF	Fill Area	0.0 SF
Cut Vol.	0 CY	Fill Vol.	0 CY

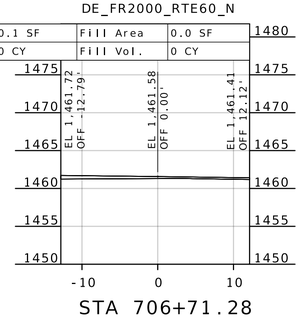

STA 706+71.28

STATE OF MISSOURI
DARRELL RAY COOK
NUMBER PE-2005000971
PROFESSIONAL ENGINEER

Darrell R Cook
07/27/2026 20:12:52
DARRELL RAY COOK - CIVIL
MO-PE-2005000971

DATE PREPARED
5/27/2026

ROUTE	STATE
60	MO
DISTRICT	SHEET NO.
SW	68

COUNTY
BARRY/LAWRENCE

JOB NO.
JSR0021

CONTRACT ID.

PROJECT NO.

BRIDGE NO.


DESCRIPTION

DATE


MISSOURI HIGHWAYS AND TRANSPORTATION COMMISSION

105 WEST CAPITOL
JEFFERSON CITY, MO 65102
1-888-ASK-MODOT (1-888-275-6636)


CROSS SECTION SHEET
BUS, ROUTE 60 (NORTH)
SHEET 1 OF 1

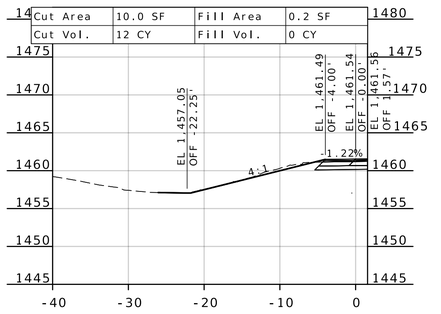


STA 0+50.00

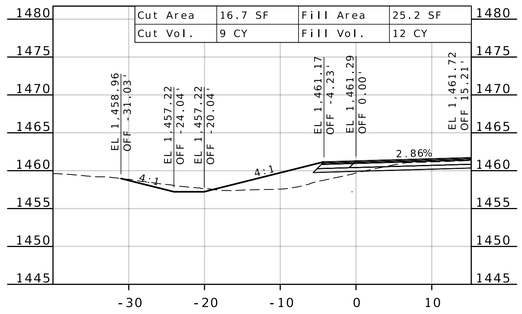


STA 1+14.40

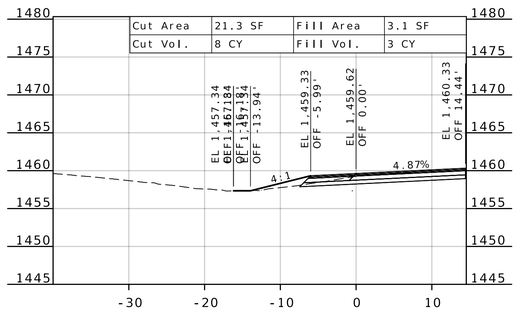


STA 1+50.73

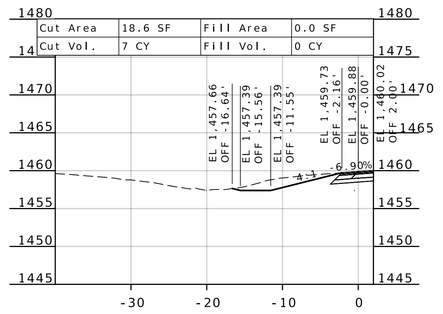


STA 1+80.94

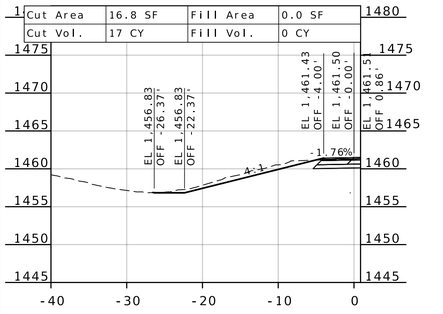


STA 0+25.00

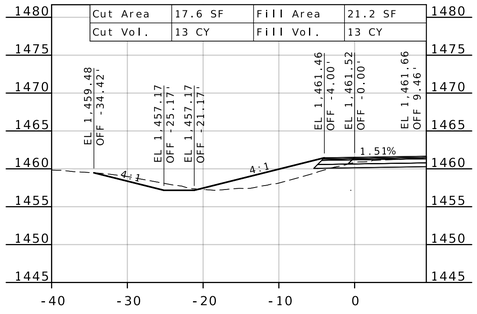


STA 1+00.00

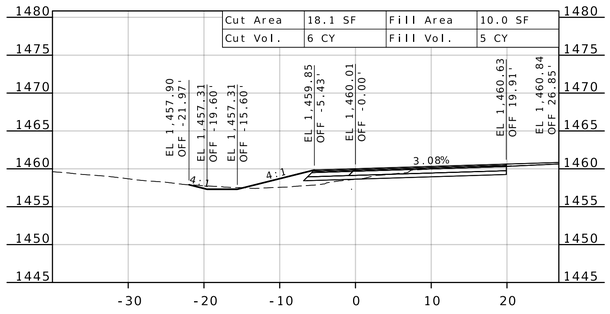


STA 1+40.00

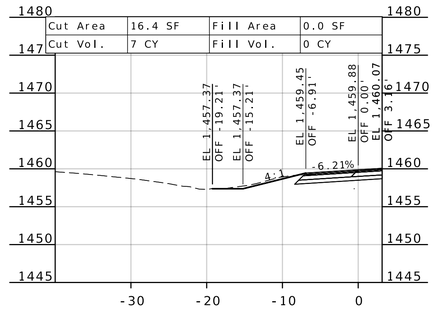


STA 1+70.00

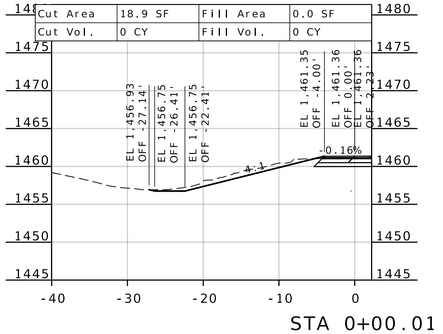


STA 0+00.01

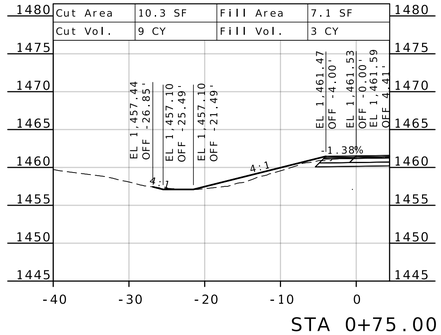

STA 0+75.00

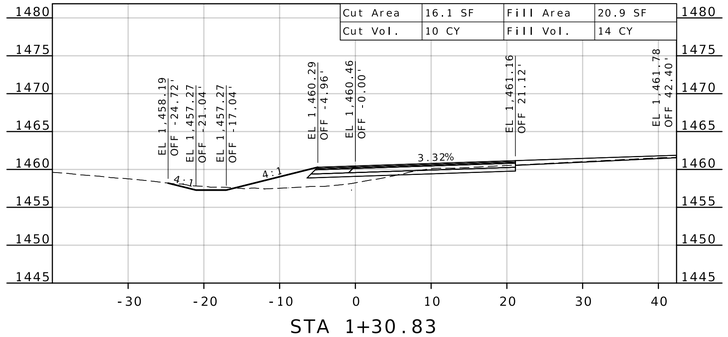

STA 1+30.83

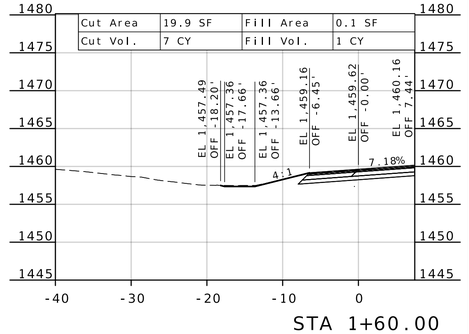

STA 1+60.00

STATE OF MISSOURI
DARRELL RAY COOK
NUMBER PE-2005000971
PROFESSIONAL ENGINEER
Darrell R Cook
07/27/2026 20:12:52
DARRELL RAY COOK - CIVIL
MO-PE-2005000971

DATE PREPARED
5/27/2026

ROUTE	STATE
60	MO
DISTRICT	SHEET NO.
SW	69

COUNTY
BARRY / LAWRENCE

JOB NO.
JSR0021

CONTRACT ID.


PROJECT NO.

BRIDGE NO.


DESCRIPTION	DATE

MISSOURI HIGHWAYS AND TRANSPORTATION COMMISSION
105 WEST CAPITOL
JEFFERSON CITY, MO 65102
1-888-ASK-MODOT (1-888-275-6636)


CROSS SECTION SHEET
N.W. QUADRANT
ROUTE 60 / BUS. ROUTE 60
SHEET 1 OF 1

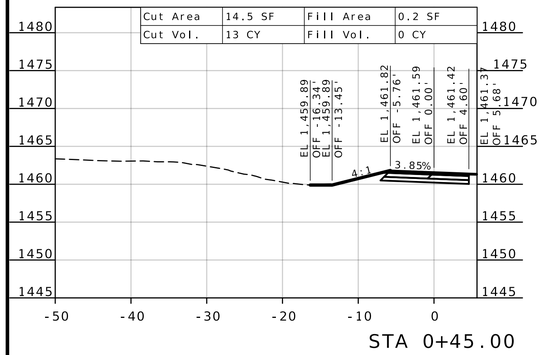


STA 0+45.00

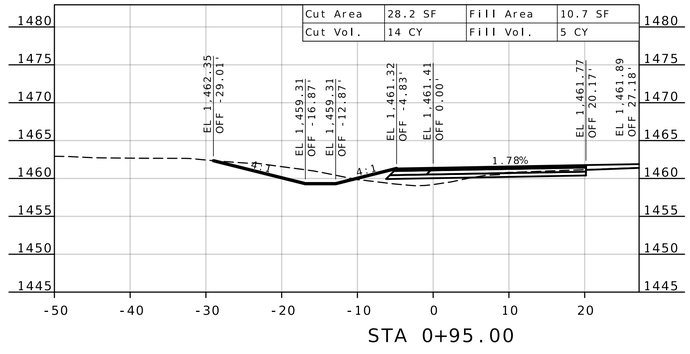


STA 0+95.00

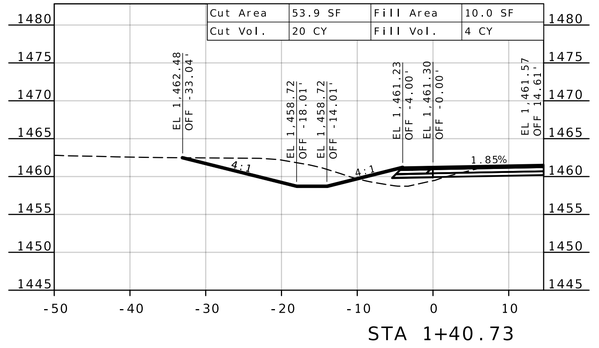


STA 1+40.73

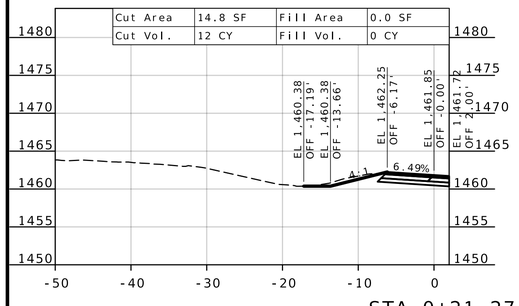


STA 0+21.27

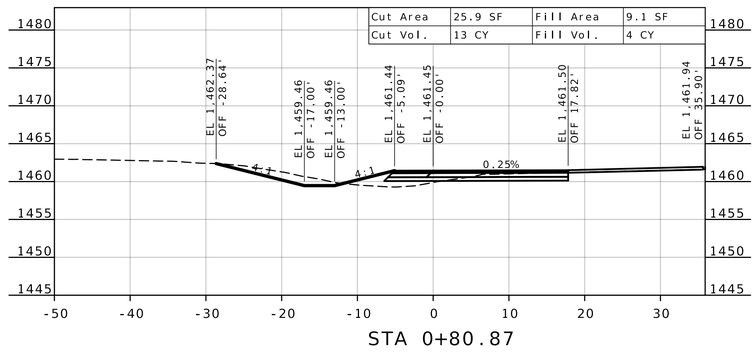


STA 0+80.87

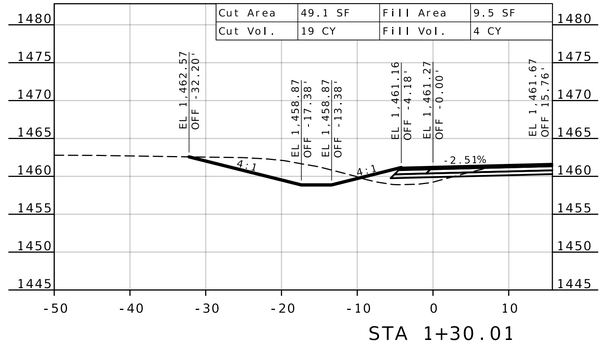


STA 1+30.01

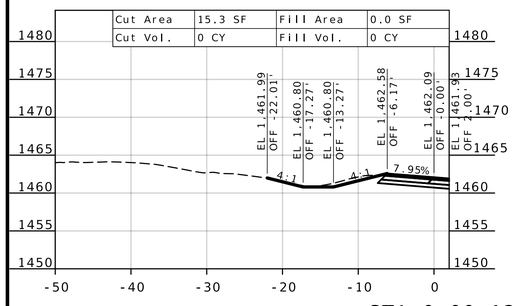

STA 0+00.12

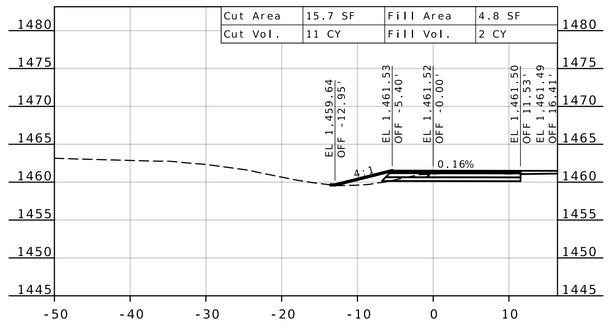

STA 0+64.19

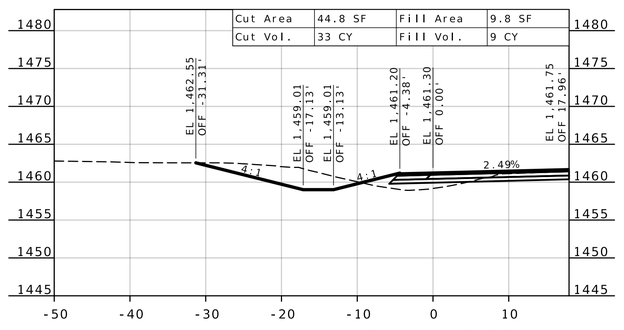

STA 1+19.26

STATE OF MISSOURI
DARRELL RAY COOK
NUMBER PE-2005000971
PROFESSIONAL ENGINEER

Darrell R Cook
07/27/2026 20:12:52
DARRELL RAY COOK - CIVIL
MO-PE-2005000971

DATE PREPARED
5/27/2026

ROUTE	STATE
60	MO
DISTRICT	SHEET NO.
SW	70

COUNTY
BARRY/LAWRENCE

JOB NO.
JSR0021

CONTRACT ID.

PROJECT NO.

BRIDGE NO.

DESCRIPTION	DATE


MISSOURI HIGHWAYS AND TRANSPORTATION COMMISSION

105 WEST CAPITOL
JEFFERSON CITY, MO 65102
1-888-ASK-MODOT (1-888-275-6636)

CROSS SECTION SHEET
N.E. QUADRANT
ROUTE 60 / BUS. ROUTE 60
SHEET 1 OF 1

DE_FR2000_RTE60_S


Cut Area	1.3 SF	Fill Area	0.0 SF
Cut Vol.	0 CY	Fill Vol.	0 CY

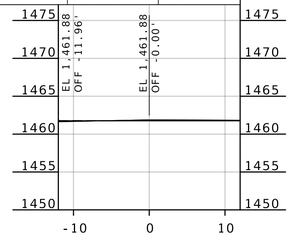

STA 0+12.65

DE_FR2000_RTE60_S


Cut Area	1.1 SF	Fill Area	0.0 SF
Cut Vol.	1 CY	Fill Vol.	0 CY

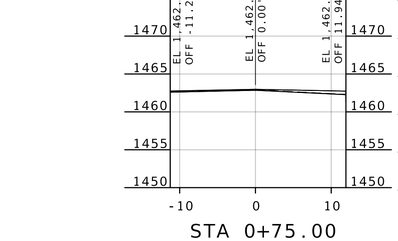

STA 0+75.00

DE_FR2000_RTE60_S


Cut Area	1.0 SF	Fill Area	0.3 SF
Cut Vol.	1 CY	Fill Vol.	0 CY

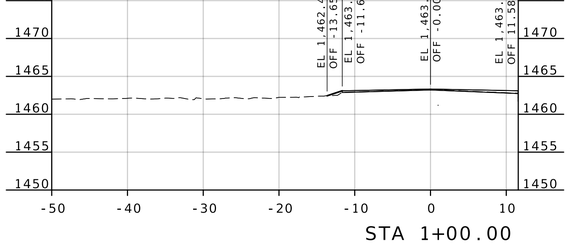

STA 1+00.00

DE_FR2000_RTE60_S


Cut Area	5.7 SF	Fill Area	1.9 SF
Cut Vol.	2 CY	Fill Vol.	1 CY

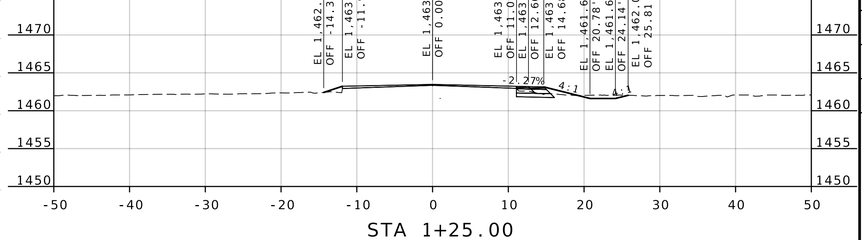

STA 1+25.00

DE_FR2000_RTE60_S


Cut Area	1.5 SF	Fill Area	0.0 SF
Cut Vol.	0 CY	Fill Vol.	0 CY

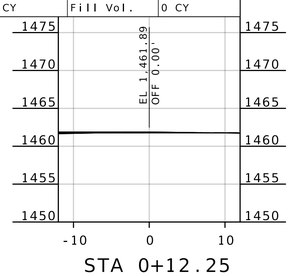

STA 0+12.25

DE_FR2000_RTE60_S


Cut Area	1.1 SF	Fill Area	0.0 SF
Cut Vol.	1 CY	Fill Vol.	0 CY

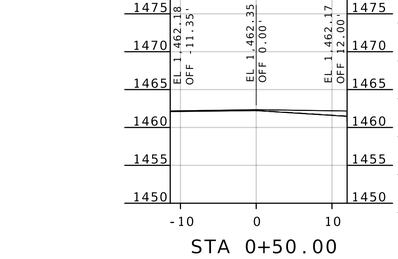

STA 0+50.00

DE_FR2000_RTE60_S


Cut Area	1.1 SF	Fill Area	0.6 SF
Cut Vol.	0 CY	Fill Vol.	0 CY

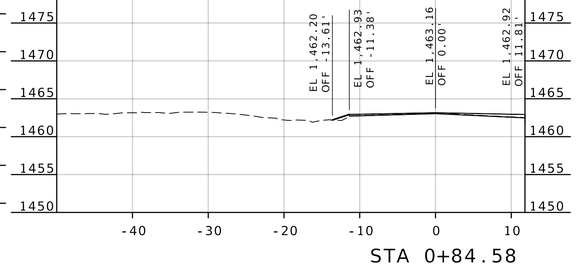

STA 0+84.58

DE_FR2000_RTE60_S


Cut Area	6.2 SF	Fill Area	1.9 SF
Cut Vol.	0 CY	Fill Vol.	0 CY

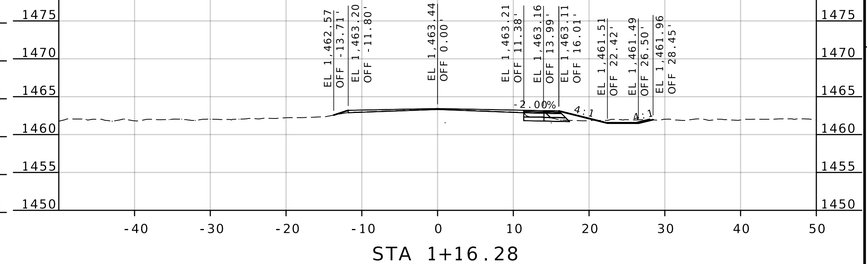

STA 1+16.28

DE_FR2000_RTE60_S


Cut Area	1.0 SF	Fill Area	0.0 SF
Cut Vol.	0 CY	Fill Vol.	0 CY

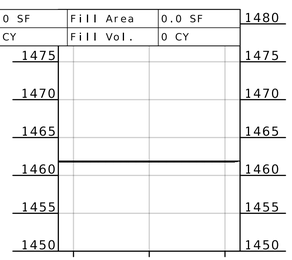

STA 0+11.84

DE_FR2000_RTE60_S


Cut Area	1.7 SF	Fill Area	0.0 SF
Cut Vol.	1 CY	Fill Vol.	0 CY

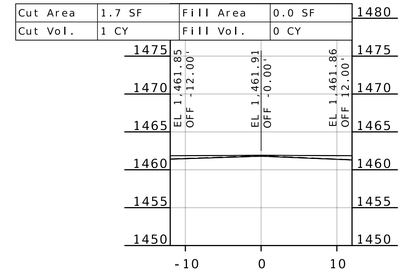

STA 0+25.00

DE_FR2000_RTE60_S


Cut Area	1.1 SF	Fill Area	0.0 SF
Cut Vol.	0 CY	Fill Vol.	0 CY

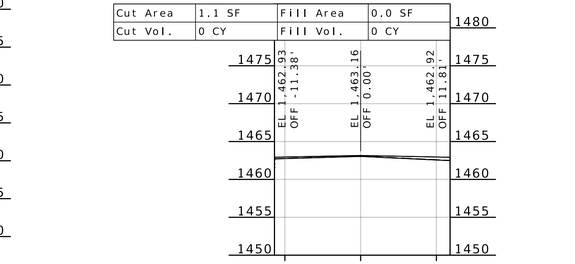

STA 0+84.56

DE_FR2000_RTE60_S

Cut Area	1.0 SF	Fill Area	0.3 SF
Cut Vol.	1 CY	Fill Vol.	0 CY

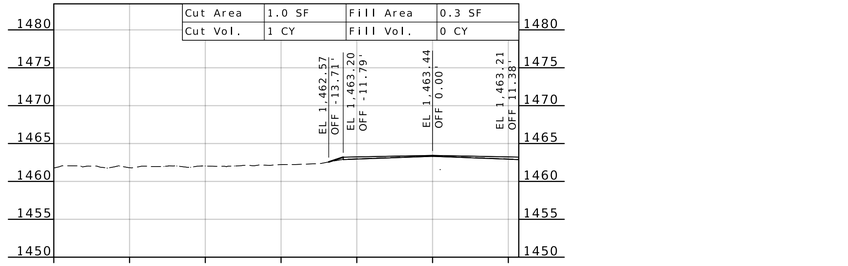

STA 1+16.26

STATE OF MISSOURI
DARRELL RAY COOK
NUMBER PE-2005000971
PROFESSIONAL ENGINEER

Darrell R Cook
07/27/2026 20:12:53
DARRELL RAY COOK - CIVIL
MO-PE-2005000971

DATE PREPARED
5/27/2026

ROUTE	STATE
60	MO
DISTRICT	SHEET NO.
SW	71

COUNTY
BARRY/LAWRENCE

JOB NO.
JSR0021

CONTRACT ID.

PROJECT NO.


BRIDGE NO.

DESCRIPTION	DATE

MISSOURI HIGHWAYS AND TRANSPORTATION COMMISSION


105 WEST CAPITOL
JEFFERSON CITY, MO 65102
1-888-ASK-MODOT (1-888-275-6636)

CROSS SECTION SHEET
FR 2000 (SOUTH)
SHEET 1 OF 2

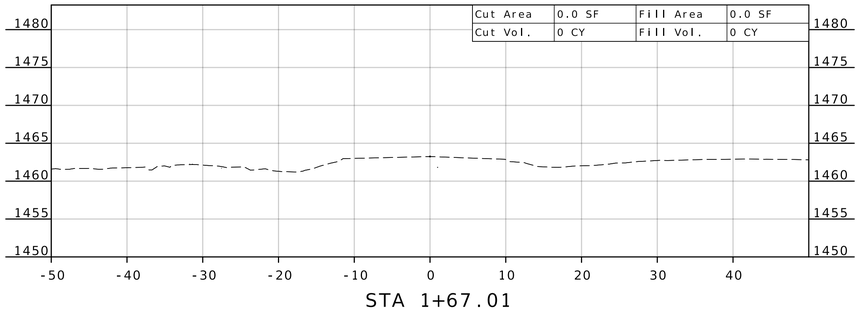


STA 1+67.01

DE_FR2000_RTE60_S

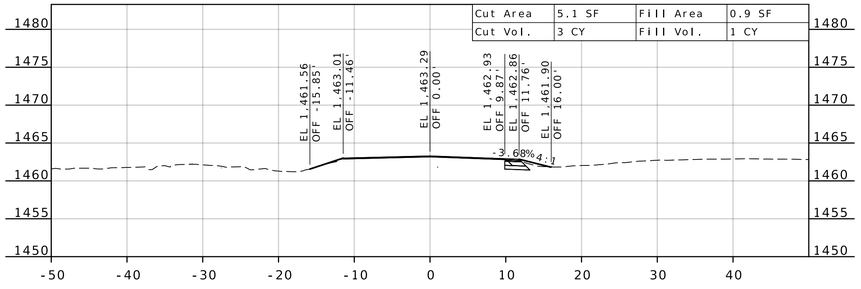


STA 1+66.99

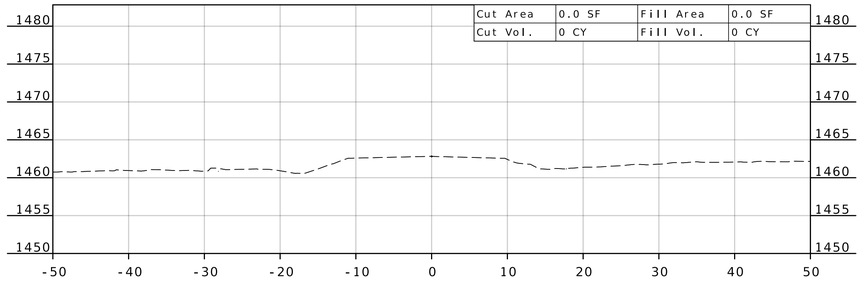


STA 2+00.00

DE_FR2000_RTE60_S

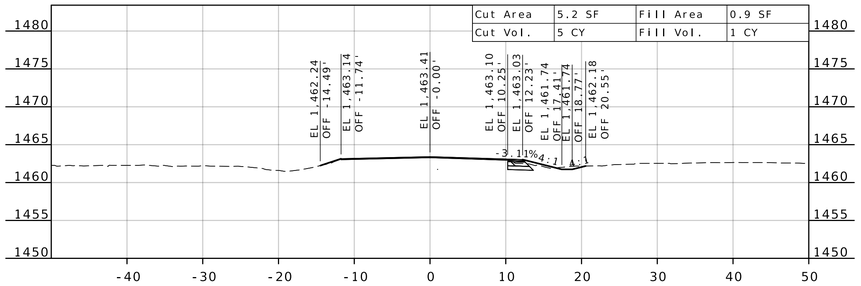

STA 1+50.00

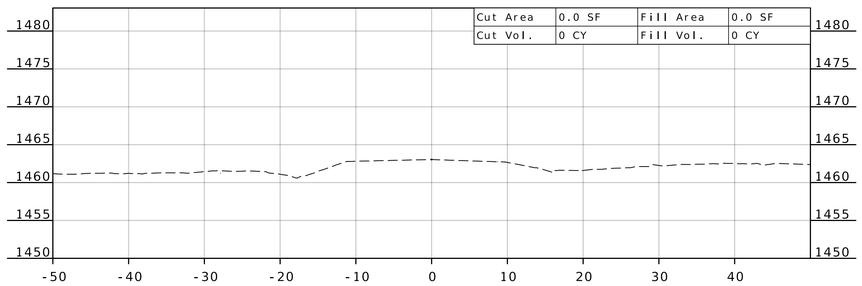

STA 1+85.00

STATE OF MISSOURI
DARRELL RAY COOK
NUMBER PE-2005000971
PROFESSIONAL ENGINEER
Darrell R Cook
07/27/2026 20:12:53
DARRELL RAY COOK - CIVIL
MO-PE-2005000971

DATE PREPARED
5/27/2026

ROUTE	STATE
60	MO
DISTRICT	SHEET NO.
SW	72

COUNTY
BARRY / LAWRENCE

JOB NO.
JSR0021

CONTRACT ID.


PROJECT NO.

BRIDGE NO.


DESCRIPTION | DATE

MISSOURI HIGHWAYS AND TRANSPORTATION COMMISSION
105 WEST CAPITOL
JEFFERSON CITY, MO 65102
1-888-ASK-MODOT (1-888-275-6636)


CROSS SECTION SHEET
FR 2000 (SOUTH)
SHEET 2 OF 2

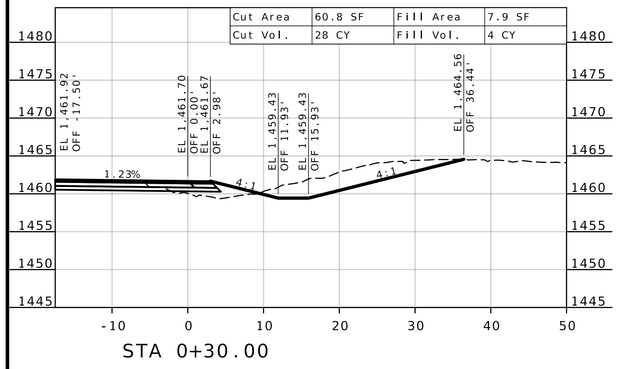


STA 0+30.00

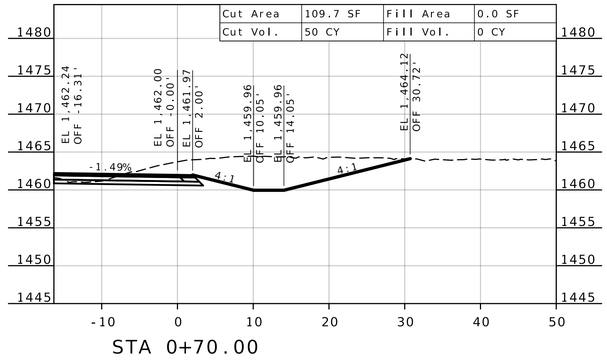


STA 0+70.00

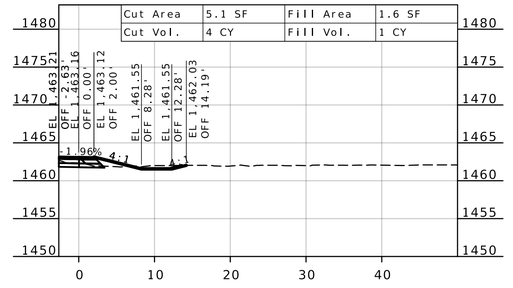


STA 1+29.16

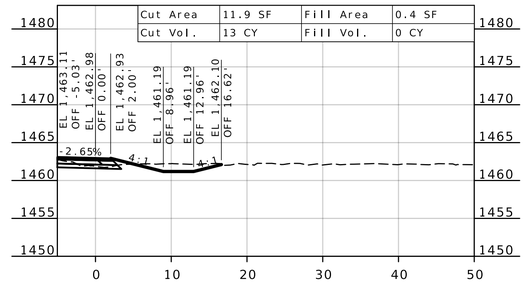


STA 1+15.00

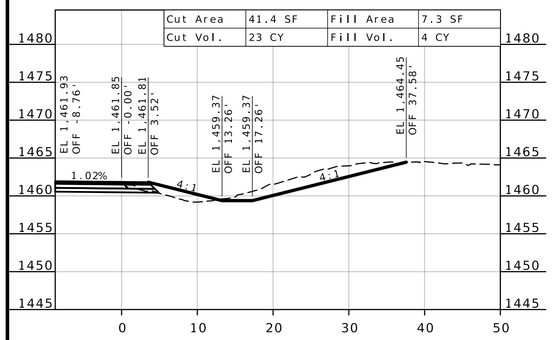


STA 0+15.00

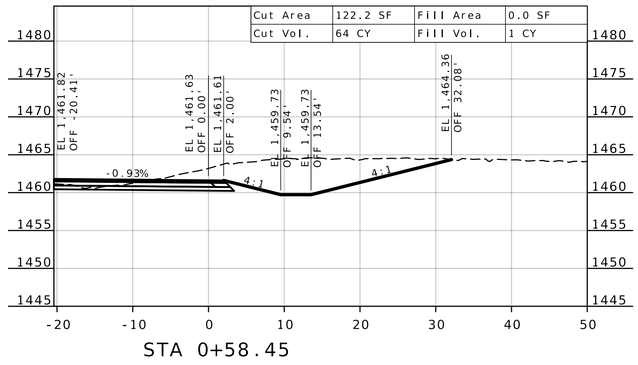


STA 0+58.45

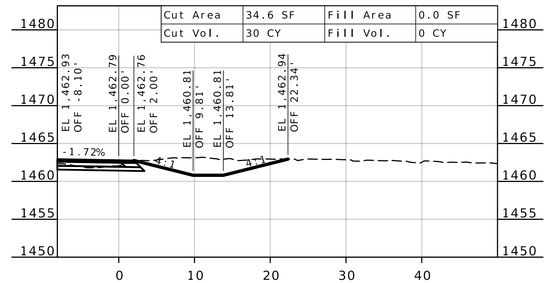


STA 1+00.00

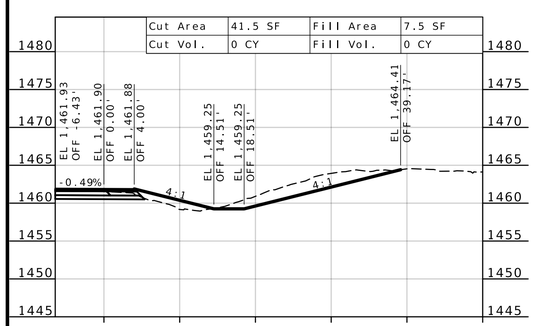

STA 0+00.01

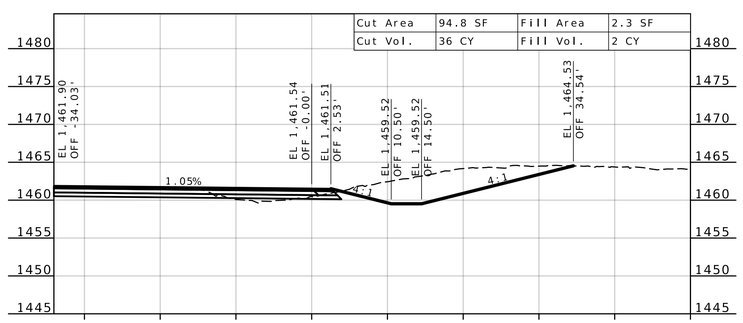

STA 0+42.50

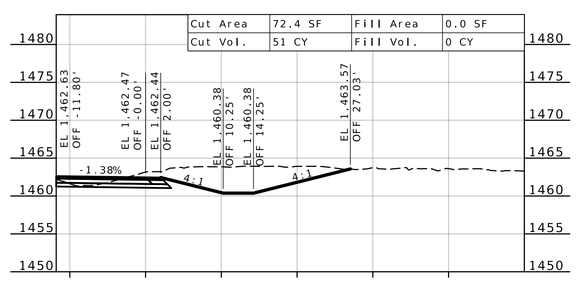

STA 0+85.00

STATE OF MISSOURI
DARRELL RAY COOK
NUMBER PE-2005000971
PROFESSIONAL ENGINEER
Darrell R Cook
07/27/2026 20:12:53
DARRELL RAY COOK - CIVIL
MO-PE-2005000971

DATE PREPARED
5/27/2026

ROUTE	STATE
60	MO
DISTRICT	SHEET NO.
SW	73

COUNTY
BARRY/LAWRENCE

JOB NO.
JSR0021

CONTRACT ID.


PROJECT NO.

BRIDGE NO.


DESCRIPTION	DATE

MISSOURI HIGHWAYS AND TRANSPORTATION COMMISSION
105 WEST CAPITOL
JEFFERSON CITY, MO 65102
1-888-ASK-MODOT (1-888-275-6636)


CROSS SECTION SHEET
S.W. QUADRANT / FR 2000
SHEET 1 OF 1

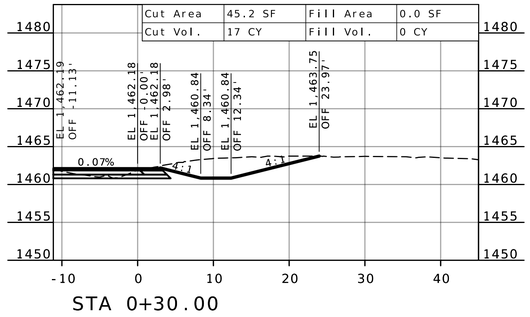


STA 0+30.00

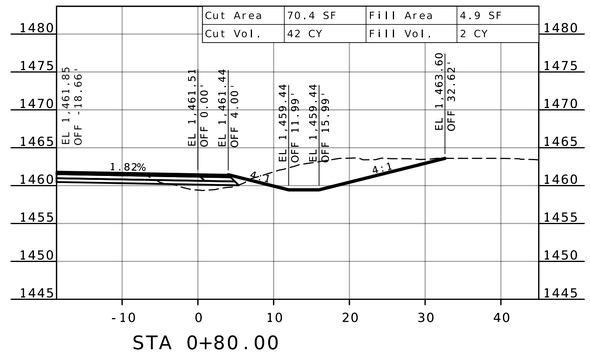


STA 0+80.00

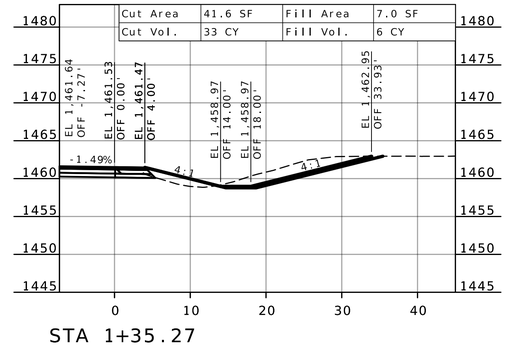


STA 1+35.27

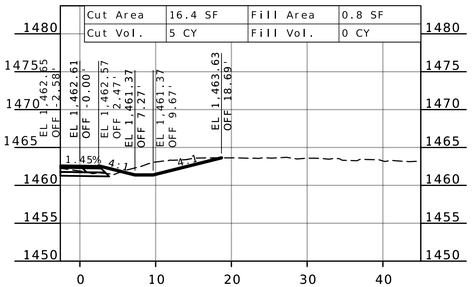


STA 0+15.00

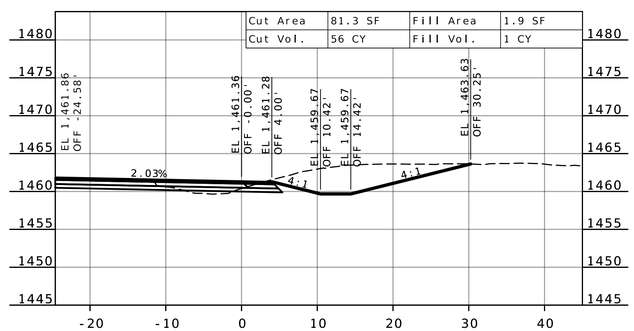


STA 0+65.00

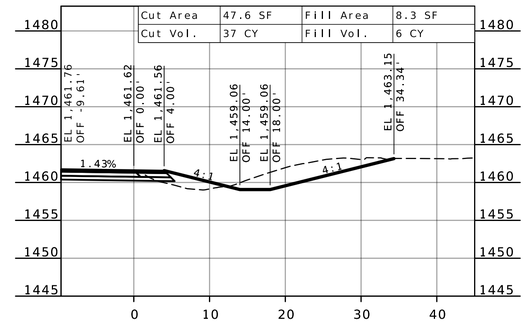


STA 1+15.00

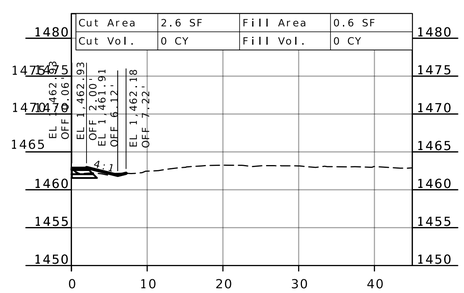

STA 0+00.01

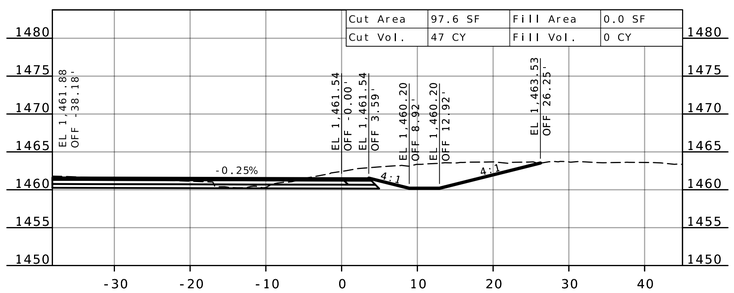

STA 0+47.96

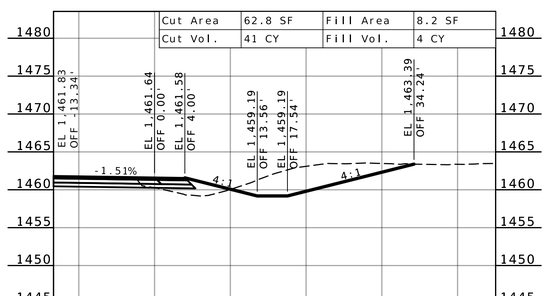

STA 0+96.71

STATE OF MISSOURI
DARRELL RAY COOK
NUMBER PE-2005000971
PROFESSIONAL ENGINEER
Darrell R Cook
07/27/2026 20:12:53
DARRELL RAY COOK - CIVIL
MO-PE-2005000971

DATE PREPARED
5/27/2026

ROUTE	STATE
60	MO
DISTRICT	SHEET NO.
SW	74

COUNTY
BARRY / LAWRENCE

JOB NO.
JSR0021

CONTRACT ID.


PROJECT NO.

BRIDGE NO.


DESCRIPTION	DATE

MISSOURI HIGHWAYS AND TRANSPORTATION COMMISSION
105 WEST CAPITOL
JEFFERSON CITY, MO 65102
1-888-ASK-MODOT (1-888-275-6636)


CROSS SECTION SHEET
S.E. QUADRANT / FR 2000
SHEET 1 OF 1

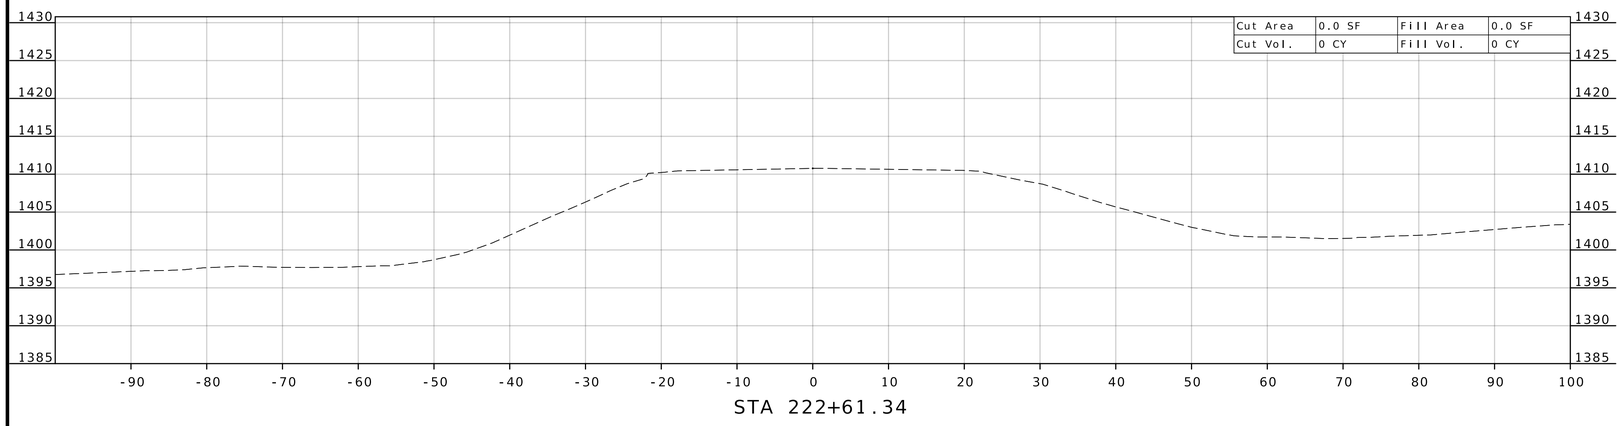

STA 222+61.34

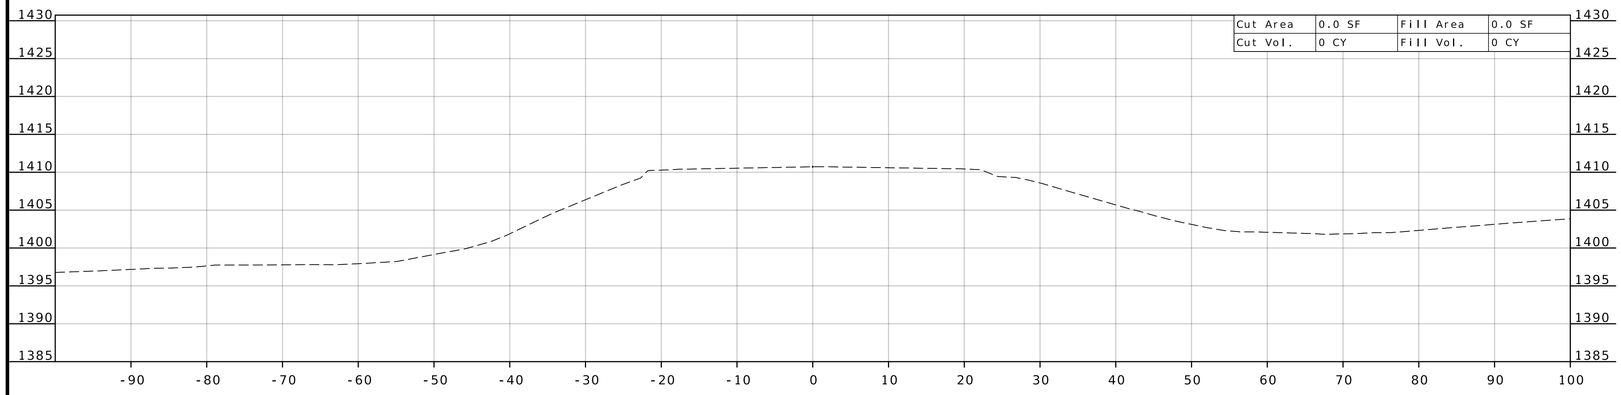

STA 222+50.00

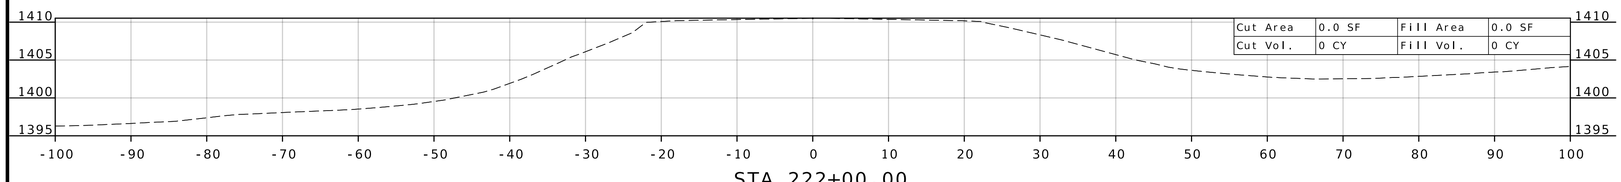

STA 222+00.00

STATE OF MISSOURI
DARRELL RAY COOK
NUMBER PE-2005000971
PROFESSIONAL ENGINEER

Darrell R Cook
07/27/2026 20:12:53
DARRELL RAY COOK - CIVIL
MO-PE-2005000971

DATE PREPARED
5/27/2026

ROUTE	STATE
60	MO
DISTRICT	SHEET NO.
SW	75

COUNTY
BARRY / LAWRENCE

JOB NO.
JSR0021

CONTRACT ID.

PROJECT NO.


BRIDGE NO.

DATE	DESCRIPTION


MISSOURI HIGHWAYS AND TRANSPORTATION COMMISSION

105 WEST CAPITOL
JEFFERSON CITY, MO 65102
1-888-ASK-MODOT (1-888-275-6636)


CROSS SECTION SHEET
ROUTE 60 / FR 1160
SHEET 1 OF 8

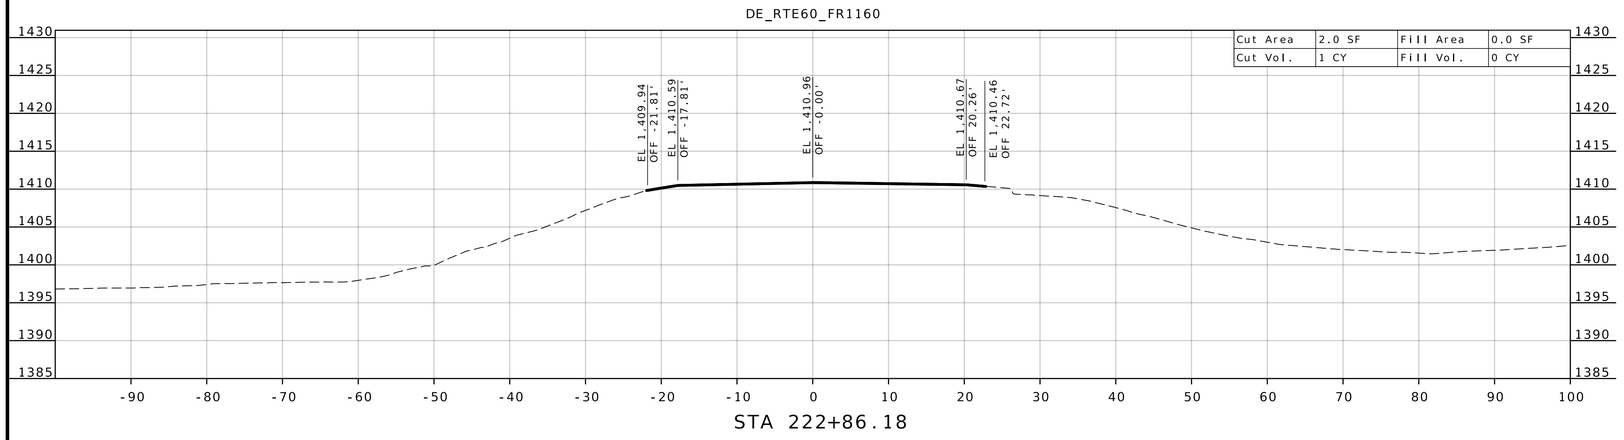

STA 222+86.18

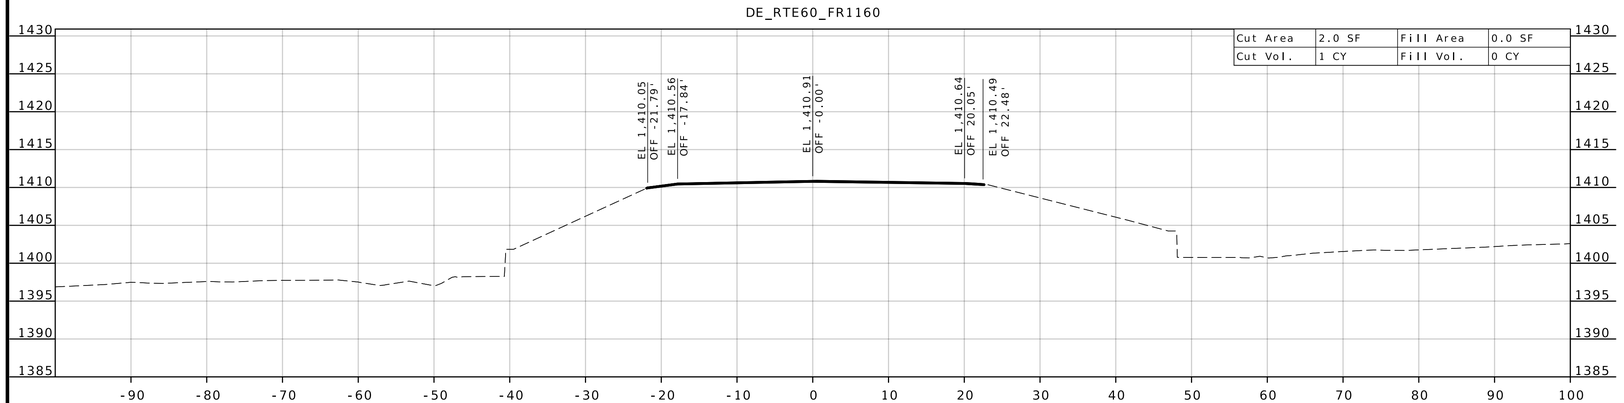

STA 222+75.00

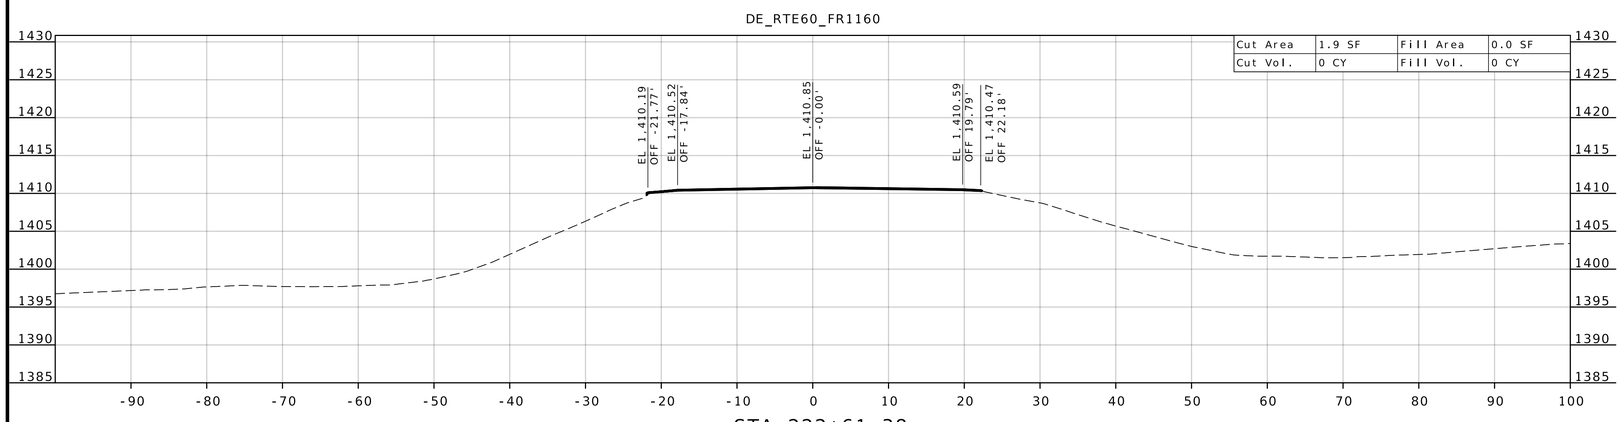

STA 222+61.38

STATE OF MISSOURI
DARRELL RAY COOK
NUMBER PE-2005000971
PROFESSIONAL ENGINEER

Darrell R Cook
07/27/2026 20:12:54
DARRELL RAY COOK - CIVIL
MO-PE-2005000971

DATE PREPARED
5/27/2026

ROUTE	STATE
60	MO
DISTRICT	SHEET NO.
SW	76

COUNTY
BARRY / LAWRENCE

JOB NO.
JSR0021

CONTRACT ID.

PROJECT NO.

BRIDGE NO.


DESCRIPTION


DATE


MISSOURI HIGHWAYS AND TRANSPORTATION COMMISSION


105 WEST CAPITOL
JEFFERSON CITY, MO 65102
1-888-ASK-MODOT (1-888-275-6636)


CROSS SECTION SHEET
ROUTE 60 / FR 1160
SHEET 2 OF 8

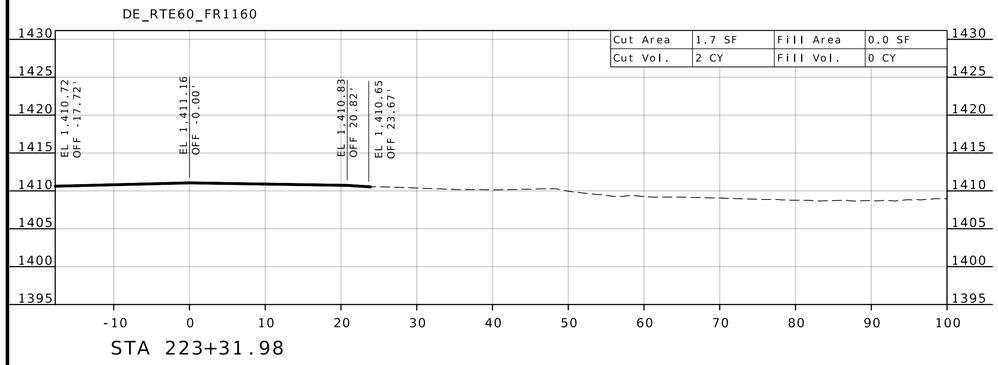


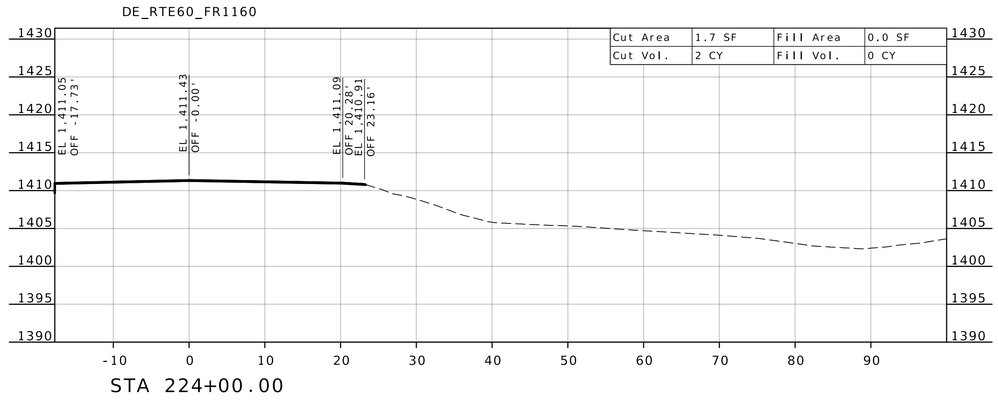

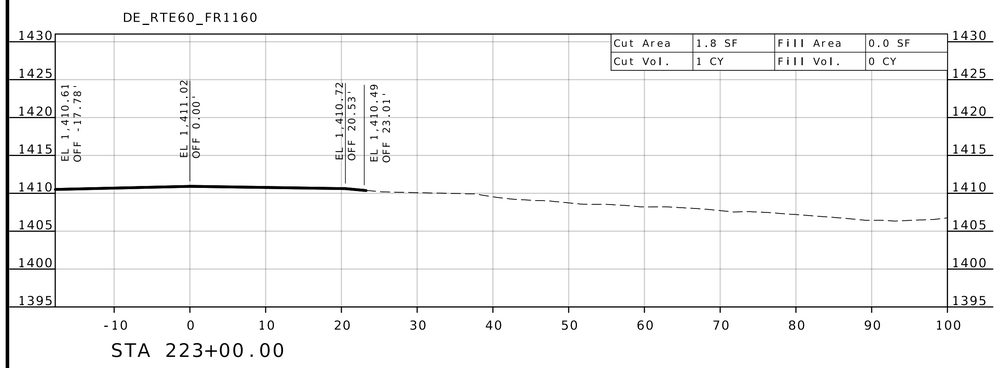

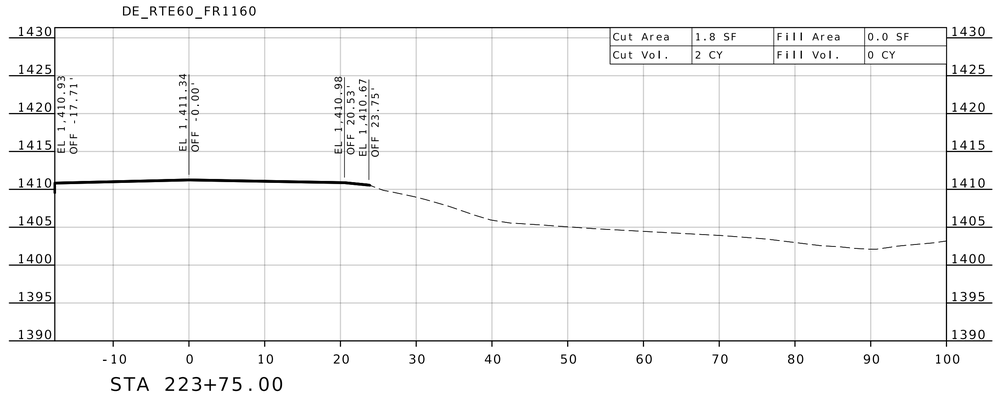

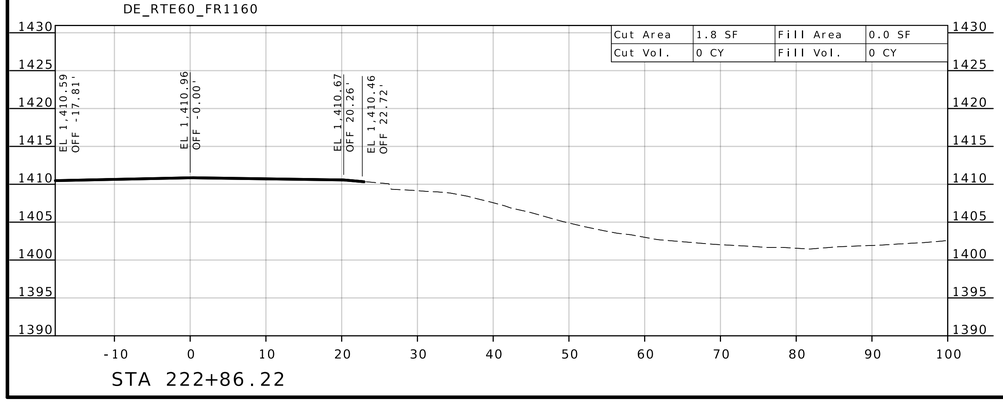

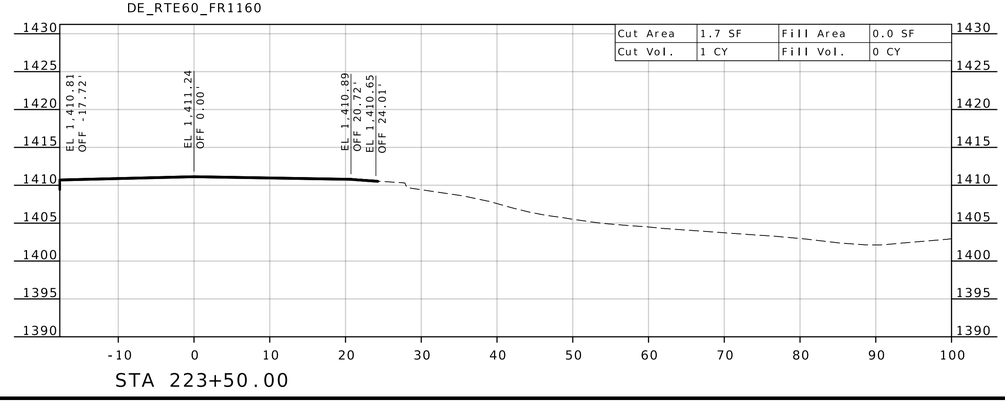

STATE OF MISSOURI
DARRELL RAY COOK
NUMBER PE-2005000971
PROFESSIONAL ENGINEER
Darrell R Cook
07/27/2026 20:12:54
DARRELL RAY COOK - CIVIL
MO-PE-2005000971

DATE PREPARED
5/27/2026

ROUTE	STATE
60	MO

DISTRICT	SHEET NO.
SW	77

COUNTY
BARRY/LAWRENCE

JOB NO.
JSR0021

CONTRACT ID.

PROJECT NO.


BRIDGE NO.

DESCRIPTION	DATE

MISSOURI HIGHWAYS AND TRANSPORTATION COMMISSION
105 WEST CAPITOL
JEFFERSON CITY, MO 65102
1-888-ASK-MODOT (1-888-275-6636)


CROSS SECTION SHEET
ROUTE 60 / FR 1160
SHEET 3 OF 8

DE_RTE60_FR1160

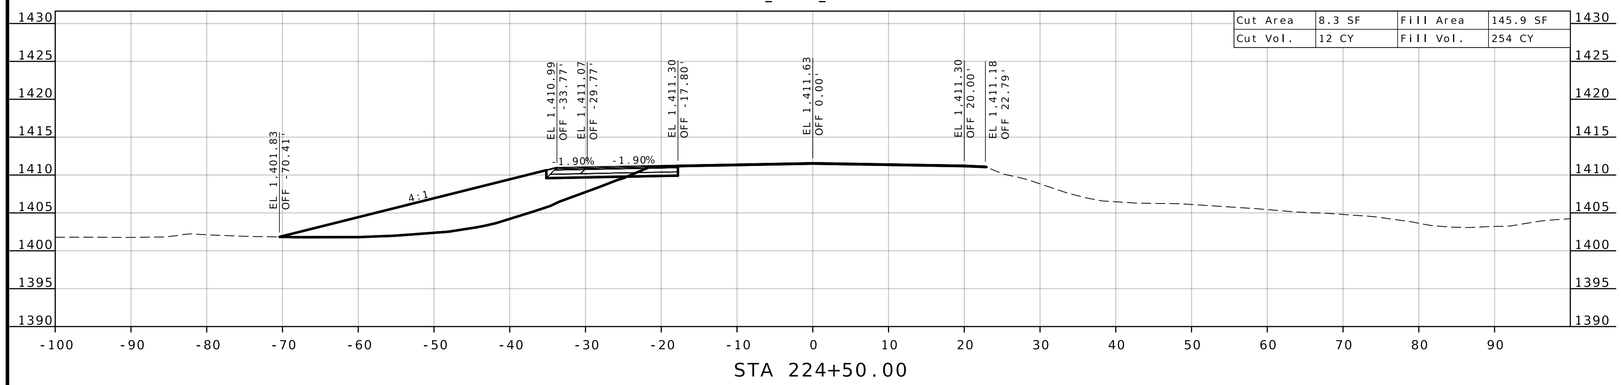


STA 224+50.00

DE_RTE60_FR1160

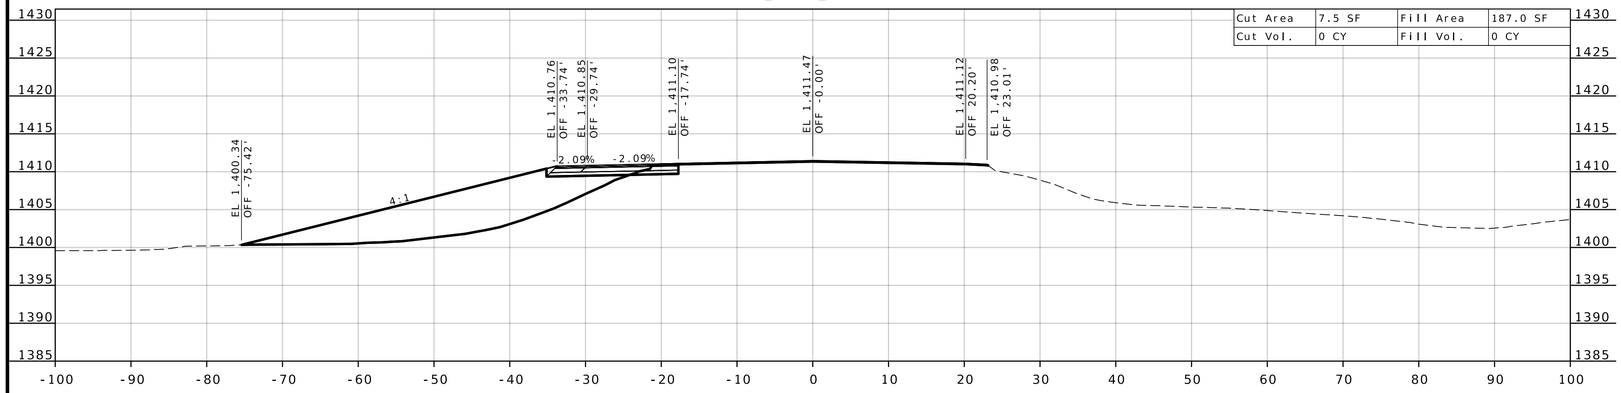

STA 224+08.73

DE_RTE60_FR1160

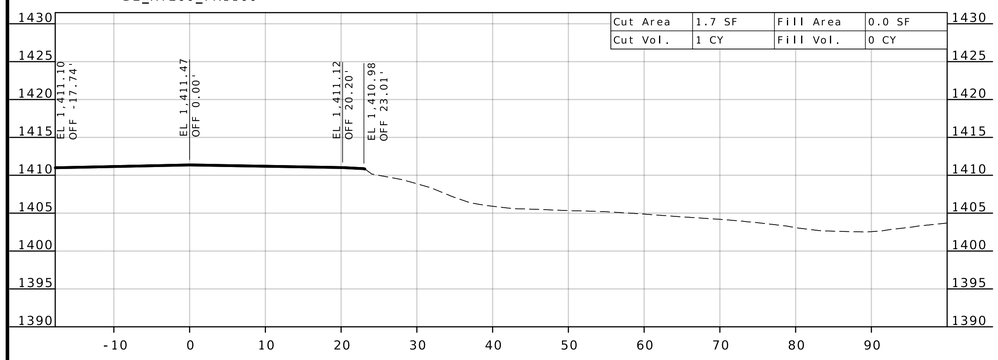

STA 224+08.69

STATE OF MISSOURI
DARRELL RAY COOK
NUMBER PE-2005000971
PROFESSIONAL ENGINEER

Darrell R Cook
07/27/2026 20:12:54
DARRELL RAY COOK - CIVIL
MO-PE-2005000971

DATE PREPARED
5/27/2026

ROUTE	STATE
60	MO
DISTRICT	SHEET NO.
SW	78

COUNTY
BARRY/LAWRENCE

JOB NO.
JSR0021

CONTRACT ID.

PROJECT NO.

BRIDGE NO.


DESCRIPTION	DATE

MISSOURI HIGHWAYS AND TRANSPORTATION COMMISSION

105 WEST CAPITOL
JEFFERSON CITY, MO 65102
1-888-ASK-MODOT (1-888-275-6636)


CROSS SECTION SHEET
ROUTE 60 / FR 1160
SHEET 4 OF 8

DE_RTE60_FR1160

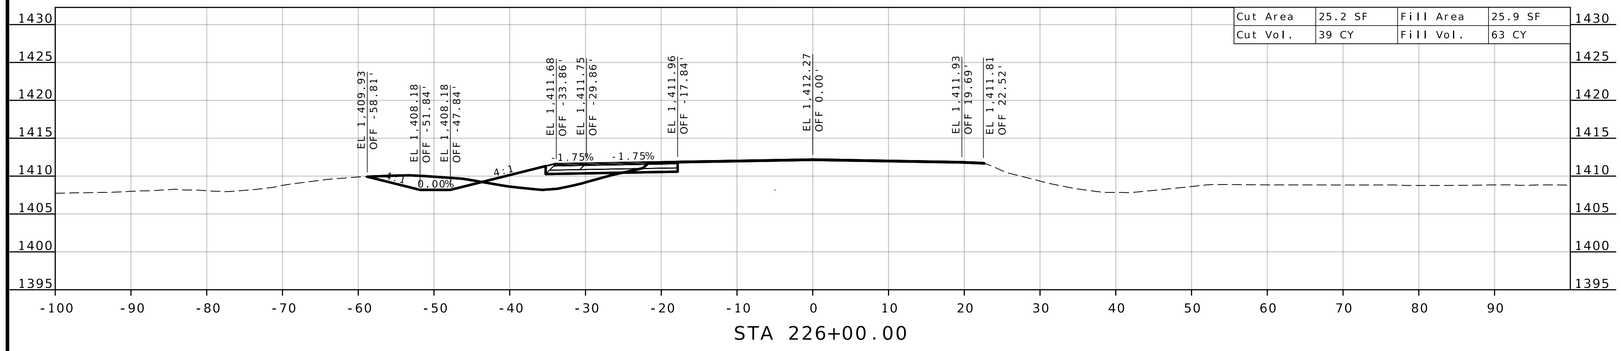


STA 226+00.00

DE_RTE60_FR1160

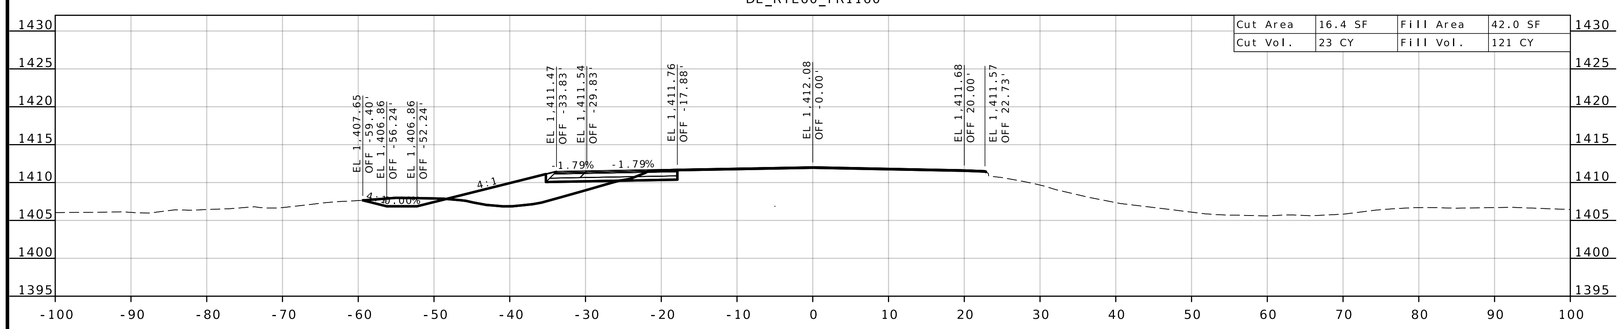

STA 225+50.00

DE_RTE60_FR1160

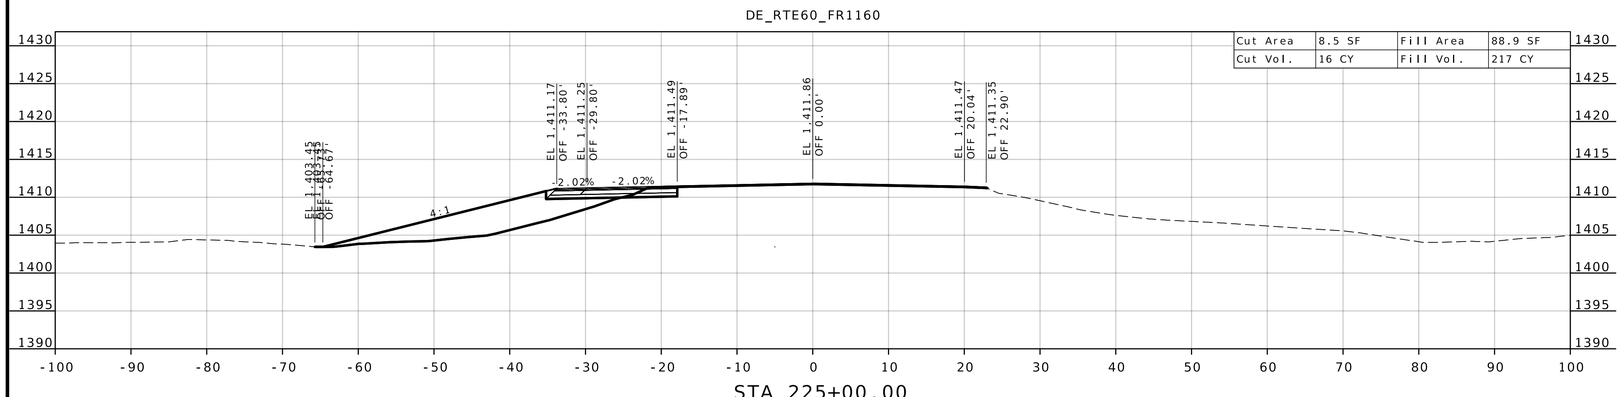

STA 225+00.00

STATE OF MISSOURI
DARRELL RAY COOK
NUMBER PE-2005000971
PROFESSIONAL ENGINEER

Darrell R Cook
07/27/2026 20:12:54
DARRELL RAY COOK - CIVIL
MO-PE-2005000971

DATE PREPARED
5/27/2026

ROUTE	STATE
60	MO
DISTRICT	SHEET NO.
SW	79

COUNTY
BARRY / LAWRENCE

JOB NO.
JSR0021

CONTRACT ID.

PROJECT NO.


BRIDGE NO.

DATE	DESCRIPTION

MISSOURI HIGHWAYS AND TRANSPORTATION COMMISSION
105 WEST CAPITOL
JEFFERSON CITY, MO 65102
1-888-ASK-MODOT (1-888-275-6636)


CROSS SECTION SHEET
ROUTE 60 / FR 1160
SHEET 5 OF 8

DE_RTE60_FR1160

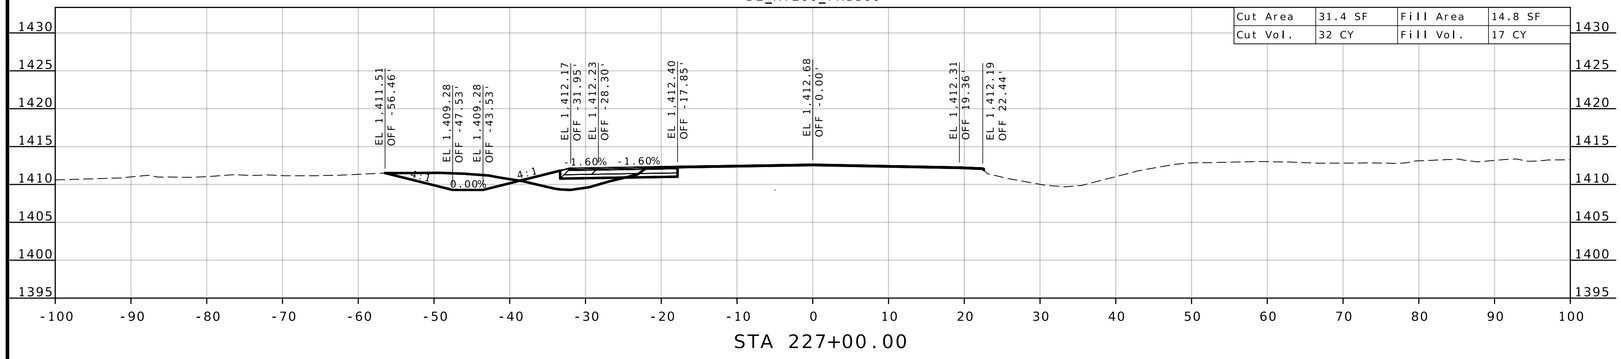


STA 227+00.00

DE_RTE60_FR1160

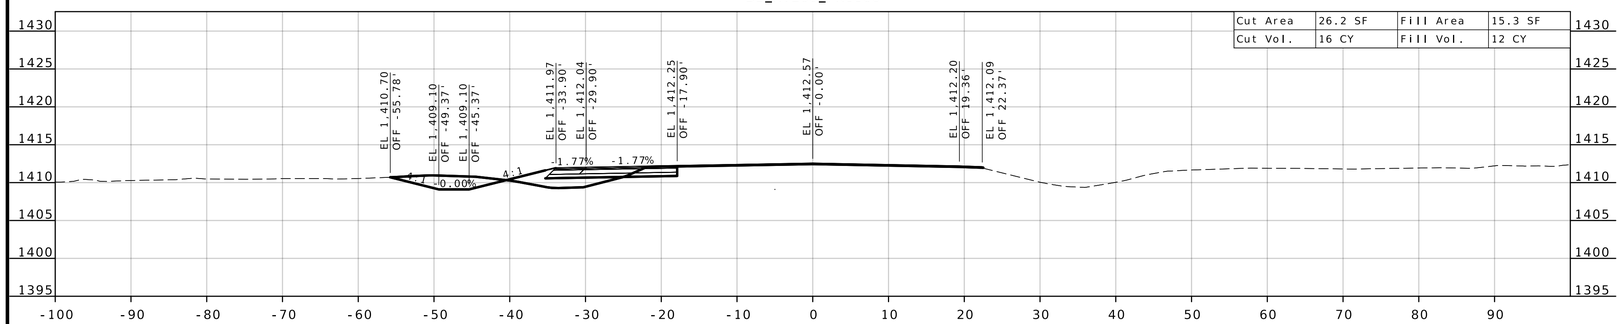

STA 226+69.99

DE_RTE60_FR1160

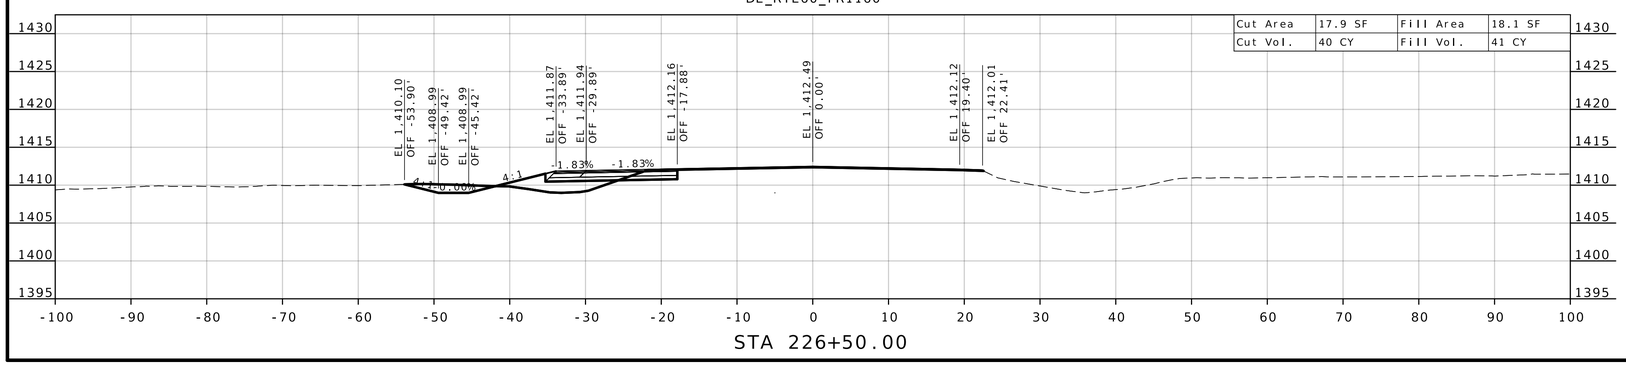

STA 226+50.00

STATE OF MISSOURI
DARRELL RAY COOK
NUMBER PE-2005000971
PROFESSIONAL ENGINEER
Darrell R Cook
07/27/2026 20:12:54
DARRELL RAY COOK - CIVIL
MO-PE-2005000971

DATE PREPARED
5/27/2026

ROUTE	STATE
60	MO
DISTRICT	SHEET NO.
SW	80

COUNTY
BARRY / LAWRENCE

JOB NO.
JSR0021

CONTRACT ID.


PROJECT NO.


BRIDGE NO.


DESCRIPTION	DATE

MISSOURI HIGHWAYS AND TRANSPORTATION COMMISSION
105 WEST CAPITOL
JEFFERSON CITY, MO 65102
1-888-ASK-MODOT (1-888-275-6636)

CROSS SECTION SHEET
ROUTE 60 / FR 1160
SHEET 6 OF 8

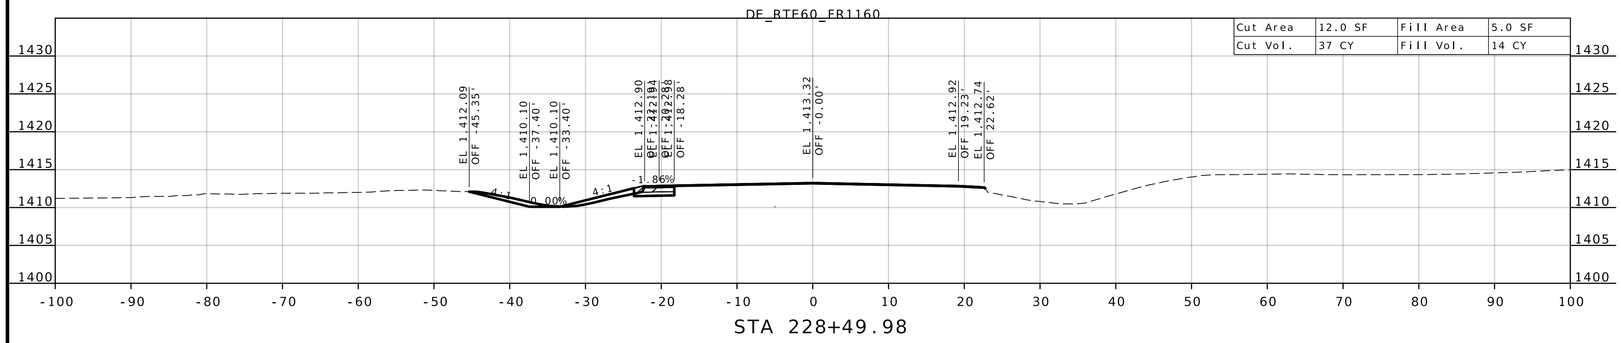

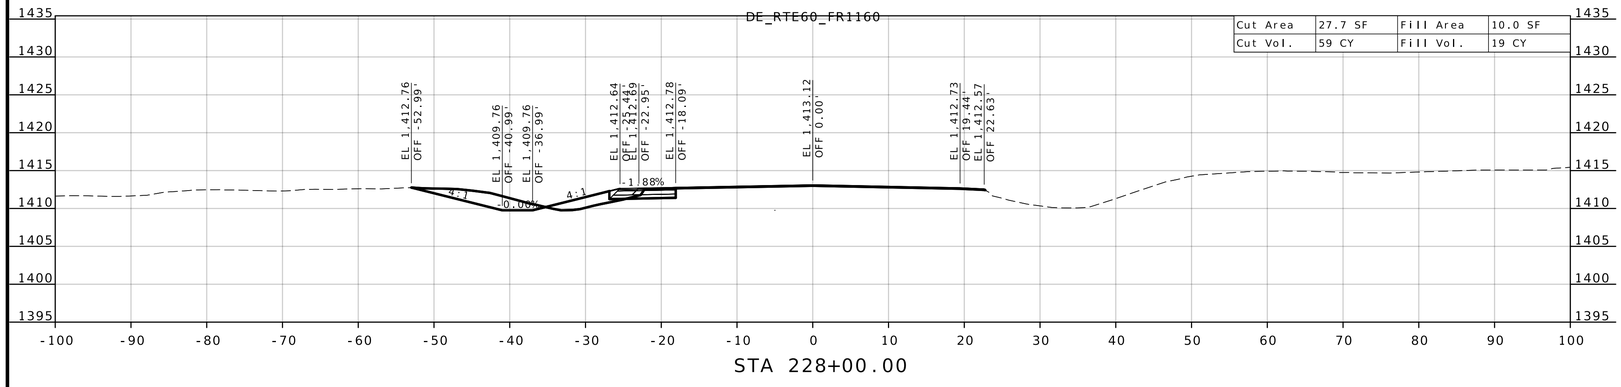

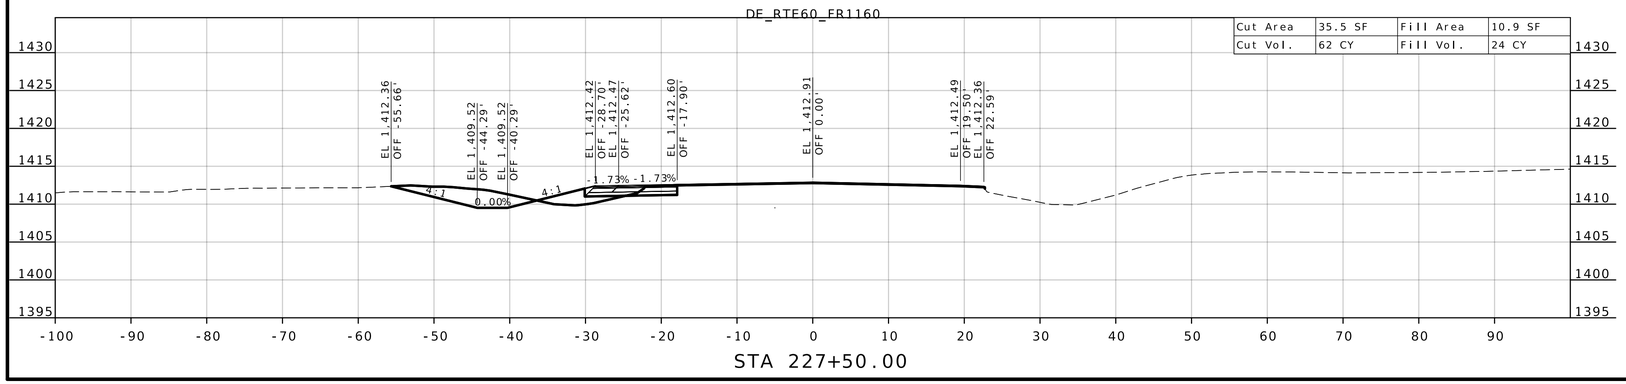

STATE OF MISSOURI
DARRELL RAY COOK
NUMBER PE-2005000971
PROFESSIONAL ENGINEER

Darrell R Cook
07/27/2026 20:12:54
DARRELL RAY COOK - CIVIL
MO-PE-2005000971

DATE PREPARED
5/27/2026

ROUTE	STATE
60	MO
DISTRICT	SHEET NO.
SW	81

COUNTY
BARRY/LAWRENCE

JOB NO.
JSR0021

CONTRACT ID.

PROJECT NO.


BRIDGE NO.

DATE	DESCRIPTION


MISSOURI HIGHWAYS AND TRANSPORTATION COMMISSION

105 WEST CAPITOL
JEFFERSON CITY, MO 65102
1-888-ASK-MODOT (1-888-275-6636)


CROSS SECTION SHEET
ROUTE 60 / FR 1160
SHEET 7 OF 8

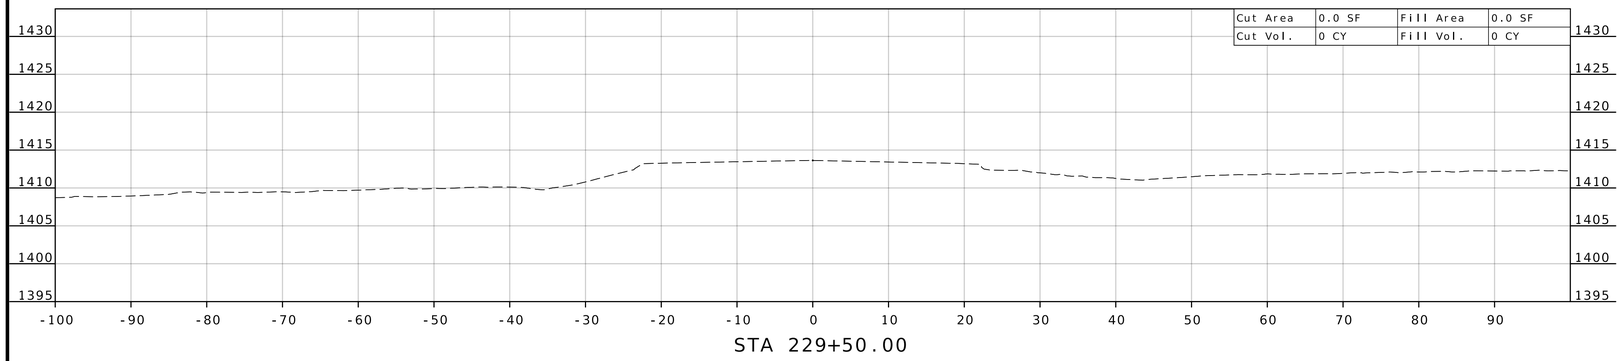

STA 229+50.00

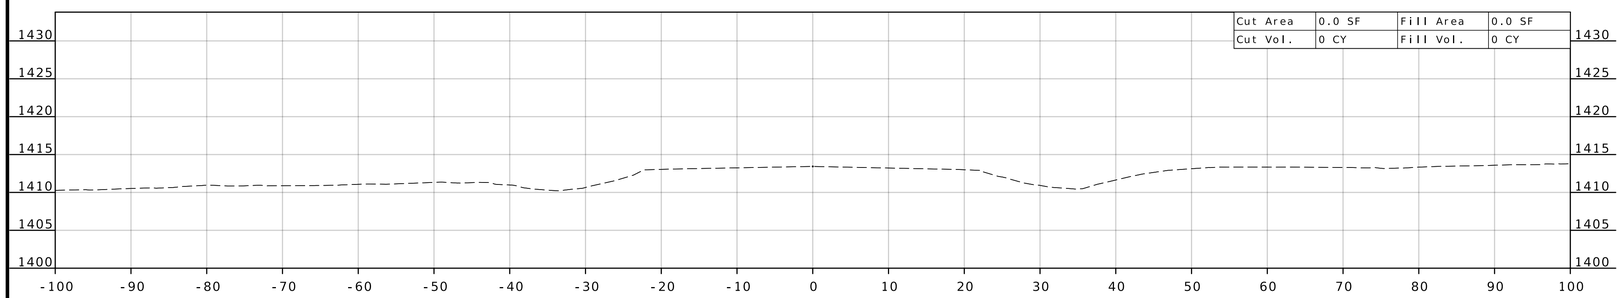

STA 229+00.00

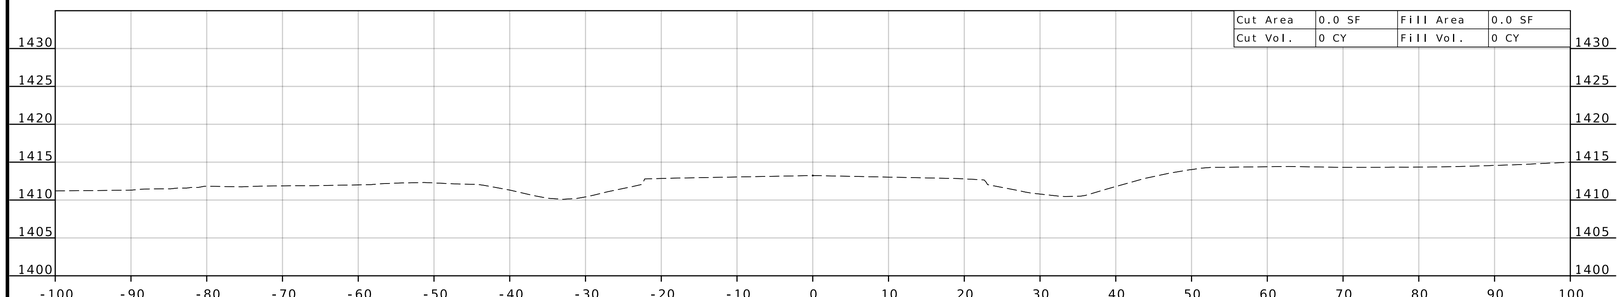

STA 228+50.02

STATE OF MISSOURI
DARRELL RAY COOK
NUMBER PE-2005000971
PROFESSIONAL ENGINEER

Darrell R Cook
07/27/2026 20:12:54
DARRELL RAY COOK - CIVIL
MO-PE-2005000971

DATE PREPARED
5/27/2026

ROUTE	STATE
60	MO

DISTRICT	SHEET NO.
SW	82

COUNTY
BARRY / LAWRENCE

JOB NO.
JSR0021

CONTRACT ID.

PROJECT NO.


BRIDGE NO.

DESCRIPTION	DATE


MISSOURI HIGHWAYS AND TRANSPORTATION COMMISSION

105 WEST CAPITOL
JEFFERSON CITY, MO 65102
1-888-ASK-MODOT (1-888-275-6636)


CROSS SECTION SHEET
ROUTE 60 / FR 1160
SHEET 8 OF 8

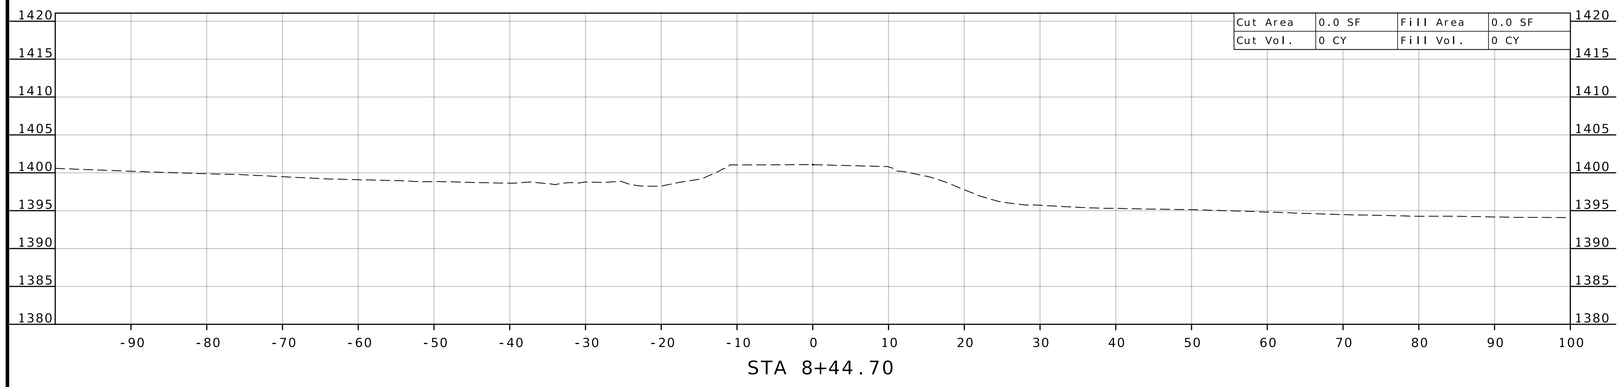

STA 8+44.70

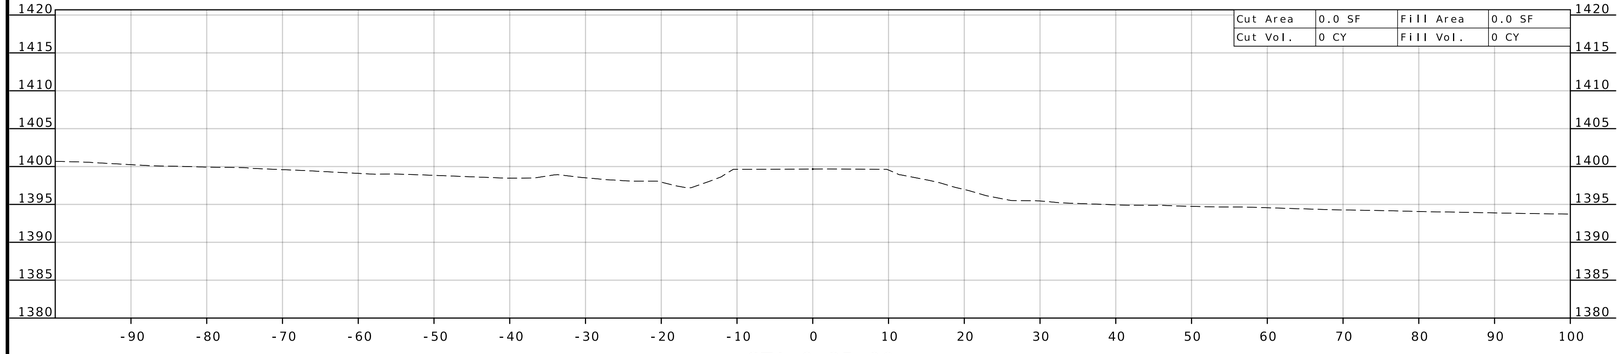

STA 8+25.00

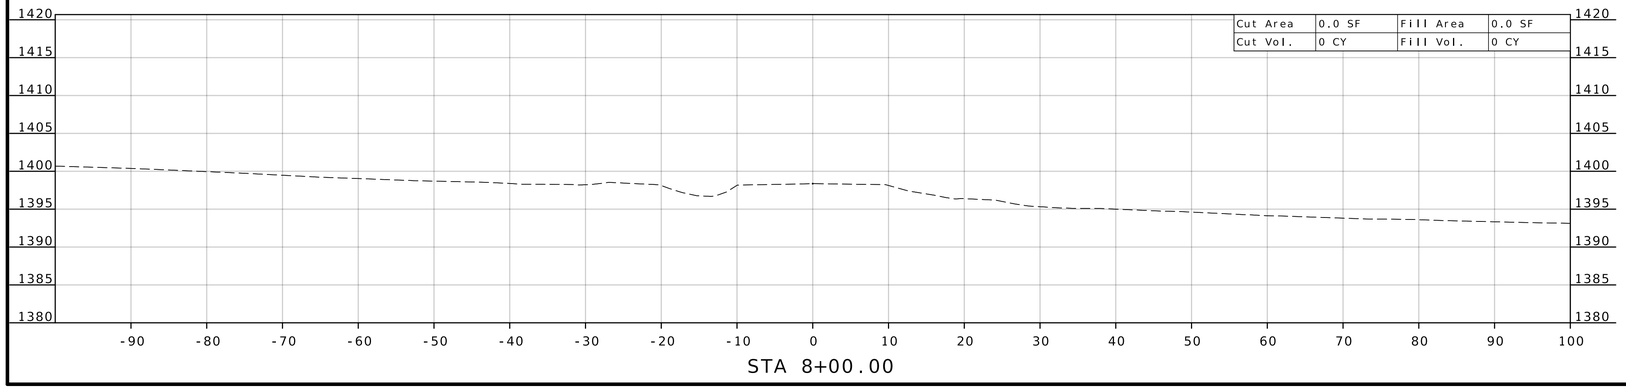

STA 8+00.00

STATE OF MISSOURI
DARRELL RAY COOK
NUMBER PE-2005000971
PROFESSIONAL ENGINEER

Darrell R Cook
07/27/2026 20:12:55
DARRELL RAY COOK - CIVIL
MO-PE-2005000971

DATE PREPARED
5/27/2026

ROUTE	STATE
60	MO
DISTRICT	SHEET NO.
SW	83

COUNTY
BARRY / LAWRENCE

JOB NO.
JSR0021

CONTRACT ID.

PROJECT NO.


BRIDGE NO.

DESCRIPTION	DATE


MISSOURI HIGHWAYS AND TRANSPORTATION COMMISSION

105 WEST CAPITOL
JEFFERSON CITY, MO 65102
1-888-ASK-MODOT (1-888-275-6636)


CROSS SECTION SHEET
FR 1160 (NORTH)
SHEET 1 OF 4

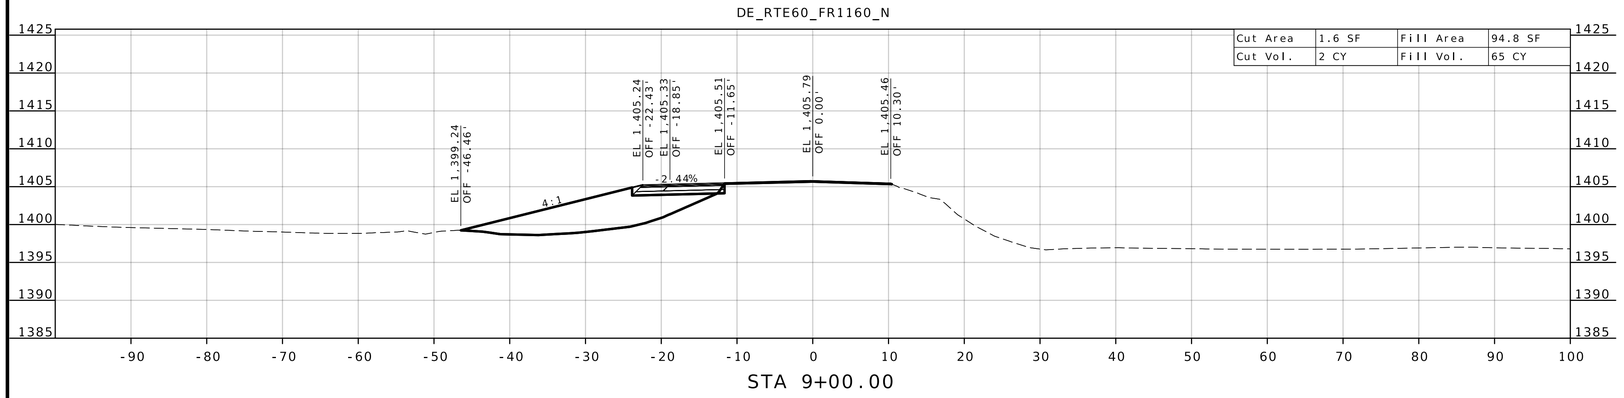

STA 9+00.00

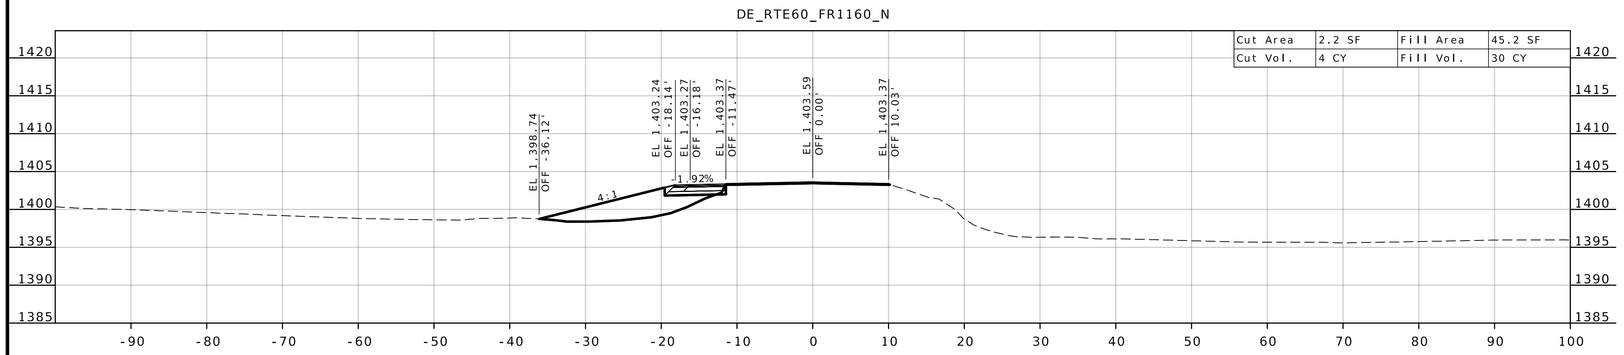

STA 8+75.00

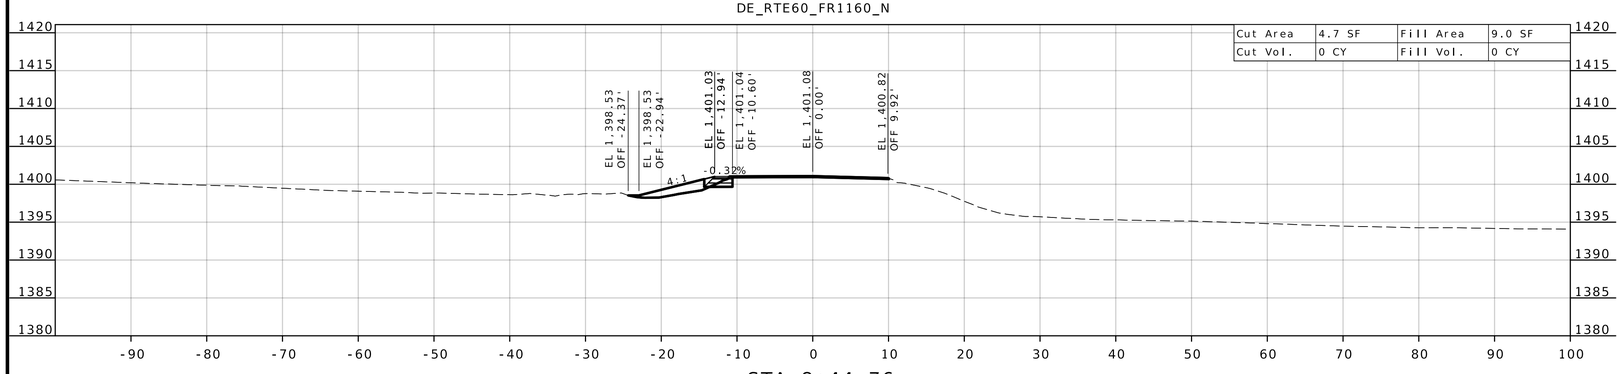

STA 8+44.76

STATE OF MISSOURI
DARRELL RAY COOK
NUMBER PE-2005000971
PROFESSIONAL ENGINEER

Darrell R Cook
07/27/2026 20:12:55
DARRELL RAY COOK - CIVIL
MO-PE-2005000971

DATE PREPARED
5/27/2026

ROUTE	STATE
60	MO
DISTRICT	SHEET NO.
SW	84

COUNTY
BARRY / LAWRENCE

JOB NO.
JSR0021

CONTRACT ID.

PROJECT NO.


BRIDGE NO.

DATE	DESCRIPTION

MISSOURI HIGHWAYS AND TRANSPORTATION COMMISSION
105 WEST CAPITOL
JEFFERSON CITY, MO 65102
1-888-ASK-MODOT (1-888-275-6636)


CROSS SECTION SHEET
FR 1160 (NORTH)
SHEET 2 OF 4

DE_RTE60_FR1160_N

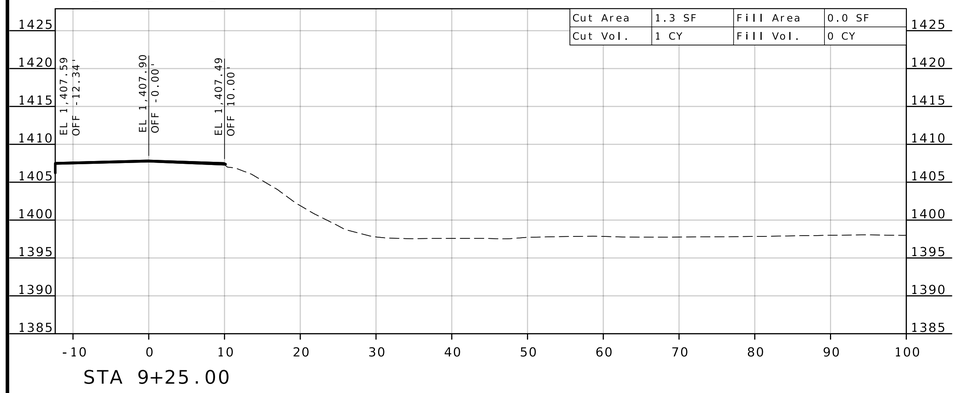


STA 9+25.00

DE_RTE60_FR1160_N

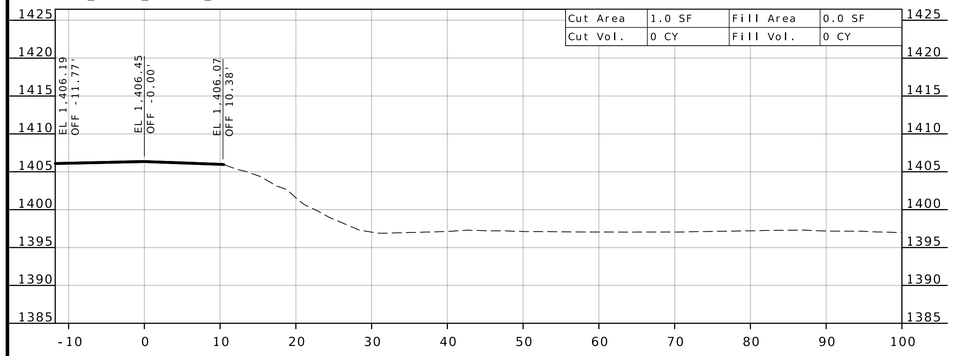

STA 9+07.39

DE_RTE60_FR1160_N

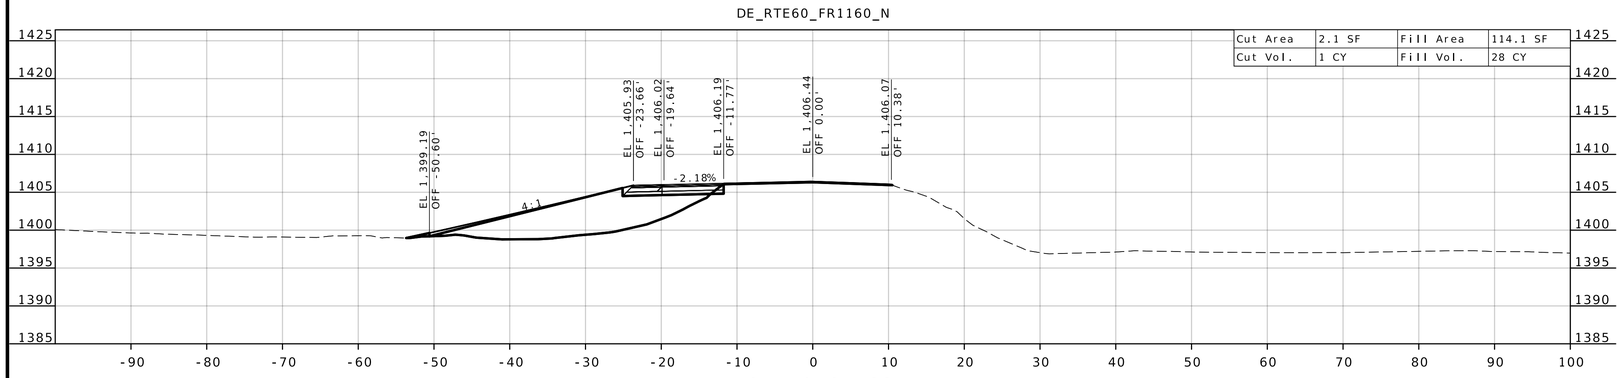

STA 9+07.33

STATE OF MISSOURI
DARRELL RAY COOK
NUMBER PE-2005000971
PROFESSIONAL ENGINEER

Darrell R Cook
07/27/2026 20:12:55
DARRELL RAY COOK - CIVIL
MO-PE-2005000971

DATE PREPARED
5/27/2026

ROUTE	STATE
60	MO
DISTRICT	SHEET NO.
SW	85

COUNTY
BARRY/LAWRENCE

JOB NO.
JSR0021

CONTRACT ID.

PROJECT NO.


BRIDGE NO.

DESCRIPTION	DATE


MISSOURI HIGHWAYS AND TRANSPORTATION COMMISSION

105 WEST CAPITOL
JEFFERSON CITY, MO 65102
1-888-ASK-MODOT (1-888-275-6636)


CROSS SECTION SHEET
FR 1160 (NORTH)
SHEET 3 OF 4

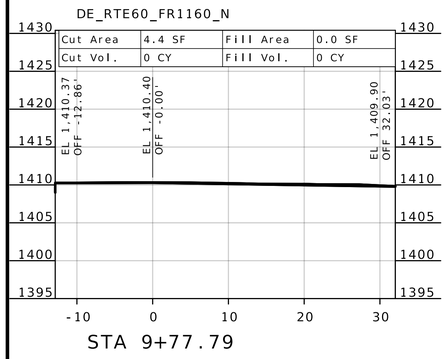


STA 9+77.79

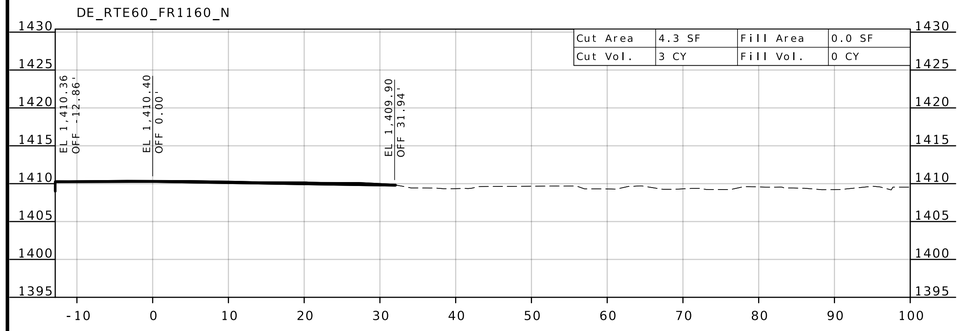

STA 9+77.73

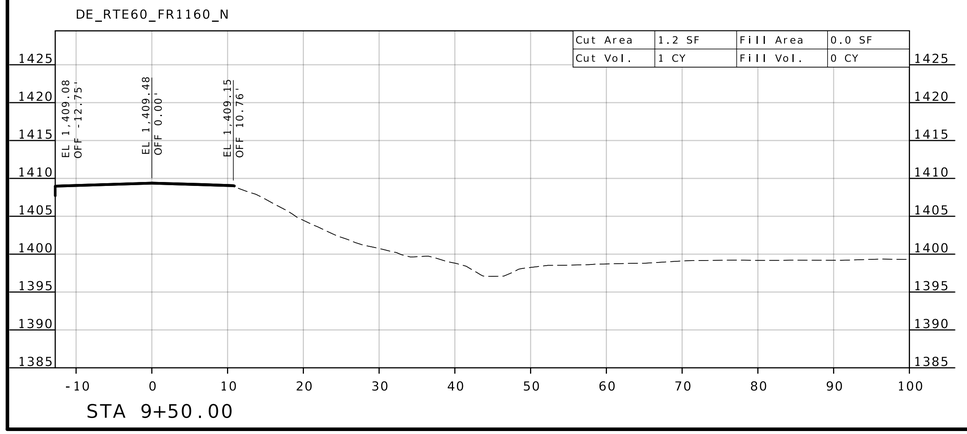

STA 9+50.00

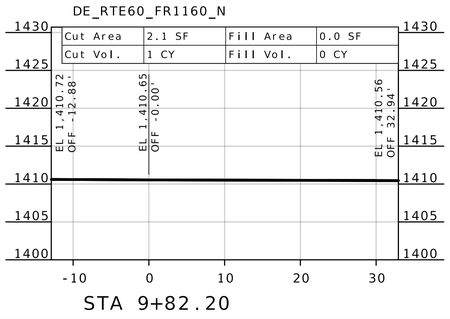

STA 9+82.20

STATE OF MISSOURI
DARRELL RAY COOK
NUMBER PE-2005000971
PROFESSIONAL ENGINEER

Darrell R Cook
07/27/2026 20:12:55
DARRELL RAY COOK - CIVIL
MO-PE-2005000971

DATE PREPARED
5/27/2026

ROUTE	STATE
60	MO
DISTRICT	SHEET NO.
SW	86

COUNTY
BARRY/LAWRENCE

JOB NO.
JSR0021

CONTRACT ID.

PROJECT NO.


BRIDGE NO.

DESCRIPTION	DATE


MISSOURI HIGHWAYS AND TRANSPORTATION COMMISSION

105 WEST CAPITOL
JEFFERSON CITY, MO 65102
1-888-ASK-MODOT (1-888-275-6636)


CROSS SECTION SHEET
FR 1160 (NORTH)
SHEET 4 OF 4

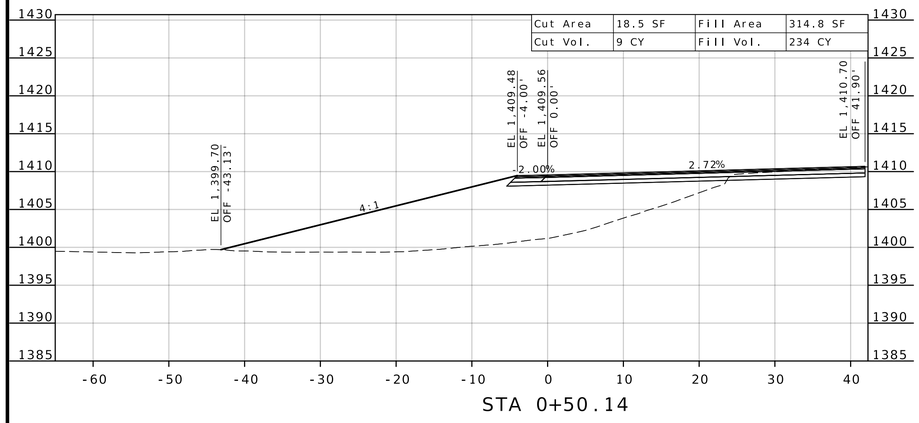


STA 0+50.14

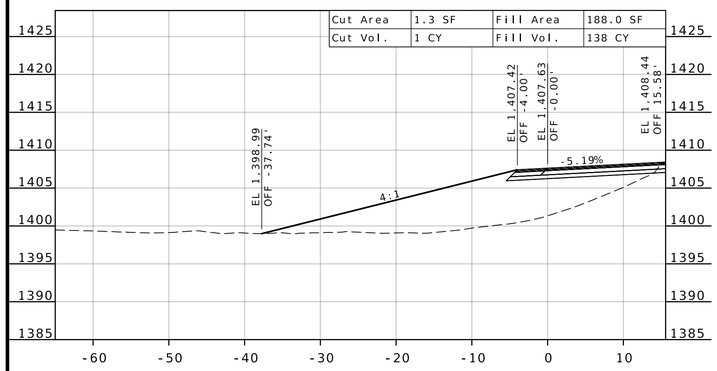


STA 0+25.00

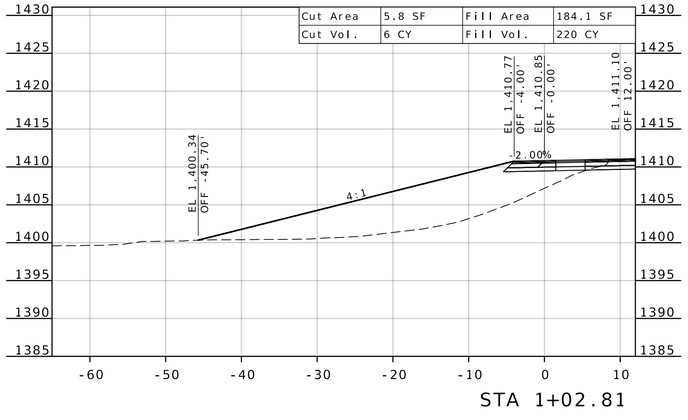

STA 1+02.81

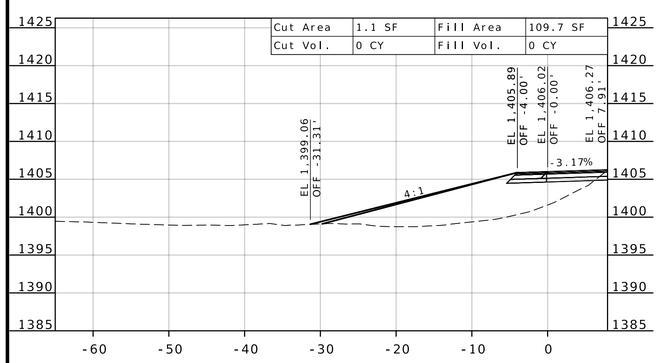

STA 0+00.02

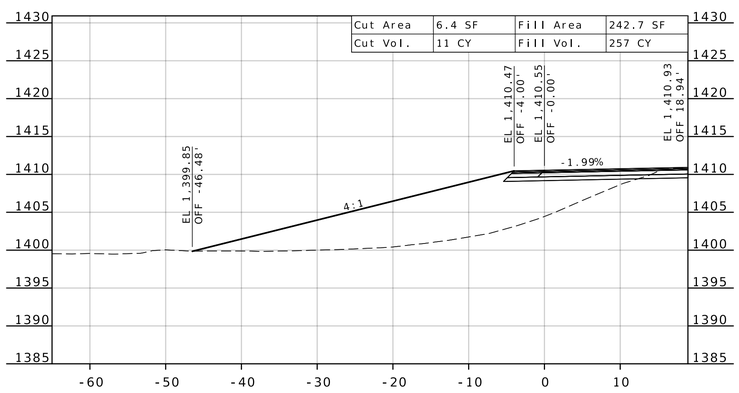

STA 0+75.00

STATE OF MISSOURI
DARRELL RAY COOK
NUMBER PE-2005000971
PROFESSIONAL ENGINEER
Darrell R Cook
07/27/2026 20:12:55
DARRELL RAY COOK - CIVIL
MO-PE-2005000971

DATE PREPARED
5/27/2026

ROUTE	STATE
60	MO
DISTRICT	SHEET NO.
SW	87

COUNTY
BARRY/LAWRENCE

JOB NO.
JSR0021

CONTRACT ID.


PROJECT NO.

BRIDGE NO.


DESCRIPTION	DATE

MISSOURI HIGHWAYS AND TRANSPORTATION COMMISSION
105 WEST CAPITOL
JEFFERSON CITY, MO 65102
1-888-ASK-MODOT (1-888-275-6636)


CROSS SECTION SHEET
FR 1160 (N.E. QUADRANT)
SHEET 1 OF 1

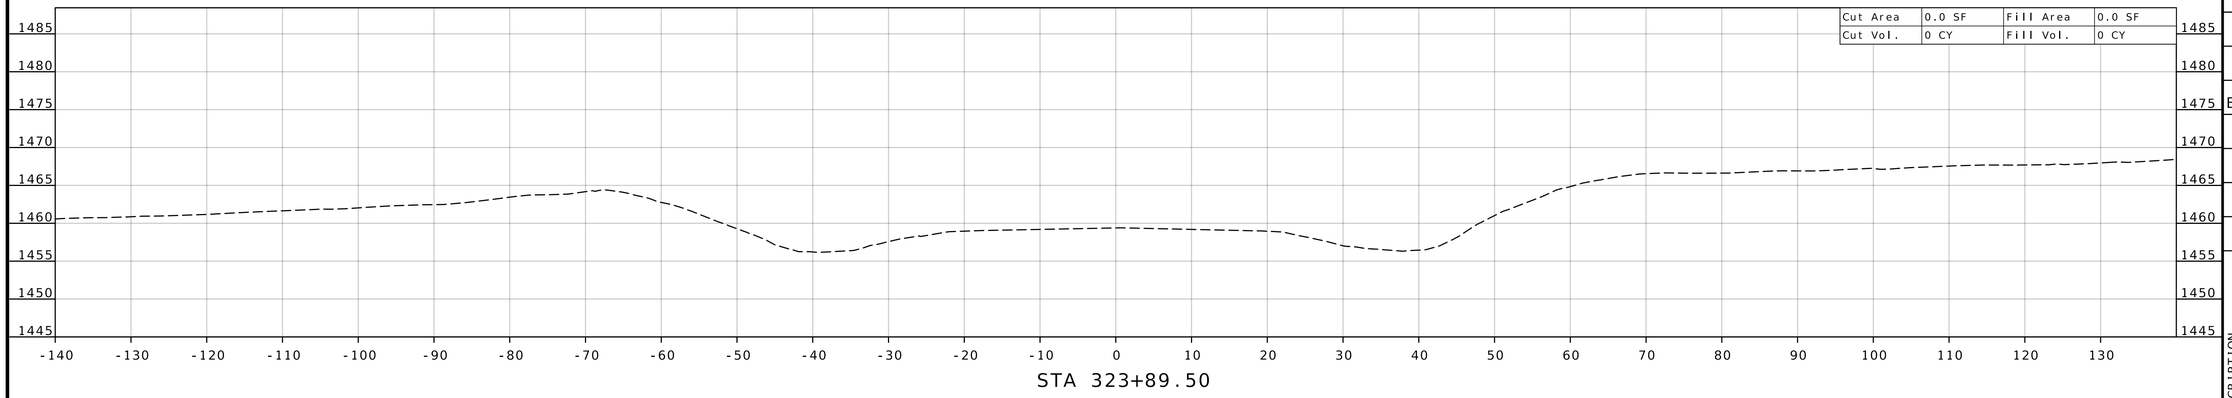

STA 323+89.50

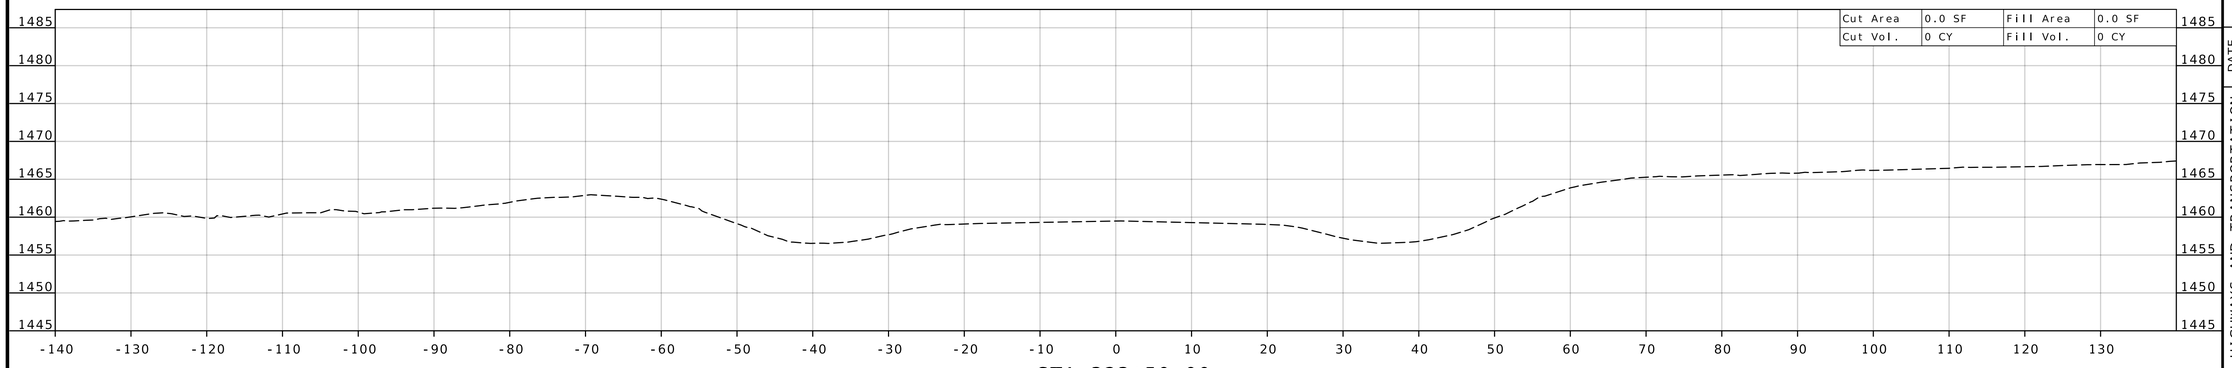

STA 323+50.00

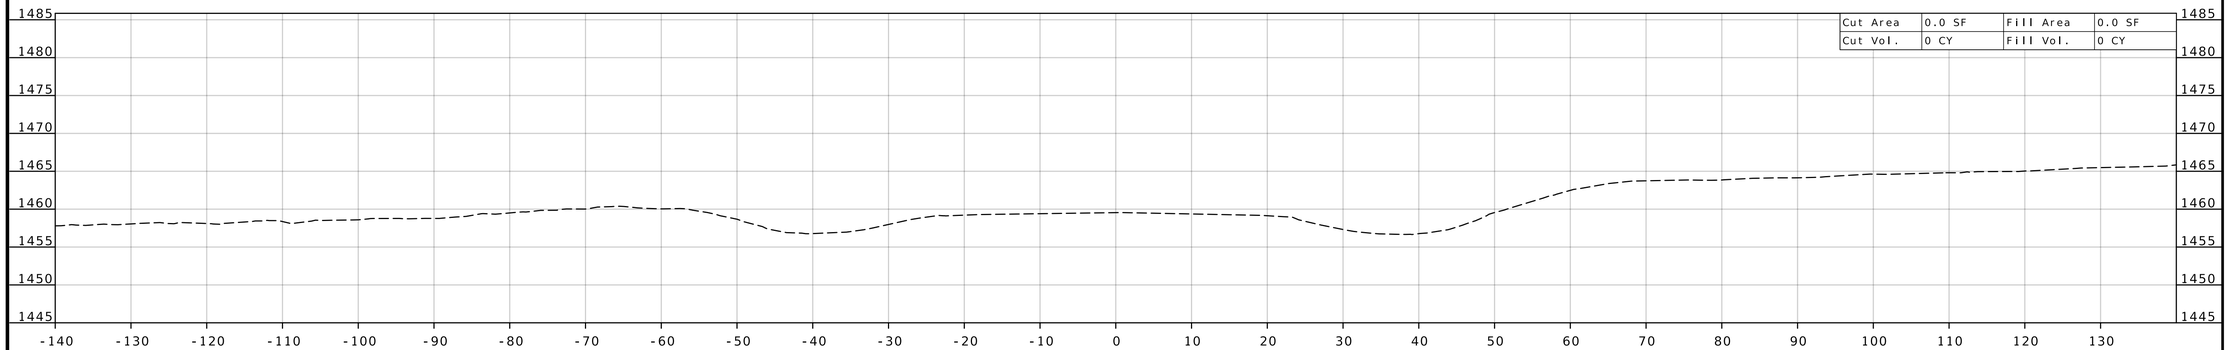

STA 323+00.00

STATE OF MISSOURI
DARRELL RAY COOK
NUMBER PE-2005000971
PROFESSIONAL ENGINEER

Darrell R Cook
07/27/2026 20:12:55
DARRELL RAY COOK - CIVIL
MO-PE-2005000971

DATE PREPARED
5/27/2026

ROUTE	STATE
60	MO
DISTRICT	SHEET NO.
SW	88

COUNTY
BARRY / LAWRENCE

JOB NO.
JSR0021

CONTRACT ID.

PROJECT NO.


BRIDGE NO.


DESCRIPTION	DATE


MISSOURI HIGHWAYS AND TRANSPORTATION COMMISSION

105 WEST CAPITOL
JEFFERSON CITY, MO 65102
1-888-ASK-MODOT (1-888-275-6636)

CROSS SECTION SHEET
ROUTE 60 / FR 1180
SHEET 1 OF 14

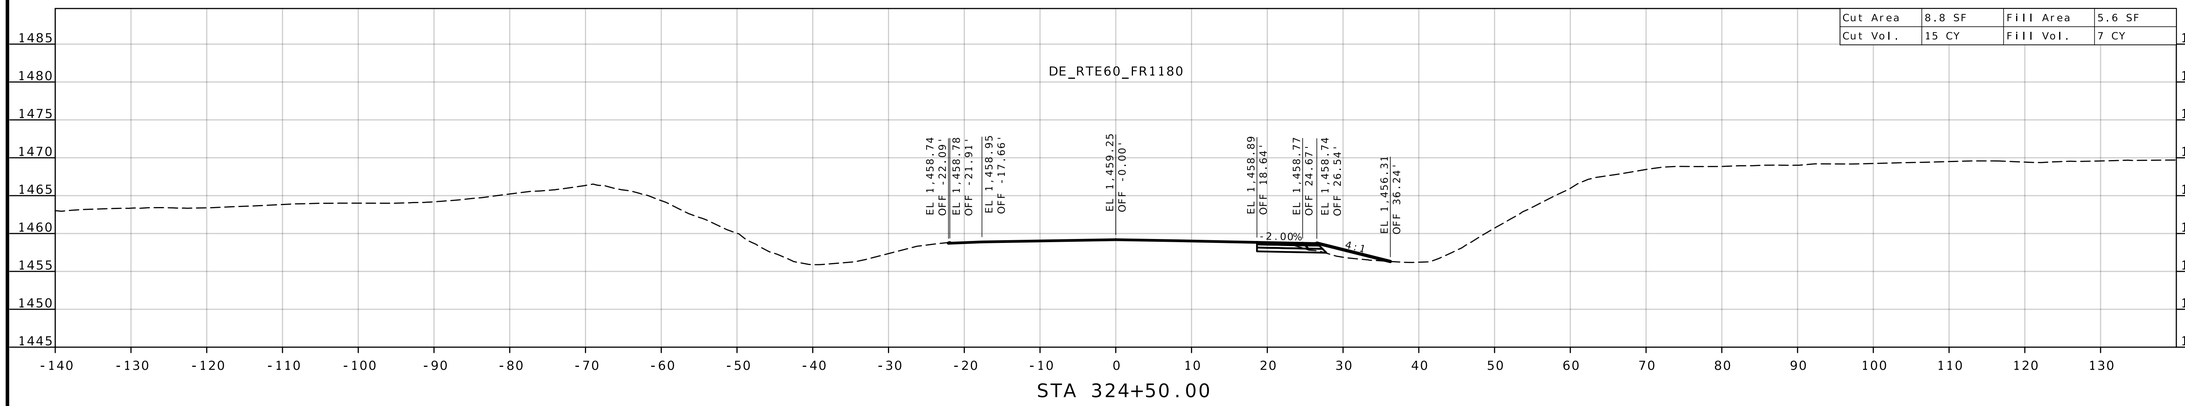

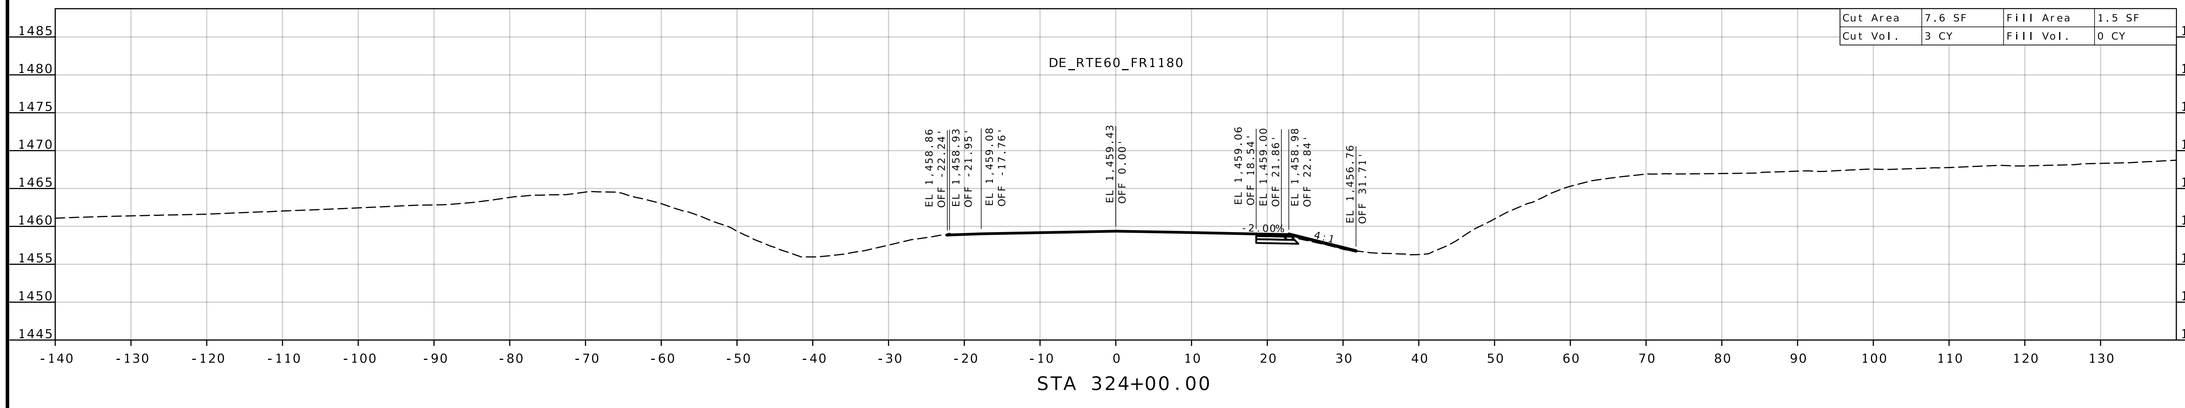

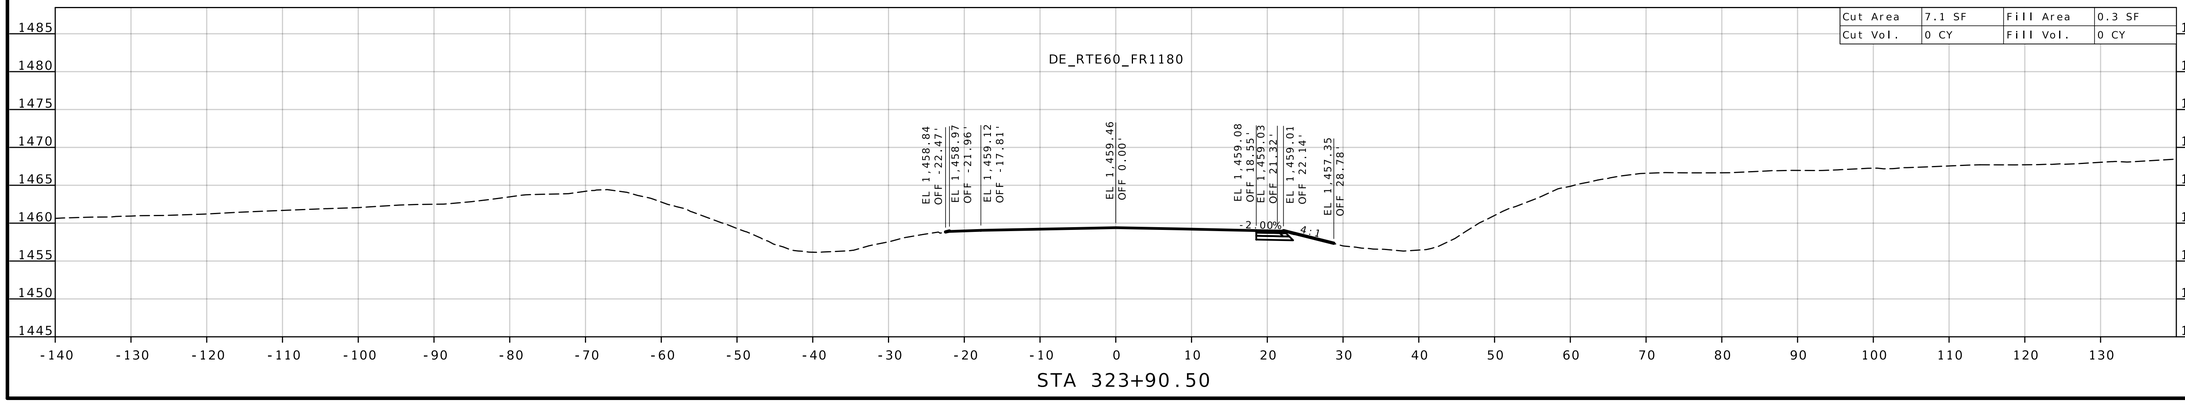

STATE OF MISSOURI
DARRELL RAY COOK
NUMBER PE-2005000971
PROFESSIONAL ENGINEER

Darrell R Cook
07/27/2026 20:12:56
DARRELL RAY COOK - CIVIL
MO-PE-2005000971

DATE PREPARED
5/27/2026

ROUTE	STATE
60	MO
DISTRICT	SHEET NO.
SW	89

COUNTY
BARRY/LAWRENCE

JOB NO.
JSR0021

CONTRACT ID.

PROJECT NO.


BRIDGE NO.


DESCRIPTION	DATE


MISSOURI HIGHWAYS AND TRANSPORTATION COMMISSION

105 WEST CAPITOL
JEFFERSON CITY, MO 65102
1-888-ASK-MODOT (1-888-275-6636)

CROSS SECTION SHEET
ROUTE 60 / FR 1180
SHEET 2 OF 14

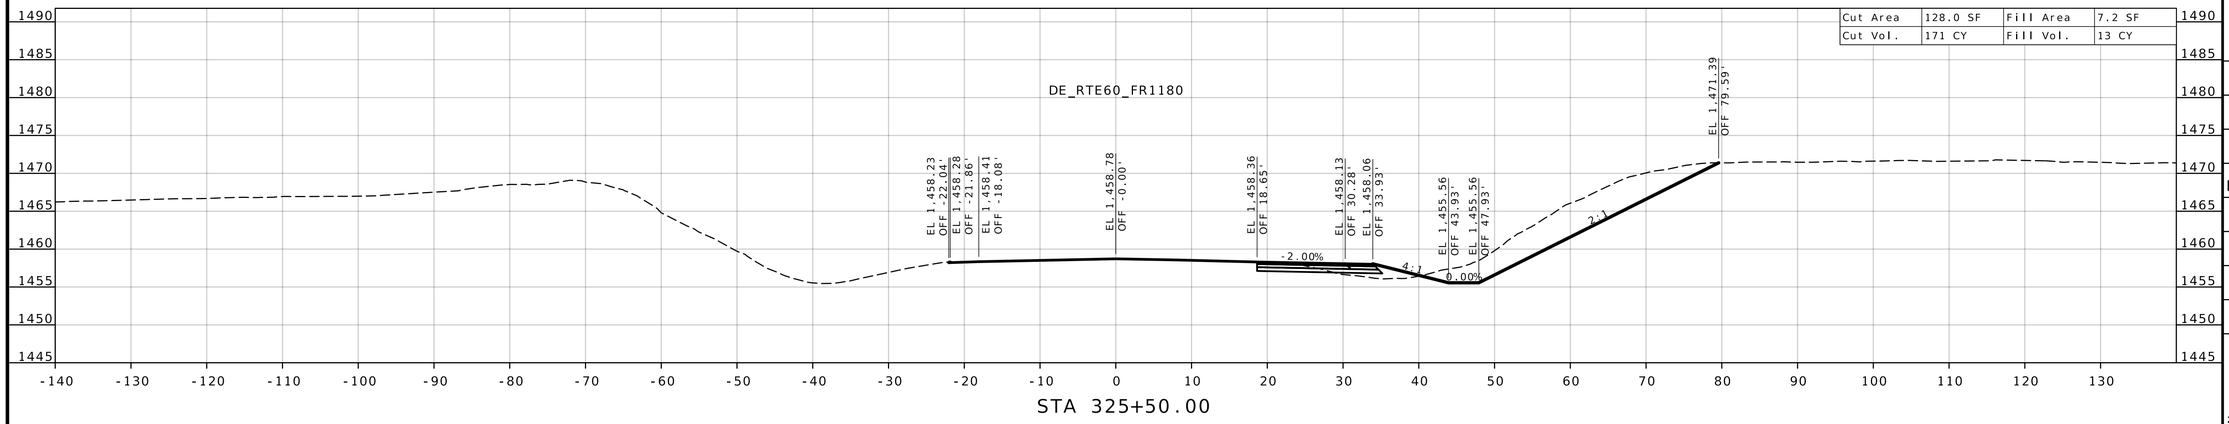

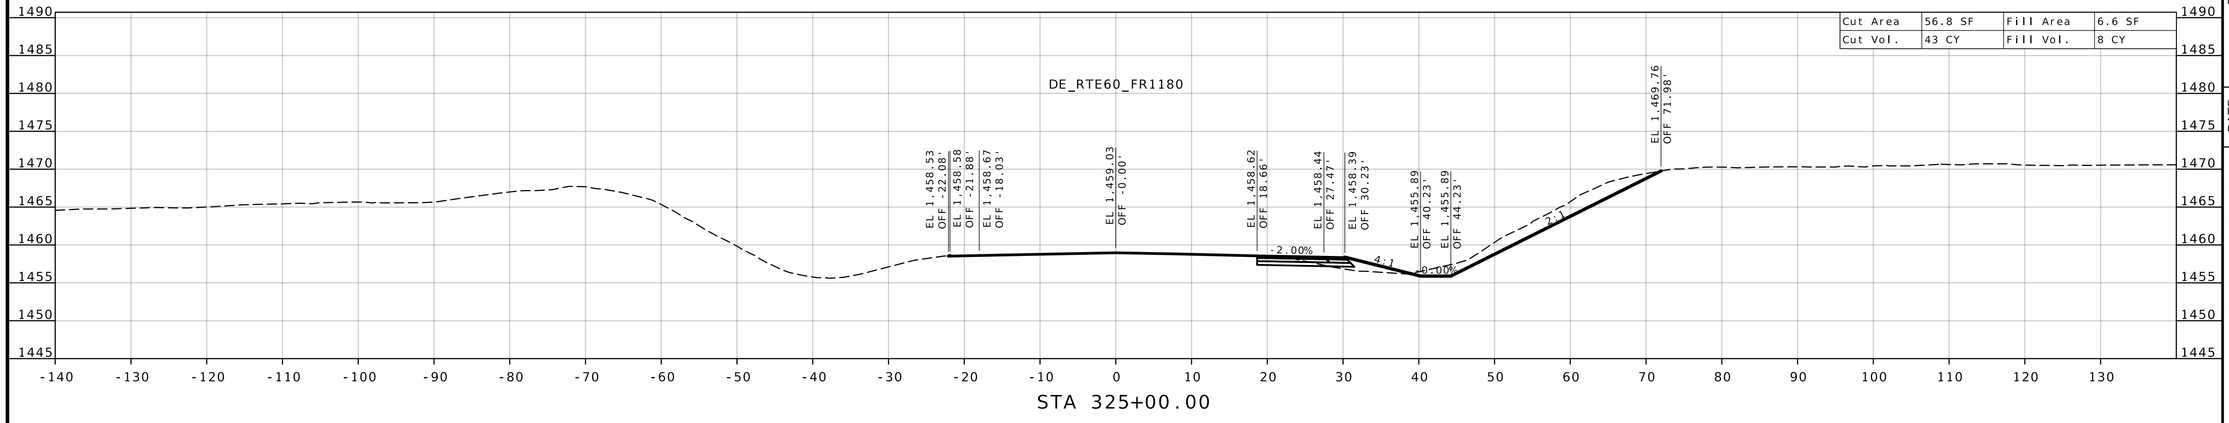

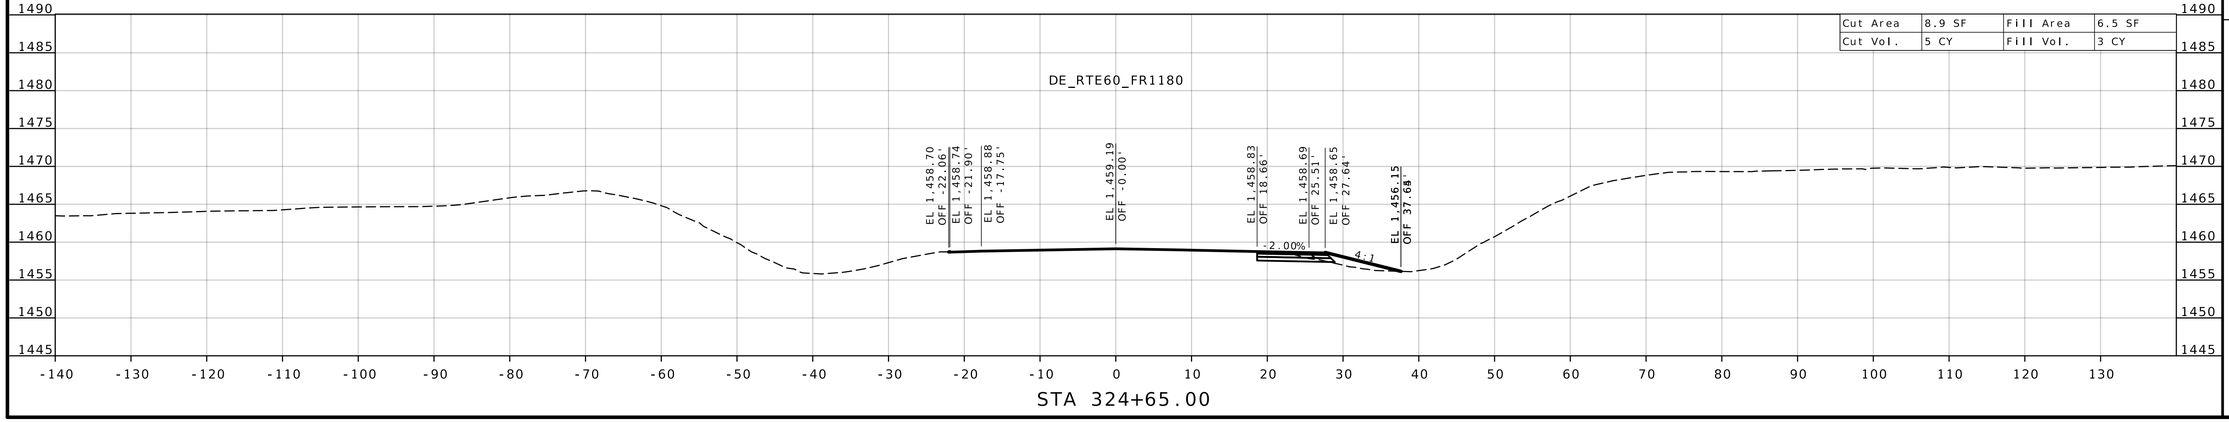

STATE OF MISSOURI
DARRELL RAY COOK
NUMBER PE-2005000971
PROFESSIONAL ENGINEER

Darrell R Cook
07/27/2026 20:12:56
DARRELL RAY COOK - CIVIL
MO-PE-2005000971

DATE PREPARED
5/27/2026

ROUTE	STATE
60	MO
DISTRICT	SHEET NO.
SW	90

COUNTY
BARRY/LAWRENCE

JOB NO.
JSR0021

CONTRACT ID.

PROJECT NO.


BRIDGE NO.


DESCRIPTION	DATE


MISSOURI HIGHWAYS AND TRANSPORTATION COMMISSION

105 WEST CAPITOL
JEFFERSON CITY, MO 65102
1-888-ASK-MODOT (1-888-275-6636)

CROSS SECTION SHEET
ROUTE 60 / FR 1180
SHEET 3 OF 14

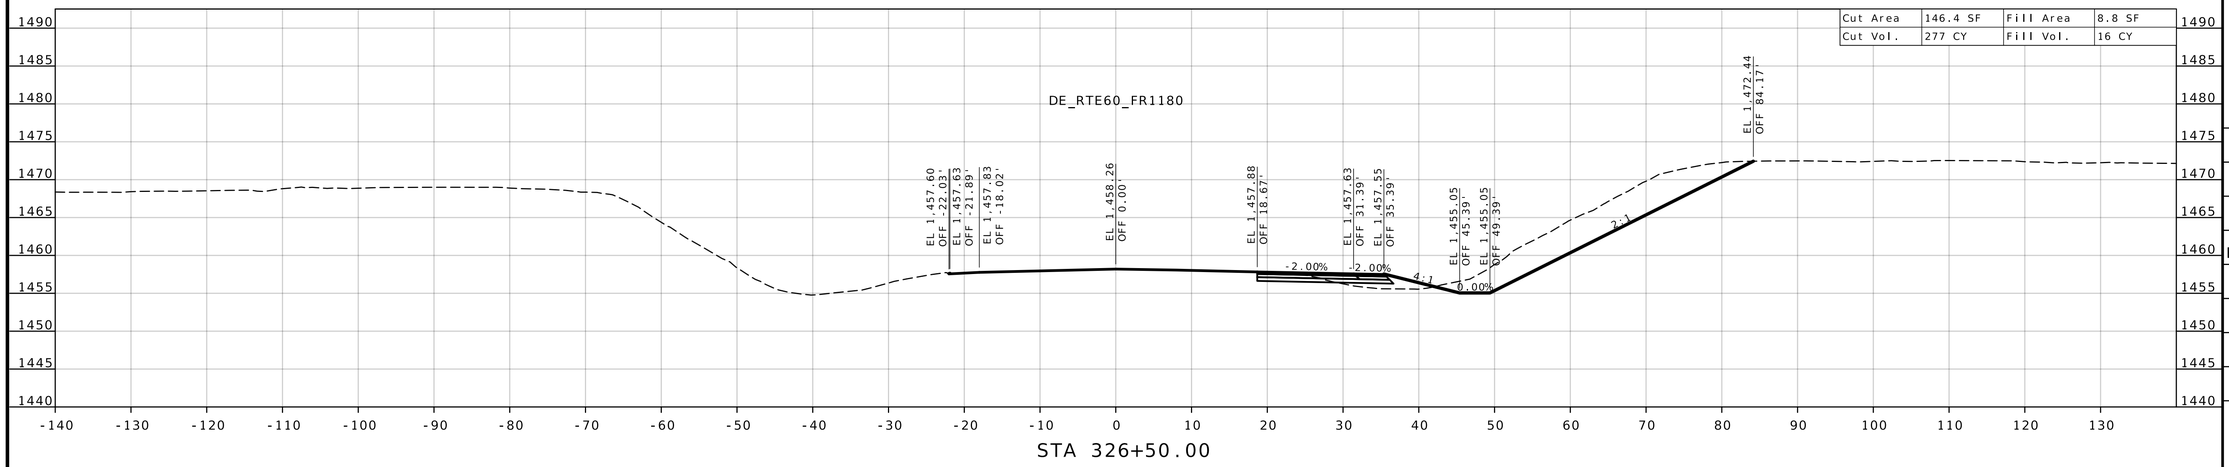

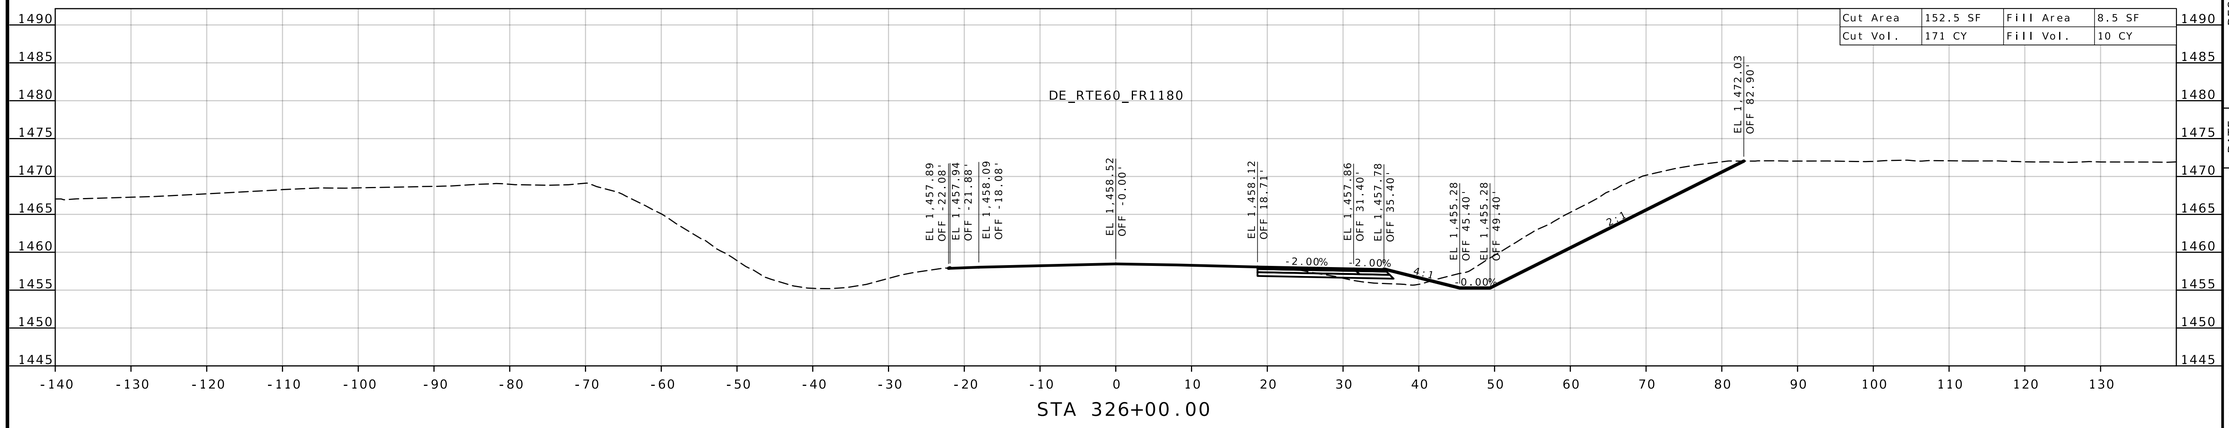

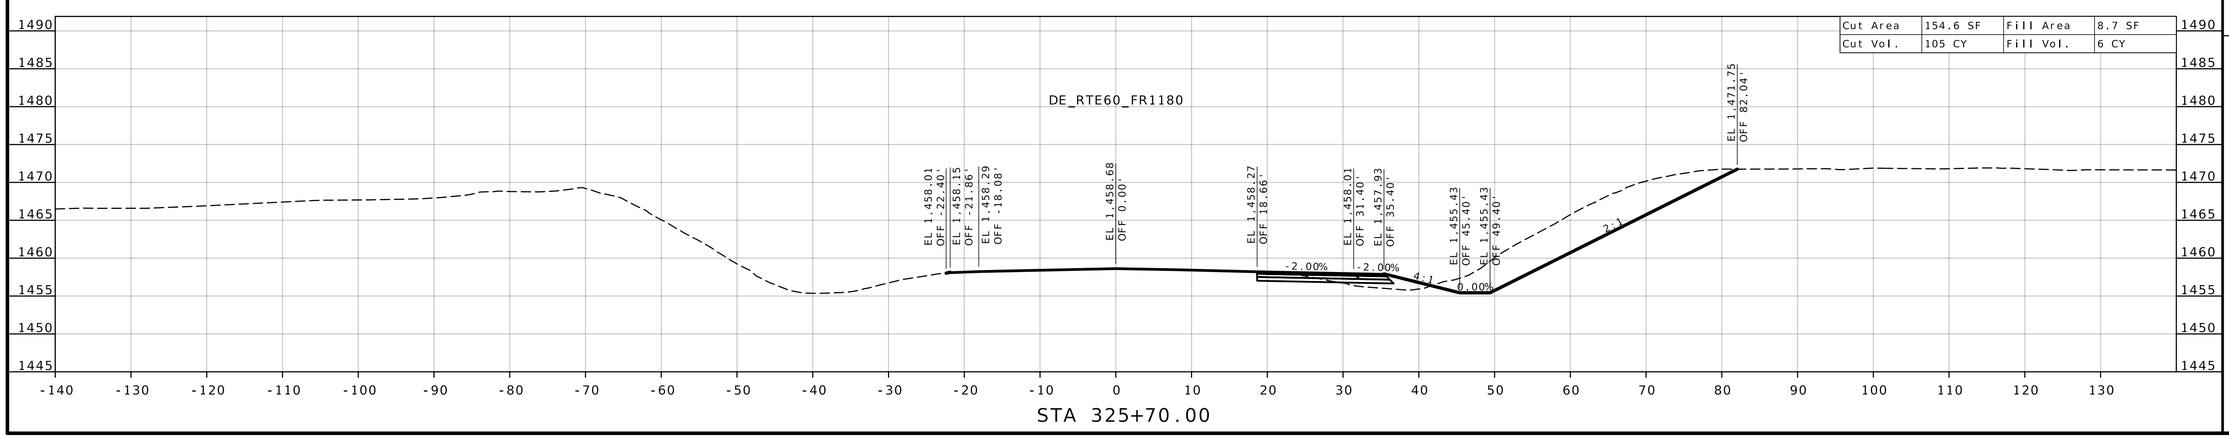

STATE OF MISSOURI
DARRELL RAY COOK
NUMBER PE-2005000971
PROFESSIONAL ENGINEER
Darrell R Cook
07/27/2026 20:12:57
DARRELL RAY COOK - CIVIL
MO-PE-2005000971

DATE PREPARED
5/27/2026

ROUTE	STATE
60	MO

DISTRICT	SHEET NO.
SW	91

COUNTY
BARRY/LAWRENCE

JOB NO.
JSR0021

CONTRACT ID.


PROJECT NO.


BRIDGE NO.


DESCRIPTION	DATE

MISSOURI HIGHWAYS AND TRANSPORTATION COMMISSION
105 WEST CAPITOL
JEFFERSON CITY, MO 65102
1-888-ASK-MODOT (1-888-275-6636)

CROSS SECTION SHEET
ROUTE 60 / FR 1180
SHEET 4 OF 14

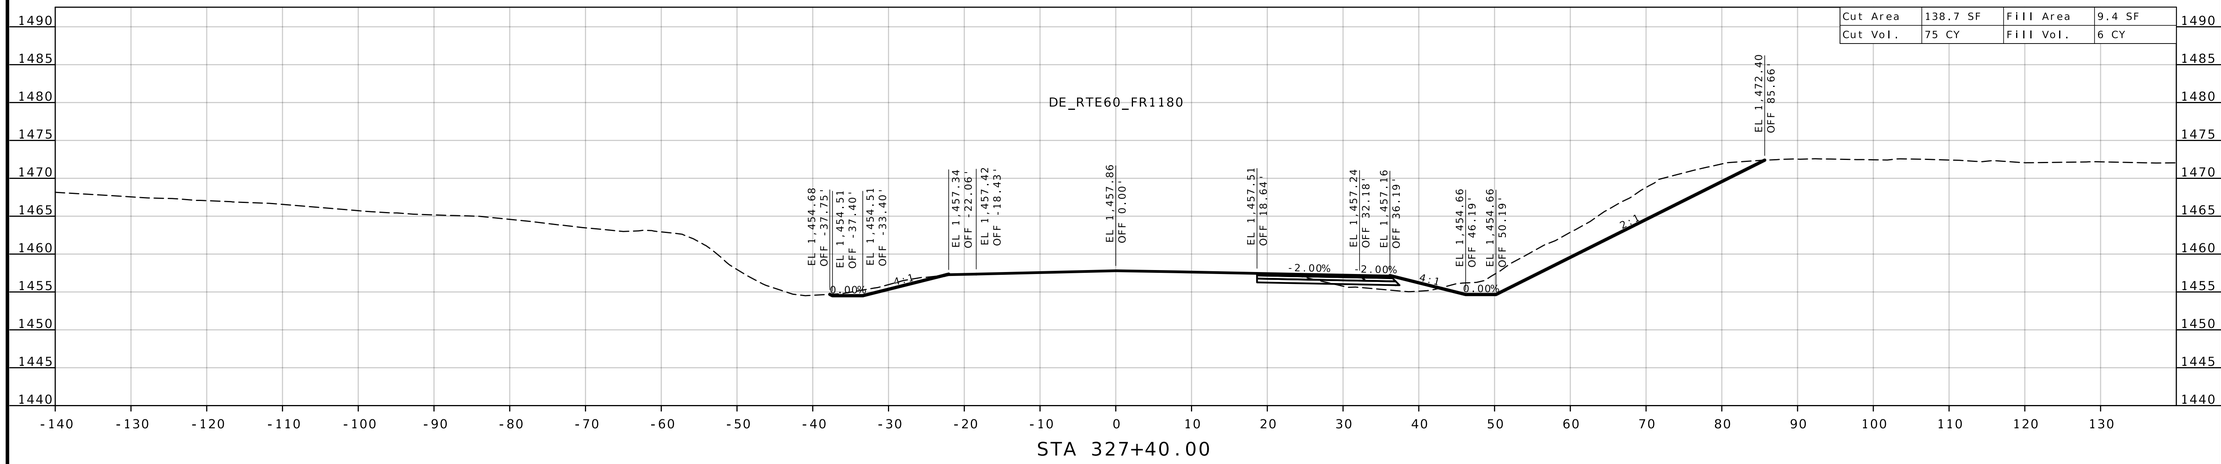

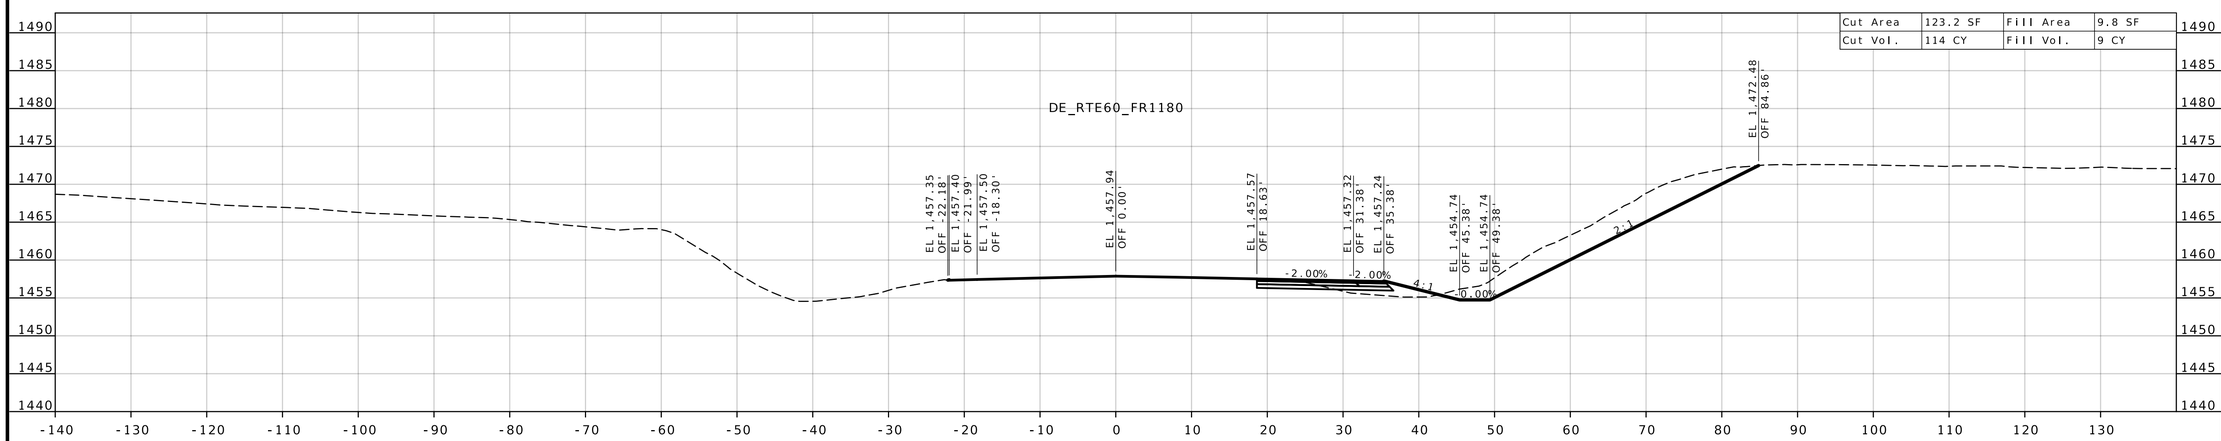

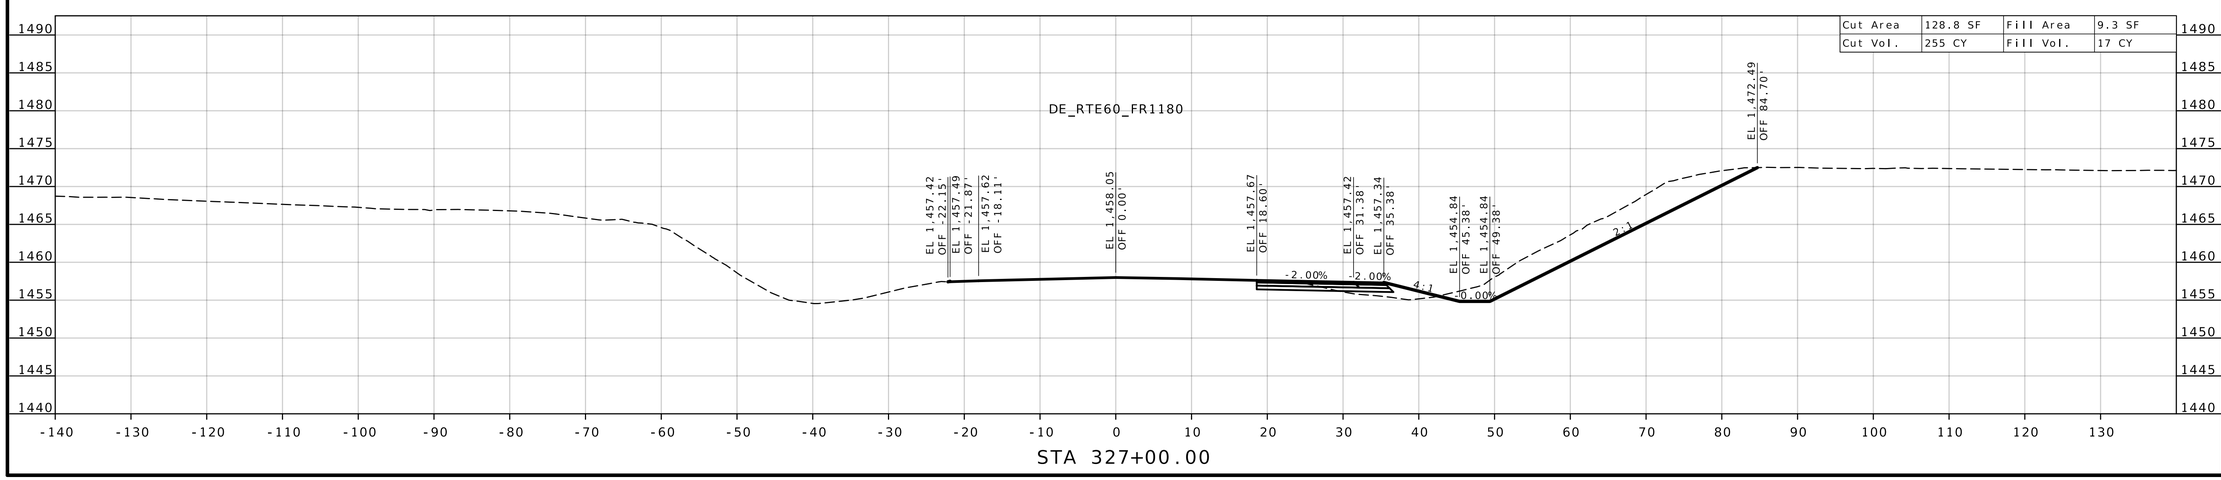

STATE OF MISSOURI
DARRELL RAY COOK
NUMBER PE-2005000971
PROFESSIONAL ENGINEER
Darrell R Cook
07/27/2026 20:12:57
DARRELL RAY COOK - CIVIL
MO-PE-2005000971

DATE PREPARED
5/27/2026

ROUTE	STATE
60	MO
DISTRICT	SHEET NO.
SW	92

COUNTY
BARRY/LAWRENCE

JOB NO.
JSR0021

CONTRACT ID.


PROJECT NO.


BRIDGE NO.


DESCRIPTION	DATE

MISSOURI HIGHWAYS AND TRANSPORTATION COMMISSION
105 WEST CAPITOL
JEFFERSON CITY, MO 65102
1-888-ASK-MODOT (1-888-275-6636)

CROSS SECTION SHEET
ROUTE 60 / FR 1180
SHEET 5 OF 14

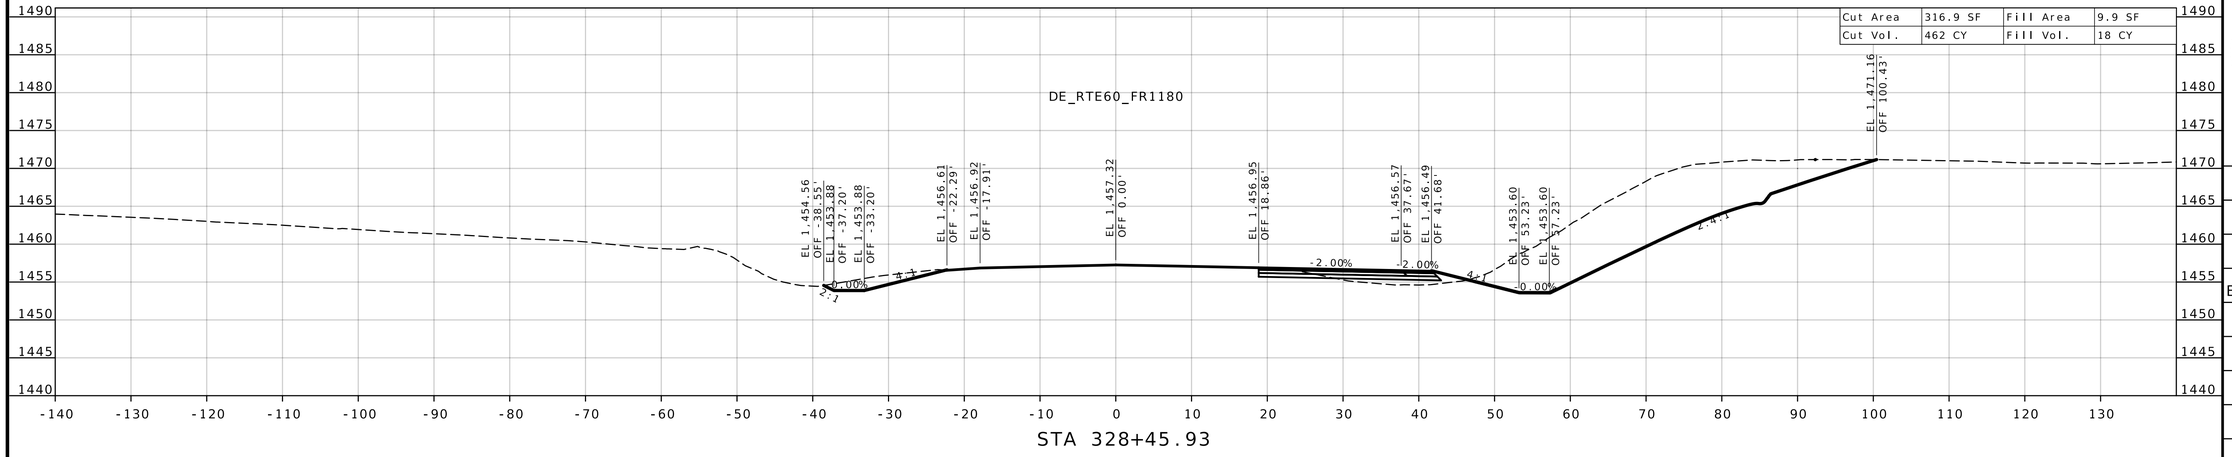

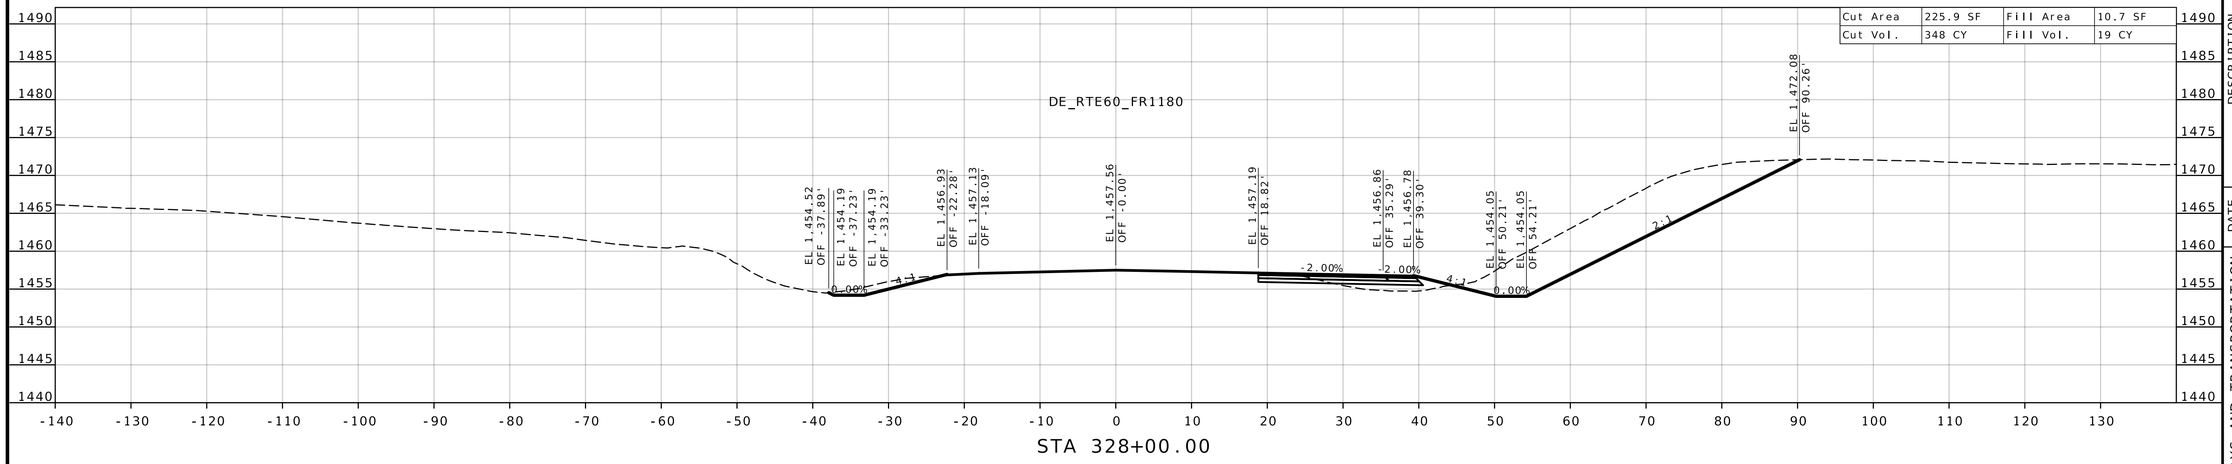

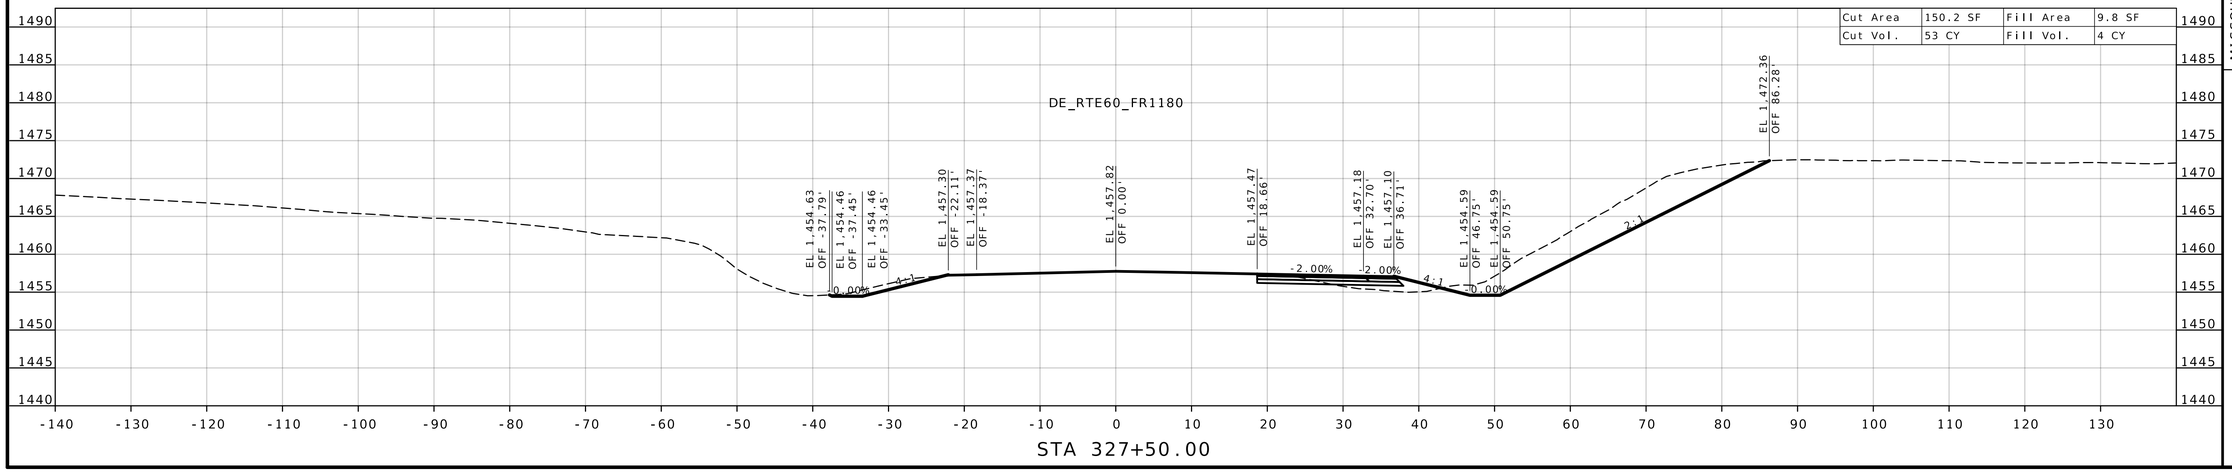

STATE OF MISSOURI
DARRELL RAY COOK
NUMBER PE-2005000971
PROFESSIONAL ENGINEER
Darrell R Cook
07/27/2026 20:12:57
DARRELL RAY COOK - CIVIL
MO-PE-2005000971

DATE PREPARED
5/27/2026

ROUTE	STATE
60	MO
DISTRICT	SHEET NO.
SW	93

COUNTY
BARRY/LAWRENCE

JOB NO.
JSR0021

CONTRACT ID.

PROJECT NO.

BRIDGE NO.

DESCRIPTION	DATE


MISSOURI HIGHWAYS AND TRANSPORTATION COMMISSION

105 WEST CAPITOL
JEFFERSON CITY, MO 65102
1-888-ASK-MODOT (1-888-275-6636)

CROSS SECTION SHEET
ROUTE 60 / FR 1180
SHEET 6 OF 14

DE_RTE60_FR1180


Cut Area	1.7 SF	Fill Area	0.0 SF
Cut Vol.	1 CY	Fill Vol.	0 CY

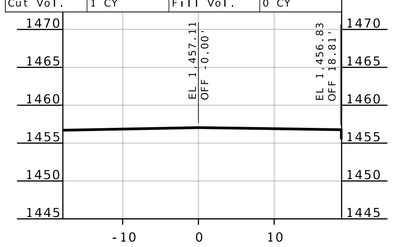

STA 328+77.47

DE_RTE60_FR1180


Cut Area	1.7 SF	Fill Area	0.0 SF
Cut Vol.	1 CY	Fill Vol.	0 CY

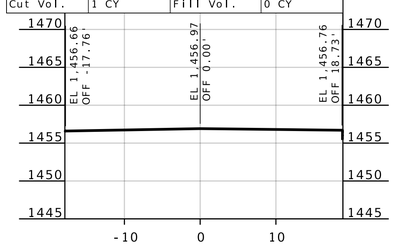

STA 329+00.00


DE_RTE60_FR1180

Cut Area	1.7 SF	Fill Area	0.0 SF
Cut Vol.	1 CY	Fill Vol.	0 CY

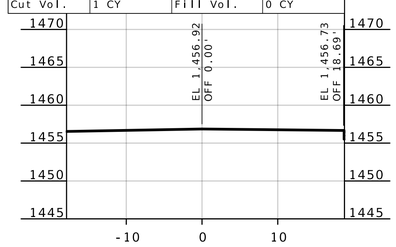


STA 329+10.30

Cut Area	34.6 SF	Fill Area	0.0 SF
Cut Vol.	28 CY	Fill Vol.	0 CY

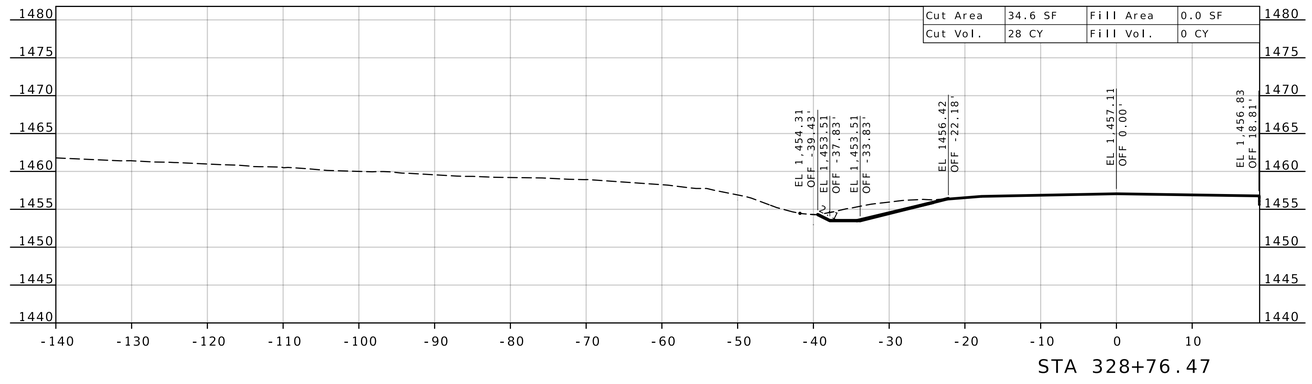

STA 328+76.47

Cut Area	17.2 SF	Fill Area	0.0 SF
Cut Vol.	6 CY	Fill Vol.	0 CY

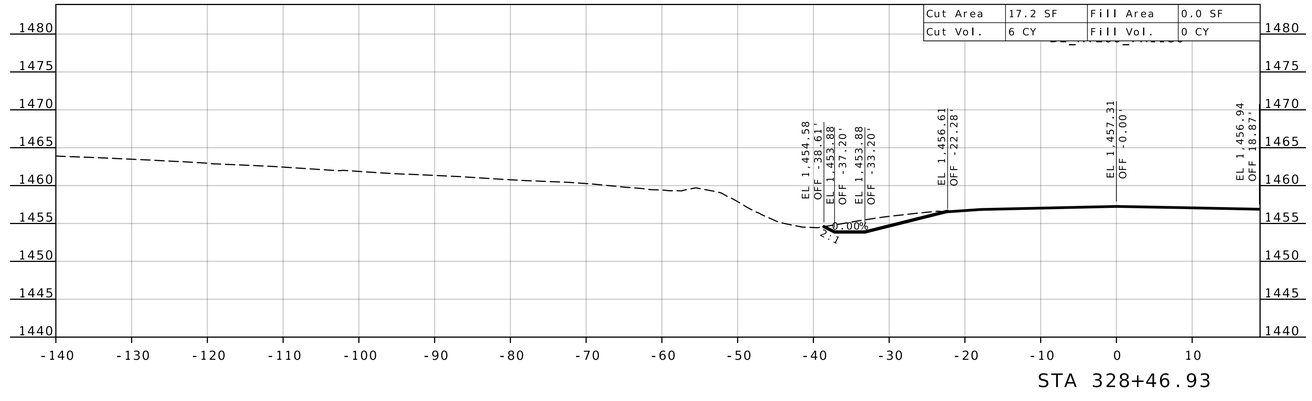

STA 328+46.93

STATE OF MISSOURI
DARRELL RAY COOK
NUMBER PE-2005000971
PROFESSIONAL ENGINEER

Darrell R Cook
07/27/2026 20:12:57
DARRELL RAY COOK - CIVIL
MO-PE-2005000971

DATE PREPARED
5/27/2026

ROUTE	STATE
60	MO
DISTRICT	SHEET NO.
SW	94

COUNTY
BARRY/LAWRENCE

JOB NO.
JSR0021

CONTRACT ID.

PROJECT NO.


BRIDGE NO.

DESCRIPTION	DATE


MISSOURI HIGHWAYS AND TRANSPORTATION COMMISSION

105 WEST CAPITOL
JEFFERSON CITY, MO 65102
1-888-ASK-MODOT (1-888-275-6636)


CROSS SECTION SHEET
ROUTE 60 / FR 1180
SHEET 7 OF 14

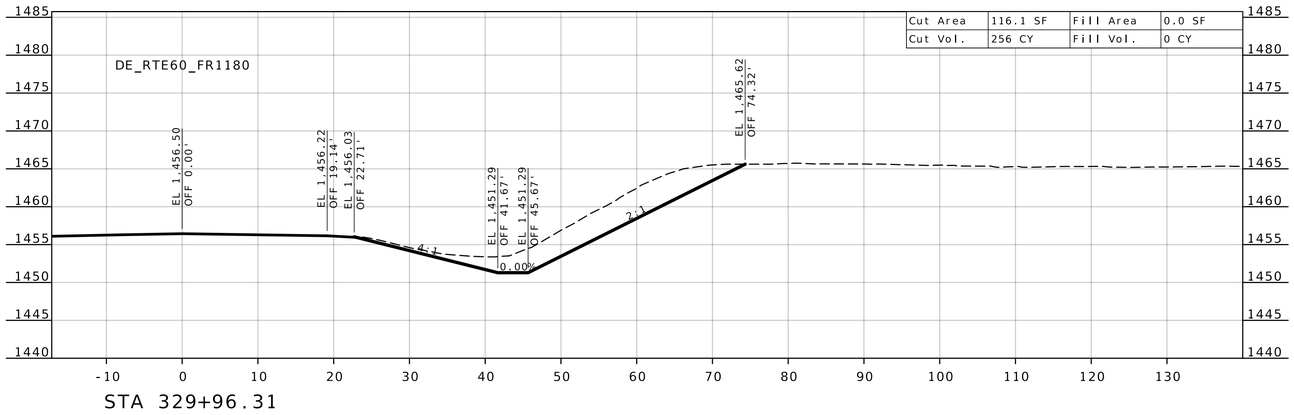


STA 329+96.31

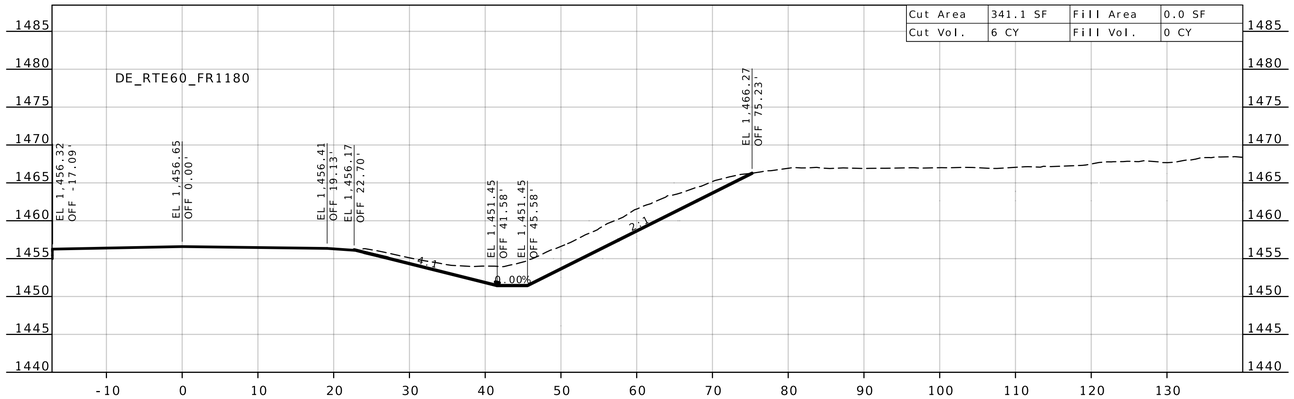


STA 329+66.04

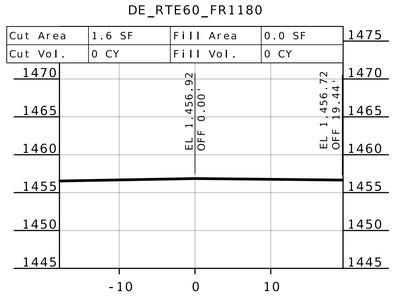


STA 329+11.30

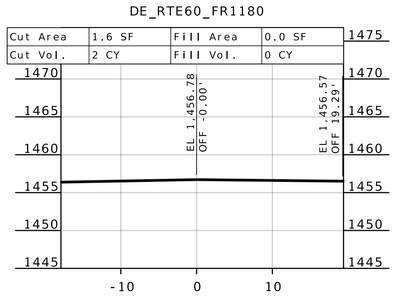


STA 329+41.27

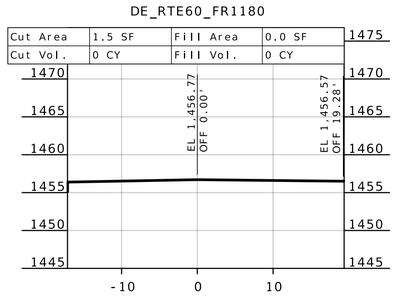

STA 329+42.27

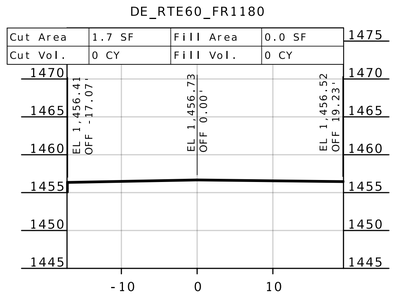

STA 329+50.00

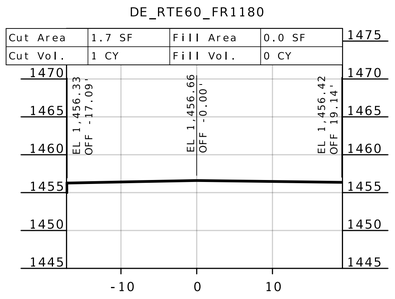

STA 329+65.04

STATE OF MISSOURI
DARRELL RAY COOK
NUMBER PE-2005000971
PROFESSIONAL ENGINEER

Darrell R Cook
07/27/2026 20:12:57
DARRELL RAY COOK - CIVIL
MO-PE-2005000971

DATE PREPARED
5/27/2026

ROUTE	STATE
60	MO
DISTRICT	SHEET NO.
SW	95

COUNTY
BARRY/LAWRENCE

JOB NO.
JSR0021

CONTRACT ID.

PROJECT NO.


BRIDGE NO.


DATE	DESCRIPTION


MISSOURI HIGHWAYS AND TRANSPORTATION COMMISSION

105 WEST CAPITOL
JEFFERSON CITY, MO 65102
1-888-ASK-MODOT (1-888-275-6636)

CROSS SECTION SHEET
ROUTE 60 / FR 1180
SHEET 8 OF 14

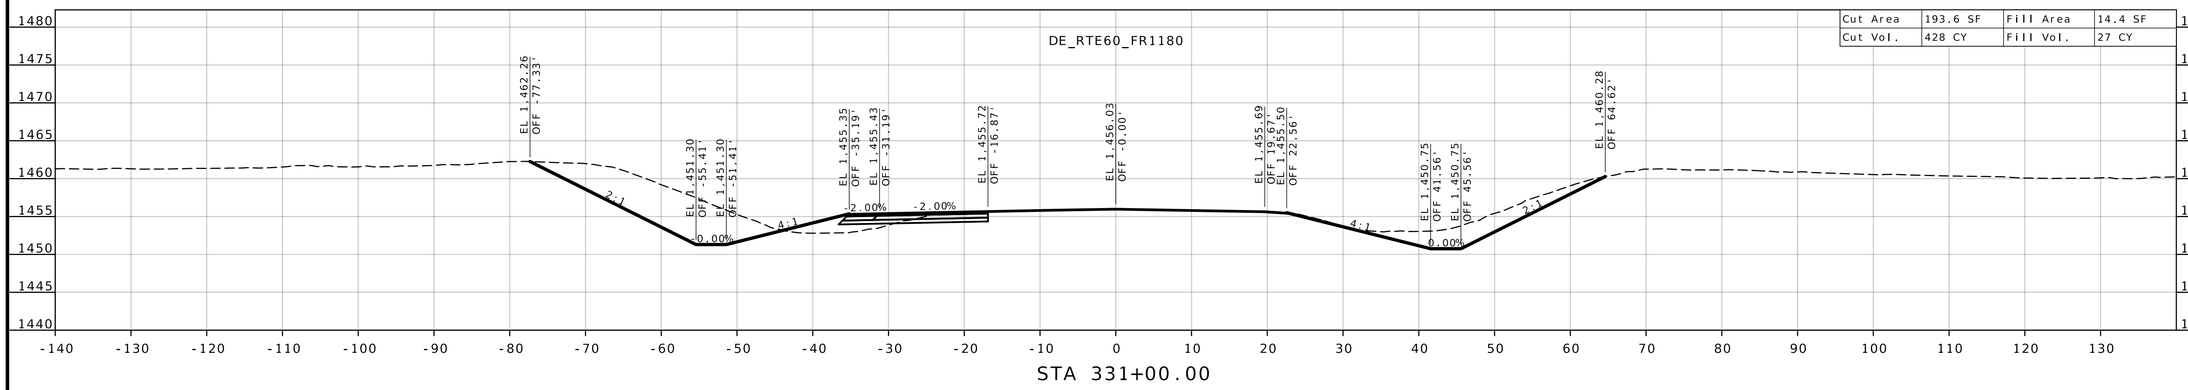

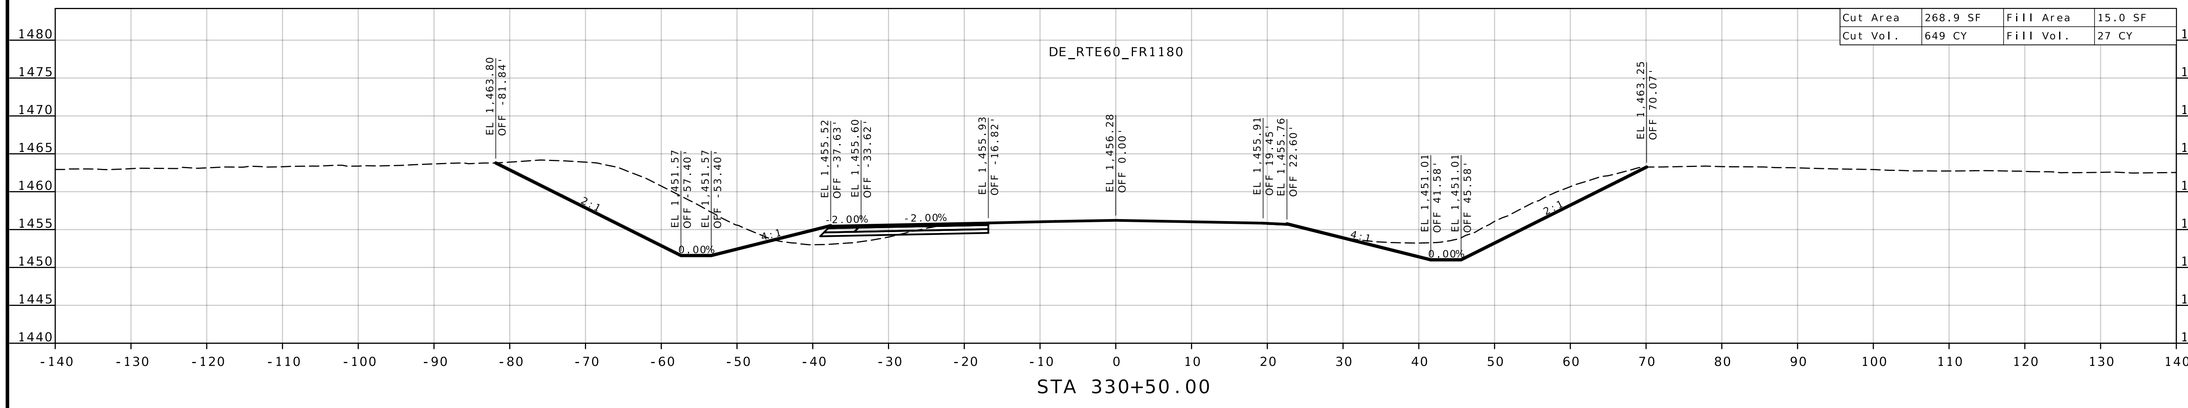

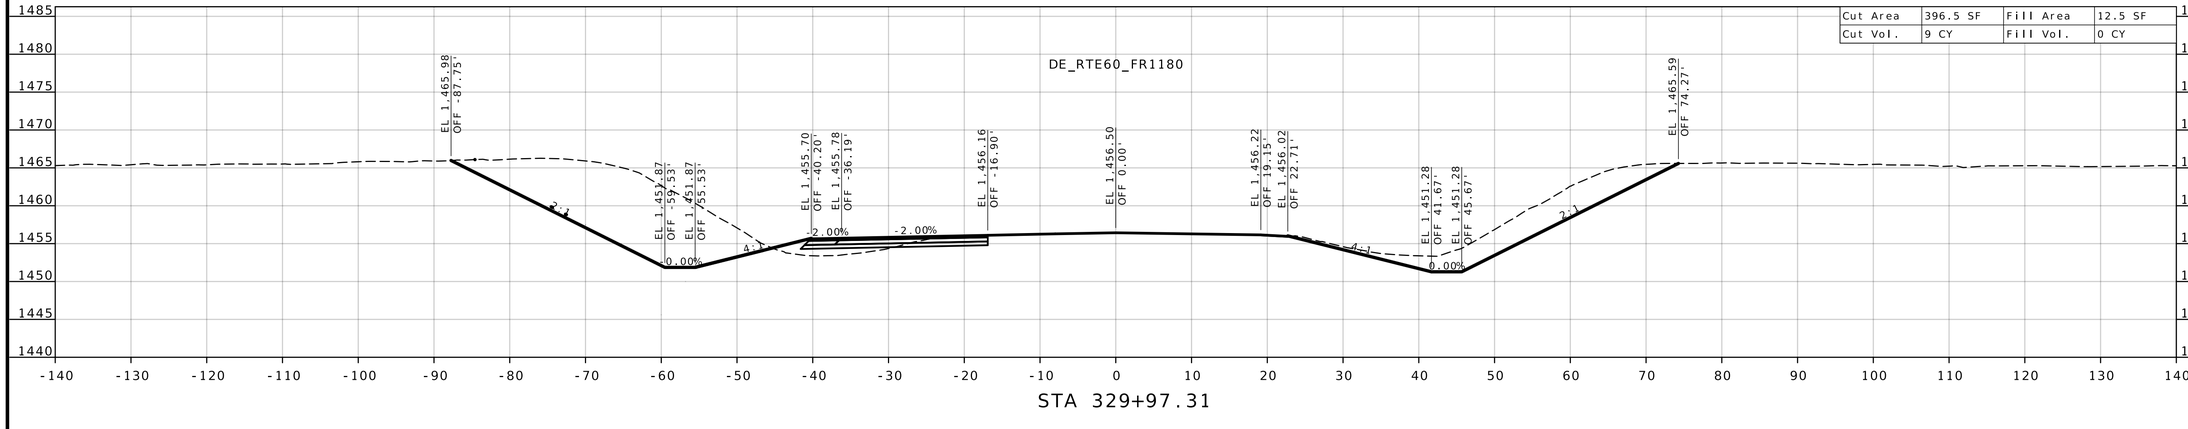

STATE OF MISSOURI
DARRELL RAY COOK
NUMBER PE-2005000971
PROFESSIONAL ENGINEER
Darrell R Cook
07/27/2026 20:12:57
DARRELL RAY COOK - CIVIL
MO-PE-2005000971

DATE PREPARED
5/27/2026

ROUTE	STATE
60	MO
DISTRICT	SHEET NO.
SW	96

COUNTY
BARRY/LAWRENCE

JOB NO.
JSR0021

CONTRACT ID.


PROJECT NO.


BRIDGE NO.


DATE	DESCRIPTION

MISSOURI HIGHWAYS AND TRANSPORTATION COMMISSION
105 WEST CAPITOL
JEFFERSON CITY, MO 65102
1-888-ASK-MODOT (1-888-275-6636)

CROSS SECTION SHEET
ROUTE 60 / FR 1180
SHEET 9 OF 14

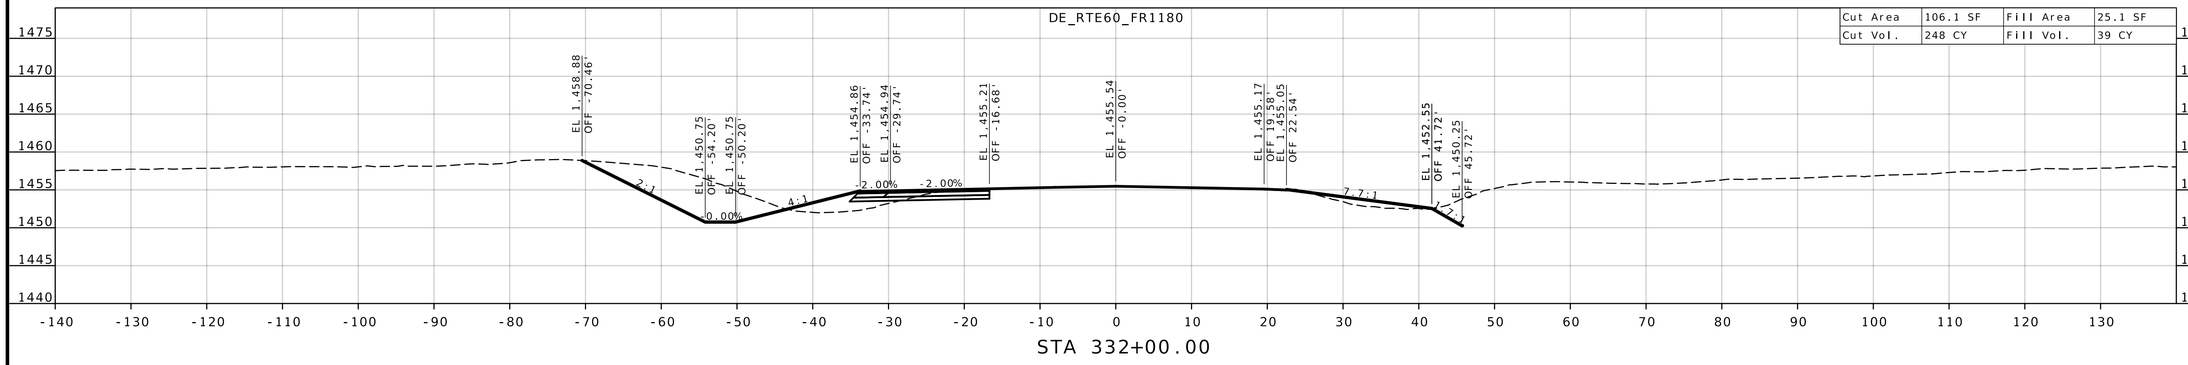

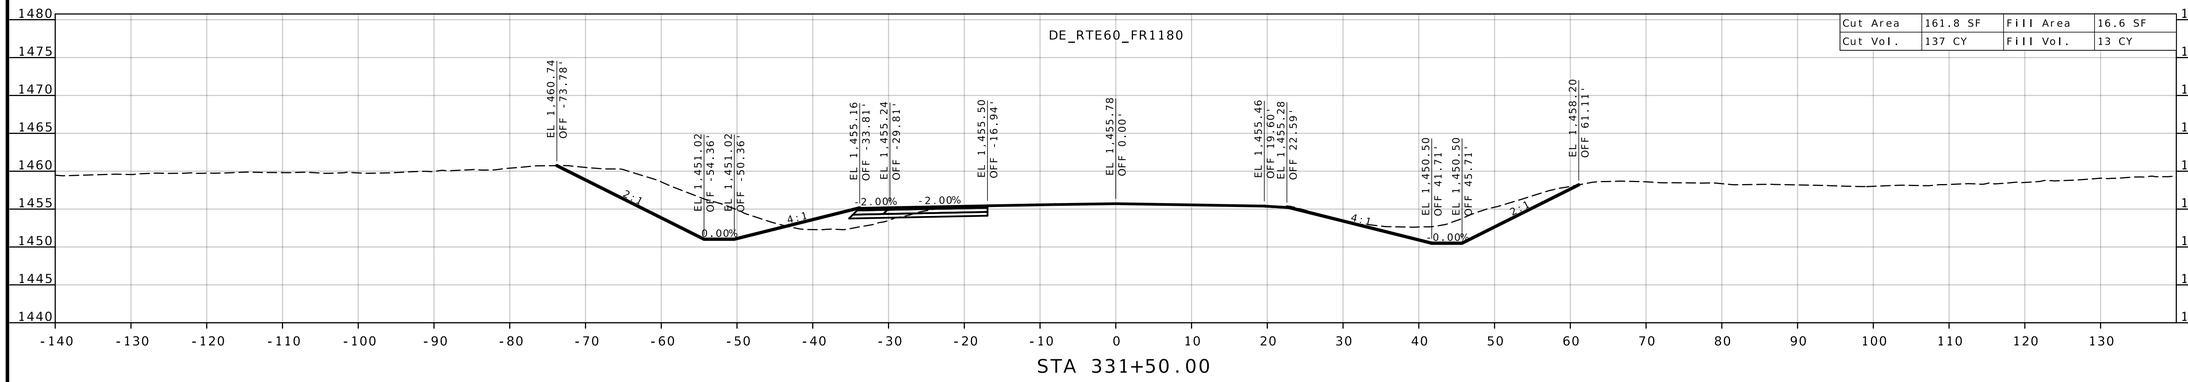

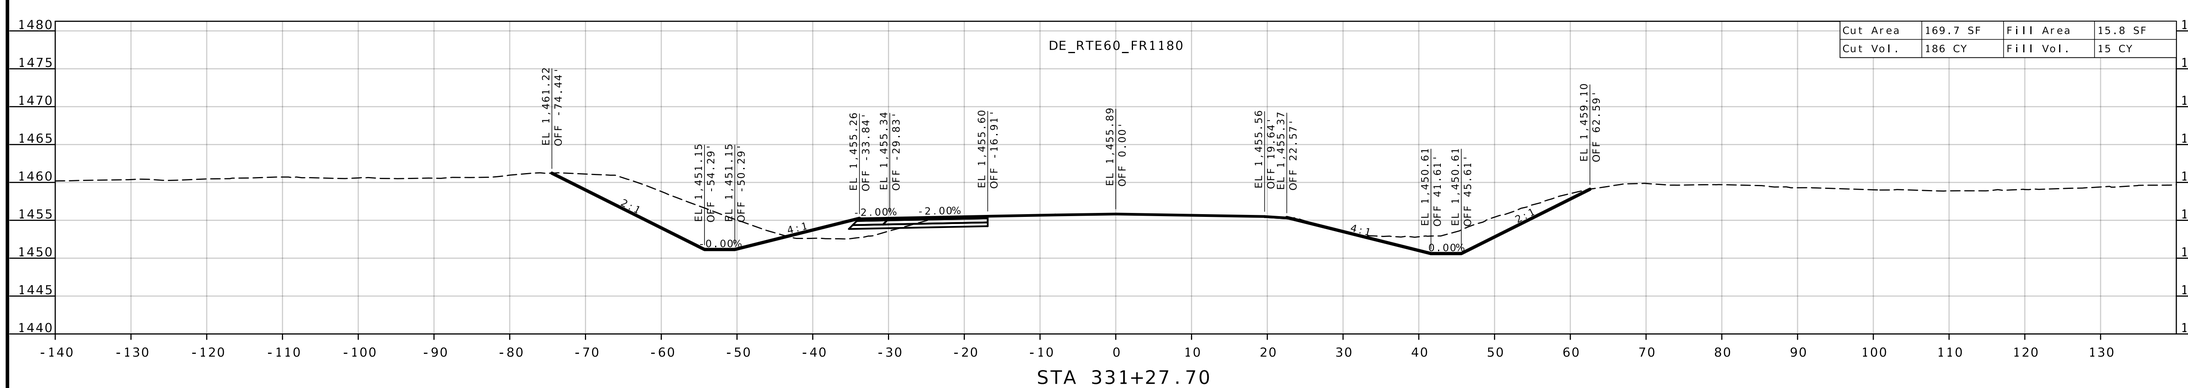

STATE OF MISSOURI
DARRELL RAY COOK
NUMBER PE-2005000971
PROFESSIONAL ENGINEER
Darrell R Cook
07/27/2026 20:12:56
DARRELL RAY COOK - CIVIL
MO-PE-2005000971

DATE PREPARED
5/27/2026

ROUTE	STATE
60	MO
DISTRICT	SHEET NO.
SW	97

COUNTY
BARRY/LAWRENCE

JOB NO.
JSR0021

CONTRACT ID.


PROJECT NO.


BRIDGE NO.


DESCRIPTION	DATE

MISSOURI HIGHWAYS AND TRANSPORTATION COMMISSION
105 WEST CAPITOL
JEFFERSON CITY, MO 65102
1-888-ASK-MODOT (1-888-275-6636)

CROSS SECTION SHEET
ROUTE 60 / FR 1180
SHEET 10 OF 14

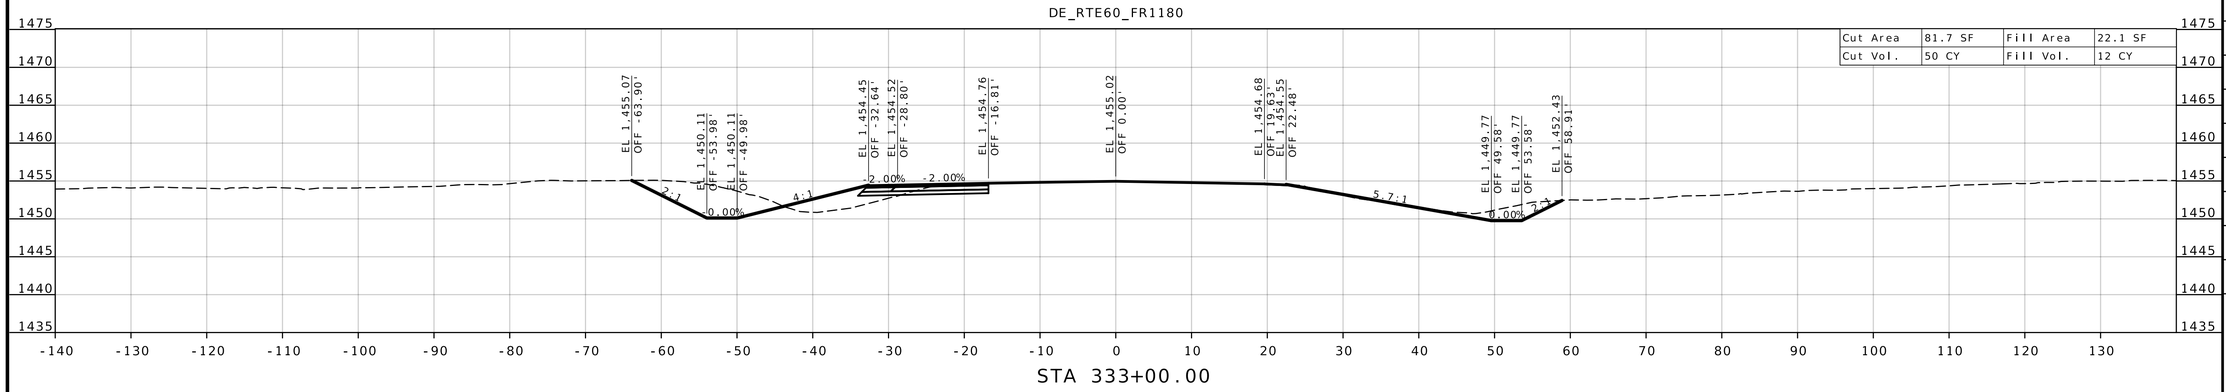

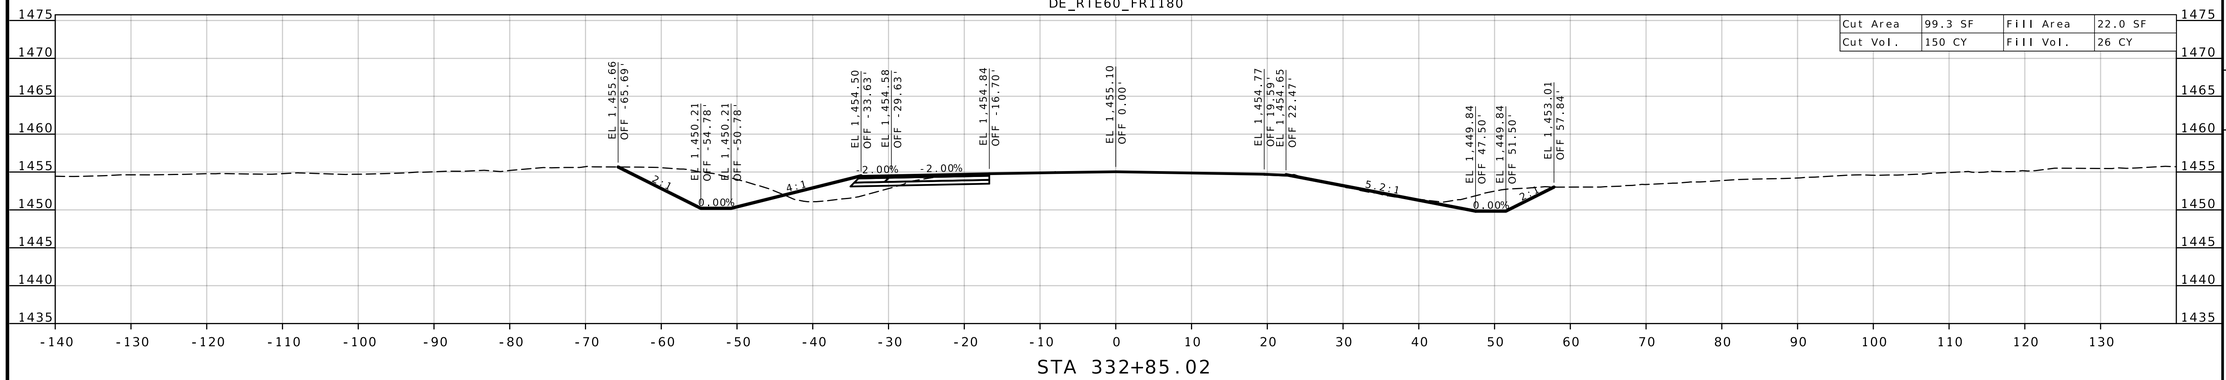

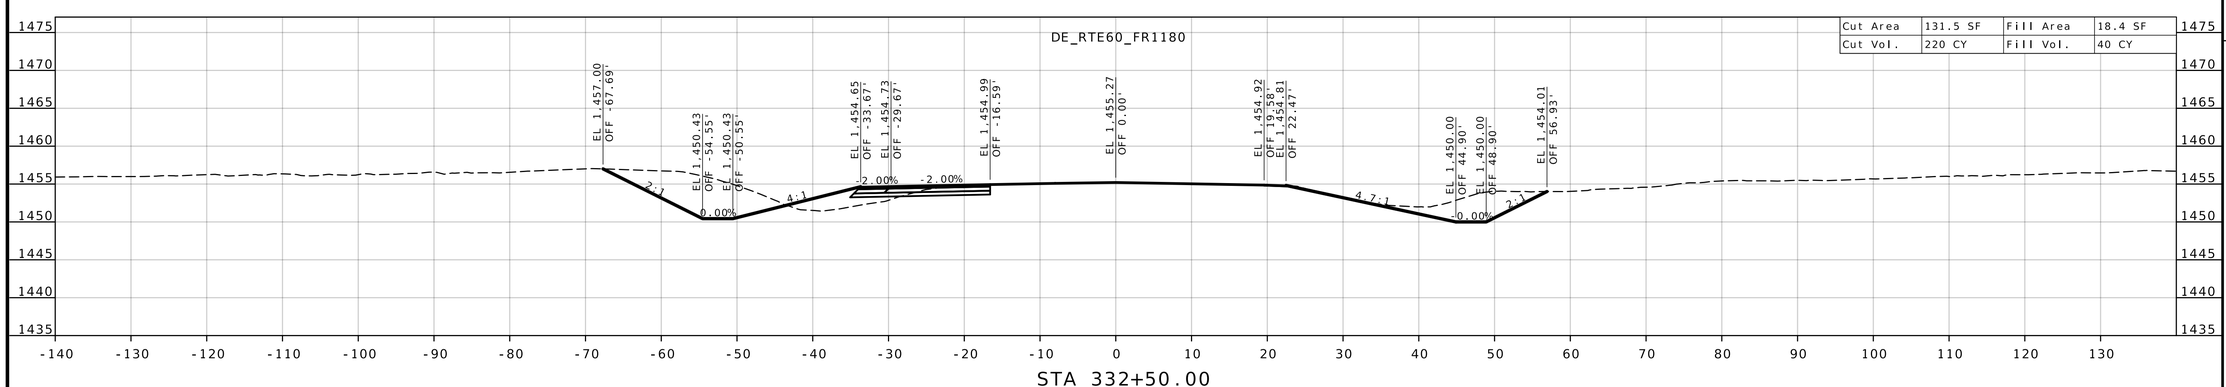

STATE OF MISSOURI
DARRELL RAY COOK
NUMBER PE-2005000971
PROFESSIONAL ENGINEER

Darrell R Cook
07/27/2026 20:12:56
DARRELL RAY COOK - CIVIL
MO-PE-2005000971

DATE PREPARED
5/27/2026

ROUTE	STATE
60	MO

DISTRICT	SHEET NO.
SW	98

COUNTY
BARRY / LAWRENCE

JOB NO.
JSR0021

CONTRACT ID.

PROJECT NO.


BRIDGE NO.


DESCRIPTION	DATE


MISSOURI HIGHWAYS AND TRANSPORTATION COMMISSION

105 WEST CAPITOL
JEFFERSON CITY, MO 65102
1-888-ASK-MODOT (1-888-275-6636)

CROSS SECTION SHEET
ROUTE 60 / FR 1180
SHEET 11 OF 14

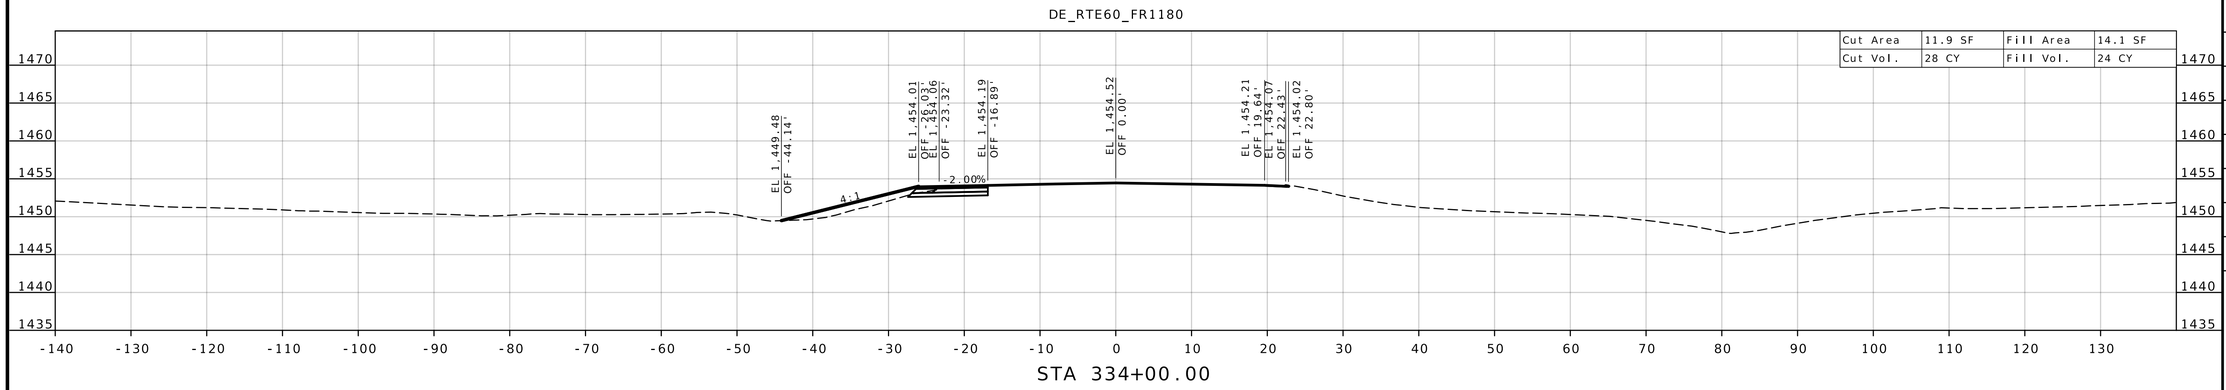

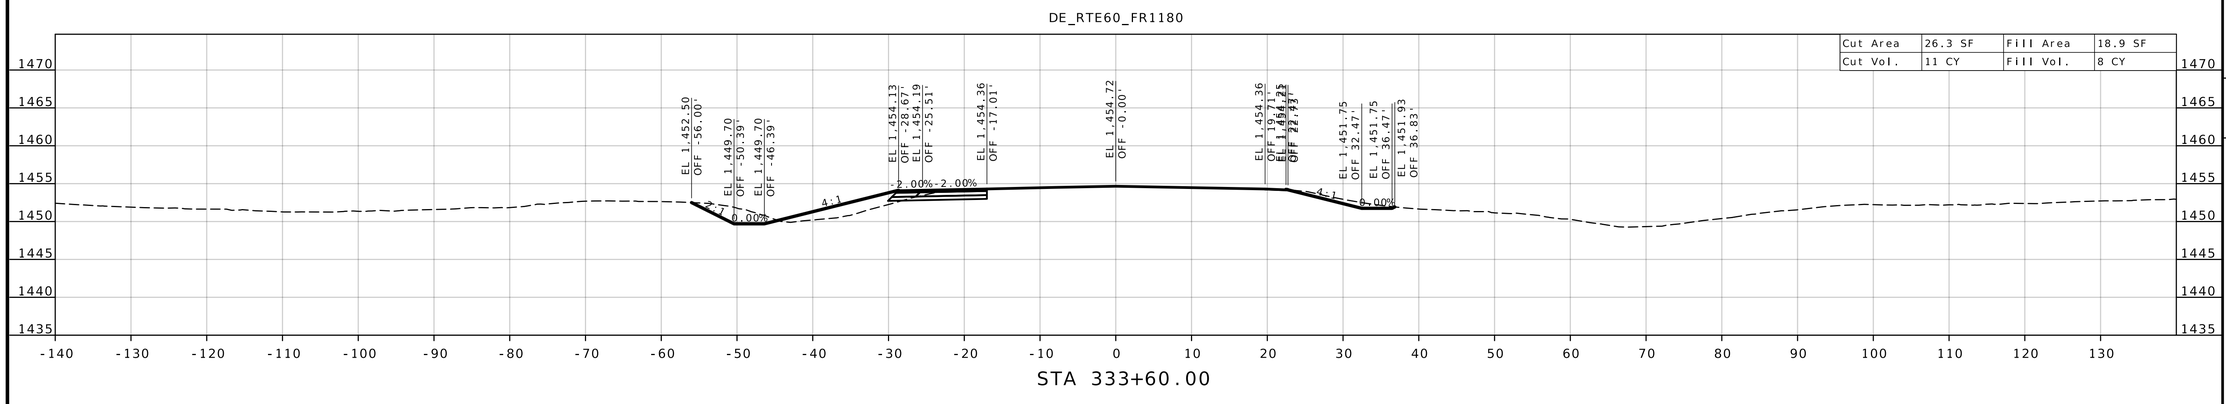

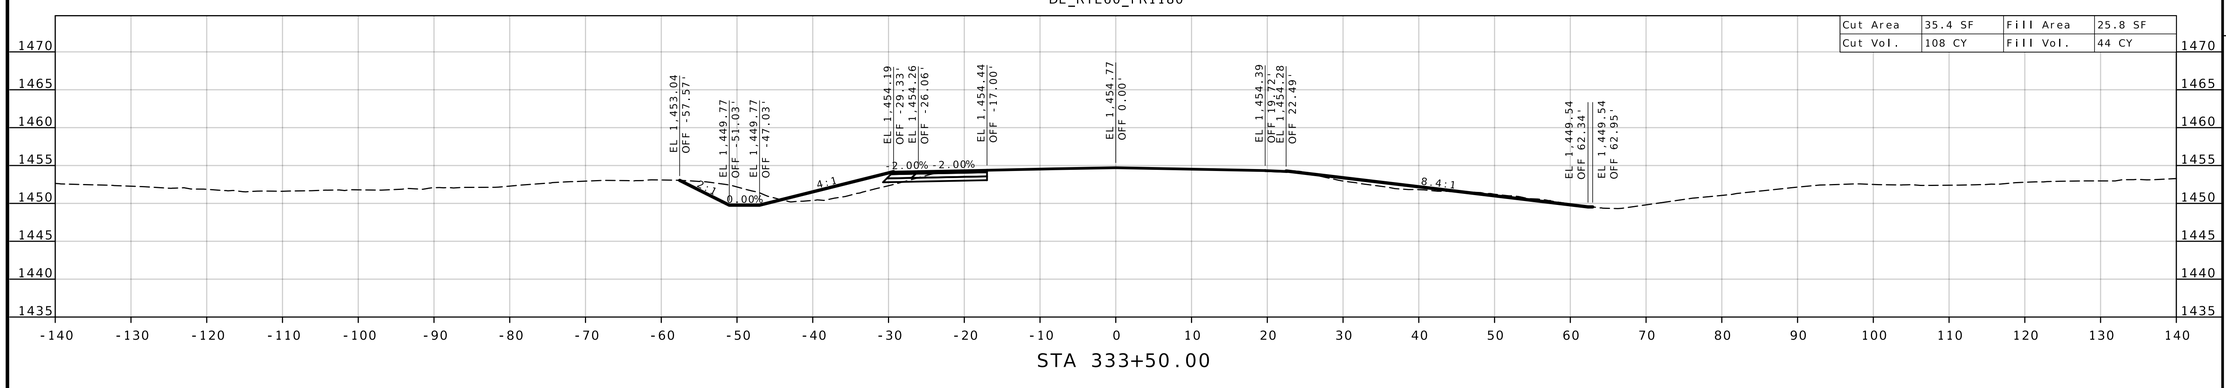

STATE OF MISSOURI
DARRELL RAY COOK
NUMBER PE-2005000971
PROFESSIONAL ENGINEER
Darrell R Cook
07/27/2026 20:12:56
DARRELL RAY COOK - CIVIL
MO-PE-2005000971

DATE PREPARED
5/27/2026

ROUTE	STATE
60	MO
DISTRICT	SHEET NO.
SW	99

COUNTY
BARRY / LAWRENCE

JOB NO.
JSR0021

CONTRACT ID.

PROJECT NO.


BRIDGE NO.

DESCRIPTION	DATE

MISSOURI HIGHWAYS AND TRANSPORTATION COMMISSION
105 WEST CAPITOL
JEFFERSON CITY, MO 65102
1-888-ASK-MODOT (1-888-275-6636)


CROSS SECTION SHEET
ROUTE 60 / FR 1180
SHEET 12 OF 14

DE_RTE60_FR1180

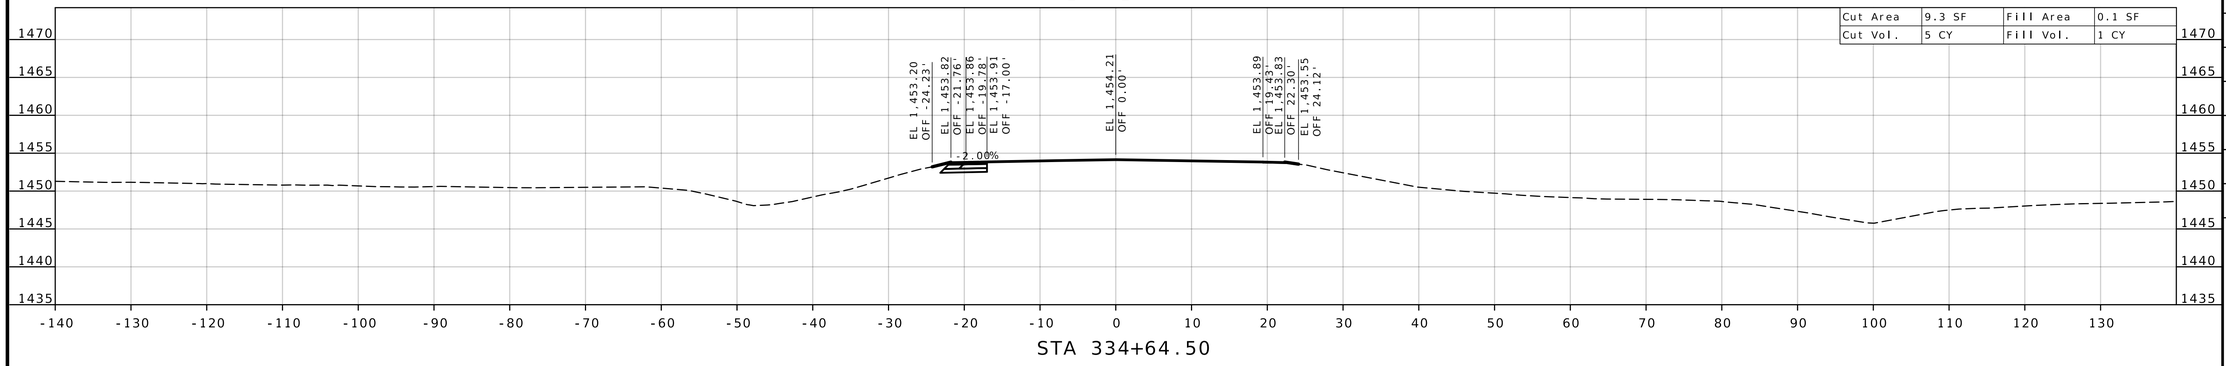


STA 334+64.50

DE_RTE60_FR1180

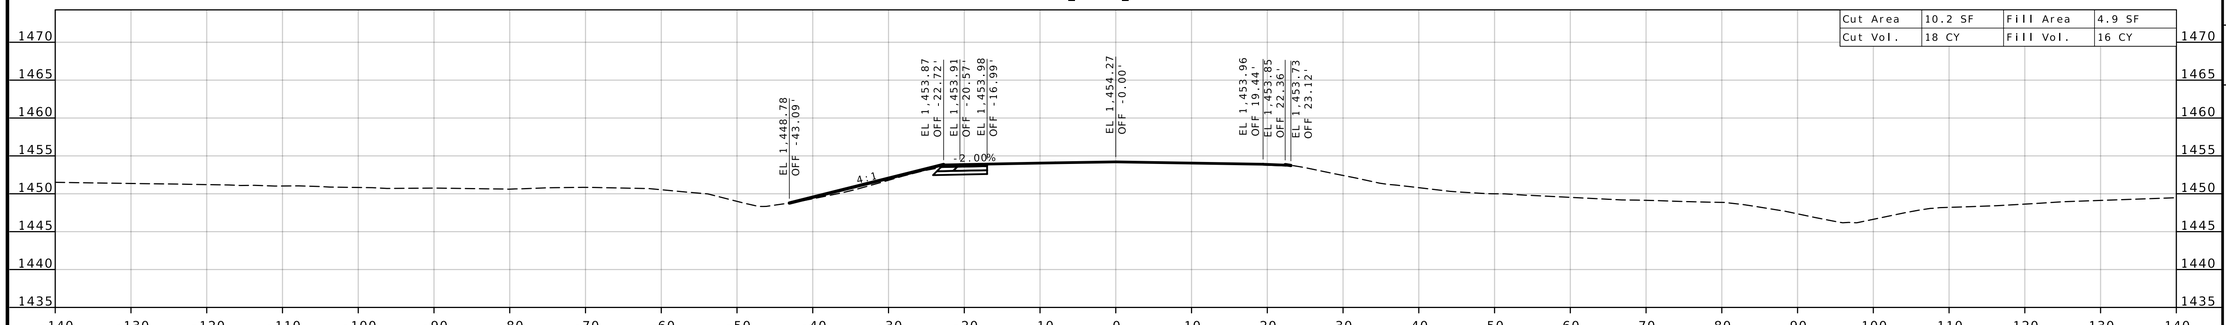

STA 334+50.00

DE_RTE60_FR1180

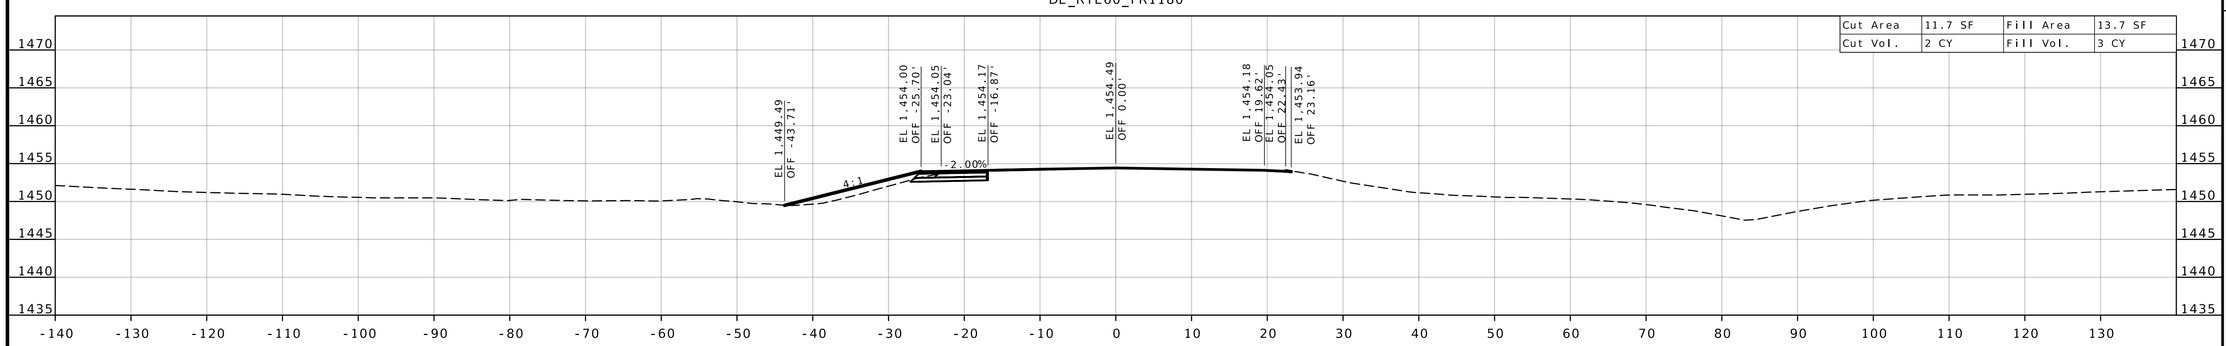

STA 334+05.00

STATE OF MISSOURI
DARRELL RAY COOK
NUMBER PE-2005000971
PROFESSIONAL ENGINEER

Darrell R Cook
07/27/2026 20:12:56
DARRELL RAY COOK - CIVIL
MO-PE-2005000971

DATE PREPARED
5/27/2026

ROUTE	STATE
60	MO
DISTRICT	SHEET NO.
SW	100

COUNTY
BARRY/LAWRENCE

JOB NO.
JSR0021

CONTRACT ID.

PROJECT NO.

BRIDGE NO.


DESCRIPTION

DATE


MISSOURI HIGHWAYS AND TRANSPORTATION COMMISSION

105 WEST CAPITOL
JEFFERSON CITY, MO 65102
1-888-ASK-MODOT (1-888-275-6636)


CROSS SECTION SHEET
ROUTE 60 / FR 1180
SHEET 13 OF 14

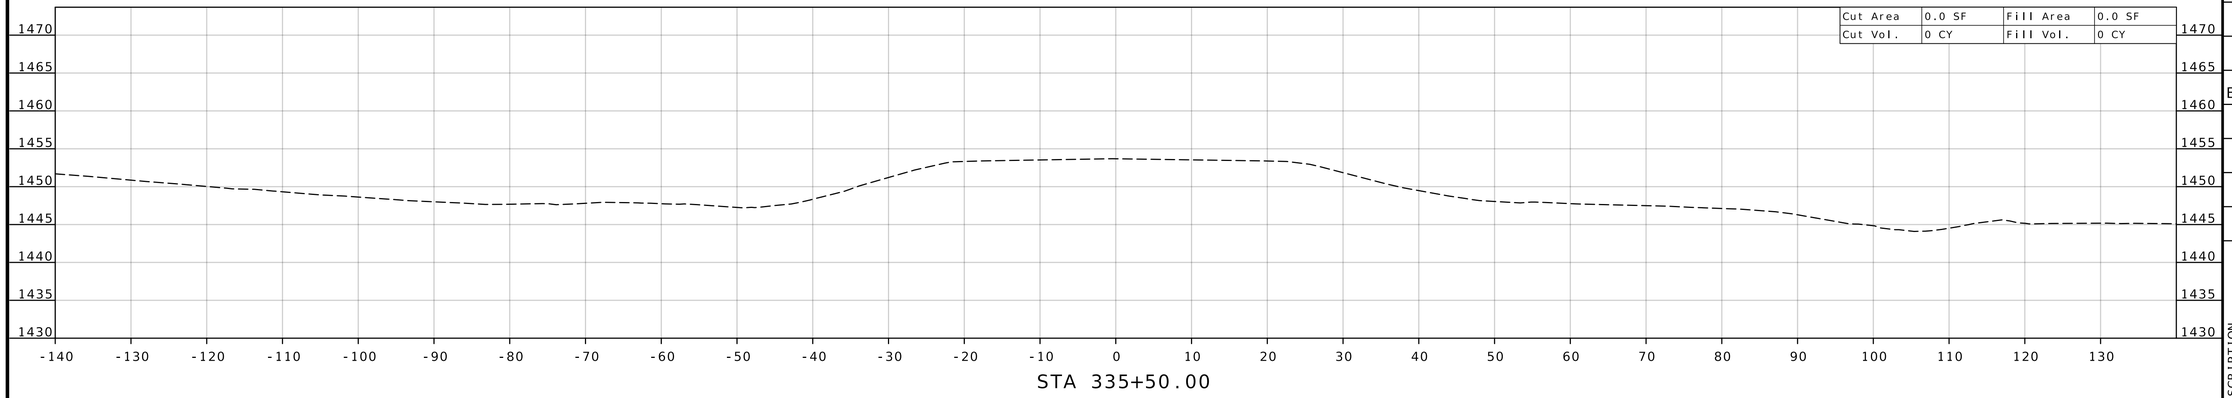

STA 335+50.00

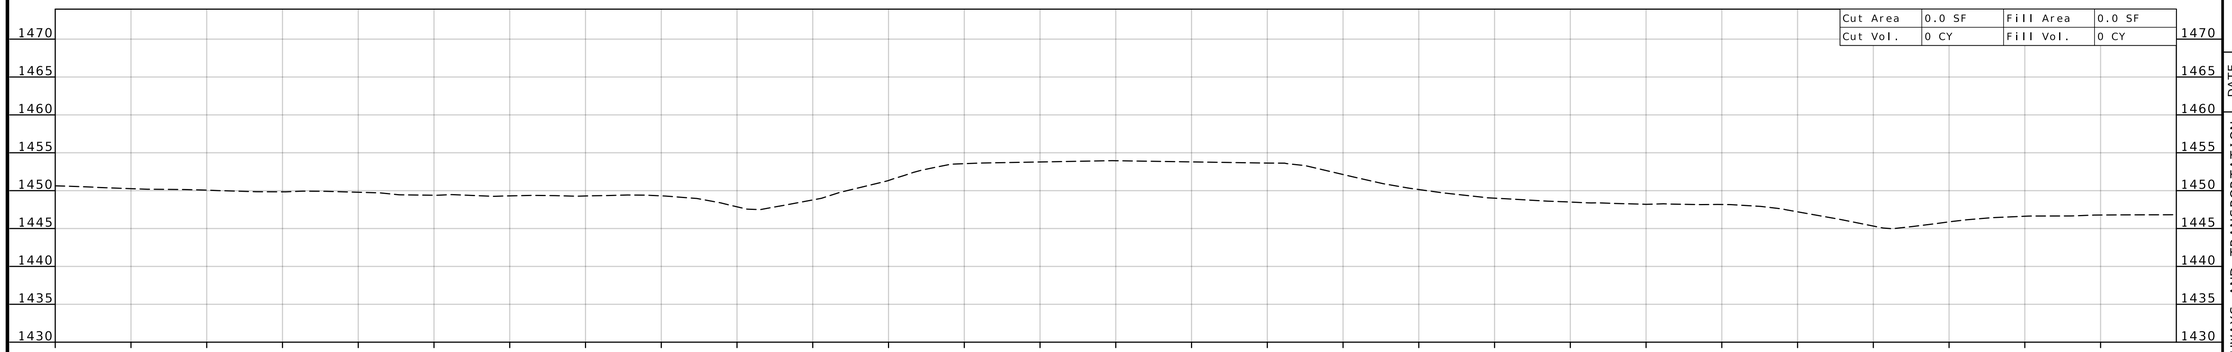

STA 335+00.00

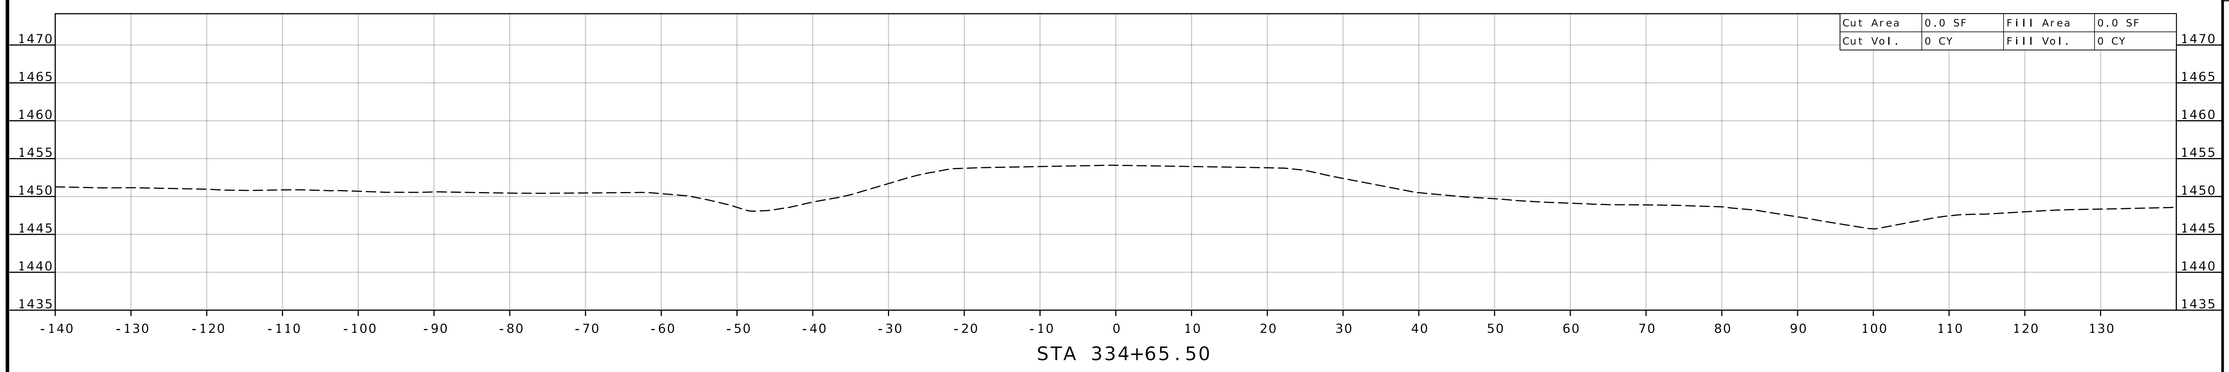

STA 334+65.50

STATE OF MISSOURI
DARRELL RAY COOK
NUMBER PE-2005000971
PROFESSIONAL ENGINEER

Darrell R Cook
07/27/2026 20:12:56
DARRELL RAY COOK - CIVIL
MO-PE-2005000971

DATE PREPARED
5/27/2026

ROUTE	STATE
60	MO
DISTRICT	SHEET NO.
SW	101

COUNTY
BARRY / LAWRENCE

JOB NO.
JSR0021

CONTRACT ID.

PROJECT NO.


BRIDGE NO.

DESCRIPTION	DATE


MISSOURI HIGHWAYS AND TRANSPORTATION COMMISSION

105 WEST CAPITOL
JEFFERSON CITY, MO 65102
1-888-ASK-MODOT (1-888-275-6636)


CROSS SECTION SHEET
ROUTE 60 / FR 1180
SHEET 14 OF 14

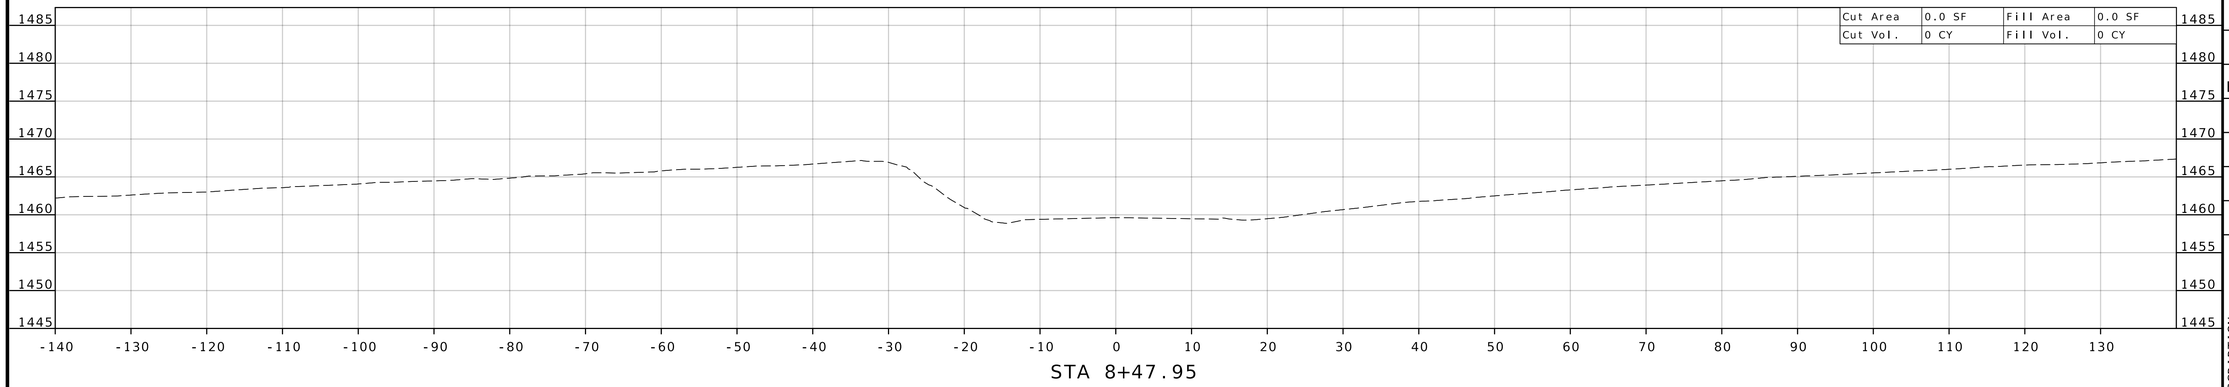

STA 8+47.95

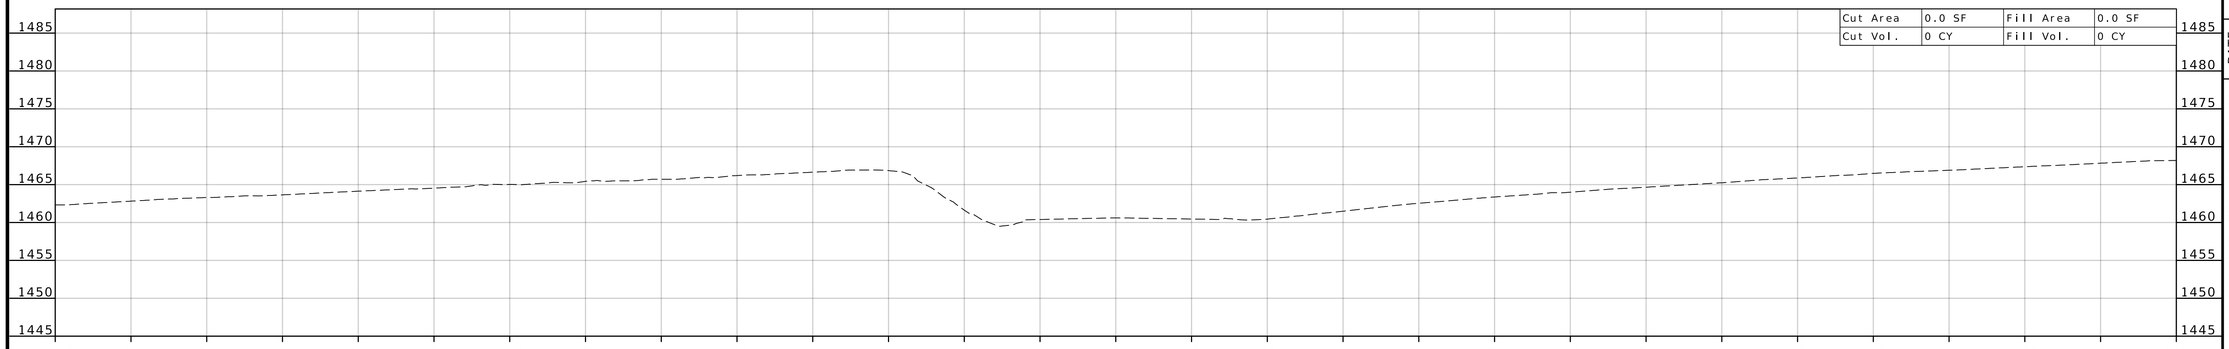

STA 8+25.00

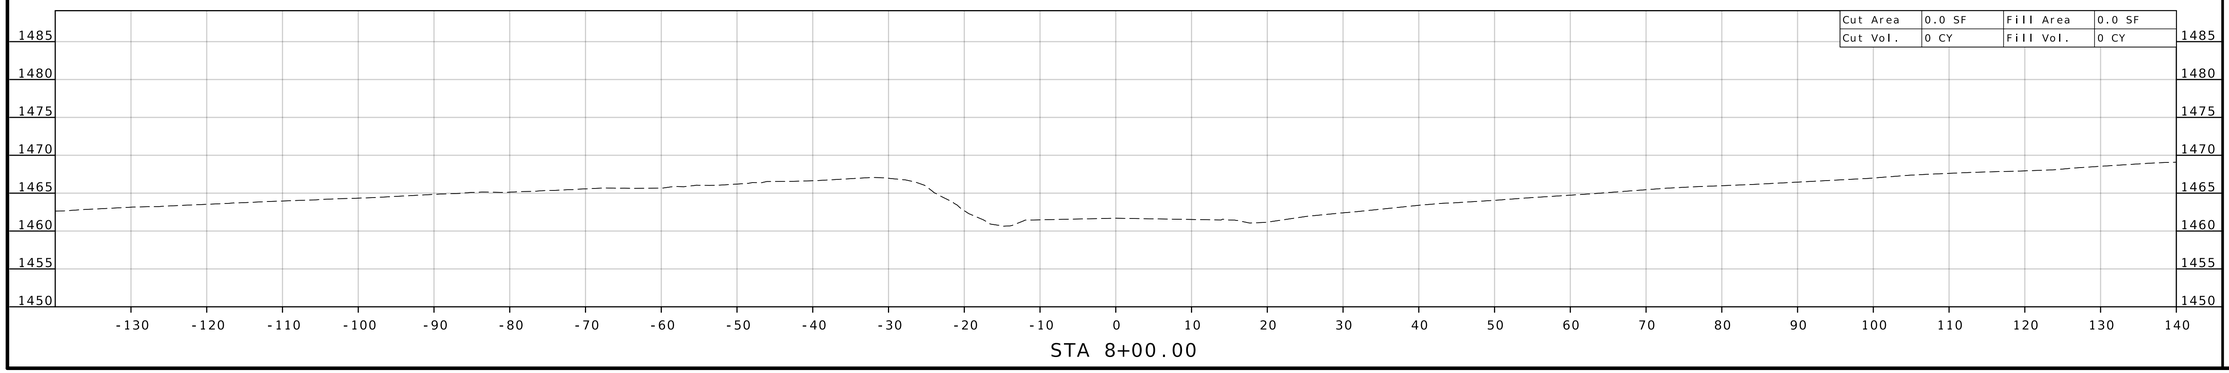

STA 8+00.00

STATE OF MISSOURI
DARRELL RAY COOK
NUMBER PE-2005000971
PROFESSIONAL ENGINEER

Darrell R Cook
07/27/2026 20:12:58
DARRELL RAY COOK - CIVIL
MO-PE-2005000971

DATE PREPARED
5/27/2026

ROUTE	STATE
60	MO
DISTRICT	SHEET NO.
SW	102

COUNTY
BARRY / LAWRENCE

JOB NO.
JSR0021

CONTRACT ID.

PROJECT NO.


BRIDGE NO.


DESCRIPTION	DATE


MISSOURI HIGHWAYS AND TRANSPORTATION COMMISSION

105 WEST CAPITOL
JEFFERSON CITY, MO 65102
1-888-ASK-MODOT (1-888-275-6636)

CROSS SECTION SHEET
FR 1180 (NORTH)
SHEET 1 OF 3

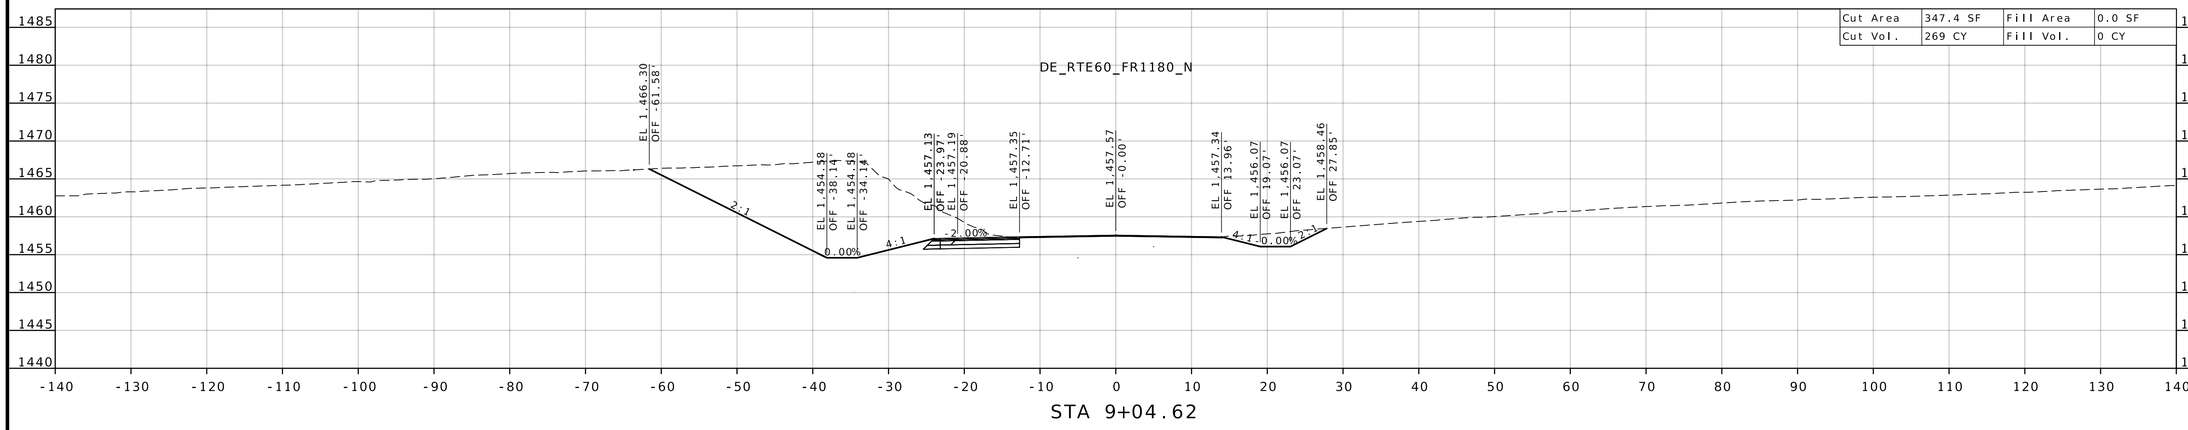

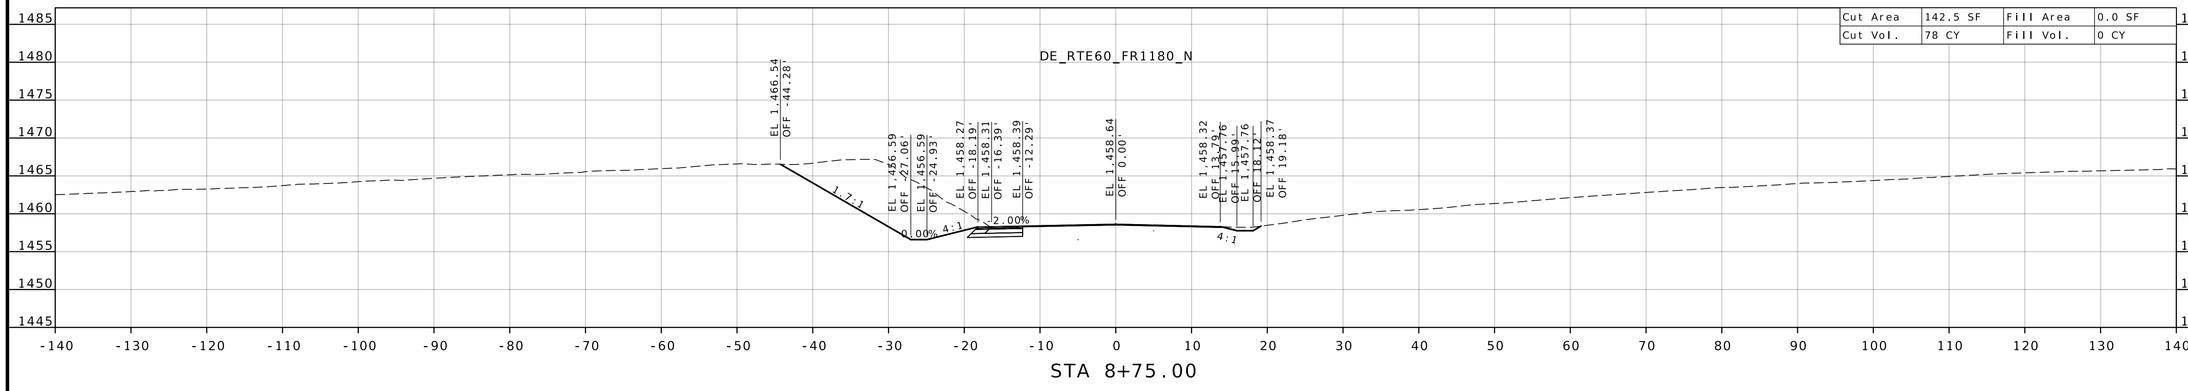

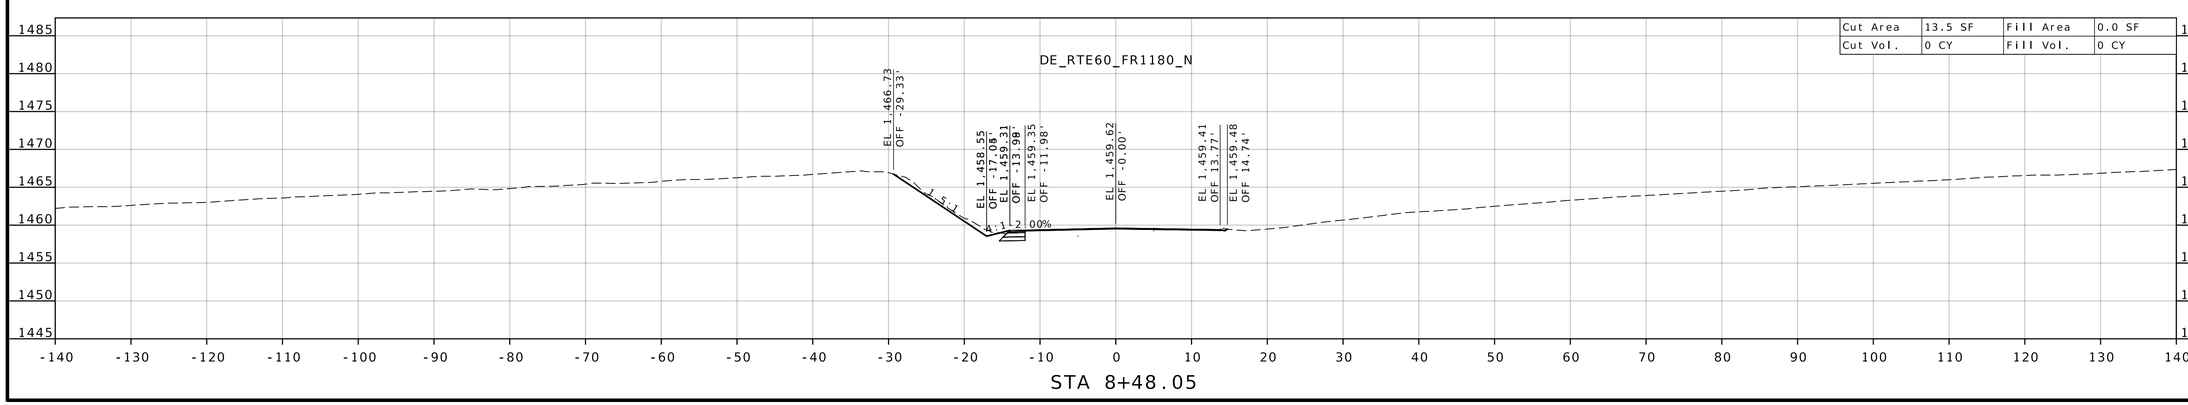

STATE OF MISSOURI
DARRELL RAY COOK
NUMBER PE-2005000971
PROFESSIONAL ENGINEER
Darrell R Cook
07/27/2026 20:12:58
DARRELL RAY COOK - CIVIL
MO-PE-2005000971

DATE PREPARED
5/27/2026

ROUTE	STATE
60	MO
DISTRICT	SHEET NO.
SW	103

COUNTY
BARRY/LAWRENCE

JOB NO.
JSR0021

CONTRACT ID.

PROJECT NO.


BRIDGE NO.


DESCRIPTION	DATE


MISSOURI HIGHWAYS AND TRANSPORTATION COMMISSION


105 WEST CAPITOL
JEFFERSON CITY, MO 65102
1-888-ASK-MODOT (1-888-275-6636)


CROSS SECTION SHEET
FR 1180 (NORTH)
SHEET 2 OF 3

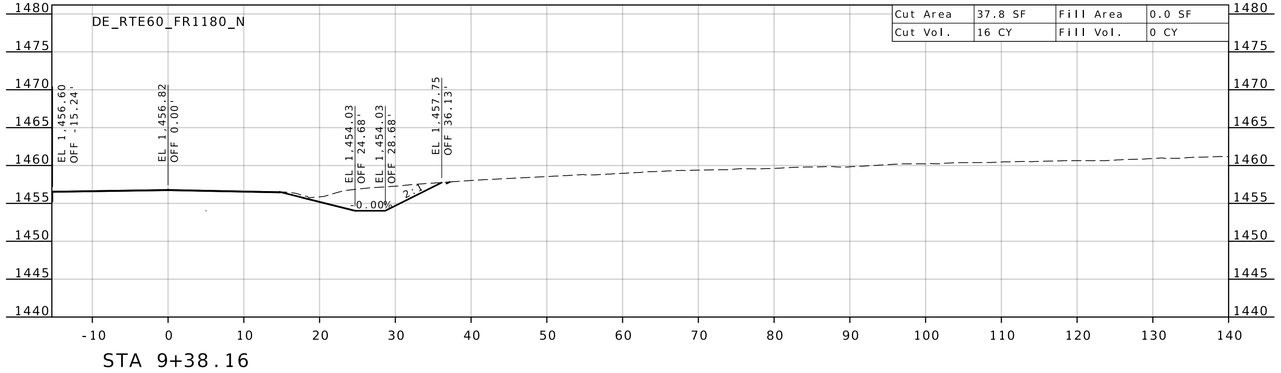


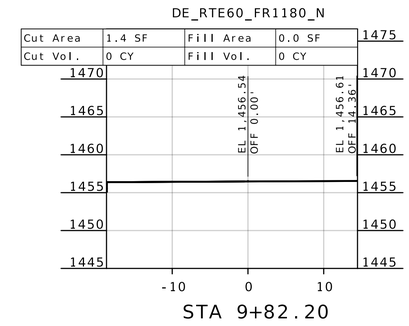


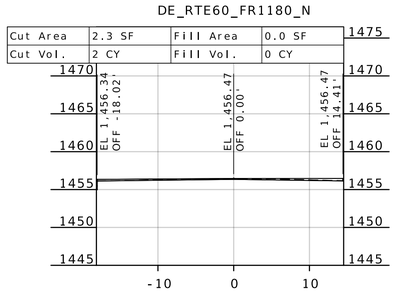

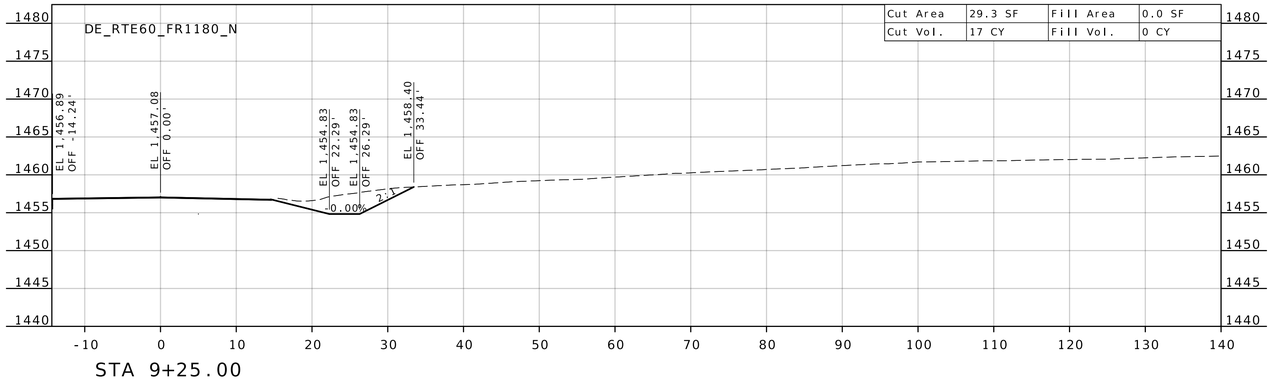

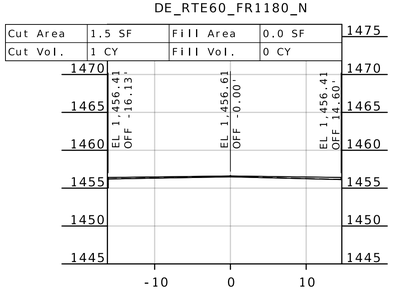

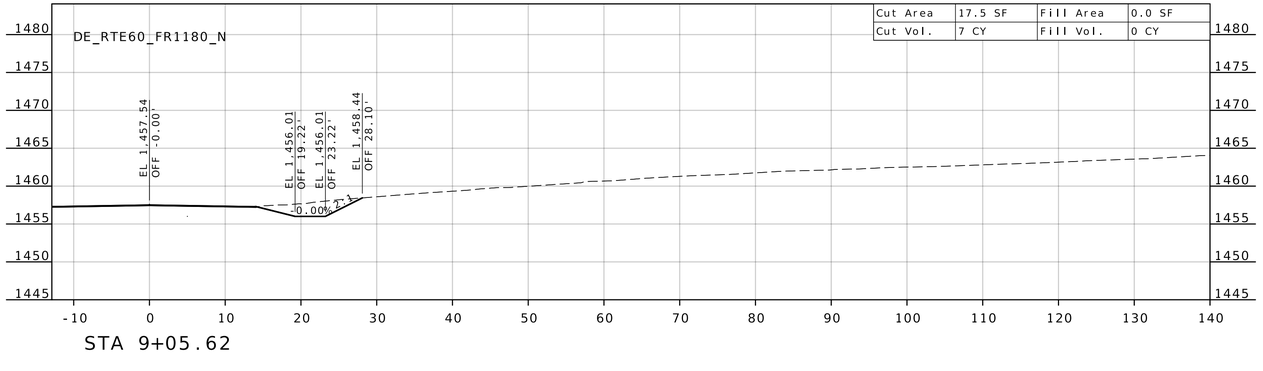

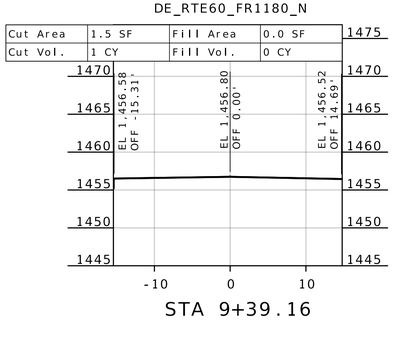

STATE OF MISSOURI
DARRELL RAY COOK
NUMBER PE-2005000971
PROFESSIONAL ENGINEER
Darrell R Cook
07/27/2026 20:12:58
DARRELL RAY COOK - CIVIL
MO-PE-2005000971

DATE PREPARED
5/27/2026

ROUTE	STATE
60	MO
DISTRICT	SHEET NO.
SW	104

COUNTY
BARRY/LAWRENCE

JOB NO.
JSR0021

CONTRACT ID.


PROJECT NO.

BRIDGE NO.


DESCRIPTION	DATE

MISSOURI HIGHWAYS AND TRANSPORTATION COMMISSION
105 WEST CAPITOL
JEFFERSON CITY, MO 65102
1-888-ASK-MODOT (1-888-275-6636)


CROSS SECTION SHEET
FR 1180 (NORTH)
SHEET 3 OF 3

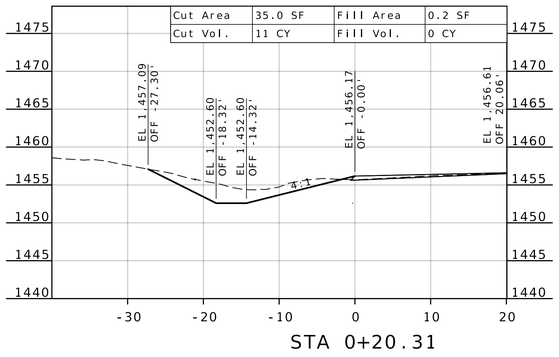


STA 0+20.31

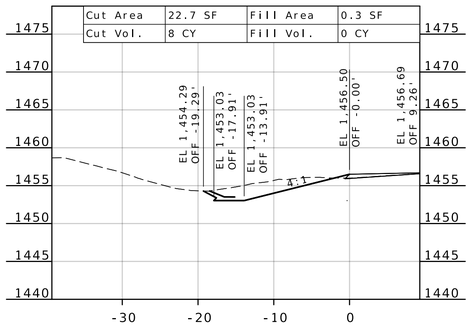


STA 0+10.00

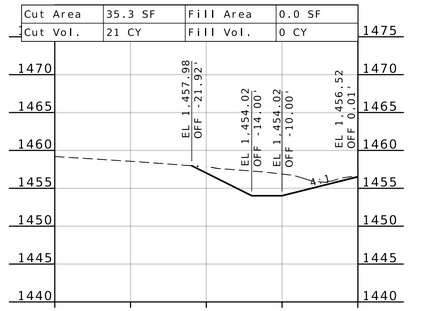

STA 0+54.25

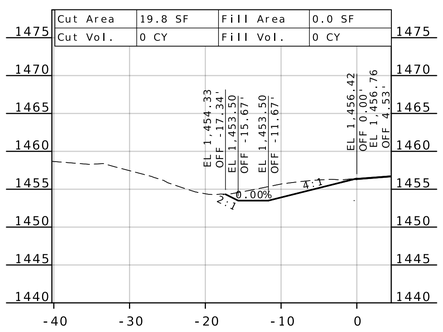

STA 0+00.05

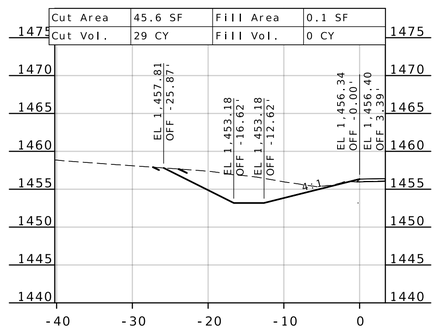

STA 0+40.00

STATE OF MISSOURI
DARRELL RAY COOK
NUMBER PE-2005000971
PROFESSIONAL ENGINEER
Darrell R Cook
07/27/2026 20:12:58
DARRELL RAY COOK - CIVIL
MO-PE-2005000971

DATE PREPARED
5/27/2026

ROUTE	STATE
60	MO
DISTRICT	SHEET NO.
SW	105

COUNTY
BARRY / LAWRENCE

JOB NO.
JSR0021

CONTRACT ID.

PROJECT NO.


BRIDGE NO.

DESCRIPTION	DATE


MISSOURI HIGHWAYS AND TRANSPORTATION COMMISSION

105 WEST CAPITOL
JEFFERSON CITY, MO 65102
1-888-ASK-MODOT (1-888-275-6636)


CROSS SECTION SHEET
FR 1180 (NW QUADRANT)
SHEET 1 OF 1

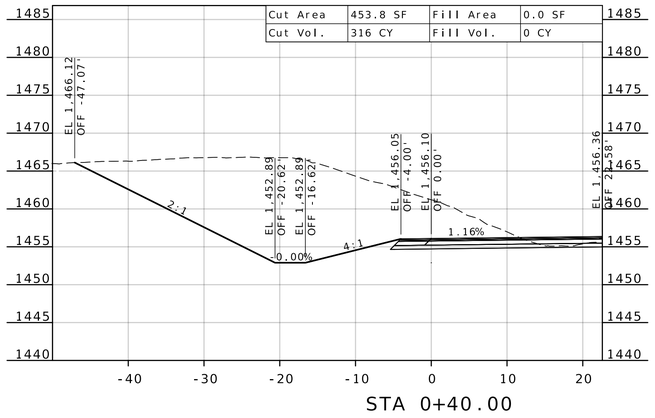


STA 0+40.00

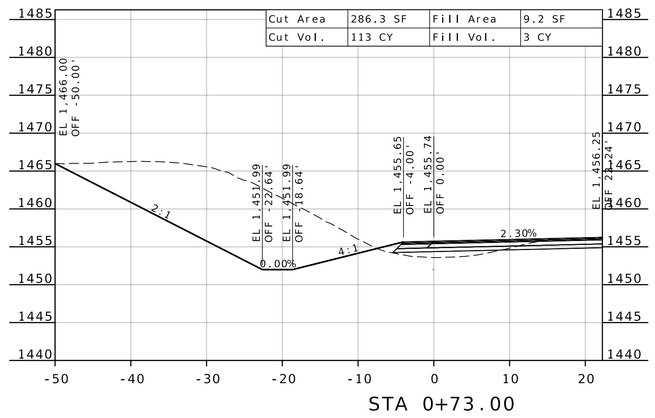


STA 0+73.00

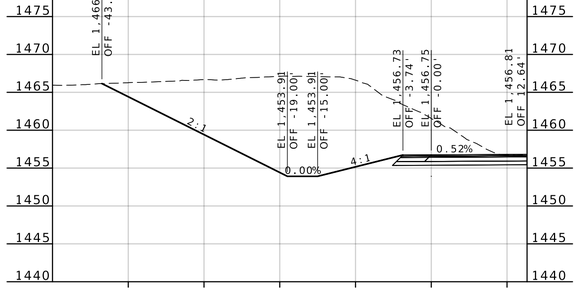


STA 0+20.00

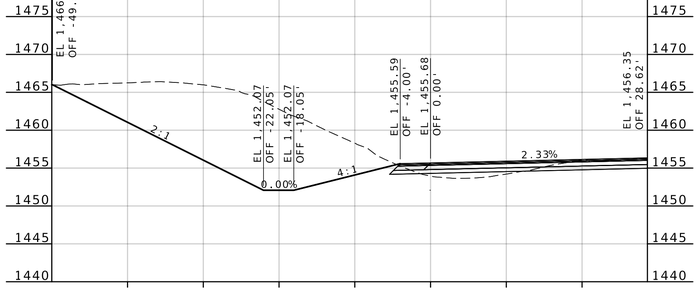


STA 0+63.00

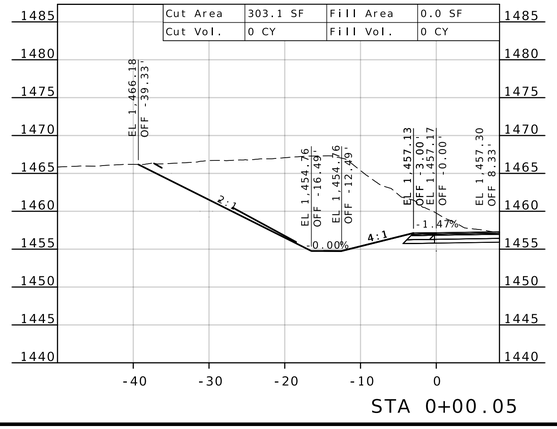

STA 0+00.05

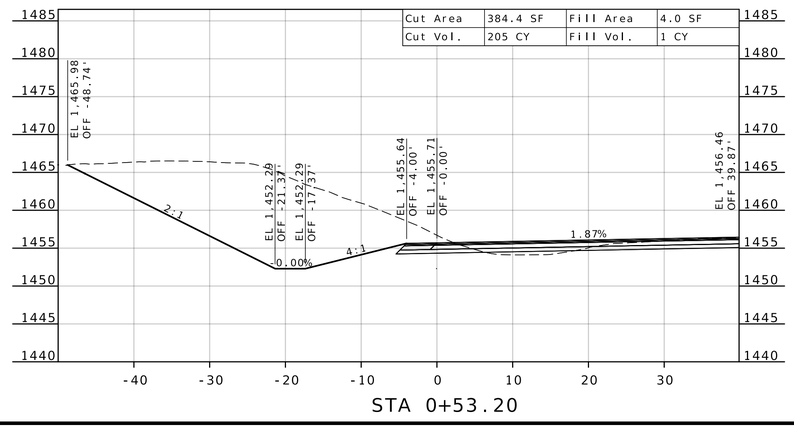

STA 0+53.20

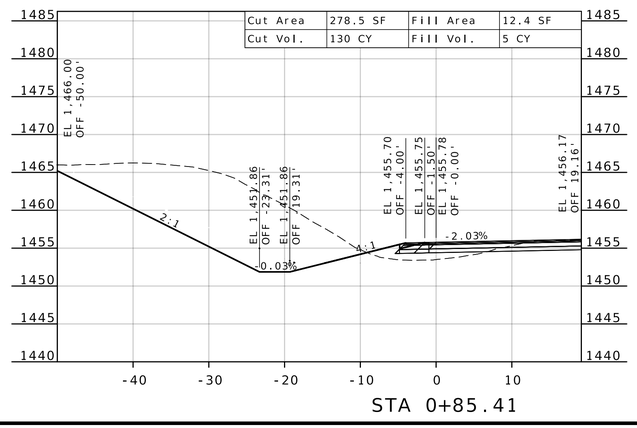

STA 0+85.41

STATE OF MISSOURI
DARRELL RAY COOK
NUMBER PE-2005000971
PROFESSIONAL ENGINEER
Darrell R Cook
07/27/2026 20:12:58
DARRELL RAY COOK - CIVIL
MO-PE-2005000971

DATE PREPARED
5/27/2026

ROUTE	STATE
60	MO
DISTRICT	SHEET NO.
SW	106

COUNTY
BARRY / LAWRENCE

JOB NO.
JSR0021

CONTRACT ID.

PROJECT NO.


BRIDGE NO.


DATE	DESCRIPTION


MISSOURI HIGHWAYS AND TRANSPORTATION COMMISSION


105 WEST CAPITOL
JEFFERSON CITY, MO 65102
1-888-ASK-MODOT (1-888-275-6636)


CROSS SECTION SHEET
FR 1180 (NE QUADRANT)
SHEET 1 OF 1

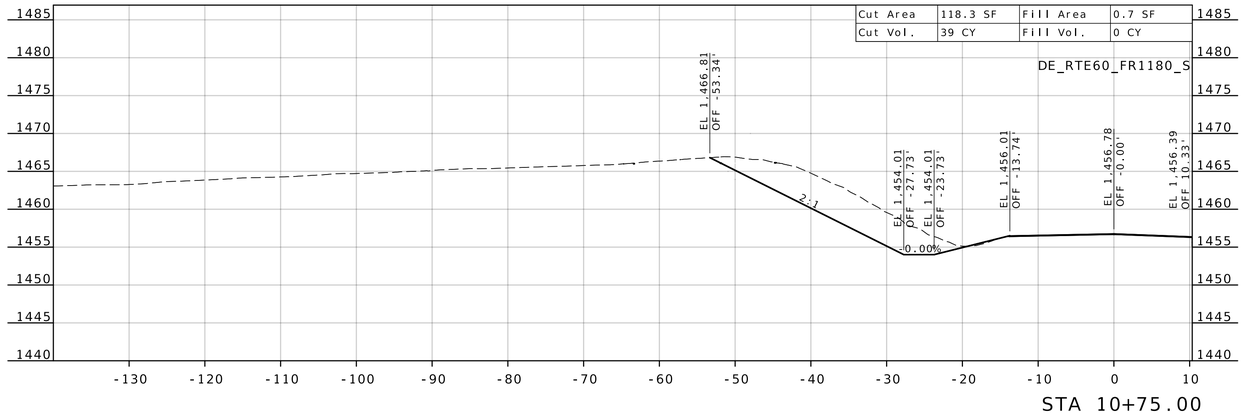

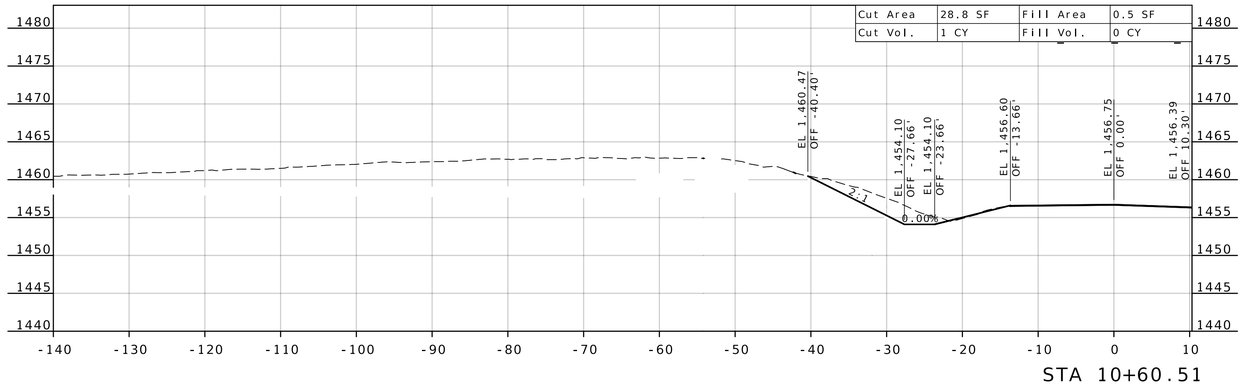

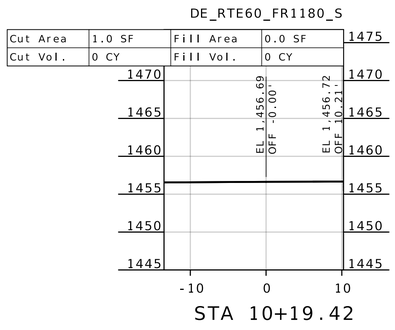

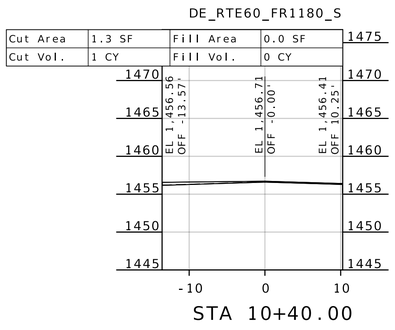

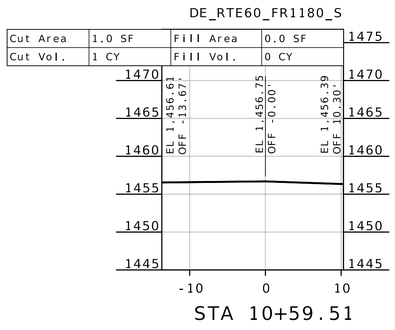

STATE OF MISSOURI
DARRELL RAY COOK
NUMBER PE-2005000971
PROFESSIONAL ENGINEER
Darrell R Cook
07/27/2026 20:12:58
DARRELL RAY COOK - CIVIL
MO-PE-2005000971

DATE PREPARED
5/27/2026

ROUTE	STATE
60	MO
DISTRICT	SHEET NO.
SW	107

COUNTY
BARRY / LAWRENCE

JOB NO.
JSR0021

CONTRACT ID.


PROJECT NO.


BRIDGE NO.


DATE	DESCRIPTION

MISSOURI HIGHWAYS AND TRANSPORTATION COMMISSION
105 WEST CAPITOL
JEFFERSON CITY, MO 65102
1-888-ASK-MODOT (1-888-275-6636)

CROSS SECTION SHEET
FR 1180 (SOUTH)
SHEET 1 OF 4

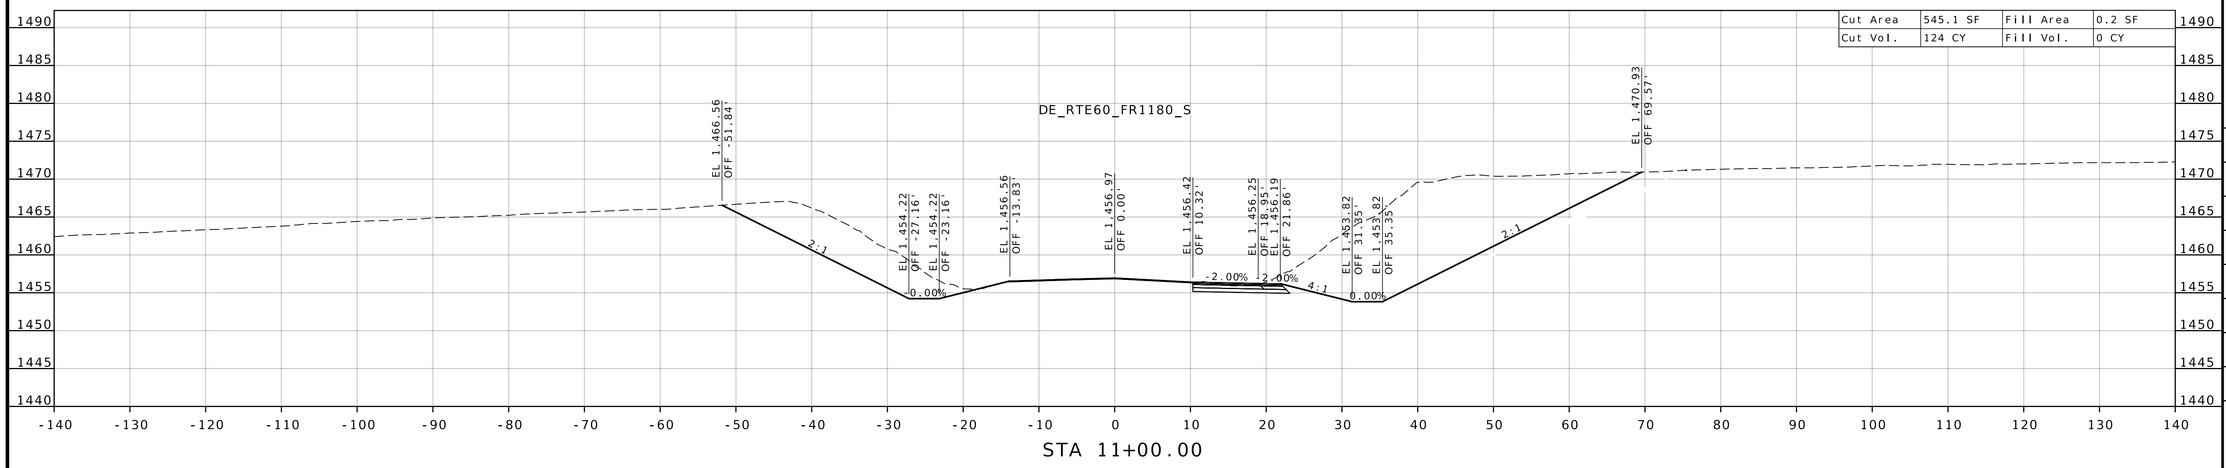

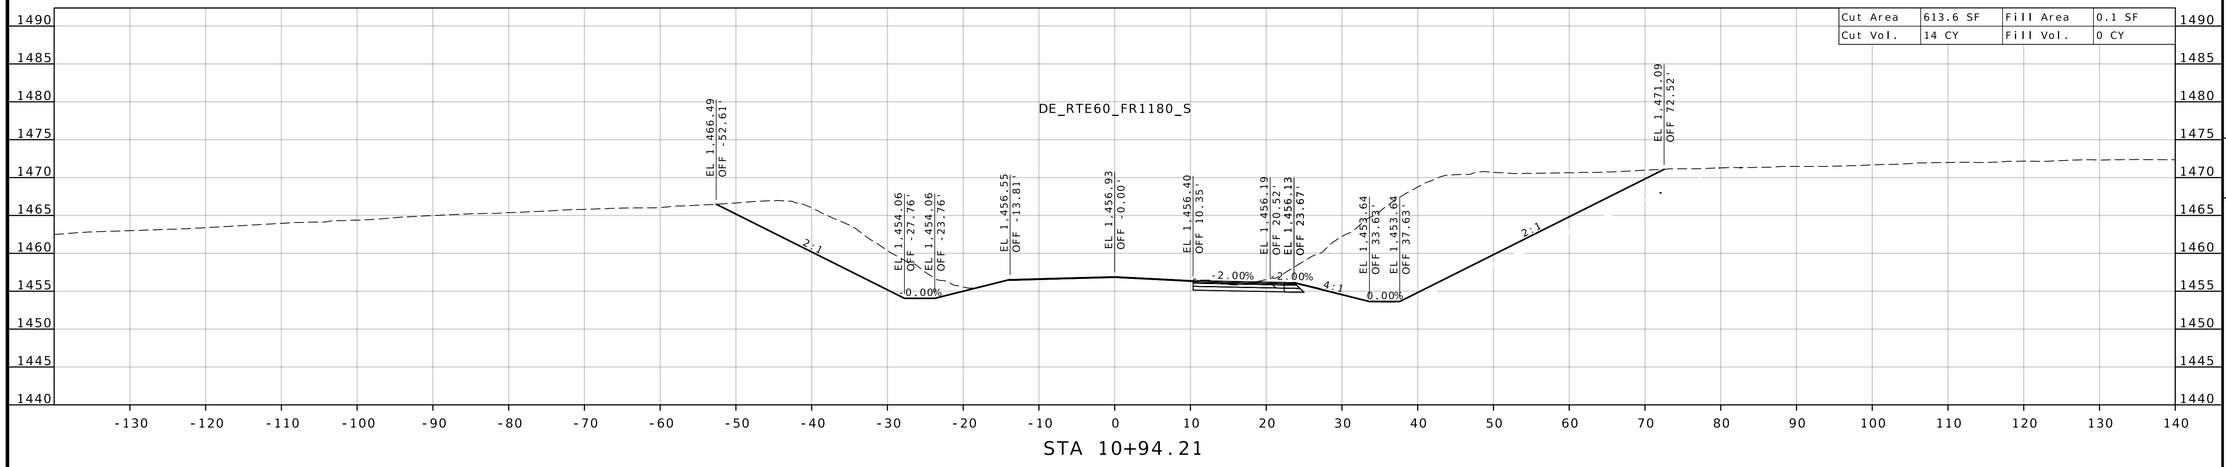

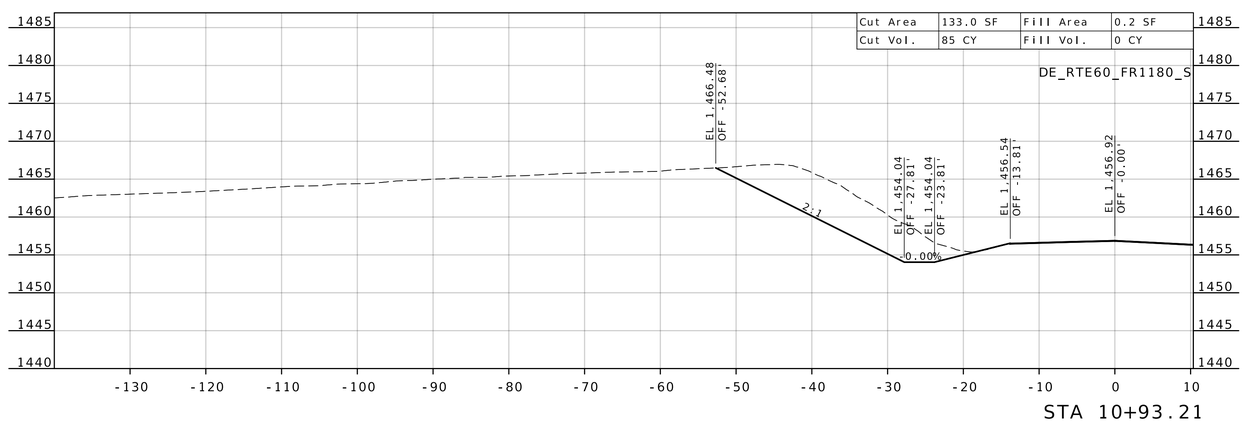

STATE OF MISSOURI
DARRELL RAY COOK
NUMBER PE-2005000971
PROFESSIONAL ENGINEER
Darrell R Cook
07/27/2026 20:12:58
DARRELL RAY COOK, CIVIL
MO-PE-2005000971

DATE PREPARED
5/27/2026

ROUTE	STATE
60	MO
DISTRICT	SHEET NO.
SW	108

COUNTY
BARRY/LAWRENCE

JOB NO.
JSR0021

CONTRACT ID.

PROJECT NO.


BRIDGE NO.


DESCRIPTION	DATE


MISSOURI HIGHWAYS AND TRANSPORTATION COMMISSION

105 WEST CAPITOL
JEFFERSON CITY, MO 65102
1-888-ASK-MODOT (1-888-275-6636)

CROSS SECTION SHEET
FR 1180 (SOUTH)
SHEET 2 OF 4

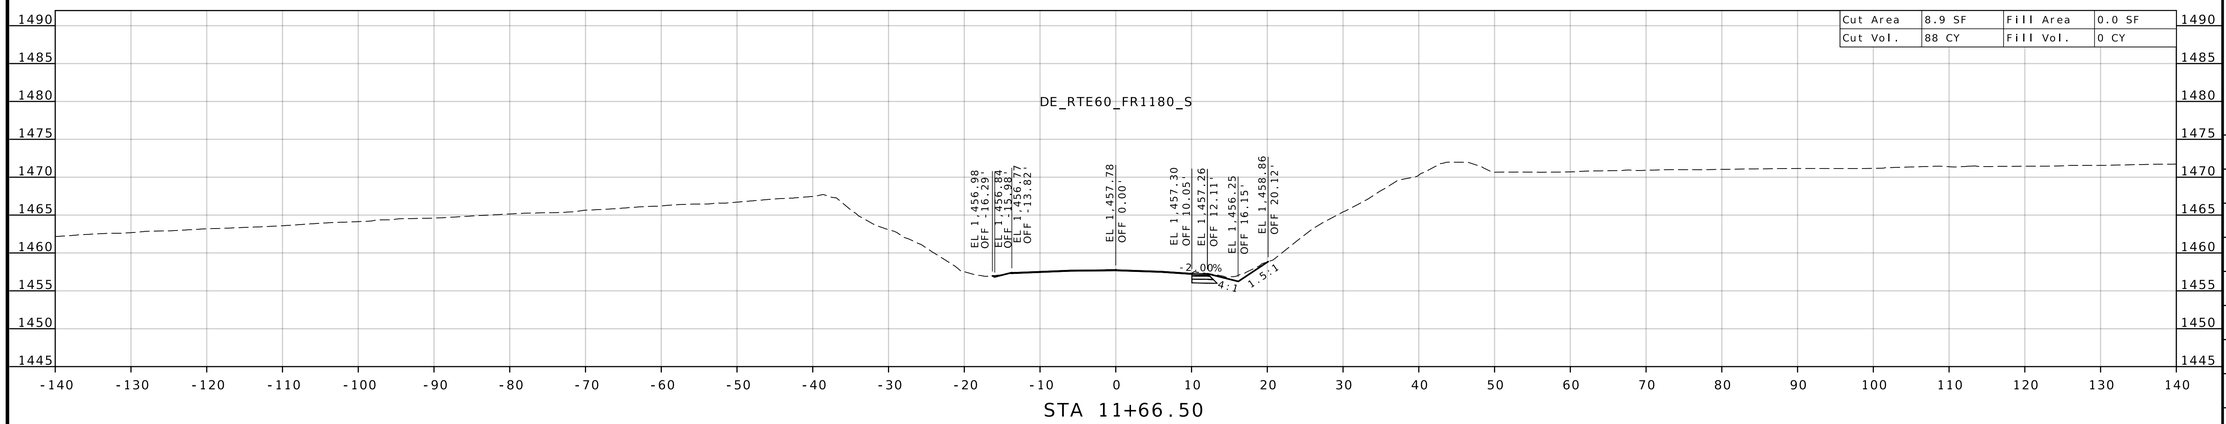

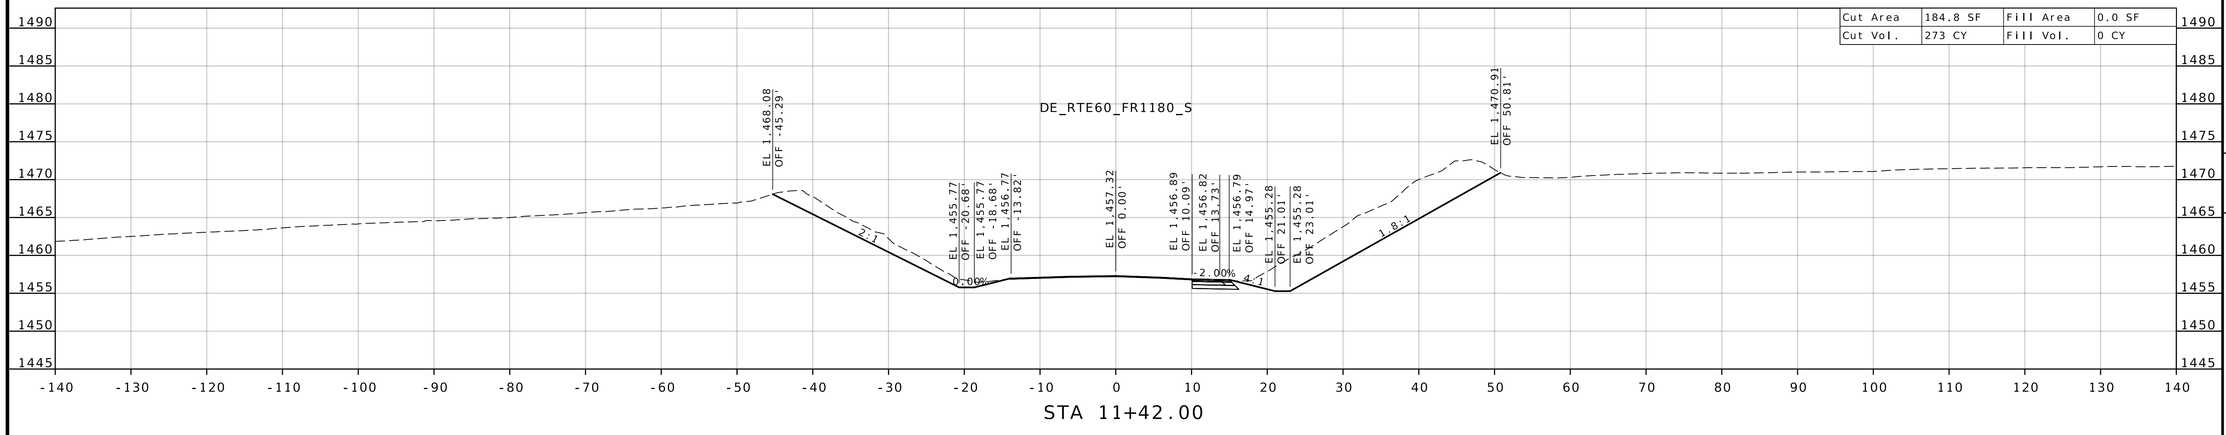

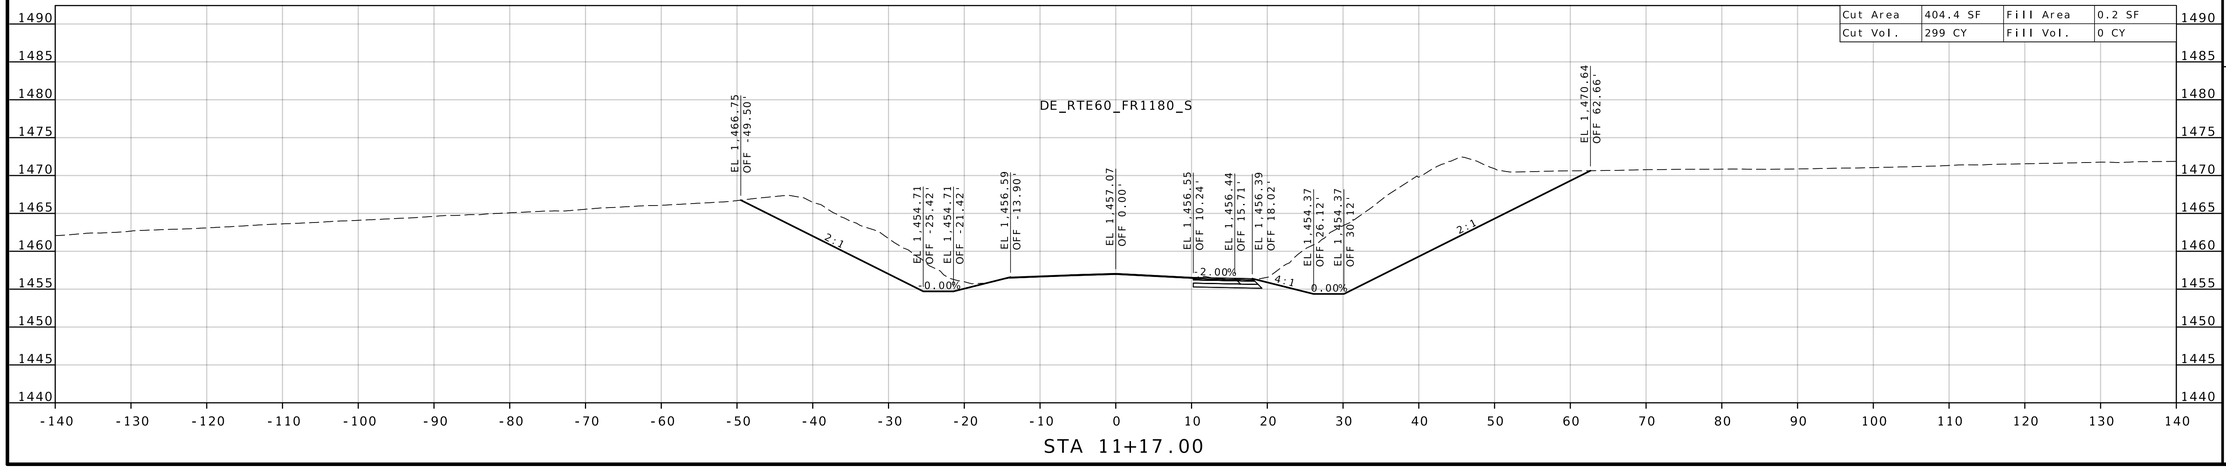

STATE OF MISSOURI
DARRELL RAY COOK
NUMBER PE-2005000971
PROFESSIONAL ENGINEER
Darrell R Cook
07/27/2026 20:12:59
DARRELL RAY COOK - CIVIL
MO-PE-2005000971

DATE PREPARED
5/27/2026

ROUTE	STATE
60	MO
DISTRICT	SHEET NO.
SW	109

COUNTY
BARRY / LAWRENCE

JOB NO.
JSR0021

CONTRACT ID.

PROJECT NO.


BRIDGE NO.

DESCRIPTION	DATE


MISSOURI HIGHWAYS AND TRANSPORTATION COMMISSION

105 WEST CAPITOL
JEFFERSON CITY, MO 65102
1-888-ASK-MODOT (1-888-275-6636)


CROSS SECTION SHEET
FR 1180 (SOUTH)
SHEET 3 OF 4

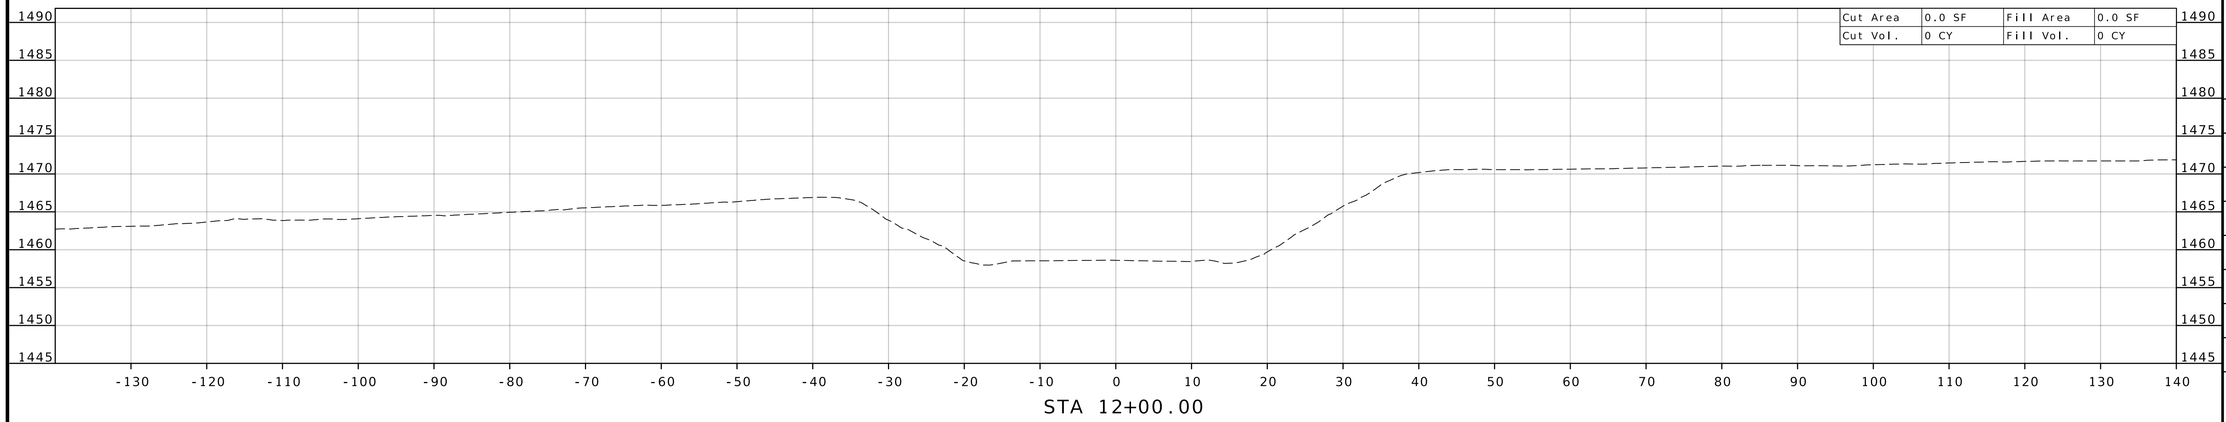

STA 12+00.00

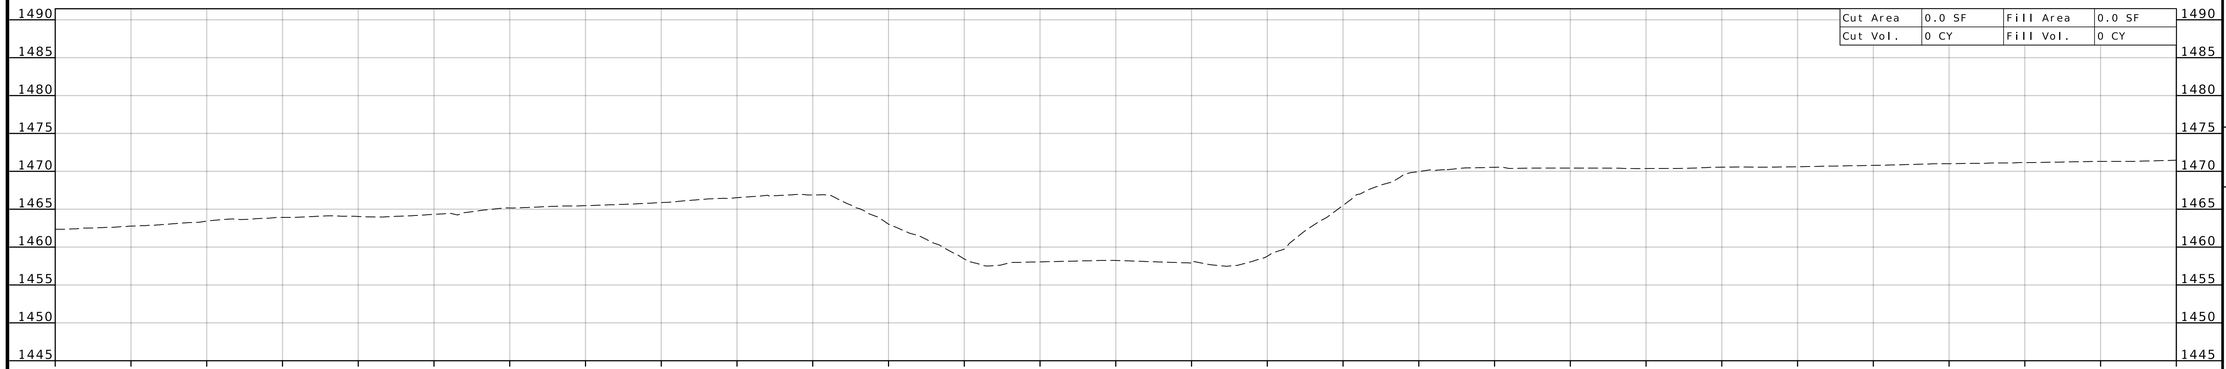

STA 11+84.00

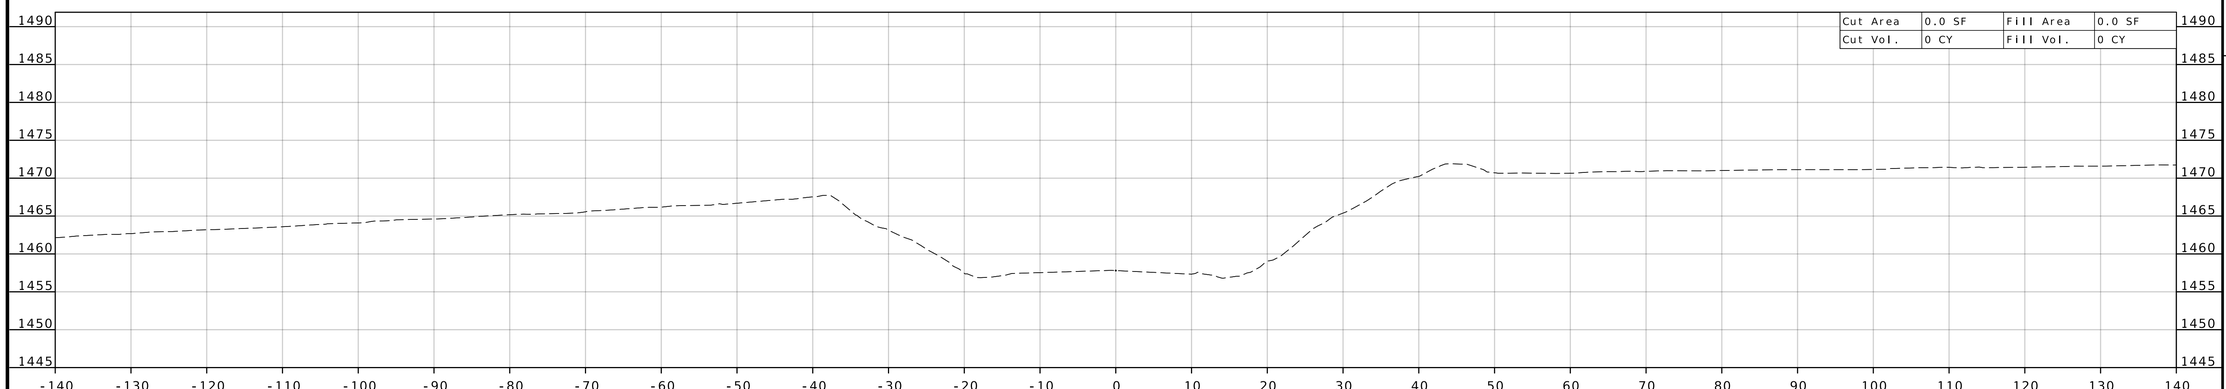

STA 11+67.50

STATE OF MISSOURI
DARRELL RAY COOK
NUMBER PE-2005000971
PROFESSIONAL ENGINEER

Darrell R Cook
07/27/2026 20:12:59
DARRELL RAY COOK - CIVIL
MO-PE-2005000971

DATE PREPARED
5/27/2026

ROUTE	STATE
60	MO
DISTRICT	SHEET NO.
SW	110

COUNTY
BARRY/LAWRENCE

JOB NO.
JSR0021

CONTRACT ID.

PROJECT NO.


BRIDGE NO.

DESCRIPTION	DATE


MISSOURI HIGHWAYS AND TRANSPORTATION COMMISSION

105 WEST CAPITOL
JEFFERSON CITY, MO 65102
1-888-ASK-MODOT (1-888-275-6636)


CROSS SECTION SHEET
FR 1180 (SOUTH)
SHEET 4 OF 4

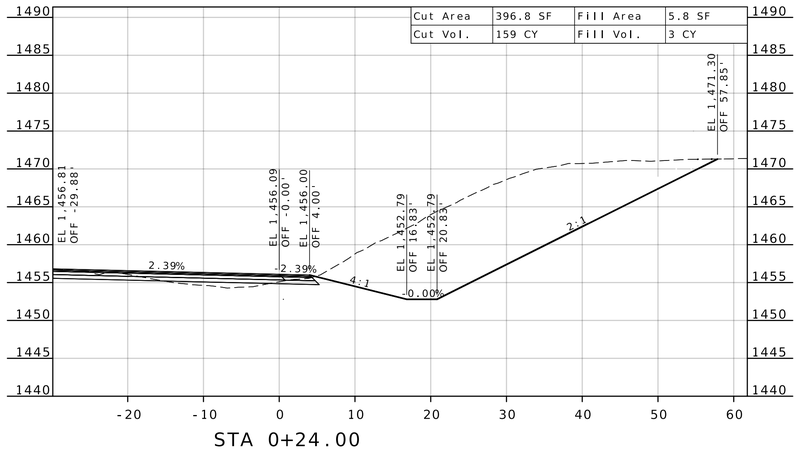


STA 0+24.00

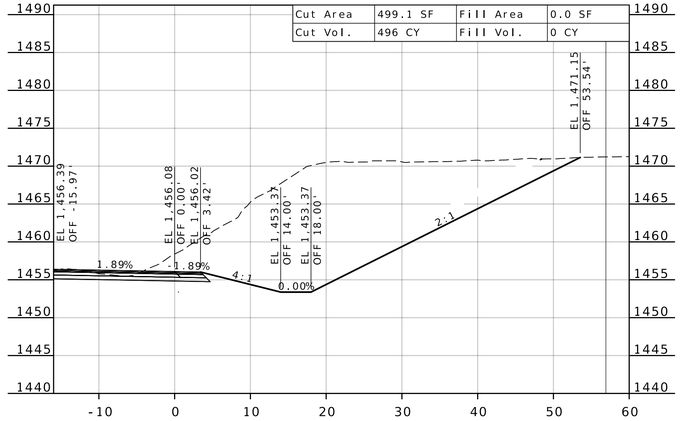


STA 0+70.00

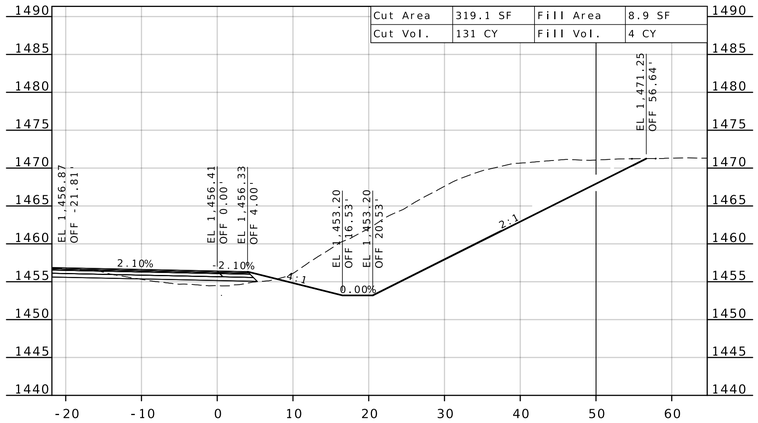


STA 0+12.00

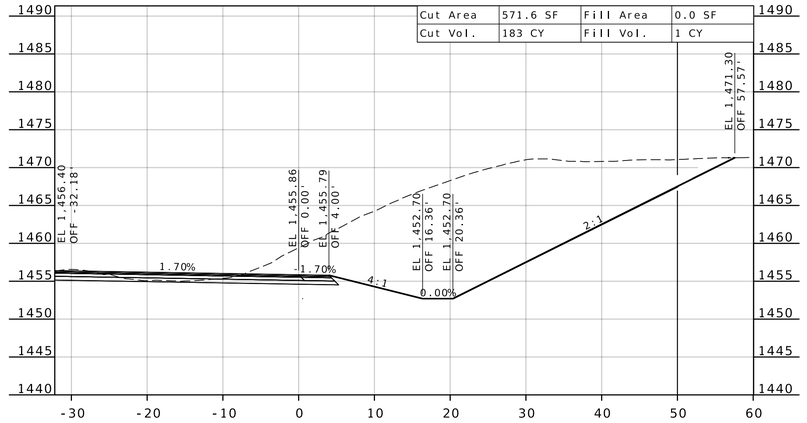

STA 0+45.00

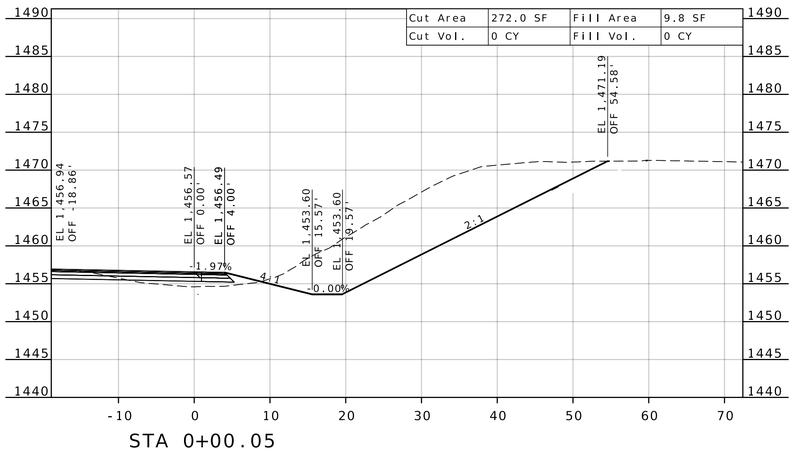

STA 0+00.05

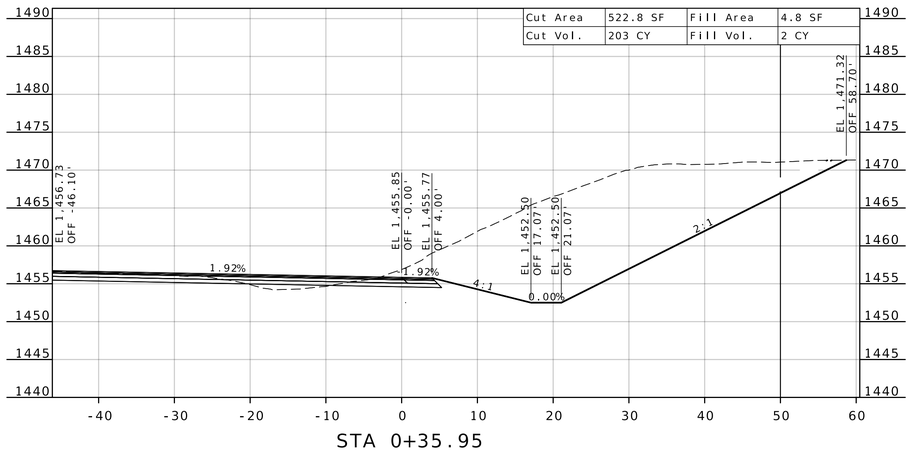

STA 0+35.95

STATE OF MISSOURI
DARRELL RAY COOK
NUMBER PE-2005000971
PROFESSIONAL ENGINEER

Darrell R Cook
07/27/2026 20:12:59
DARRELL RAY COOK - CIVIL
MO-PE-2005000971

DATE PREPARED
5/27/2026

ROUTE	STATE
60	MO
DISTRICT	SHEET NO.
SW	111

COUNTY
BARRY / LAWRENCE

JOB NO.
JSR0021

CONTRACT ID.

PROJECT NO.

BRIDGE NO.

DESCRIPTION	DATE

MISSOURI HIGHWAYS AND TRANSPORTATION COMMISSION

105 WEST CAPITOL
JEFFERSON CITY, MO 65102
1-888-ASK-MODOT (1-888-275-6636)

CROSS SECTION SHEET
FR 1180 (SW QUADRANT)
SHEET 1 OF 2

STA 0+83.60

STATE OF MISSOURI
DARRELL RAY COOK
NUMBER PE-2005000971
PROFESSIONAL ENGINEER

Darrell R Cook
07/27/2026 20:12:59
DARRELL RAY COOK - CIVIL
MO-PE-2005000971

DATE PREPARED
5/27/2026

ROUTE	STATE
60	MO
DISTRICT	SHEET NO.
SW	112

COUNTY
BARRY/LAWRENCE

JOB NO.
JSR0021

CONTRACT ID.

PROJECT NO.


BRIDGE NO.

DESCRIPTION	DATE


MISSOURI HIGHWAYS AND TRANSPORTATION COMMISSION

105 WEST CAPITOL
JEFFERSON CITY, MO 65102
1-888-ASK-MODOT (1-888-275-6636)


CROSS SECTION SHEET
FR 1180 (SW QUADRANT)
SHEET 2 OF 2

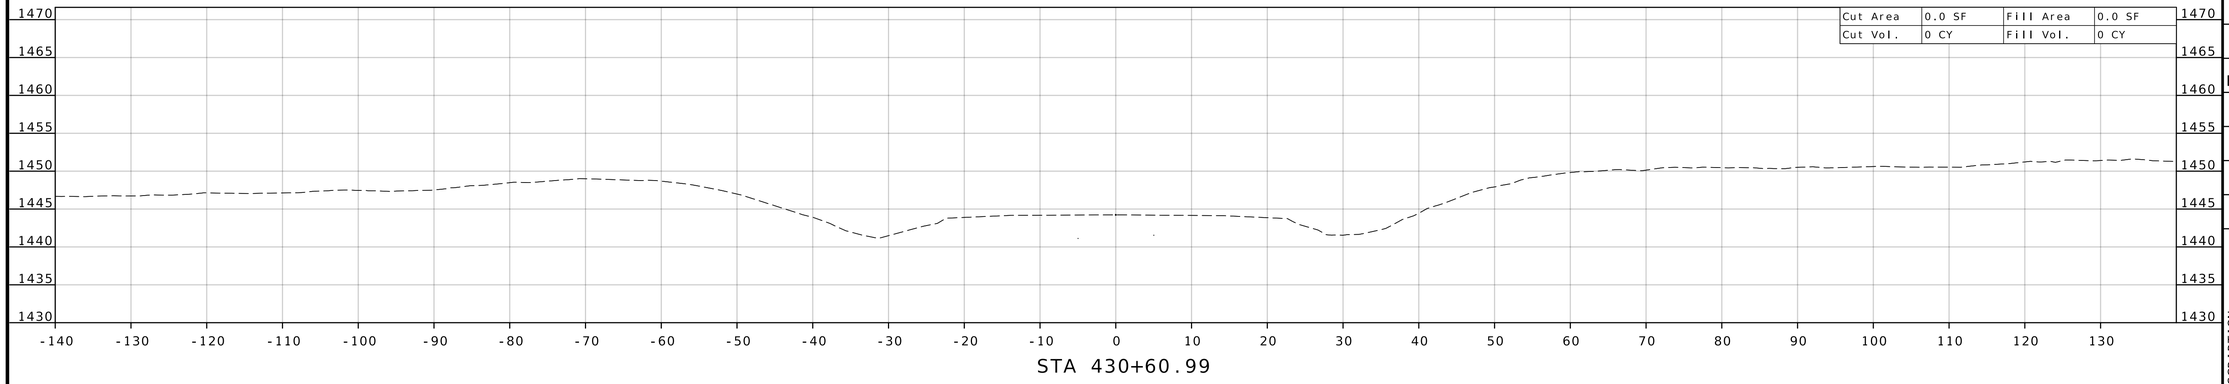

STA 430+60.99

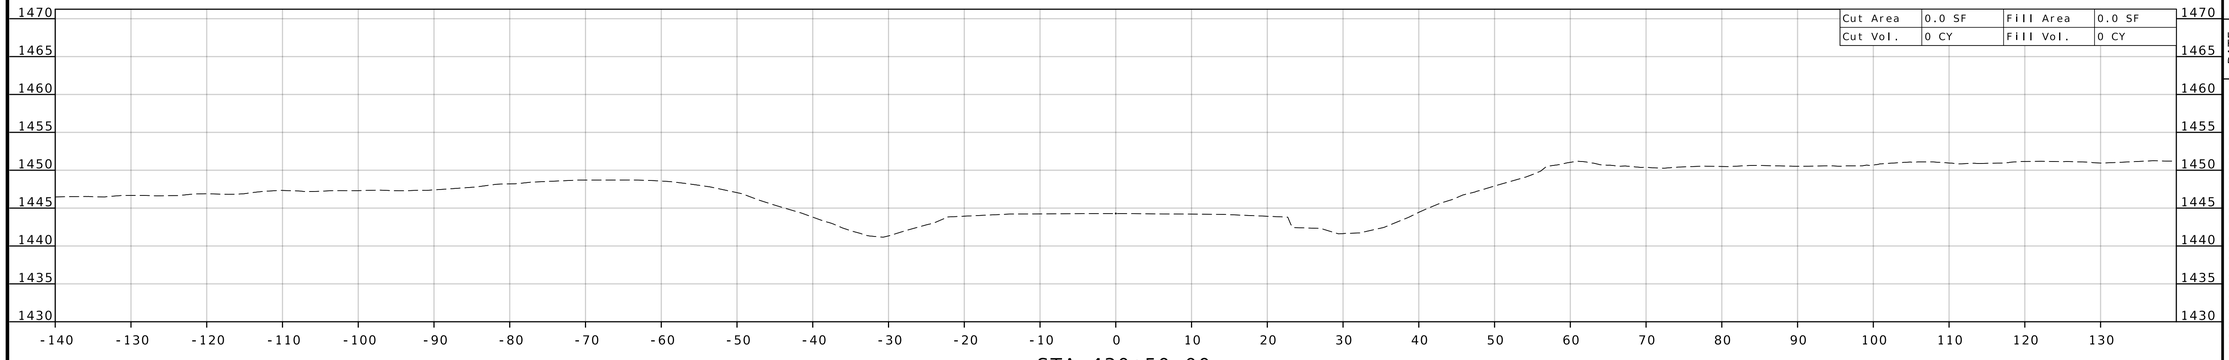

STA 430+50.00

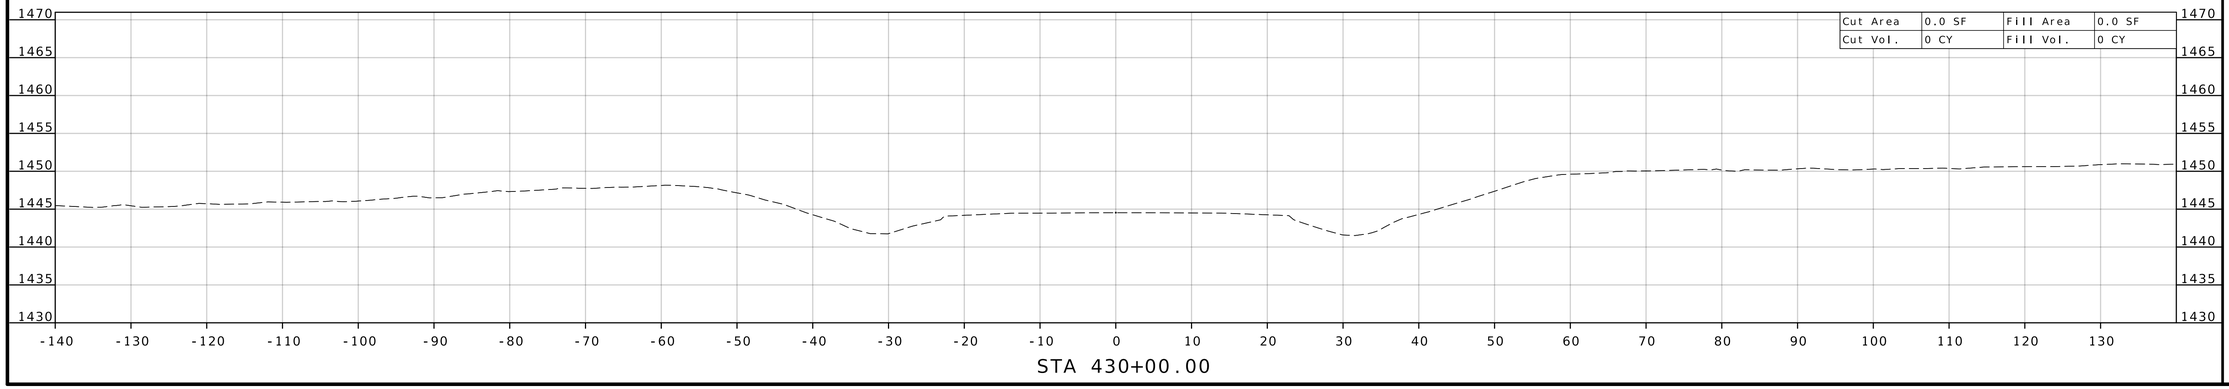

STA 430+00.00

STATE OF MISSOURI
DARRELL RAY COOK
NUMBER PE-2005000971
PROFESSIONAL ENGINEER

Darrell R Cook
07/27/2026 20:12:59
DARRELL RAY COOK - CIVIL
MO-PE-2005000971

DATE PREPARED
5/27/2026

ROUTE	STATE
60	MO
DISTRICT	SHEET NO.
SW	113

COUNTY
BARRY / LAWRENCE

JOB NO.
JSR0021

CONTRACT ID.

PROJECT NO.


BRIDGE NO.


DESCRIPTION	DATE


MISSOURI HIGHWAYS AND TRANSPORTATION COMMISSION

105 WEST CAPITOL
JEFFERSON CITY, MO 65102
1-888-ASK-MODOT (1-888-275-6636)

CROSS SECTION SHEETS
ROUTE 60 / FR 1200
SHEET 1 OF 19

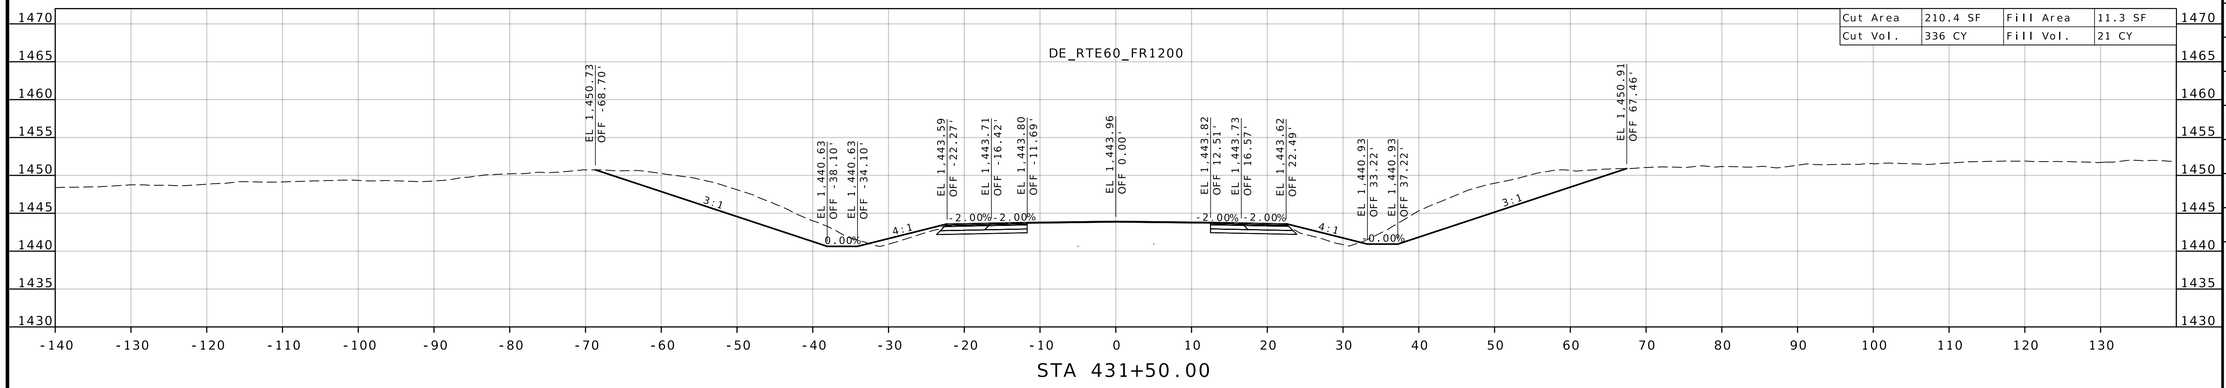

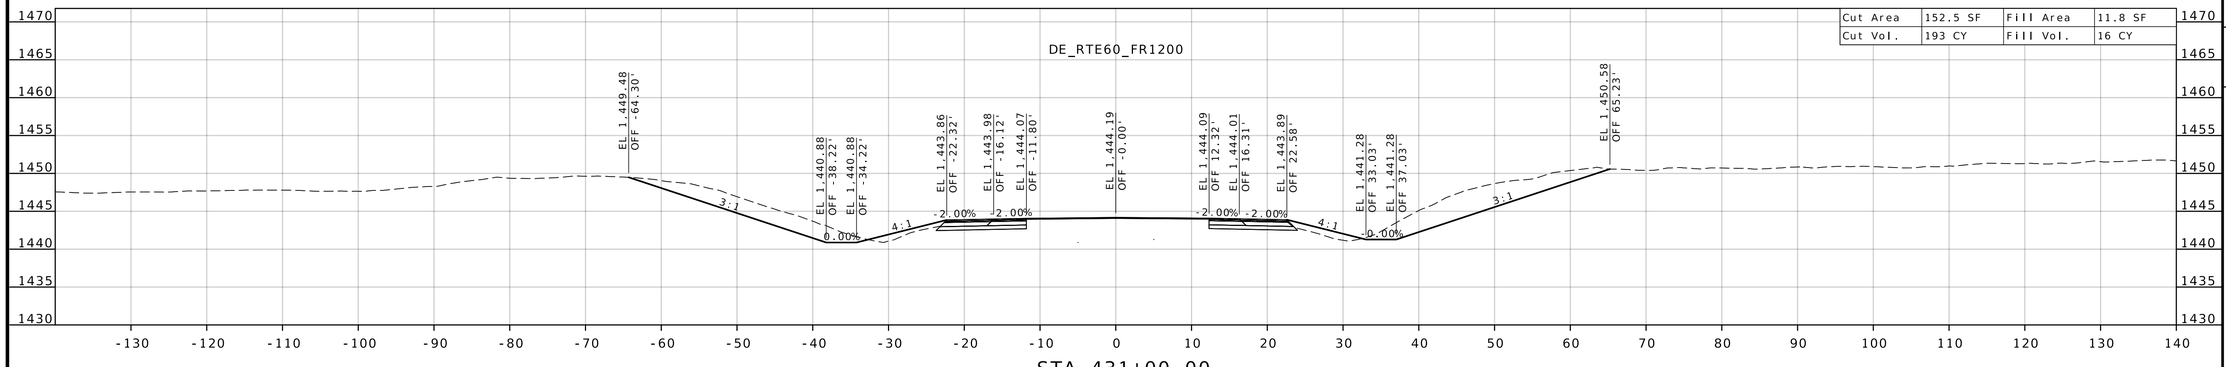

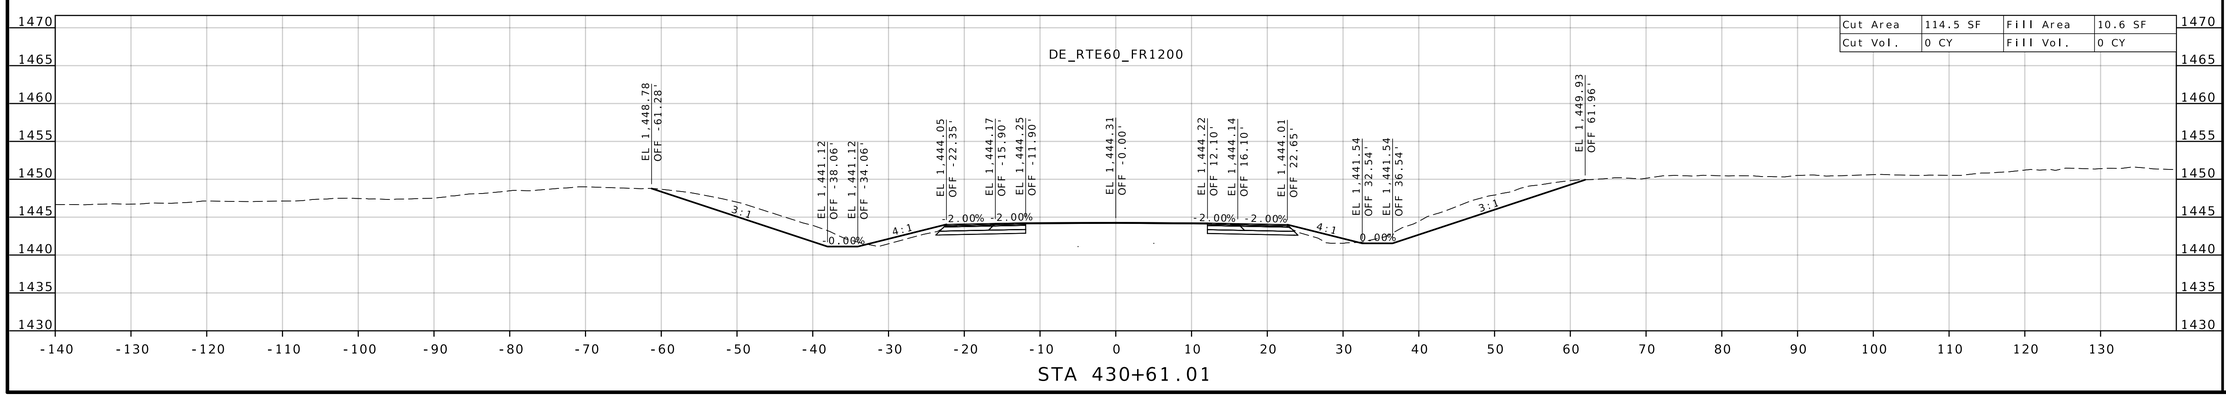

STATE OF MISSOURI
DARRELL RAY COOK
NUMBER PE-2005000971
PROFESSIONAL ENGINEER

Darrell R Cook
07/27/2026 20:13:01
DARRELL RAY COOK - CIVIL
MO-PE-2005000971

DATE PREPARED
5/27/2026

ROUTE	STATE
60	MO
DISTRICT	SHEET NO.
SW	114

COUNTY
BARRY/LAWRENCE

JOB NO.
JSR0021

CONTRACT ID.

PROJECT NO.

BRIDGE NO.


DESCRIPTION


DATE


MISSOURI HIGHWAYS AND TRANSPORTATION COMMISSION

105 WEST CAPITOL
JEFFERSON CITY, MO 65102
1-888-ASK-MODOT (1-888-275-6636)

CROSS SECTION SHEETS
ROUTE 60 / FR 1200
SHEET 2 OF 19

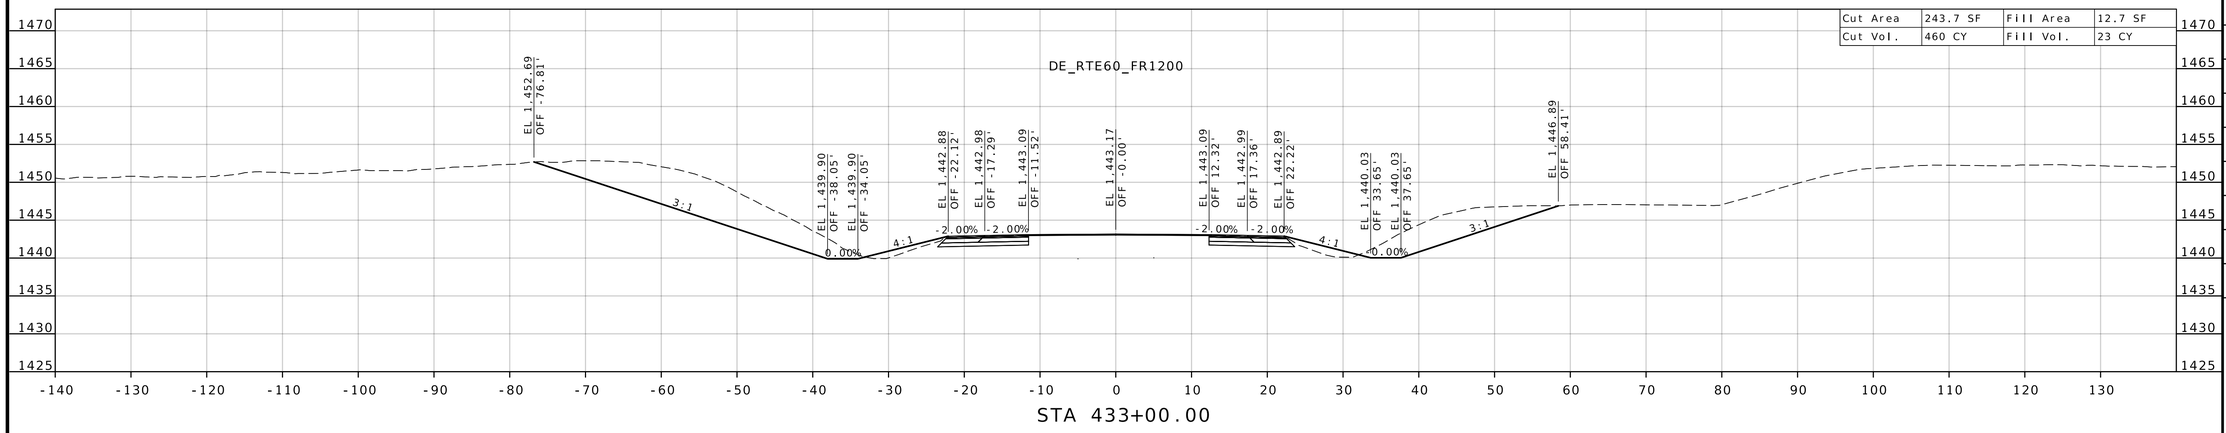

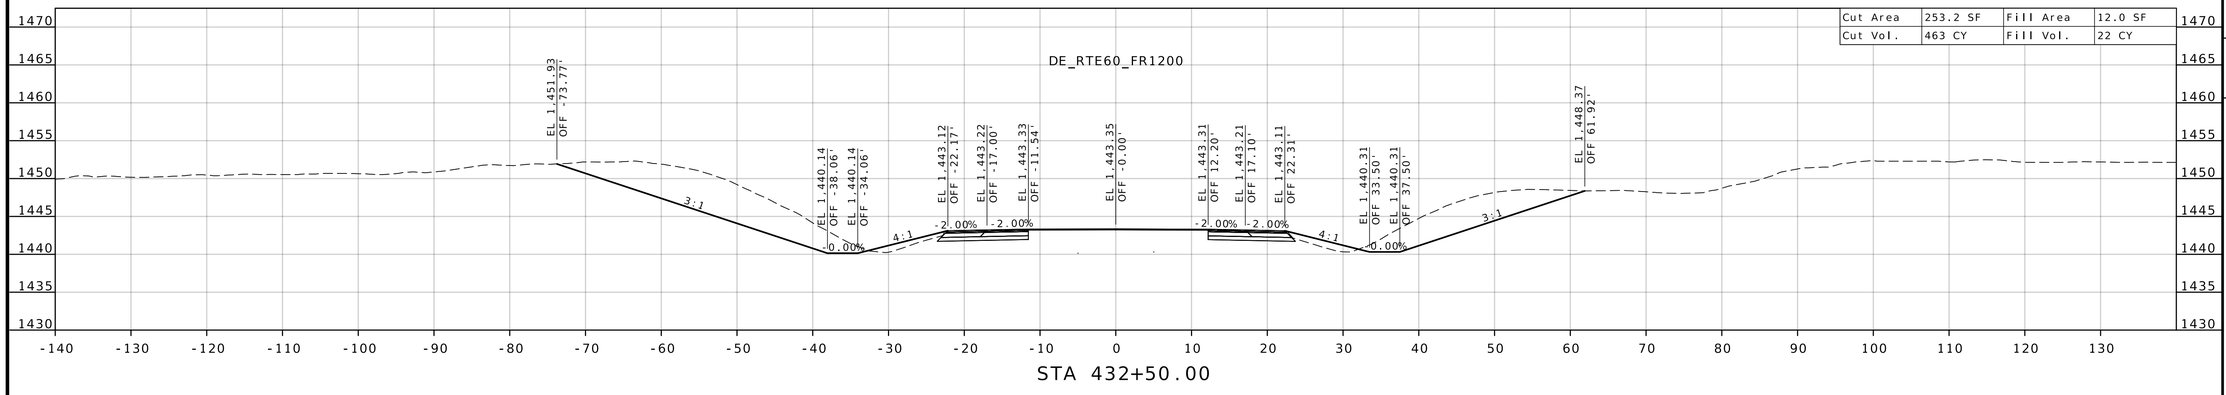

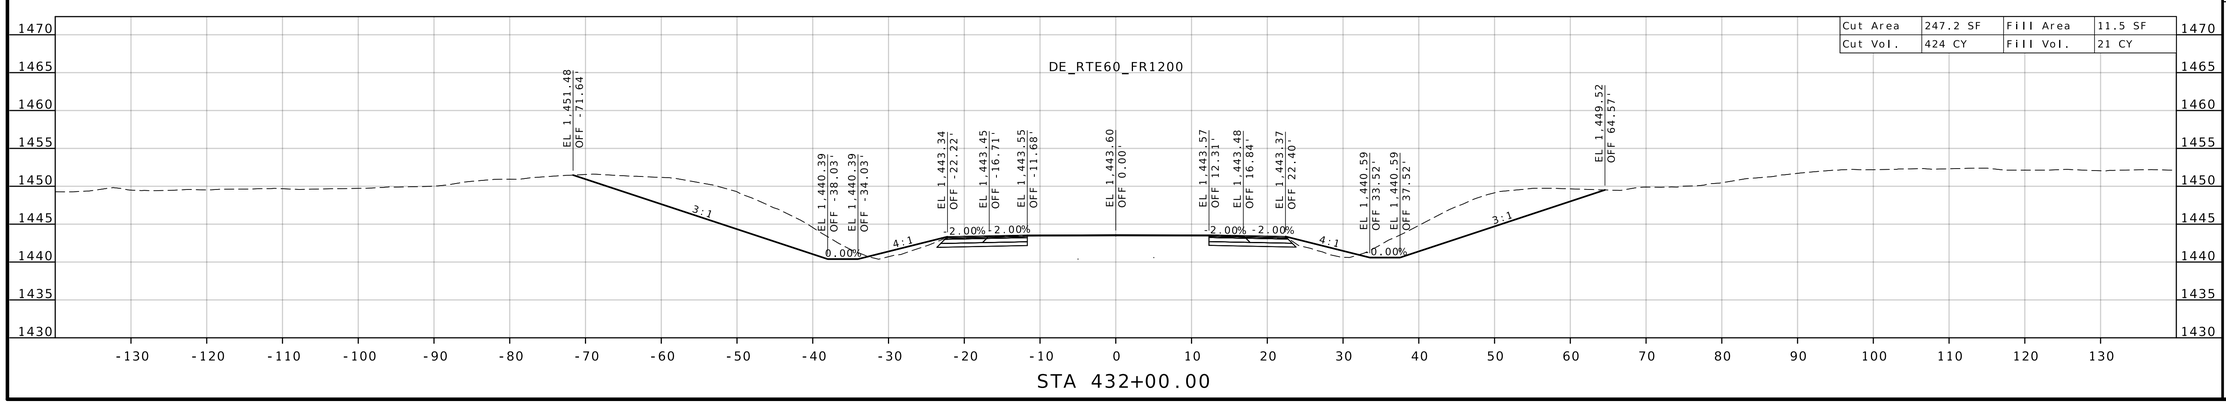

STATE OF MISSOURI
DARRELL RAY COOK
NUMBER PE-2005000971
PROFESSIONAL ENGINEER

Darrell R Cook
07/27/2026 20:13:01
DARRELL RAY COOK - CIVIL
MO-PE-2005000971

DATE PREPARED
5/27/2026

ROUTE	STATE
60	MO
DISTRICT	SHEET NO.
SW	115

COUNTY
BARRY / LAWRENCE

JOB NO.
JSR0021

CONTRACT ID.

PROJECT NO.


BRIDGE NO.

DESCRIPTION	DATE

MISSOURI HIGHWAYS AND TRANSPORTATION COMMISSION

105 WEST CAPITOL
JEFFERSON CITY, MO 65102
1-888-ASK-MODOT (1-888-275-6636)

CROSS SECTION SHEETS
ROUTE 60 / FR 1200
SHEET 3 OF 19

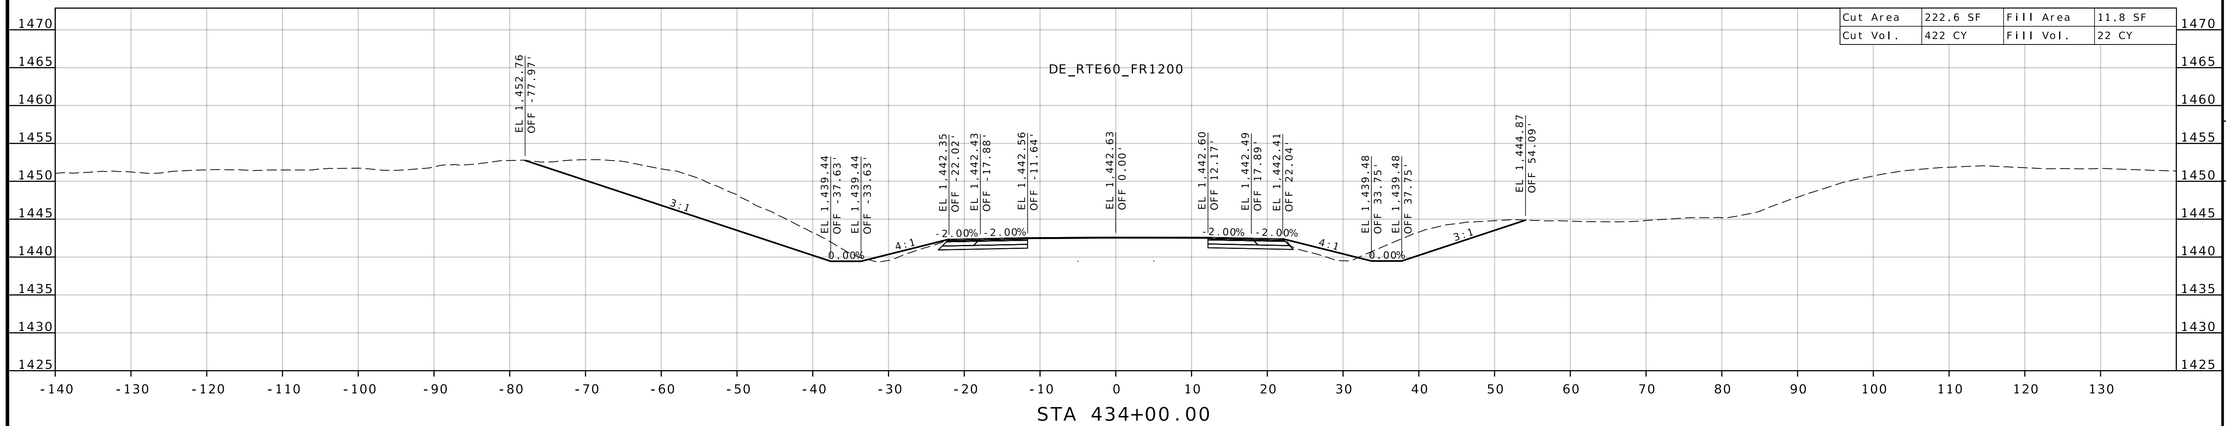

STATE OF MISSOURI
DARRELL RAY COOK
NUMBER PE-2005000971
PROFESSIONAL ENGINEER

Darrell R Cook
07/27/2026 20:13:01
DARRELL RAY COOK - CIVIL
MO-PE-2005000971

DATE PREPARED
5/27/2026

ROUTE	STATE
60	MO
DISTRICT	SHEET NO.
SW	116

COUNTY
BARRY / LAWRENCE

JOB NO.
JSR0021

CONTRACT ID.

PROJECT NO.


BRIDGE NO.


DESCRIPTION	DATE


MISSOURI HIGHWAYS AND TRANSPORTATION COMMISSION

105 WEST CAPITOL
JEFFERSON CITY, MO 65102
1-888-ASK-MODOT (1-888-275-6636)

CROSS SECTION SHEETS
ROUTE 60 / FR 1200
SHEET 4 OF 19

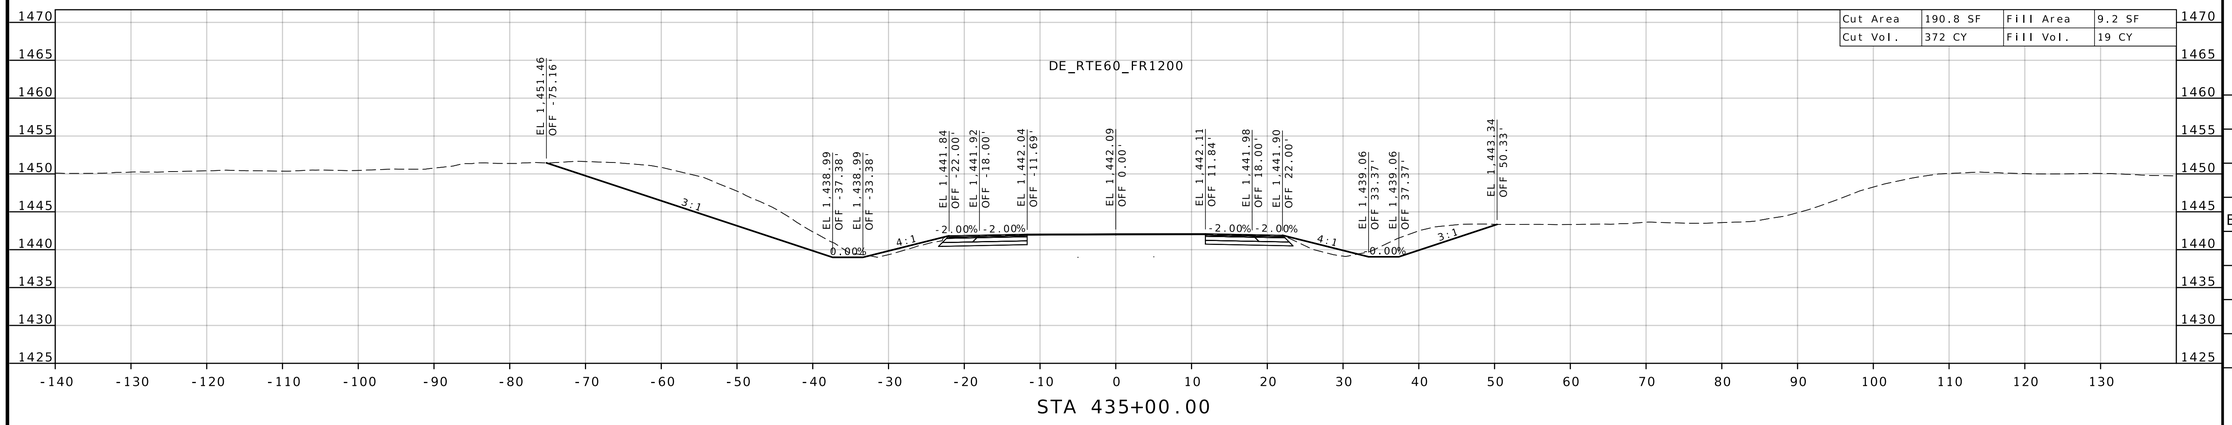

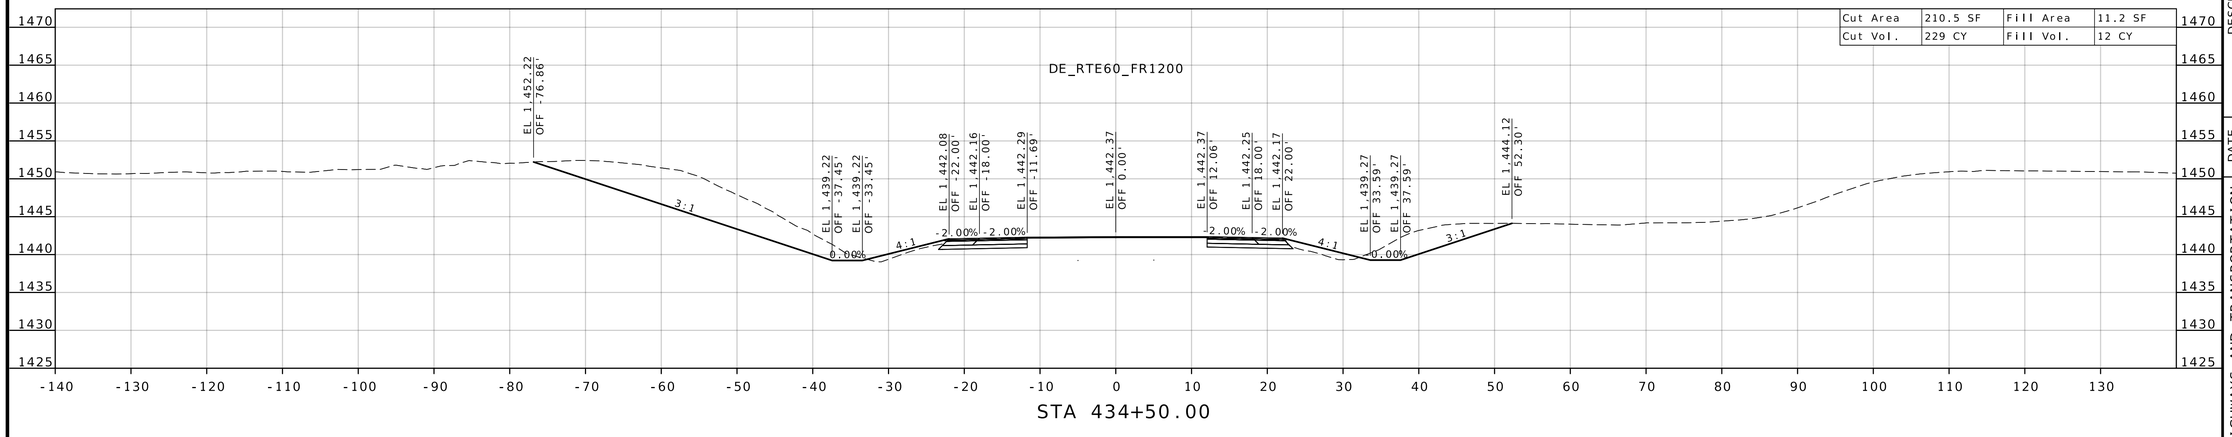

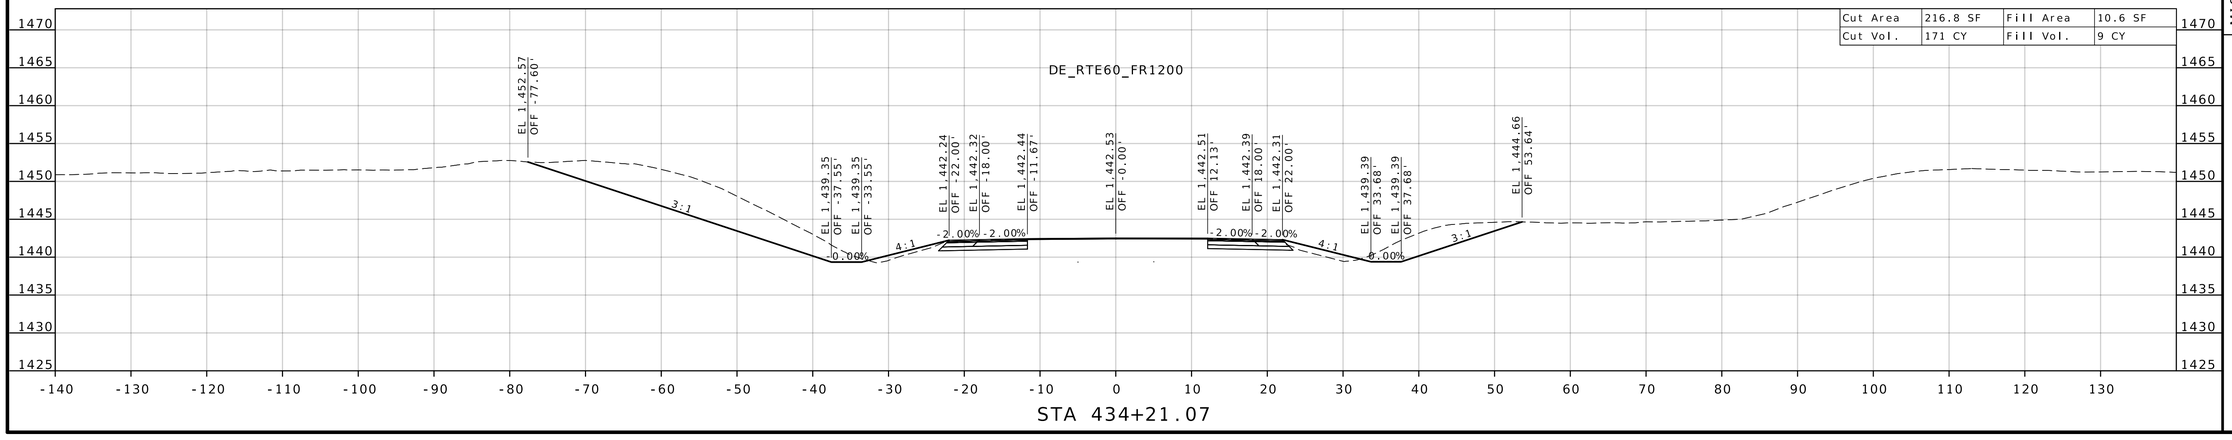

STATE OF MISSOURI
DARRELL RAY COOK
NUMBER PE-2005000971
PROFESSIONAL ENGINEER

Darrell R Cook
07/27/2026 20:13:02
DARRELL RAY COOK - CIVIL
MO-PE-2005000971

DATE PREPARED
5/27/2026

ROUTE	STATE
60	MO
DISTRICT	SHEET NO.
SW	117

COUNTY
BARRY / LAWRENCE

JOB NO.
JSR0021

CONTRACT ID.

PROJECT NO.


BRIDGE NO.


DESCRIPTION	DATE


MISSOURI HIGHWAYS AND TRANSPORTATION COMMISSION

105 WEST CAPITOL
JEFFERSON CITY, MO 65102
1-888-ASK-MODOT (1-888-275-6636)

CROSS SECTION SHEETS
ROUTE 60 / FR 1200
SHEET 5 OF 19

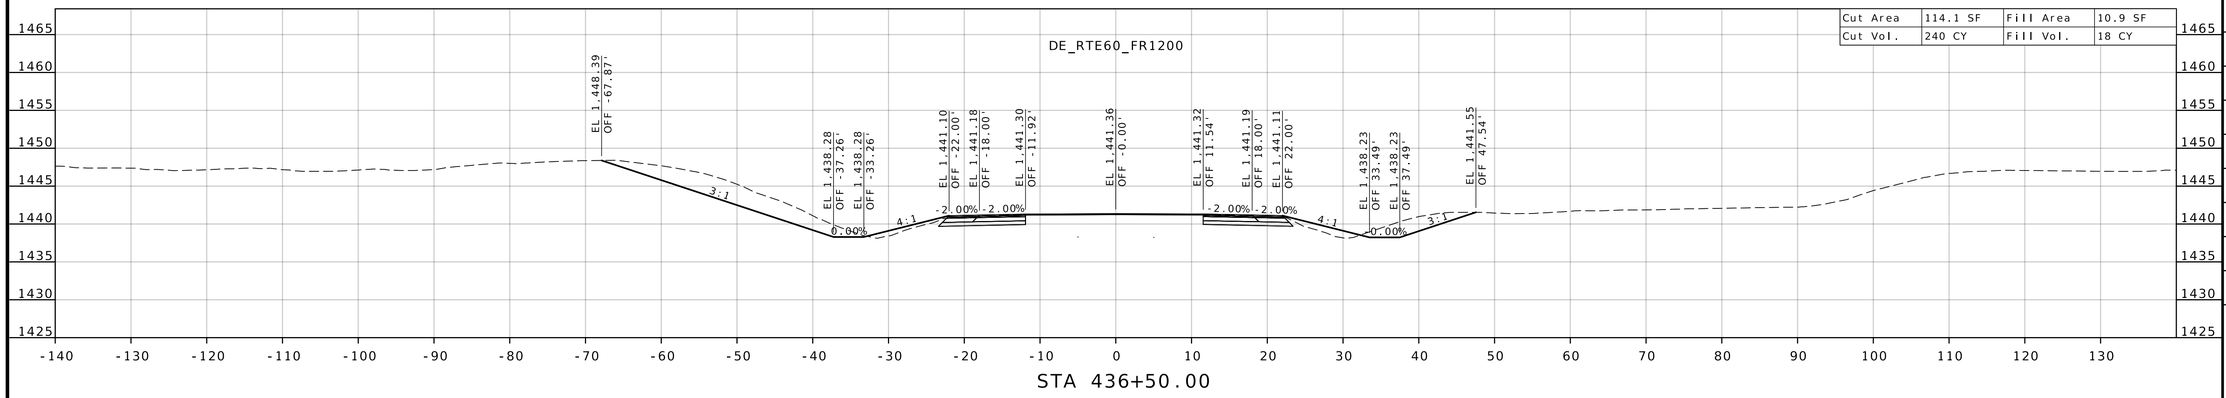

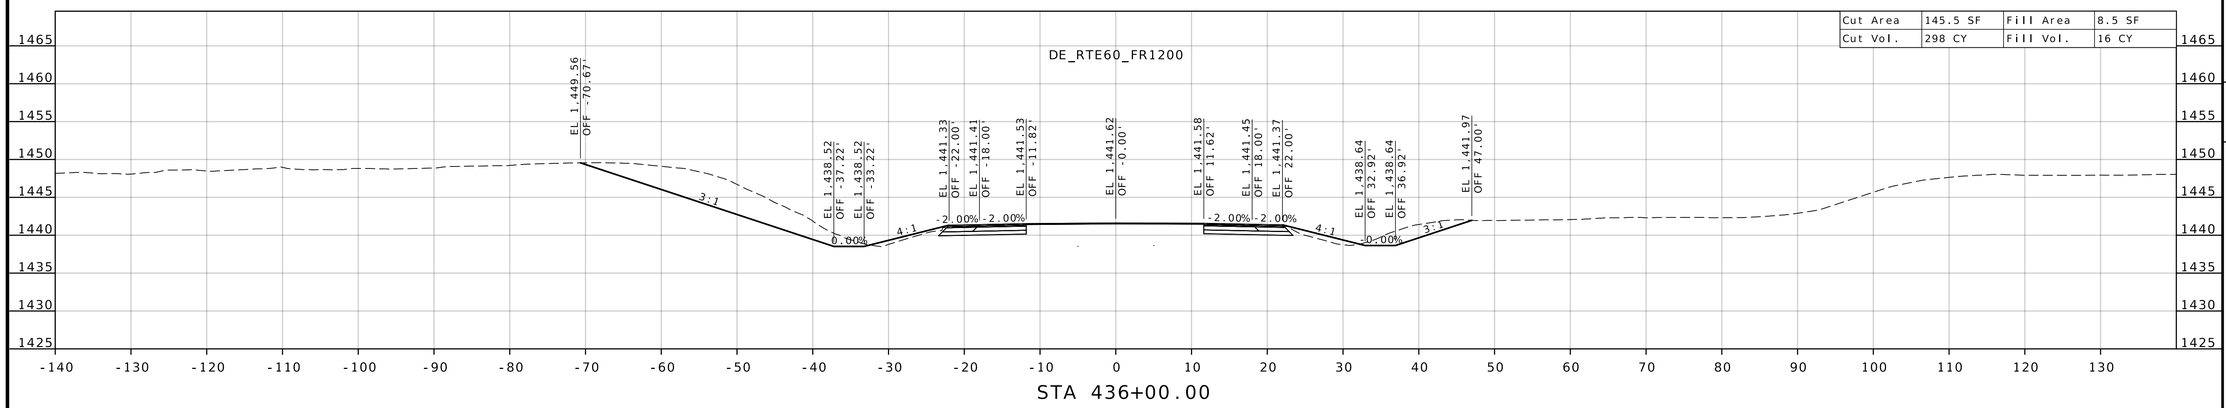

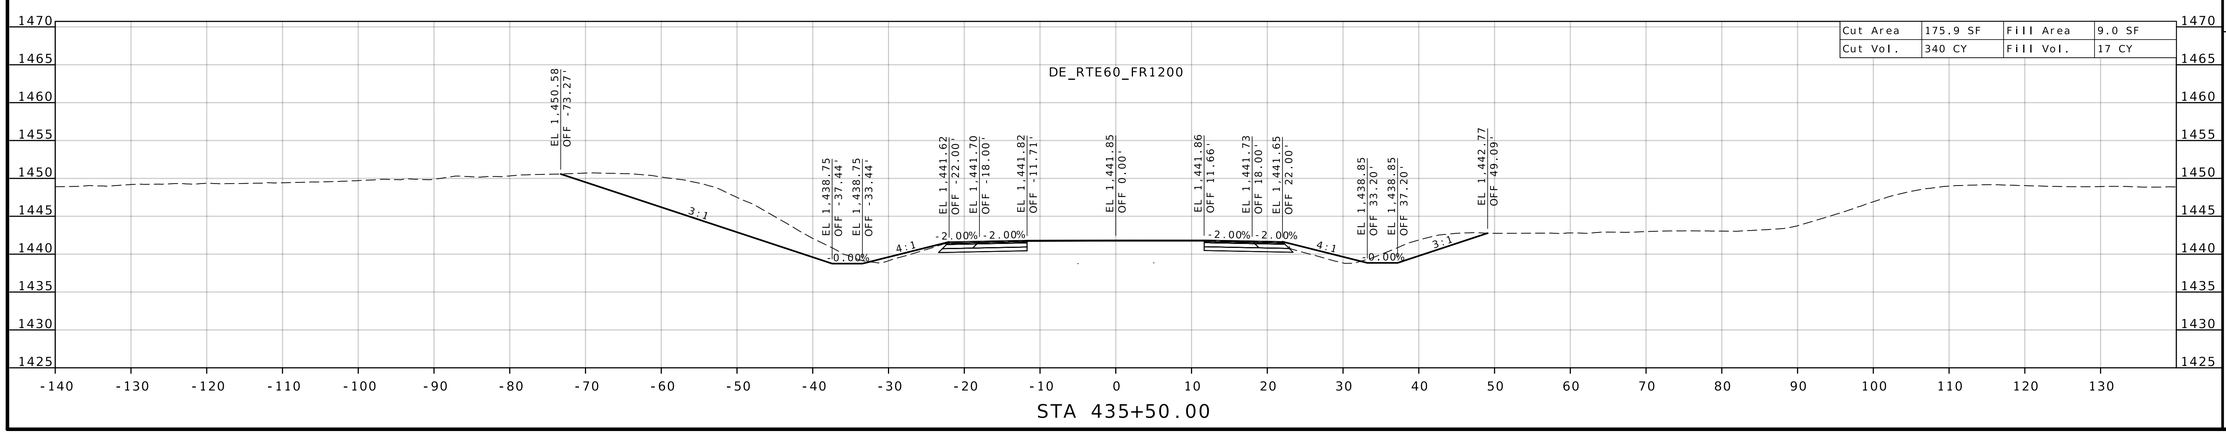

STATE OF MISSOURI
DARRELL RAY COOK
NUMBER PE-2005000971
PROFESSIONAL ENGINEER

Darrell R Cook
07/27/2026 20:13:02
DARRELL RAY COOK - CIVIL
MO-PE-2005000971

DATE PREPARED
5/27/2026

ROUTE	STATE
60	MO
DISTRICT	SHEET NO.
SW	118

COUNTY
BARRY / LAWRENCE

JOB NO.
JSR0021

CONTRACT ID.

PROJECT NO.


BRIDGE NO.


DESCRIPTION	DATE


MISSOURI HIGHWAYS AND TRANSPORTATION COMMISSION

105 WEST CAPITOL
JEFFERSON CITY, MO 65102
1-888-ASK-MODOT (1-888-275-6636)

CROSS SECTION SHEETS
ROUTE 60 / FR 1200
SHEET 6 OF 19

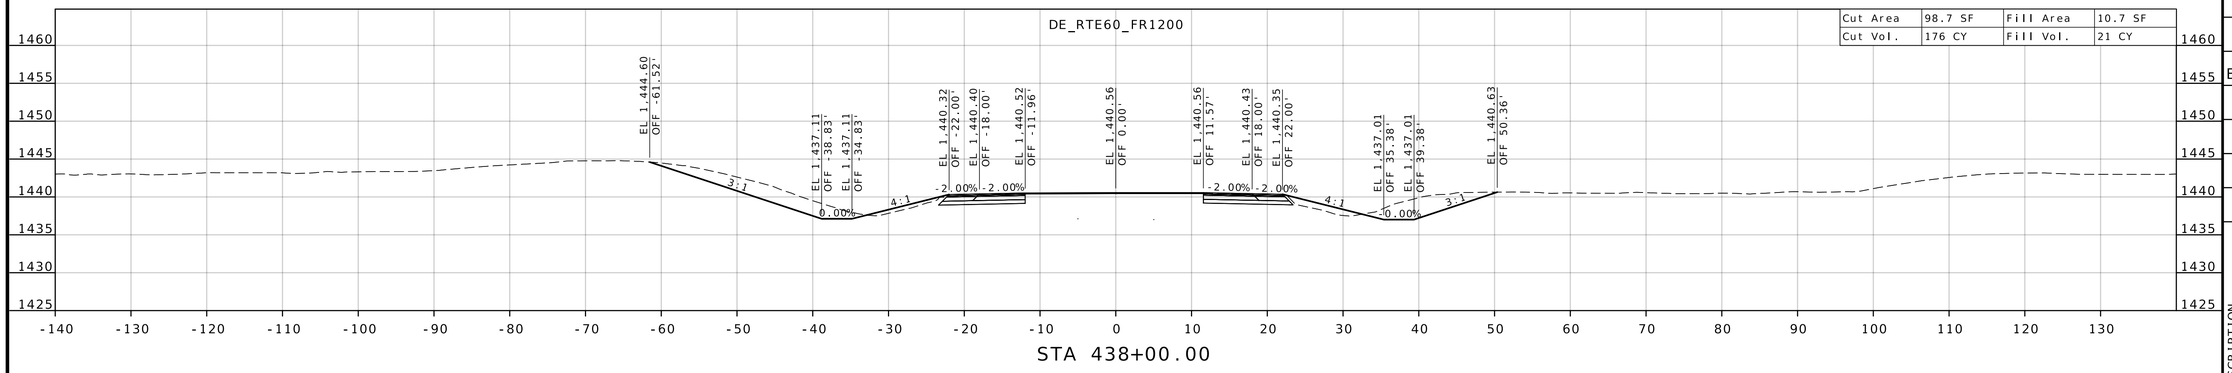

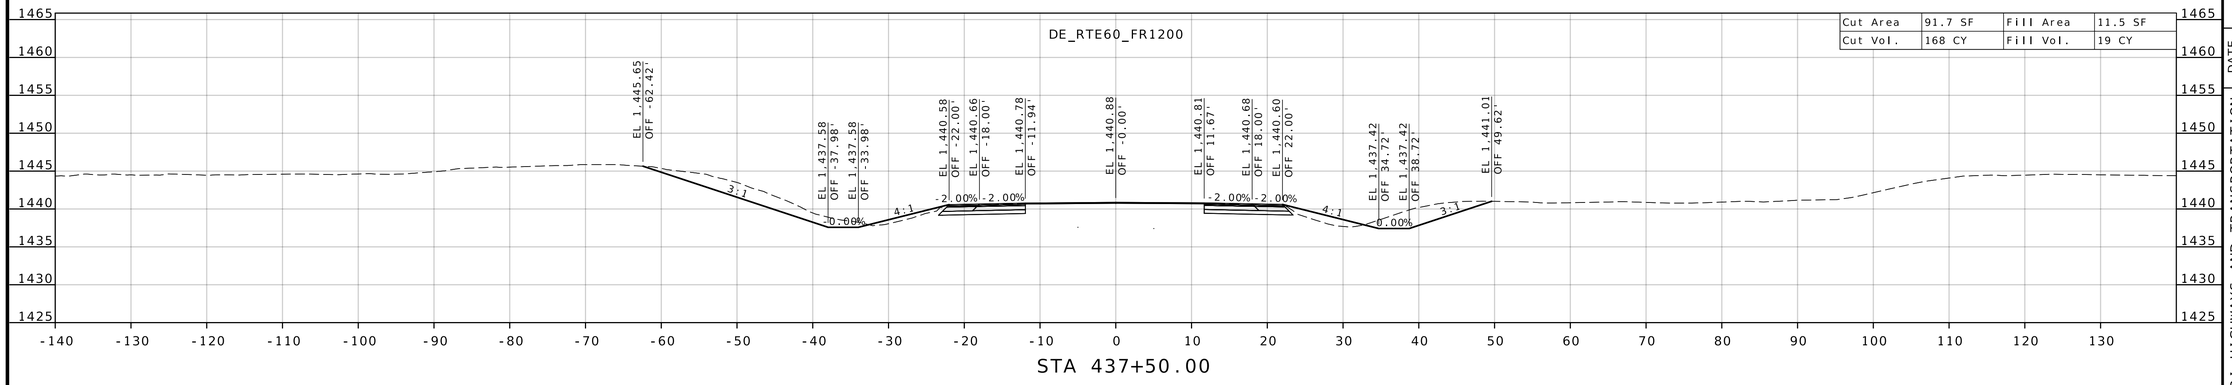

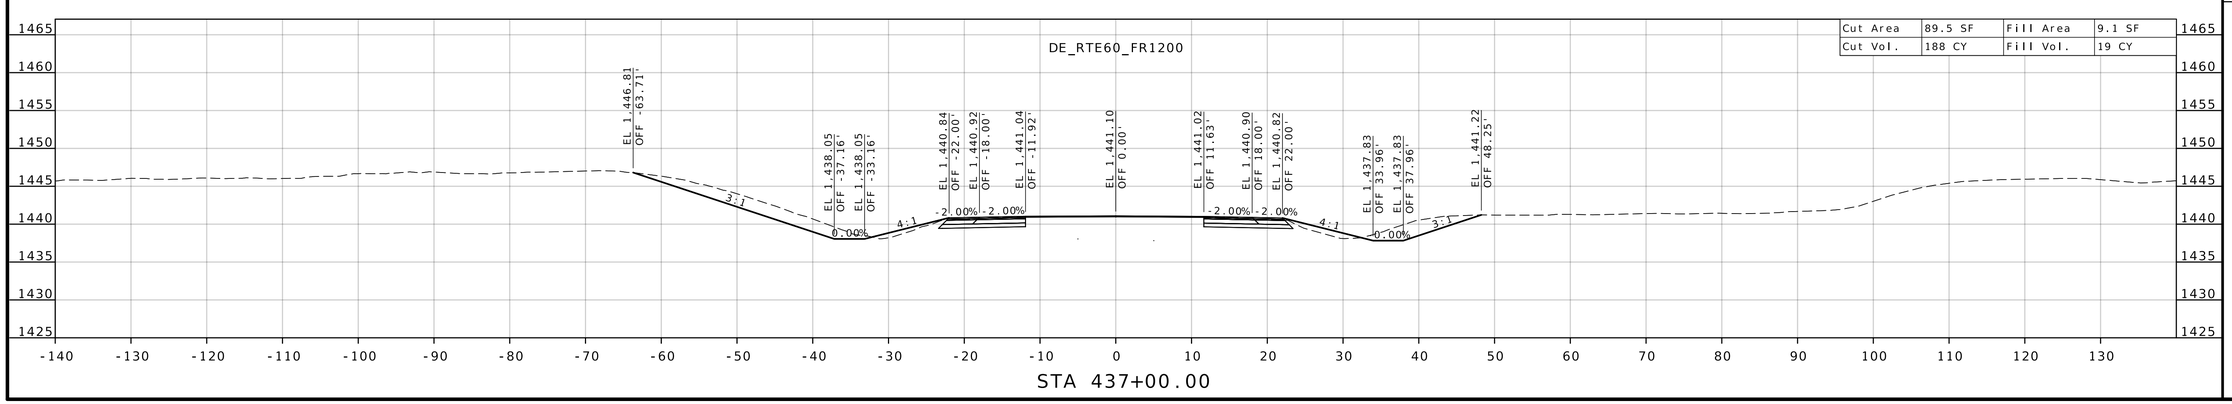

STATE OF MISSOURI
DARRELL RAY COOK
NUMBER PE-2005000971
PROFESSIONAL ENGINEER
Darrell R Cook
07/27/2026 20:13:02
DARRELL RAY COOK - CIVIL
MO-PE-2005000971

DATE PREPARED
5/27/2026

ROUTE	STATE
60	MO
DISTRICT	SHEET NO.
SW	119

COUNTY
BARRY/LAWRENCE

JOB NO.
JSR0021

CONTRACT ID.


PROJECT NO.


BRIDGE NO.


DESCRIPTION	DATE

MISSOURI HIGHWAYS AND TRANSPORTATION COMMISSION
105 WEST CAPITOL
JEFFERSON CITY, MO 65102
1-888-ASK-MODOT (1-888-275-6636)

CROSS SECTION SHEETS
ROUTE 60 / FR 1200
SHEET 7 OF 19

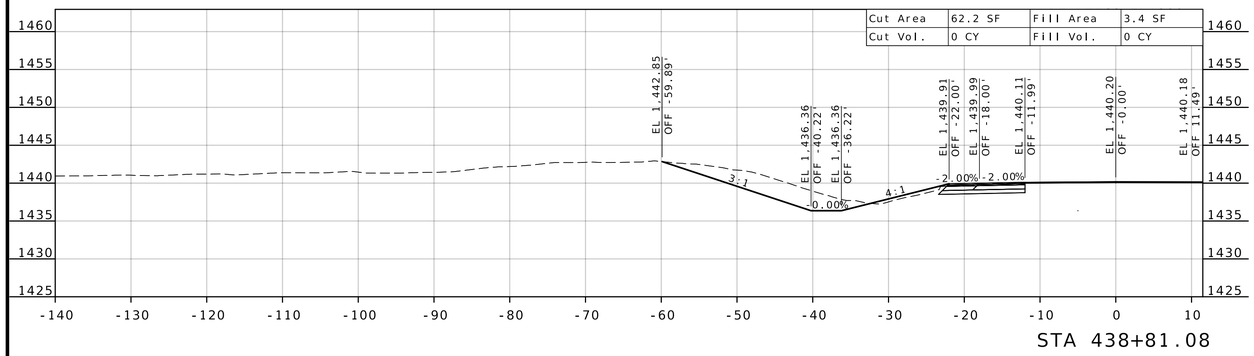

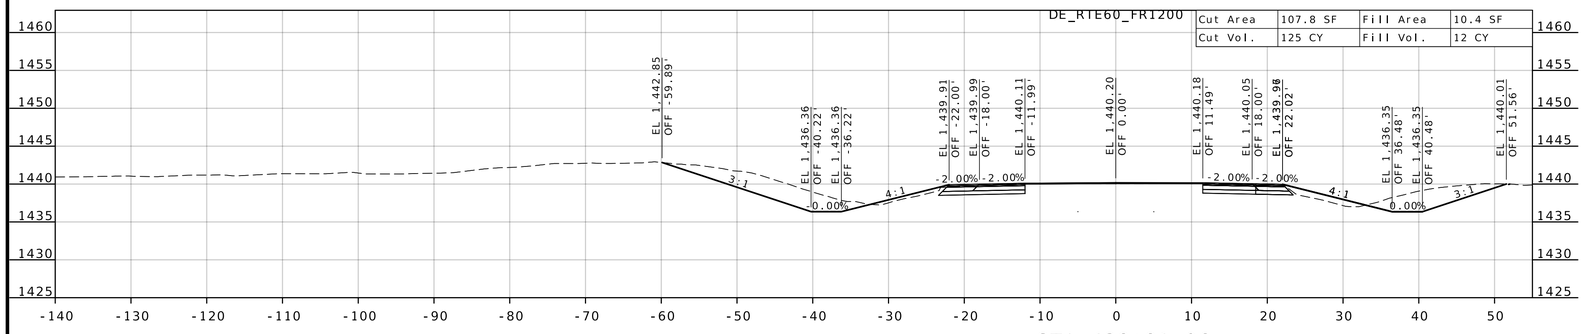

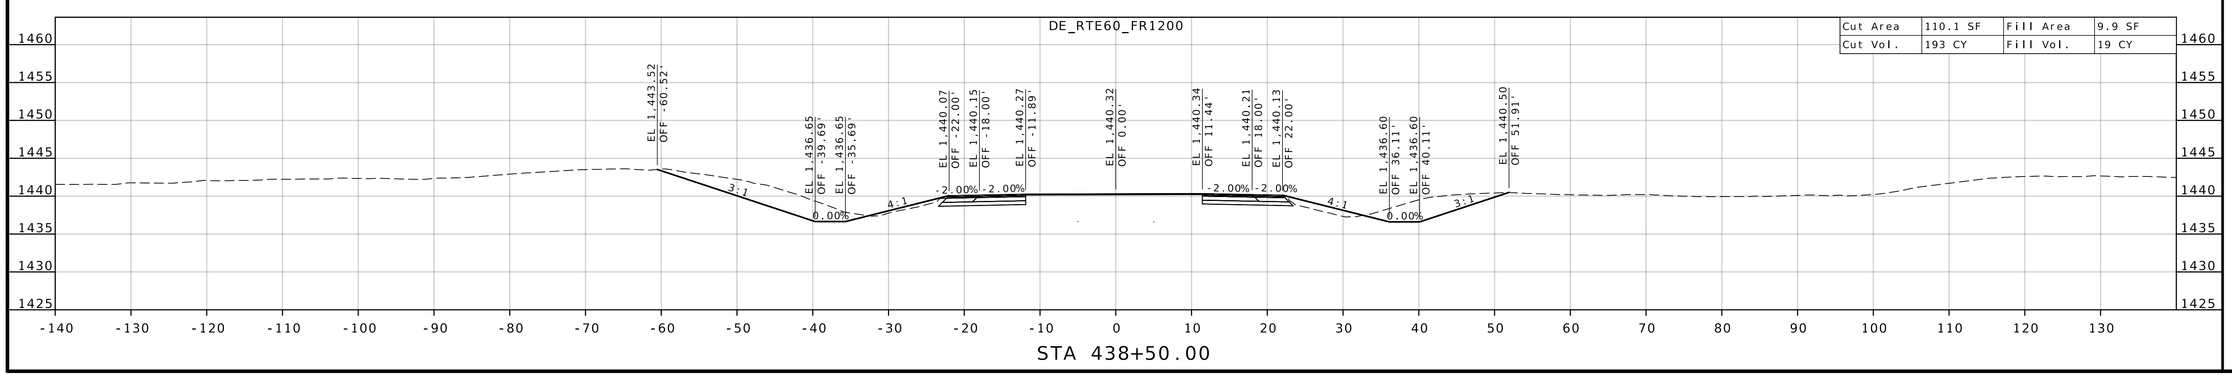

STATE OF MISSOURI
DARRELL RAY COOK
NUMBER PE-2005000971
PROFESSIONAL ENGINEER

Darrell R Cook
07/27/2026 20:13:02
DARRELL RAY COOK - CIVIL
MO-PE-2005000971

DATE PREPARED
5/27/2026

ROUTE	STATE
60	MO
DISTRICT	SHEET NO.
SW	120

COUNTY
BARRY/LAWRENCE

JOB NO.
JSR0021

CONTRACT ID.

PROJECT NO.


BRIDGE NO.

DESCRIPTION	DATE


MISSOURI HIGHWAYS AND TRANSPORTATION COMMISSION

105 WEST CAPITOL
JEFFERSON CITY, MO 65102
1-888-ASK-MODOT (1-888-275-6636)


CROSS SECTION SHEETS
ROUTE 60 / FR 1200
SHEET 8 OF 19

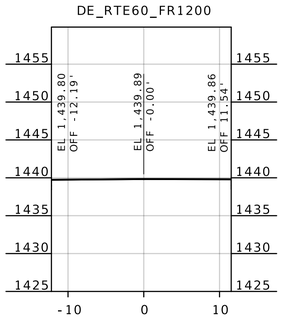


STA 439+43.85

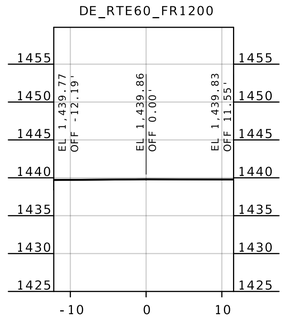


STA 439+50.00

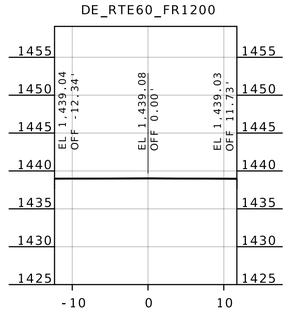


STA 441+04.99

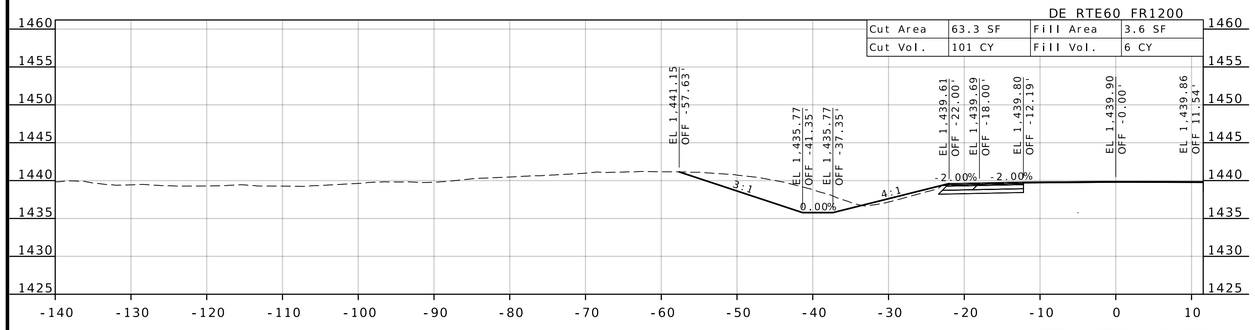


STA 439+43.83

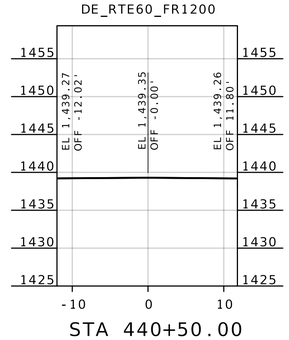

STA 440+50.00

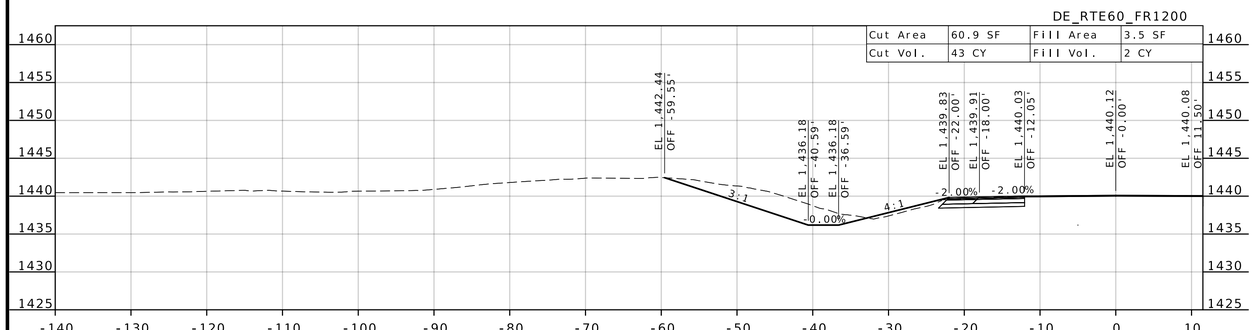

STA 439+00.00

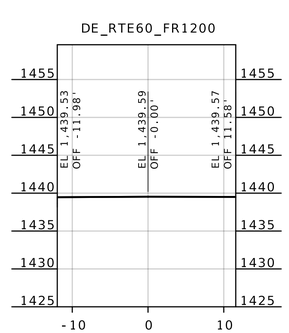

STA 440+00.00

STATE OF MISSOURI
DARRELL RAY COOK
NUMBER PE-2005000971
PROFESSIONAL ENGINEER

Darrell R Cook

07/27/2026 20:13:02
DARRELL RAY COOK - CIVIL
MO-PE-2005000971

DATE PREPARED
5/27/2026

ROUTE	STATE
60	MO
DISTRICT	SHEET NO.
SW	121

COUNTY
BARRY/LAWRENCE

JOB NO.
JSR0021

CONTRACT ID.

PROJECT NO.

BRIDGE NO.


DATE	DESCRIPTION

MISSOURI HIGHWAYS AND TRANSPORTATION COMMISSION

105 WEST CAPITOL
JEFFERSON CITY, MO 65102
1-888-ASK-MODOT (1-888-275-6636)


CROSS SECTION SHEETS
ROUTE 60 / FR 1200
SHEET 9 OF 19

DE_RTE60_FR1200

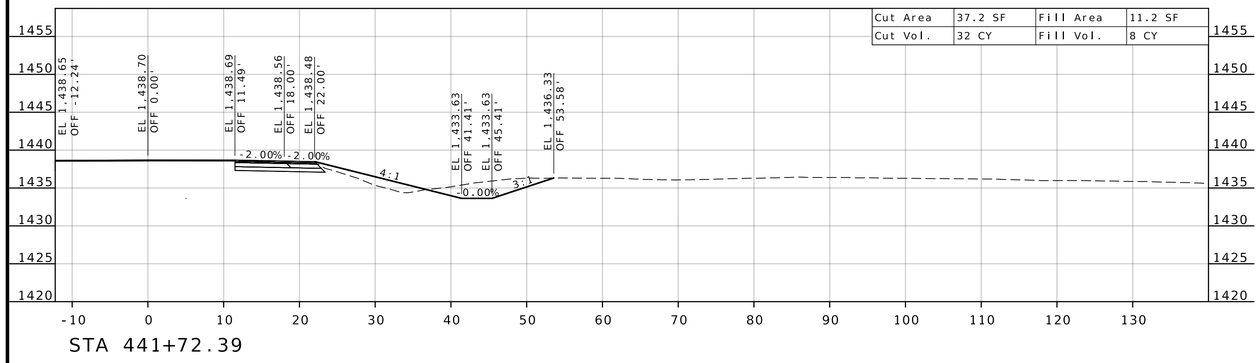


STA 441+72.39

DE_RTE60_FR1200

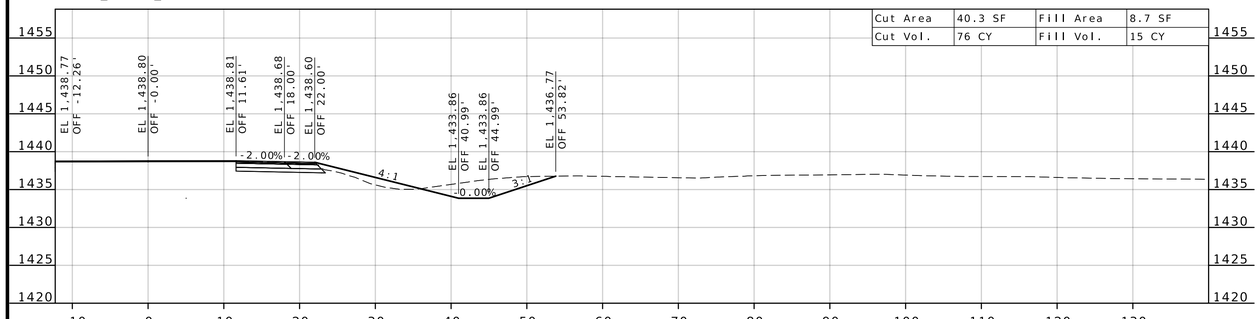

STA 441+50.00

DE_RTE60_FR1200

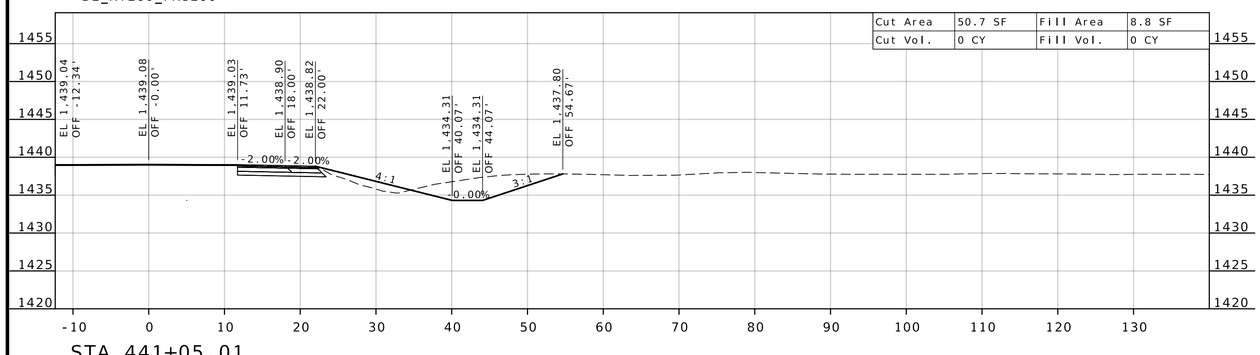

STA 441+05.01

STATE OF MISSOURI
DARRELL RAY COOK
NUMBER PE-2005000971
PROFESSIONAL ENGINEER
Darrell R Cook
07/27/2026 20:12:59
DARRELL RAY COOK - CIVIL
MO-PE-2005000971

DATE PREPARED
5/27/2026

ROUTE	STATE
60	MO
DISTRICT	SHEET NO.
SW	122

COUNTY
BARRY/LAWRENCE

JOB NO.
JSR0021

CONTRACT ID.

PROJECT NO.


BRIDGE NO.

DESCRIPTION	DATE

MISSOURI HIGHWAYS AND TRANSPORTATION COMMISSION
105 WEST CAPITOL
JEFFERSON CITY, MO 65102
1-888-ASK-MODOT (1-888-275-6636)


CROSS SECTION SHEETS
ROUTE 60 / FR 1200
SHEET 10 OF 19

DE_RTE60_FR1200

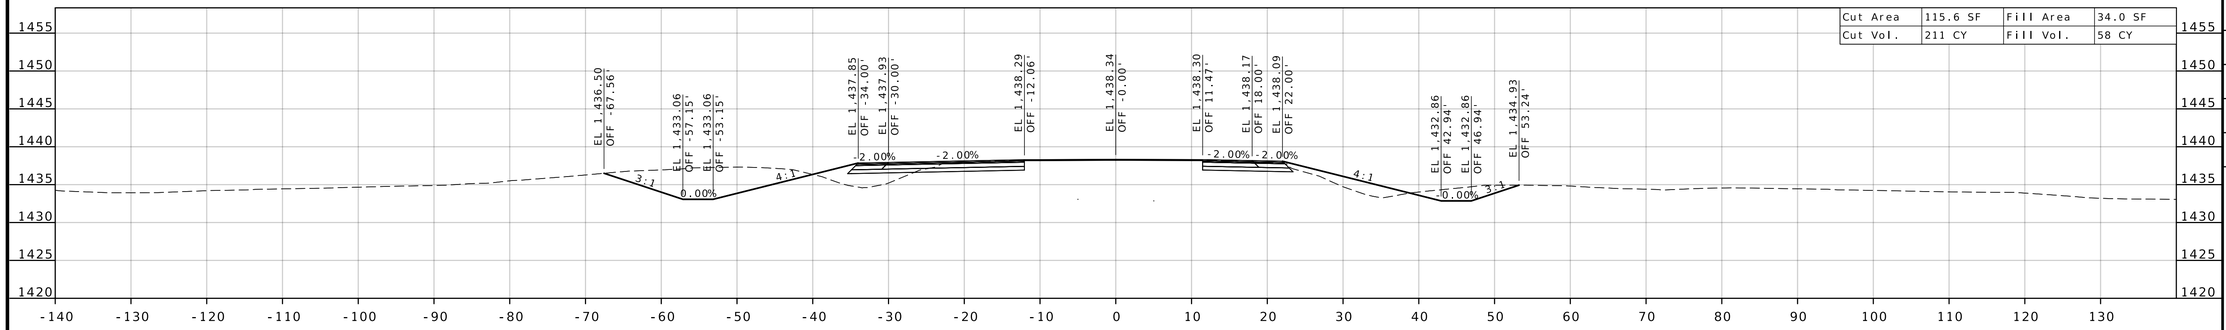


STA 442+50.00

DE_RTE60_FR1200

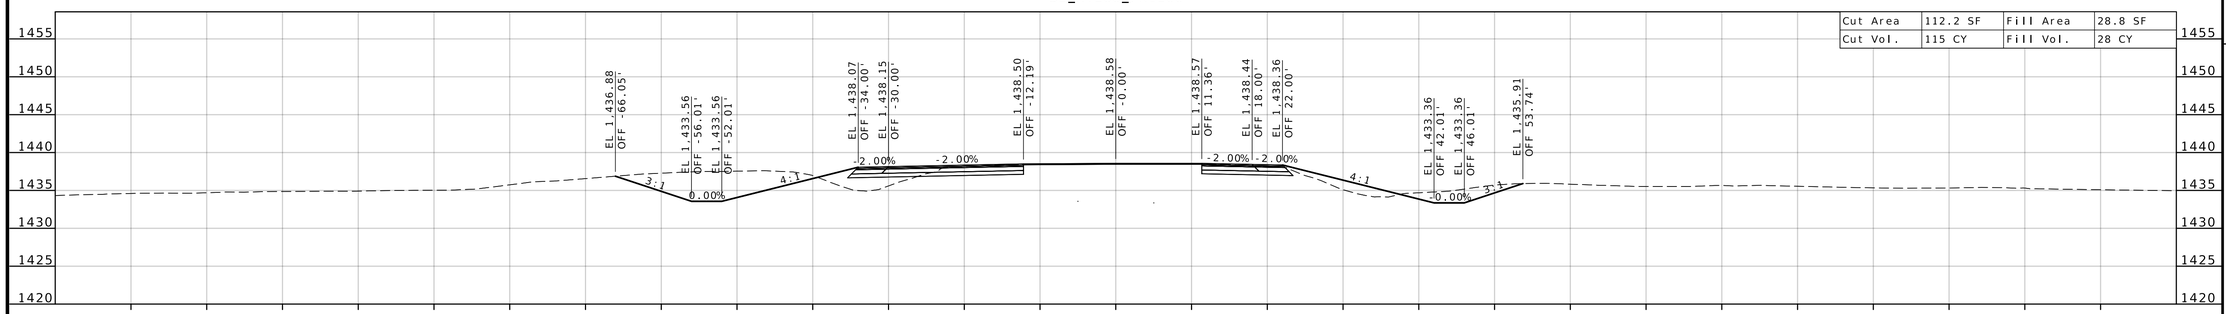

STA 442+00.00

DE_RTE60_FR1200

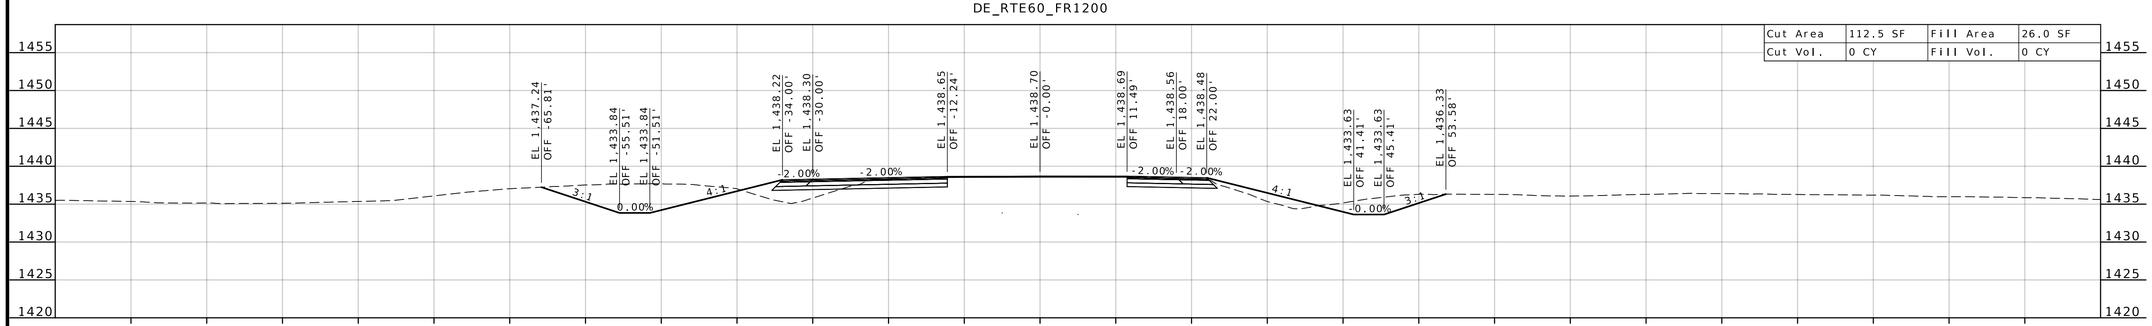

STA 441+72.41

STATE OF MISSOURI
DARRELL RAY COOK
NUMBER PE-2005000971
PROFESSIONAL ENGINEER

Darrell R Cook
07/27/2026 20:13:00
DARRELL RAY COOK - CIVIL
MO-PE-2005000971

DATE PREPARED
5/27/2026

ROUTE	STATE
60	MO
DISTRICT	SHEET NO.
SW	123

COUNTY
BARRY/LAWRENCE

JOB NO.
JSR0021

CONTRACT ID.

PROJECT NO.

BRIDGE NO.


DESCRIPTION	DATE

MISSOURI HIGHWAYS AND TRANSPORTATION COMMISSION

105 WEST CAPITOL
JEFFERSON CITY, MO 65102
1-888-ASK-MODOT (1-888-275-6636)


CROSS SECTION SHEETS
ROUTE 60 / FR 1200
SHEET 11 OF 19

DE_RTE60_FR1200

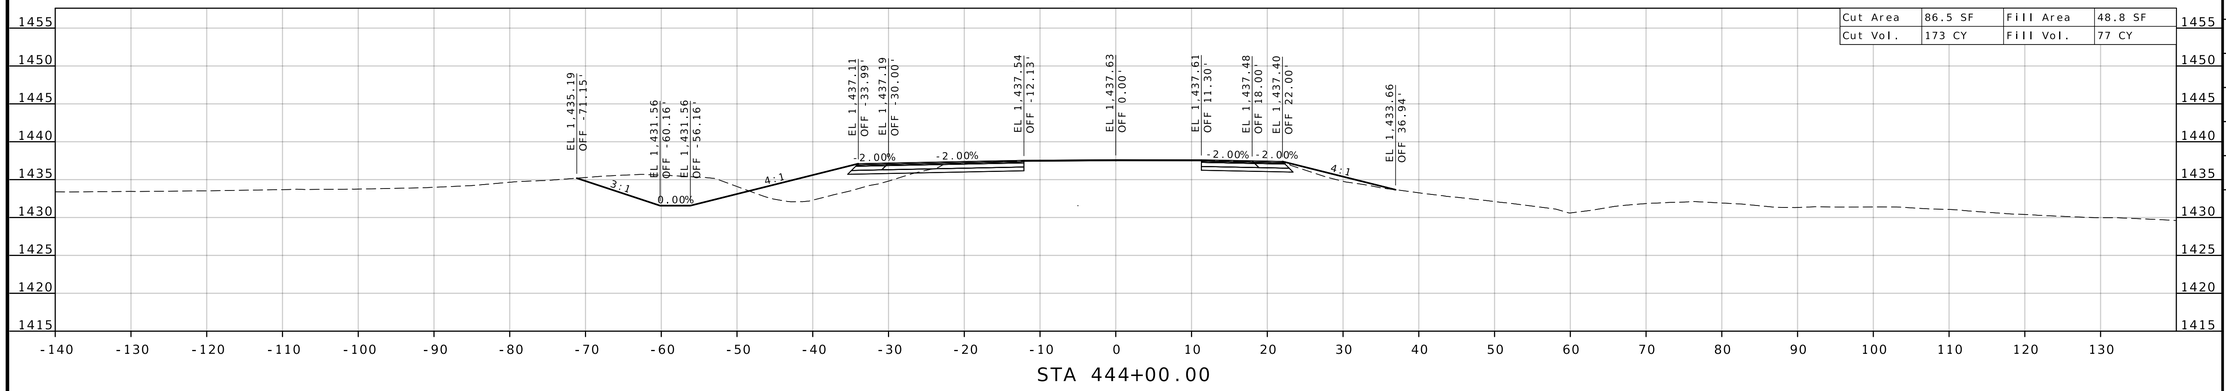


STA 444+00.00

DE_RTE60_FR1200

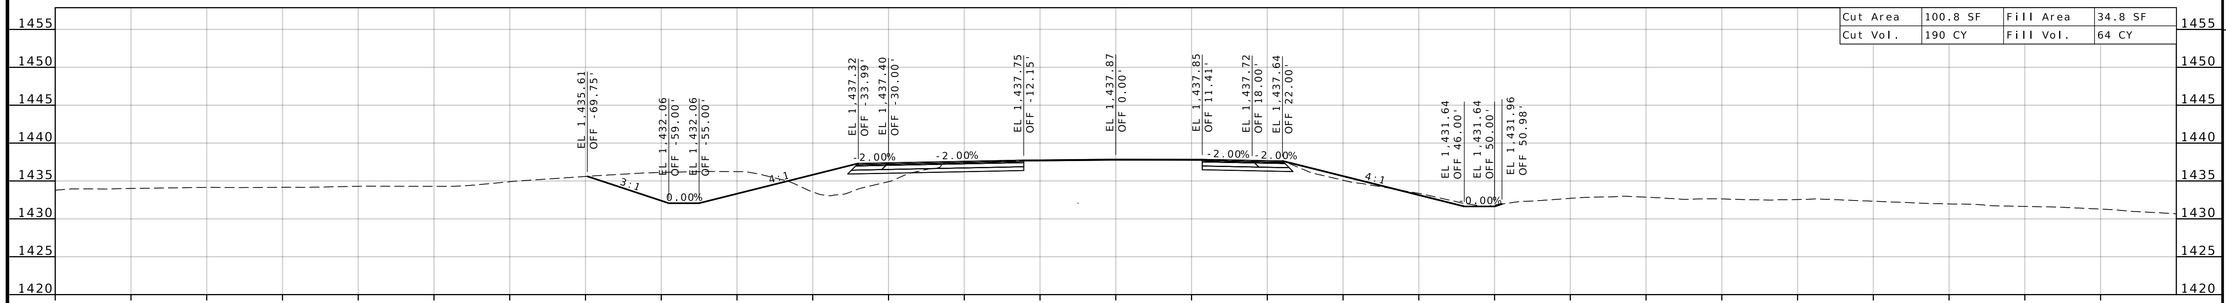

STA 443+50.00

DE_RTE60_FR1200

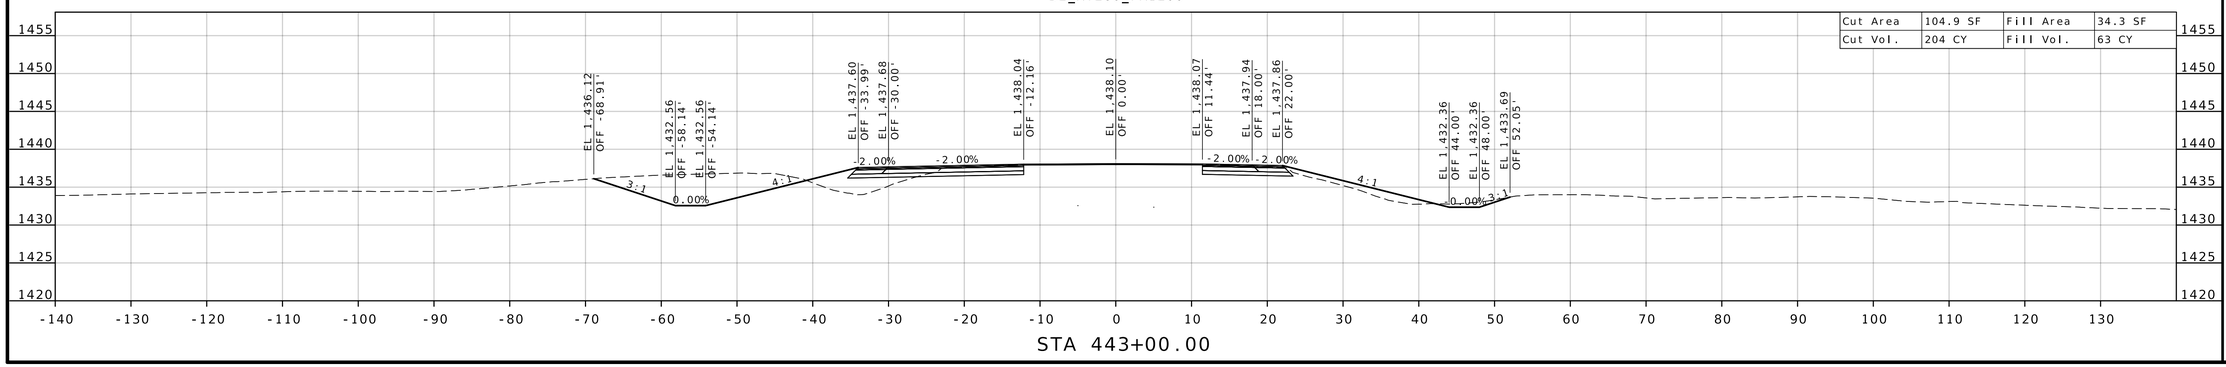

STA 443+00.00

STATE OF MISSOURI
DARRELL RAY COOK
NUMBER PE-2005000971
PROFESSIONAL ENGINEER

Darrell R Cook
07/27/2026 20:13:00
DARRELL RAY COOK - CIVIL
MO-PE-2005000971

DATE PREPARED
5/27/2026

ROUTE	STATE
60	MO
DISTRICT	SHEET NO.
SW	124

COUNTY
BARRY / LAWRENCE

JOB NO.
JSR0021

CONTRACT ID.

PROJECT NO.

BRIDGE NO.


DESCRIPTION	DATE

MISSOURI HIGHWAYS AND TRANSPORTATION COMMISSION

105 WEST CAPITOL
JEFFERSON CITY, MO 65102
1-888-ASK-MODOT (1-888-275-6636)


CROSS SECTION SHEETS
ROUTE 60 / FR 1200
SHEET 12 OF 19

DE_RTE60_FR1200

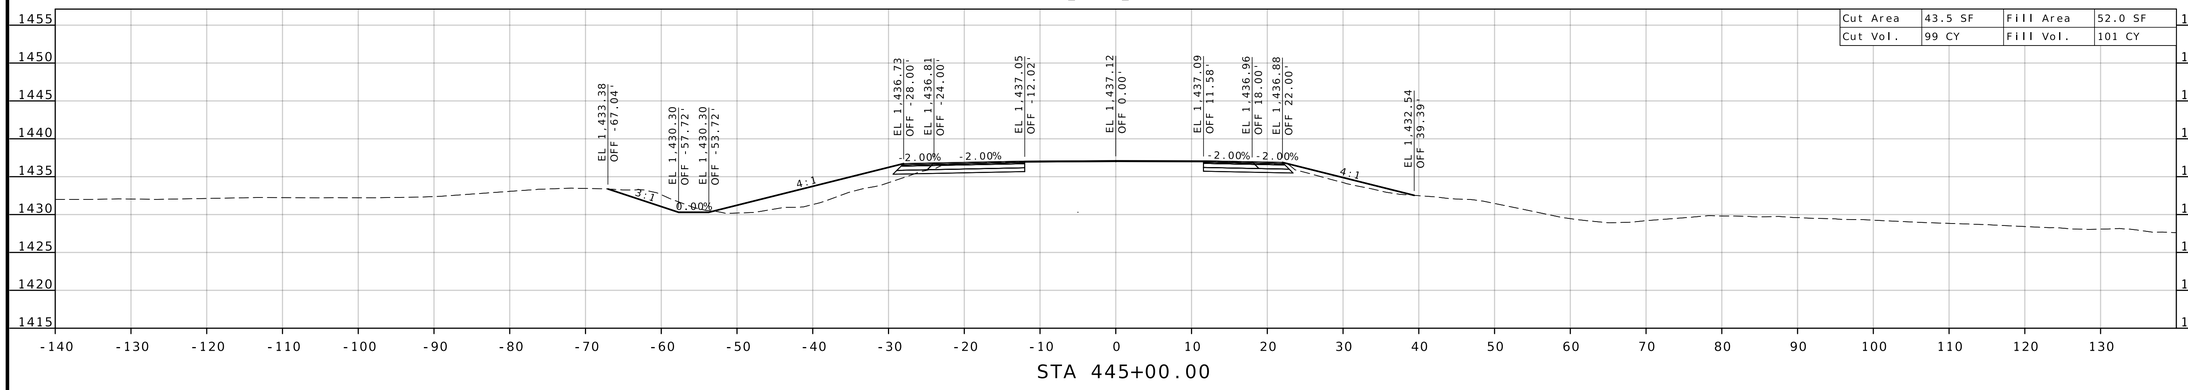


STA 445+00.00

DE_RTE60_FR1200

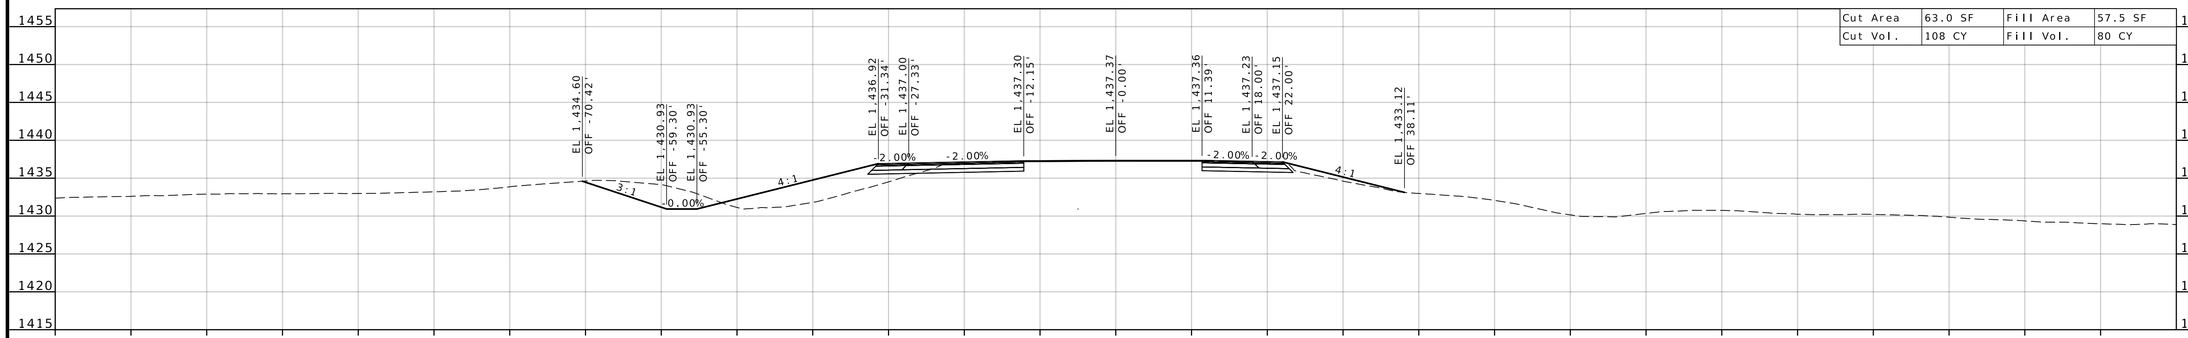

STA 444+50.00

DE_RTE60_FR1200

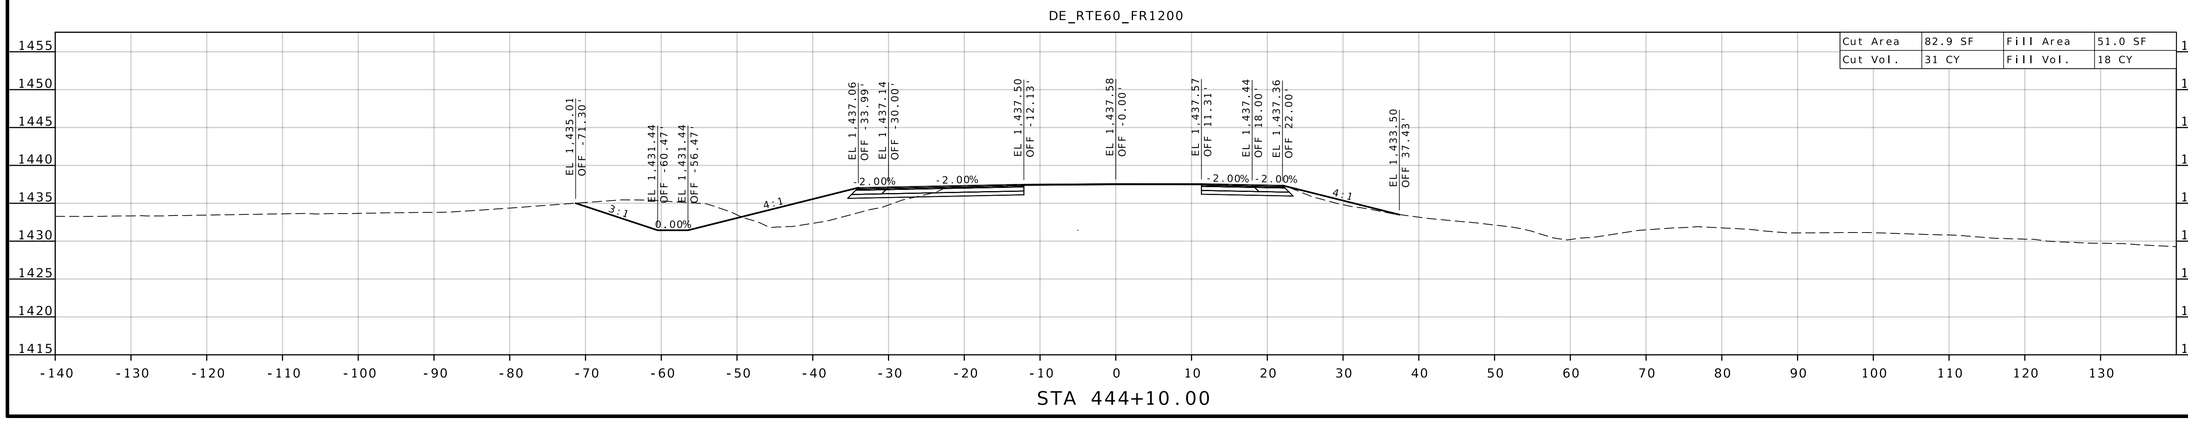

STA 444+10.00

STATE OF MISSOURI
DARRELL RAY COOK
NUMBER PE-2005000971
PROFESSIONAL ENGINEER

Darrell R Cook
07/27/2026 20:13:00
DARRELL RAY COOK - CIVIL
MO-PE-2005000971

DATE PREPARED
5/27/2026

ROUTE	STATE
60	MO
DISTRICT	SHEET NO.
SW	125

COUNTY
BARRY / LAWRENCE

JOB NO.
JSR0021

CONTRACT ID.

PROJECT NO.

BRIDGE NO.


DESCRIPTION	DATE

MISSOURI HIGHWAYS AND TRANSPORTATION COMMISSION

105 WEST CAPITOL
JEFFERSON CITY, MO 65102
1-888-ASK-MODOT (1-888-275-6636)


CROSS SECTION SHEETS
ROUTE 60 / FR 1200
SHEET 13 OF 19

DE_RTE60_FR1200

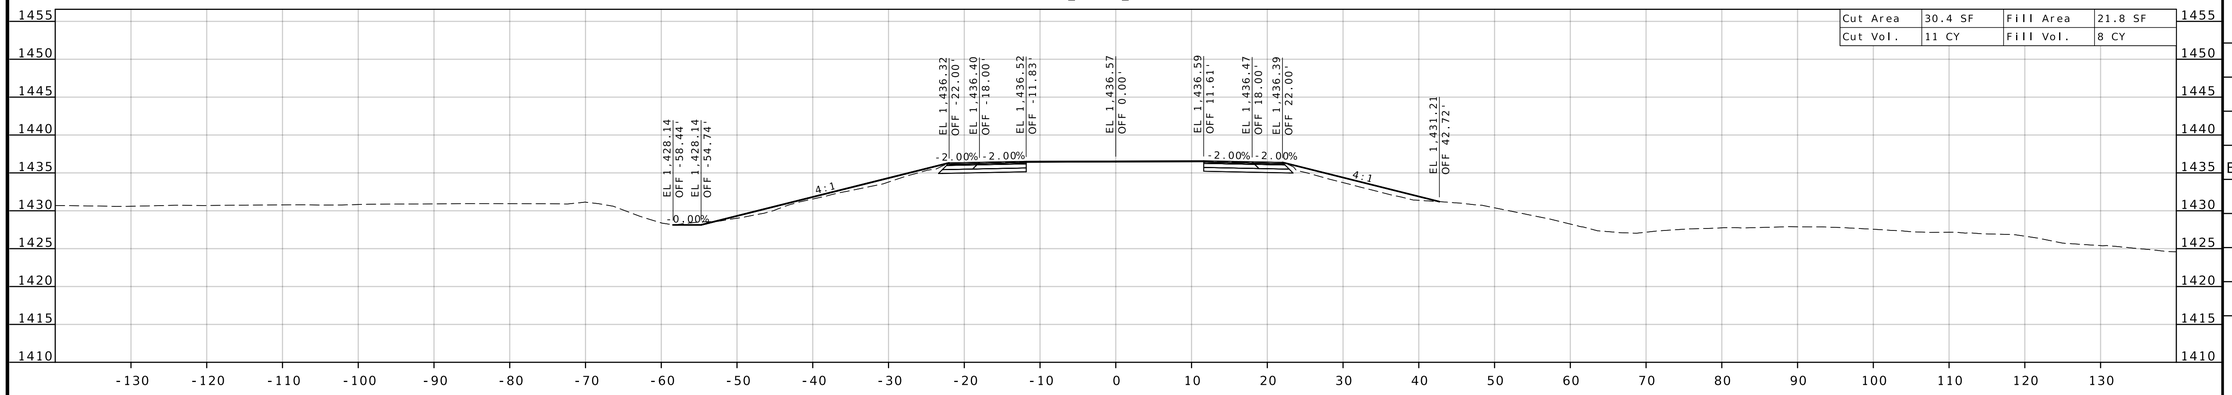


STA 446+00.00

DE_RTE60_FR1200

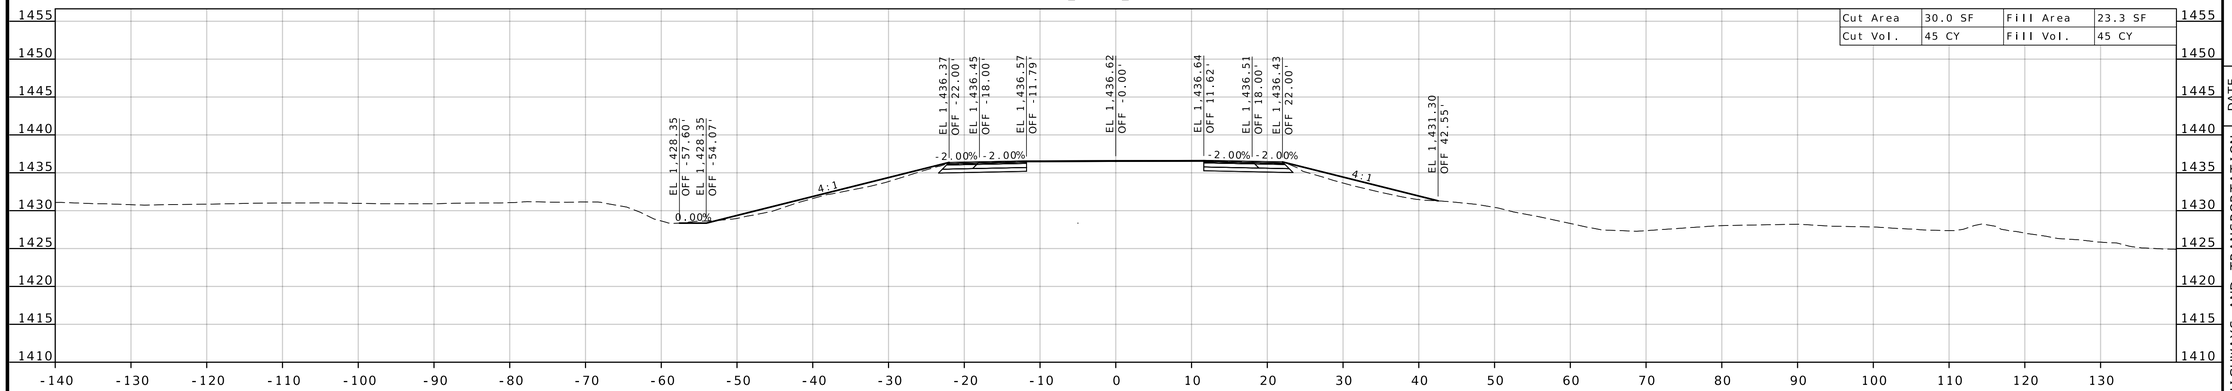

STA 445+90.00

DE_RTE60_FR1200

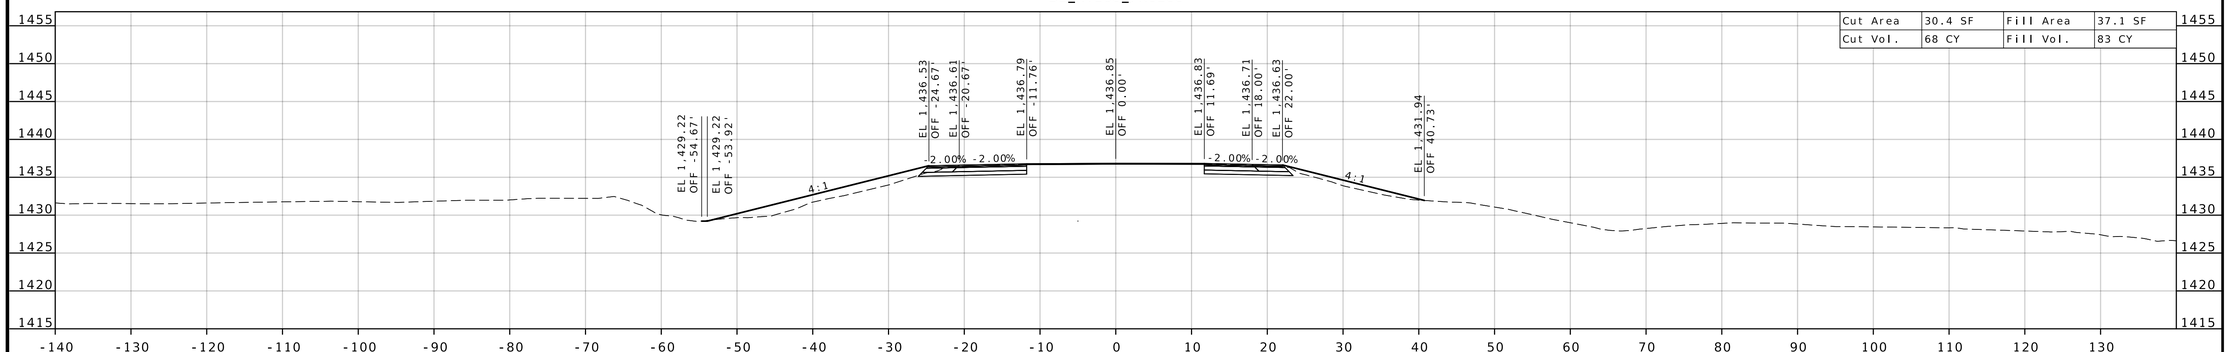

STA 445+50.00

STATE OF MISSOURI
DARRELL RAY COOK
NUMBER PE-2005000971
PROFESSIONAL ENGINEER

Darrell R Cook
07/27/2026 20:13:00
DARRELL RAY COOK - CIVIL
MO-PE-2005000971

DATE PREPARED
5/27/2026

ROUTE	STATE
60	MO
DISTRICT	SHEET NO.
SW	126

COUNTY
BARRY / LAWRENCE

JOB NO.
JSR0021

CONTRACT ID.

PROJECT NO.


BRIDGE NO.


DESCRIPTION	DATE


MISSOURI HIGHWAYS AND TRANSPORTATION COMMISSION

105 WEST CAPITOL
JEFFERSON CITY, MO 65102
1-888-ASK-MODOT (1-888-275-6636)

CROSS SECTION SHEETS
ROUTE 60 / FR 1200
SHEET 14 OF 19

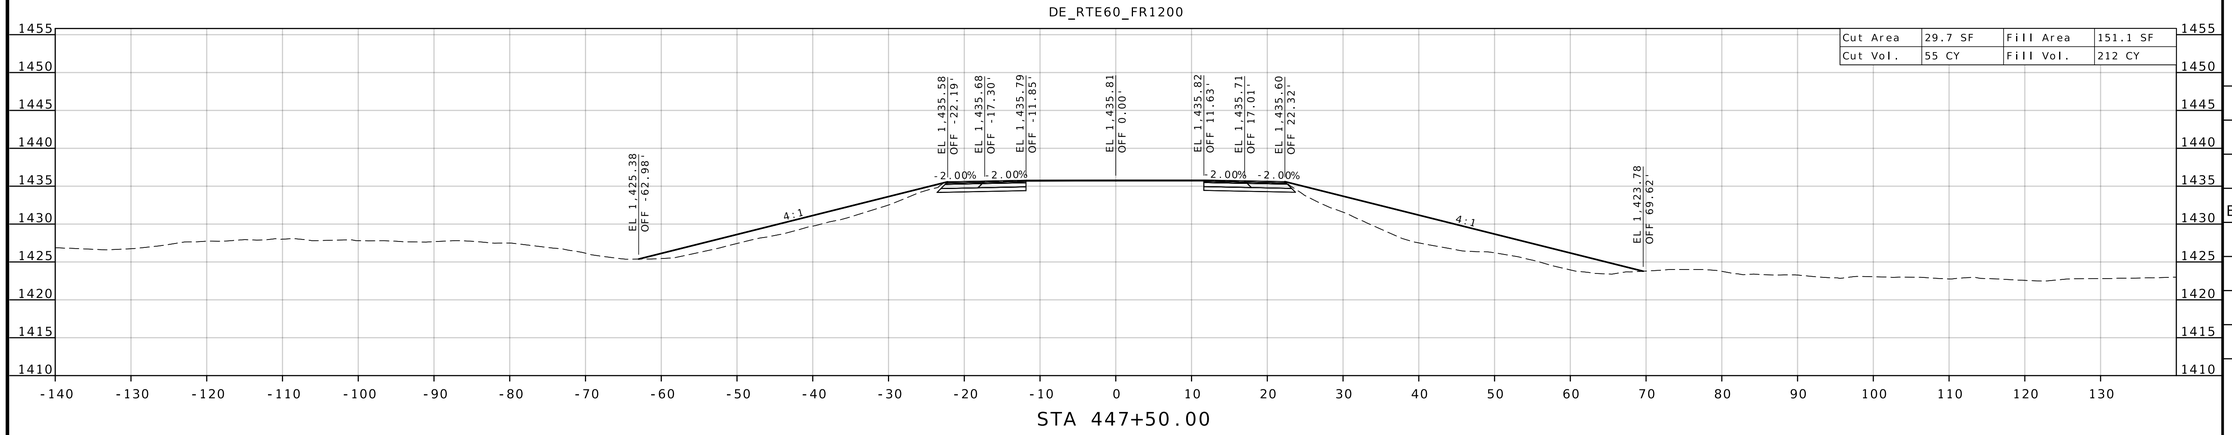

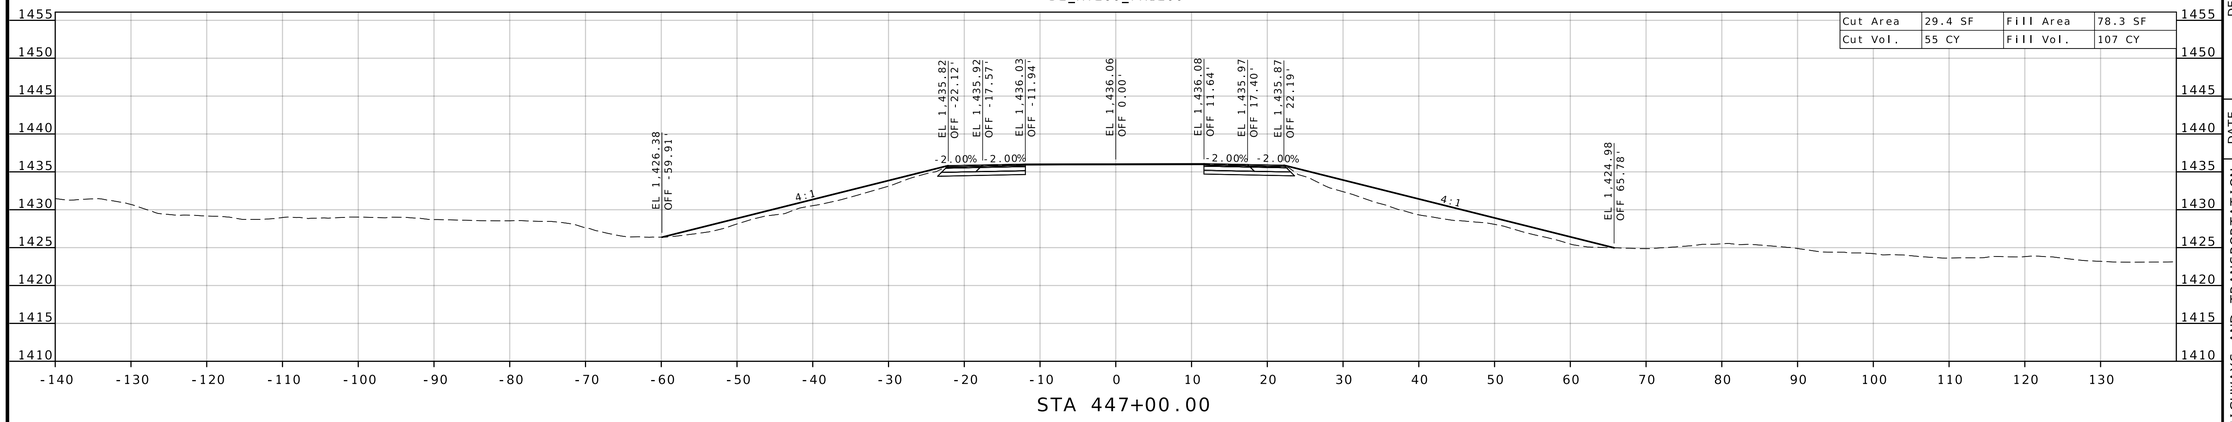

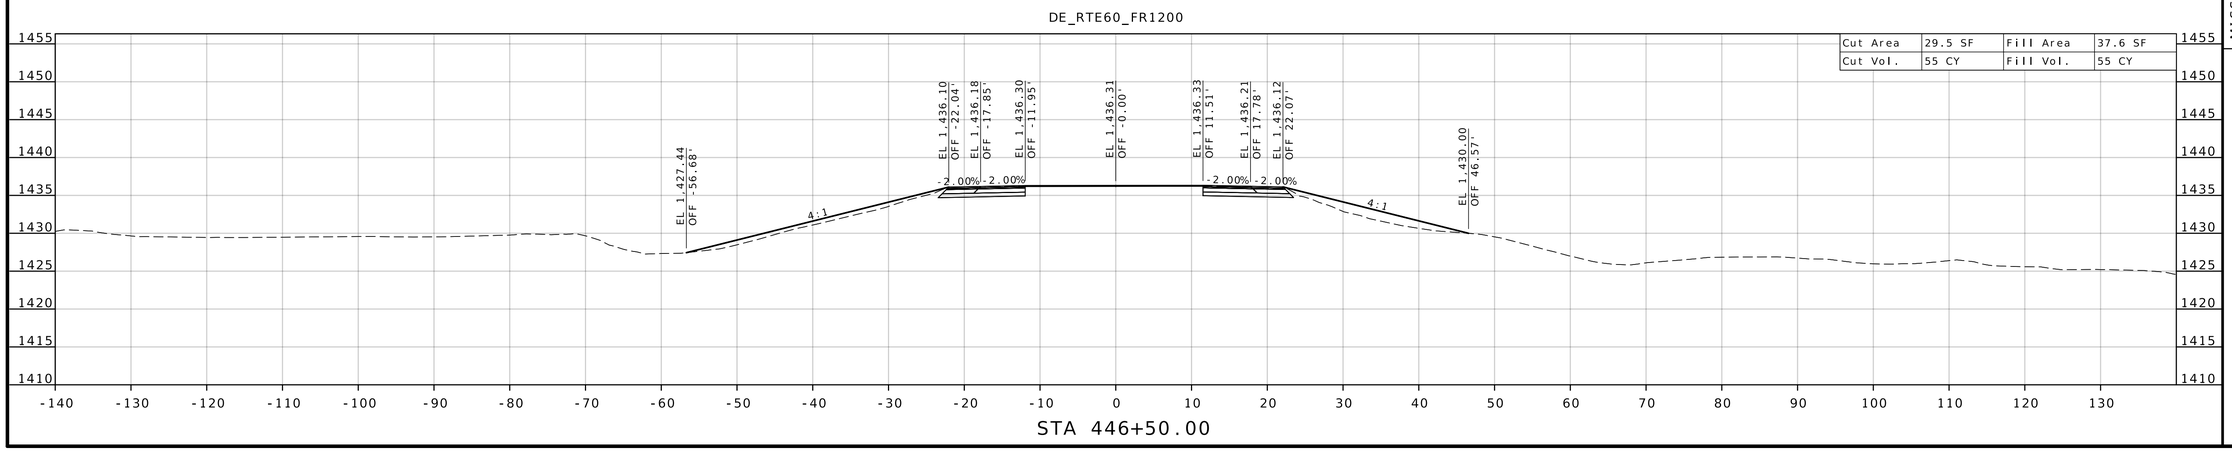

STATE OF MISSOURI
DARRELL RAY COOK
NUMBER PE-2005000971
PROFESSIONAL ENGINEER

Darrell R Cook
07/27/2026 20:13:00
DARRELL RAY COOK - CIVIL
MO-PE-2005000971

DATE PREPARED
5/27/2026

ROUTE	STATE
60	MO
DISTRICT	SHEET NO.
SW	127

COUNTY
BARRY / LAWRENCE

JOB NO.
JSR0021

CONTRACT ID.

PROJECT NO.

BRIDGE NO.


DESCRIPTION	DATE

MISSOURI HIGHWAYS AND TRANSPORTATION COMMISSION

105 WEST CAPITOL
JEFFERSON CITY, MO 65102
1-888-ASK-MODOT (1-888-275-6636)


CROSS SECTION SHEETS
ROUTE 60 / FR 1200
SHEET 15 OF 19

DE_RTE60_FR1200

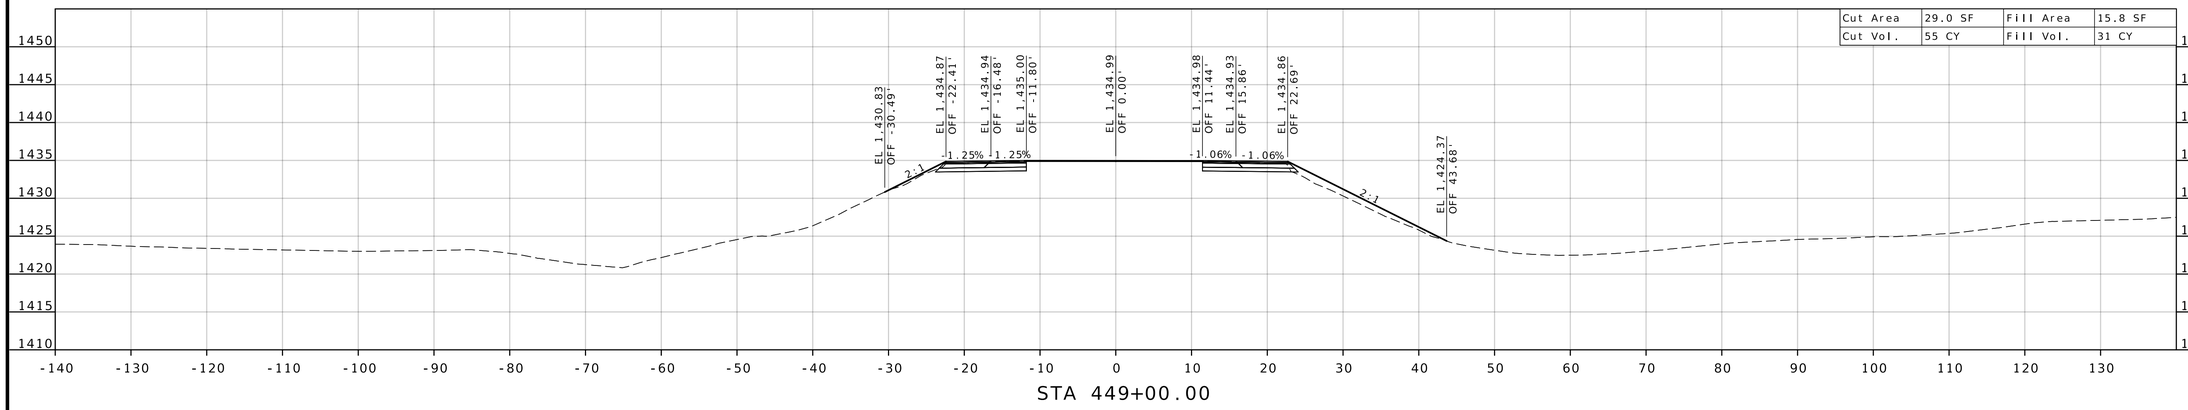


STA 449+00.00

DE_RTE60_FR1200

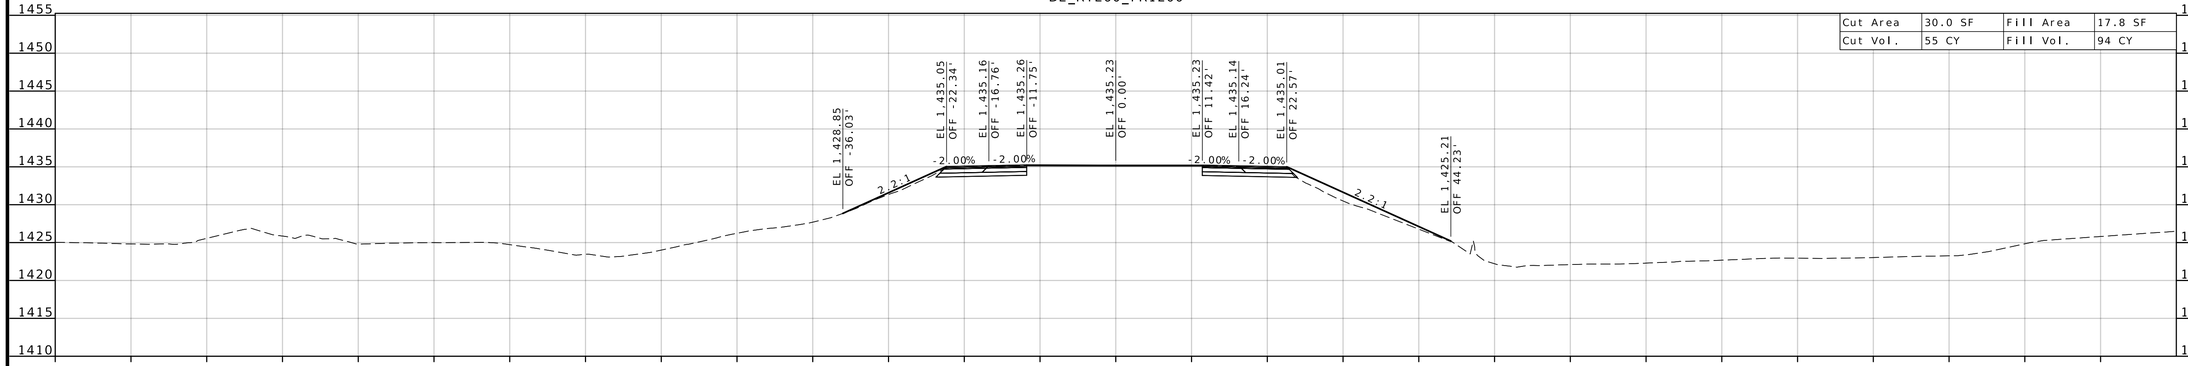

STA 448+50.00

DE_RTE60_FR1200

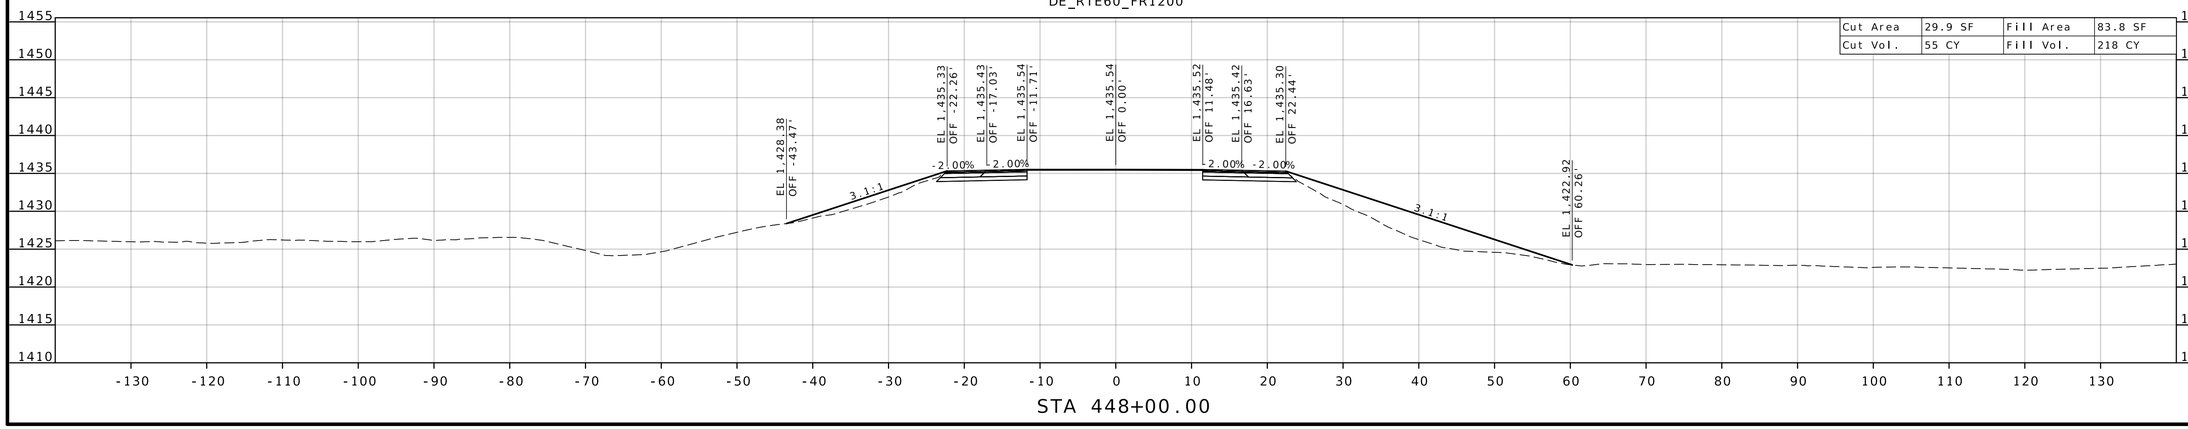

STA 448+00.00

STATE OF MISSOURI
DARRELL RAY COOK
NUMBER PE-2005000971
PROFESSIONAL ENGINEER

Darrell R Cook
07/27/2026 20:13:00
DARRELL RAY COOK - CIVIL
MO-PE-2005000971

DATE PREPARED
5/27/2026

ROUTE	STATE
60	MO
DISTRICT	SHEET NO.
SW	128

COUNTY
BARRY/LAWRENCE

JOB NO.
JSR0021

CONTRACT ID.

PROJECT NO.

BRIDGE NO.


DESCRIPTION	DATE

MISSOURI HIGHWAYS AND TRANSPORTATION COMMISSION

105 WEST CAPITOL
JEFFERSON CITY, MO 65102
1-888-ASK-MODOT (1-888-275-6636)


CROSS SECTION SHEETS
ROUTE 60 / FR 1200
SHEET 16 OF 19

DE_RTE60_FR1200

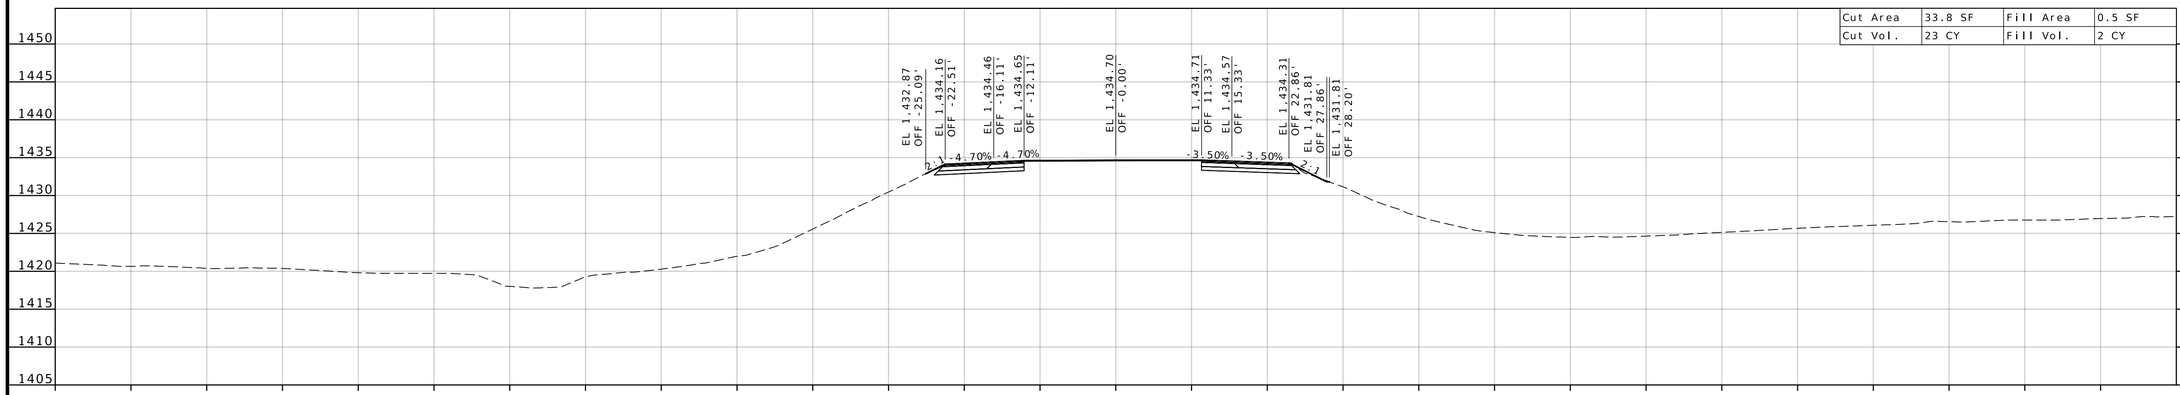

STA 449+68.99

DE_RTE60_FR1200

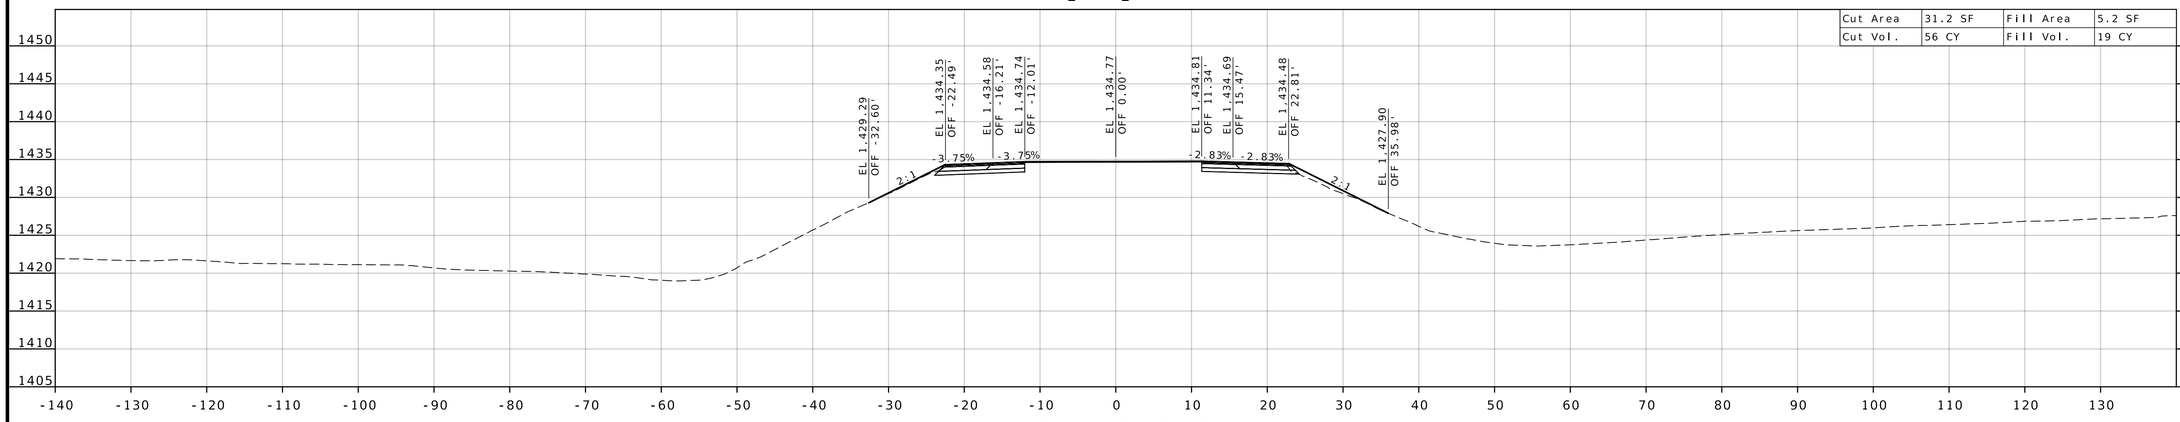

STA 449+50.00

STATE OF MISSOURI
DARRELL RAY COOK
NUMBER PE-2005000971
PROFESSIONAL ENGINEER

Darrell R Cook
07/27/2026 20:13:01
DARRELL RAY COOK - CIVIL
MO-PE-2005000971

DATE PREPARED
5/27/2026

ROUTE	STATE
60	MO
DISTRICT	SHEET NO.
SW	129

COUNTY
BARRY / LAWRENCE

JOB NO.
JSR0021

CONTRACT ID.

PROJECT NO.


BRIDGE NO.

DESCRIPTION	DATE


MISSOURI HIGHWAYS AND TRANSPORTATION COMMISSION

105 WEST CAPITOL
JEFFERSON CITY, MO 65102
1-888-ASK-MODOT (1-888-275-6636)

CROSS SECTION SHEETS
ROUTE 60 / FR 1200
SHEET 17 OF 19

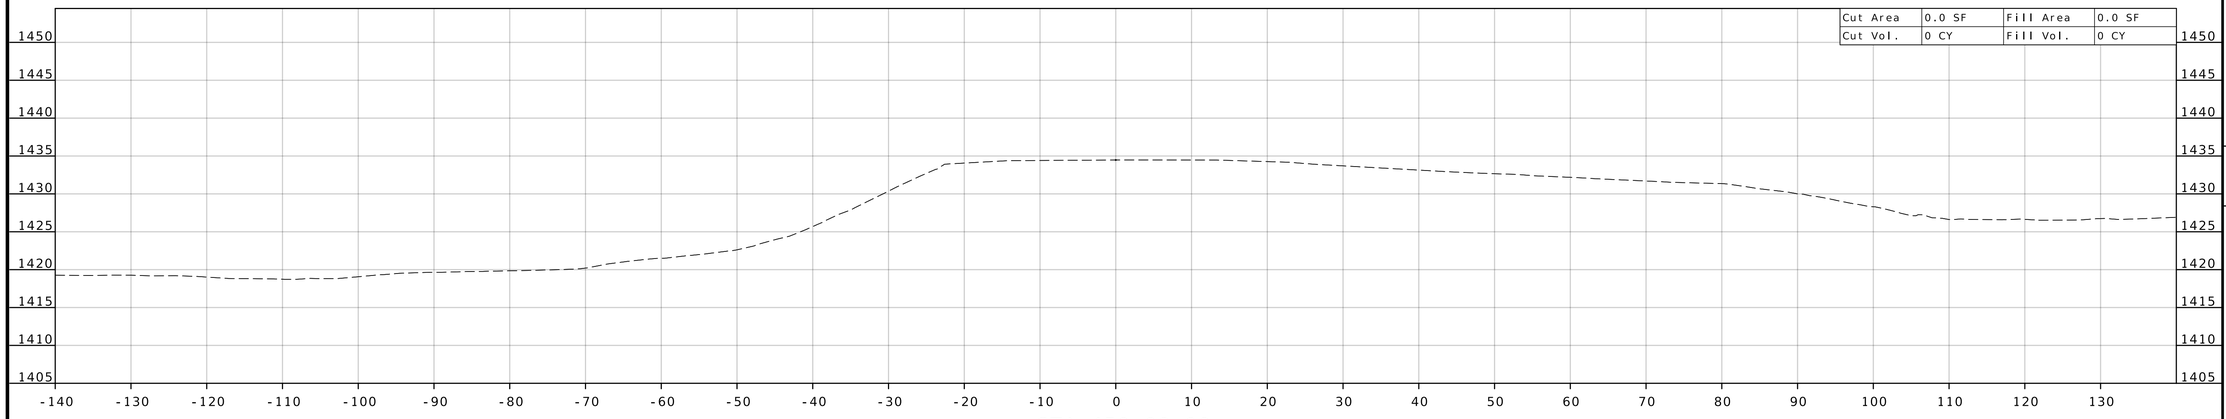

STA 450+00.00

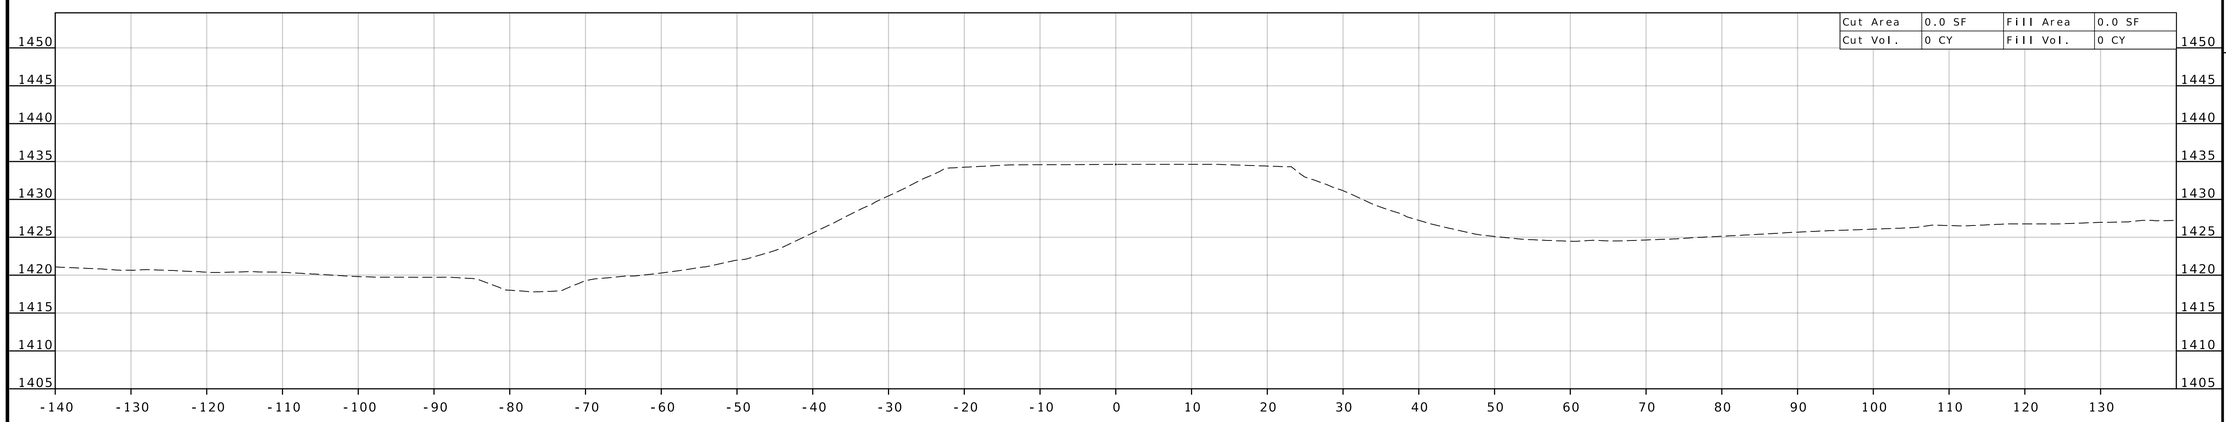

STA 449+69.01

STATE OF MISSOURI
DARRELL RAY COOK
NUMBER PE-2005000971
PROFESSIONAL ENGINEER

Darrell R Cook
07/27/2026 20:13:01
DARRELL RAY COOK - CIVIL
MO-PE-2005000971

DATE PREPARED
5/27/2026

ROUTE	STATE
60	MO
DISTRICT	SHEET NO.
SW	130

COUNTY
BARRY / LAWRENCE

JOB NO.
JSR0021

CONTRACT ID.

PROJECT NO.


BRIDGE NO.

DESCRIPTION	DATE

MISSOURI HIGHWAYS AND TRANSPORTATION COMMISSION

105 WEST CAPITOL
JEFFERSON CITY, MO 65102
1-888-ASK-MODOT (1-888-275-6636)

CROSS SECTION SHEETS
ROUTE 60 / FR 1200
SHEET 18 OF 19

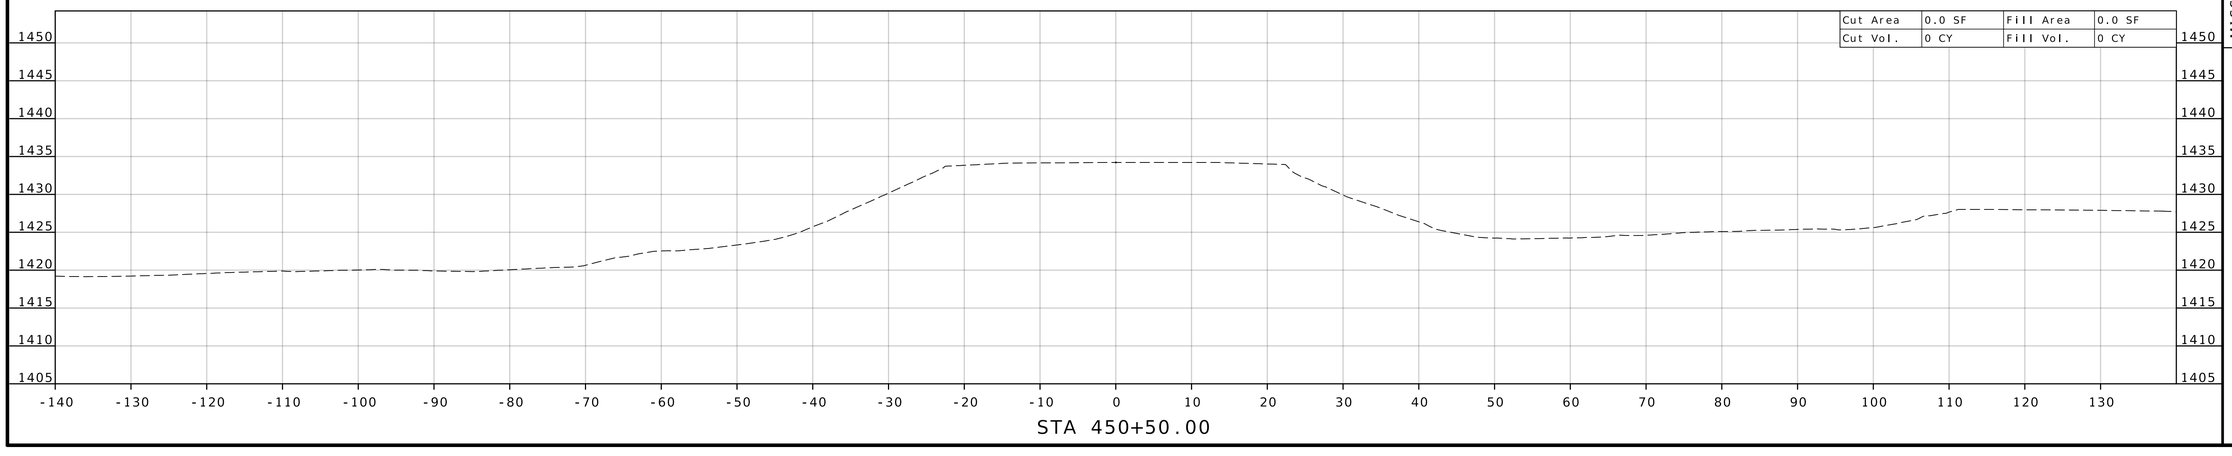

STATE OF MISSOURI
DARRELL RAY COOK
NUMBER PE-2005000971
PROFESSIONAL ENGINEER

Darrell R Cook
07/27/2026 20:13:01
DARRELL RAY COOK - CIVIL
MO-PE-2005000971

DATE PREPARED
5/27/2026

ROUTE	STATE
60	MO
DISTRICT	SHEET NO.
SW	131

COUNTY
BARRY / LAWRENCE

JOB NO.
JSR0021

CONTRACT ID.

PROJECT NO.


BRIDGE NO.

DESCRIPTION	DATE


MISSOURI HIGHWAYS AND TRANSPORTATION COMMISSION

105 WEST CAPITOL
JEFFERSON CITY, MO 65102
1-888-ASK-MODOT (1-888-275-6636)


CROSS SECTION SHEETS
ROUTE 60 / FR 1200
SHEET 19 OF 19

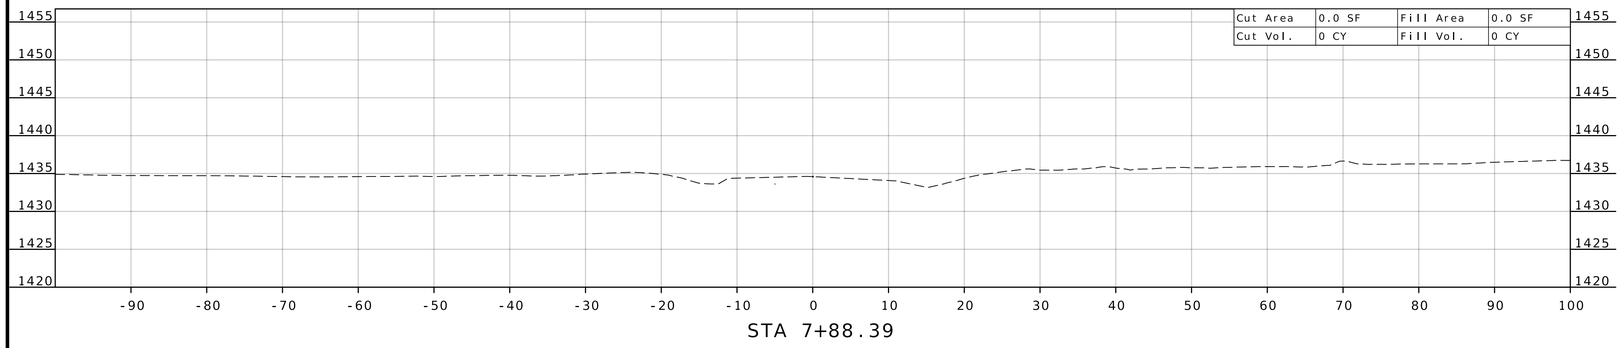

STA 7+88.39

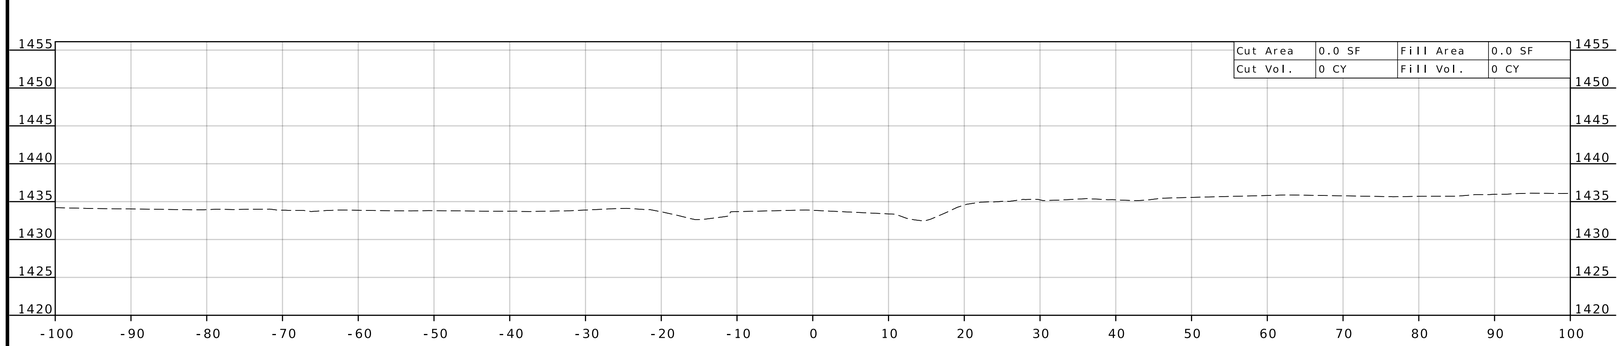

STA 7+50.00

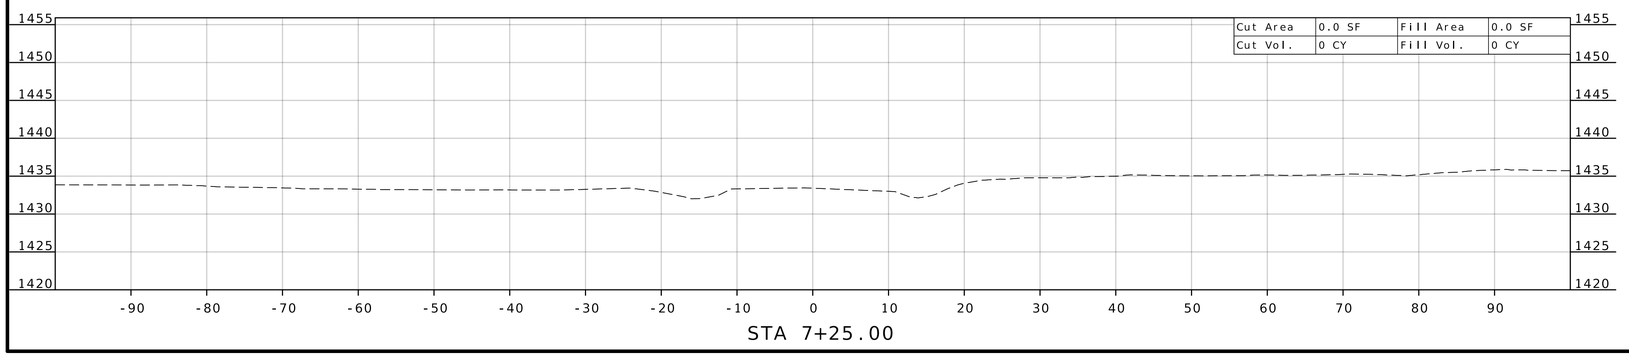

STA 7+25.00

STATE OF MISSOURI
DARRELL RAY COOK
NUMBER PE-2005000971
PROFESSIONAL ENGINEER
Darrell R Cook
07/27/2026 20:13:02
DARRELL RAY COOK - CIVIL
MO-PE-2005000971

DATE PREPARED
5/27/2026

ROUTE	STATE
60	MO
DISTRICT	SHEET NO.
SW	132

COUNTY
BARRY / LAWRENCE

JOB NO.
JSR0021

CONTRACT ID.


PROJECT NO.


BRIDGE NO.


DATE	DESCRIPTION

MISSOURI HIGHWAYS AND TRANSPORTATION COMMISSION
105 WEST CAPITOL
JEFFERSON CITY, MO 65102
1-888-ASK-MODOT (1-888-275-6636)

CROSS SECTION SHEETS
FR 1200 (NORTH)
SHEET 1 OF 4

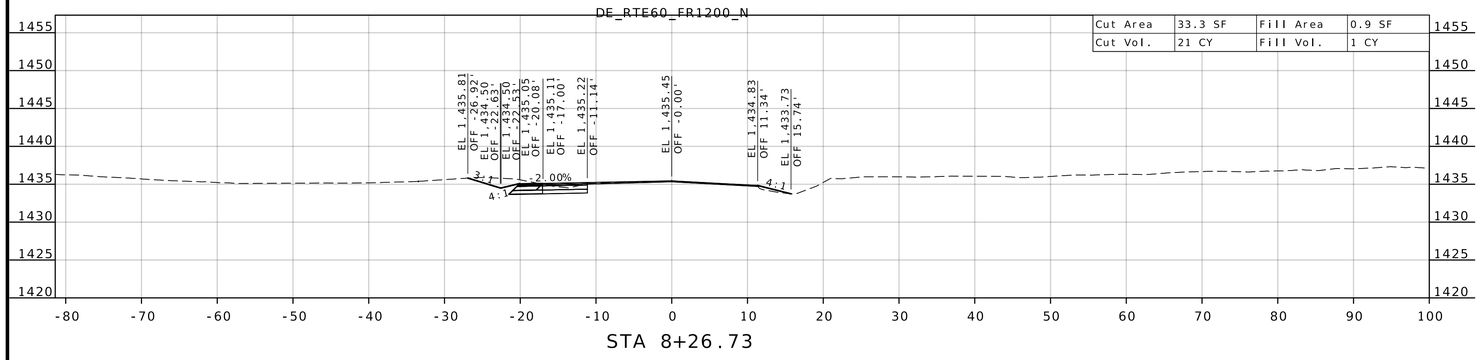

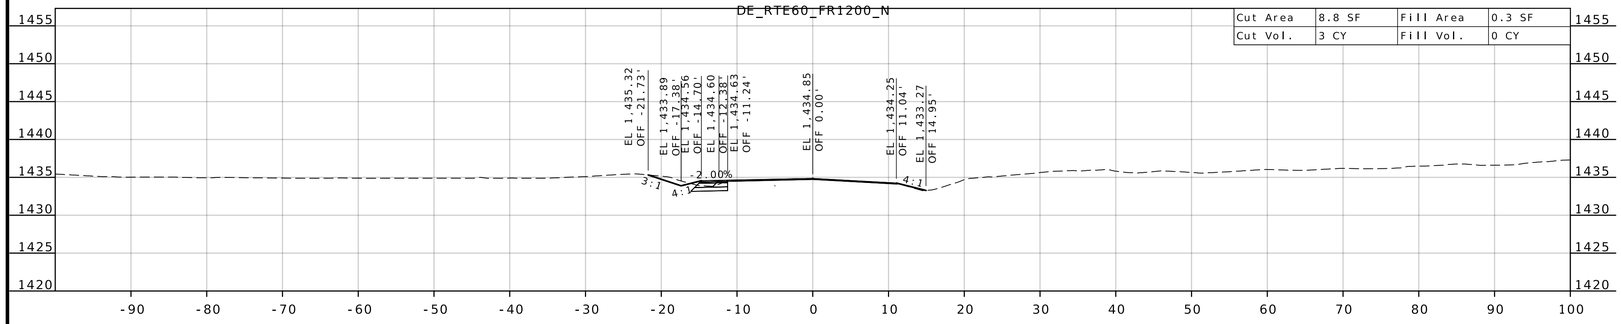

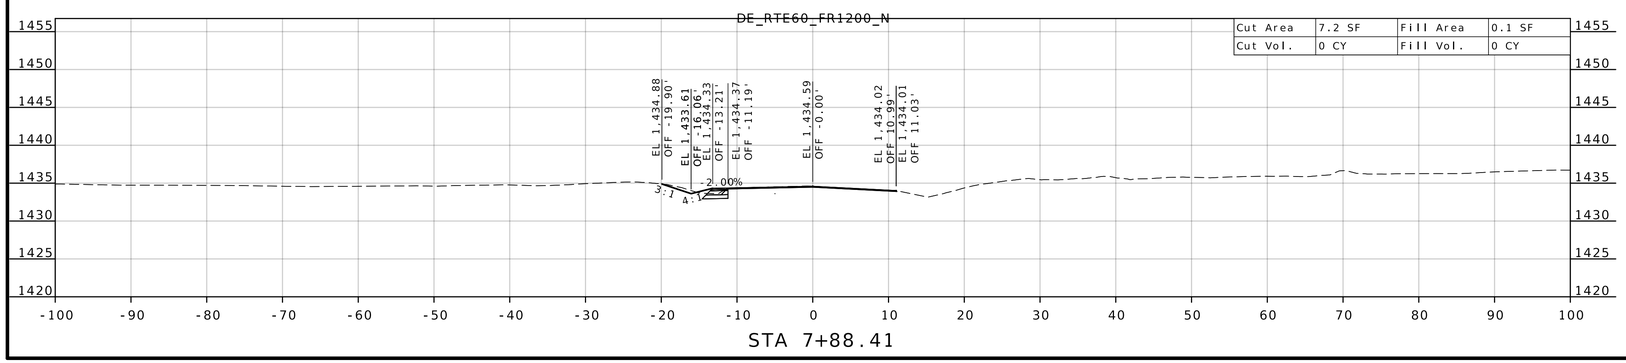

STATE OF MISSOURI
DARRELL RAY COOK
NUMBER PE-2005000971
PROFESSIONAL ENGINEER

Darrell R Cook
07/27/2026 20:13:02
DARRELL RAY COOK - CIVIL
MO-PE-2005000971

DATE PREPARED
5/27/2026

ROUTE	STATE
60	MO
DISTRICT	SHEET NO.
SW	133

COUNTY
BARRY / LAWRENCE

JOB NO.
JSR0021

CONTRACT ID.

PROJECT NO.

BRIDGE NO.


DESCRIPTION


DATE


MISSOURI HIGHWAYS AND TRANSPORTATION COMMISSION


105 WEST CAPITOL
JEFFERSON CITY, MO 65102
1-888-ASK-MODOT (1-888-275-6636)


CROSS SECTION SHEETS
FR 1200 (NORTH)
SHEET 2 OF 4

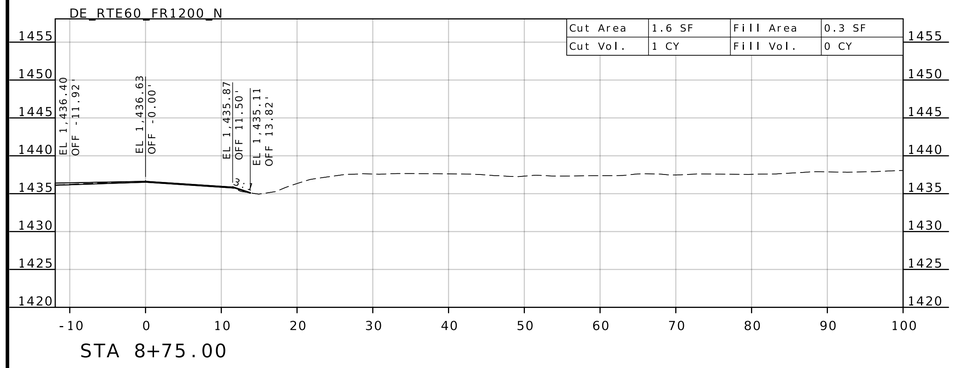


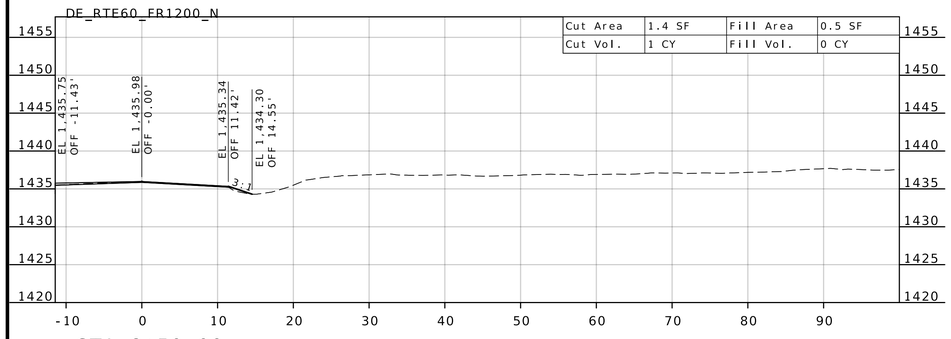


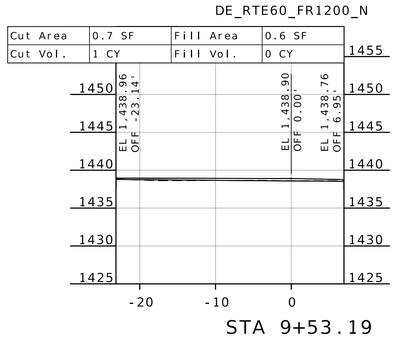


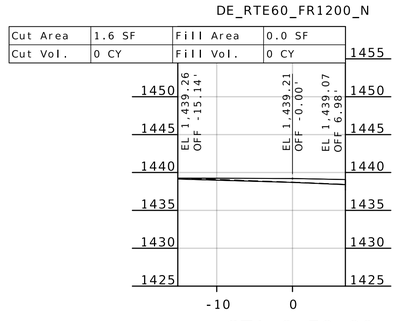

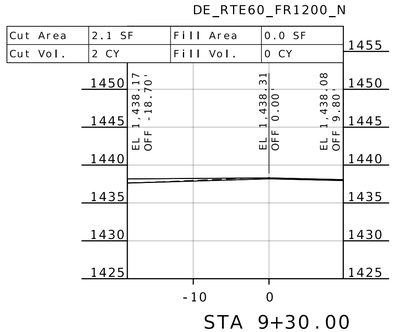

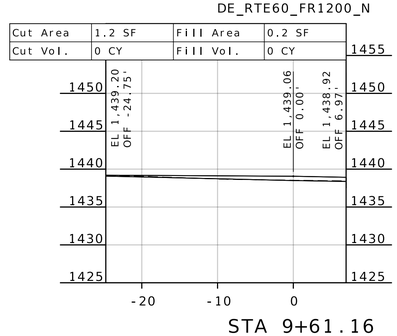

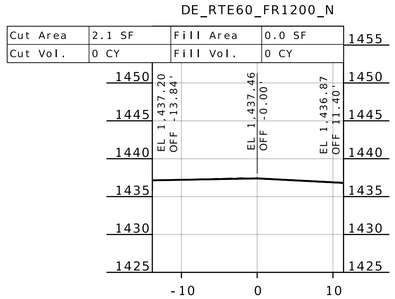

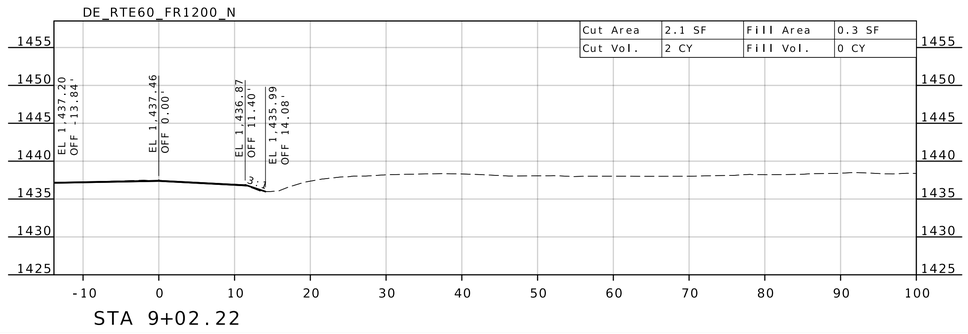

STATE OF MISSOURI
DARRELL RAY COOK
NUMBER PE-2005000971
PROFESSIONAL ENGINEER
Darrell R Cook
07/27/2026 20:13:03
DARRELL RAY COOK - CIVIL
MO-PE-2005000971

DATE PREPARED
5/27/2026

ROUTE	STATE
60	MO
DISTRICT	SHEET NO.
SW	134

COUNTY
BARRY/LAWRENCE

JOB NO.
JSR0021

CONTRACT ID.

PROJECT NO.

BRIDGE NO.


DESCRIPTION

DATE

MISSOURI HIGHWAYS AND TRANSPORTATION COMMISSION

105 WEST CAPITOL
JEFFERSON CITY, MO 65102
1-888-ASK-MODOT (1-888-275-6636)

CROSS SECTION SHEETS
FR 1200 (NORTH)
SHEET 3 OF 4

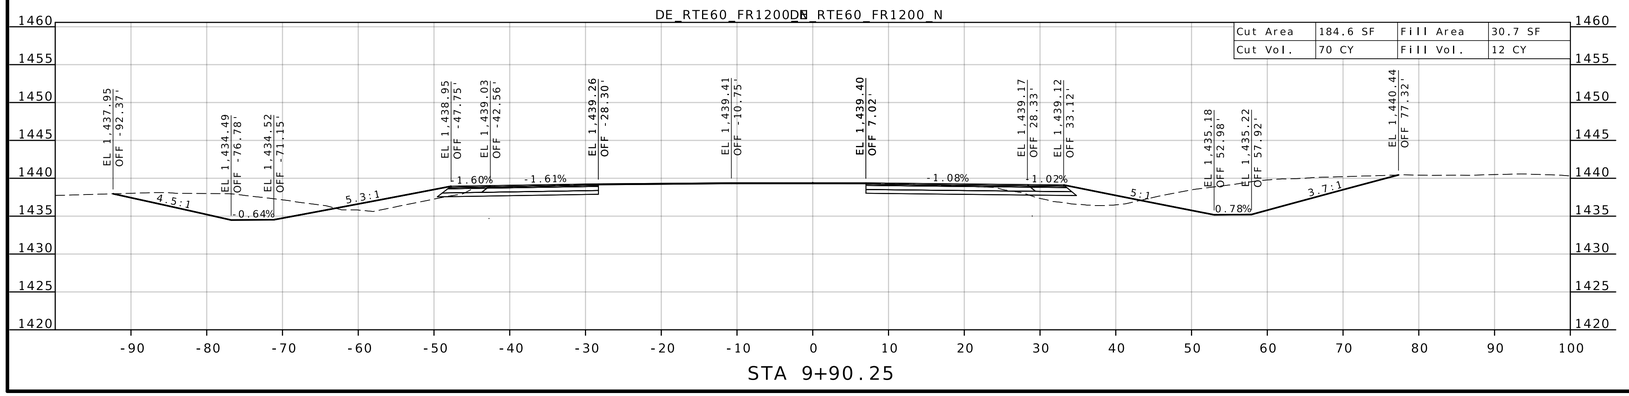

STA 9+90.25

STATE OF MISSOURI
DARRELL RAY COOK
NUMBER PE-2005000971
PROFESSIONAL ENGINEER

Darrell R Cook
07/27/2026 20:13:03
DARRELL RAY COOK - CIVIL
MO-PE-2005000971

DATE PREPARED
5/27/2026

ROUTE	STATE
60	MO
DISTRICT	SHEET NO.
SW	135

COUNTY
BARRY/LAWRENCE

JOB NO.
JSR0021

CONTRACT ID.

PROJECT NO.


BRIDGE NO.


DESCRIPTION	DATE


MISSOURI HIGHWAYS AND TRANSPORTATION COMMISSION


105 WEST CAPITOL
JEFFERSON CITY, MO 65102
1-888-ASK-MODOT (1-888-275-6636)


CROSS SECTION SHEETS
FR 1200 (NORTH)
SHEET 4 OF 4

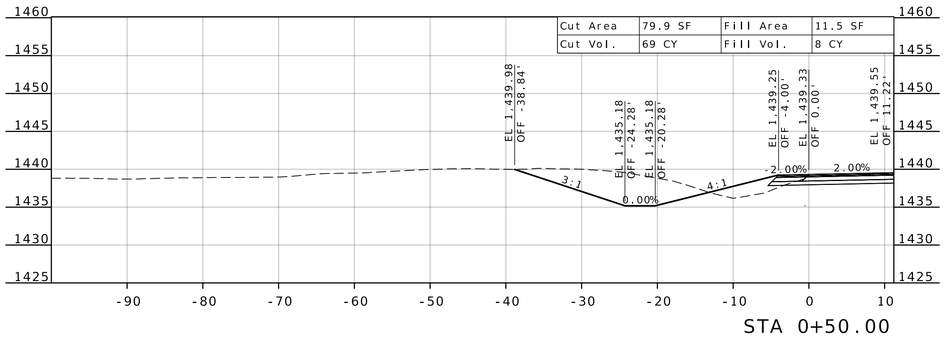


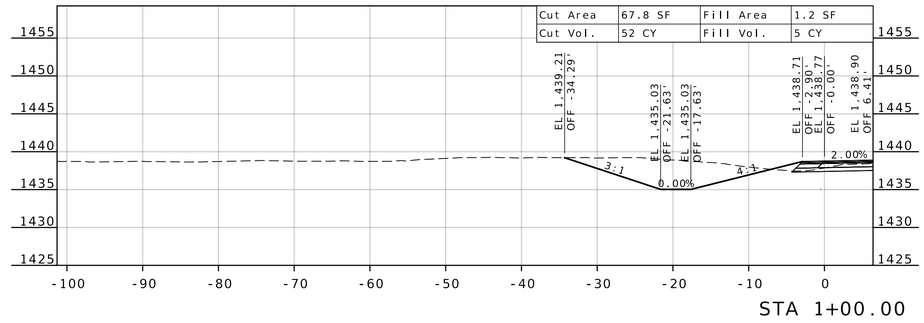

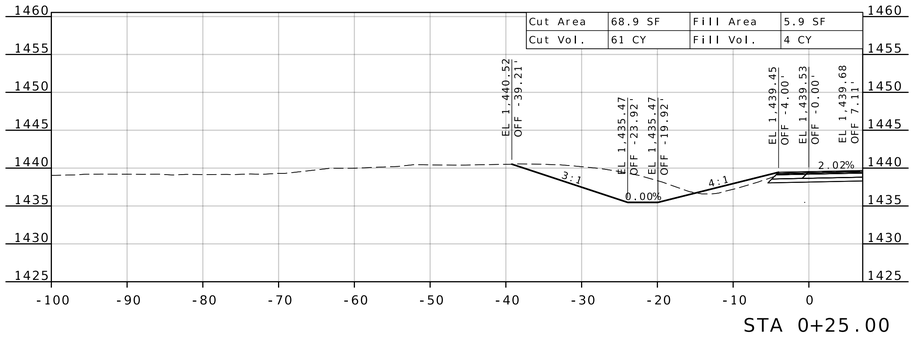

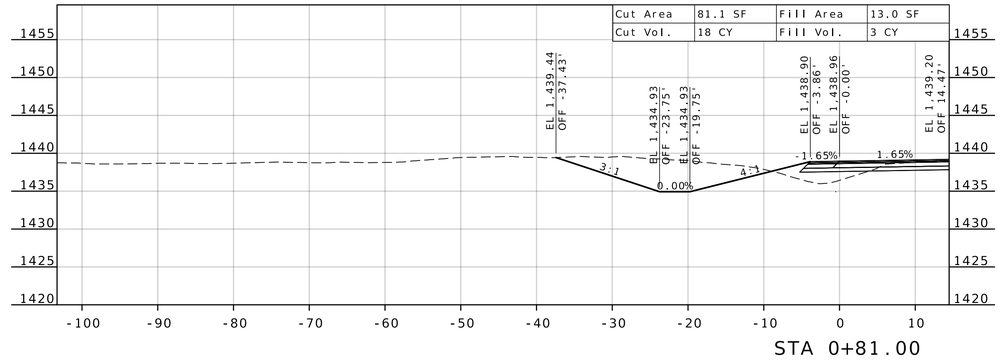

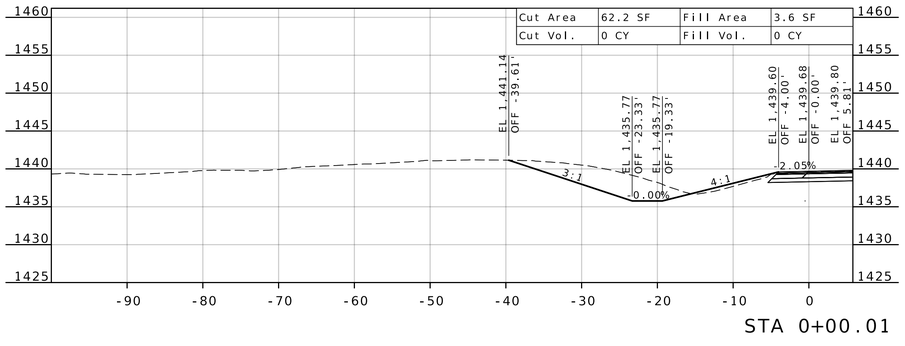

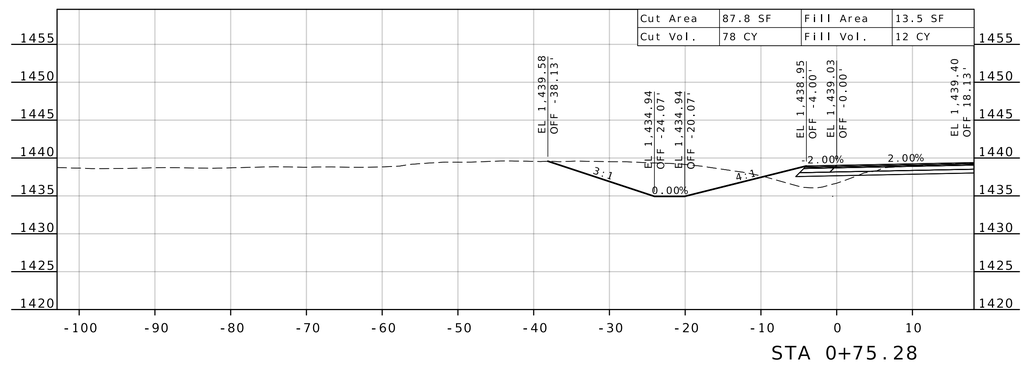

STATE OF MISSOURI
DARRELL RAY COOK
NUMBER PE-2005000971
PROFESSIONAL ENGINEER
Darrell R Cook
07/27/2026 20:13:03
DARRELL RAY COOK - CIVIL
MO-PE-2005000971

DATE PREPARED
5/27/2026

ROUTE	STATE
60	MO
DISTRICT	SHEET NO.
SW	136

COUNTY
BARRY/LAWRENCE

JOB NO.
JSR0021

CONTRACT ID.

PROJECT NO.

BRIDGE NO.


DESCRIPTION

DATE


MISSOURI HIGHWAYS AND TRANSPORTATION COMMISSION

105 WEST CAPITOL
JEFFERSON CITY, MO 65102
1-888-ASK-MODOT (1-888-275-6636)


CROSS SECTION SHEETS
FR 1200 (NW QUADRANT)
SHEET 1 OF 2

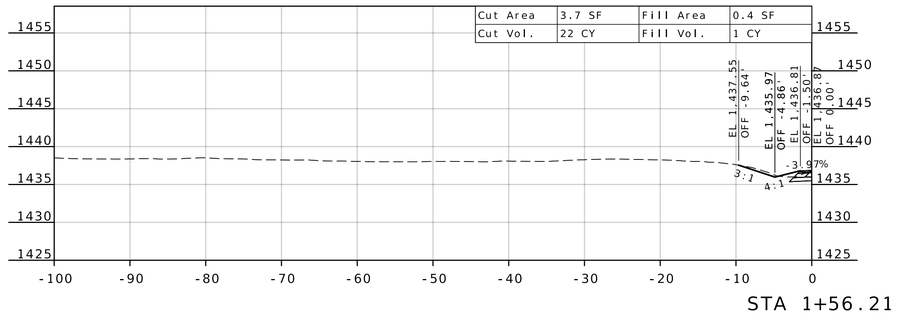

STA 1+56.21

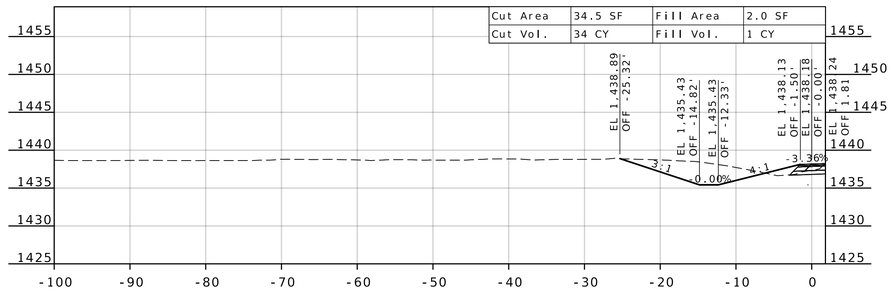

STA 1+25.00

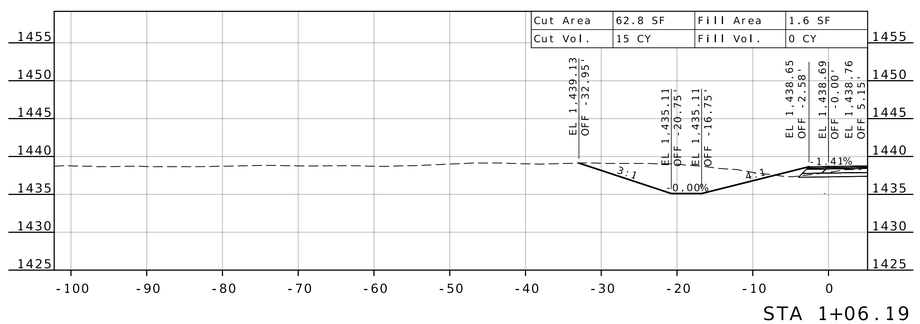

STA 1+06.19

STATE OF MISSOURI
DARRELL RAY COOK
NUMBER PE-2005000971
PROFESSIONAL ENGINEER

Darrell R Cook
07/27/2026 20:13:03
DARRELL RAY COOK - CIVIL
MO-PE-2005000971

DATE PREPARED
5/27/2026

ROUTE	STATE
60	MO

DISTRICT	SHEET NO.
SW	137

COUNTY
BARRY / LAWRENCE

JOB NO.
JSR0021

CONTRACT ID.

PROJECT NO.


BRIDGE NO.

DESCRIPTION	DATE


MISSOURI HIGHWAYS AND TRANSPORTATION COMMISSION

105 WEST CAPITOL
JEFFERSON CITY, MO 65102
1-888-ASK-MODOT (1-888-275-6636)


CROSS SECTION SHEETS
FR 1200 (NW QUADRANT)
SHEET 2 OF 2

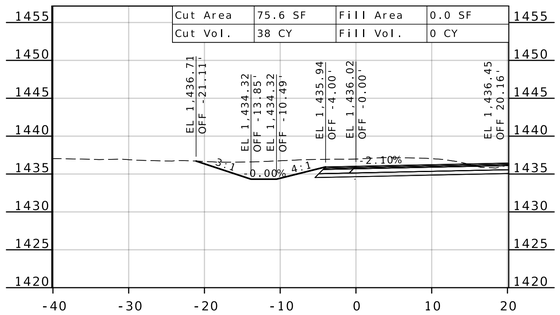


STA 0+42.04

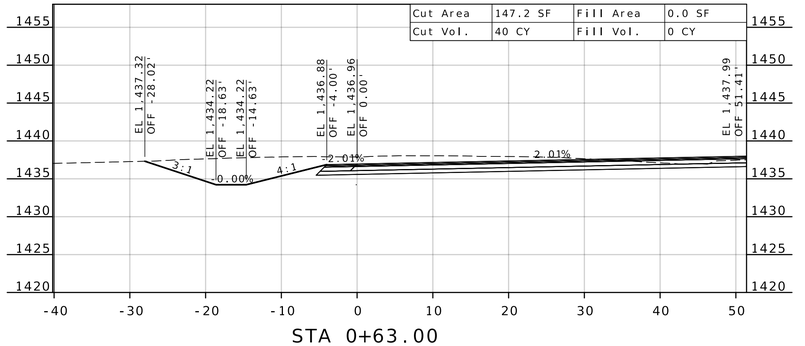


STA 0+63.00

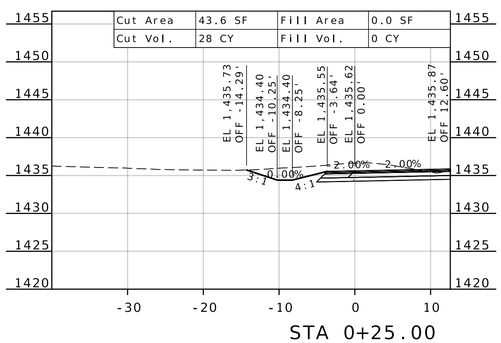


STA 0+25.00

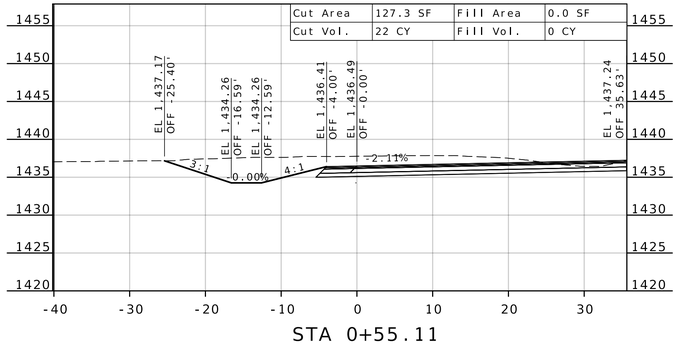

STA 0+55.11

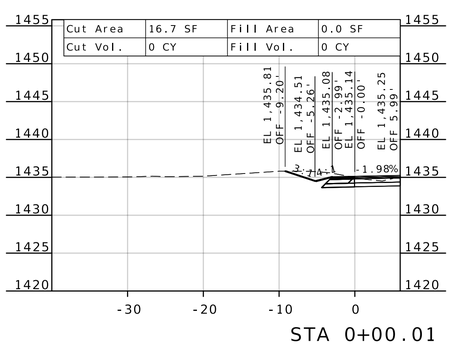

STA 0+00.01

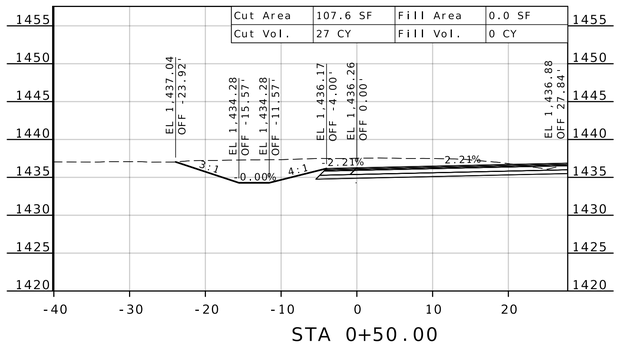

STA 0+50.00

STATE OF MISSOURI
DARRELL RAY COOK
NUMBER PE-2005000971
PROFESSIONAL ENGINEER

Darrell R Cook
07/27/2026 20:13:03
DARRELL RAY COOK - CIVIL
MO-PE-2005000971

DATE PREPARED
5/27/2026

ROUTE	STATE
60	MO
DISTRICT	SHEET NO.
SW	138

COUNTY
BARRY/LAWRENCE

JOB NO.
JSR0021

CONTRACT ID.


PROJECT NO.

BRIDGE NO.


DESCRIPTION	DATE

MISSOURI HIGHWAYS AND TRANSPORTATION COMMISSION
105 WEST CAPITOL
JEFFERSON CITY, MO 65102
1-888-ASK-MODOT (1-888-275-6636)


CROSS SECTION SHEETS
FR 1200 (NE QUADRANT)
SHEET 1 OF 2

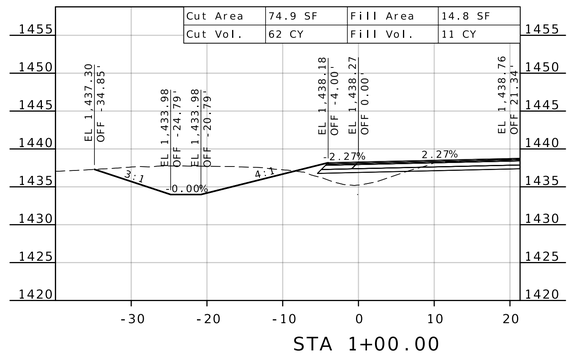


STA 1+00.00

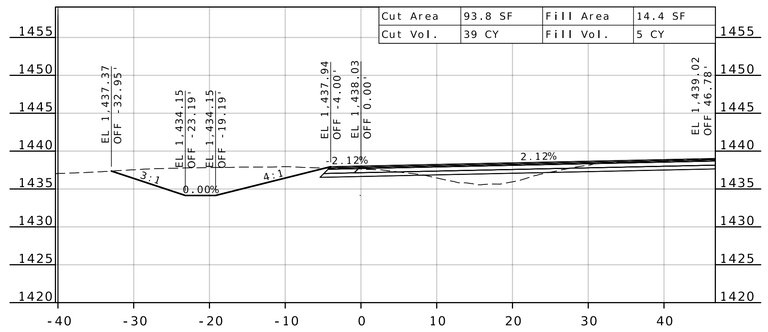

STA 0+80.00

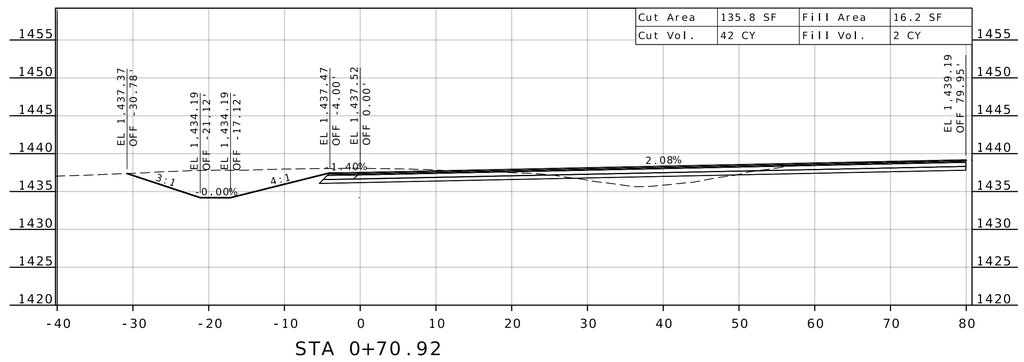

STA 0+70.92

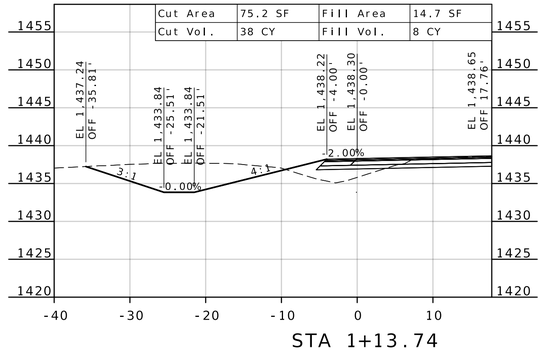

STA 1+13.74

STATE OF MISSOURI
DARRELL RAY COOK
NUMBER PE-2005000971
PROFESSIONAL ENGINEER

Darrell R Cook
07/27/2026 20:13:03
DARRELL RAY COOK - CIVIL
MO-PE-2005000971

DATE PREPARED
5/27/2026

ROUTE	STATE
60	MO
DISTRICT	SHEET NO.
SW	139

COUNTY
BARRY/LAWRENCE

JOB NO.
JSR0021

CONTRACT ID.

PROJECT NO.

BRIDGE NO.

DESCRIPTION	DATE


MISSOURI HIGHWAYS AND TRANSPORTATION COMMISSION

105 WEST CAPITOL
JEFFERSON CITY, MO 65102
1-888-ASK-MODOT (1-888-275-6636)

CROSS SECTION SHEETS
FR 1200 (NE QUADRANT)
SHEET 2 OF 2

DE_RTE60_FR1200_S


Cut Area	0.5 SF	Fill Area	0.0 SF
Cut Vol.	0 CY	Fill Vol.	0 CY

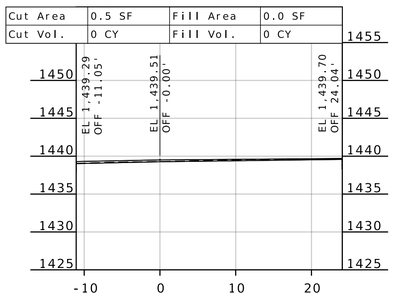

STA 10+37.25

DE_RTE60_FR1200_S


Cut Area	1.3 SF	Fill Area	0.0 SF
Cut Vol.	66 CY	Fill Vol.	10 CY

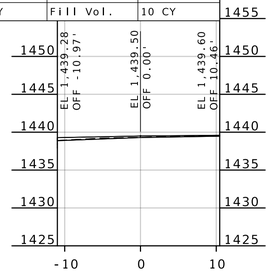

STA 10+25.00

DE_RTE60_FR1200_S ~~DE_RTE60_FR1200_S~~

Cut Area	186.9 SF	Fill Area	27.7 SF
Cut Vol.	0 CY	Fill Vol.	0 CY

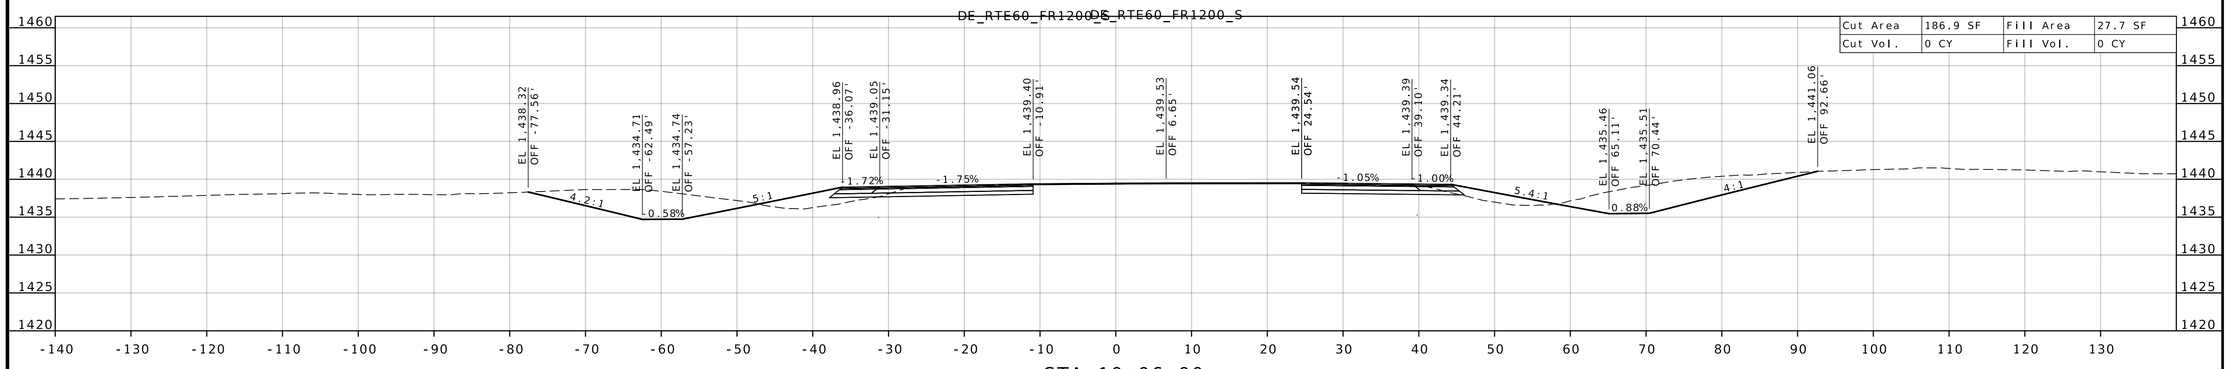

STA 10+06.00

STATE OF MISSOURI
DARRELL RAY COOK
NUMBER PE-2005000971
PROFESSIONAL ENGINEER
Darrell R Cook
07/27/2026 20:13:03
DARRELL RAY COOK - CIVIL
MO-PE-2005000971

DATE PREPARED
5/27/2026

ROUTE	STATE
60	MO
DISTRICT	SHEET NO.
SW	140

COUNTY
BARRY / LAWRENCE

JOB NO.
JSR0021

CONTRACT ID.

PROJECT NO.

BRIDGE NO.


DESCRIPTION	DATE

MISSOURI HIGHWAYS AND TRANSPORTATION COMMISSION
105 WEST CAPITOL
JEFFERSON CITY, MO 65102
1-888-ASK-MODOT (1-888-275-6636)

CROSS SECTION SHEETS
FR 1200 (SOUTH)
SHEET 1 OF 6

DE_RTE60_FR1200_S


Cut Area	1.2 SF	Fill Area	0.0 SF
Cut Vol.	2 CY	Fill Vol.	0 CY

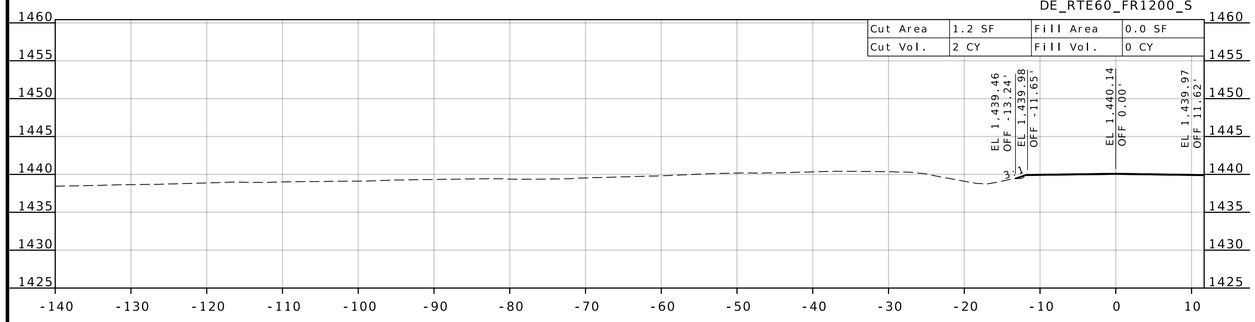

STA 10+75.00

DE_RTE60_FR1200_S


Cut Area	4.1 SF	Fill Area	0.7 SF
Cut Vol.	0 CY	Fill Vol.	0 CY

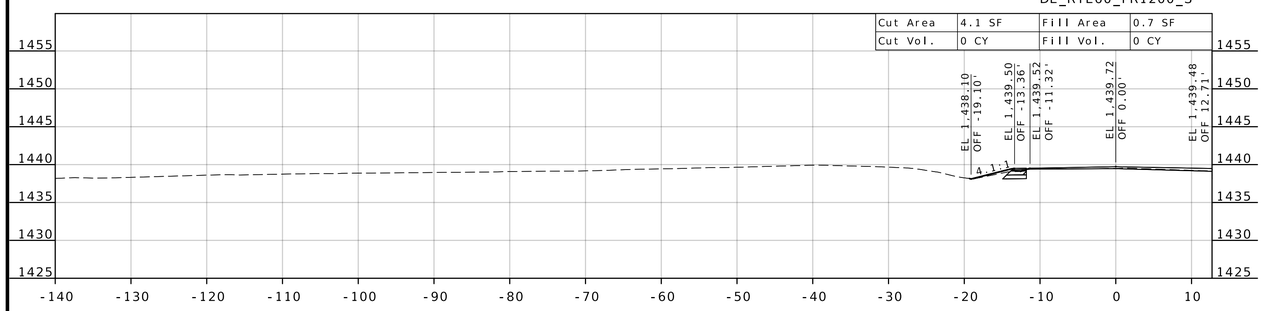

STA 10+56.33

DE_RTE60_FR1200_S

Cut Area	1.2 SF	Fill Area	0.0 SF
Cut Vol.	1 CY	Fill Vol.	0 CY

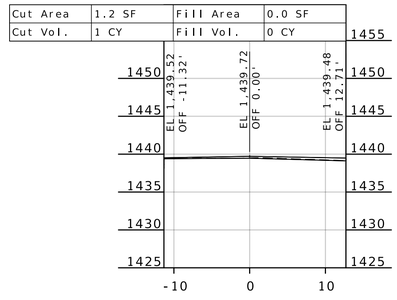

STA 10+56.31

STATE OF MISSOURI
DARRELL RAY COOK
NUMBER PE-2005000971
PROFESSIONAL ENGINEER

Darrell R Cook
07/27/2026 20:13:04
DARRELL RAY COOK - CIVIL
MO-PE-2005000971

DATE PREPARED
5/27/2026

ROUTE	STATE
60	MO
DISTRICT	SHEET NO.
SW	141

COUNTY
BARRY / LAWRENCE

JOB NO.
JSR0021

CONTRACT ID.

PROJECT NO.

BRIDGE NO.


DESCRIPTION	DATE

MISSOURI HIGHWAYS AND TRANSPORTATION COMMISSION

105 WEST CAPITOL
JEFFERSON CITY, MO 65102
1-888-ASK-MODOT (1-888-275-6636)


CROSS SECTION SHEETS
FR 1200 (SOUTH)
SHEET 2 OF 6

DE_RTE60_FR1200_S

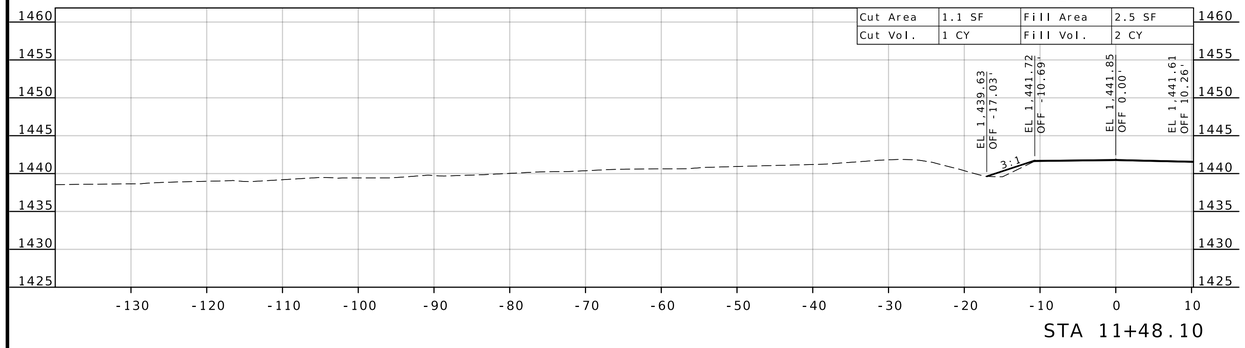


STA 11+48.10

DE_RTE60_FR1200_S

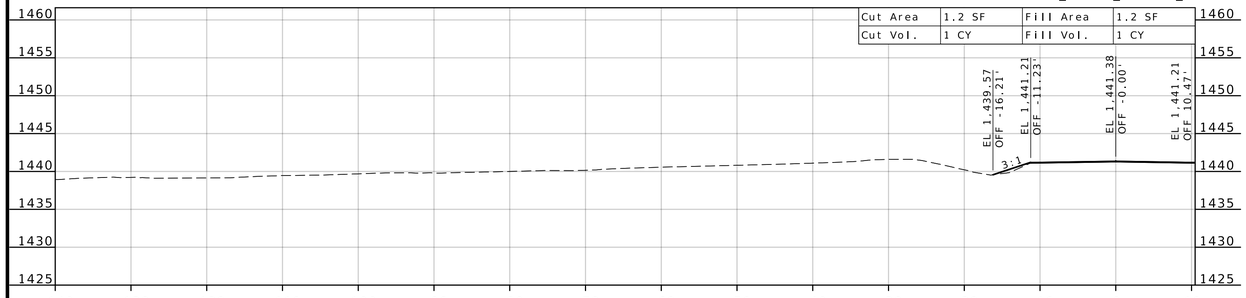

STA 11+25.00

DE_RTE60_FR1200_S

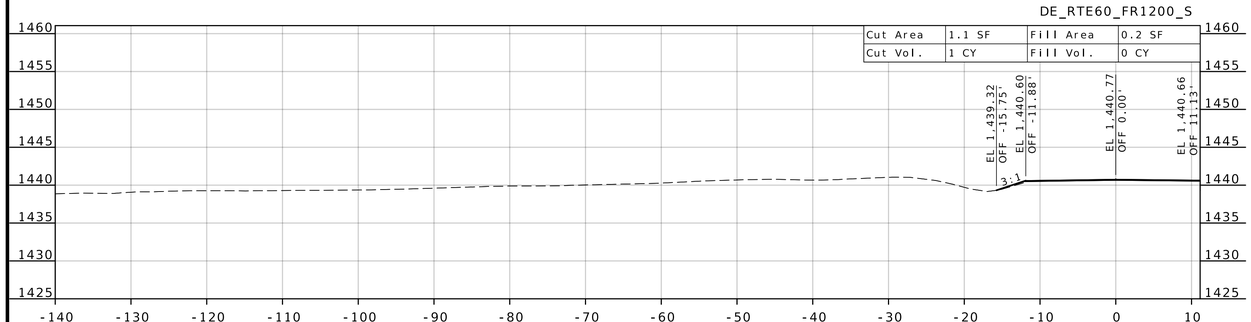

STA 11+00.00

STATE OF MISSOURI
DARRELL RAY COOK
NUMBER PE-2005000971
PROFESSIONAL ENGINEER

Darrell R Cook
07/27/2026 20:13:04
DARRELL RAY COOK - CIVIL
MO-PE-2005000971

DATE PREPARED
5/27/2026

ROUTE	STATE
60	MO
DISTRICT	SHEET NO.
SW	142

COUNTY
BARRY / LAWRENCE

JOB NO.
JSR0021

CONTRACT ID.

PROJECT NO.

BRIDGE NO.


DESCRIPTION	DATE

MISSOURI HIGHWAYS AND TRANSPORTATION COMMISSION

105 WEST CAPITOL
JEFFERSON CITY, MO 65102
1-888-ASK-MODOT (1-888-275-6636)


CROSS SECTION SHEETS
FR 1200 (SOUTH)
SHEET 3 OF 6

DE_RTE60_FR1200_S

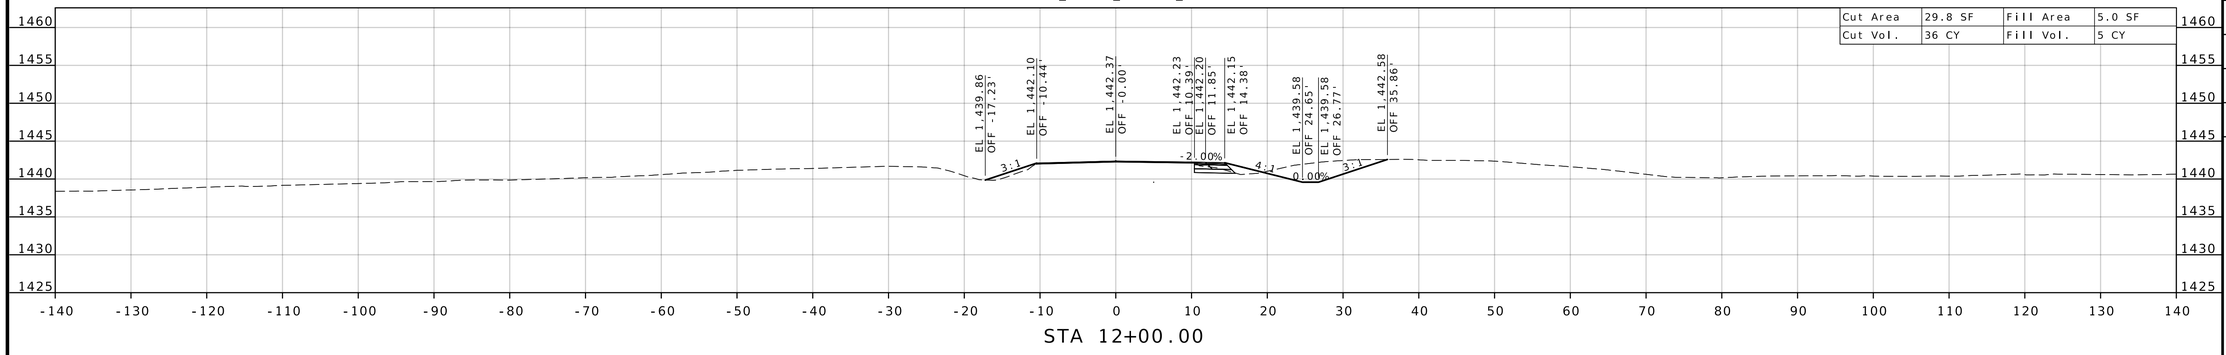


STA 12+00.00

DE_RTE60_FR1200_S

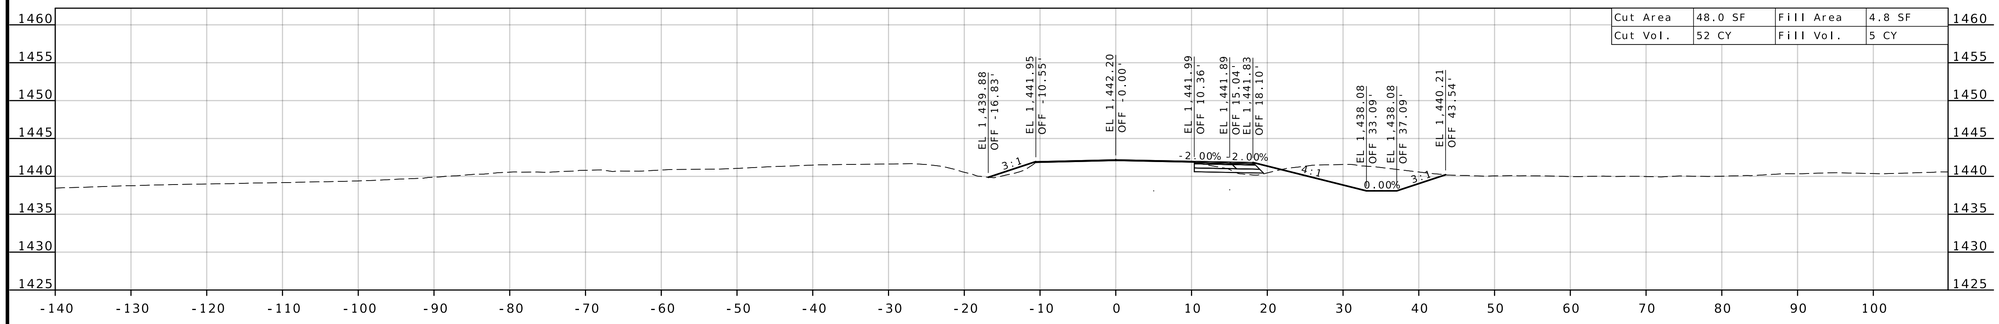

STA 11+75.00

DE_RTE60_FR1200_S

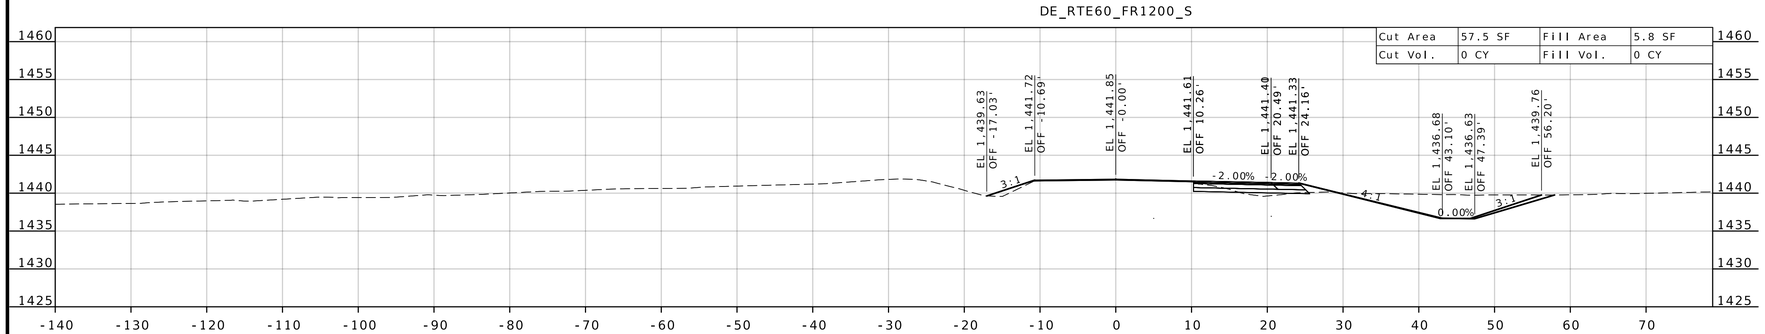

STA 11+48.12

STATE OF MISSOURI
DARRELL RAY COOK
NUMBER PE-2005000971
PROFESSIONAL ENGINEER

Darrell R Cook
07/27/2026 20:13:04
DARRELL RAY COOK - CIVIL
MO-PE-2005000971

DATE PREPARED
5/27/2026

ROUTE	STATE
60	MO
DISTRICT	SHEET NO.
SW	143

COUNTY
BARRY/LAWRENCE

JOB NO.
JSR0021

CONTRACT ID.

PROJECT NO.


BRIDGE NO.

DESCRIPTION	DATE


MISSOURI HIGHWAYS AND TRANSPORTATION COMMISSION

105 WEST CAPITOL
JEFFERSON CITY, MO 65102
1-888-ASK-MODOT (1-888-275-6636)

CROSS SECTION SHEETS
FR 1200 (SOUTH)
SHEET 4 OF 6

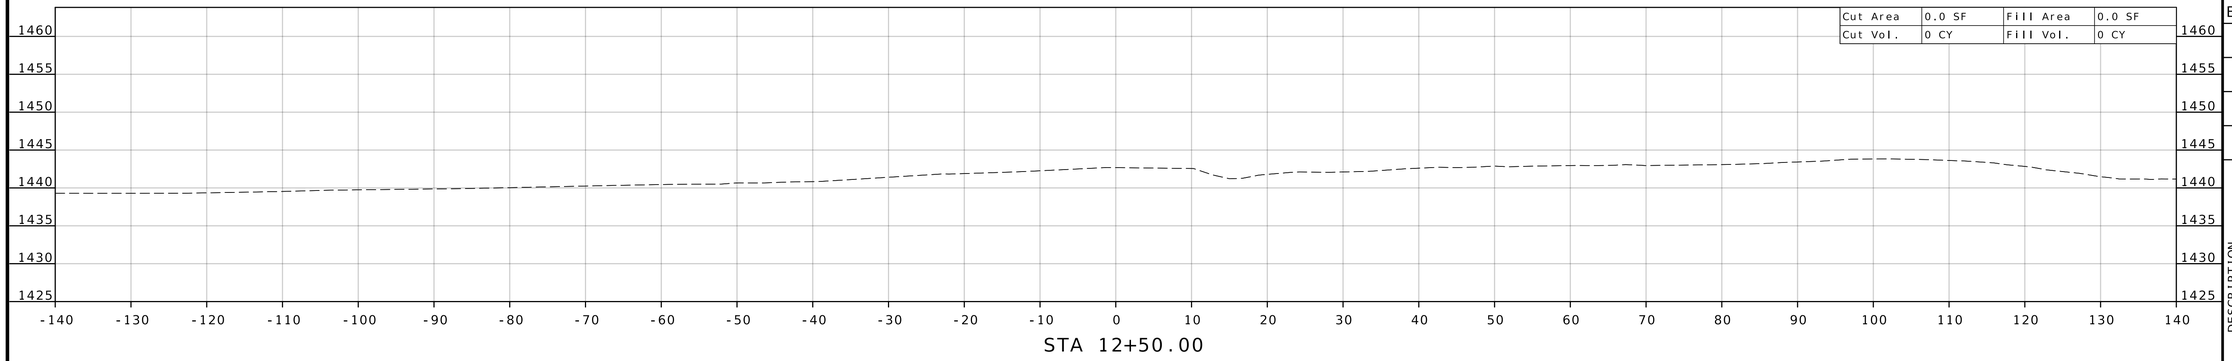


STA 12+50.00

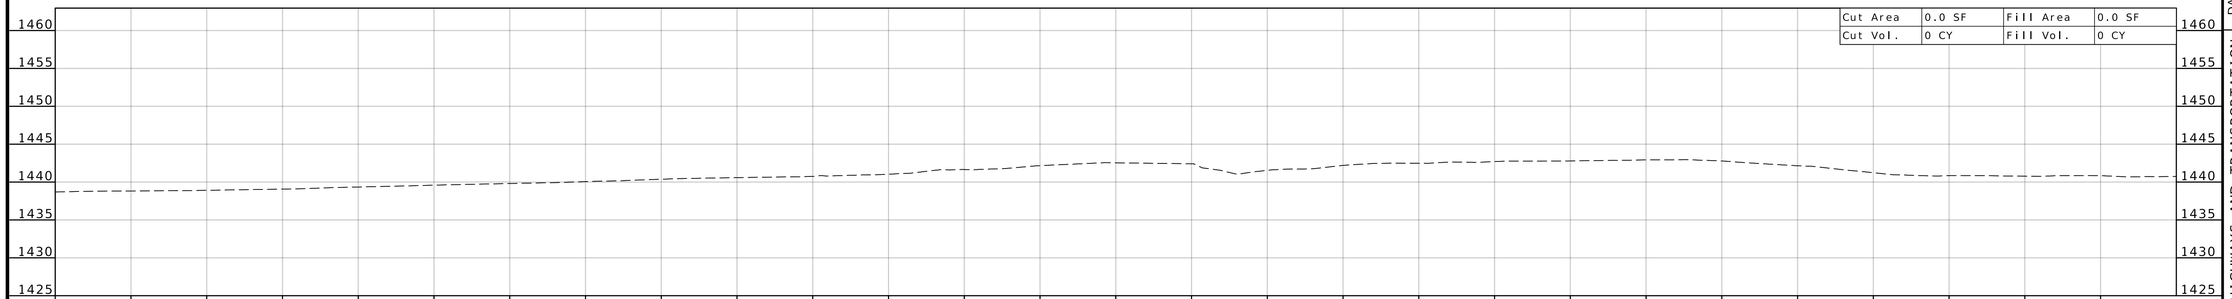

STA 12+26.49

DE_RTE60_FR1200_S

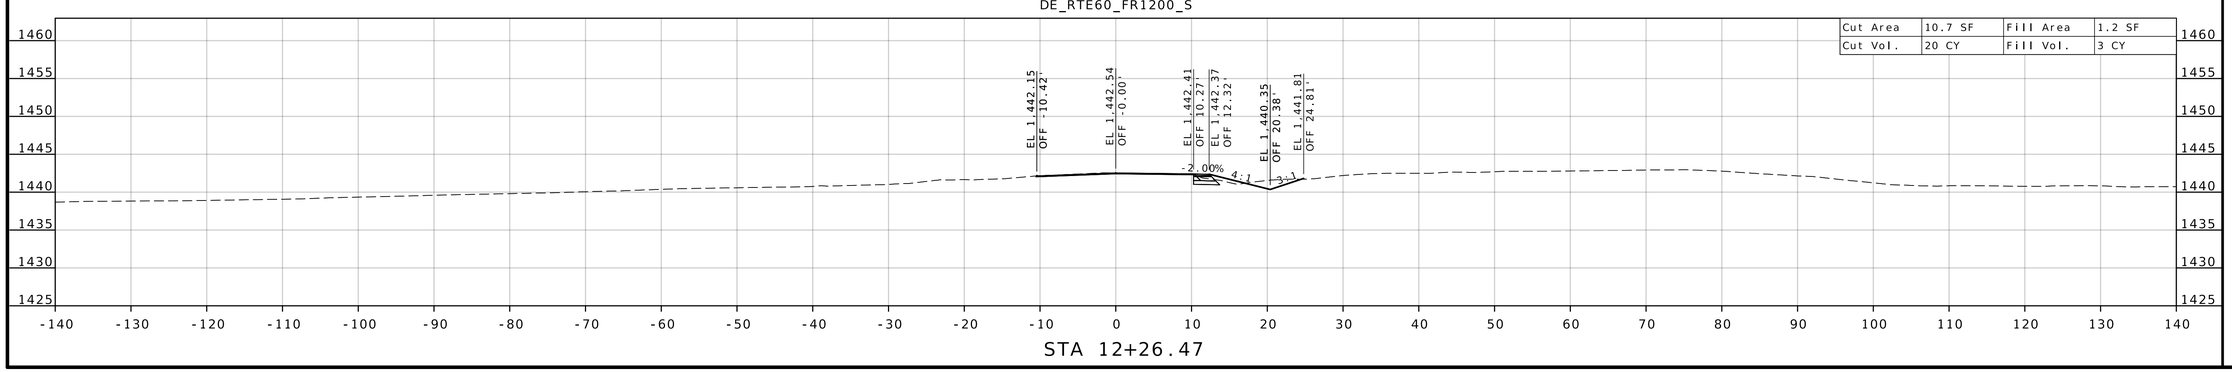

STA 12+26.47

STATE OF MISSOURI
DARRELL RAY COOK
NUMBER PE-2005000971
PROFESSIONAL ENGINEER

Darrell R Cook
07/27/2026 20:13:04
DARRELL RAY COOK - CIVIL
MO-PE-2005000971

DATE PREPARED
5/27/2026

ROUTE	STATE
60	MO
DISTRICT	SHEET NO.
SW	144

COUNTY
BARRY/LAWRENCE

JOB NO.
JSR0021

CONTRACT ID.

PROJECT NO.


BRIDGE NO.

DESCRIPTION	DATE

MISSOURI HIGHWAYS AND TRANSPORTATION COMMISSION

105 WEST CAPITOL
JEFFERSON CITY, MO 65102
1-888-ASK-MODOT (1-888-275-6636)

CROSS SECTION SHEETS
FR 1200 (SOUTH)
SHEET 5 OF 6

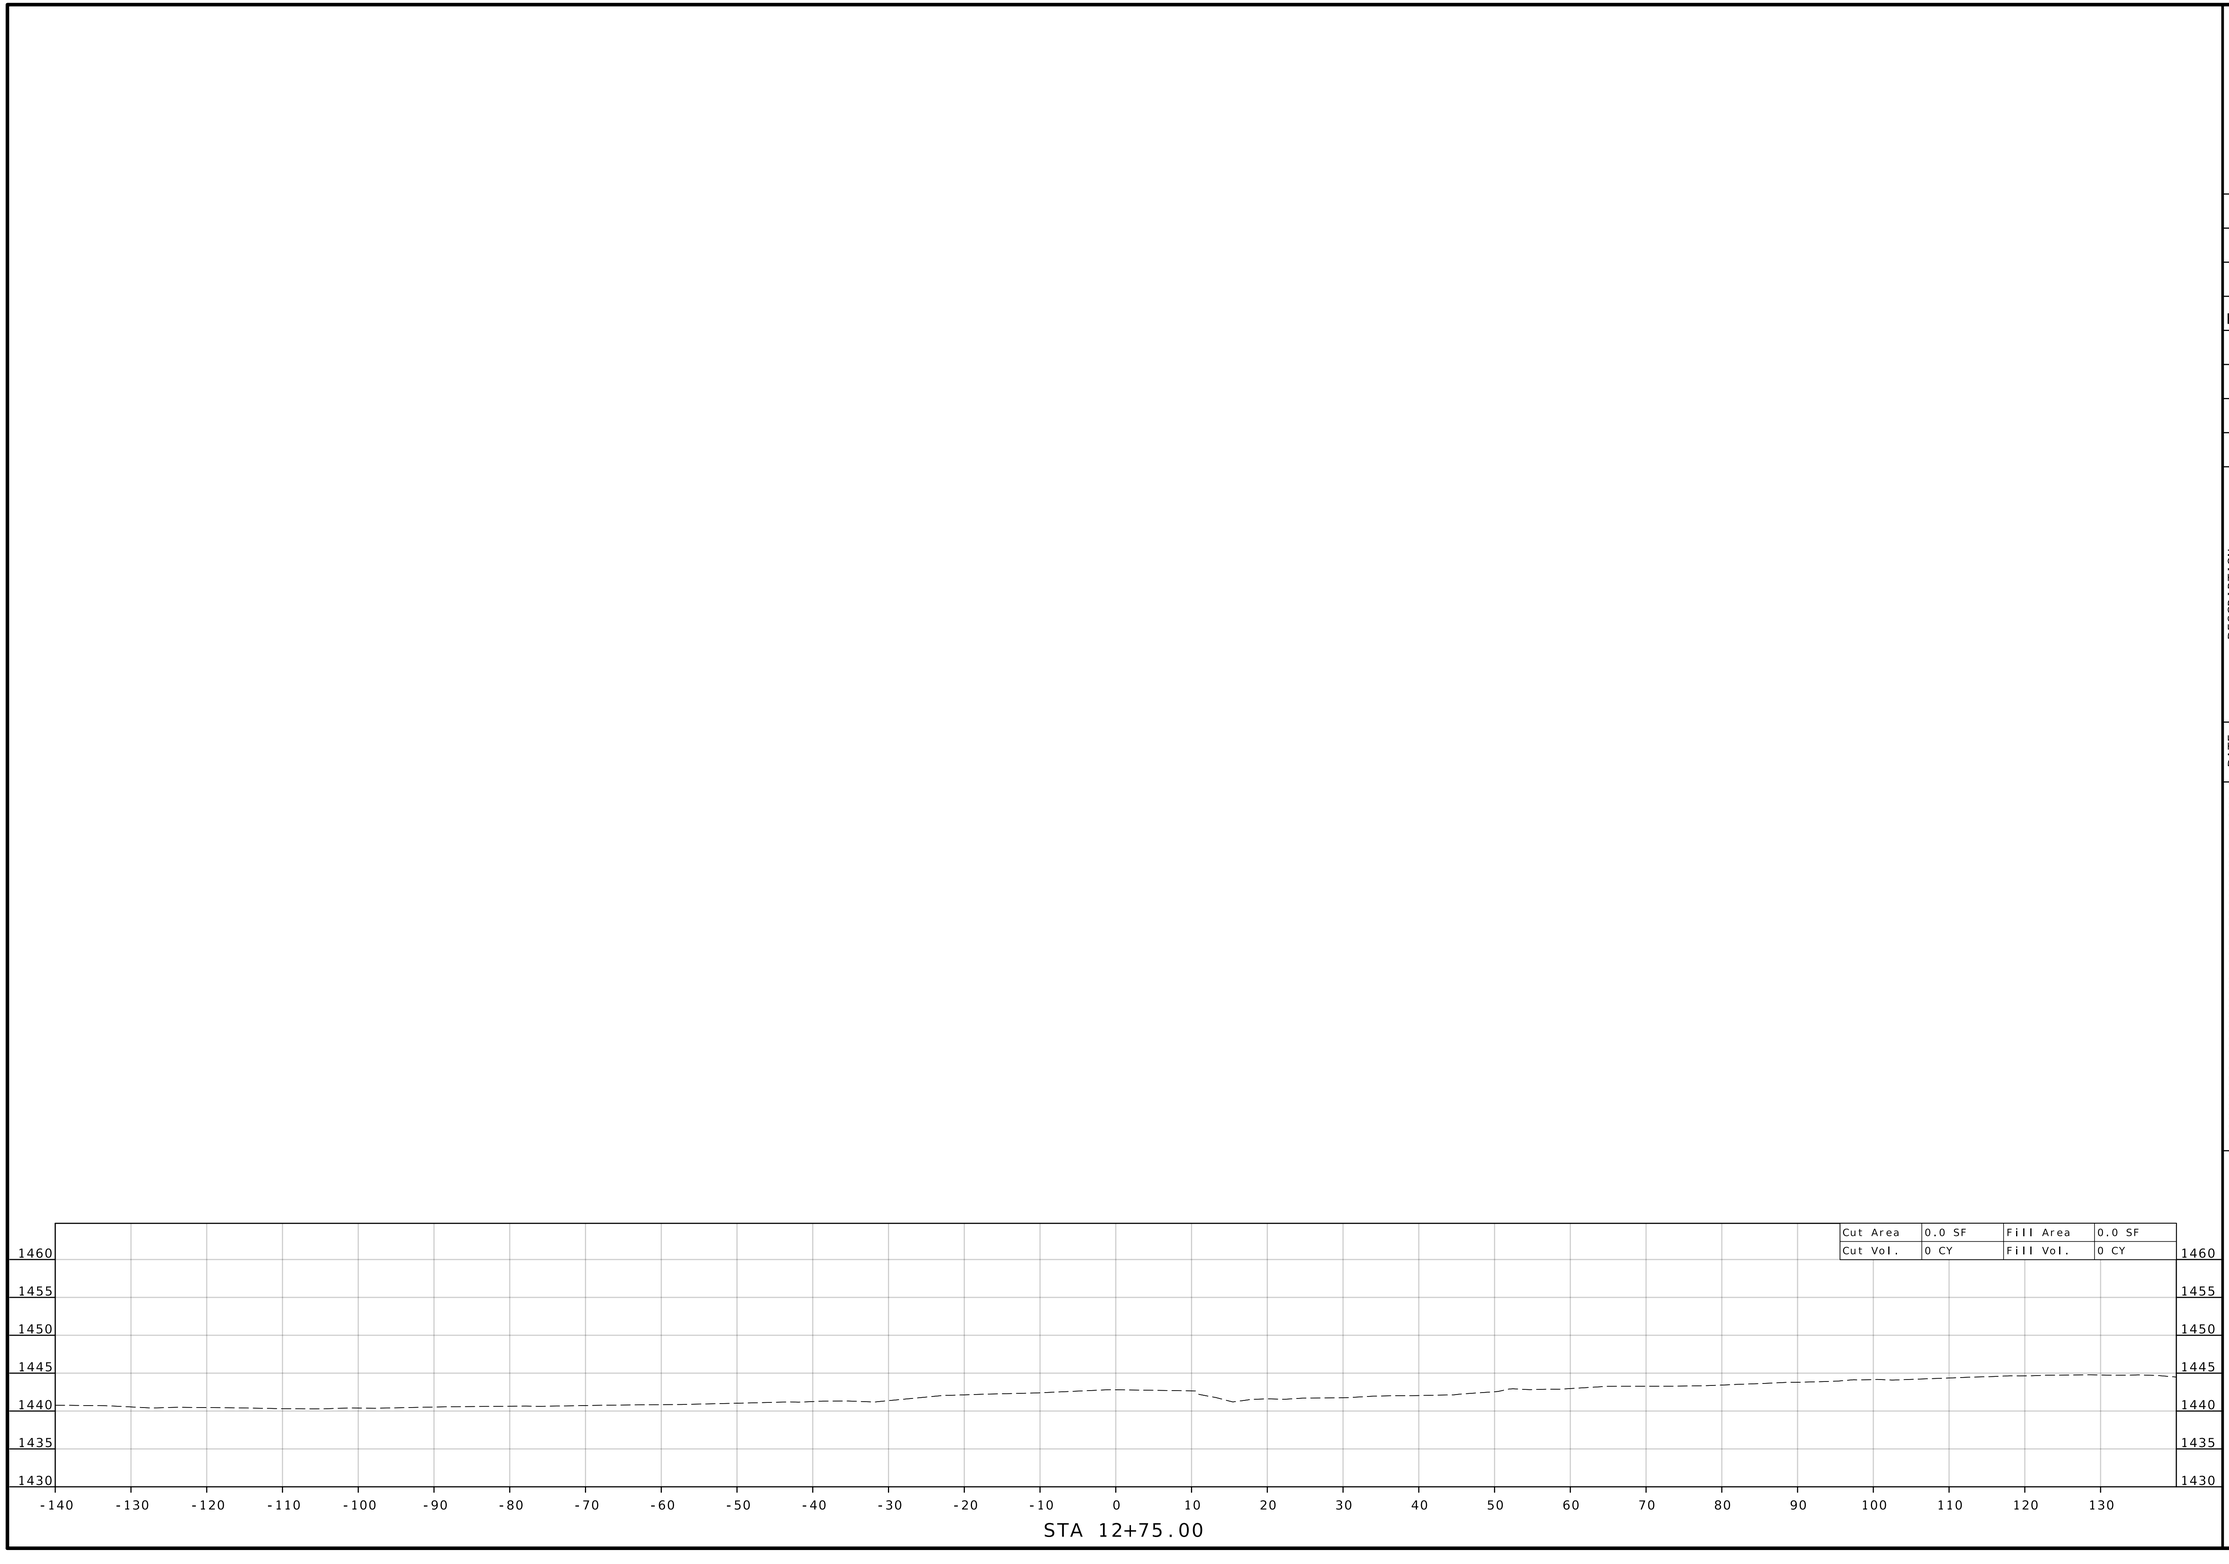

STATE OF MISSOURI
DARRELL RAY COOK
NUMBER PE-2005000971
PROFESSIONAL ENGINEER

Darrell R Cook
07/27/2026 20:13:04
DARRELL RAY COOK - CIVIL
MO-PE-2005000971

DATE PREPARED
5/27/2026

ROUTE	STATE
60	MO
DISTRICT	SHEET NO.
SW	145

COUNTY
BARRY/LAWRENCE

JOB NO.
JSR0021

CONTRACT ID.

PROJECT NO.


BRIDGE NO.

DESCRIPTION	DATE


MISSOURI HIGHWAYS AND TRANSPORTATION COMMISSION

105 WEST CAPITOL
JEFFERSON CITY, MO 65102
1-888-ASK-MODOT (1-888-275-6636)

CROSS SECTION SHEETS
FR 1200 (SOUTH)
SHEET 6 OF 6

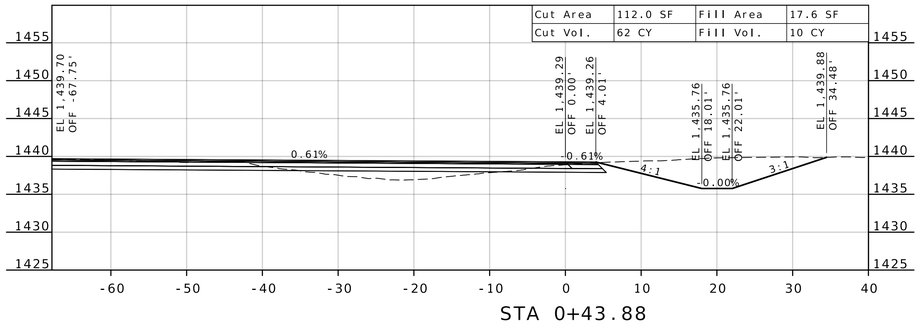


STA 0+43.88

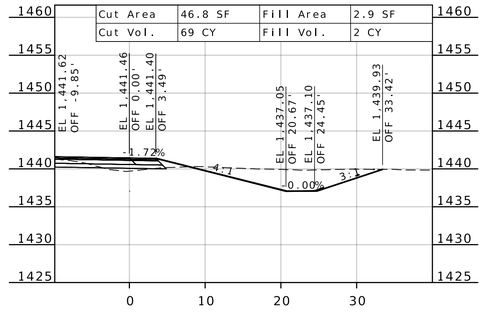


STA 1+05.80

STA 0+25.00

STA 0+75.00

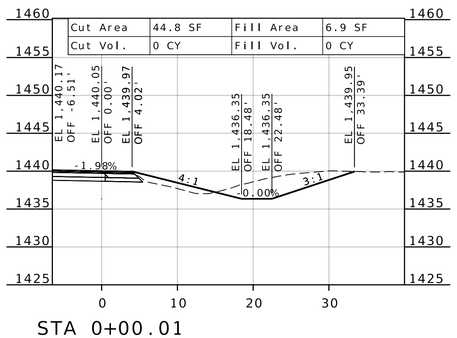

STA 0+00.01

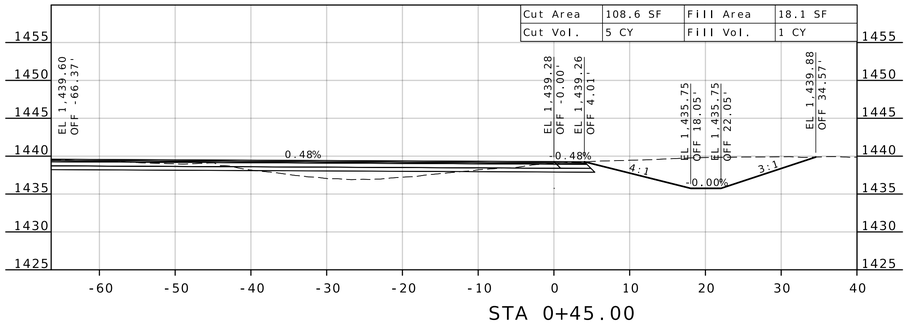

STA 0+45.00

STATE OF MISSOURI
DARRELL RAY COOK
NUMBER PE-2005000971
PROFESSIONAL ENGINEER
Darrell R Cook
07/27/2026 20:13:04
DARRELL RAY COOK - CIVIL
MO-PE-2005000971

DATE PREPARED
5/28/2026

ROUTE	STATE
60	MO
DISTRICT	SHEET NO.
SW	146

COUNTY
BARRY/LAWRENCE

JOB NO.
JSR0021

CONTRACT ID.

PROJECT NO.


BRIDGE NO.

DESCRIPTION	DATE


MISSOURI HIGHWAYS AND TRANSPORTATION COMMISSION
105 WEST CAPITOL
JEFFERSON CITY, MO 65102
1-888-ASK-MODOT (1-888-275-6636)

CROSS SECTION SHEETS
FR 1200 (SW QUADRANT)
SHEET 1 OF 1


FR1200_SEQUAD2

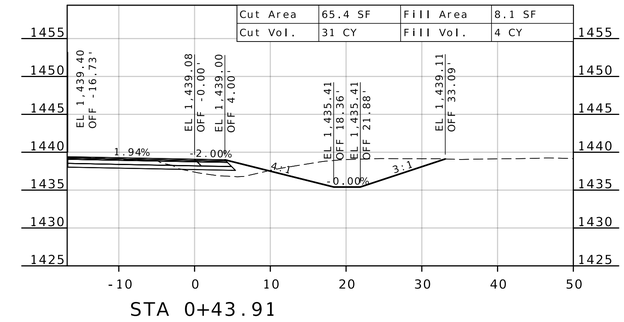


STA 0+43.91

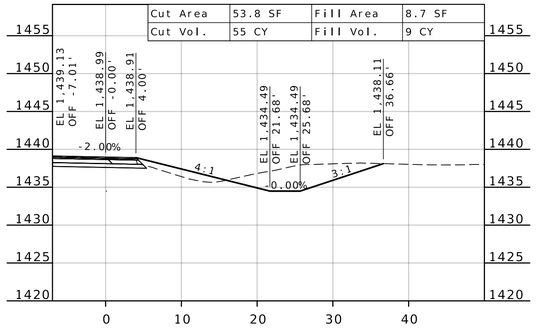


STA 1+00.00

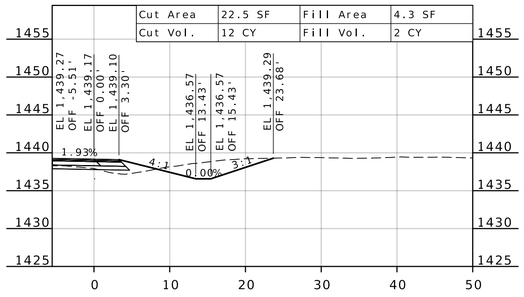


STA 0+25.00

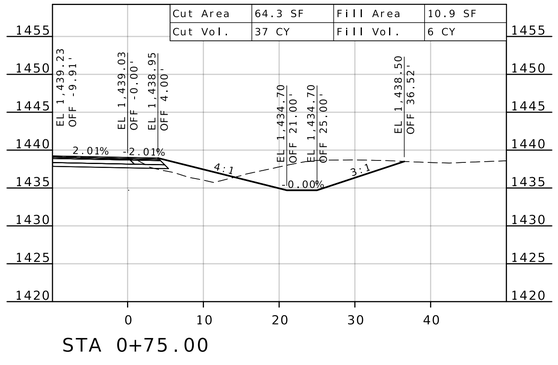


STA 0+75.00

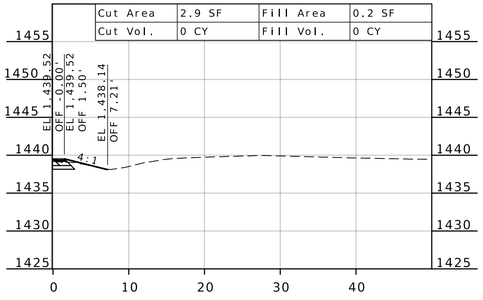

STA 0+00.00

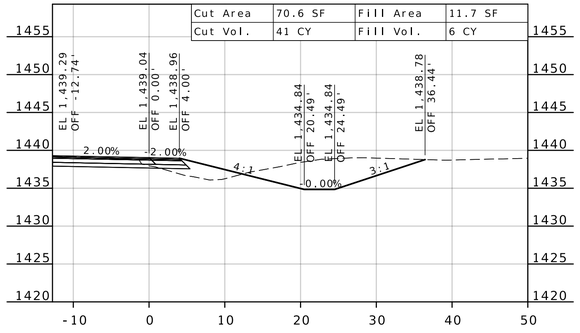

STA 0+60.00

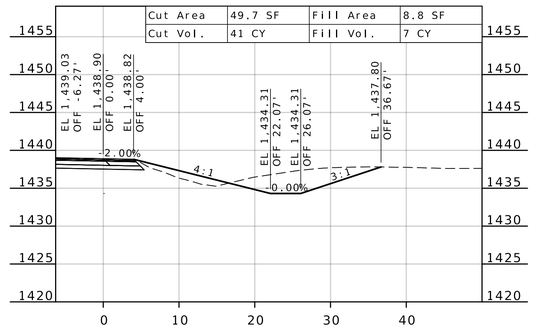

STA 1+21.44

STATE OF MISSOURI
DARRELL RAY COOK
NUMBER PE-2005000971
PROFESSIONAL ENGINEER
Darrell R Cook
07/27/2026 20:13:04
DARRELL RAY COOK - CIVIL
MO-PE-2005000971

DATE PREPARED
5/27/2026

ROUTE	STATE
60	MO
DISTRICT	SHEET NO.
SW	147

COUNTY
BARRY / LAWRENCE

JOB NO.
JSR0021

CONTRACT ID.

PROJECT NO.


BRIDGE NO.

DESCRIPTION	DATE

MISSOURI HIGHWAYS AND TRANSPORTATION COMMISSION
105 WEST CAPITOL
JEFFERSON CITY, MO 65102
1-888-ASK-MODOT (1-888-275-6636)


CROSS SECTION SHEETS
FR 1200 (SE QUADRANT)
SHEET 1 OF 1

DE_RTE60_FR2210

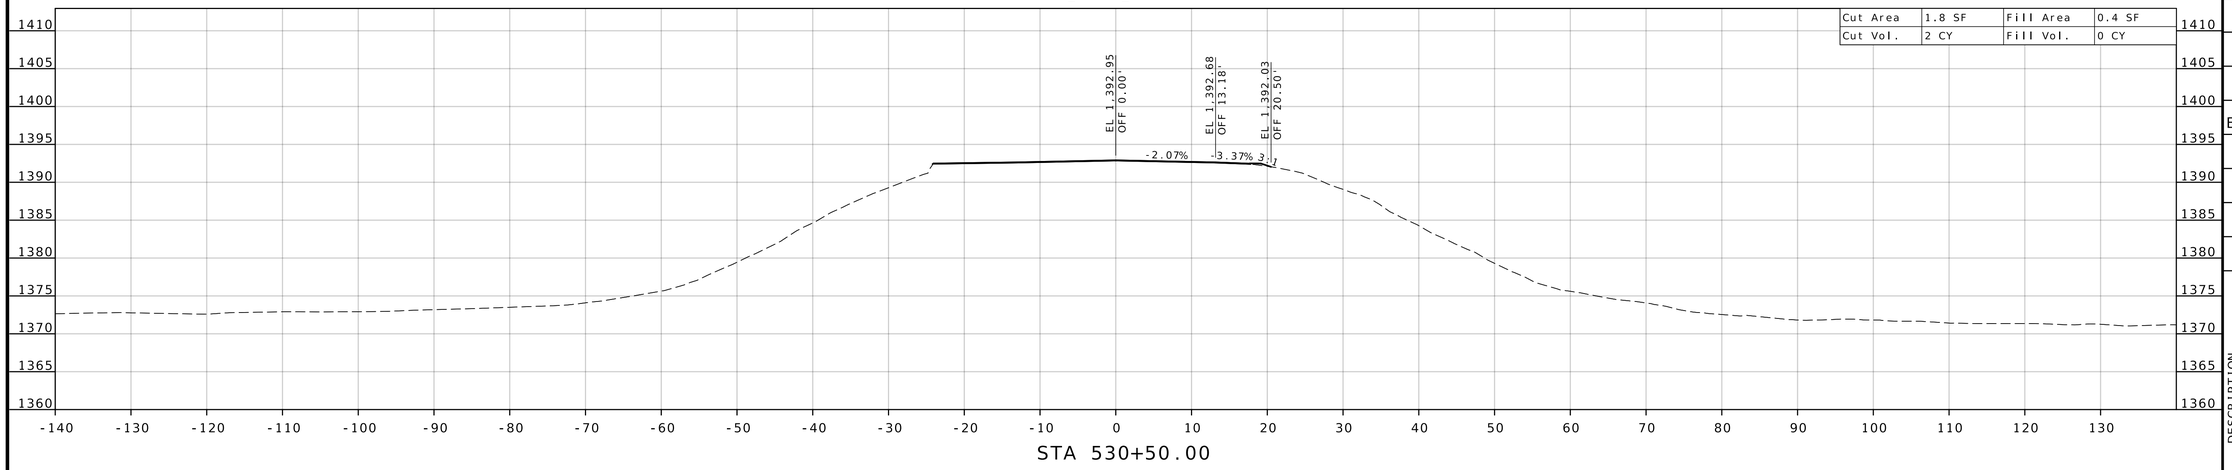


STA 530+50.00

DE_RTE60_FR2210

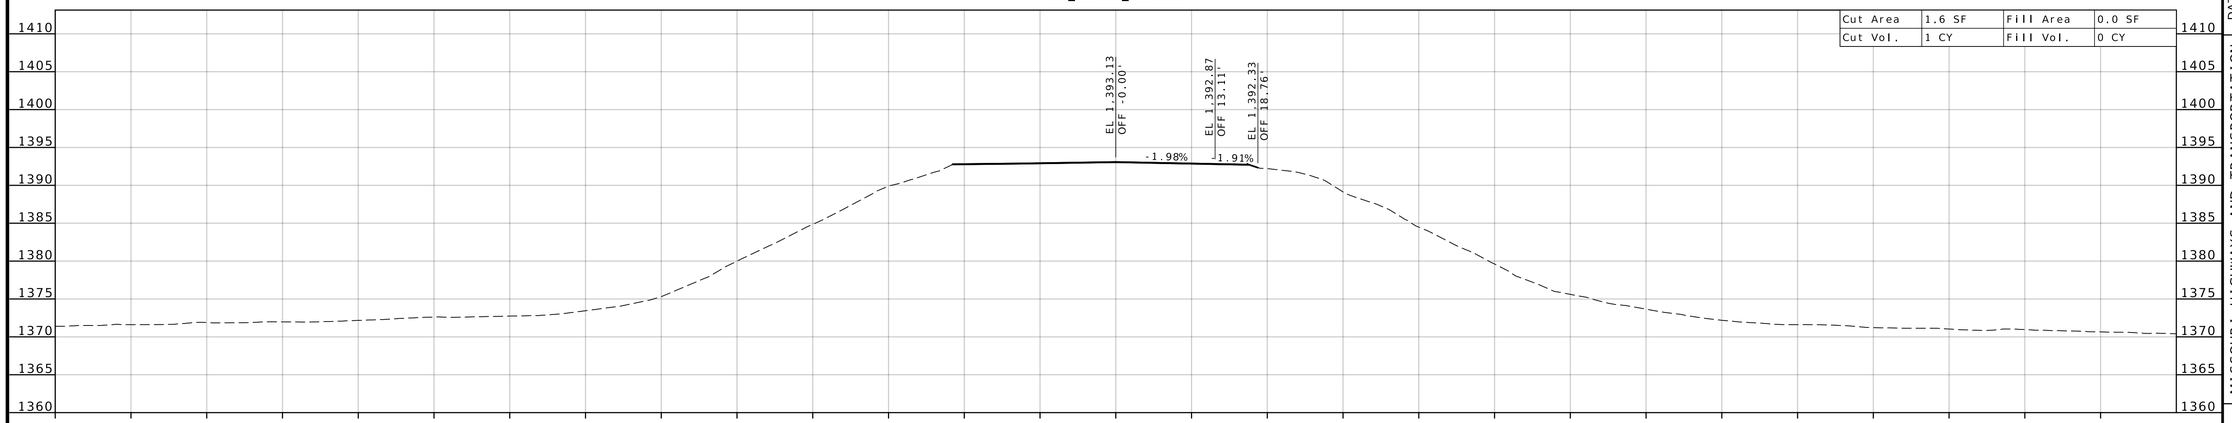

STA 530+21.37

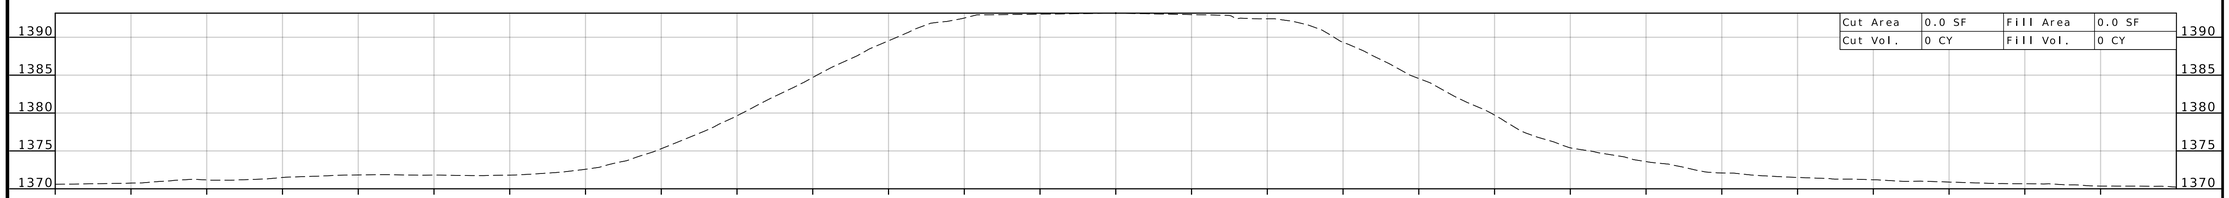

STA 530+00.00

STATE OF MISSOURI
DARRELL RAY COOK
NUMBER PE-2005000971
PROFESSIONAL ENGINEER
Darrell R Cook
07/27/2026 20:13:05
DARRELL RAY COOK - CIVIL
MO-PE-2005000971

DATE PREPARED
5/27/2026

ROUTE	STATE
60	MO
DISTRICT	SHEET NO.
SW	148

COUNTY
BARRY / LAWRENCE

JOB NO.
JSR0021

CONTRACT ID.

PROJECT NO.

BRIDGE NO.


DESCRIPTION	DATE

MISSOURI HIGHWAYS AND TRANSPORTATION COMMISSION
105 WEST CAPITOL
JEFFERSON CITY, MO 65102
1-888-ASK-MODOT (1-888-275-6636)

CROSS SECTION SHEET
ROUTE 60 / FR 2210
SHEET 1 OF 7

DE_RTE60_FR2210


Cut Area	8.3 SF	Fill Area	1.7 SF
Cut Vol.	0 CY	Fill Vol.	0 CY

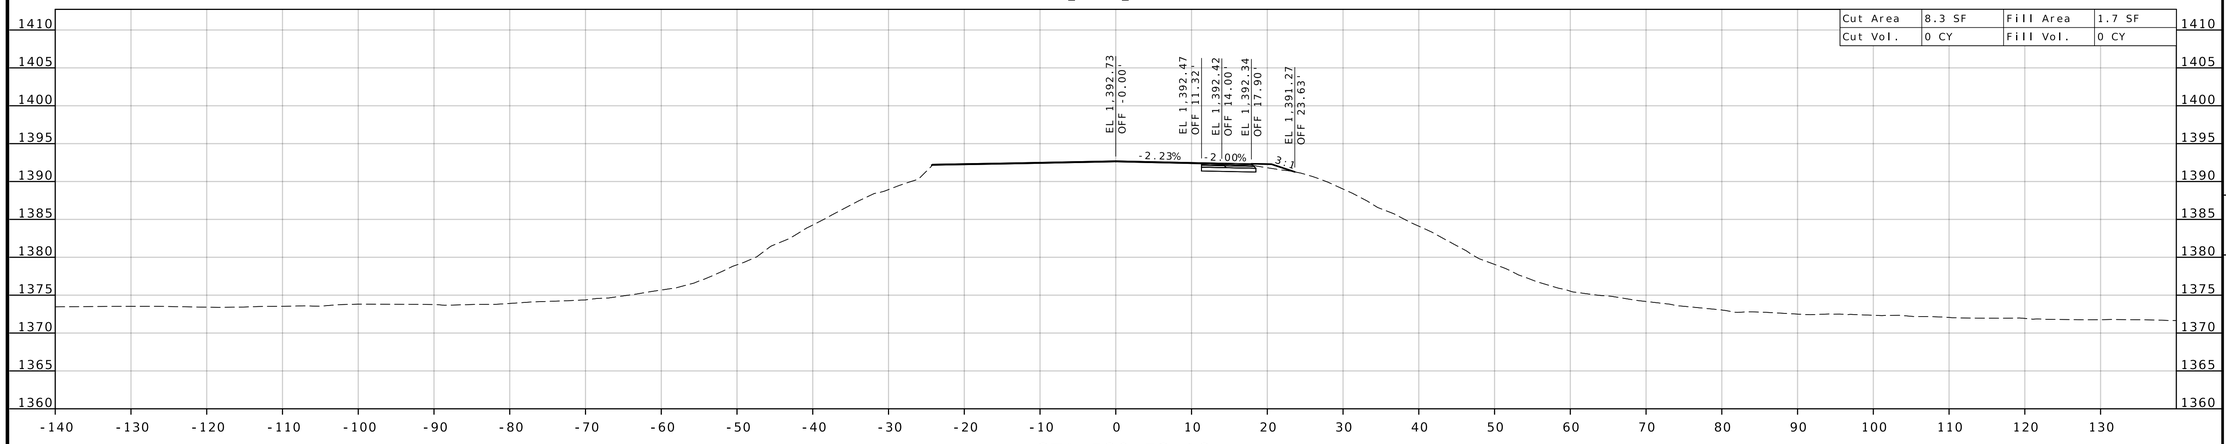

STA 530+72.18

DE_RTE60_FR2210

Cut Area	1.8 SF	Fill Area	1.5 SF
Cut Vol.	1 CY	Fill Vol.	1 CY

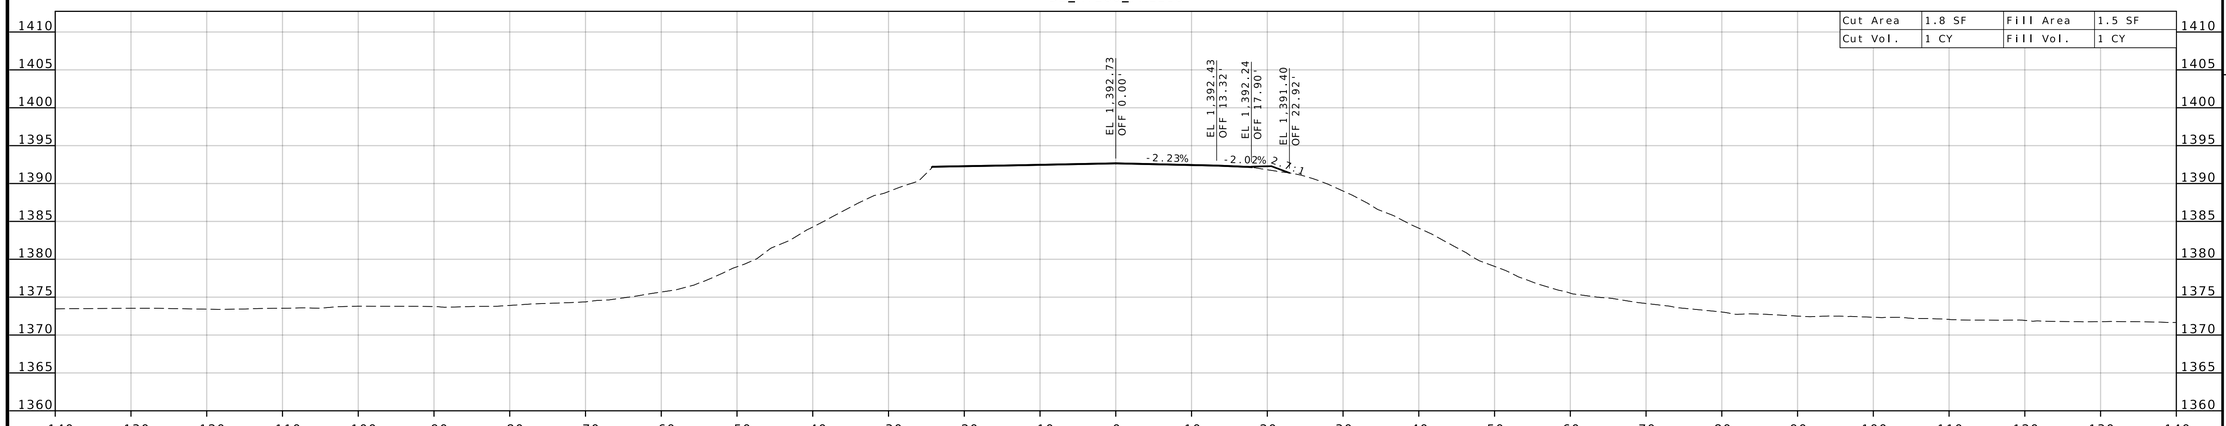

STA 530+72.16

STATE OF MISSOURI
DARRELL RAY COOK
NUMBER PE-2005000971
PROFESSIONAL ENGINEER

Darrell R Cook
07/27/2026 20:13:05
DARRELL RAY COOK - CIVIL
MO-PE-2005000971

DATE PREPARED
5/27/2026

ROUTE	STATE
60	MO
DISTRICT	SHEET NO.
SW	149

COUNTY
BARRY / LAWRENCE

JOB NO.
JSR0021

CONTRACT ID.

PROJECT NO.

BRIDGE NO.


DESCRIPTION	DATE

MISSOURI HIGHWAYS AND TRANSPORTATION COMMISSION

105 WEST CAPITOL
JEFFERSON CITY, MO 65102
1-888-ASK-MODOT (1-888-275-6636)


CROSS SECTION SHEET
ROUTE 60 / FR 2210
SHEET 2 OF 7

DE_RTE60_FR2210

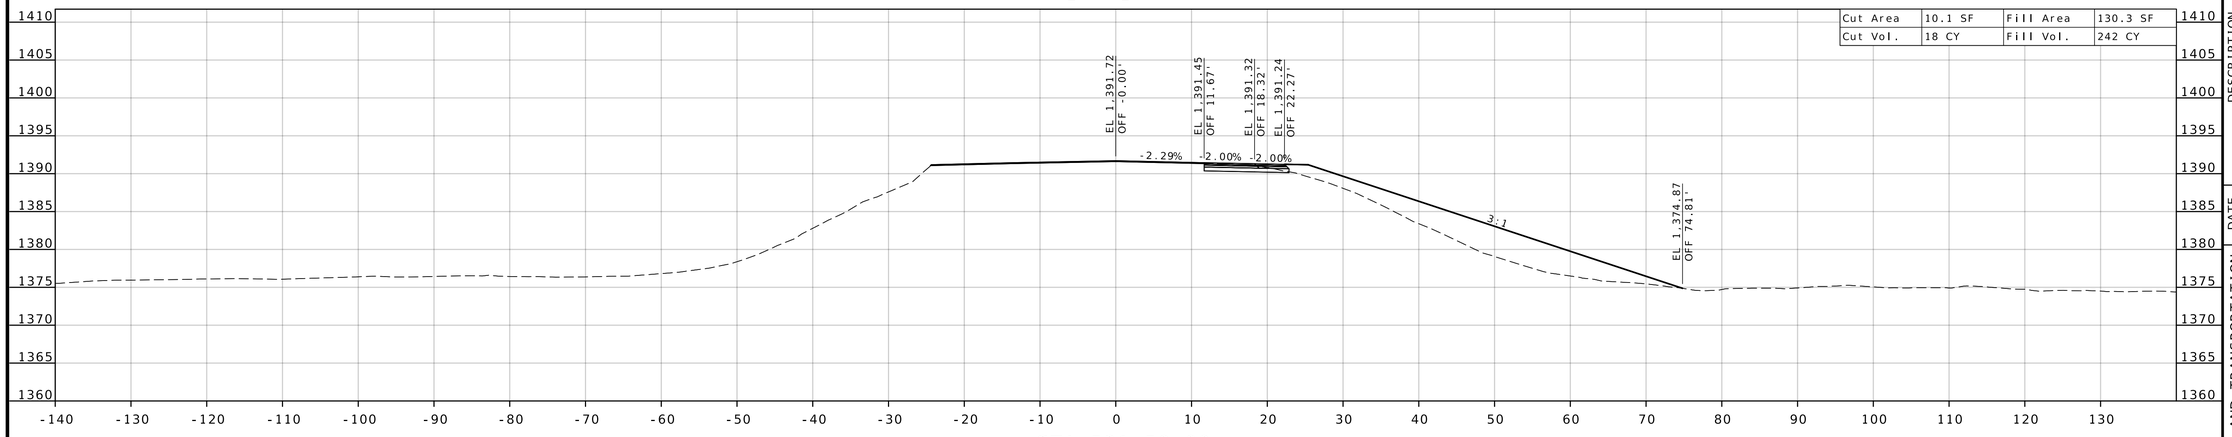

STA 531+50.00

DE_RTE60_FR2210

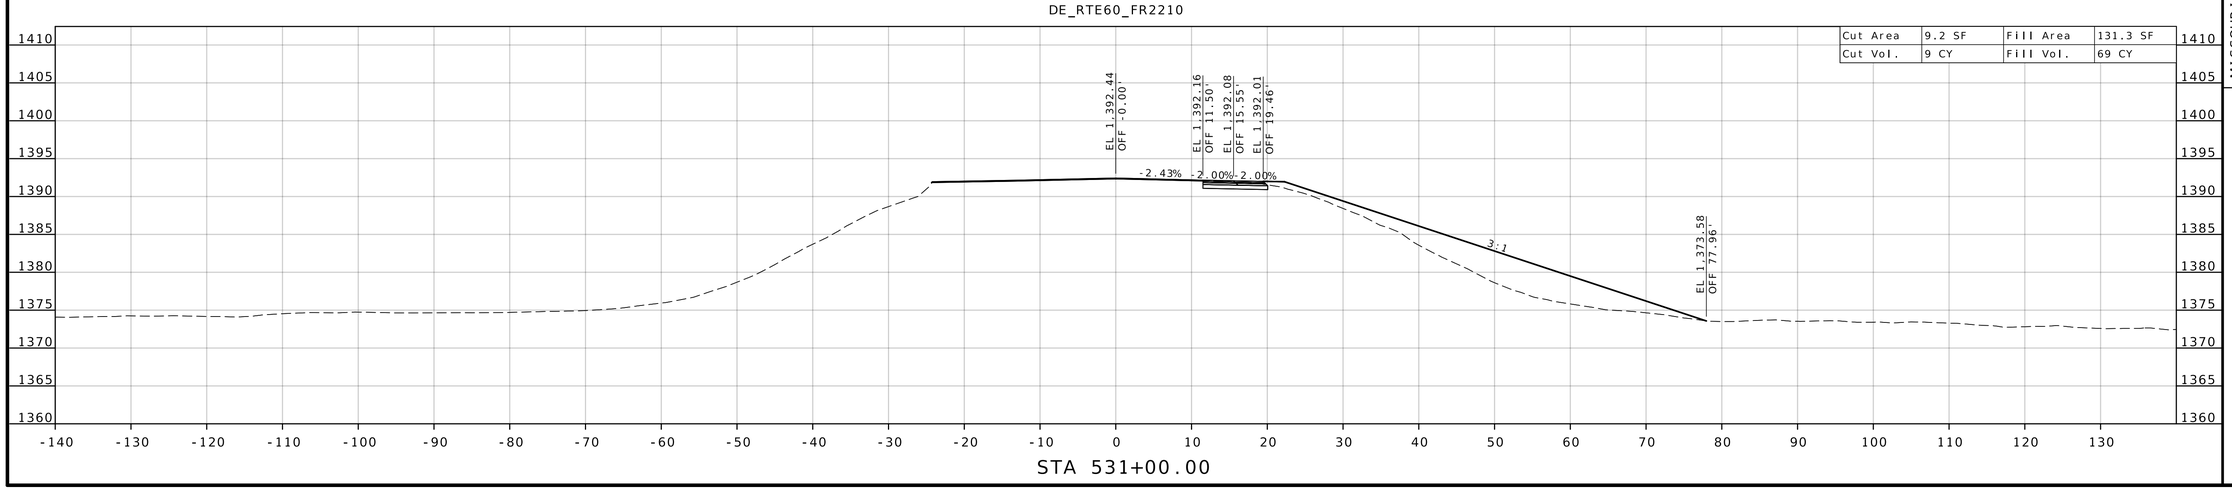

STA 531+00.00

STATE OF MISSOURI
DARRELL RAY COOK
NUMBER PE-2005000971
PROFESSIONAL ENGINEER

Darrell R Cook
07/27/2026 20:13:05
DARRELL RAY COOK - CIVIL
MO-PE-2005000971

DATE PREPARED
5/27/2026

ROUTE	STATE
60	MO
DISTRICT	SHEET NO.
SW	150

COUNTY
BARRY / LAWRENCE

JOB NO.
JSR0021

CONTRACT ID.

PROJECT NO.

BRIDGE NO.

DESCRIPTION	DATE


MISSOURI HIGHWAYS AND TRANSPORTATION COMMISSION

105 WEST CAPITOL
JEFFERSON CITY, MO 65102
1-888-ASK-MODOT (1-888-275-6636)

MoDOT


CROSS SECTION SHEET
ROUTE 60 / FR 2210
SHEET 3 OF 7

DE_RTE60_FR2210

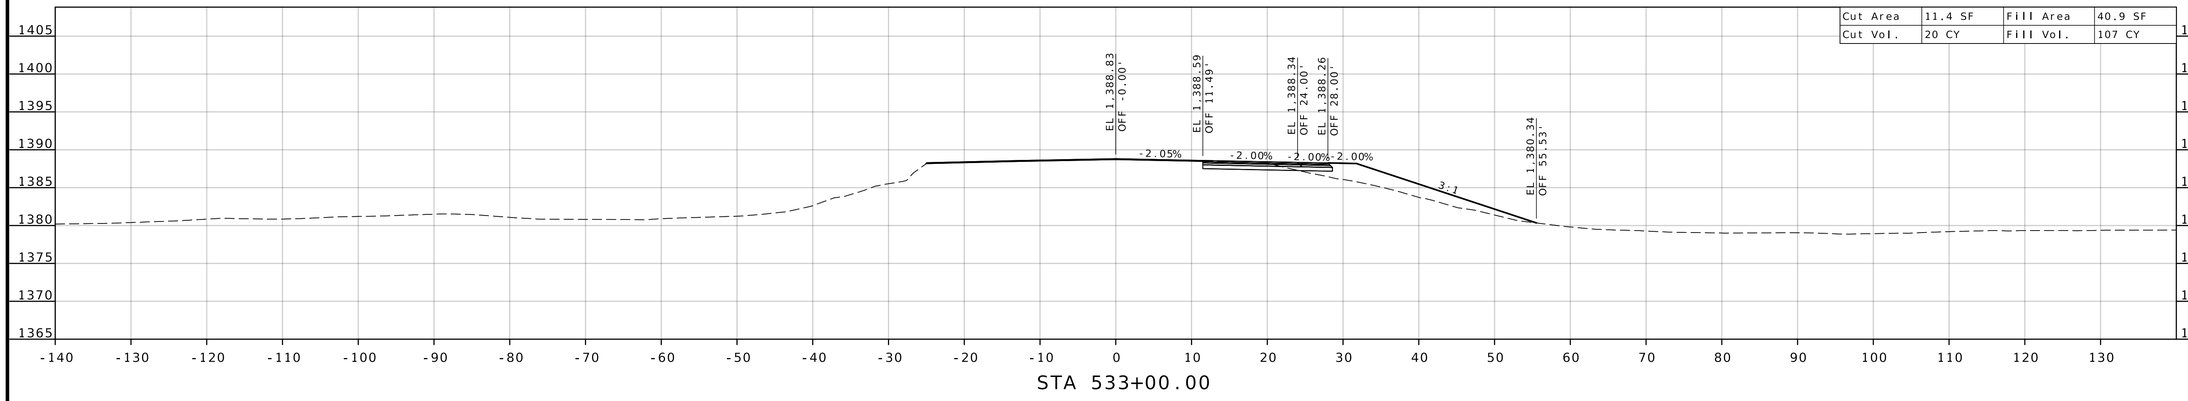


STA 533+00.00

DE_RTE60_FR2210

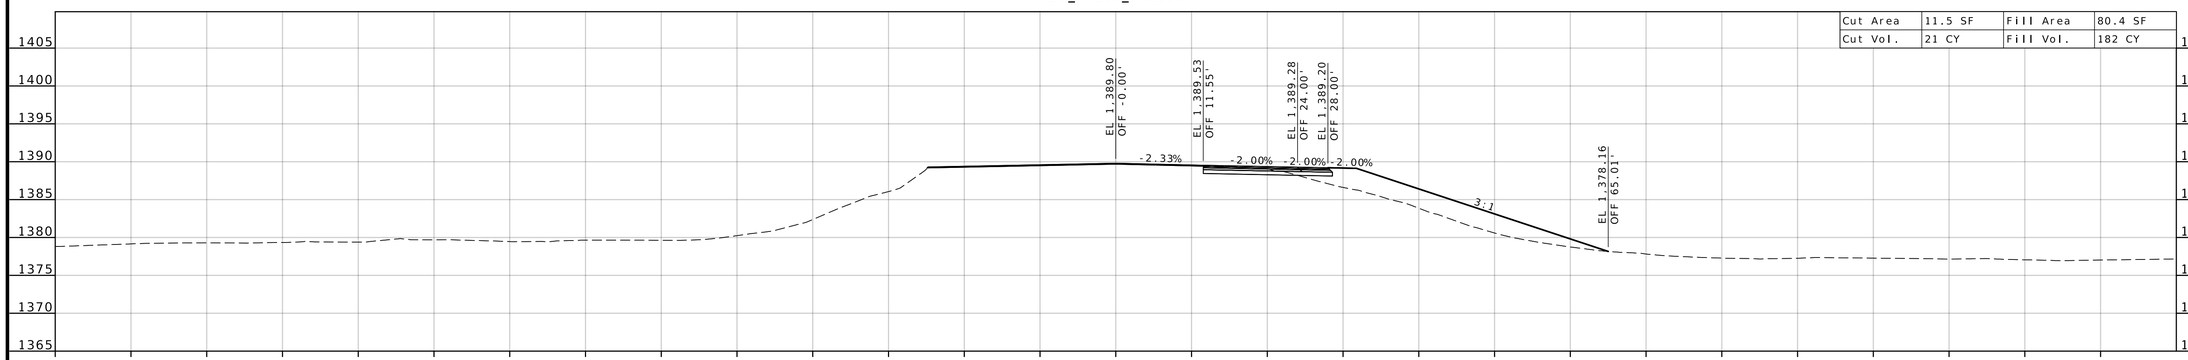

STA 532+52.17

DE_RTE60_FR2210

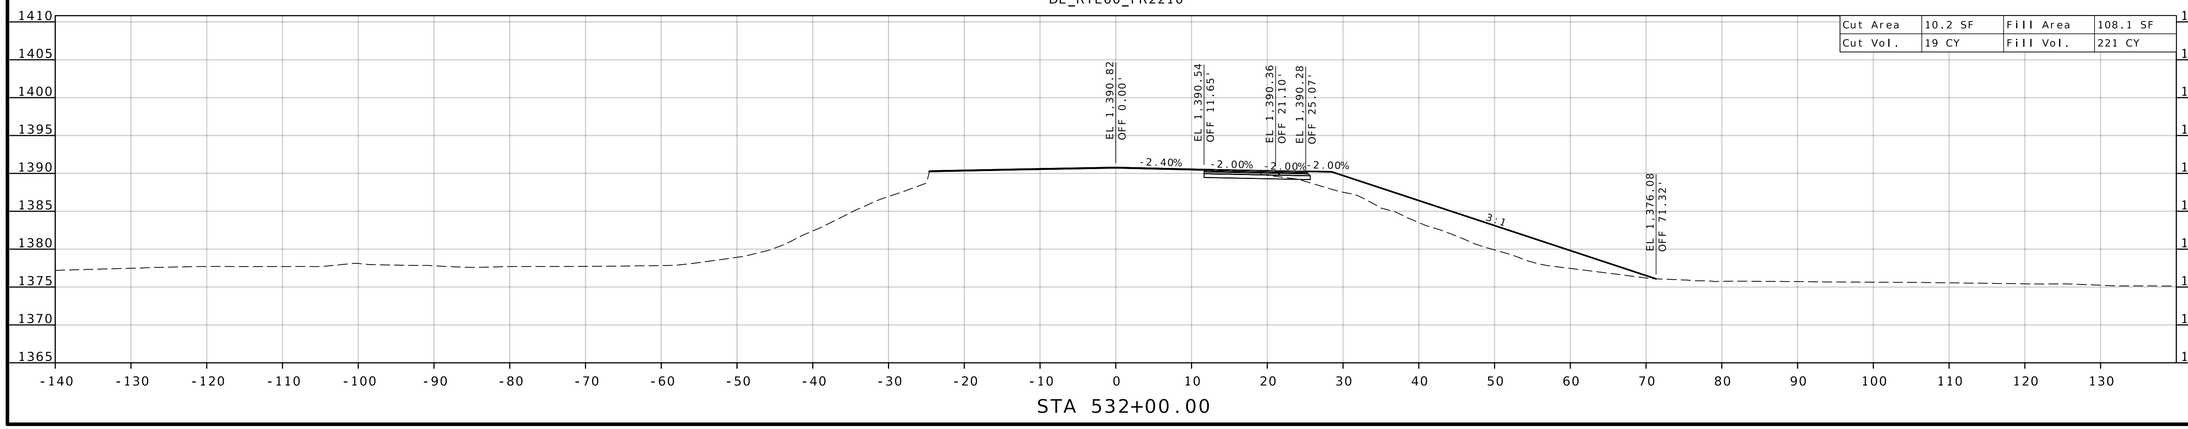

STA 532+00.00

STATE OF MISSOURI
DARRELL RAY COOK
NUMBER PE-2005000971
PROFESSIONAL ENGINEER

Darrell R Cook
07/27/2026 20:13:05
DARRELL RAY COOK - CIVIL
MO-PE-2005000971

DATE PREPARED
5/27/2026

ROUTE	STATE
60	MO
DISTRICT	SHEET NO.
SW	151

COUNTY
BARRY / LAWRENCE

JOB NO.
JSR0021

CONTRACT ID.

PROJECT NO.

BRIDGE NO.


DESCRIPTION	DATE

MISSOURI HIGHWAYS AND TRANSPORTATION COMMISSION

105 WEST CAPITOL
JEFFERSON CITY, MO 65102
1-888-ASK-MODOT (1-888-275-6636)


CROSS SECTION SHEET
ROUTE 60 / FR 2210
SHEET 4 OF 7

DE_RTE60_FR2210

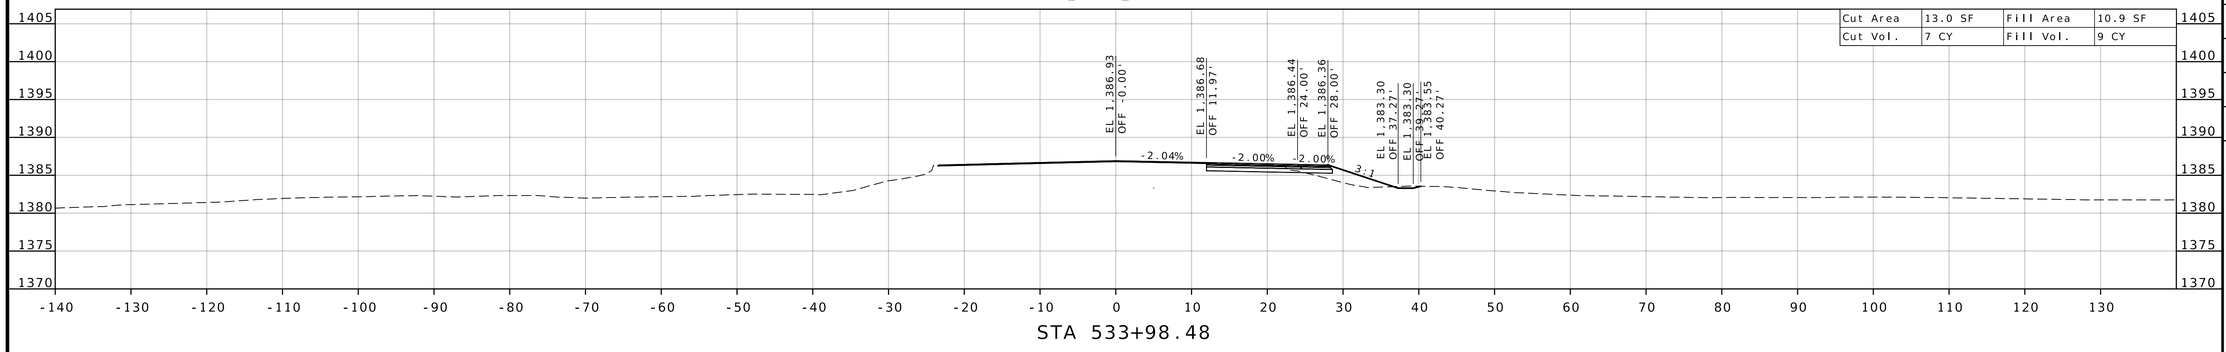


STA 533+98.48

DE_RTE60_FR2210

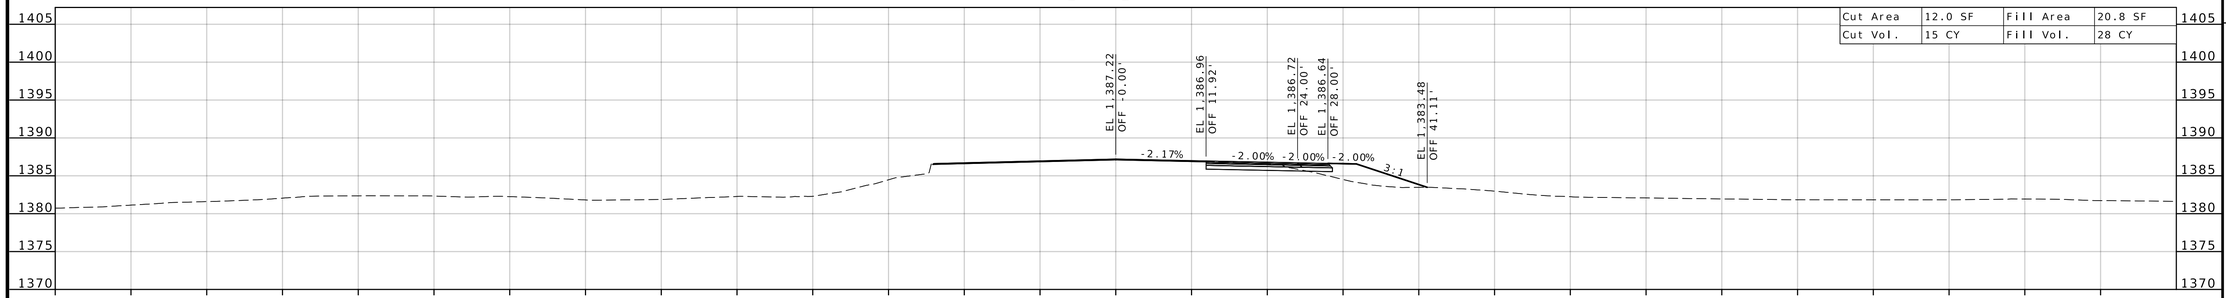

STA 533+83.48

DE_RTE60_FR2210

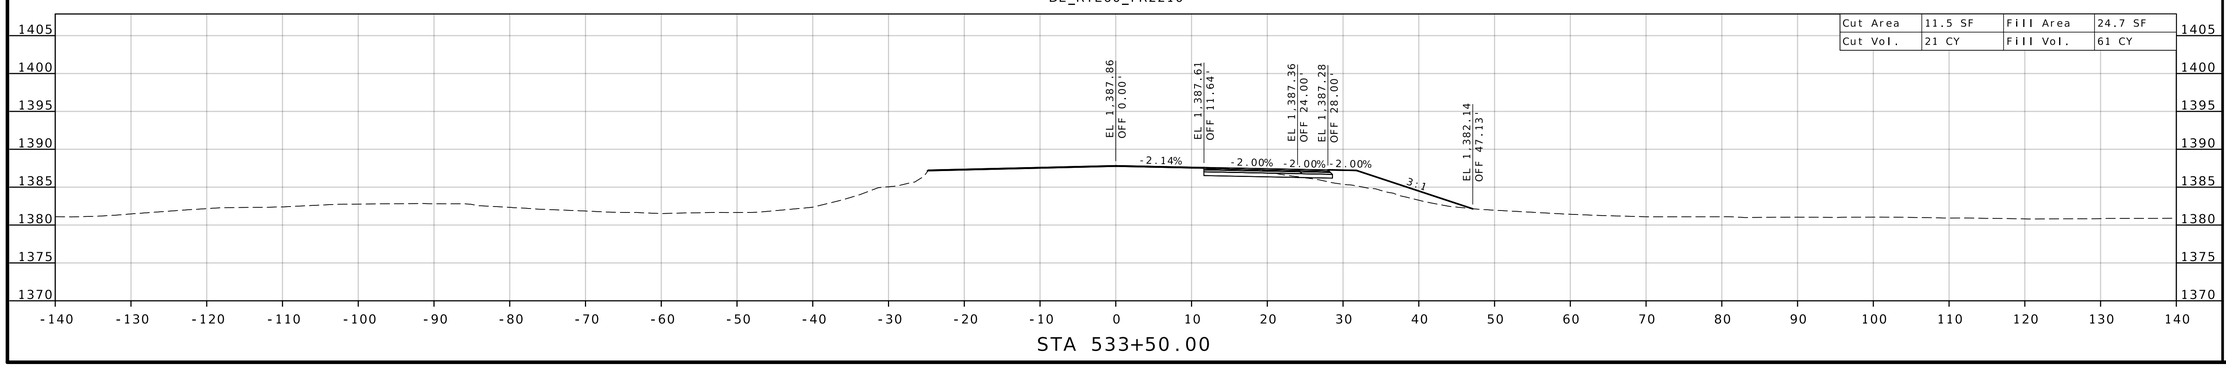

STA 533+50.00

STATE OF MISSOURI
DARRELL RAY COOK
NUMBER PE-2005000971
PROFESSIONAL ENGINEER

Darrell R Cook
07/27/2026 20:13:05
DARRELL RAY COOK - CIVIL
MO-PE-2005000971

DATE PREPARED
5/27/2026

ROUTE	STATE
60	MO
DISTRICT	SHEET NO.
SW	152

COUNTY
BARRY/LAWRENCE

JOB NO.
JSR0021

CONTRACT ID.

PROJECT NO.


BRIDGE NO.

DESCRIPTION	DATE


MISSOURI HIGHWAYS AND TRANSPORTATION COMMISSION

105 WEST CAPITOL
JEFFERSON CITY, MO 65102
1-888-ASK-MODOT (1-888-275-6636)


CROSS SECTION SHEET
ROUTE 60 / FR 2210
SHEET 5 OF 7

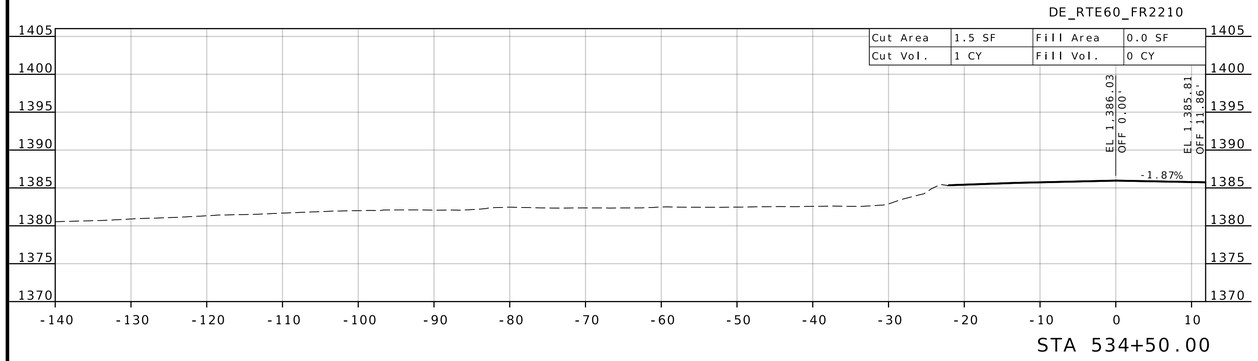

STA 534+50.00

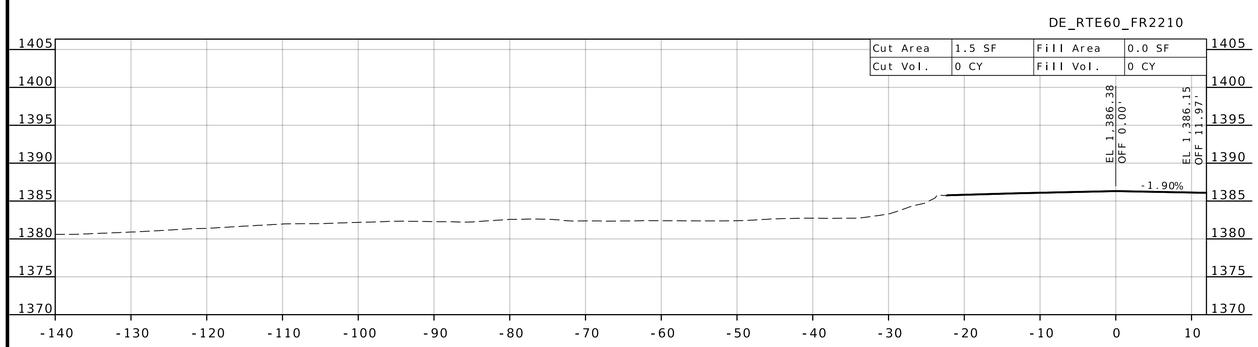

STA 534+27.87

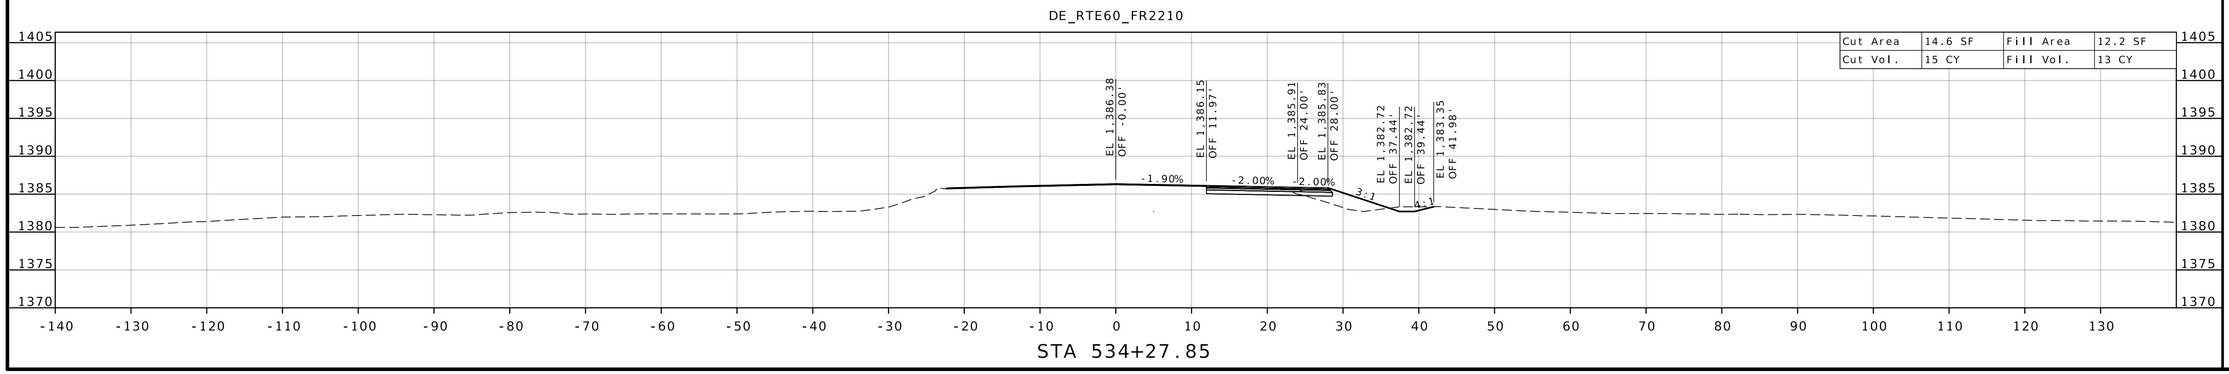

STA 534+27.85

STATE OF MISSOURI
DARRELL RAY COOK
NUMBER PE-2005000971
PROFESSIONAL ENGINEER

Darrell R Cook
07/27/2026 20:13:05
DARRELL RAY COOK - CIVIL
MO-PE-2005000971

DATE PREPARED
5/27/2026

ROUTE	STATE
60	MO
DISTRICT	SHEET NO.
SW	153

COUNTY
BARRY / LAWRENCE

JOB NO.
JSR0021

CONTRACT ID.

PROJECT NO.


BRIDGE NO.

DATE	DESCRIPTION

MISSOURI HIGHWAYS AND TRANSPORTATION COMMISSION

105 WEST CAPITOL
JEFFERSON CITY, MO 65102
1-888-ASK-MODOT (1-888-275-6636)

CROSS SECTION SHEET
ROUTE 60 / FR 2210
SHEET 6 OF 7

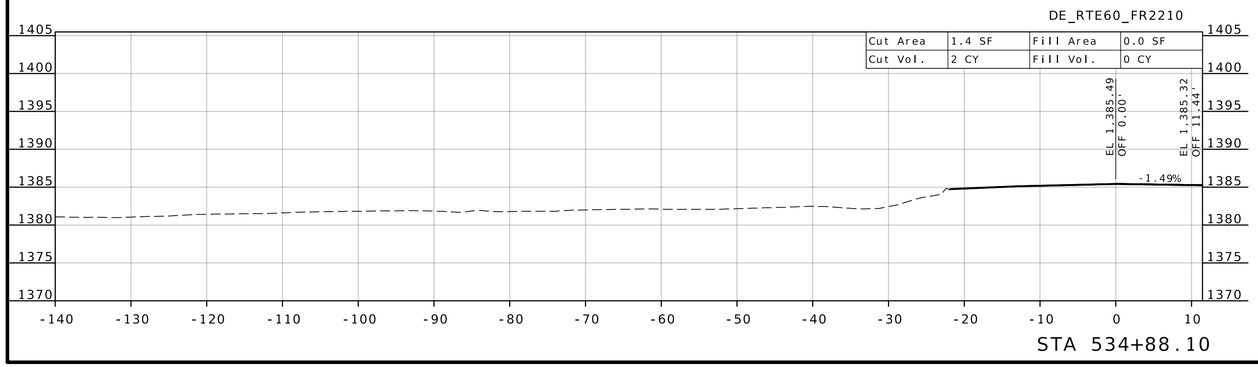

STATE OF MISSOURI
DARRELL RAY COOK
NUMBER PE-2005000971
PROFESSIONAL ENGINEER

Darrell R Cook
07/27/2026 20:13:05
DARRELL RAY COOK - CIVIL
MO-PE-2005000971

DATE PREPARED
5/27/2026

ROUTE	STATE
60	MO
DISTRICT	SHEET NO.
SW	154

COUNTY
BARRY / LAWRENCE

JOB NO.
JSR0021

CONTRACT ID.

PROJECT NO.

BRIDGE NO.


DESCRIPTION	DATE

MISSOURI HIGHWAYS AND TRANSPORTATION COMMISSION


105 WEST CAPITOL
JEFFERSON CITY, MO 65102
1-888-ASK-MODOT (1-888-275-6636)

CROSS SECTION SHEET
ROUTE 60 / FR 2210
SHEET 7 OF 7

DE_RTE60_FR2210_S

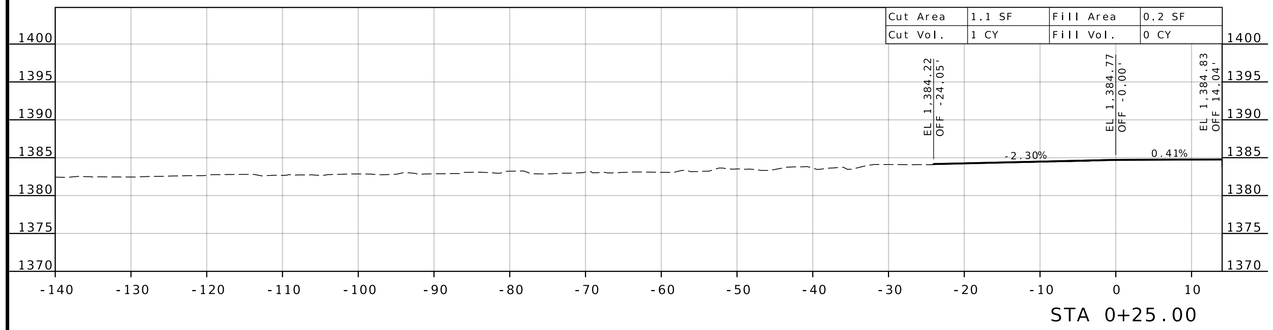


STA 0+25.00

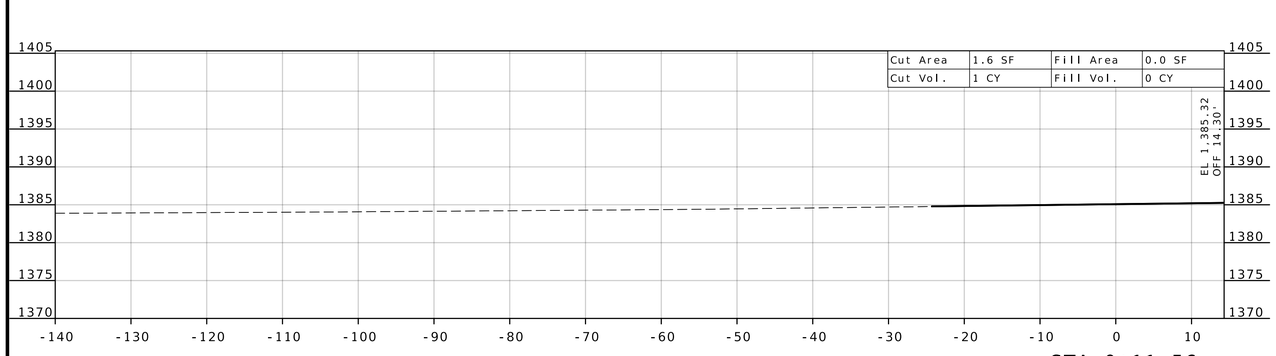

STA 0+11.56

DE_RTE60_FR2210_S

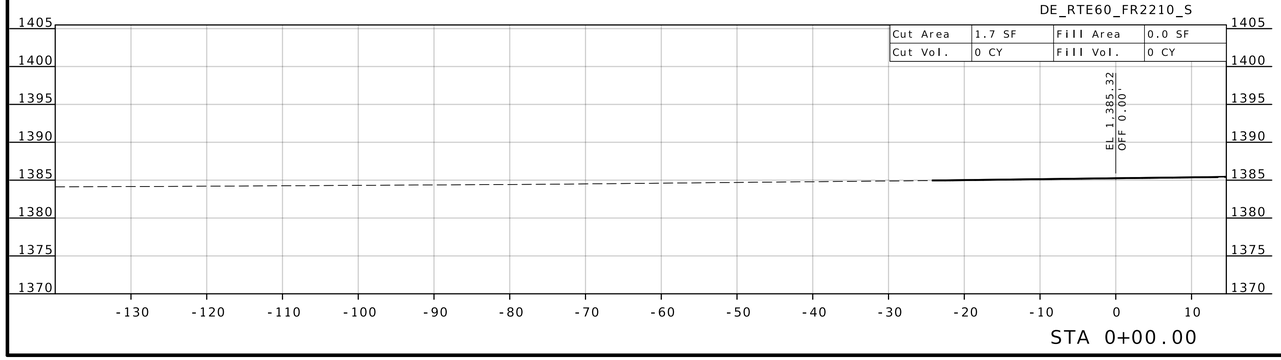

STA 0+00.00

STATE OF MISSOURI
DARRELL RAY COOK
NUMBER PE-2005000971
PROFESSIONAL ENGINEER

Darrell R Cook
07/27/2026 20:13:05
DARRELL RAY COOK - CIVIL
MO-PE-2005000971

DATE PREPARED
5/27/2026

ROUTE	STATE
60	MO
DISTRICT	SHEET NO.
SW	155

COUNTY
BARRY / LAWRENCE

JOB NO.
JSR0021

CONTRACT ID.

PROJECT NO.


BRIDGE NO.

DESCRIPTION	DATE


MISSOURI HIGHWAYS AND TRANSPORTATION COMMISSION

105 WEST CAPITOL
JEFFERSON CITY, MO 65102
1-888-ASK-MODOT (1-888-275-6636)


CROSS SECTION SHEET
FR 2210 (SOUTH)
SHEET 1 OF 3

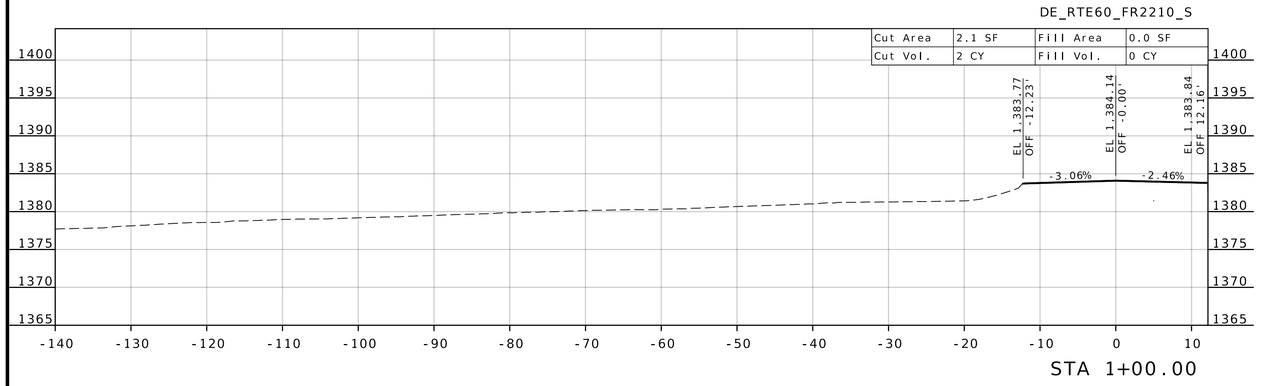

STA 1+00.00

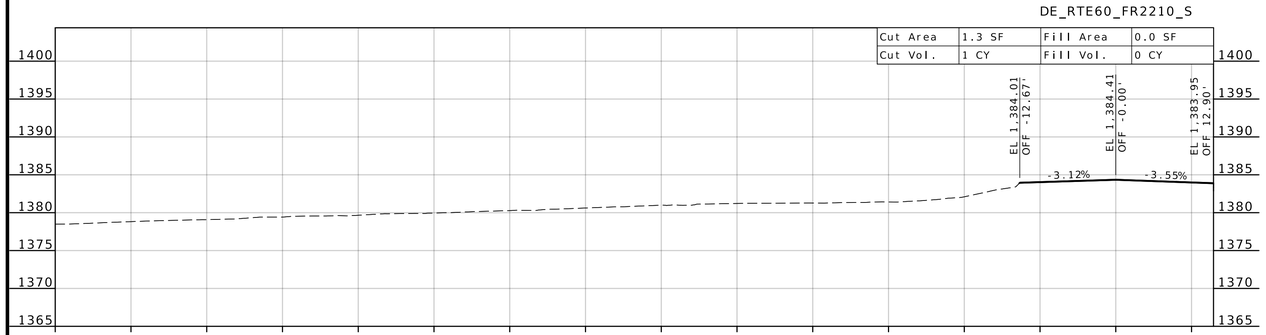

STA 0+75.00

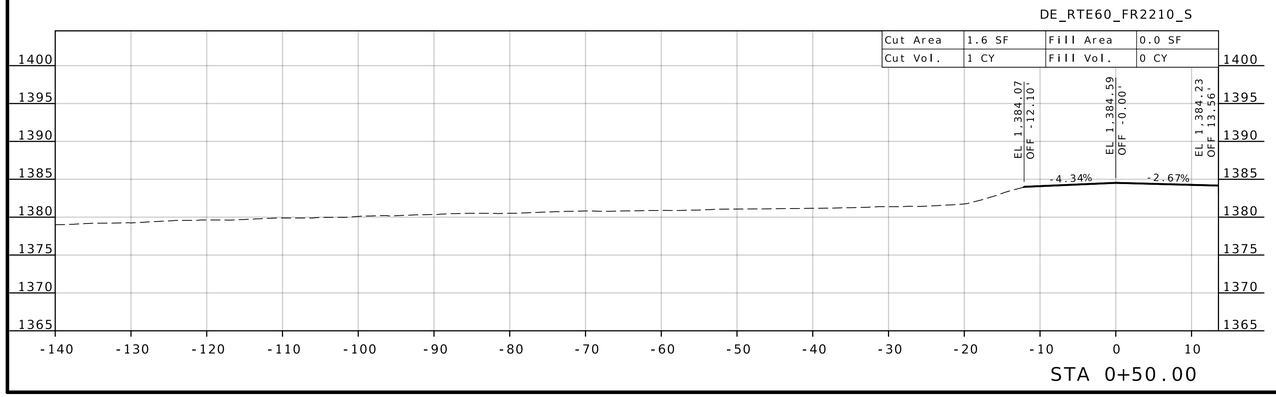

STA 0+50.00

STATE OF MISSOURI
DARRELL RAY COOK
NUMBER PE-2005000971
PROFESSIONAL ENGINEER
Darrell R Cook
07/27/2026 20:13:05
DARRELL RAY COOK - CIVIL
MO-PE-2005000971

DATE PREPARED
5/27/2026

ROUTE	STATE
60	MO
DISTRICT	SHEET NO.
SW	156

COUNTY
BARRY / LAWRENCE

JOB NO.
JSR0021

CONTRACT ID.

PROJECT NO.


BRIDGE NO.

DESCRIPTION	DATE

MISSOURI HIGHWAYS AND TRANSPORTATION COMMISSION
105 WEST CAPITOL
JEFFERSON CITY, MO 65102
1-888-ASK-MODOT (1-888-275-6636)


CROSS SECTION SHEET
FR 2210 (SOUTH)
SHEET 2 OF 3

DE_RTE60_FR2210_S

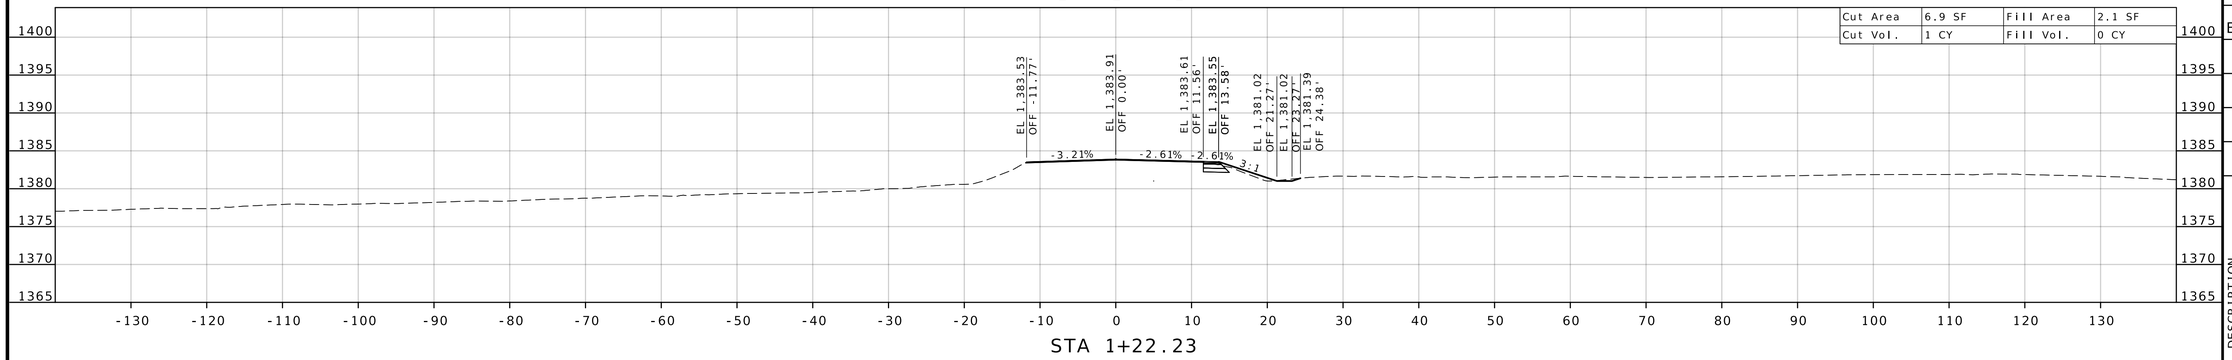


STA 1+22.23

DE_RTE60_FR2210_S

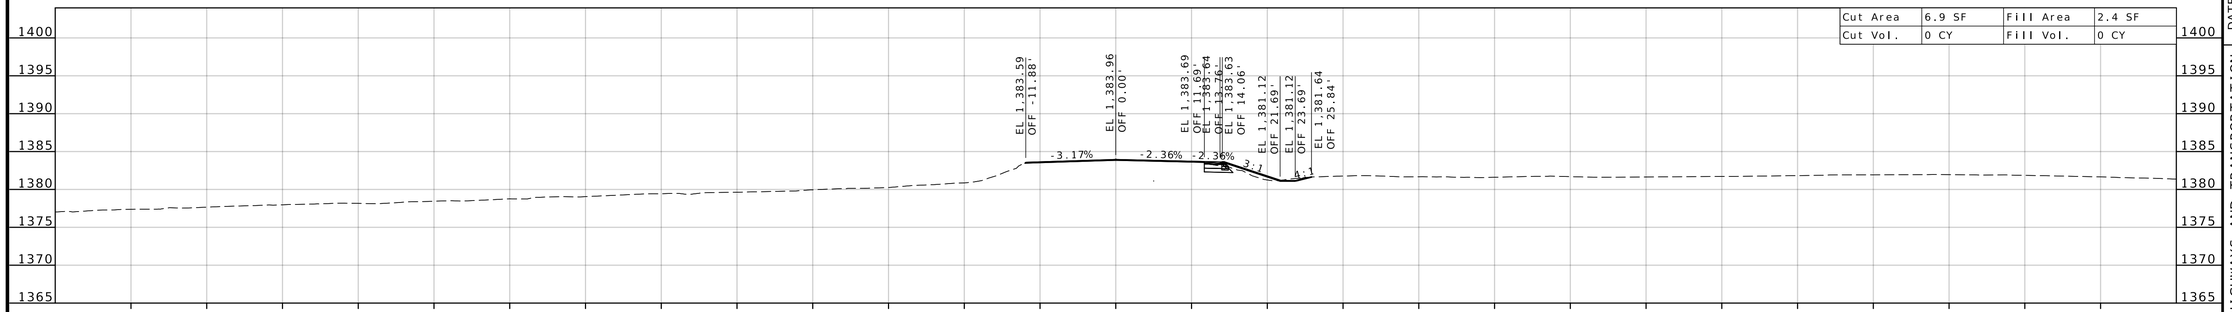

STA 1+17.01

DE_RTE60_FR2210_S

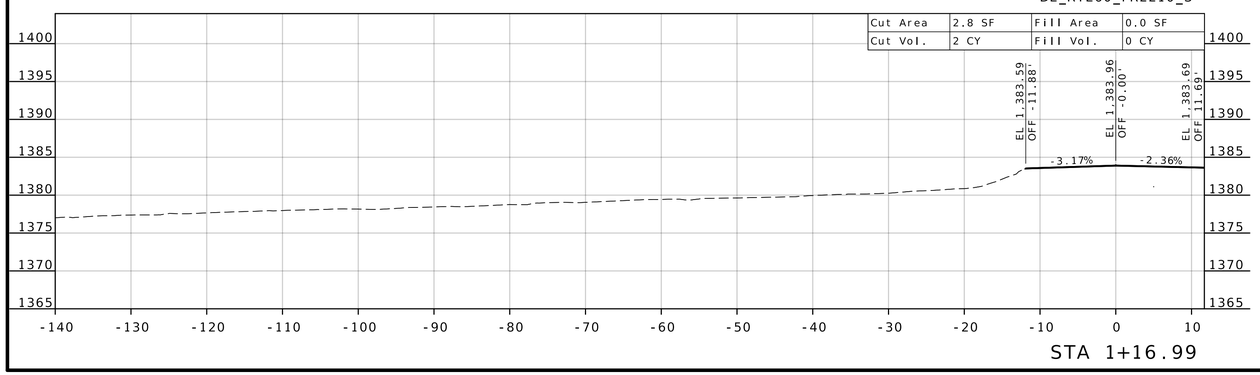

STA 1+16.99

STATE OF MISSOURI
DARRELL RAY COOK
NUMBER PE-2005000971
PROFESSIONAL ENGINEER
Darrell R Cook
07/27/2026 20:13:06
DARRELL RAY COOK - CIVIL
MO-PE-2005000971

DATE PREPARED
5/27/2026

ROUTE	STATE
60	MO
DISTRICT	SHEET NO.
SW	157

COUNTY
BARRY/LAWRENCE

JOB NO.
JSR0021

CONTRACT ID.


PROJECT NO.

BRIDGE NO.


DESCRIPTION	DATE

MISSOURI HIGHWAYS AND TRANSPORTATION COMMISSION
105 WEST CAPITOL
JEFFERSON CITY, MO 65102
1-888-ASK-MODOT (1-888-275-6636)


CROSS SECTION SHEET
FR 2210 (SOUTH)
SHEET 3 OF 3

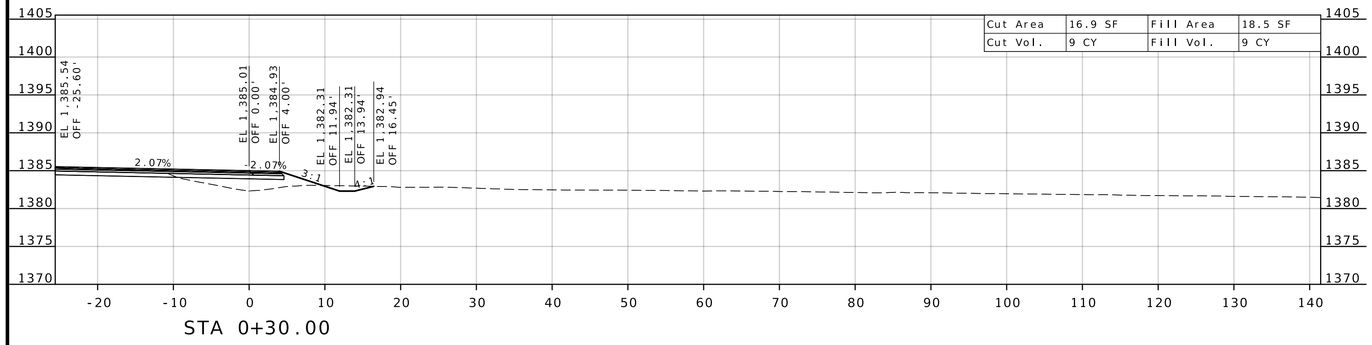

STA 0+30.00

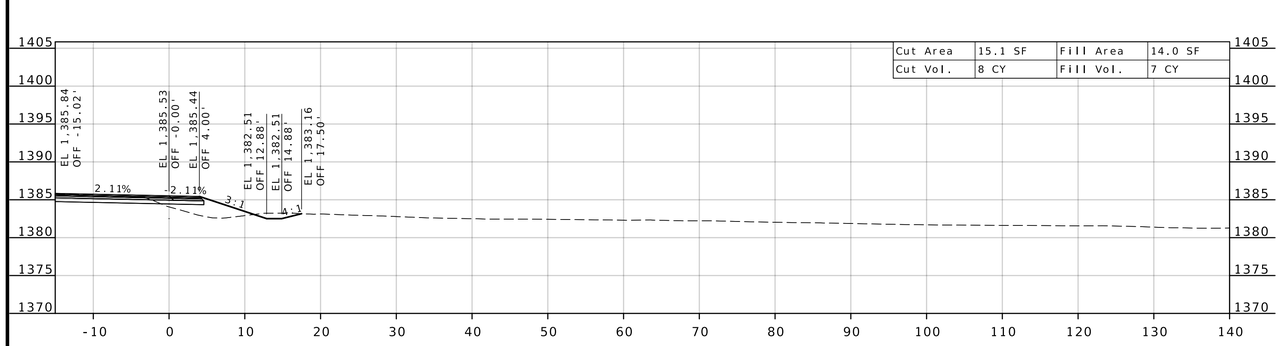

STA 0+15.00

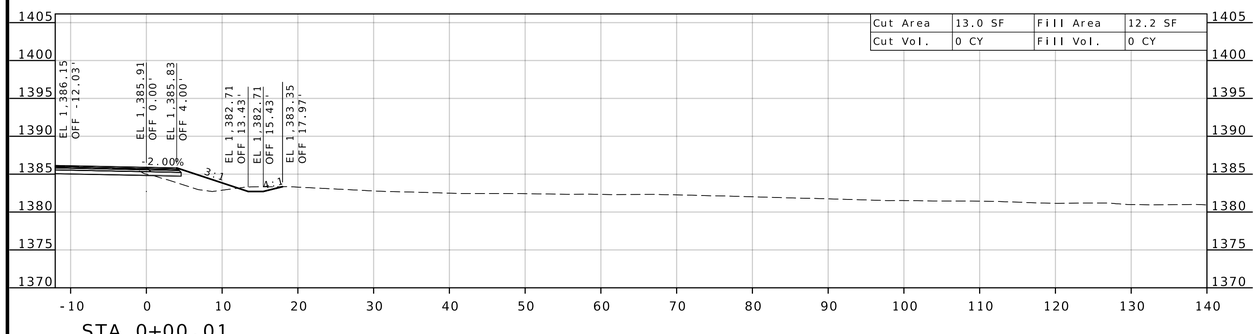

STA 0+00.01

STATE OF MISSOURI
DARRELL RAY COOK
NUMBER PE-2005000971
PROFESSIONAL ENGINEER

Darrell R Cook

07/27/2026 20:13:06
DARRELL RAY COOK - CIVIL
MO-PE-2005000971

DATE PREPARED
5/27/2026

ROUTE	STATE
60	MO
DISTRICT	SHEET NO.
SW	158

COUNTY
BARRY / LAWRENCE

JOB NO.
JSR0021

CONTRACT ID.

PROJECT NO.


BRIDGE NO.

DESCRIPTION	DATE


MISSOURI HIGHWAYS AND TRANSPORTATION COMMISSION

105 WEST CAPITOL
JEFFERSON CITY, MO 65102
1-888-ASK-MODOT (1-888-275-6636)


CROSS SECTION SHEET
FR 2210 (SW QUADRANT)
SHEET 1 OF 3

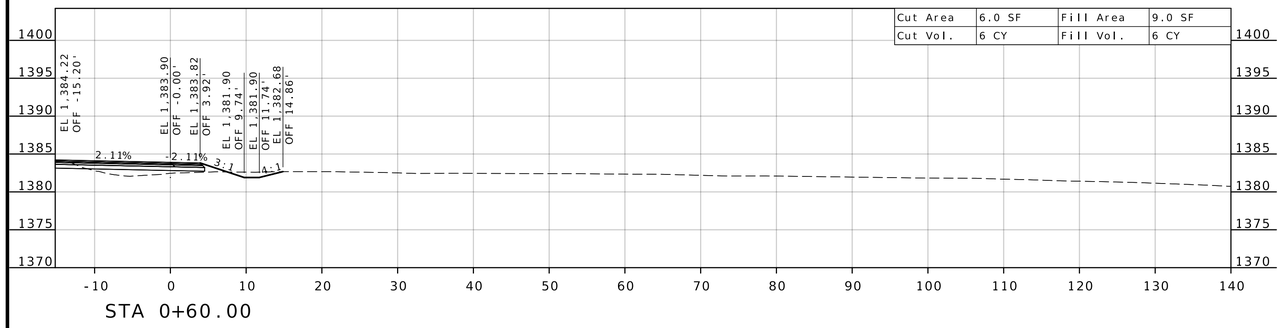

STA 0+60.00

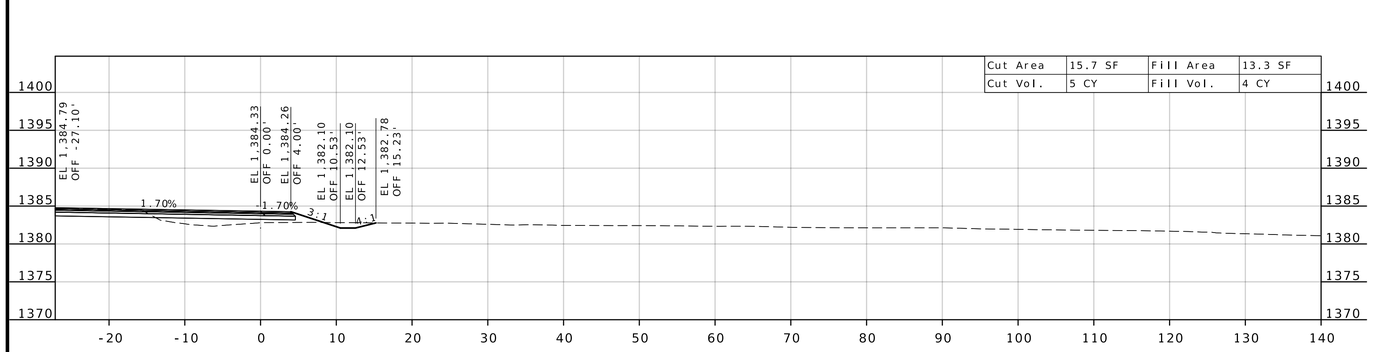

STA 0+45.00

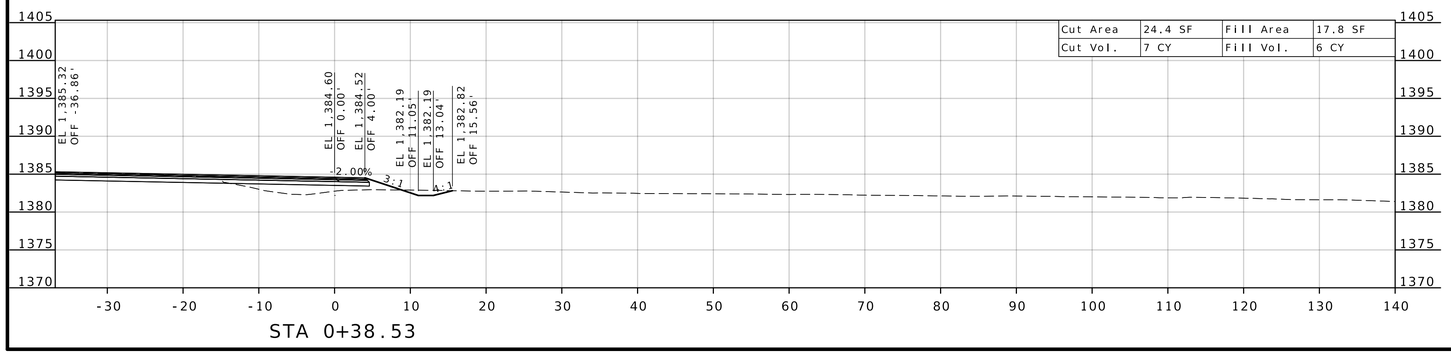

STA 0+38.53

STATE OF MISSOURI
DARRELL RAY COOK
NUMBER PE-2005000971
PROFESSIONAL ENGINEER

Darrell R Cook
07/27/2026 20:13:06
DARRELL RAY COOK - CIVIL
MO-PE-2005000971

DATE PREPARED
5/27/2026

ROUTE	STATE
60	MO
DISTRICT	SHEET NO.
SW	159

COUNTY
BARRY / LAWRENCE

JOB NO.
JSR0021

CONTRACT ID.

PROJECT NO.


BRIDGE NO.

DESCRIPTION	DATE


MISSOURI HIGHWAYS AND TRANSPORTATION COMMISSION

105 WEST CAPITOL
JEFFERSON CITY, MO 65102
1-888-ASK-MODOT (1-888-275-6636)


CROSS SECTION SHEET
FR 2210 (SW QUADRANT)
SHEET 2 OF 3

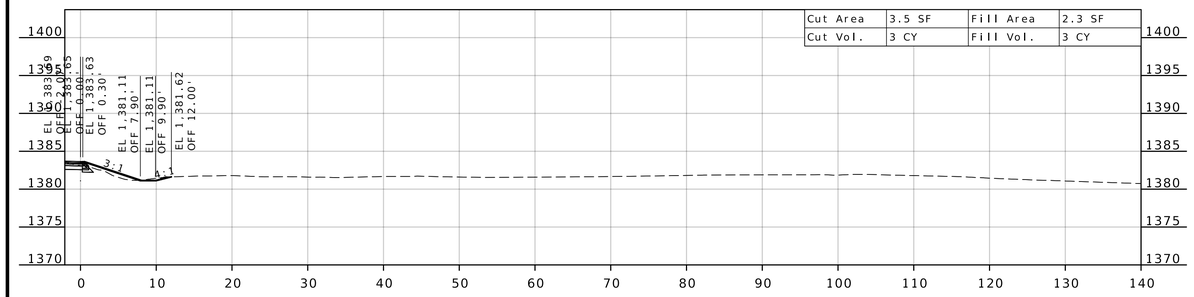


STA 1+22.71

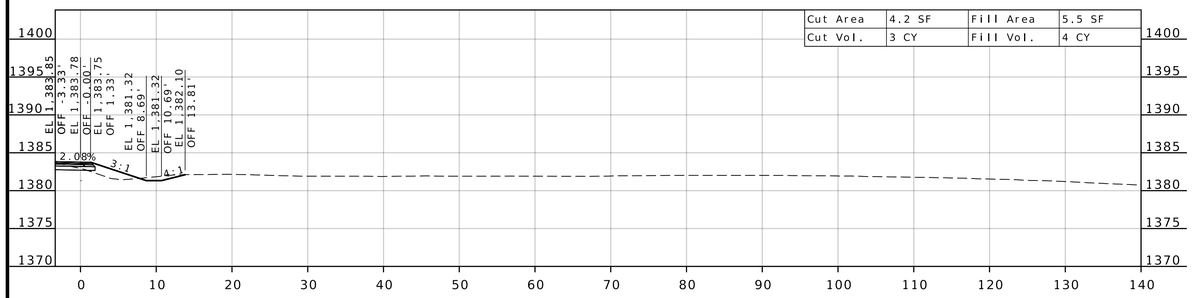

STA 1+05.00

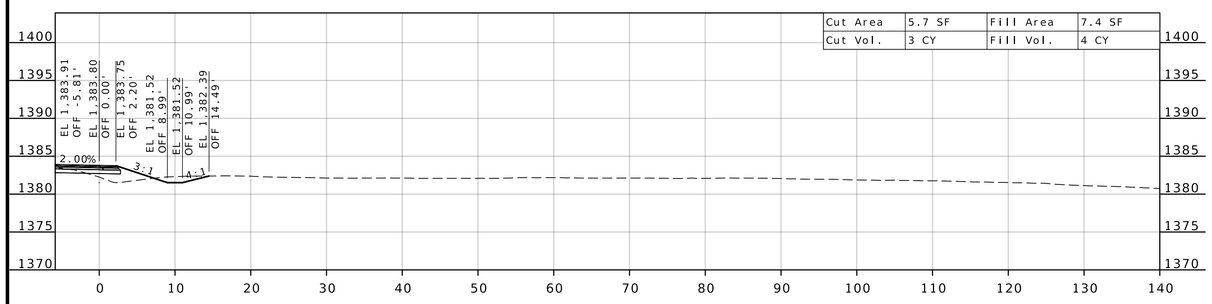

STA 0+90.00

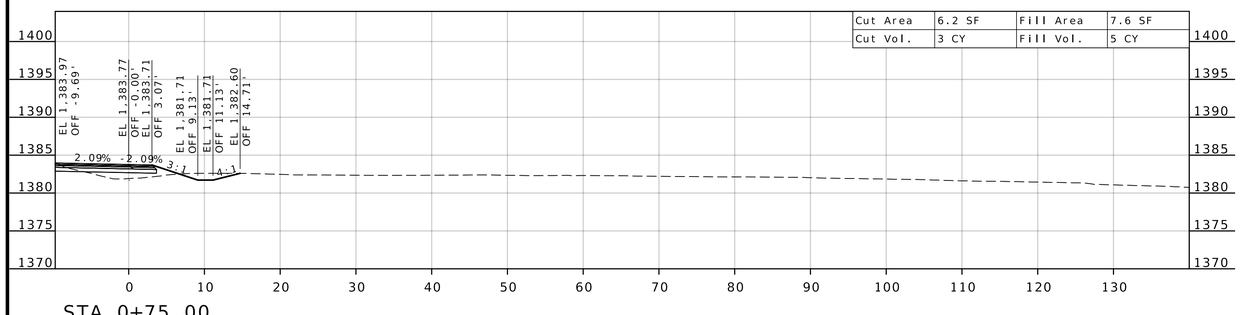

STA 0+75.00

STATE OF MISSOURI
DARRELL RAY COOK
NUMBER PE-2005000971
PROFESSIONAL ENGINEER

Darrell R Cook
07/27/2026 20:13:06
DARRELL RAY COOK - CIVIL
MO-PE-2005000971

DATE PREPARED
5/27/2026

ROUTE	STATE
60	MO
DISTRICT	SHEET NO.
SW	160

COUNTY
BARRY/LAWRENCE

JOB NO.
JSR0021

CONTRACT ID.

PROJECT NO.


BRIDGE NO.


DESCRIPTION	DATE


MISSOURI HIGHWAYS AND TRANSPORTATION COMMISSION

105 WEST CAPITOL
JEFFERSON CITY, MO 65102
1-888-ASK-MODOT (1-888-275-6636)

CROSS SECTION SHEET
FR 2210 (SW QUADRANT)
SHEET 3 OF 3

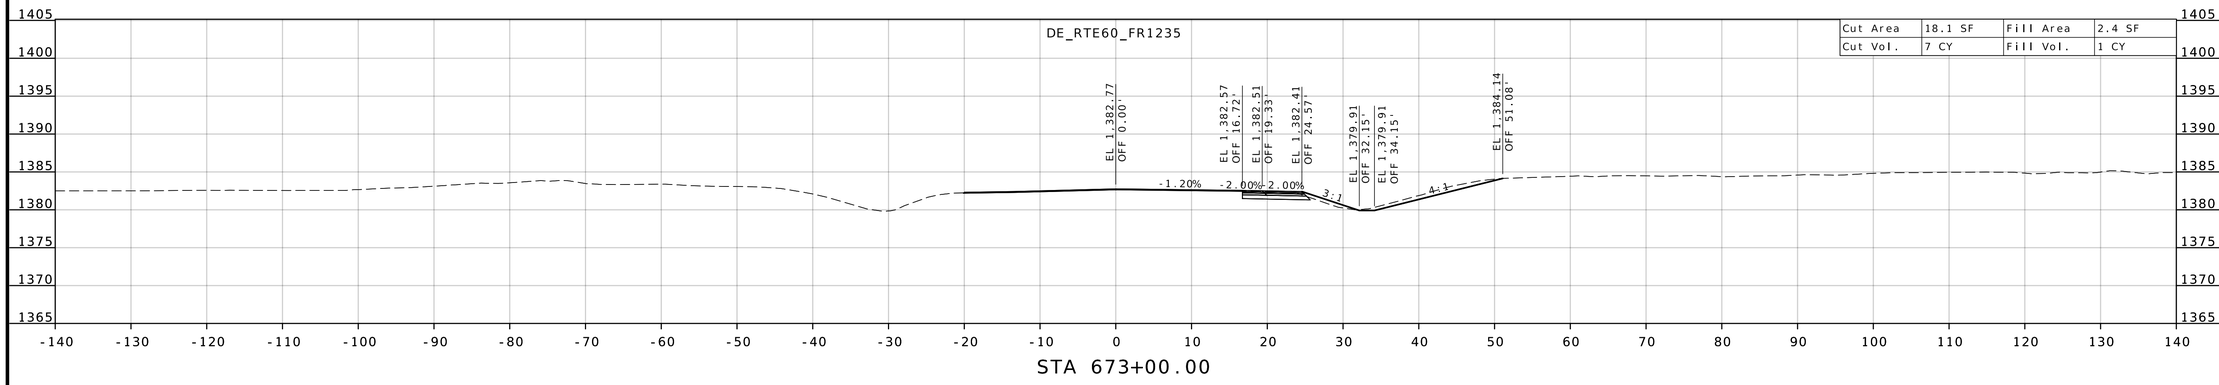

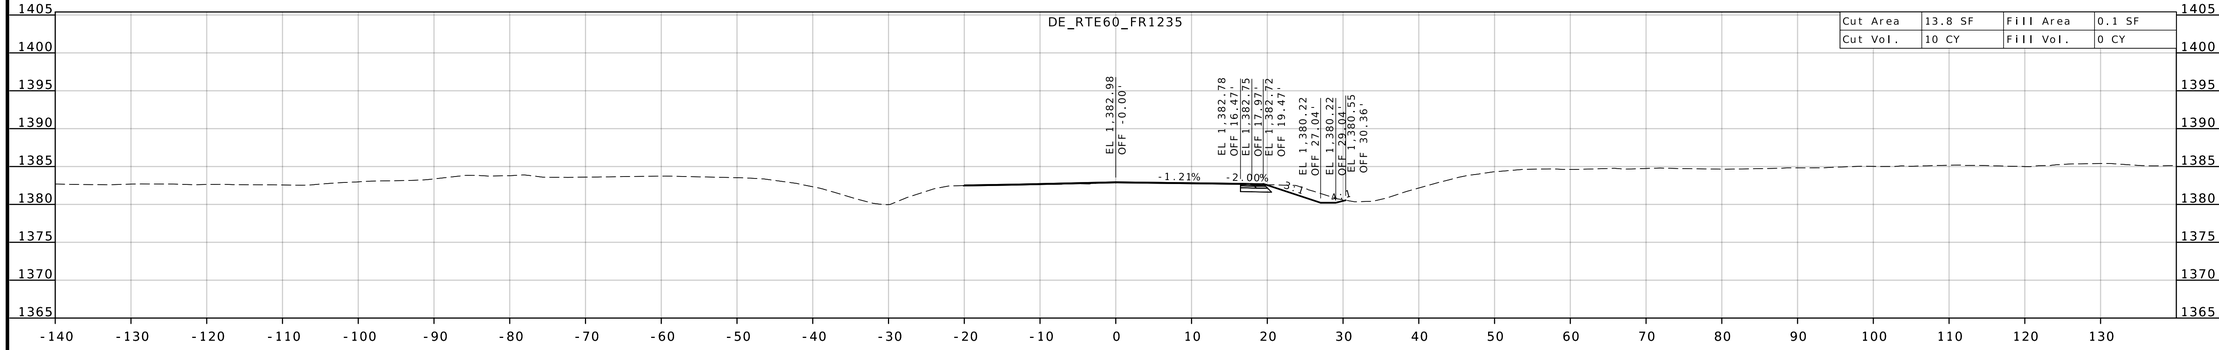

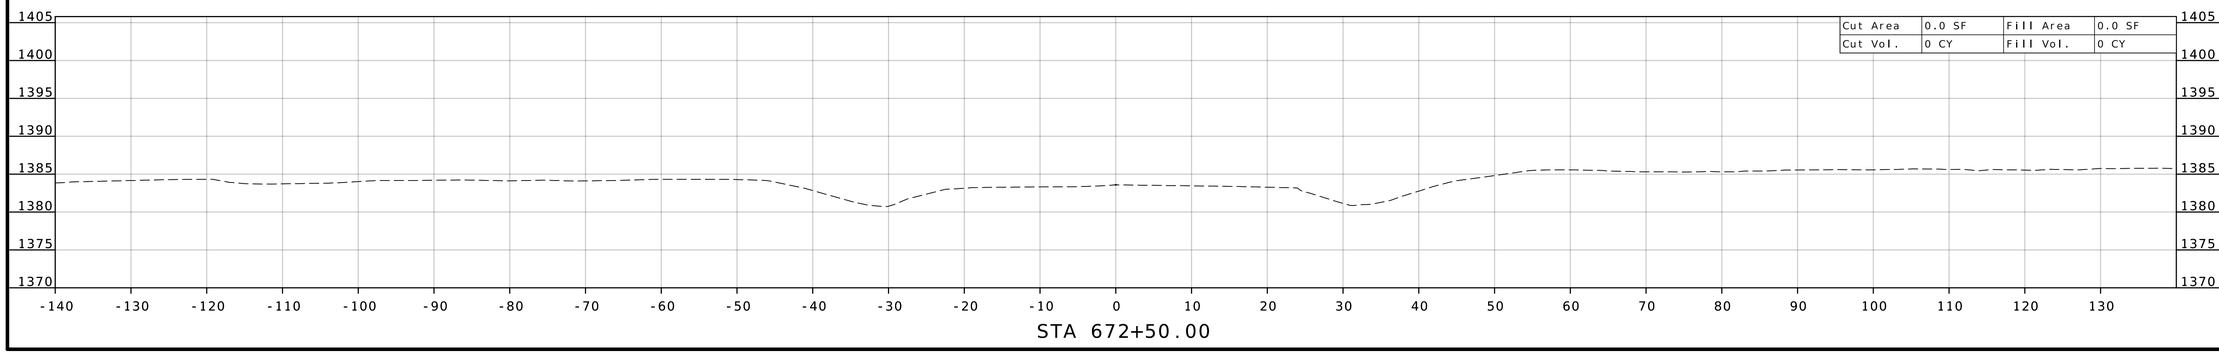

STATE OF MISSOURI
DARRELL RAY COOK
NUMBER PE-2005000971
PROFESSIONAL ENGINEER
Darrell R Cook
07/27/2026 20:13:06
DARRELL RAY COOK - CIVIL
MO-PE-2005000971

DATE PREPARED
5/27/2026

ROUTE	STATE
60	MO
DISTRICT	SHEET NO.
SW	161

COUNTY
BARRY/LAWRENCE

JOB NO.
JSR0021

CONTRACT ID.

PROJECT NO.


BRIDGE NO.


DESCRIPTION	DATE


MISSOURI HIGHWAYS AND TRANSPORTATION COMMISSION

105 WEST CAPITOL
JEFFERSON CITY, MO 65102
1-888-ASK-MODOT (1-888-275-6636)

CROSS SECTION SHEET
ROUTE 60 / FR 1235
SHEET 1 OF 7

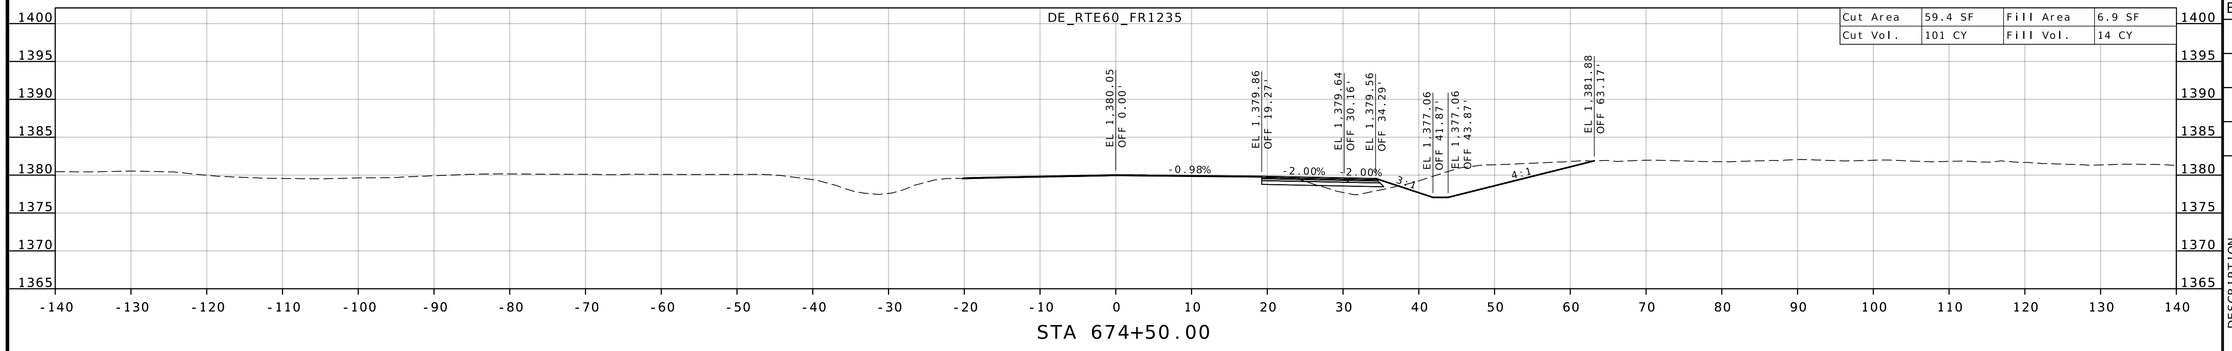

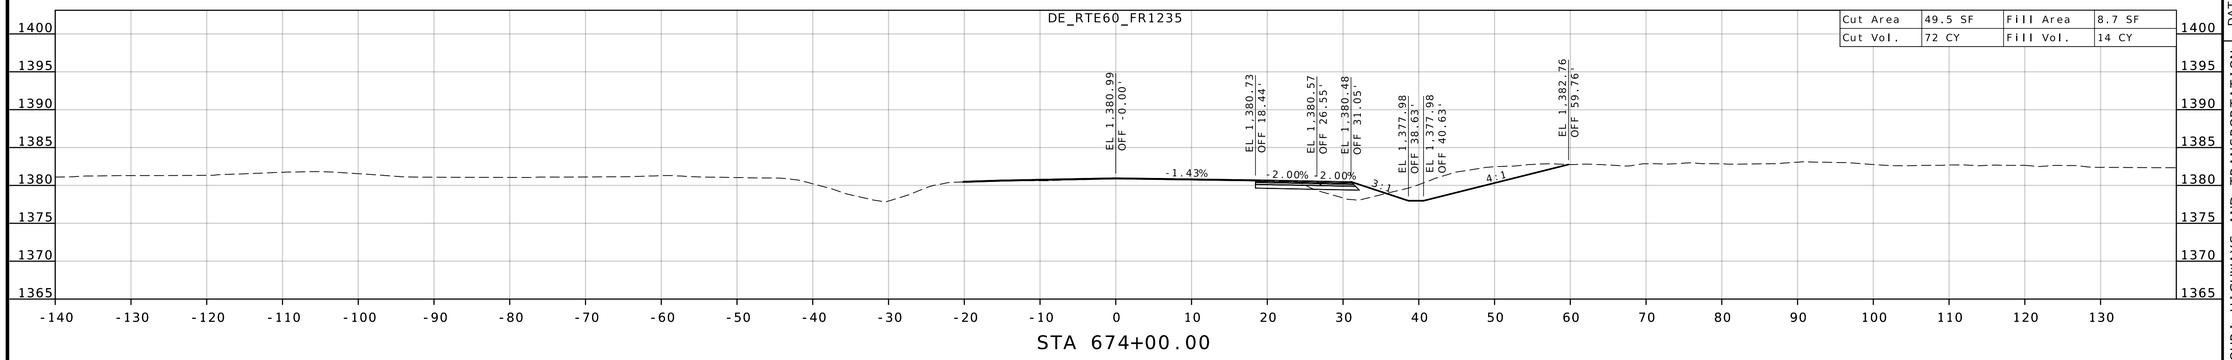

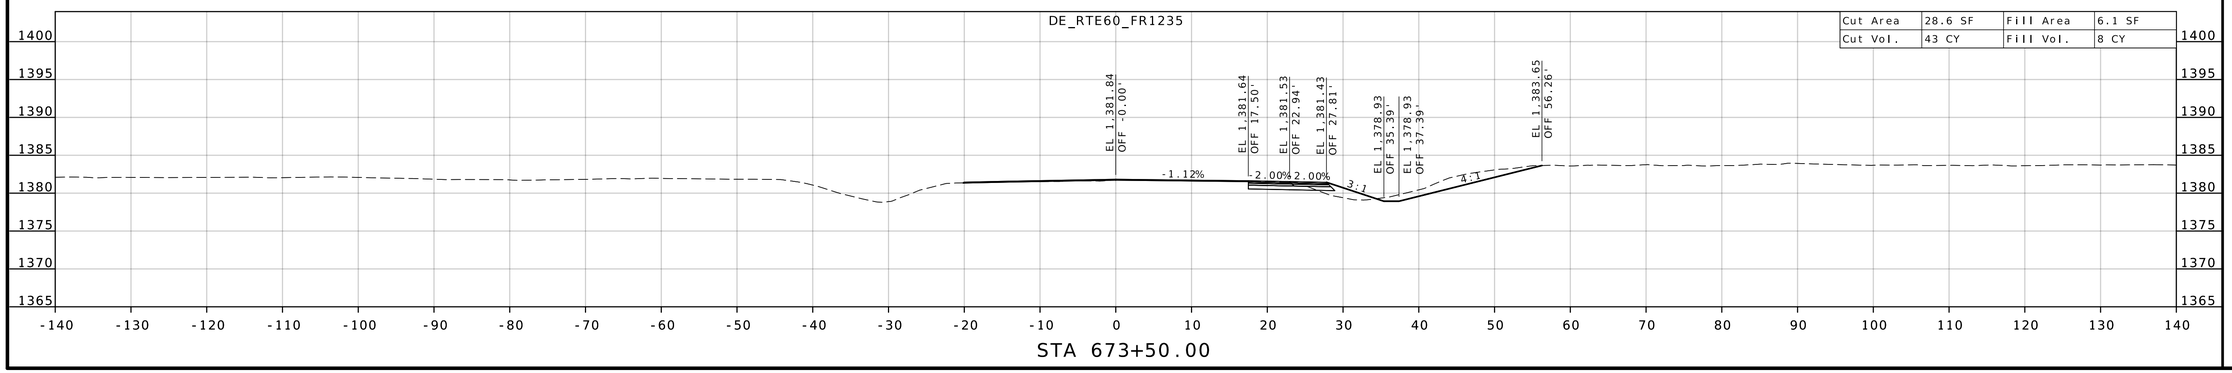

STATE OF MISSOURI
DARRELL RAY COOK
NUMBER PE-2005000971
PROFESSIONAL ENGINEER

Darrell R Cook
07/27/2026 20:13:06
DARRELL RAY COOK - CIVIL
MO-PE-2005000971

DATE PREPARED
5/27/2026

ROUTE	STATE
60	MO
DISTRICT	SHEET NO.
SW	162

COUNTY
BARRY/LAWRENCE

JOB NO.
JSR0021

CONTRACT ID.

PROJECT NO.


BRIDGE NO.


DESCRIPTION	DATE


MISSOURI HIGHWAYS AND TRANSPORTATION COMMISSION

105 WEST CAPITOL
JEFFERSON CITY, MO 65102
1-888-ASK-MODOT (1-888-275-6636)

CROSS SECTION SHEET
ROUTE 60 / FR 1235
SHEET 2 OF 7

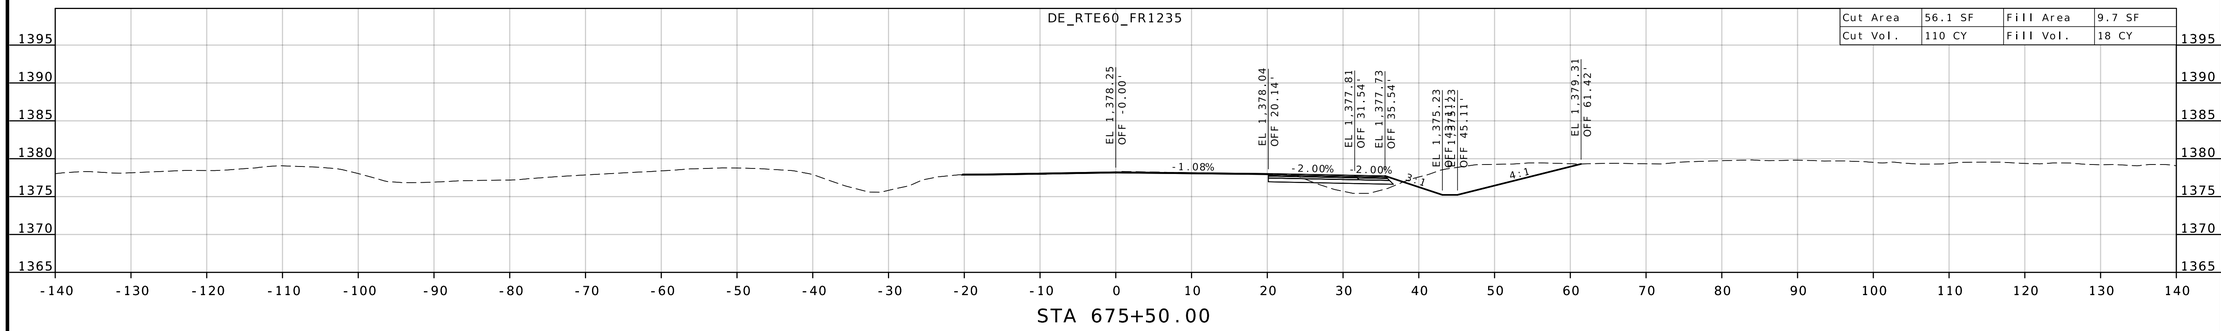

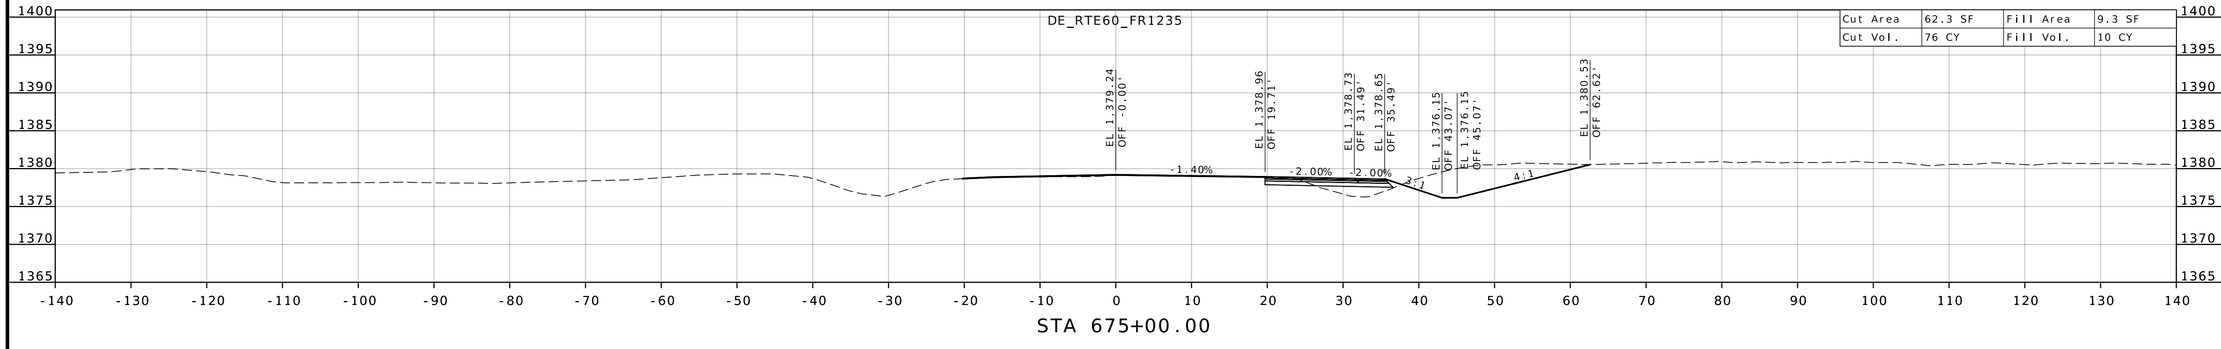

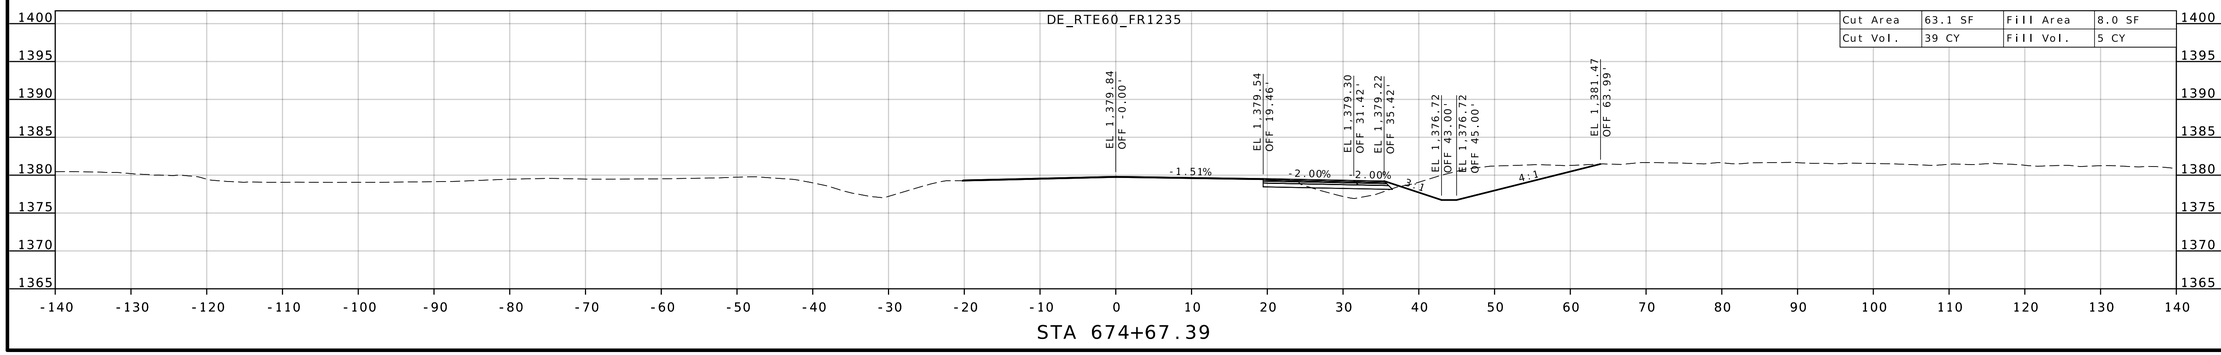

STATE OF MISSOURI
DARRELL RAY COOK
NUMBER PE-2005000971
PROFESSIONAL ENGINEER
Darrell R Cook
07/27/2026 20:13:06
DARRELL RAY COOK - CIVIL
MO-PE-2005000971

DATE PREPARED
5/27/2026

ROUTE	STATE
60	MO
DISTRICT	SHEET NO.
SW	163

COUNTY
BARRY / LAWRENCE

JOB NO.
JSR0021

CONTRACT ID.

PROJECT NO.


BRIDGE NO.


DESCRIPTION	DATE


MISSOURI HIGHWAYS AND TRANSPORTATION COMMISSION

105 WEST CAPITOL
JEFFERSON CITY, MO 65102
1-888-ASK-MODOT (1-888-275-6636)

CROSS SECTION SHEET
ROUTE 60 / FR 1235
SHEET 3 OF 7

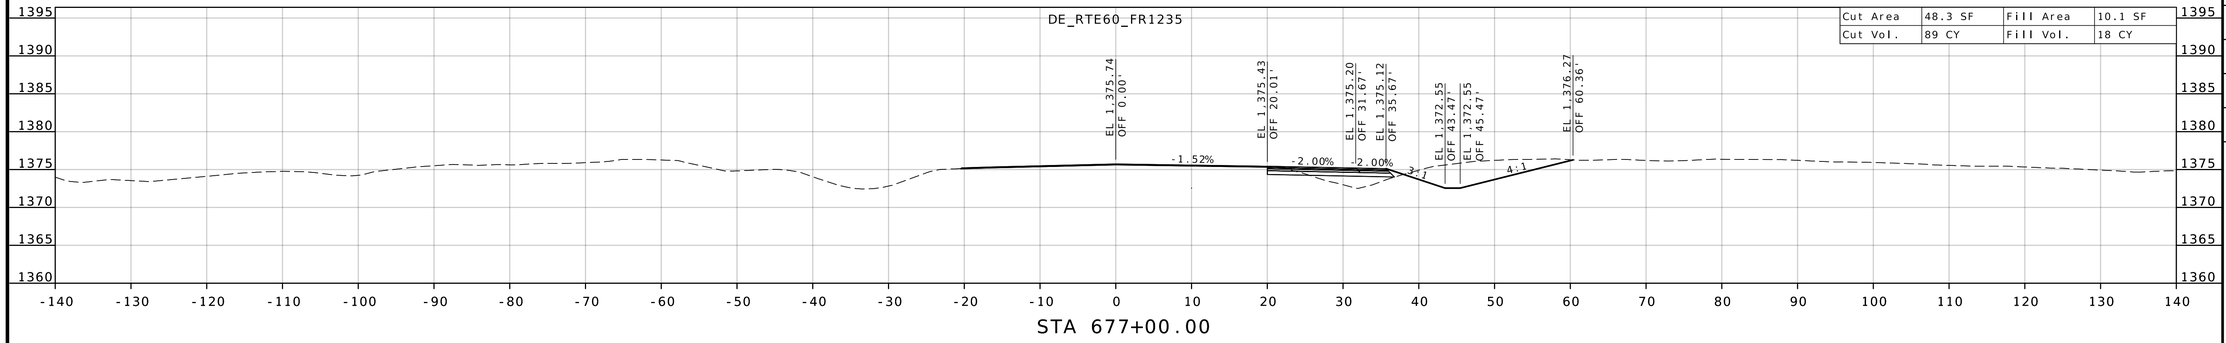

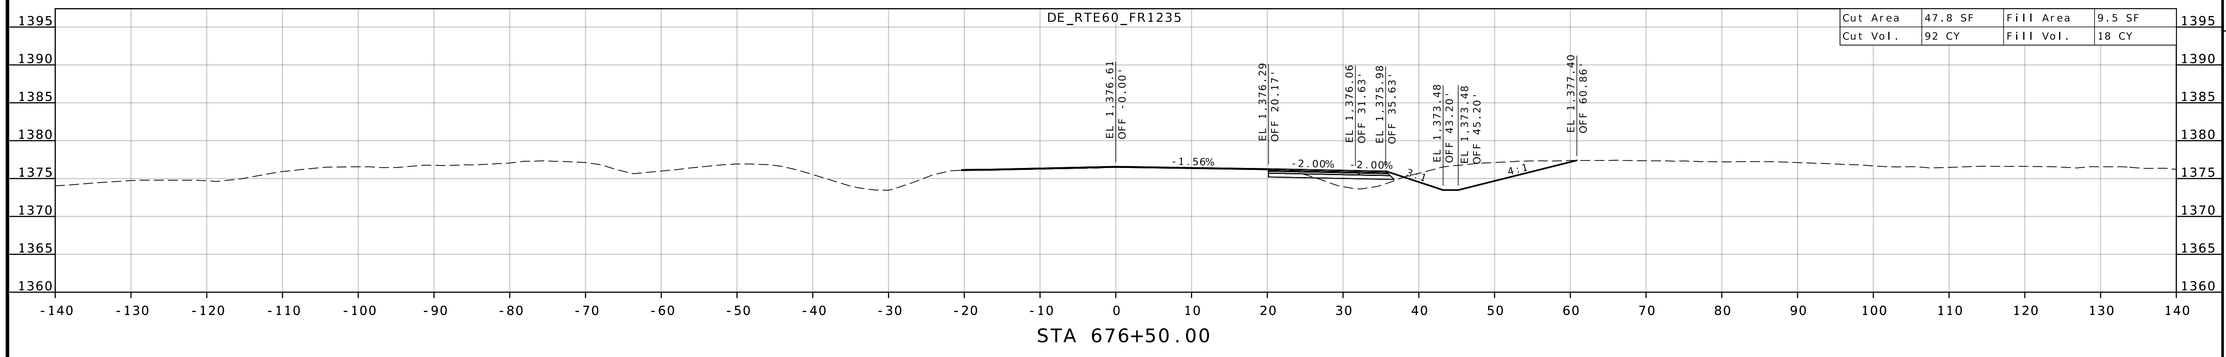

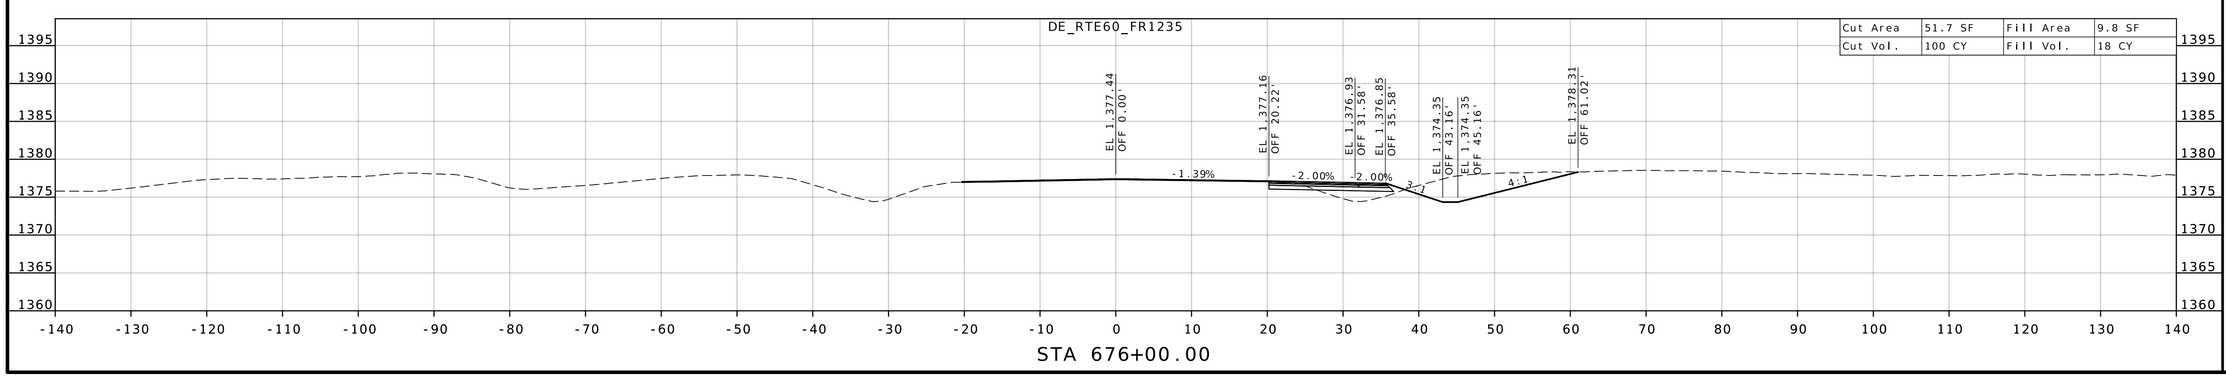

STATE OF MISSOURI
DARRELL RAY COOK
NUMBER PE-2005000971
PROFESSIONAL ENGINEER
Darrell R Cook
07/27/2026 20:13:06
DARRELL RAY COOK - CIVIL
MO-PE-2005000971

DATE PREPARED
5/27/2026

ROUTE	STATE
60	MO
DISTRICT	SHEET NO.
SW	164

COUNTY
BARRY/LAWRENCE

JOB NO.
JSR0021

CONTRACT ID.


PROJECT NO.

BRIDGE NO.


DESCRIPTION	DATE

MISSOURI HIGHWAYS AND TRANSPORTATION COMMISSION
105 WEST CAPITOL
JEFFERSON CITY, MO 65102
1-888-ASK-MODOT (1-888-275-6636)


CROSS SECTION SHEET
ROUTE 60 / FR 1235
SHEET 4 OF 7

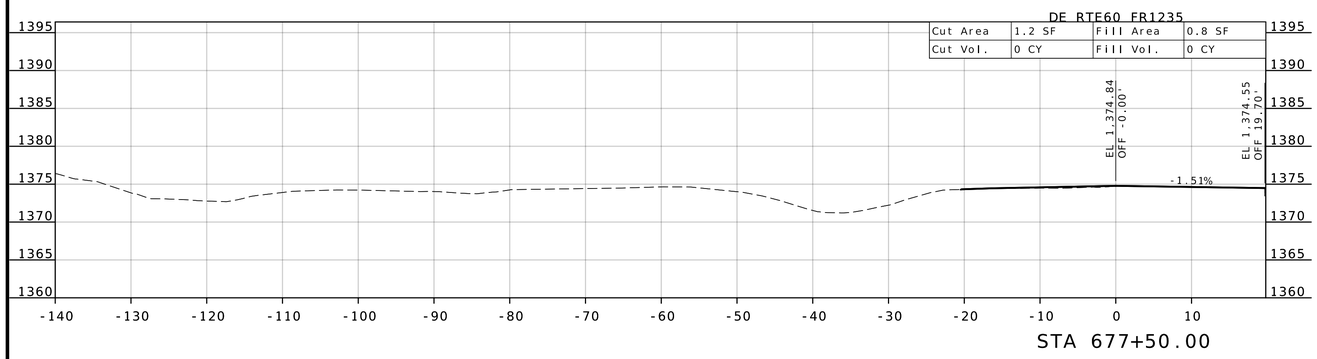

STA 677+50.00

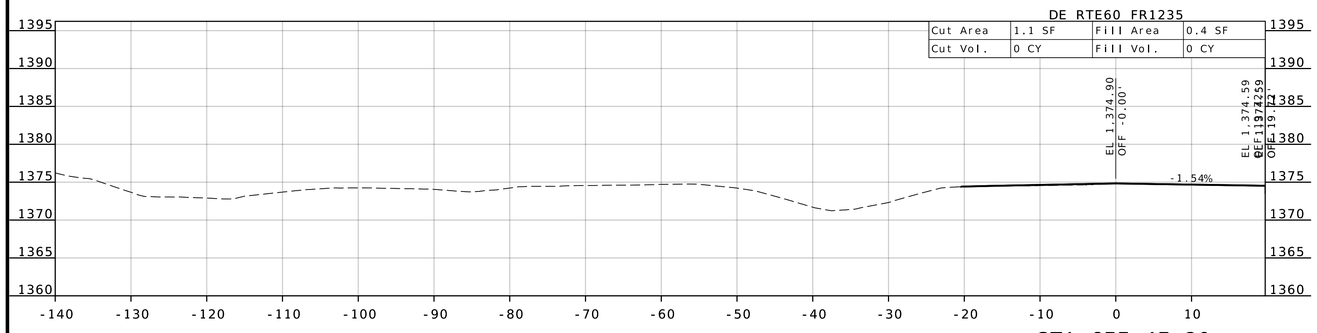

STA 677+47.20

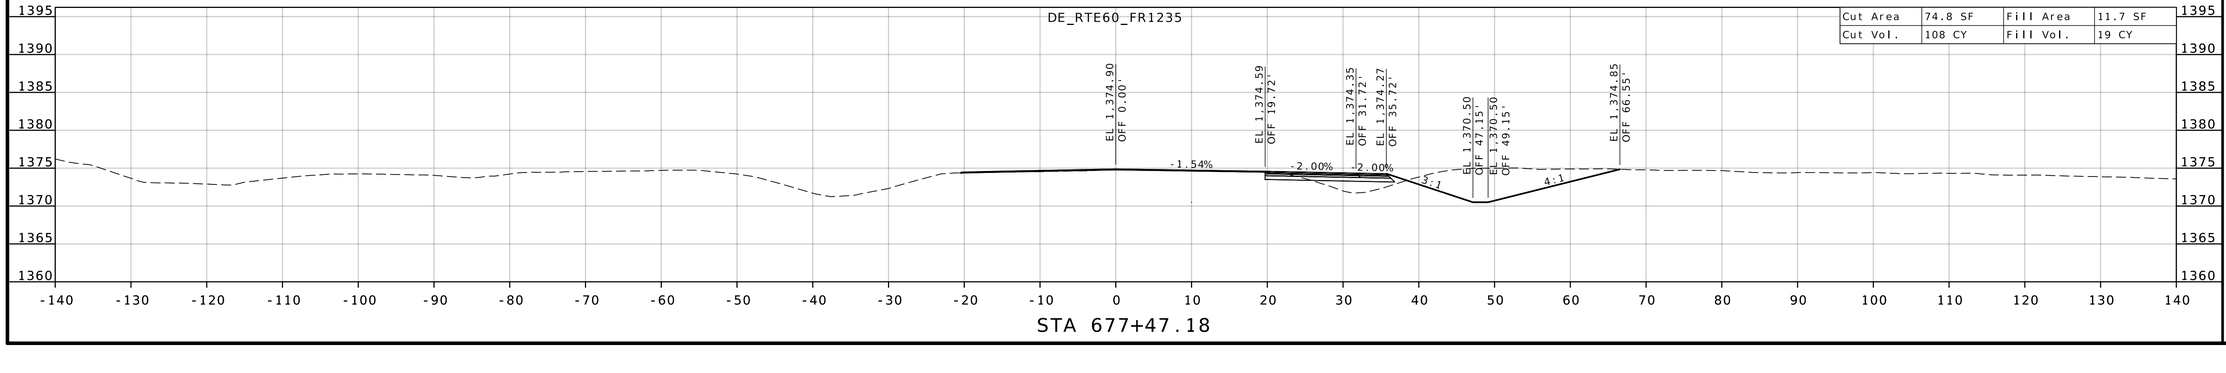

STA 677+47.18

STATE OF MISSOURI
DARRELL RAY COOK
NUMBER PE-2005000971
PROFESSIONAL ENGINEER
Darrell R Cook
07/27/2026 20:13:06
DARRELL RAY COOK - CIVIL
MO-PE-2005000971

DATE PREPARED
5/27/2026

ROUTE	STATE
60	MO
DISTRICT	SHEET NO.
SW	165

COUNTY
BARRY / LAWRENCE

JOB NO.
JSR0021

CONTRACT ID.


PROJECT NO.

BRIDGE NO.


DESCRIPTION	DATE

MISSOURI HIGHWAYS AND TRANSPORTATION COMMISSION
105 WEST CAPITOL
JEFFERSON CITY, MO 65102
1-888-ASK-MODOT (1-888-275-6636)


CROSS SECTION SHEET
ROUTE 60 / FR 1235
SHEET 5 OF 7

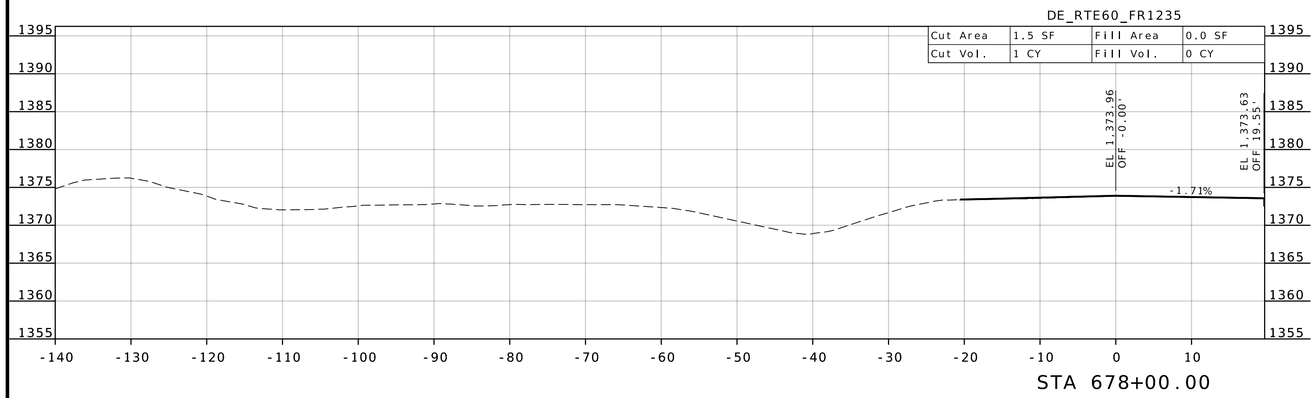

STA 678+00.00

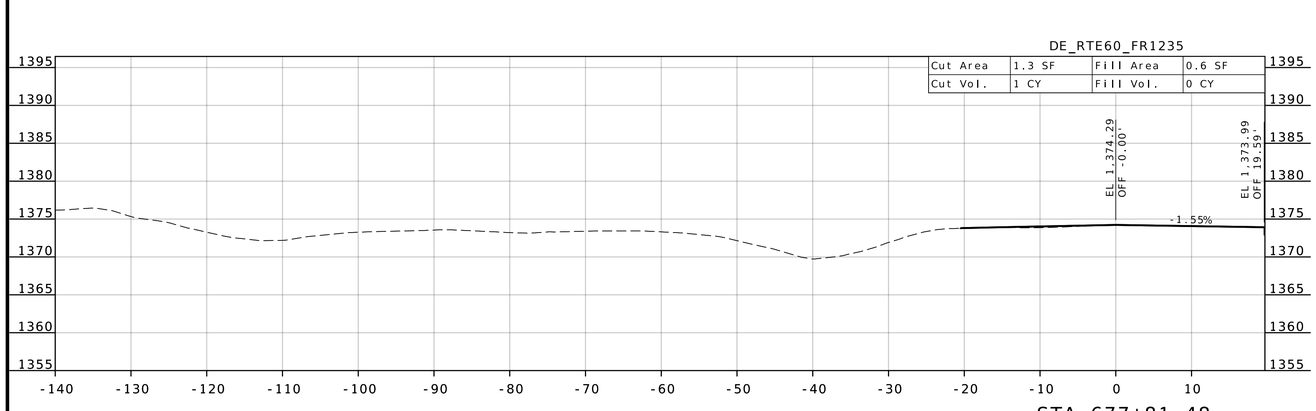

STA 677+81.48

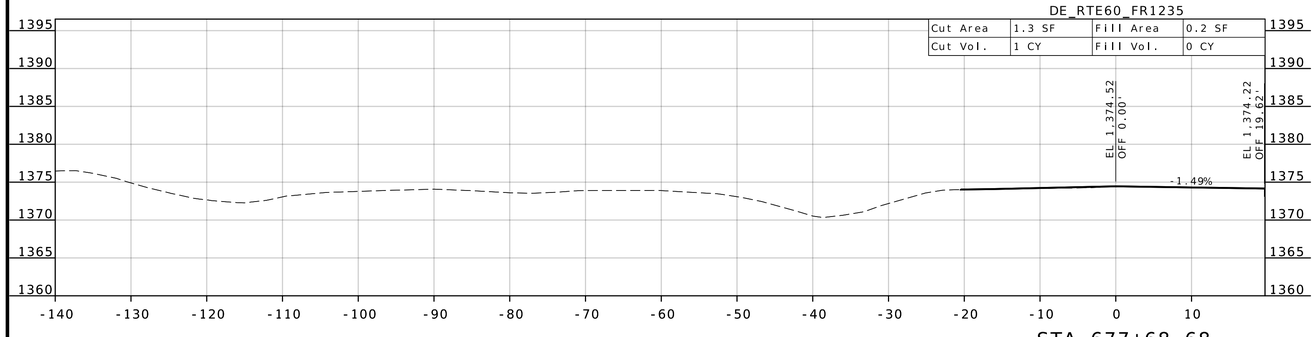

STA 677+68.68

STATE OF MISSOURI
DARRELL RAY COOK
NUMBER PE-2005000971
PROFESSIONAL ENGINEER

Darrell R Cook
07/27/2026 20:13:06
DARRELL RAY COOK - CIVIL
MO-PE-2005000971

DATE PREPARED
5/27/2026

ROUTE	STATE
60	MO
DISTRICT	SHEET NO.
SW	166

COUNTY
BARRY / LAWRENCE

JOB NO.
JSR0021

CONTRACT ID.

PROJECT NO.


BRIDGE NO.

DATE	DESCRIPTION

MISSOURI HIGHWAYS AND TRANSPORTATION COMMISSION

105 WEST CAPITOL
JEFFERSON CITY, MO 65102
1-888-ASK-MODOT (1-888-275-6636)

CROSS SECTION SHEET
ROUTE 60 / FR 1235
SHEET 6 OF 7

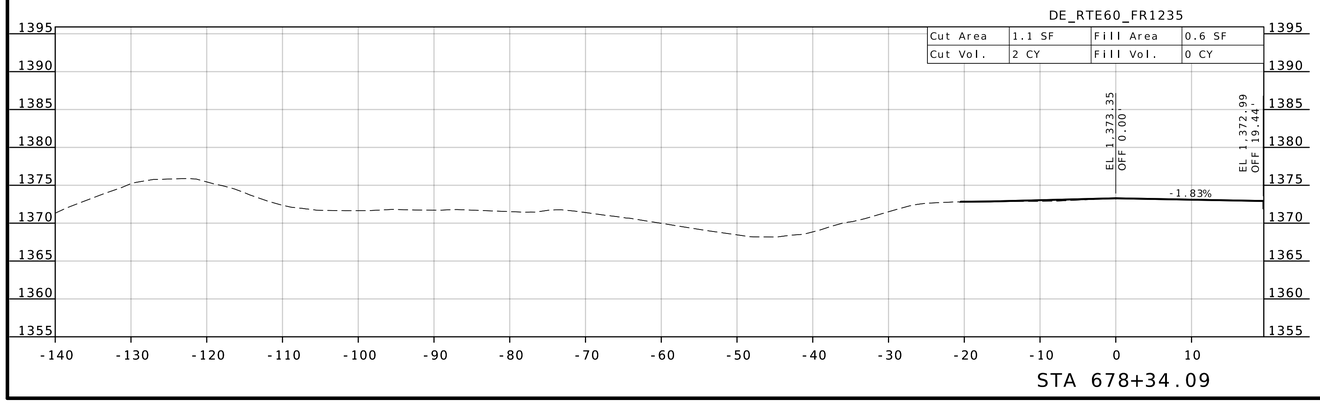

STATE OF MISSOURI
DARRELL RAY COOK
NUMBER PE-2005000971
PROFESSIONAL ENGINEER

Darrell R Cook
07/27/2026 20:13:07
DARRELL RAY COOK - CIVIL
MO-PE-2005000971

DATE PREPARED
5/27/2026

ROUTE	STATE
60	MO
DISTRICT	SHEET NO.
SW	167

COUNTY
BARRY/LAWRENCE

JOB NO.
JSR0021

CONTRACT ID.

PROJECT NO.

BRIDGE NO.


DESCRIPTION	DATE

MISSOURI HIGHWAYS AND TRANSPORTATION COMMISSION

105 WEST CAPITOL
JEFFERSON CITY, MO 65102
1-888-ASK-MODOT (1-888-275-6636)


CROSS SECTION SHEET
RUTE 60 / FR 1235
SHEET 7 OF 7

DE_RTE60_FR1235_S

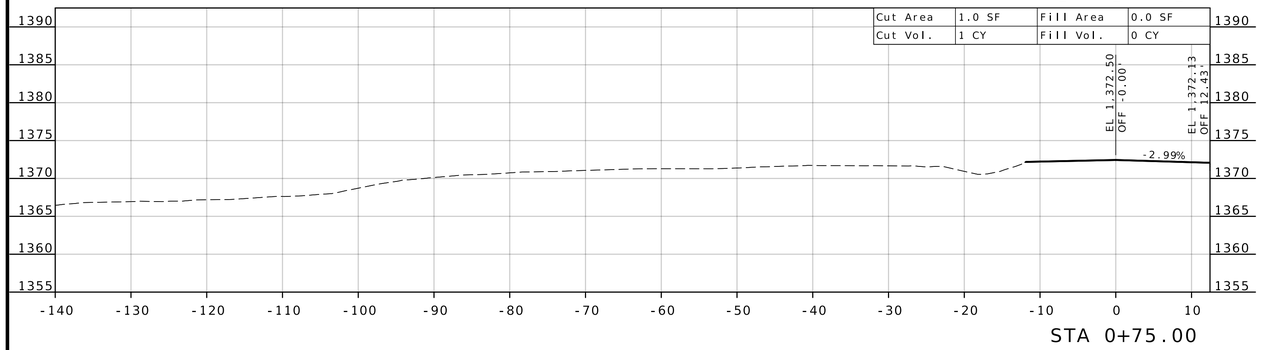


STA 0+75.00

DE_RTE60_FR1235_S

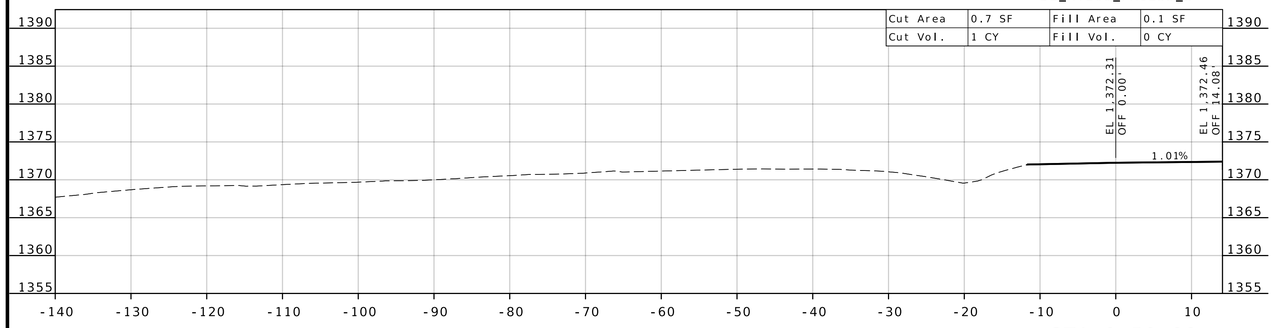

STA 0+50.00

DE_RTE60_FR1235_S

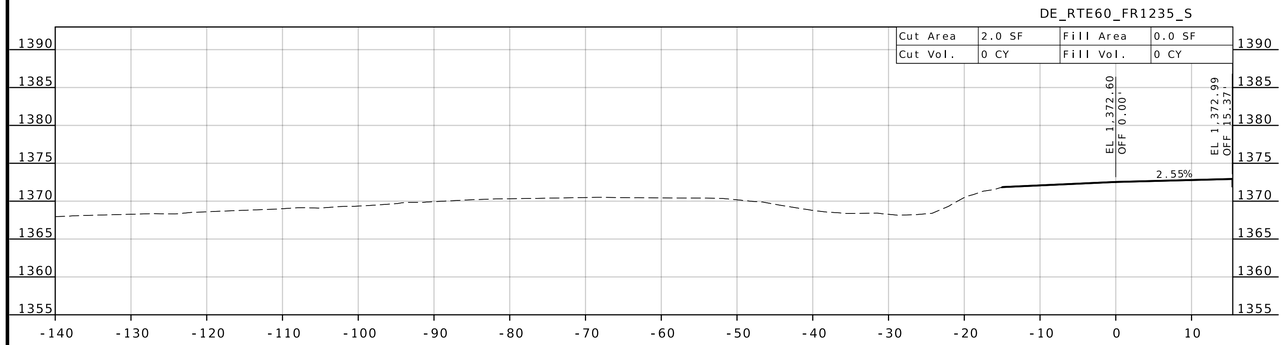

STA 0+29.99

STATE OF MISSOURI
DARRELL RAY COOK
NUMBER PE-2005000971
PROFESSIONAL ENGINEER

Darrell R Cook
07/27/2026 20:13:07
DARRELL RAY COOK - CIVIL
MO-PE-2005000971

DATE PREPARED
5/27/2026

ROUTE	STATE
60	MO
DISTRICT	SHEET NO.
SW	168

COUNTY
BARRY / LAWRENCE

JOB NO.
JSR0021

CONTRACT ID.

PROJECT NO.


BRIDGE NO.

DATE	DESCRIPTION


MISSOURI HIGHWAYS AND TRANSPORTATION COMMISSION

105 WEST CAPITOL
JEFFERSON CITY, MO 65102
1-888-ASK-MODOT (1-888-275-6636)


CROSS SECTION SHEET
FR 1235 (SOUTH)
SHEET 1 OF 4

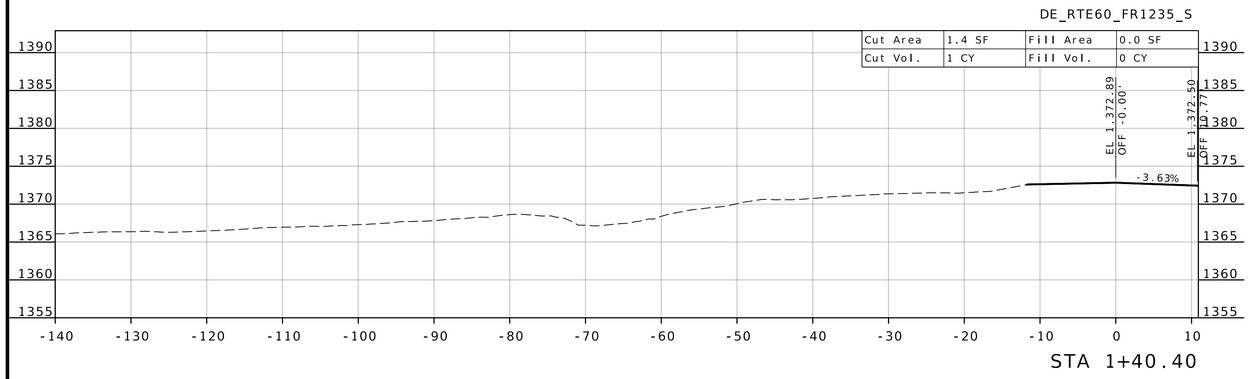

STA 1+40.40

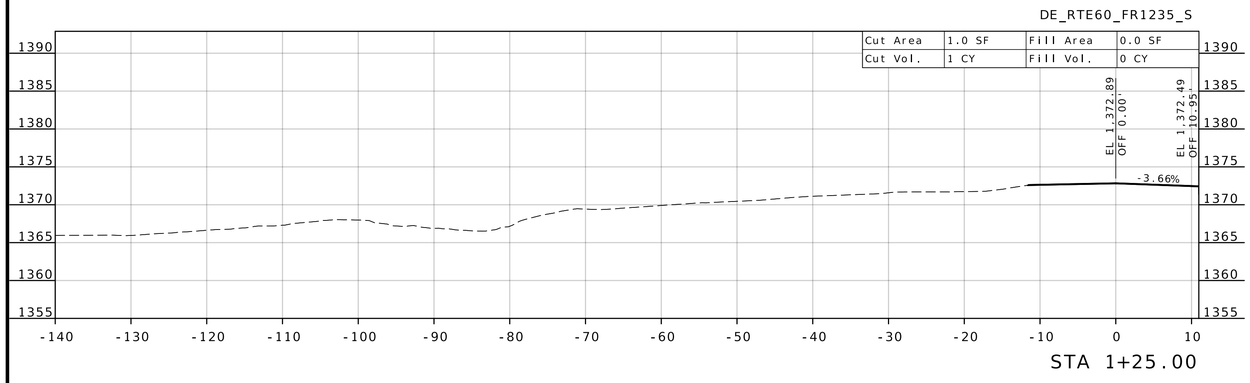

STA 1+25.00

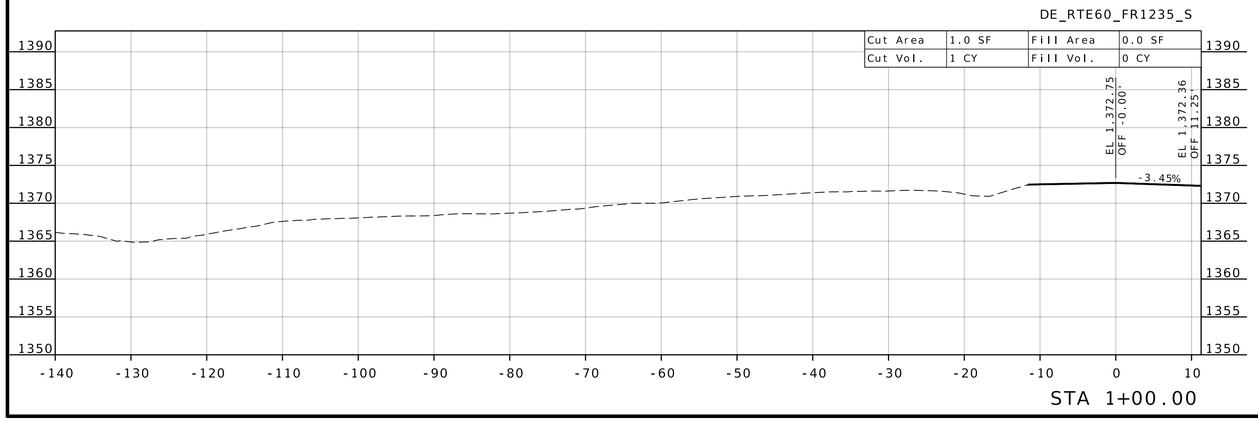

STA 1+00.00

STATE OF MISSOURI
DARRELL RAY COOK
NUMBER PE-2005000971
PROFESSIONAL ENGINEER

Darrell R Cook
07/27/2026 20:13:07
DARRELL RAY COOK - CIVIL
MO-PE-2005000971

DATE PREPARED
5/27/2026

ROUTE	STATE
60	MO
DISTRICT	SHEET NO.
SW	169

COUNTY
BARRY / LAWRENCE

JOB NO.
JSR0021

CONTRACT ID.

PROJECT NO.


BRIDGE NO.

DESCRIPTION	DATE


MISSOURI HIGHWAYS AND TRANSPORTATION COMMISSION

105 WEST CAPITOL
JEFFERSON CITY, MO 65102
1-888-ASK-MODOT (1-888-275-6636)


CROSS SECTION SHEET
FR 1235 (SOUTH)
SHEET 2 OF 4

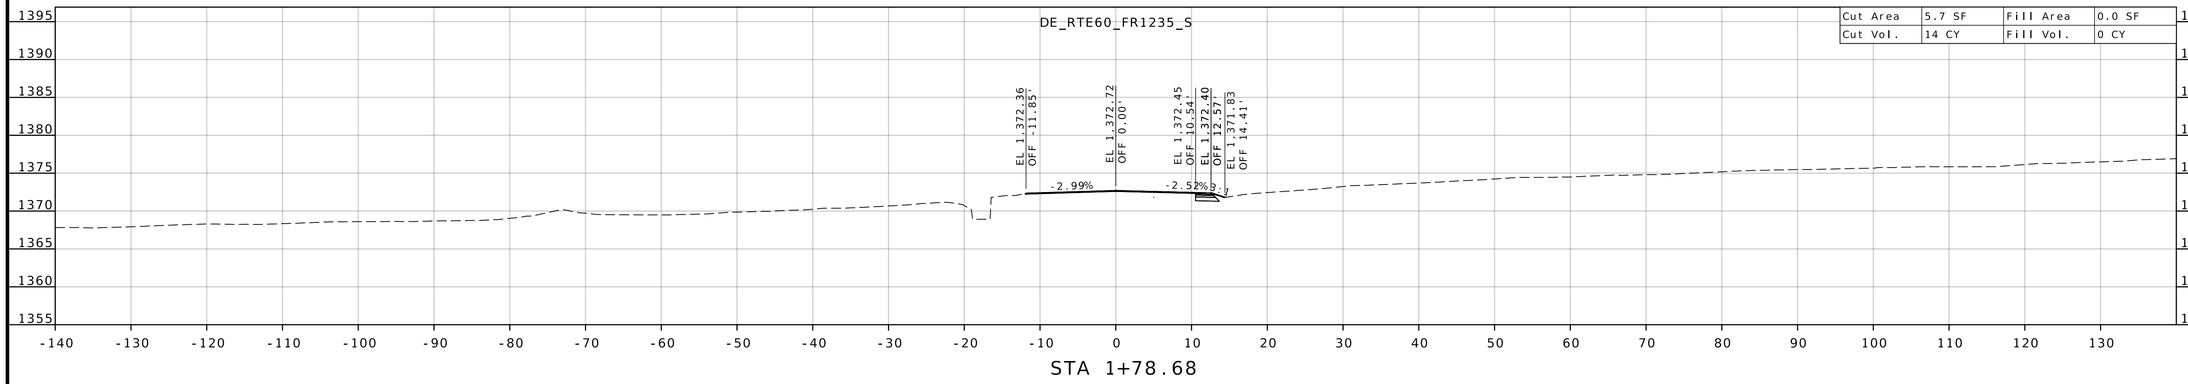

STA 1+78.68

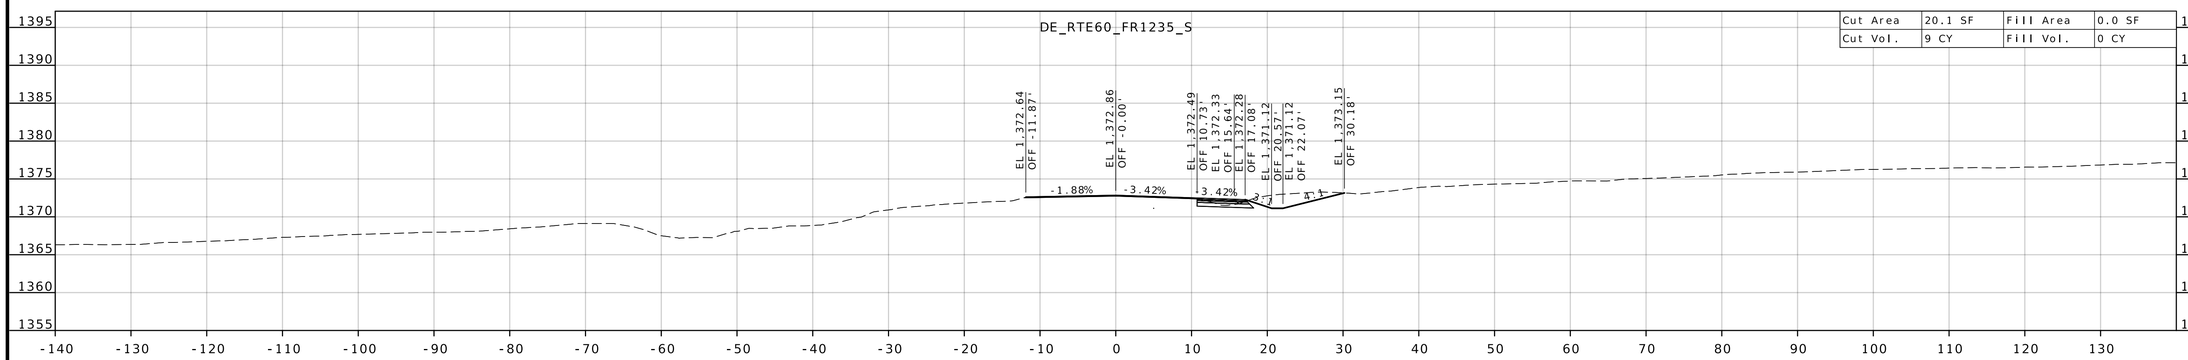

STA 1+50.00

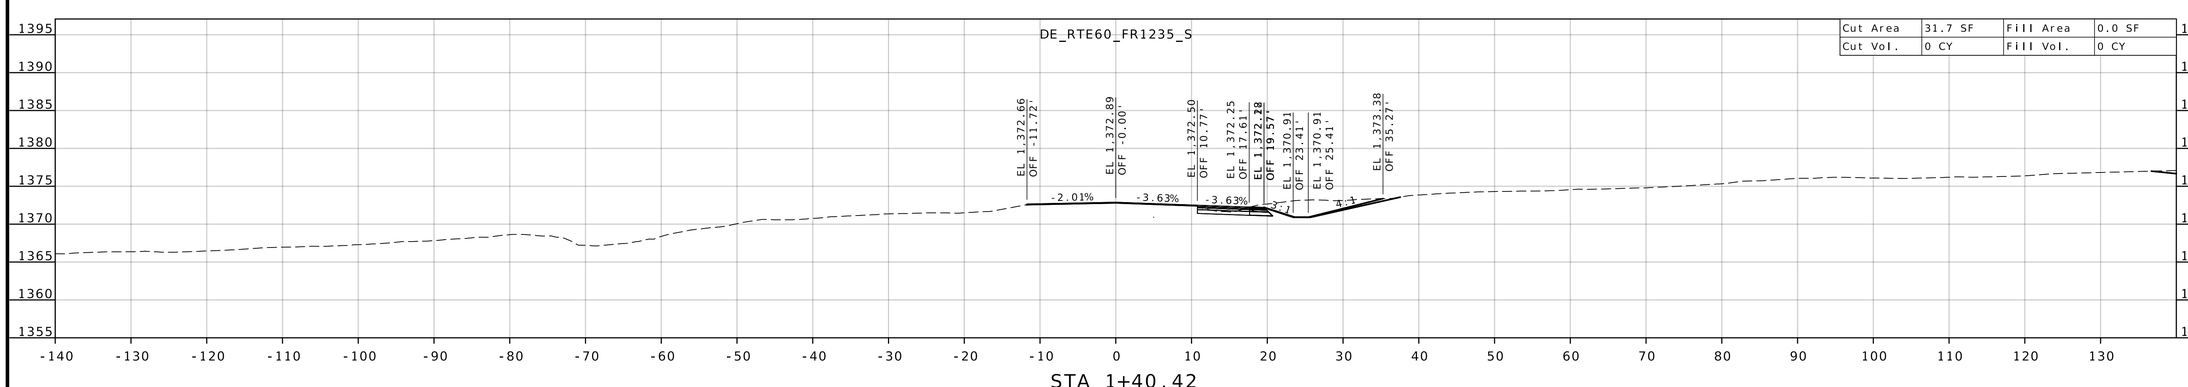

STA 1+40.42

STATE OF MISSOURI
DARRELL RAY COOK
NUMBER PE-2005000971
PROFESSIONAL ENGINEER
Darrell R Cook
07/27/2026 20:13:07
DARRELL RAY COOK - CIVIL
MO-PE-2005000971

DATE PREPARED
5/27/2026

ROUTE	STATE
60	MO

DISTRICT	SHEET NO.
SW	170

COUNTY
BARRY / LAWRENCE

JOB NO.
JSR0021

CONTRACT ID.


PROJECT NO.

BRIDGE NO.

DESCRIPTION	DATE

MISSOURI HIGHWAYS AND TRANSPORTATION COMMISSION
105 WEST CAPITOL
JEFFERSON CITY, MO 65102
1-888-ASK-MODOT (1-888-275-6636)

CROSS SECTION SHEET
FR 1235 (SOUTH)
SHEET 3 OF 4

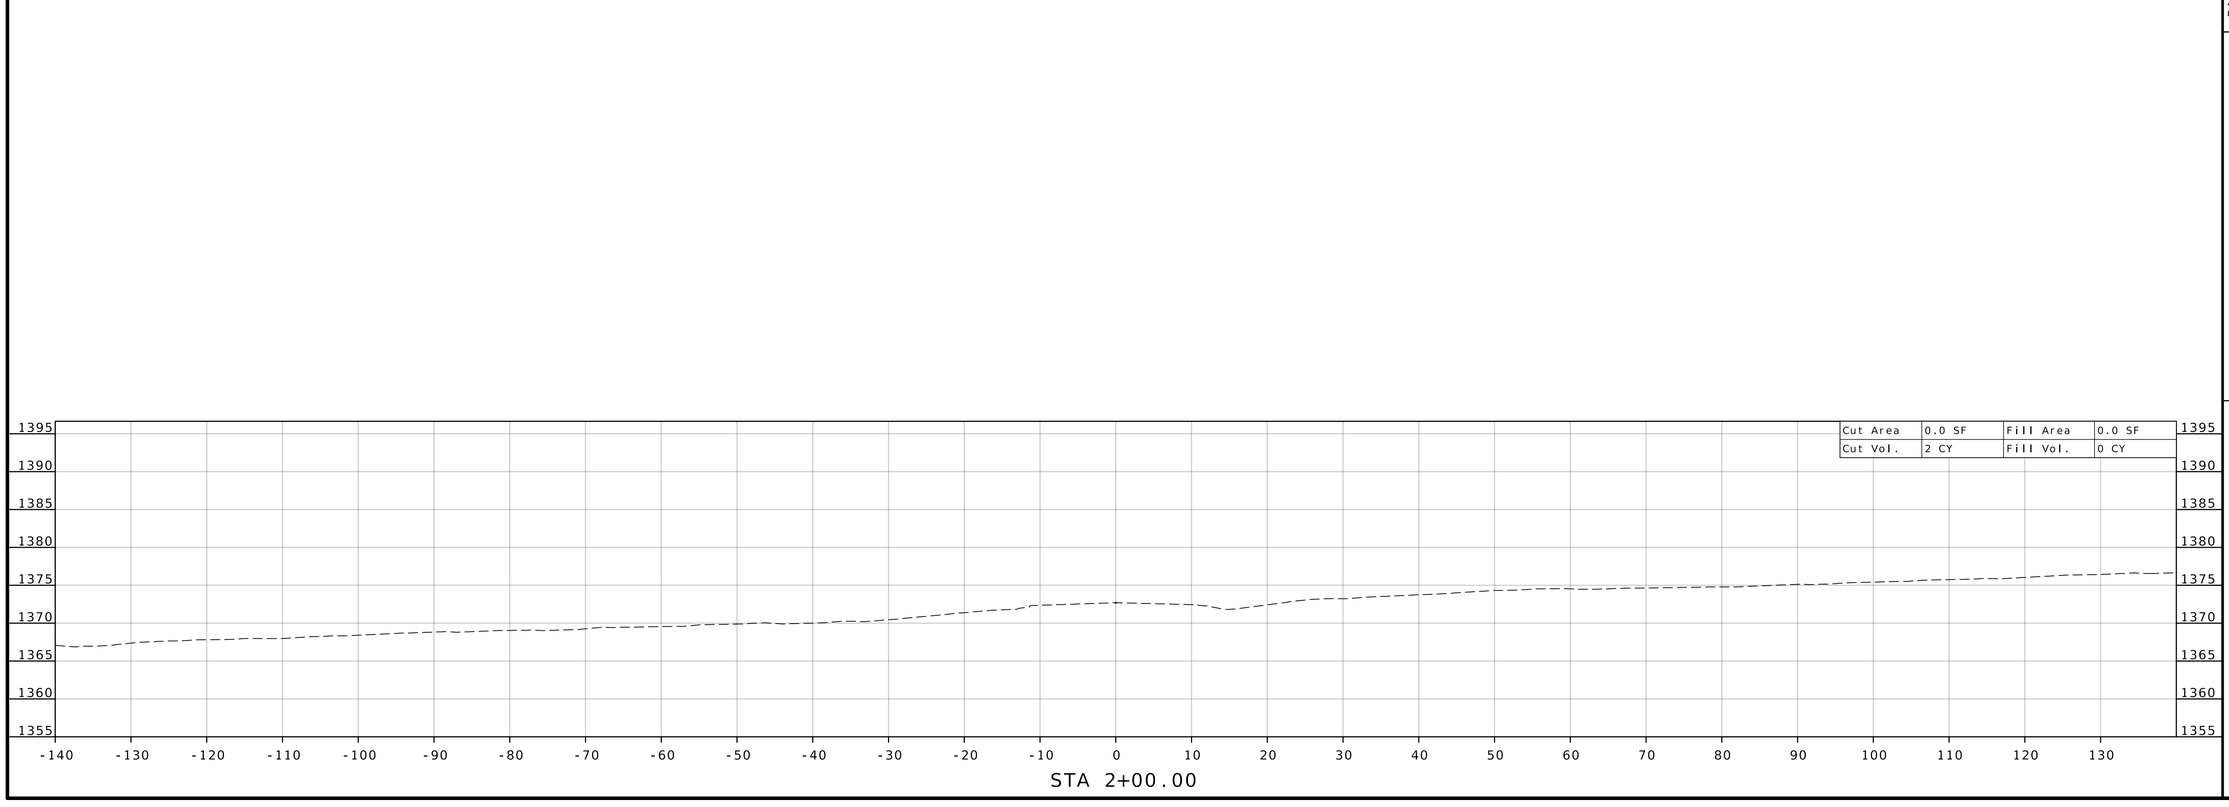

STATE OF MISSOURI
DARRELL RAY COOK
NUMBER PE-2005000971
PROFESSIONAL ENGINEER

Darrell R Cook
07/27/2026 20:13:07
DARRELL RAY COOK - CIVIL
MO-PE-2005000971

DATE PREPARED
5/27/2026

ROUTE	STATE
60	MO
DISTRICT	SHEET NO.
SW	171

COUNTY
BARRY/LAWRENCE

JOB NO.
JSR0021

CONTRACT ID.

PROJECT NO.


BRIDGE NO.


DESCRIPTION	DATE


MISSOURI HIGHWAYS AND TRANSPORTATION COMMISSION


105 WEST CAPITOL
JEFFERSON CITY, MO 65102
1-888-ASK-MODOT (1-888-275-6636)


CROSS SECTION SHEET
FR 1235 (SOUTH)
SHEET 4 OF 4

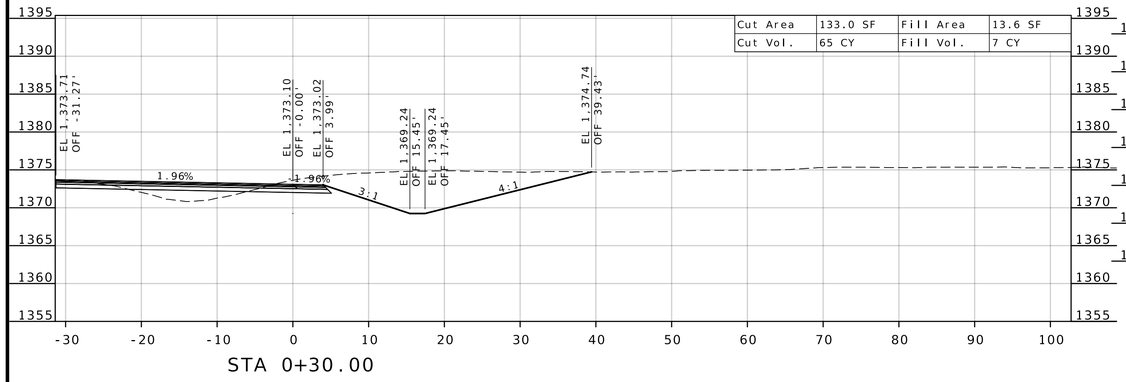


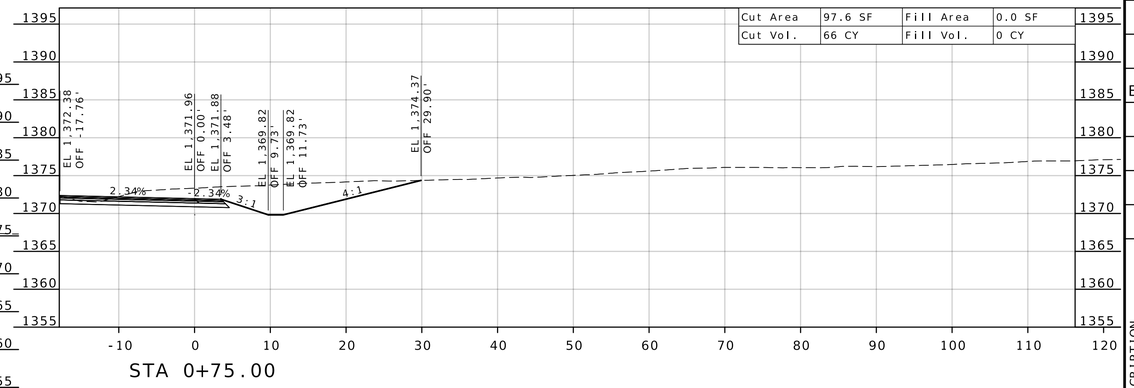

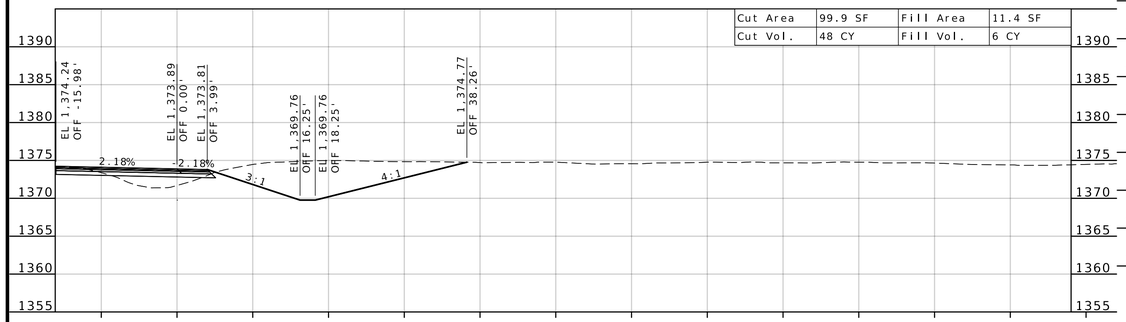

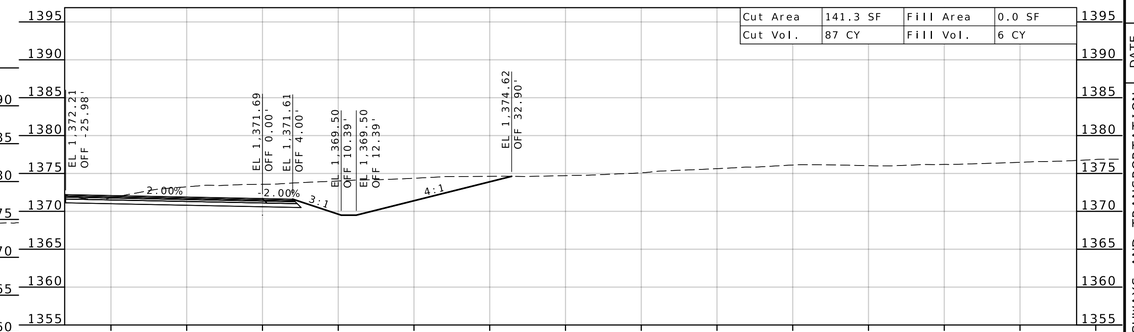

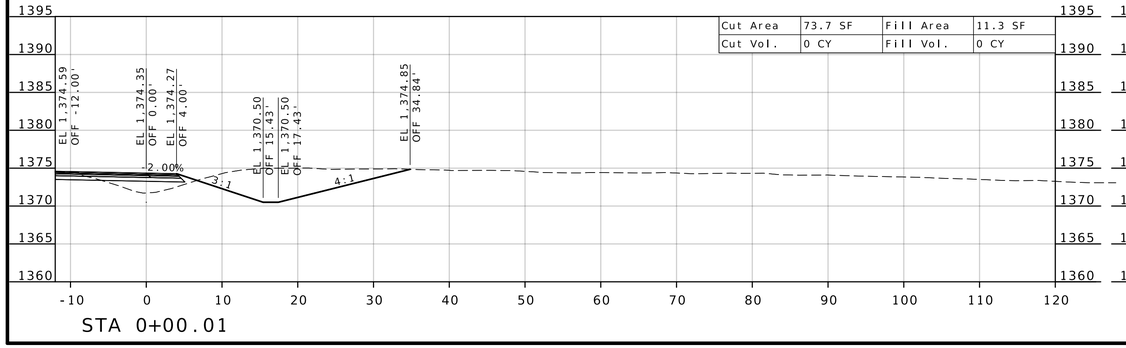

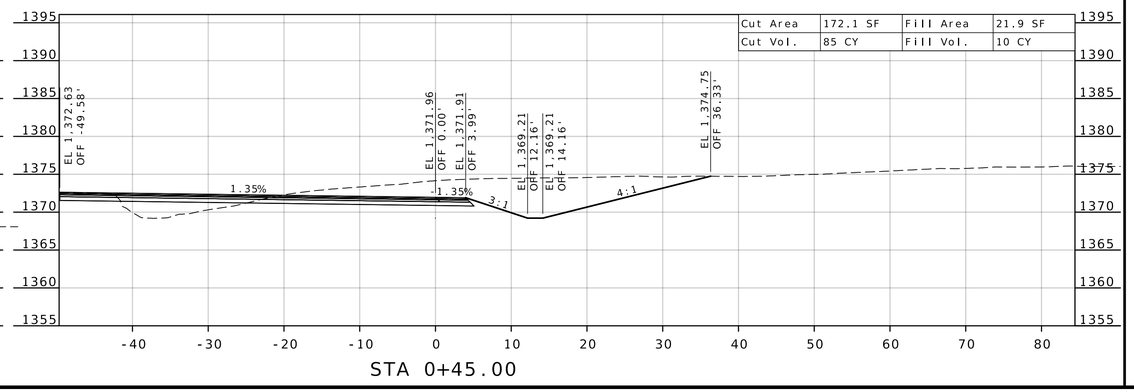

STATE OF MISSOURI
DARRELL RAY COOK
NUMBER PE-2005000971
PROFESSIONAL ENGINEER

Darrell R Cook
07/27/2026 20:13:07
DARRELL RAY COOK - CIVIL
MO-PE-2005000971

DATE PREPARED
5/27/2026

ROUTE	STATE
60	MO
DISTRICT	SHEET NO.
SW	172

COUNTY
BARRY/LAWRENCE

JOB NO.
JSR0021

CONTRACT ID.

PROJECT NO.


BRIDGE NO.

DESCRIPTION	DATE


MISSOURI HIGHWAYS AND TRANSPORTATION COMMISSION

105 WEST CAPITOL
JEFFERSON CITY, MO 65102
1-888-ASK-MODOT (1-888-275-6636)

CROSS SECTION SHEET
FR 1235 (SW QUADRANT)
SHEET 1 OF 2

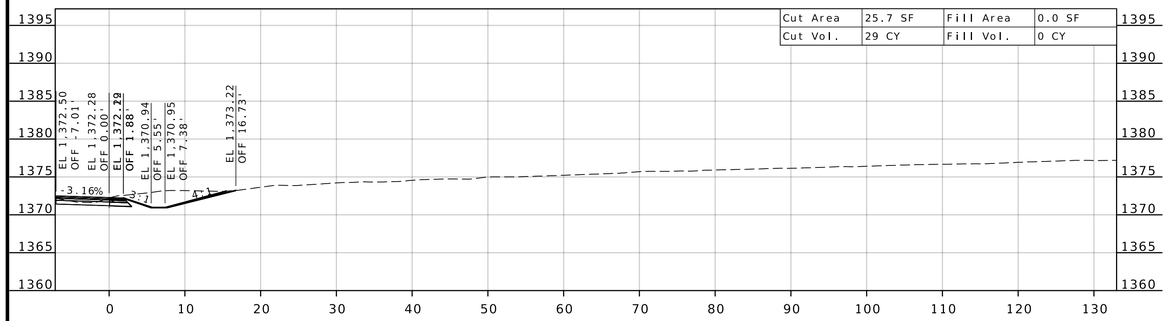

STA 1+07.88

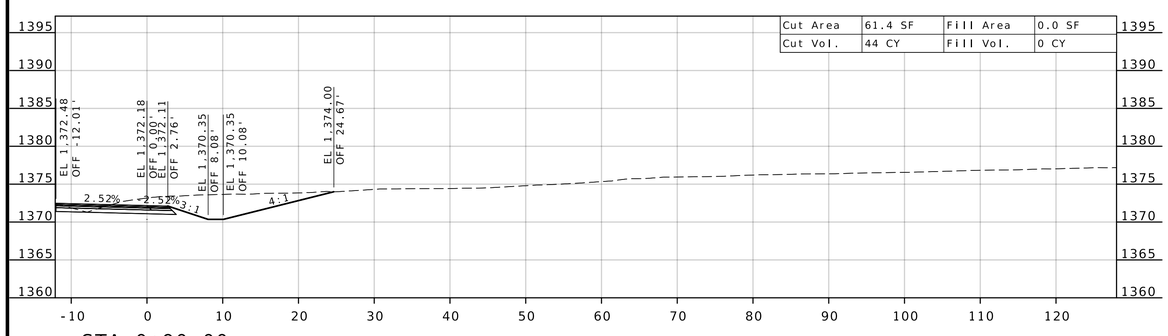

STA 0+90.00

STATE OF MISSOURI
DARRELL RAY COOK
NUMBER PE-2005000971
PROFESSIONAL ENGINEER

Darrell R Cook
07/27/2026 20:13:07
DARRELL RAY COOK - CIVIL
MO-PE-2005000971

DATE PREPARED
5/27/2026

ROUTE	STATE
60	MO
DISTRICT	SHEET NO.
SW	173

COUNTY
BARRY / LAWRENCE

JOB NO.
JSR0021

CONTRACT ID.

PROJECT NO.

BRIDGE NO.

DESCRIPTION	DATE

MISSOURI HIGHWAYS AND TRANSPORTATION COMMISSION

105 WEST CAPITOL
JEFFERSON CITY, MO 65102
1-888-ASK-MODOT (1-888-275-6636)

CROSS SECTION SHEET
FR 1235 (SW QUADRANT)
SHEET 2 OF 2