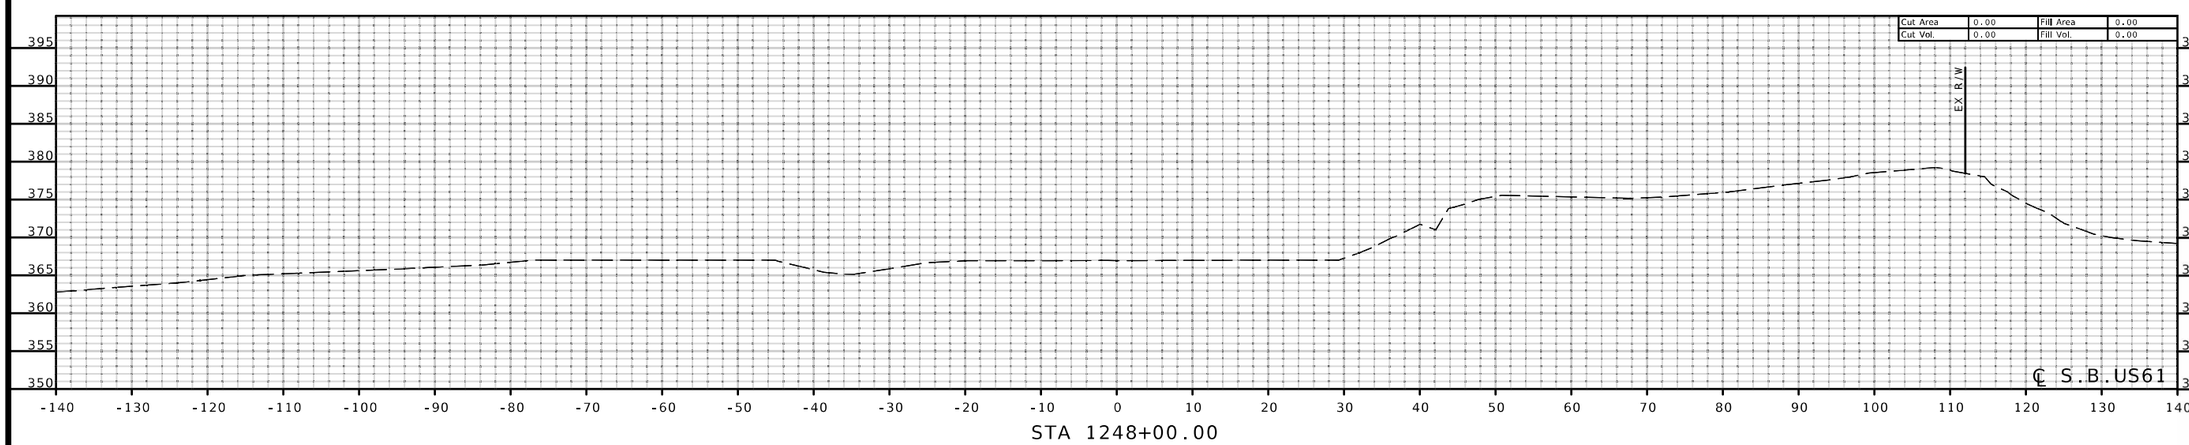



STATE OF MISSOURI
MARK C. FISHER
NUMBER PE-27971
PROFESSIONAL ENGINEER
THIS SHEET HAS BEEN SIGNED, SEALED, AND DATED ELECTRONICALLY.

DATE PREPARED
8/7/2026

| ROUTE | STATE |
|---|---|
| I-55 | MO |
| DISTRICT | SHEET NO. |
| SE | 1 |

COUNTY
CAPE GIRARDEAU

JOB NO.
J9P3122

CONTRACT ID.

PROJECT NO.

BRIDGE NO.


| DESCRIPTION | DATE |
|---|---|
| | |

MISSOURI HIGHWAYS AND TRANSPORTATION COMMISSION


105 WEST CAPITOL
JEFFERSON CITY, MO 65102
1-888-ASK-MODOT (1-888-275-6636)

GARVER, LLC.
7509 NW TIFFANY SPRINGS
PARKWAY, SUITE 200
KANSAS CITY, MO 64153
PHONE: (816) 298-6465
CERTIFICATE OF AUTHORITY
NO. 2008013090


GARVER

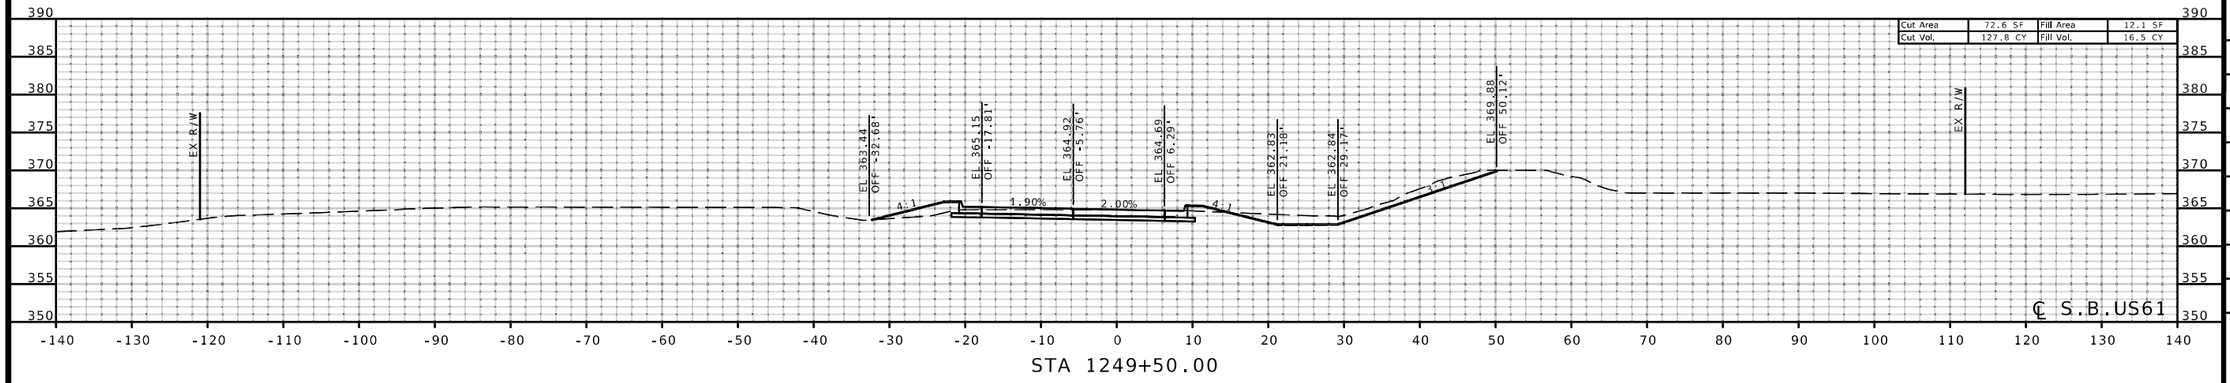


STA 1249+50.00

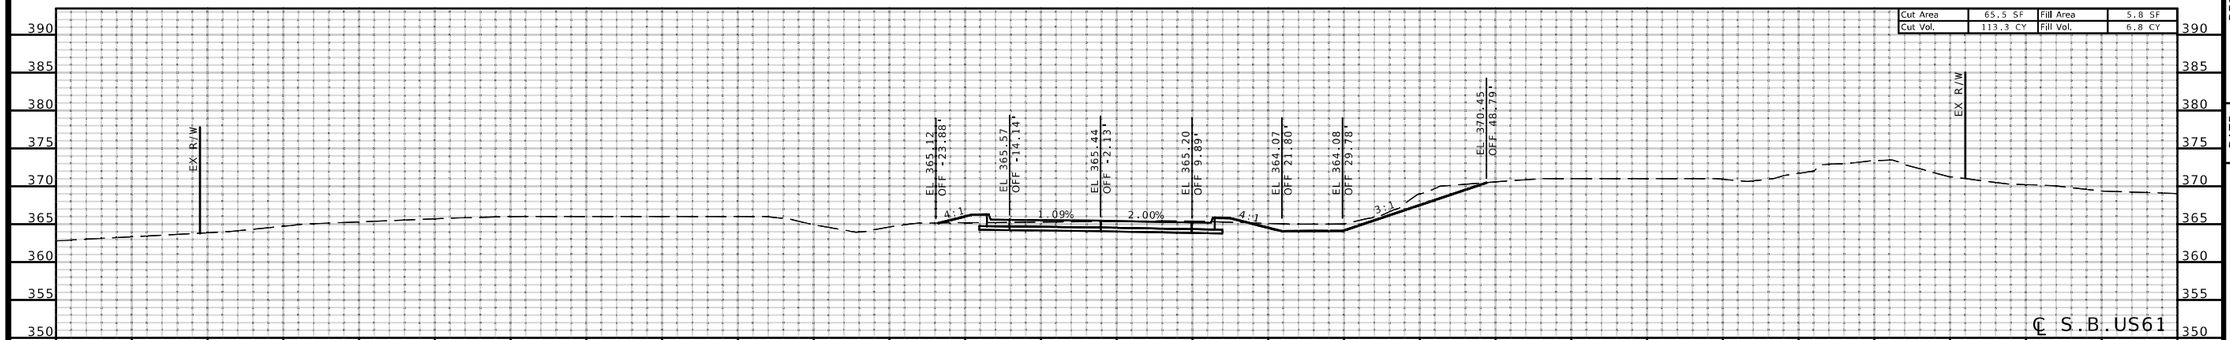


STA 1248+50.00

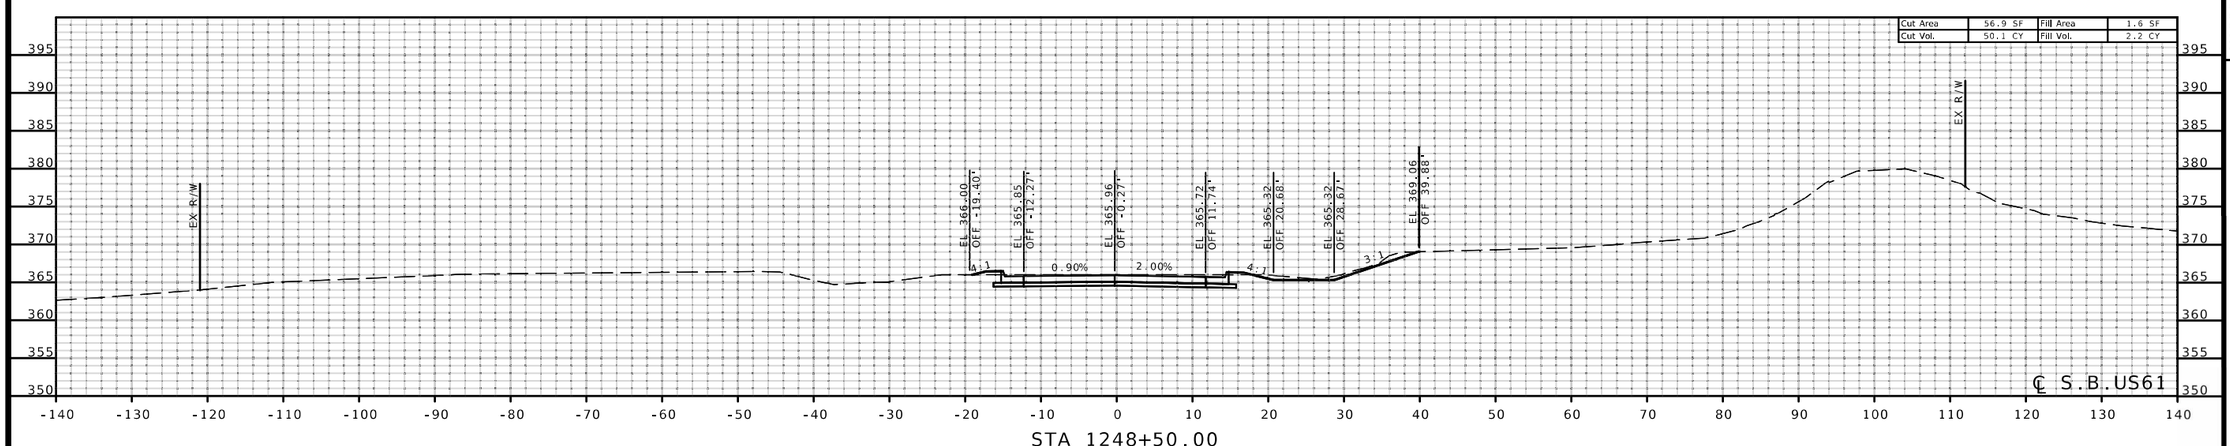


STA 1248+50.00

THIS SHEET HAS BEEN SIGNED, SEALED AND DATED ELECTRONICALLY.

DATE PREPARED
8/7/2026

| ROUTE | STATE |
|---|---|
| I-55 | MO |
| DISTRICT | SHEET NO. |
| SE | 2 |

COUNTY
CAPE GIRARDEAU

JOB NO.
J9P3122

CONTRACT ID.

PROJECT NO.


BRIDGE NO.


| DESCRIPTION | DATE |
|---|---|
| | |


MISSOURI HIGHWAYS AND TRANSPORTATION COMMISSION

105 WEST CAPITOL
JEFFERSON CITY, MO 65102
1-888-ASK-MODOT (1-888-275-6636)

GARVER, LLC.
7509 NW TIFFANY SPRINGS
PARKWAY, SUITE 200
KANSAS CITY, MO 64153
PHONE: (816) 298-6465
CERTIFICATE OF AUTHORITY
NO. 2008013090

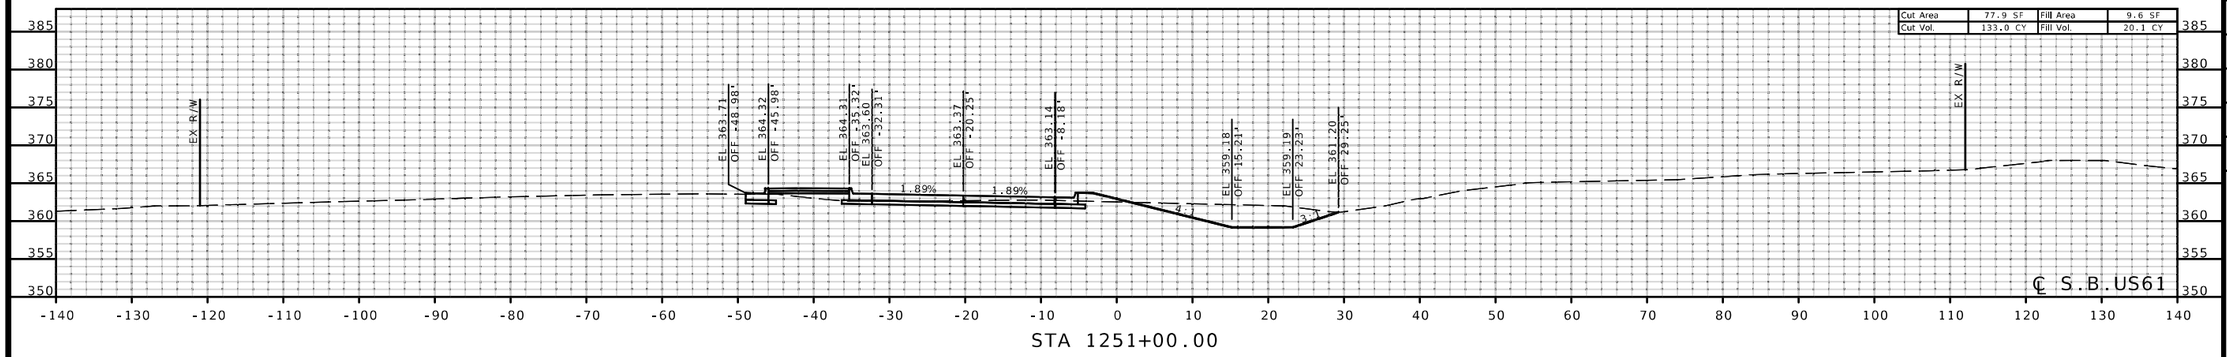

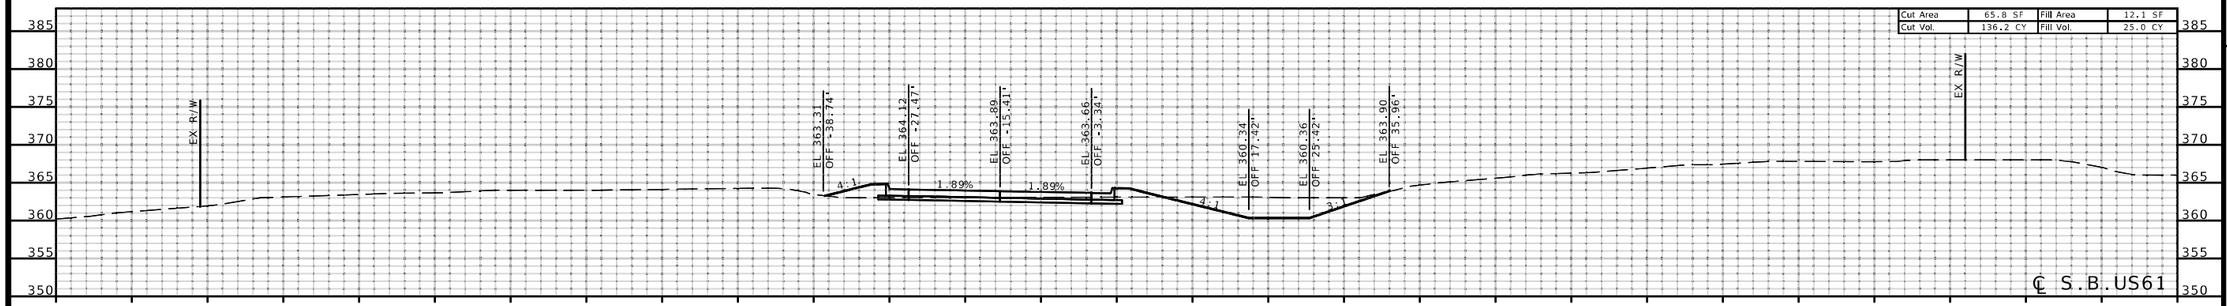
STATE OF MISSOURI
MARK C. FISHER
NUMBER PE-27971
PROFESSIONAL ENGINEER
THIS SHEET HAS BEEN SIGNED, SEALED AND DATED ELECTRONICALLY.

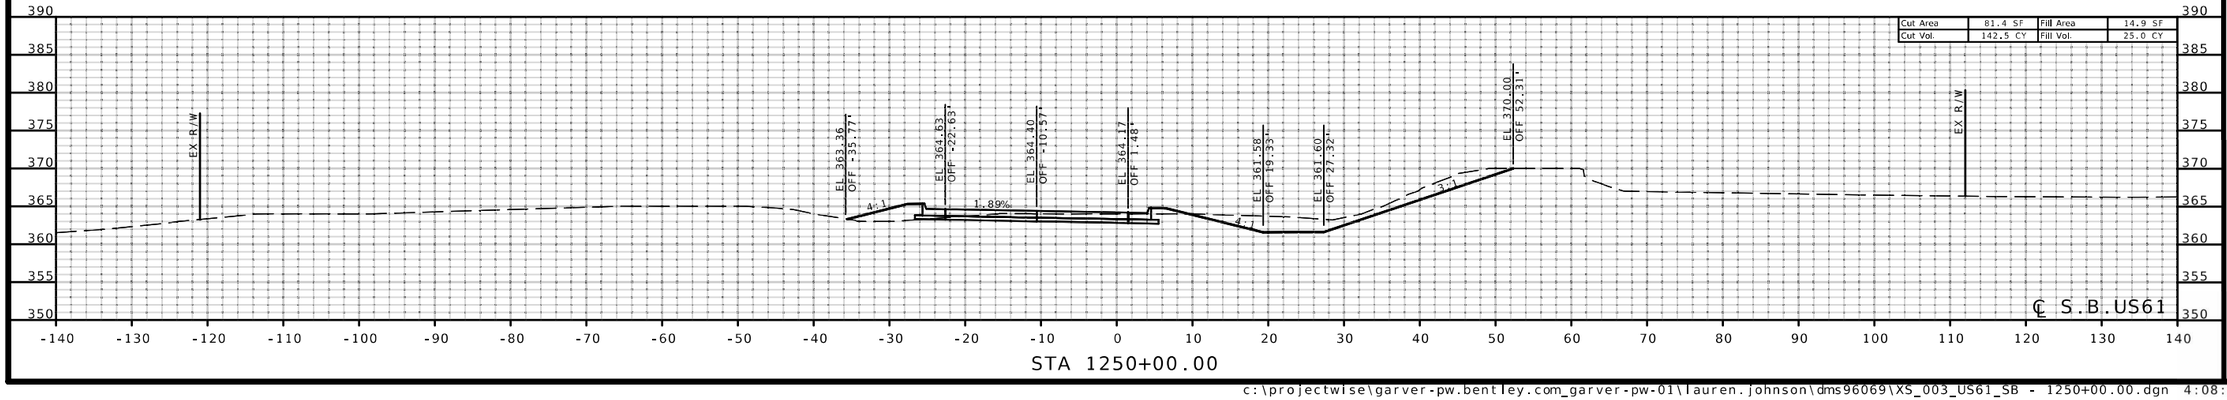DATE PREPARED
8/7/2026

| ROUTE | STATE |
|---|---|
| I-55 | MO |
| DISTRICT | SHEET NO. |
| SE | 3 |

COUNTY
CAPE GIRARDEAU

JOB NO.
J9P3122

CONTRACT ID.

PROJECT NO.

BRIDGE NO.

DESCRIPTION


DATE

MISSOURI HIGHWAYS AND TRANSPORTATION COMMISSION


105 WEST CAPITOL
JEFFERSON CITY, MO 65102
1-888-ASK-MODOT (1-888-275-6636)

GARVER, LLC.
7509 NW TIFFANY SPRINGS
PARKWAY, SUITE 200
KANSAS CITY, MO 64153
PHONE: (816) 298-6465
CERTIFICATE OF AUTHORITY
NO. 2008013090


c:\projectwise\garver-pw.bentley.com_garver-pw-01\lauren.johnson\dms96069\XS_003_US61_SB - 1250+00.00.dgn 4:08:27 PM 6/28/2026

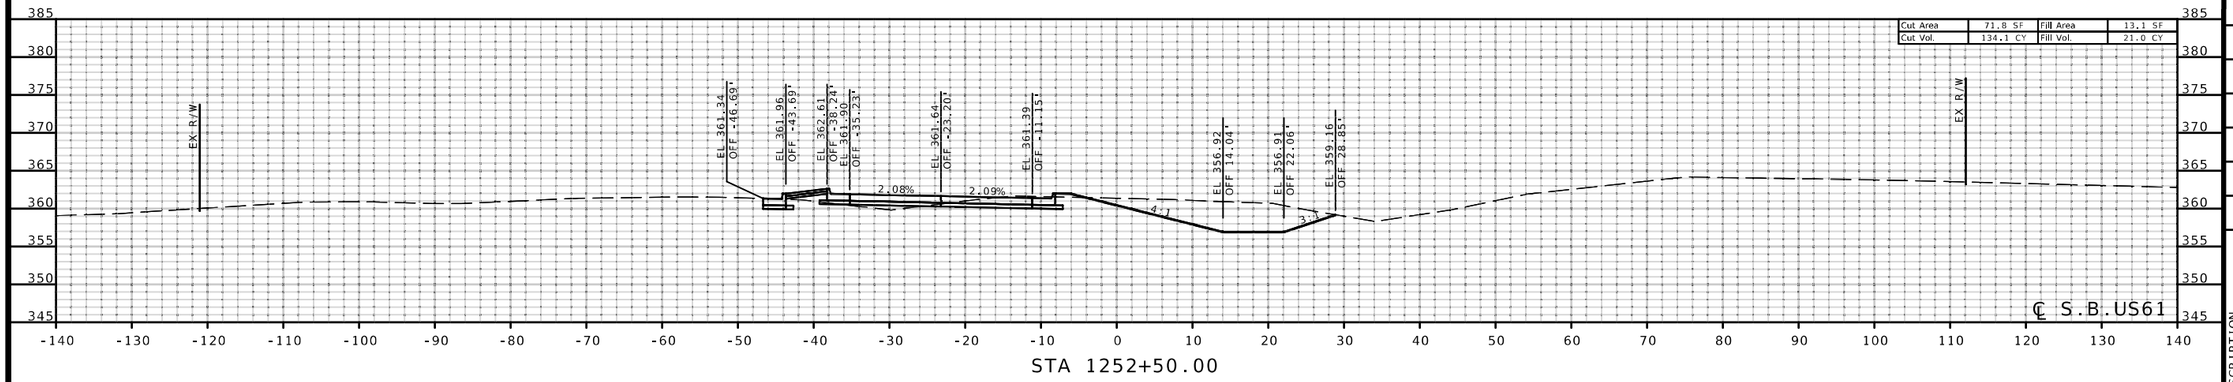


STA 1252+50.00

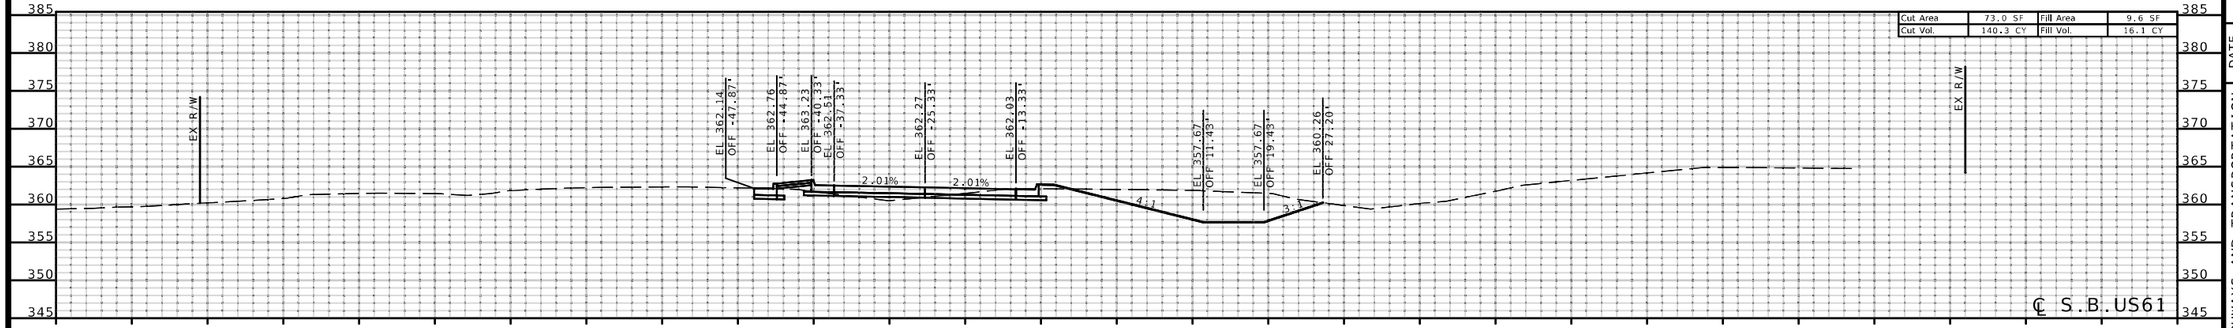


STA 1252+00.00

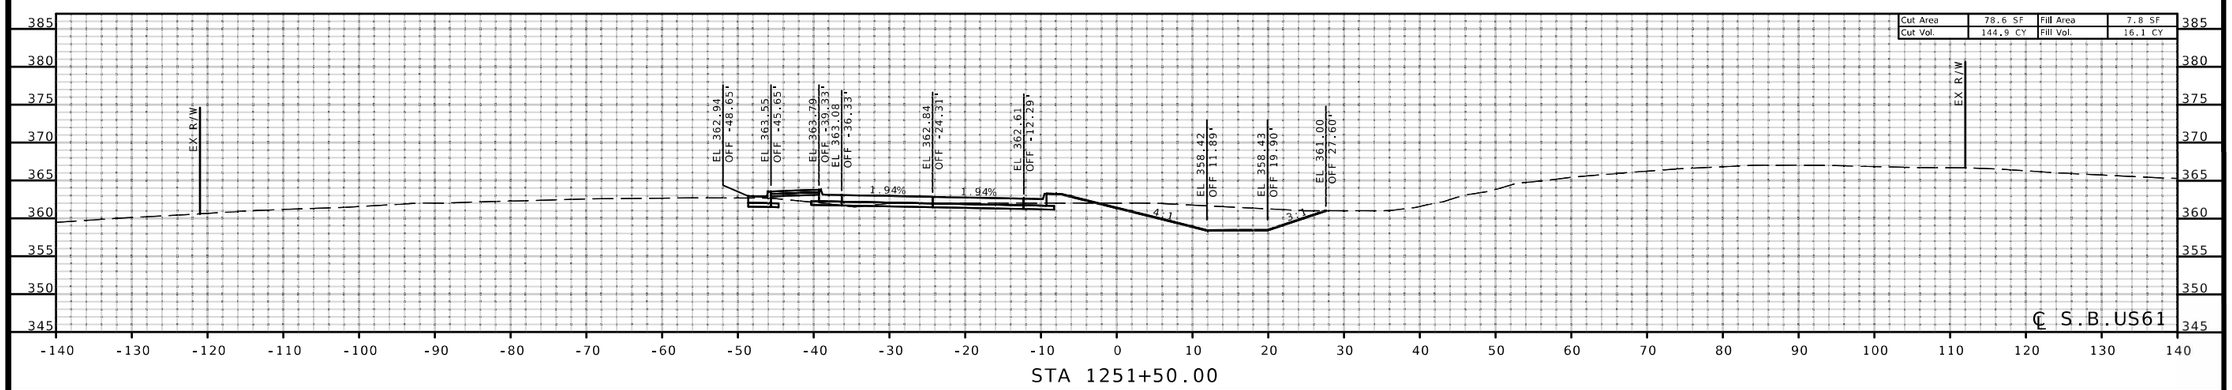


STA 1251+50.00

STATE OF MISSOURI
MARK C. FISHER
NUMBER PE-27971
PROFESSIONAL ENGINEER
THIS SHEET HAS BEEN SIGNED, SEALED AND DATED ELECTRONICALLY.

DATE PREPARED
8/7/2026

| ROUTE | STATE |
|---|---|
| I-55 | MO |
| DISTRICT | SHEET NO. |
| SE | 4 |

COUNTY
CAPE GIRARDEAU

JOB NO.
J9P3122

CONTRACT ID.

PROJECT NO.

BRIDGE NO.


| DESCRIPTION | DATE |
|---|---|
| | |


MISSOURI HIGHWAYS AND TRANSPORTATION COMMISSION


105 WEST CAPITOL
JEFFERSON CITY, MO 65102
1-888-ASK-MODOT (1-888-275-6636)


GARVER, LLC.
7509 NW TIFFANY SPRINGS
PARKWAY, SUITE 200
KANSAS CITY, MO 64153
PHONE: (816) 298-6465
CERTIFICATE OF AUTHORITY
NO. 2008013090


GARVER

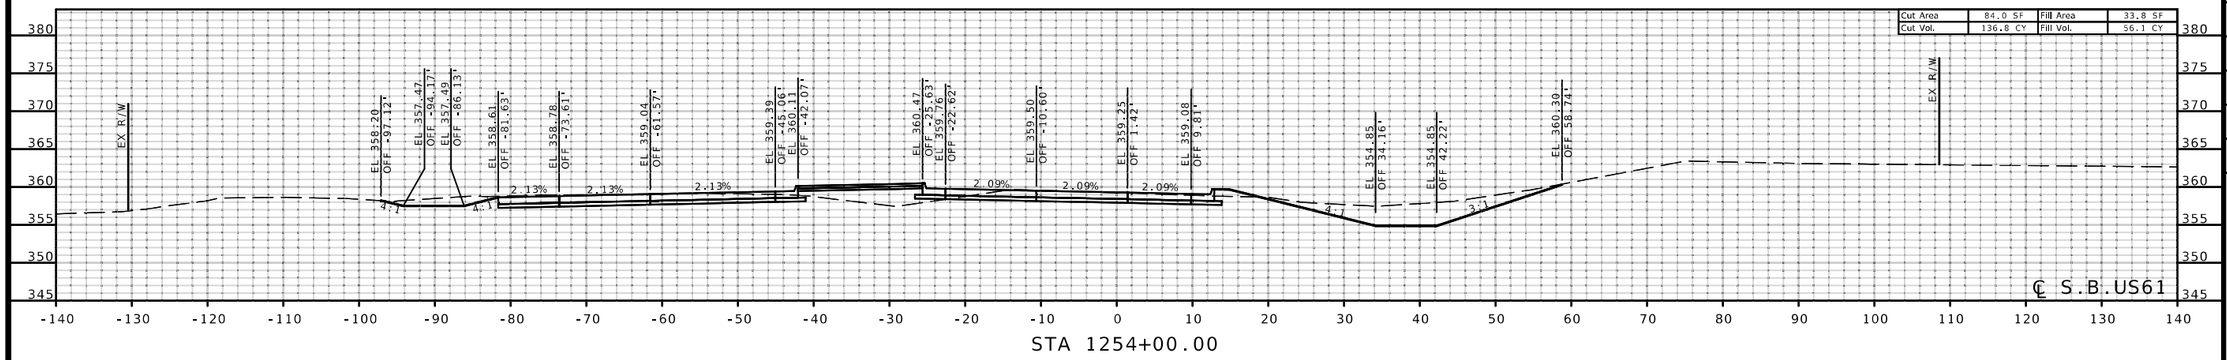

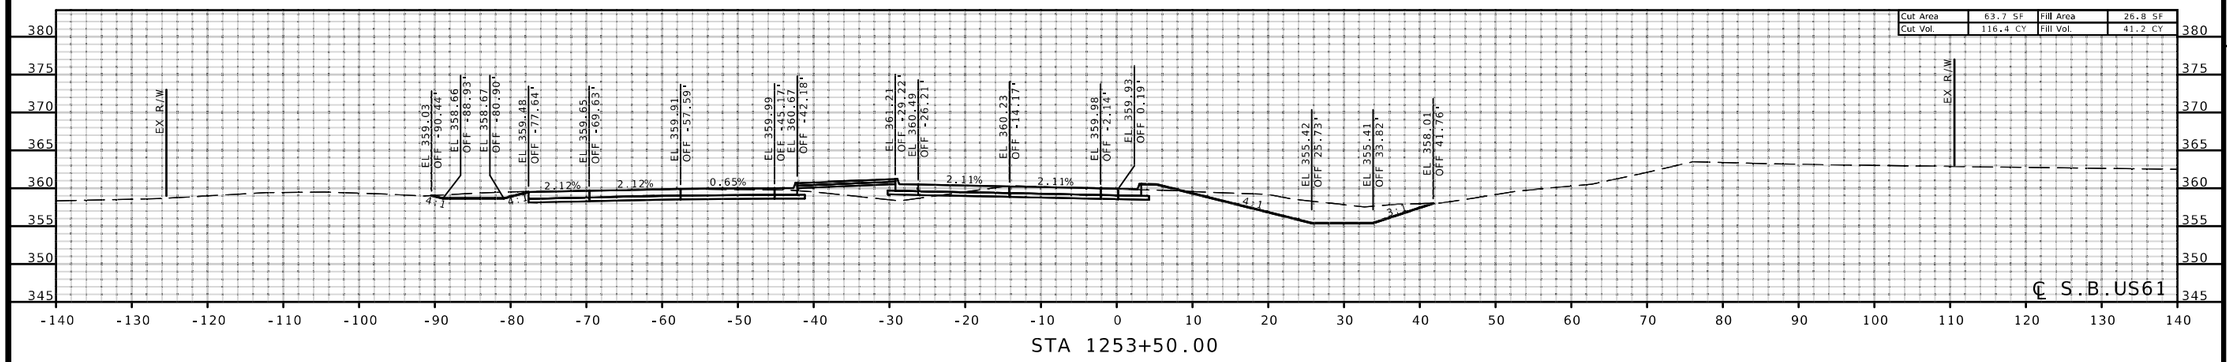
STATE OF MISSOURI
MARK C. FISHER
NUMBER PE-27971
PROFESSIONAL ENGINEER
THIS SHEET HAS BEEN SIGNED SEALED AND DATED ELECTRONICALLY.

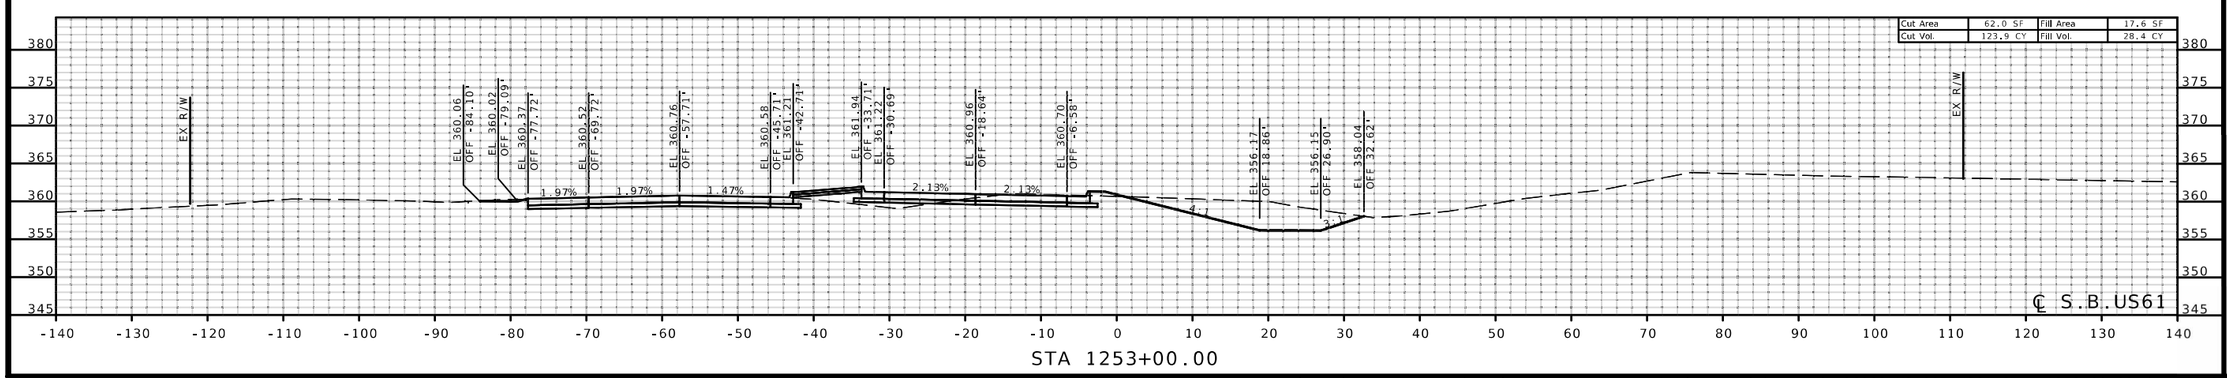DATE PREPARED
8/7/2026

| ROUTE | STATE |
|---|---|
| I-55 | MO |
| DISTRICT | SHEET NO. |
| SE | 5 |

COUNTY
CAPE GIRARDEAU

JOB NO.
J9P3122

CONTRACT ID.

PROJECT NO.

BRIDGE NO.

DESCRIPTION


DATE


MISSOURI HIGHWAYS AND TRANSPORTATION COMMISSION


105 WEST CAPITOL
JEFFERSON CITY, MO 65102
1-888-ASK-MODOT (1-888-275-6636)

GARVER, LLC.
7509 NW TIFFANY SPRINGS
PARKWAY, SUITE 200
KANSAS CITY, MO 64153
PHONE: (816) 298-6485
CERTIFICATE OF AUTHORITY
NO. 2008013090

c:\projectwise\garver-pw.bentley.com_garver-pw-01\lauren.johnson\dms96069\XS_005_US61_SB - 1253+00.00.dgn 4:10:39 PM 6/28/2026

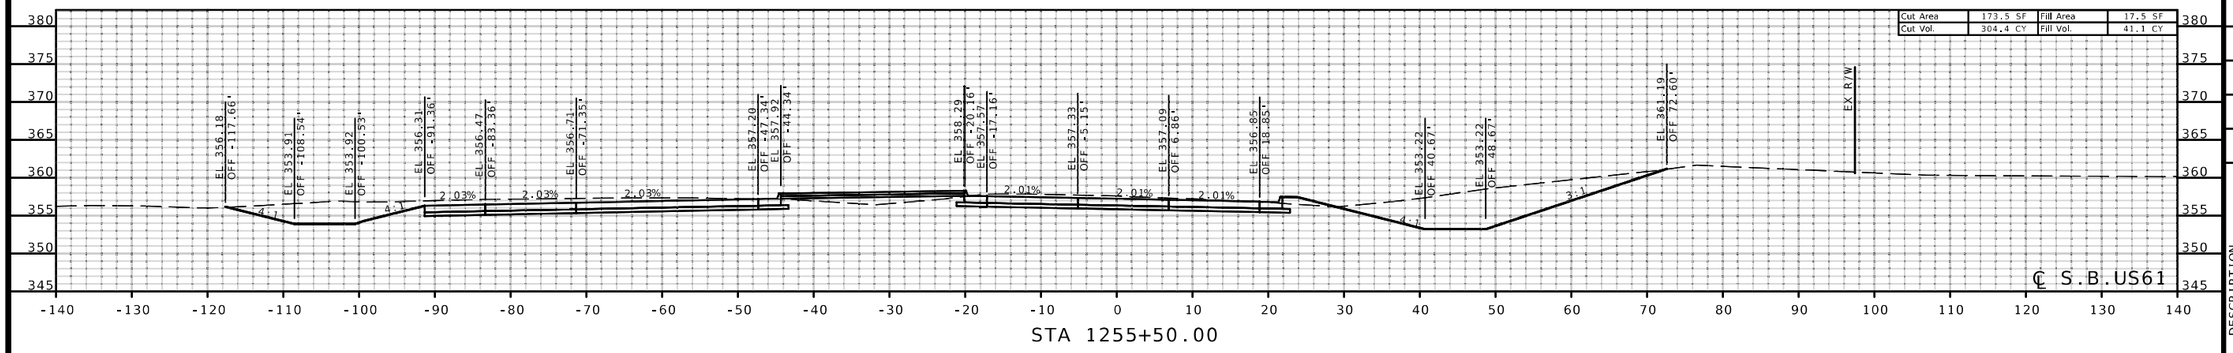

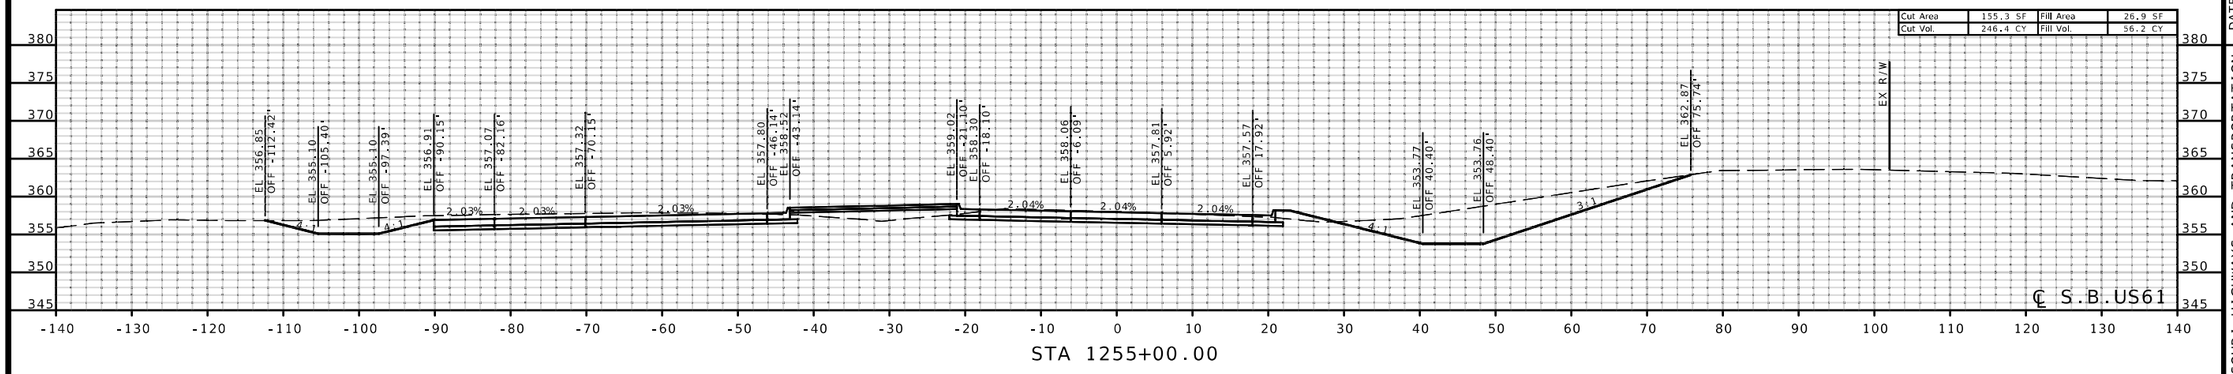
STATE OF MISSOURI
MARK C. FISHER
NUMBER PE-27971
PROFESSIONAL ENGINEER
THIS SHEET HAS BEEN SIGNED, SEALED AND DATED ELECTRONICALLY.

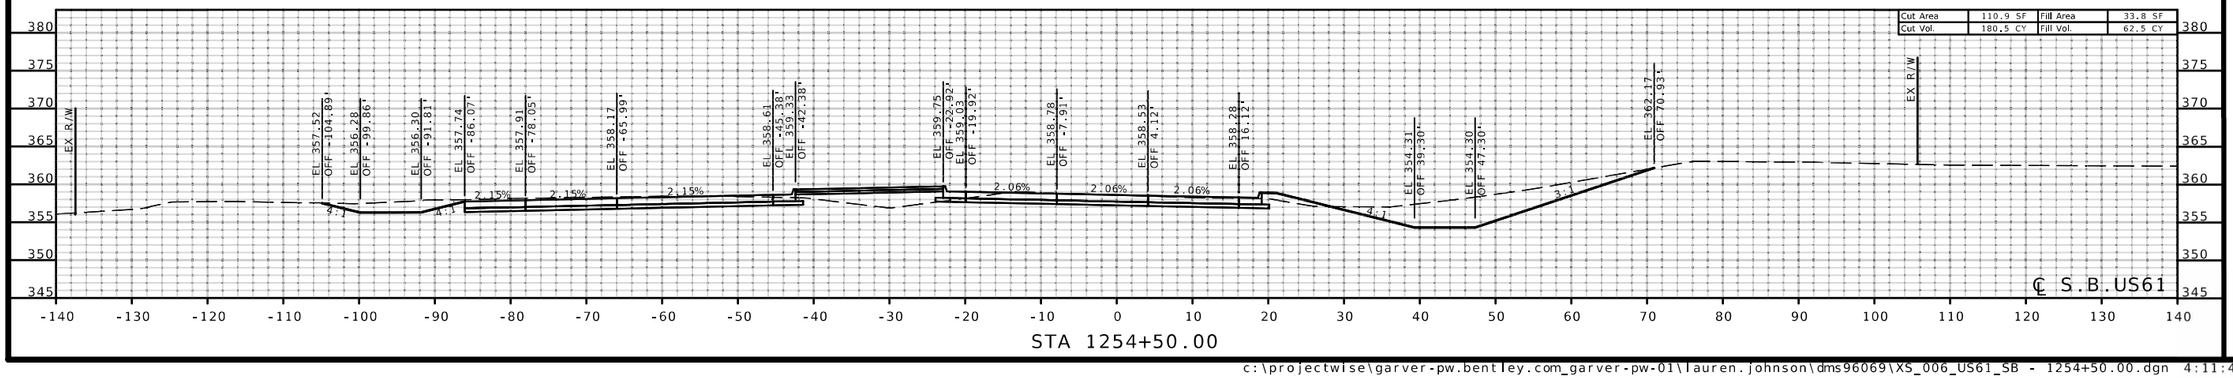DATE PREPARED
8/7/2026

| ROUTE | STATE |
|---|---|
| I-55 | MO |
| DISTRICT | SHEET NO. |
| SE | 6 |

COUNTY
CAPE GIRARDEAU

JOB NO.
J9P3122

CONTRACT ID.

PROJECT NO.

BRIDGE NO.


DESCRIPTION

DATE

MISSOURI HIGHWAYS AND TRANSPORTATION COMMISSION

105 WEST CAPITOL
JEFFERSON CITY, MO 65102
1-888-ASK-MODOT (1-888-275-6636)


GARVER, LLC.
7509 NW TIFFANY SPRINGS
PARKWAY, SUITE 200
KANSAS CITY, MO 64153
PHONE: (816) 298-6465
CERTIFICATE OF AUTHORITY
NO. 2008013090

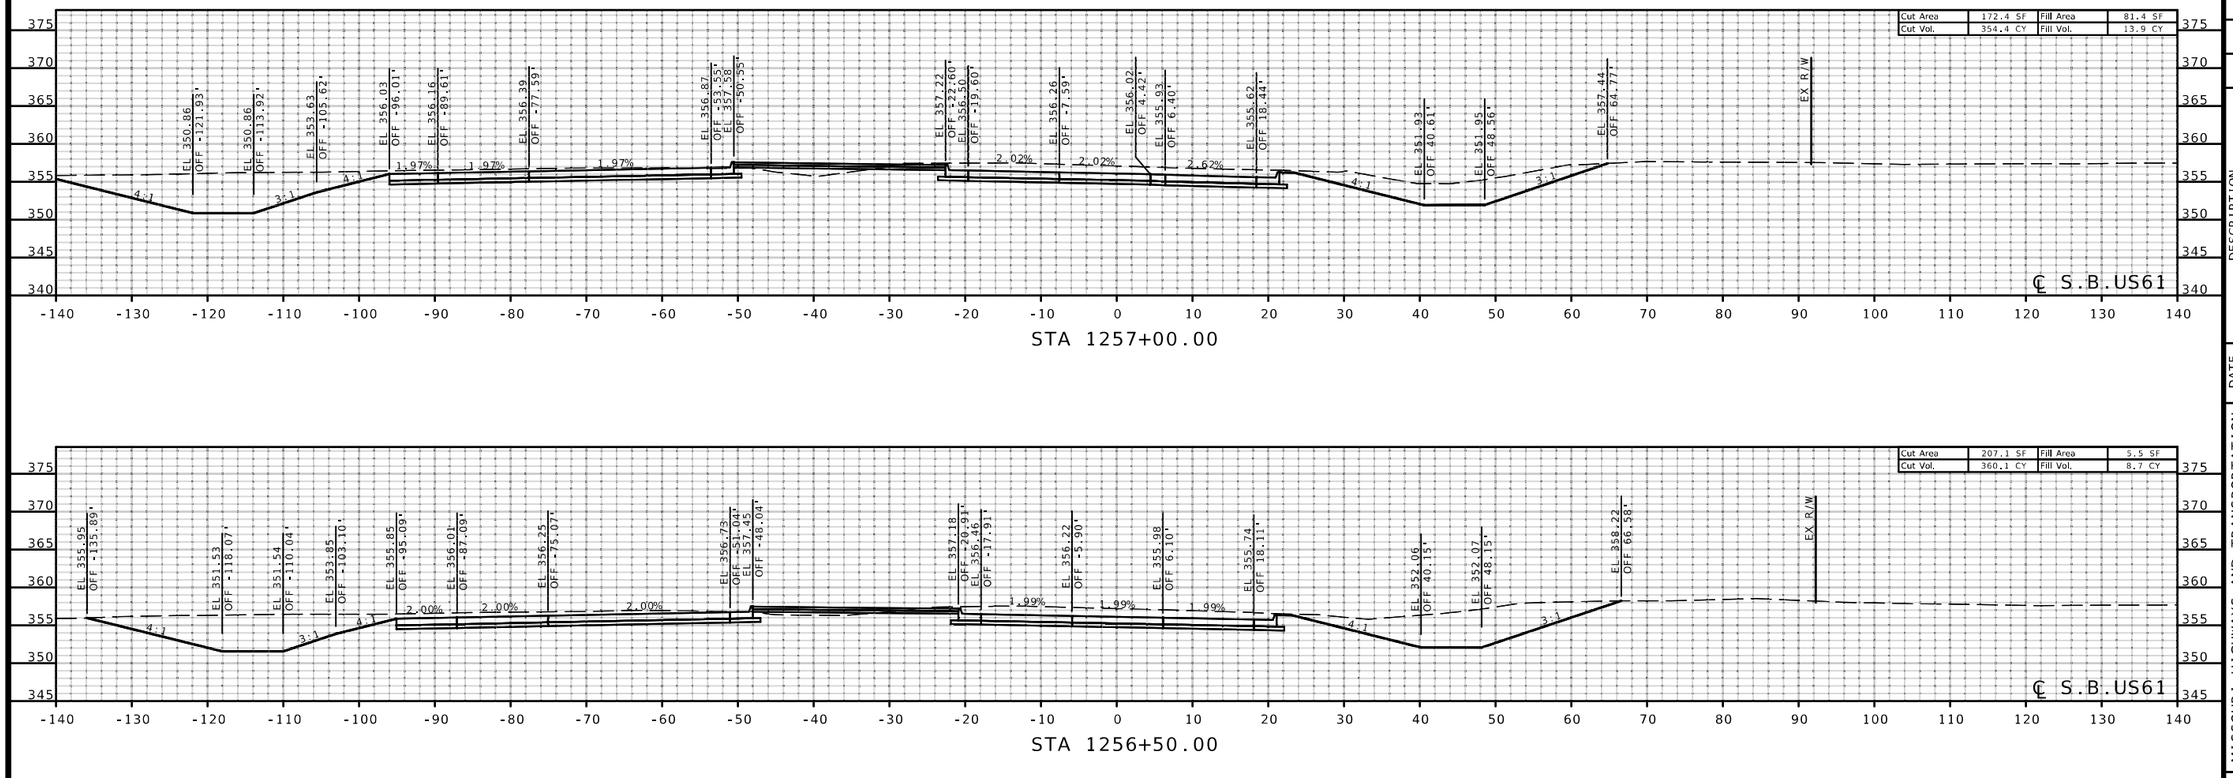


STATE OF MISSOURI
MARK C. FISHER
NUMBER PE-27971
PROFESSIONAL ENGINEER
THIS SHEET HAS BEEN SIGNED, SEALED AND DATED ELECTRONICALLY.

DATE PREPARED
8/7/2026

| ROUTE | STATE |
|---|---|
| I-55 | MO |
| DISTRICT | SHEET NO. |
| SE | 7 |

COUNTY
CAPE GIRARDEAU

JOB NO.
J9P3122

CONTRACT ID.


PROJECT NO.


BRIDGE NO.


| DATE | DESCRIPTION |
|---|---|

MISSOURI HIGHWAYS AND TRANSPORTATION COMMISSION
105 WEST CAPITOL
JEFFERSON CITY, MO 65102
1-888-ASK-MODOT (1-888-275-6636)


GARVER, LLC.
7509 NW TIFFANY SPRINGS
PARKWAY, SUITE 200
KANSAS CITY, MO 64153
PHONE: (816) 298-6465
CERTIFICATE OF AUTHORITY
NO. 2008013090

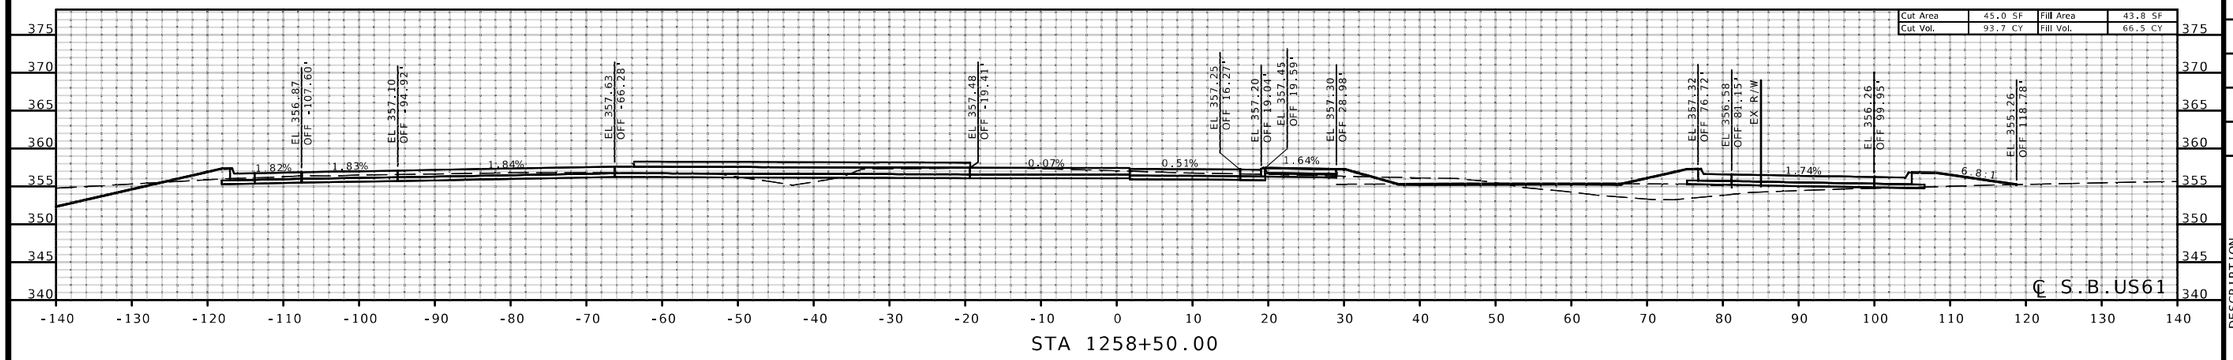

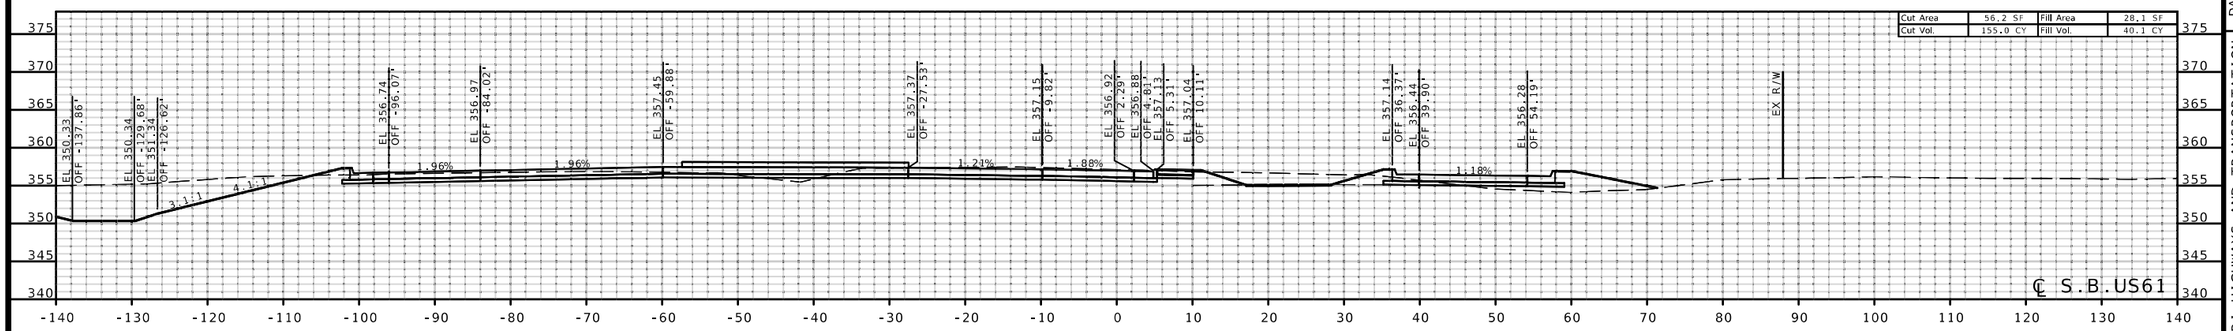
STATE OF MISSOURI
MARK C. FISHER
NUMBER PE-27971
PROFESSIONAL ENGINEER
THIS SHEET HAS BEEN SIGNED, SEALED AND DATED ELECTRONICALLY.

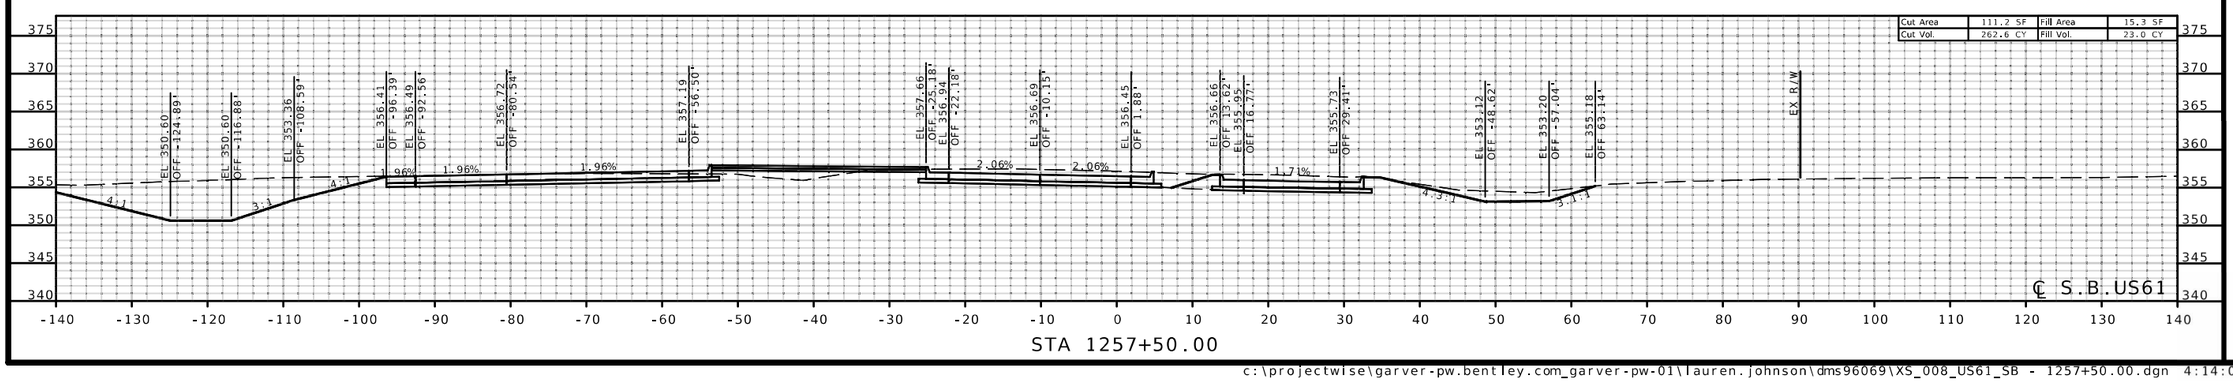DATE PREPARED
8/7/2026

| ROUTE | STATE |
|---|---|
| I-55 | MO |
| DISTRICT | SHEET NO. |
| SE | 8 |

COUNTY
CAPE GIRARDEAU

JOB NO.
J9P3122

CONTRACT ID.

PROJECT NO.

BRIDGE NO.


DESCRIPTION

DATE

MISSOURI HIGHWAYS AND TRANSPORTATION COMMISSION

105 WEST CAPITOL
JEFFERSON CITY, MO 65102
1-888-ASK-MODOT (1-888-275-6636)

GARVER, LLC.
7509 NW TIFFANY SPRINGS
PARKWAY, SUITE 200
KANSAS CITY, MO 64153
PHONE: (816) 298-6485
CERTIFICATE OF AUTHORITY
NO. 2008013090

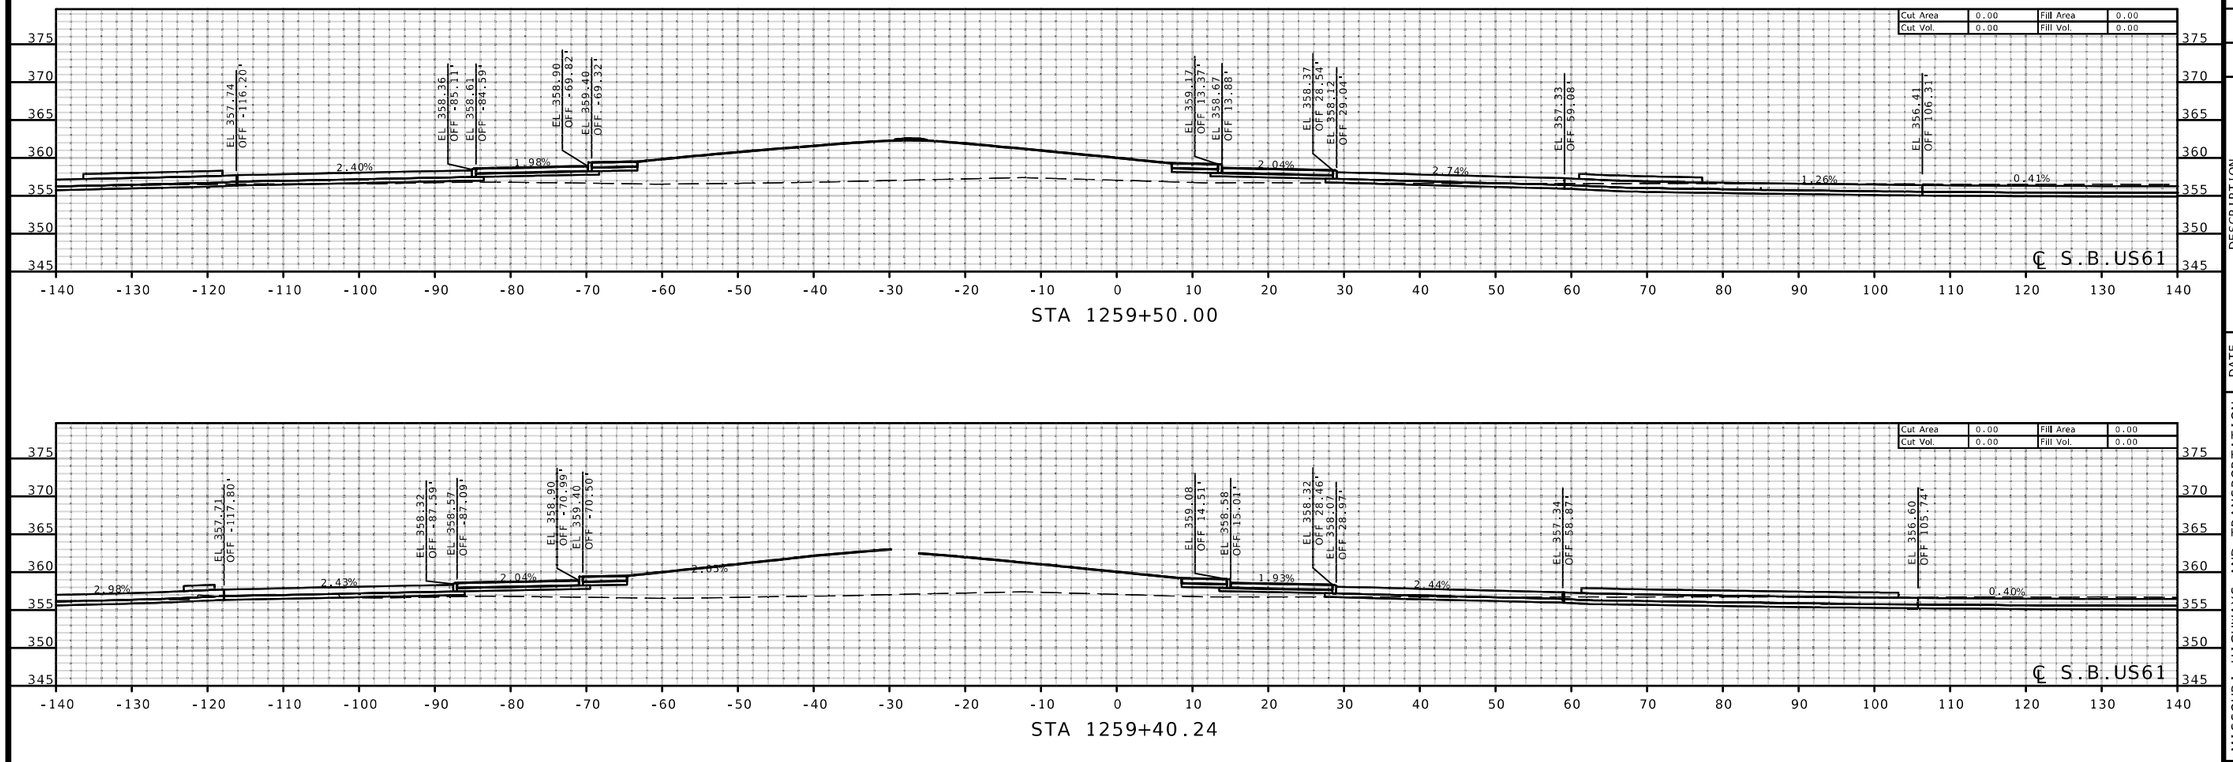


STATE OF MISSOURI
MARK C. FISHER
NUMBER PE-27971
PROFESSIONAL ENGINEER
THIS SHEET HAS BEEN SIGNED, SEALED AND DATED ELECTRONICALLY.

DATE PREPARED
8/7/2026

| ROUTE | STATE |
|---|---|
| I-55 | MO |
| DISTRICT | SHEET NO. |
| SE | 9 |

COUNTY
CAPE GIRARDEAU

JOB NO.
J9P3122

CONTRACT ID.

PROJECT NO.

BRIDGE NO.


DESCRIPTION


DATE


MISSOURI HIGHWAYS AND TRANSPORTATION COMMISSION

105 WEST CAPITOL
JEFFERSON CITY, MO 65102
1-888-ASK-MODOT (1-888-275-6636)


GARVER, LLC.
7509 NW TIFFANY SPRINGS
PARKWAY, SUITE 200
KANSAS CITY, MO 64153
PHONE: (816) 298-6465
CERTIFICATE OF AUTHORITY
NO. 2008013090

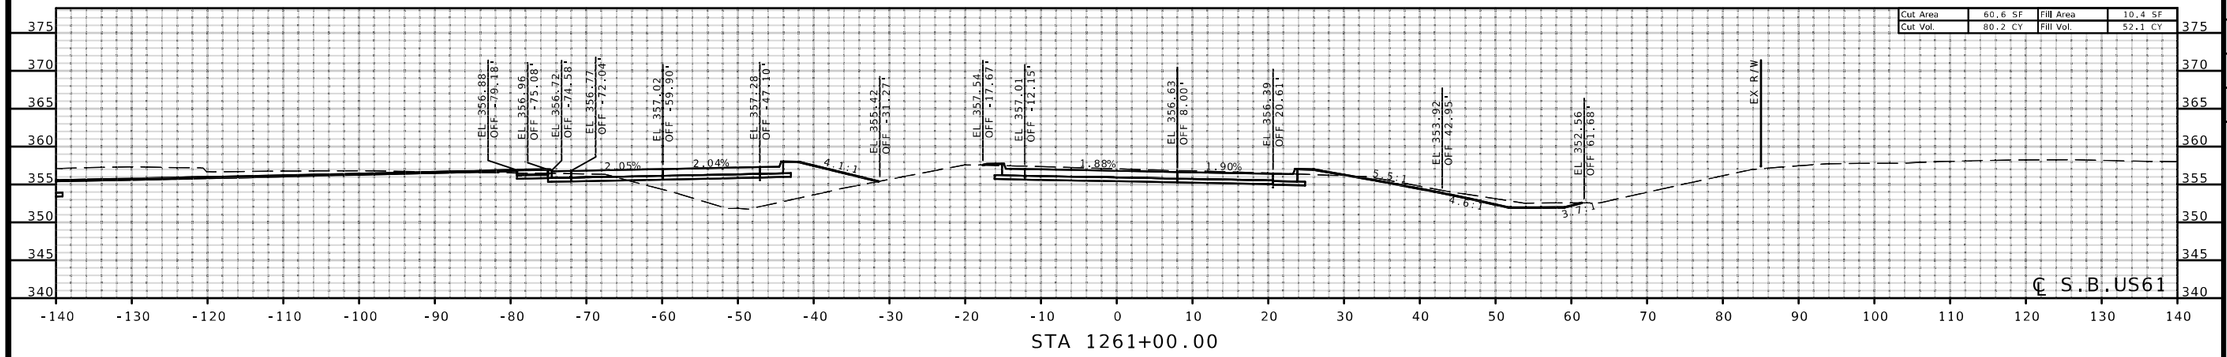

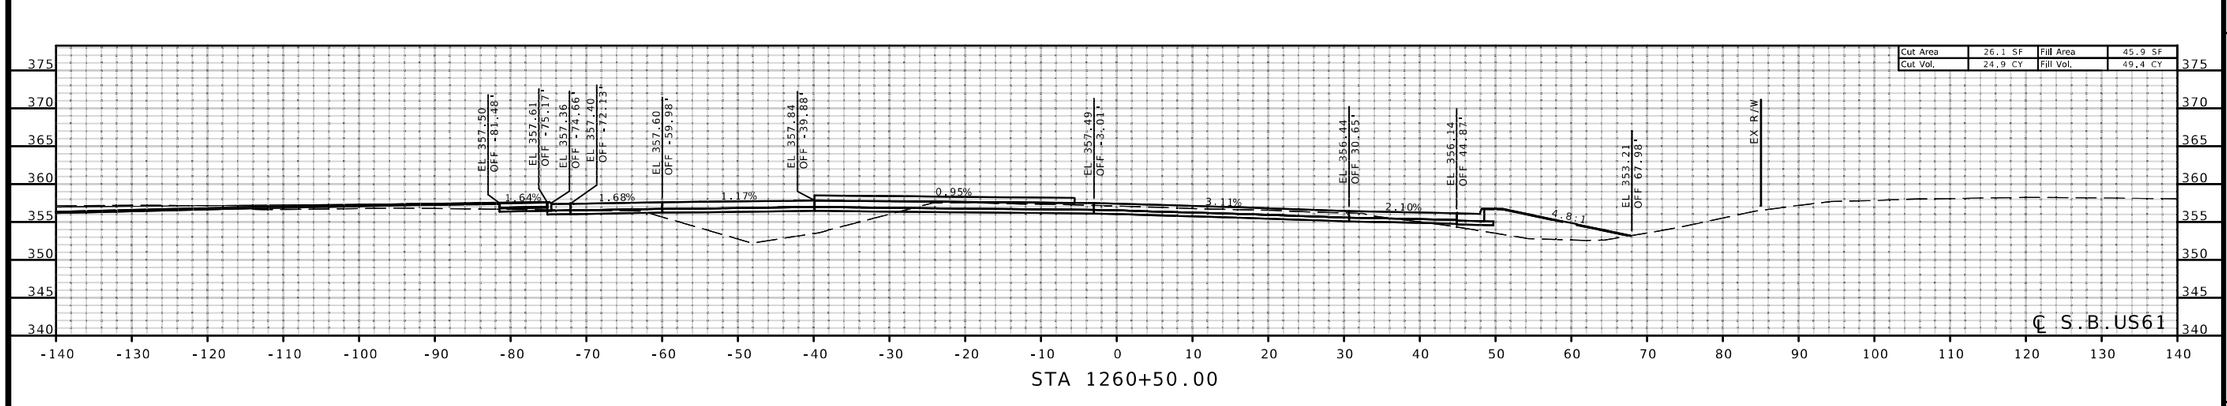
THIS SHEET HAS BEEN SIGNED SEALED AND DATED ELECTRONICALLY.

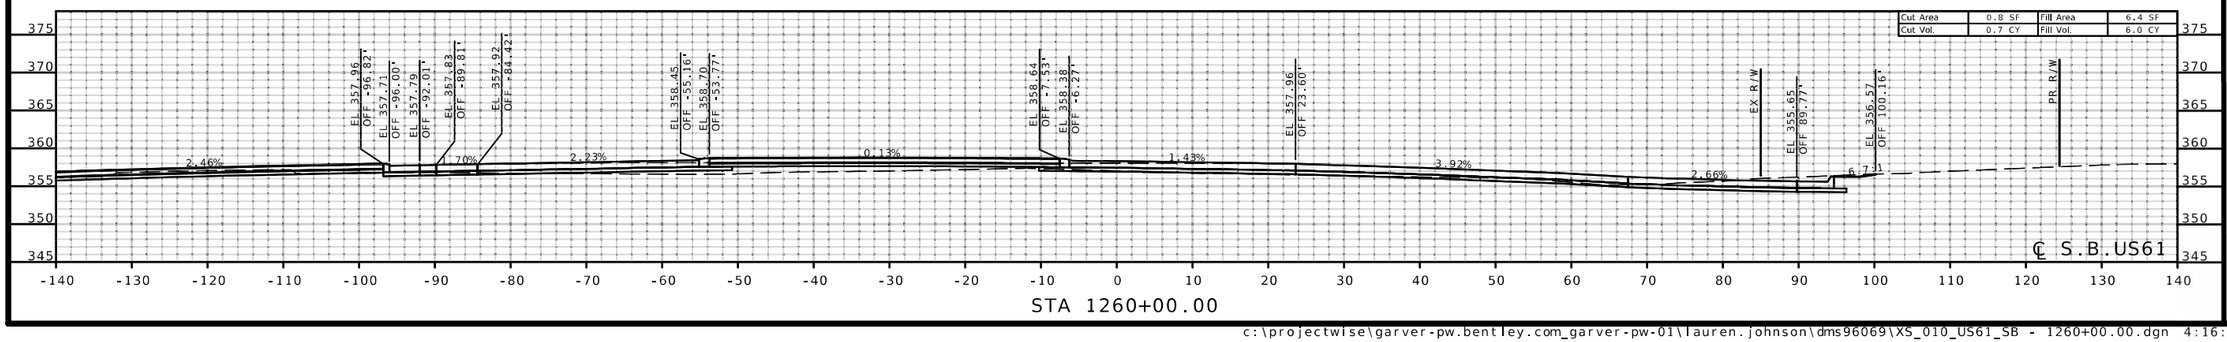DATE PREPARED
8/7/2026

| ROUTE | STATE |
|---|---|
| I-55 | MO |
| DISTRICT | SHEET NO. |
| SE | 10 |

COUNTY
CAPE GIRARDEAU

JOB NO.
J9P3122

CONTRACT ID.

PROJECT NO.

BRIDGE NO.


DESCRIPTION


DATE


MISSOURI HIGHWAYS AND TRANSPORTATION COMMISSION

105 WEST CAPITOL
JEFFERSON CITY, MO 65102
1-888-ASK-MODOT (1-888-275-6636)

GARVER, LLC.
7509 NW TIFFANY SPRINGS
PARKWAY, SUITE 200
KANSAS CITY, MO 64153
PHONE: (816) 298-6465
CERTIFICATE OF AUTHORITY
NO. 2008013090

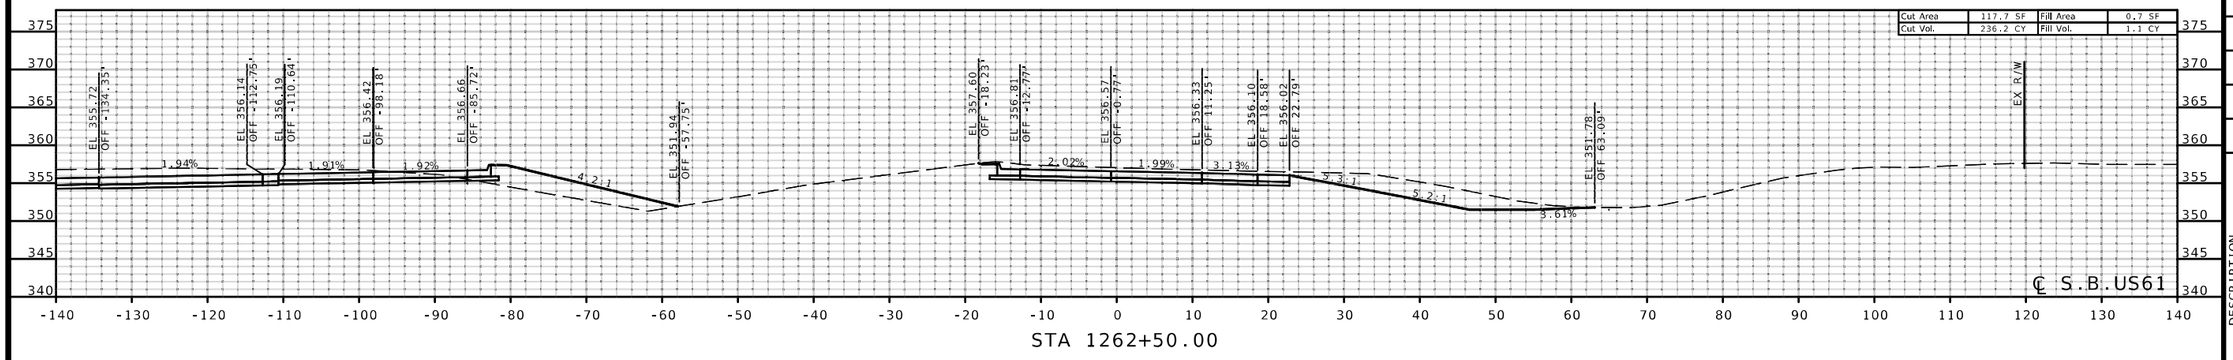

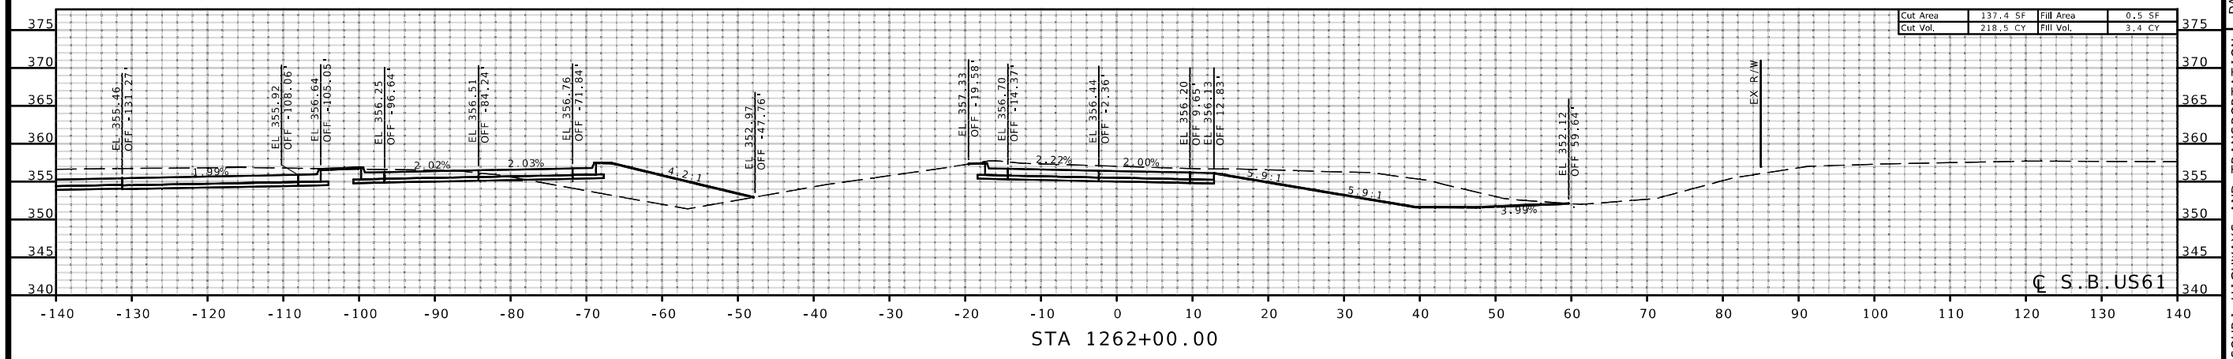
STATE OF MISSOURI
MARK C. FISHER
NUMBER PE-27971
PROFESSIONAL ENGINEER
THIS SHEET HAS BEEN SIGNED, SEALED AND DATED ELECTRONICALLY.

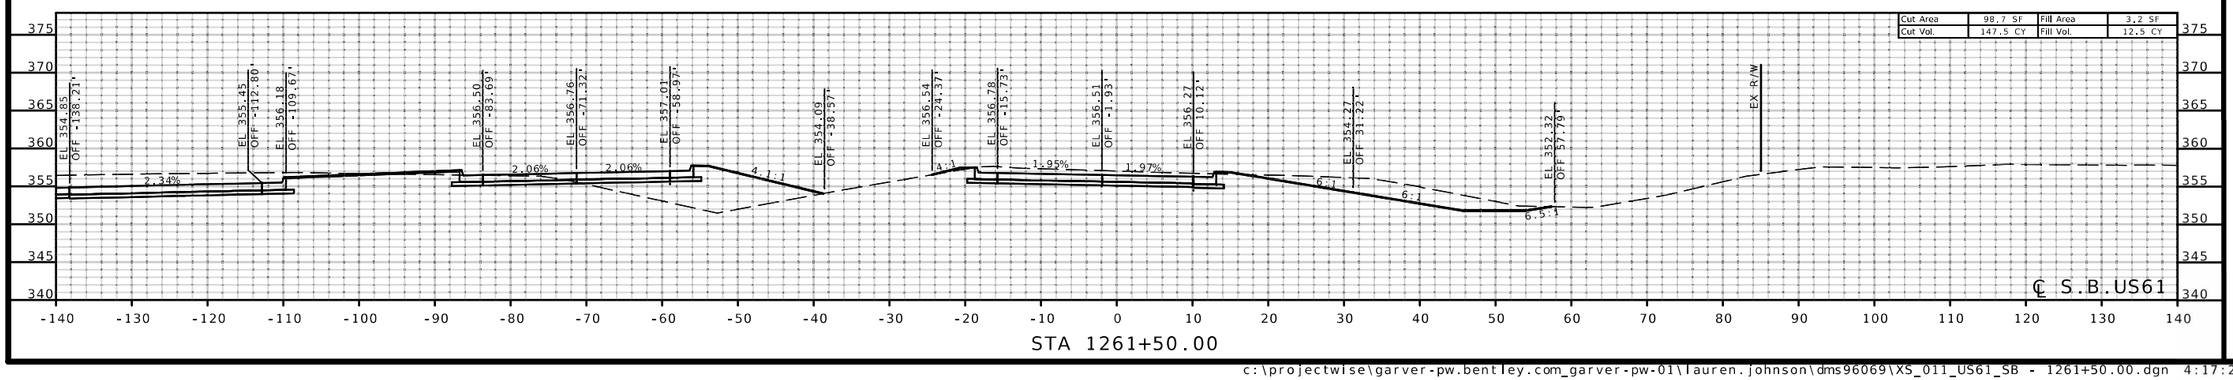DATE PREPARED
8/7/2026

| ROUTE | STATE |
|---|---|
| I-55 | MO |
| DISTRICT | SHEET NO. |
| SE | 11 |

COUNTY
CAPE GIRARDEAU

JOB NO.
J9P3122

CONTRACT ID.

PROJECT NO.

BRIDGE NO.

DESCRIPTION


DATE

MISSOURI HIGHWAYS AND TRANSPORTATION COMMISSION


105 WEST CAPITOL
JEFFERSON CITY, MO 65102
1-888-ASK-MODOT (1-888-275-6636)

GARVER, LLC.
7509 NW TIFFANY SPRINGS
PARKWAY, SUITE 200
KANSAS CITY, MO 64153
PHONE: (816) 298-6465
CERTIFICATE OF AUTHORITY
NO. 2008013090


c:\projectwise\garver-pw.bentley.com_garver-pw-01\lauren.johnson\dms96069\XS_011_US61_SB - 1261+50.00.dgn 4:17:28 PM 6/28/2026

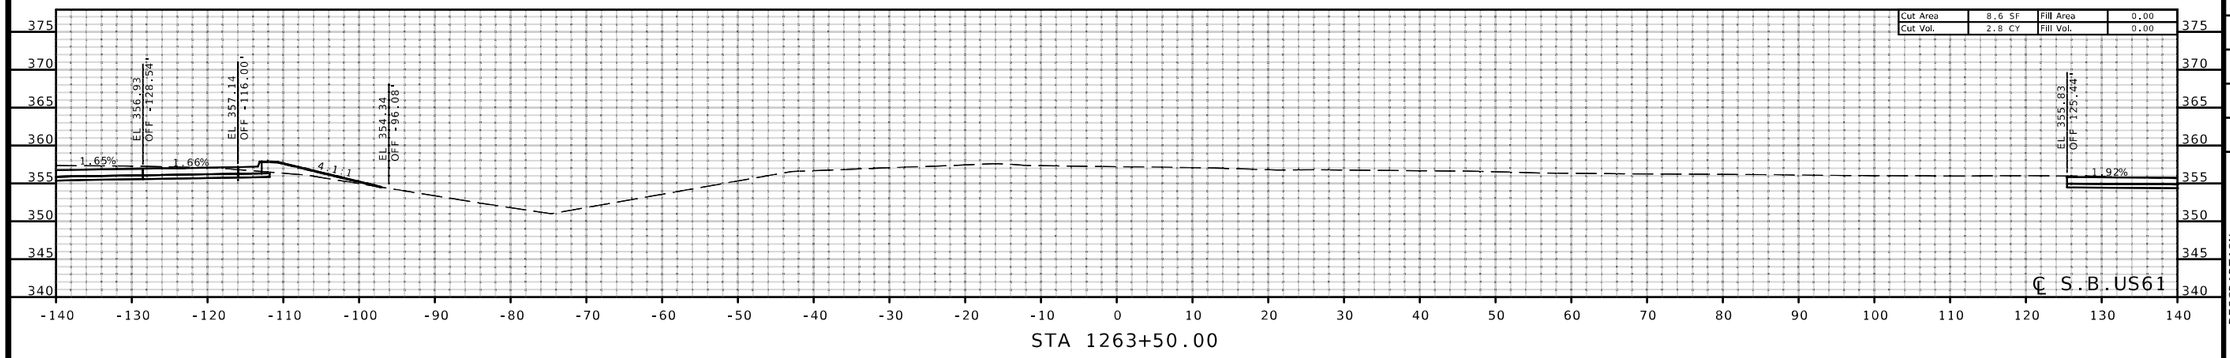


STA 1263+50.00

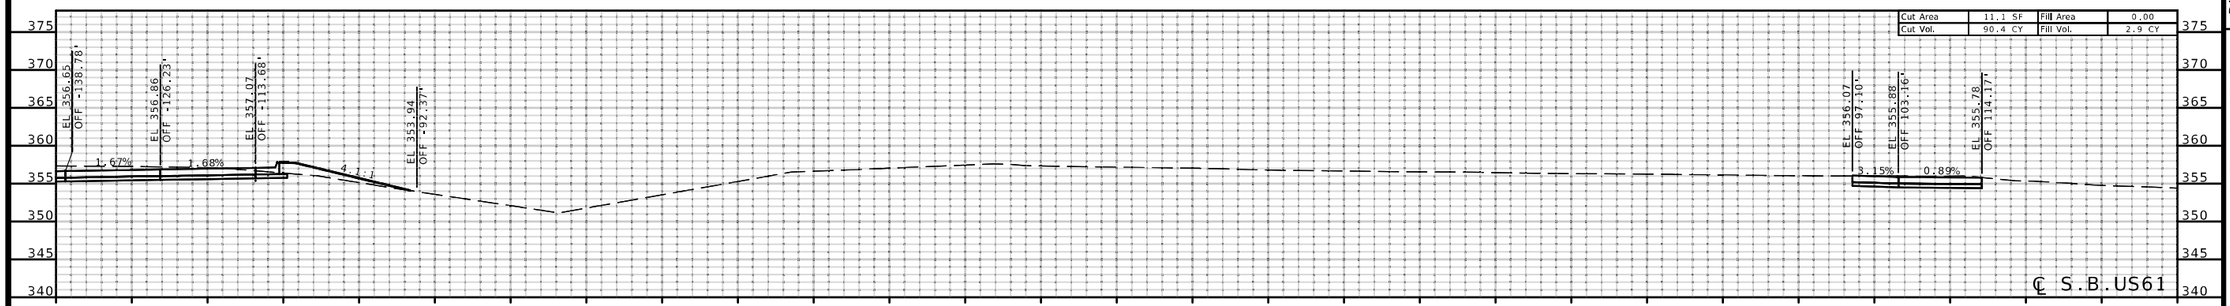


STA 1263+42.40

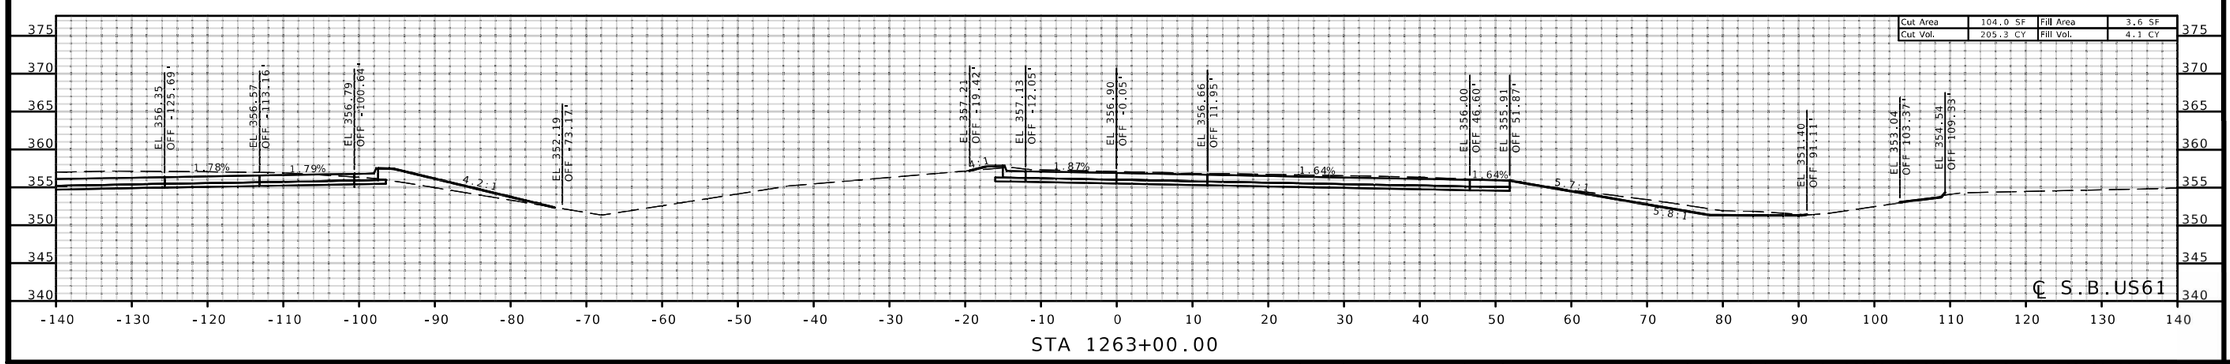


STA 1263+00.00

DATE PREPARED
8/7/2026

| ROUTE | STATE |
|---|---|
| I-55 | MO |
| DISTRICT | SHEET NO. |
| SE | 12 |

COUNTY
CAPE GIRARDEAU

JOB NO.
J9P3122

CONTRACT ID.

PROJECT NO.

BRIDGE NO.

DESCRIPTION

DATE


STATE OF MISSOURI
MARK C. FISHER
NUMBER PE-27971
PROFESSIONAL ENGINEER
THIS SHEET HAS BEEN SIGNED, SEALED AND DATED ELECTRONICALLY.

MISSOURI HIGHWAYS AND TRANSPORTATION COMMISSION


105 WEST CAPITOL
JEFFERSON CITY, MO 65102
1-888-ASK-MODOT (1-888-275-6636)

GARVER, LLC.
7509 NW TIFFANY SPRINGS
PARKWAY, SUITE 200
KANSAS CITY, MO 64153
PHONE: (816) 298-6485
CERTIFICATE OF AUTHORITY
NO. 2008013090


GARVER

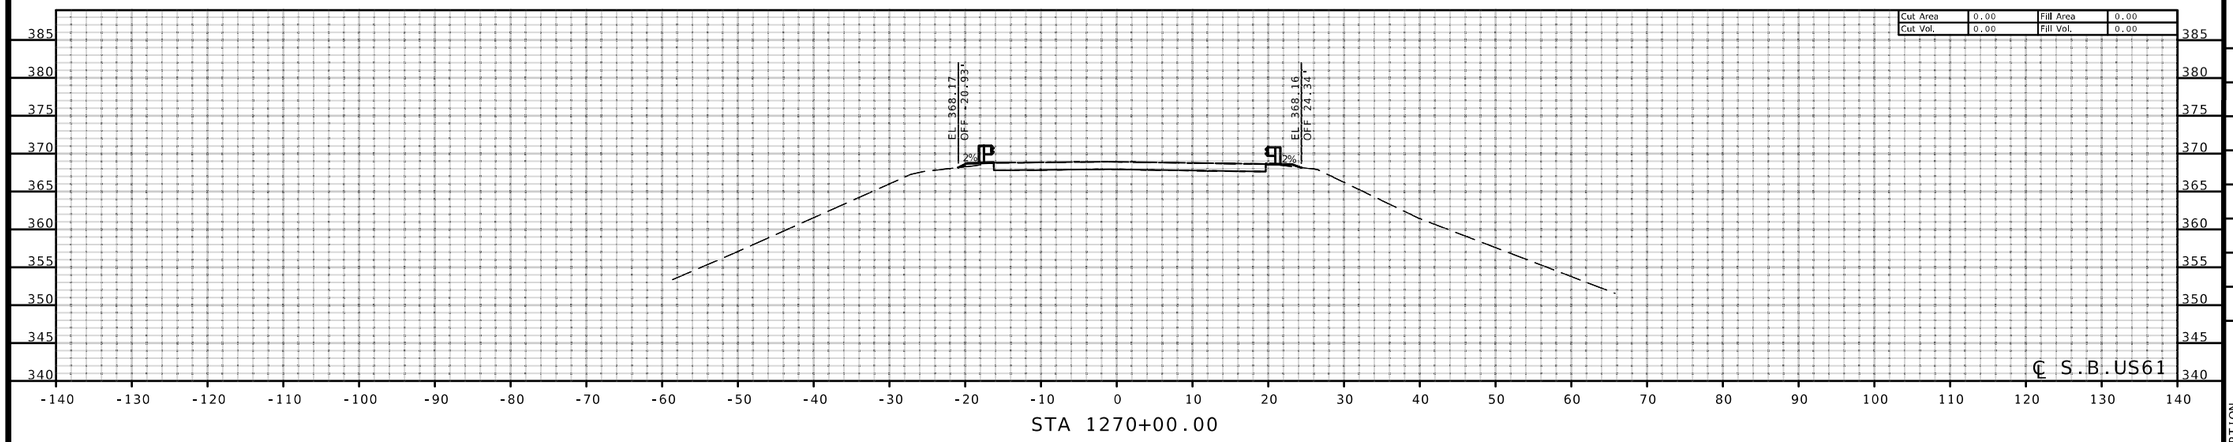


STA 1270+00.00

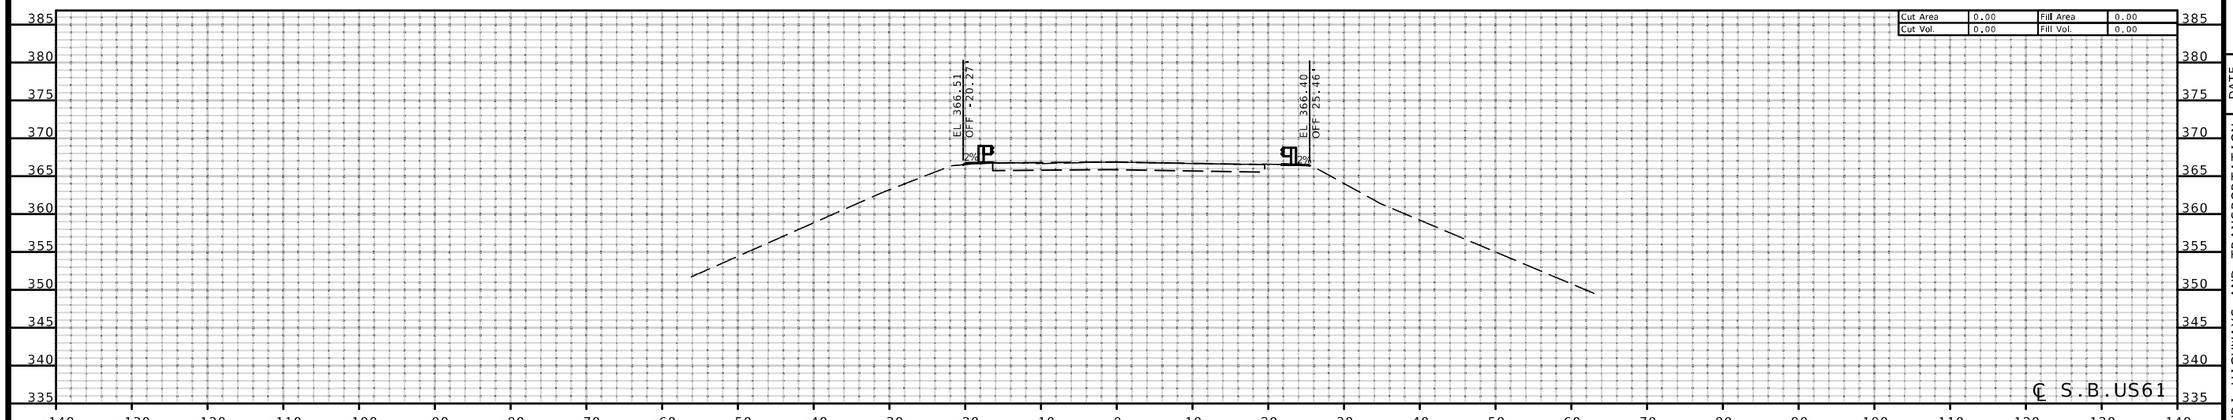


STA 1269+00.00

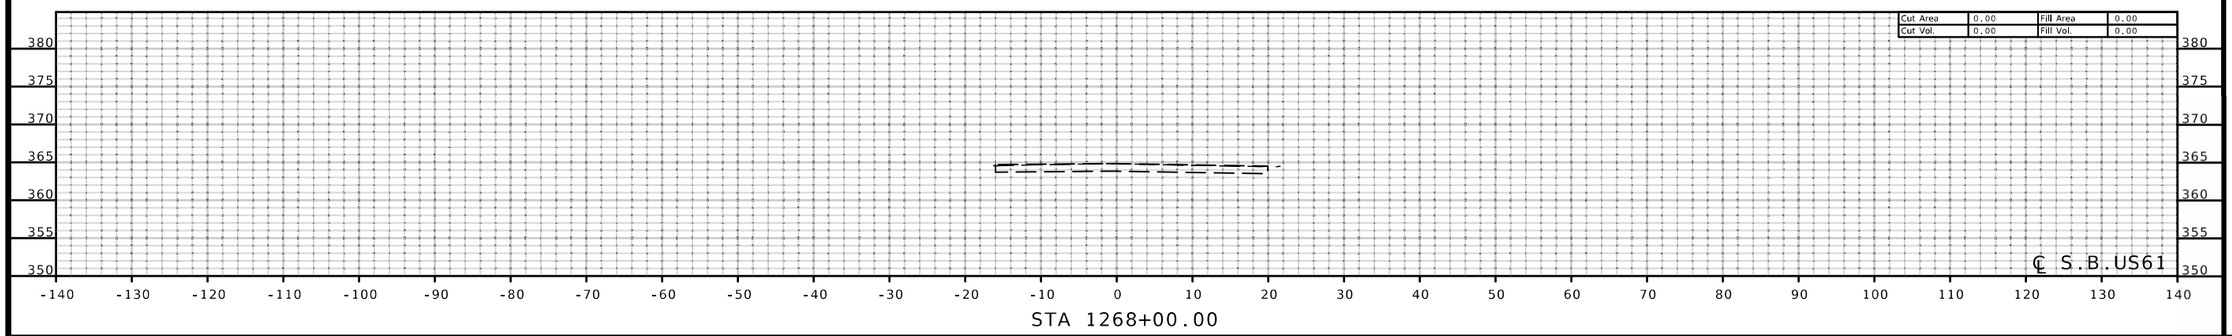


STA 1268+00.00

THIS SHEET HAS BEEN SIGNED SEALED AND DATED ELECTRONICALLY.

DATE PREPARED
8/7/2026

| ROUTE | STATE |
|---|---|
| I-55 | MO |
| DISTRICT | SHEET NO. |
| SE | 13 |

COUNTY
CAPE GIRARDEAU

JOB NO.
J9P3122

CONTRACT ID.

PROJECT NO.

BRIDGE NO.


| DESCRIPTION | DATE |
|---|---|
| | |


MISSOURI HIGHWAYS AND TRANSPORTATION COMMISSION

105 WEST CAPITOL
JEFFERSON CITY, MO 65102
1-888-ASK-MODOT (1-888-275-6636)

GARVER, LLC.
7509 NW TIFFANY SPRINGS
PARKWAY, SUITE 200
KANSAS CITY, MO 64153
PHONE: (816) 298-6465
CERTIFICATE OF AUTHORITY
NO. 2008013090

c:\projectwise\garver-pw.bentley.com_garver-pw-01\lauren.johnson\dms96069\XS_013_US61_SB - 1268+00.00.dgn 4:19:46 PM 6/28/2026

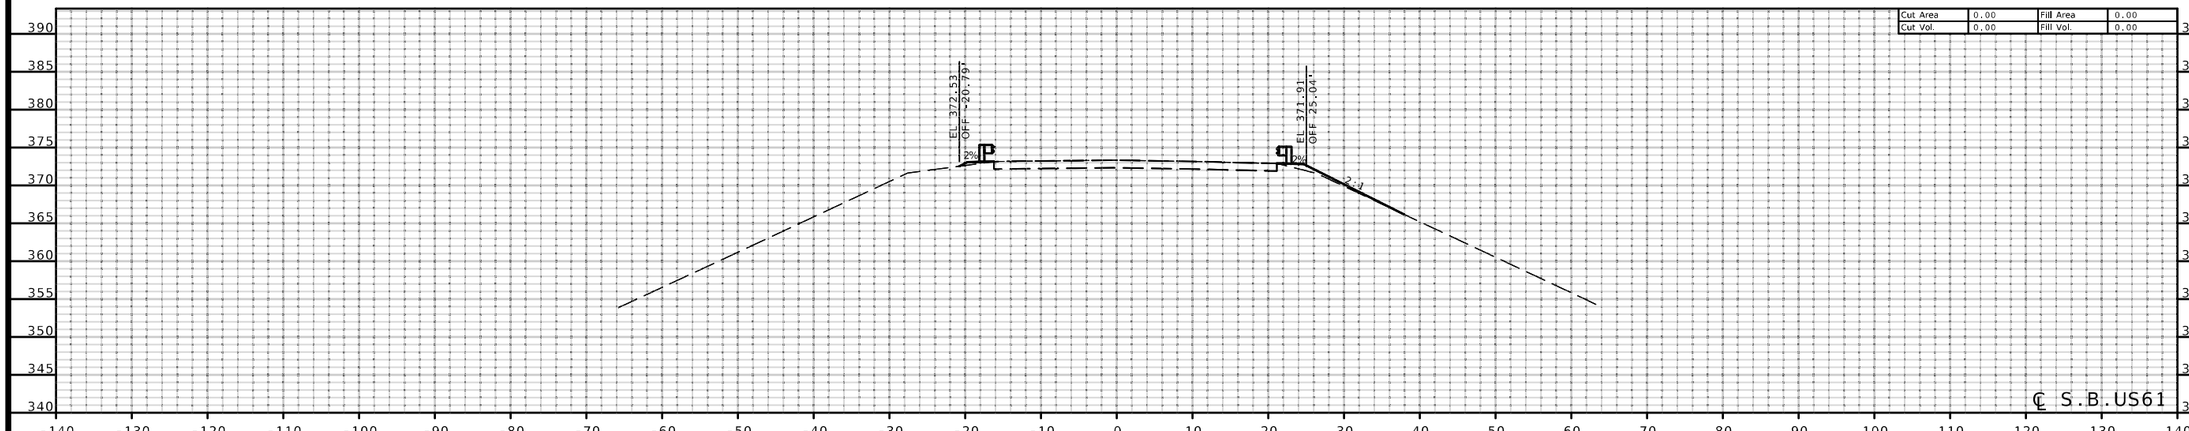

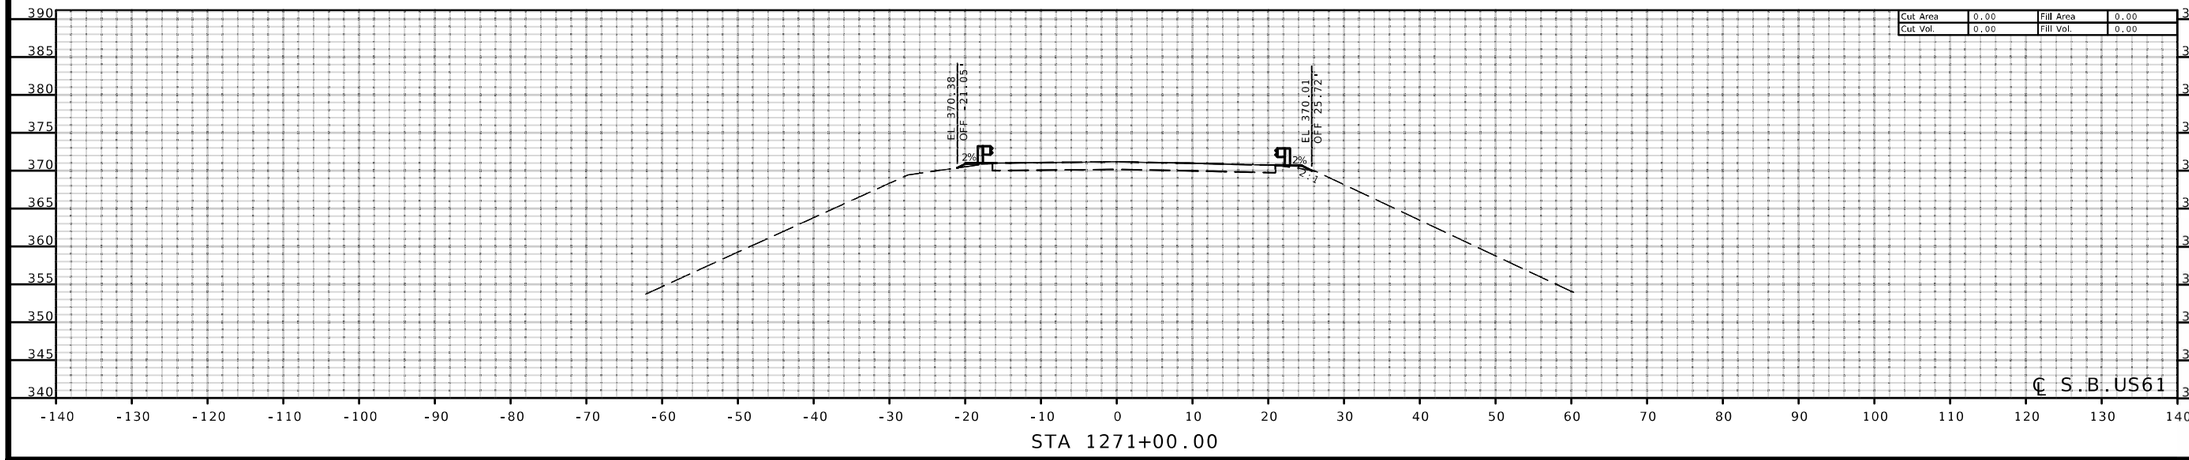
STATE OF MISSOURI
MARK C. FISHER
NUMBER PE-27971
PROFESSIONAL ENGINEER
THIS SHEET HAS BEEN SIGNED, SEALED AND DATED ELECTRONICALLY.

DATE PREPARED
8/7/2026

| ROUTE | STATE |
|---|---|
| I-55 | MO |
| DISTRICT | SHEET NO. |
| SE | 14 |

COUNTY
CAPE GIRARDEAU

JOB NO.
J9P3122

CONTRACT ID.


PROJECT NO.


BRIDGE NO.

| DESCRIPTION | DATE |
|---|---|
| | |

MISSOURI HIGHWAYS AND TRANSPORTATION COMMISSION
105 WEST CAPITOL
JEFFERSON CITY, MO 65102
1-888-ASK-MODOT (1-888-275-6636)

GARVER, LLC.
7509 NW TIFFANY SPRINGS PARKWAY, SUITE 200
KANSAS CITY, MO 64153
PHONE: (816) 298-6465
CERTIFICATE OF AUTHORITY NO. 2008013090

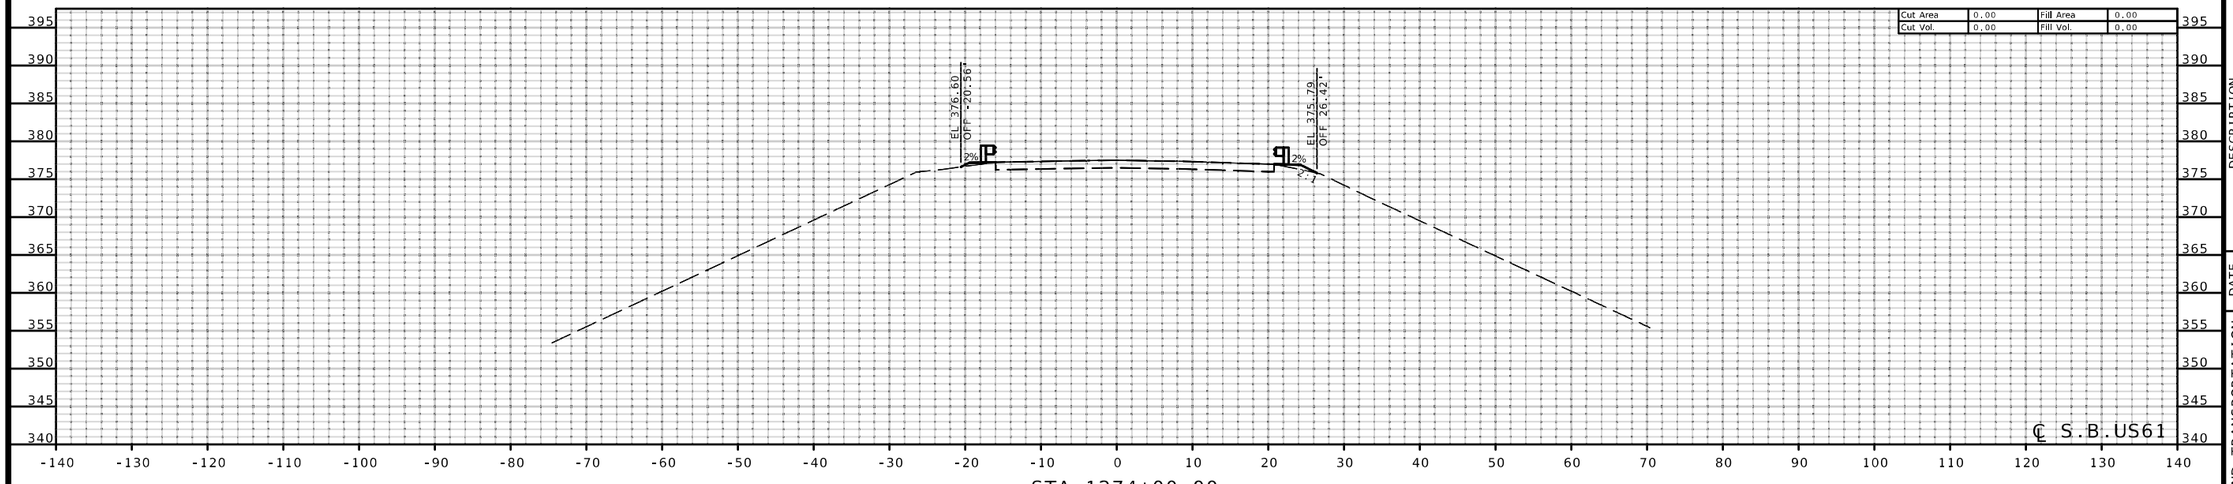

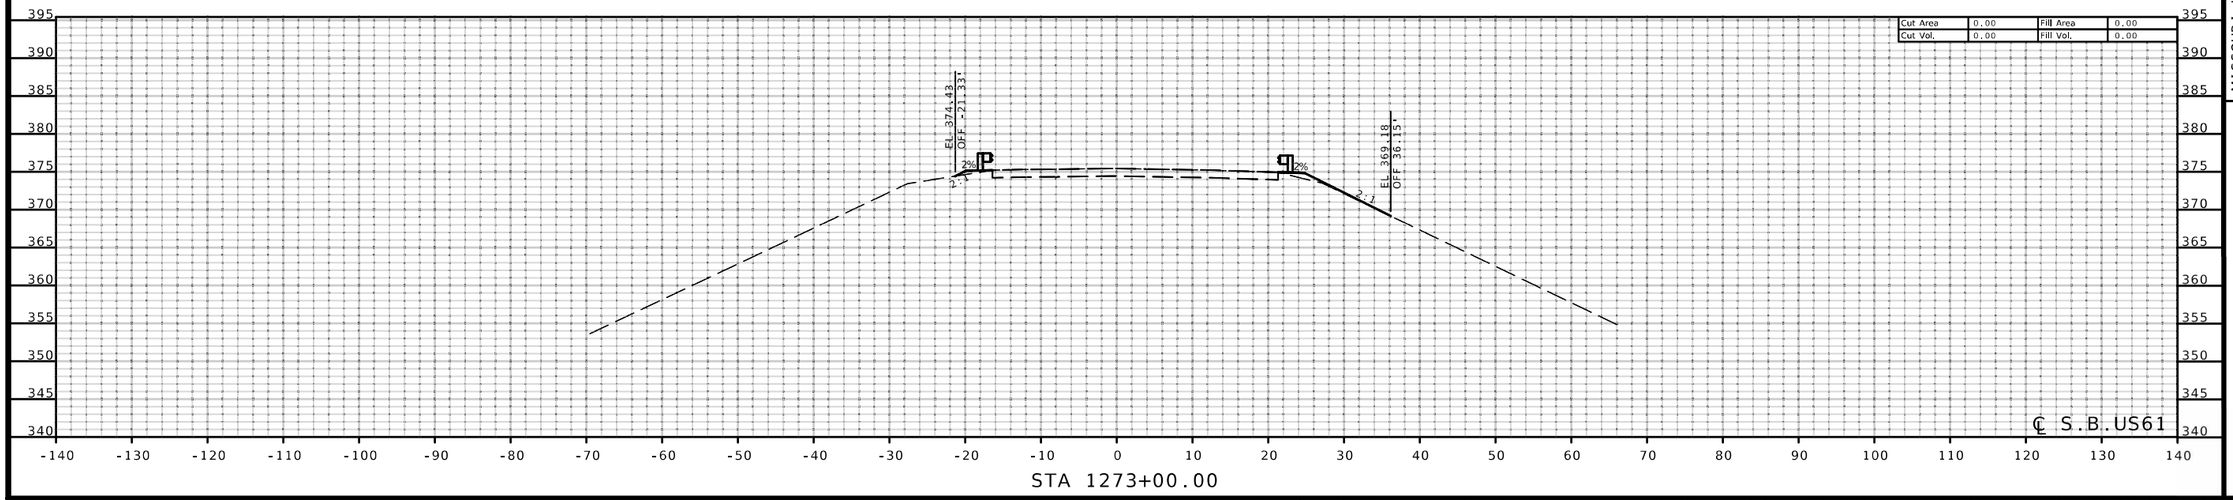
STATE OF MISSOURI
MARK C. FISHER
NUMBER PE-27971
PROFESSIONAL ENGINEER
THIS SHEET HAS BEEN SIGNED, SEALED AND DATED ELECTRONICALLY.

DATE PREPARED
8/7/2026

| ROUTE | STATE |
|---|---|
| I-55 | MO |
| DISTRICT | SHEET NO. |
| SE | 15 |

COUNTY
CAPE GIRARDEAU

JOB NO.
J9P3122

CONTRACT ID.


PROJECT NO.


BRIDGE NO.


| DESCRIPTION | DATE |
|---|---|
| | |

MISSOURI HIGHWAYS AND TRANSPORTATION COMMISSION
105 WEST CAPITOL
JEFFERSON CITY, MO 65102
1-888-ASK-MODOT (1-888-275-6636)


GARVER, LLC.
7509 NW TIFFANY SPRINGS
PARKWAY, SUITE 200
KANSAS CITY, MO 64153
PHONE: (816) 298-6465
CERTIFICATE OF AUTHORITY
NO. 2008013090

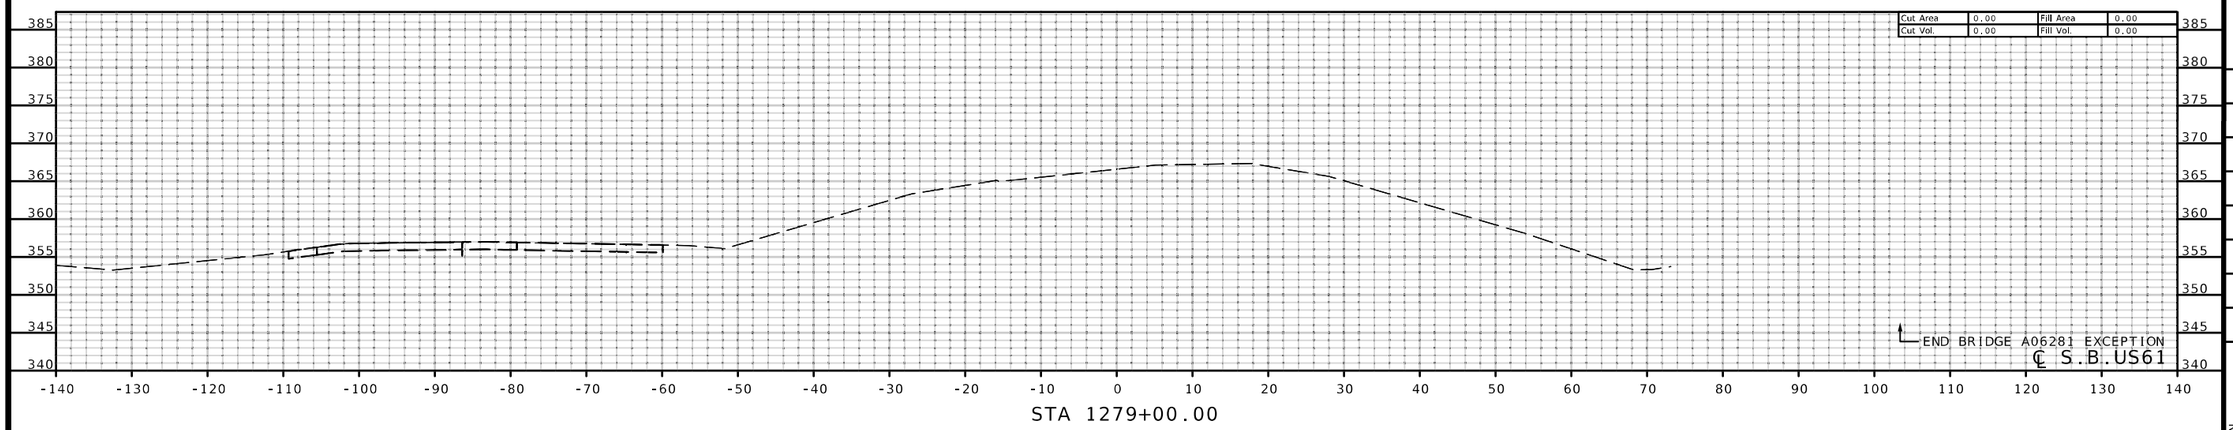

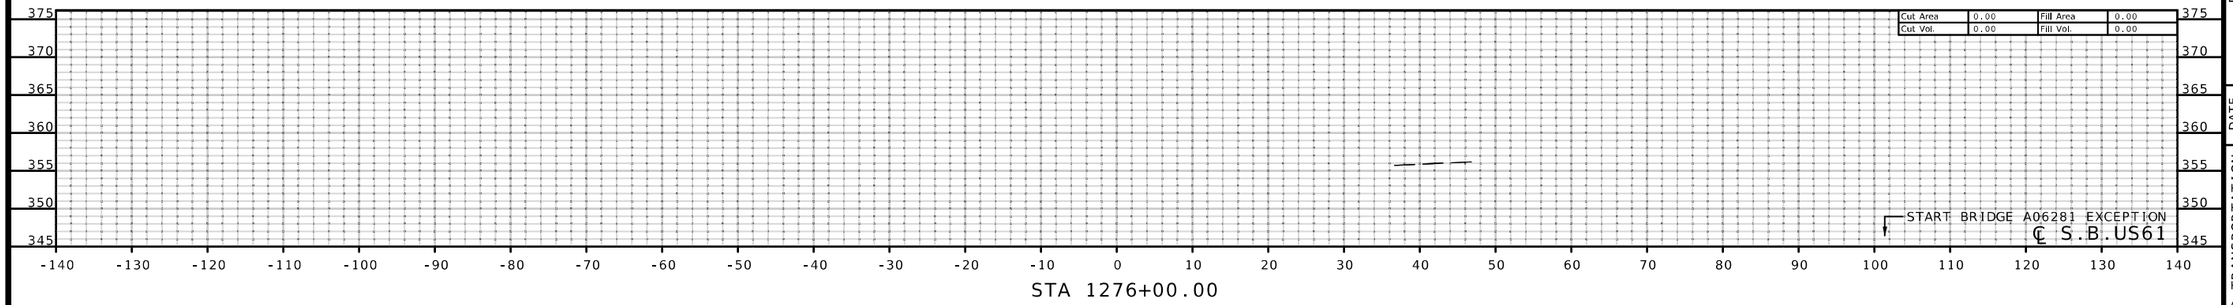
THIS SHEET HAS BEEN SIGNED, SEALED, AND DATED ELECTRONICALLY.

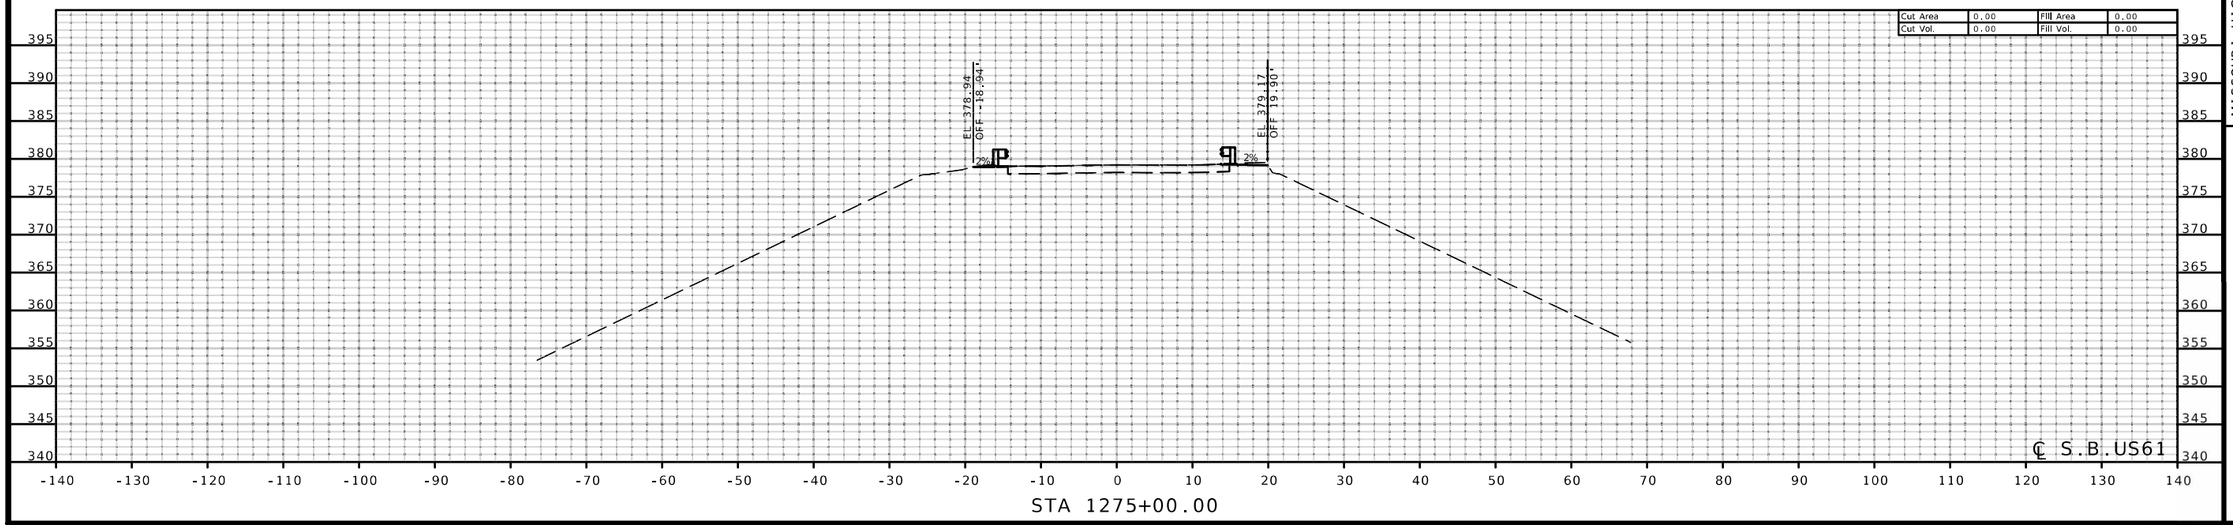DATE PREPARED
8/7/2026

| ROUTE | STATE |
|---|---|
| I-55 | MO |
| DISTRICT | SHEET NO. |
| SE | 16 |

COUNTY
CAPE GIRARDEAU

JOB NO.
J9P3122

CONTRACT ID.

PROJECT NO.


BRIDGE NO.

| DESCRIPTION | DATE |
|---|---|
| | |


MISSOURI HIGHWAYS AND TRANSPORTATION COMMISSION

105 WEST CAPITOL
JEFFERSON CITY, MO 65102
1-888-ASK-MODOT (1-888-275-6636)

GARVER, LLC.
7509 NW TIFFANY SPRINGS
PARKWAY, SUITE 200
KANSAS CITY, MO 64153
PHONE: (816) 298-6485
CERTIFICATE OF AUTHORITY
NO. 2008013090

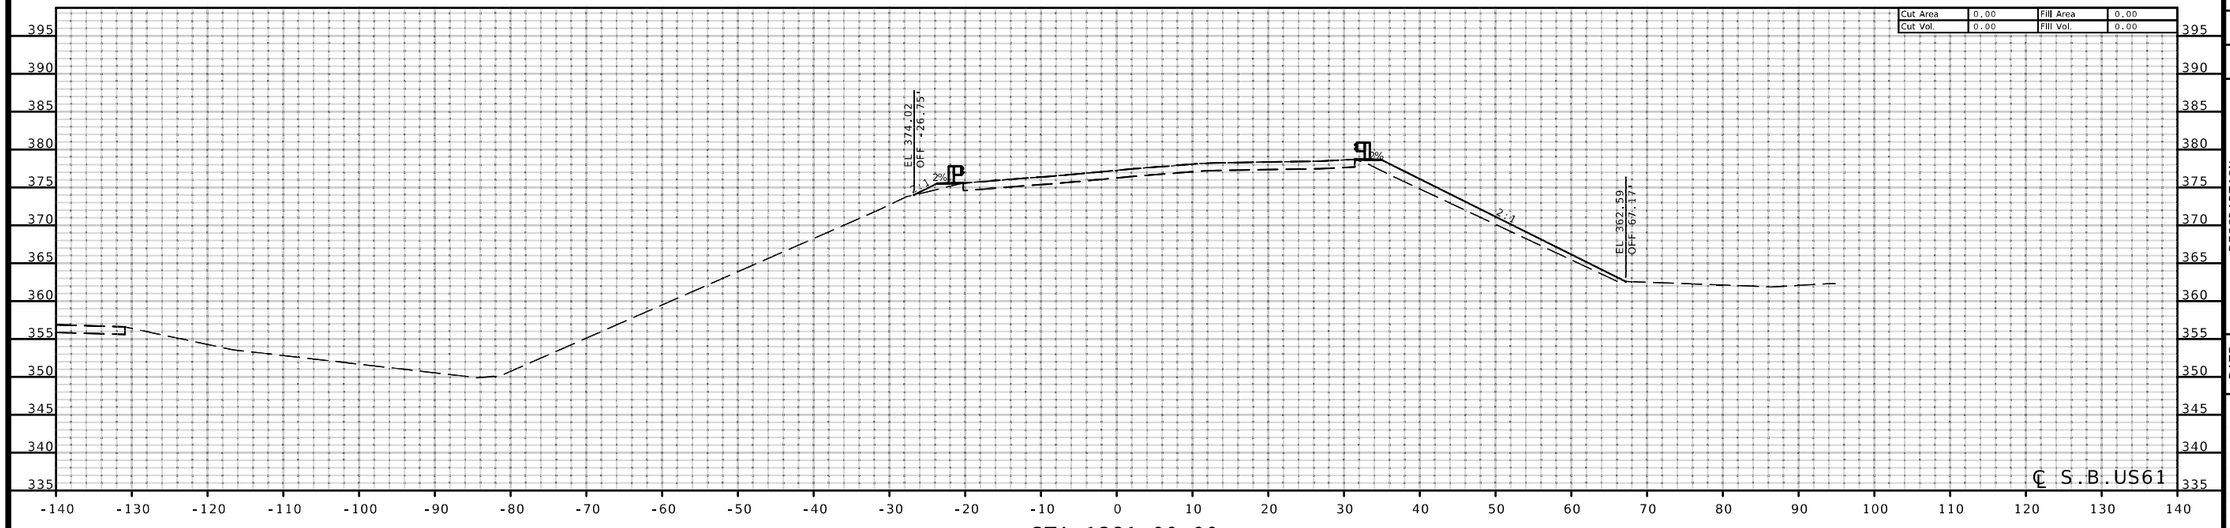


STA 1281+00.00

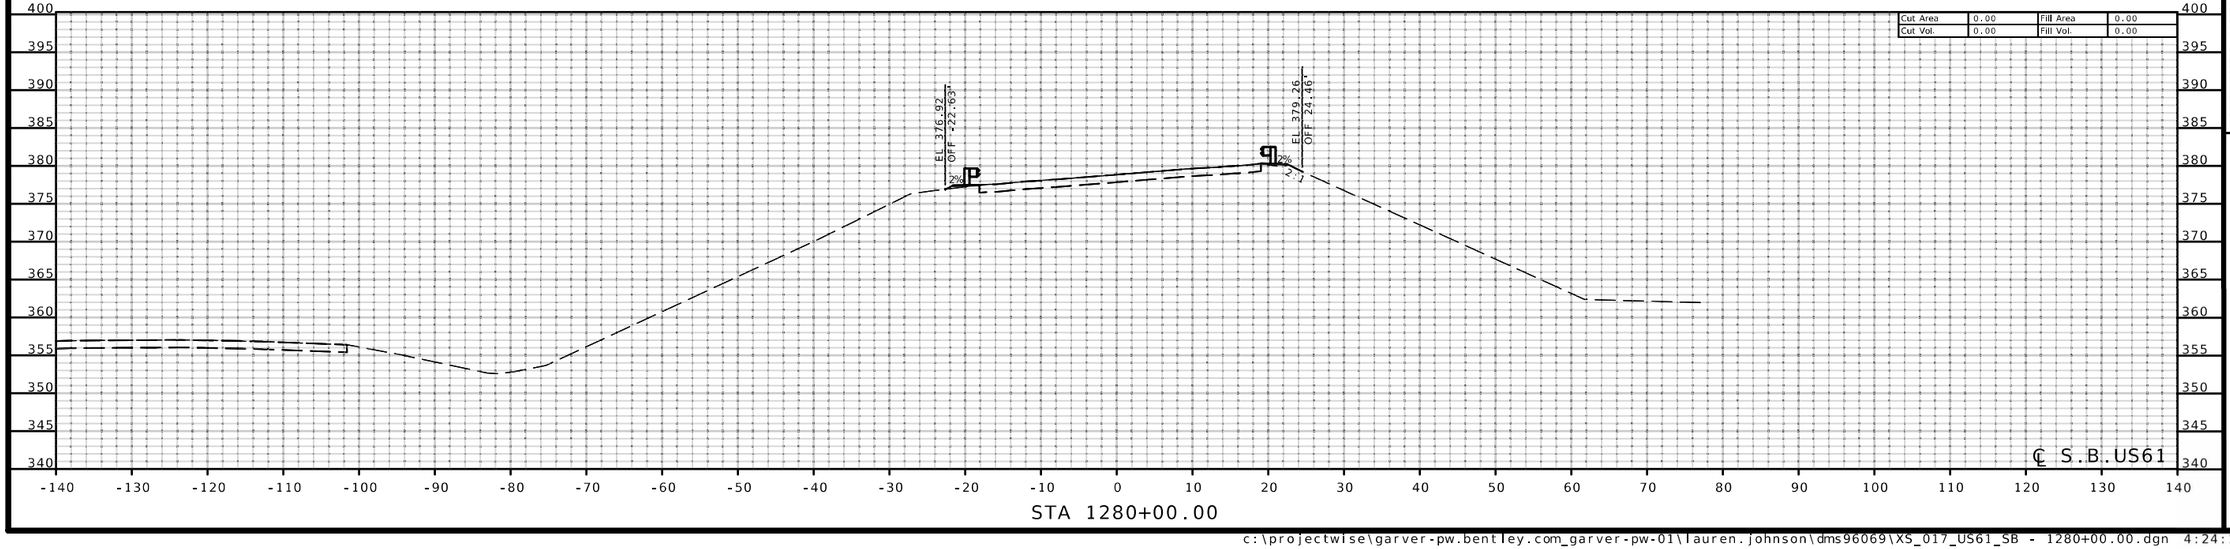


STA 1280+00.00

STATE OF MISSOURI
MARK C. FISHER
NUMBER PE-27971
PROFESSIONAL ENGINEER
THIS SHEET HAS BEEN SIGNED, SEALED AND DATED ELECTRONICALLY.

DATE PREPARED
8/7/2026

| ROUTE | STATE |
|---|---|
| I-55 | MO |
| DISTRICT | SHEET NO. |
| SE | 17 |

COUNTY
CAPE GIRARDEAU

JOB NO.
J9P3122

CONTRACT ID.


PROJECT NO.


BRIDGE NO.

| DESCRIPTION | DATE |
|---|---|
| | |

MISSOURI HIGHWAYS AND TRANSPORTATION COMMISSION
105 WEST CAPITOL
JEFFERSON CITY, MO 65102
1-888-ASK-MODOT (1-888-275-6636)

GARVER, LLC.
7509 NW TIFFANY SPRINGS
PARKWAY, SUITE 200
KANSAS CITY, MO 64153
PHONE: (816) 298-6465
CERTIFICATE OF AUTHORITY
NO. 2008013090

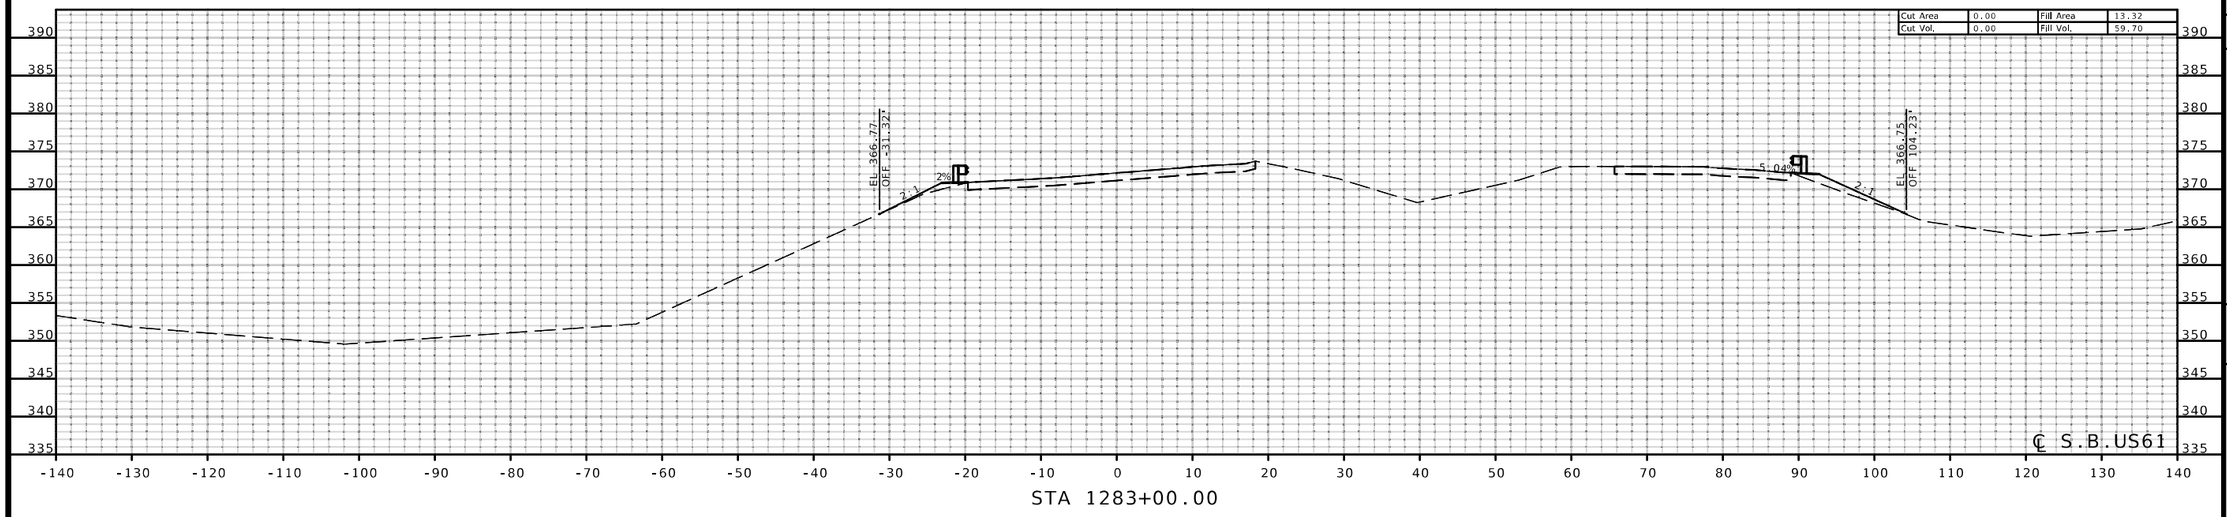

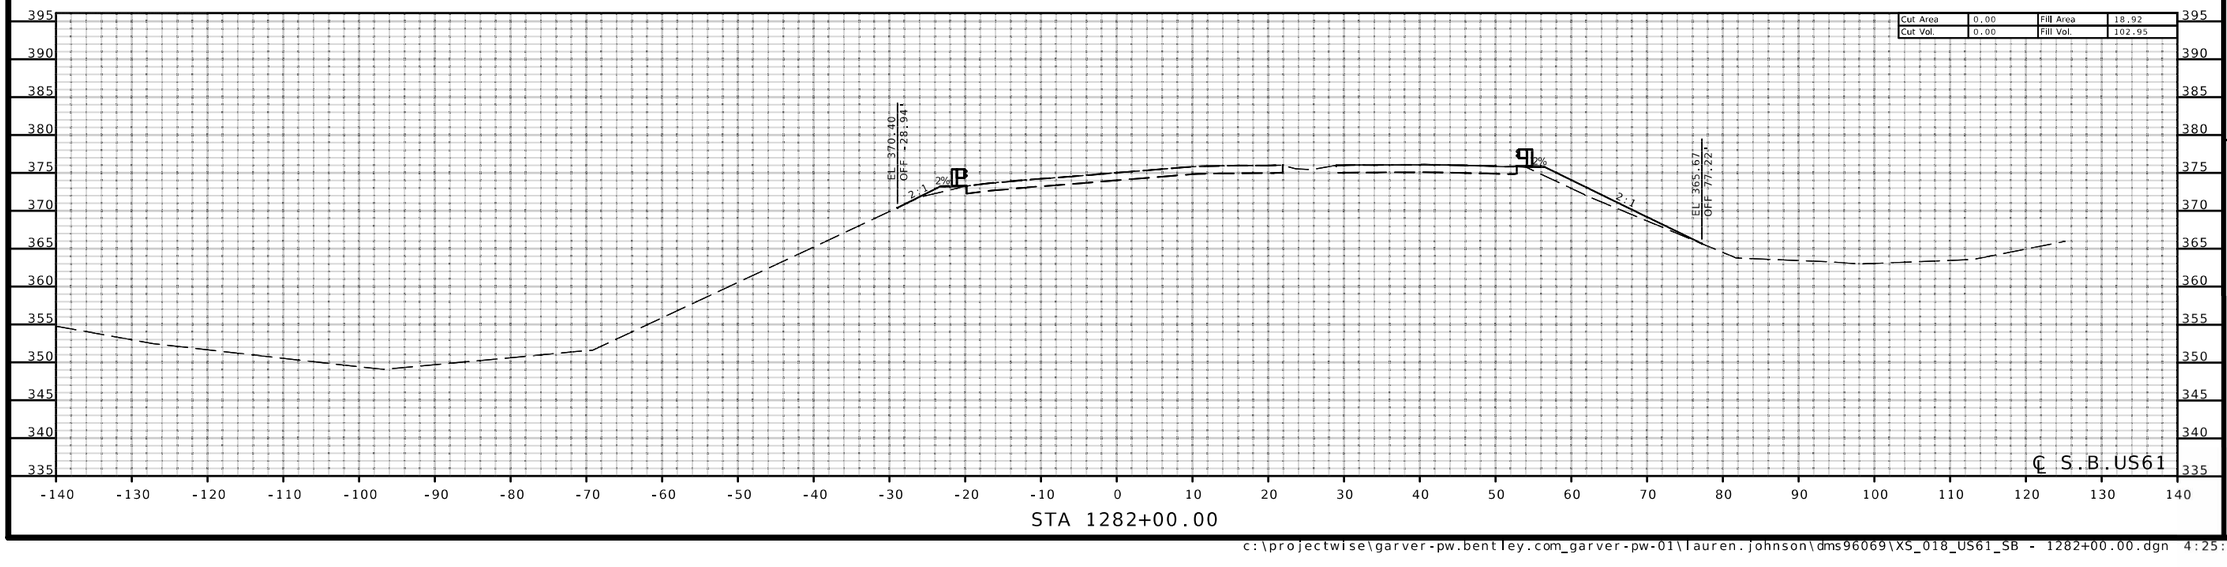
STATE OF MISSOURI
MARK C. FISHER
NUMBER PE-27971
PROFESSIONAL ENGINEER
THIS SHEET HAS BEEN SIGNED, SEALED AND DATED ELECTRONICALLY.

DATE PREPARED
8/7/2026

| ROUTE | STATE |
|---|---|
| I-55 | MO |
| DISTRICT | SHEET NO. |
| SE | 18 |

COUNTY
CAPE GIRARDEAU

JOB NO.
J9P3122

CONTRACT ID.

PROJECT NO.

BRIDGE NO.


| DESCRIPTION | DATE |
|---|---|

MISSOURI HIGHWAYS AND TRANSPORTATION COMMISSION


105 WEST CAPITOL
JEFFERSON CITY, MO 65102
1-888-ASK-MODOT (1-888-275-6636)

GARVER, LLC.
7509 NW TIFFANY SPRINGS PARKWAY, SUITE 200
KANSAS CITY, MO 64153
PHONE: (816) 298-6465
CERTIFICATE OF AUTHORITY NO. 2008013090

c:\projectwise\garver-pw.bentley.com_garver-pw-01\lauren.johnson\dms96069\XS_018_US61_SB - 1282+00.00.dgn 4:25:18 PM 6/28/2026

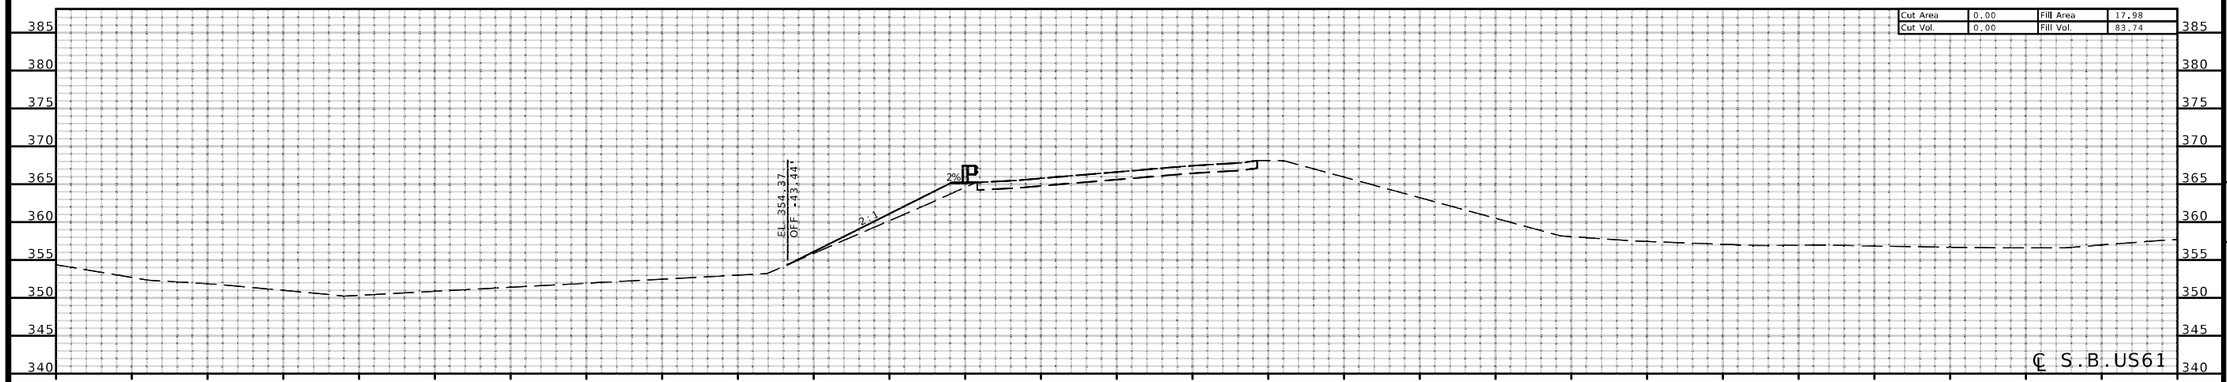


STA 1285+00.00

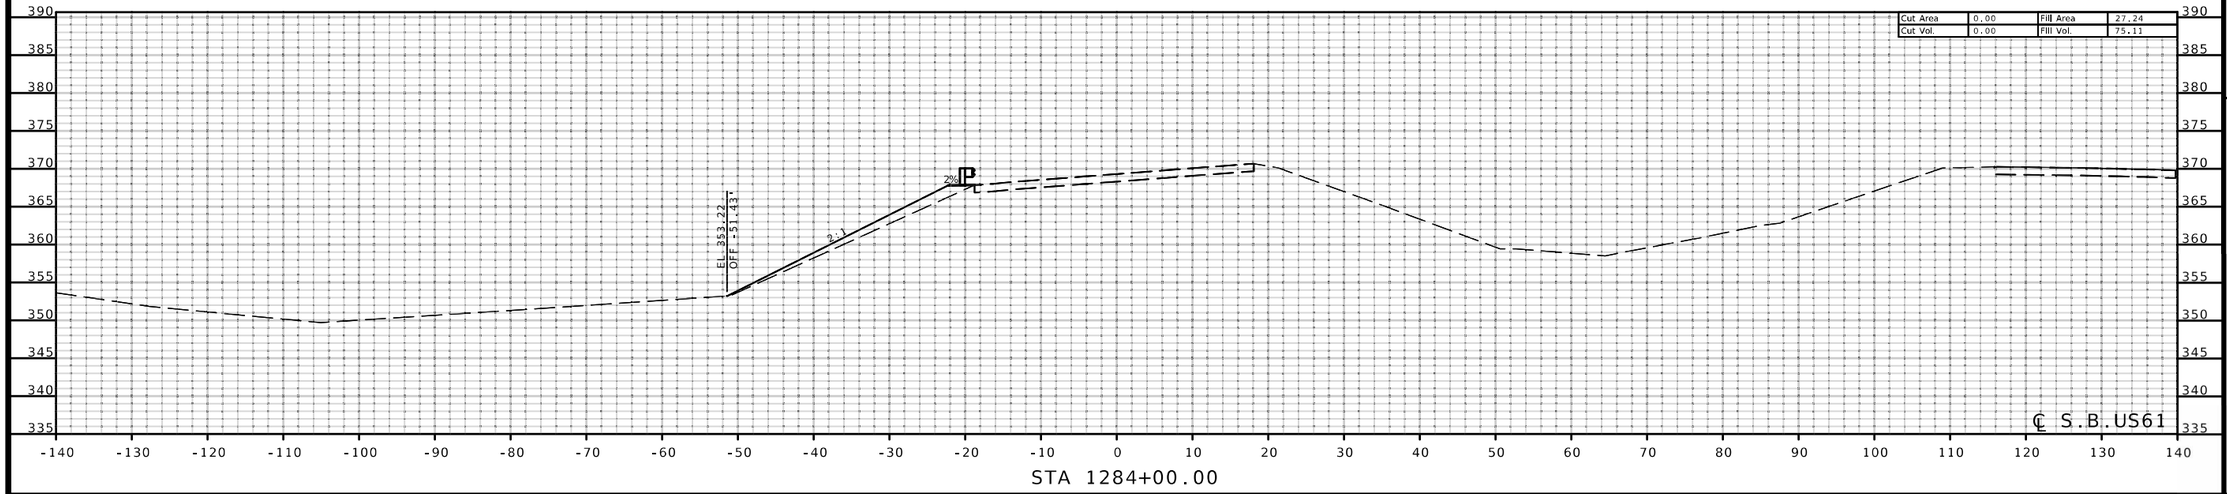


STA 1284+00.00

STATE OF MISSOURI
MARK C. FISHER
NUMBER PE-27971
PROFESSIONAL ENGINEER
THIS SHEET HAS BEEN SIGNED, SEALED AND DATED ELECTRONICALLY.

DATE PREPARED
8/7/2026

| ROUTE | STATE |
|---|---|
| I-55 | MO |
| DISTRICT | SHEET NO. |
| SE | 19 |

COUNTY
CAPE GIRARDEAU

JOB NO.
J9P3122

CONTRACT ID.

PROJECT NO.


BRIDGE NO.


DESCRIPTION | DATE


MISSOURI HIGHWAYS AND TRANSPORTATION COMMISSION
105 WEST CAPITOL
JEFFERSON CITY, MO 65102
1-888-ASK-MODOT (1-888-275-6636)

GARVER, LLC.
7509 NW TIFFANY SPRINGS
PARKWAY, SUITE 200
KANSAS CITY, MO 64153
PHONE: (816) 298-6465
CERTIFICATE OF AUTHORITY
NO. 2008013090

GARVER

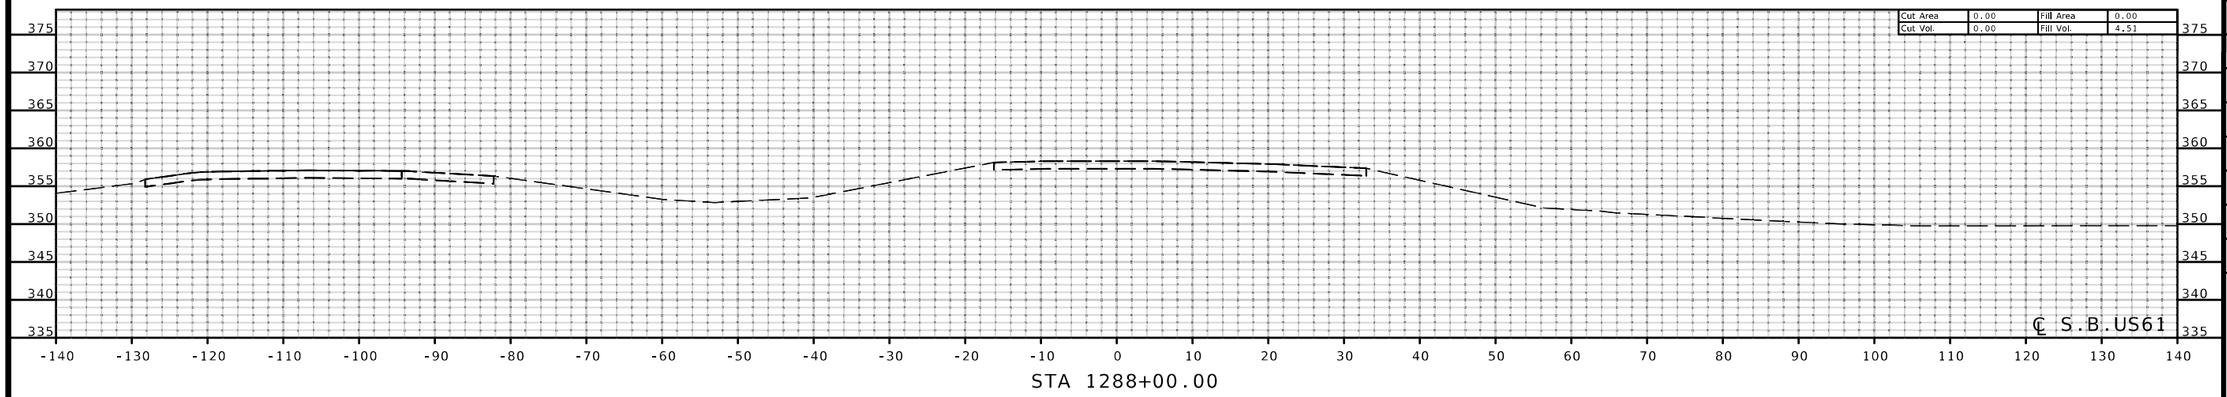

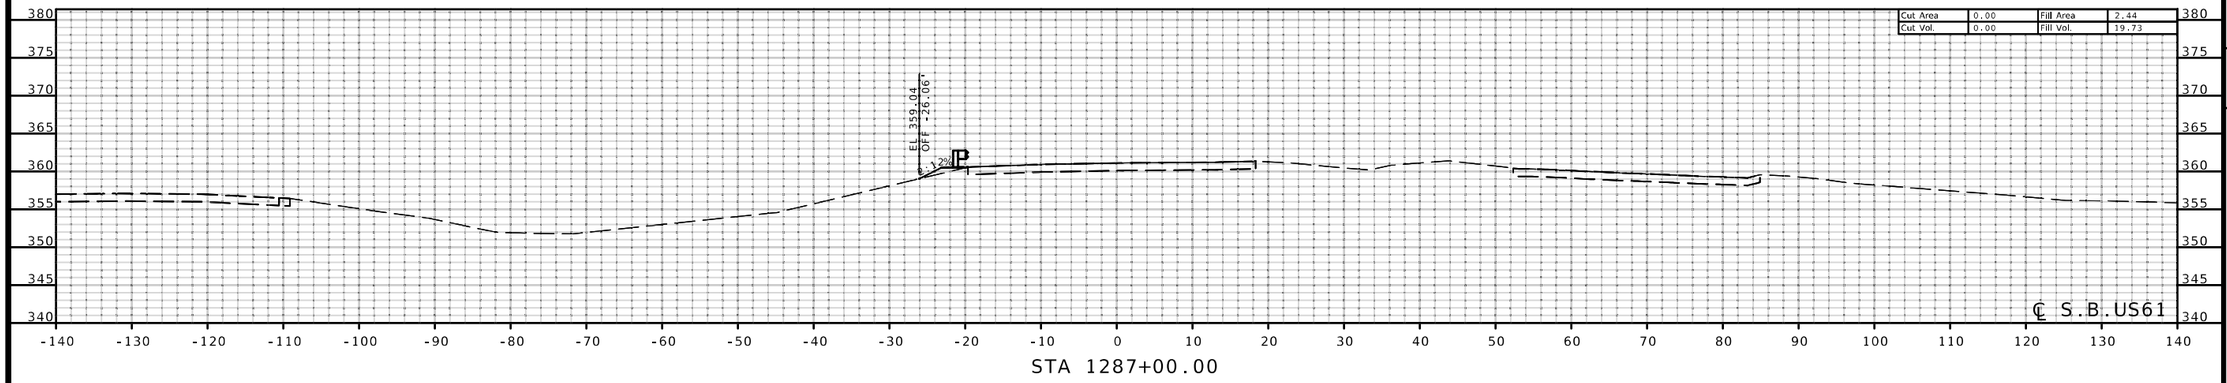
STATE OF MISSOURI
MARK C. FISHER
NUMBER PE-27971
PROFESSIONAL ENGINEER
THIS SHEET HAS BEEN SIGNED, SEALED AND DATED ELECTRONICALLY.

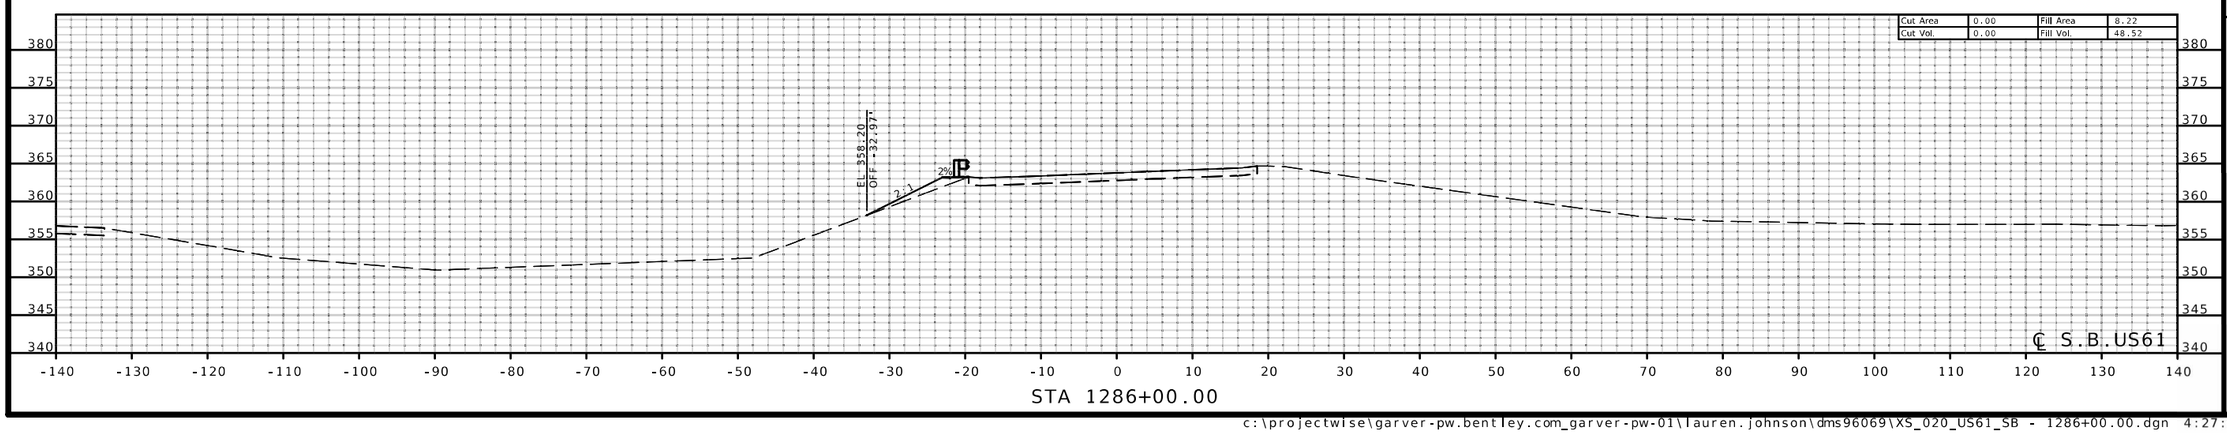DATE PREPARED
8/7/2026

| ROUTE | STATE |
|---|---|
| I-55 | MO |
| DISTRICT | SHEET NO. |
| SE | 20 |

COUNTY
CAPE GIRARDEAU

JOB NO.
J9P3122

CONTRACT ID.

PROJECT NO.

BRIDGE NO.

| DESCRIPTION | DATE |
|---|---|
| | |


MISSOURI HIGHWAYS AND TRANSPORTATION COMMISSION


105 WEST CAPITOL
JEFFERSON CITY, MO 65102
1-888-ASK-MODOT (1-888-275-6636)


GARVER, LLC.
7509 NW TIFFANY SPRINGS
PARKWAY, SUITE 200
KANSAS CITY, MO 64153
PHONE: (816) 298-6485
CERTIFICATE OF AUTHORITY
NO. 2008013090

GARVER

c:\projectwise\garver-pw.bentley.com_garver-pw-01\lauren.johnson\dms96069\XS_020_US61_SB - 1286+00.00.dgn 4:27:30 PM 6/28/2026

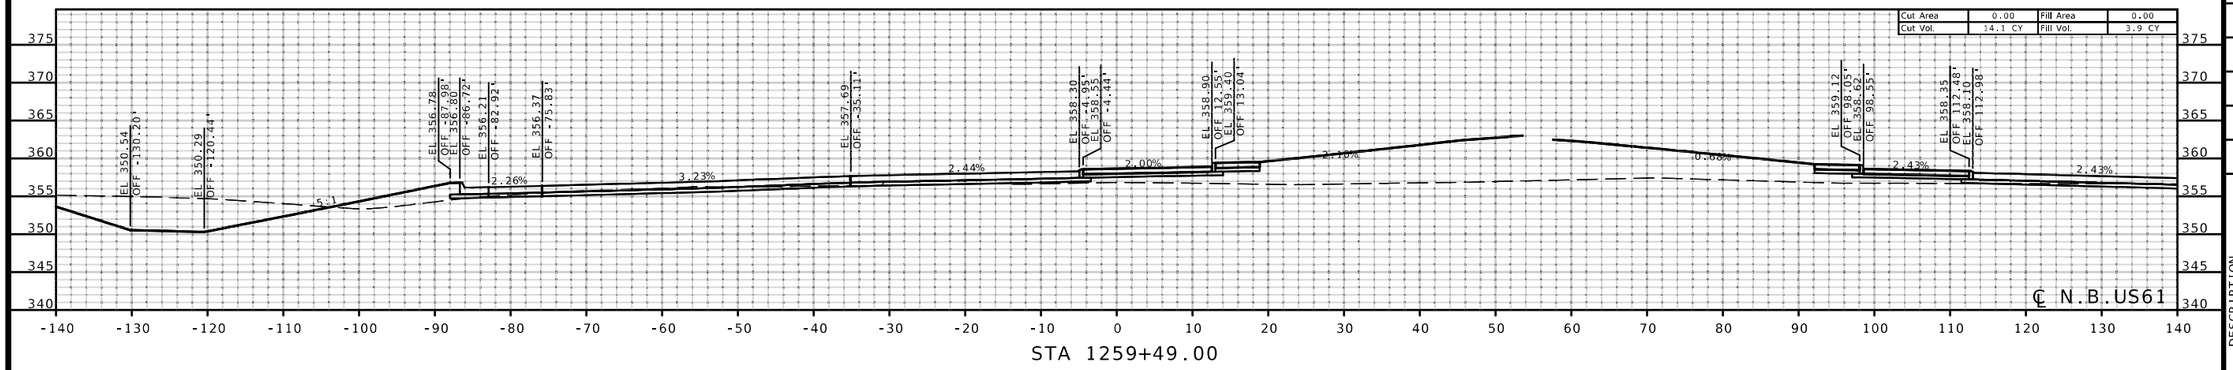

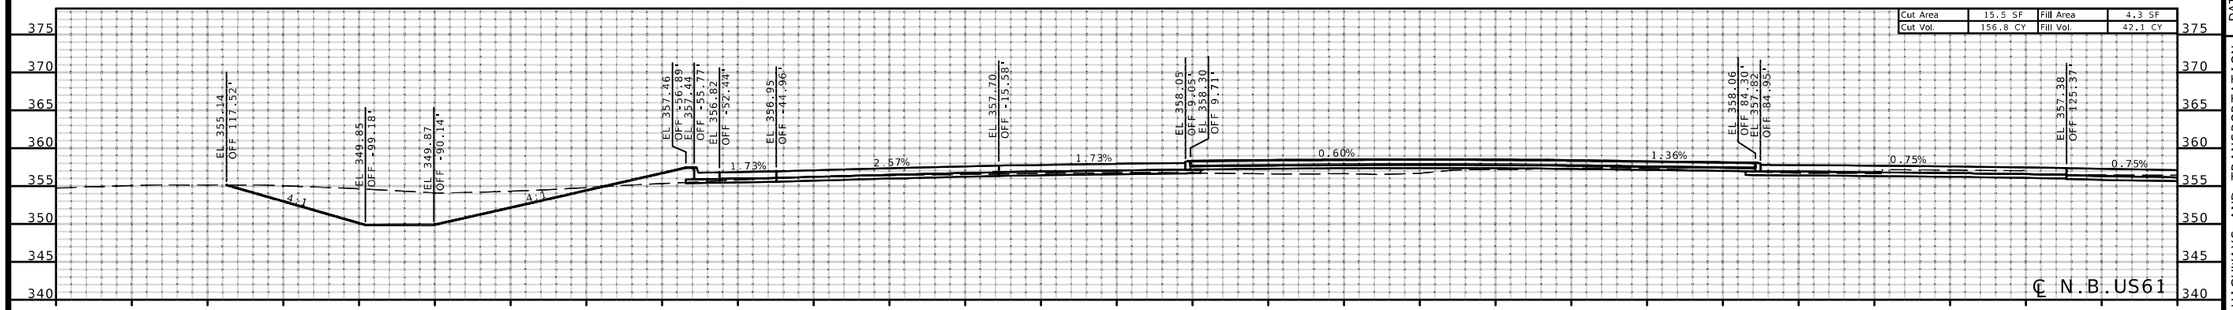
STATE OF MISSOURI
MARK C. FISHER
NUMBER PE-27971
PROFESSIONAL ENGINEER
THIS SHEET HAS BEEN SIGNED SEALED AND DATED ELECTRONICALLY.

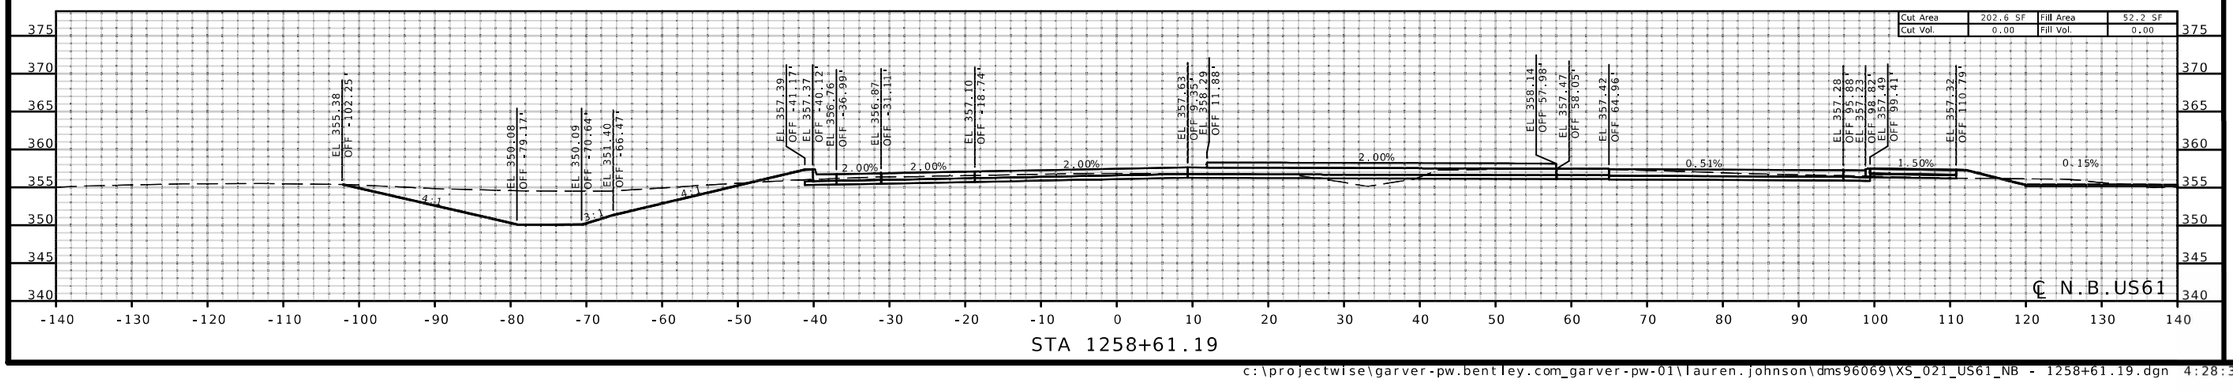DATE PREPARED
8/7/2026

| ROUTE | STATE |
|---|---|
| I-55 | MO |
| DISTRICT | SHEET NO. |
| SE | 21 |

COUNTY
CAPE GIRARDEAU

JOB NO.
J9P3122

CONTRACT ID.

PROJECT NO.


BRIDGE NO.


DESCRIPTION


DATE

MISSOURI HIGHWAYS AND TRANSPORTATION COMMISSION
105 WEST CAPITOL
JEFFERSON CITY, MO 65102
1-888-ASK-MODOT (1-888-275-6636)

GARVER, LLC.
7509 NW TIFFANY SPRINGS PARKWAY, SUITE 200
KANSAS CITY, MO 64153
PHONE: (816) 298-6465
CERTIFICATE OF AUTHORITY NO. 2008013090

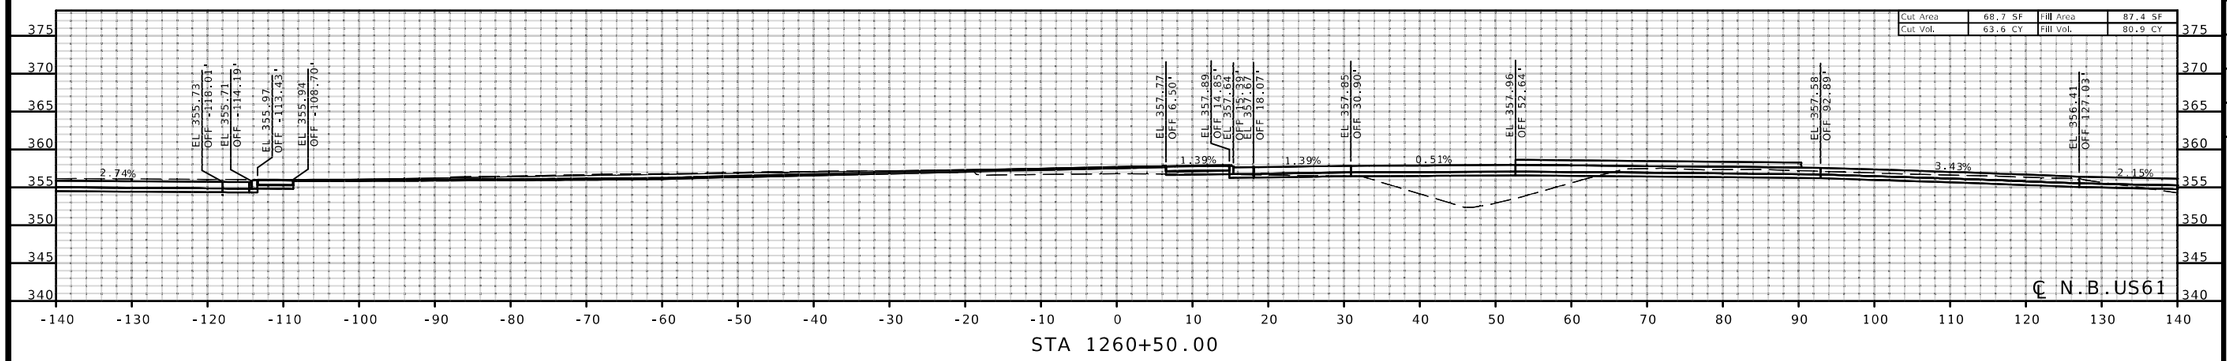

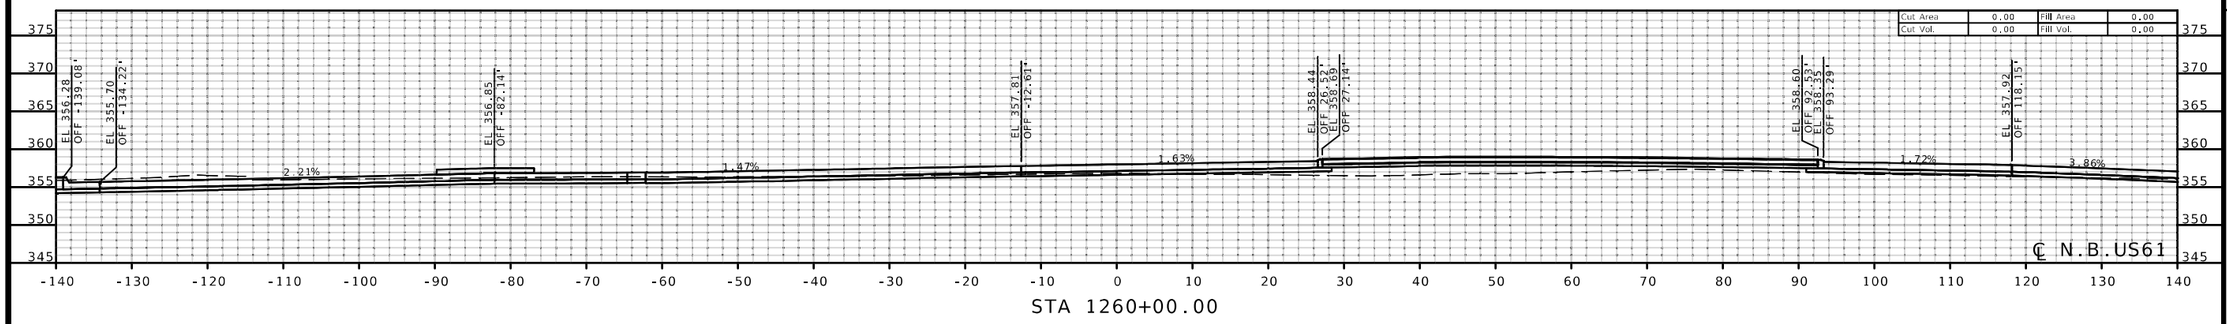
THIS SHEET HAS BEEN SIGNED SEALED AND DATED ELECTRONICALLY.

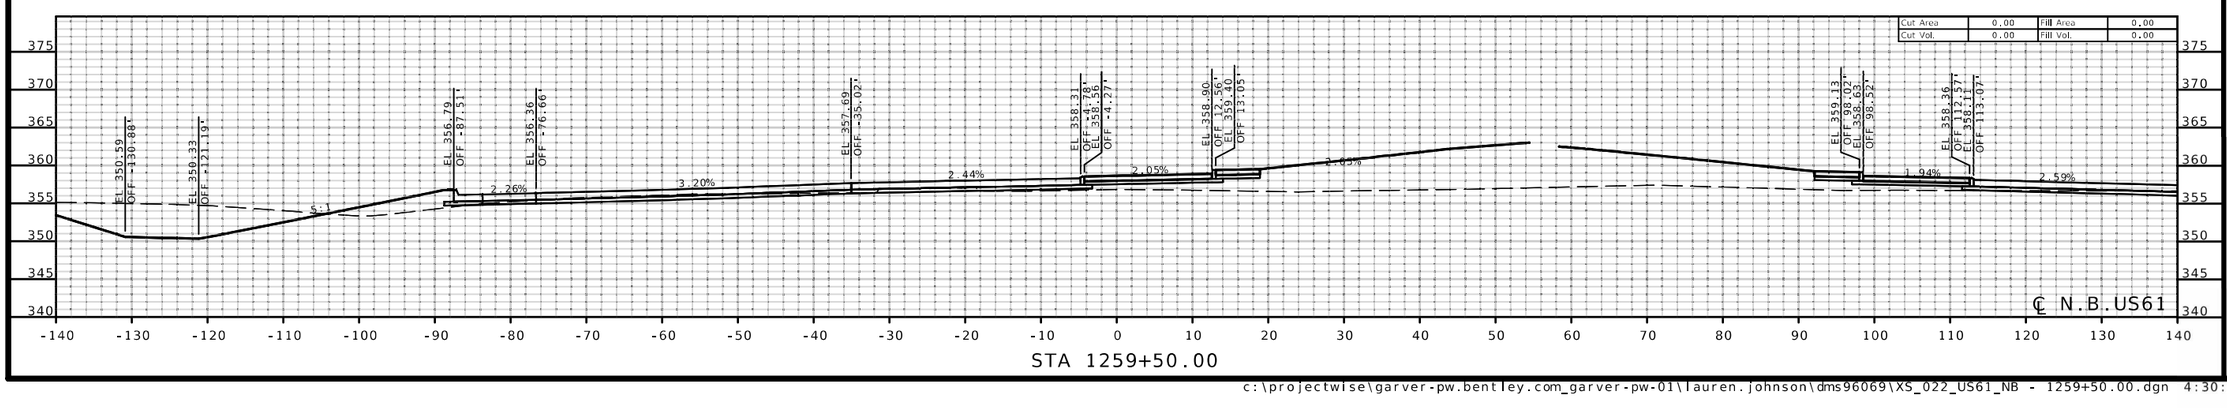DATE PREPARED
8/7/2026

| ROUTE | STATE |
|---|---|
| I-55 | MO |
| DISTRICT | SHEET NO. |
| SE | 22 |

COUNTY
CAPE GIRARDEAU

JOB NO.
J9P3122

CONTRACT ID.

PROJECT NO.


BRIDGE NO.


| DATE | DESCRIPTION |
|---|---|
| | |


MISSOURI HIGHWAYS AND TRANSPORTATION COMMISSION

105 WEST CAPITOL
JEFFERSON CITY, MO 65102
1-888-ASK-MODOT (1-888-275-6636)

GARVER, LLC.
7509 NW TIFFANY SPRINGS
PARKWAY, SUITE 200
KANSAS CITY, MO 64153
PHONE: (816) 298-6465
CERTIFICATE OF AUTHORITY
NO. 2008013090

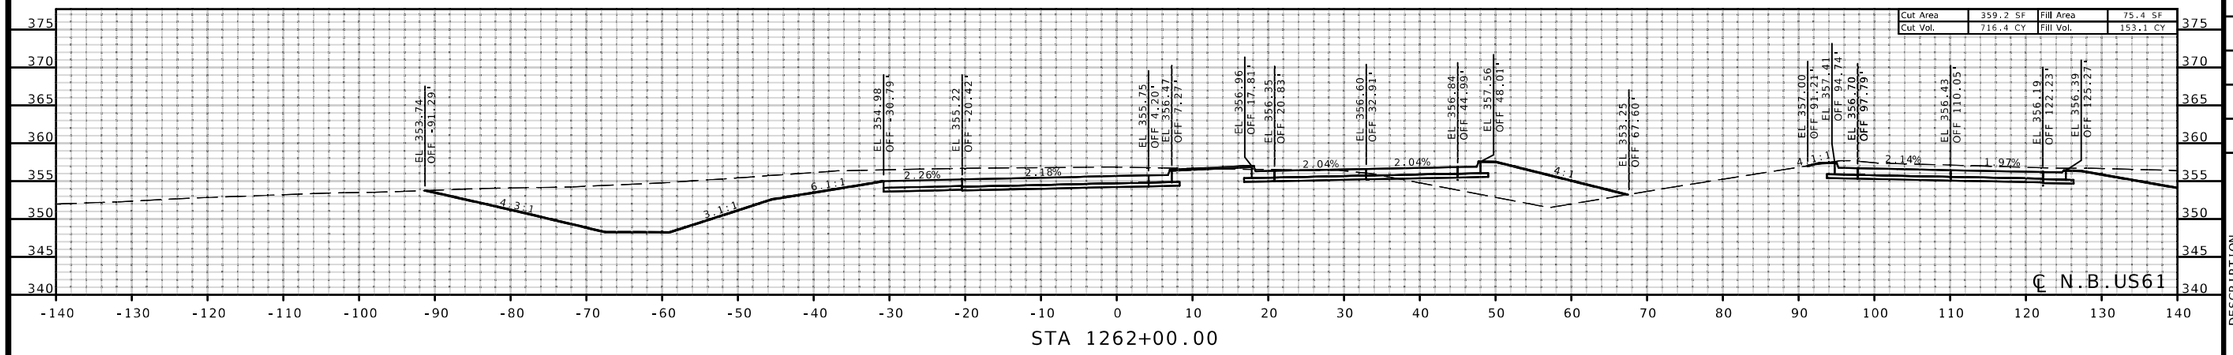

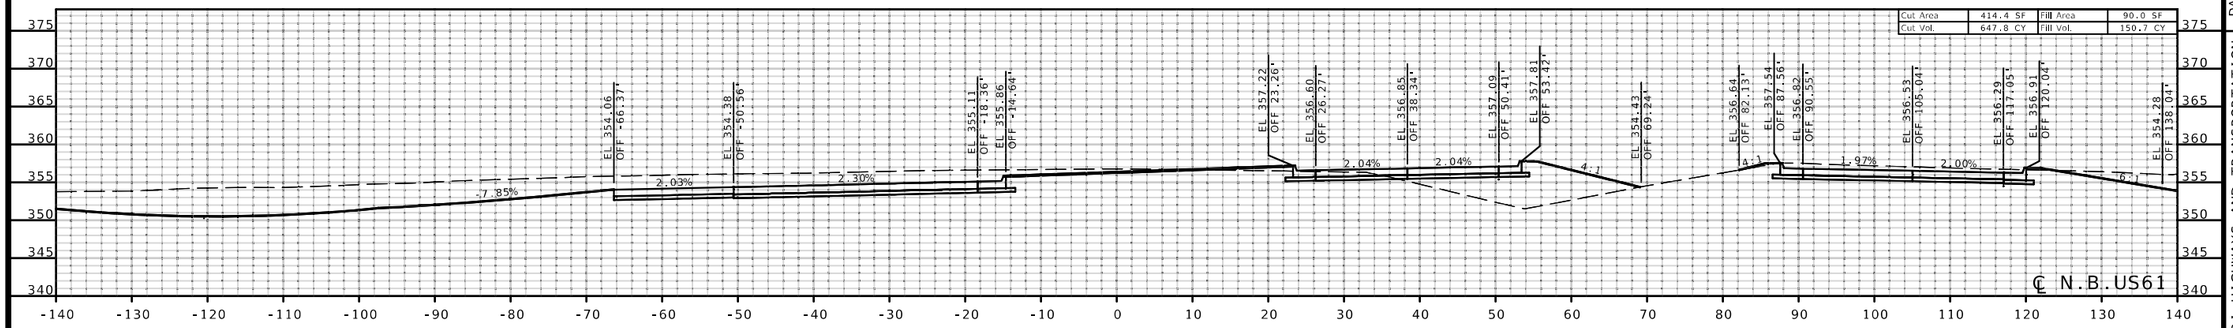
STATE OF MISSOURI
MARK C. FISHER
NUMBER PE-27971
PROFESSIONAL ENGINEER
THIS SHEET HAS BEEN SIGNED SEALED AND DATED ELECTRONICALLY.

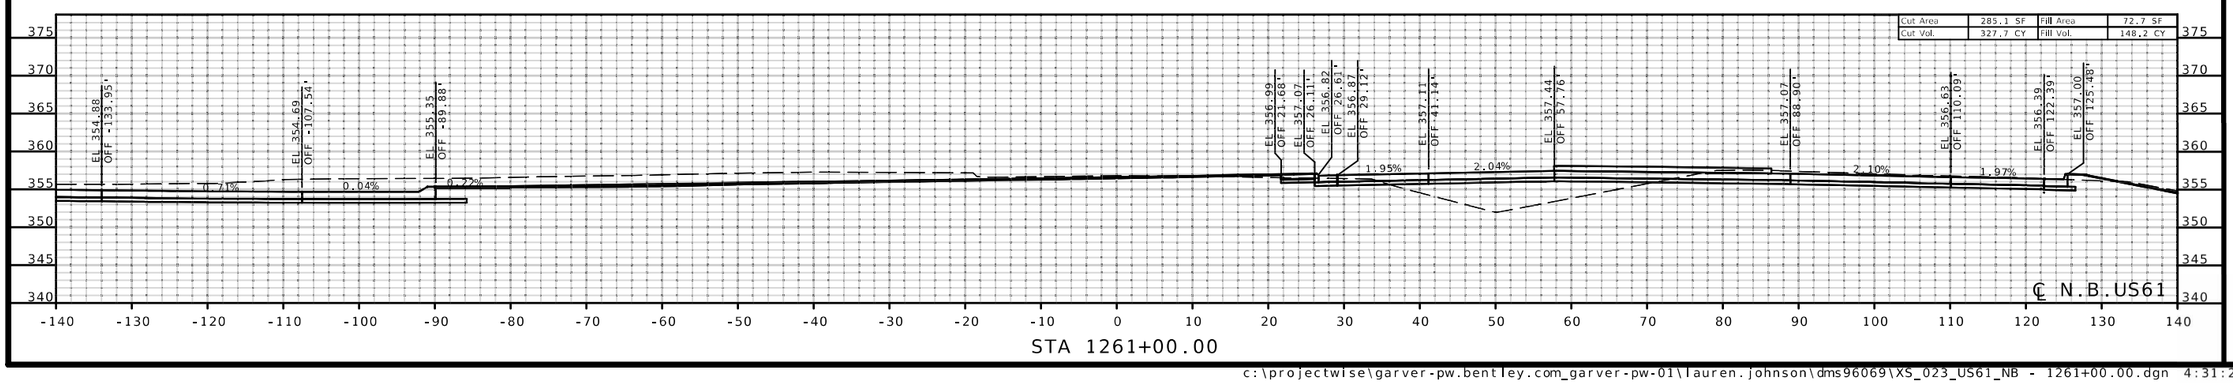DATE PREPARED
8/7/2026

| ROUTE | STATE |
|---|---|
| I-55 | MO |

| DISTRICT | SHEET NO. |
|---|---|
| SE | 23 |

COUNTY
CAPE GIRARDEAU

JOB NO.
J9P3122

CONTRACT ID.

PROJECT NO.


BRIDGE NO.

DESCRIPTION


DATE

MISSOURI HIGHWAYS AND TRANSPORTATION COMMISSION
105 WEST CAPITOL
JEFFERSON CITY, MO 65102
1-888-ASK-MODOT (1-888-275-6636)


GARVER, LLC.
7509 NW TIFFANY SPRINGS
PARKWAY, SUITE 200
KANSAS CITY, MO 64153
PHONE: (816) 298-6465
CERTIFICATE OF AUTHORITY
NO. 2008013090

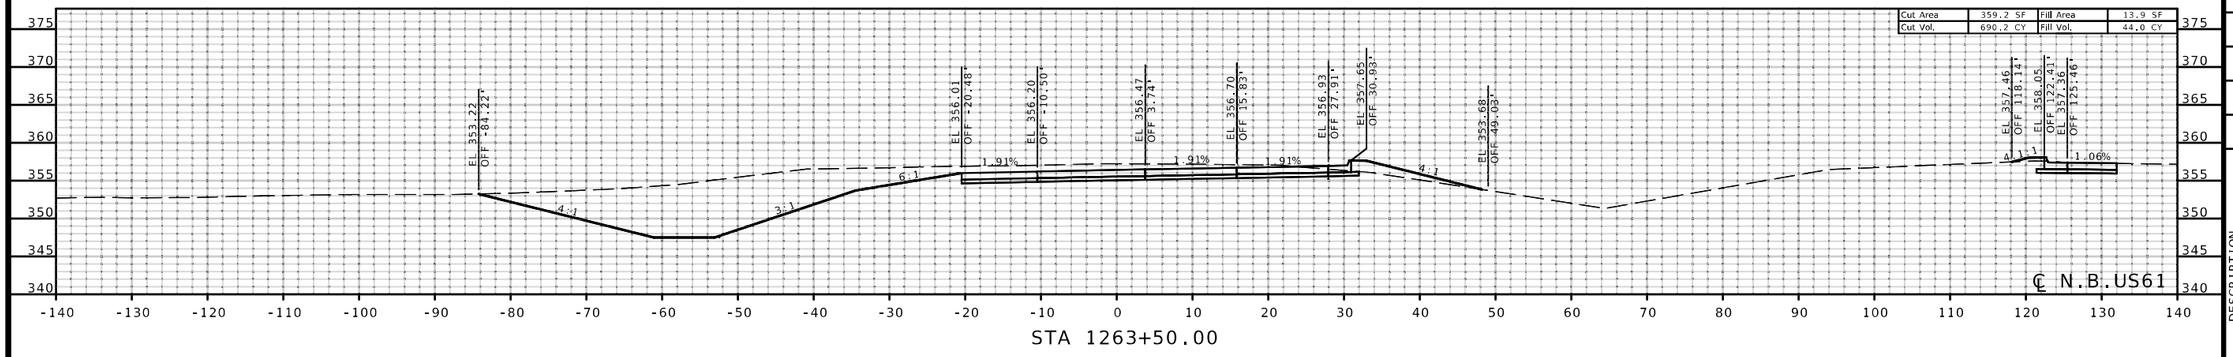


STA 1263+50.00

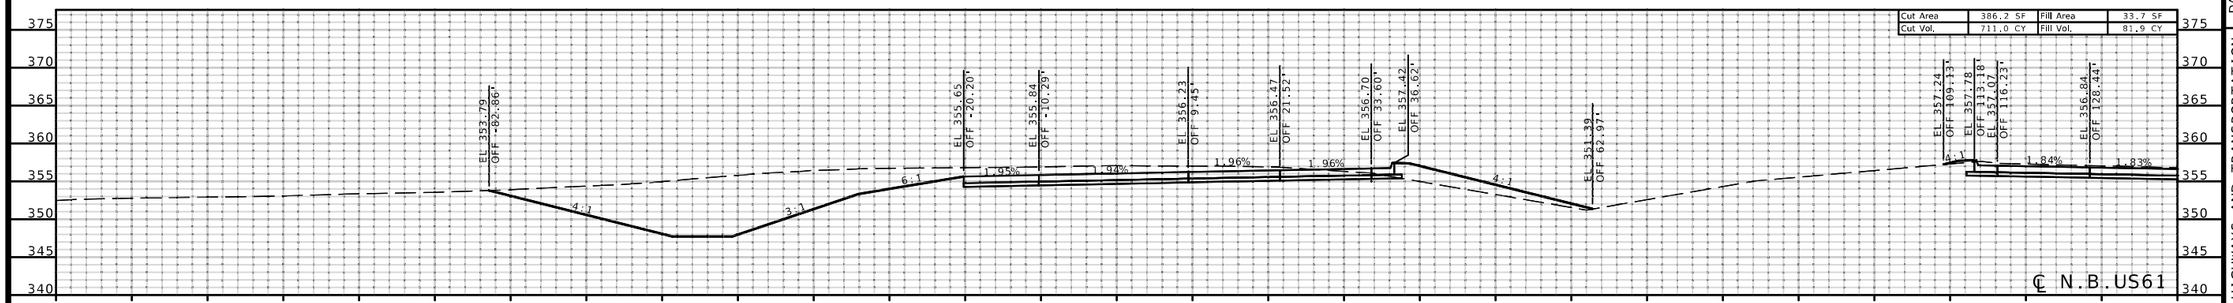


STA 1263+00.00

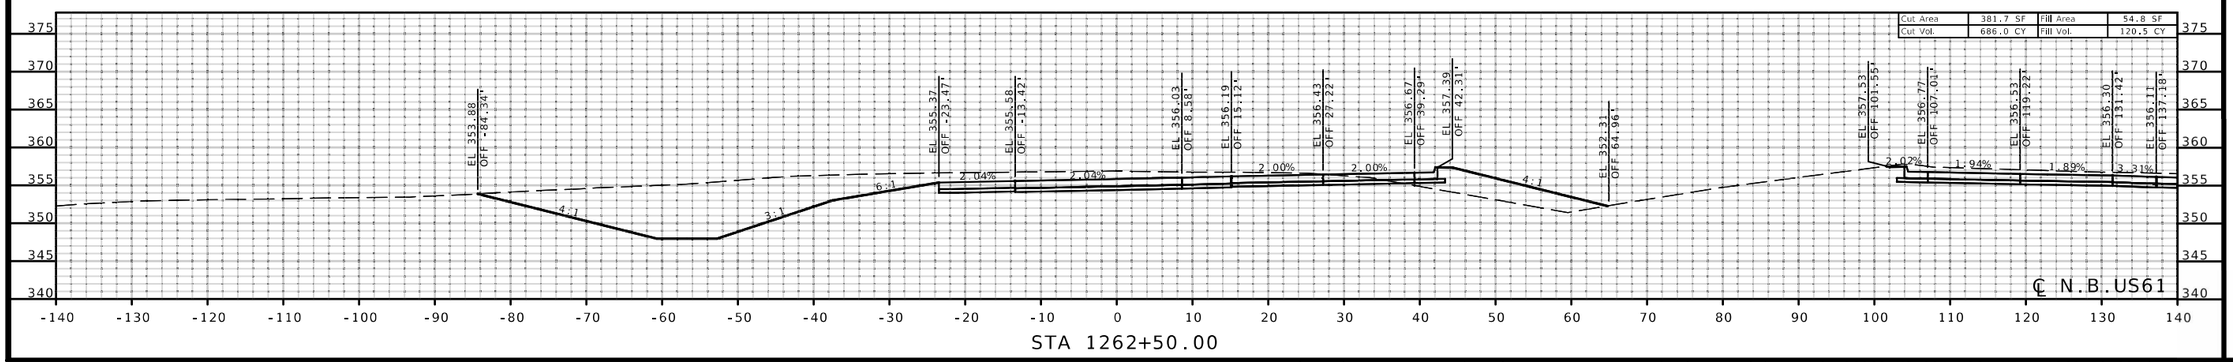


STA 1262+50.00

STATE OF MISSOURI
MARK C. FISHER
NUMBER PE-27971
PROFESSIONAL ENGINEER
THIS SHEET HAS BEEN SIGNED, SEALED AND DATED ELECTRONICALLY.

DATE PREPARED
8/7/2026

| ROUTE | STATE |
|---|---|
| I-55 | MO |
| DISTRICT | SHEET NO. |
| SE | 24 |

COUNTY
CAPE GIRARDEAU

JOB NO.
J9P3122

CONTRACT ID.

PROJECT NO.

BRIDGE NO.


DESCRIPTION


DATE


MISSOURI HIGHWAYS AND TRANSPORTATION COMMISSION

105 WEST CAPITOL
JEFFERSON CITY, MO 65102
1-888-ASK-MODOT (1-888-275-6636)

GARVER, LLC.
7509 NW TIFFANY SPRINGS
PARKWAY, SUITE 200
KANSAS CITY, MO 64153
PHONE: (816) 298-6465
CERTIFICATE OF AUTHORITY
NO. 2008013090

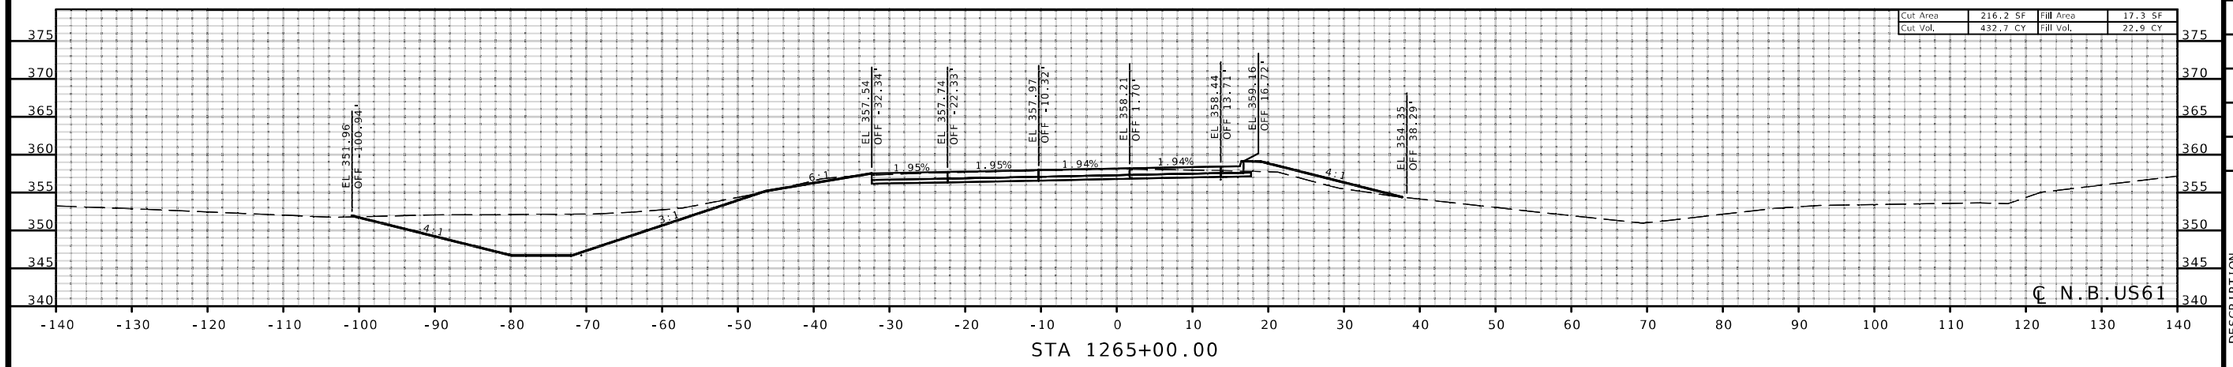

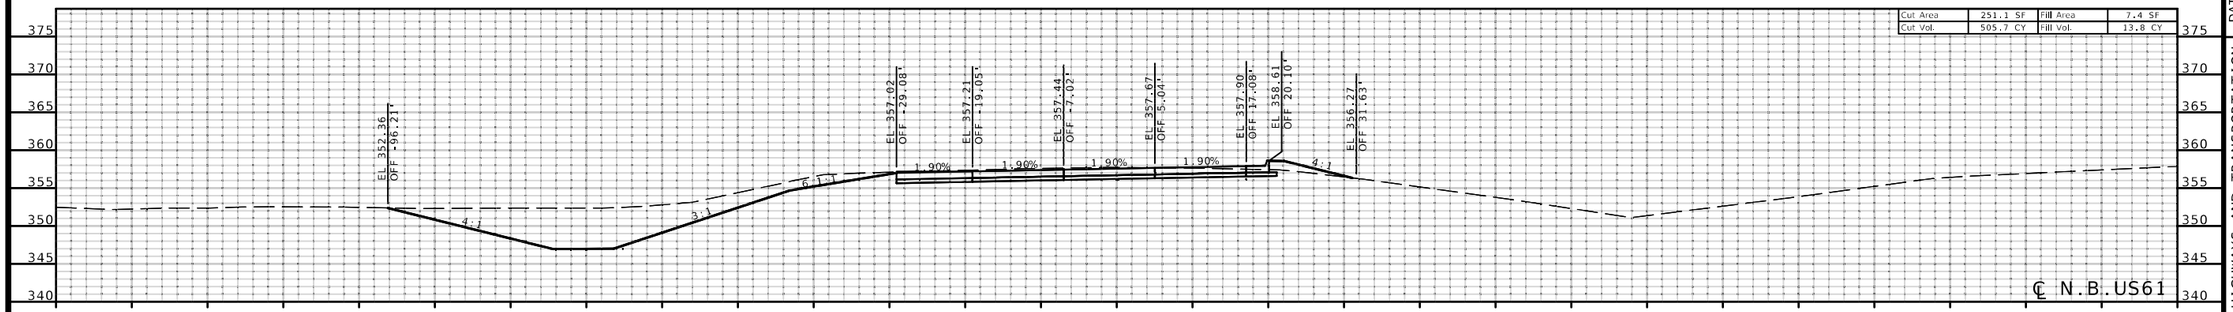

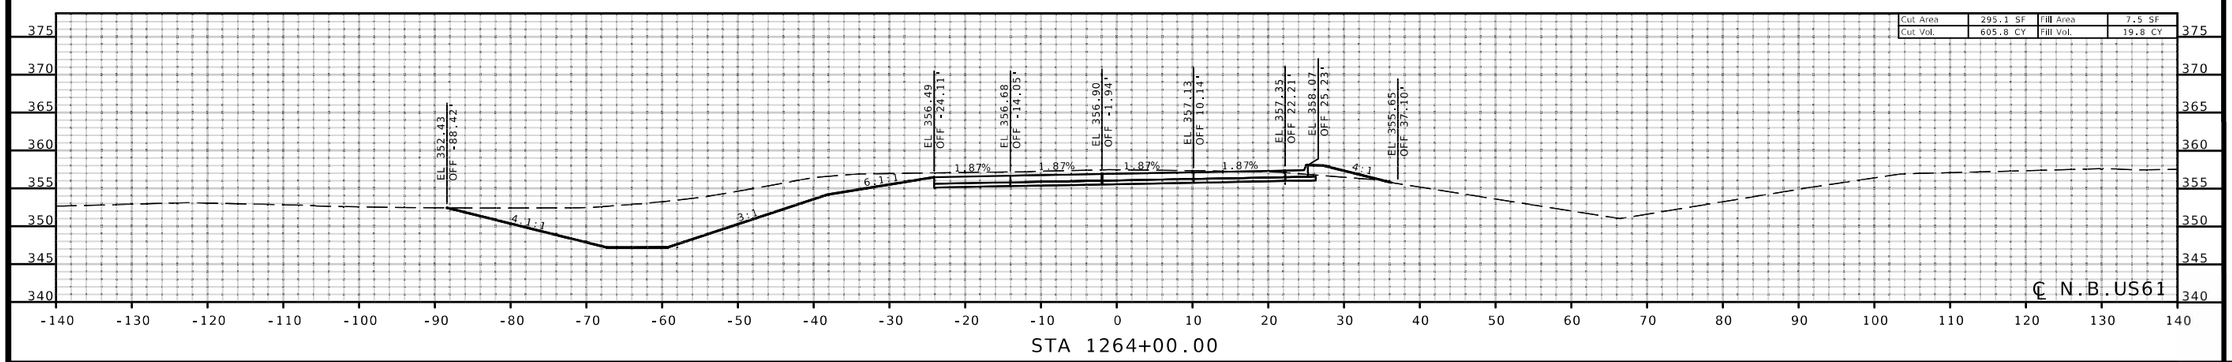STATE OF MISSOURI
MARK C. FISHER
NUMBER PE-27971
PROFESSIONAL ENGINEER
THIS SHEET HAS BEEN SIGNED, SEALED AND DATED ELECTRONICALLY.


DATE PREPARED
8/7/2026

| ROUTE | STATE |
|---|---|
| I-55 | MO |
| DISTRICT | SHEET NO. |
| SE | 25 |

COUNTY
CAPE GIRARDEAU

JOB NO.
J9P3122

CONTRACT ID.


PROJECT NO.


BRIDGE NO.


| DESCRIPTION | DATE |
|---|---|
| | |


MISSOURI HIGHWAYS AND TRANSPORTATION COMMISSION
105 WEST CAPITOL
JEFFERSON CITY, MO 65102
1-888-ASK-MODOT (1-888-275-6636)

GARVER, LLC.
7509 NW TIFFANY SPRINGS
PARKWAY, SUITE 200
KANSAS CITY, MO 64153
PHONE: (816) 298-6465
CERTIFICATE OF AUTHORITY
NO. 2008013090

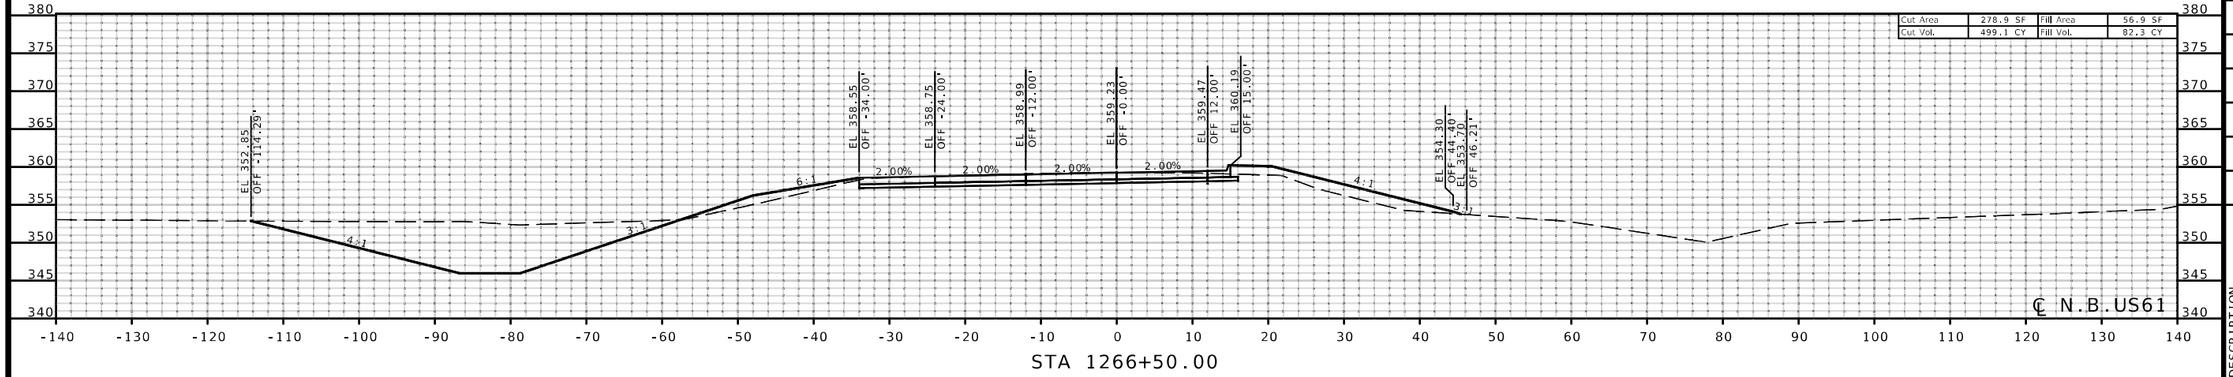

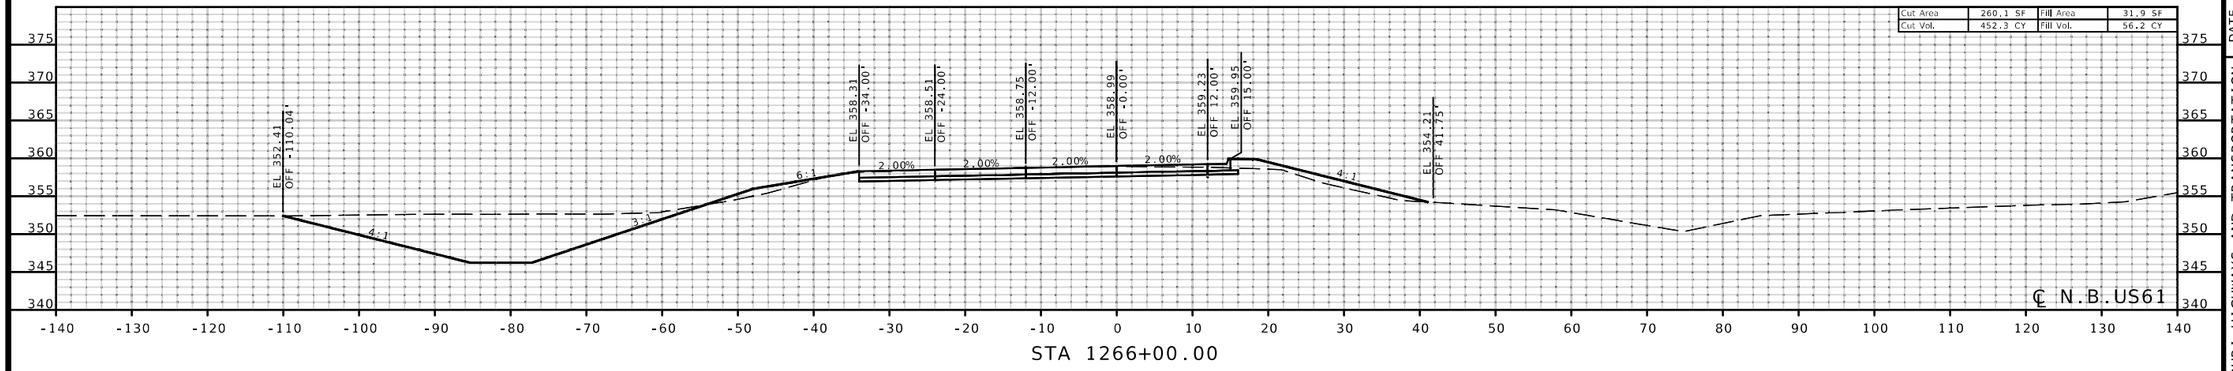

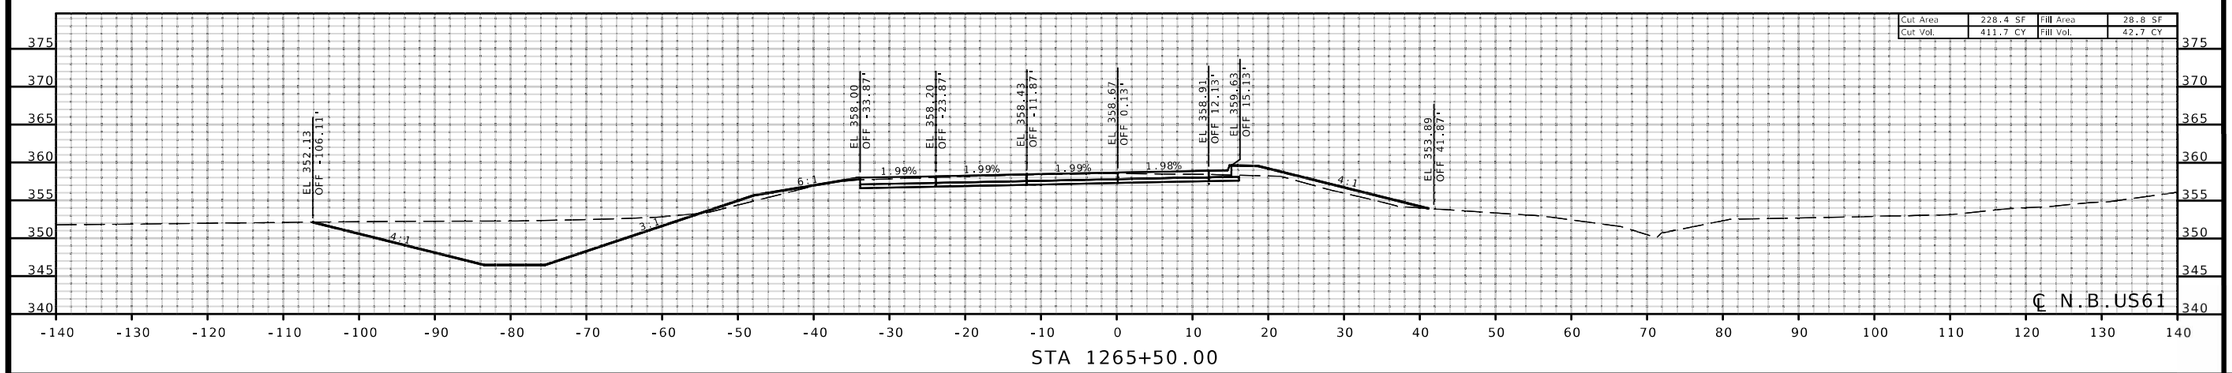STATE OF MISSOURI
MARK C. FISHER
NUMBER PE-27971
PROFESSIONAL ENGINEER
THIS SHEET HAS BEEN SIGNED, SEALED AND DATED ELECTRONICALLY.


DATE PREPARED
8/7/2026

| ROUTE | STATE |
|---|---|
| I-55 | MO |

| DISTRICT | SHEET NO. |
|---|---|
| SE | 26 |

COUNTY
CAPE GIRARDEAU

JOB NO.
J9P3122

CONTRACT ID.


PROJECT NO.

BRIDGE NO.


| DESCRIPTION | DATE |
|---|---|
| | |


MISSOURI HIGHWAYS AND TRANSPORTATION COMMISSION
105 WEST CAPITOL
JEFFERSON CITY, MO 65102
1-888-ASK-MODOT (1-888-275-6636)


GARVER, LLC.
7509 NW TIFFANY SPRINGS PARKWAY, SUITE 200
KANSAS CITY, MO 64153
PHONE: (816) 298-6465
CERTIFICATE OF AUTHORITY NO. 2008073090

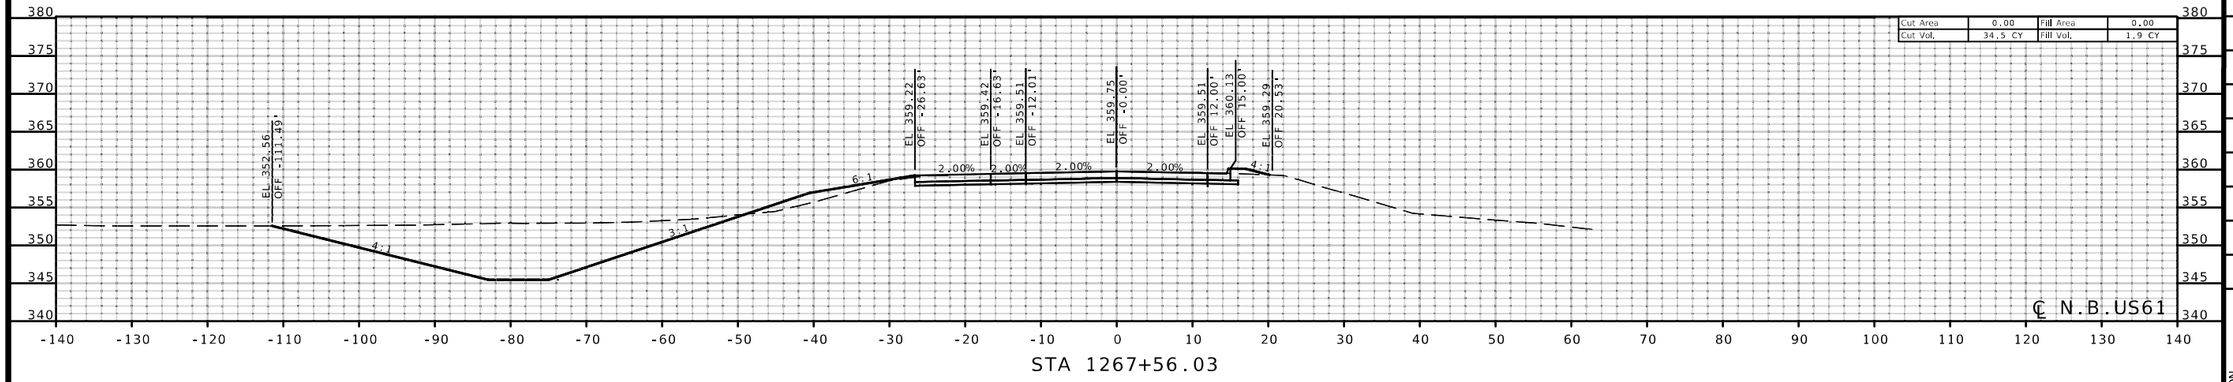


STA 1267+56.03

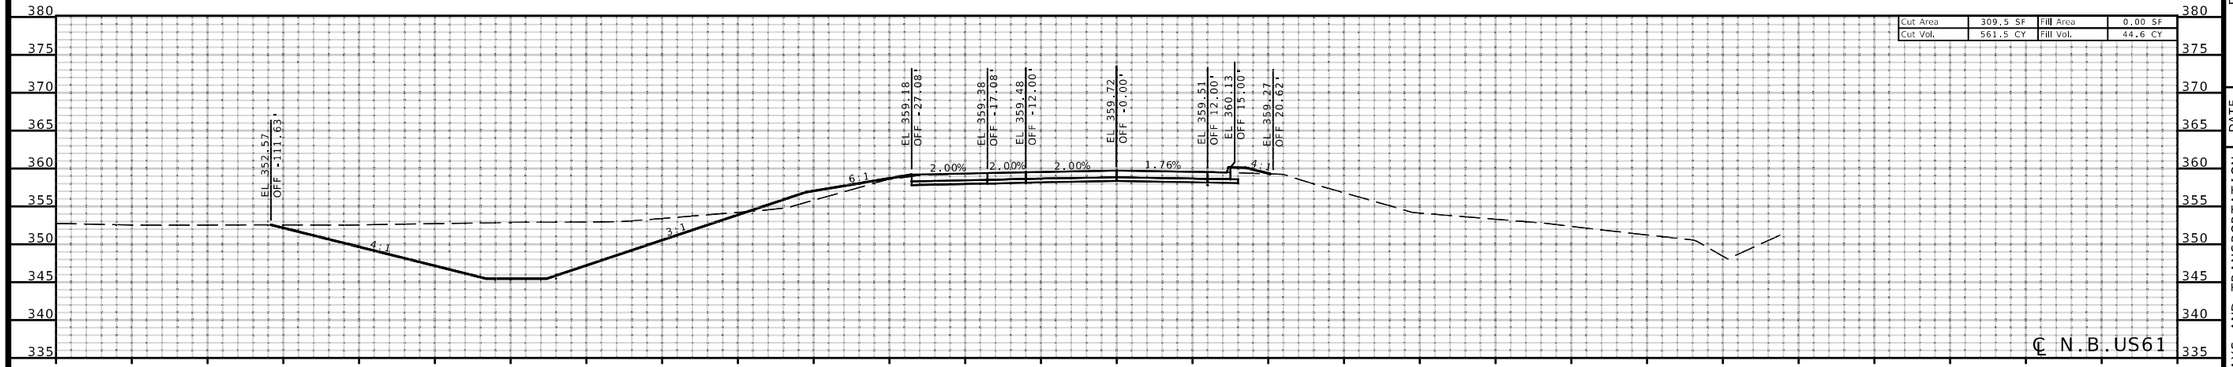


STA 1267+50.00

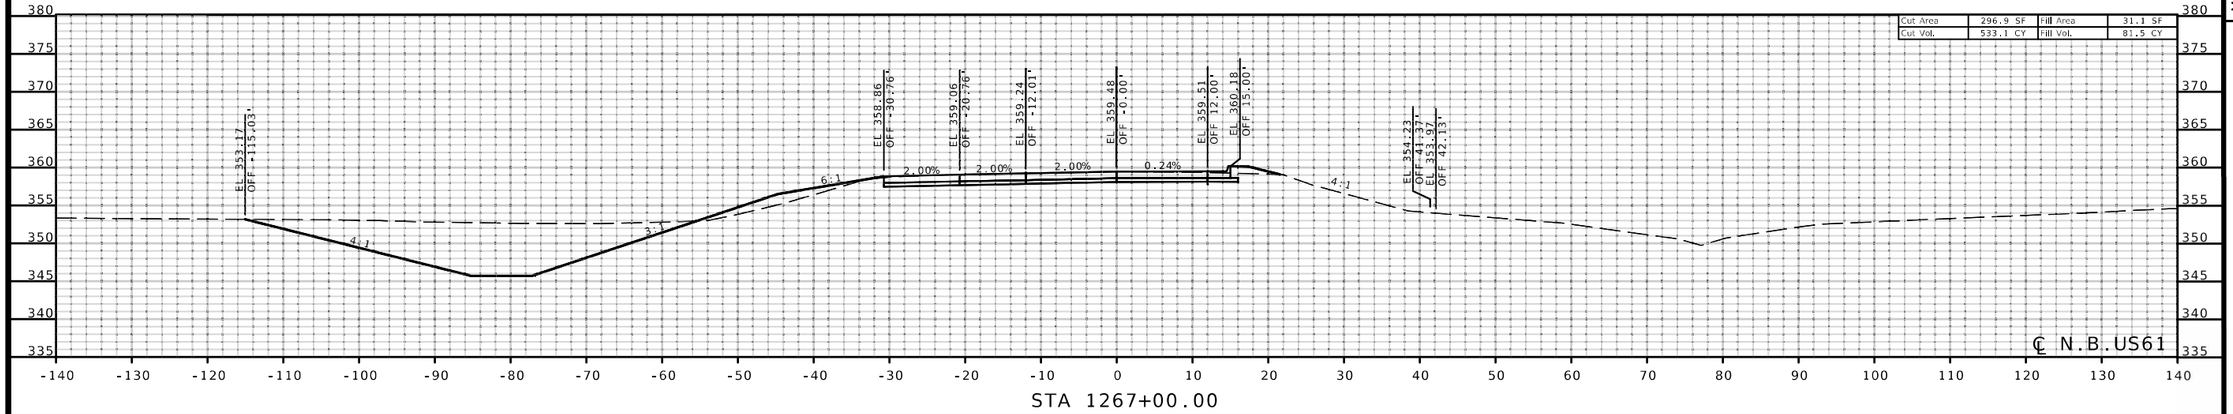


STA 1267+00.00

STATE OF MISSOURI
MARK C. FISHER
NUMBER PE-27971
PROFESSIONAL ENGINEER
THIS SHEET HAS BEEN SIGNED, SEALED AND DATED ELECTRONICALLY.

DATE PREPARED
8/7/2026

| ROUTE | STATE |
|---|---|
| I-55 | MO |
| DISTRICT | SHEET NO. |
| SE | 27 |

COUNTY
CAPE GIRARDEAU

JOB NO.
J9P3122

CONTRACT ID.

PROJECT NO.

BRIDGE NO.

DESCRIPTION

DATE

MISSOURI HIGHWAYS AND TRANSPORTATION COMMISSION

105 WEST CAPITOL
JEFFERSON CITY, MO 65102
1-888-ASK-MODOT (1-888-275-6636)


GARVER, LLC.
7509 NW TIFFANY SPRINGS
PARKWAY, SUITE 200
KANSAS CITY, MO 64153
PHONE: (816) 298-6485
CERTIFICATE OF AUTHORITY
NO. 2008013090


GARVER

DATE PREPARED
8/7/2026

| ROUTE | STATE |
|---|---|
| I-55 | MO |

| DISTRICT | SHEET NO. |
|---|---|
| SE | 28 |

COUNTY
CAPE GIRARDEAU

JOB NO.
J9P3122

CONTRACT ID.

PROJECT NO.


BRIDGE NO.

| DESCRIPTION | DATE |
|---|---|
| | |

MISSOURI HIGHWAYS AND TRANSPORTATION COMMISSION


105 WEST CAPITOL
JEFFERSON CITY, MO 65102
1-888-ASK-MODOT (1-888-275-6636)

GARVER, LLC.
7509 NW TIFFANY SPRINGS
PARKWAY, SUITE 200
KANSAS CITY, MO 64153
PHONE: (816) 298-6465
CERTIFICATE OF AUTHORITY
NO. 2008013090

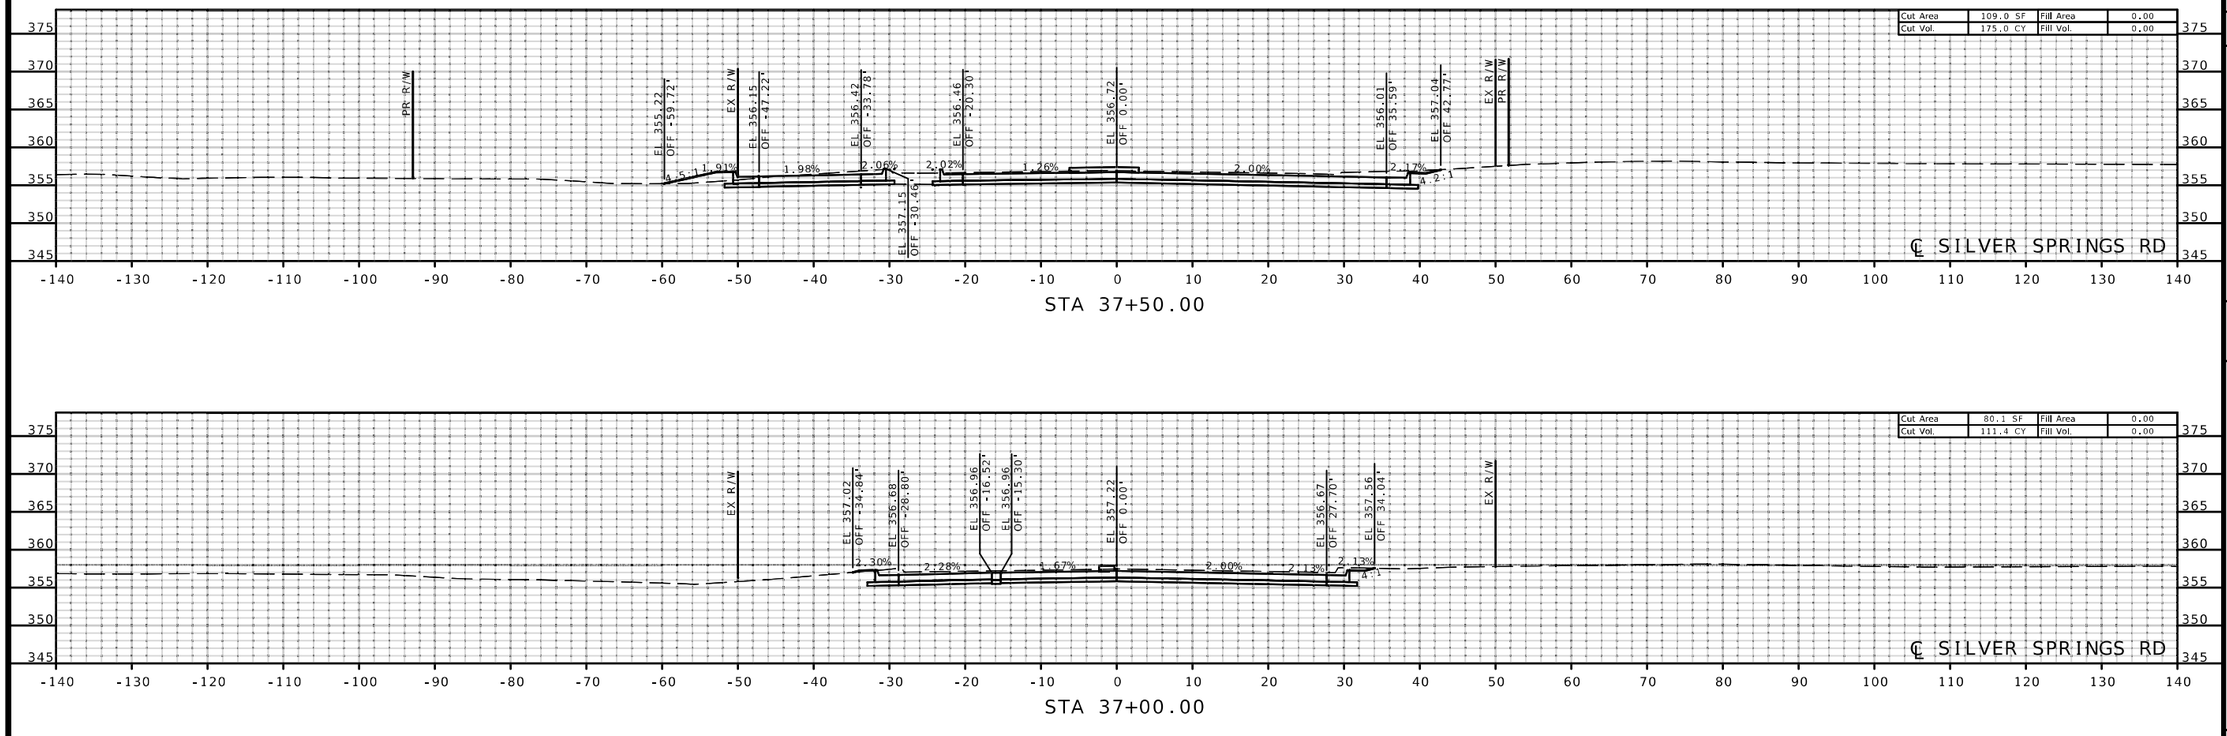





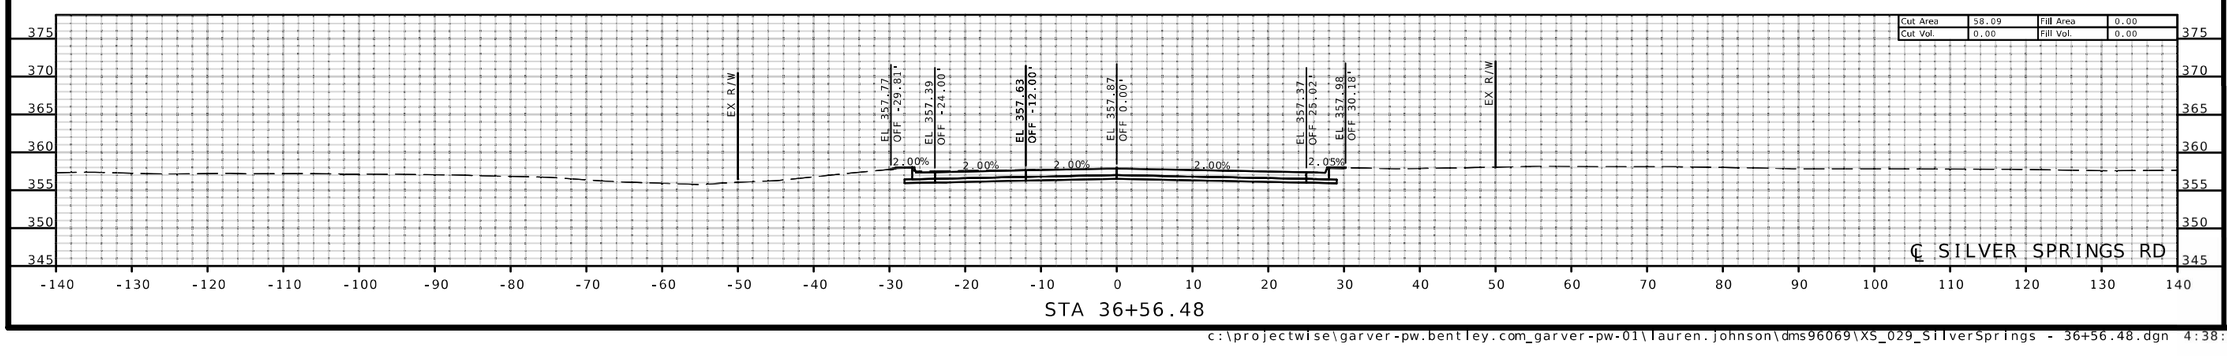


STATE OF MISSOURI
MARK C. FISHER
NUMBER PE-27971
PROFESSIONAL ENGINEER
THIS SHEET HAS BEEN SIGNED, SEALED AND DATED ELECTRONICALLY.

DATE PREPARED
8/7/2026

| ROUTE | STATE |
|---|---|
| I-55 | MO |
| DISTRICT | SHEET NO. |
| SE | 29 |

COUNTY
CAPE GIRARDEAU

JOB NO.
J9P3122

CONTRACT ID.


PROJECT NO.

BRIDGE NO.

| DATE | DESCRIPTION |
|---|---|

MISSOURI HIGHWAYS AND TRANSPORTATION COMMISSION
105 WEST CAPITOL
JEFFERSON CITY, MO 65102
1-888-ASK-MODOT (1-888-275-6636)

GARVER, LLC.
7509 NW TIFFANY SPRINGS
PARKWAY, SUITE 200
KANSAS CITY, MO 64153
PHONE: (816) 298-6465
CERTIFICATE OF AUTHORITY
NO. 2008013090

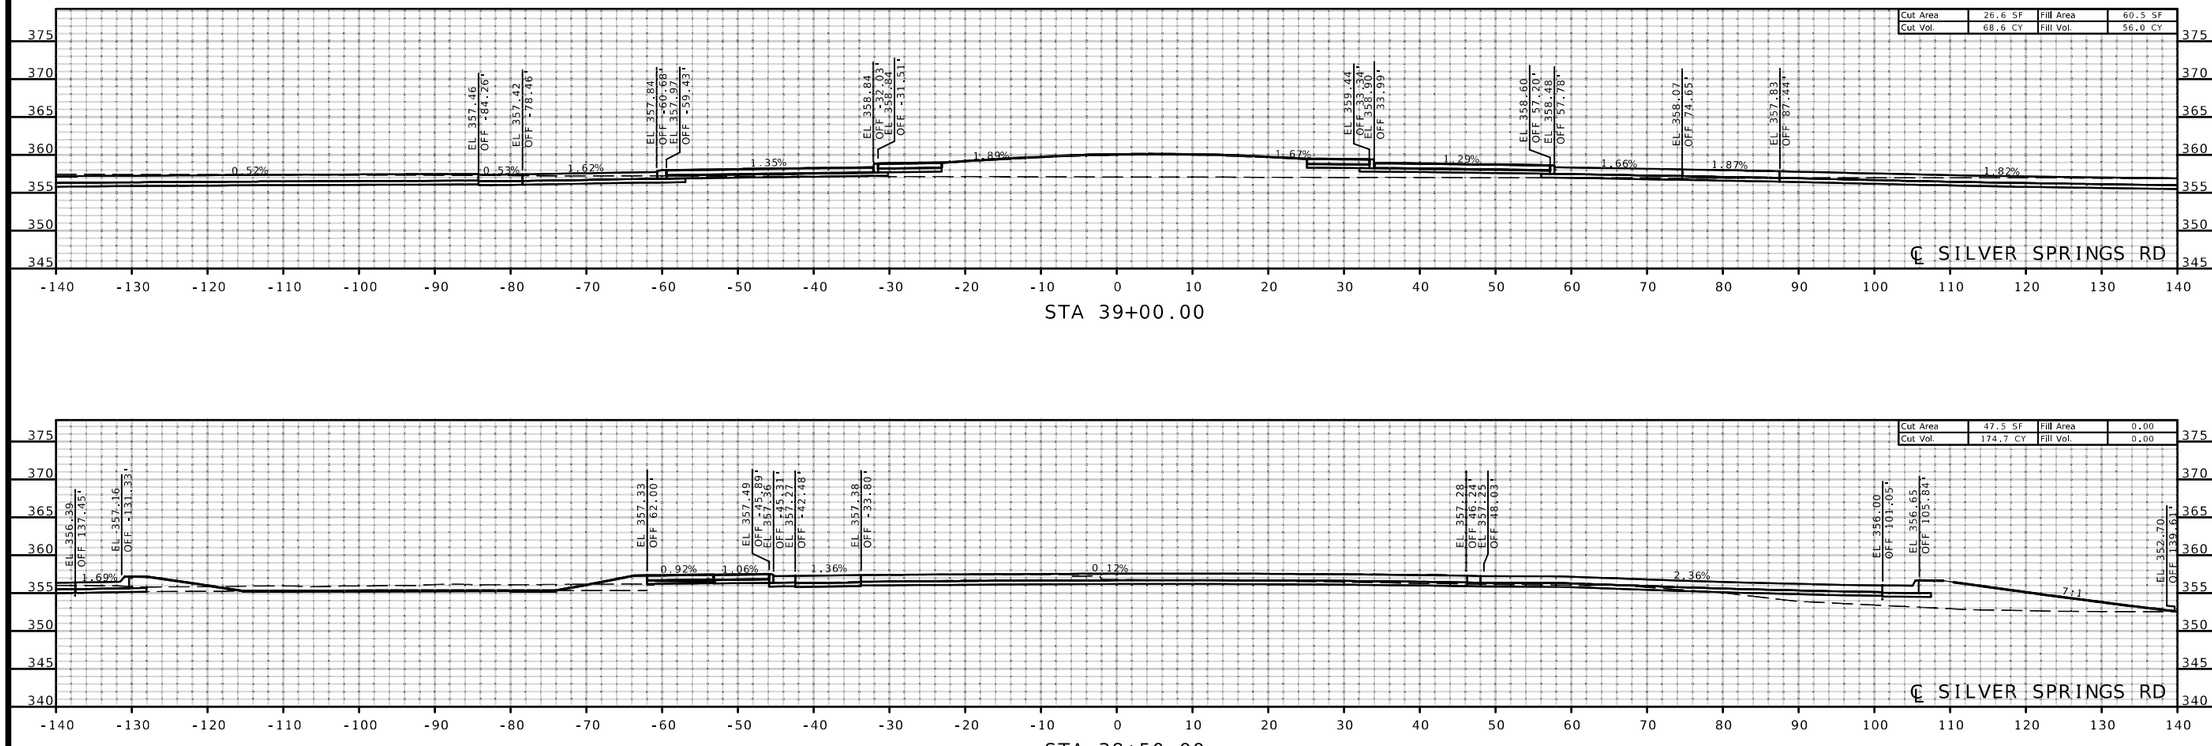


THIS SHEET HAS BEEN SIGNED SEALED AND DATED ELECTRONICALLY.

DATE PREPARED
8/7/2026

| ROUTE | STATE |
|---|---|
| I-55 | MO |
| DISTRICT | SHEET NO. |
| SE | 30 |

COUNTY
CAPE GIRARDEAU

JOB NO.
J9P3122

CONTRACT ID.

PROJECT NO.

BRIDGE NO.

DESCRIPTION


DATE


MISSOURI HIGHWAYS AND TRANSPORTATION COMMISSION


105 WEST CAPITOL
JEFFERSON CITY, MO 65102
1-888-ASK-MODOT (1-888-275-6636)


GARVER, LLC.
7509 NW TIFFANY SPRINGS
PARKWAY, SUITE 200
KANSAS CITY, MO 64153
PHONE: (816) 298-6465
CERTIFICATE OF AUTHORITY
NO. 2008013090


c:\projectwise\garver-pw.bentley.com_garver-pw-01\lauren.johnson\dms96069\XS_030_SilverSprings - 38+00.00.dgn 4:39:27 PM 6/28/2026

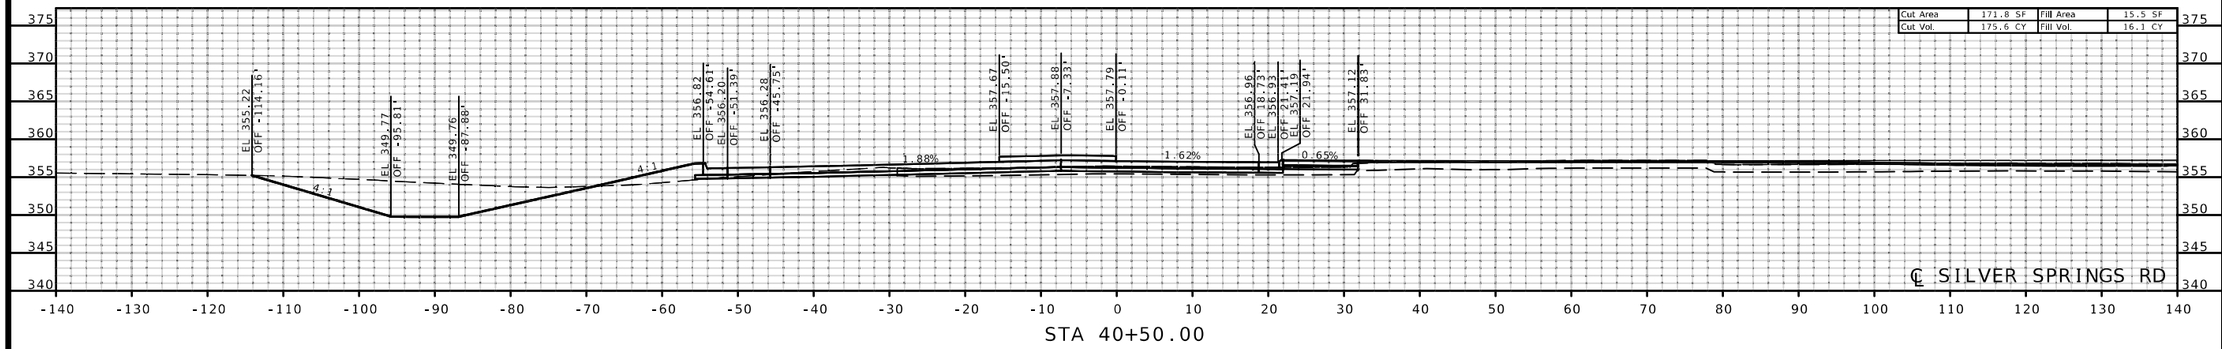

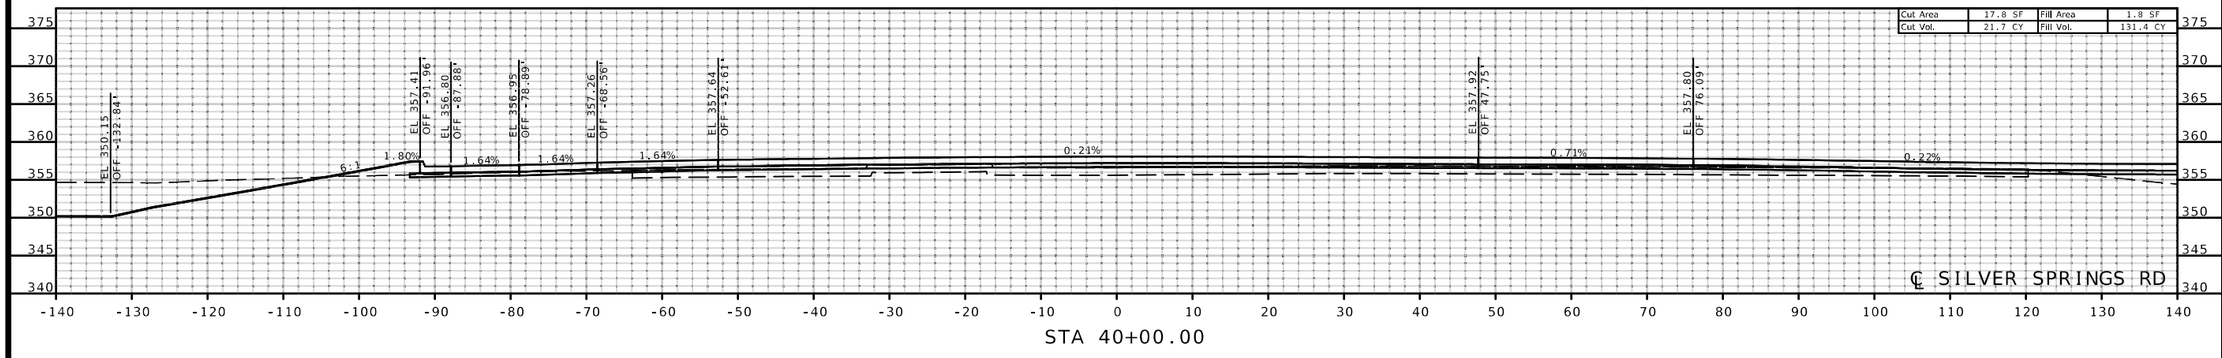
STATE OF MISSOURI
MARK C. FISHER
NUMBER PE-27971
PROFESSIONAL ENGINEER
THIS SHEET HAS BEEN SIGNED, SEALED AND DATED ELECTRONICALLY.

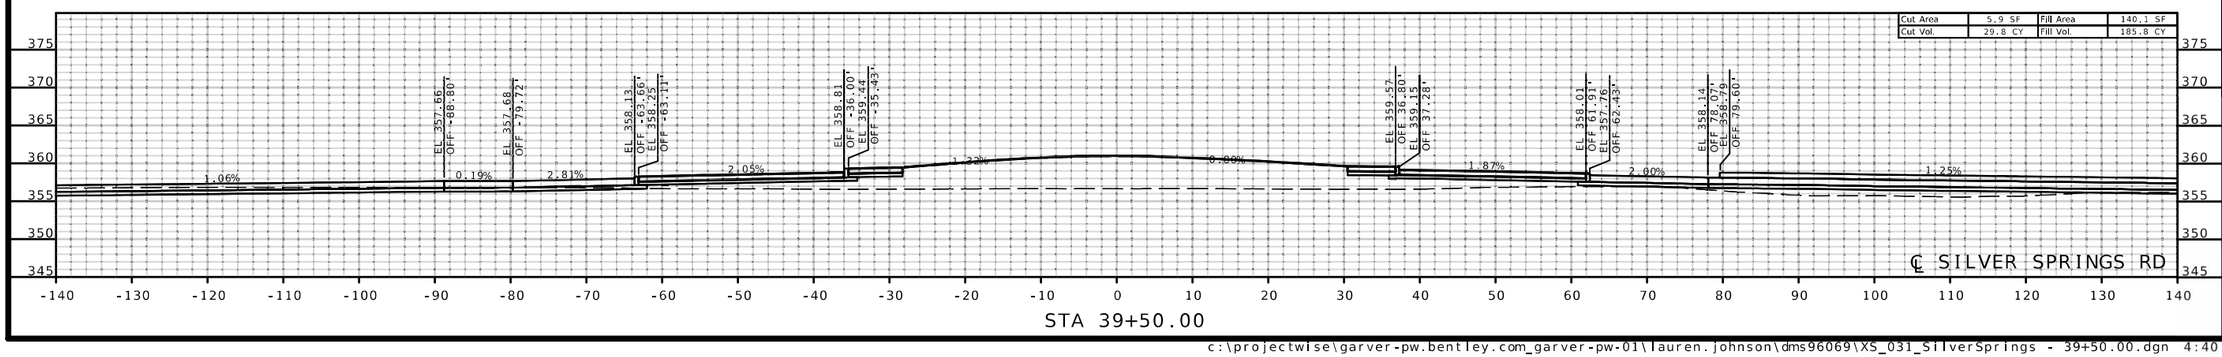DATE PREPARED
8/7/2026

| ROUTE | STATE |
|---|---|
| I-55 | MO |
| DISTRICT | SHEET NO. |
| SE | 31 |

COUNTY
CAPE GIRARDEAU

JOB NO.
J9P3122

CONTRACT ID.

PROJECT NO.


BRIDGE NO.


| DATE | DESCRIPTION |
|---|---|


MISSOURI HIGHWAYS AND TRANSPORTATION COMMISSION
105 WEST CAPITOL
JEFFERSON CITY, MO 65102
1-888-ASK-MODOT (1-888-275-6636)

GARVER, LLC.
7509 NW TIFFANY SPRINGS PARKWAY, SUITE 200
KANSAS CITY, MO 64153
PHONE: (816) 298-6465
CERTIFICATE OF AUTHORITY NO. 2008013090

c:\projectwise\garver-pw.bentley.com_garver-pw-01\lauren.johnson\dms96069\XS_031_SilverSprings - 39+50.00.dgn 4:40:34 PM 6/28/2026

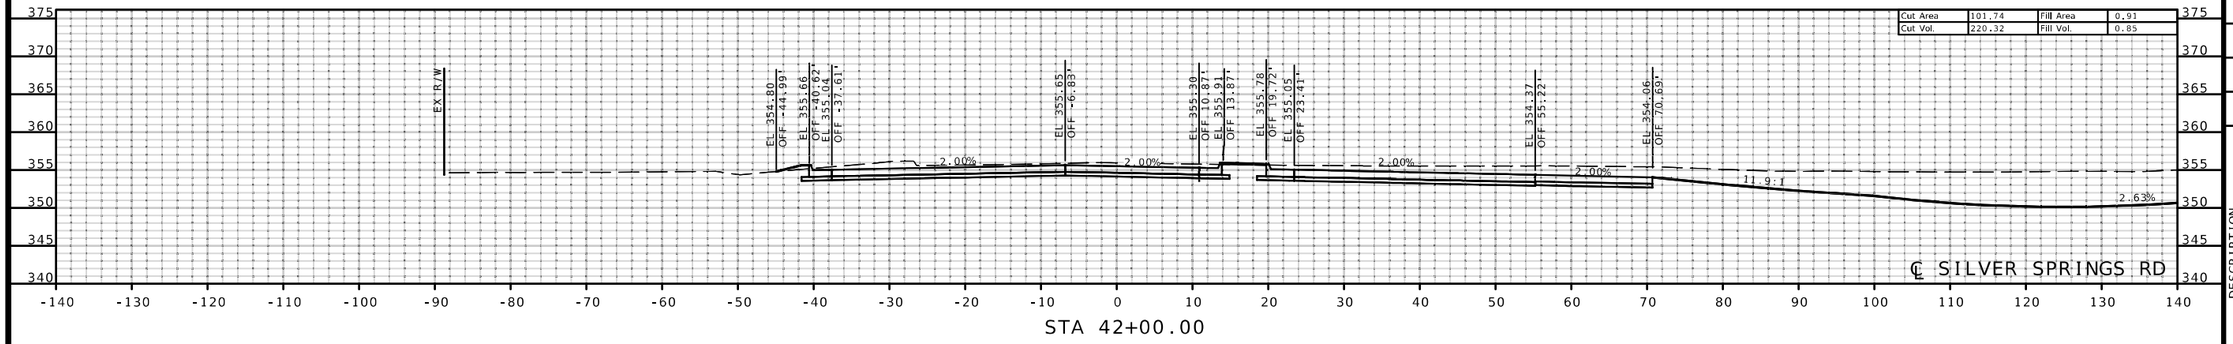

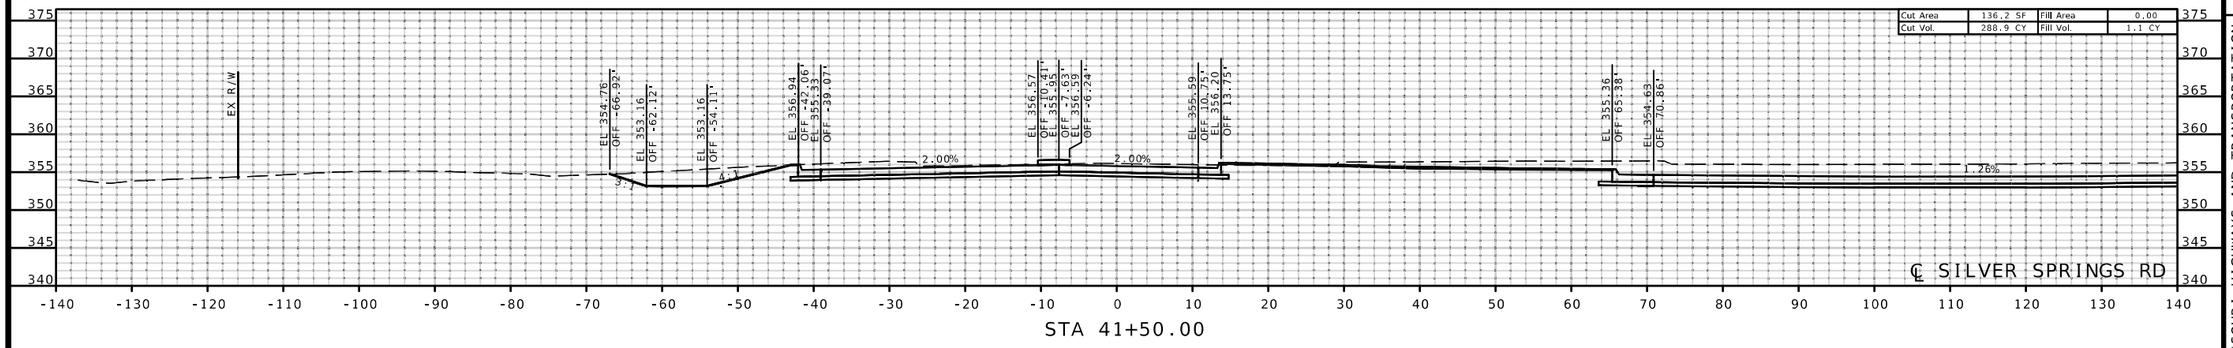
STATE OF MISSOURI
MARK C. FISHER
NUMBER PE-2797
PROFESSIONAL ENGINEER
THIS SHEET HAS BEEN SIGNED, SEALED AND DATED ELECTRONICALLY.

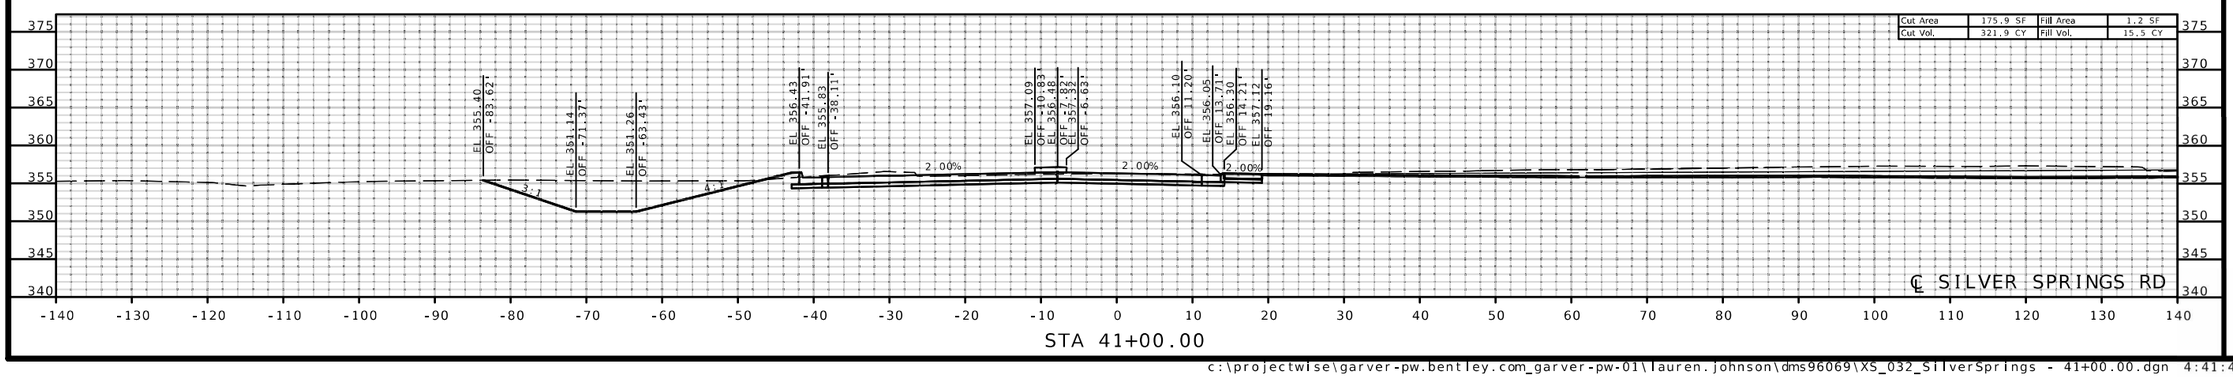DATE PREPARED
8/7/2026

| ROUTE | STATE |
|---|---|
| I-55 | MO |
| DISTRICT | SHEET NO. |
| SE | 32 |

COUNTY
CAPE GIRARDEAU

JOB NO.
J9P3122

CONTRACT ID.

PROJECT NO.


BRIDGE NO.


| DESCRIPTION | DATE |
|---|---|
| | |


MISSOURI HIGHWAYS AND TRANSPORTATION COMMISSION
105 WEST CAPITOL
JEFFERSON CITY, MO 65102
1-888-ASK-MODOT (1-888-275-6636)

GARVER, LLC.
7509 NW TIFFANY SPRINGS
PARKWAY, SUITE 200
KANSAS CITY, MO 64153
PHONE: (816) 298-6485
CERTIFICATE OF AUTHORITY
NO. 2008013090

GARVER

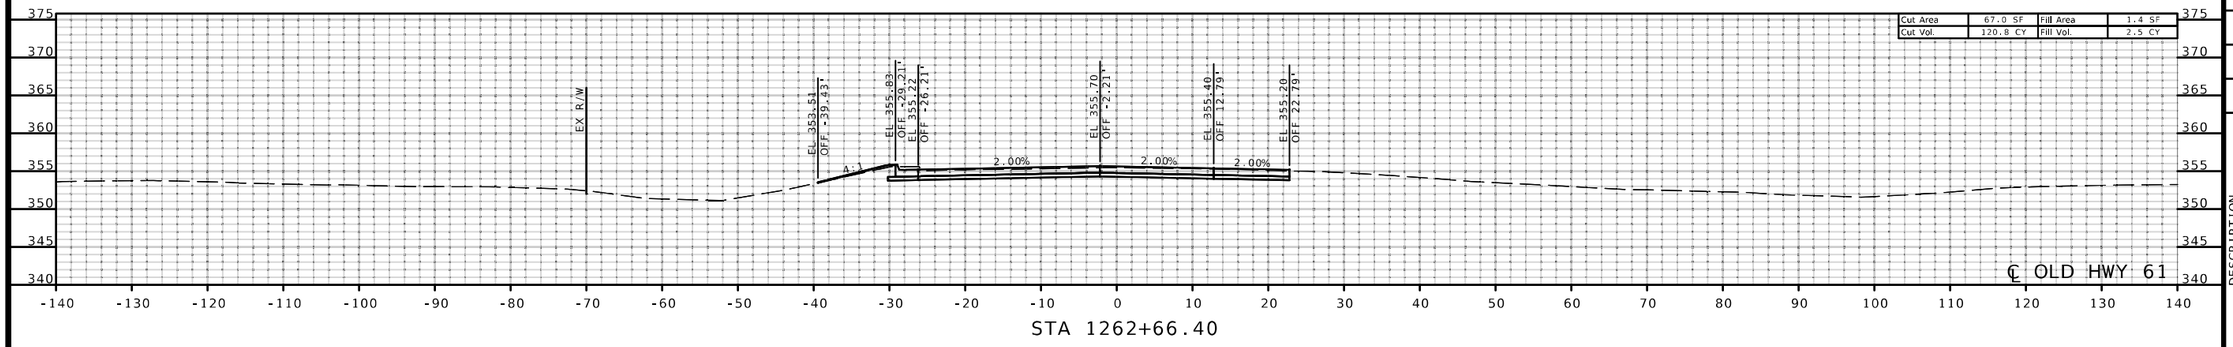

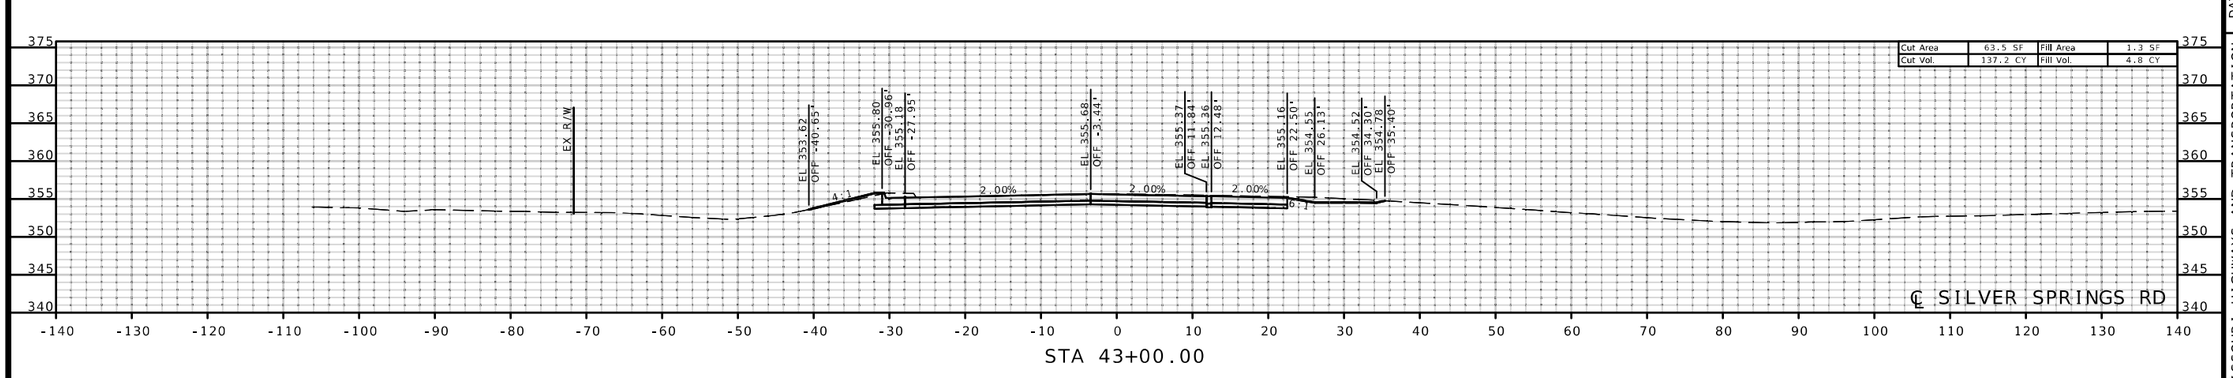
STATE OF MISSOURI
MARK C. FISHER
NUMBER PE-27971
PROFESSIONAL ENGINEER
THIS SHEET HAS BEEN SIGNED, SEALED AND DATED ELECTRONICALLY.

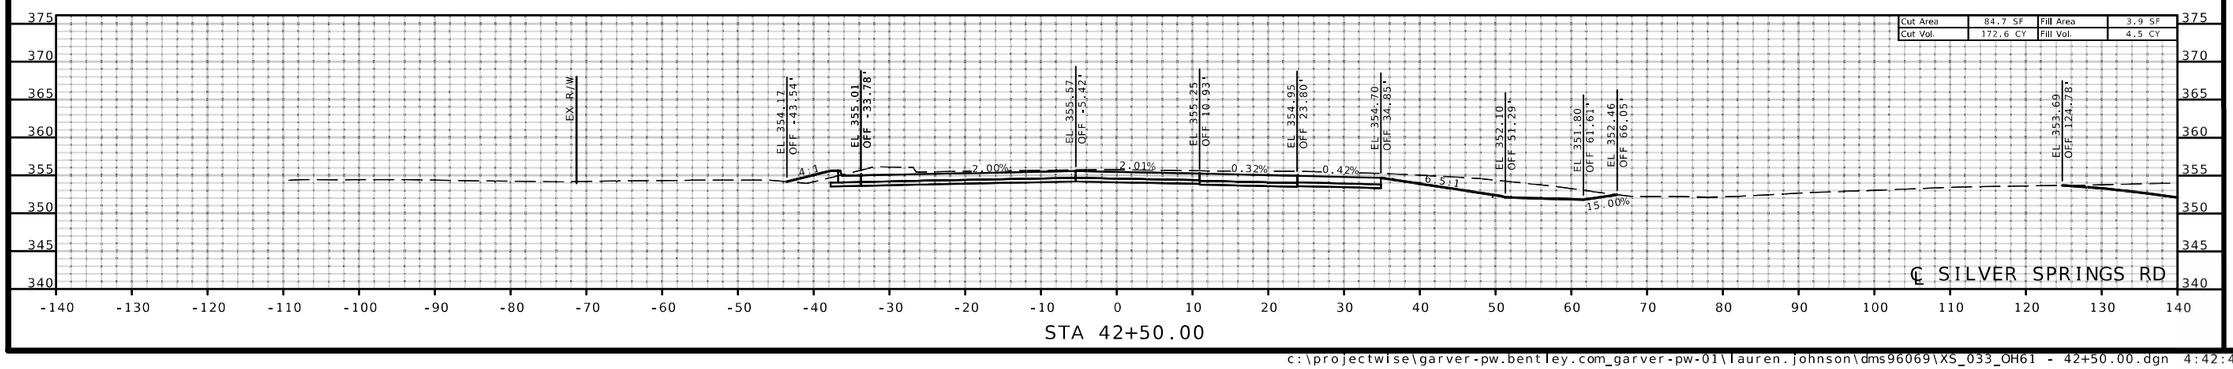DATE PREPARED
8/7/2026

| ROUTE | STATE |
|---|---|
| I-55 | MO |
| DISTRICT | SHEET NO. |
| SE | 33 |

COUNTY
CAPE GIRARDEAU

JOB NO.
J9P3122

CONTRACT ID.

PROJECT NO.

BRIDGE NO.

DESCRIPTION


DATE

MISSOURI HIGHWAYS AND TRANSPORTATION COMMISSION


105 WEST CAPITOL
JEFFERSON CITY, MO 65102
1-888-ASK-MODOT (1-888-275-6636)

GARVER, LLC.
7509 NW TIFFANY SPRINGS
PARKWAY, SUITE 200
KANSAS CITY, MO 64153
PHONE: (816) 298-6465
CERTIFICATE OF AUTHORITY
NO. 2008013090


GARVER

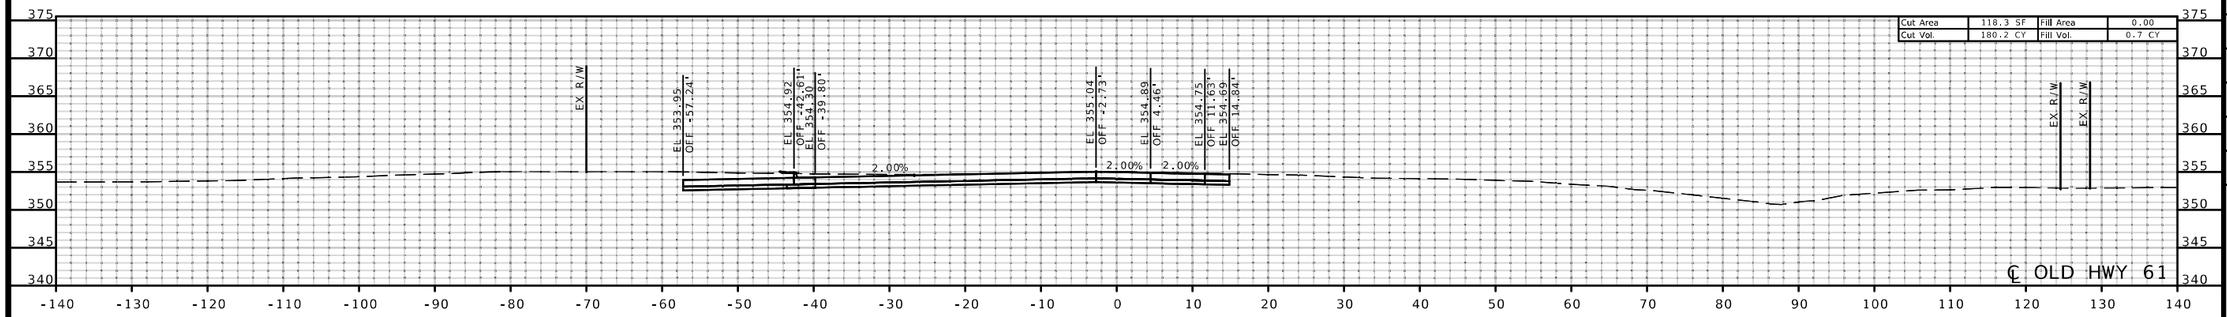


STA 1264+15.60

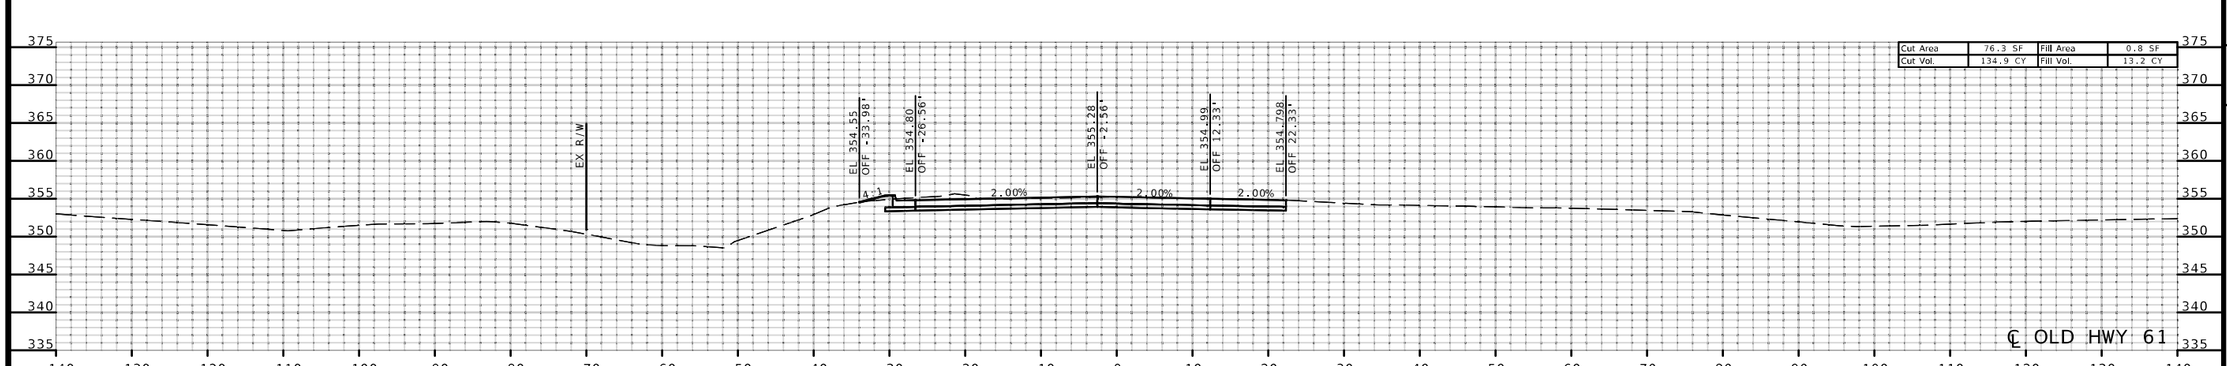


STA 1263+66.40

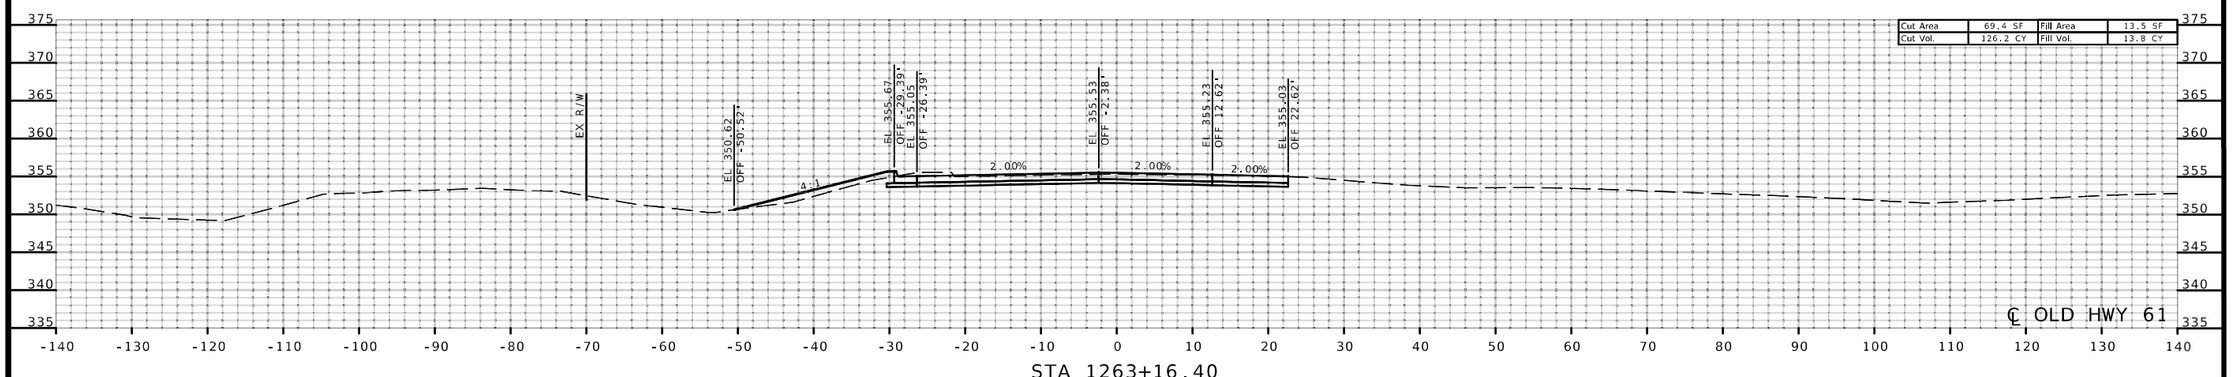


STA 1263+16.40

THIS SHEET HAS BEEN SIGNED, SEALED AND DATED ELECTRONICALLY.

DATE PREPARED
8/7/2026

| ROUTE | STATE |
|---|---|
| I-55 | MO |
| DISTRICT | SHEET NO. |
| SE | 34 |

COUNTY
CAPE GIRARDEAU

JOB NO.
J9P3122

CONTRACT ID.

PROJECT NO.

BRIDGE NO.


| DESCRIPTION | DATE |
|---|---|
| | |

MISSOURI HIGHWAYS AND TRANSPORTATION COMMISSION

105 WEST CAPITOL
JEFFERSON CITY, MO 65102
1-888-ASK-MODOT (1-888-275-6636)

GARVER, LLC.
7509 NW TIFFANY SPRINGS
PARKWAY, SUITE 200
KANSAS CITY, MO 64153
PHONE: (816) 298-6465
CERTIFICATE OF AUTHORITY
NO. 2008013090

c:\projectwise\garver-pw.bentley.com_garver-pw-01\lauren.johnson\dms96069\XS_034_OH61 - 44+00.00.dgn 4:43:53 PM 6/28/2026

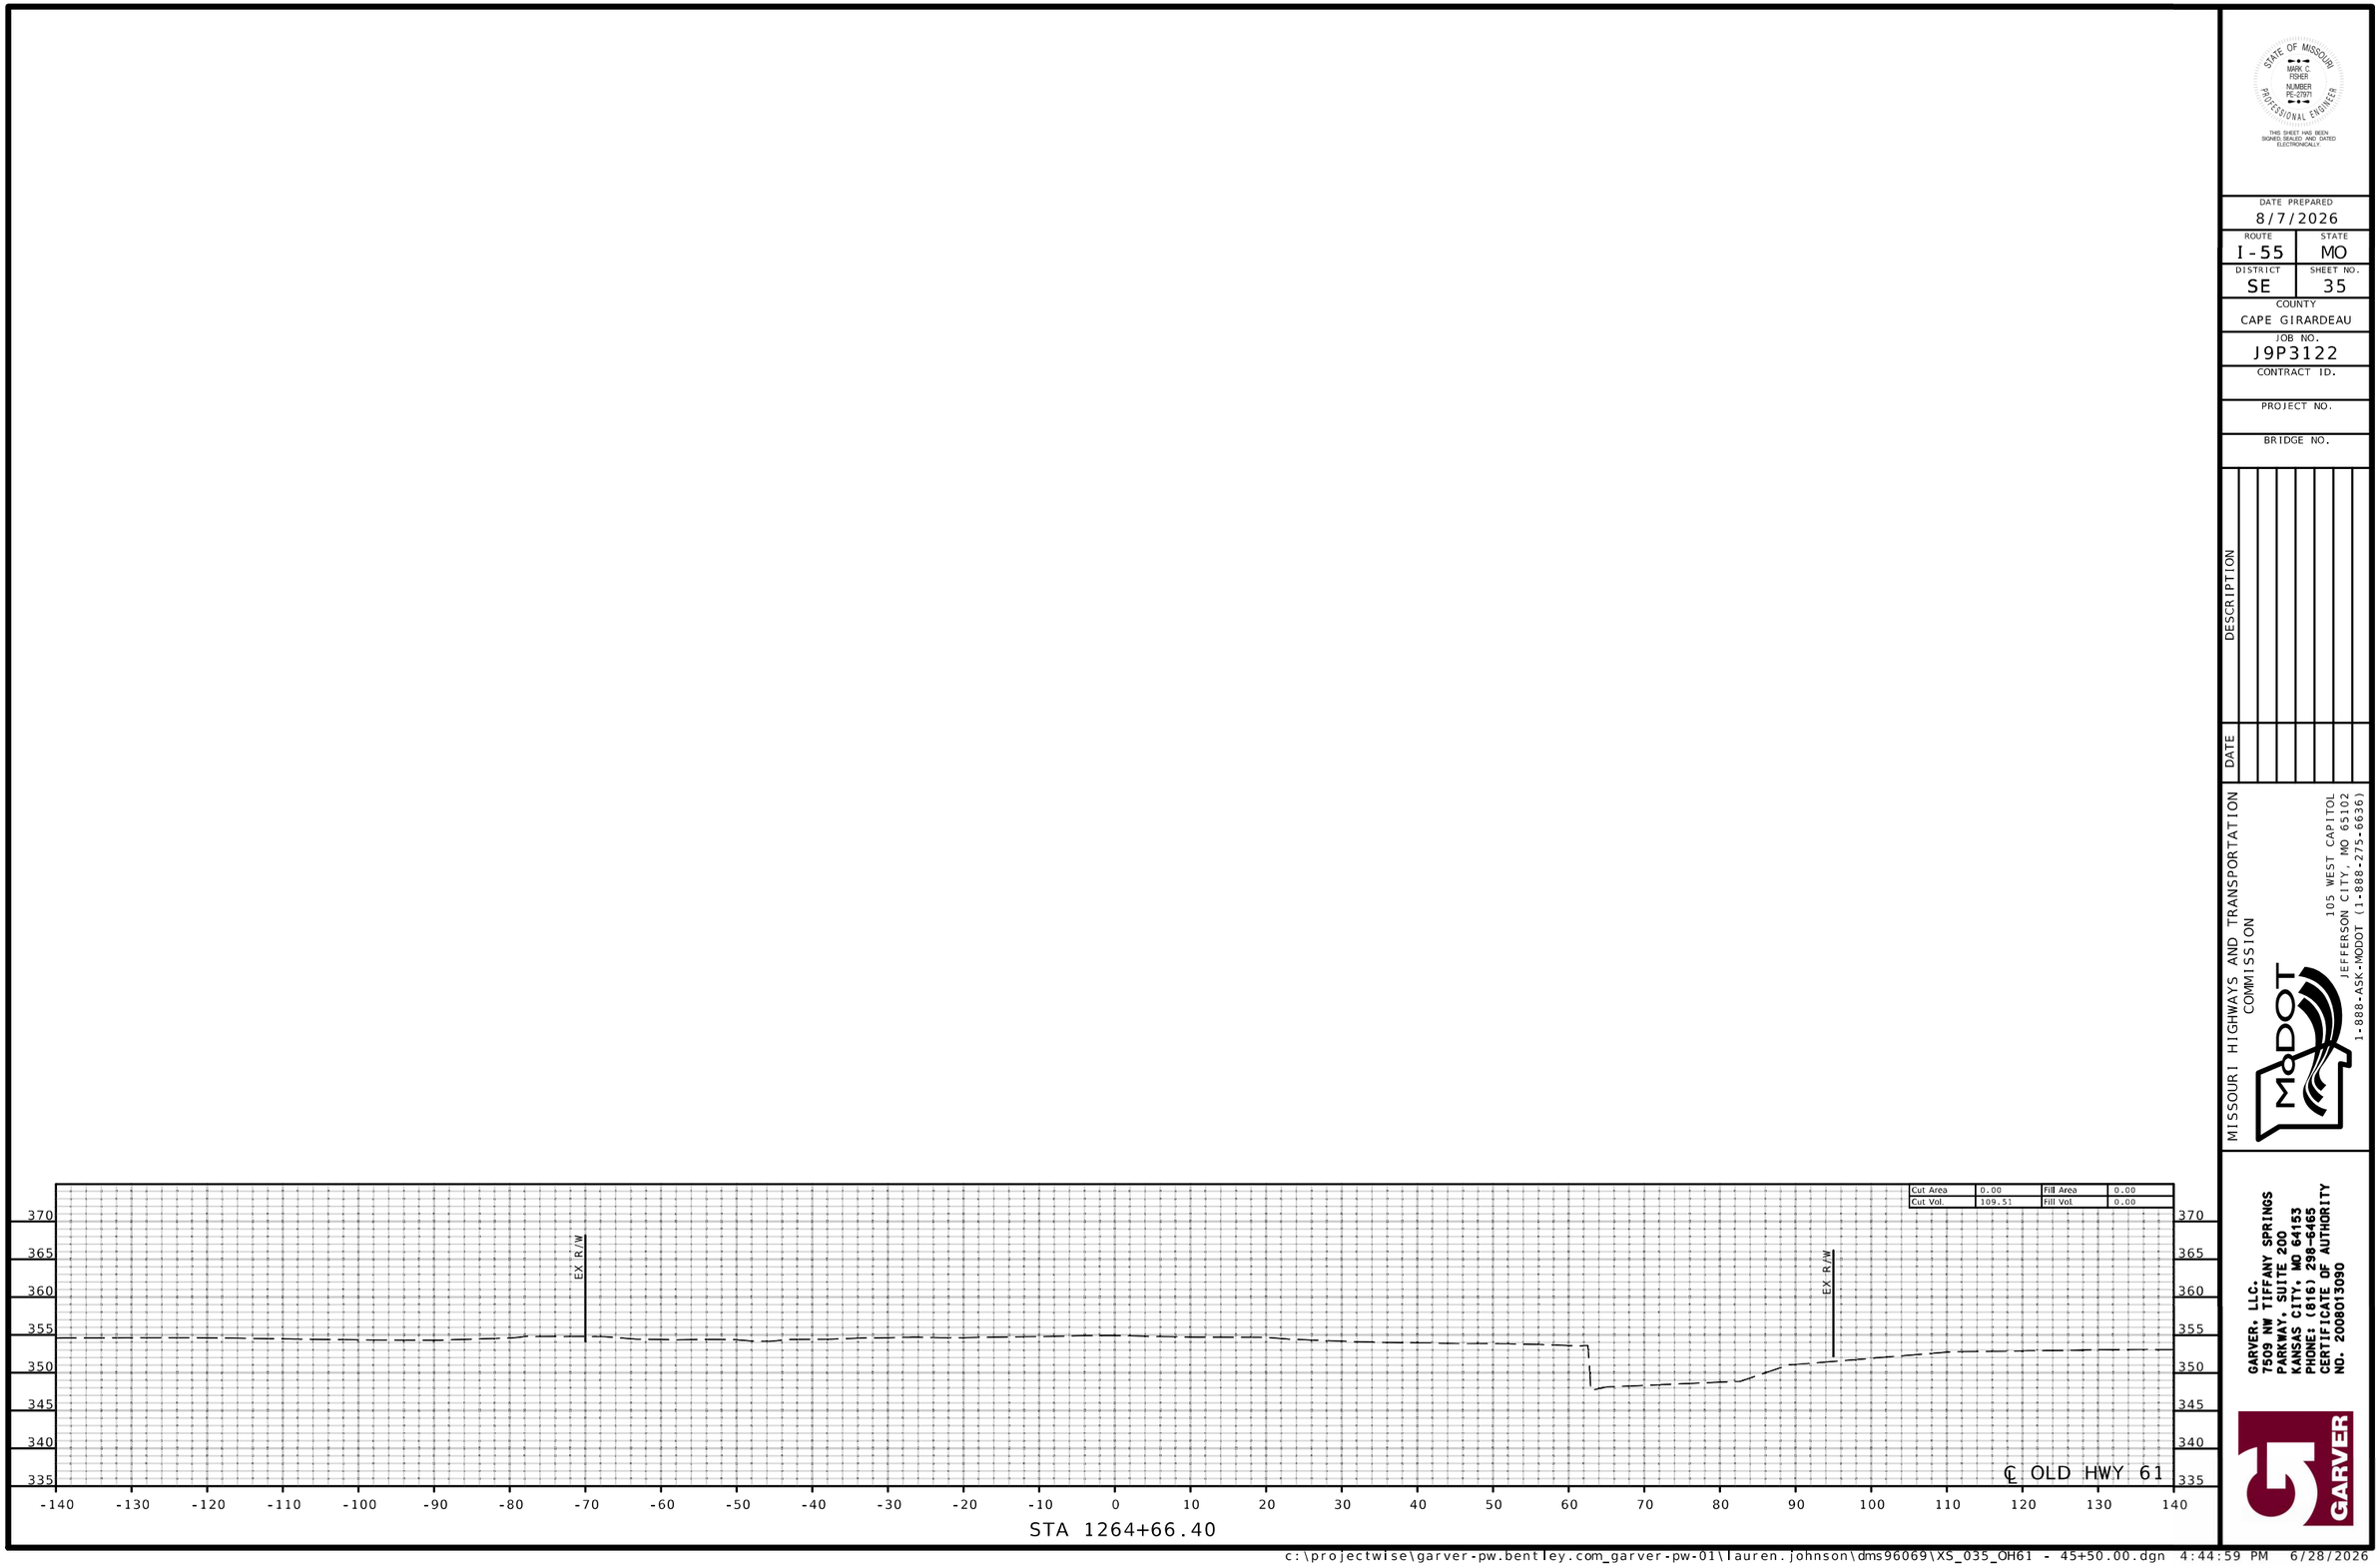


STATE OF MISSOURI
MARK C. FISHER
NUMBER PE-27971
PROFESSIONAL ENGINEER
THIS SHEET HAS BEEN SIGNED, SEALED AND DATED ELECTRONICALLY.

DATE PREPARED
8/7/2026

| ROUTE | STATE |
|---|---|
| I-55 | MO |
| DISTRICT | SHEET NO. |
| SE | 35 |

COUNTY
CAPE GIRARDEAU

JOB NO.
J9P3122

CONTRACT ID.

PROJECT NO.

BRIDGE NO.

| DESCRIPTION | DATE |
|---|---|
| | |

MISSOURI HIGHWAYS AND TRANSPORTATION COMMISSION
105 WEST CAPITOL
JEFFERSON CITY, MO 65102
1-888-ASK-MODOT (1-888-275-6636)

GARVER, LLC.
7509 NW TIFFANY SPRINGS PARKWAY, SUITE 200
KANSAS CITY, MO 64153
PHONE: (816) 298-6465
CERTIFICATE OF AUTHORITY NO. 2008013090