


SUBPROJECT A-STAGE 1
RTE 32 @ RTE CC
CROSS SECTION SHEET
SHEET 1 OF 173

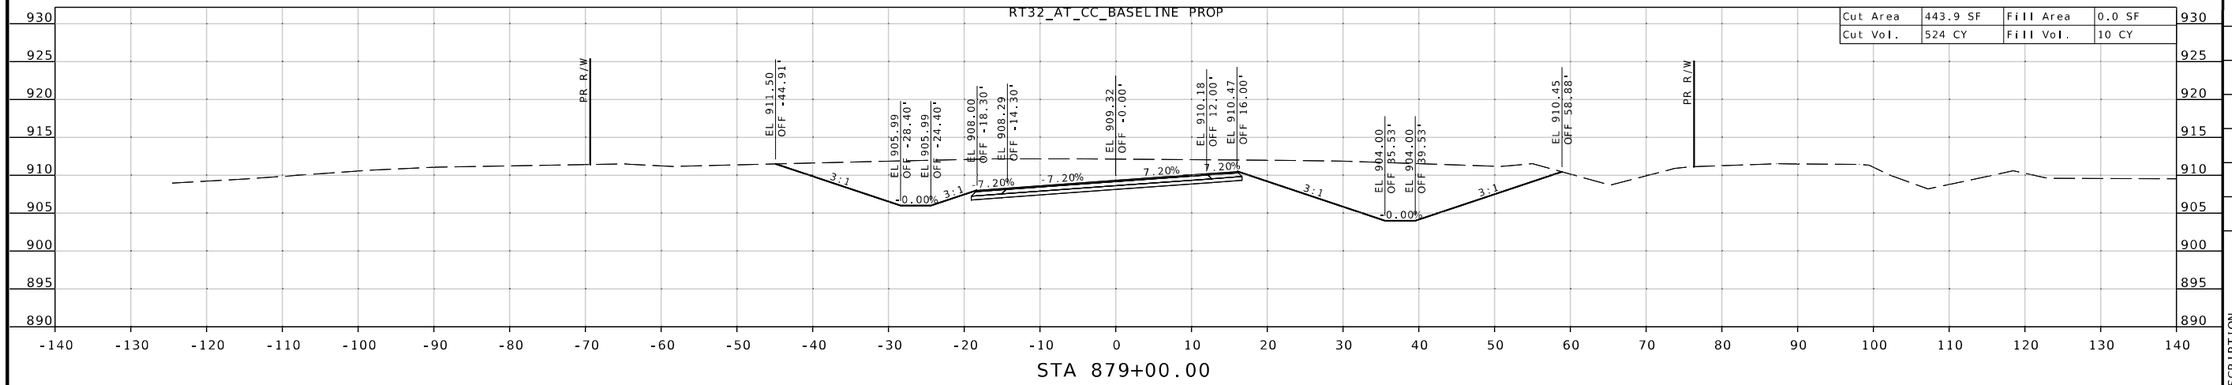

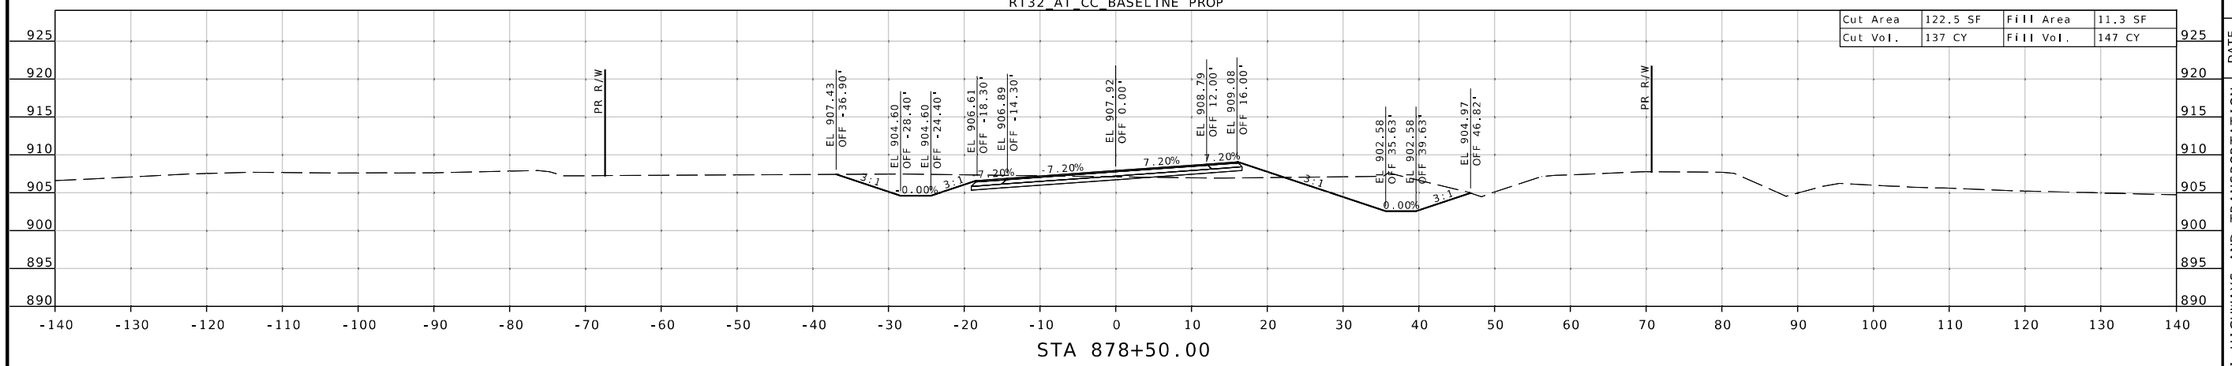

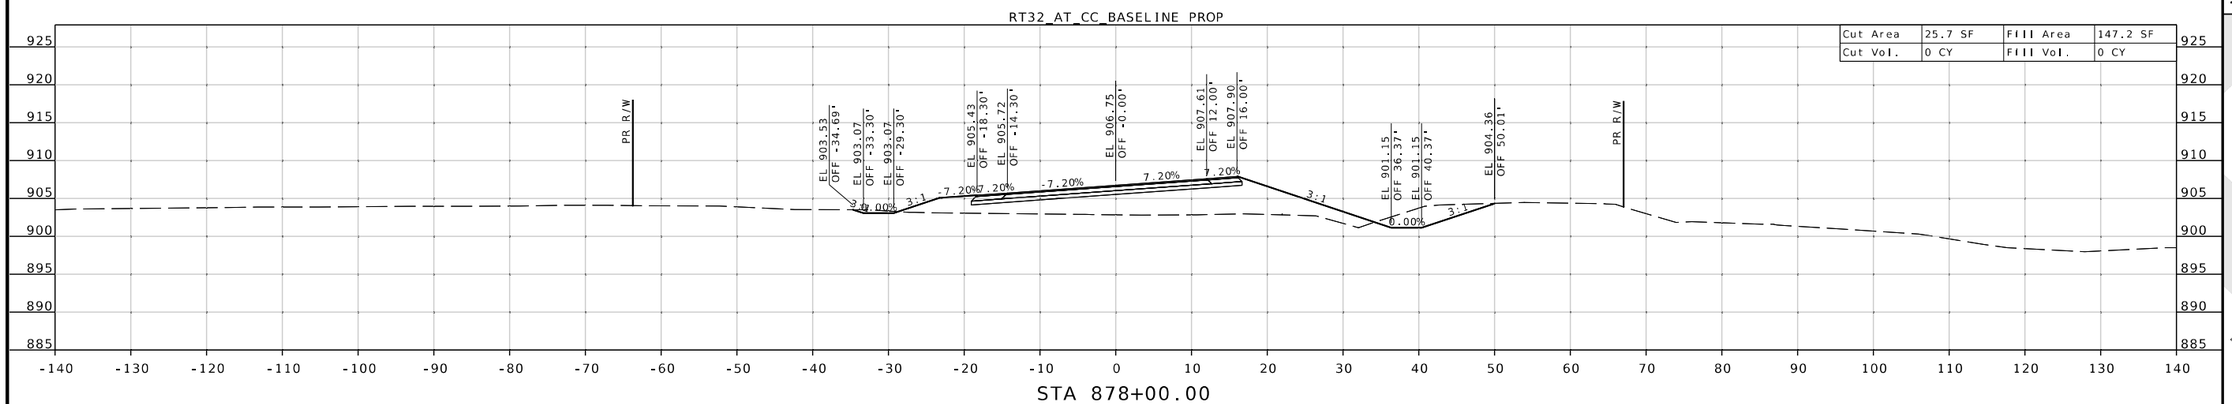

STATE OF MISSOURI
SEAN T. MATLOCK
NUMBER E-27133
PROFESSIONAL ENGINEER

DATE PREPARED
8/19/2026

ROUTE	STATE
32	MO

DISTRICT	SHEET NO.
SW	1

COUNTY
CEDAR/POLK

JOB NO.
JSR0059

CONTRACT ID.
-

PROJECT NO.
-


BRIDGE NO.


DESCRIPTION	DATE


MISSOURI HIGHWAYS AND TRANSPORTATION COMMISSION
105 WEST CAPITOL
JEFFERSON CITY, MO 65102
1-888-ASK-MODOT (1-888-275-6636)

2215 Fairlawn Dr
Carthage, MO 64836
417.358.9551
COA# 00062
weareown.com
Engineering beyond.™

SUBPROJECT A-STAGE 1
RTE 32 @ RTE CC
CROSS SECTION SHEET
SHEET 2 OF 173

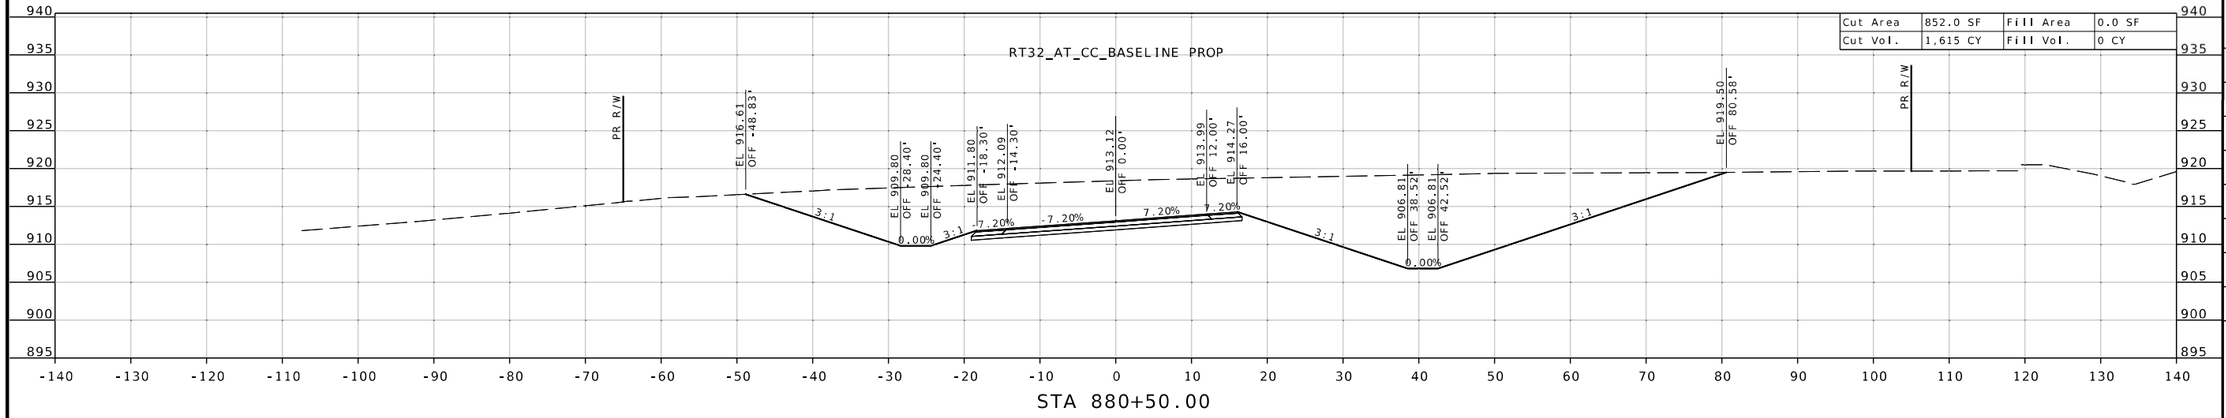

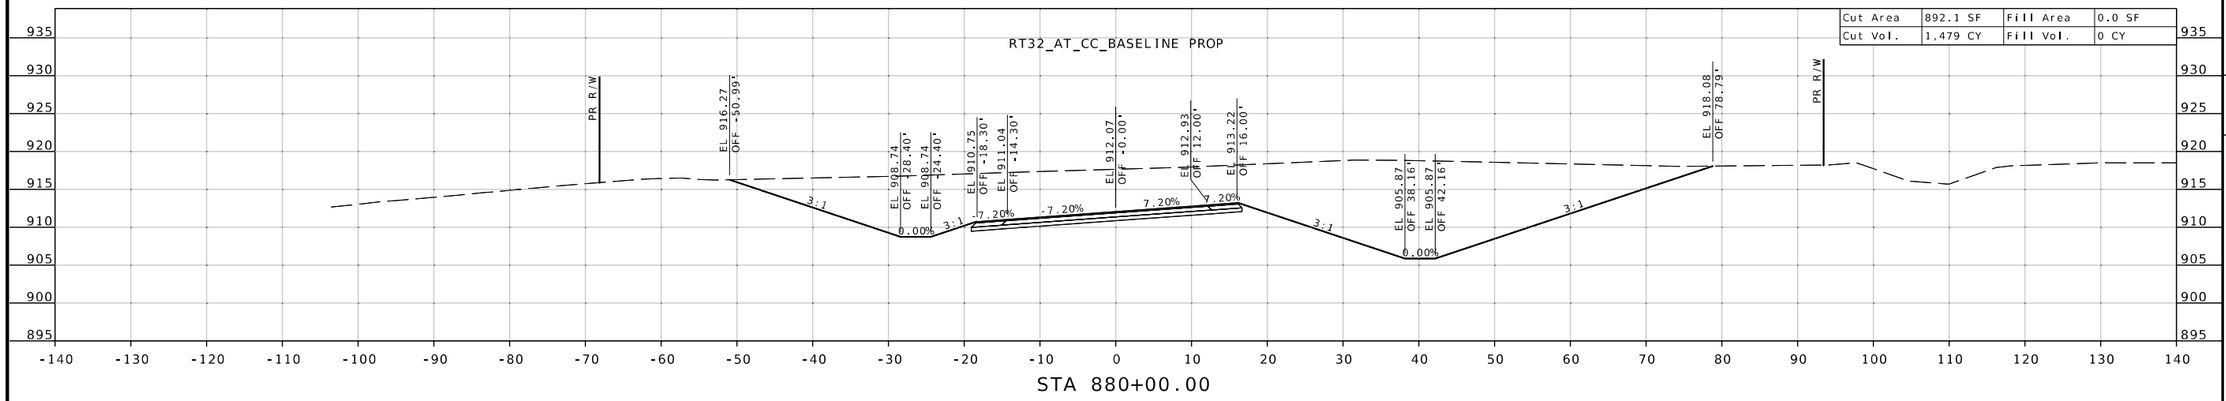

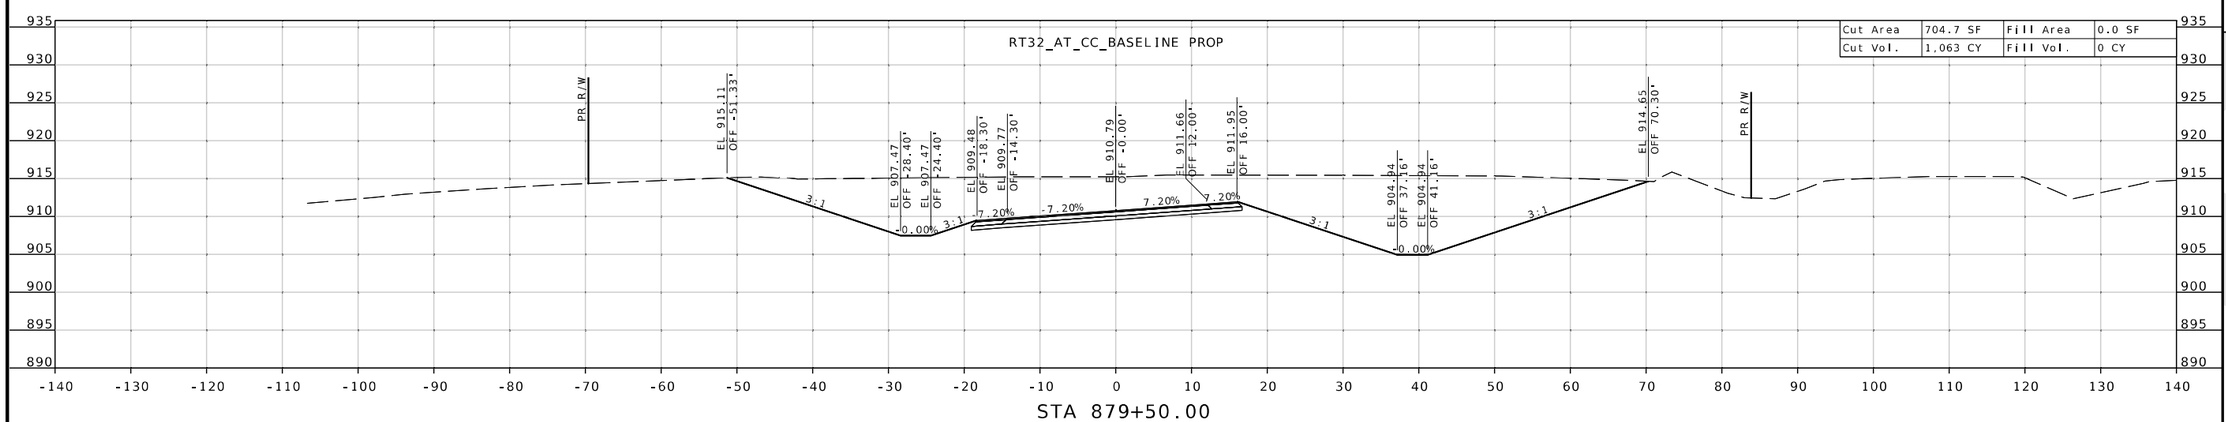

DATE PREPARED
8/19/2026

ROUTE	STATE
32	MO

DISTRICT	SHEET NO.
SW	2

COUNTY
CEDAR/POLK

JOB NO.
JSR0059

CONTRACT ID.
-

PROJECT NO.
-

BRIDGE NO.


DATE	DESCRIPTION

STATE OF MISSOURI
SEAN T. MATLOCK
NUMBER E-27133
PROFESSIONAL ENGINEER


MISSOURI HIGHWAYS AND TRANSPORTATION COMMISSION
105 WEST CAPITOL
JEFFERSON CITY, MO 65102
1-888-ASK-MODOT (1-888-275-6636)

2215 Fairlawn Dr
Carthage, MO 64836
417.358.9551
COA# 00062
weareown.com
Engineering beyond.™


SUBPROJECT A-STAGE 1
RTE 32 @ RTE CC
CROSS SECTION SHEET
SHEET 3 OF 173

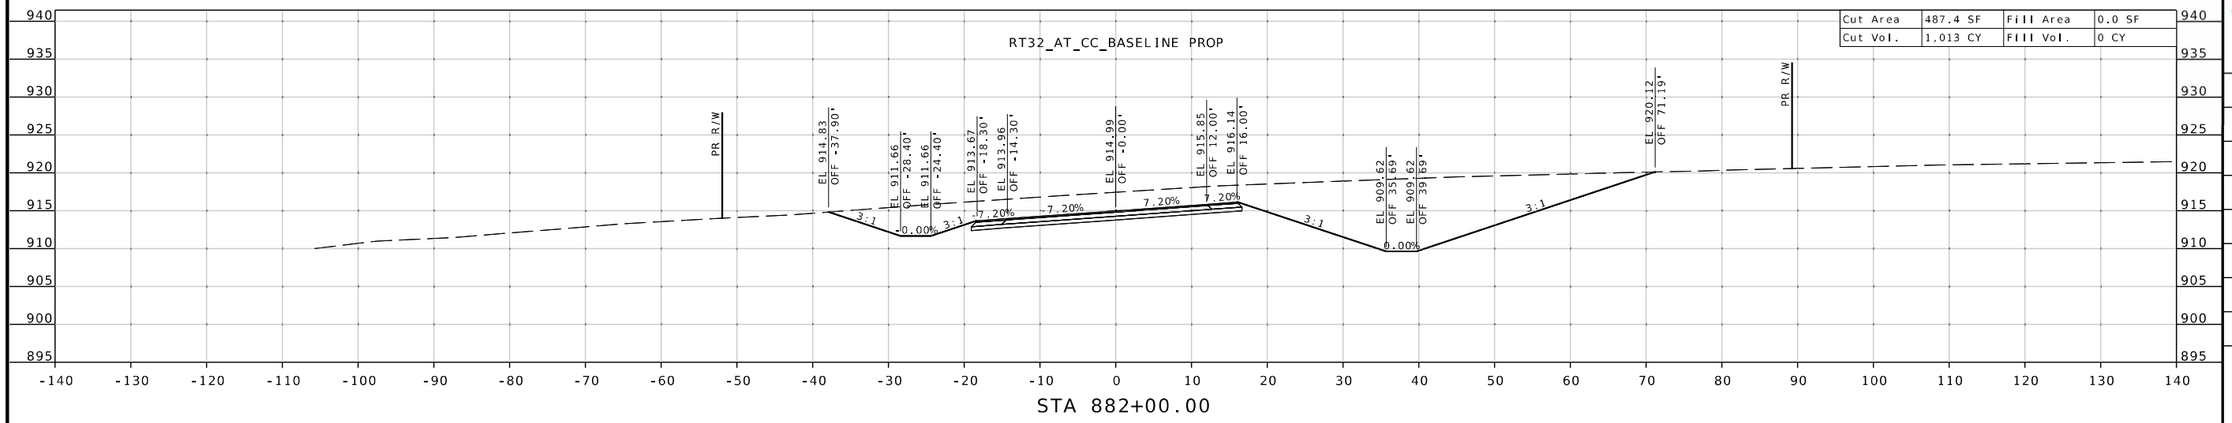

STA 882+00.00

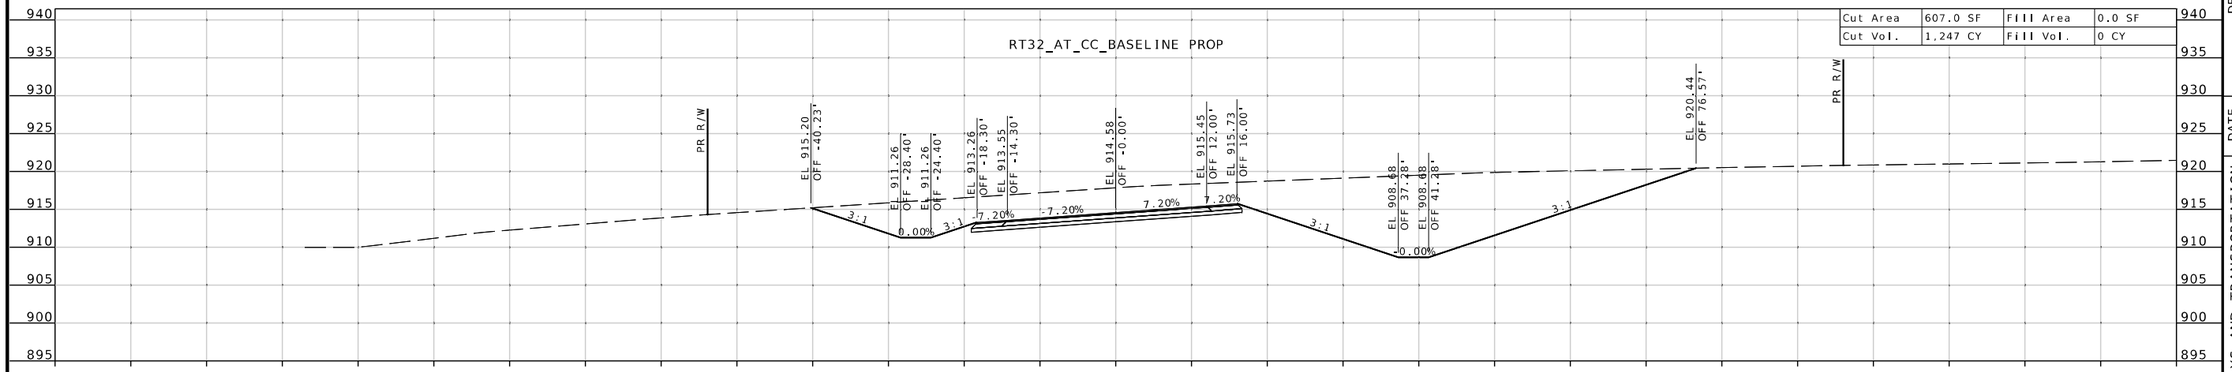

STA 881+50.00

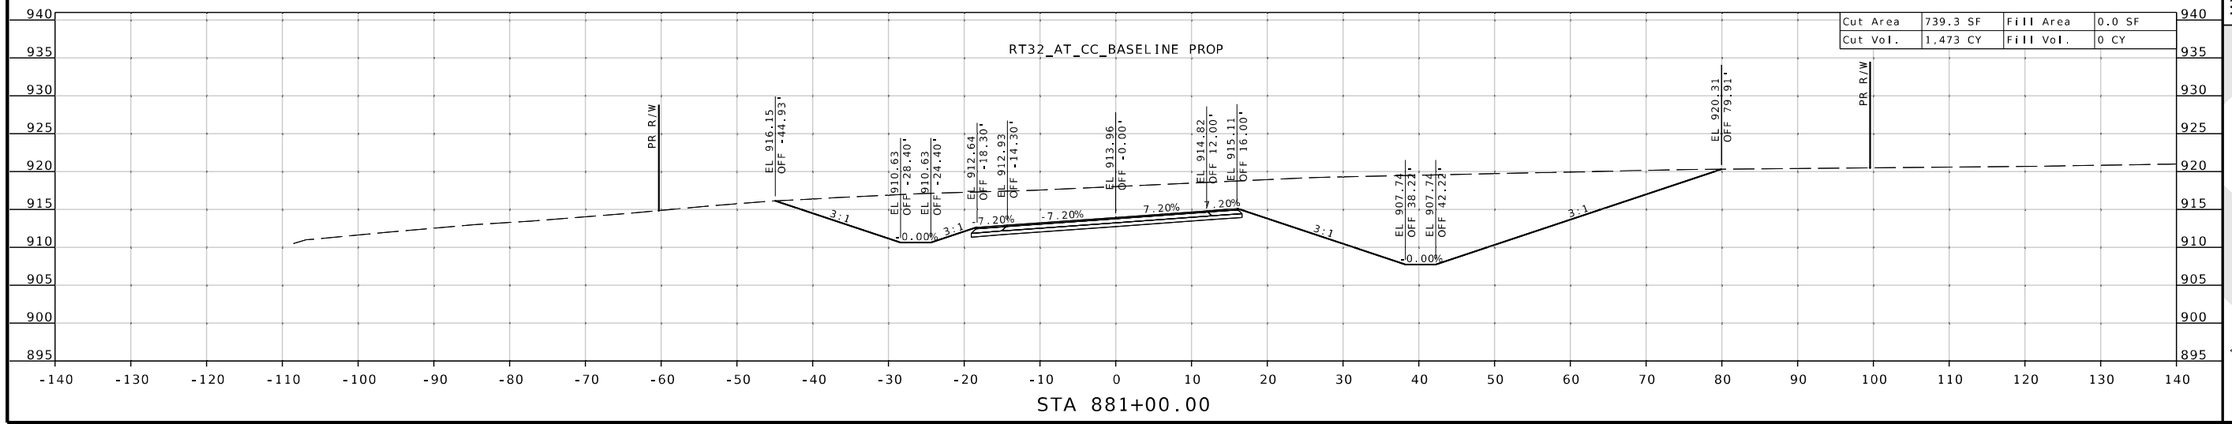

STA 881+00.00

STATE OF MISSOURI
SEAN T. MATLOCK
NUMBER E-27133
PROFESSIONAL ENGINEER

DATE PREPARED
8/19/2026

ROUTE	STATE
32	MO
DISTRICT	SHEET NO.
SW	3

COUNTY
CEDAR / POLK

JOB NO.
JSR0059

CONTRACT ID.
-

PROJECT NO.
-

BRIDGE NO.


DATE	DESCRIPTION


MISSOURI HIGHWAYS AND TRANSPORTATION COMMISSION
105 WEST CAPITOL
JEFFERSON CITY, MO 65102
1-888-ASK-MODOT (1-888-275-6636)


2215 Fairlawn Dr
Carthage, MO 64836
417.358.9551
COA# 00062
weareown.com

Engineering beyond.™

SUBPROJECT A-STAGE 1
RTE 32 @ RTE CC
CROSS SECTION SHEET
SHEET 4 OF 173

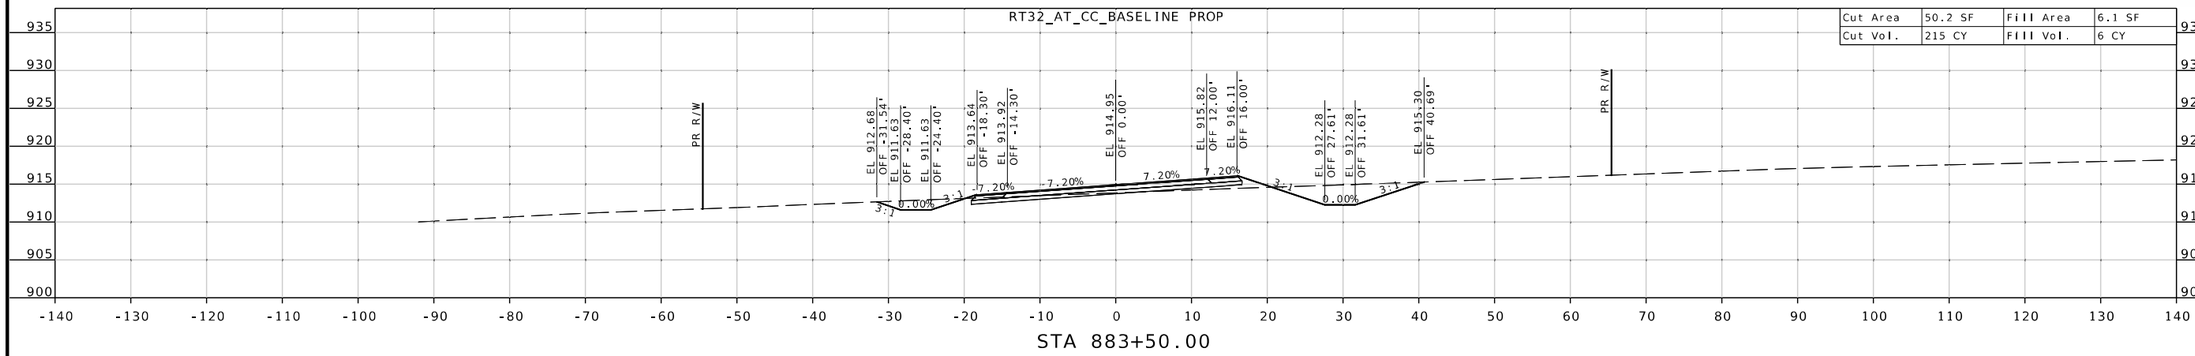

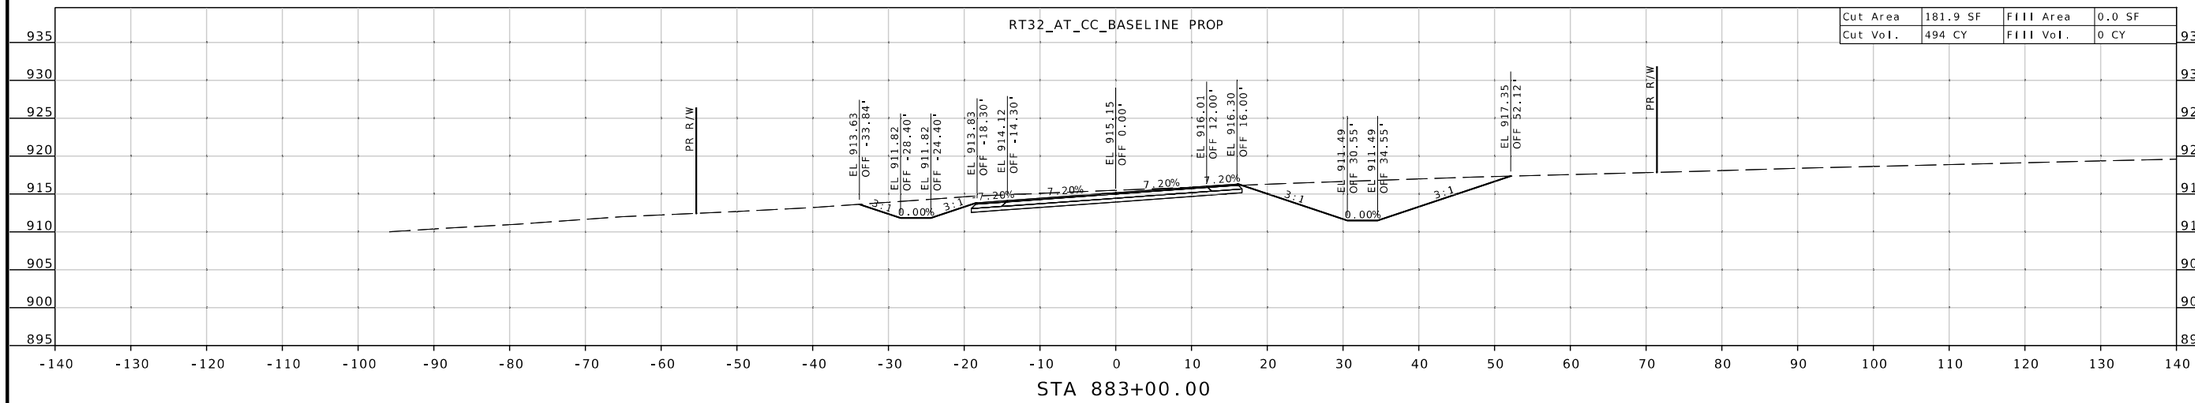

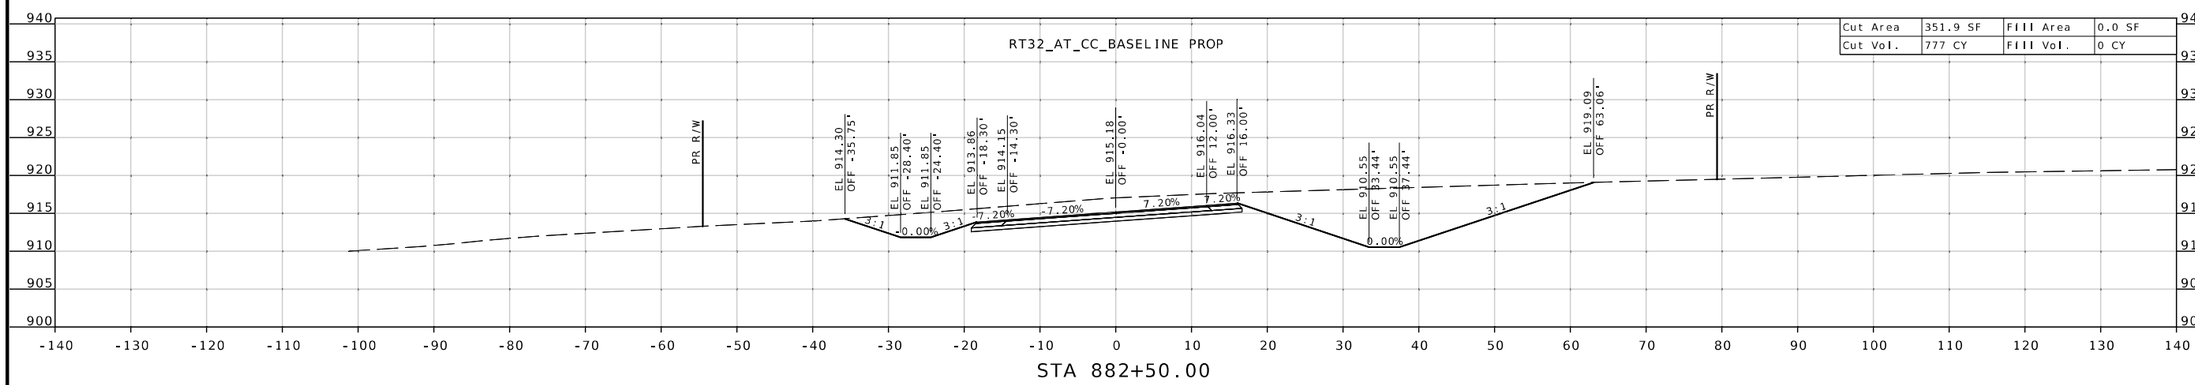

STATE OF MISSOURI
SEAN T. MATLOCK
NUMBER E-27133
PROFESSIONAL ENGINEER

DATE PREPARED
8/19/2026

ROUTE	STATE
32	MO
DISTRICT	SHEET NO.
SW	4

COUNTY
CEDAR/POLK

JOB NO.
JSR0059

CONTRACT ID.
-

PROJECT NO.
-


BRIDGE NO.

DESCRIPTION	DATE


MISSOURI HIGHWAYS AND TRANSPORTATION COMMISSION
105 WEST CAPITOL
JEFFERSON CITY, MO 65102
1-888-ASK-MODOT (1-888-275-6636)

2215 Fairlawn Dr.
Carthage, MO 64836
417.358.9551
COA# 00062
weareown.com
Engineering beyond.


SUBPROJECT A-STAGE 1
RTE 32 @ RTE CC
CROSS SECTION SHEET
SHEET 5 OF 173

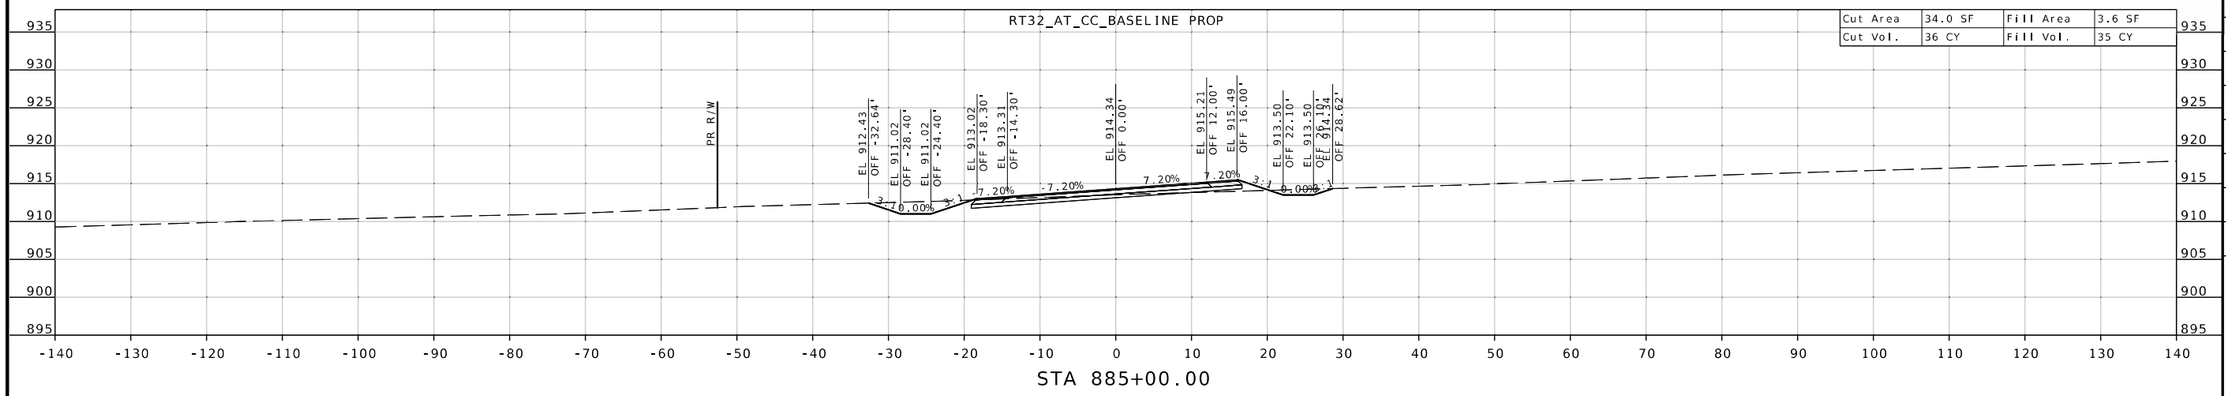

STA 885+00.00

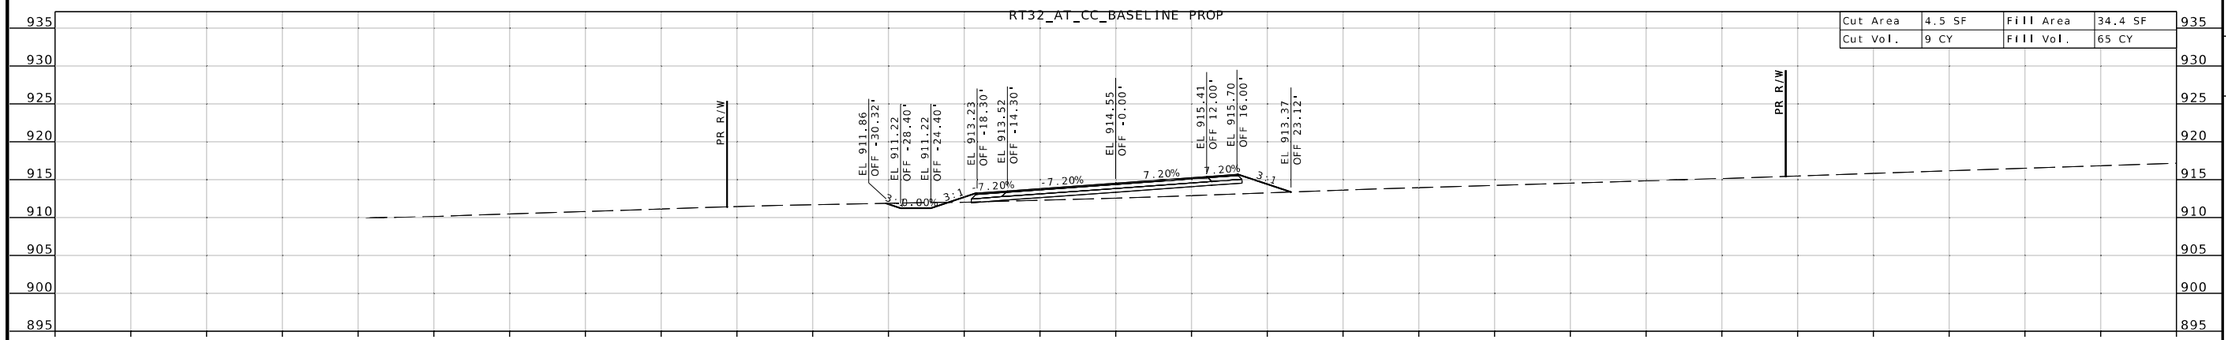

STA 884+50.00

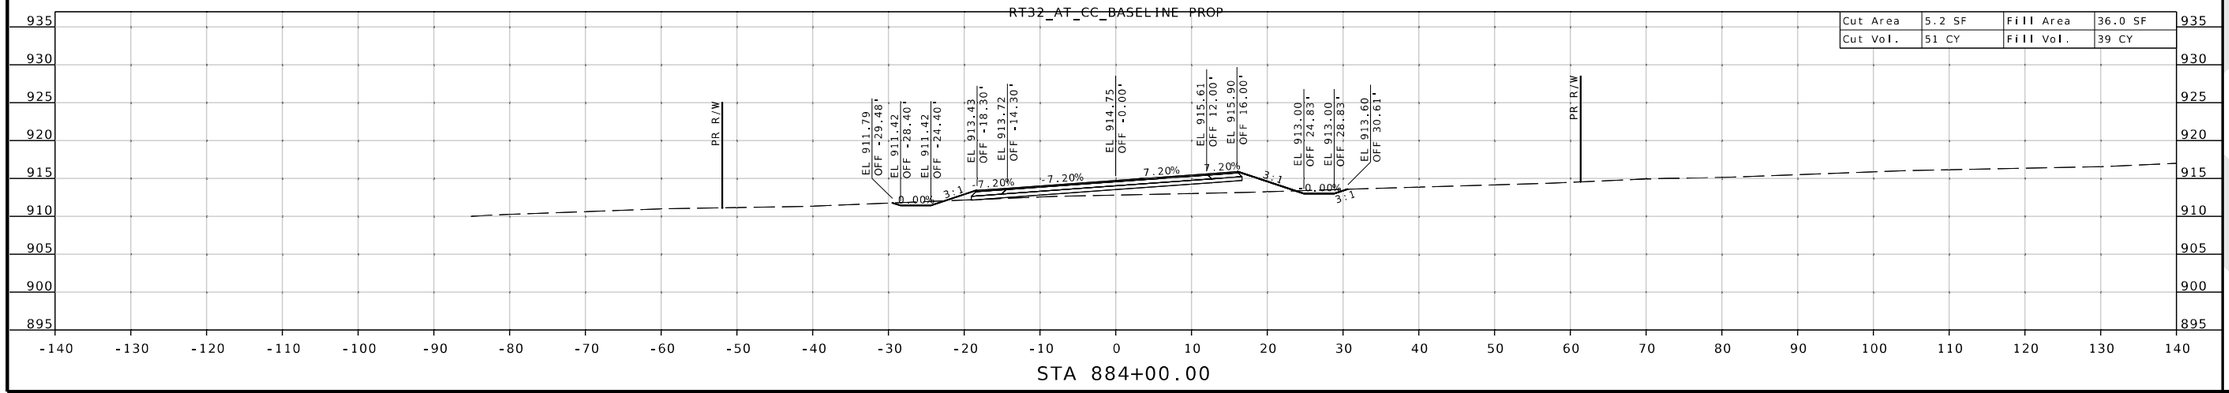

STA 884+00.00

STATE OF MISSOURI
SEAN T. MATLOCK
NUMBER E-27133
PROFESSIONAL ENGINEER

DATE PREPARED
8/19/2026

ROUTE	STATE
32	MO

DISTRICT	SHEET NO.
SW	5

COUNTY
CEDAR/POLK

JOB NO.
JSR0059

CONTRACT ID.
-

PROJECT NO.
-

BRIDGE NO.

DESCRIPTION	DATE

MISSOURI HIGHWAYS AND TRANSPORTATION COMMISSION


105 WEST CAPITOL
JEFFERSON CITY, MO 65102
1-888-ASK-MODOT (1-888-275-6636)

2215 Fairlawn Dr
Carthage, MO 64836
417.358.9551
COA# 00062
weareown.com


Engineering beyond.™

...\XS_001_011_JSR0059_i10_RTE32_RTECC_STAGE1.dgn 9:57:49 AM 8/19/2026


SUBPROJECT A-STAGE 1
RTE 32 @ RTE CC
CROSS SECTION SHEET
SHEET 6 OF 173

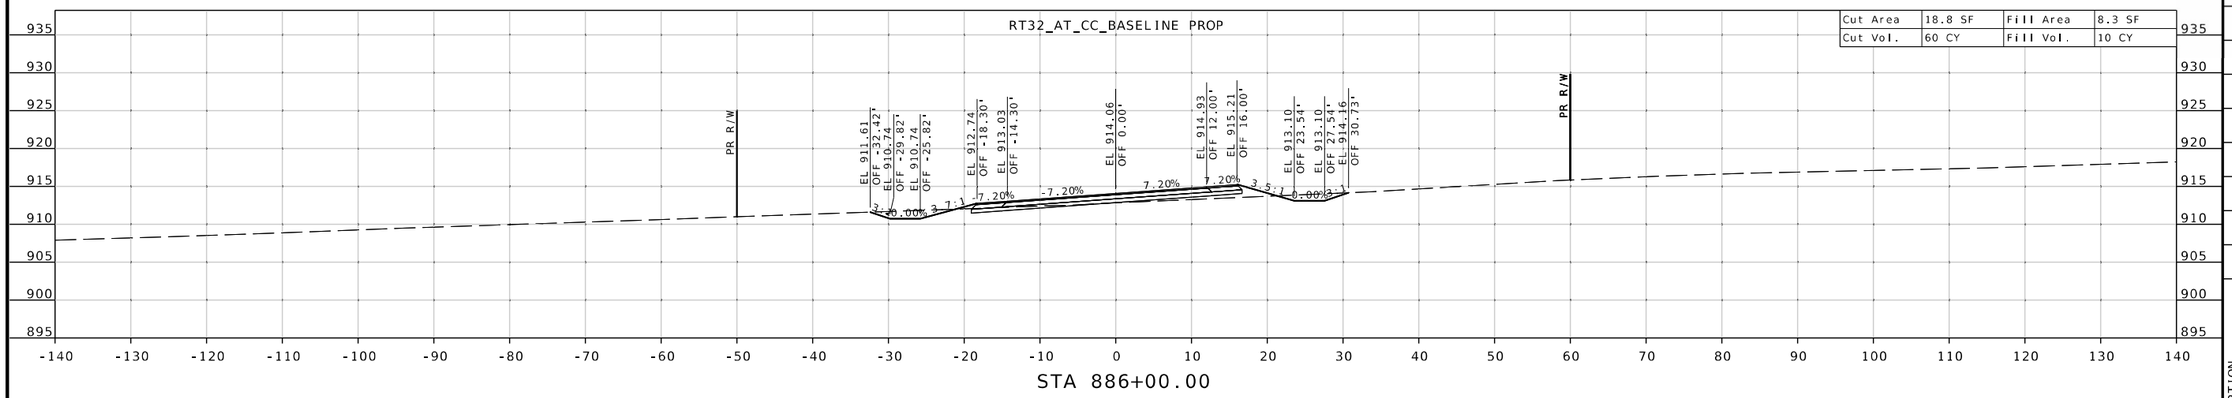

STA 886+00.00

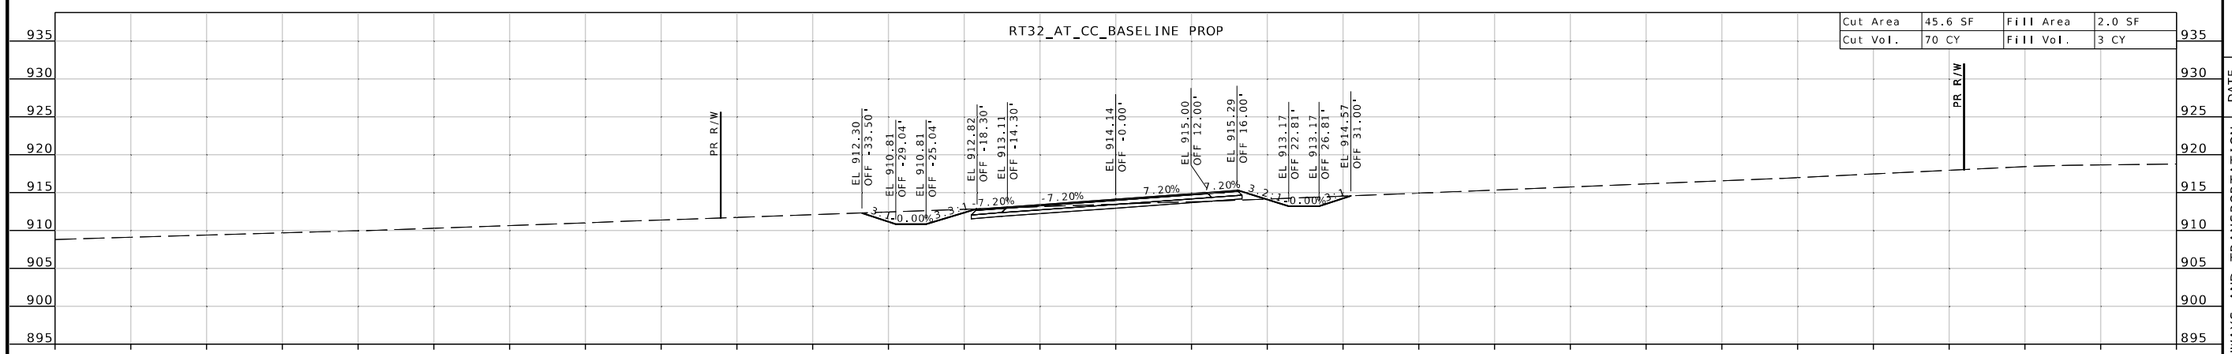

STA 885+50.00

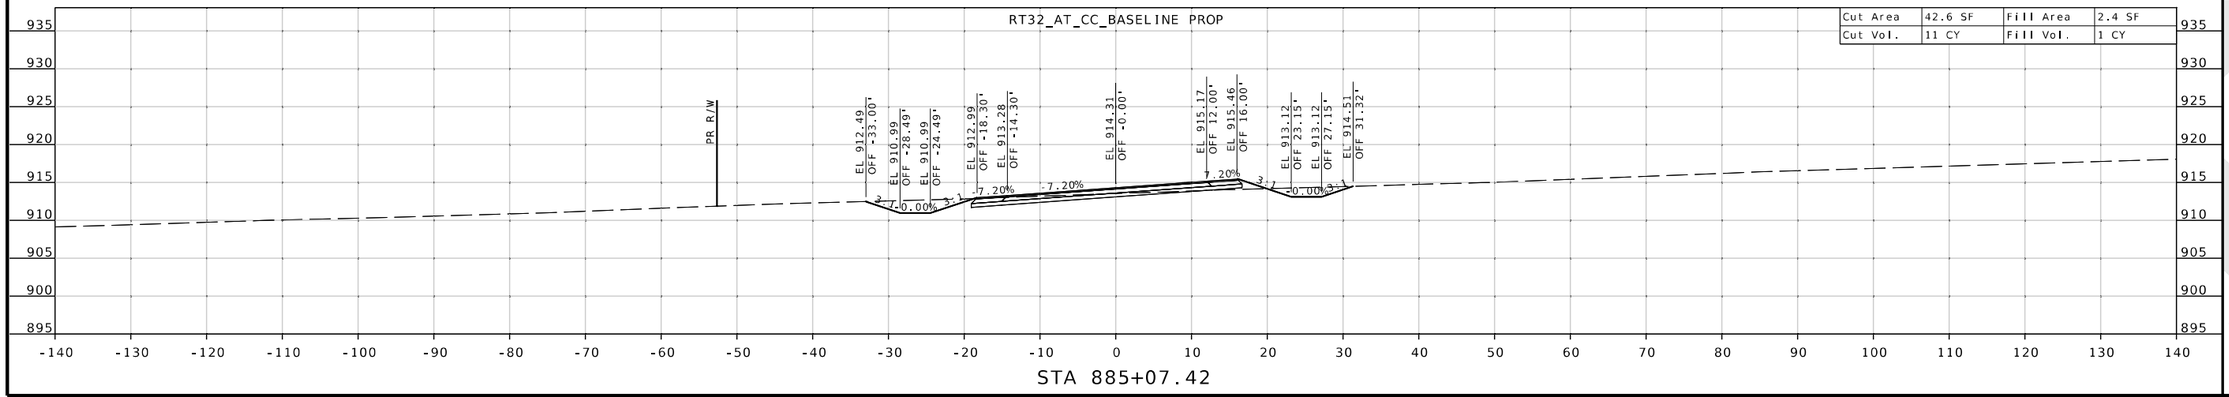

STA 885+07.42

STATE OF MISSOURI
SEAN T. MATLOCK
NUMBER E-27133
PROFESSIONAL ENGINEER

DATE PREPARED
8/19/2026

ROUTE	STATE
32	MO
DISTRICT	SHEET NO.
SW	6

COUNTY
CEDAR/POLK

JOB NO.
JSR0059

CONTRACT ID.
-

PROJECT NO.
-

BRIDGE NO.

DATE	DESCRIPTION

MISSOURI HIGHWAYS AND TRANSPORTATION COMMISSION


105 WEST CAPITOL
JEFFERSON CITY, MO 65102
1-888-ASK-MODOT (1-888-275-6636)


2215 Fairlawn Dr
Carthage, MO 64836
417.358.9551
COA# 00062
weareown.com


Engineering beyond.™

...\XS_001_011_JSR0059_i10_RTE32_RTECC_STAGE1.dgn 9:57:53 AM 8/19/2026

SUBPROJECT A-STAGE 1
RTE 32 @ RTE CC
CROSS SECTION SHEET
SHEET 7 OF 173

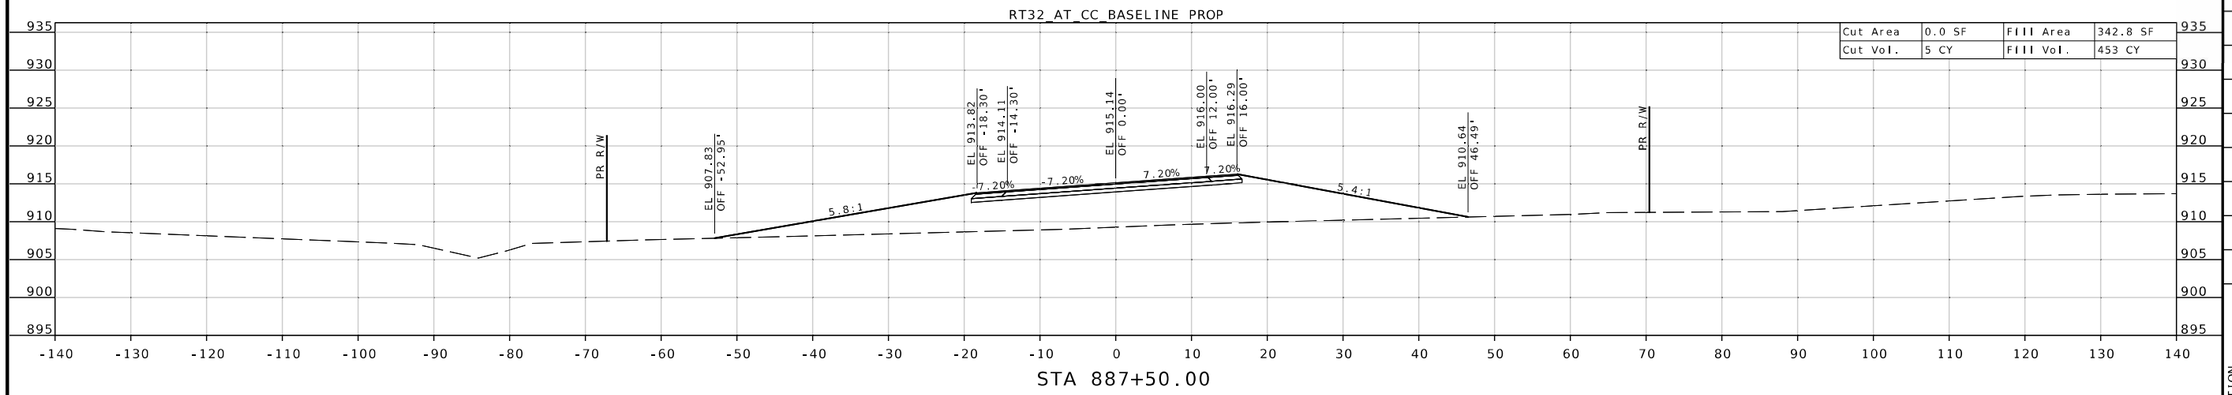

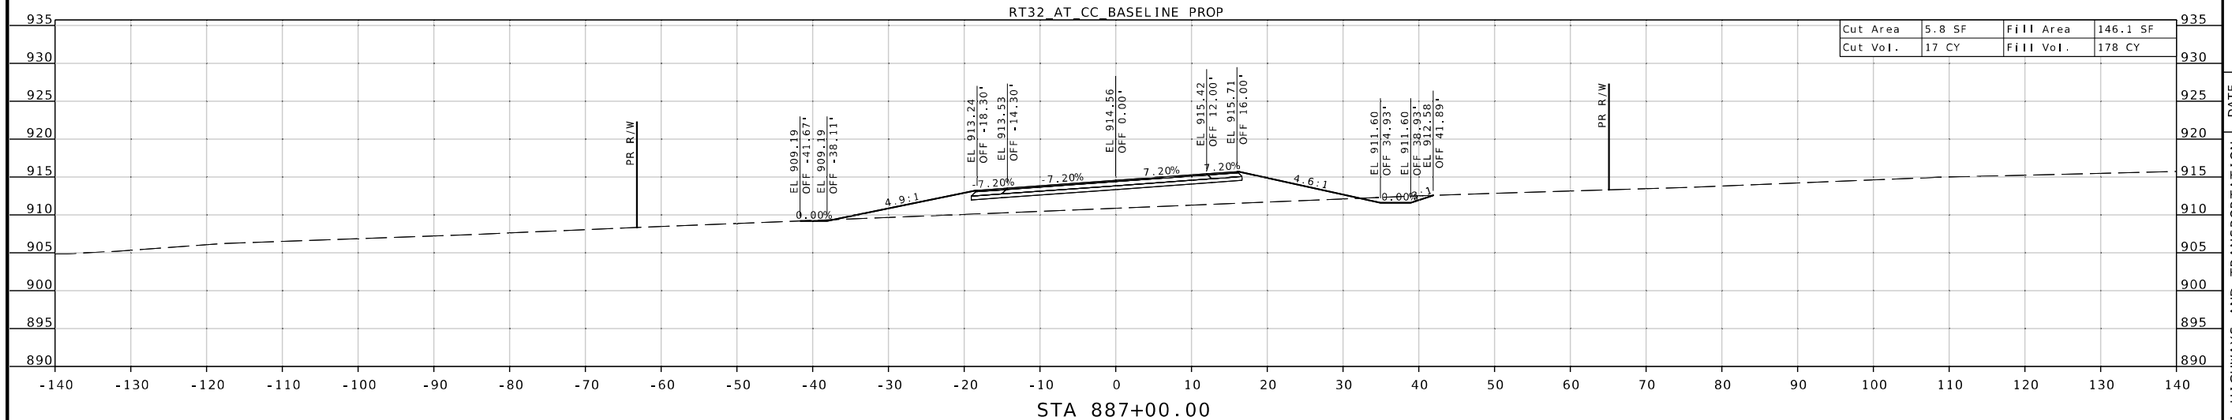

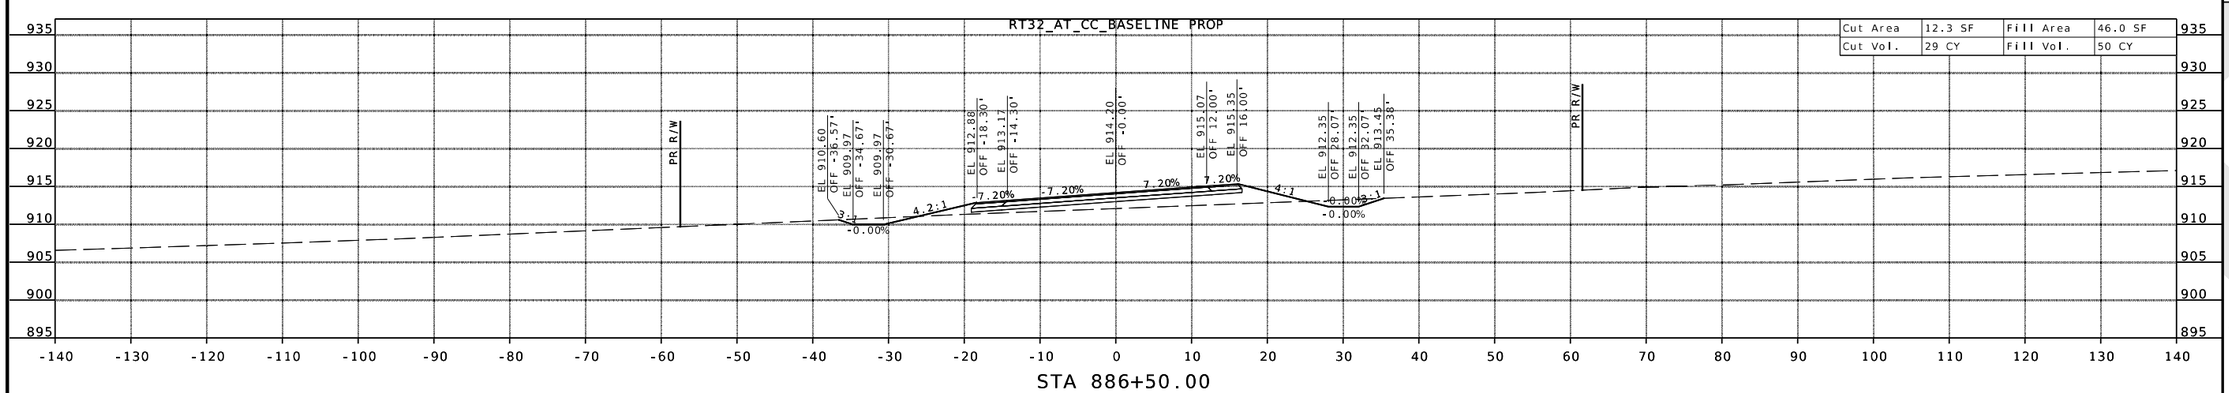

STATE OF MISSOURI
SEAN T. MATLOCK
NUMBER E-27133
PROFESSIONAL ENGINEER

DATE PREPARED
8/19/2026

ROUTE	STATE
32	MO
DISTRICT	SHEET NO.
SW	7

COUNTY
CEDAR/POLK

JOB NO.
JSR0059

CONTRACT ID.
-

PROJECT NO.
-

BRIDGE NO.

DESCRIPTION	DATE

MISSOURI HIGHWAYS AND TRANSPORTATION COMMISSION

105 WEST CAPITOL
JEFFERSON CITY, MO 65102
1-888-ASK-MODOT (1-888-275-6636)


2215 Fairlawn Dr.
Carthage, MO 64836
417.358.9551
COA# 00062
weareown.com

Engineering beyond.

SUBPROJECT A-STAGE 1
RTE 32 @ RTE CC
CROSS SECTION SHEET
SHEET 8 OF 173

RT32_AT_CC_BASELINE PROP


Cut Area	0.0 SF	Fill Area	447.8 SF
Cut Vol.	0 CY	Fill Vol.	137 CY

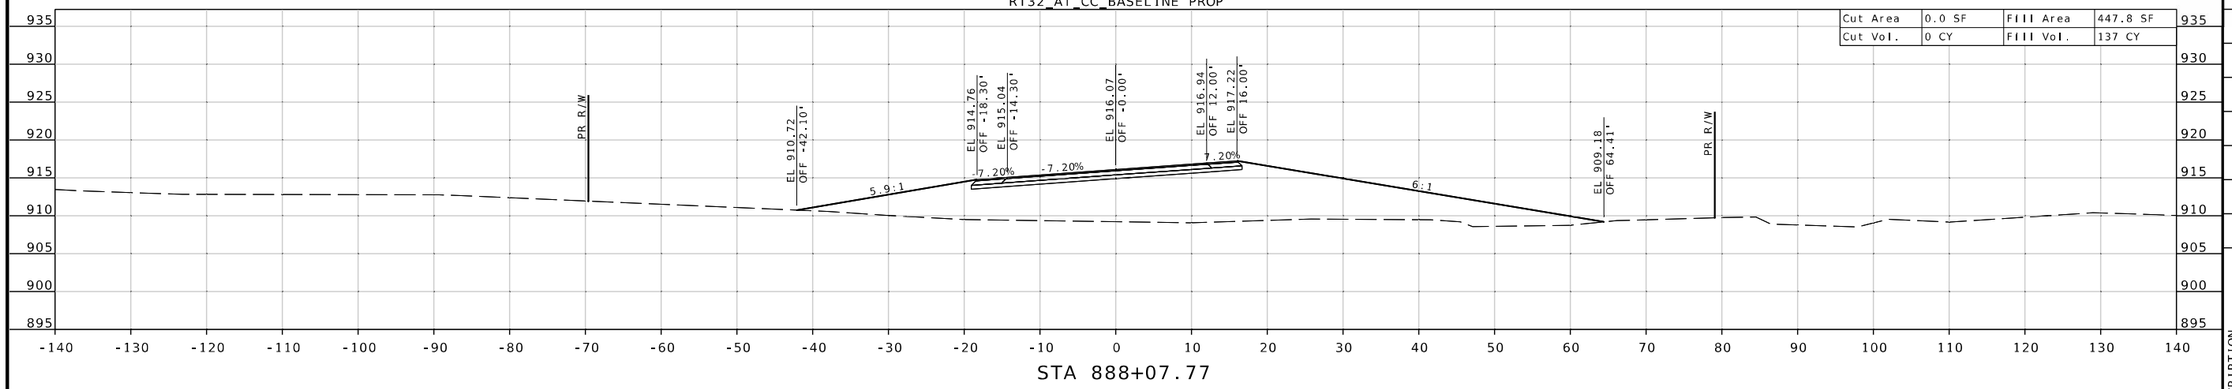

STA 888+07.77

RT32_AT_CC_BASELINE PROP


Cut Area	0.0 SF	Fill Area	504.1 SF
Cut Vol.	0 CY	Fill Vol.	303 CY

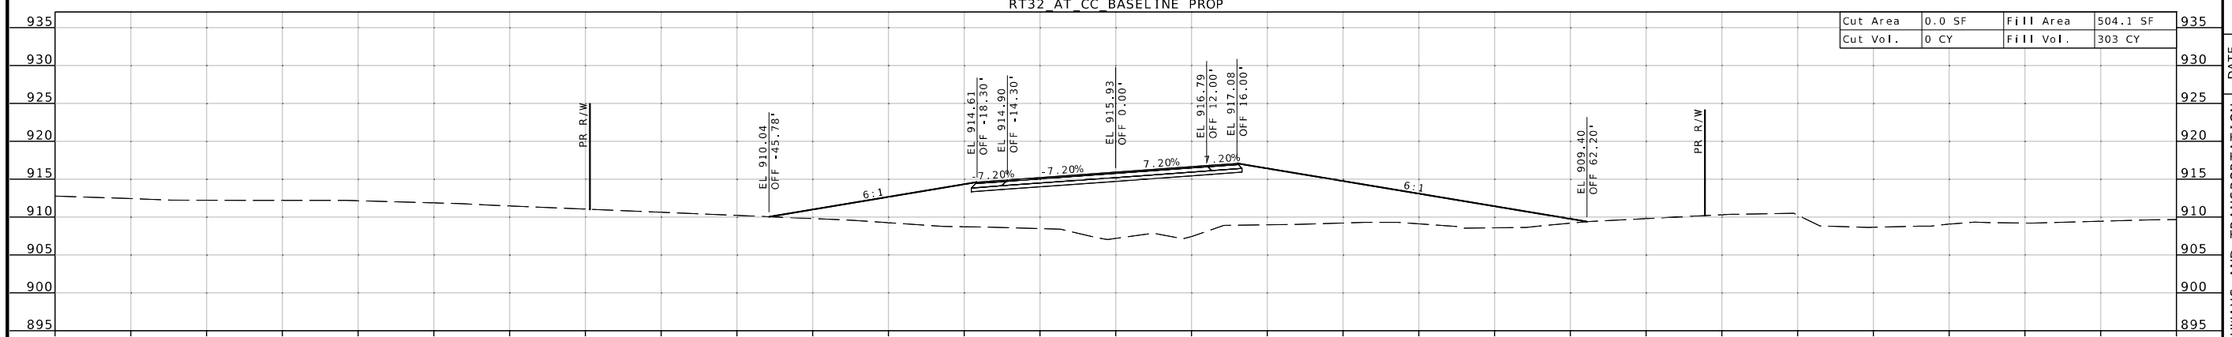

STA 888+00.00

RT32_AT_CC_BASELINE PROP

Cut Area	0.0 SF	Fill Area	494.7 SF
Cut Vol.	0 CY	Fill Vol.	522 CY

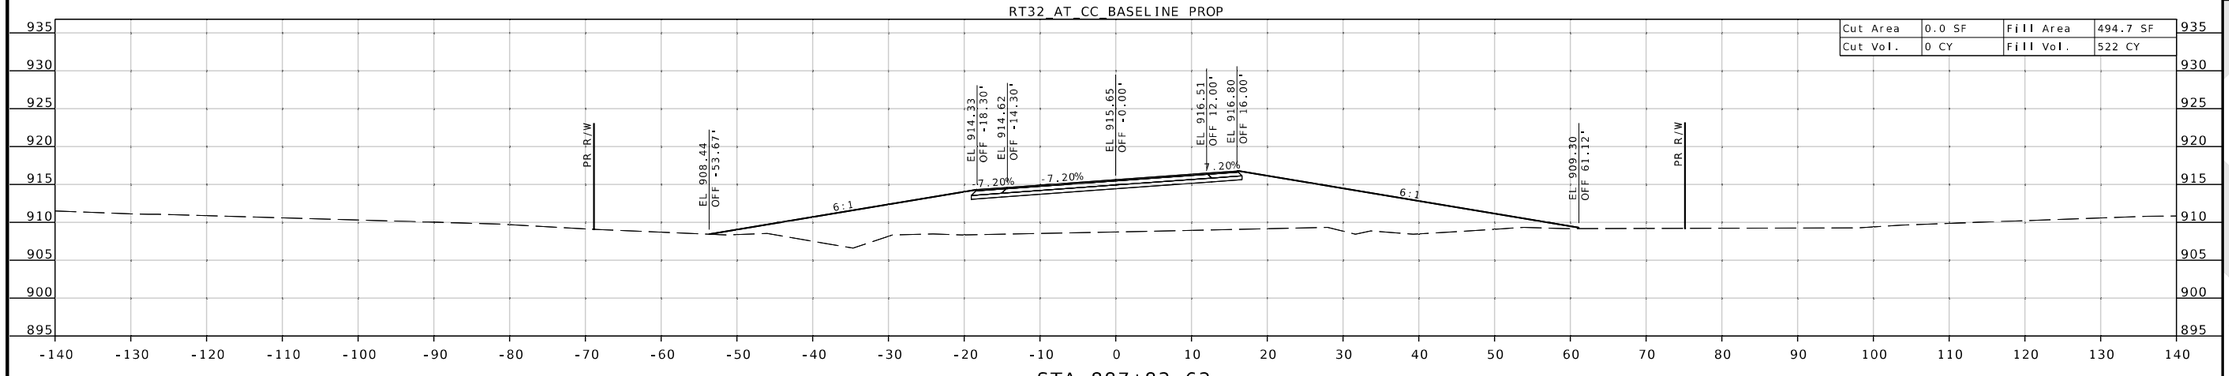

STA 887+83.63

SEAN T. MATLOCK
NUMBER E-27133
PROFESSIONAL ENGINEER
STATE OF MISSOURI

DATE PREPARED
8/19/2026

ROUTE	STATE
32	MO
DISTRICT	SHEET NO.
SW	8

COUNTY
CEDAR/POLK

JOB NO.
JSR0059

CONTRACT ID.
-

PROJECT NO.
-

BRIDGE NO.


DESCRIPTION	DATE


MISSOURI HIGHWAYS AND TRANSPORTATION COMMISSION
105 WEST CAPITOL
JEFFERSON CITY, MO 65102
1-888-ASK-MODOT (1-888-275-6636)


2215 Fairlawn Dr
Carthage, MO 64836
417.358.9551
COA# 00062
weareown.com

OWN
Engineering beyond.

SUBPROJECT A-STAGE 1
RTE 32 @ RTE CC
CROSS SECTION SHEET
SHEET 9 OF 173

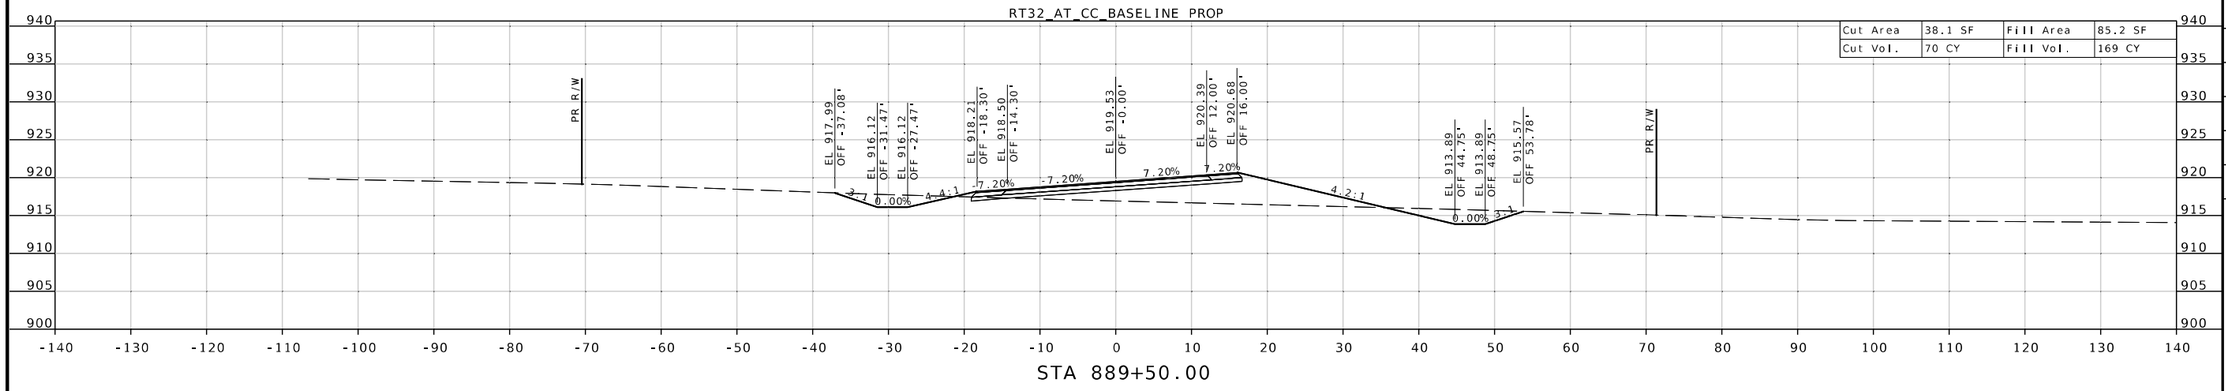

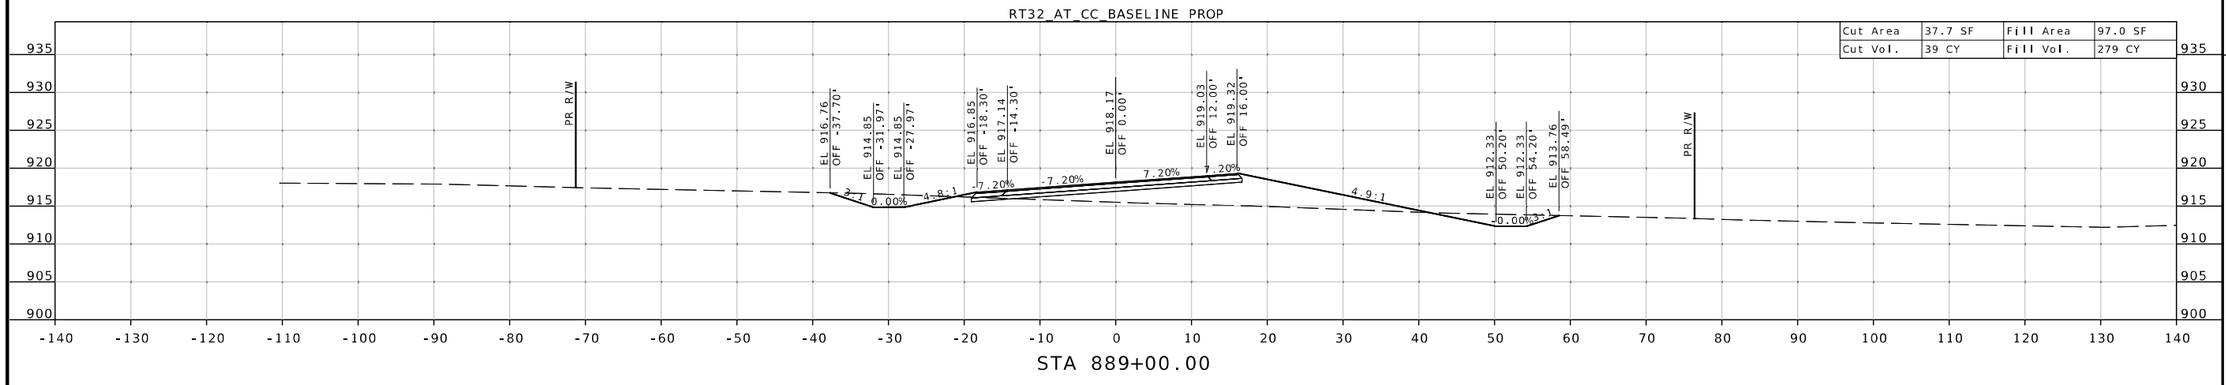

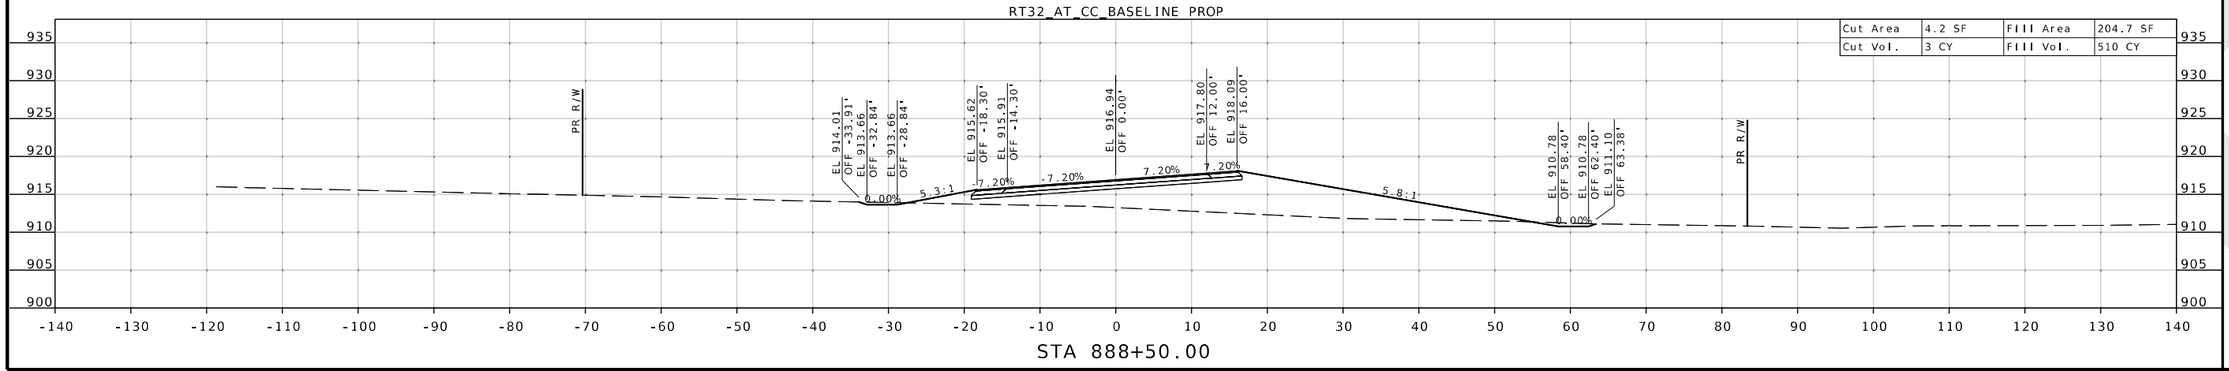

DATE PREPARED
8/19/2026

ROUTE	STATE
32	MO

DISTRICT	SHEET NO.
SW	9

COUNTY
CEDAR/POLK

JOB NO.
JSR0059

CONTRACT ID.
-

PROJECT NO.
-

BRIDGE NO.


DESCRIPTION	DATE

STATE OF MISSOURI
SEAN T. MATLOCK
NUMBER E-27133
PROFESSIONAL ENGINEER


MISSOURI HIGHWAYS AND TRANSPORTATION COMMISSION
105 WEST CAPITOL
JEFFERSON CITY, MO 65102
1-888-ASK-MODOT (1-888-275-6636)

2215 Fairlawn Dr.
Carthage, MO 64836
417.358.9551
COA# 00062
weareown.com
Engineering beyond.


SUBPROJECT A-STAGE 1
RTE 32 @ RTE CC
CROSS SECTION SHEET
SHEET 10 OF 173

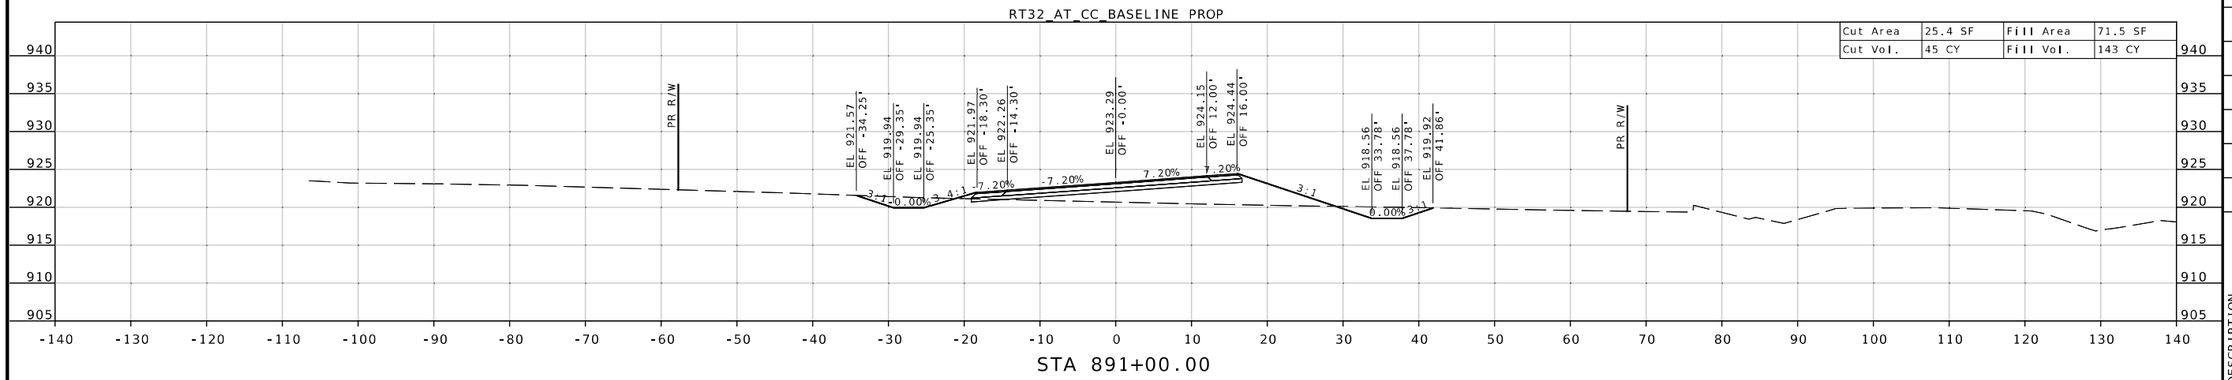

STA 891+00.00

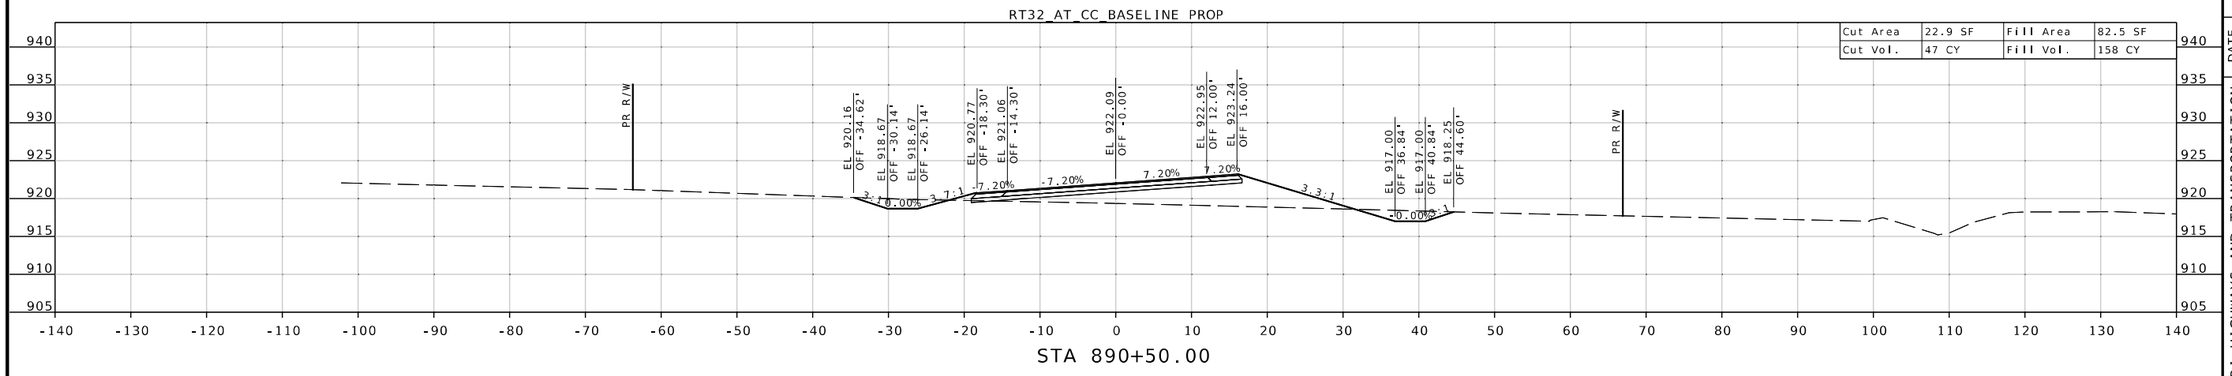

STA 890+50.00

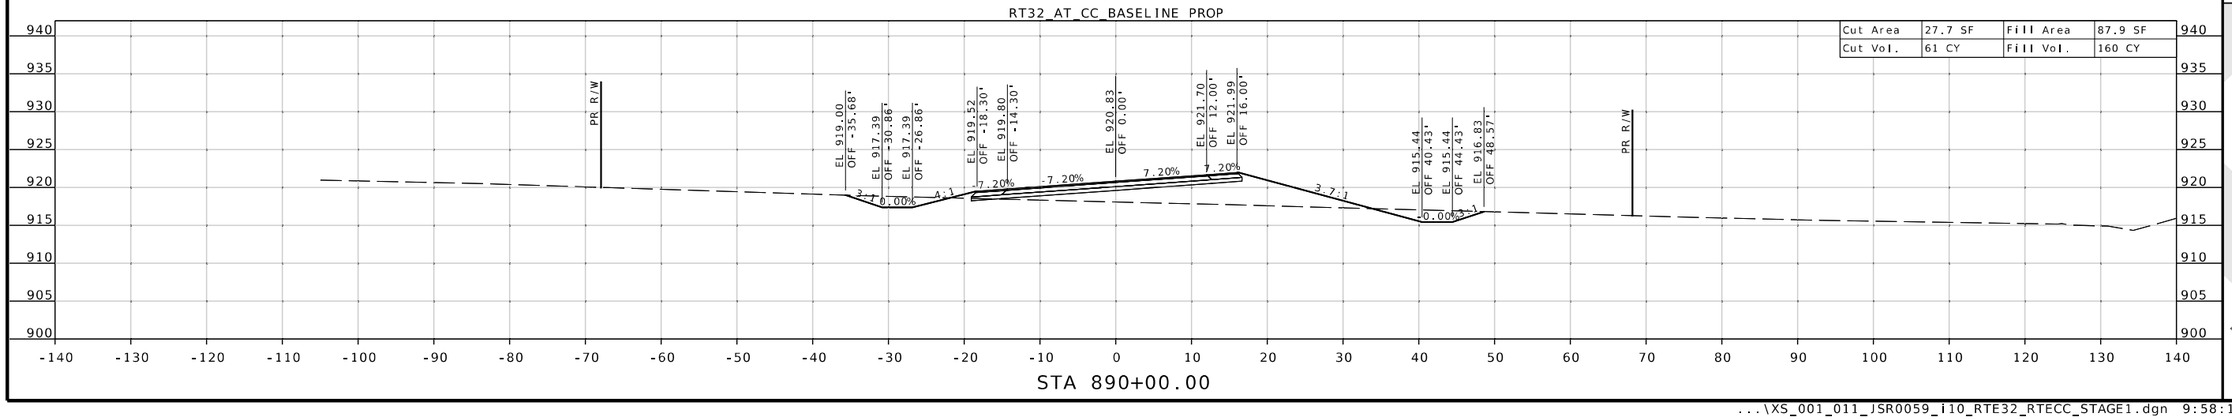

STA 890+00.00

STATE OF MISSOURI
SEAN T. MATLOCK
NUMBER E-27133
PROFESSIONAL ENGINEER

DATE PREPARED
8/19/2026

ROUTE	STATE
32	MO

DISTRICT	SHEET NO.
SW	10

COUNTY
CEDAR/POLK

JOB NO.
JSR0059

CONTRACT ID.
-

PROJECT NO.
-

BRIDGE NO.

DATE	DESCRIPTION


MISSOURI HIGHWAYS AND TRANSPORTATION COMMISSION


105 WEST CAPITOL
JEFFERSON CITY, MO 65102
1-888-ASK-MODOT (1-888-275-6636)

2215 Fairlawn Dr
Carthage, MO 64836
417.358.9551
COA# 00062
weareown.com
OWN
Engineering beyond.™

...\XS_001_011_JSR0059_i10_RTE32_RTECC_STAGE1.dgn 9:58:13 AM 8/19/2026

SUBPROJECT A-STAGE 1
RTE 32 @ RTE CC
CROSS SECTION SHEET
SHEET 11 OF 173

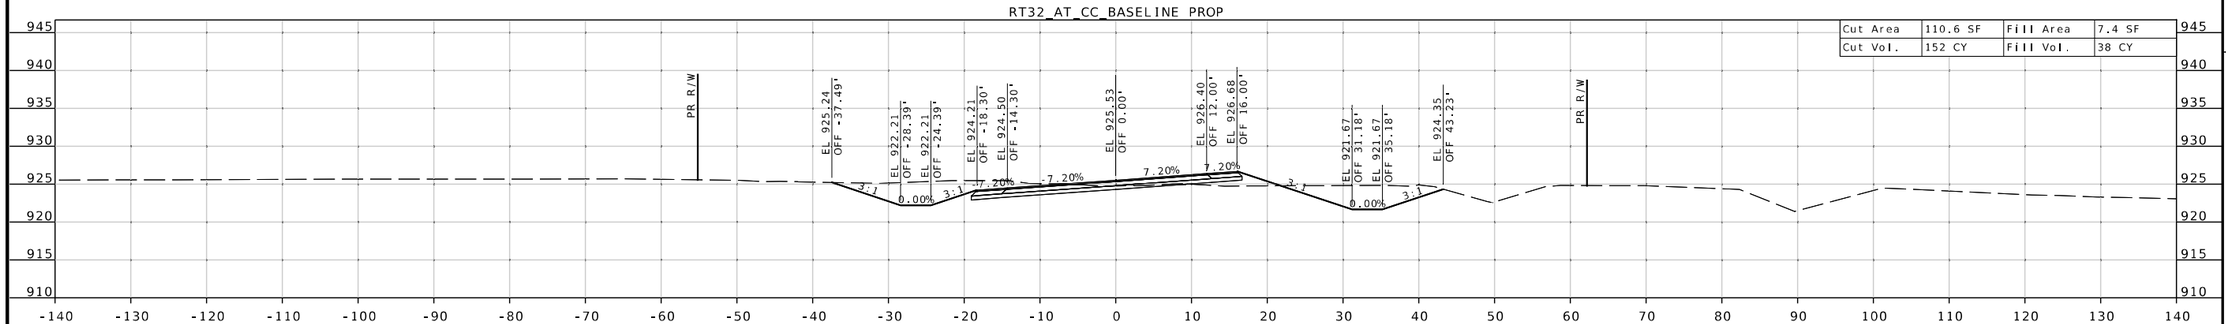

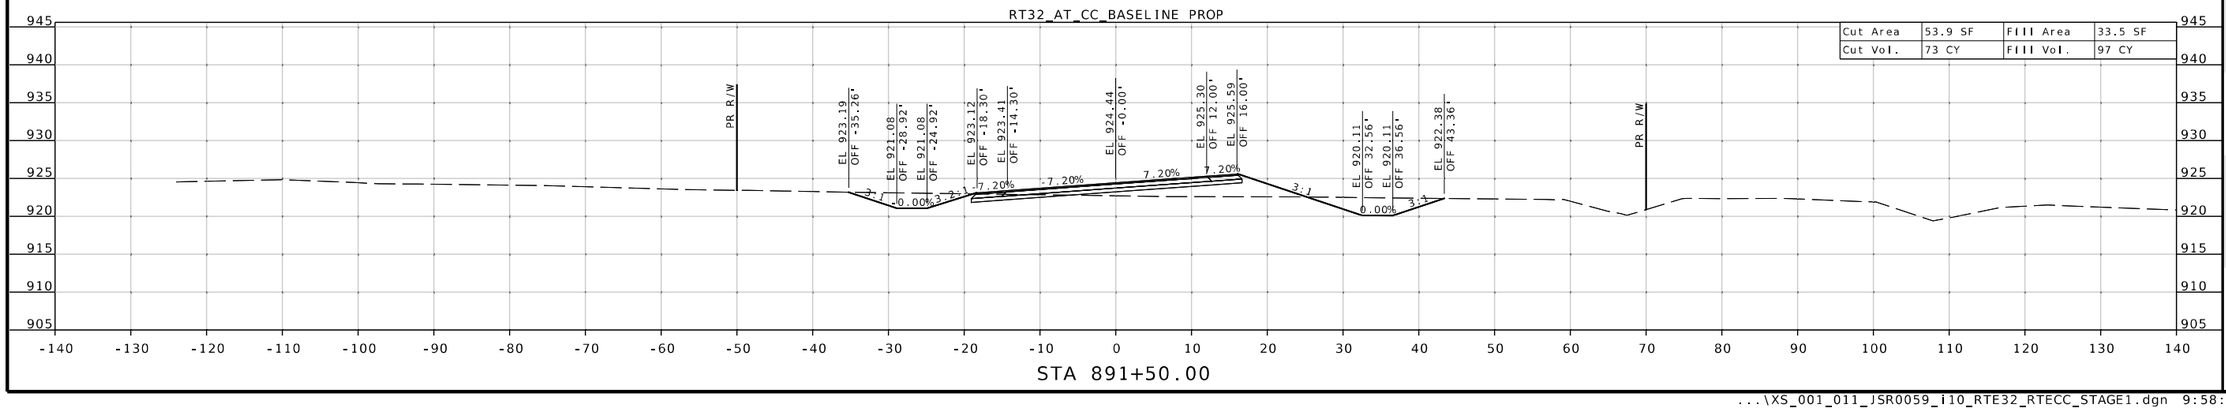

STATE OF MISSOURI
SEAN T. MATLOCK
NUMBER E-27133
PROFESSIONAL ENGINEER

DATE PREPARED
8/19/2026

ROUTE	STATE
32	MO
DISTRICT	SHEET NO.
SW	11

COUNTY
CEDAR/POLK

JOB NO.
JSR0059

CONTRACT ID.
-

PROJECT NO.
-

BRIDGE NO.


DATE	DESCRIPTION


MISSOURI HIGHWAYS AND TRANSPORTATION COMMISSION
105 WEST CAPITOL
JEFFERSON CITY, MO 65102
1-888-ASK-MODOT (1-888-275-6636)


2215 Fairlawn Dr
Carthage, MO 64836
417.358.9551
COA# 00062
weareown.com
OWN
Engineering beyond.

...\XS_001_011_JSR0059_I10_RTE32_RTECC_STAGE1.dgn 9:58:18 AM 8/19/2026

SUBPROJECT A-STAGE 2A
RTE 32 @ RTE CC
CROSS SECTION SHEET
SHEET 12 OF 173

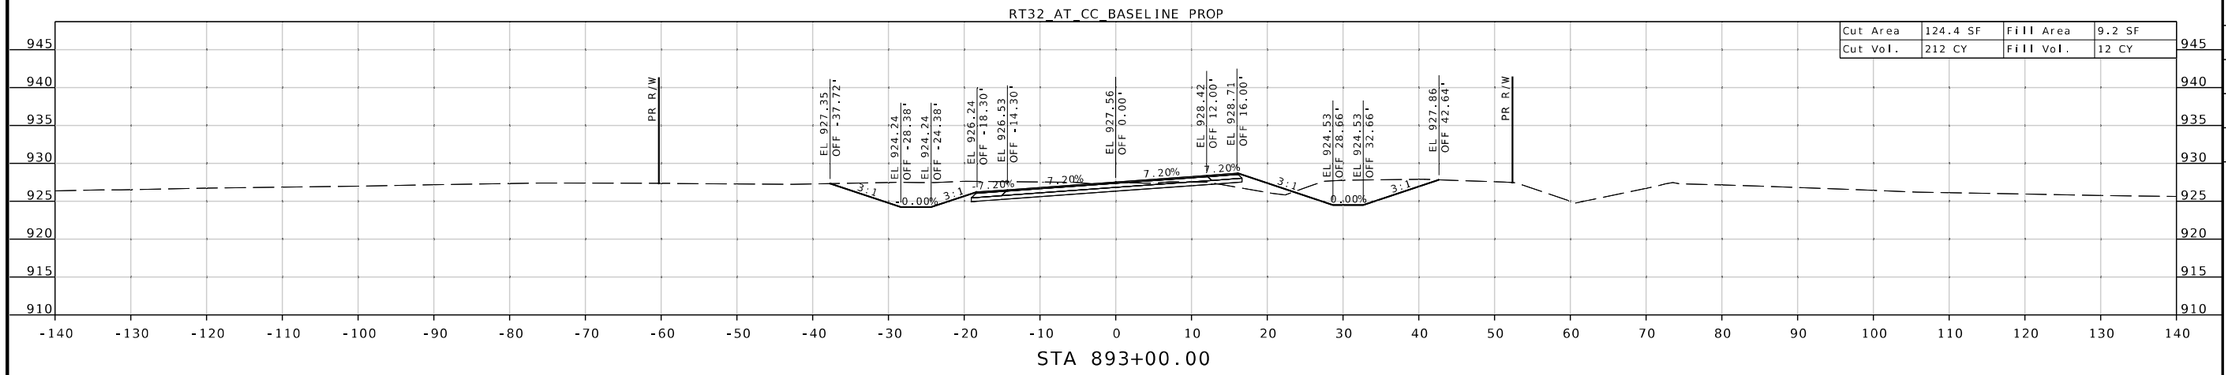

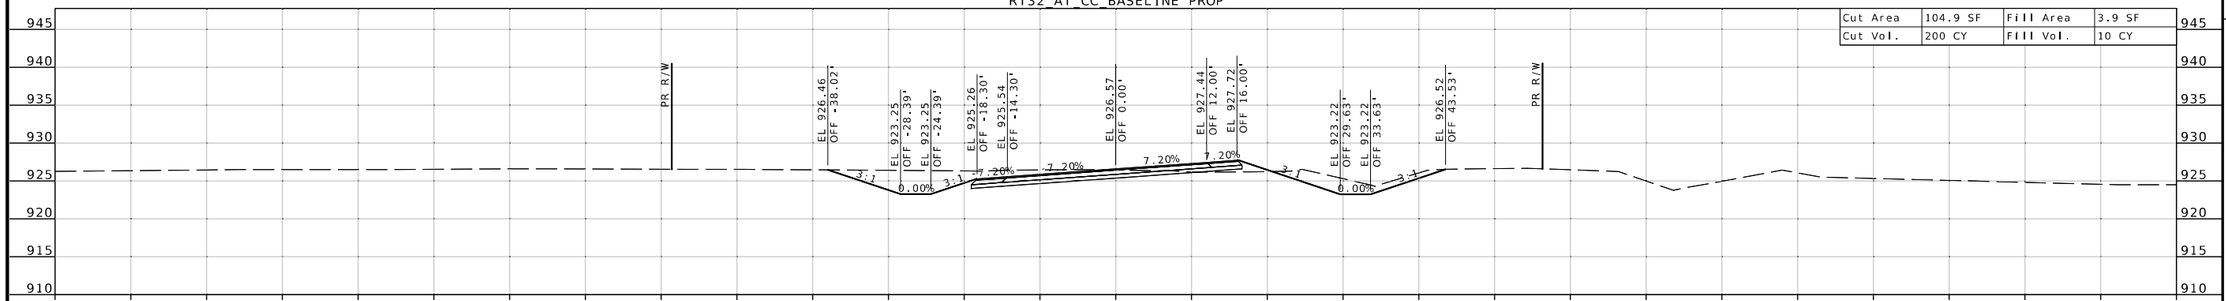

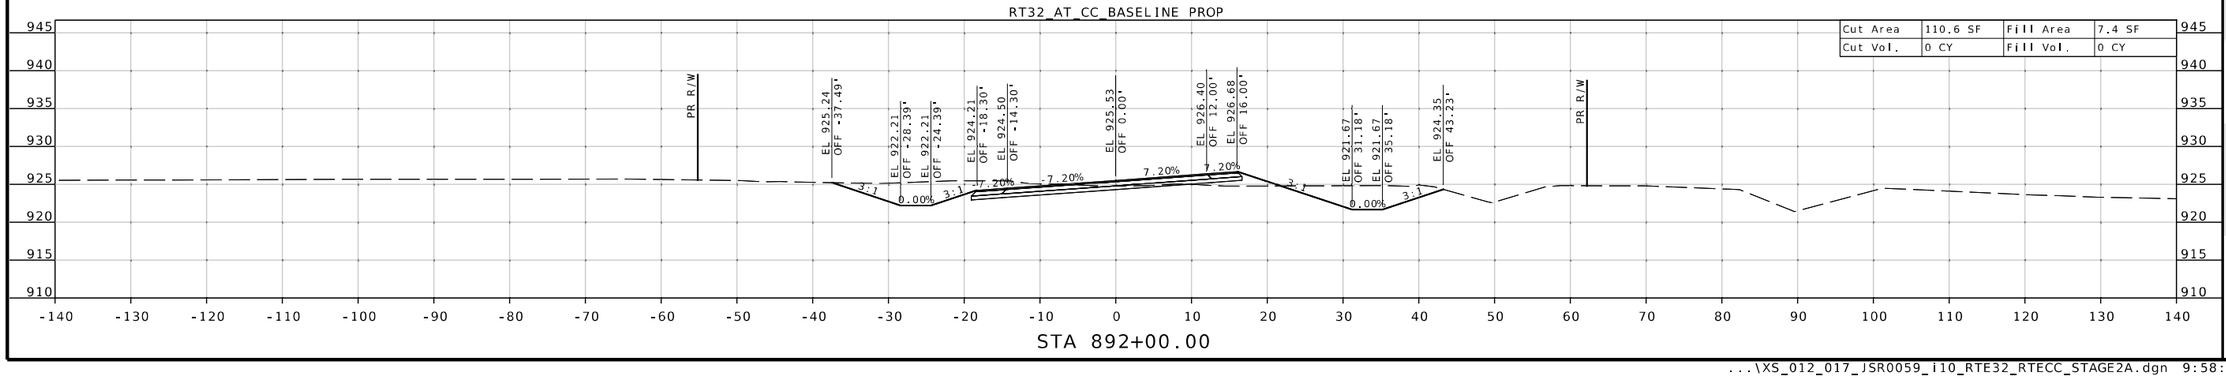

DATE PREPARED
8/19/2026

ROUTE	STATE
32	MO
DISTRICT	SHEET NO.
SW	12

COUNTY
CEDAR/POLK

JOB NO.
JSR0059

CONTRACT ID.
-

PROJECT NO.
-

BRIDGE NO.

DESCRIPTION


DATE

STATE OF MISSOURI
SEAN T. MATLOCK
NUMBER E-27133
PROFESSIONAL ENGINEER


MISSOURI HIGHWAYS AND TRANSPORTATION COMMISSION
105 WEST CAPITOL
JEFFERSON CITY, MO 65102
1-888-ASK-MODOT (1-888-275-6636)

2215 Fairlawn Dr
Carthage, MO 64836
417.358.9551
COA# 00062
weareown.com
Engineering beyond.


SUBPROJECT A-STAGE 2A
RTE 32 @ RTE CC
CROSS SECTION SHEET
SHEET 13 OF 173

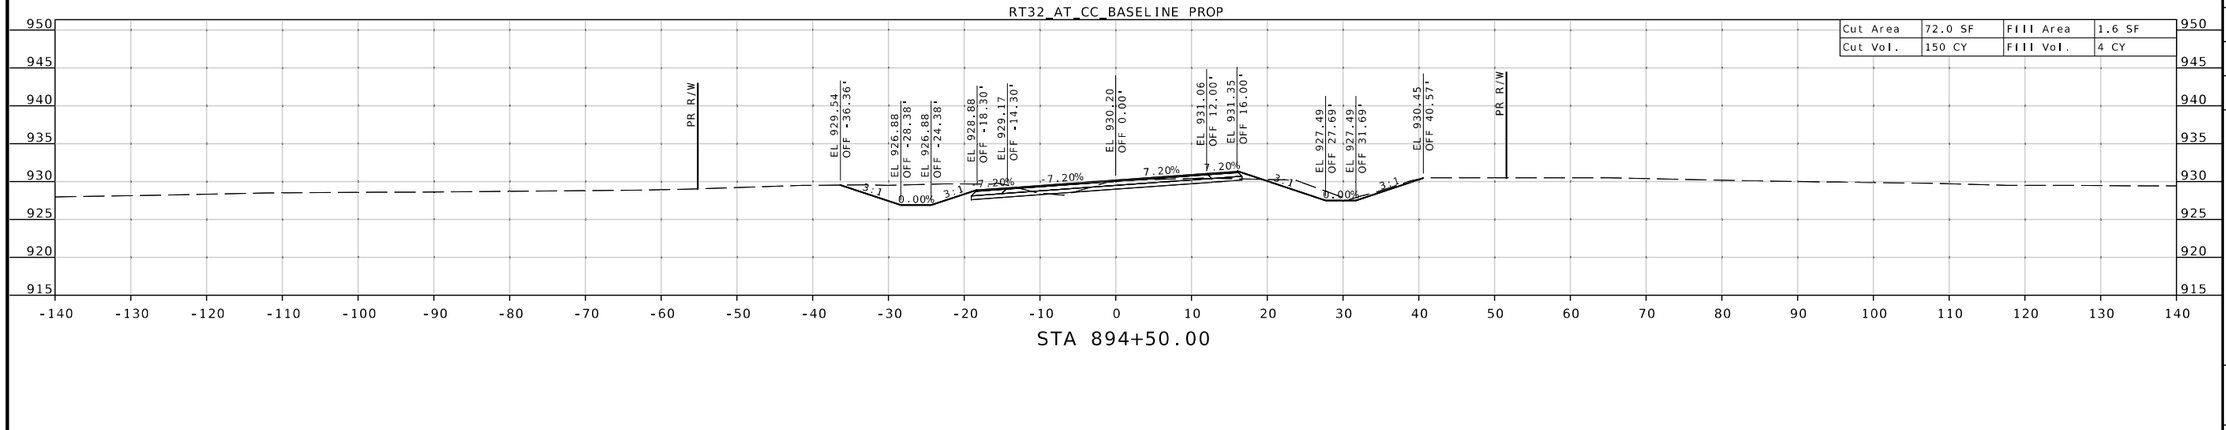

STA 894+50.00

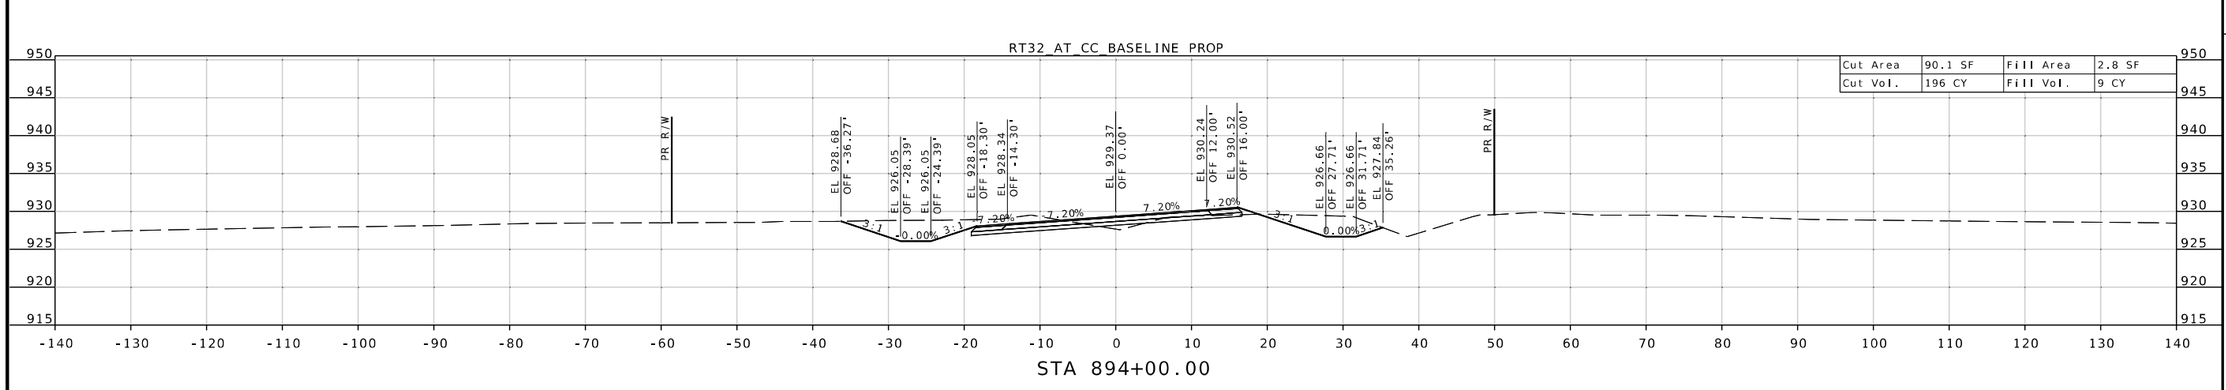

STA 894+00.00

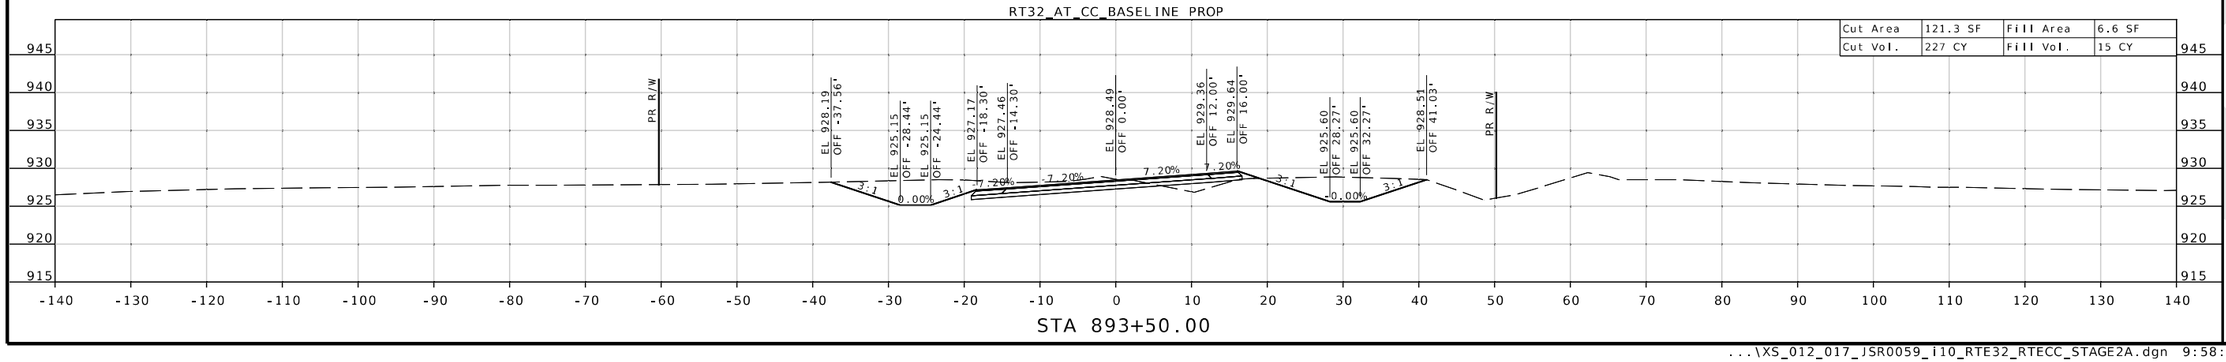

STA 893+50.00

STATE OF MISSOURI
SEAN T. MATLOCK
NUMBER E-27133
PROFESSIONAL ENGINEER

DATE PREPARED
8/19/2026

ROUTE	STATE
32	MO
DISTRICT	SHEET NO.
SW	13

COUNTY
CEDAR/POLK

JOB NO.
JSR0059

CONTRACT ID.
-

PROJECT NO.
-

BRIDGE NO.


DATE	DESCRIPTION

MISSOURI HIGHWAYS AND TRANSPORTATION COMMISSION
105 WEST CAPITOL
JEFFERSON CITY, MO 65102
1-888-ASK-MODOT (1-888-275-6636)


2215 Fairlawn Dr
Carthage, MO 64836
417.358.9551
COA# 00062
weareown.com
OWN
Engineering beyond.™

...\XS_012_017_JSR0059_I10_RTE32_RTECC_STAGE2A.dgn 9:58:37 AM 8/19/2026


SUBPROJECT A-STAGE 2A
RTE 32 @ RTE CC
CROSS SECTION SHEET
SHEET 14 OF 173

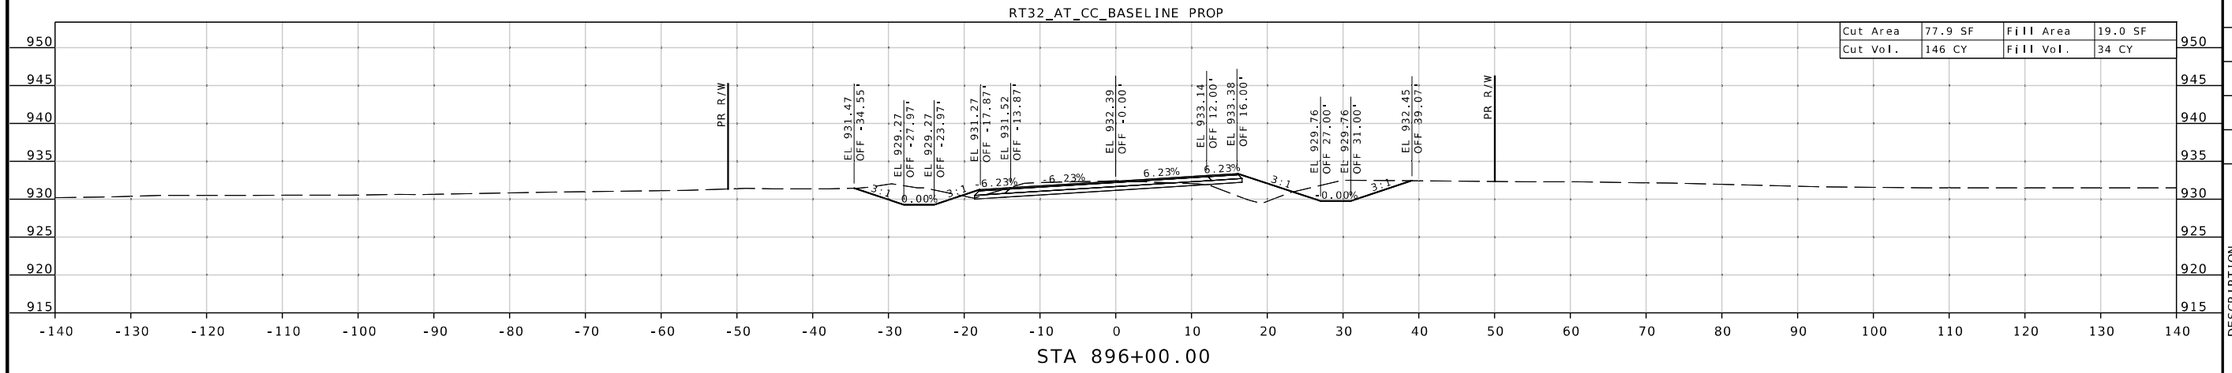

STA 896+00.00

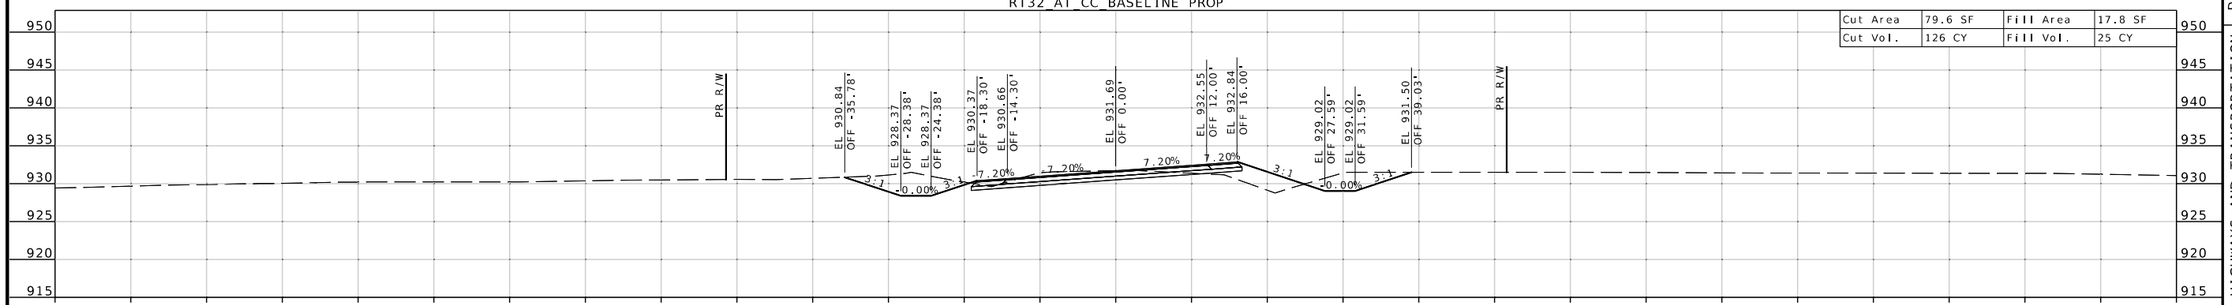

STA 895+50.00

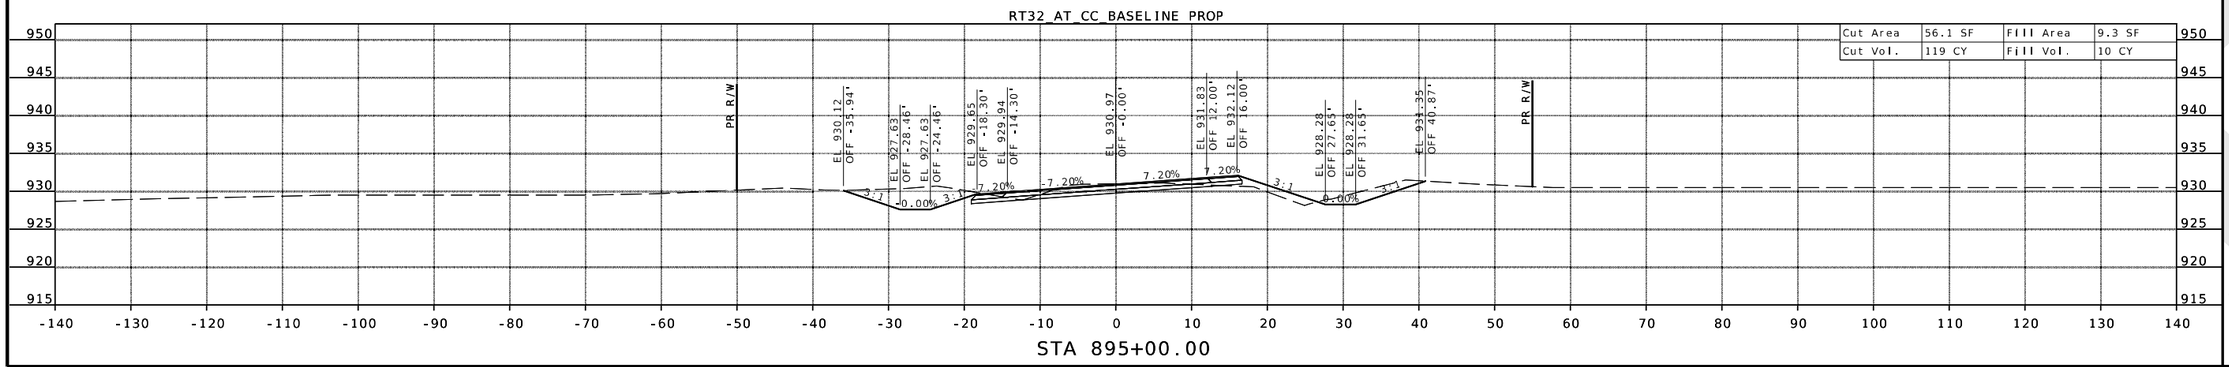

STA 895+00.00

STATE OF MISSOURI
SEAN T. MATLOCK
NUMBER E-27133
PROFESSIONAL ENGINEER

DATE PREPARED
8/19/2026

ROUTE	STATE
32	MO
DISTRICT	SHEET NO.
SW	14

COUNTY
CEDAR/POLK

JOB NO.
JSR0059

CONTRACT ID.
-

PROJECT NO.
-

BRIDGE NO.


DESCRIPTION	DATE

MISSOURI HIGHWAYS AND TRANSPORTATION COMMISSION
105 WEST CAPITOL
JEFFERSON CITY, MO 65102
1-888-ASK-MODOT (1-888-275-6636)

2215 Fairlawn Dr.
Carthage, MO 64836
417.358.9551
COA# 00062
weareown.com
Engineering beyond.


SUBPROJECT A-STAGE 2A
RTE 32 @ RTE CC
CROSS SECTION SHEET
SHEET 15 OF 173

RT32_AT_CC_BASELINE PROP

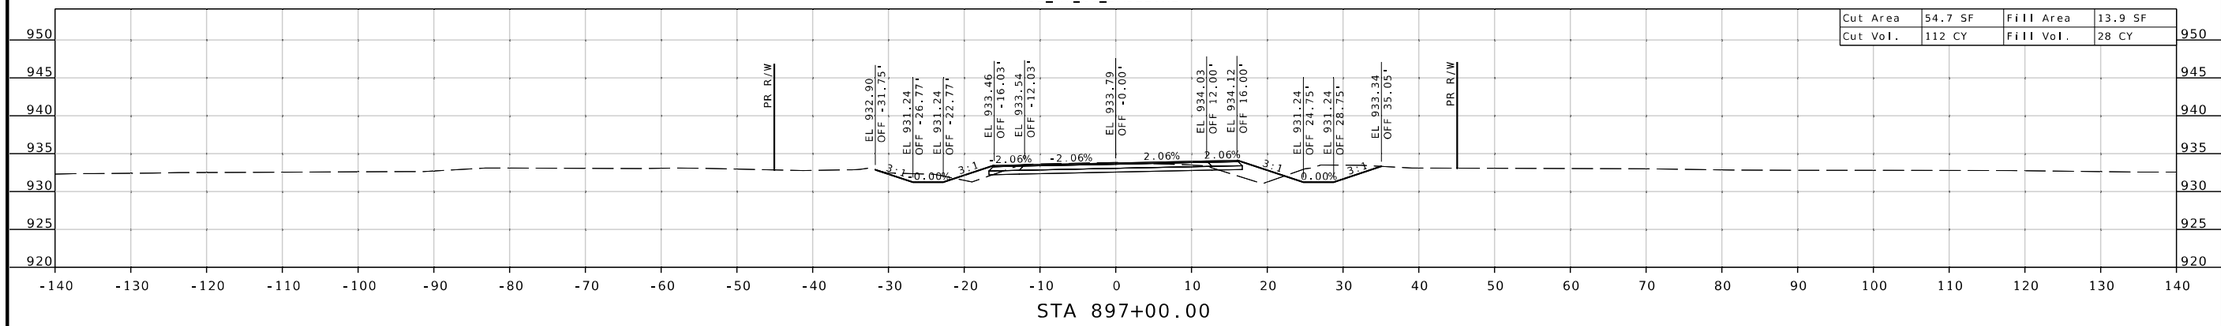


STA 897+00.00

RT32_AT_CC_BASELINE PROP

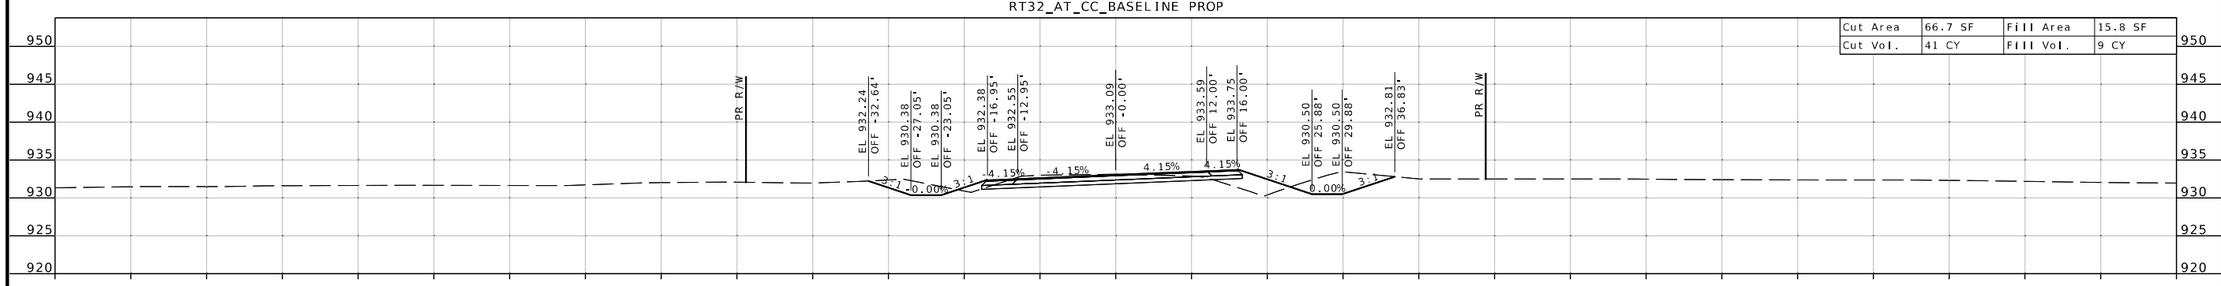

STA 896+50.00

RT32_AT_CC_BASELINE PROP

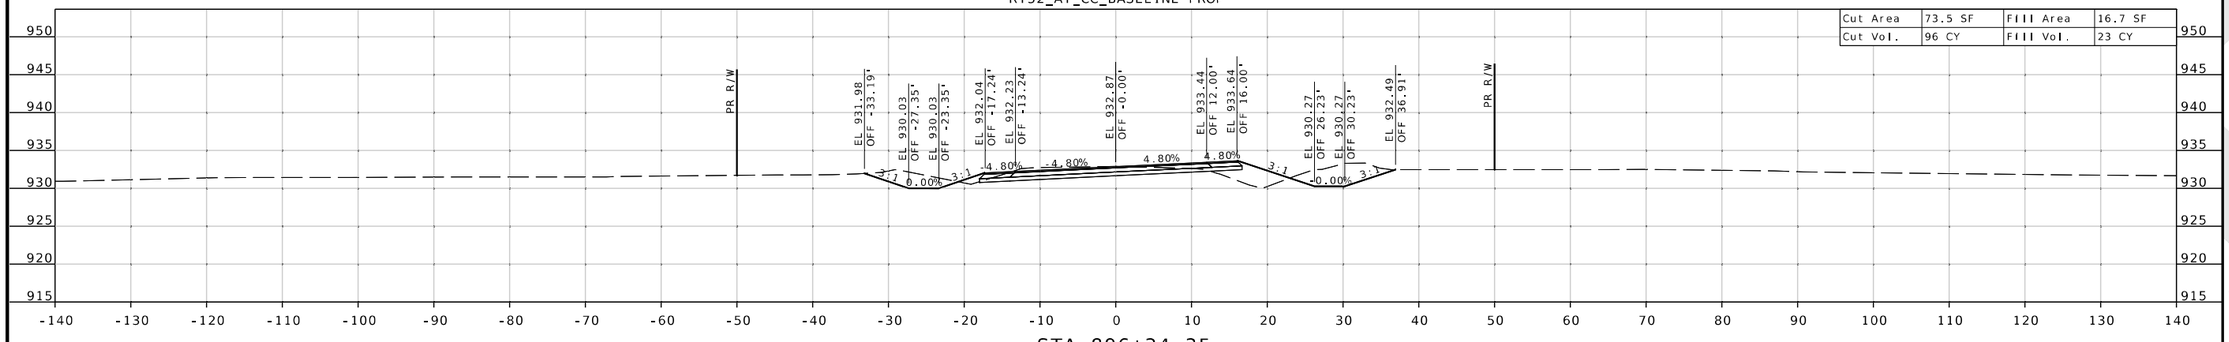

STA 896+34.35

STATE OF MISSOURI
SEAN T. MATLOCK
NUMBER E-27133
PROFESSIONAL ENGINEER

DATE PREPARED
8/19/2026

ROUTE	STATE
32	MO
DISTRICT	SHEET NO.
SW	15

COUNTY
CEDAR/POLK

JOB NO.
JSR0059

CONTRACT ID.
-

PROJECT NO.
-


BRIDGE NO.

DATE	DESCRIPTION


MISSOURI HIGHWAYS AND TRANSPORTATION COMMISSION
105 WEST CAPITOL
JEFFERSON CITY, MO 65102
1-888-ASK-MODOT (1-888-275-6636)

2215 Fairlawn Dr.
Carthage, MO 64836
417.358.9551
COA# 00062
weareown.com
Engineering beyond.


SUBPROJECT A-STAGE 2A
RTE 32 @ RTE CC
CROSS SECTION SHEET
SHEET 16 OF 173

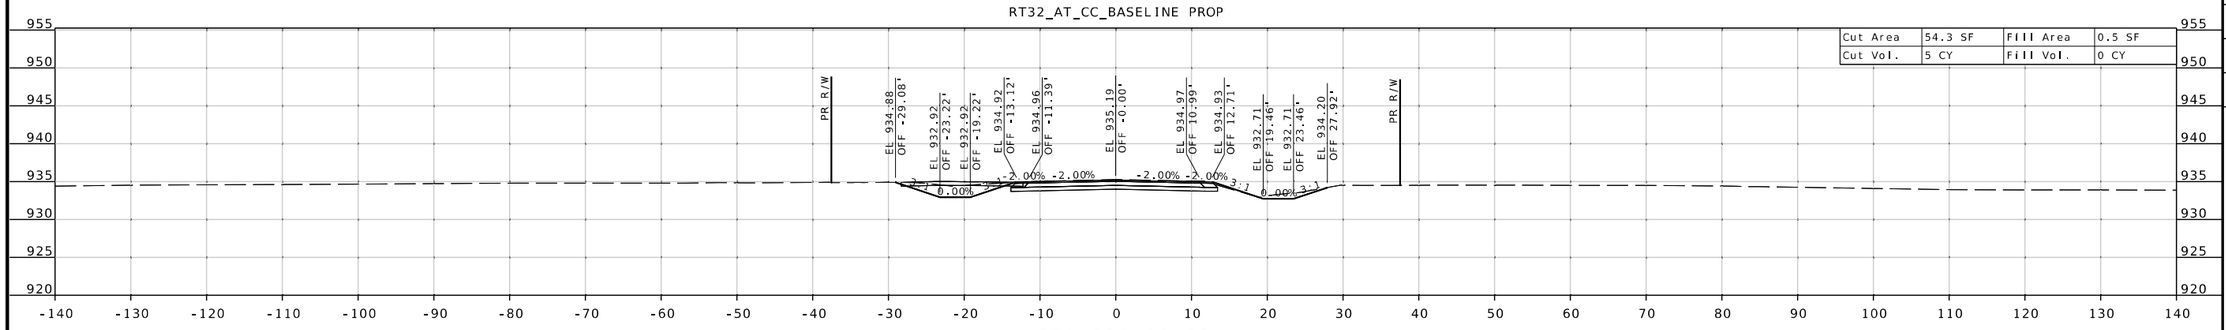

STA 898+00.00

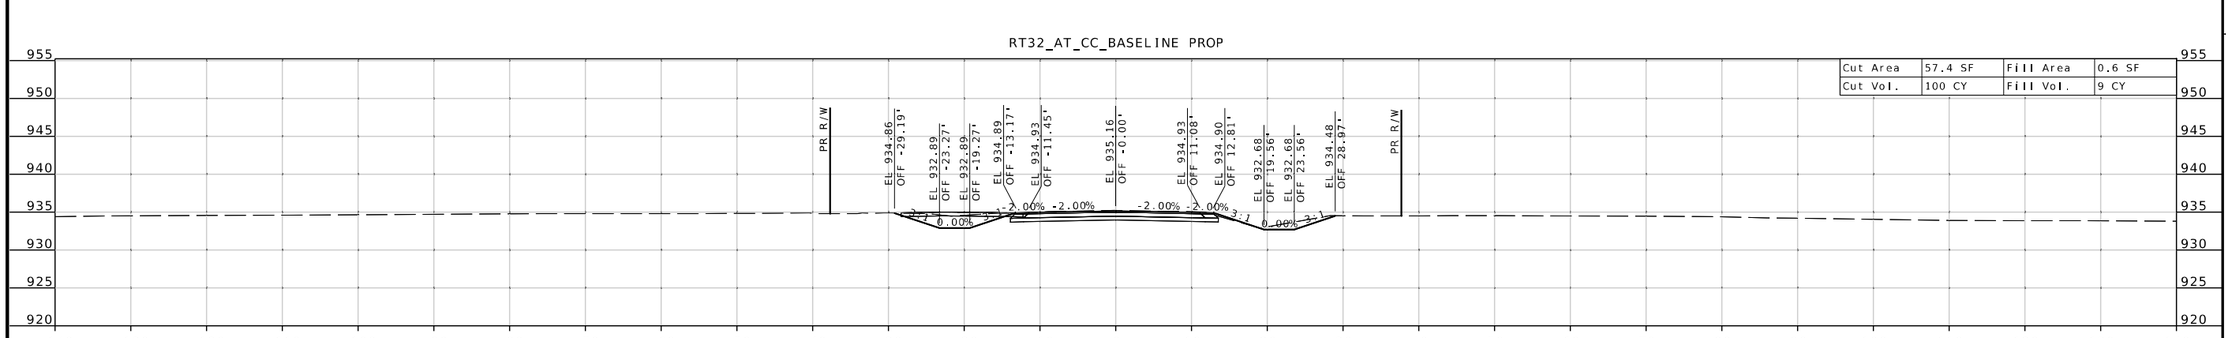

STA 897+97.80

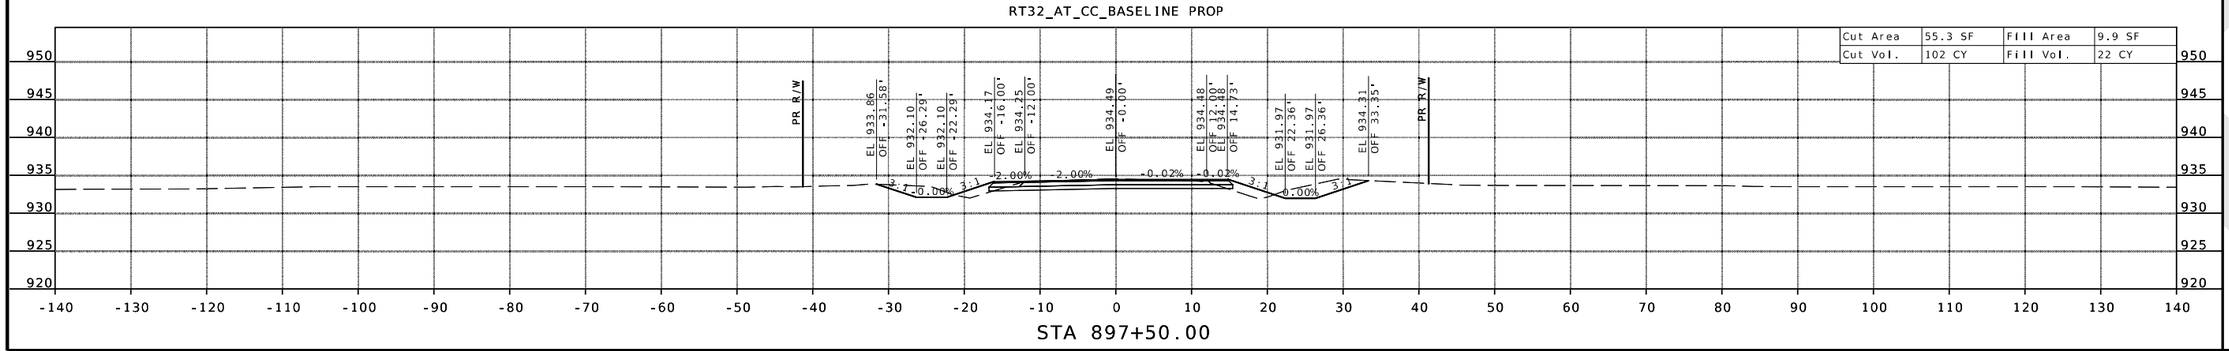

STA 897+50.00

STATE OF MISSOURI
SEAN T. MATLOCK
NUMBER E-27133
PROFESSIONAL ENGINEER

DATE PREPARED
8/19/2026

ROUTE	STATE
32	MO
DISTRICT	SHEET NO.
SW	16

COUNTY
CEDAR/POLK

JOB NO.
JSR0059

CONTRACT ID.
-

PROJECT NO.
-

BRIDGE NO.

DESCRIPTION	DATE

MISSOURI HIGHWAYS AND TRANSPORTATION COMMISSION


105 WEST CAPITOL
JEFFERSON CITY, MO 65102
1-888-ASK-MODOT (1-888-275-6636)

2215 Fairlawn Dr
Carthage, MO 64836
417.358.9551
COA# 00062
weareown.com

Engineering beyond.

...\XS_012_017_JSR0059_i10_RTE32_RTECC_STAGE2A.dgn 9:58:54 AM 8/19/2026

SUBPROJECT A-STAGE 2A
RTE 32 @ RTE CC
CROSS SECTION SHEET
SHEET 17 OF 173

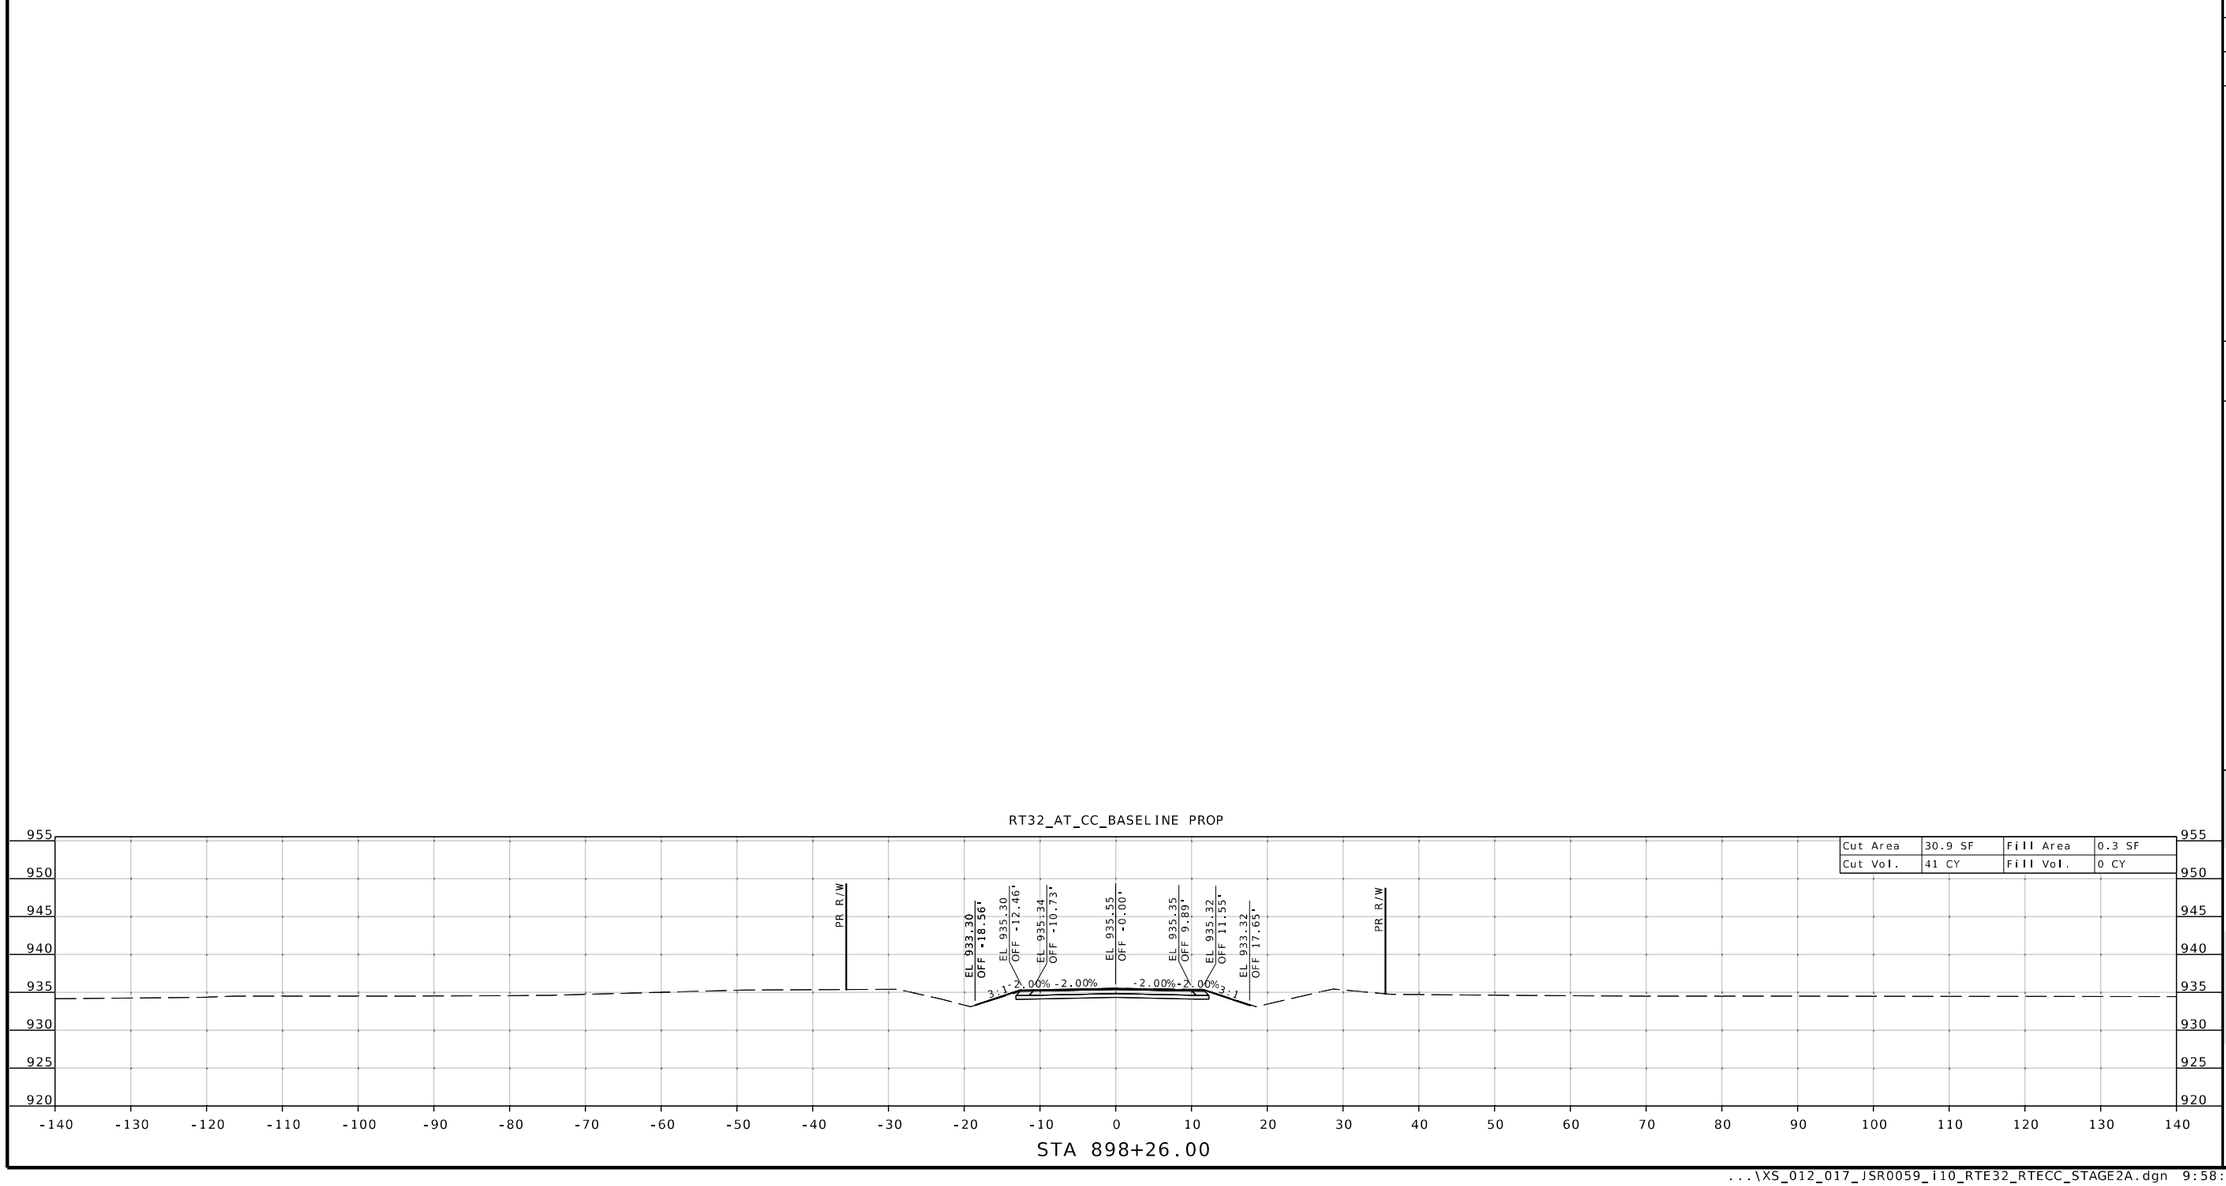

SEAN T. MATLOCK
NUMBER E-27133
PROFESSIONAL ENGINEER
STATE OF MISSOURI

DATE PREPARED
8/19/2026

ROUTE	STATE
32	MO
DISTRICT	SHEET NO.
SW	17

COUNTY
CEDAR/POLK

JOB NO.
JSR0059

CONTRACT ID.
-

PROJECT NO.
-

BRIDGE NO.


DESCRIPTION	DATE


MISSOURI HIGHWAYS AND TRANSPORTATION COMMISSION
105 WEST CAPITOL
JEFFERSON CITY, MO 65102
1-888-ASK-MODOT (1-888-275-6636)


2215 Fairlawn Dr
Carthage, MO 64836
417.358.9551
COA# 00062
weareown.com

Engineering beyond.

SUBPROJECT A-STAGE 2B
RTE 32 @ RTE CC
CROSS SECTION SHEET
SHEET 18 OF 173

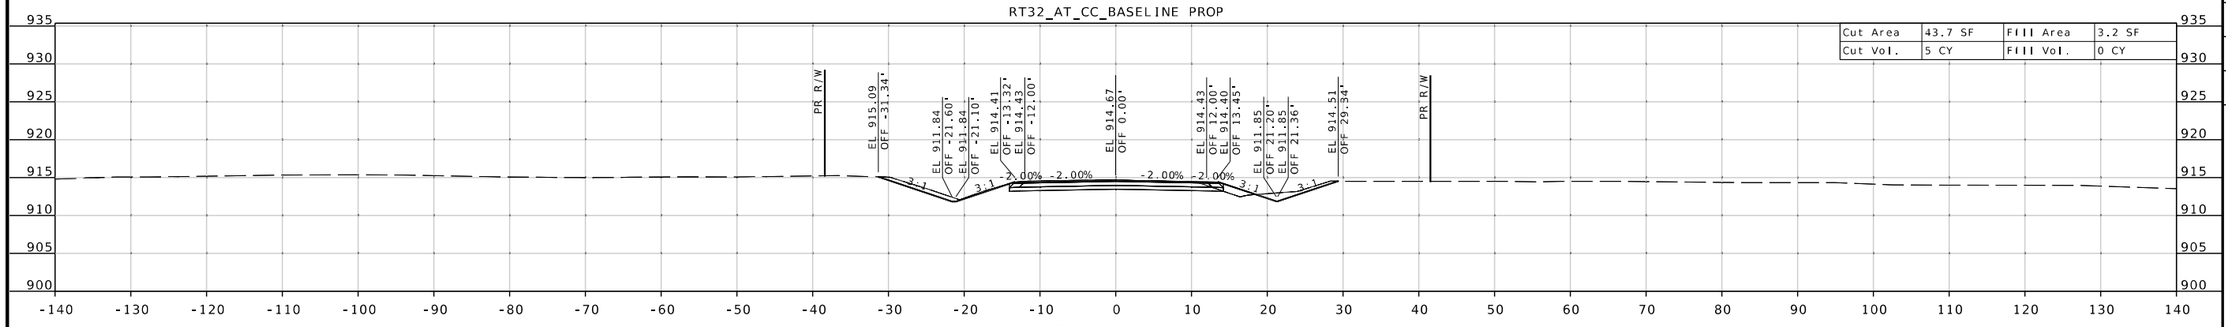

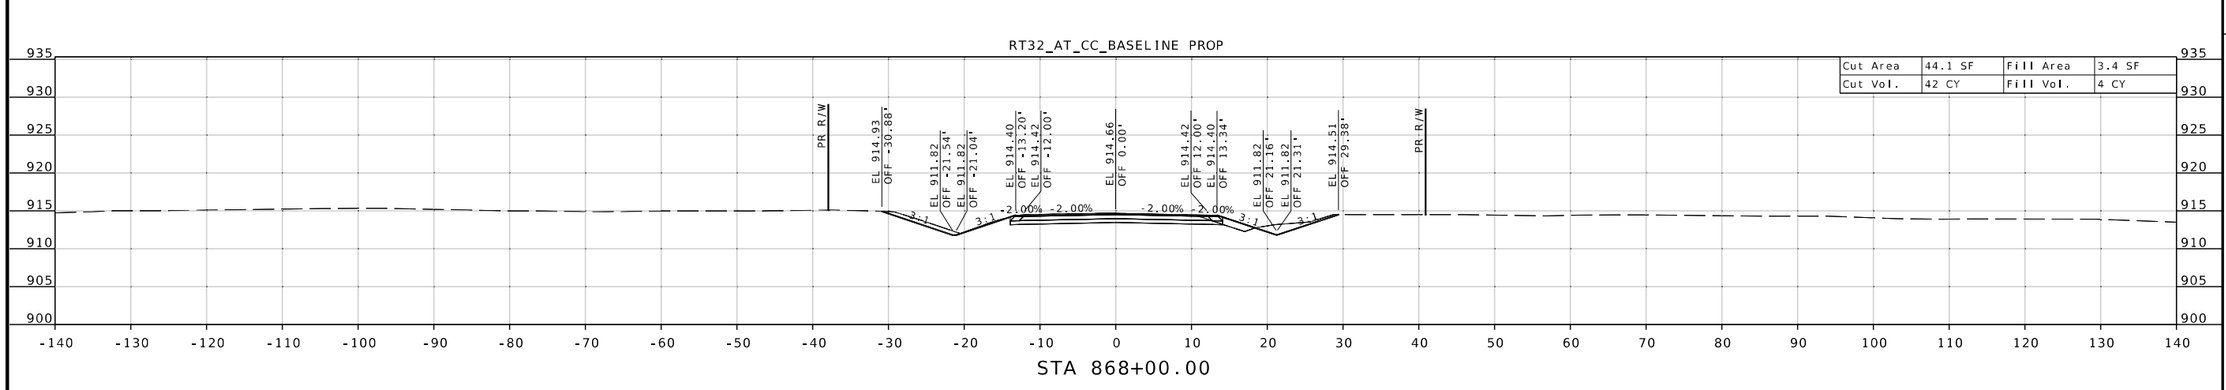

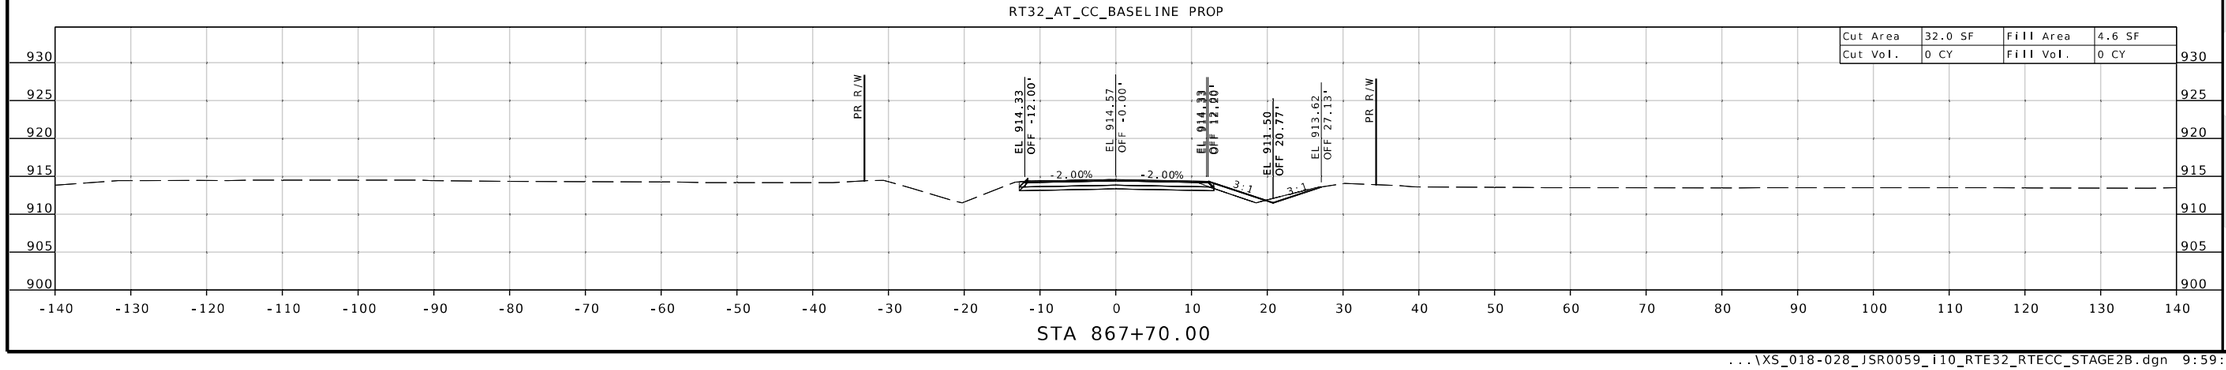

STATE OF MISSOURI
SEAN T. MATLOCK
NUMBER E-27133
PROFESSIONAL ENGINEER

DATE PREPARED
8/19/2026

ROUTE	STATE
32	MO
DISTRICT	SHEET NO.
SW	18

COUNTY
CEDAR/POLK

JOB NO.
JSR0059

CONTRACT ID.
-

PROJECT NO.
-

BRIDGE NO.

DESCRIPTION	DATE

MISSOURI HIGHWAYS AND TRANSPORTATION COMMISSION


105 WEST CAPITOL
JEFFERSON CITY, MO 65102
1-888-ASK-MODOT (1-888-275-6636)


2215 Fairlawn Dr
Carthage, MO 64836
417.358.9551
COA# 00062
weareown.com


Engineering beyond.

...\XS_018-028_JSR0059_i10_RTE32_RTECC_STAGE2B.dgn 9:59:16 AM 8/19/2026

SUBPROJECT A-STAGE 2B
RTE 32 @ RTE CC
CROSS SECTION SHEET
SHEET 19 OF 173

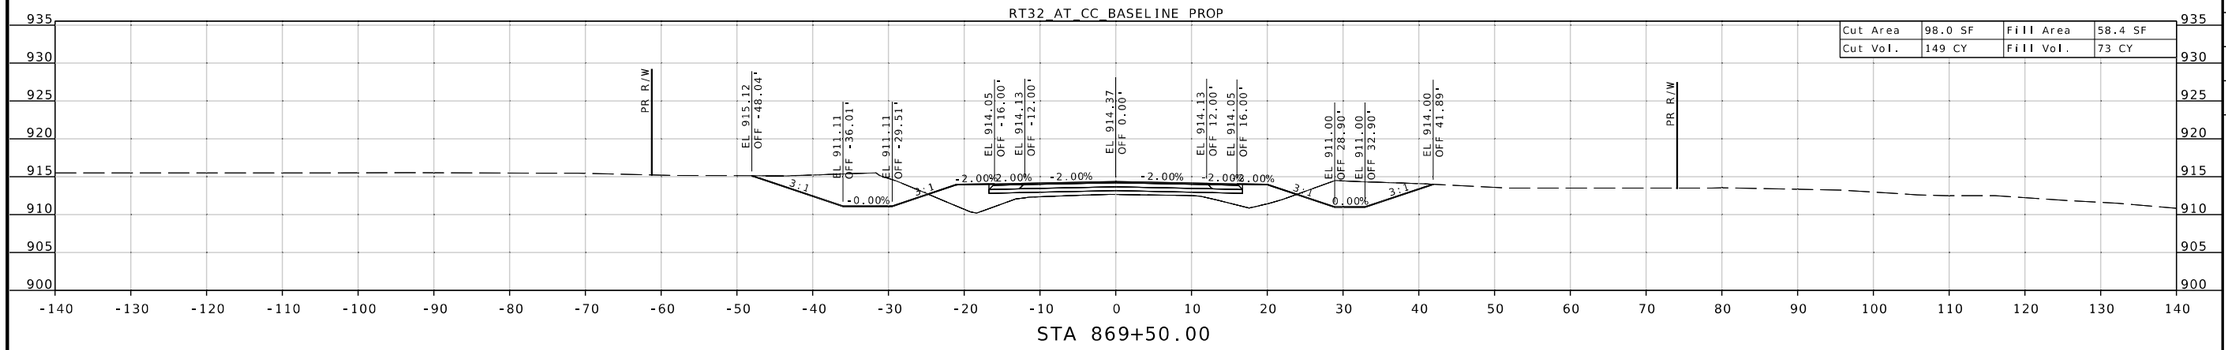

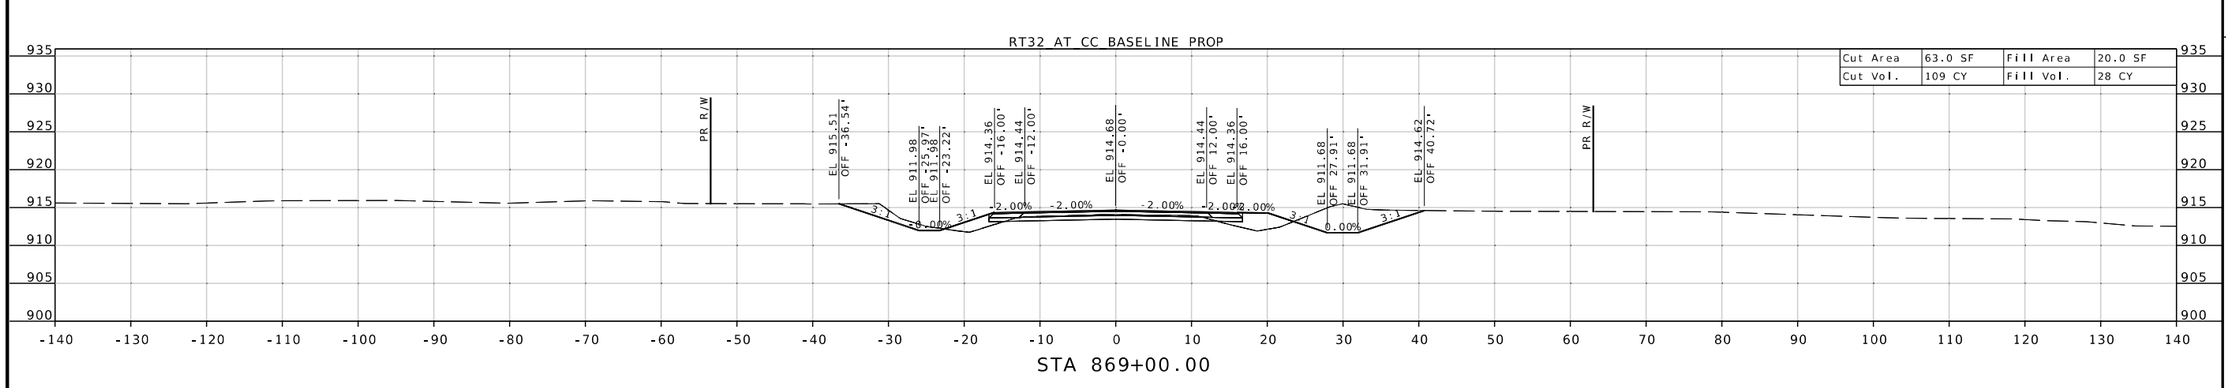

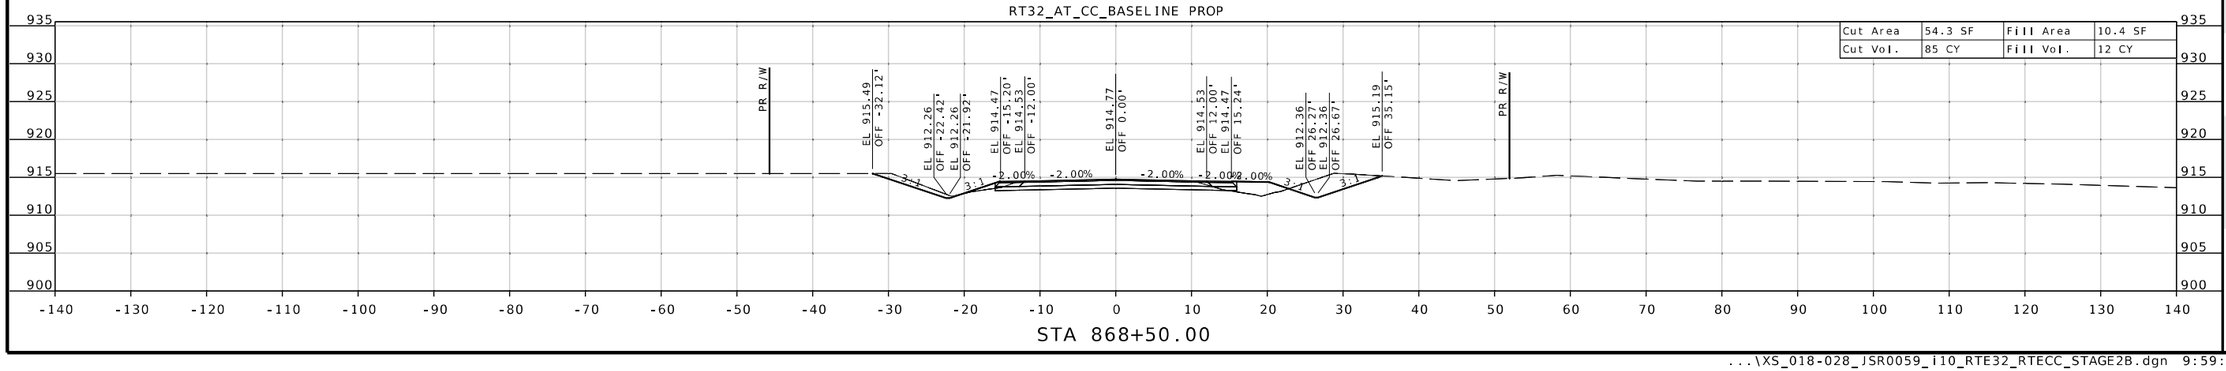

STATE OF MISSOURI
SEAN T. MATLOCK
NUMBER E-27133
PROFESSIONAL ENGINEER

DATE PREPARED
8/19/2026

ROUTE	STATE
32	MO
DISTRICT	SHEET NO.
SW	19

COUNTY
CEDAR/POLK

JOB NO.
JSR0059

CONTRACT ID.
-

PROJECT NO.
-

BRIDGE NO.

DESCRIPTION	DATE

MISSOURI HIGHWAYS AND TRANSPORTATION COMMISSION
105 WEST CAPITOL
JEFFERSON CITY, MO 65102
1-888-ASK-MODOT (1-888-275-6636)


2215 Fairlawn Dr
Carthage, MO 64836
417.358.9551
COA# 00062
weareown.com
OWN
Engineering beyond.™

...\XS_018-028_JSR0059_i10_RTE32_RTECC_STAGE2B.dgn 9:59:25 AM 8/19/2026

SUBPROJECT A-STAGE 2B
RTE 32 @ RTE CC
CROSS SECTION SHEET
SHEET 20 OF 173

RT32_AT_CC_BASELINE PROP


Cut Area	40.2 SF	Fill Area	640.2 SF
Cut Vol.	126 CY	Fill Vol.	892 CY

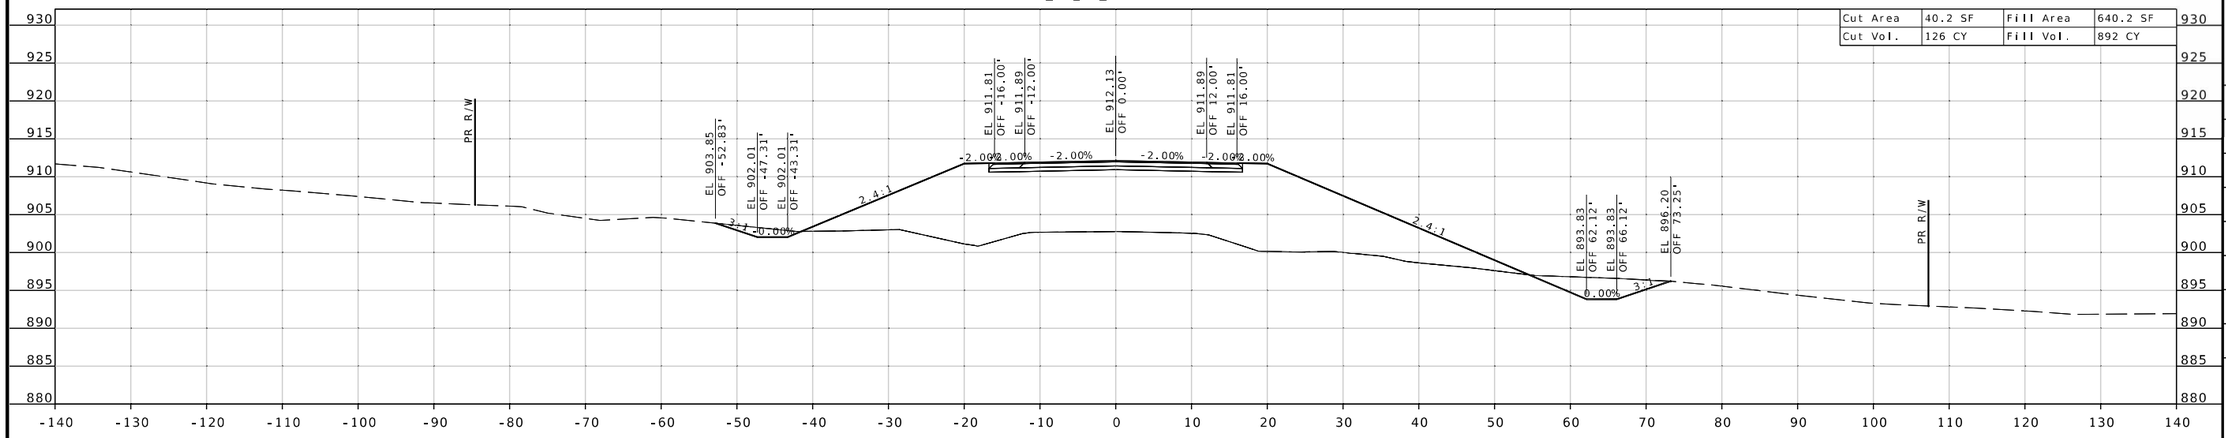

STA 871+00.00

RT32_AT_CC_BASELINE PROP


Cut Area	95.5 SF	Fill Area	323.7 SF
Cut Vol.	265 CY	Fill Vol.	435 CY

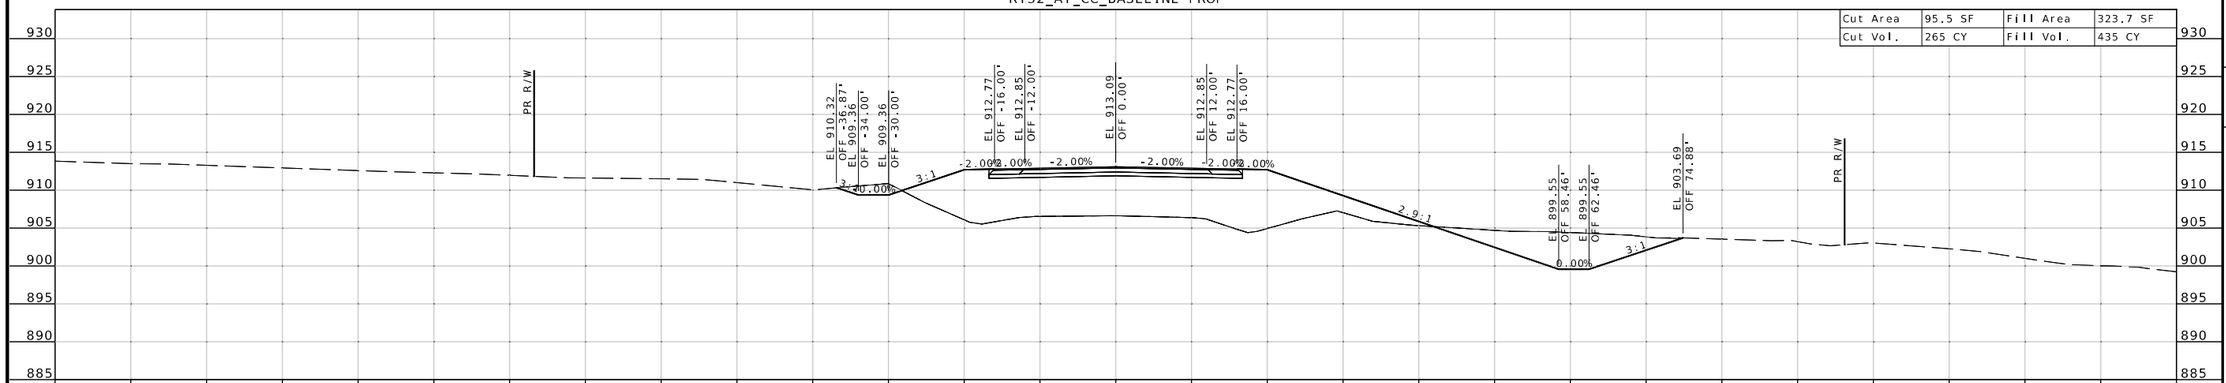

STA 870+50.00

RT32_AT_CC_BASELINE PROP

Cut Area	190.9 SF	Fill Area	146.1 SF
Cut Vol.	268 CY	Fill Vol.	189 CY

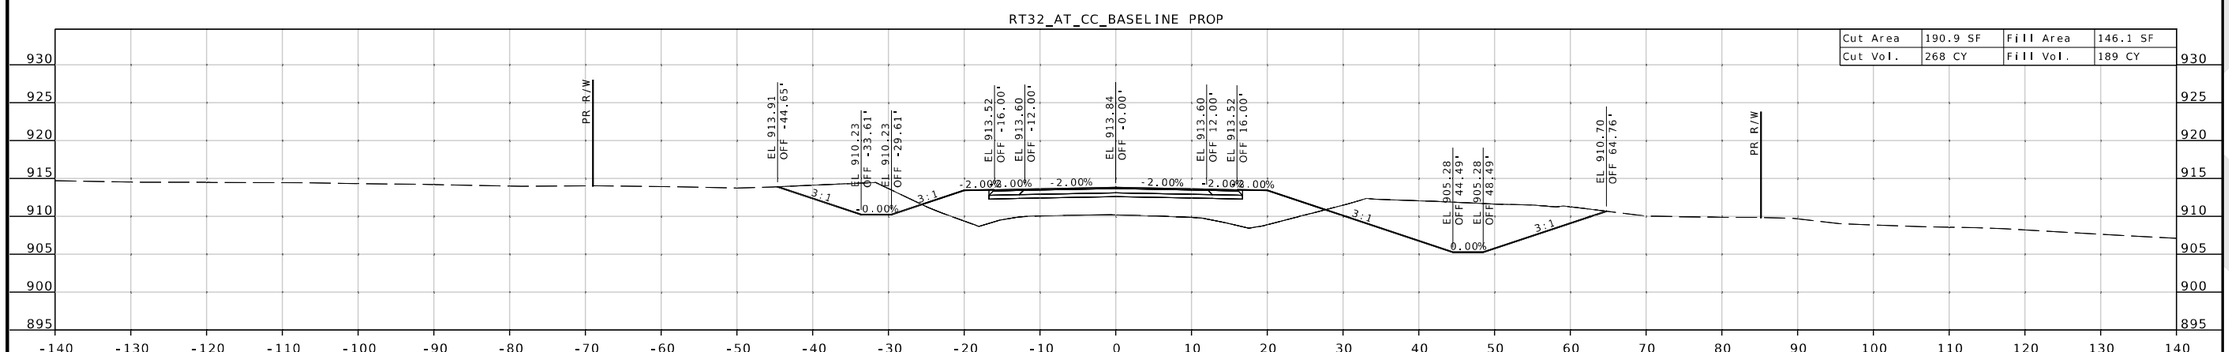

STA 870+00.00

STATE OF MISSOURI
SEAN T. MATLOCK
NUMBER E-27133
PROFESSIONAL ENGINEER

DATE PREPARED
8/19/2026

ROUTE	STATE
32	MO
DISTRICT	SHEET NO.
SW	20

COUNTY
CEDAR/POLK

JOB NO.
JSR0059

CONTRACT ID.
-

PROJECT NO.
-

BRIDGE NO.

DESCRIPTION	DATE


MISSOURI HIGHWAYS AND TRANSPORTATION COMMISSION


105 WEST CAPITOL
JEFFERSON CITY, MO 65102
1-888-ASK-MODOT (1-888-275-6636)

2215 Fairlawn Dr
Carthage, MO 64836
417.358.9551
COA# 00062
weareown.com

Engineering beyond.

SUBPROJECT A-STAGE 2B
RTE 32 @ RTE CC
CROSS SECTION SHEET
SHEET 21 OF 173

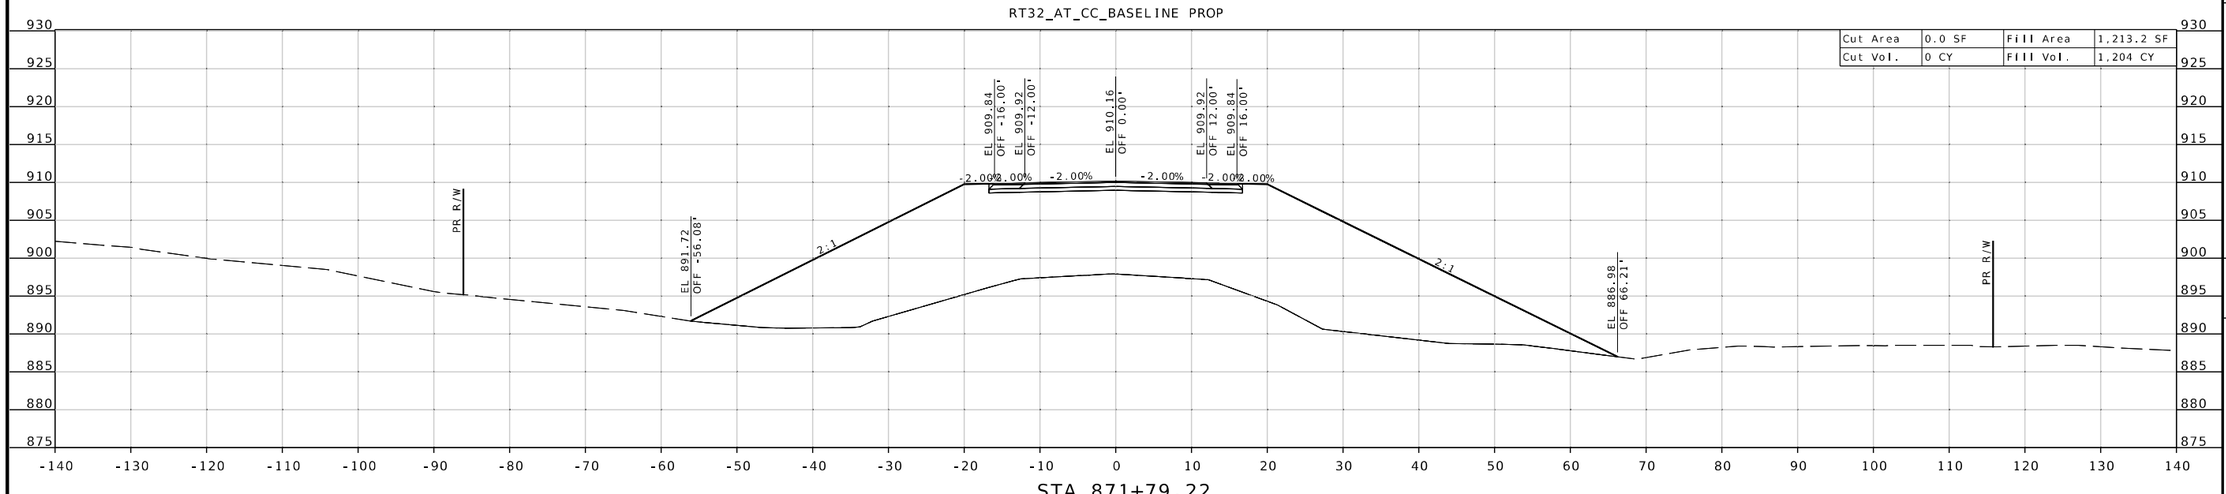

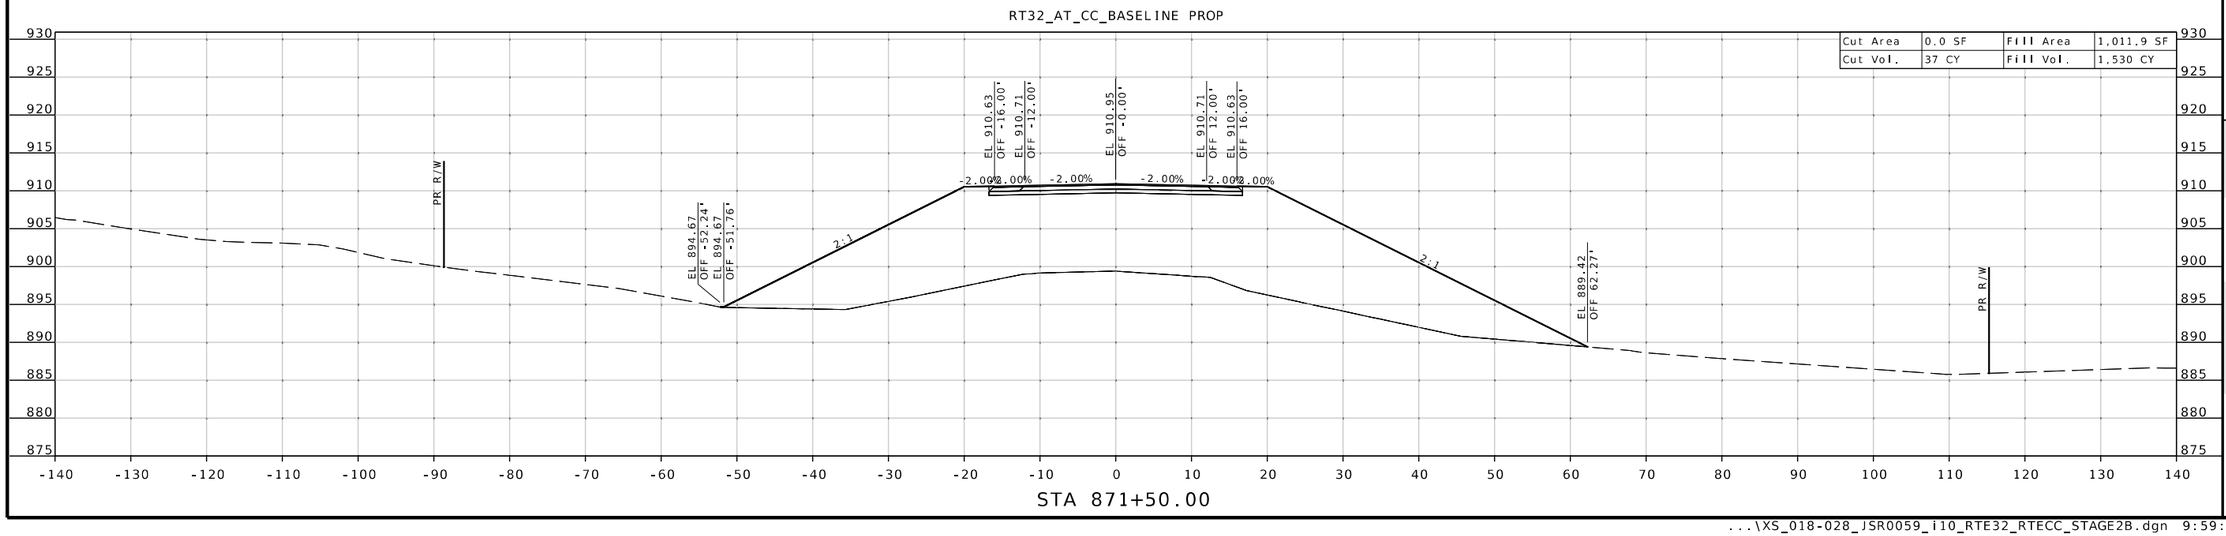

STATE OF MISSOURI
SEAN T. MATLOCK
NUMBER E-27133
PROFESSIONAL ENGINEER

DATE PREPARED
8/19/2026

ROUTE	STATE
32	MO
DISTRICT	SHEET NO.
SW	21

COUNTY
CEDAR/POLK

JOB NO.
JSR0059

CONTRACT ID.
-

PROJECT NO.
-

BRIDGE NO.

DESCRIPTION	DATE


MISSOURI HIGHWAYS AND TRANSPORTATION COMMISSION
105 WEST CAPITOL
JEFFERSON CITY, MO 65102
1-888-ASK-MODOT (1-888-275-6636)

2215 Fairlawn Dr
Carthage, MO 64836
417.358.9551
COA# 00062
weareown.com
OWN
Engineering beyond.™

SUBPROJECT A-STAGE 2B
RTE 32 @ RTE CC
CROSS SECTION SHEET
SHEET 22 OF 173

RT32_AT_CC_BASELINE PROP


Cut Area	0.0 SF	Fill Area	1,294.2 SF
Cut Vol.	0 CY	Fill Vol.	2,615 CY

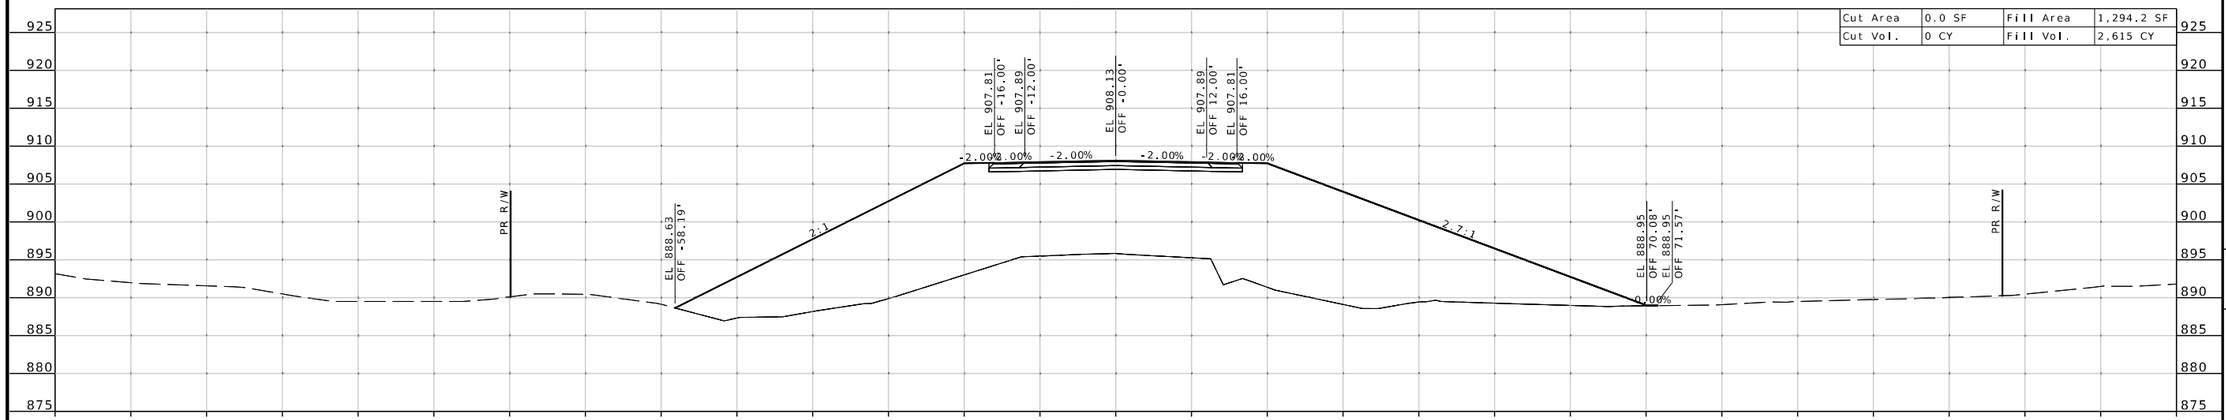

STA 872+50.00

RT32_AT_CC_BASELINE PROP

Cut Area	0.0 SF	Fill Area	1,530.4 SF
Cut Vol.	0 CY	Fill Vol.	1,056 CY

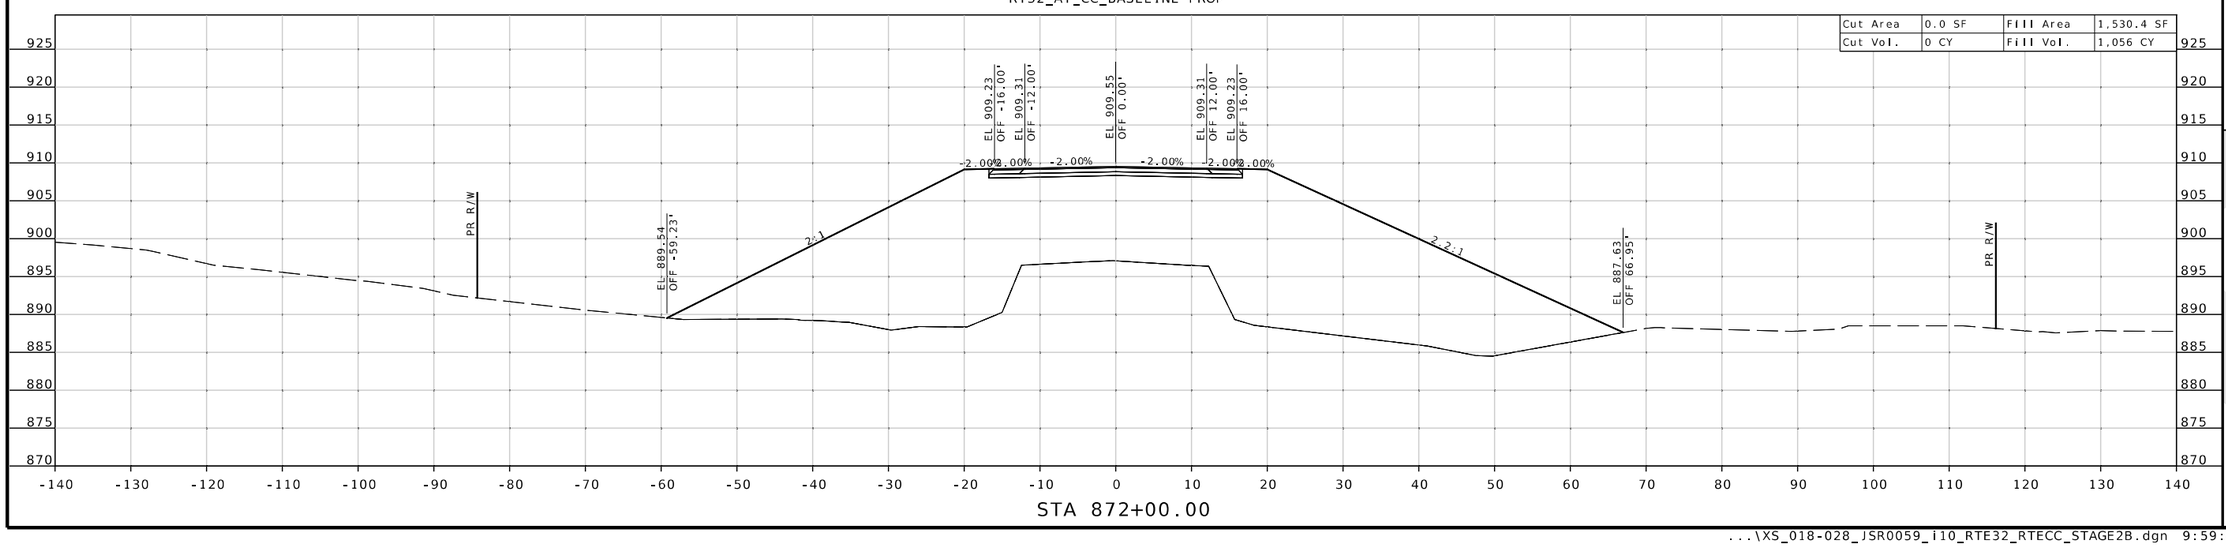

STA 872+00.00

SEAN T. MATLOCK
NUMBER E-27133
PROFESSIONAL ENGINEER
STATE OF MISSOURI

DATE PREPARED
8/19/2026

ROUTE	STATE
32	MO
DISTRICT	SHEET NO.
SW	22

COUNTY
CEDAR/POLK

JOB NO.
JSR0059

CONTRACT ID.
-

PROJECT NO.
-

BRIDGE NO.

DESCRIPTION | DATE

MISSOURI HIGHWAYS AND TRANSPORTATION COMMISSION
105 WEST CAPITOL
JEFFERSON CITY, MO 65102
1-888-ASK-MODOT (1-888-275-6636)

2215 Fairlawn Dr
Carthage, MO 64836
417.358.9551
COA# 00062
weareown.com


Engineering beyond.

...\XS_018-028_JSR0059_i10_RTE32_RTECC_STAGE2B.dgn 9:59:44 AM 8/19/2026

SUBPROJECT A-STAGE 2B
RTE 32 @ RTE CC
CROSS SECTION SHEET
SHEET 23 OF 173

RT32_AT_CC_BASELINE PROP


Cut Area	8.9 SF	Fill Area	1,039.7 SF
Cut Vol.	8 CY	Fill Vol.	2,105 CY

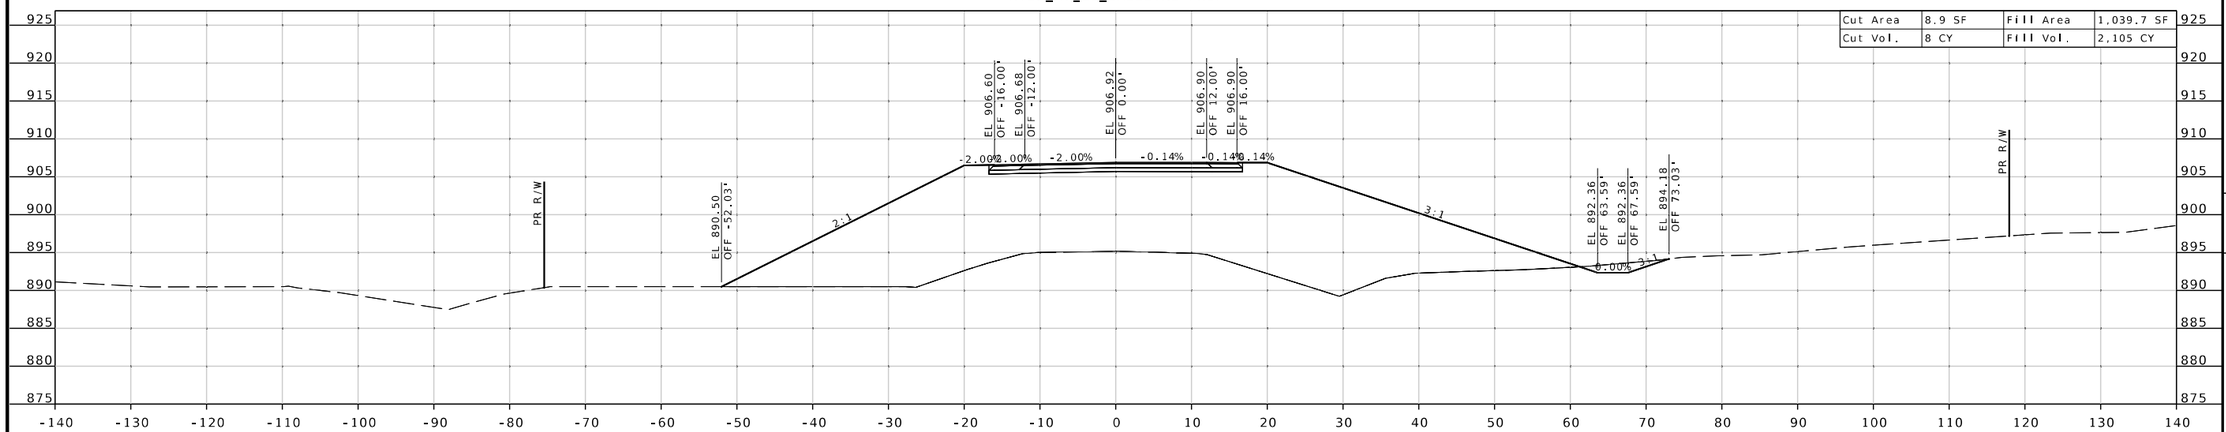

STA 873+00.00

RT32_AT_CC_BASELINE PROP

Cut Area	0.1 SF	Fill Area	1,293.6 SF
Cut Vol.	0 CY	Fill Vol.	61 CY

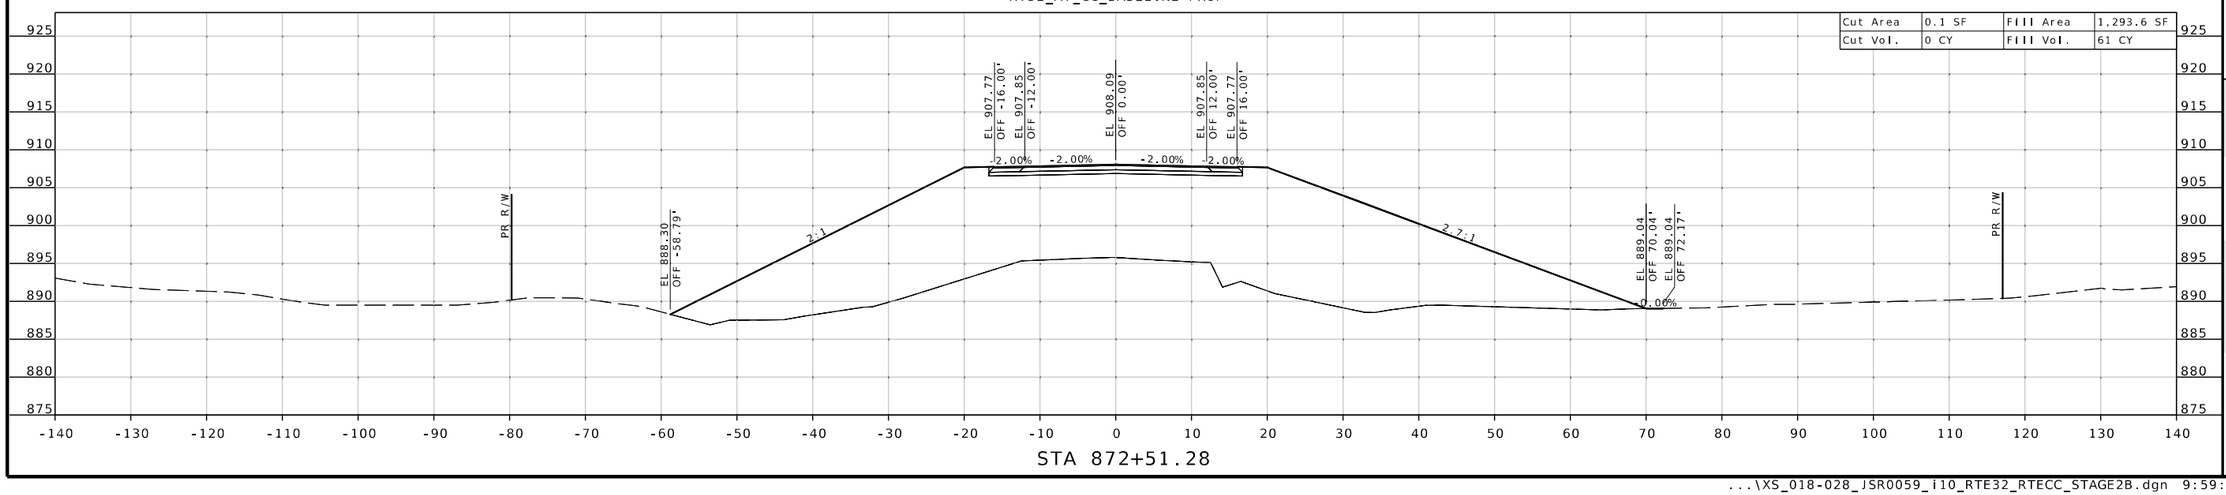

STA 872+51.28

SEAN T. MATLOCK
NUMBER E-27133
PROFESSIONAL ENGINEER
STATE OF MISSOURI

DATE PREPARED
8/19/2026

ROUTE	STATE
32	MO
DISTRICT	SHEET NO.
SW	23

COUNTY
CEDAR/POLK

JOB NO.
JSR0059

CONTRACT ID.
-

PROJECT NO.
-

BRIDGE NO.

DESCRIPTION	DATE

MISSOURI HIGHWAYS AND TRANSPORTATION COMMISSION
105 WEST CAPITOL
JEFFERSON CITY, MO 65102
1-888-ASK-MODOT (1-888-275-6636)


2215 Fairlawn Dr
Carthage, MO 64836
417.358.9551
COA# 00062
weareown.com

Engineering beyond.

SUBPROJECT A-STAGE 2B
RTE 32 @ RTE CC
CROSS SECTION SHEET
SHEET 24 OF 173

RT32_AT_CC_BASELINE PROP


Cut Area	239.2 SF	Fill Area	705.5 SF
Cut Vol.	326 CY	Fill Vol.	1,441 CY

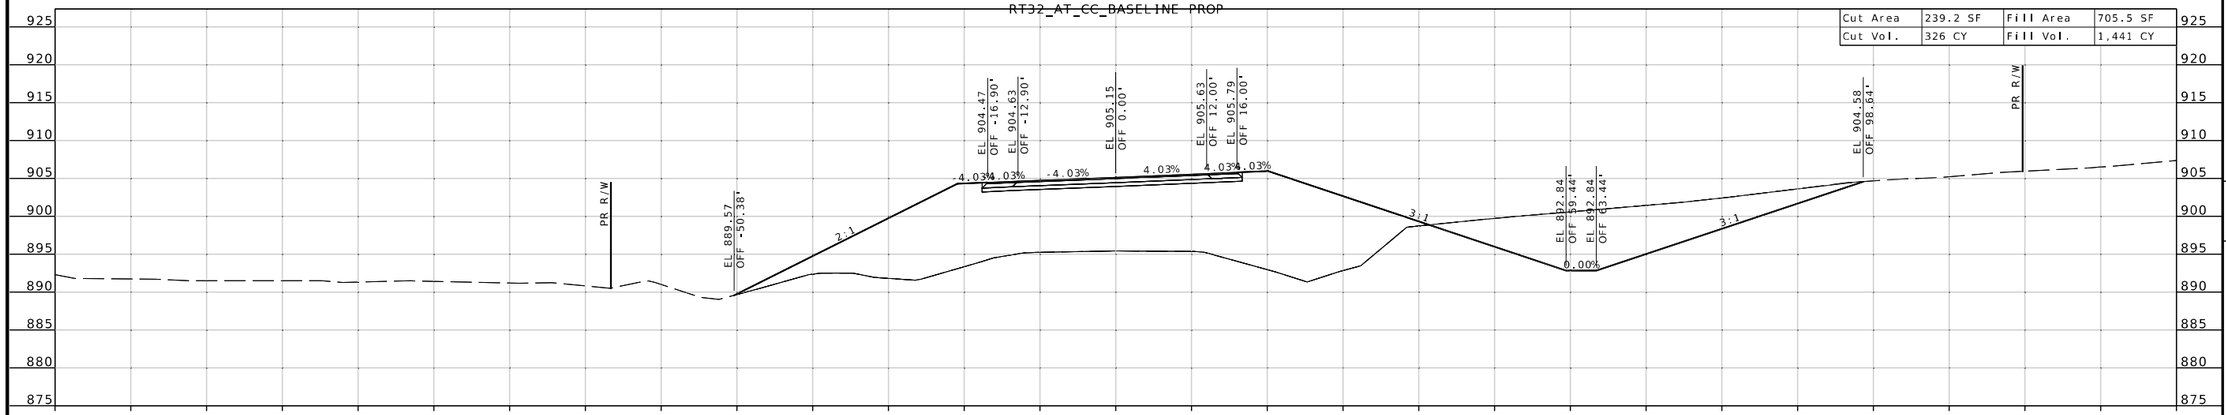

STA 874+00.00

RT32_AT_CC_BASELINE PROP

Cut Area	113.1 SF	Fill Area	851.2 SF
Cut Vol.	113 CY	Fill Vol.	1,751 CY

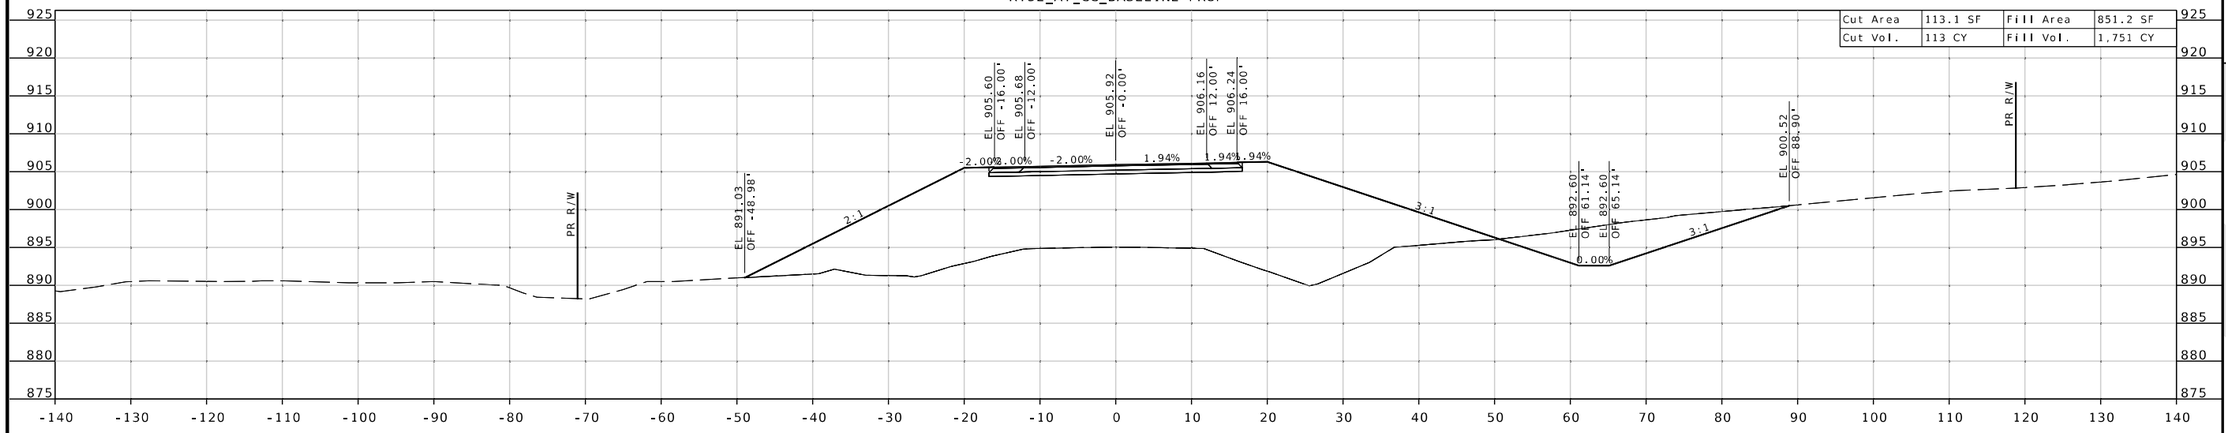

STA 873+50.00

SEAN T. MATLOCK
NUMBER E-27133
PROFESSIONAL ENGINEER
STATE OF MISSOURI

DATE PREPARED
8/19/2026

ROUTE	STATE
32	MO
DISTRICT	SHEET NO.
SW	24

COUNTY
CEDAR/POLK

JOB NO.
JSR0059

CONTRACT ID.
-

PROJECT NO.
-


BRIDGE NO.


DESCRIPTION	DATE

MISSOURI HIGHWAYS AND TRANSPORTATION COMMISSION
105 WEST CAPITOL
JEFFERSON CITY, MO 65102
1-888-ASK-MODOT (1-888-275-6636)

2215 Fairlawn Dr
Carthage, MO 64836
417.358.9551
COA# 00062
weareown.com
OWN
Engineering beyond.

SUBPROJECT A-STAGE 2B
RTE 32 @ RTE CC
CROSS SECTION SHEET
SHEET 25 OF 173

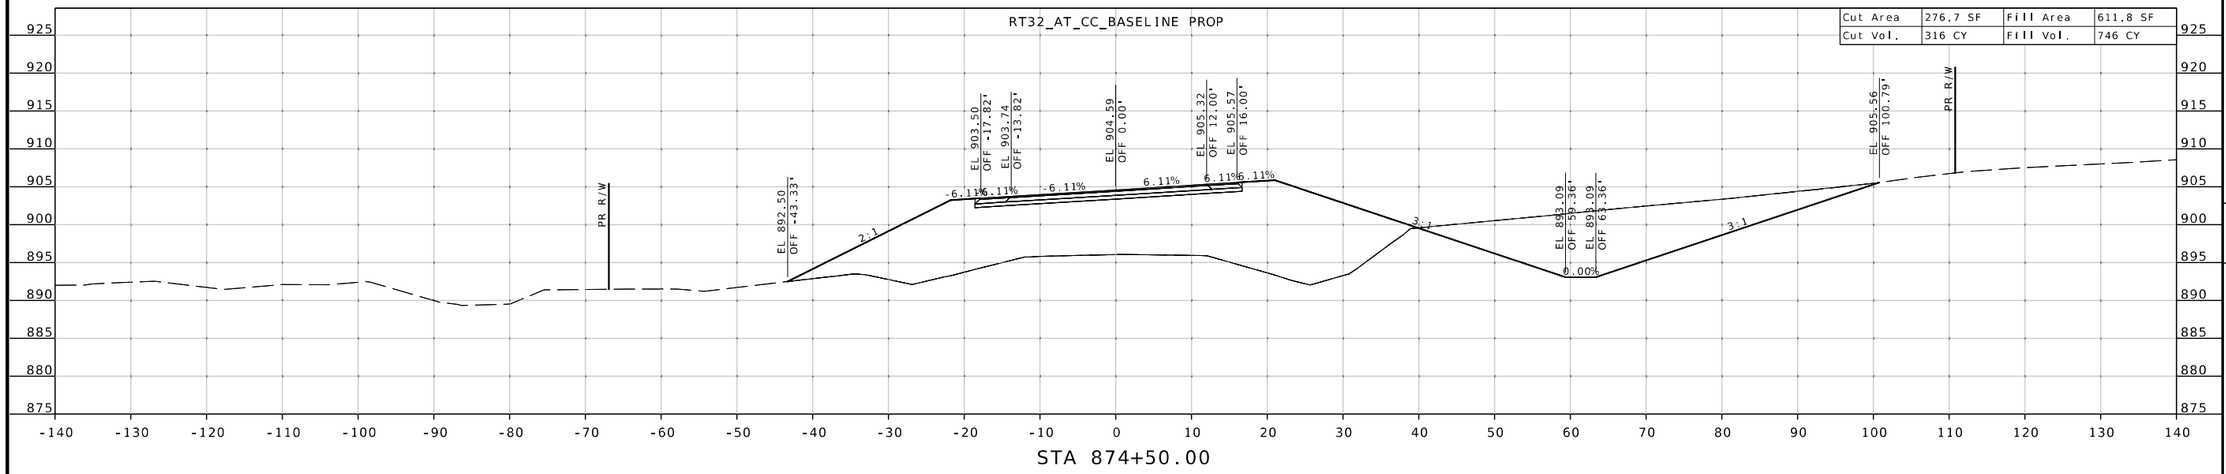

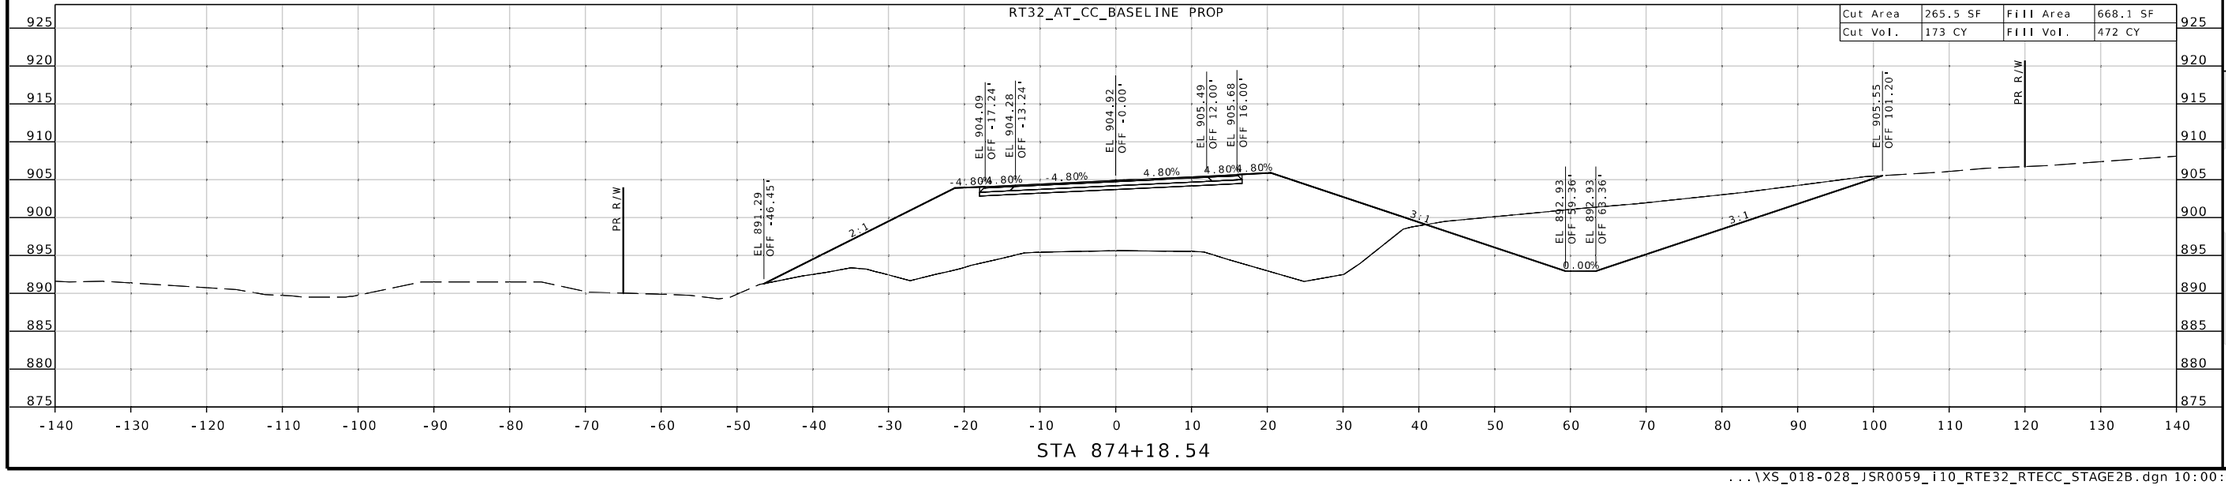

SEAN T. MATLOCK
NUMBER E-27133
PROFESSIONAL ENGINEER
STATE OF MISSOURI

DATE PREPARED
8/19/2026

ROUTE	STATE
32	MO
DISTRICT	SHEET NO.
SW	25

COUNTY
CEDAR/POLK

JOB NO.
JSR0059

CONTRACT ID.
-

PROJECT NO.
-

BRIDGE NO.


DESCRIPTION	DATE


MISSOURI HIGHWAYS AND TRANSPORTATION COMMISSION
105 WEST CAPITOL
JEFFERSON CITY, MO 65102
1-888-ASK-MODOT (1-888-275-6636)


2215 Fairlawn Dr
Carthage, MO 64836
417.358.9551
COA# 00062
weareown.com

Engineering beyond.™

SUBPROJECT A-STAGE 2B
RTE 32 @ RTE CC
CROSS SECTION SHEET
SHEET 26 OF 173

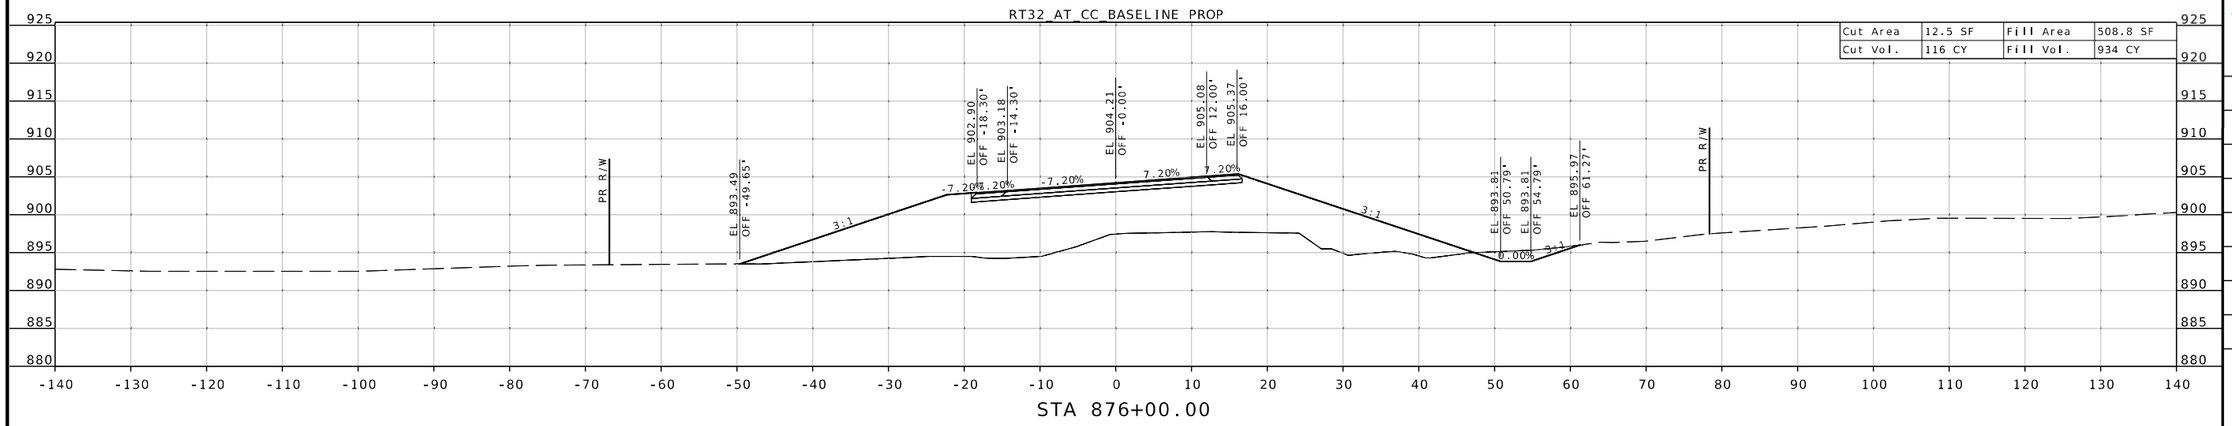

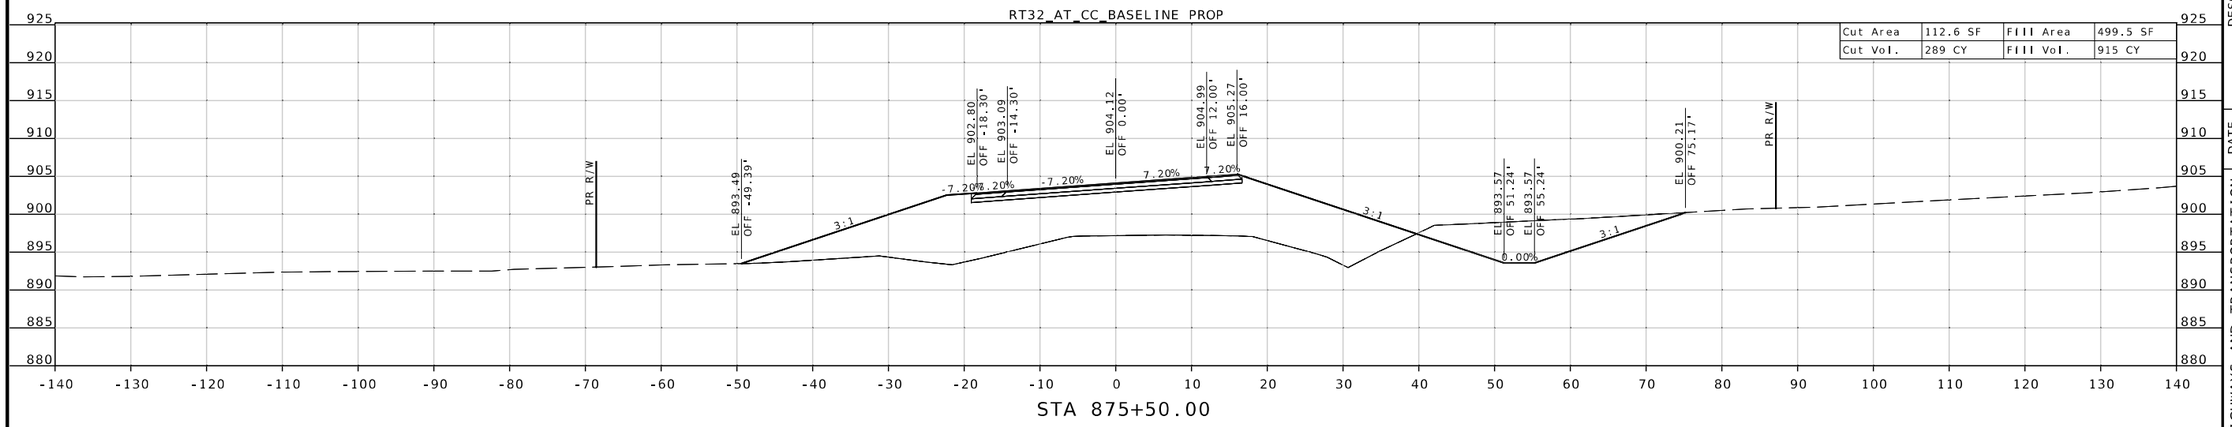

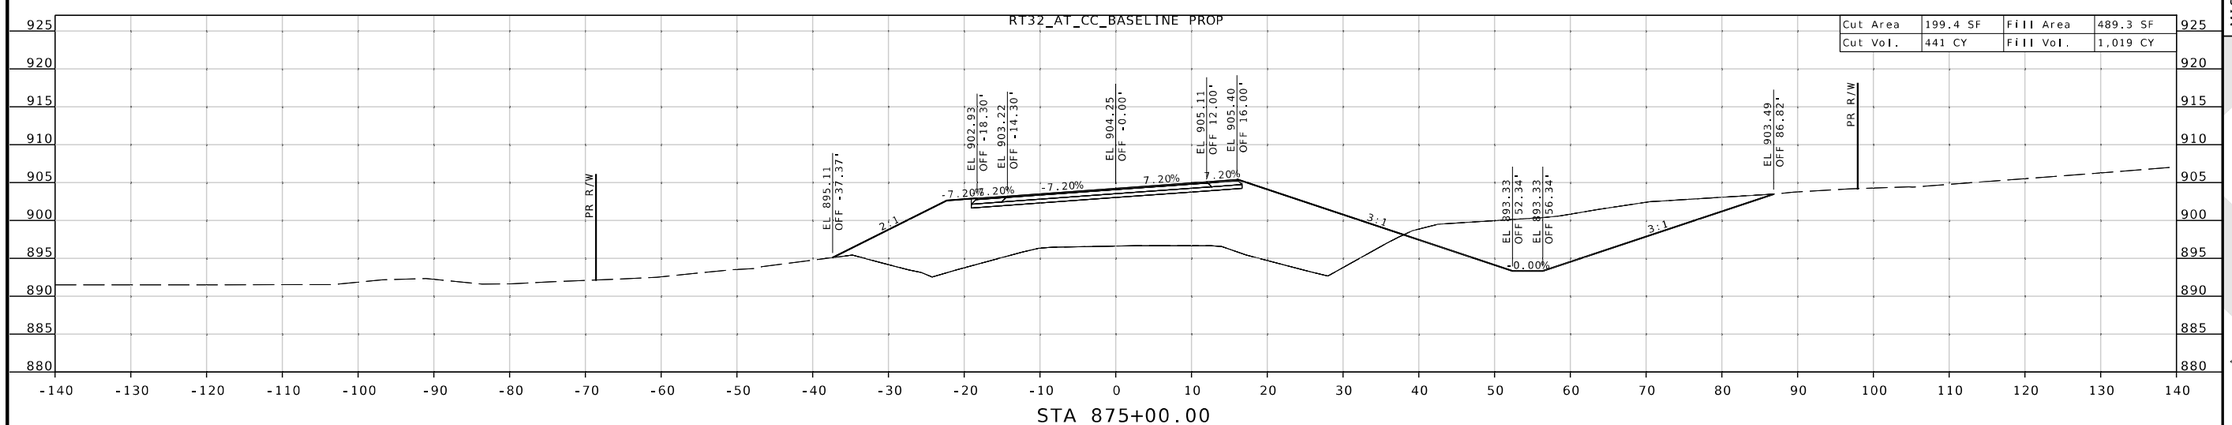

STATE OF MISSOURI
SEAN T. MATLOCK
NUMBER E-27133
PROFESSIONAL ENGINEER

DATE PREPARED
8/19/2026

ROUTE	STATE
32	MO

DISTRICT	SHEET NO.
SW	26

COUNTY
CEDAR/POLK

JOB NO.
JSR0059

CONTRACT ID.
-

PROJECT NO.
-


BRIDGE NO.

DESCRIPTION	DATE


MISSOURI HIGHWAYS AND TRANSPORTATION COMMISSION
105 WEST CAPITOL
JEFFERSON CITY, MO 65102
1-888-ASK-MODOT (1-888-275-6636)

2215 Fairlawn Dr.
Carthage, MO 64836
417.358.9551
COA# 00062
weareown.com
"Engineering beyond."


SUBPROJECT A-STAGE 2B
RTE 32 @ RTE CC
CROSS SECTION SHEET
SHEET 27 OF 173

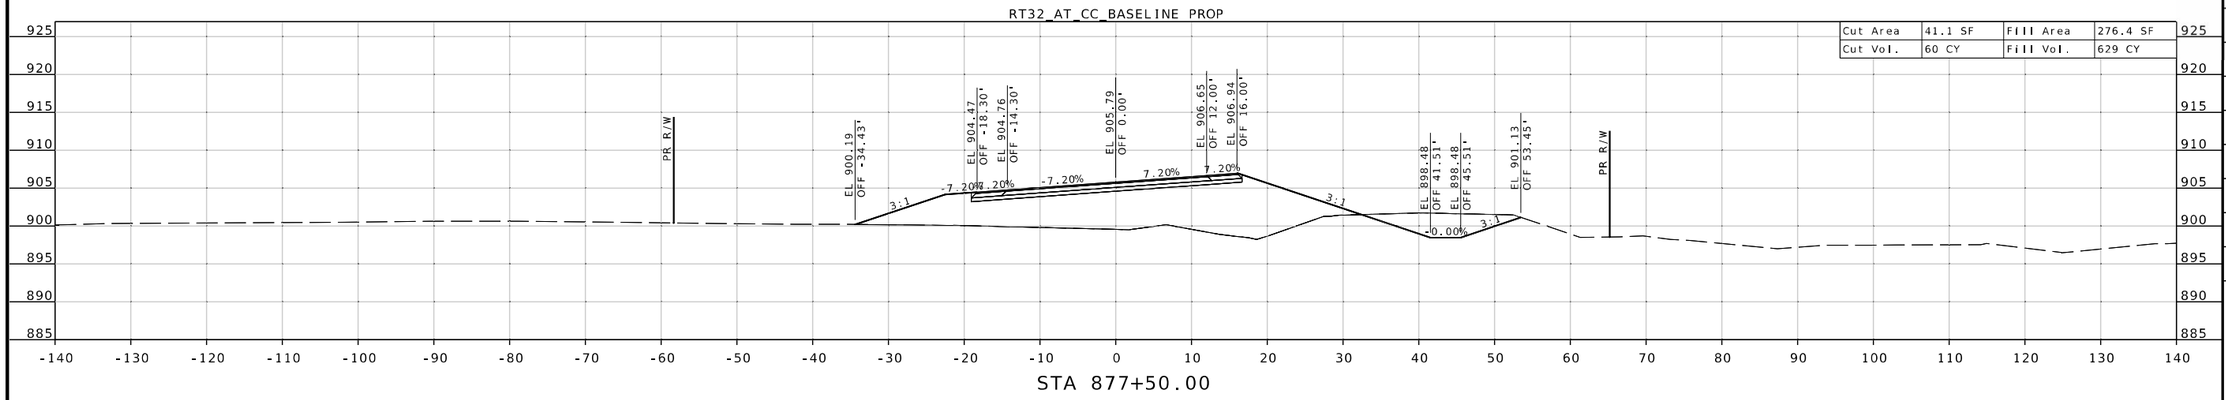

STA 877+50.00

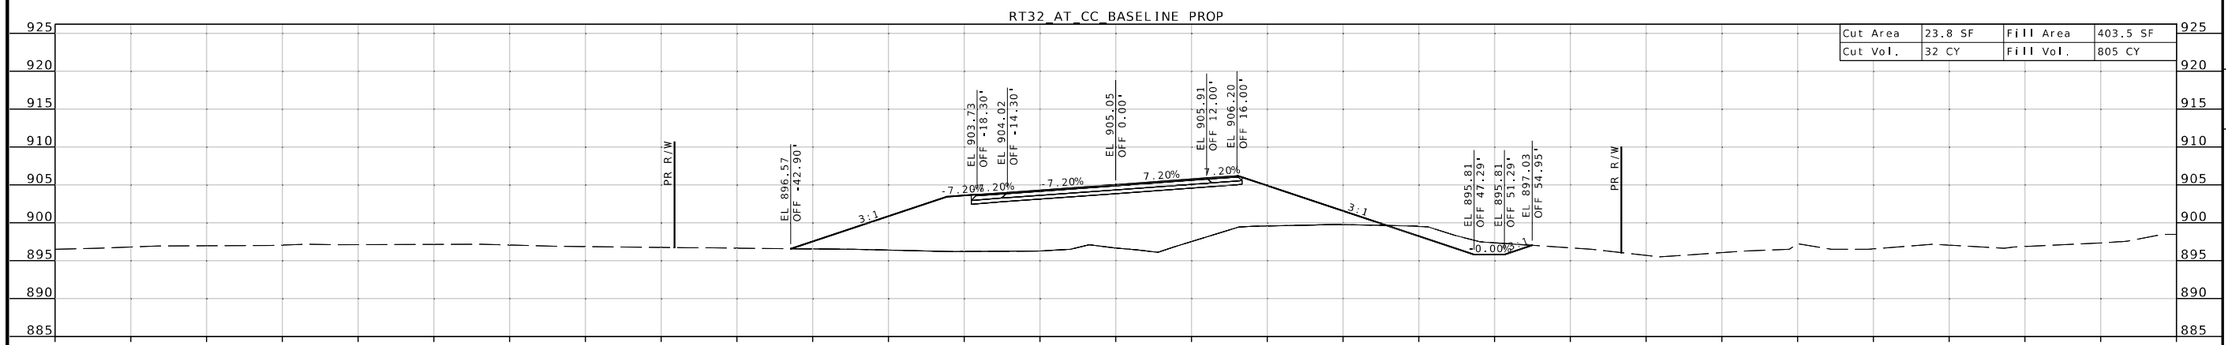

STA 877+00.00

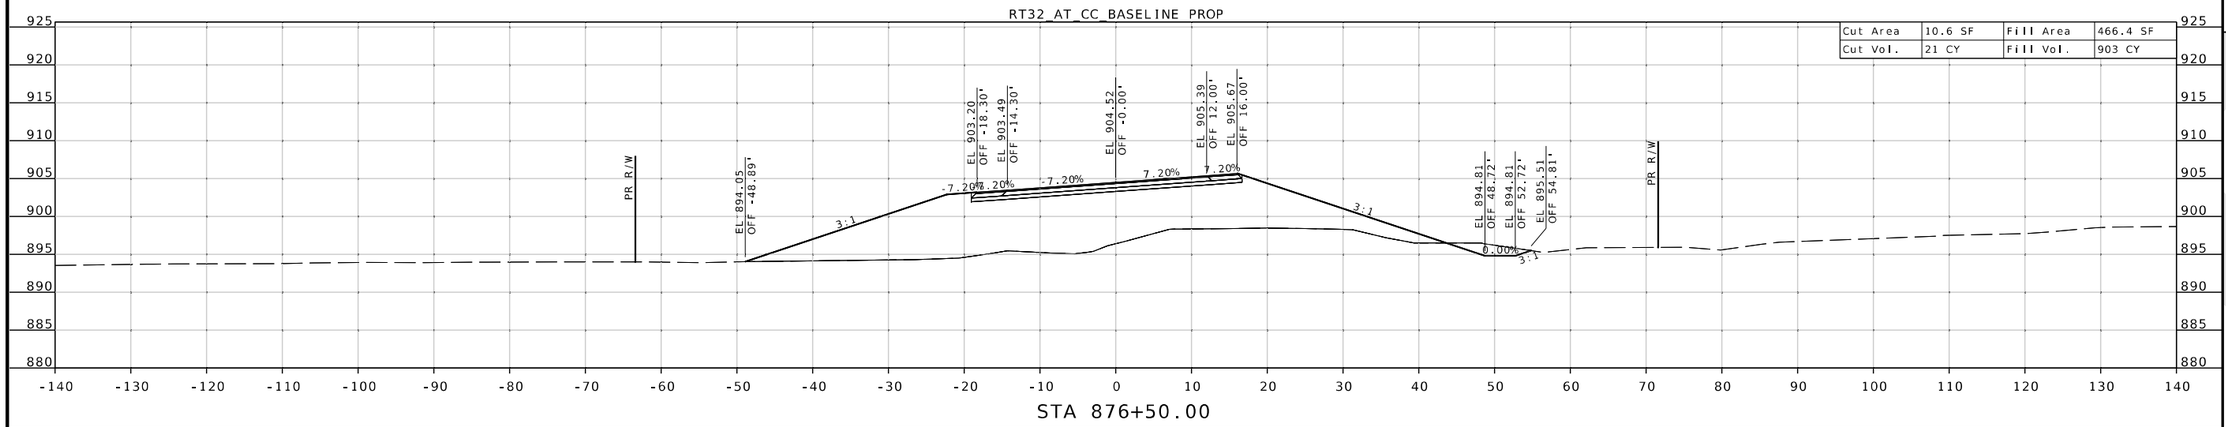

STA 876+50.00

STATE OF MISSOURI
SEAN T. MATLOCK
NUMBER E-27133
PROFESSIONAL ENGINEER


DATE PREPARED 8/19/2026
ROUTE 32 | STATE MO
DISTRICT SW | SHEET NO. 27
COUNTY CEDAR/POLK
JOB NO. JSR0059
CONTRACT ID. -
PROJECT NO. -
BRIDGE NO.

DESCRIPTION	DATE

MISSOURI HIGHWAYS AND TRANSPORTATION COMMISSION
105 WEST CAPITOL
JEFFERSON CITY, MO 65102
1-888-ASK-MODOT (1-888-275-6636)
MoDOT

2215 Fairlawn Dr
Carthage, MO 64836
417.358.9551
COA# 00062
weareown.com
OWN
Engineering beyond.

SUBPROJECT A-STAGE 2B
RTE 32 @ RTE CC
CROSS SECTION SHEET
SHEET 28 OF 173

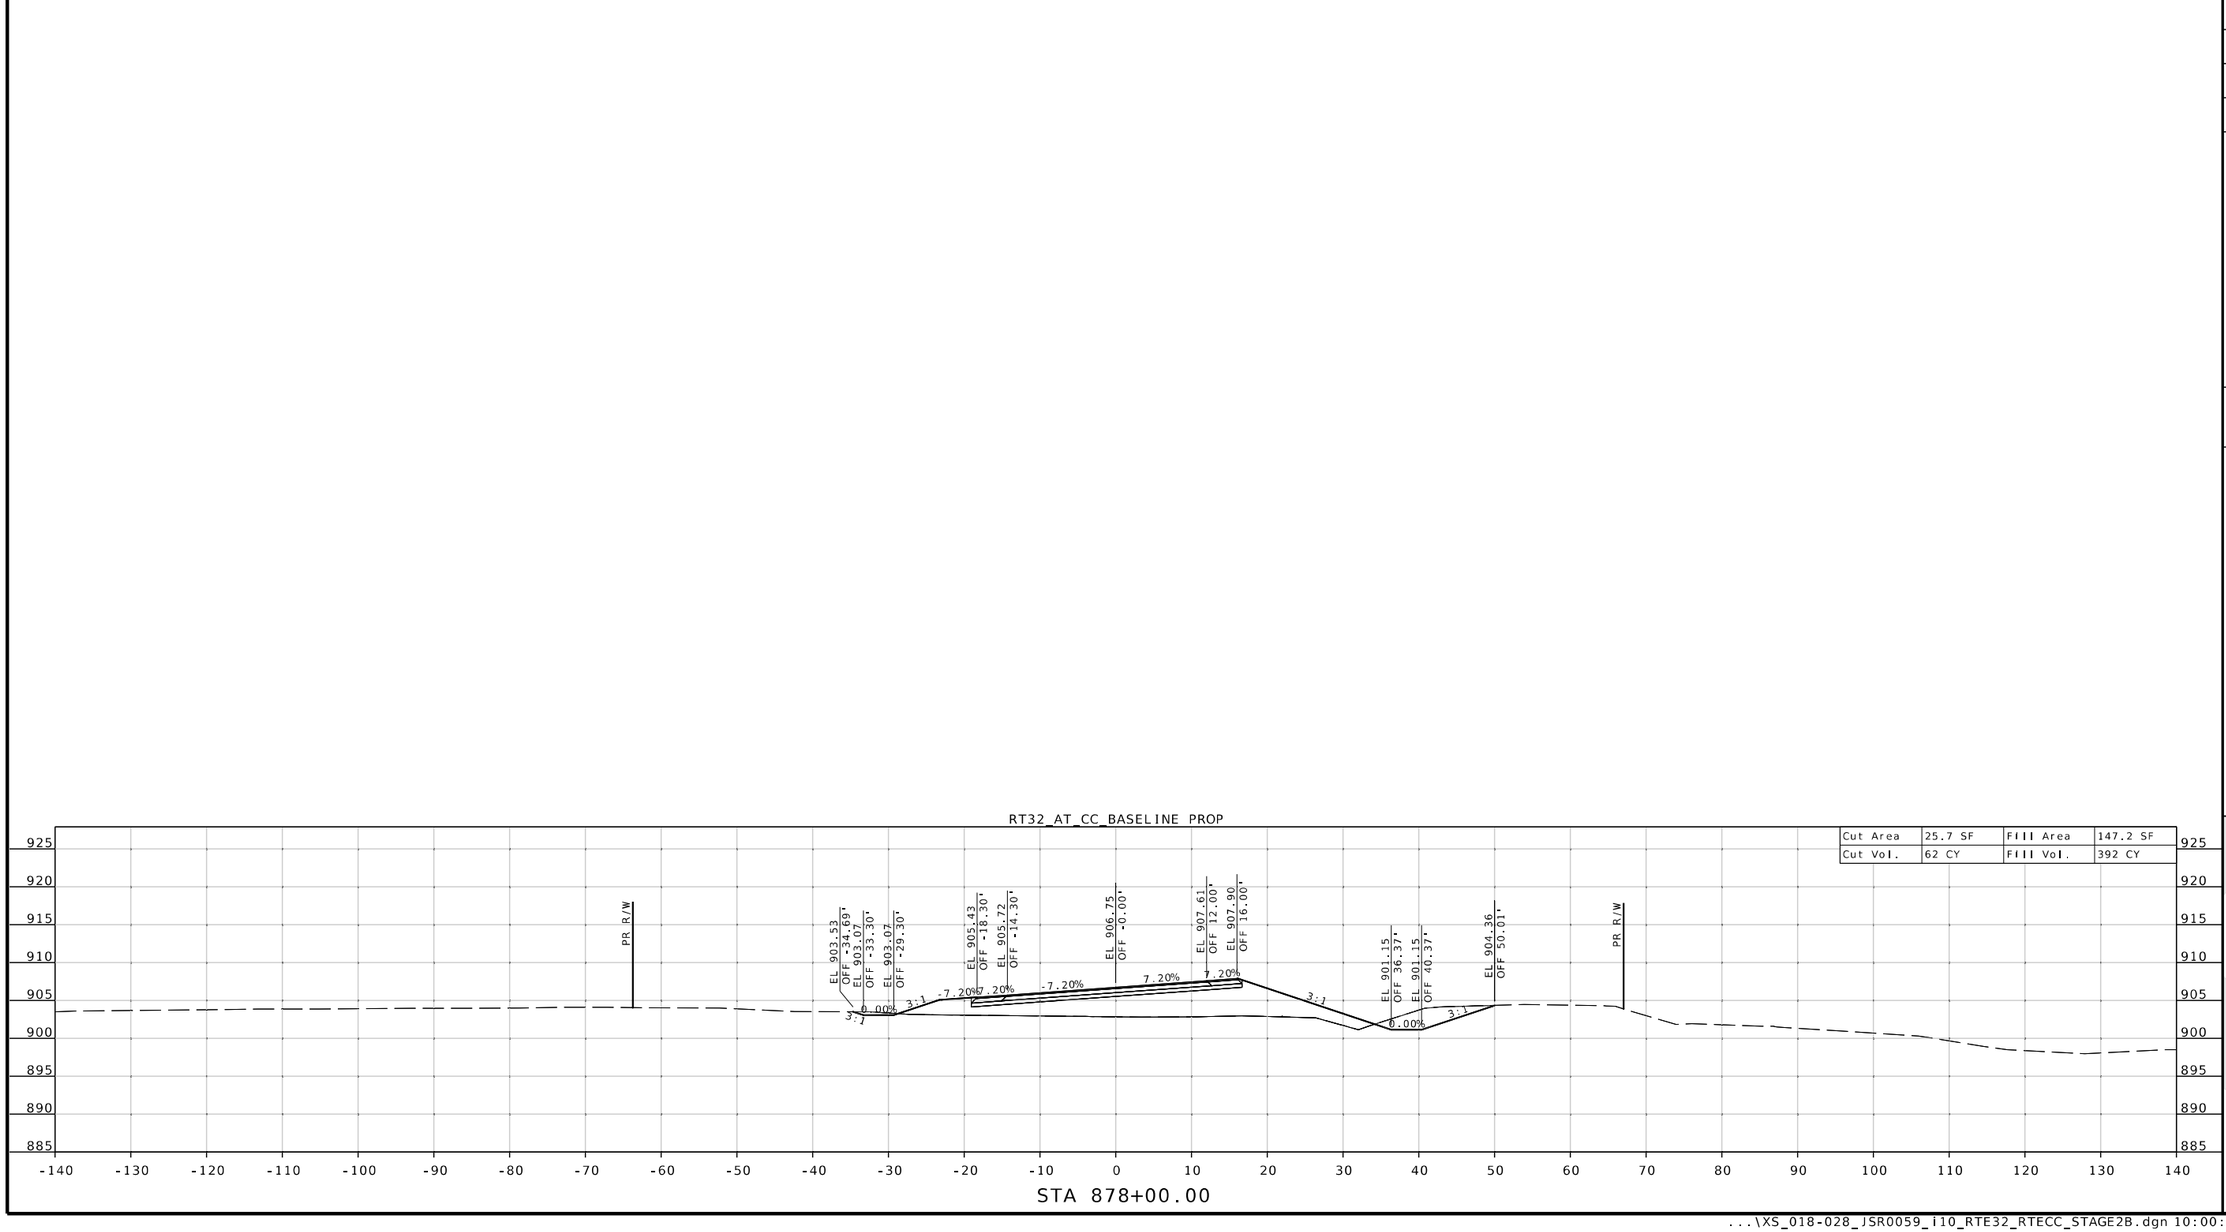

STATE OF MISSOURI
SEAN T. MATLOCK
NUMBER E-27133
PROFESSIONAL ENGINEER

DATE PREPARED
8/19/2026

ROUTE	STATE
32	MO
DISTRICT	SHEET NO.
SW	28

COUNTY
CEDAR/POLK

JOB NO.
JSR0059

CONTRACT ID.
-

PROJECT NO.
-

BRIDGE NO.


DESCRIPTION	DATE


MISSOURI HIGHWAYS AND TRANSPORTATION COMMISSION
105 WEST CAPITOL
JEFFERSON CITY, MO 65102
1-888-ASK-MODOT (1-888-275-6636)


2215 Fairlawn Dr
Carthage, MO 64836
417.358.9551
COA# 00062
weareown.com

Engineering beyond.

SUBPROJECT A-STAGE 1
RTE CC @ RTE 32
CROSS SECTION SHEET
SHEET 29 OF 173

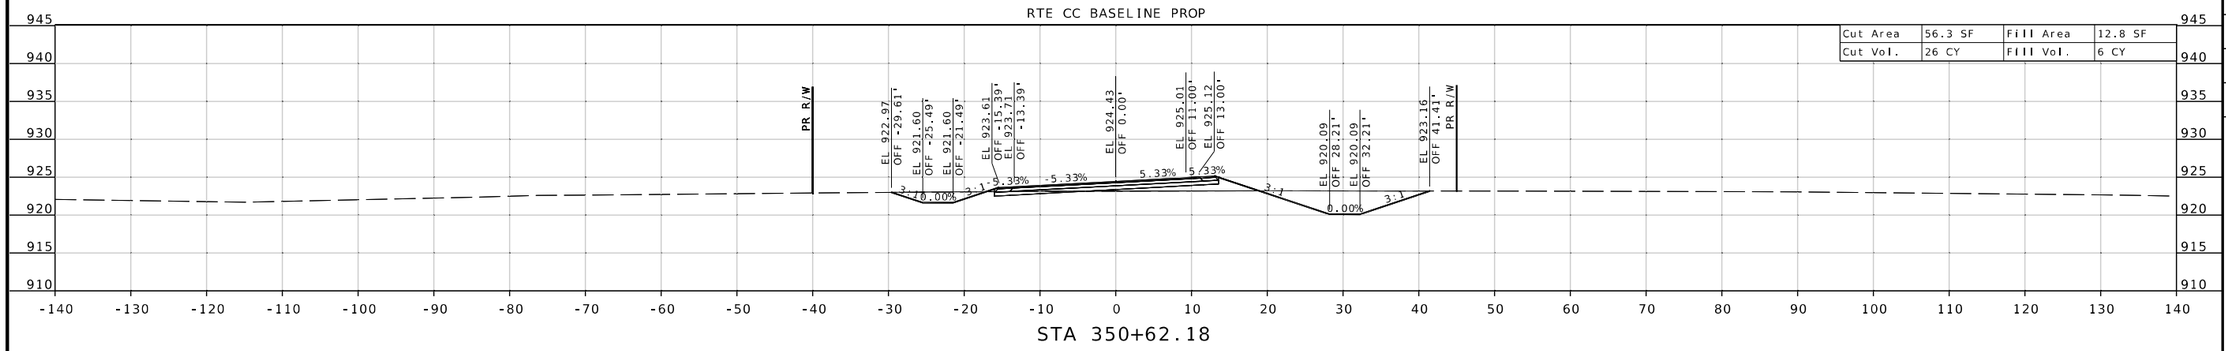

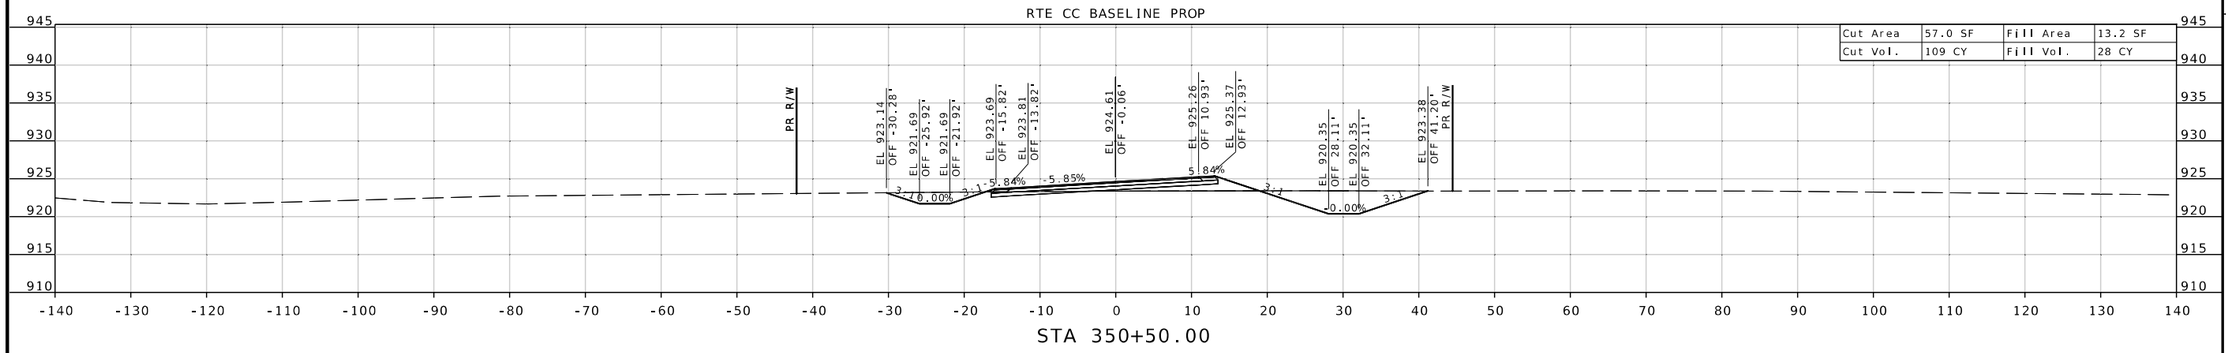

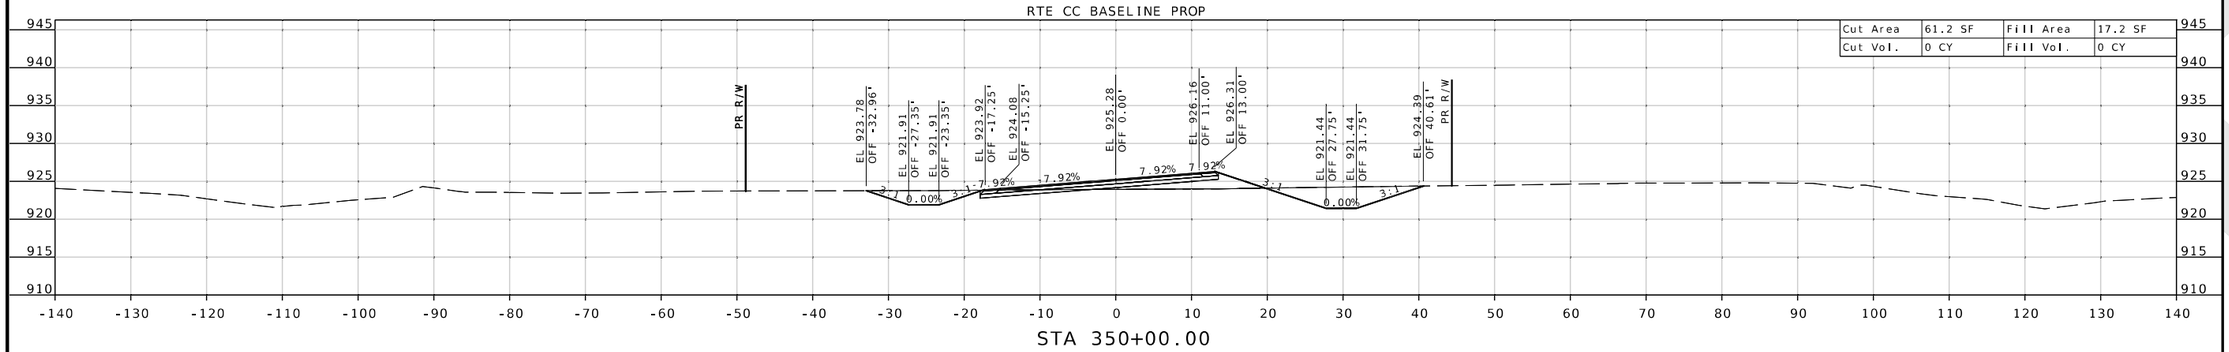

STATE OF MISSOURI
SEAN T. MATLOCK
NUMBER E-27133
PROFESSIONAL ENGINEER

DATE PREPARED
8/19/2026

ROUTE	STATE
32	MO
DISTRICT	SHEET NO.
SW	29

COUNTY
CEDAR/POLK

JOB NO.
JSR0059

CONTRACT ID.
-

PROJECT NO.
-

BRIDGE NO.

DATE	DESCRIPTION

MISSOURI HIGHWAYS AND TRANSPORTATION COMMISSION


105 WEST CAPITOL
JEFFERSON CITY, MO 65102
1-888-ASK-MODOT (1-888-275-6636)

2215 Fairlawn Dr
Carthage, MO 64836
417.358.9551
COA# 00062
weareown.com

Engineering beyond.™


SUBPROJECT A-STAGE 1
RTE CC @ RTE 32
CROSS SECTION SHEET
SHEET 30 OF 173

RTE CC BASELINE PROP

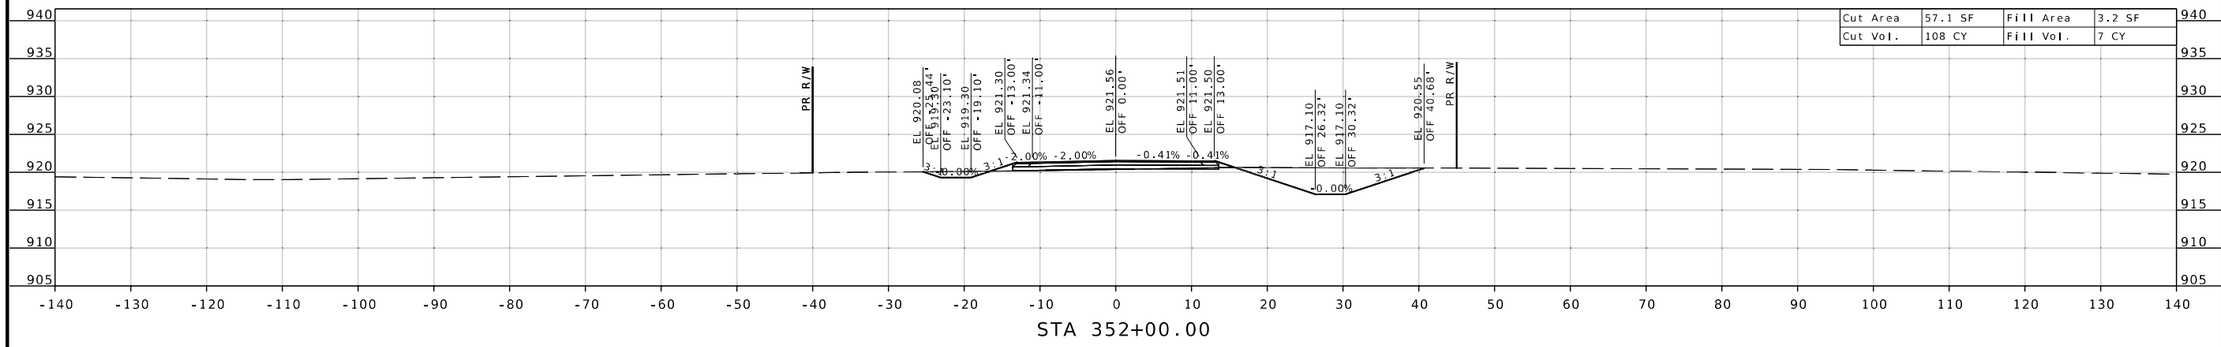


STA 352+00.00

RTE CC BASELINE PROP

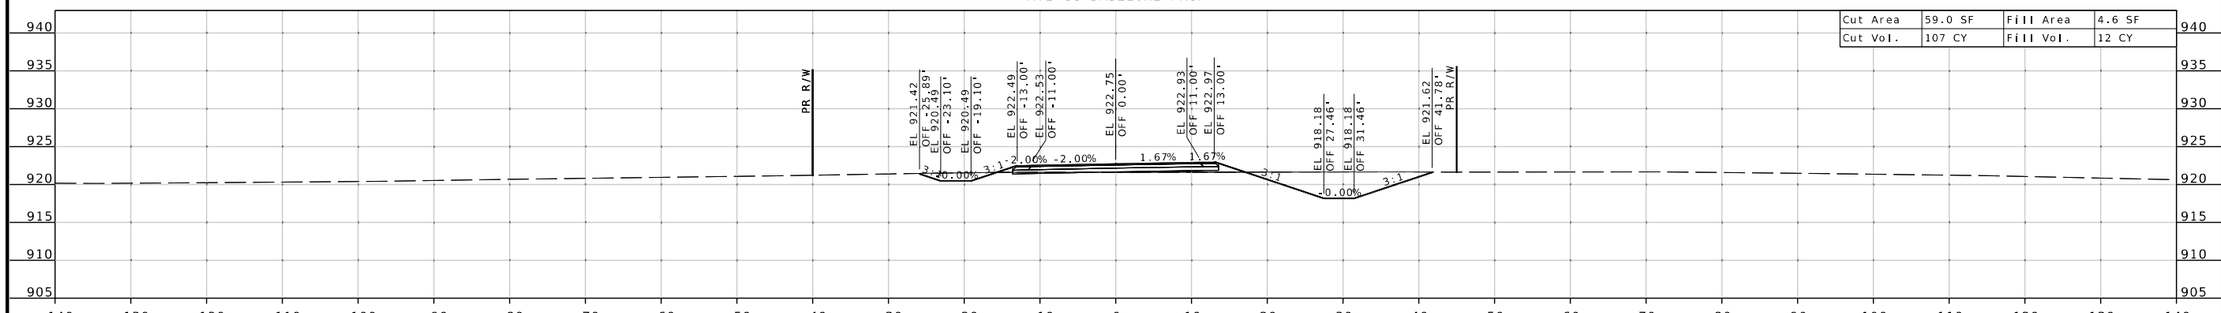

STA 351+50.00

RTE CC BASELINE PROP

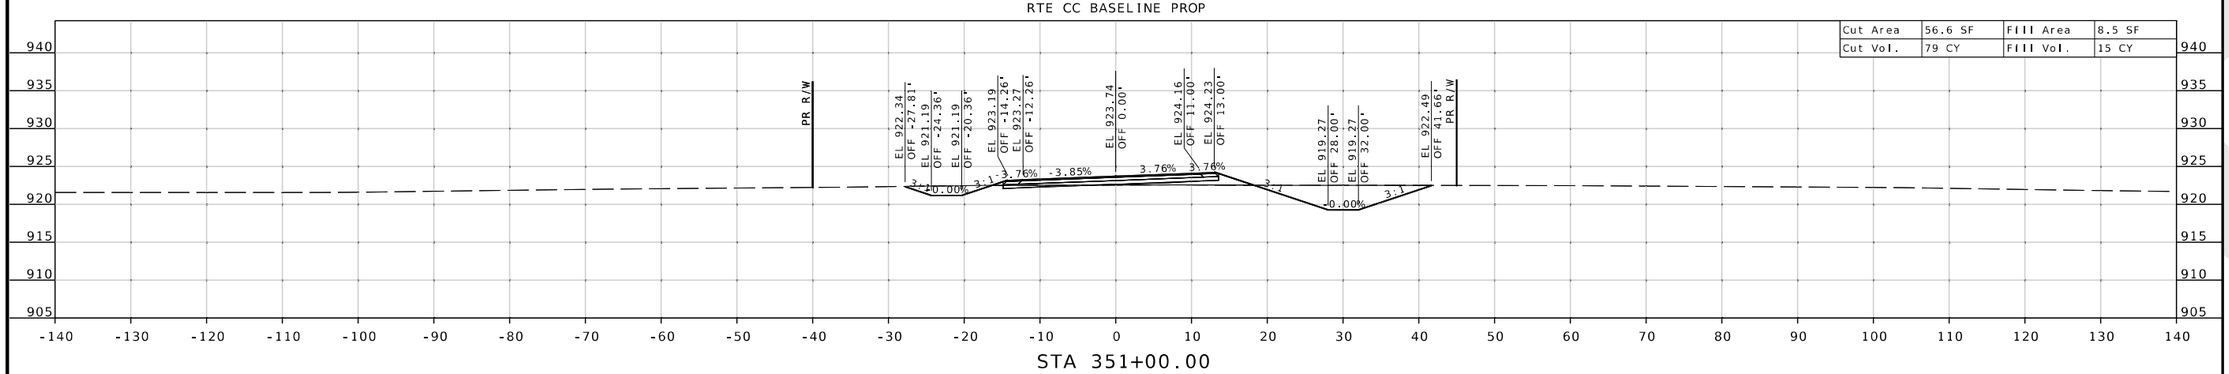

STA 351+00.00

STATE OF MISSOURI
SEAN T. MATLOCK
NUMBER E-27133
PROFESSIONAL ENGINEER

DATE PREPARED
8/19/2026

ROUTE	STATE
32	MO
DISTRICT	SHEET NO.
SW	30

COUNTY
CEDAR/POLK

JOB NO.
JSR0059

CONTRACT ID.
-

PROJECT NO.
-

BRIDGE NO.

DESCRIPTION	DATE

MISSOURI HIGHWAYS AND TRANSPORTATION COMMISSION


105 WEST CAPITOL
JEFFERSON CITY, MO 65102
1-888-ASK-MODOT (1-888-275-6636)

2215 Fairlawn Dr
Carthage, MO 64836
417.358.9951
COA# 00062
weareown.com

Engineering beyond.™


...\XS_029_032_JSR0059_I10_RTECC_RTE32_STAGE1.dgn 10:00:47 AM 8/19/2026

SUBPROJECT A-STAGE 1
RTE CC @ RTE 32
CROSS SECTION SHEET
SHEET 31 OF 173

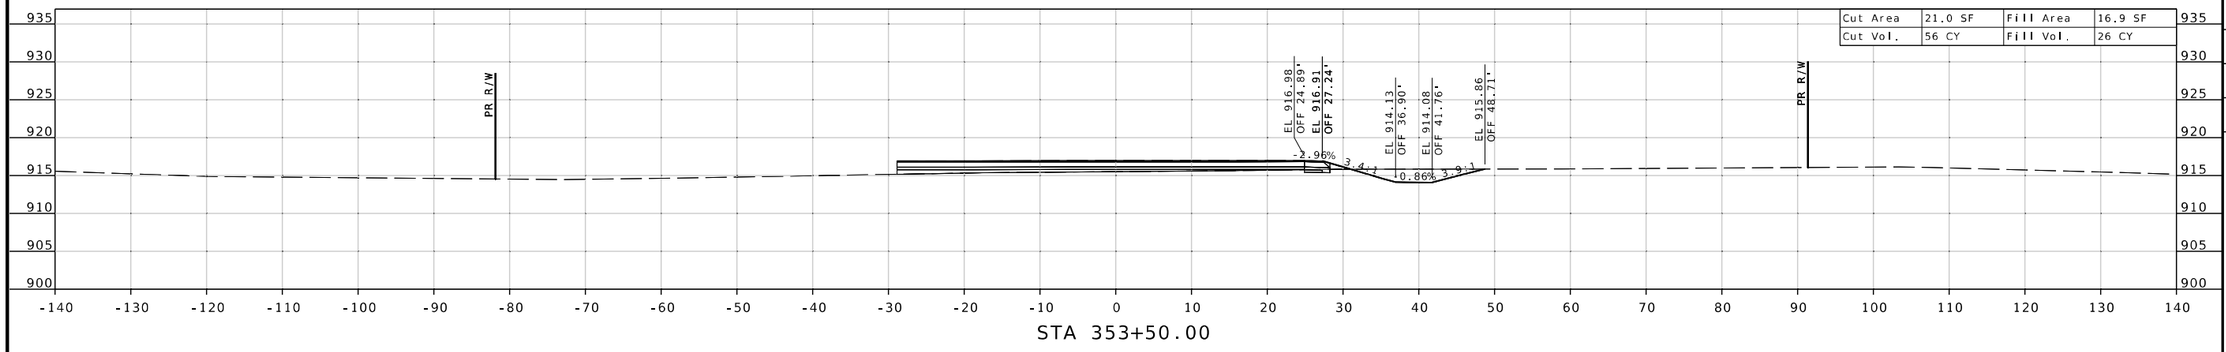


STA 353+50.00

RTE CC BASELINE PROP

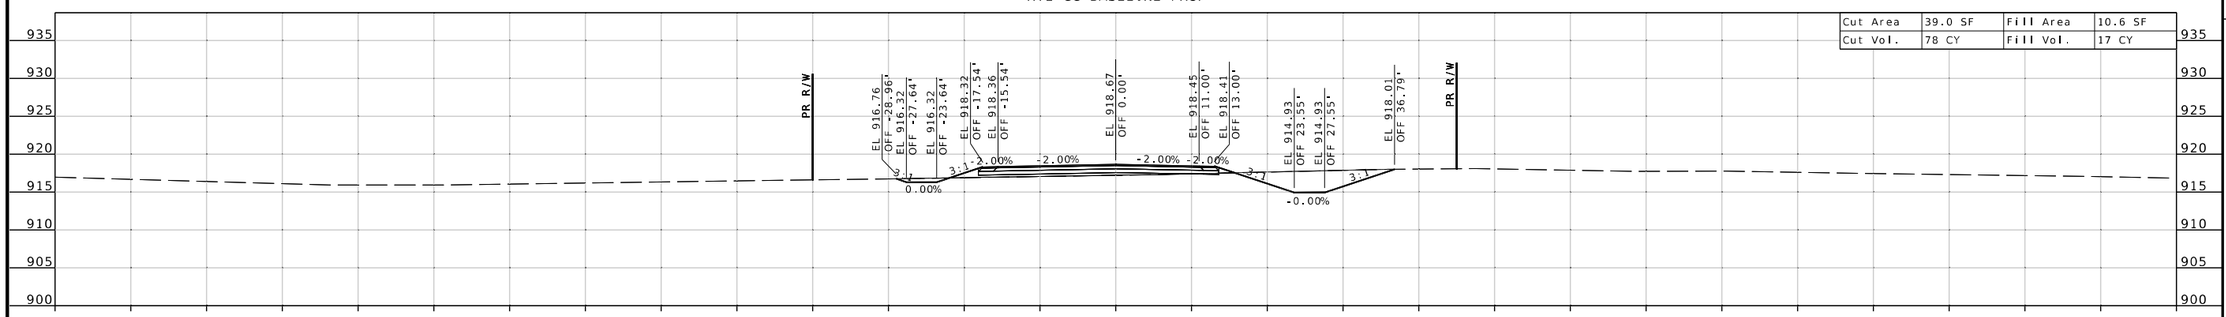

STA 353+00.00

RTE CC BASELINE PROP

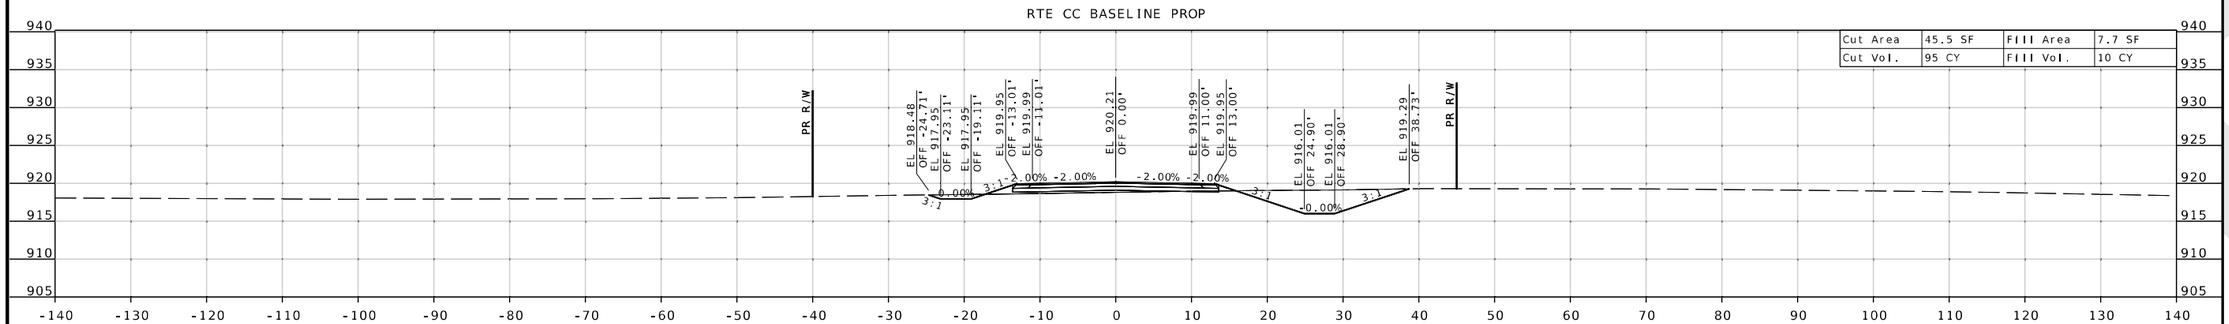

STA 352+50.00

STATE OF MISSOURI
SEAN T. MATLOCK
NUMBER E-27133
PROFESSIONAL ENGINEER

DATE PREPARED
8/19/2026

ROUTE	STATE
32	MO
DISTRICT	SHEET NO.
SW	31

COUNTY
CEDAR / POLK

JOB NO.
JSR0059

CONTRACT ID.
-

PROJECT NO.
-


BRIDGE NO.

DESCRIPTION	DATE

MISSOURI HIGHWAYS AND TRANSPORTATION COMMISSION
105 WEST CAPITOL
JEFFERSON CITY, MO 65102
1-888-ASK-MODOT (1-888-275-6636)

2215 Fairlawn Dr.
Carthage, MO 64836
417.358.9551
COA# 00062
weareown.com
OWN
Engineering beyond.

SUBPROJECT A-STAGE 1
RTE CC @ RTE 32
CROSS SECTION SHEET
SHEET 32 OF 173

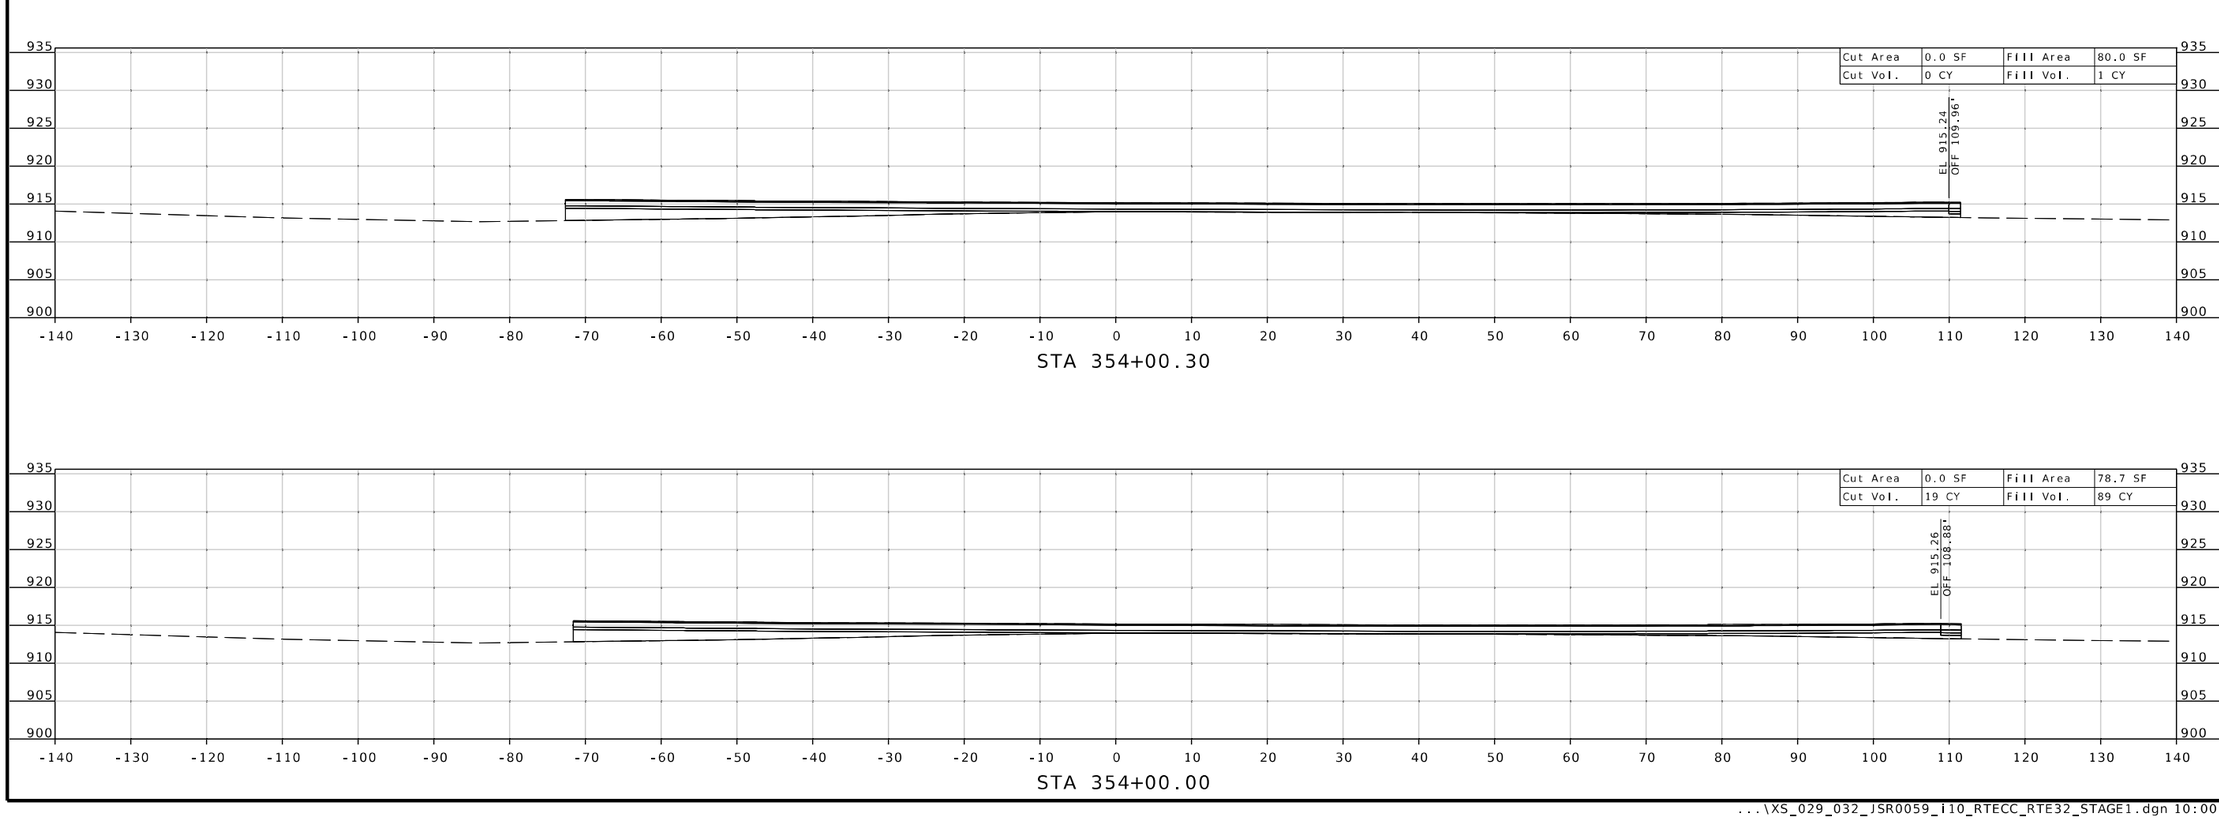

STA 354+00.30

STA 354+00.00

SEAN T. MATLOCK
NUMBER E-27133
PROFESSIONAL ENGINEER
STATE OF MISSOURI

DATE PREPARED
8/19/2026

ROUTE	STATE
32	MO

DISTRICT	SHEET NO.
SW	32

COUNTY
CEDAR/POLK

JOB NO.
JSR0059

CONTRACT ID.
-

PROJECT NO.
-

BRIDGE NO.


DATE	DESCRIPTION


MISSOURI HIGHWAYS AND TRANSPORTATION COMMISSION


105 WEST CAPITOL
JEFFERSON CITY, MO 65102
1-888-ASK-MODOT (1-888-275-6636)

2215 Fairlawn Dr
Carthage, MO 64836
417.358.9551
COA# 00062
weareown.com
Engineering beyond.

SUBPROJECT A-STAGE 2
RTE CC @ RTE 32
CROSS SECTION SHEET
SHEET 33 OF 173

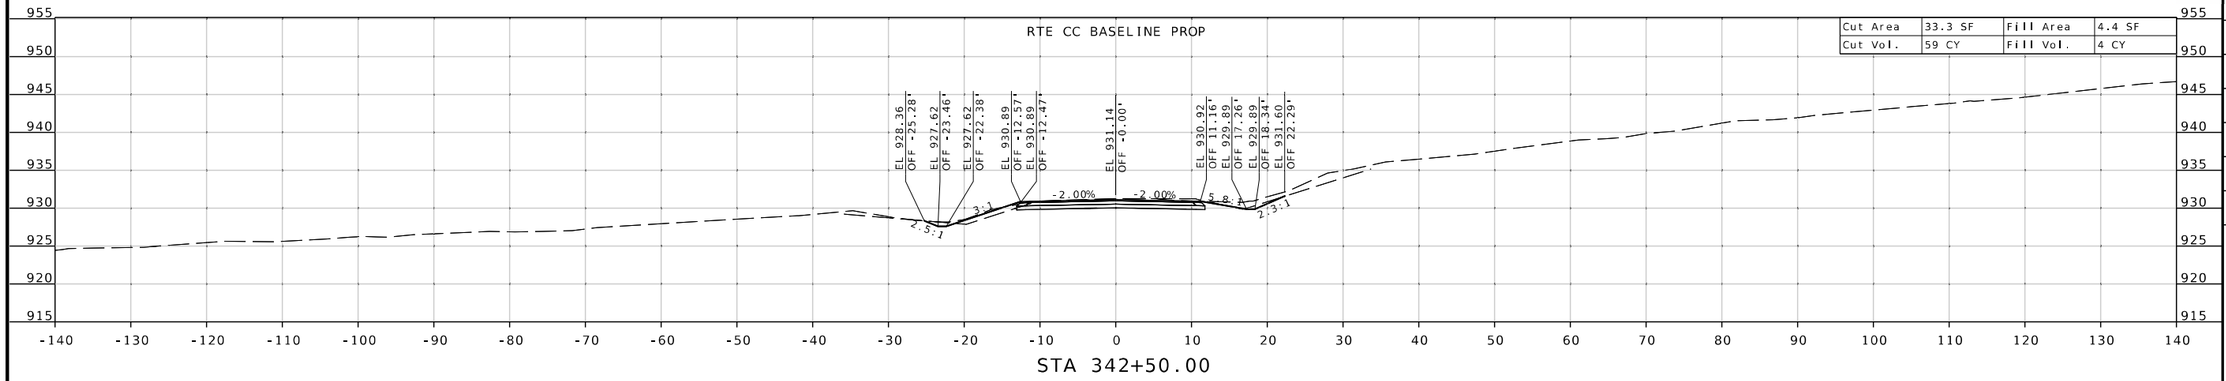

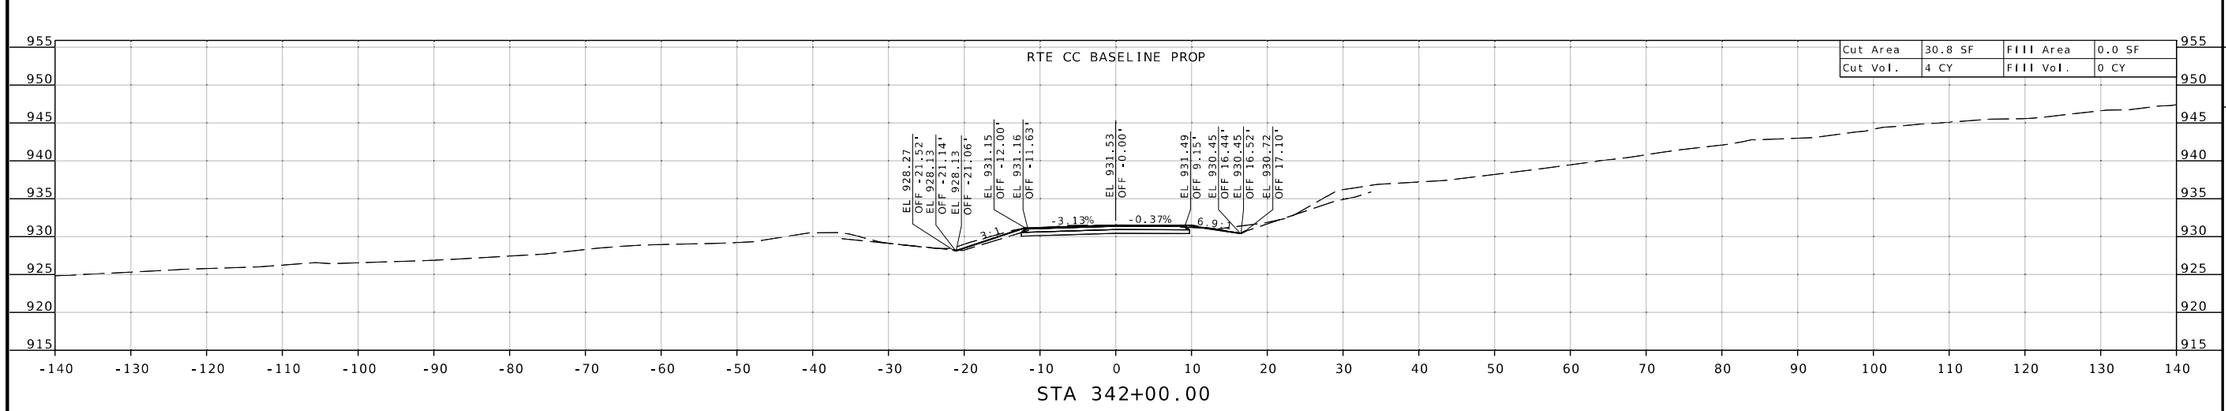

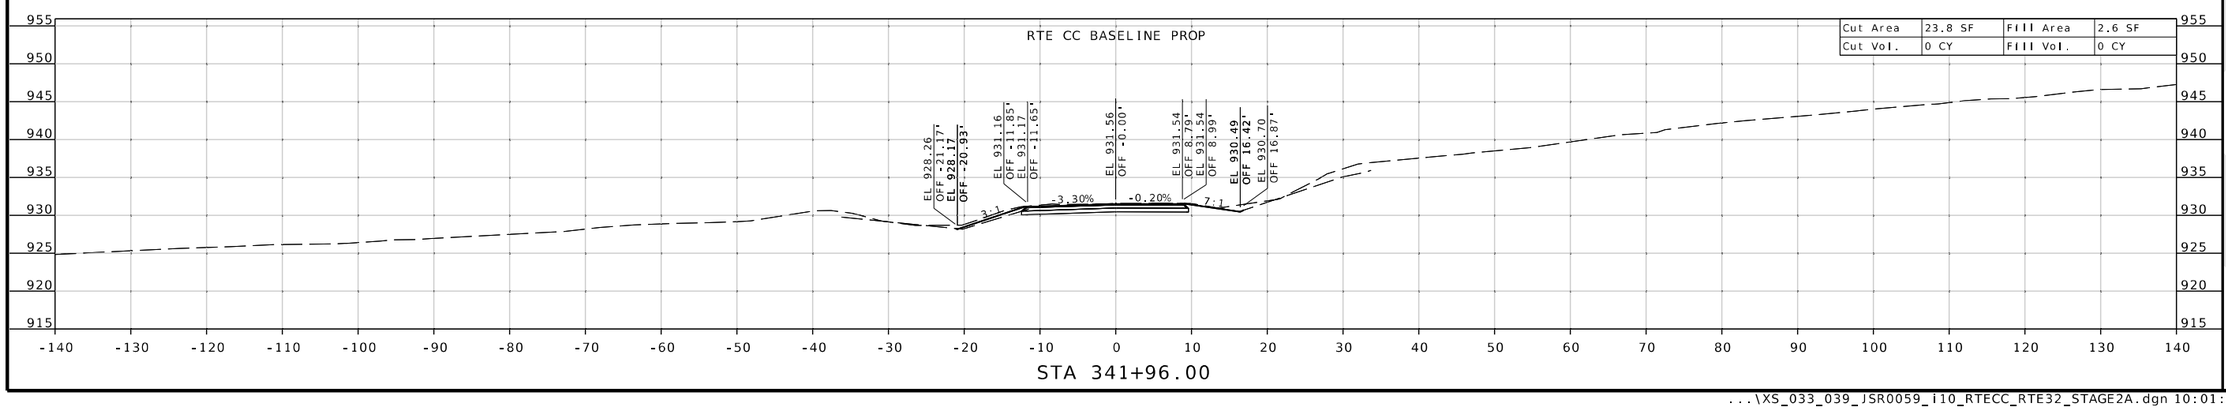

SEAN T. MATLOCK
NUMBER E-27133
PROFESSIONAL ENGINEER
STATE OF MISSOURI

DATE PREPARED
8/19/2026

ROUTE	STATE
32	MO
DISTRICT	SHEET NO.
SW	33

COUNTY
CEDAR/POLK

JOB NO.
JSR0059

CONTRACT ID.
-

PROJECT NO.
-

BRIDGE NO.

DESCRIPTION	DATE


MISSOURI HIGHWAYS AND TRANSPORTATION COMMISSION
105 WEST CAPITOL
JEFFERSON CITY, MO 65102
1-888-ASK-MODOT (1-888-275-6636)

2215 Fairlawn Dr
Carthage, MO 64836
417.358.9551
COA# 00062
weareown.com
Engineering beyond.™

SUBPROJECT A-STAGE 2
RTE CC @ RTE 32
CROSS SECTION SHEET
SHEET 34 OF 173

RTE CC BASELINE PROP


Cut Area	29.9 SF	Fill Area	10.6 SF
Cut Vol.	77 CY	Fill Vol.	12 CY

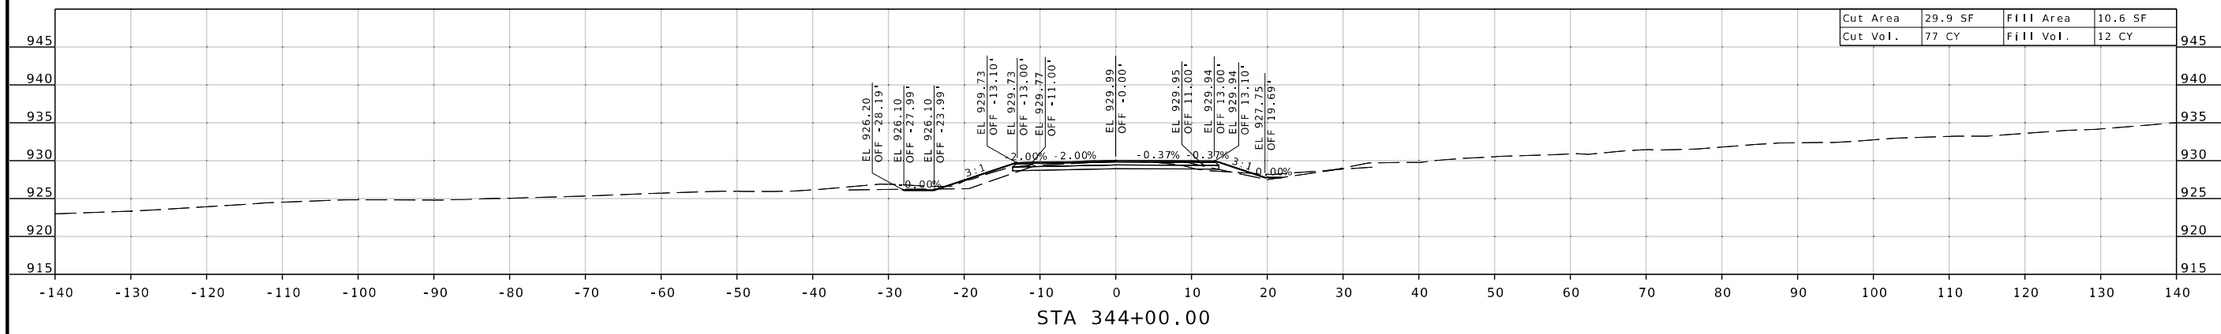

STA 344+00.00

RTE CC BASELINE PROP


Cut Area	52.8 SF	Fill Area	2.8 SF
Cut Vol.	104 CY	Fill Vol.	8 CY

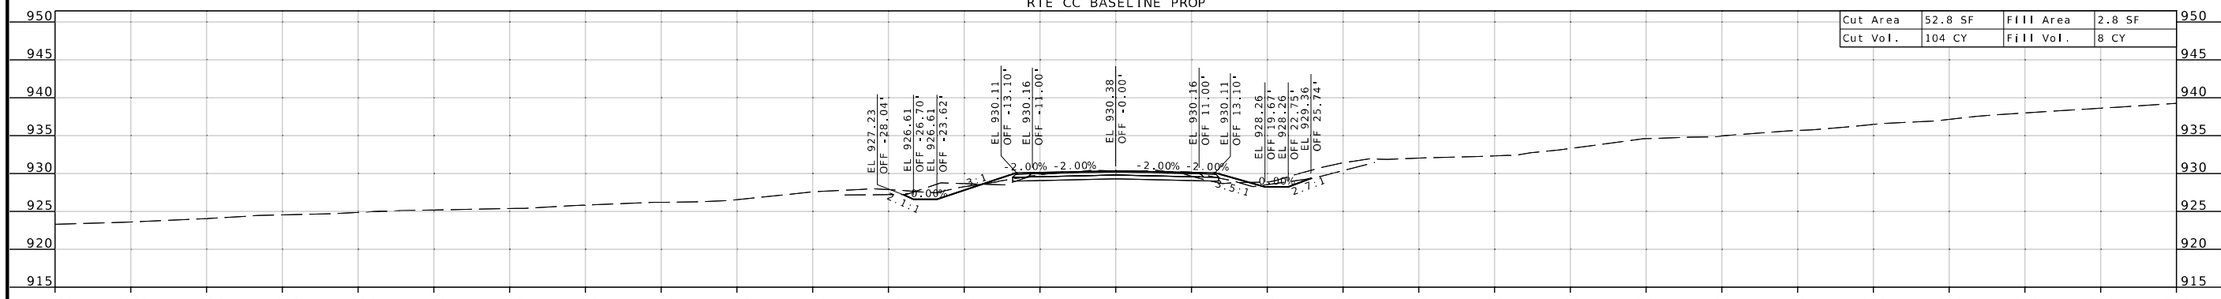

STA 343+50.00

RTE CC BASELINE PROP

Cut Area	59.7 SF	Fill Area	6.1 SF
Cut Vol.	86 CY	Fill Vol.	10 CY

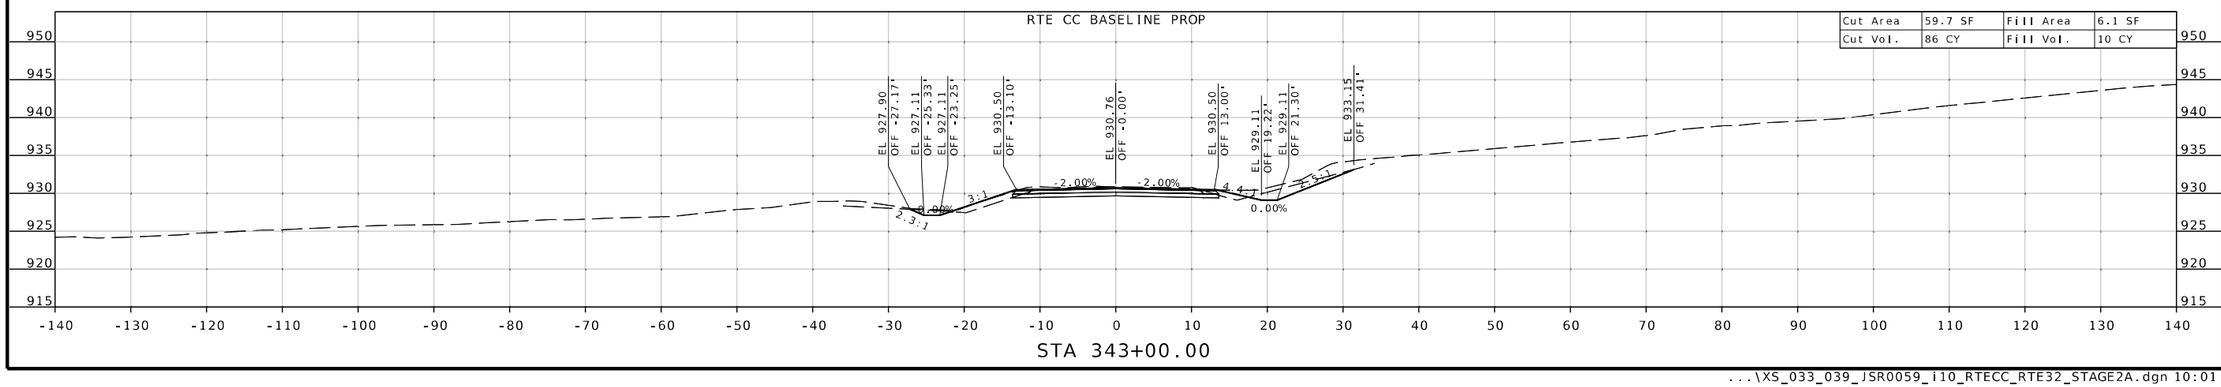

STA 343+00.00

STATE OF MISSOURI
SEAN T. MATLOCK
NUMBER E-27133
PROFESSIONAL ENGINEER

DATE PREPARED
8/19/2026

ROUTE	STATE
32	MO
DISTRICT	SHEET NO.
SW	34

COUNTY
CEDAR/POLK

JOB NO.
JSR0059

CONTRACT ID.
-

PROJECT NO.
-

BRIDGE NO.

DESCRIPTION	DATE

MISSOURI HIGHWAYS AND TRANSPORTATION COMMISSION
105 WEST CAPITOL
JEFFERSON CITY, MO 65102
1-888-ASK-MODOT (1-888-275-6636)


2215 Fairlawn Dr
Carthage, MO 64836
417.358.9551
COA# 00062
weareown.com

Engineering beyond.

...\XS_033_039_JSR0059_i10_RTECC_RTE32_STAGE2A.dgn 10:01:23 AM 8/19/2026


SUBPROJECT A-STAGE 2
RTE CC @ RTE 32
CROSS SECTION SHEET
SHEET 35 OF 173

RTE CC BASELINE PROP

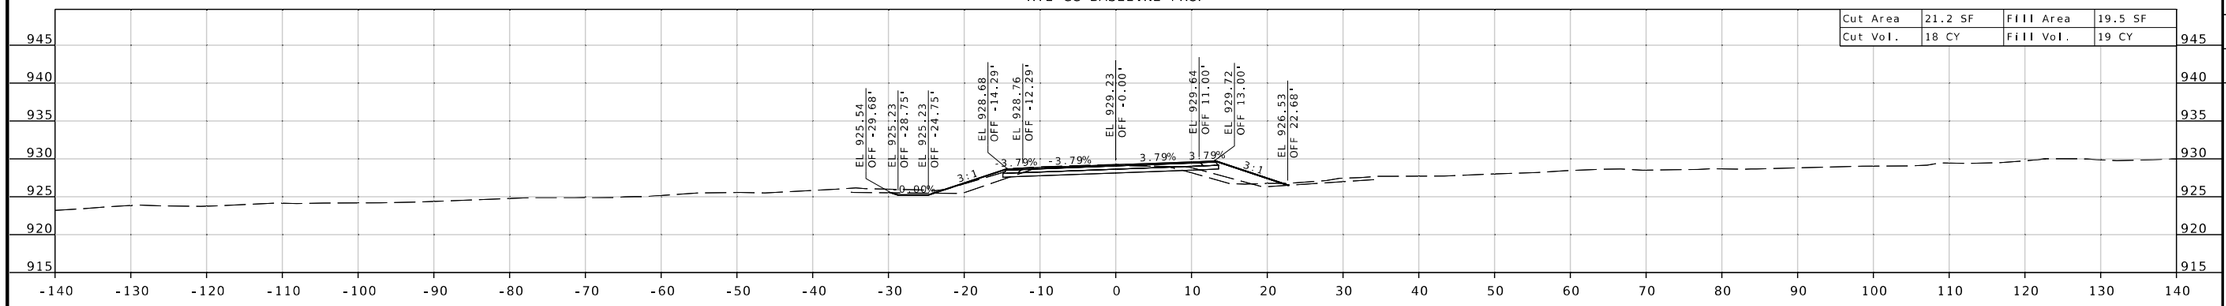


STA 345+00.00

RTE CC BASELINE PROP

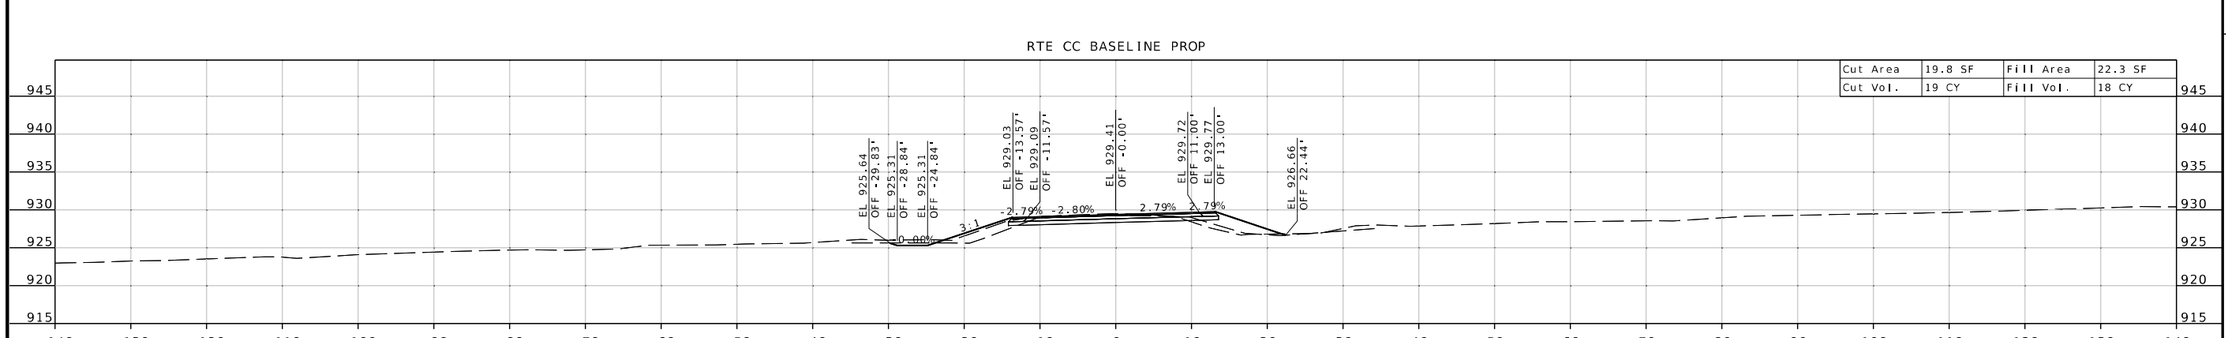

STA 344+75.95

RTE CC BASELINE PROP

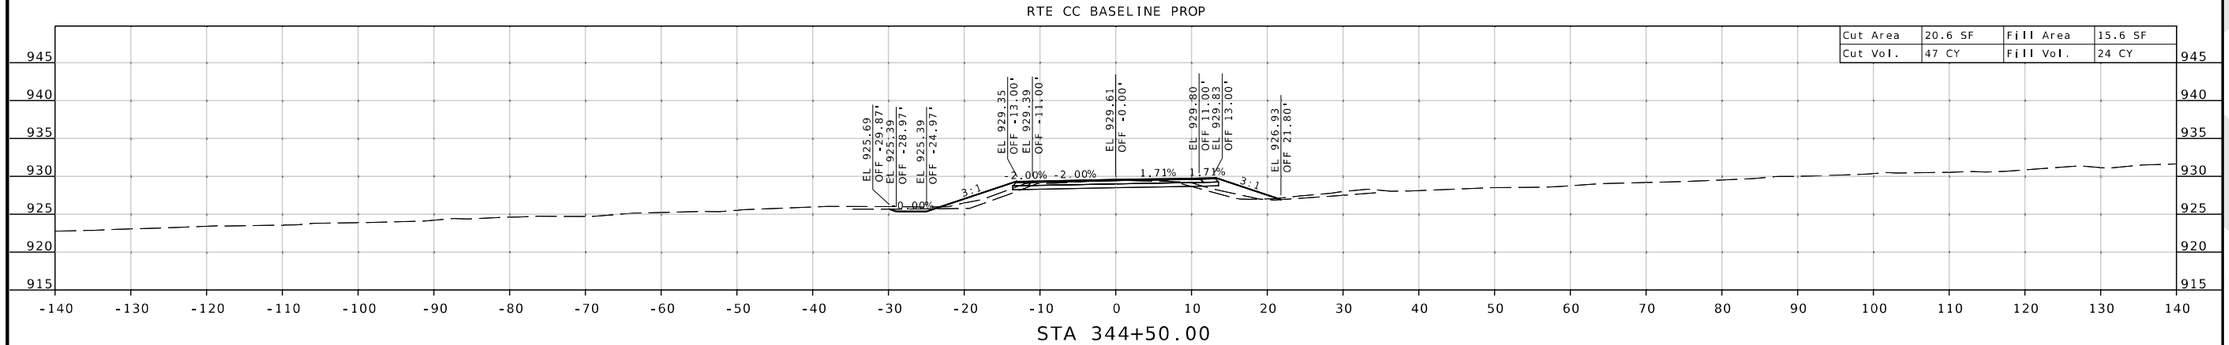

STA 344+50.00

STATE OF MISSOURI
SEAN T. MATLOCK
NUMBER E-27133
PROFESSIONAL ENGINEER

DATE PREPARED
8/19/2026

ROUTE	STATE
32	MO
DISTRICT	SHEET NO.
SW	35

COUNTY
CEDAR/POLK

JOB NO.
JSR0059

CONTRACT ID.
-

PROJECT NO.
-

BRIDGE NO.

DESCRIPTION	DATE

MISSOURI HIGHWAYS AND TRANSPORTATION COMMISSION

105 WEST CAPITOL
JEFFERSON CITY, MO 65102
1-888-ASK-MODOT (1-888-275-6636)


2215 Fairlawn Dr
Carthage, MO 64836
417.358.9551
COA# 00062
weareown.com

Engineering beyond.

SUBPROJECT A-STAGE 2
RTE CC @ RTE 32
CROSS SECTION SHEET
SHEET 36 OF 173

RTE CC BASELINE PROP


Cut Area	56.8 SF	Fill Area	3.0 SF
Cut Vol.	82 CY	Fill Vol.	11 CY

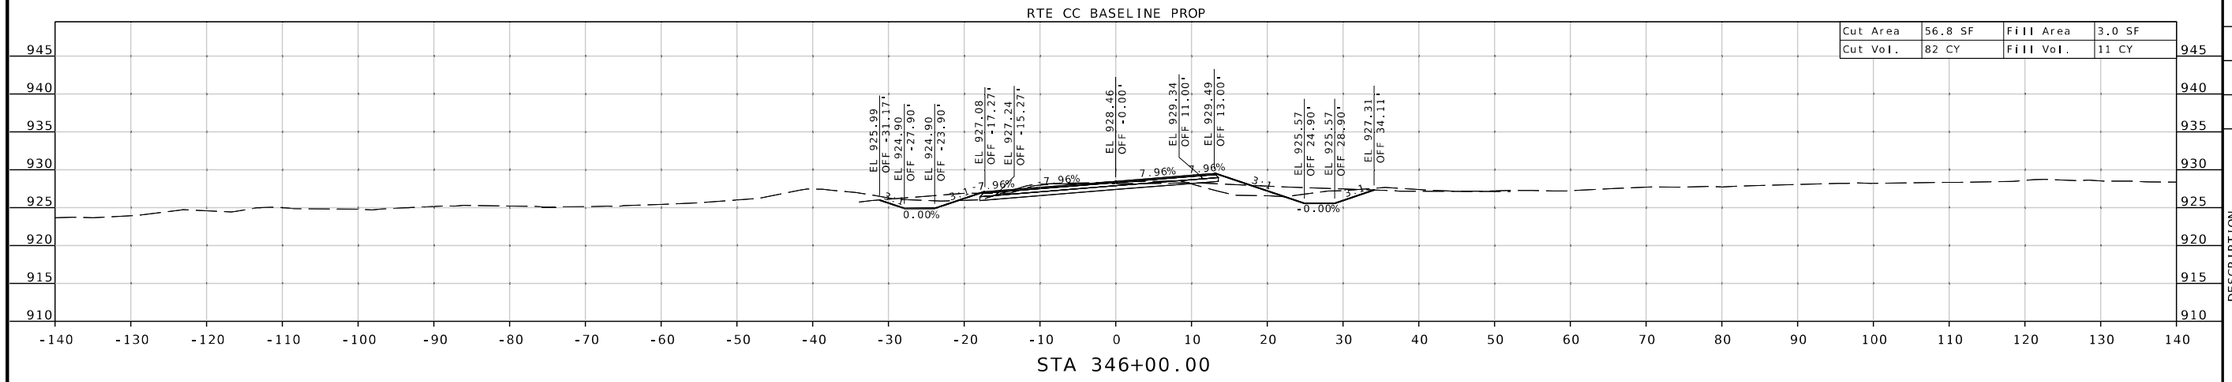

STA 346+00.00

RTE CC BASELINE PROP


Cut Area	31.6 SF	Fill Area	9.1 SF
Cut Vol.	16 CY	Fill Vol.	4 CY

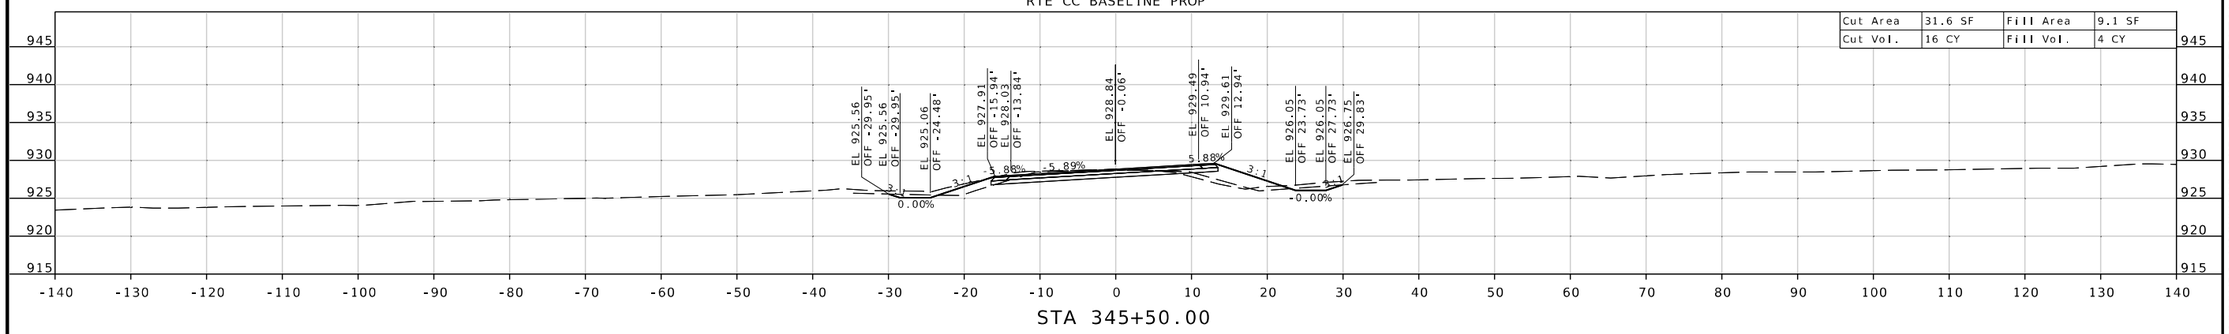

STA 345+50.00

RTE CC BASELINE PROP

Cut Area	33.4 SF	Fill Area	9.3 SF
Cut Vol.	37 CY	Fill Vol.	20 CY

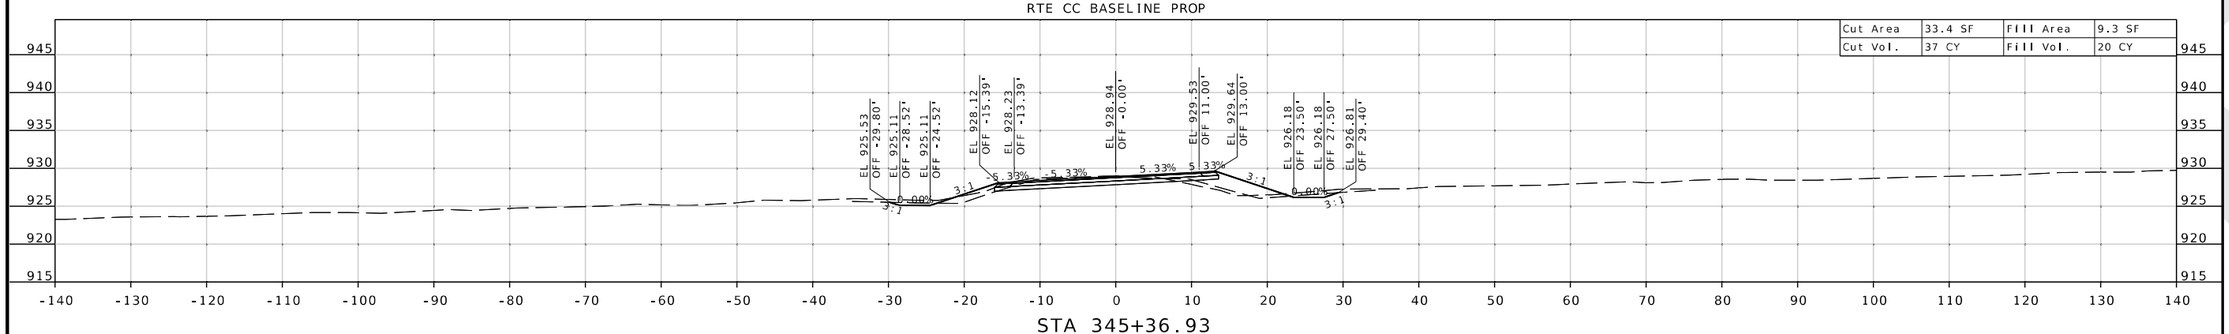

STA 345+36.93

STATE OF MISSOURI
SEAN T. MATLOCK
NUMBER E-27133
PROFESSIONAL ENGINEER

DATE PREPARED
8/19/2026

ROUTE	STATE
32	MO
DISTRICT	SHEET NO.
SW	36

COUNTY
CEDAR/POLK

JOB NO.
JSR0059

CONTRACT ID.
-

PROJECT NO.
-

BRIDGE NO.

DESCRIPTION	DATE


MISSOURI HIGHWAYS AND TRANSPORTATION COMMISSION
105 WEST CAPITOL
JEFFERSON CITY, MO 65102
1-888-ASK-MODOT (1-888-275-6636)


2215 Fairlawn Dr
Carthage, MO 64836
417.358.9551
COA# 00062
weareown.com


Engineering beyond.

...\XS_033_039_JSR0059_i10_RTECC_RTE32_STAGE2A.dgn 10:01:36 AM 8/19/2026

SUBPROJECT A-STAGE 2
RTE CC @ RTE 32
CROSS SECTION SHEET
SHEET 37 OF 173

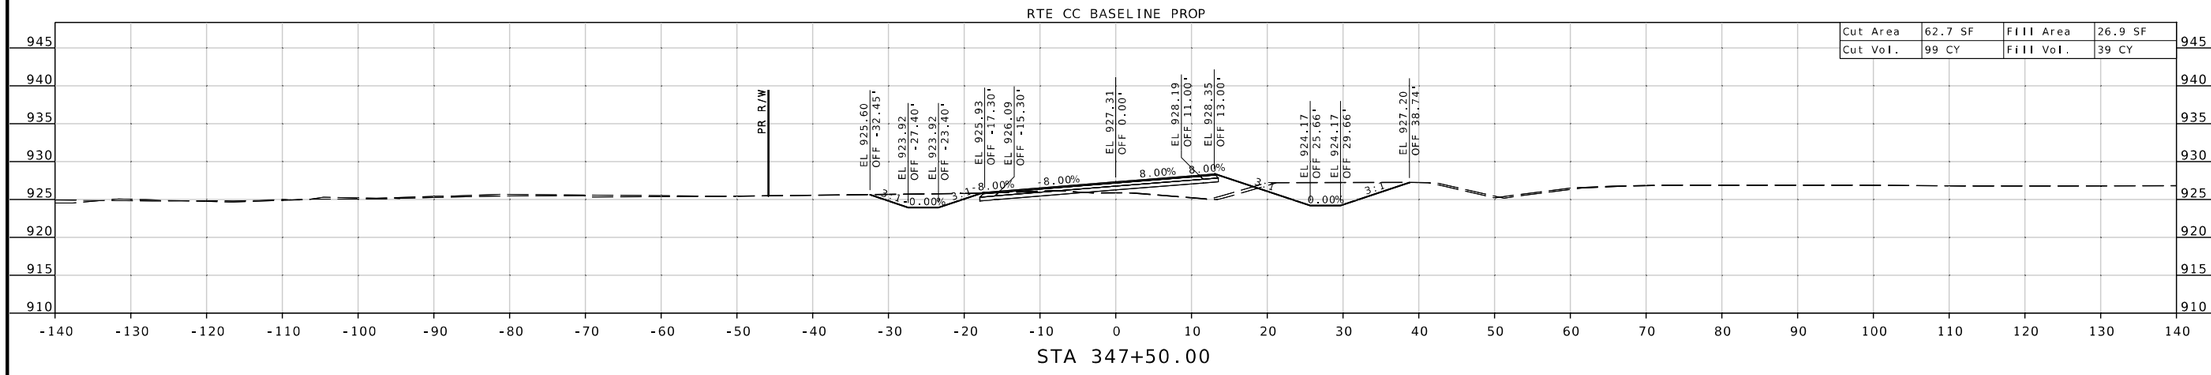

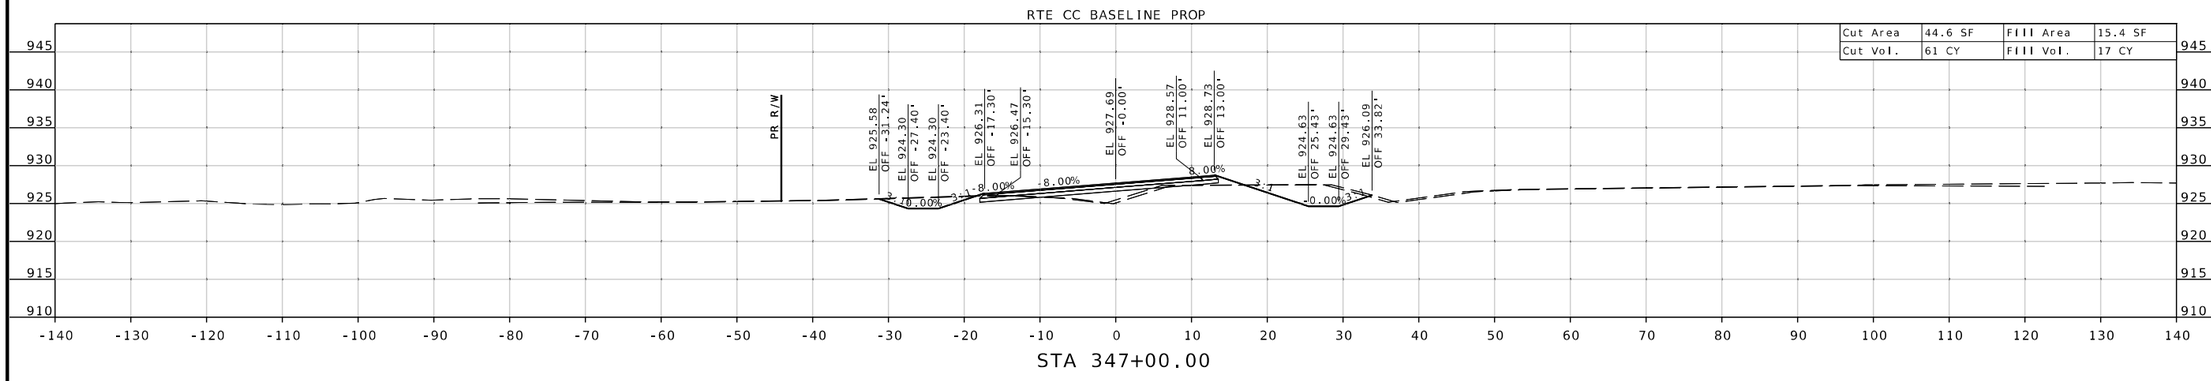

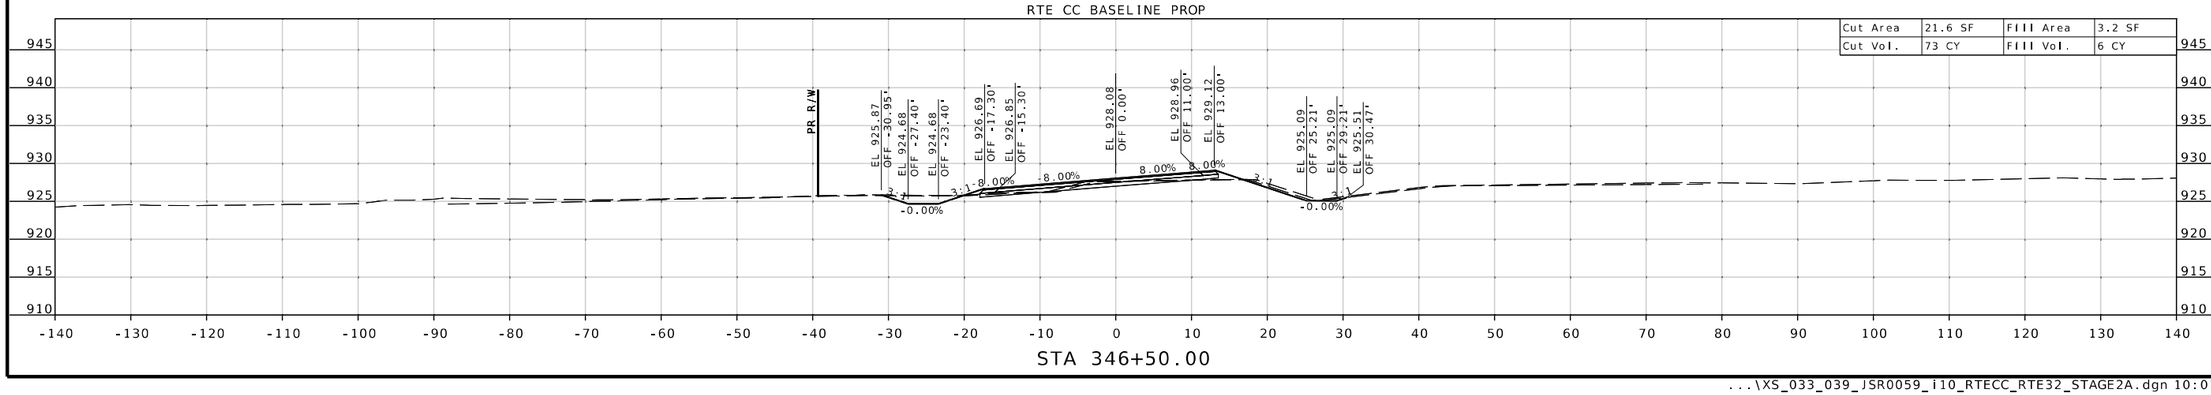

STATE OF MISSOURI
SEAN T. MATLOCK
NUMBER E-27133
PROFESSIONAL ENGINEER

DATE PREPARED
8/19/2026

ROUTE	STATE
32	MO
DISTRICT	SHEET NO.
SW	37

COUNTY
CEDAR/POLK

JOB NO.
JSR0059

CONTRACT ID.
-

PROJECT NO.
-

BRIDGE NO.

DESCRIPTION	DATE

MISSOURI HIGHWAYS AND TRANSPORTATION COMMISSION
105 WEST CAPITOL
JEFFERSON CITY, MO 65102
1-888-ASK-MODOT (1-888-275-6636)

2215 Fairlawn Dr
Carthage, MO 64836
417.358.9551
COA# 00062
weareown.com


Engineering beyond.

...\XS_033_039_JSR0059_i10_RTECC_RTE32_STAGE2A.dgn 10:01:42 AM 8/19/2026

SUBPROJECT A-STAGE 2
RTE CC @ RTE 32
CROSS SECTION SHEET
SHEET 38 OF 173

RTE CC BASELINE PROP


Cut Area	49.0 SF	Fill Area	19.5 SF
Cut Vol.	42 CY	Fill Vol.	14 CY

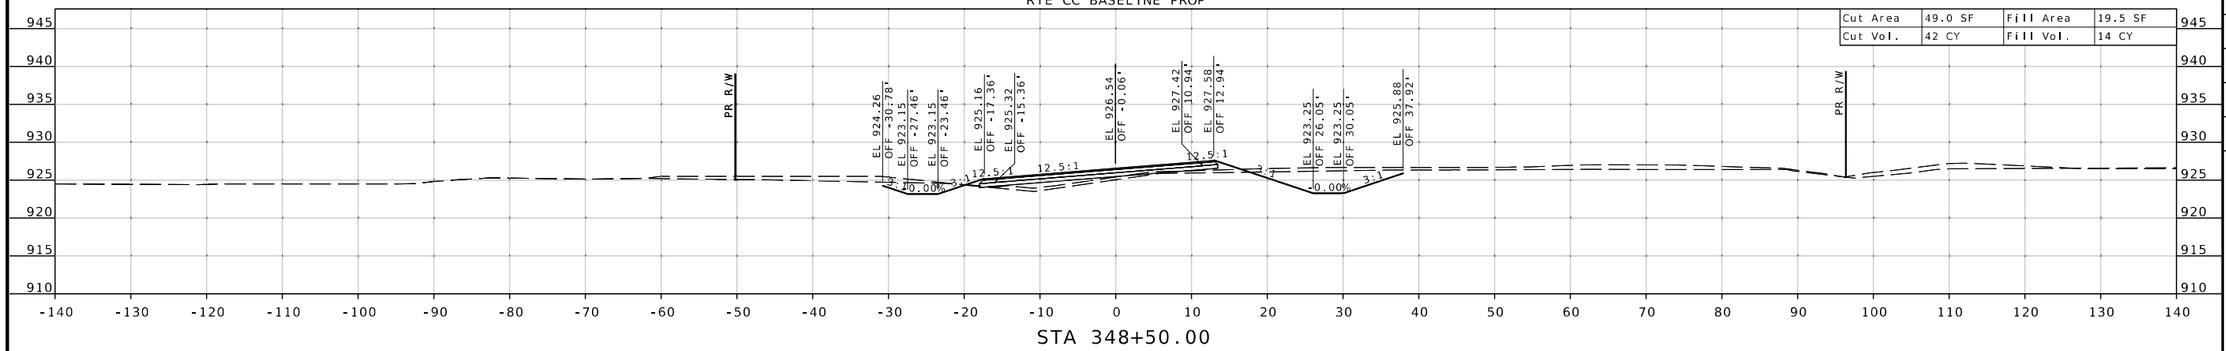

STA 348+50.00

RTE CC BASELINE PROP


Cut Area	31.4 SF	Fill Area	8.1 SF
Cut Vol.	30 CY	Fill Vol.	9 CY

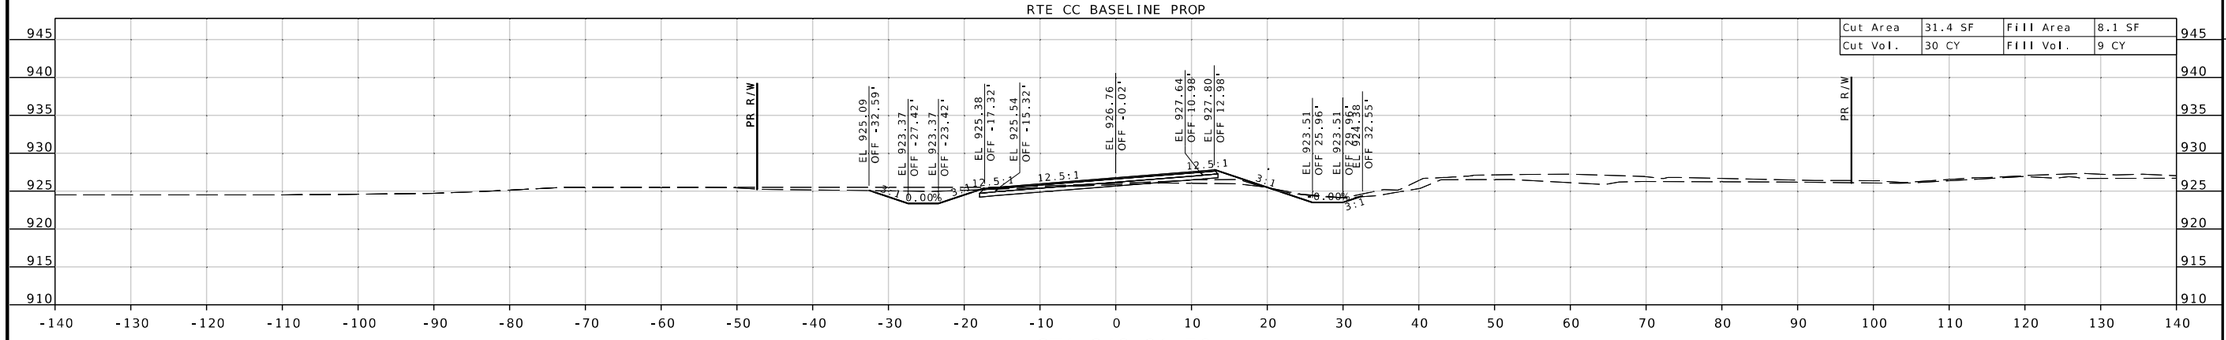

STA 348+21.76

RTE CC BASELINE PROP

Cut Area	43.4 SF	Fill Area	13.4 SF
Cut Vol.	98 CY	Fill Vol.	37 CY

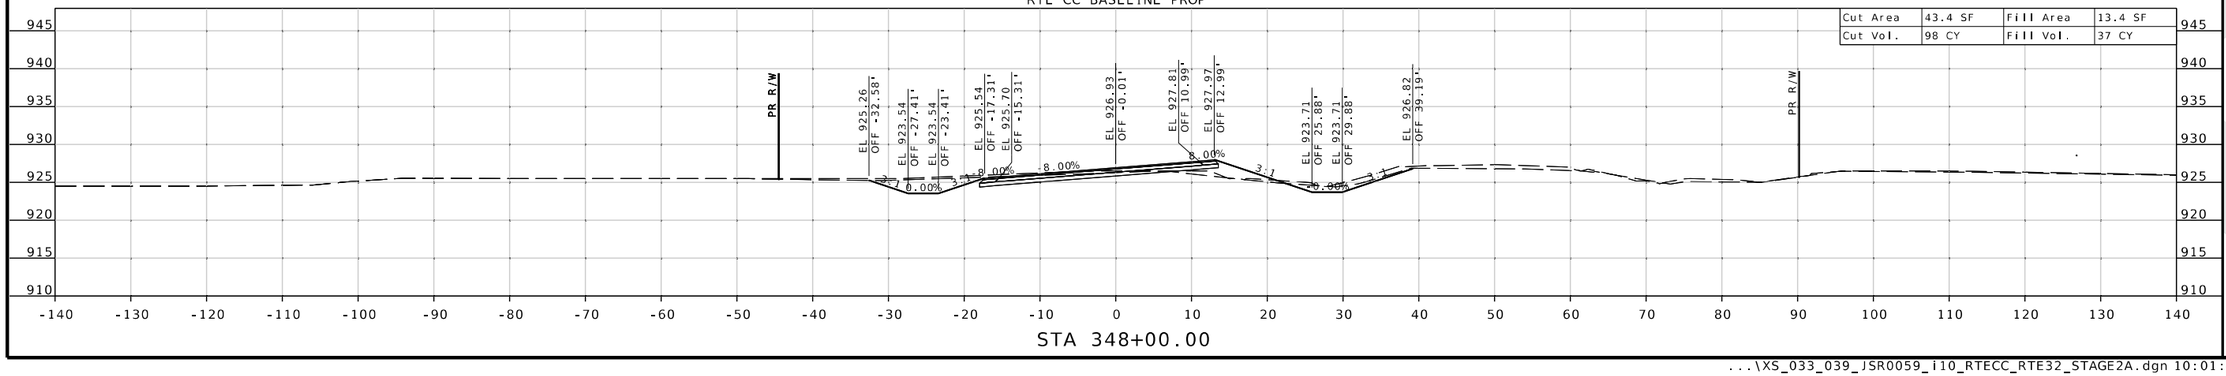

STA 348+00.00

STATE OF MISSOURI
SEAN T. MATLOCK
NUMBER E-27133
PROFESSIONAL ENGINEER

DATE PREPARED
8/19/2026

ROUTE	STATE
32	MO
DISTRICT	SHEET NO.
SW	38

COUNTY
CEDAR/POLK

JOB NO.
JSR0059

CONTRACT ID.
-

PROJECT NO.
-

BRIDGE NO.


DATE	DESCRIPTION


MISSOURI HIGHWAYS AND TRANSPORTATION COMMISSION
105 WEST CAPITOL
JEFFERSON CITY, MO 65102
1-888-ASK-MODOT (1-888-275-6636)


2215 Fairlawn Dr
Carthage, MO 64836
417.358.9551
COA# 00062
weareown.com

Engineering beyond.™

SUBPROJECT A-STAGE 2
RTE CC @ RTE 32
CROSS SECTION SHEET
SHEET 39 OF 173

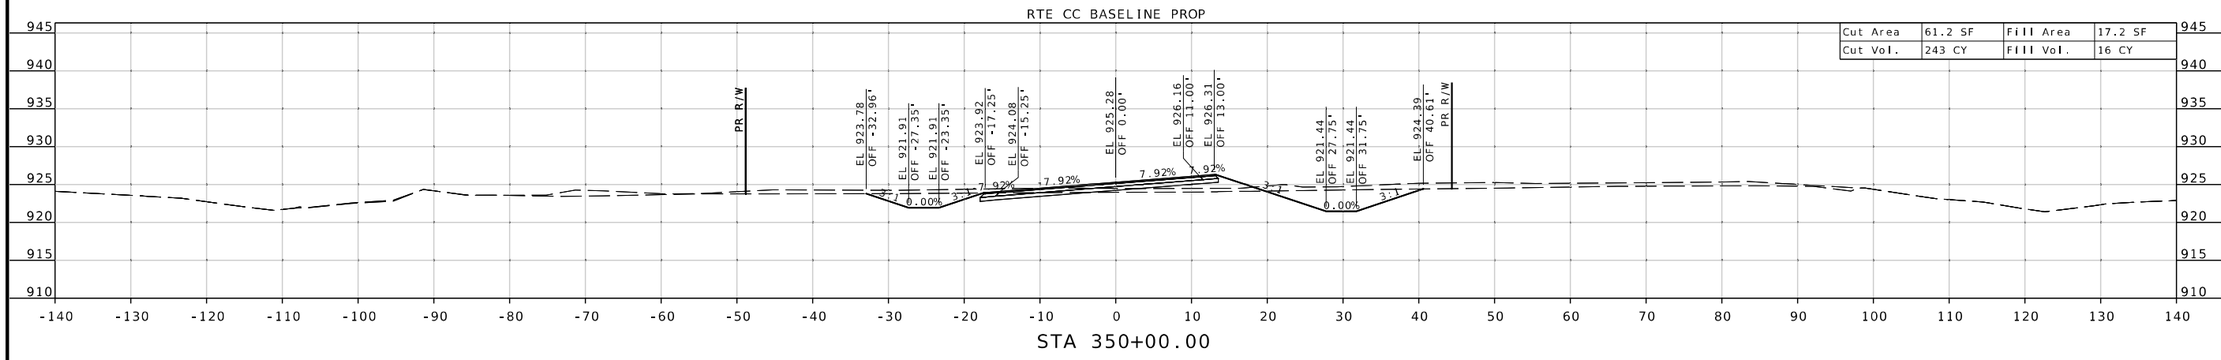

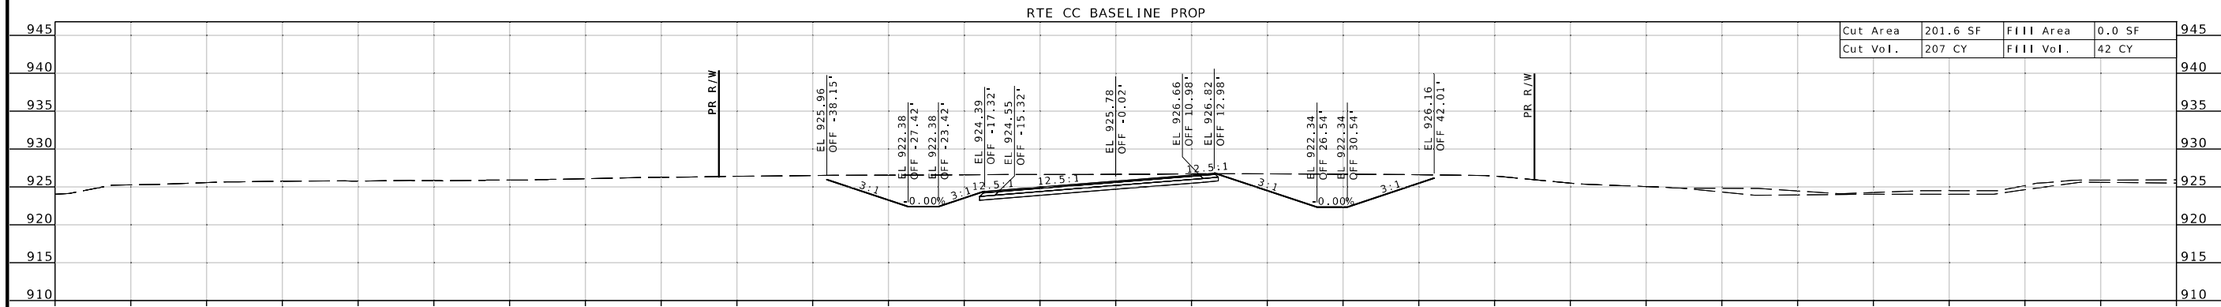

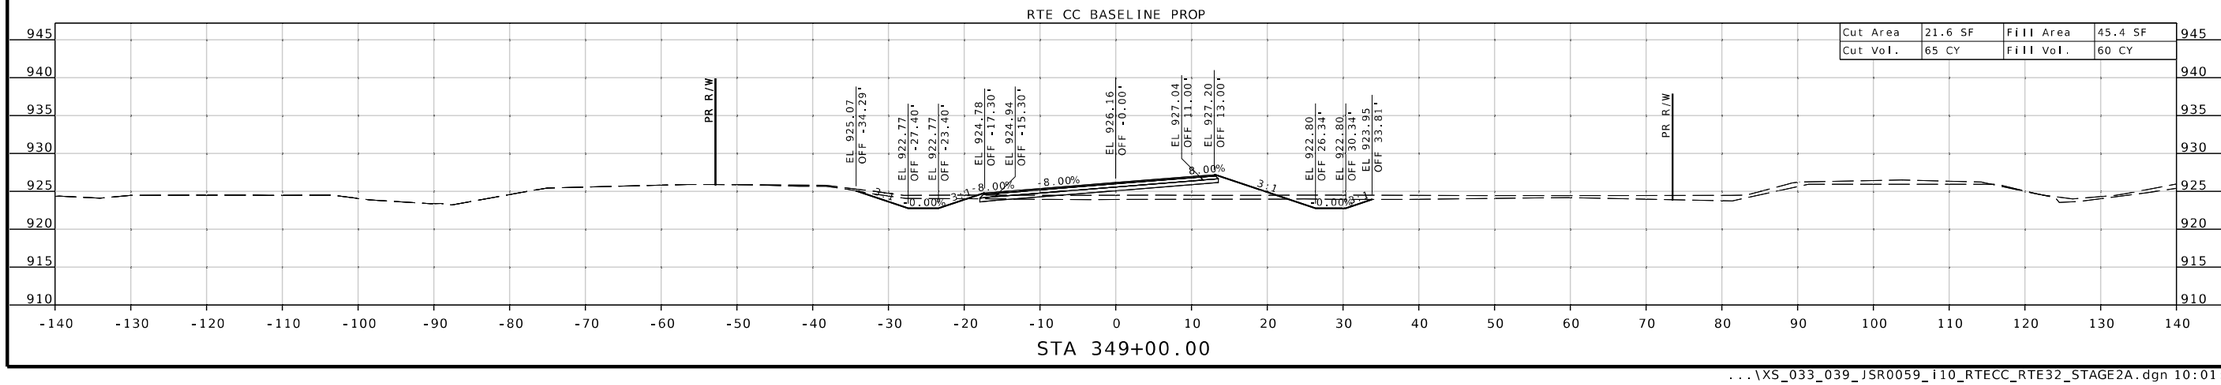

STATE OF MISSOURI
SEAN T. MATLOCK
NUMBER E-27133
PROFESSIONAL ENGINEER

DATE PREPARED
8/19/2026

ROUTE	STATE
32	MO
DISTRICT	SHEET NO.
SW	39

COUNTY
CEDAR/POLK

JOB NO.
JSR0059

CONTRACT ID.
-

PROJECT NO.
-

BRIDGE NO.

DESCRIPTION	DATE


MISSOURI HIGHWAYS AND TRANSPORTATION COMMISSION
105 WEST CAPITOL
JEFFERSON CITY, MO 65102
1-888-ASK-MODOT (1-888-275-6636)

2215 Fairlawn Dr
Carthage, MO 64836
417.358.9551
COA# 00062
weareown.com
OWN
Engineering beyond.

SUBPROJECT A-STAGE 2
RTE CC @ RTE 32
CROSS SECTION SHEET
SHEET 40 OF 173

CR826


Cut Area	32.1 SF	Fill Area	33.7 SF
Cut Vol.	20 CY	Fill Vol.	50 CY

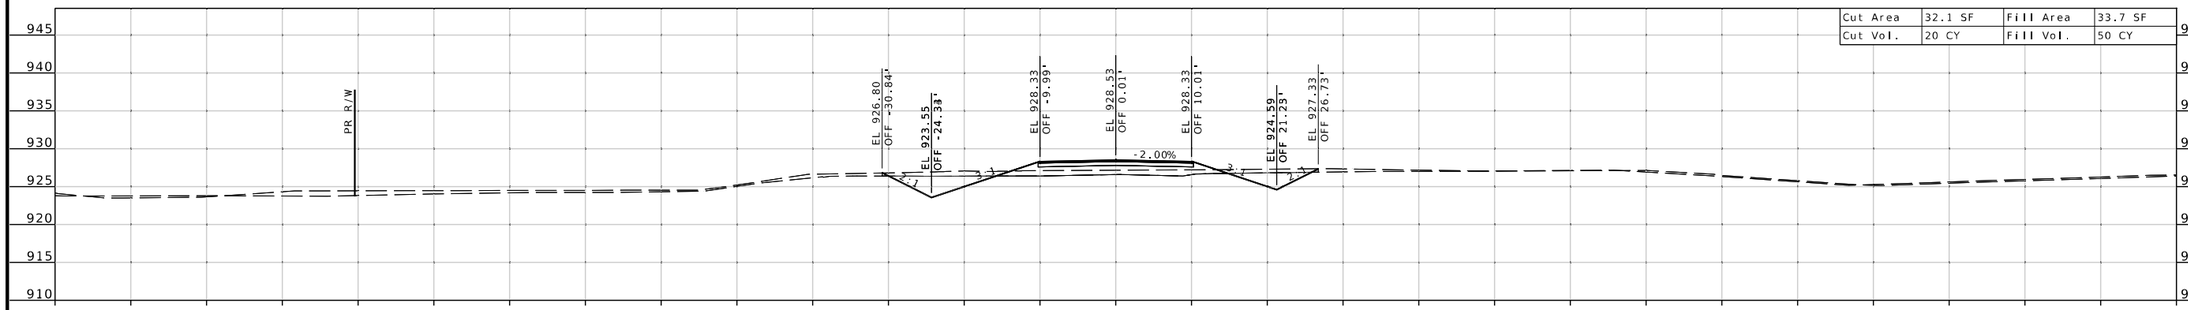

STA 5+50.00

CR826

Cut Area	0.0 SF	Fill Area	45.8 SF
Cut Vol.	0 CY	Fill Vol.	14 CY

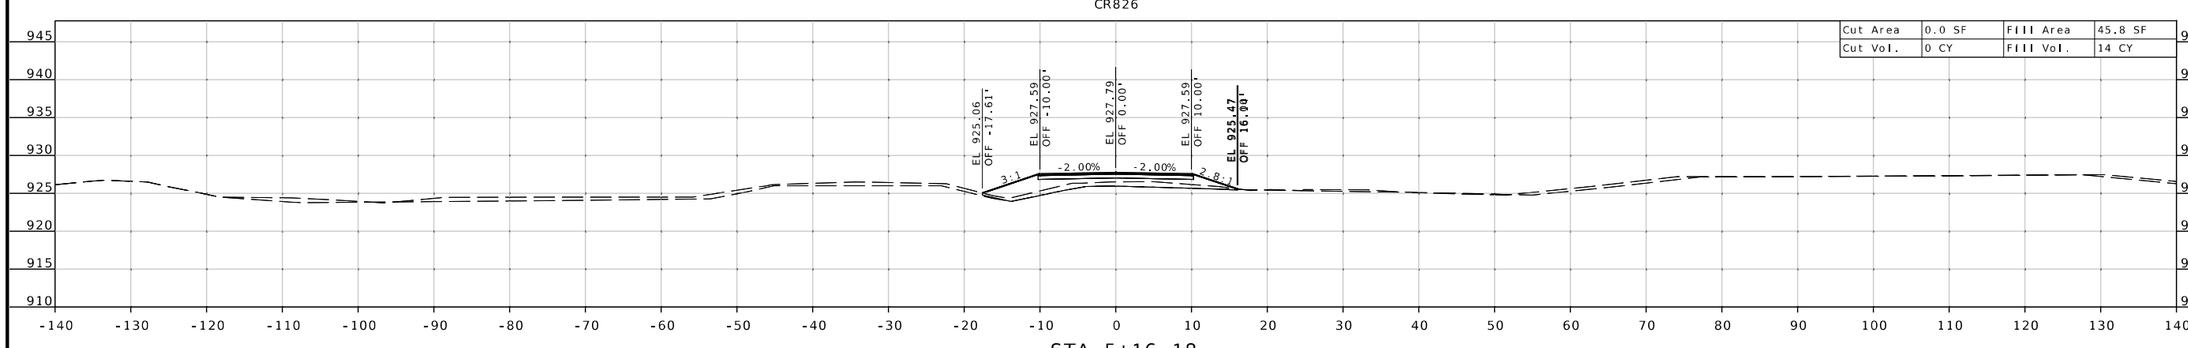

STA 5+16.18

STATE OF MISSOURI
SEAN T. MATLOCK
NUMBER E-27133
PROFESSIONAL ENGINEER

DATE PREPARED
8/19/2026

ROUTE	STATE
32	MO
DISTRICT	SHEET NO.
SW	40

COUNTY
CEDAR/POLK

JOB NO.
JSR0059

CONTRACT ID.
-

PROJECT NO.
-

BRIDGE NO.

DESCRIPTION	DATE


MISSOURI HIGHWAYS AND TRANSPORTATION COMMISSION
105 WEST CAPITOL
JEFFERSON CITY, MO 65102
1-888-ASK-MODOT (1-888-275-6636)

2215 Fairlawn Dr
Carthage, MO 64836
417.358.9551
COA# 00062
weareown.com
OWN
Engineering beyond.

...\XS_040-043_JSR0059_I10_CR825_Stage2A.dgn 10:02:13 AM 8/19/2026


SUBPROJECT A-STAGE 2
RTE CC @ RTE 32
CROSS SECTION SHEET
SHEET 41 OF 173

CR826

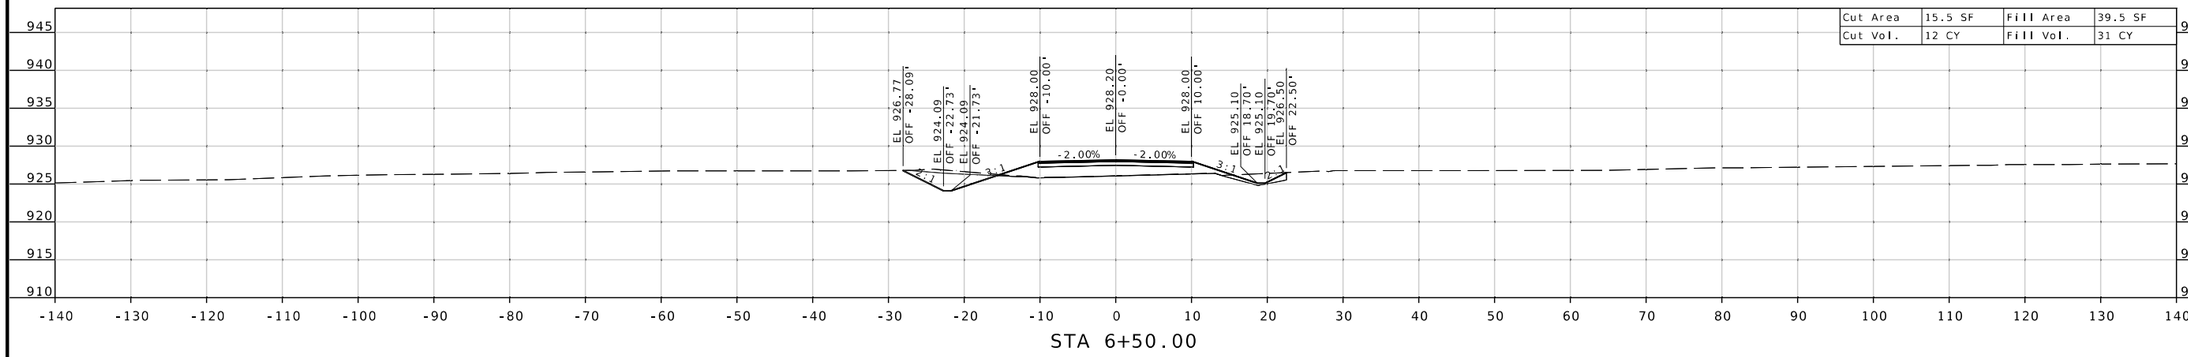


STA 6+50.00

CR826

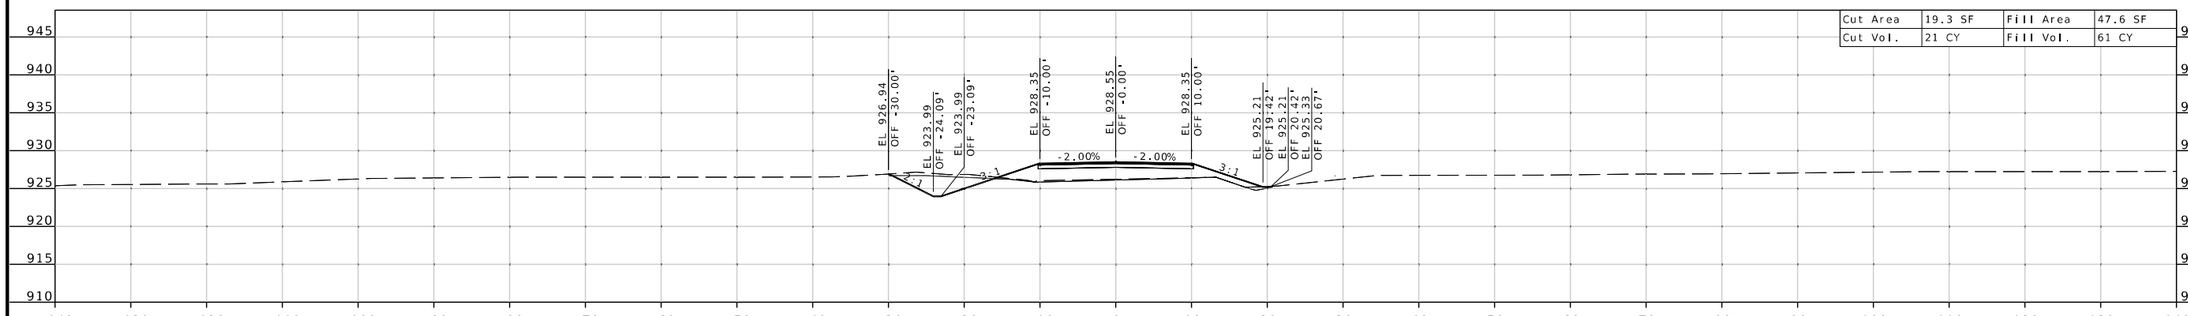

STA 6+31.02

CR826

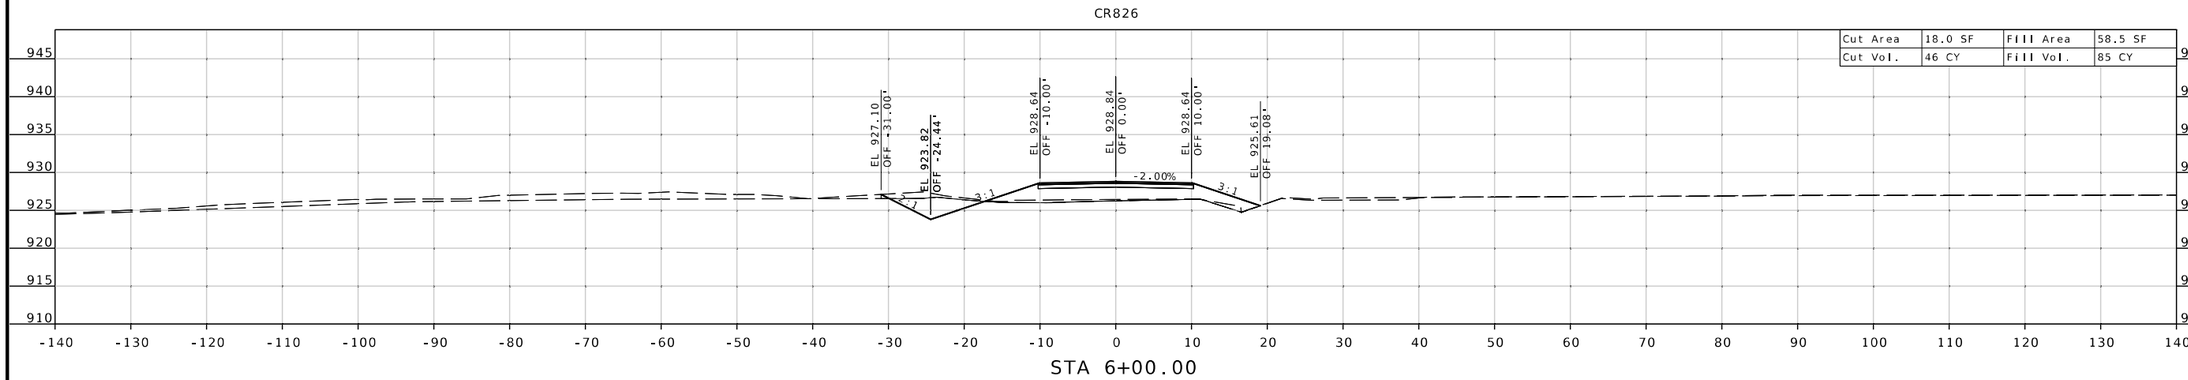

STA 6+00.00

STATE OF MISSOURI
SEAN T. MATLOCK
NUMBER E-27133
PROFESSIONAL ENGINEER

DATE PREPARED
8/19/2026

ROUTE	STATE
32	MO
DISTRICT	SHEET NO.
SW	41

COUNTY
CEDAR/POLK

JOB NO.
JSR0059

CONTRACT ID.
-

PROJECT NO.
-

BRIDGE NO.

DESCRIPTION	DATE


MISSOURI HIGHWAYS AND TRANSPORTATION COMMISSION


105 WEST CAPITOL
JEFFERSON CITY, MO 65102
1-888-ASK-MODOT (1-888-275-6636)


2215 Fairlawn Dr
Carthage, MO 64836
417.358.9551
COA# 00062
weareown.com
OWN
Engineering beyond.

...\XS_040-043_JSR0059_i10_CR825_Stage2A.dgn 10:02:20 AM 8/19/2026

SUBPROJECT A-STAGE 2
RTE CC @ RTE 32
CROSS SECTION SHEET
SHEET 42 OF 173

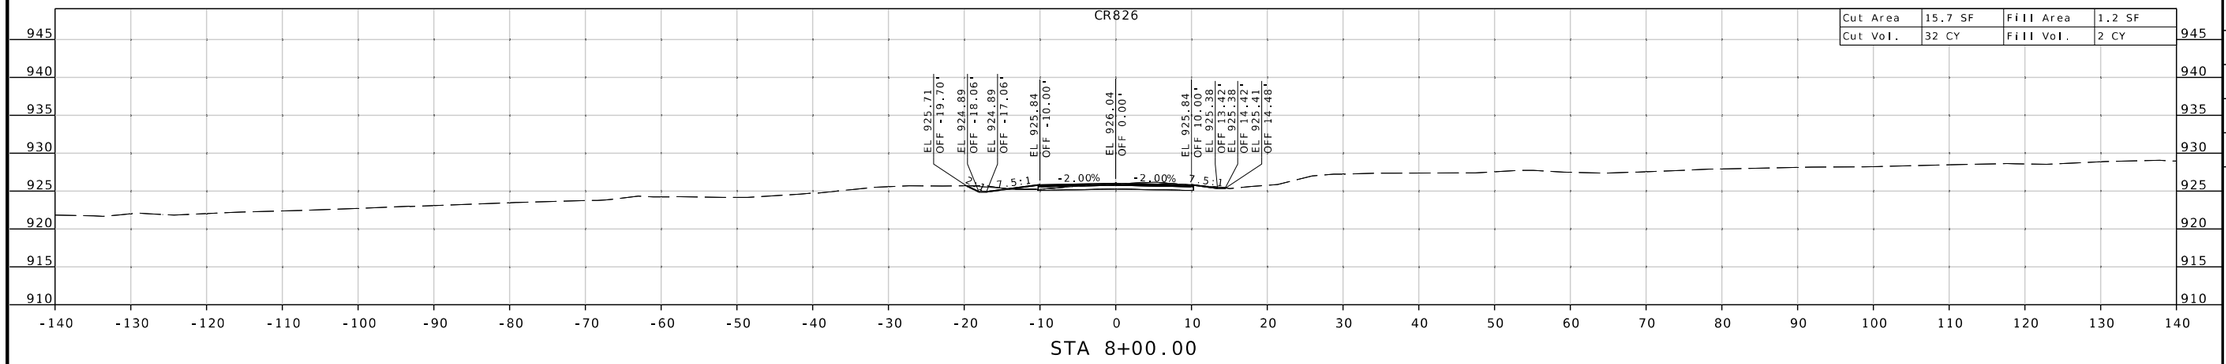

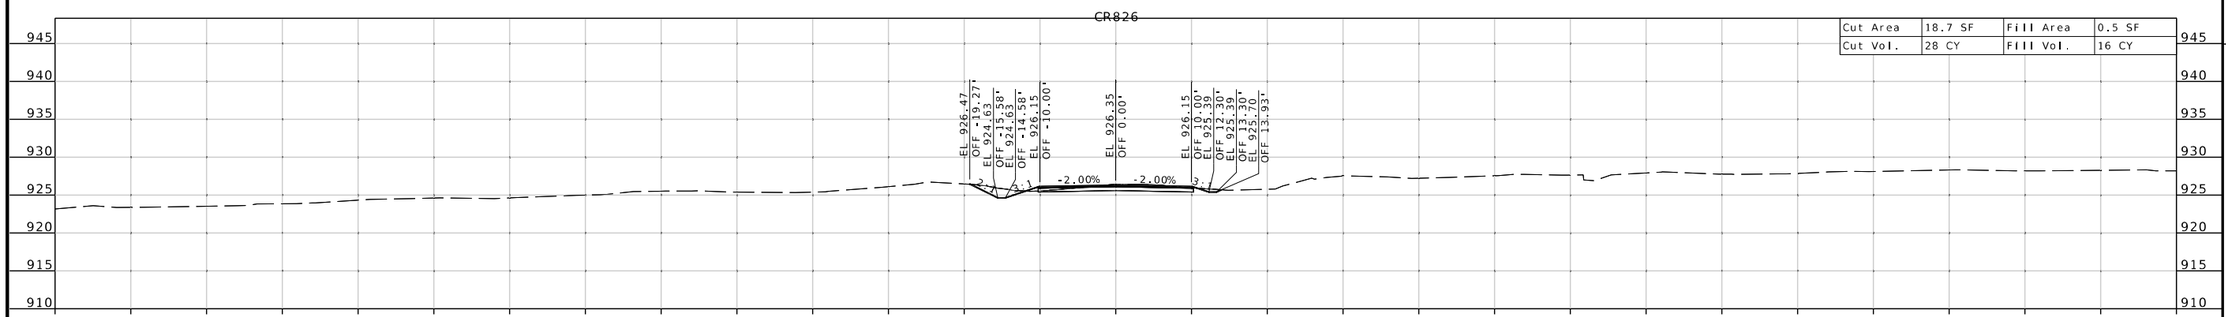

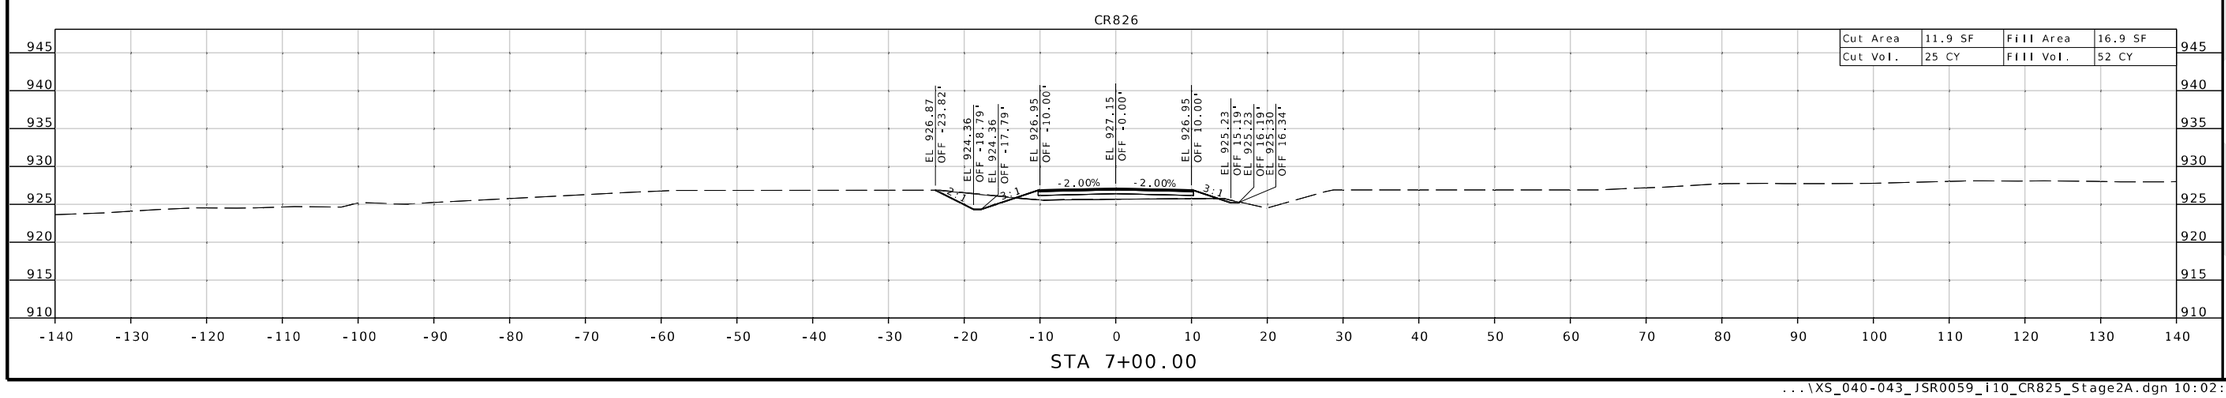

STATE OF MISSOURI
SEAN T. MATLOCK
NUMBER E-27133
PROFESSIONAL ENGINEER

DATE PREPARED
8/19/2026

ROUTE	STATE
32	MO
DISTRICT	SHEET NO.
SW	42

COUNTY
CEDAR / POLK

JOB NO.
JSR0059

CONTRACT ID.
-

PROJECT NO.
-

BRIDGE NO.

DESCRIPTION	DATE

MISSOURI HIGHWAYS AND TRANSPORTATION COMMISSION


105 WEST CAPITOL
JEFFERSON CITY, MO 65102
1-888-ASK-MODOT (1-888-275-6636)

2215 Fairlawn Dr
Carthage, MO 64836
417.358.9551
COA# 00062
weareown.com

Engineering beyond.™

...\XS_040-043_JSR0059_I10_CR825_Stage2A.dgn 10:02:27 AM 8/19/2026

SUBPROJECT A-STAGE 2
RTE CC @ RTE 32
CROSS SECTION SHEET
SHEET 43 OF 173

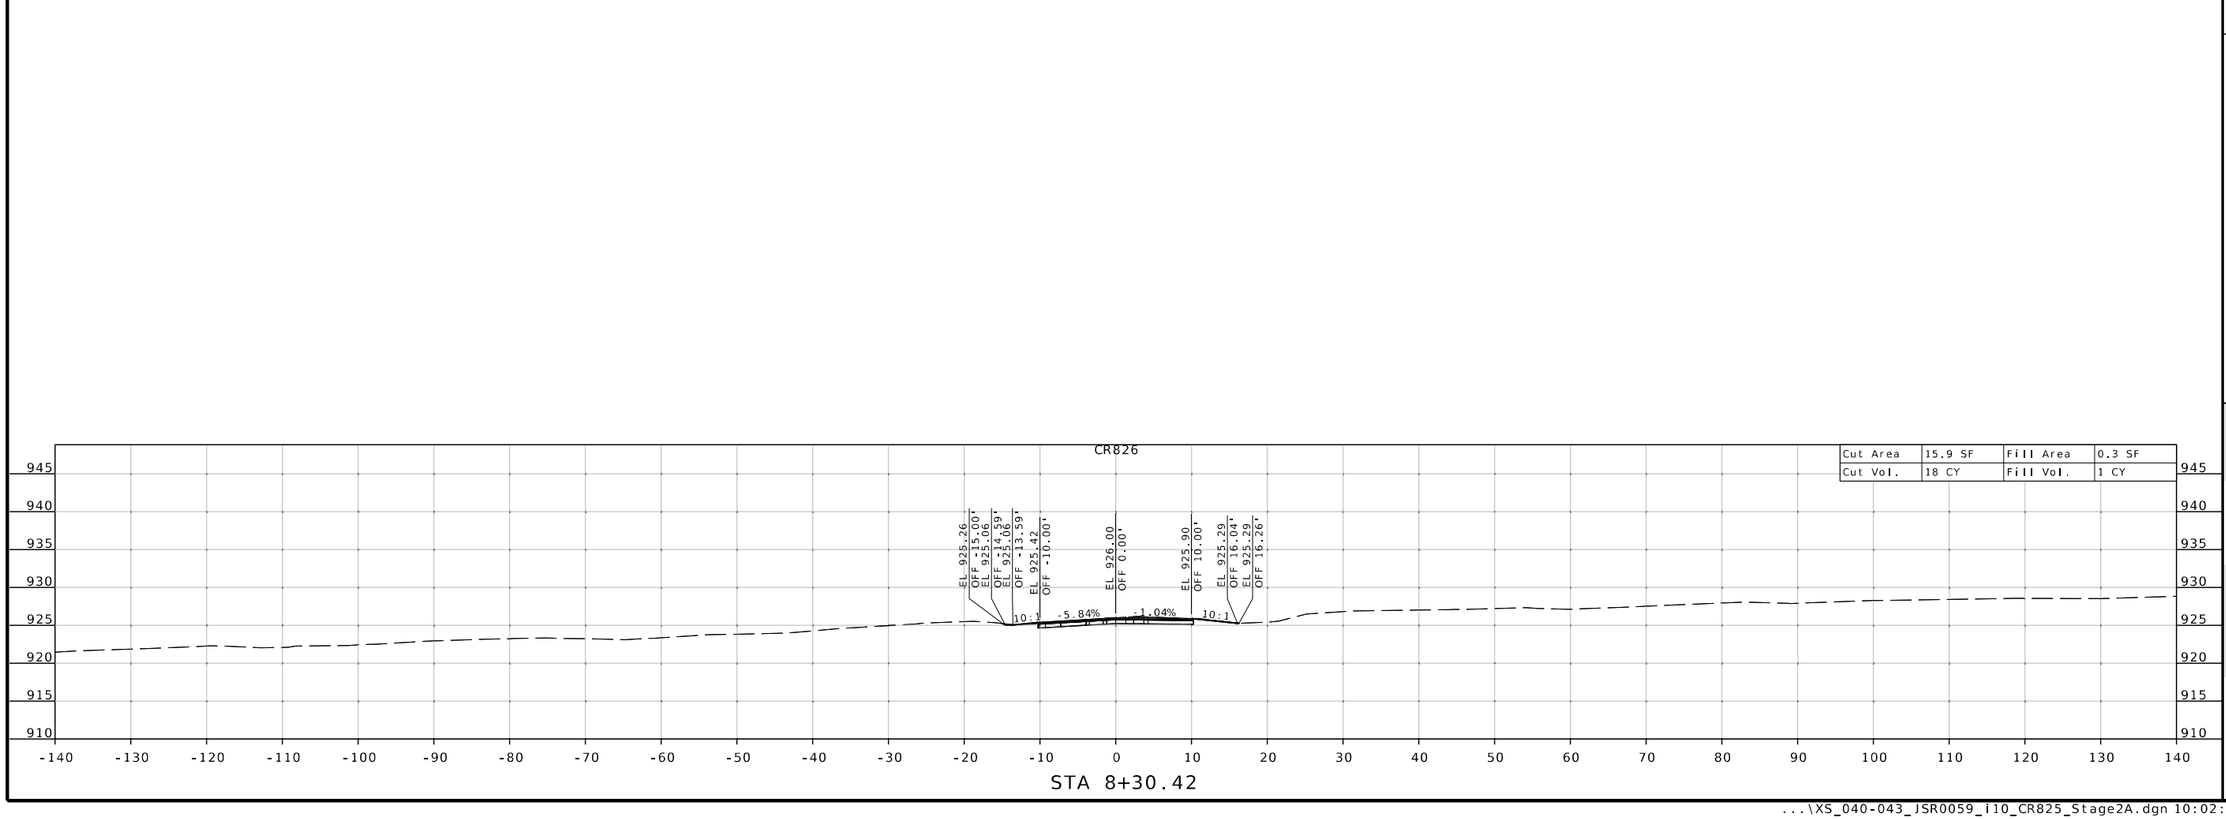

STATE OF MISSOURI
SEAN T. MATLOCK
NUMBER E-27133
PROFESSIONAL ENGINEER

DATE PREPARED
8/19/2026

ROUTE	STATE
32	MO
DISTRICT	SHEET NO.
SW	43

COUNTY
CEDAR/POLK

JOB NO.
JSR0059

CONTRACT ID.
-

PROJECT NO.
-

BRIDGE NO.

DESCRIPTION	DATE

MISSOURI HIGHWAYS AND TRANSPORTATION COMMISSION
105 WEST CAPITOL
JEFFERSON CITY, MO 65102
1-888-ASK-MODOT (1-888-275-6636)


2215 Fairlawn Dr
Carthage, MO 64836
417.358.9551
COA# 00062
weareown.com

Engineering beyond.

...\XS_040-043_JSR0059_i10_CR825_Stage2A.dgn 10:02:32 AM 8/19/2026


SUBPROJECT B-STAGE 1A
RTE 32 @ RTE 1350
CROSS SECTION SHEET
SHEET 44 OF 173

RTE 32_BL

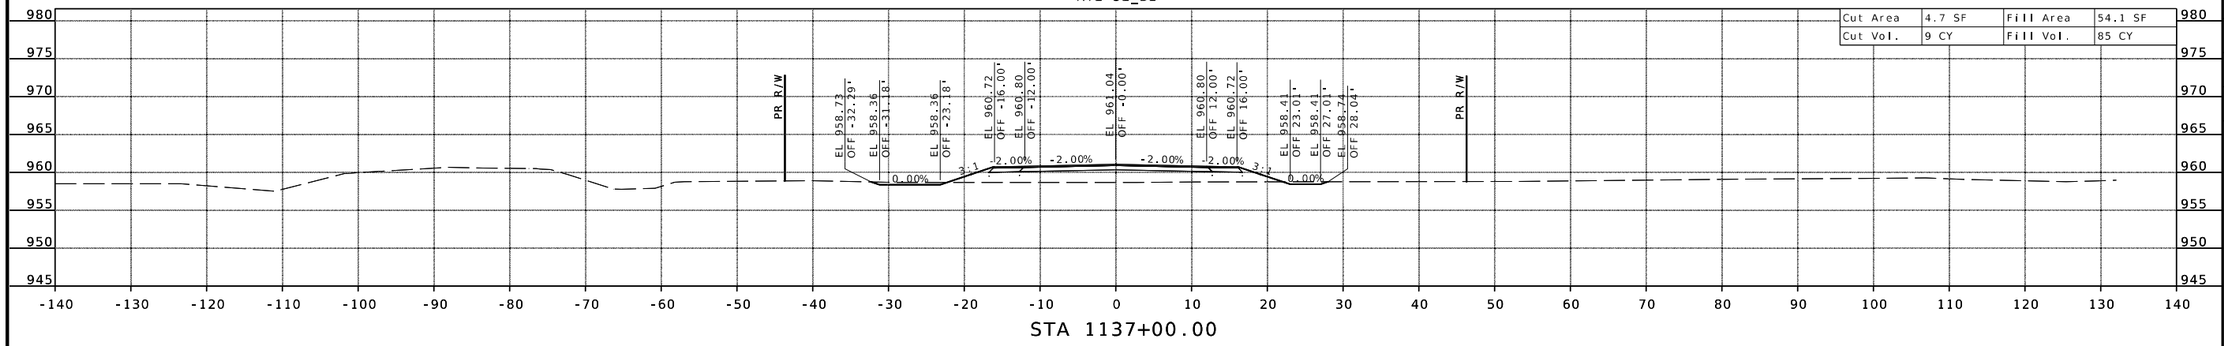


STA 1137+00.00

RTE 32_BL

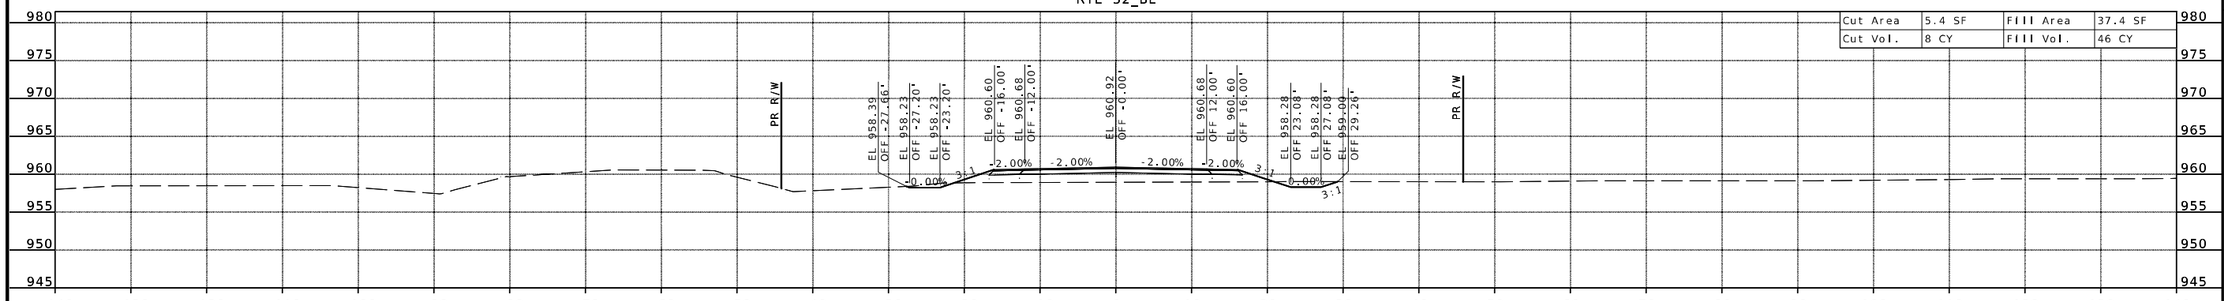


STA 1136+50.00

RTE 32_BL

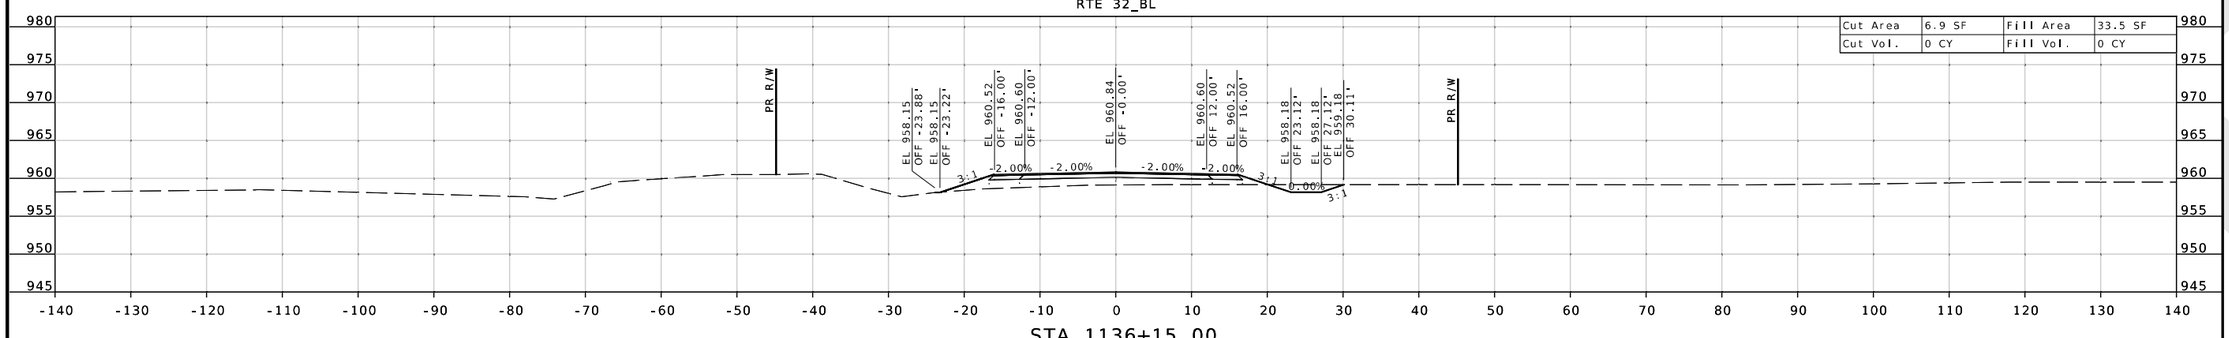

STA 1136+15.00

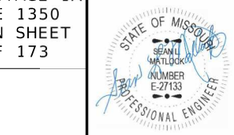

DATE PREPARED
8/19/2026

ROUTE	STATE
32	MO
DISTRICT	SHEET NO.
SW	44

COUNTY
CEDAR/POLK

JOB NO.
JSR0059

CONTRACT ID.
-

PROJECT NO.
-

BRIDGE NO.

DESCRIPTION


DATE

MISSOURI HIGHWAYS AND TRANSPORTATION COMMISSION
105 WEST CAPITOL
JEFFERSON CITY, MO 65102
1-888-ASK-MODOT (1-888-275-6636)


2215 Fairlawn Dr
Carthage, MO 64836
417.358.9551
COA# 00062
weareown.com
Engineering beyond.™

SUBPROJECT B-STAGE 1A
RTE 32 @ RTE 1350
CROSS SECTION SHEET
SHEET 45 OF 173


RTE 32_BL

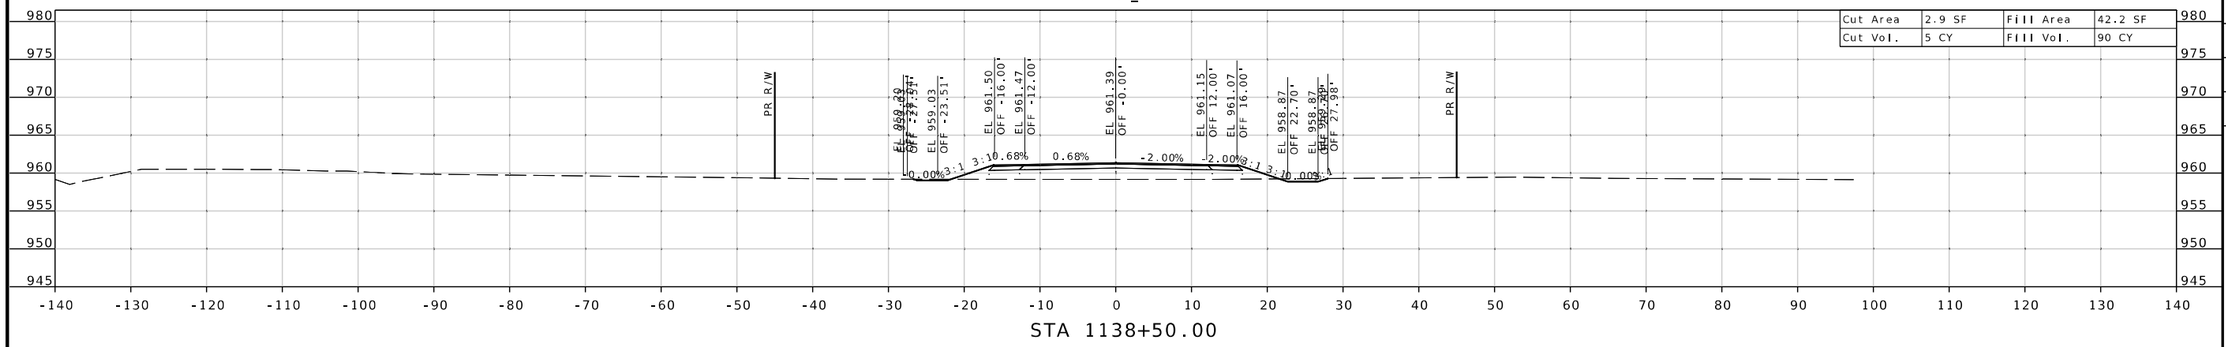

RTE 32_BL

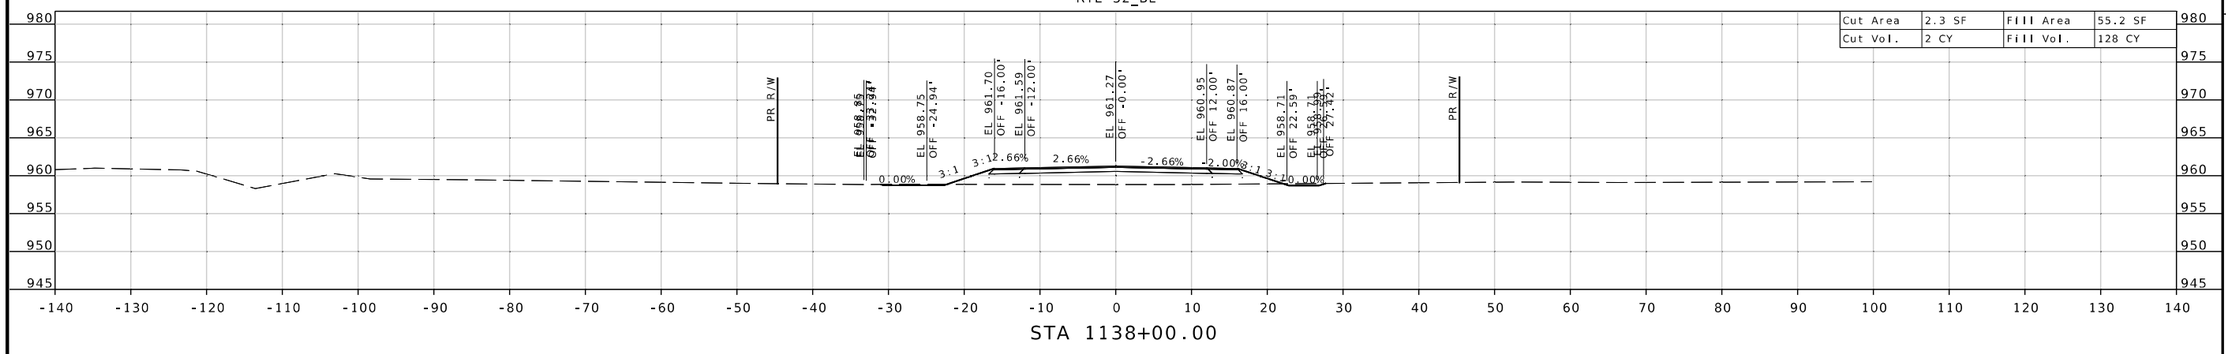

RTE 32_BL

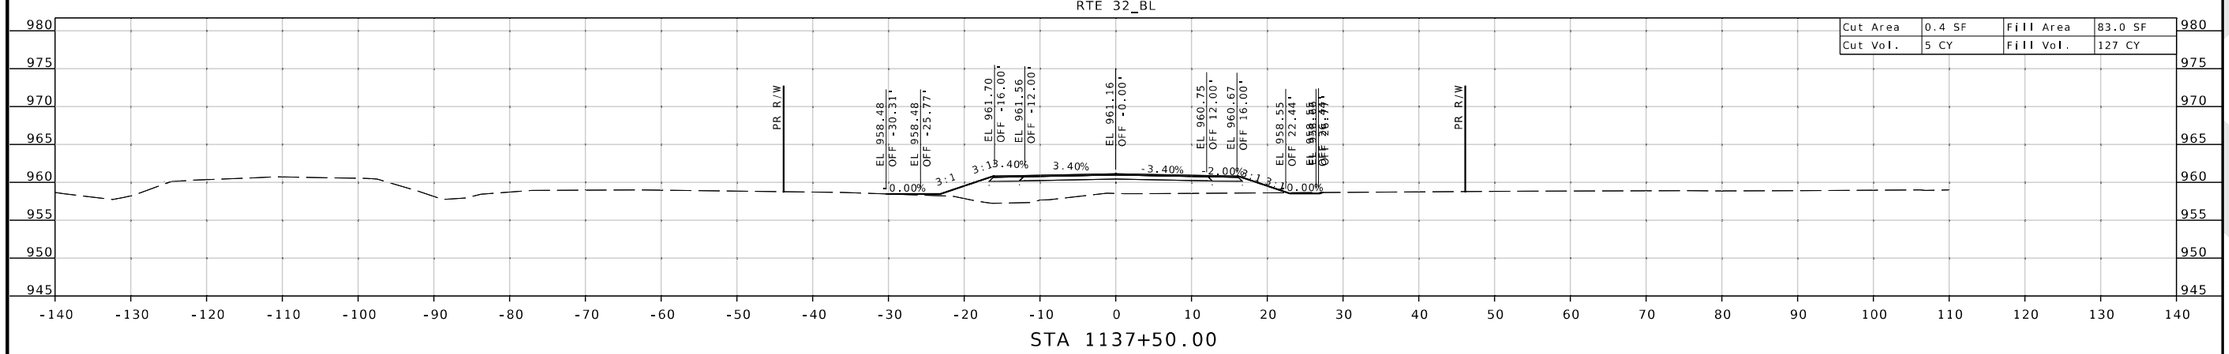

STATE OF MISSOURI
SEAN T. MATLOCK
NUMBER E-27133
PROFESSIONAL ENGINEER

DATE PREPARED
8/19/2026

ROUTE	STATE
32	MO
DISTRICT	SHEET NO.
SW	45

COUNTY
CEDAR/POLK

JOB NO.
JSR0059

CONTRACT ID.
-

PROJECT NO.
-

BRIDGE NO.

DATE	DESCRIPTION


MISSOURI HIGHWAYS AND TRANSPORTATION COMMISSION

105 WEST CAPITOL
JEFFERSON CITY, MO 65102
1-888-ASK-MODOT (1-888-275-6636)

2215 Fairlawn Dr
Carthage, MO 64836
417.358.9551
COA# 00062
weareown.com
OWN
Engineering beyond.™


SUBPROJECT B-STAGE 1A
RTE 32 @ RTE 1350
CROSS SECTION SHEET
SHEET 46 OF 173

RTE 32_BL

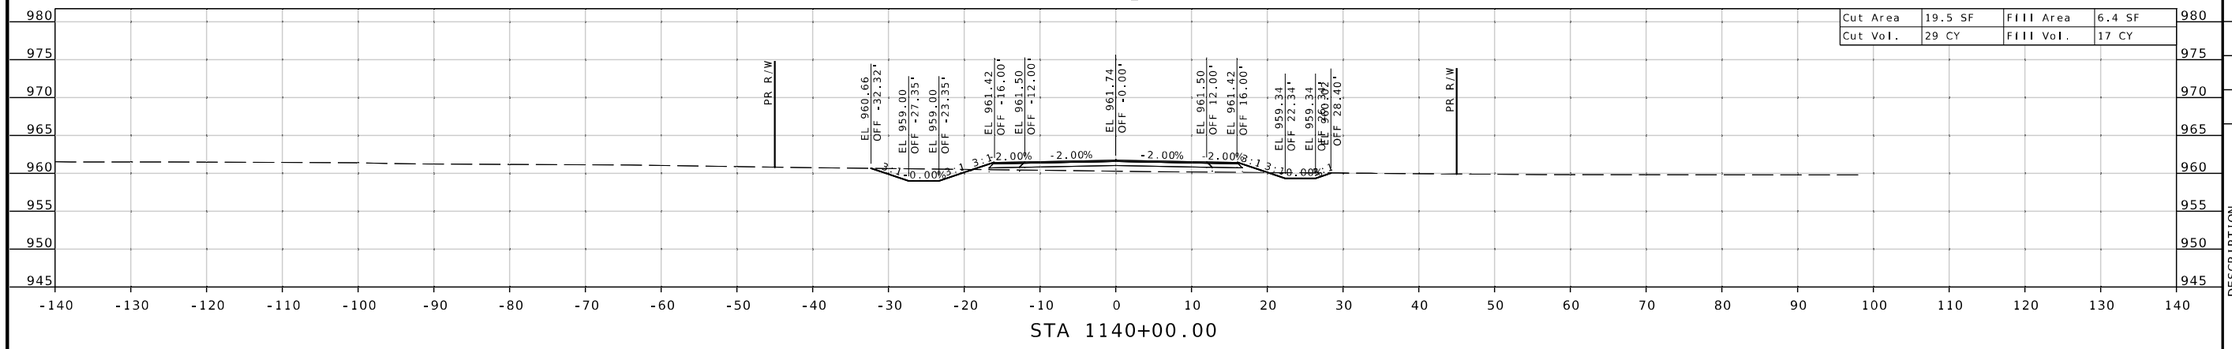


STA 1140+00.00

RTE 32_BL

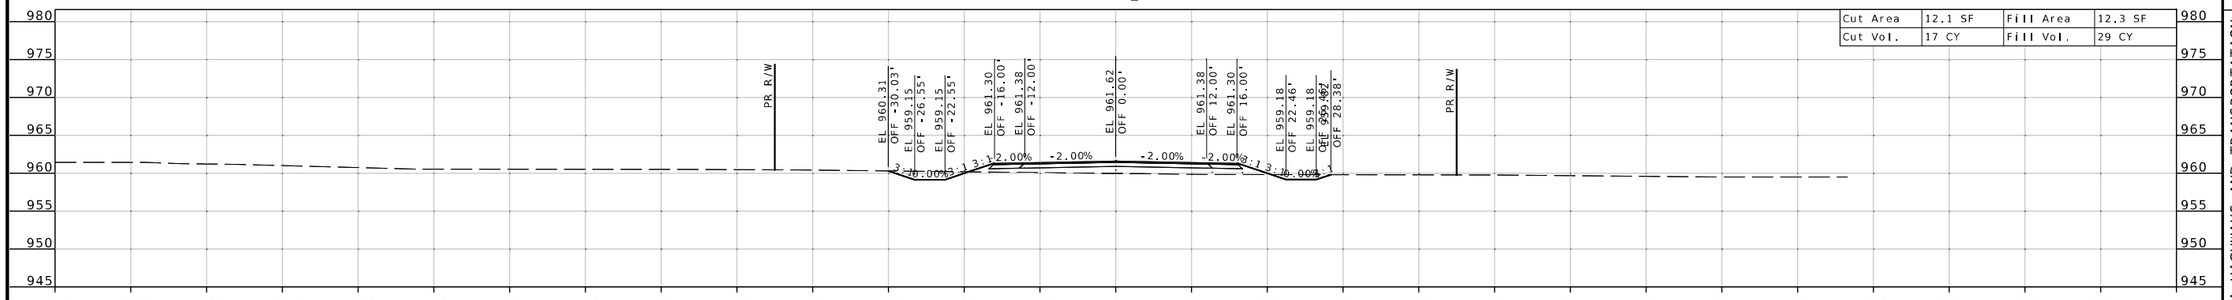

STA 1139+50.00

RTE 32_BL

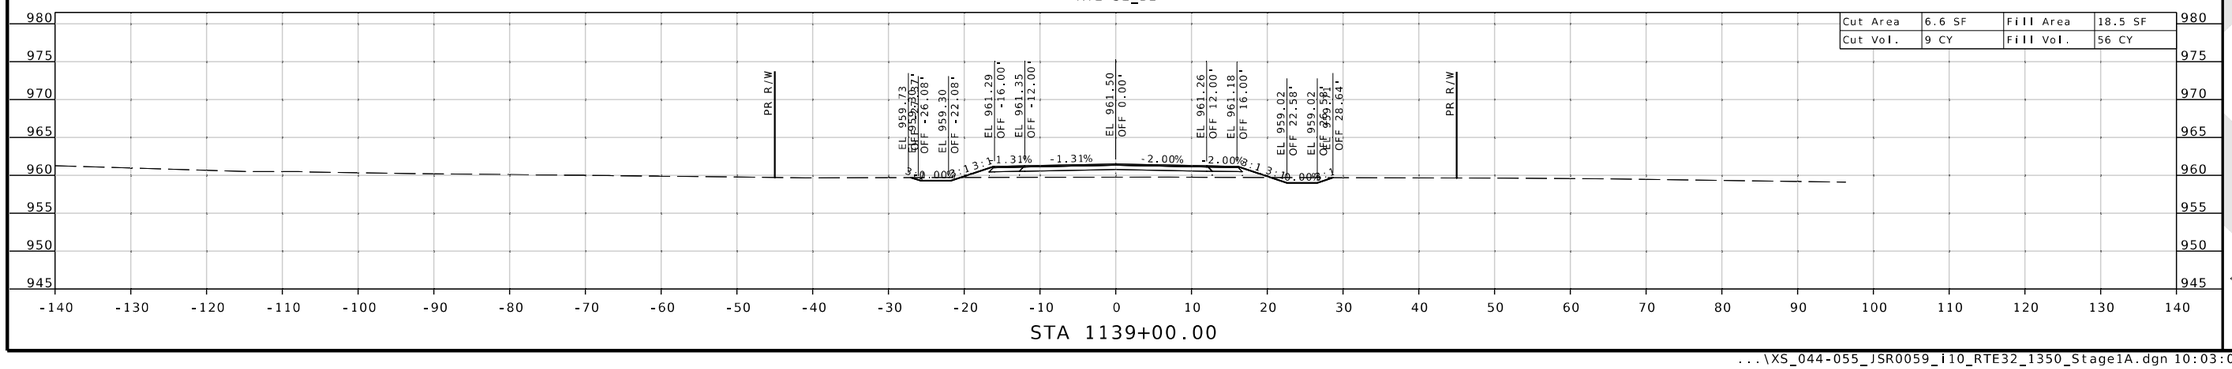

STA 1139+00.00

STATE OF MISSOURI
SEAN T. MATLOCK
NUMBER E-27133
PROFESSIONAL ENGINEER

DATE PREPARED
8/19/2026

ROUTE	STATE
32	MO
DISTRICT	SHEET NO.
SW	46

COUNTY
CEDAR/POLK

JOB NO.
JSR0059

CONTRACT ID.
-

PROJECT NO.
-

BRIDGE NO.


DESCRIPTION	DATE

MISSOURI HIGHWAYS AND TRANSPORTATION COMMISSION
105 WEST CAPITOL
JEFFERSON CITY, MO 65102
1-888-ASK-MODOT (1-888-275-6636)

2215 Fairlawn Dr
Carthage, MO 64836
417.358.9551
COA# 00062
weareown.com
OWN
Engineering beyond.™


SUBPROJECT B-STAGE 1A
RTE 32 @ RTE 1350
CROSS SECTION SHEET
SHEET 47 OF 173

RTE 32_BL

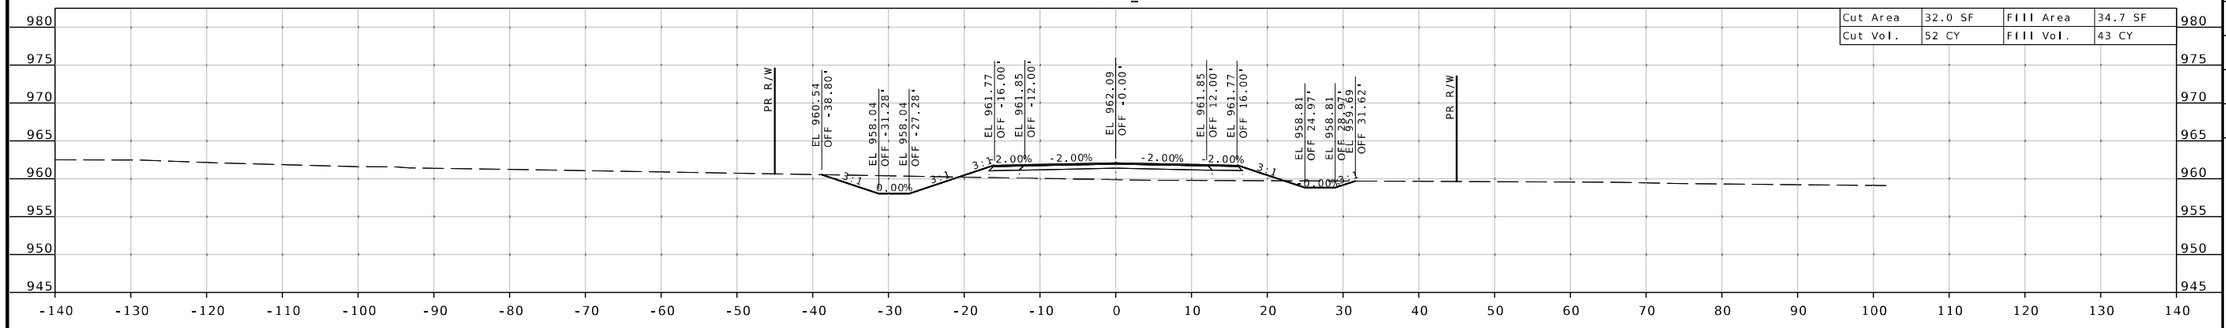


STA 1141+50.00

RTE 32_BL

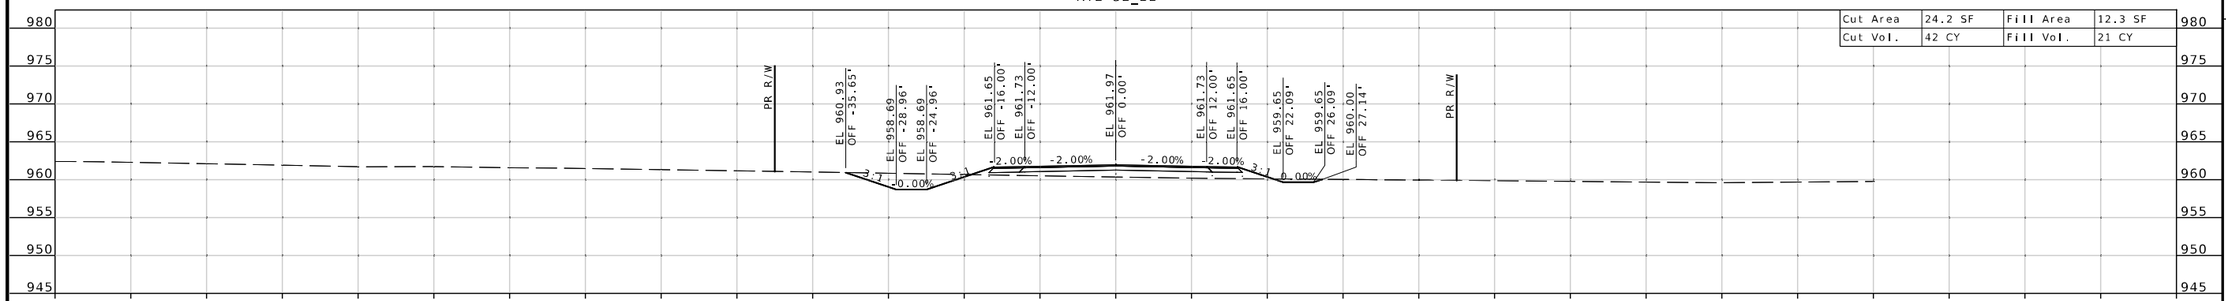

STA 1141+00.00

RTE 32_BL

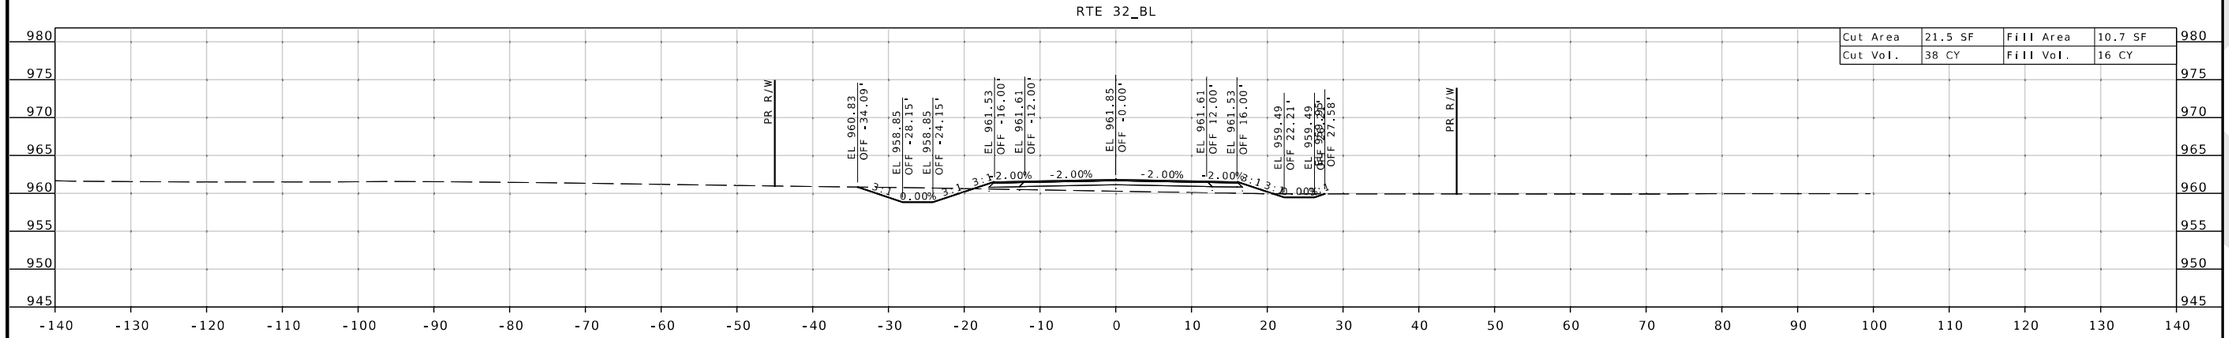

STA 1140+50.00

STATE OF MISSOURI
SEAN T. MATLOCK
NUMBER E-27133
PROFESSIONAL ENGINEER

DATE PREPARED
8/19/2026

ROUTE	STATE
32	MO
DISTRICT	SHEET NO.
SW	47

COUNTY
CEDAR / POLK

JOB NO.
JSR0059

CONTRACT ID.
-

PROJECT NO.
-

BRIDGE NO.

DESCRIPTION	DATE


MISSOURI HIGHWAYS AND TRANSPORTATION COMMISSION
105 WEST CAPITOL
JEFFERSON CITY, MO 65102
1-888-ASK-MODOT (1-888-275-6636)

2215 Fairlawn Dr.
Carthage, MO 64836
417.358.9551
COA# 00062
weareown.com
OWN
Engineering beyond.

...\XS_044-055_JSR0059_i10_RTE32_1350_Stage1A.dgn 10:03:15 AM 8/19/2026


SUBPROJECT B-STAGE 1A
RTE 32 @ RTE 1350
CROSS SECTION SHEET
SHEET 48 OF 173

RTE 32_BL

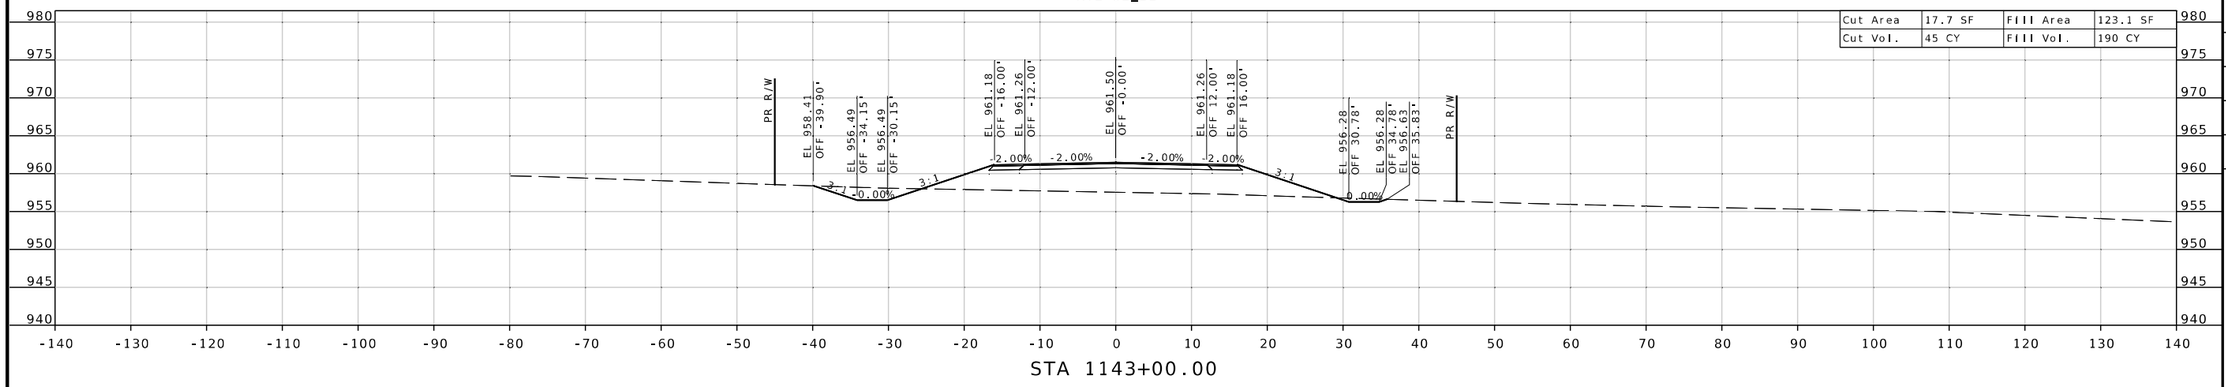


STA 1143+00.00

RTE 32_BL

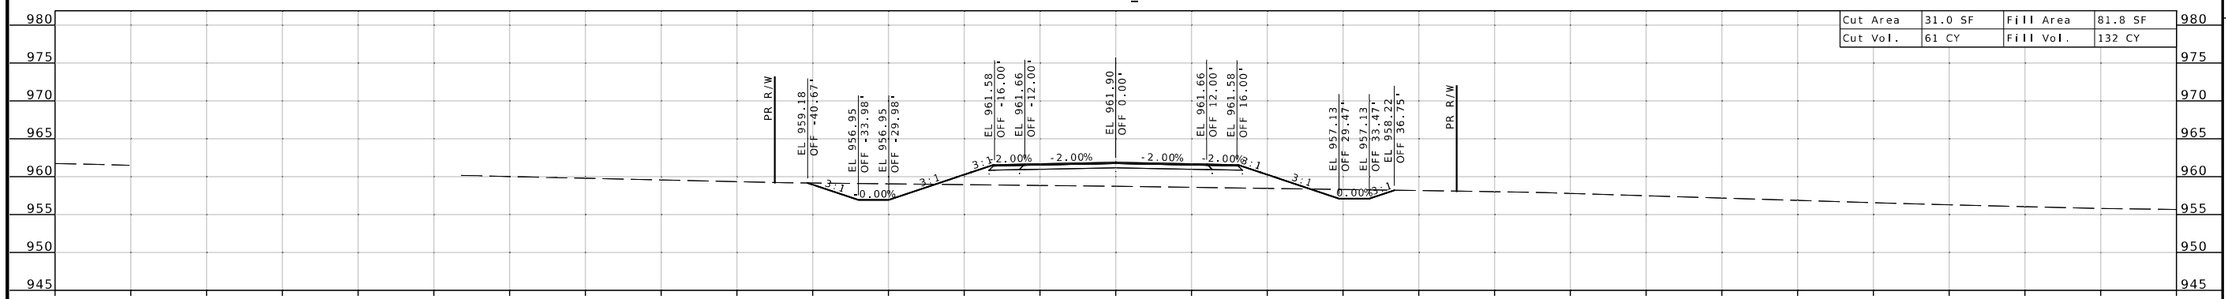

STA 1142+50.00

RTE 32_BL

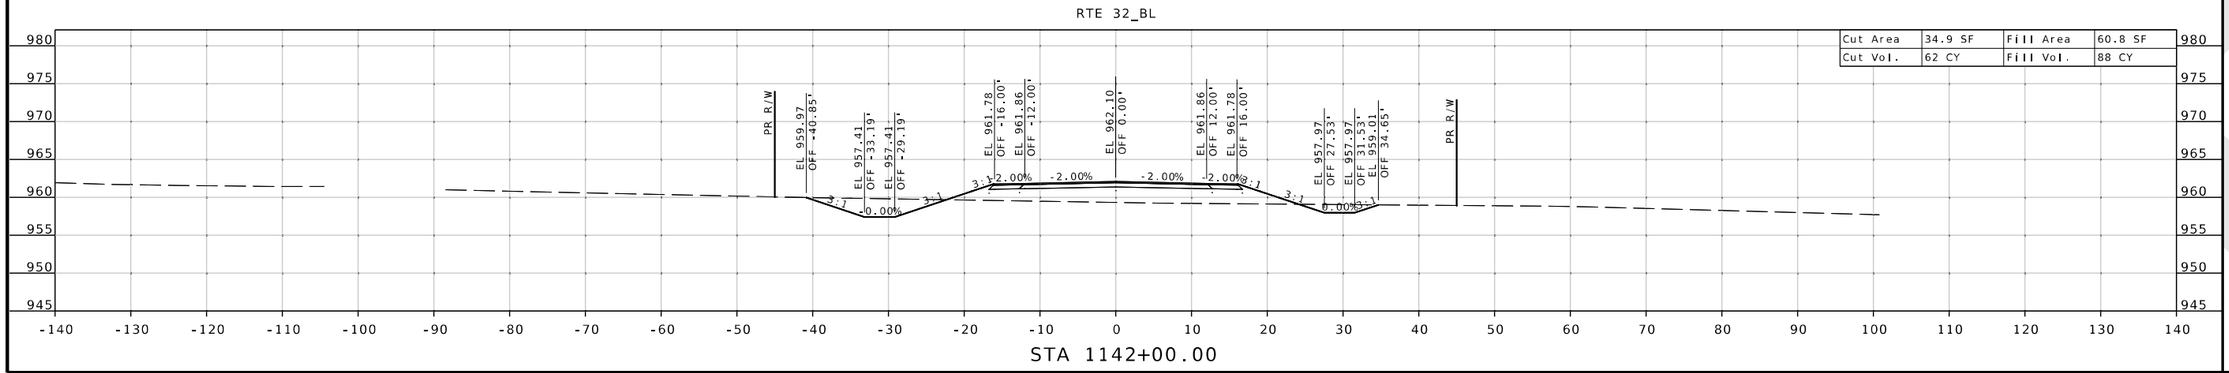

STA 1142+00.00

STATE OF MISSOURI
SEAN T. MATLOCK
NUMBER E-27133
PROFESSIONAL ENGINEER

DATE PREPARED
8/19/2026

ROUTE	STATE
32	MO
DISTRICT	SHEET NO.
SW	48

COUNTY
CEDAR/POLK

JOB NO.
JSR0059

CONTRACT ID.
-

PROJECT NO.
-

BRIDGE NO.


DATE	DESCRIPTION


MISSOURI HIGHWAYS AND TRANSPORTATION COMMISSION
105 WEST CAPITOL
JEFFERSON CITY, MO 65102
1-888-ASK-MODOT (1-888-275-6636)


2215 Fairlawn Dr
Carthage, MO 64836
417.358.9551
COA# 00062
weareown.com
OWN
Engineering beyond.

...\XS_044-055_JSR0059_i10_RTE32_1350_Stage1A.dgn 10:03:21 AM 8/19/2026

SUBPROJECT B-STAGE 1A
RTE 32 @ RTE 1350
CROSS SECTION SHEET
SHEET 49 OF 173

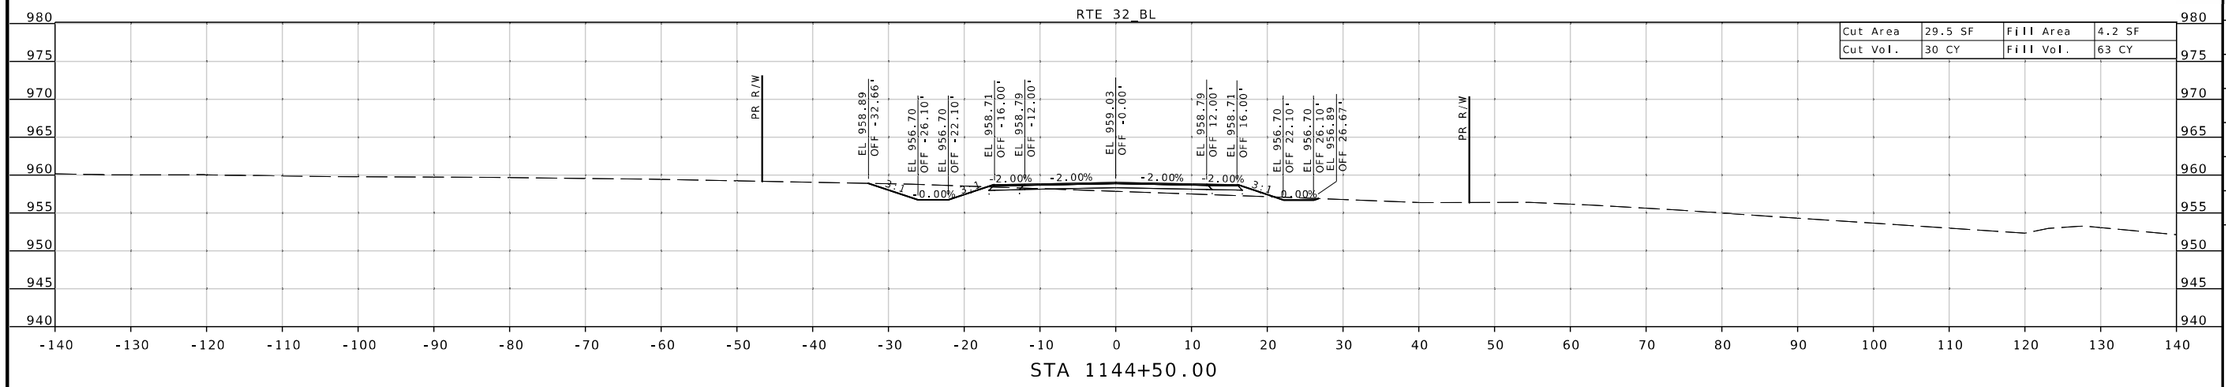

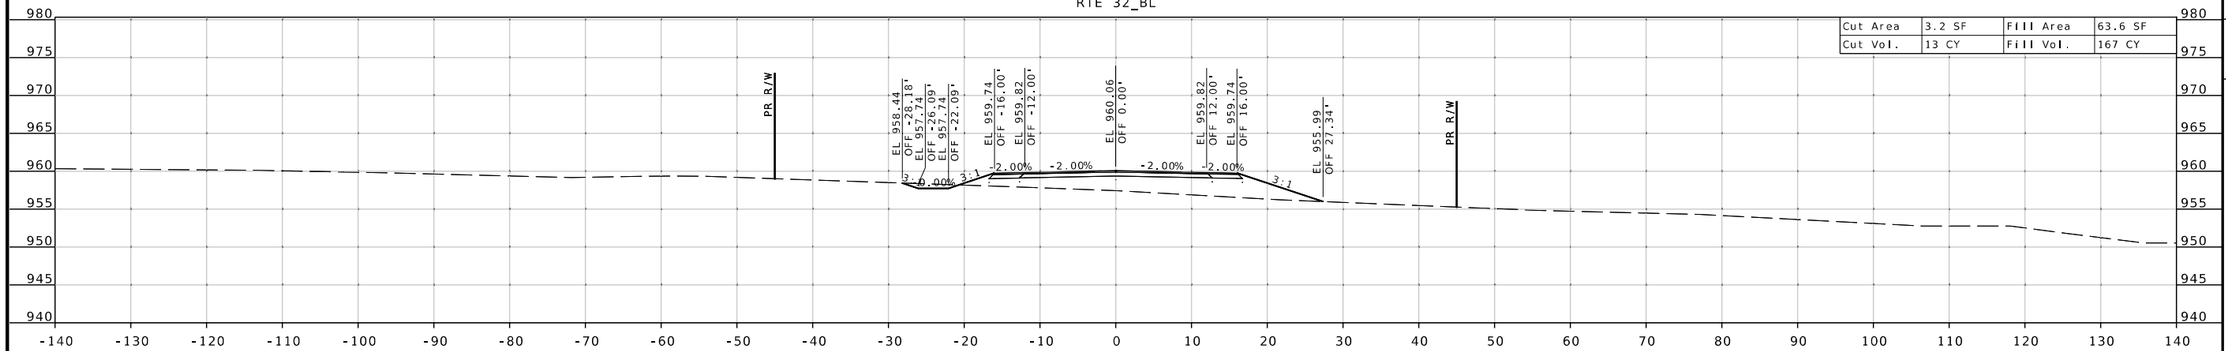

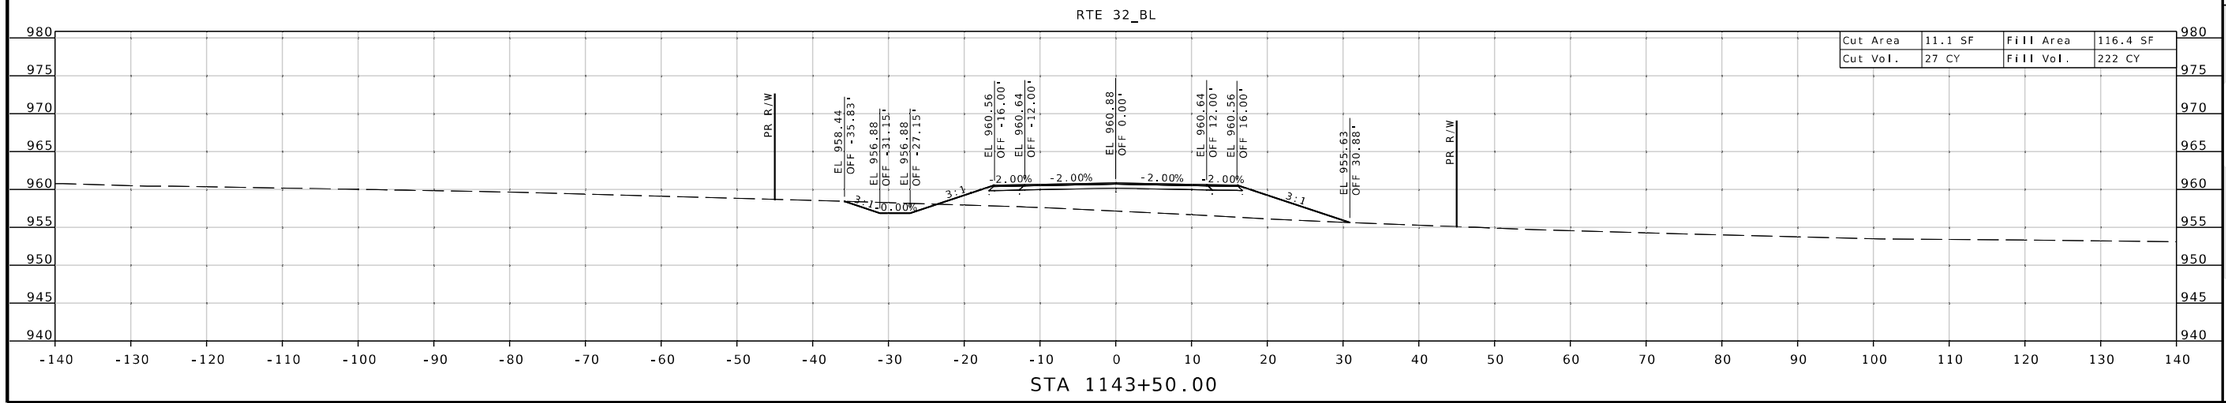

STATE OF MISSOURI
SEAN T. MATLOCK
NUMBER E-27133
PROFESSIONAL ENGINEER

DATE PREPARED
8/19/2026

ROUTE	STATE
32	MO

DISTRICT	SHEET NO.
SW	49

COUNTY
CEDAR / POLK

JOB NO.
JSR0059

CONTRACT ID.
-

PROJECT NO.
-


BRIDGE NO.

DESCRIPTION	DATE


MISSOURI HIGHWAYS AND TRANSPORTATION COMMISSION
105 WEST CAPITOL
JEFFERSON CITY, MO 65102
1-888-ASK-MODOT (1-888-275-6636)

2215 Fairlawn Dr
Carthage, MO 64836
417.358.9551
COA# 00062
weareown.com
OWN
Engineering beyond.™


SUBPROJECT B-STAGE 1A
RTE 32 @ RTE 1350
CROSS SECTION SHEET
SHEET 50 OF 173

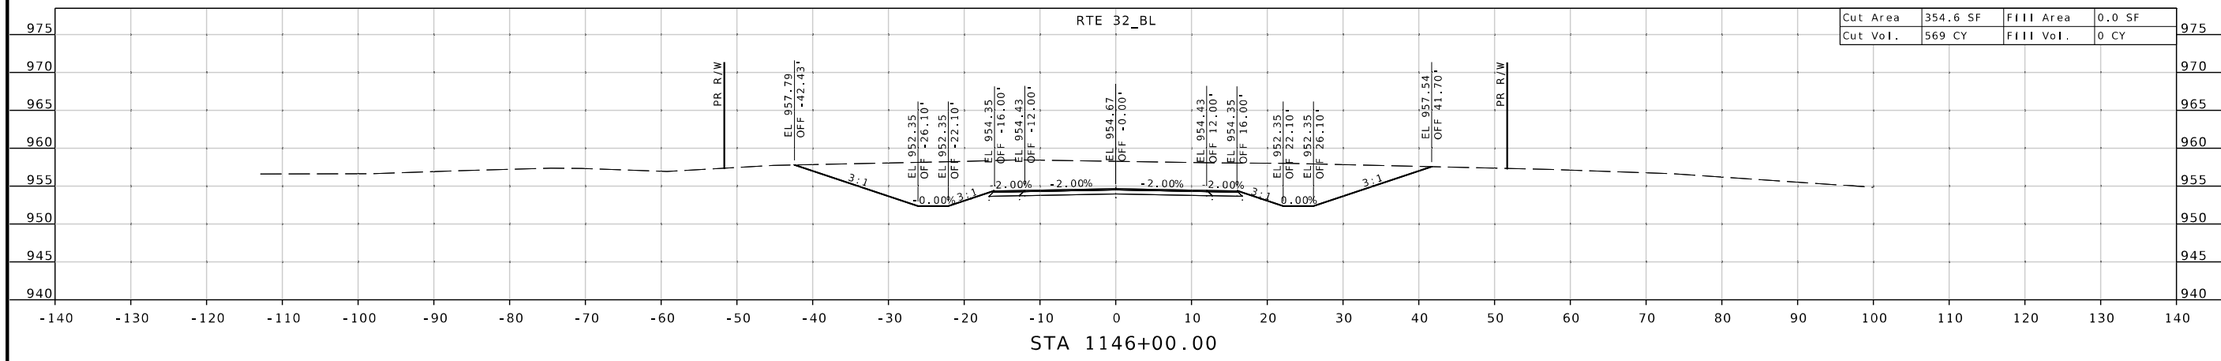

STA 1146+00.00

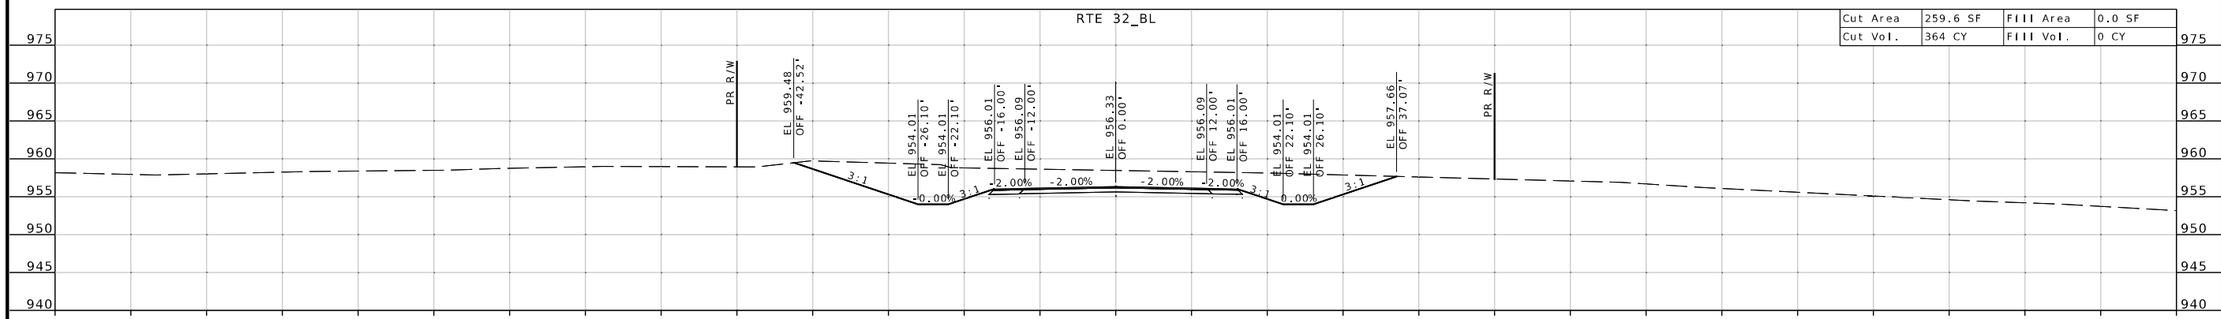

STA 1145+50.00

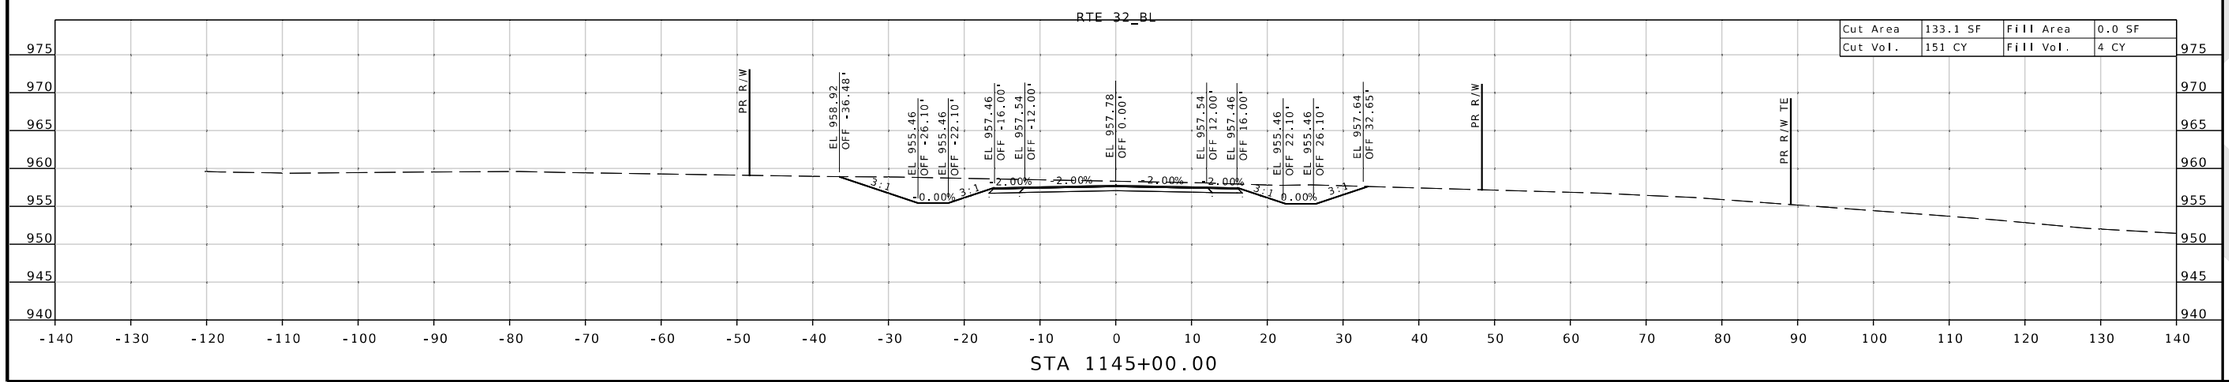

STA 1145+00.00

STATE OF MISSOURI
SEAN T. MATLOCK
NUMBER E-27133
PROFESSIONAL ENGINEER

DATE PREPARED
8/19/2026

ROUTE	STATE
32	MO
DISTRICT	SHEET NO.
SW	50

COUNTY
CEDAR/POLK

JOB NO.
JSR0059

CONTRACT ID.
-

PROJECT NO.
-

BRIDGE NO.


DESCRIPTION	DATE

MISSOURI HIGHWAYS AND TRANSPORTATION COMMISSION
105 WEST CAPITOL
JEFFERSON CITY, MO 65102
1-888-ASK-MODOT (1-888-275-6636)


2215 Fairlawn Dr
Carthage, MO 64836
417.358.9551
COA# 00062
weareown.com
Engineering beyond.

...\XS_044-055_JSR0059_i10_RTE32_1350_Stage1A.dgn 10:03:35 AM 8/19/2026


SUBPROJECT B-STAGE 1A
RTE 32 @ RTE 1350
CROSS SECTION SHEET
SHEET 51 OF 173

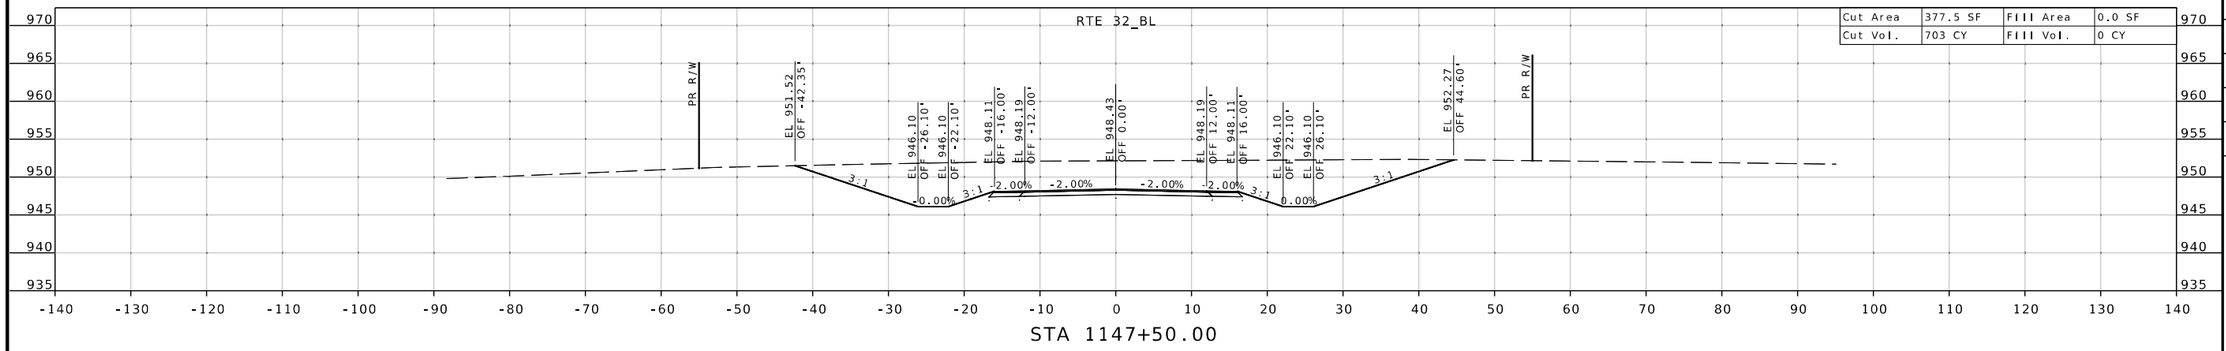

STA 1147+50.00

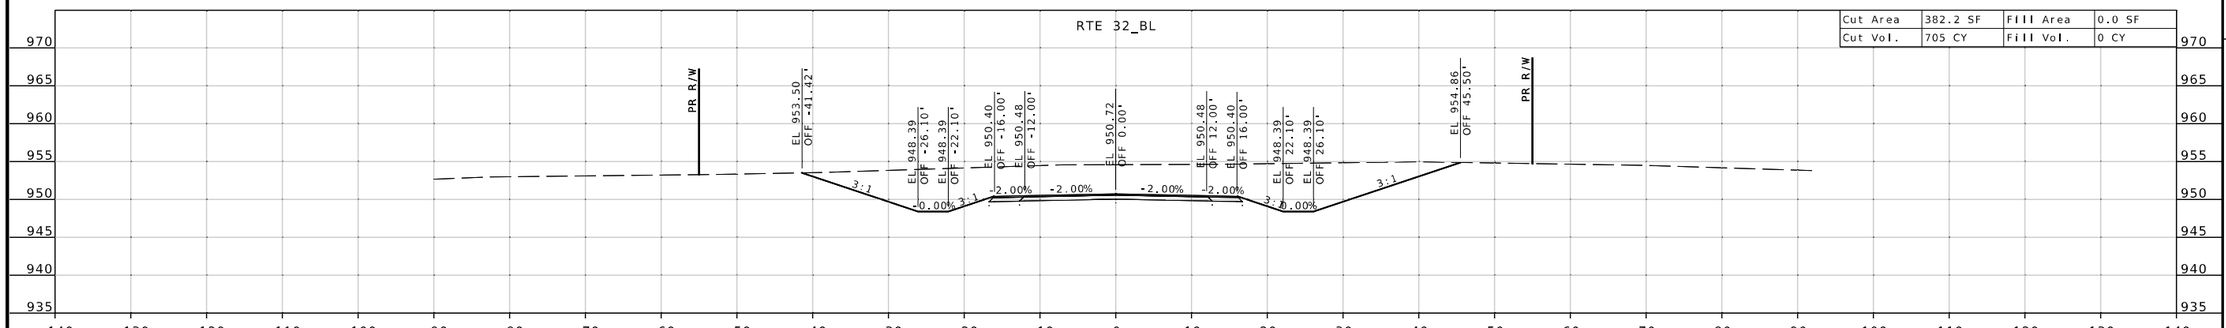

STA 1147+00.00

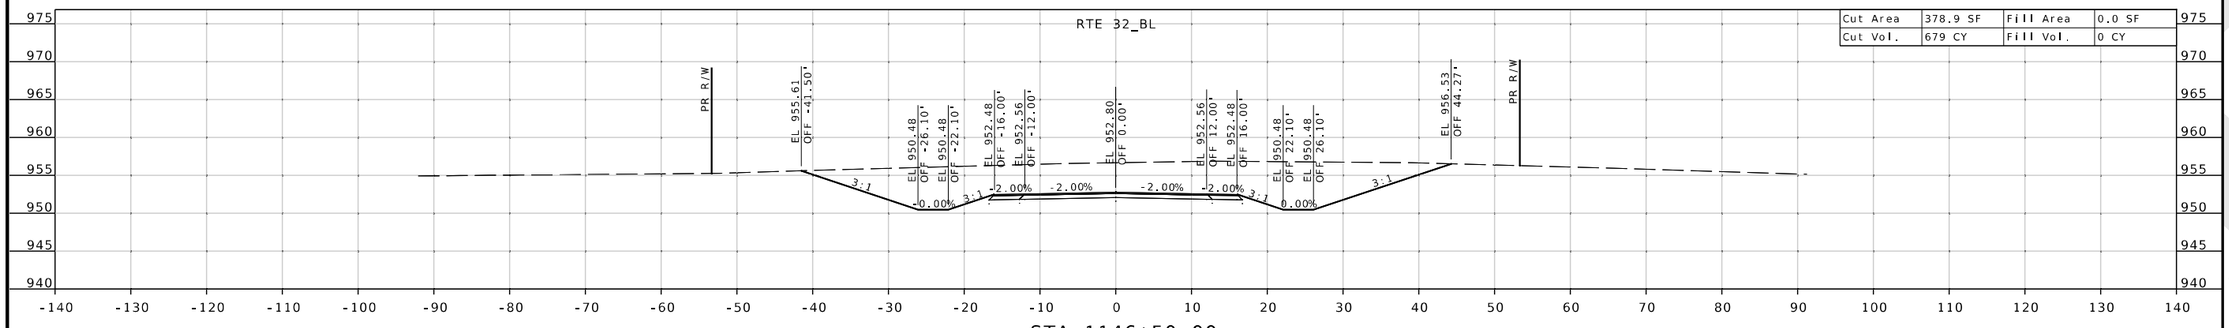

STA 1146+50.00

STATE OF MISSOURI
SEAN T. MATLOCK
NUMBER E-27133
PROFESSIONAL ENGINEER

DATE PREPARED
8/19/2026

ROUTE	STATE
32	MO
DISTRICT	SHEET NO.
SW	51

COUNTY
CEDAR / POLK

JOB NO.
JSR0059

CONTRACT ID.
-

PROJECT NO.
-


BRIDGE NO.


DATE	DESCRIPTION


MISSOURI HIGHWAYS AND TRANSPORTATION COMMISSION
105 WEST CAPITOL
JEFFERSON CITY, MO 65102
1-888-ASK-MODOT (1-888-275-6636)
MoDOT

2215 Fairlawn Dr
Carthage, MO 64836
417.358.9551
COA# 00062
weareown.com
OWN
Engineering beyond.™

SUBPROJECT B-STAGE 1A
RTE 32 @ RTE 1350
CROSS SECTION SHEET
SHEET 52 OF 173

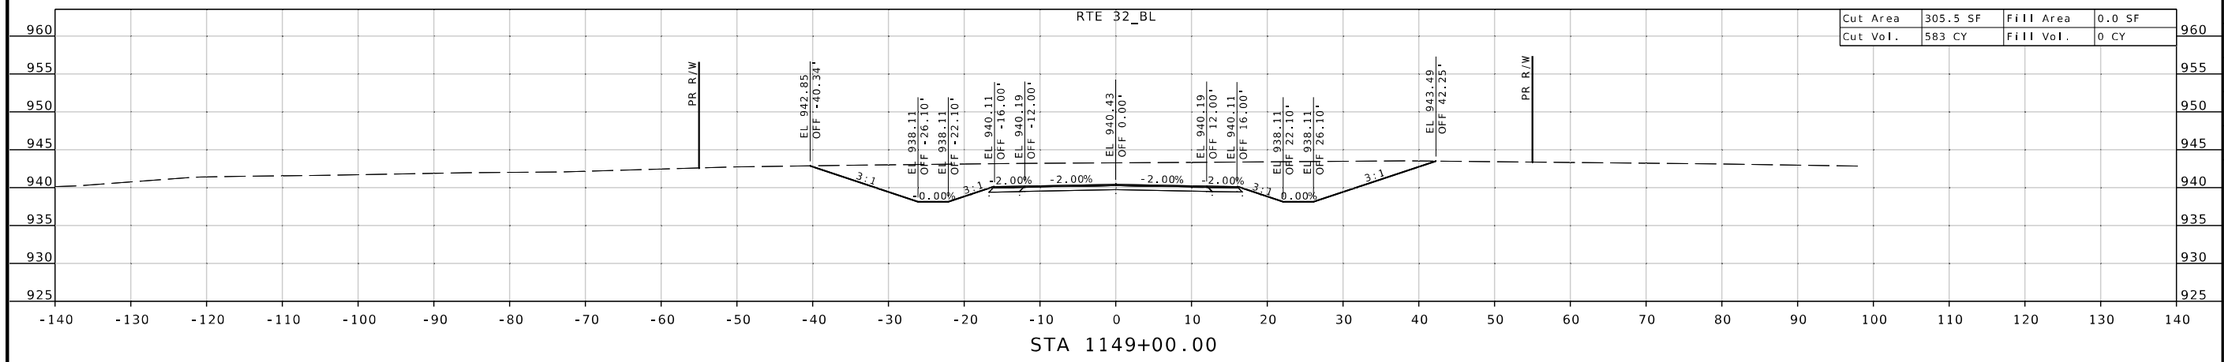

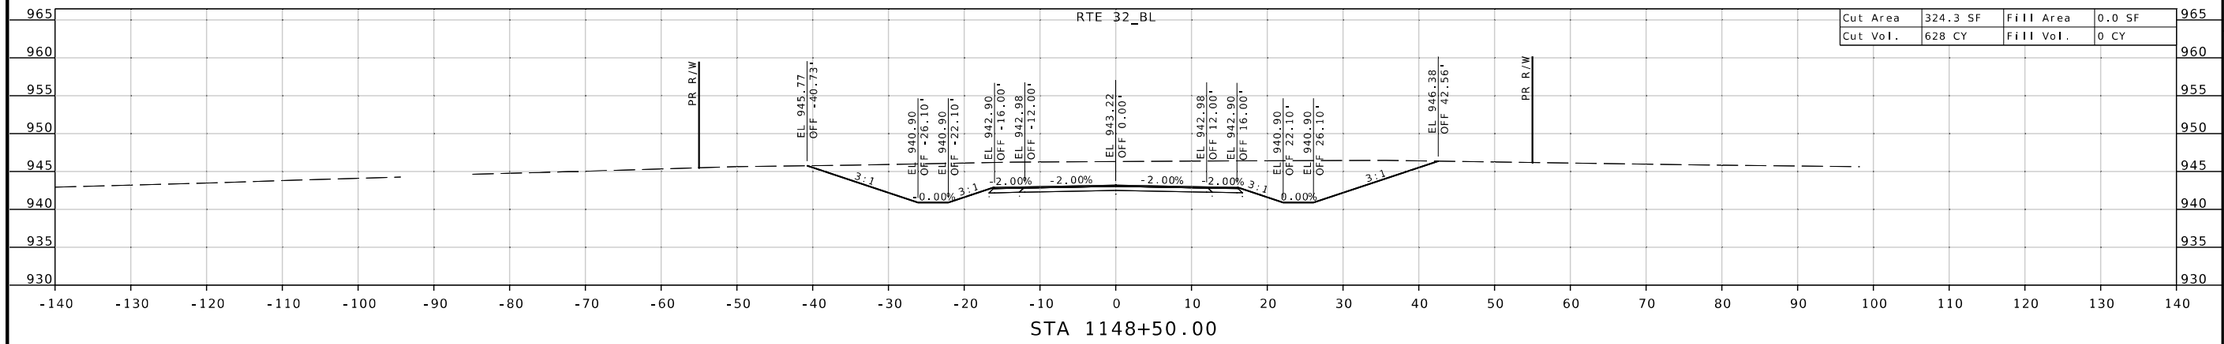

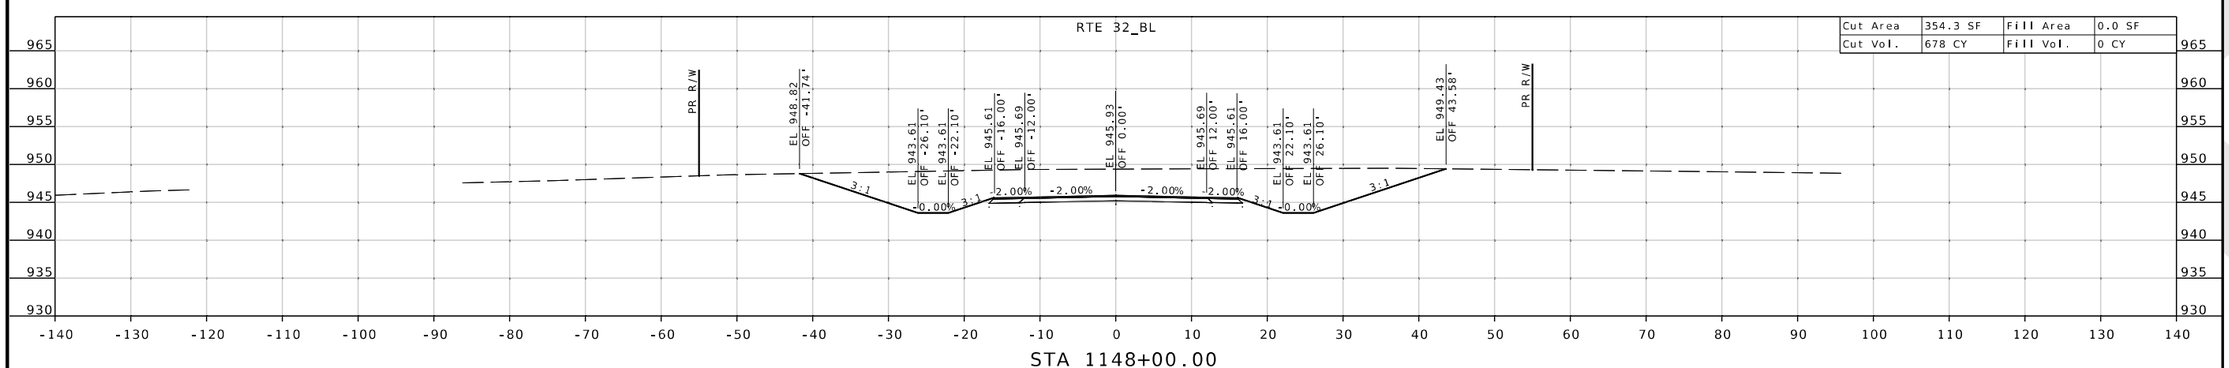

STATE OF MISSOURI
SEAN T. MATLOCK
NUMBER E-27133
PROFESSIONAL ENGINEER

DATE PREPARED
8/19/2026

ROUTE	STATE
32	MO
DISTRICT	SHEET NO.
SW	52

COUNTY
CEDAR / POLK

JOB NO.
JSR0059

CONTRACT ID.
-

PROJECT NO.
-

BRIDGE NO.

DESCRIPTION	DATE

MISSOURI HIGHWAYS AND TRANSPORTATION COMMISSION


105 WEST CAPITOL
JEFFERSON CITY, MO 65102
1-888-ASK-MODOT (1-888-275-6636)


2215 Fairlawn Dr
Carthage, MO 64836
417.358.9551
COA# 00062
weareown.com


Engineering beyond.™

...\XS_044-055_JSR0059_i10_RTE32_1350_Stage1A.dgn 10:03:48 AM 8/19/2026

SUBPROJECT B-STAGE 1A
RTE 32 @ RTE 1350
CROSS SECTION SHEET
SHEET 53 OF 173

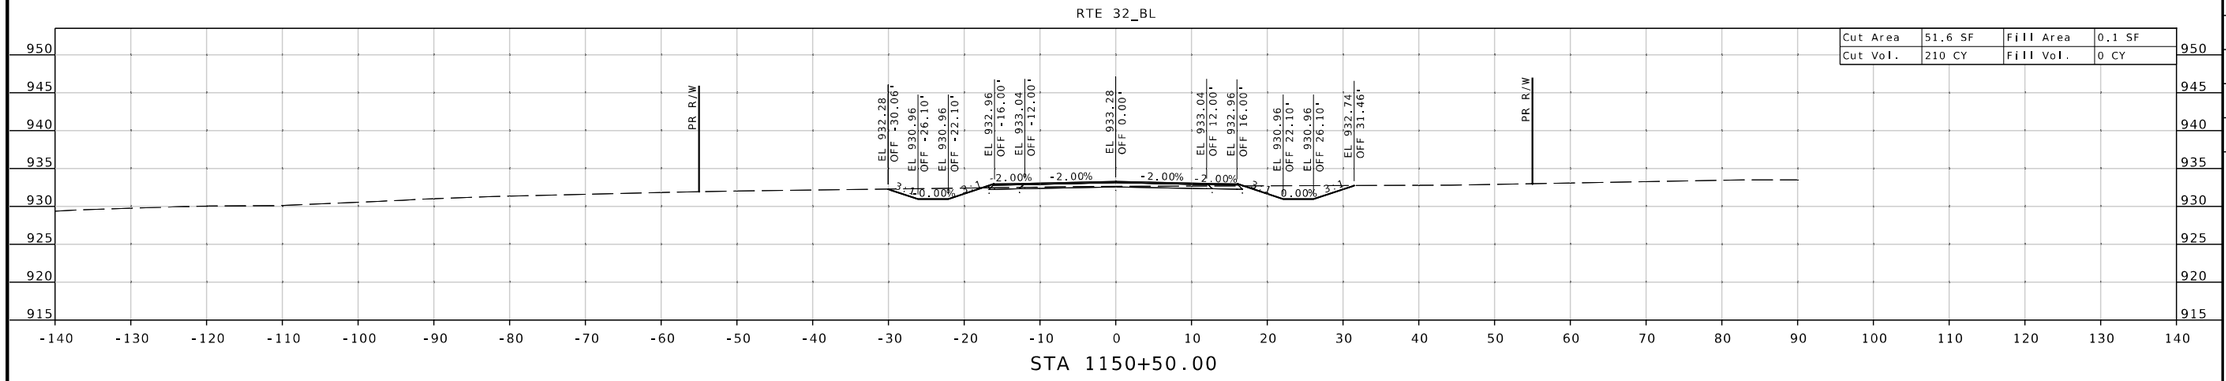

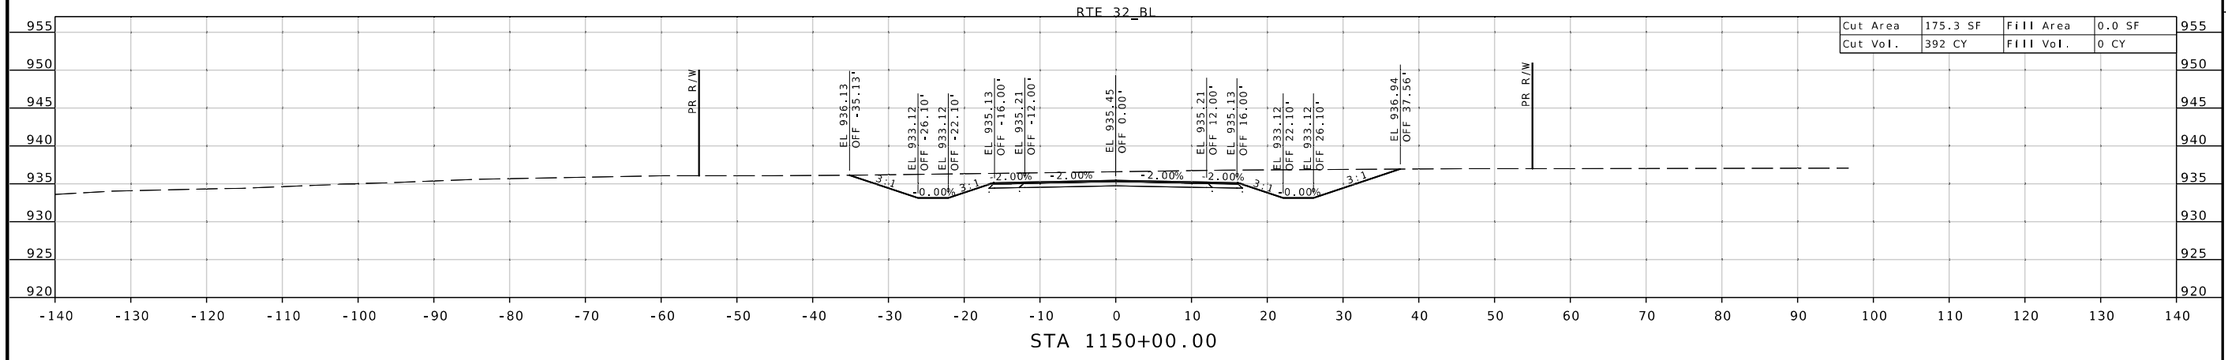

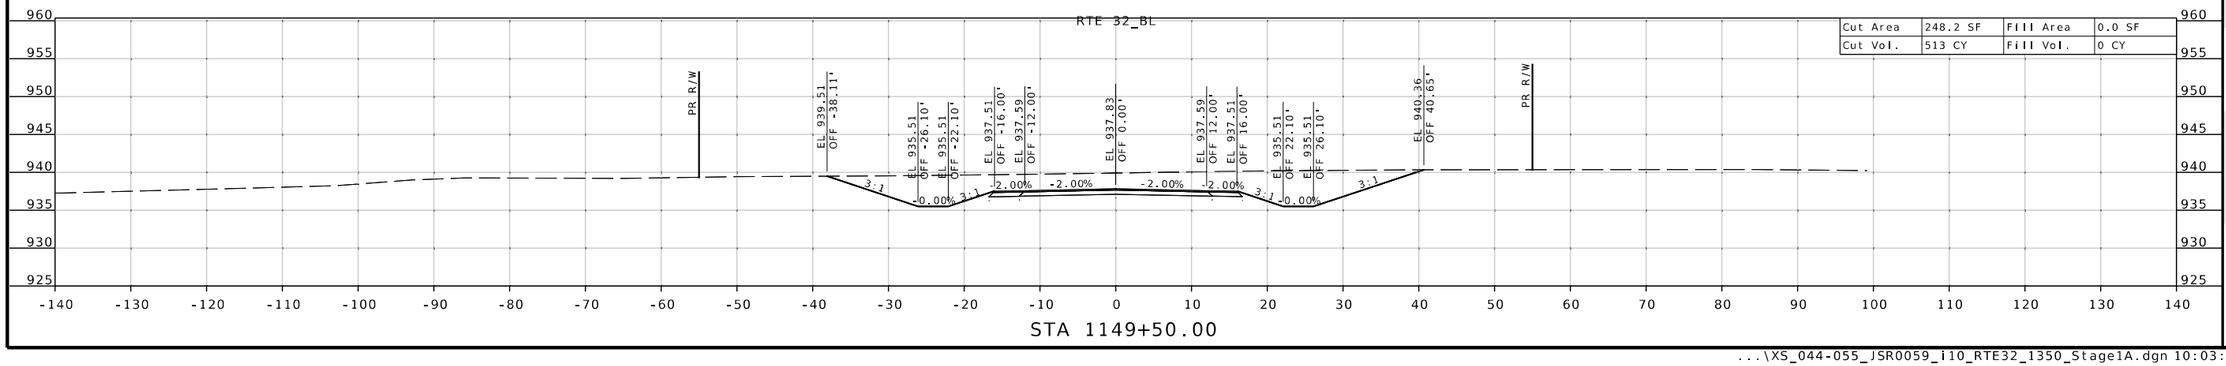

STATE OF MISSOURI
SEAN T. MATLOCK
NUMBER E-27133
PROFESSIONAL ENGINEER

DATE PREPARED
8/19/2026

ROUTE	STATE
32	MO
DISTRICT	SHEET NO.
SW	53

COUNTY
CEDAR/POLK

JOB NO.
JSR0059

CONTRACT ID.
-

PROJECT NO.
-

BRIDGE NO.

DATE	DESCRIPTION


MISSOURI HIGHWAYS AND TRANSPORTATION COMMISSION
105 WEST CAPITOL
JEFFERSON CITY, MO 65102
1-888-ASK-MODOT (1-888-275-6636)

2215 Fairlawn Dr
Carthage, MO 64836
417.358.9551
COA# 00062
weareown.com
"Engineering beyond."

...\XS_044-055_JSR0059_i10_RTE32_1350_Stage1A.dgn 10:03:55 AM 8/19/2026


SUBPROJECT B-STAGE 1A
RTE 32 @ RTE 1350
CROSS SECTION SHEET
SHEET 54 OF 173

RTE 32_BL

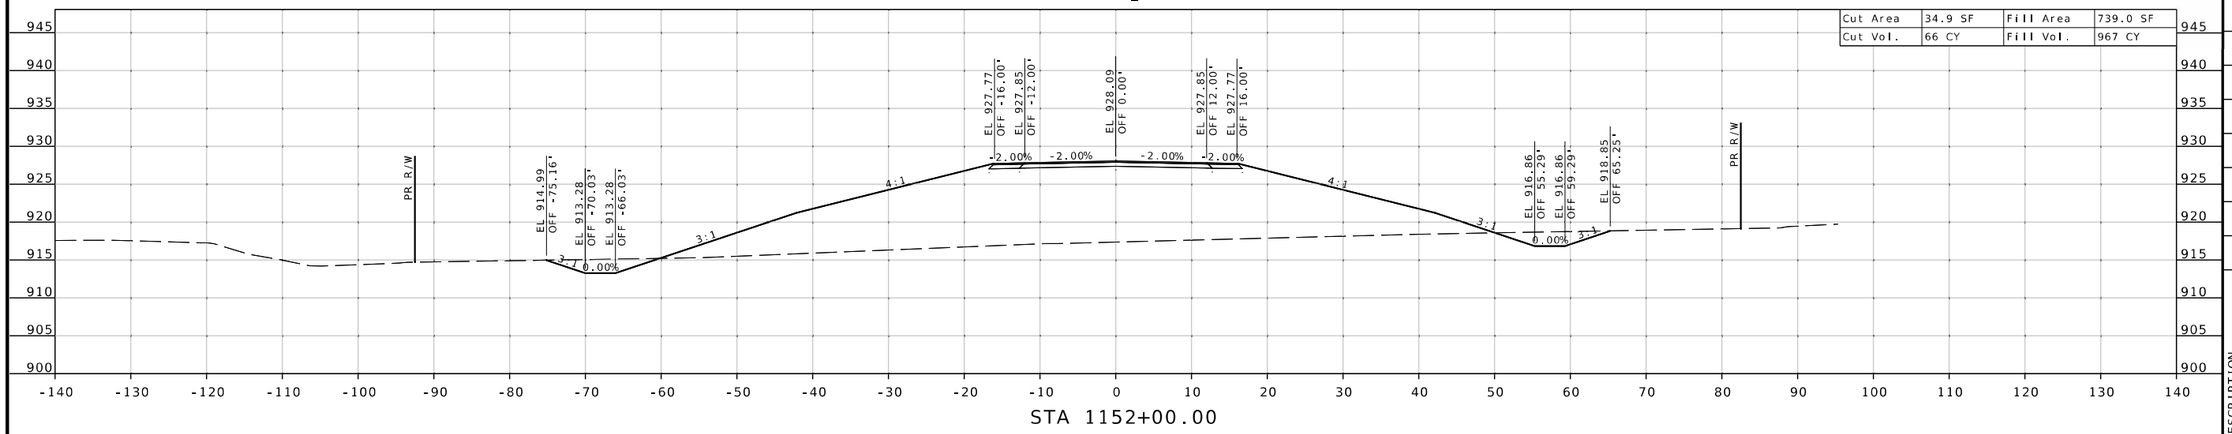


STA 1152+00.00

RTE 32_BL

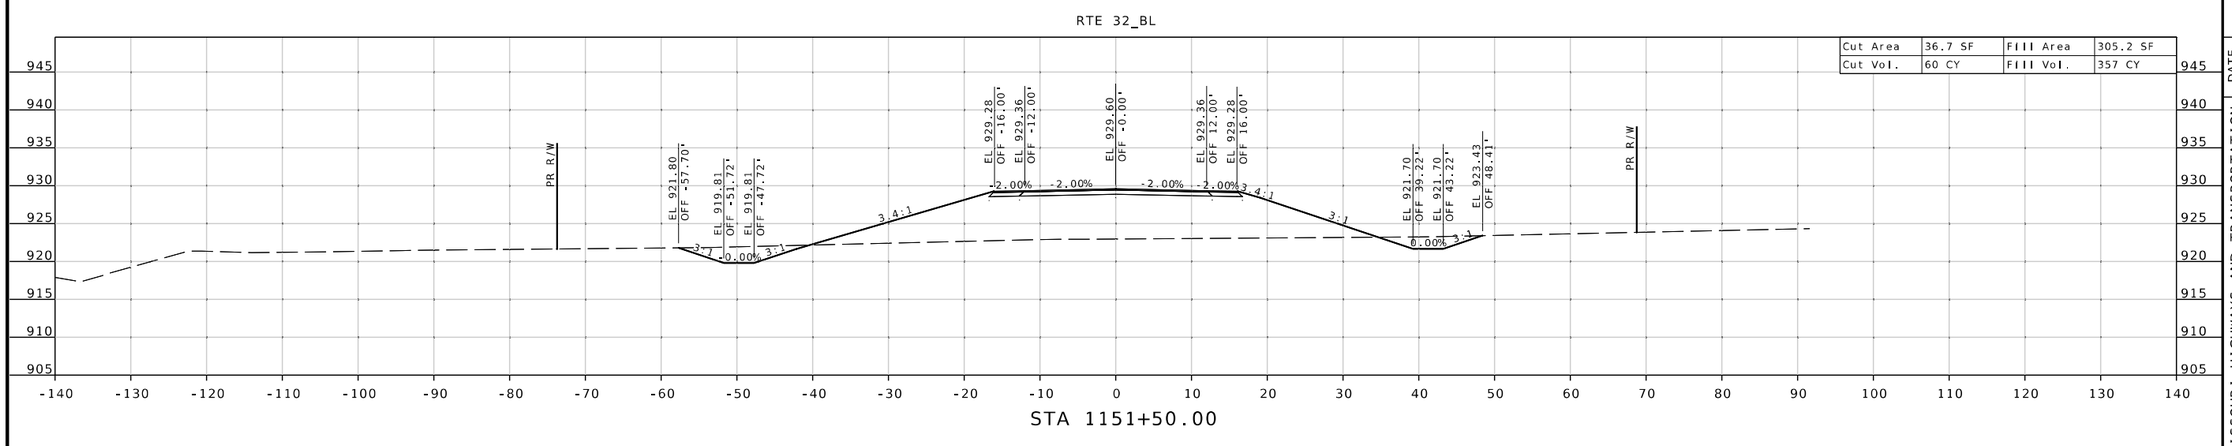

STA 1151+50.00

RTE 32_BL

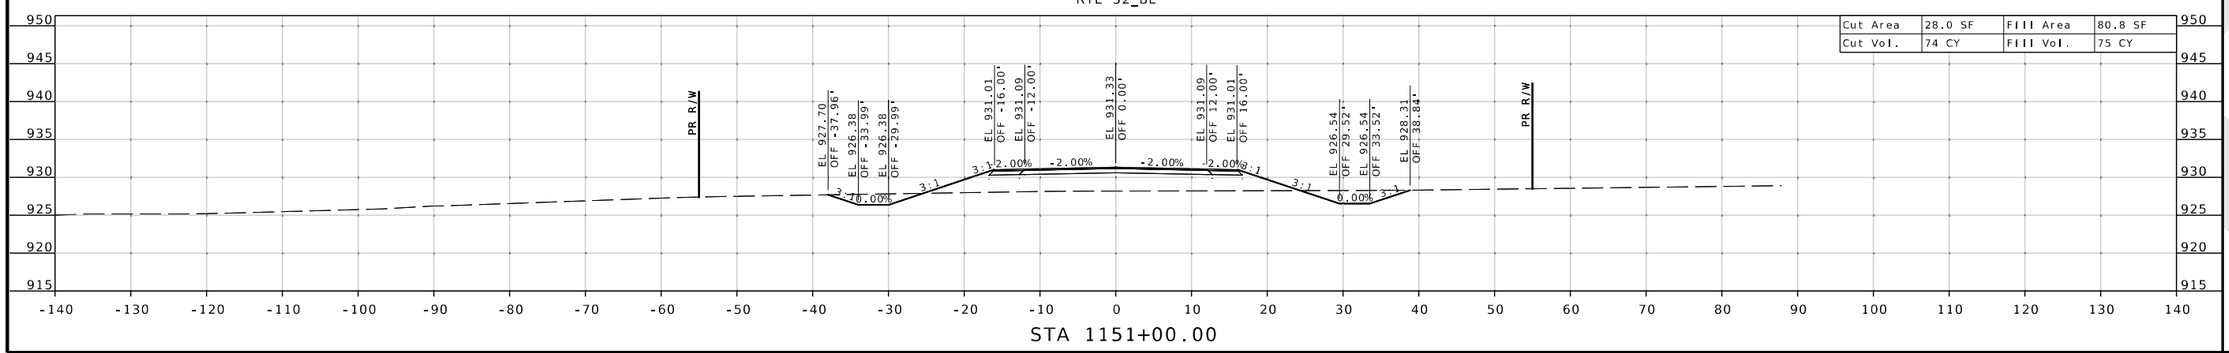

STA 1151+00.00

STATE OF MISSOURI
SEAN T. MATLOCK
NUMBER E-27133
PROFESSIONAL ENGINEER

DATE PREPARED
8/19/2026

ROUTE	STATE
32	MO

DISTRICT	SHEET NO.
SW	54

COUNTY
CEDAR/POLK

JOB NO.
JSR0059

CONTRACT ID.
-

PROJECT NO.
-

BRIDGE NO.

DESCRIPTION	DATE


MISSOURI HIGHWAYS AND TRANSPORTATION COMMISSION

105 WEST CAPITOL
JEFFERSON CITY, MO 65102
1-888-ASK-MODOT (1-888-275-6636)

2215 Fairlawn Dr
Carthage, MO 64836
417.358.9551
COA# 00062
weareown.com

Engineering beyond.

SUBPROJECT B-STAGE 1A
RTE 32 @ RTE 1350
CROSS SECTION SHEET
SHEET 55 OF 173

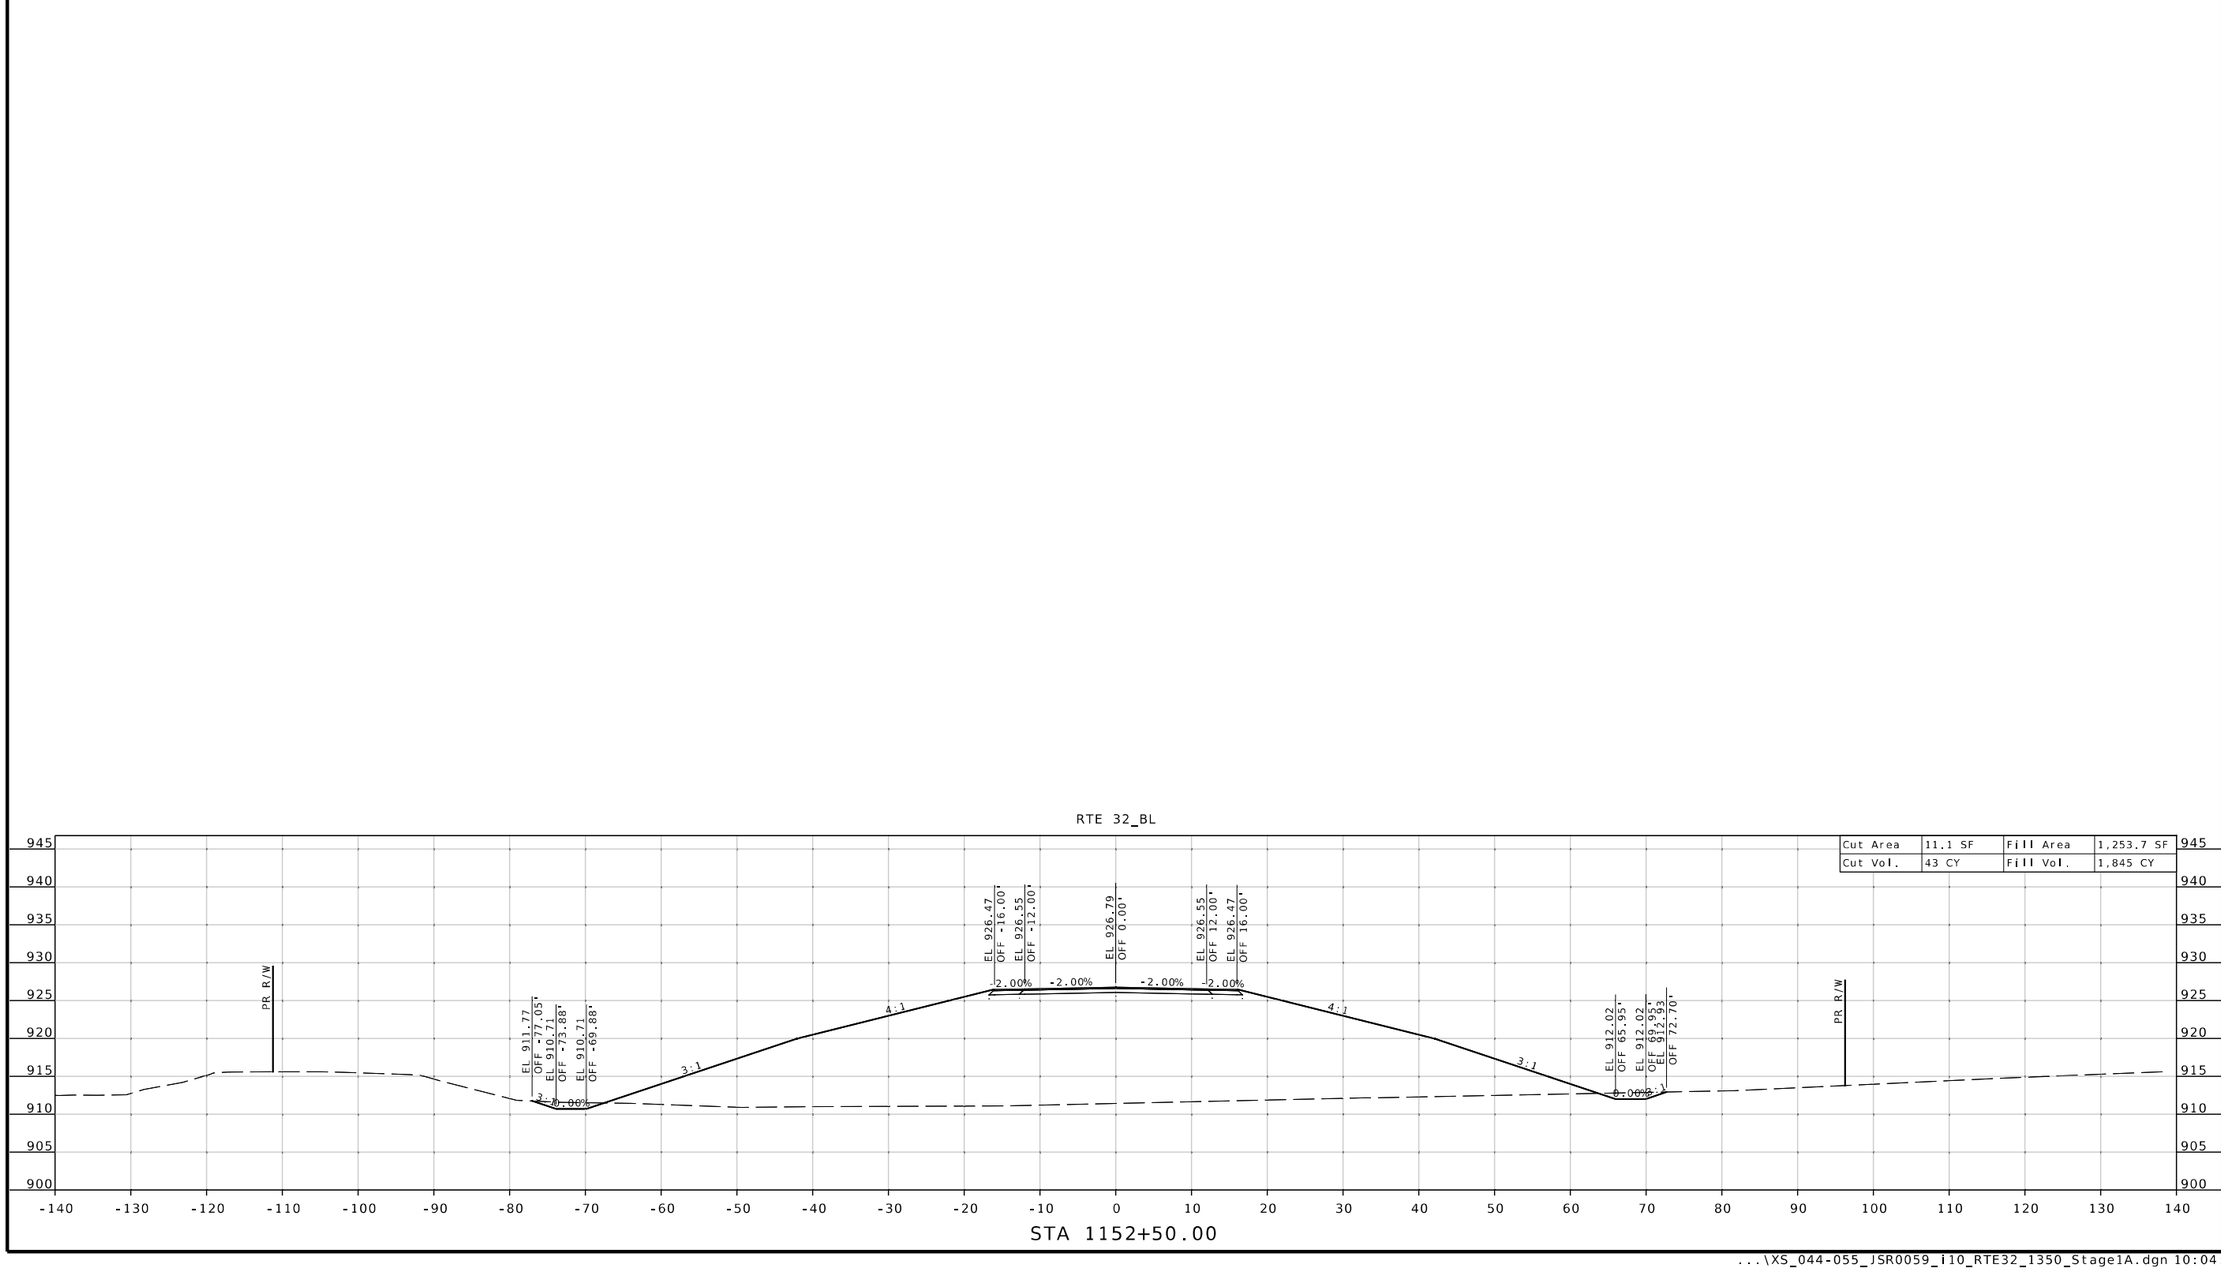

STATE OF MISSOURI
SEAN T. MATLOCK
NUMBER E-27133
PROFESSIONAL ENGINEER

DATE PREPARED
8/19/2026

ROUTE	STATE
32	MO
DISTRICT	SHEET NO.
SW	55

COUNTY
CEDAR/POLK

JOB NO.
JSR0059

CONTRACT ID.
-

PROJECT NO.
-

BRIDGE NO.

DESCRIPTION	DATE


MISSOURI HIGHWAYS AND TRANSPORTATION COMMISSION
105 WEST CAPITOL
JEFFERSON CITY, MO 65102
1-888-ASK-MODOT (1-888-275-6636)

2215 Fairlawn Dr
Carthage, MO 64836
417.358.9551
COA# 00062
weareown.com


Engineering beyond

...\XS_044-055_JSR0059_i10_RTE32_1350_Stage1A.dgn 10:04:07 AM 8/19/2026

SUBPROJECT B-STAGE 1B
RTE 32 @ RTE 1350
CROSS SECTION SHEET
SHEET 56 OF 173

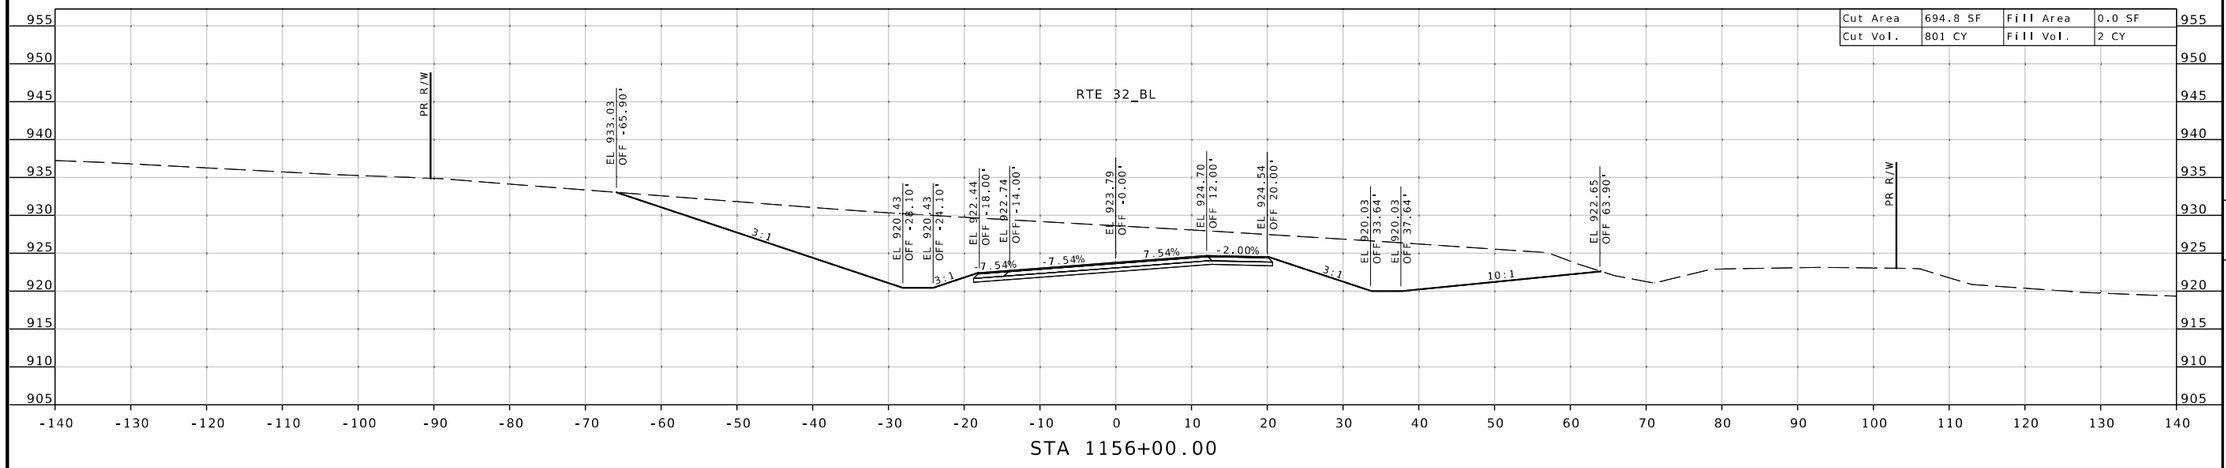

STA 1156+00.00

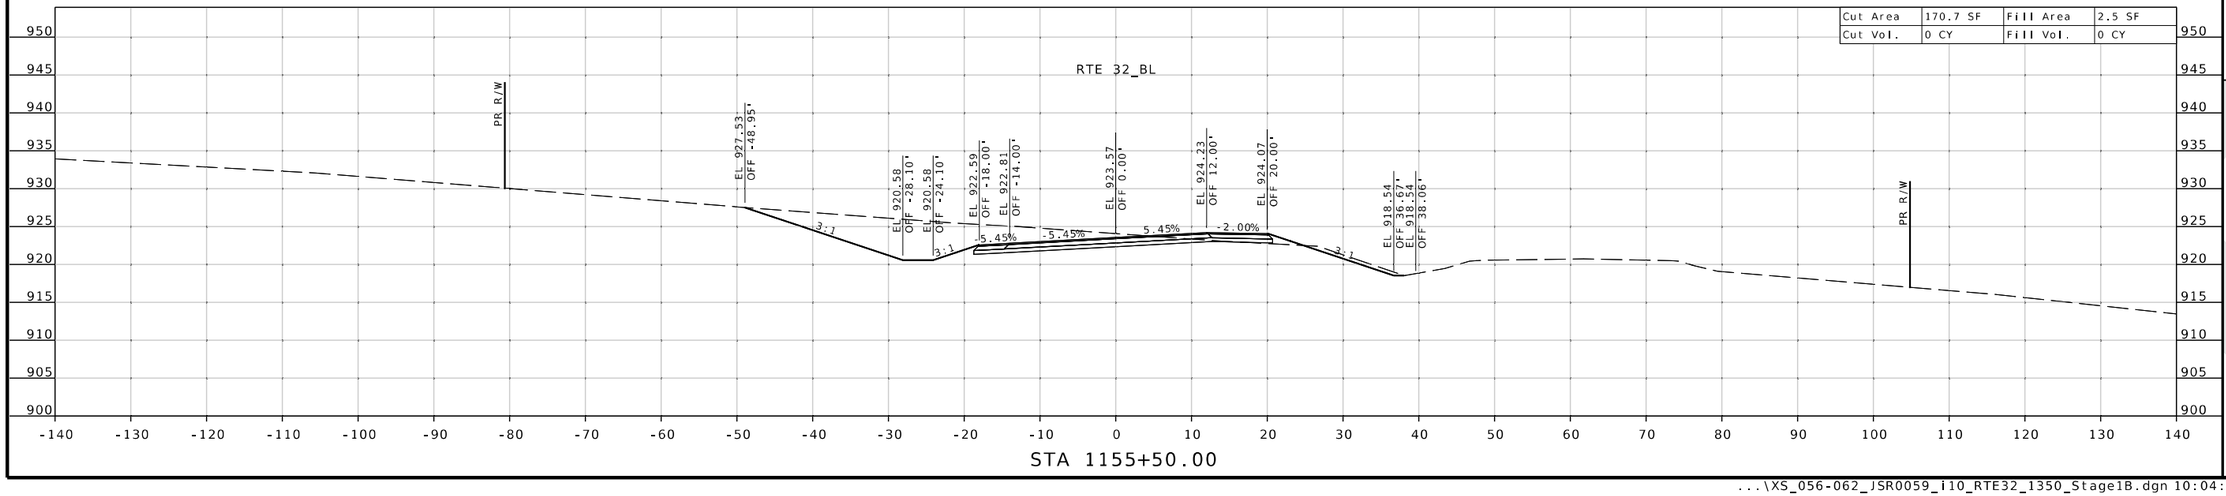

STA 1155+50.00

STATE OF MISSOURI
SEAN T. MATLOCK
NUMBER E-27133
PROFESSIONAL ENGINEER

DATE PREPARED
8/19/2026

ROUTE	STATE
32	MO
DISTRICT	SHEET NO.
SW	56

COUNTY
CEDAR/POLK

JOB NO.
JSR0059

CONTRACT ID.
-

PROJECT NO.
-

BRIDGE NO.

DESCRIPTION	DATE


MISSOURI HIGHWAYS AND TRANSPORTATION COMMISSION
105 WEST CAPITOL
JEFFERSON CITY, MO 65102
1-888-ASK-MODOT (1-888-275-6636)


2215 Fairlawn Dr
Carthage, MO 64836
417.358.9551
COA# 00062
weareown.com

Engineering beyond.™

...\XS_056-062_JSR0059_I10_RTE32_1350_Stage1B.dgn 10:04:25 AM 8/19/2026

SUBPROJECT B-STAGE 1B
RTE 32 @ RTE 1350
CROSS SECTION SHEET
SHEET 57 OF 173

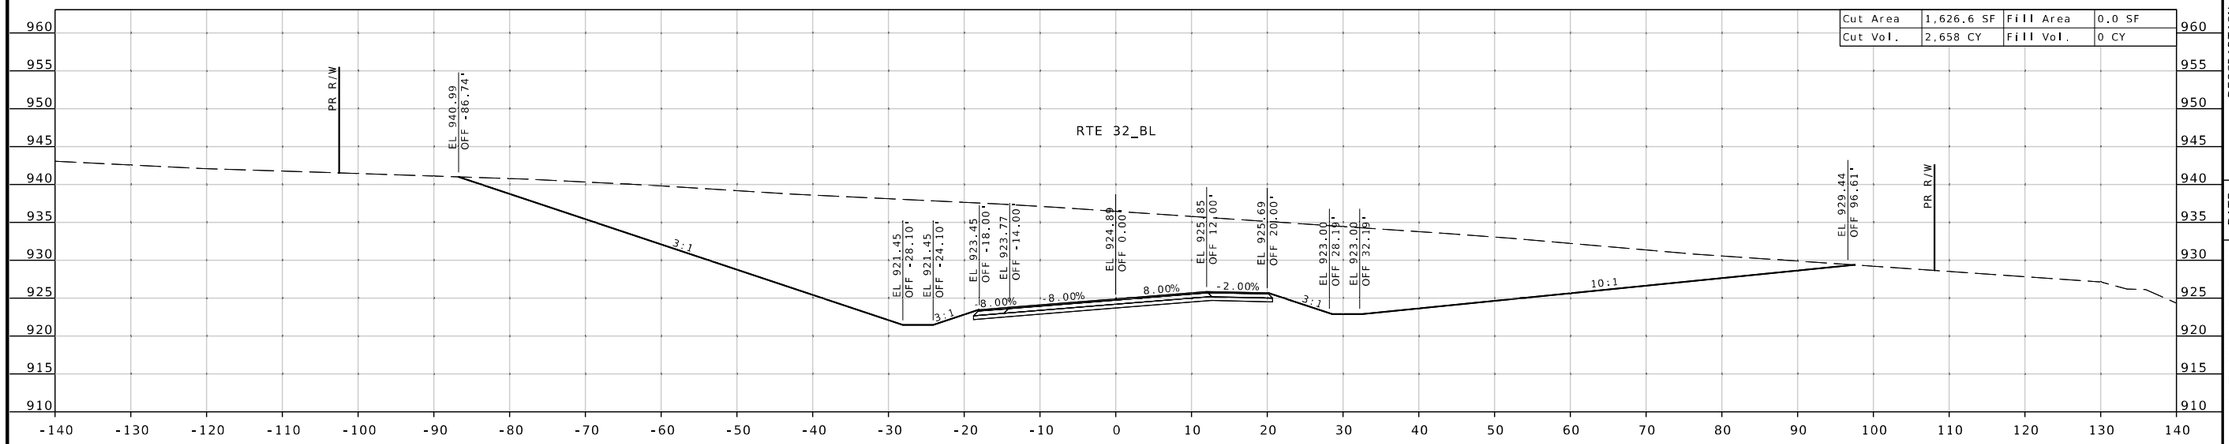

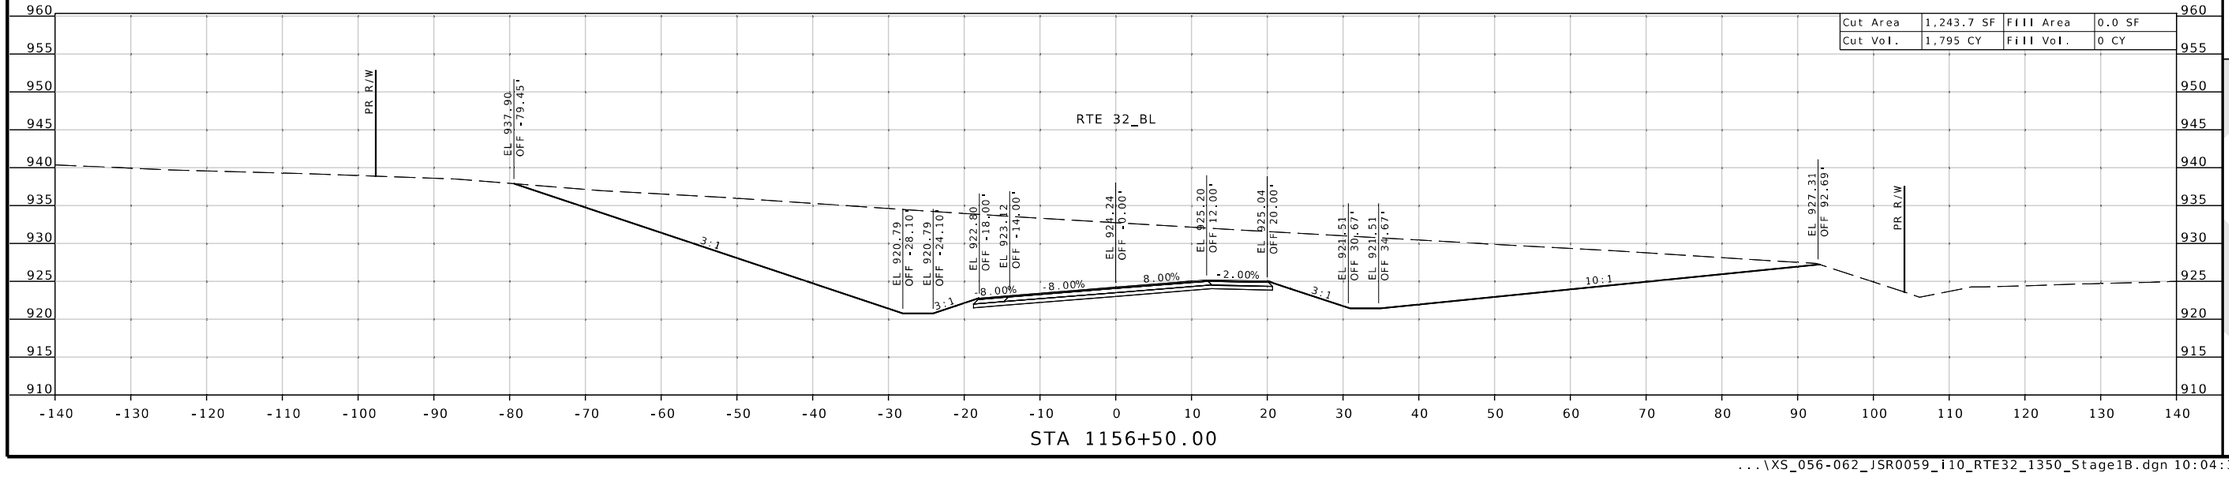

STATE OF MISSOURI
SEAN T. MATLOCK
NUMBER E-27133
PROFESSIONAL ENGINEER

DATE PREPARED
8/19/2026

ROUTE	STATE
32	MO
DISTRICT	SHEET NO.
SW	57

COUNTY
CEDAR/POLK

JOB NO.
JSR0059

CONTRACT ID.
-

PROJECT NO.
-

BRIDGE NO.


DATE	DESCRIPTION


MISSOURI HIGHWAYS AND TRANSPORTATION COMMISSION
105 WEST CAPITOL
JEFFERSON CITY, MO 65102
1-888-ASK-MODOT (1-888-275-6636)

2215 Fairlawn Dr
Carthage, MO 64836
417.358.9551
COA# 00062
weareown.com
OWN
"Engineering beyond."

...\XS_056-062_JSR0059_i10_RTE32_1350_Stage1B.dgn 10:04:32 AM 8/19/2026

SUBPROJECT B-STAGE 1B
RTE 32 @ RTE 1350
CROSS SECTION SHEET
SHEET 58 OF 173

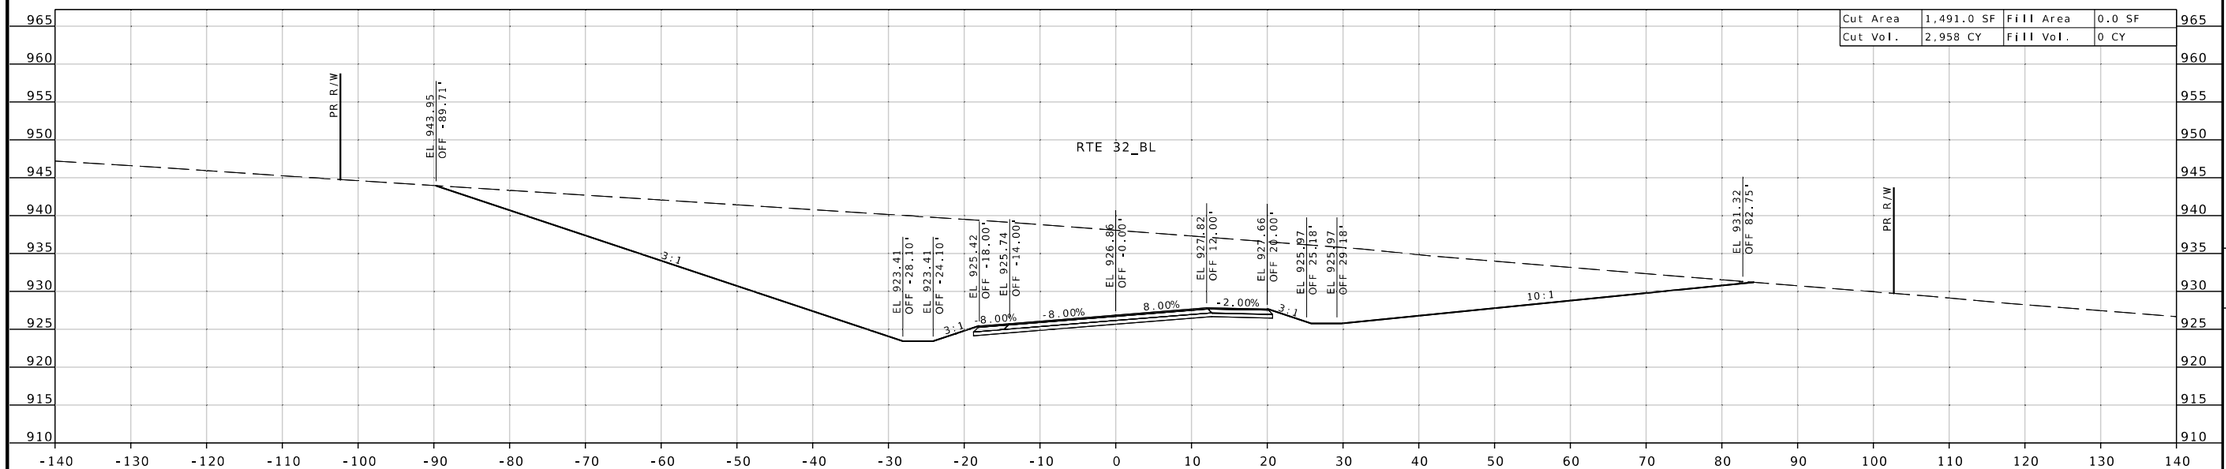

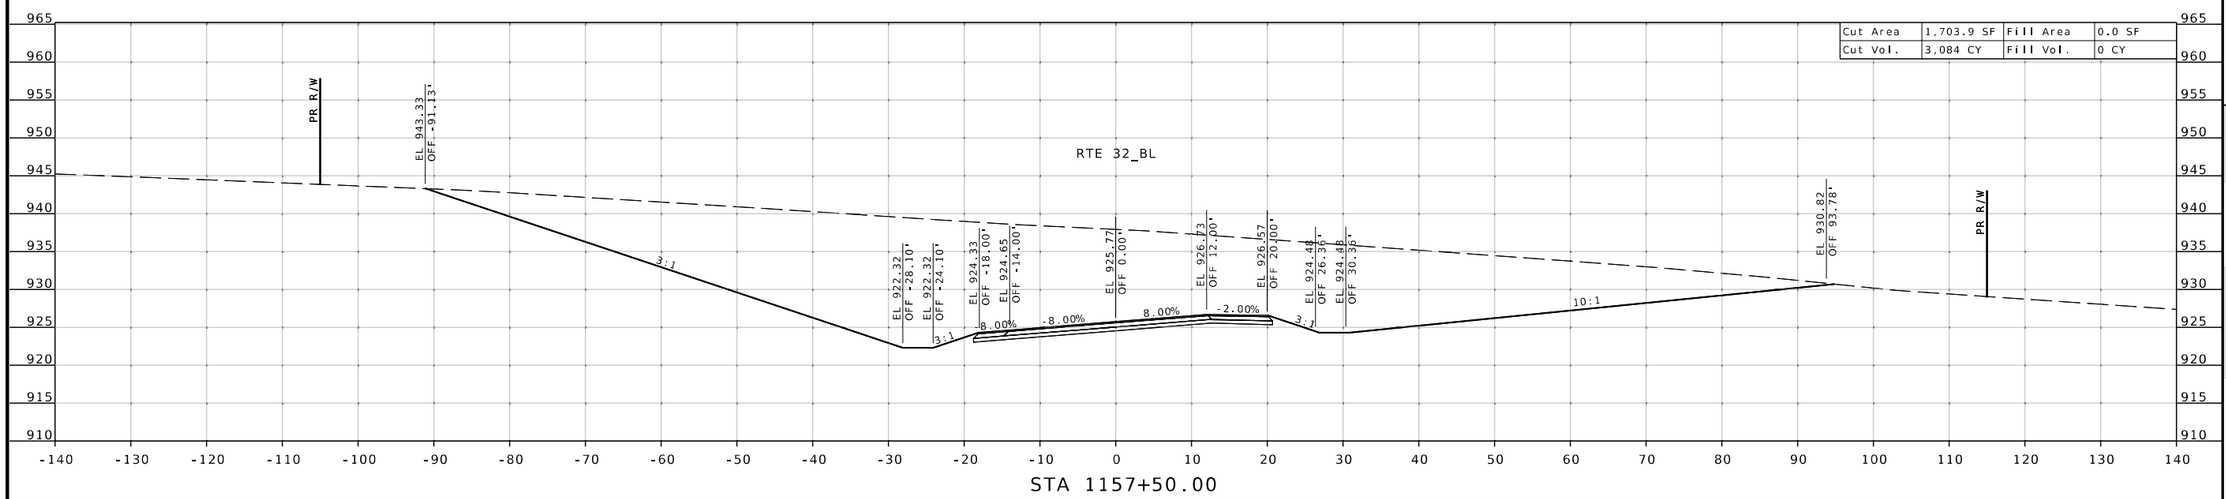

STATE OF MISSOURI
SEAN T. MATLOCK
NUMBER E-27133
PROFESSIONAL ENGINEER

DATE PREPARED
8/19/2026

ROUTE	STATE
32	MO
DISTRICT	SHEET NO.
SW	58

COUNTY
CEDAR/POLK

JOB NO.
JSR0059

CONTRACT ID.
-

PROJECT NO.
-


BRIDGE NO.


DESCRIPTION	DATE

MISSOURI HIGHWAYS AND TRANSPORTATION COMMISSION
105 WEST CAPITOL
JEFFERSON CITY, MO 65102
1-888-ASK-MODOT (1-888-275-6636)
MoDOT

2215 Fairlawn Dr
Carthage, MO 64836
417.358.9551
COA# 00062
weareown.com
OWN
Engineering beyond.™

SUBPROJECT B-STAGE 1B
RTE 32 @ RTE 1350
CROSS SECTION SHEET
SHEET 59 OF 173

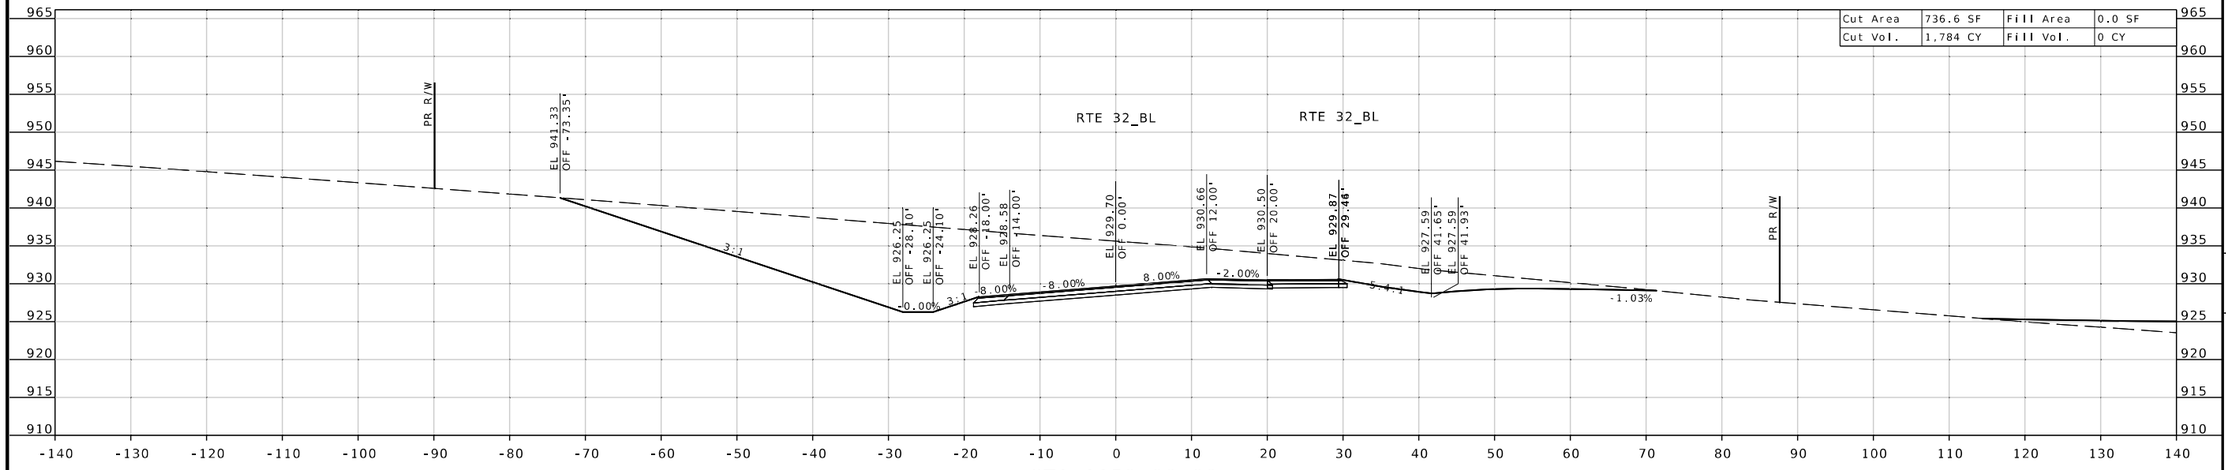

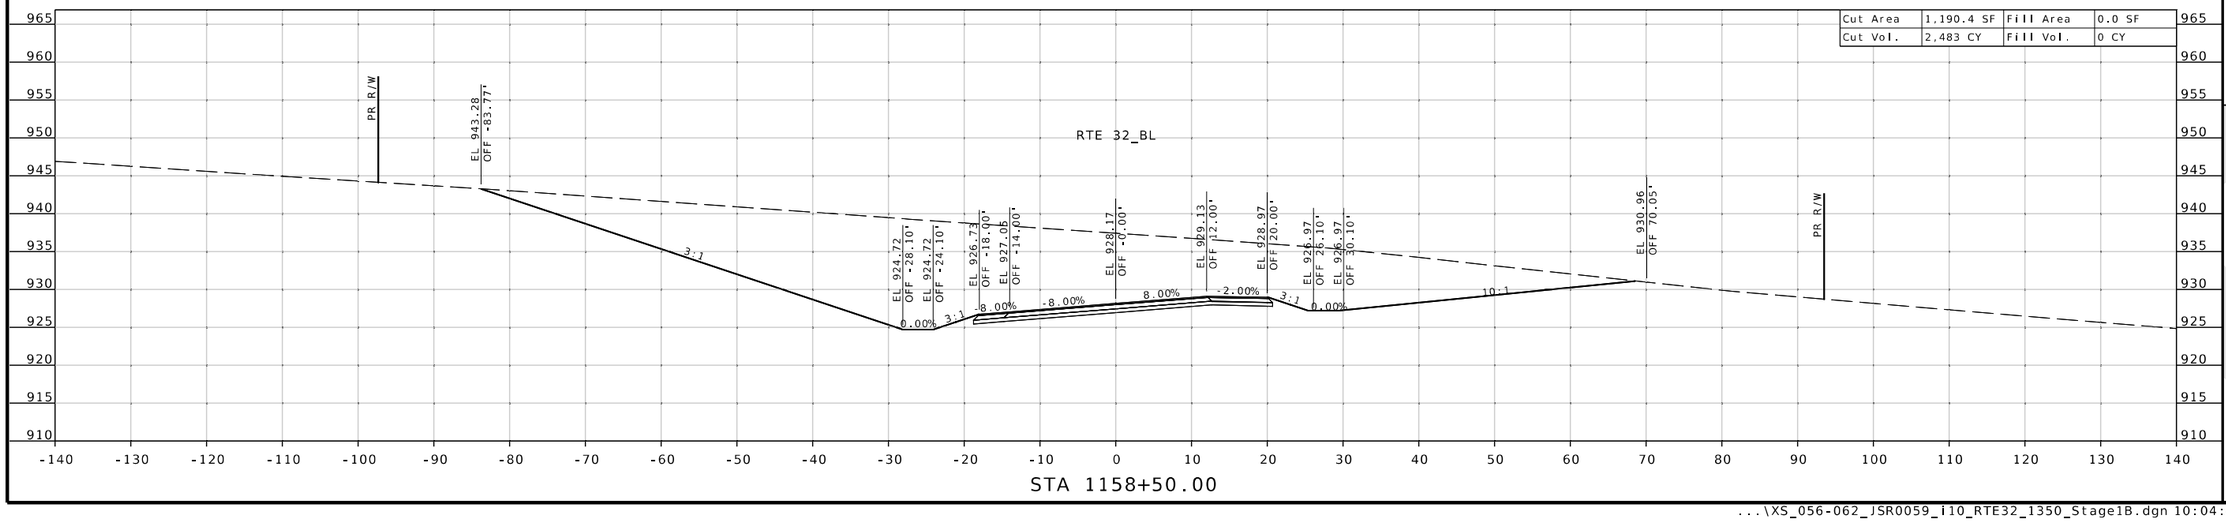

STATE OF MISSOURI
SEAN T. MATLOCK
NUMBER E-27133
PROFESSIONAL ENGINEER

DATE PREPARED
8/19/2026

ROUTE	STATE
32	MO
DISTRICT	SHEET NO.
SW	59

COUNTY
CEDAR/POLK

JOB NO.
JSR0059

CONTRACT ID.
-

PROJECT NO.
-

BRIDGE NO.

DESCRIPTION


DATE


MISSOURI HIGHWAYS AND TRANSPORTATION COMMISSION
105 WEST CAPITOL
JEFFERSON CITY, MO 65102
1-888-ASK-MODOT (1-888-275-6636)

2215 Fairlawn Dr
Carthage, MO 64836
417.358.9551
COA# 00062
weareown.com
OWN
Engineering beyond.

...\XS_056-062_JSR0059_i10_RTE32_135O_Stage1B.dgn 10:04:44 AM 8/19/2026

SUBPROJECT B-STAGE 1B
RTE 32 @ RTE 1350
CROSS SECTION SHEET
SHEET 60 OF 173

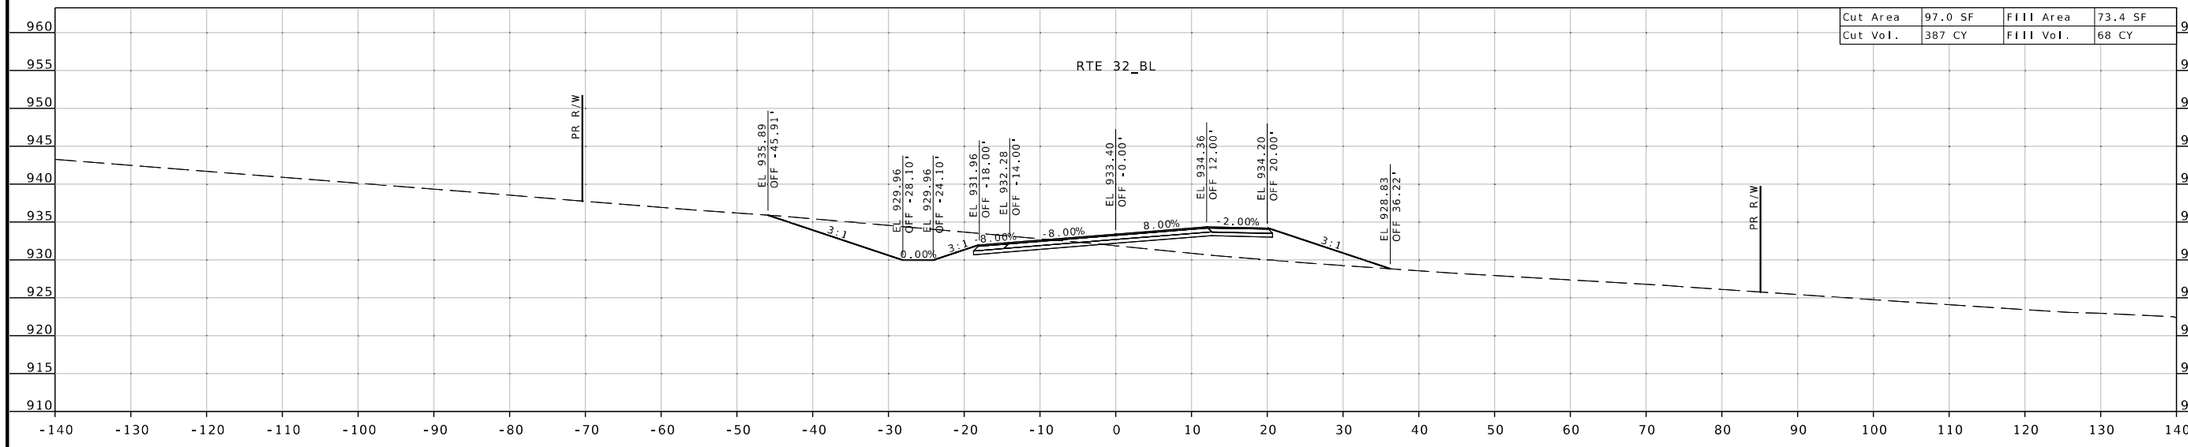

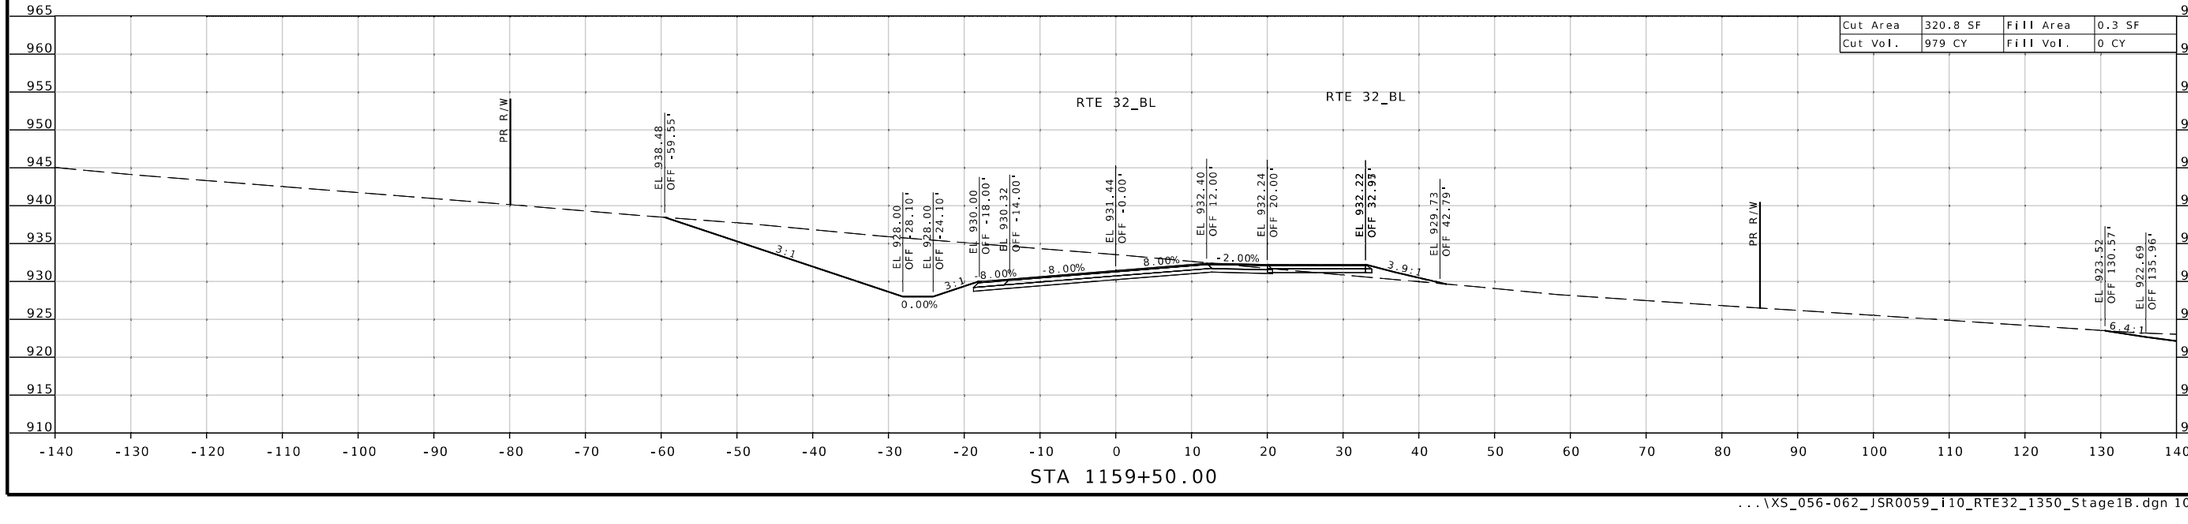

STATE OF MISSOURI
SEAN T. MATLOCK
NUMBER E-27133
PROFESSIONAL ENGINEER

DATE PREPARED
8/19/2026

ROUTE	STATE
32	MO
DISTRICT	SHEET NO.
SW	60

COUNTY
CEDAR/POLK

JOB NO.
JSR0059

CONTRACT ID.
-

PROJECT NO.
-

BRIDGE NO.

DESCRIPTION	DATE


MISSOURI HIGHWAYS AND TRANSPORTATION COMMISSION
105 WEST CAPITOL
JEFFERSON CITY, MO 65102
1-888-ASK-MODOT (1-888-275-6636)


2215 Fairlawn Dr
Carthage, MO 64836
417.358.9551
COA# 00062
weareown.com

Engineering beyond.™

...\XS_056-062_JSR0059_I10_RTE32_1350_Stage1B.dgn 10:04:49 AM 8/19/2026

SUBPROJECT B-STAGE 1B
RTE 32 @ RTE 1350
CROSS SECTION SHEET
SHEET 61 OF 173

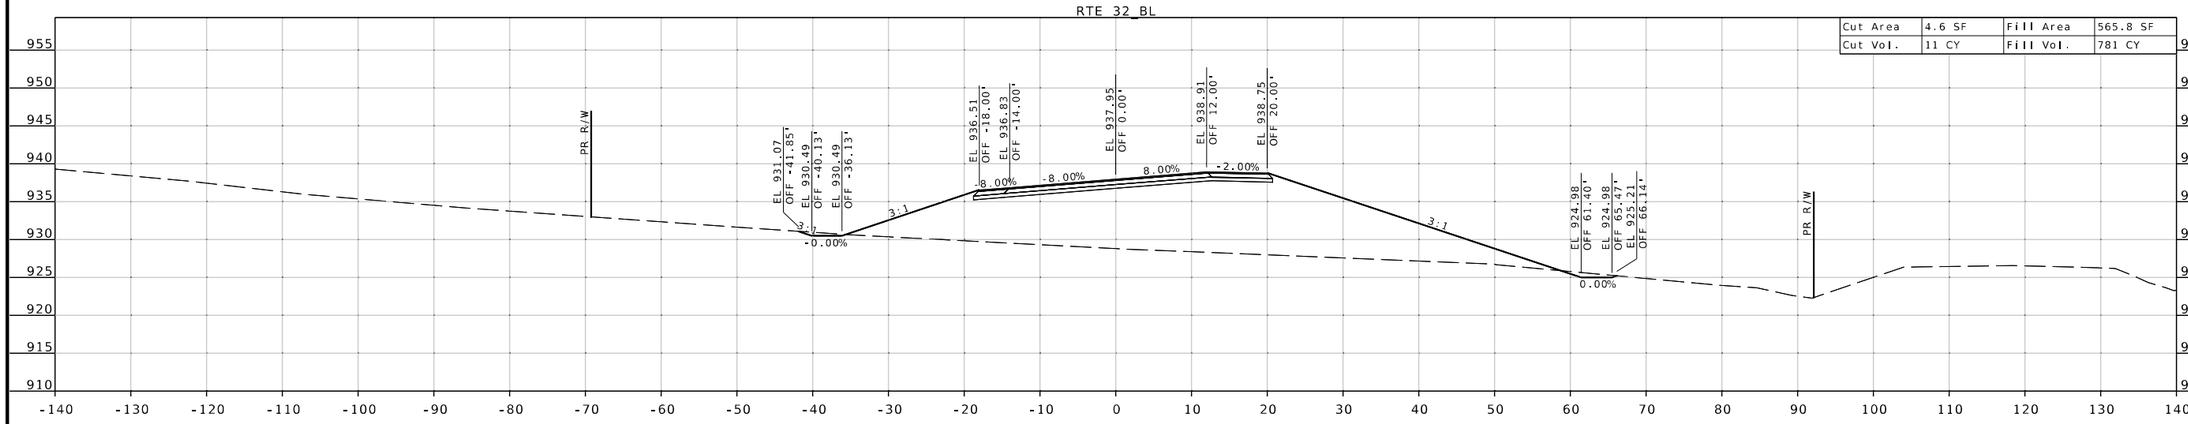

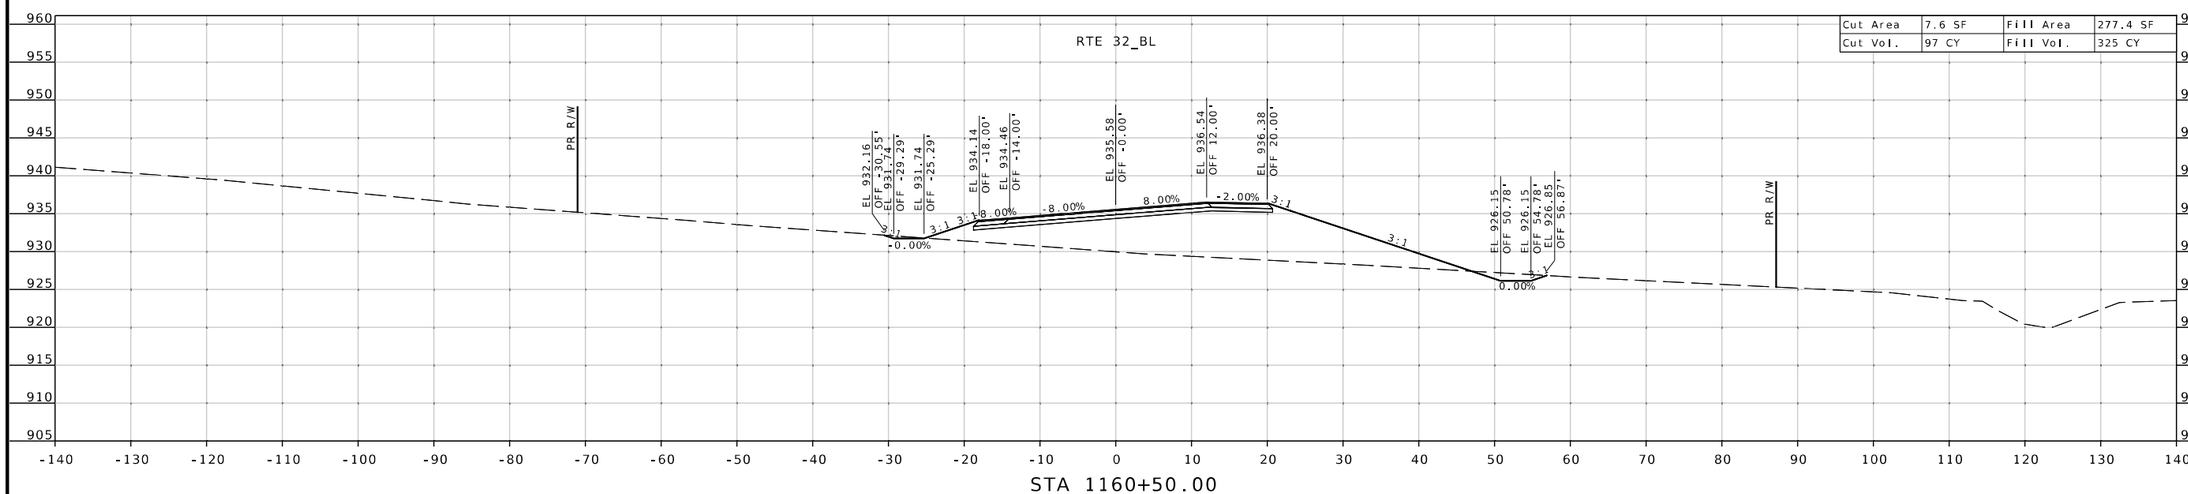

STATE OF MISSOURI
SEAN T. MATLOCK
NUMBER E-27133
PROFESSIONAL ENGINEER

DATE PREPARED
8/19/2026

ROUTE	STATE
32	MO
DISTRICT	SHEET NO.
SW	61

COUNTY
CEDAR/POLK

JOB NO.
JSR0059

CONTRACT ID.
-

PROJECT NO.
-


BRIDGE NO.

DESCRIPTION	DATE

MISSOURI HIGHWAYS AND TRANSPORTATION COMMISSION
105 WEST CAPITOL
JEFFERSON CITY, MO 65102
1-888-ASK-MODOT (1-888-275-6636)

2215 Fairlawn Dr
Carthage, MO 64836
417.358.9551
COA# 00062
weareown.com
OWN
Engineering beyond.™

SUBPROJECT B-STAGE 1B
RTE 32 @ RTE 1350
CROSS SECTION SHEET
SHEET 62 OF 173

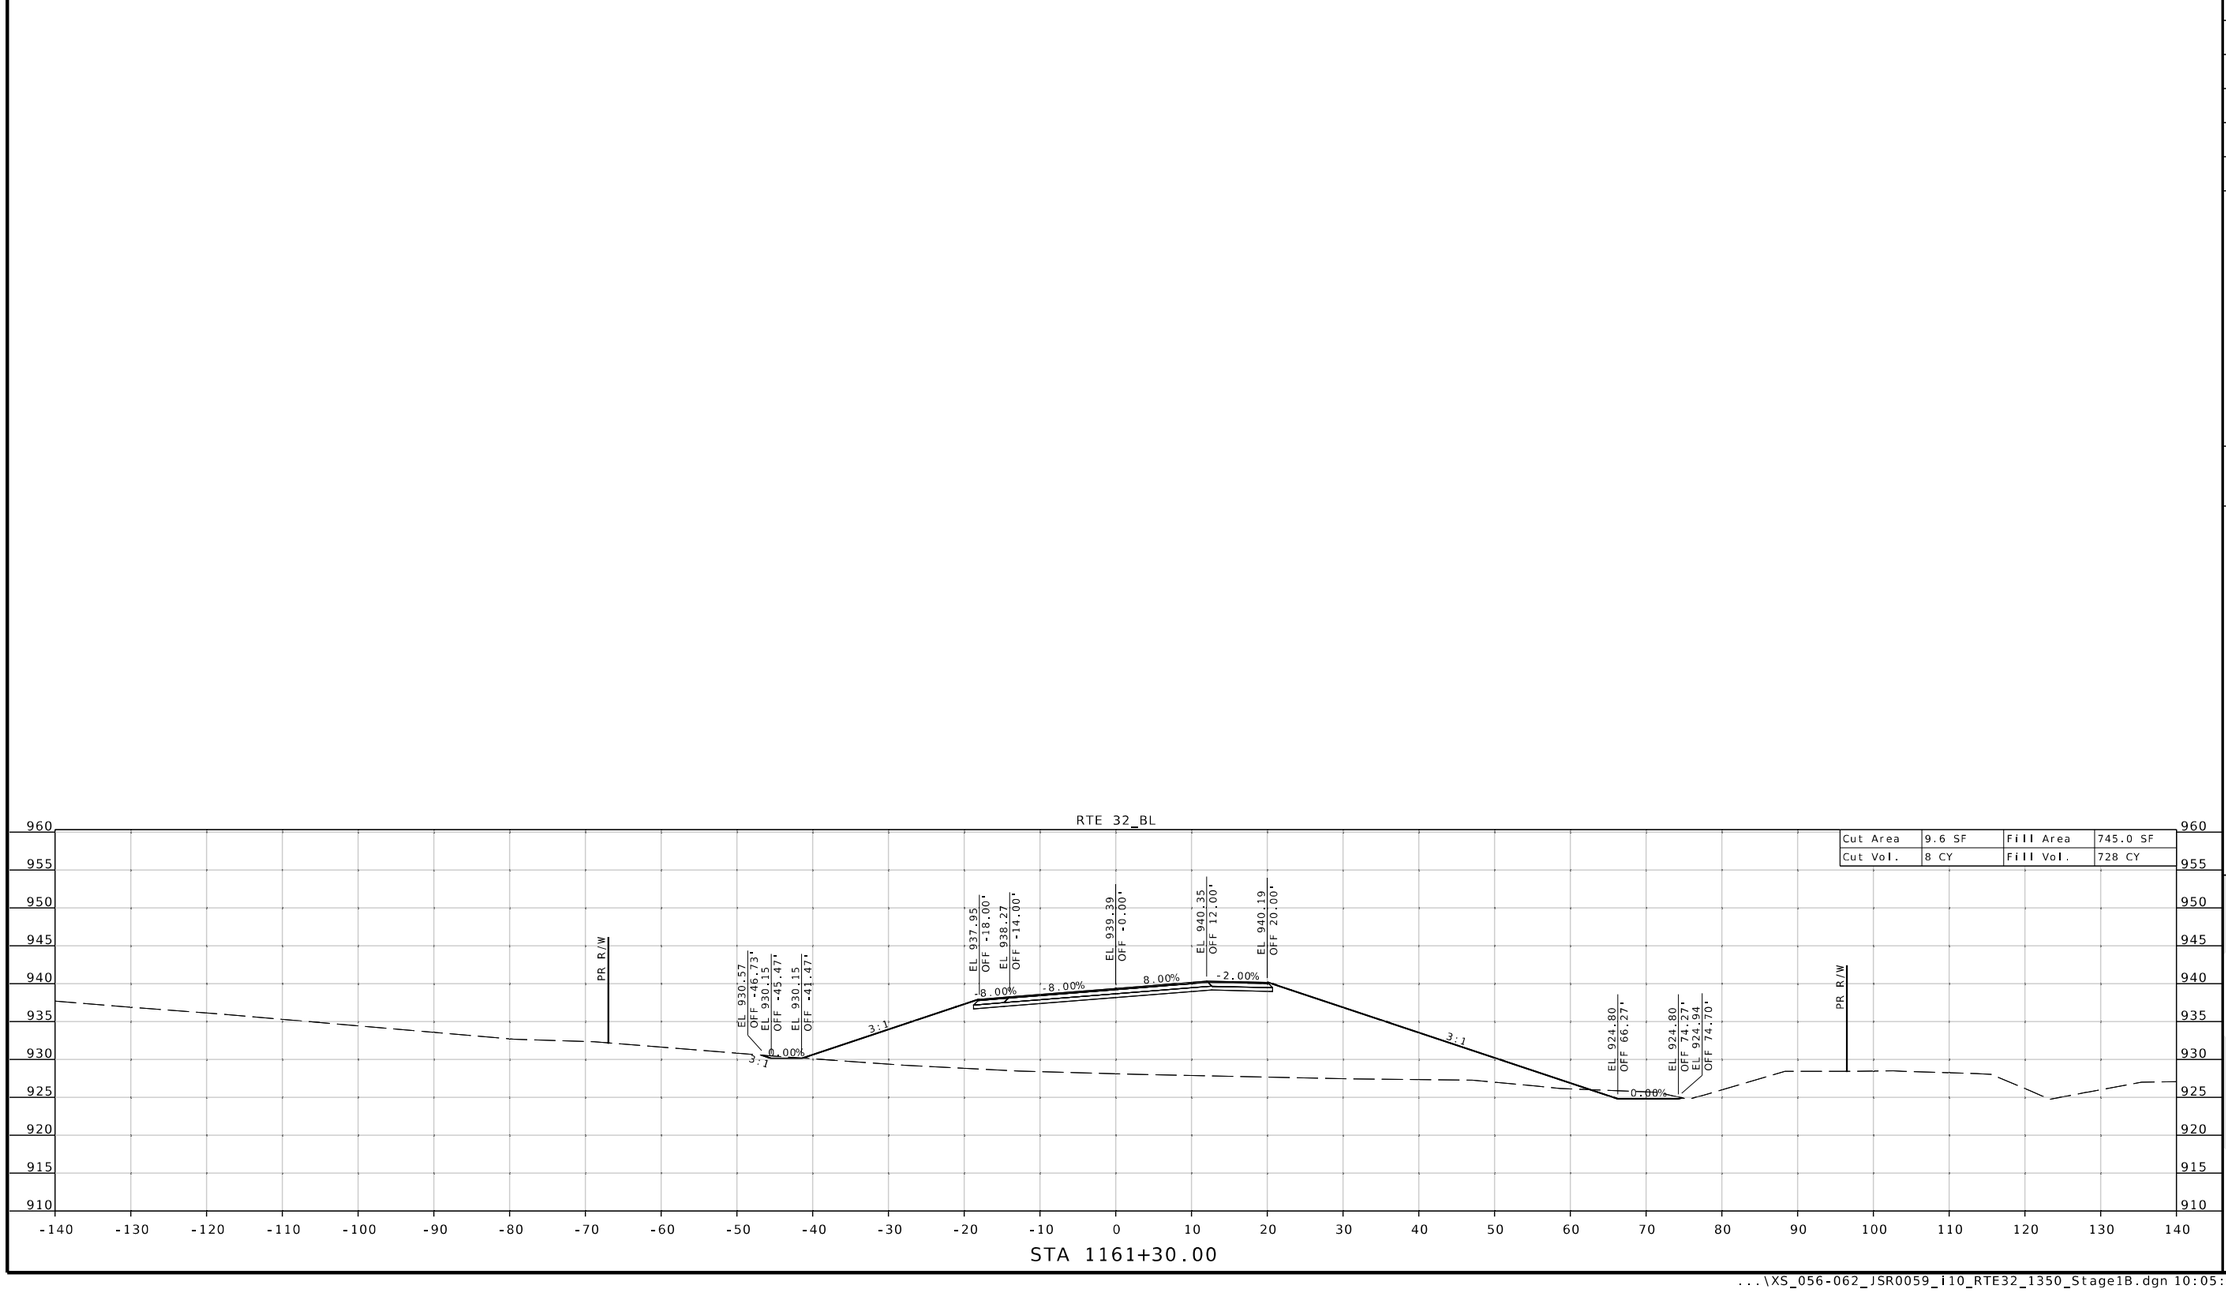

STATE OF MISSOURI
SEAN T. MATLOCK
NUMBER E-27133
PROFESSIONAL ENGINEER

DATE PREPARED
8/19/2026

ROUTE	STATE
32	MO
DISTRICT	SHEET NO.
SW	62

COUNTY
CEDAR/POLK

JOB NO.
JSR0059

CONTRACT ID.
-

PROJECT NO.
-

BRIDGE NO.

DESCRIPTION	DATE

MISSOURI HIGHWAYS AND TRANSPORTATION COMMISSION
105 WEST CAPITOL
JEFFERSON CITY, MO 65102
1-888-ASK-MODOT (1-888-275-6636)


2215 Fairlawn Dr
Carthage, MO 64836
417.358.9551
COA# 00062
weareown.com

Engineering beyond.

...\XS_056-062_JSR0059_i10_RTE32_1350_Stage1B.dgn 10:05:00 AM 8/19/2026


SUBPROJECT B-STAGE 2A
RTE 32 @ RTE 1350
CROSS SECTION SHEET
SHEET 63 OF 173

RTE 32_BL

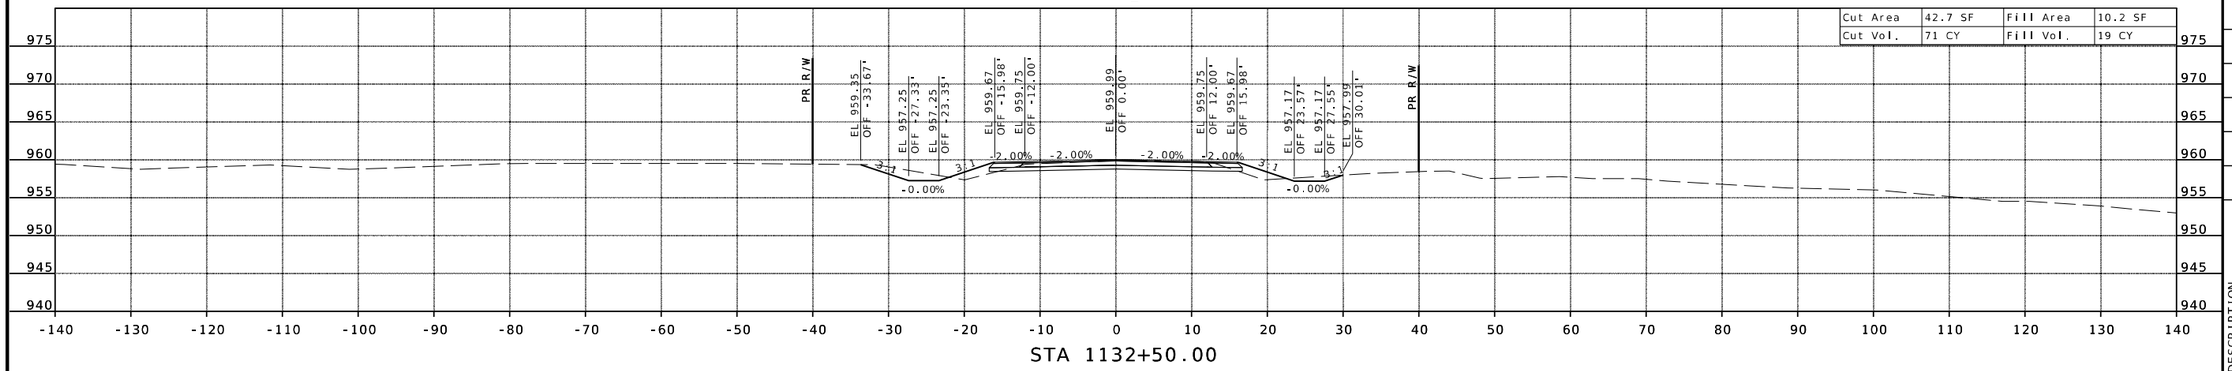


STA 1132+50.00

RTE 32_BL

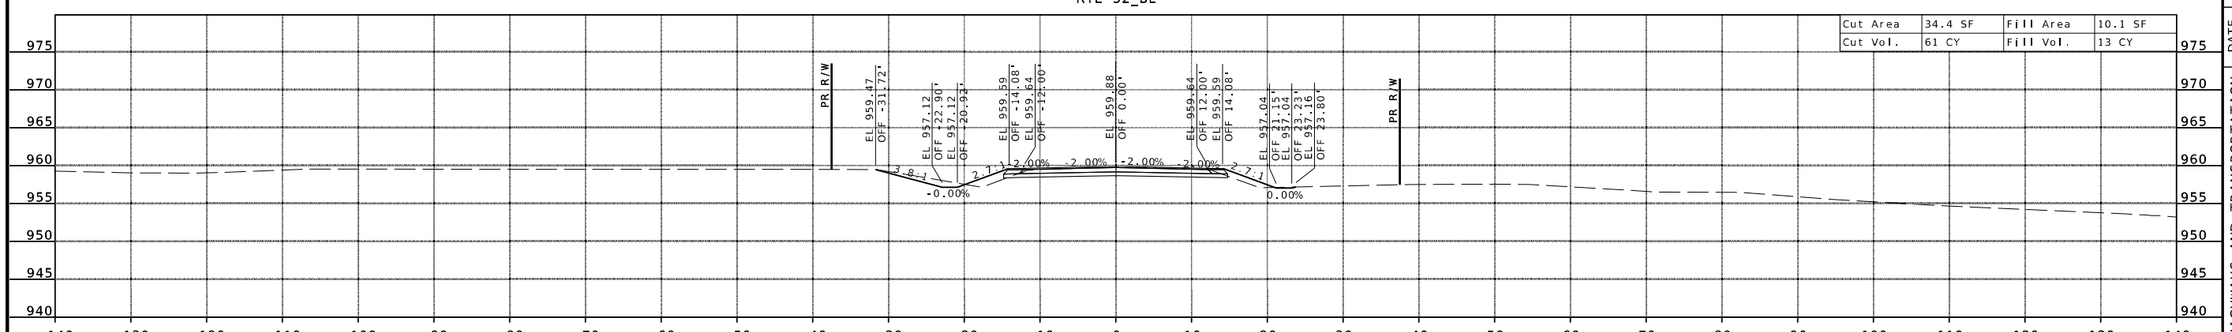

STA 1132+00.00

RTE 32_BL

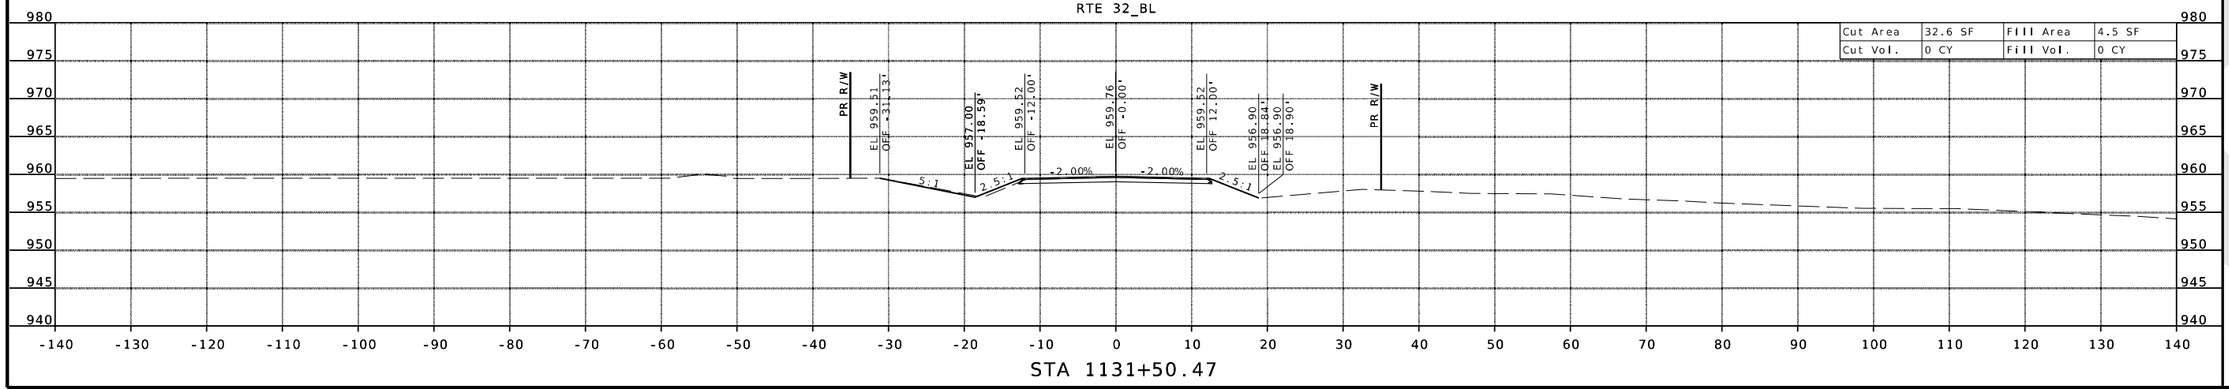

STA 1131+50.47

STATE OF MISSOURI
SEAN T. MATLOCK
NUMBER E-27133
PROFESSIONAL ENGINEER

DATE PREPARED
8/19/2026

ROUTE	STATE
32	MO

DISTRICT	SHEET NO.
SW	63

COUNTY
CEDAR/POLK

JOB NO.
JSR0059

CONTRACT ID.
-

PROJECT NO.
-

BRIDGE NO.

DESCRIPTION	DATE


MISSOURI HIGHWAYS AND TRANSPORTATION COMMISSION
105 WEST CAPITOL
JEFFERSON CITY, MO 65102
1-888-ASK-MODOT (1-888-275-6636)

2215 Fairlawn Dr
Carthage, MO 64836
417.358.9551
COA# 00062
weareown.com

OWN
Engineering beyond.™

SUBPROJECT B-STAGE 2A
RTE 32 @ RTE 1350
CROSS SECTION SHEET
SHEET 64 OF 173


RTE 32_BL

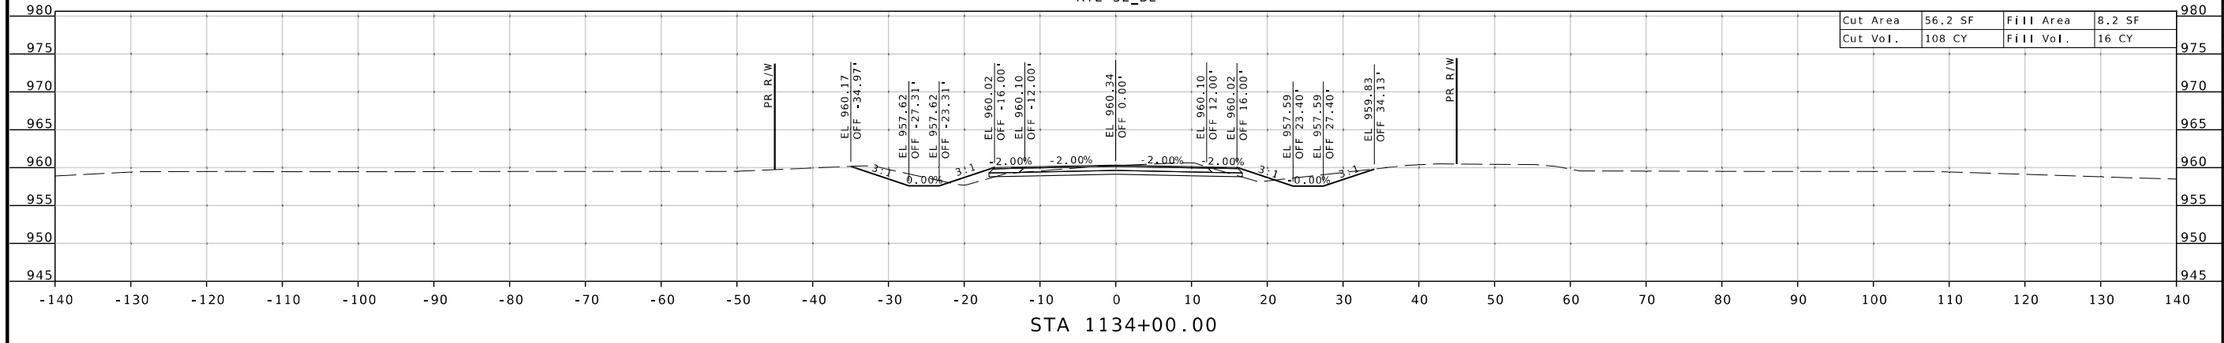

Cut Area	56.2 SF	Fill Area	8.2 SF
Cut Vol.	108 CY	Fill Vol.	16 CY

STA 1134+00.00


RTE 32_BL

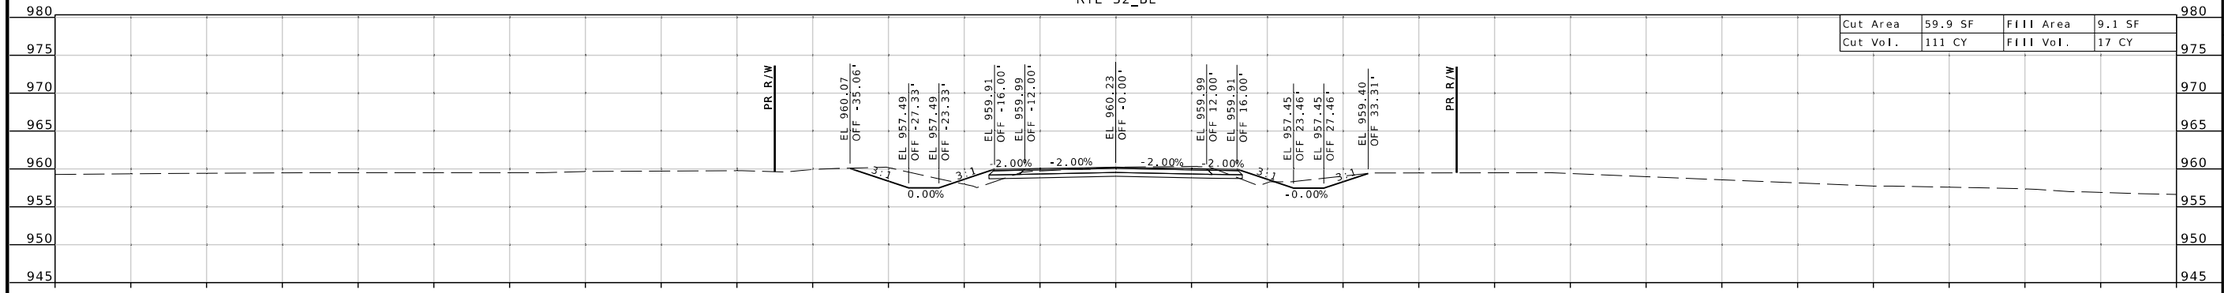

Cut Area	59.9 SF	Fill Area	9.1 SF
Cut Vol.	111 CY	Fill Vol.	17 CY

STA 1133+50.00

RTE 32_BL

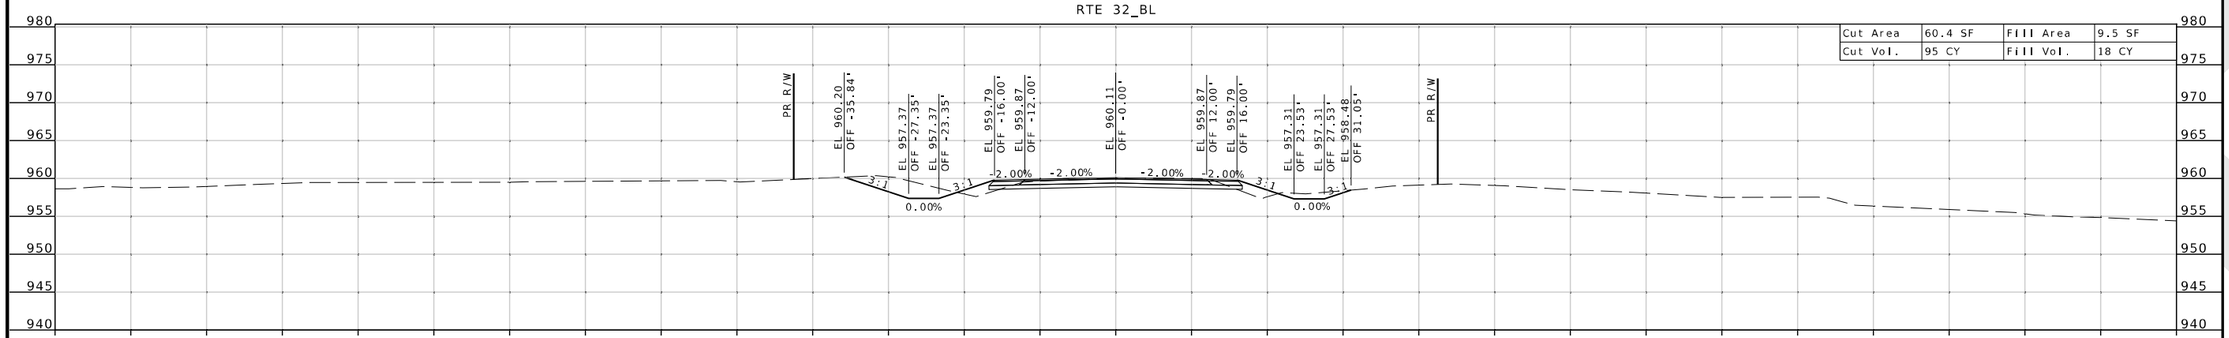

Cut Area	60.4 SF	Fill Area	9.5 SF
Cut Vol.	95 CY	Fill Vol.	18 CY

STA 1133+00.00

STATE OF MISSOURI
SEAN T. MATLOCK
NUMBER E-27133
PROFESSIONAL ENGINEER

DATE PREPARED
8/19/2026

ROUTE	STATE
32	MO
DISTRICT	SHEET NO.
SW	64

COUNTY
CEDAR / POLK

JOB NO.
JSR0059

CONTRACT ID.
-

PROJECT NO.
-

BRIDGE NO.

DESCRIPTION	DATE


MISSOURI HIGHWAYS AND TRANSPORTATION COMMISSION


105 WEST CAPITOL
JEFFERSON CITY, MO 65102
1-888-ASK-MODOT (1-888-275-6636)


2215 Fairlawn Dr.
Carthage, MO 64836
417.358.9551
COA# 00062
weareown.com

Engineering beyond.

SUBPROJECT B-STAGE 2A
RTE 32 @ RTE 1350
CROSS SECTION SHEET
SHEET 65 OF 173

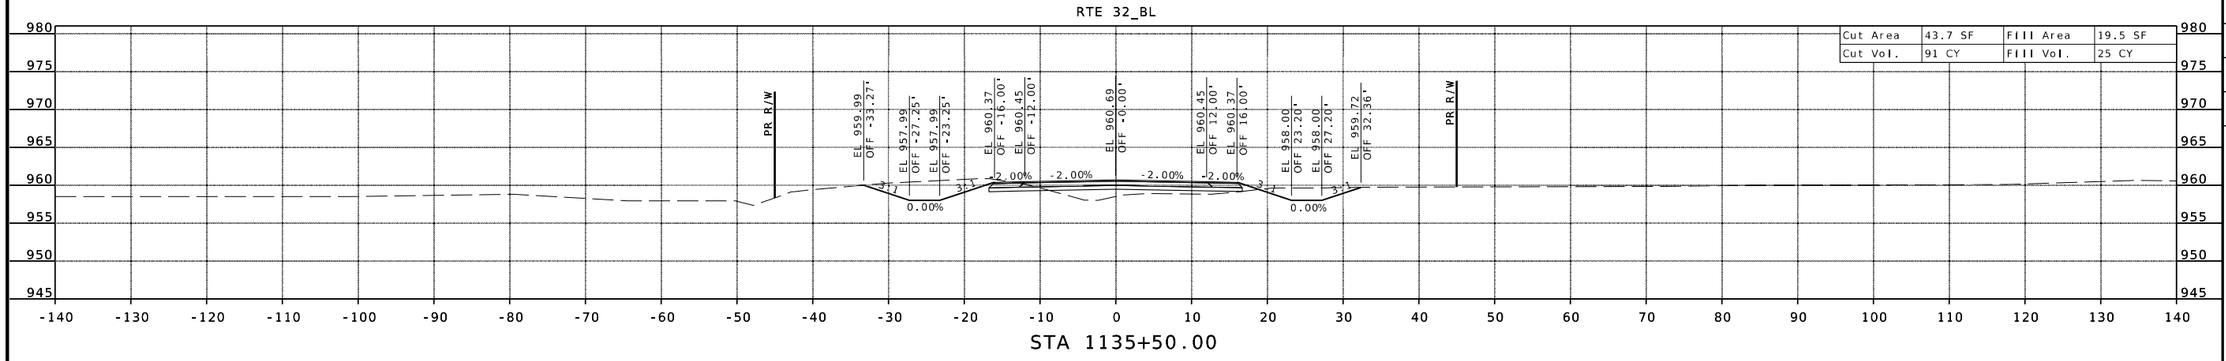

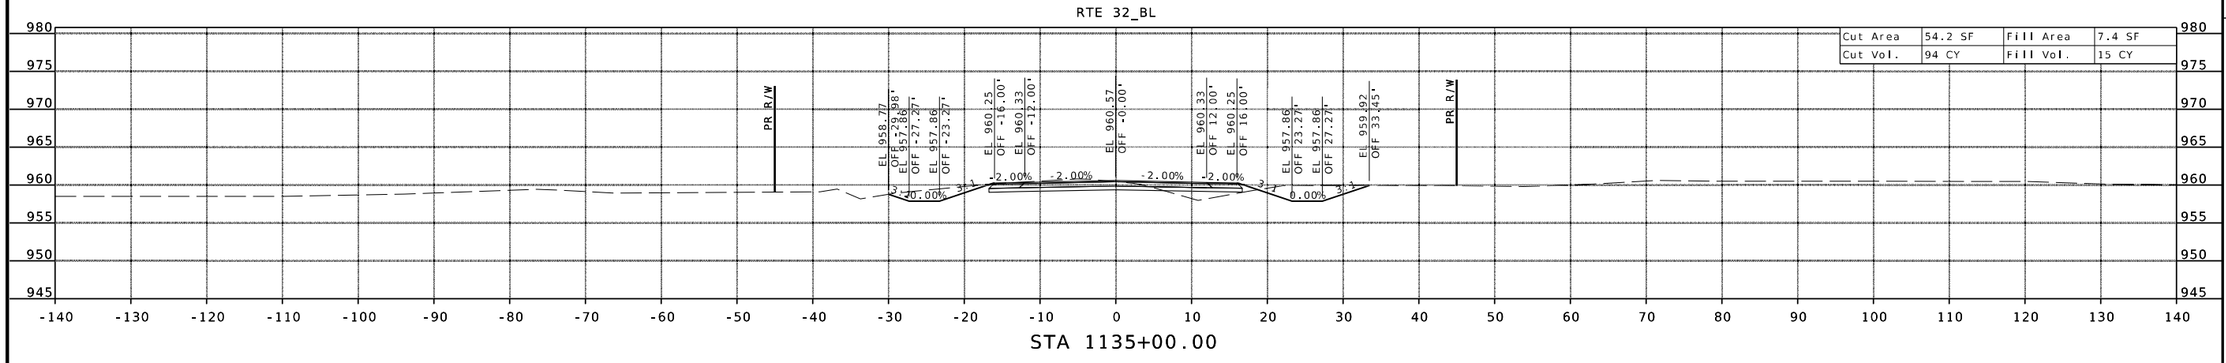

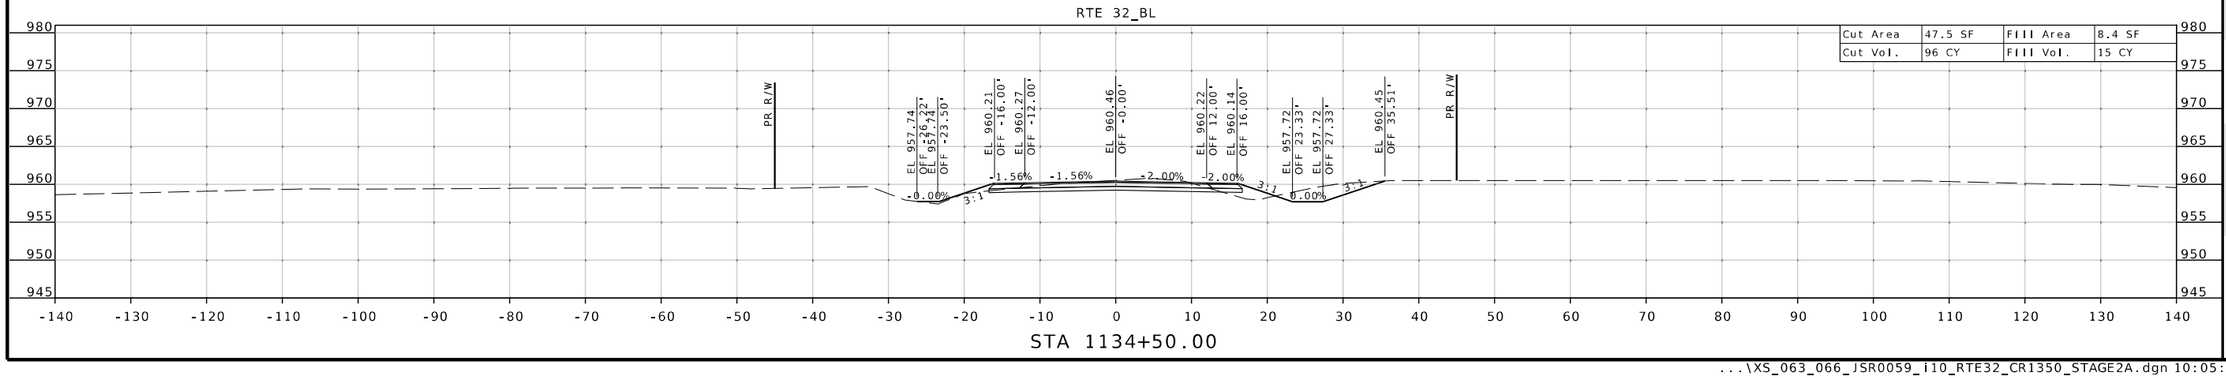

STATE OF MISSOURI
SEAN T. MATLOCK
NUMBER E-27133
PROFESSIONAL ENGINEER

DATE PREPARED
8/19/2026

ROUTE	STATE
32	MO
DISTRICT	SHEET NO.
SW	65

COUNTY
CEDAR/POLK

JOB NO.
JSR0059

CONTRACT ID.
-

PROJECT NO.
-

BRIDGE NO.


DESCRIPTION	DATE

MISSOURI HIGHWAYS AND TRANSPORTATION COMMISSION
105 WEST CAPITOL
JEFFERSON CITY, MO 65102
1-888-ASK-MODOT (1-888-275-6636)

2215 Fairlawn Dr
Carthage, MO 64836
417.358.9551
COA# 00062
weareown.com
OWN
Engineering beyond.

...\XS_063_066_JSR0059_i10_RTE32_CR1350_STAGE2A.dgn 10:05:51 AM 8/19/2026

SUBPROJECT B-STAGE 2A
RTE 32 @ RTE 1350
CROSS SECTION SHEET
SHEET 66 OF 173

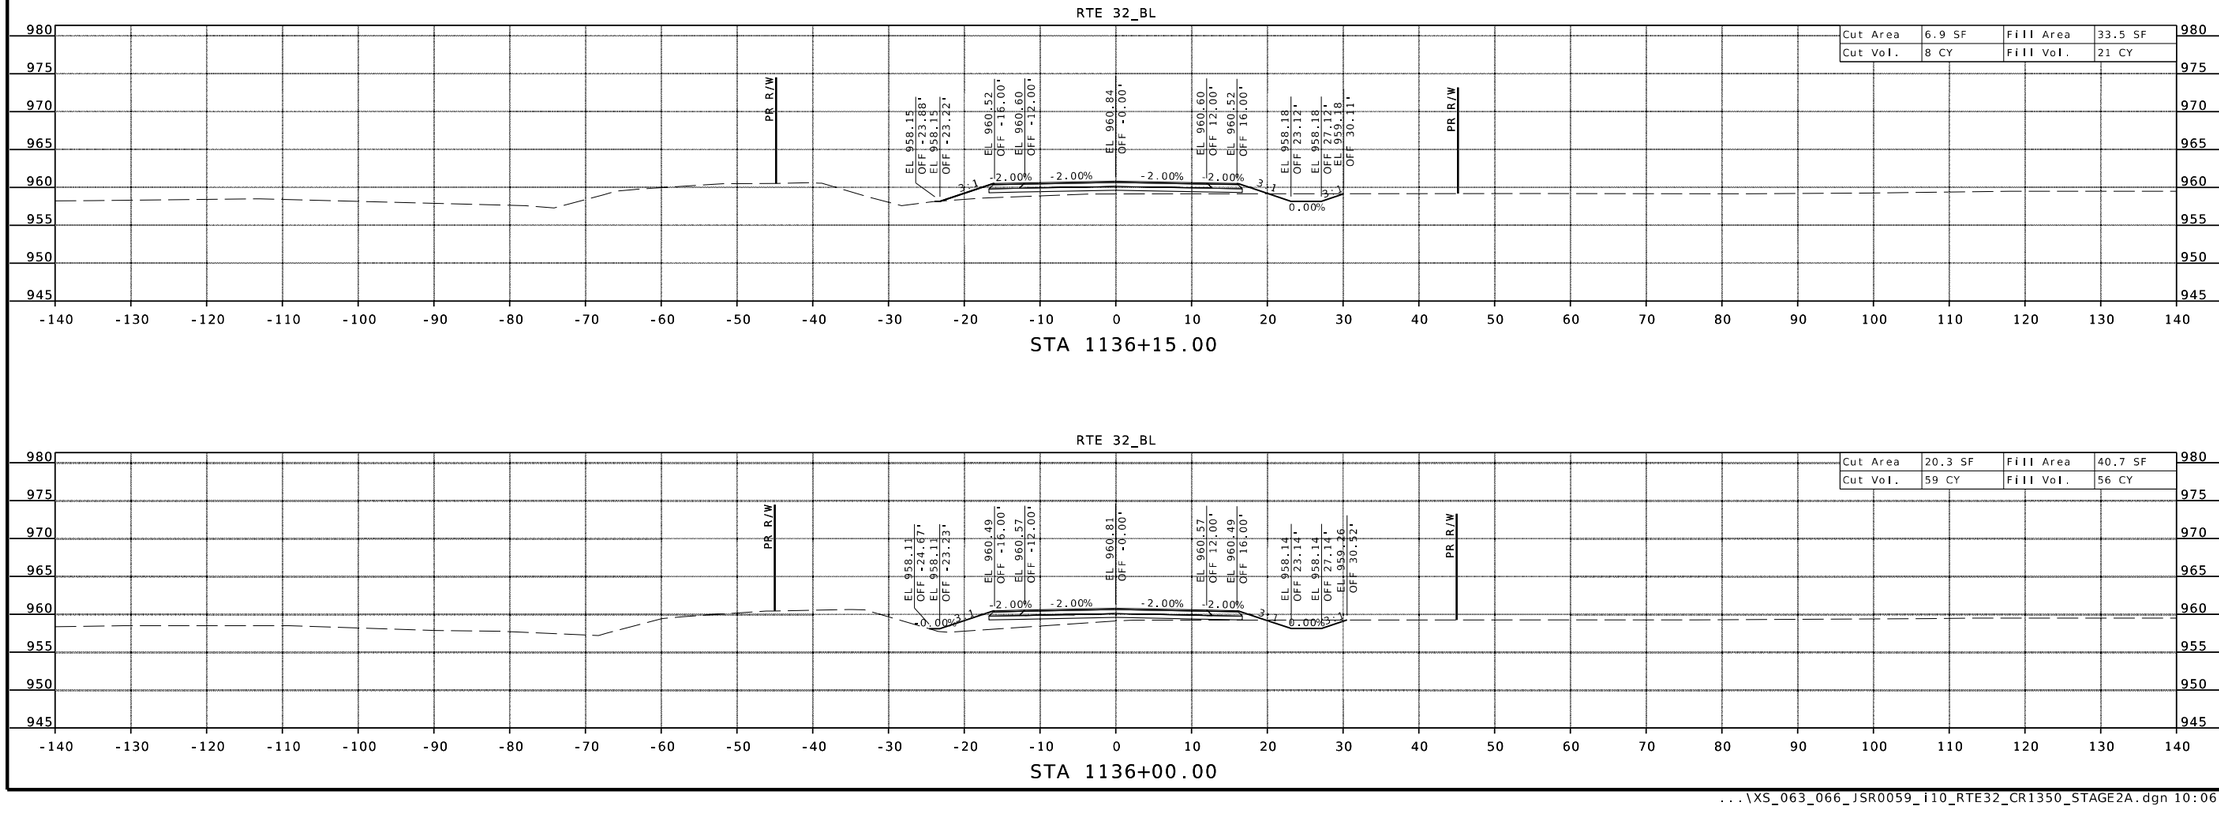

...\XS_063_066_JSR0059_i10_RTE32_CR1350_STAGE2A.dgn 10:06:02 AM 8/19/2026

SEAN T. MATLOCK NUMBER E-27133 STATE OF MISSOURI PROFESSIONAL ENGINEER

DATE PREPARED
8/19/2026

ROUTE	STATE
32	MO
DISTRICT	SHEET NO.
SW	66

COUNTY
CEDAR/POLK

JOB NO.
JSR0059

CONTRACT ID.
-

PROJECT NO.
-


BRIDGE NO.


DATE	DESCRIPTION

MISSOURI HIGHWAYS AND TRANSPORTATION COMMISSION
105 WEST CAPITOL
JEFFERSON CITY, MO 65102
1-888-ASK-MODOT (1-888-275-6636)

2215 Fairlawn Dr
Carthage, MO 64836
417.358.9551
COA# 00062
weareown.com
OWN
Engineering beyond.™

SUBPROJECT B-STAGE 2B
RTE 32 @ RTE 1350
CROSS SECTION SHEET
SHEET 67 OF 173

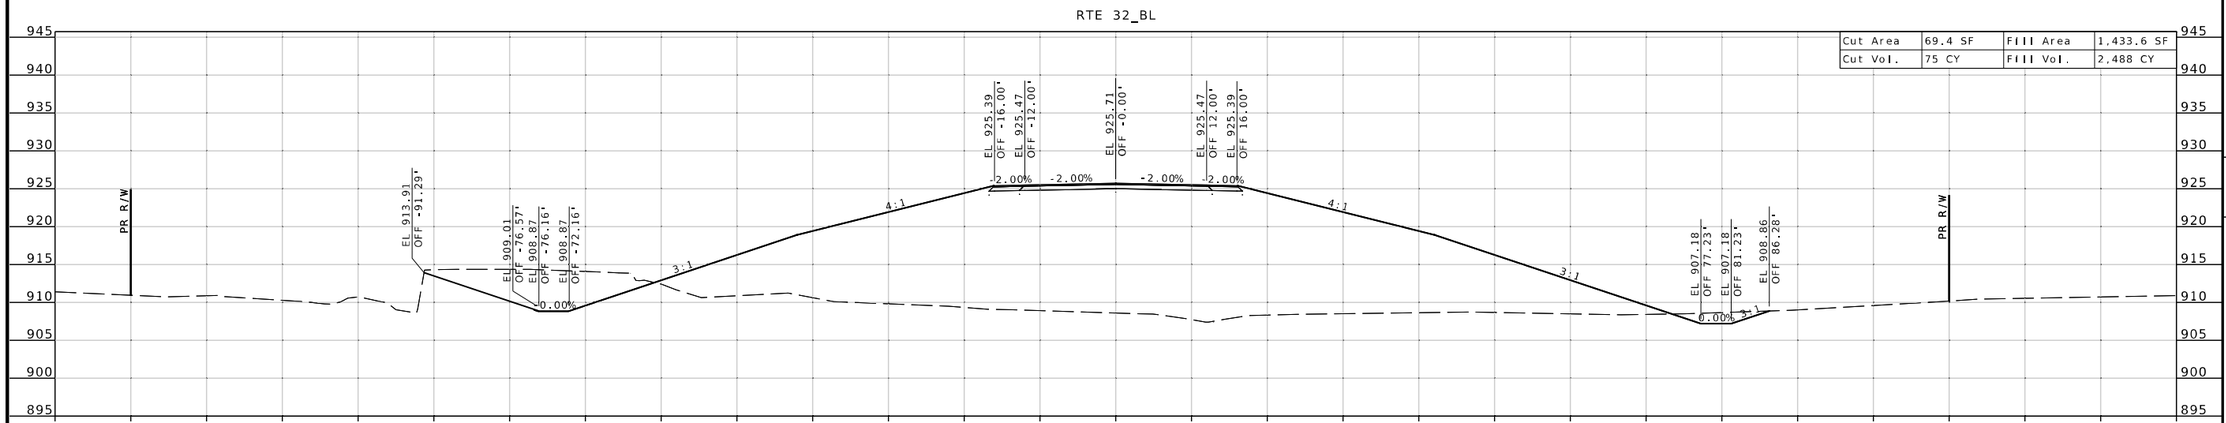

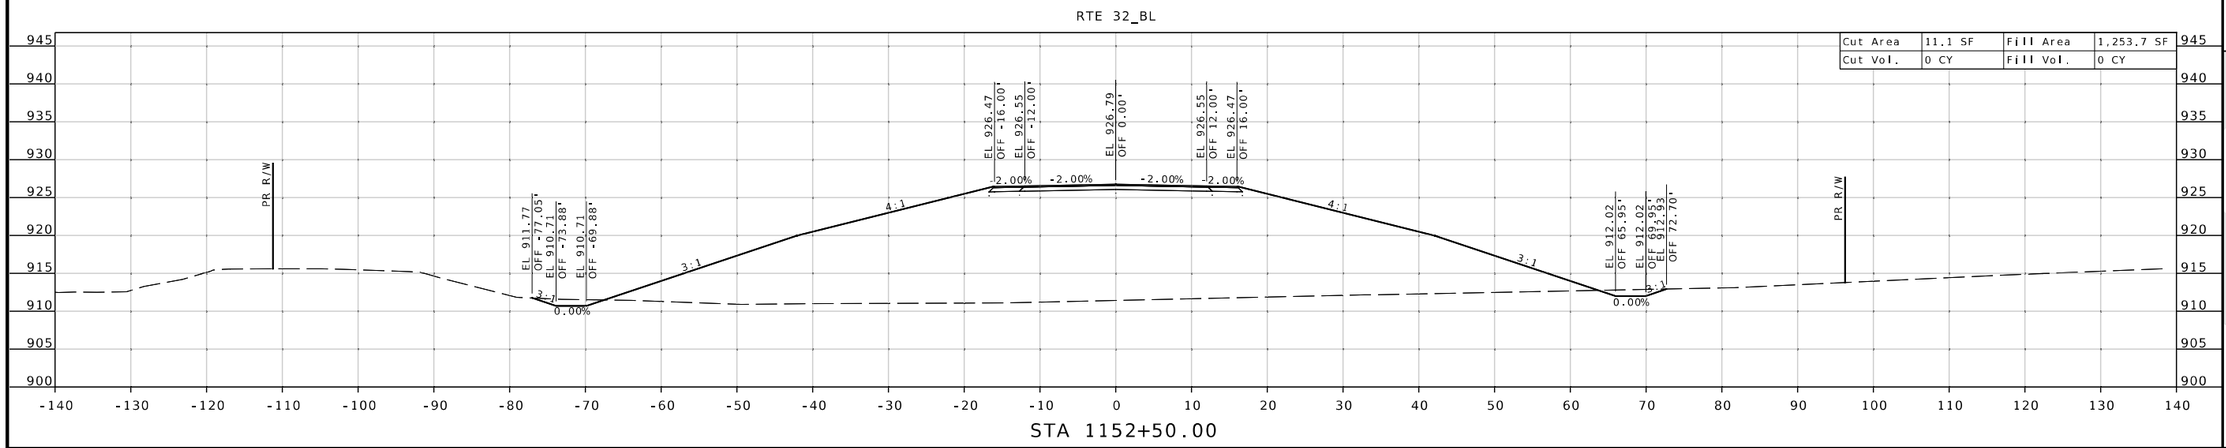

SEAN T. MATLOCK
NUMBER E-27133
PROFESSIONAL ENGINEER
STATE OF MISSOURI

DATE PREPARED
8/19/2026

ROUTE	STATE
32	MO
DISTRICT	SHEET NO.
SW	67

COUNTY
CEDAR/POLK

JOB NO.
JSR0059

CONTRACT ID.
-

PROJECT NO.
-

BRIDGE NO.

DATE	DESCRIPTION

MISSOURI HIGHWAYS AND TRANSPORTATION COMMISSION
105 WEST CAPITOL
JEFFERSON CITY, MO 65102
1-888-ASK-MODOT (1-888-275-6636)


2215 Fairlawn Dr
Carthage, MO 64836
417.358.9551
COA# 00062
weareown.com
OWN
Engineering beyond.

...\XS_067-070_JSR0059_I10_RTE32_1350_STAGE2B.dgn 10:06:19 AM 8/19/2026

SUBPROJECT B-STAGE 2B
RTE 32 @ RTE 1350
CROSS SECTION SHEET
SHEET 68 OF 173

RTE 32_BL


Cut Area	1.8 SF	Fill Area	979.5 SF
Cut Vol.	35 CY	Fill Vol.	2,007 CY

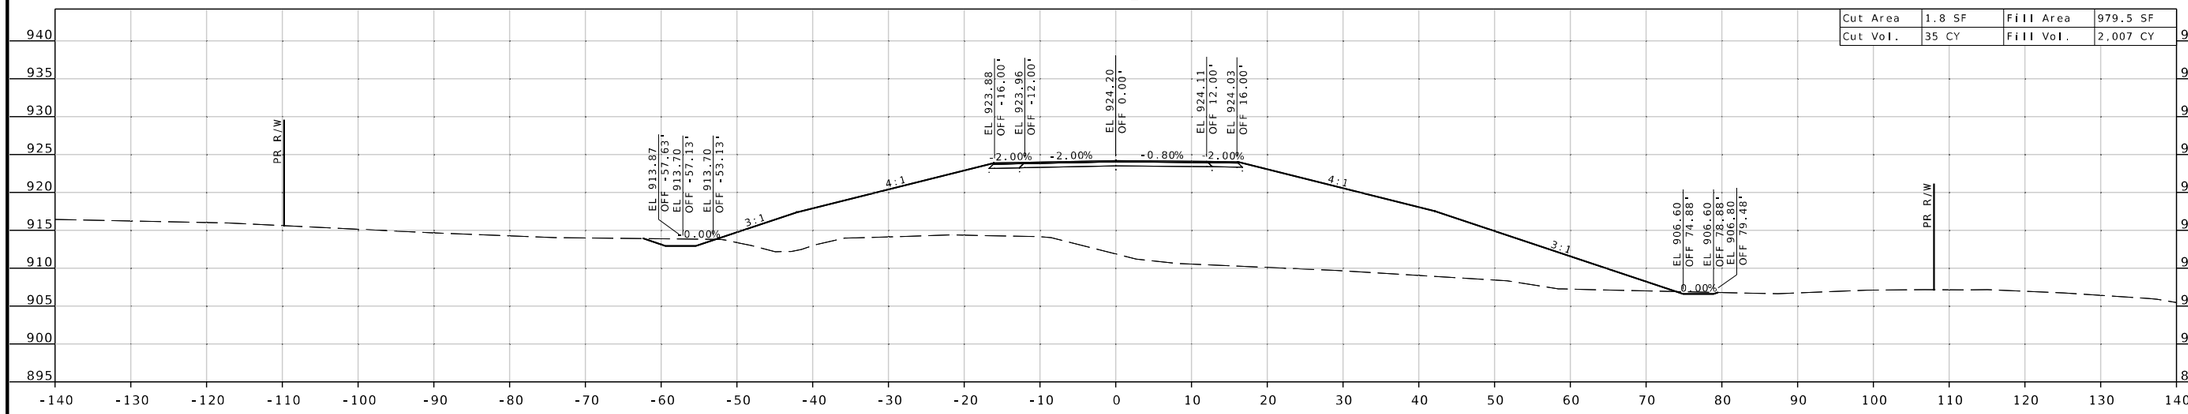

STA 1154+00.00

RTE 32_BL

Cut Area	35.4 SF	Fill Area	1,188.2 SF
Cut Vol.	97 CY	Fill Vol.	2,428 CY

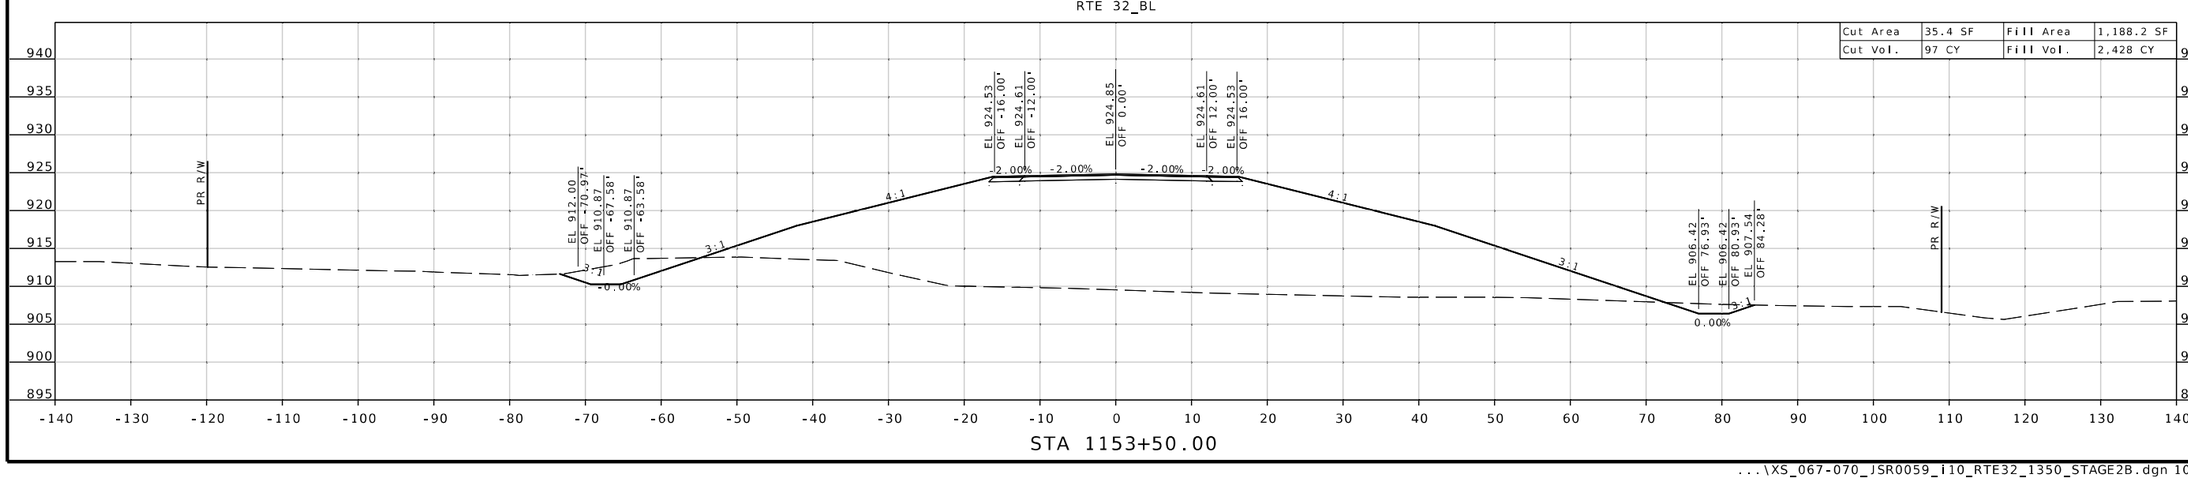

STA 1153+50.00

STATE OF MISSOURI
SEAN T. MATLOCK
NUMBER E-27133
PROFESSIONAL ENGINEER

DATE PREPARED
8/19/2026

ROUTE	STATE
32	MO
DISTRICT	SHEET NO.
SW	68

COUNTY
CEDAR/POLK

JOB NO.
JSR0059

CONTRACT ID.
-

PROJECT NO.
-


BRIDGE NO.


DESCRIPTION	DATE

MISSOURI HIGHWAYS AND TRANSPORTATION COMMISSION
105 WEST CAPITOL
JEFFERSON CITY, MO 65102
1-888-ASK-MODOT (1-888-275-6636)

2215 Fairlawn Dr
Carthage, MO 64836
417.358.9551
COA# 00062
weareown.com
Engineering beyond.

SUBPROJECT B-STAGE 2B
RTE 32 @ RTE 1350
CROSS SECTION SHEET
SHEET 69 OF 173

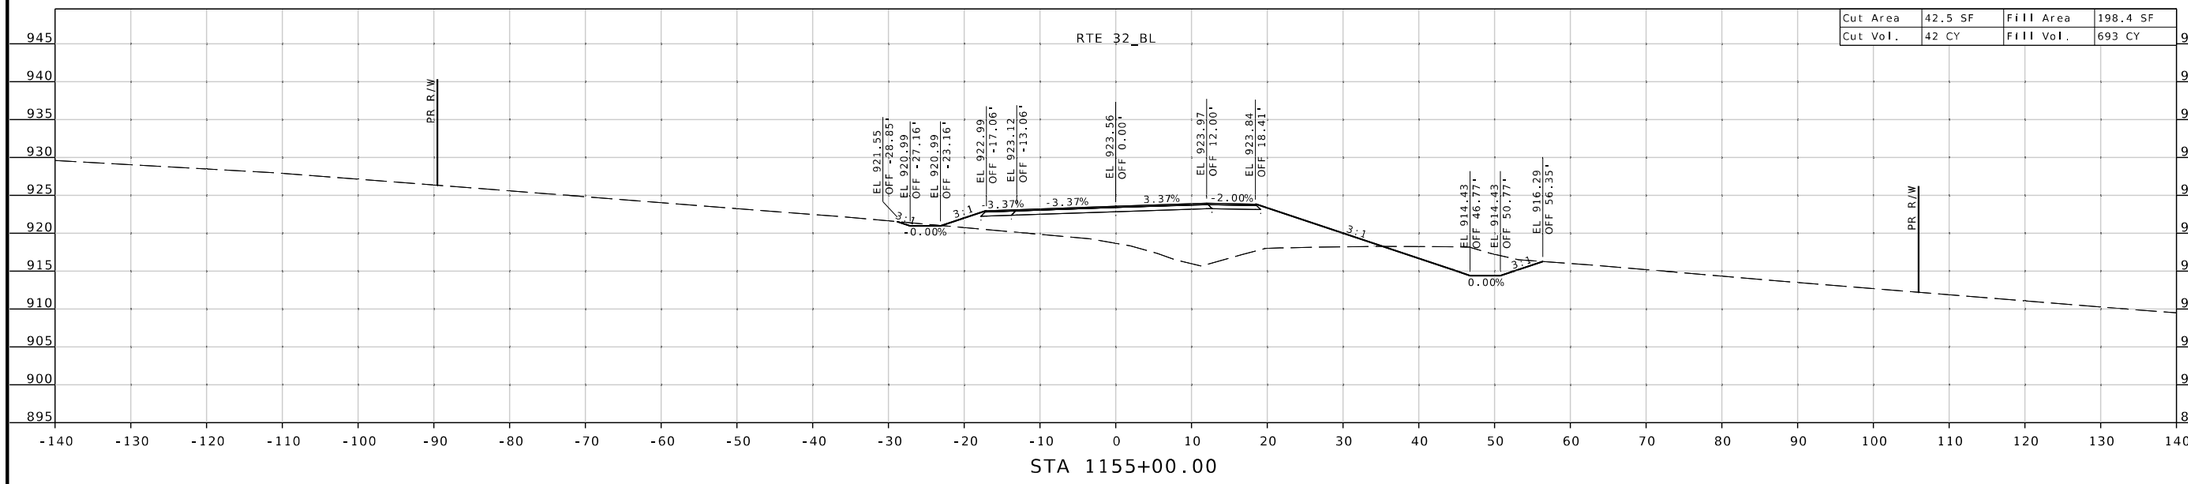

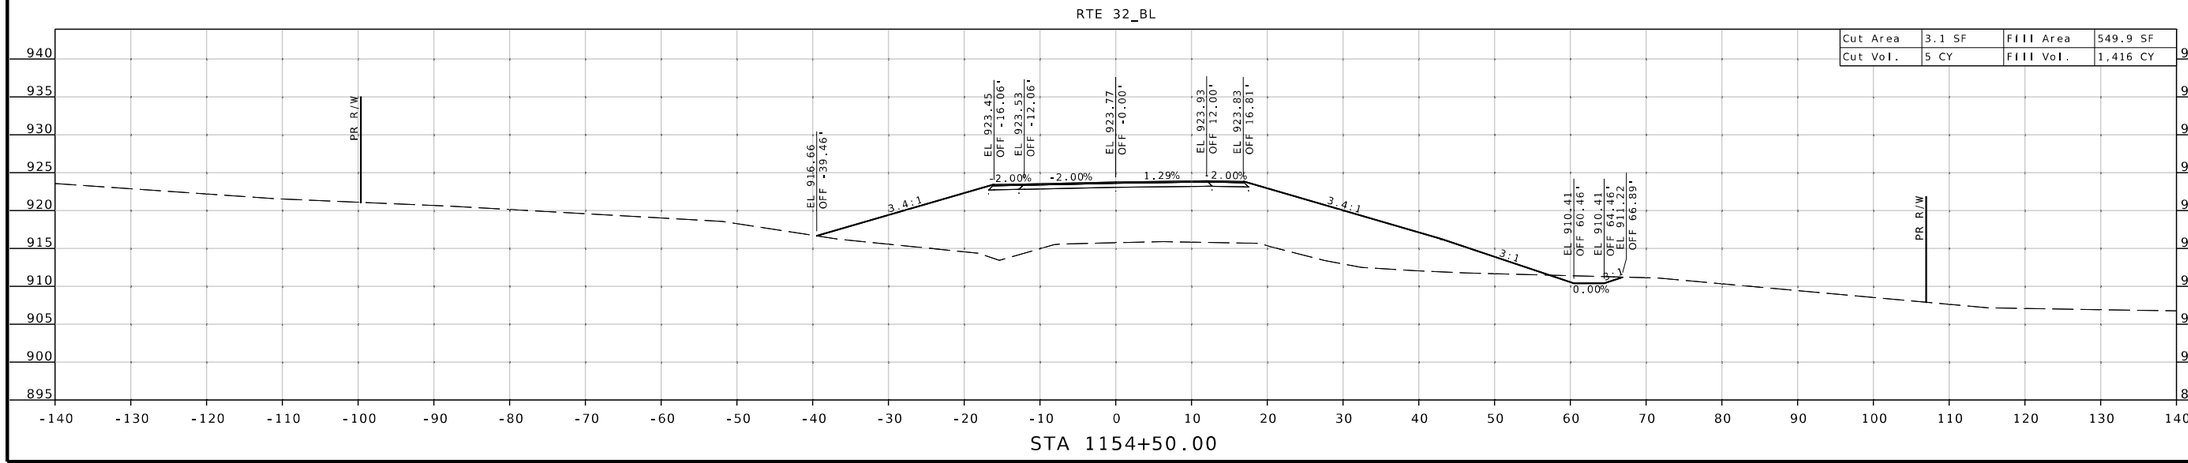

DATE PREPARED
8/19/2026

ROUTE	STATE
32	MO
DISTRICT	SHEET NO.
SW	69

COUNTY
CEDAR/POLK

JOB NO.
JSR0059

CONTRACT ID.
-

PROJECT NO.
-

BRIDGE NO.

DESCRIPTION	DATE


MISSOURI HIGHWAYS AND TRANSPORTATION COMMISSION
105 WEST CAPITOL
JEFFERSON CITY, MO 65102
1-888-ASK-MODOT (1-888-275-6636)

STATE OF MISSOURI
SEAN T MATLOCK
NUMBER E-27133
PROFESSIONAL ENGINEER

2215 Fairlawn Dr
Carthage, MO 64836
417.358.9551
COA# 00062
weareown.com

OWN
Engineering beyond.

SUBPROJECT B-STAGE 2B
RTE 32 @ RTE 1350
CROSS SECTION SHEET
SHEET 70 OF 173

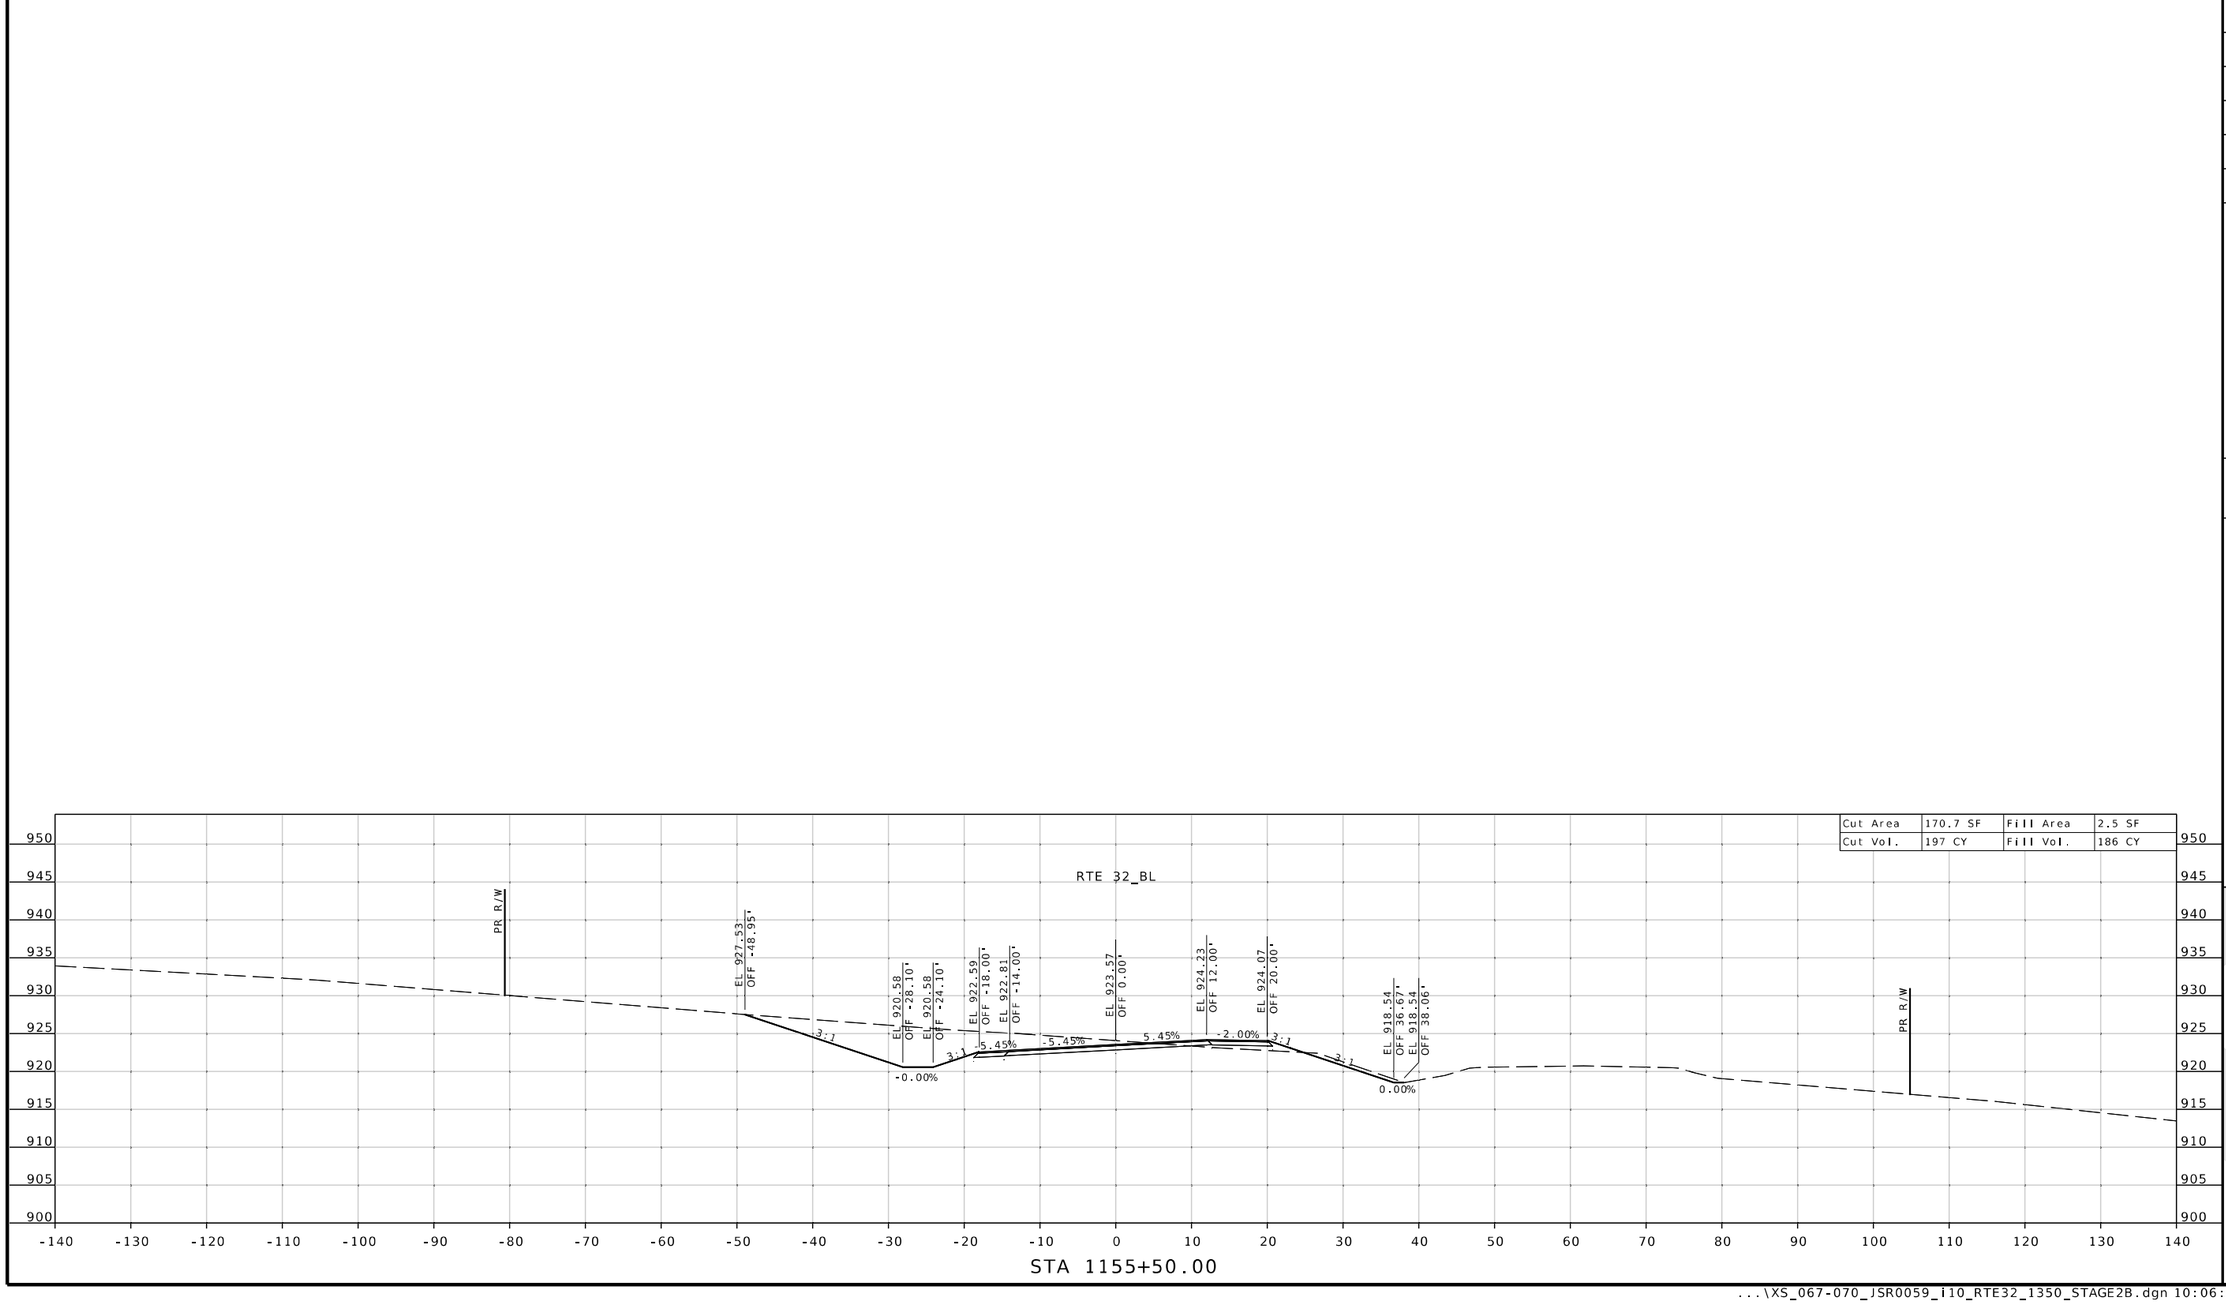

Cut Area	170.7 SF	Fill Area	2.5 SF
Cut Vol.	197 CY	Fill Vol.	186 CY

STATE OF MISSOURI
SEAN T. MATLOCK
NUMBER E-27133
PROFESSIONAL ENGINEER

DATE PREPARED
8/19/2026

ROUTE	STATE
32	MO
DISTRICT	SHEET NO.
SW	70

COUNTY
CEDAR/POLK

JOB NO.
JSR0059

CONTRACT ID.
-

PROJECT NO.
-

BRIDGE NO.


DESCRIPTION	DATE


MISSOURI HIGHWAYS AND TRANSPORTATION COMMISSION
105 WEST CAPITOL
JEFFERSON CITY, MO 65102
1-888-ASK-MODOT (1-888-275-6636)


2215 Fairlawn Dr
Carthage, MO 64836
417.358.9551
COA# 00062
weareown.com
OWN
Engineering beyond.

...\XS_067-070_JSR0059_i10_RTE32_1350_STAGE2B.dgn 10:06:37 AM 8/19/2026

SUBPROJECT B-STAGE 2C
RTE 32 @ RTE 1350
CROSS SECTION SHEET
SHEET 71 OF 177

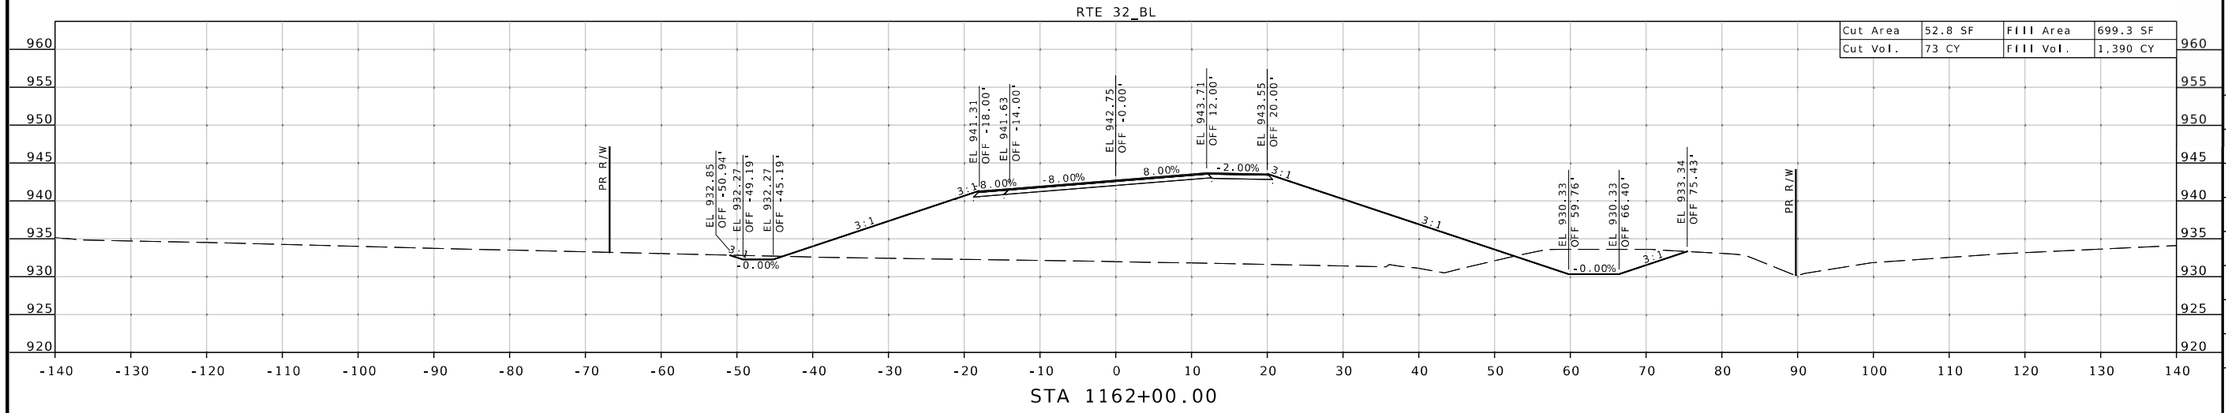

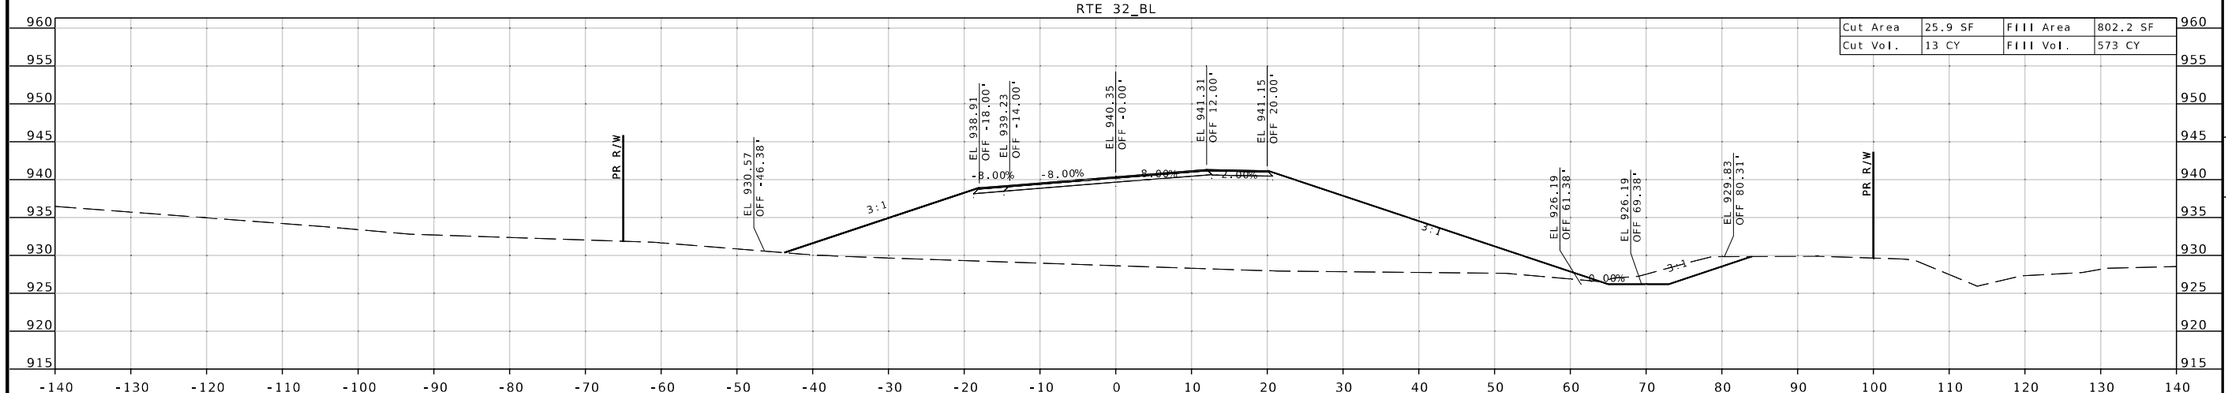

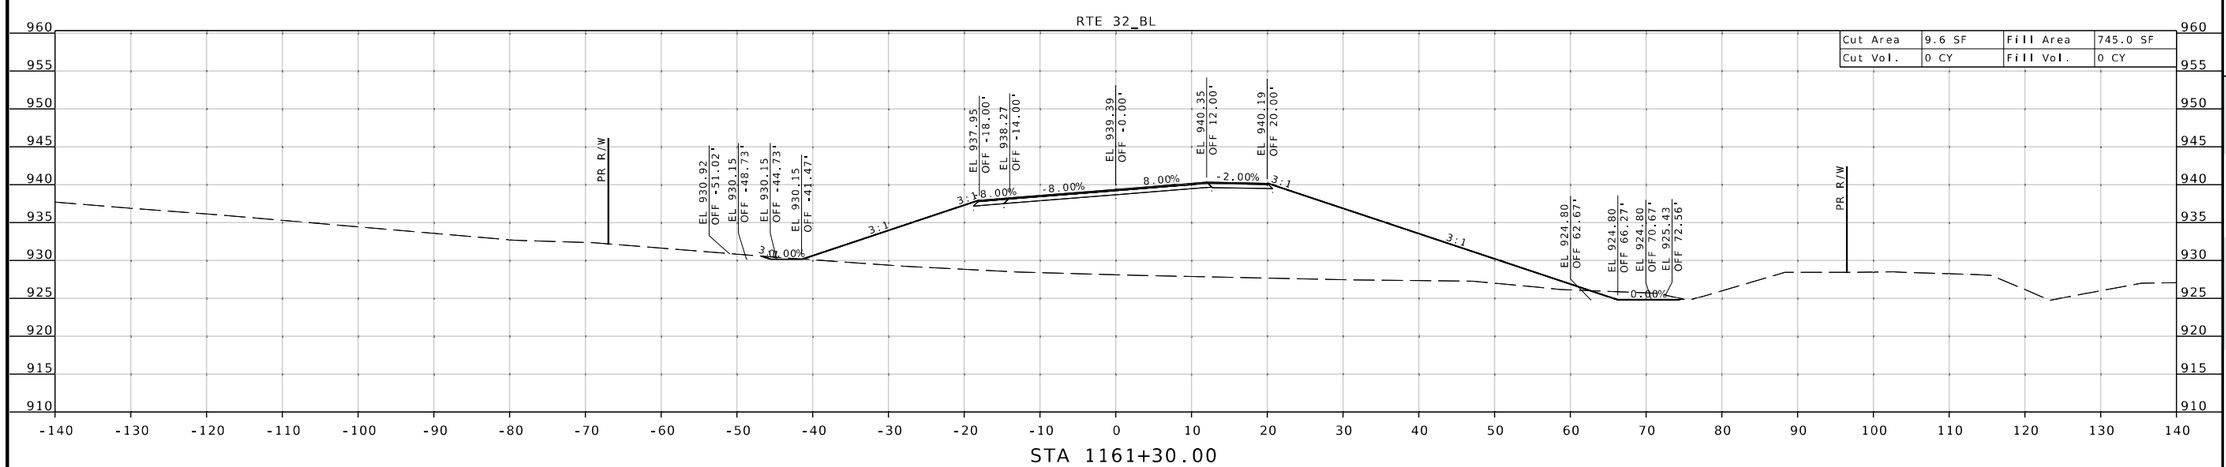

STATE OF MISSOURI
SEAN T. MATLOCK
NUMBER E-27133
PROFESSIONAL ENGINEER

DATE PREPARED 8/19/2026

ROUTE	STATE
32	MO
DISTRICT	SHEET NO.
SW	71


COUNTY: CEDAR/POLK
JOB NO.: JSR0059
CONTRACT ID.: -
PROJECT NO.: -
BRIDGE NO.:


DESCRIPTION	DATE


MISSOURI HIGHWAYS AND TRANSPORTATION COMMISSION
105 WEST CAPITOL
JEFFERSON CITY, MO 65102
1-888-ASK-MODOT (1-888-275-6636)

2215 Fairlawn Dr.
Carthage, MO 64836
417.358.9551
COA# 00062
weareown.com
Engineering beyond.

SUBPROJECT B-STAGE 2C
RTE 32 @ RTE 1350
CROSS SECTION SHEET
SHEET 72 OF 177

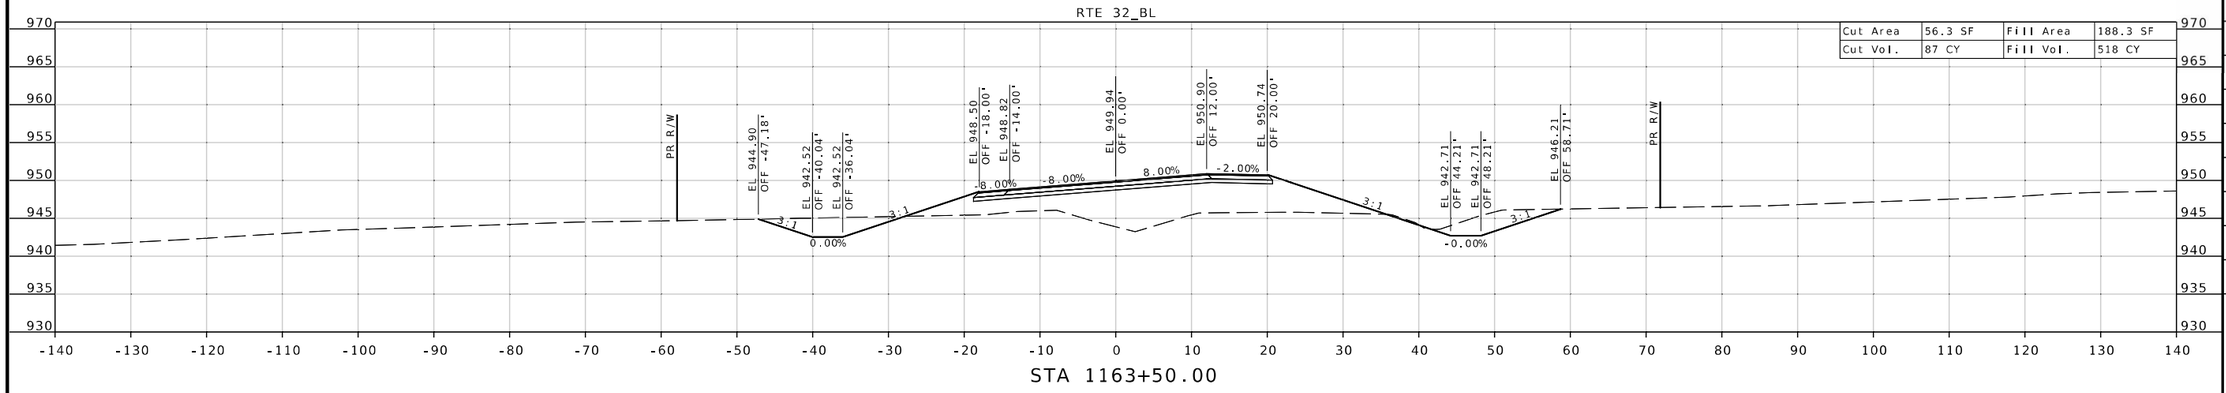

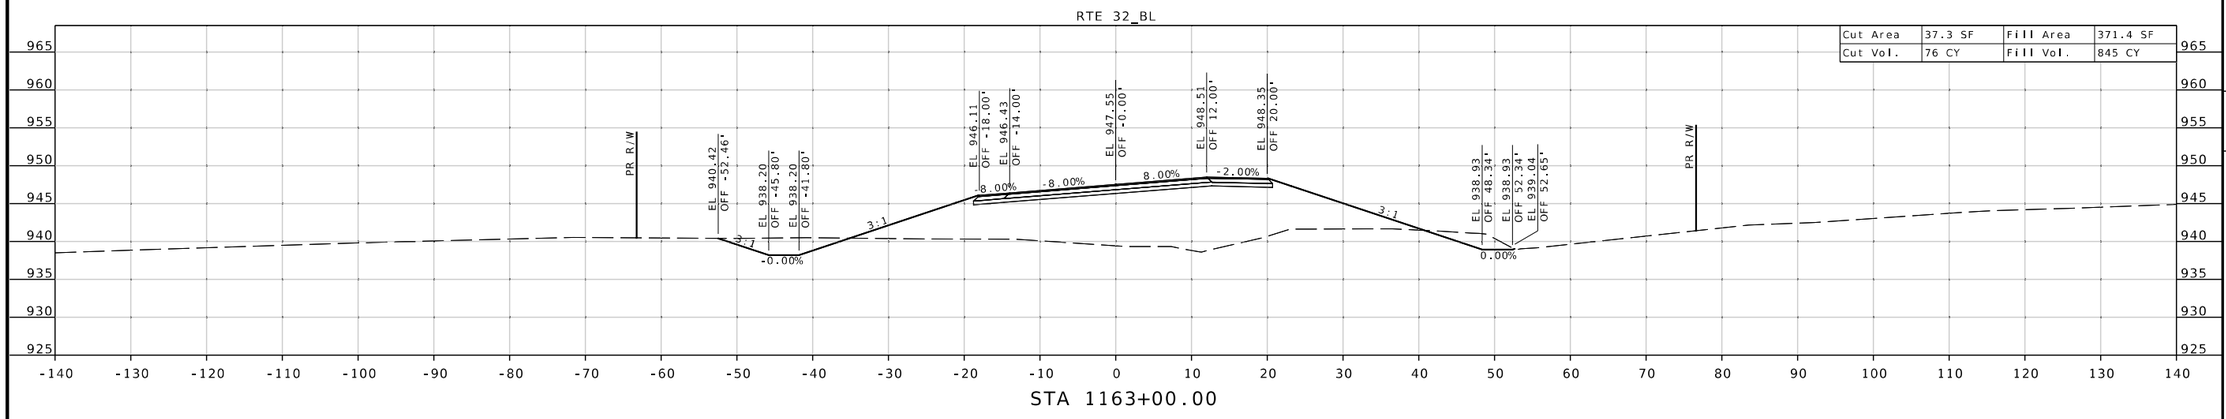

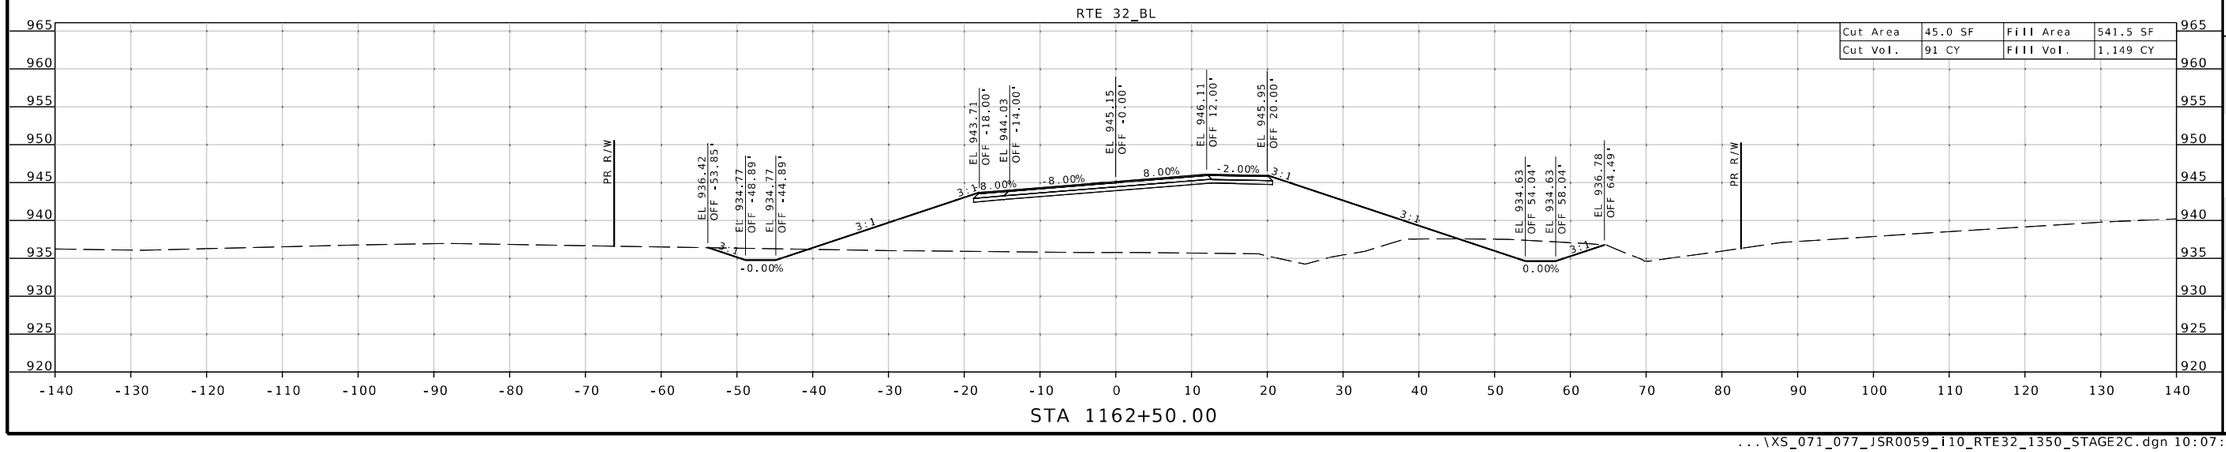

STATE OF MISSOURI
SEAN T. MATLOCK
NUMBER E-27133
PROFESSIONAL ENGINEER

DATE PREPARED
8/19/2026

ROUTE	STATE
32	MO
DISTRICT	SHEET NO.
SW	72

COUNTY
CEDAR/POLK

JOB NO.
JSR0059

CONTRACT ID.
-

PROJECT NO.
-


BRIDGE NO.


DATE	DESCRIPTION


MISSOURI HIGHWAYS AND TRANSPORTATION COMMISSION
105 WEST CAPITOL
JEFFERSON CITY, MO 65102
1-888-ASK-MODOT (1-888-275-6636)

2215 Fairlawn Dr
Carthage, MO 64836
417.358.9551
COA# 00062
weareown.com
OWN
Engineering beyond.™

SUBPROJECT B-STAGE 2C
RTE 32 @ RTE 1350
CROSS SECTION SHEET
SHEET 73 OF 173

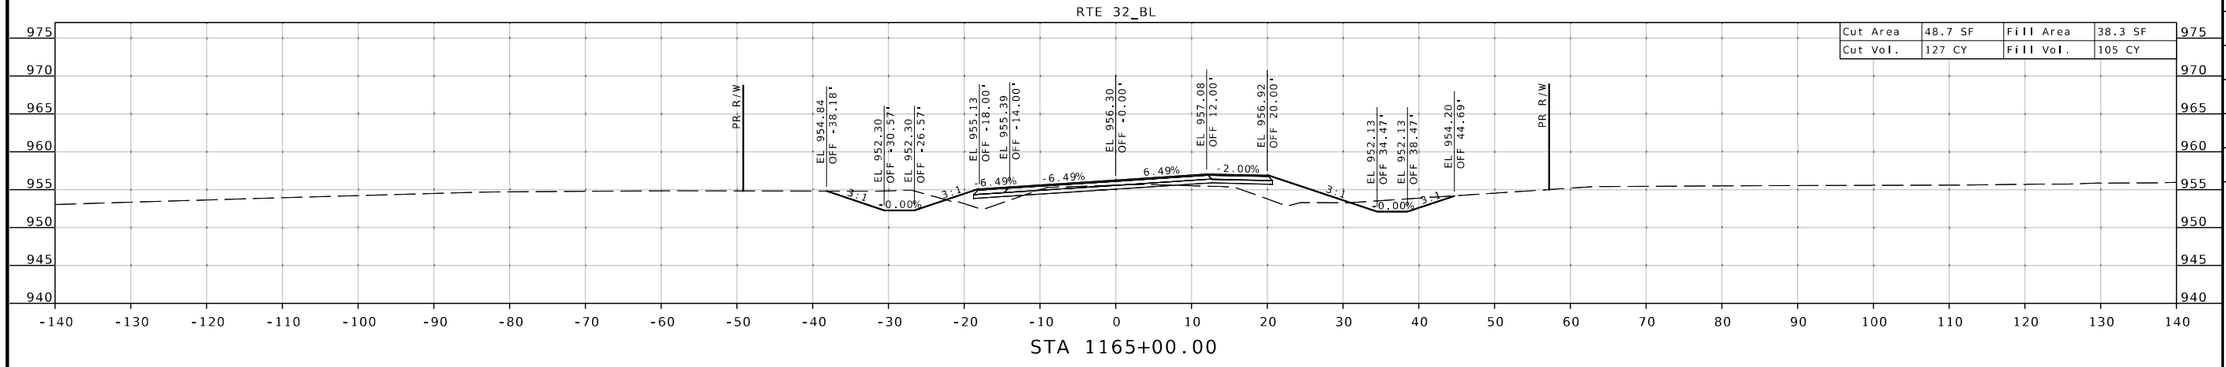

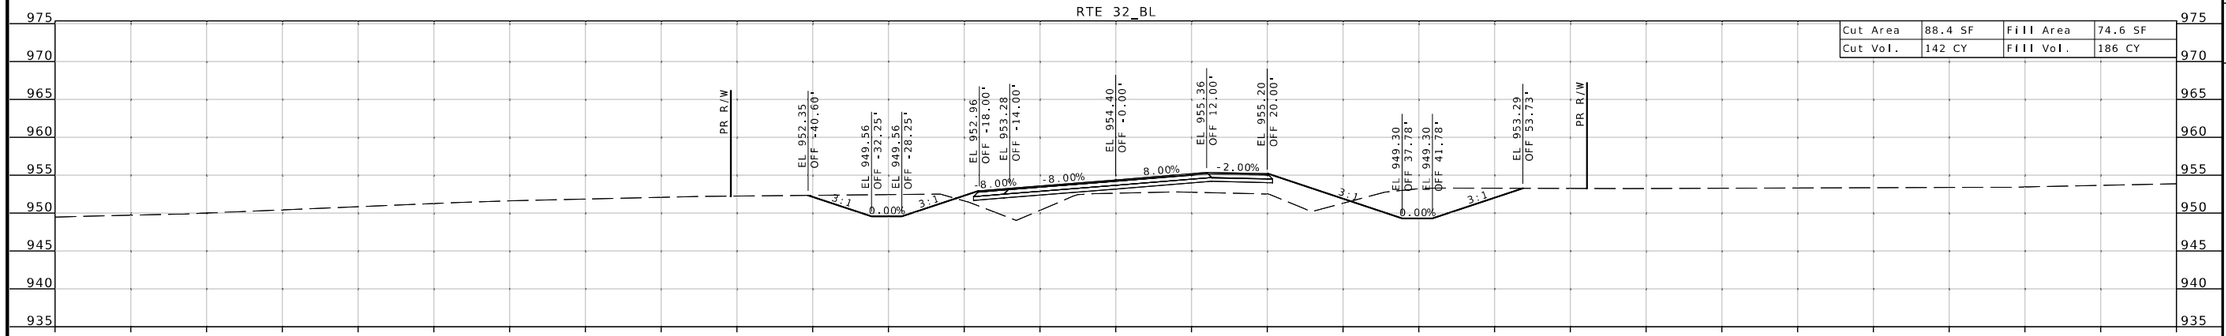

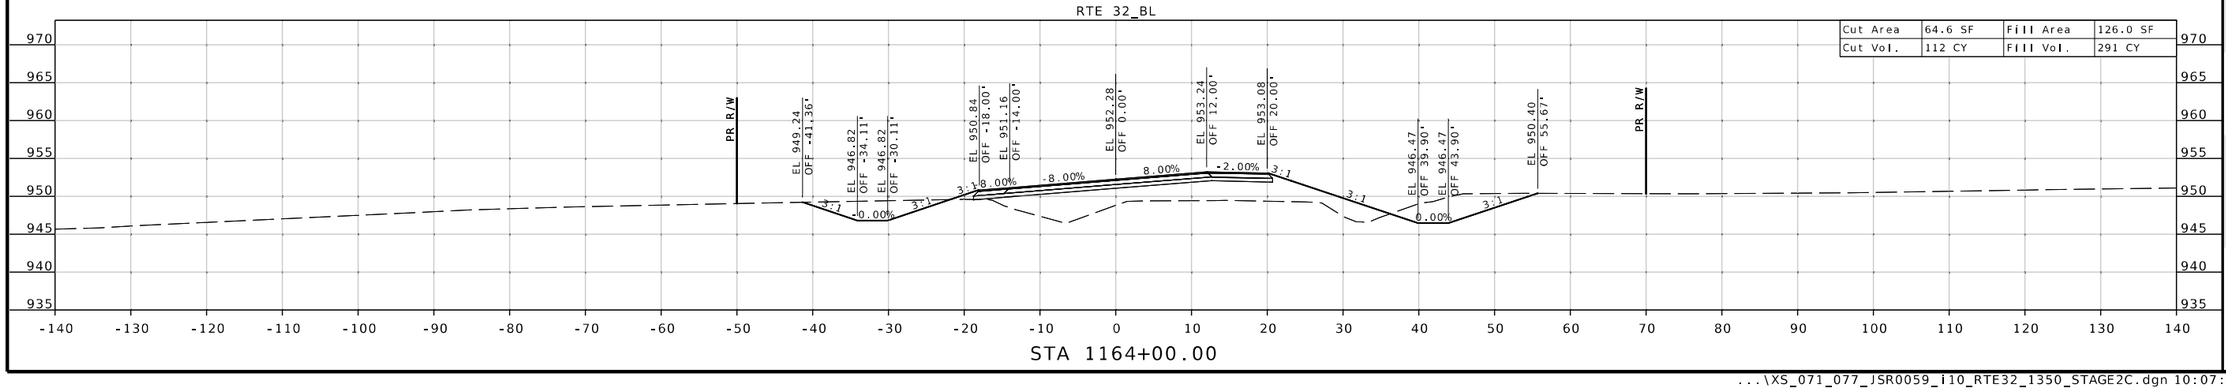

STATE OF MISSOURI
SEAN T. MATLOCK
NUMBER E-27133
PROFESSIONAL ENGINEER

DATE PREPARED
8/19/2026

ROUTE	STATE
32	MO
DISTRICT	SHEET NO.
SW	73

COUNTY
CEDAR / POLK

JOB NO.
JSR0059

CONTRACT ID.
-

PROJECT NO.
-


BRIDGE NO.


DESCRIPTION	DATE


MISSOURI HIGHWAYS AND TRANSPORTATION COMMISSION
105 WEST CAPITOL
JEFFERSON CITY, MO 65102
1-888-ASK-MODOT (1-888-275-6636)

2215 Fairlawn Dr
Carthage, MO 64836
417.358.9551
COA# 00062
weareown.com
Engineering beyond.

SUBPROJECT B-STAGE 2C
RTE 32 @ RTE 1350
CROSS SECTION SHEET
SHEET 74 OF 173

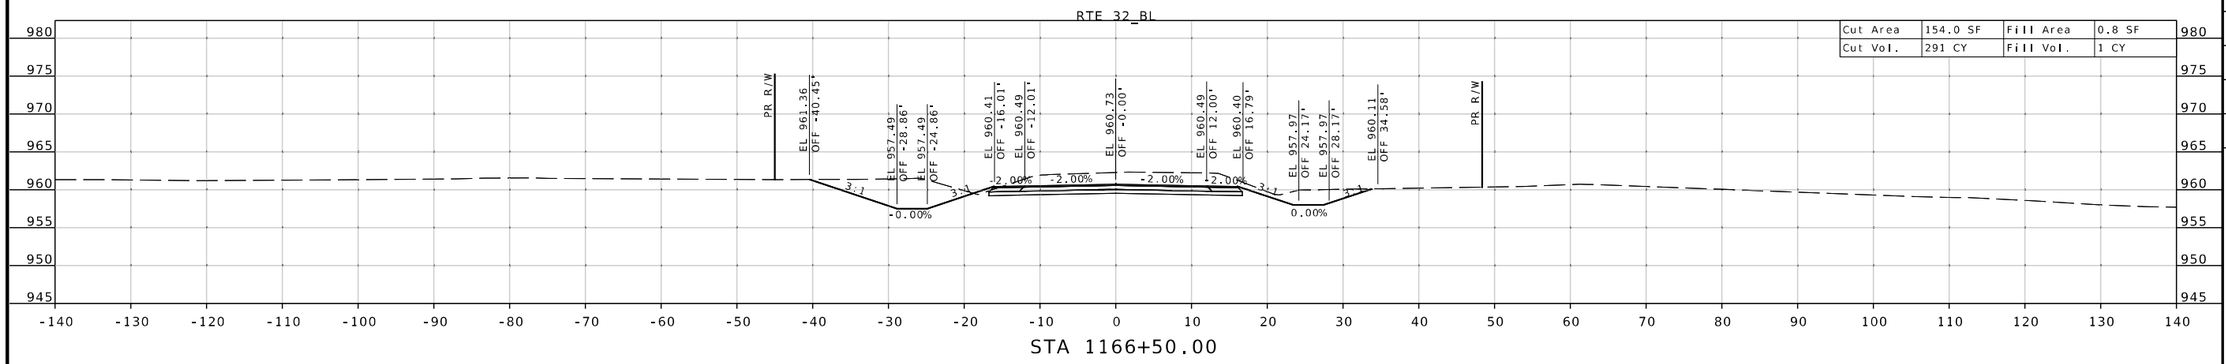

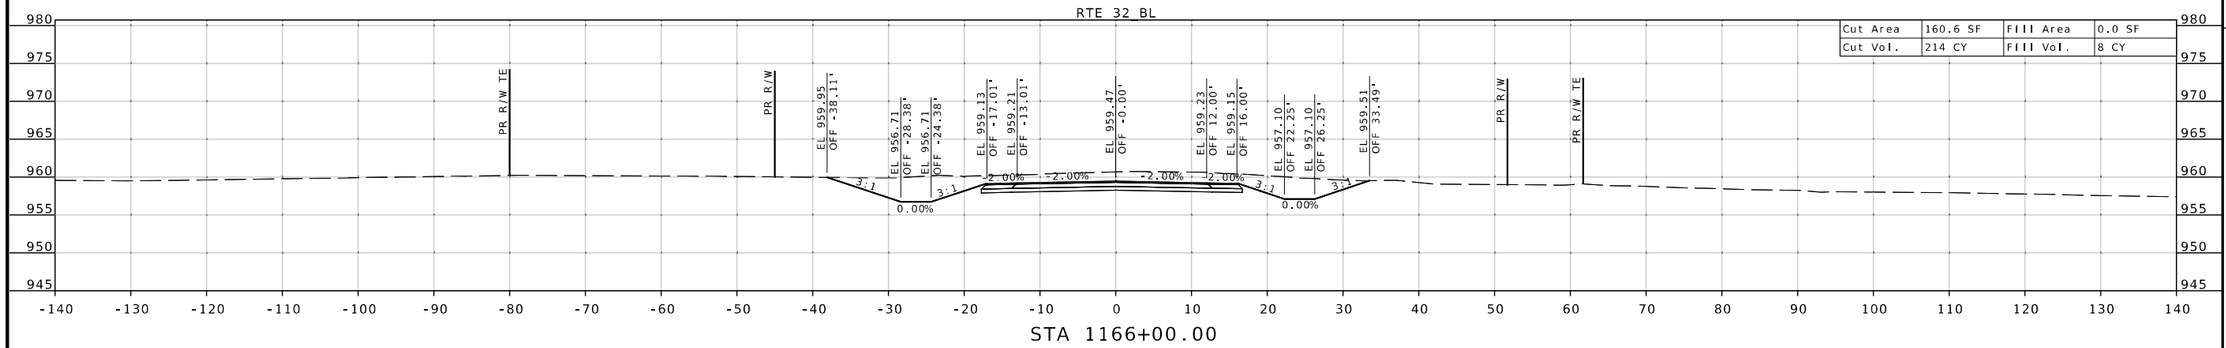

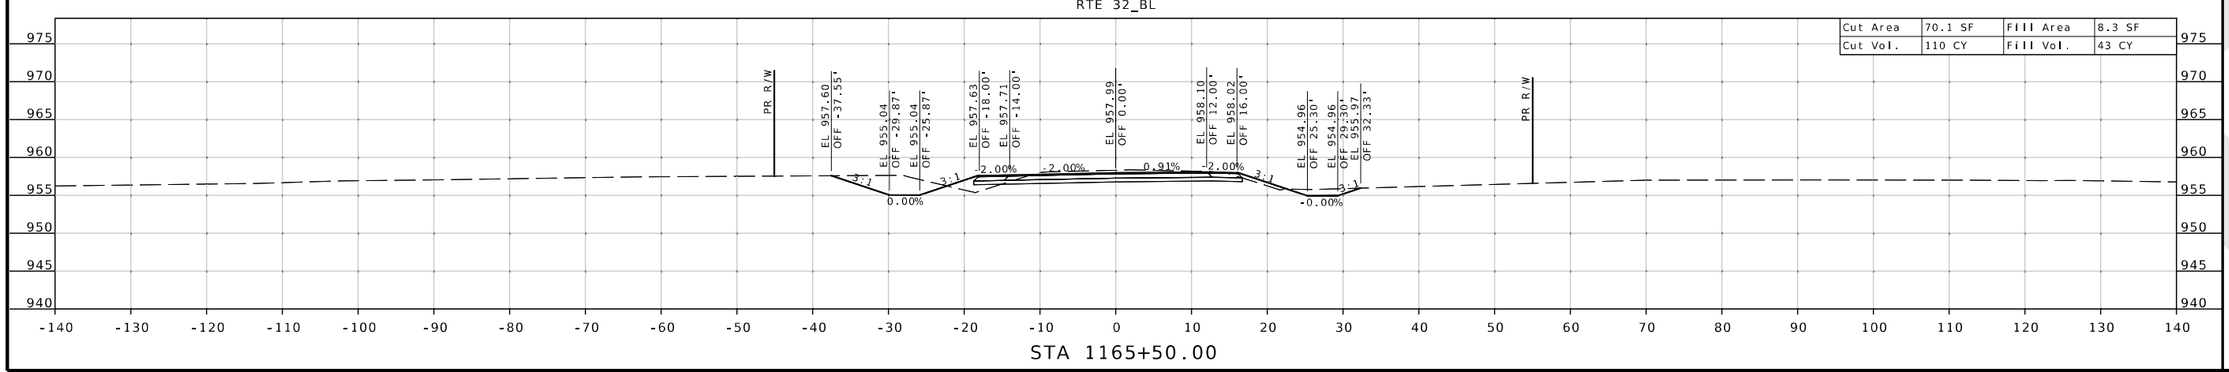

STATE OF MISSOURI
SEAN T. MATLOCK
NUMBER E-27133
PROFESSIONAL ENGINEER

DATE PREPARED
8/19/2026

ROUTE	STATE
32	MO

DISTRICT	SHEET NO.
SW	74

COUNTY
CEDAR/POLK

JOB NO.
JSR0059

CONTRACT ID.
-

PROJECT NO.
-

BRIDGE NO.


DESCRIPTION	DATE


MISSOURI HIGHWAYS AND TRANSPORTATION COMMISSION
105 WEST CAPITOL
JEFFERSON CITY, MO 65102
1-888-ASK-MODOT (1-888-275-6636)


2215 Fairlawn Dr
Carthage, MO 64836
417.358.9551
COA# 00062
weareown.com
OWN
Engineering beyond.™

...\XS_071_077_JSR0059_i10_RTE32_1350_STAGE2C.dgn 10:07:15 AM 8/19/2026

SUBPROJECT B-STAGE 2C
RTE 32 @ RTE 1350
CROSS SECTION SHEET
SHEET 75 OF 173

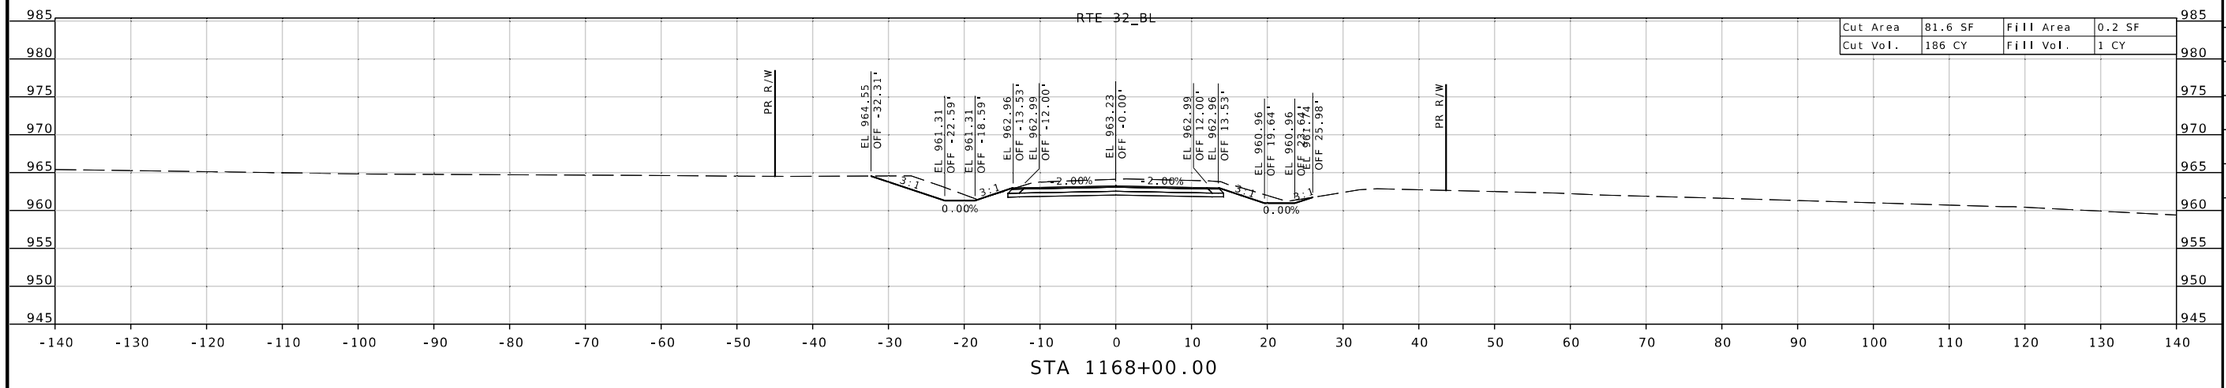

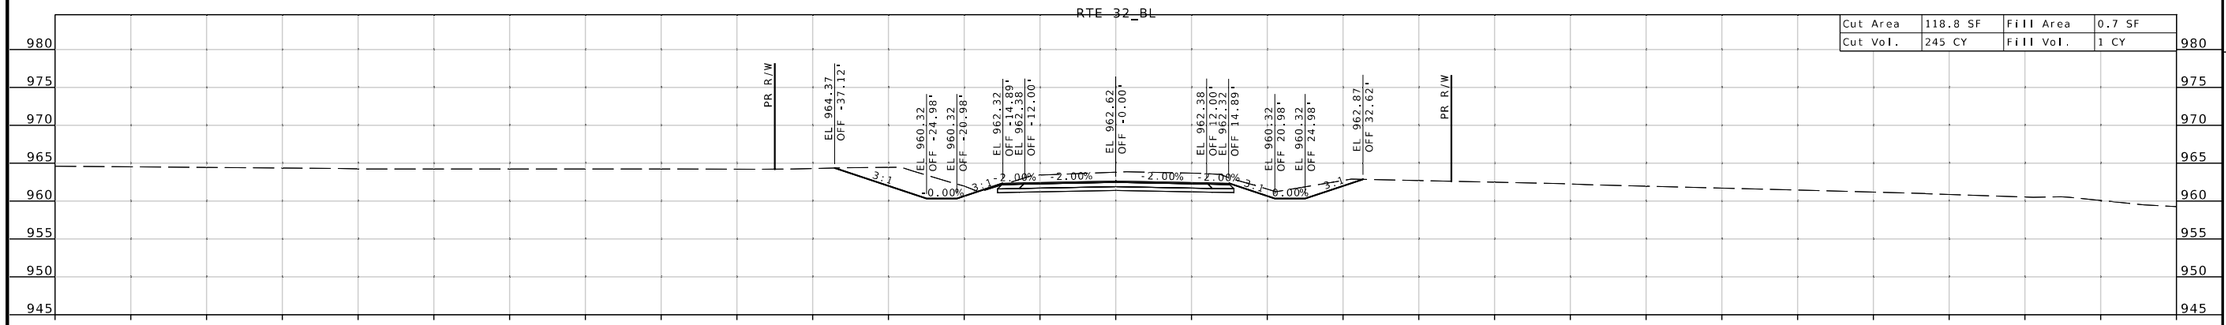

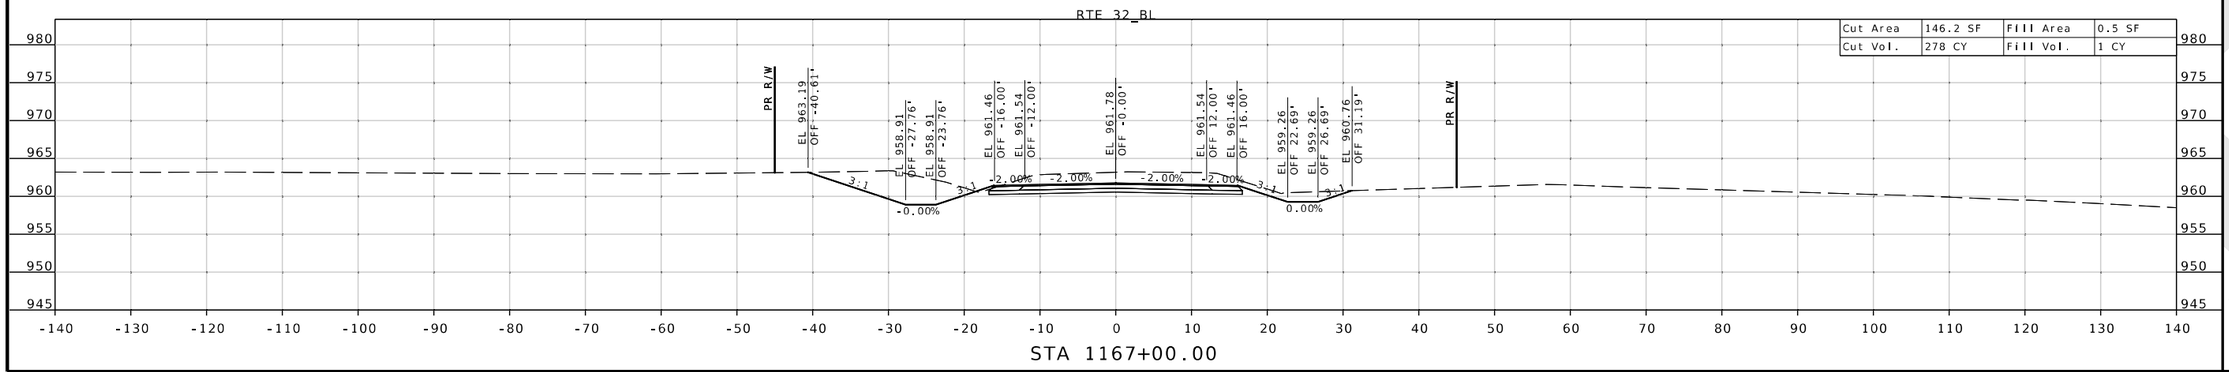

STATE OF MISSOURI
SEAN T. MATLOCK
NUMBER E-27133
PROFESSIONAL ENGINEER

DATE PREPARED
8/19/2026

ROUTE	STATE
32	MO
DISTRICT	SHEET NO.
SW	75

COUNTY
CEDAR/POLK

JOB NO.
JSR0059

CONTRACT ID.
-

PROJECT NO.
-

BRIDGE NO.


DESCRIPTION	DATE


MISSOURI HIGHWAYS AND TRANSPORTATION COMMISSION
105 WEST CAPITOL
JEFFERSON CITY, MO 65102
1-888-ASK-MODOT (1-888-275-6636)


2215 Fairlawn Dr
Carthage, MO 64836
417.358.9551
COA# 00062
weareown.com
OWN
Engineering beyond.

...\XS_071_077_JSR0059_i10_RTE32_1350_STAGE2C.dgn 10:07:22 AM 8/19/2026

SUBPROJECT B-STAGE 2C
RTE 32 @ RTE 1350
CROSS SECTION SHEET
SHEET 76 OF 173

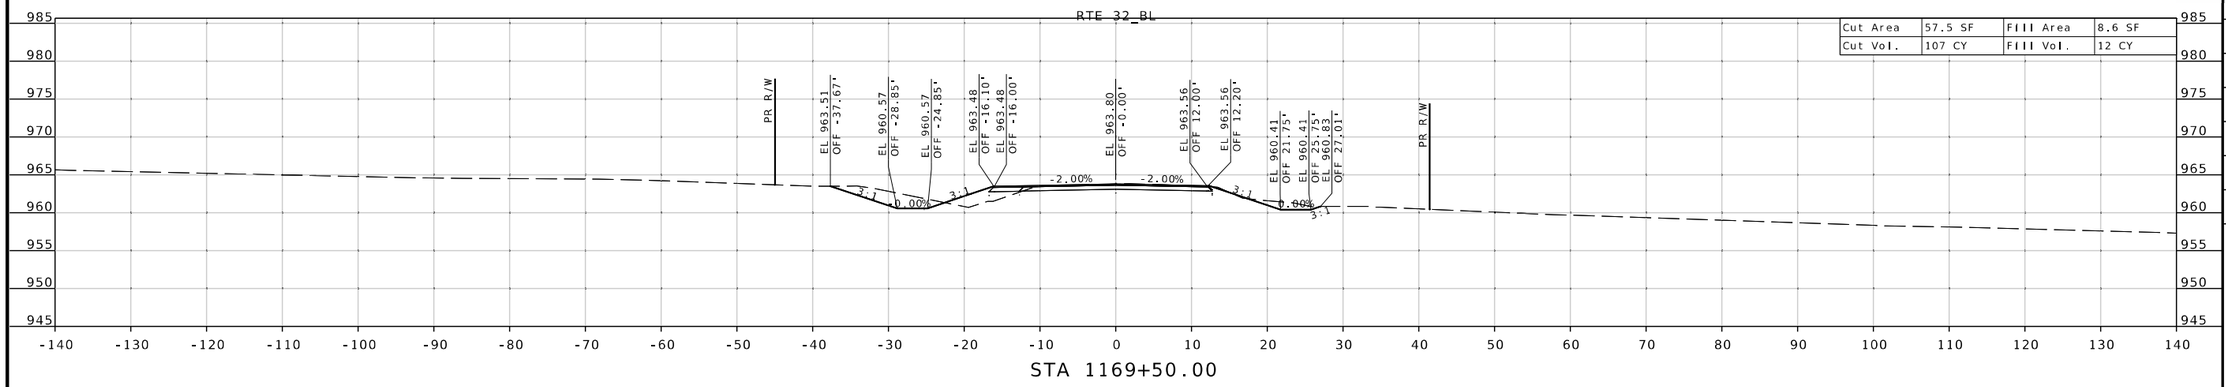

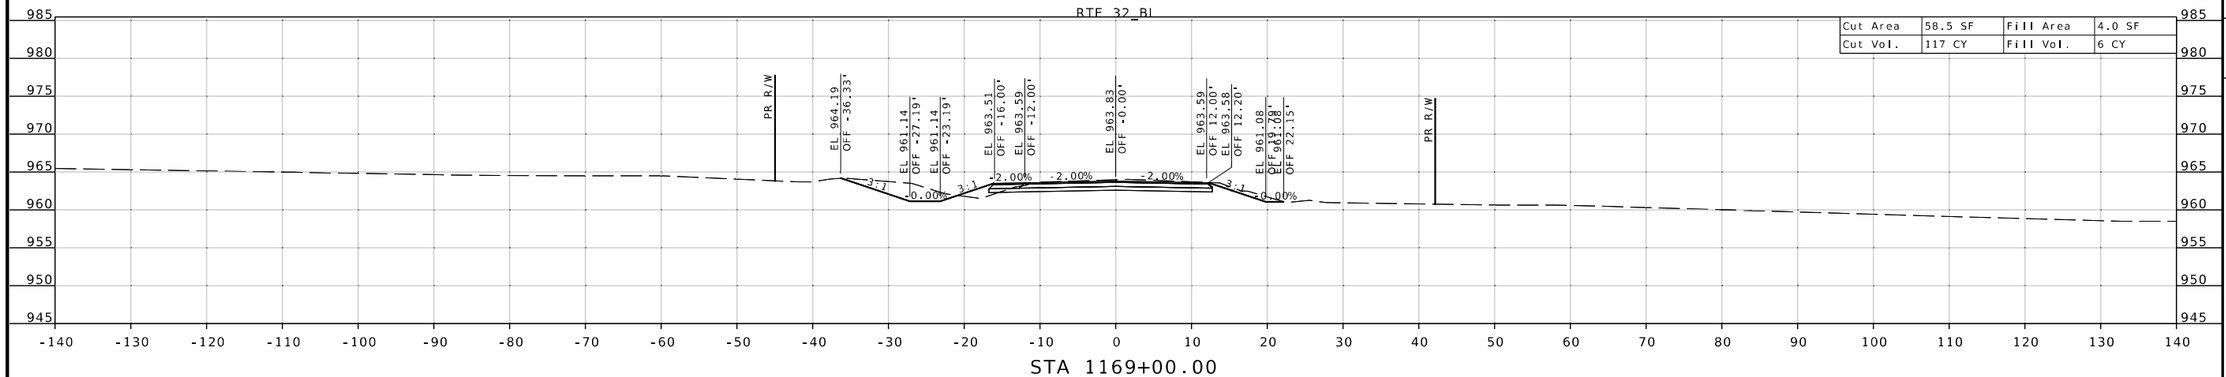

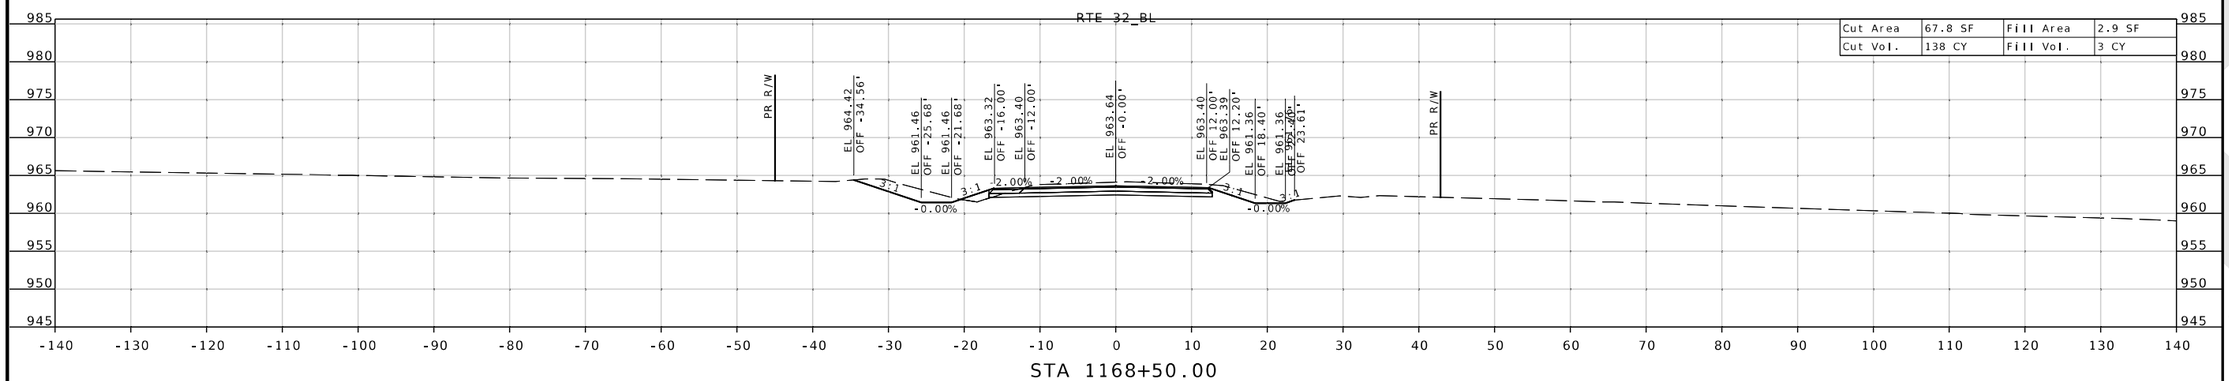

DATE PREPARED
8/19/2026

ROUTE	STATE
32	MO

DISTRICT	SHEET NO.
SW	76

COUNTY
CEDAR / POLK

JOB NO.
JSR0059

CONTRACT ID.
-

PROJECT NO.
-

BRIDGE NO.


DESCRIPTION	DATE


STATE OF MISSOURI
SEAN T. MATLOCK
NUMBER E-27133
PROFESSIONAL ENGINEER

MISSOURI HIGHWAYS AND TRANSPORTATION COMMISSION
105 WEST CAPITOL
JEFFERSON CITY, MO 65102
1-888-ASK-MODOT (1-888-275-6636)

2215 Fairlawn Dr
Carthage, MO 64836
417.358.9551
COA# 00062
weareown.com
Engineering beyond.™

SUBPROJECT B-STAGE 2C
RTE 32 @ RTE 1350
CROSS SECTION SHEET
SHEET 77 OF 173

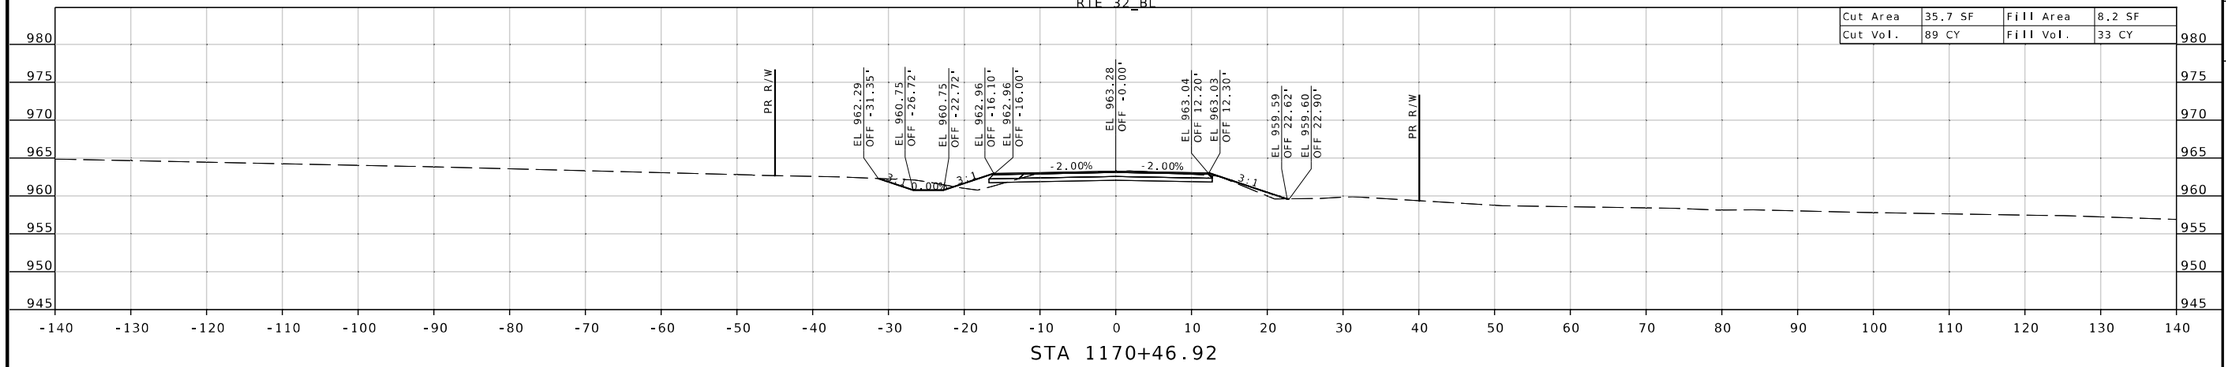

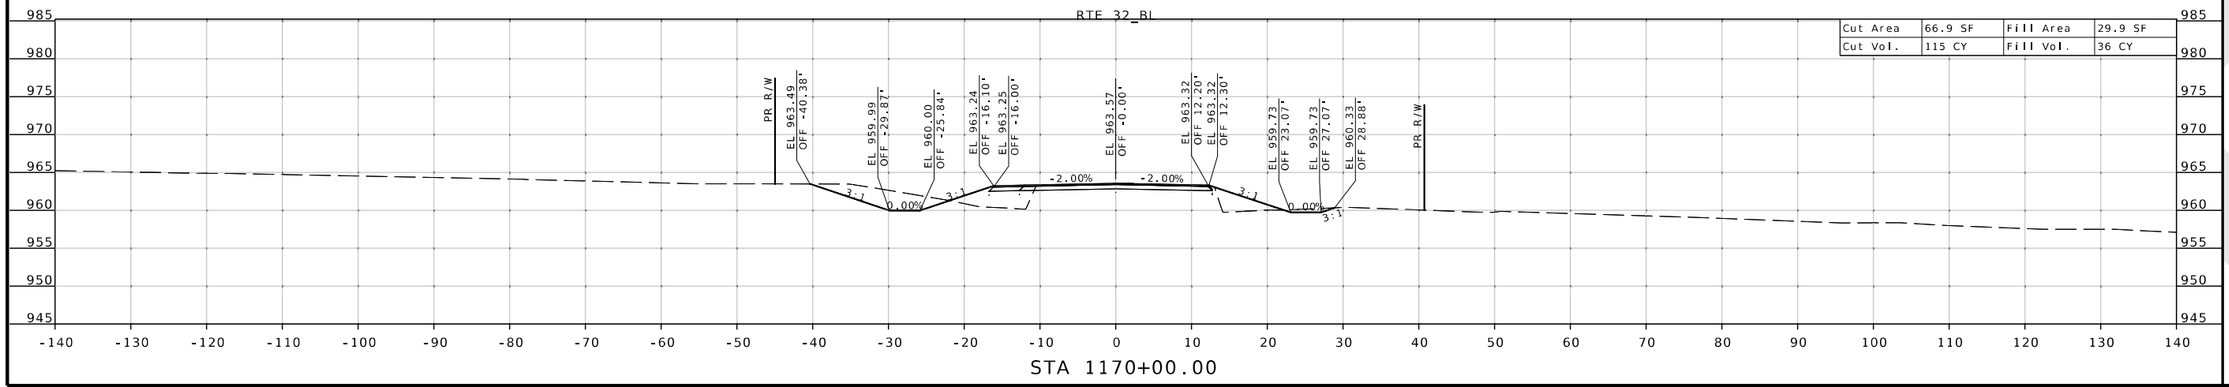

STATE OF MISSOURI
SEAN T. MATLOCK
NUMBER E-27133
PROFESSIONAL ENGINEER

DATE PREPARED
8/19/2026

ROUTE	STATE
32	MO
DISTRICT	SHEET NO.
SW	77

COUNTY
CEDAR/POLK

JOB NO.
JSR0059

CONTRACT ID.
-

PROJECT NO.
-

BRIDGE NO.

DATE	DESCRIPTION


MISSOURI HIGHWAYS AND TRANSPORTATION COMMISSION
105 WEST CAPITOL
JEFFERSON CITY, MO 65102
1-888-ASK-MODOT (1-888-275-6636)

2215 Fairlawn Dr
Carthage, MO 64836
417.358.9551
COA# 00062
weareown.com


Engineering beyond.

...\XS_071_077_JSR0059_I10_RTE32_1350_STAGE2C.dgn 10:07:34 AM 8/19/2026


SUBPROJECT B-STAGE 1
RTE 1350 @ RTE 32
CROSS SECTION SHEET
SHEET 78 OF 173

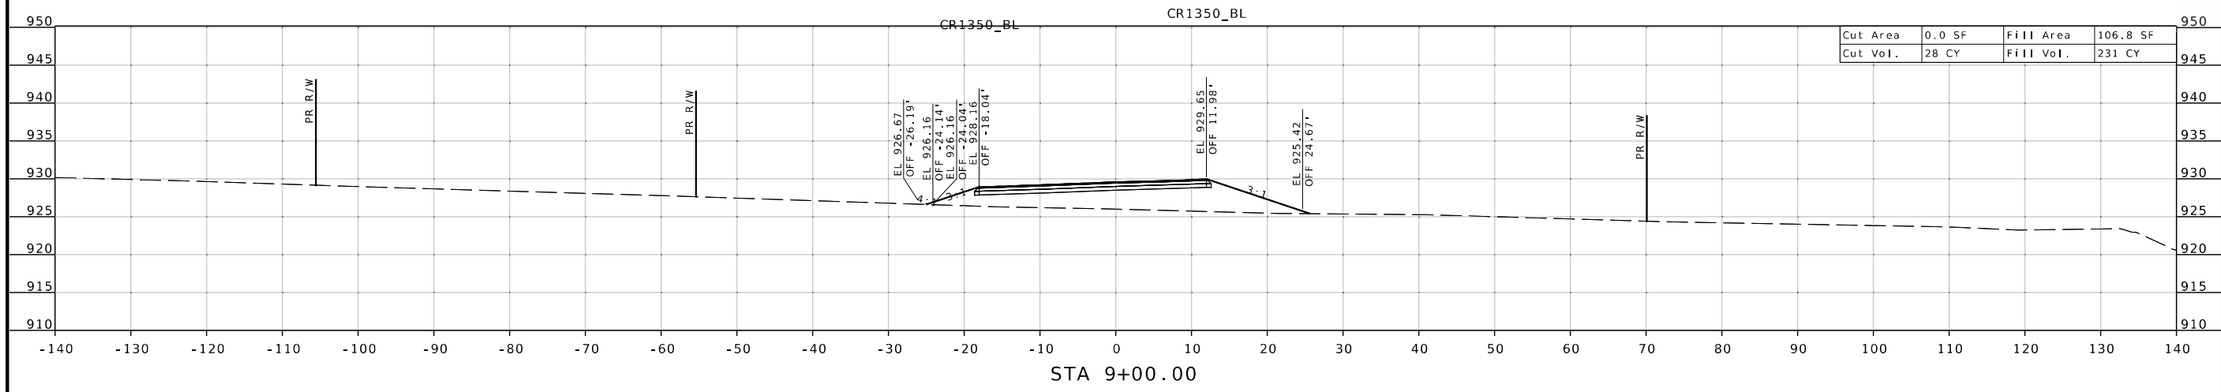

STA 9+00.00

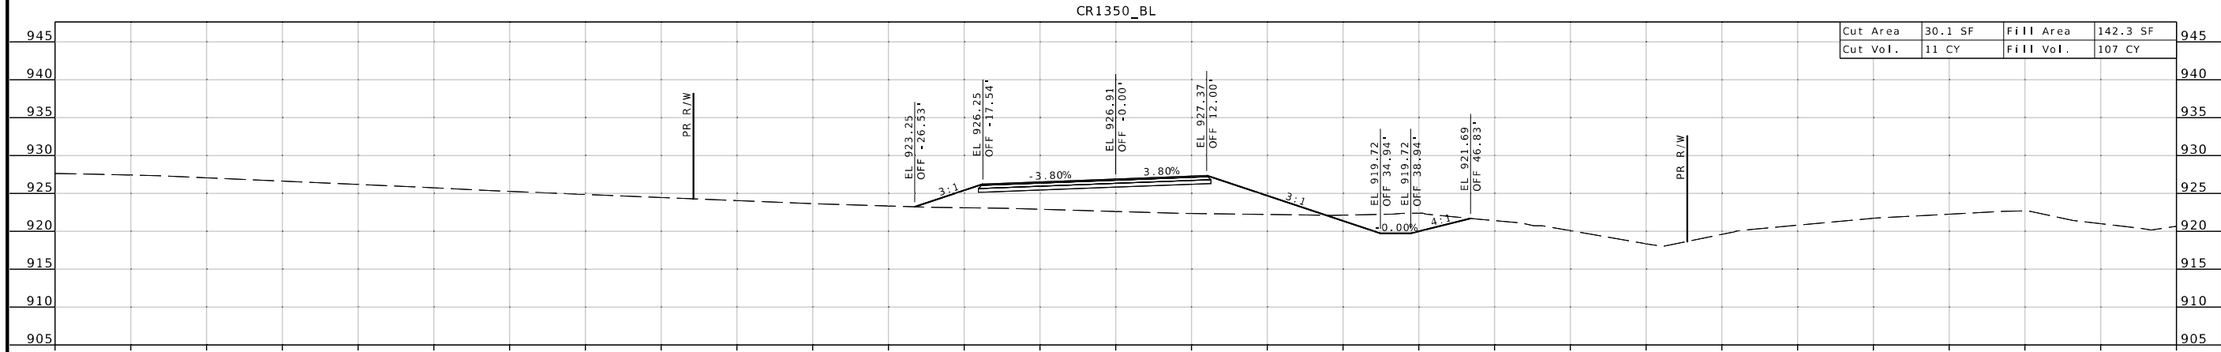

STA 8+50.00

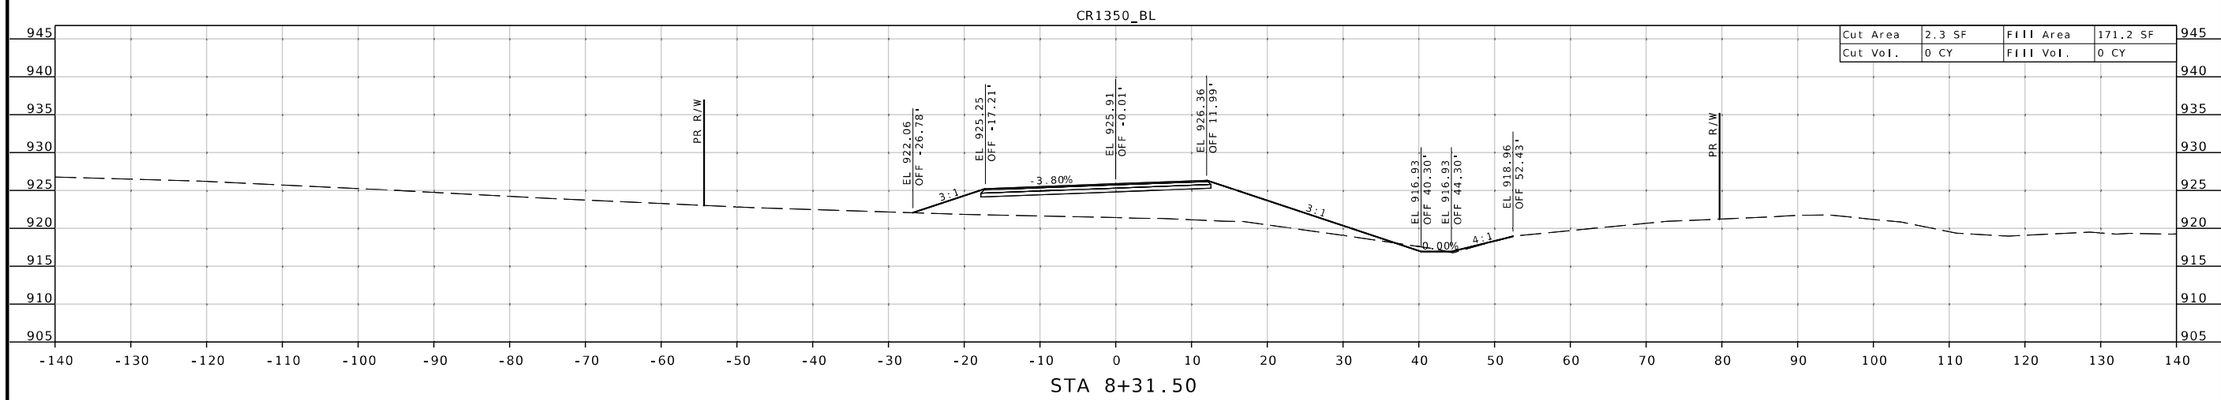

STA 8+31.50

STATE OF MISSOURI
SEAN T. MATLOCK
NUMBER E-27133
PROFESSIONAL ENGINEER

DATE PREPARED
8/19/2026

ROUTE	STATE
32	MO
DISTRICT	SHEET NO.
SW	78

COUNTY
CEDAR/POLK

JOB NO.
JSR0059

CONTRACT ID.
-

PROJECT NO.
-

BRIDGE NO.

DESCRIPTION	DATE


MISSOURI HIGHWAYS AND TRANSPORTATION COMMISSION
105 WEST CAPITOL
JEFFERSON CITY, MO 65102
1-888-ASK-MODOT (1-888-275-6636)

2215 Fairlawn Dr
Carthage, MO 64836
417.358.9551
COA# 00062
weareown.com


Engineering beyond.

...\XS_078-079_JSR0059_i10_CR1350_STAGE1.dgn 10:08:00 AM 8/19/2026

SUBPROJECT B-STAGE 1
RTE 1350 @ RTE 32
CROSS SECTION SHEET
SHEET 79 OF 173

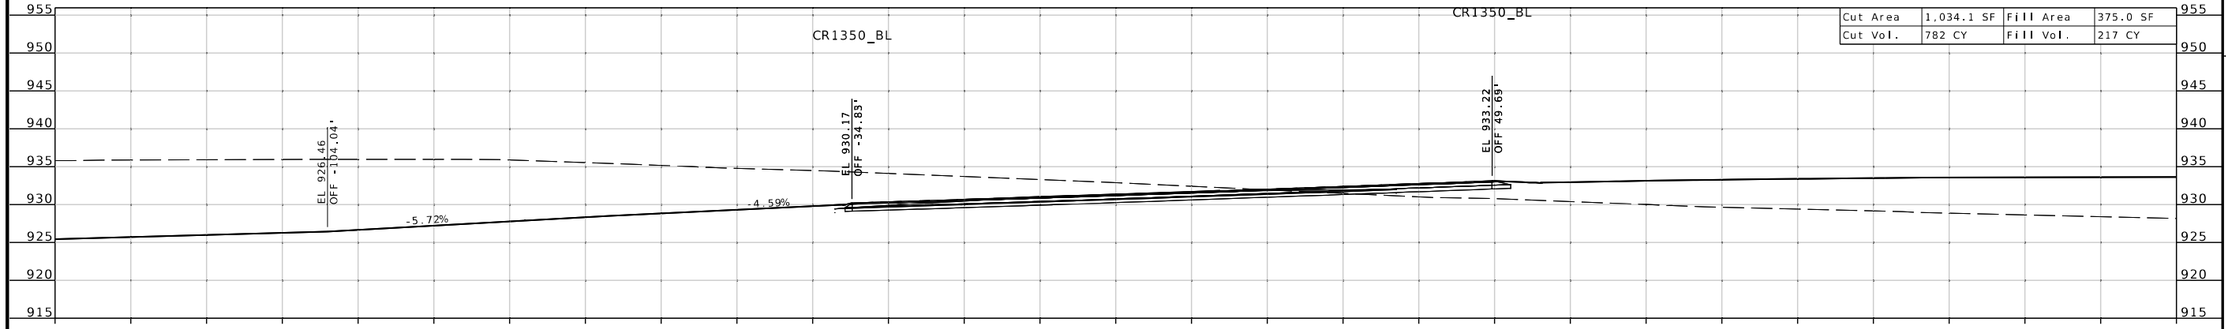

Cut Area	1,034.1 SF	Fill Area	375.0 SF
Cut Vol.	782 CY	Fill Vol.	217 CY

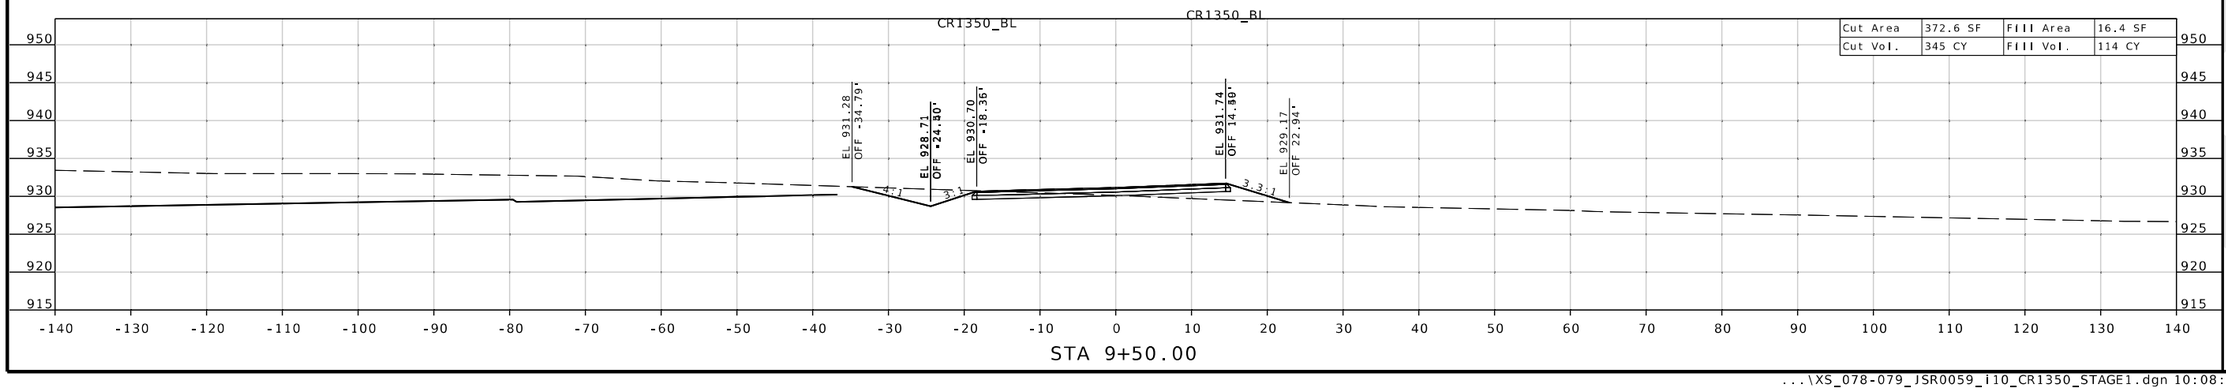

Cut Area	372.6 SF	Fill Area	16.4 SF
Cut Vol.	345 CY	Fill Vol.	114 CY

STATE OF MISSOURI
SEAN T. MATLOCK
NUMBER E-27133
PROFESSIONAL ENGINEER

DATE PREPARED
8/19/2026

ROUTE	STATE
32	MO
DISTRICT	SHEET NO.
SW	79

COUNTY
CEDAR/POLK

JOB NO.
JSR0059

CONTRACT ID.
-

PROJECT NO.
-

BRIDGE NO.

DESCRIPTION	DATE


MISSOURI HIGHWAYS AND TRANSPORTATION COMMISSION
105 WEST CAPITOL
JEFFERSON CITY, MO 65102
1-888-ASK-MODOT (1-888-275-6636)


2215 Fairlawn Dr
Carthage, MO 64836
417.358.9551
COA# 00062
weareown.com


Engineering beyond.

...\XS_078-079_JSR0059_i10_CR1350_STAGE1.dgn 10:08:10 AM 8/19/2026

SUBPROJECT B-STAGE 2
RTE 1350 @ RTE 32
CROSS SECTION SHEET
SHEET 80 OF 173

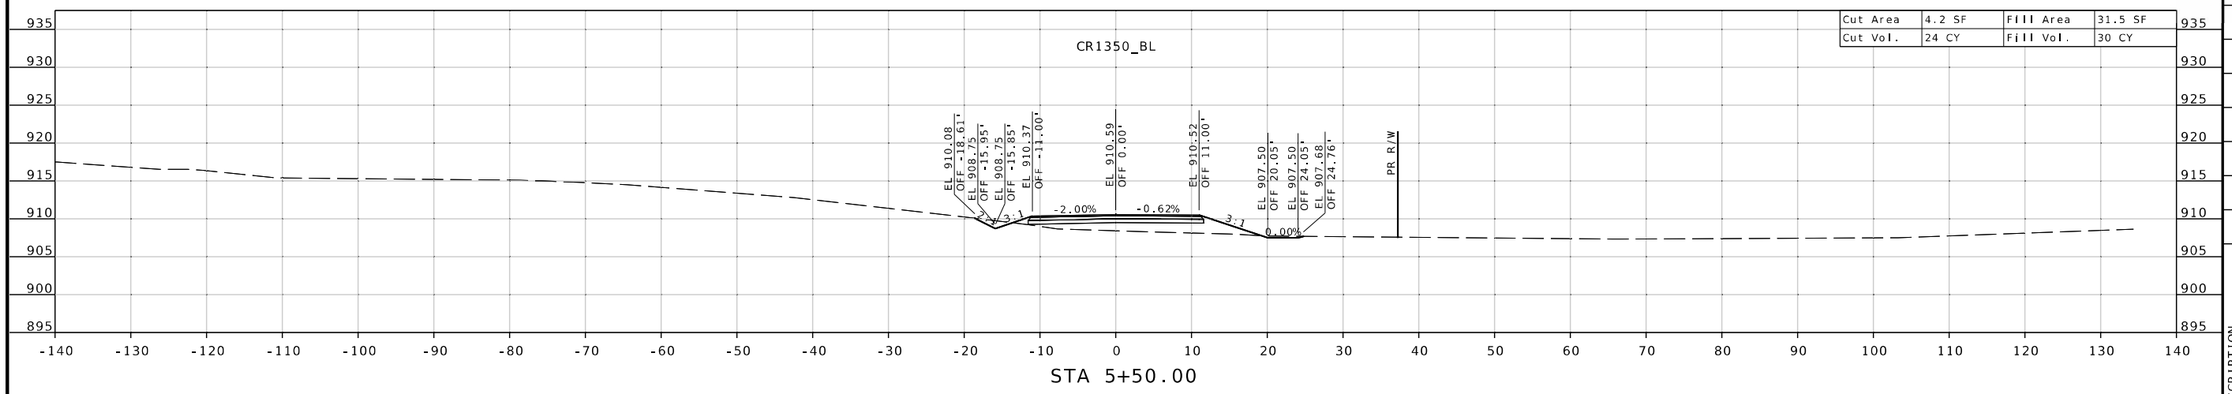

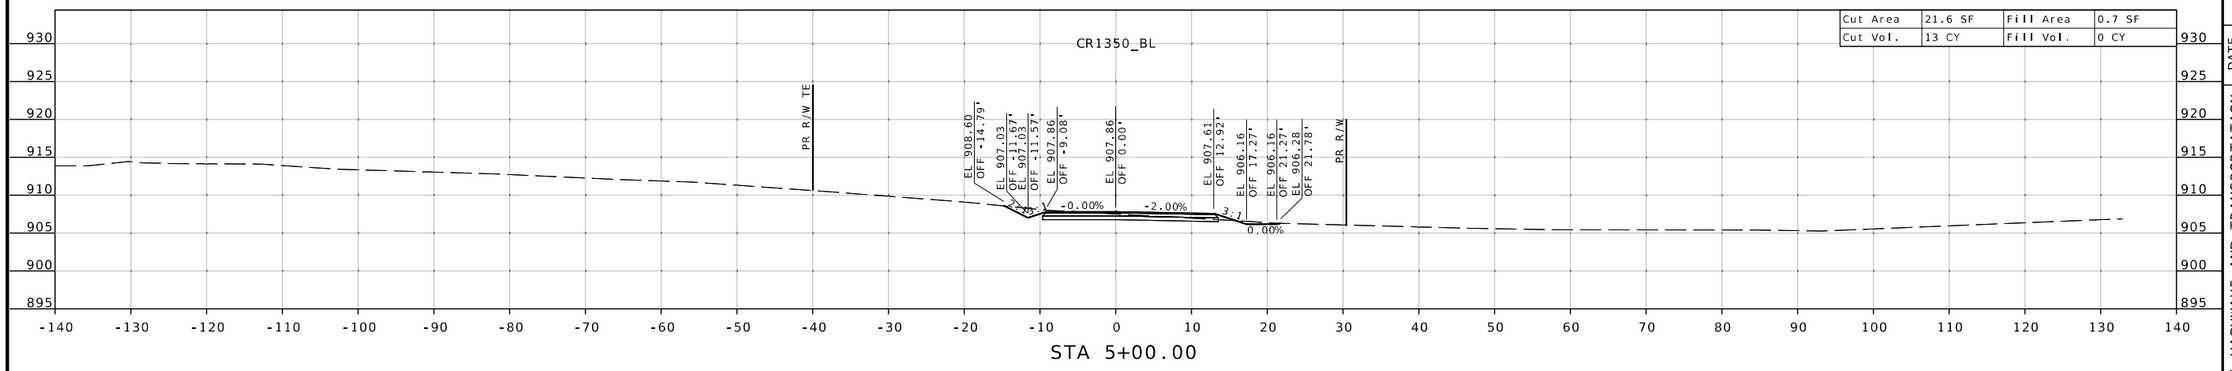

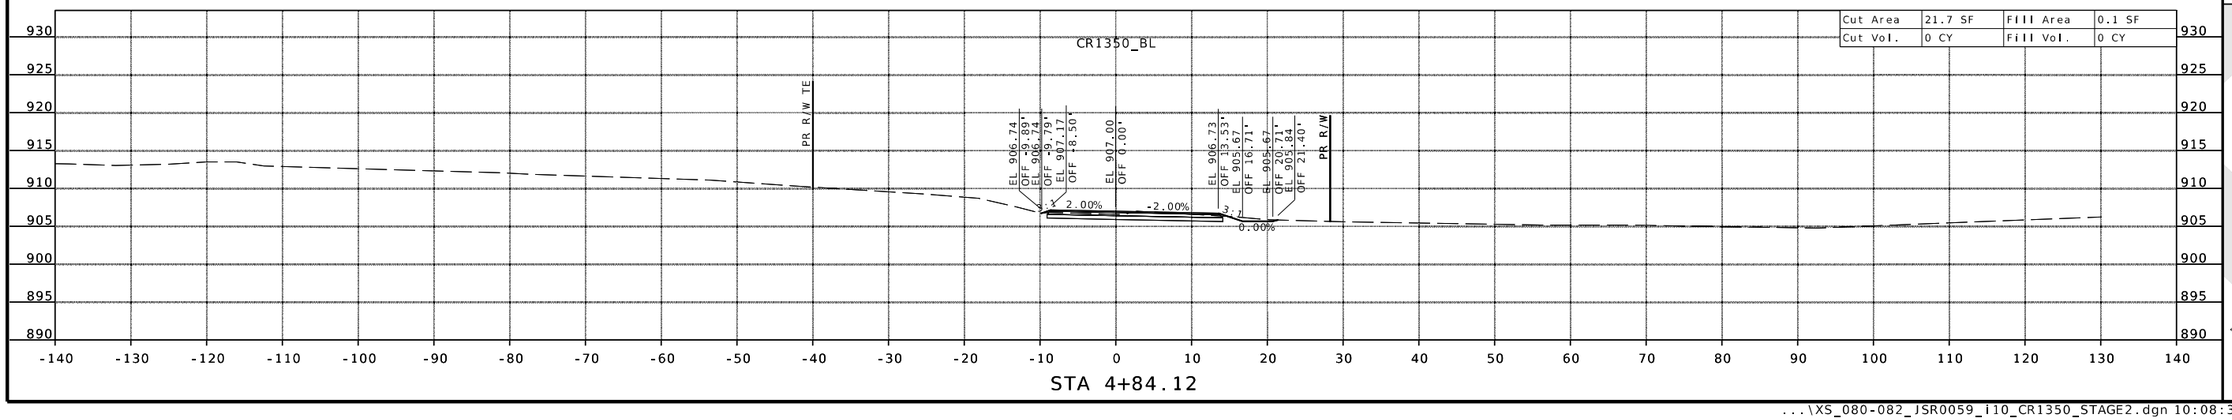

SEAN T. MATLOCK
NUMBER E-27133
PROFESSIONAL ENGINEER
STATE OF MISSOURI

DATE PREPARED
8/19/2026

ROUTE	STATE
32	MO

DISTRICT	SHEET NO.
SW	80

COUNTY
CEDAR/POLK

JOB NO.
JSR0059

CONTRACT ID.
-

PROJECT NO.
-


BRIDGE NO.

DESCRIPTION	DATE


MISSOURI HIGHWAYS AND TRANSPORTATION COMMISSION
105 WEST CAPITOL
JEFFERSON CITY, MO 65102
1-888-ASK-MODOT (1-888-275-6636)

2215 Fairlawn Dr
Carthage, MO 64836
417.358.9551
COA# 00062
weareown.com
OWN
Engineering beyond.


SUBPROJECT B-STAGE 2
RTE 1350 @ RTE 32
CROSS SECTION SHEET
SHEET 81 OF 173

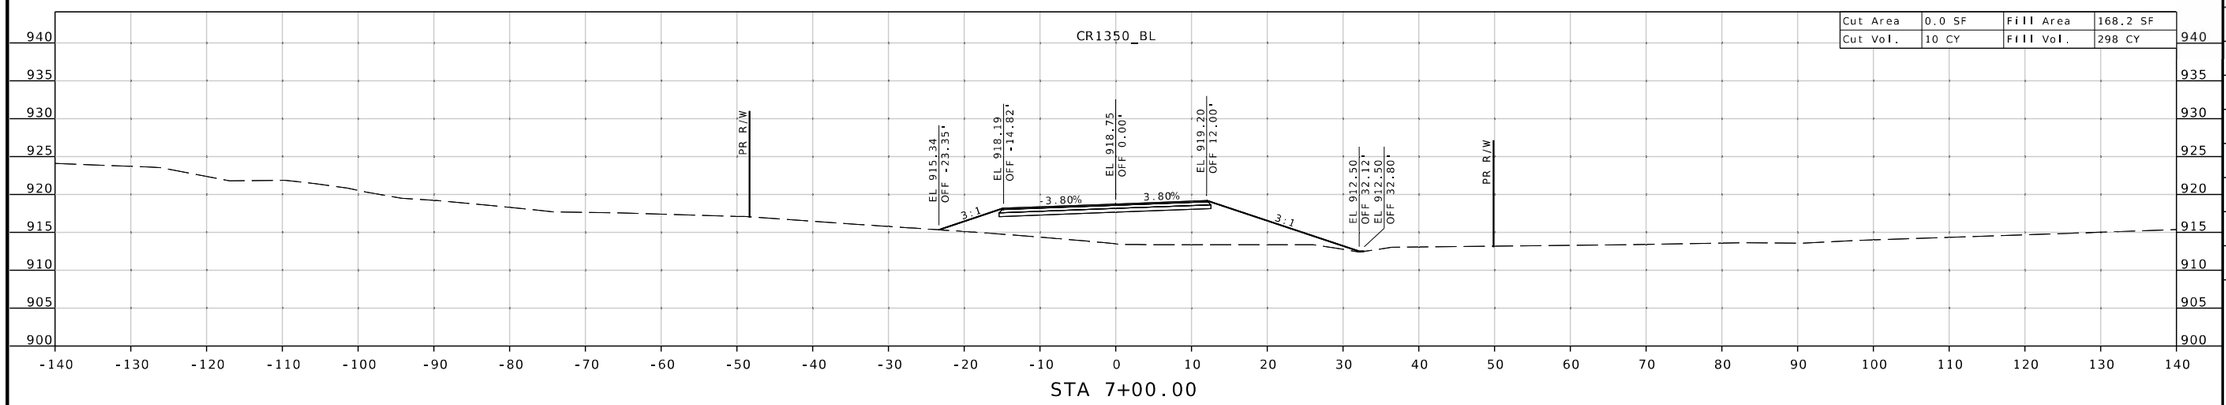

STA 7+00.00

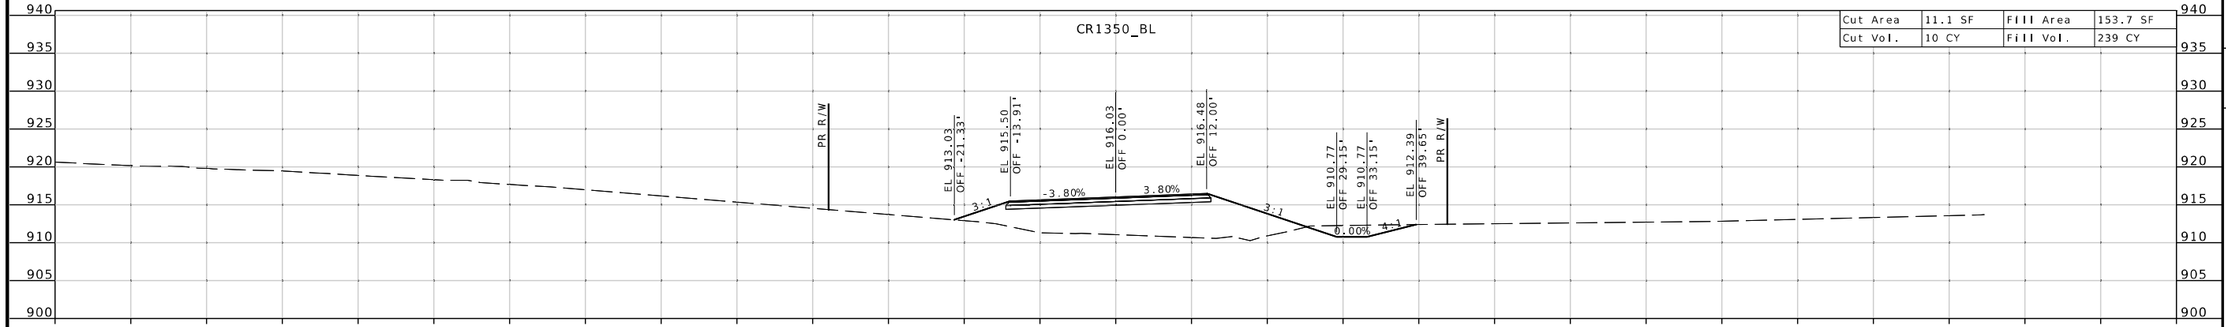

STA 6+50.00

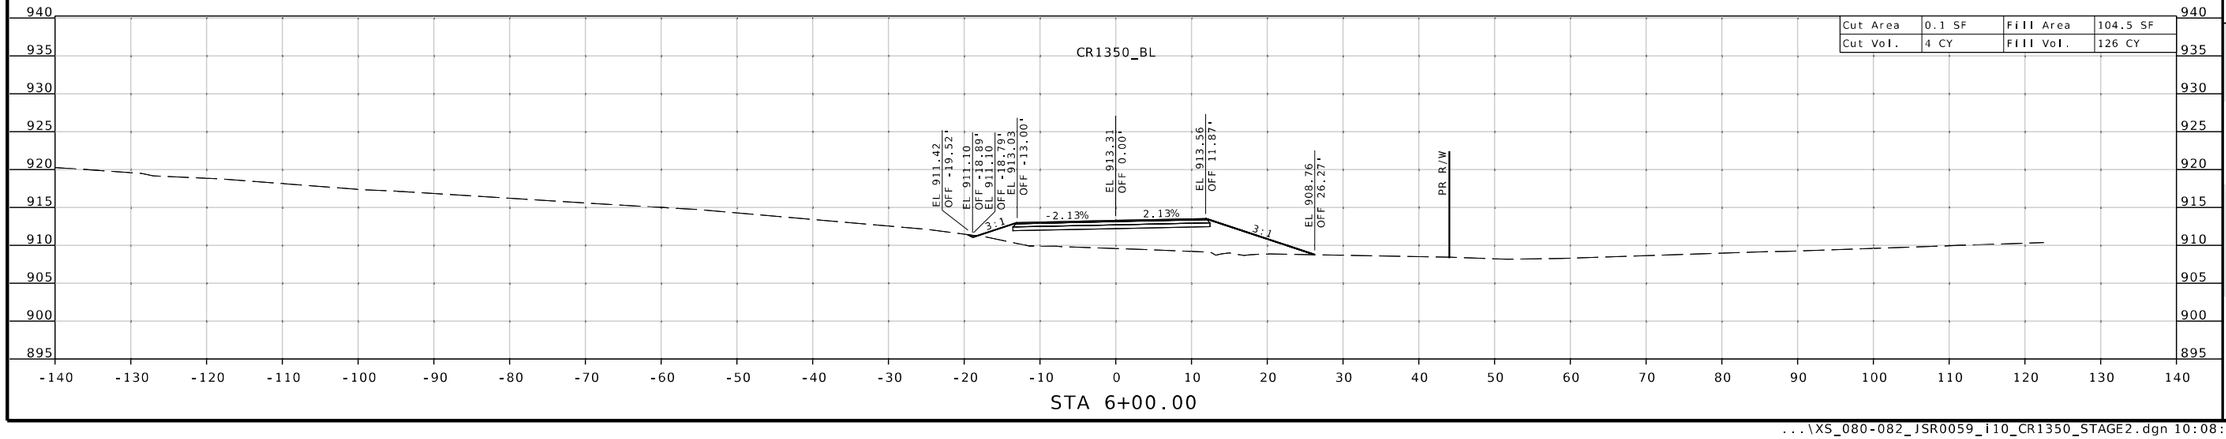

STA 6+00.00

DATE PREPARED
8/19/2026

ROUTE	STATE
32	MO
DISTRICT	SHEET NO.
SW	81

COUNTY
CEDAR/POLK

JOB NO.
JSR0059

CONTRACT ID.
-

PROJECT NO.
-

BRIDGE NO.

DESCRIPTION	DATE


STATE OF MISSOURI
SEAN T. MATLOCK
NUMBER E-27133
PROFESSIONAL ENGINEER

MISSOURI HIGHWAYS AND TRANSPORTATION COMMISSION
105 WEST CAPITOL
JEFFERSON CITY, MO 65102
1-888-ASK-MODOT (1-888-275-6636)


2215 Fairlawn Dr
Carthage, MO 64836
417.358.9551
COA# 00062
weareown.com

Engineering beyond.™


SUBPROJECT B-STAGE 2
RTE 1350 @ RTE 32
CROSS SECTION SHEET
SHEET 82 OF 173

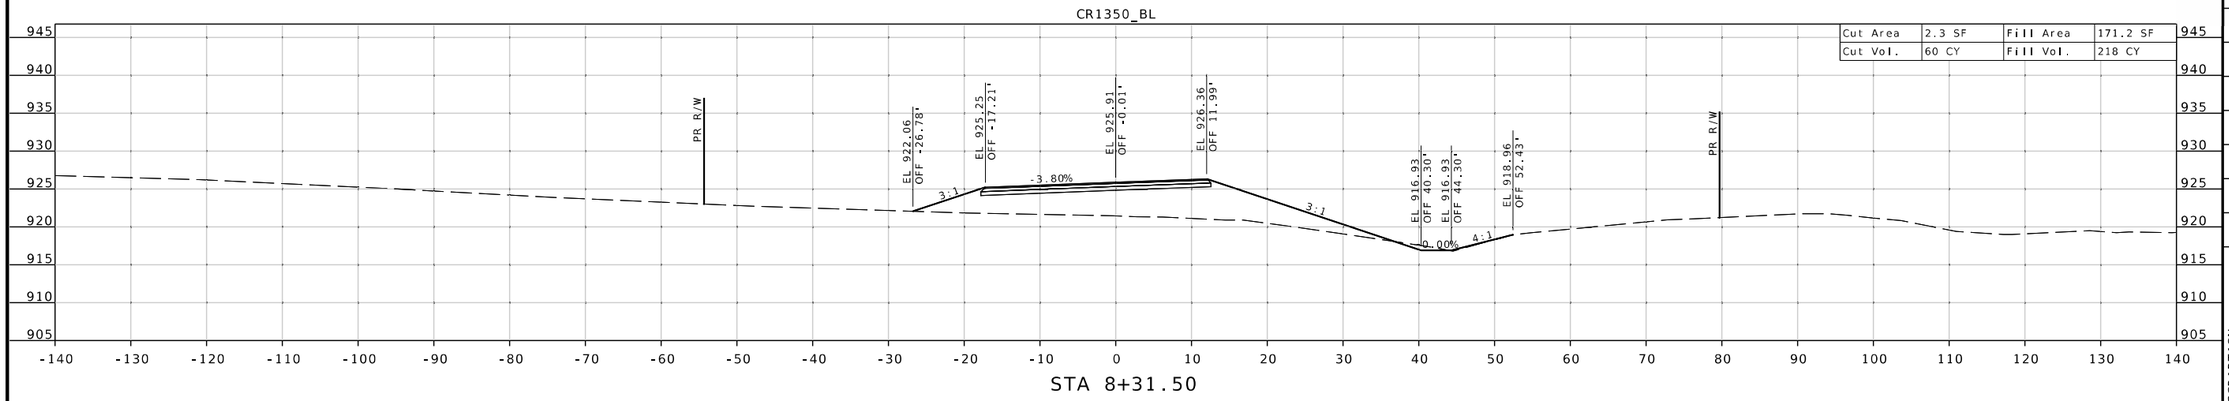

STA 8+31.50

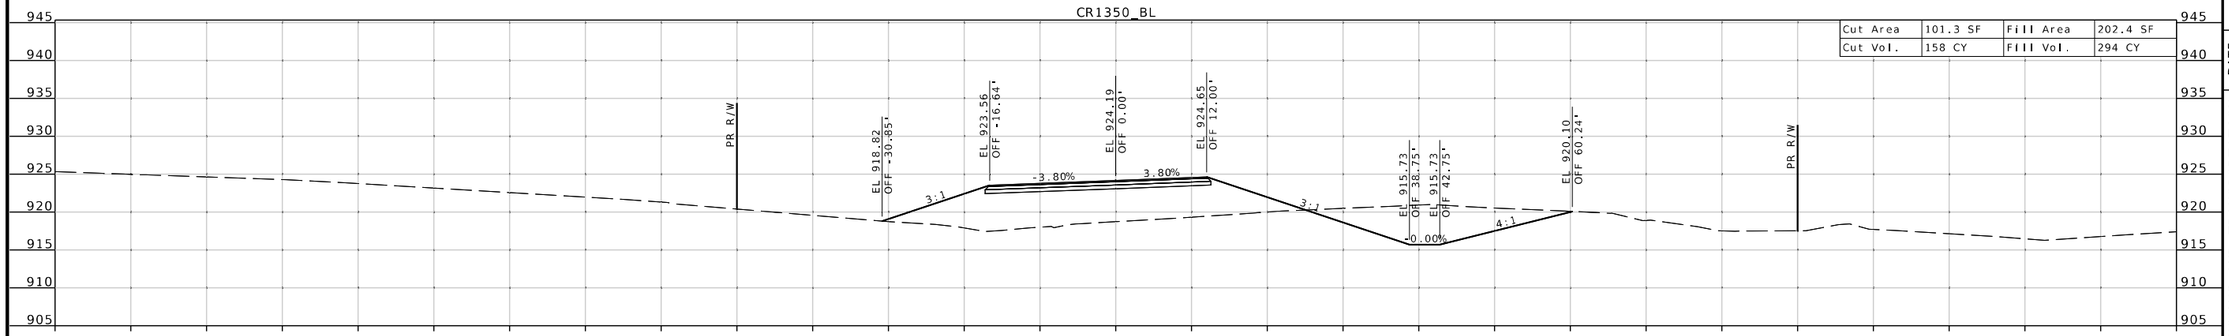

STA 8+00.00

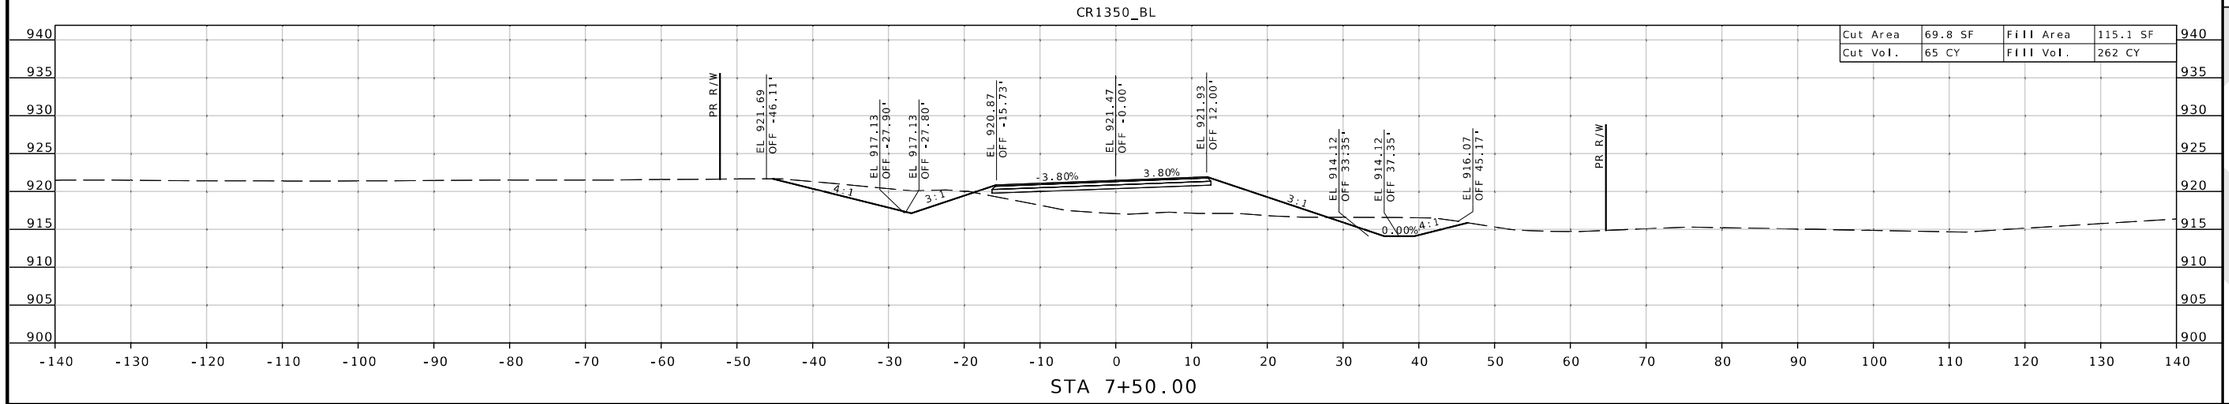

STA 7+50.00

DESCRIPTION

DATE

DATE PREPARED
8/19/2026

ROUTE	STATE
32	MO
DISTRICT	SHEET NO.
SW	82

COUNTY
CEDAR/POLK

JOB NO.
JSR0059

CONTRACT ID.
-

PROJECT NO.
-

BRIDGE NO.


STATE OF MISSOURI
SEAN T. MATLOCK
NUMBER E-27133
PROFESSIONAL ENGINEER

MISSOURI HIGHWAYS AND TRANSPORTATION COMMISSION
105 WEST CAPITOL
JEFFERSON CITY, MO 65102
1-888-ASK-MODOT (1-888-275-6636)

2215 Fairlawn Dr
Carthage, MO 64836
417.358.9551
COA# 00062
weareown.com
Engineering beyond.

...\XS_080-082_JSR0059_i10_CR1350_STAGE2.dgn 10:08:47 AM 8/19/2026

SUBPROJECT C
RTE 32 @ RTE 245
CROSS SECTION SHEET
SHEET 83 OF 173

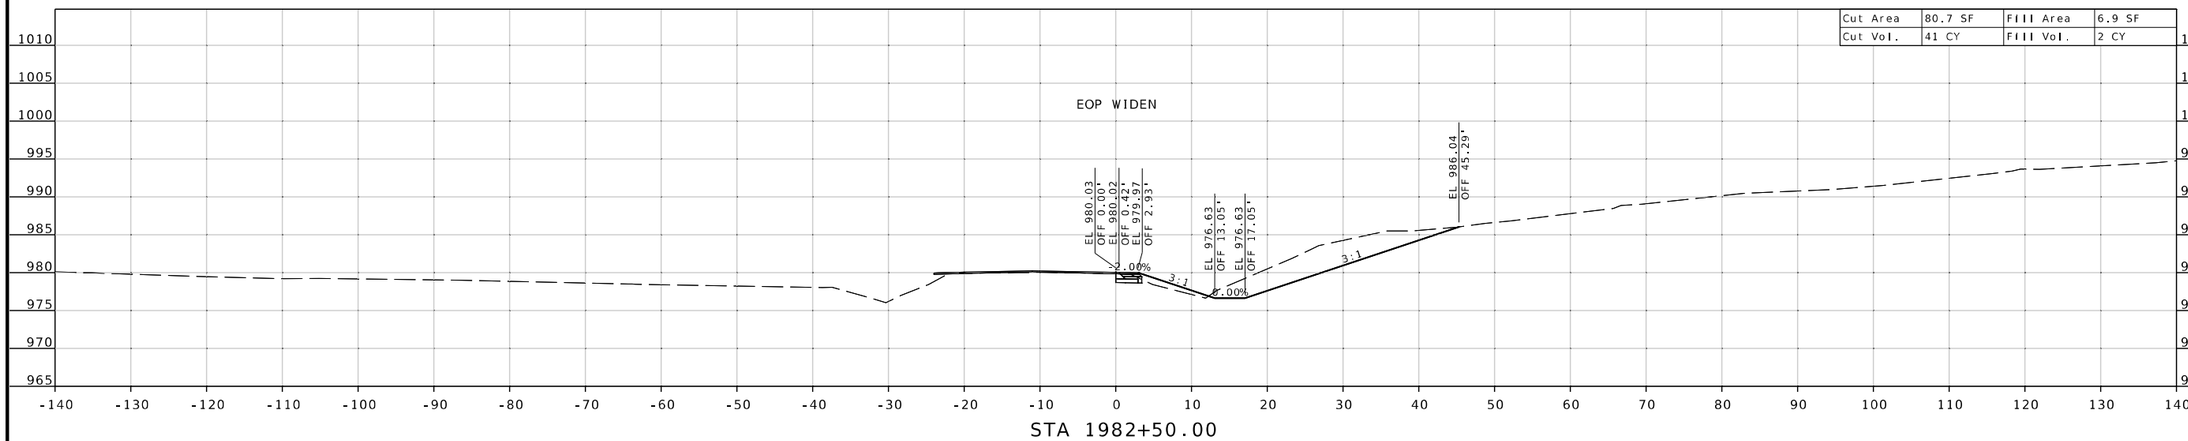

STATE OF MISSOURI
SEAN T. MATLOCK
NUMBER E-27133
PROFESSIONAL ENGINEER

DATE PREPARED
8/19/2026

ROUTE	STATE
32	MO
DISTRICT	SHEET NO.
SW	83

COUNTY
CEDAR/POLK

JOB NO.
JSR0059

CONTRACT ID.
-

PROJECT NO.
-

BRIDGE NO.

DESCRIPTION	DATE


MISSOURI HIGHWAYS AND TRANSPORTATION COMMISSION
105 WEST CAPITOL
JEFFERSON CITY, MO 65102
1-888-ASK-MODOT (1-888-275-6636)


2215 Fairlawn Dr
Carthage, MO 64836
417.358.9551
COA# 00062
weareown.com

Engineering beyond.

...\XS_083-104_JSR0059_i10_RTE32_245.dgn 10:09:07 AM 8/19/2026

SUBPROJECT C
RTE 32 @ RTE 245
CROSS SECTION SHEET
SHEET 84 OF 173

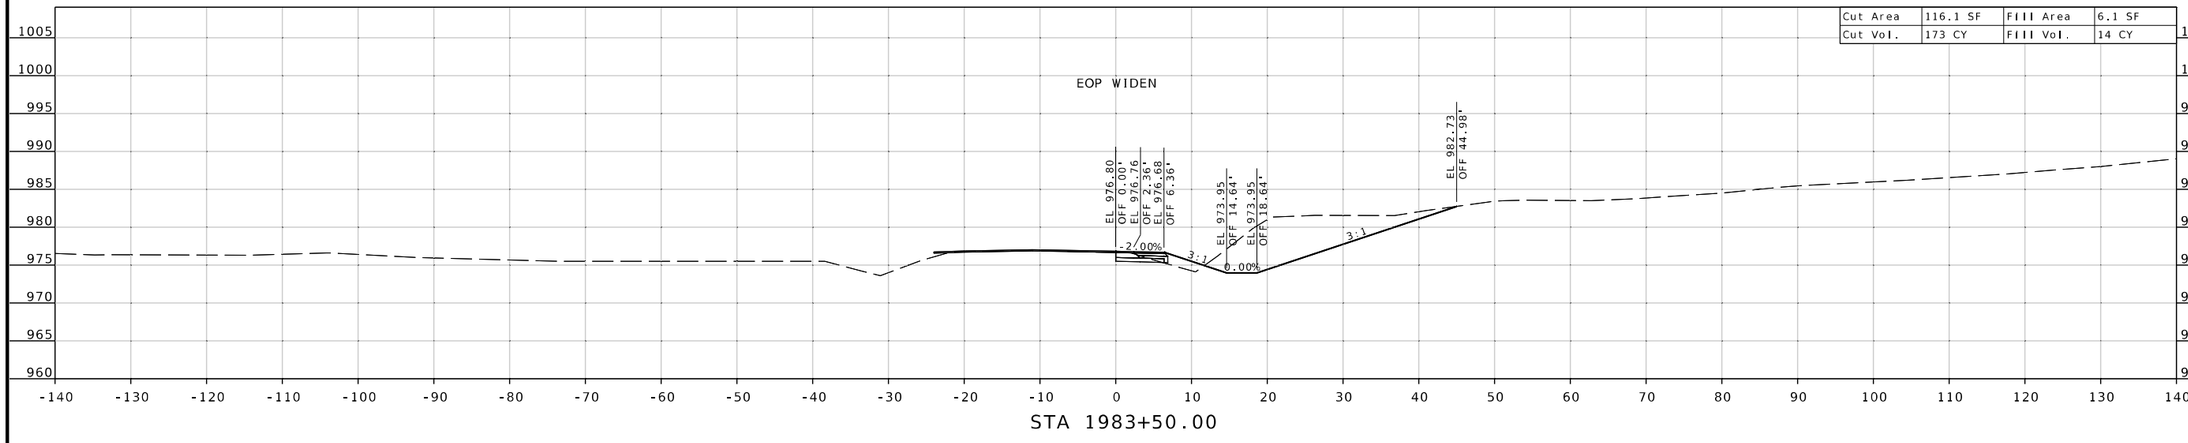

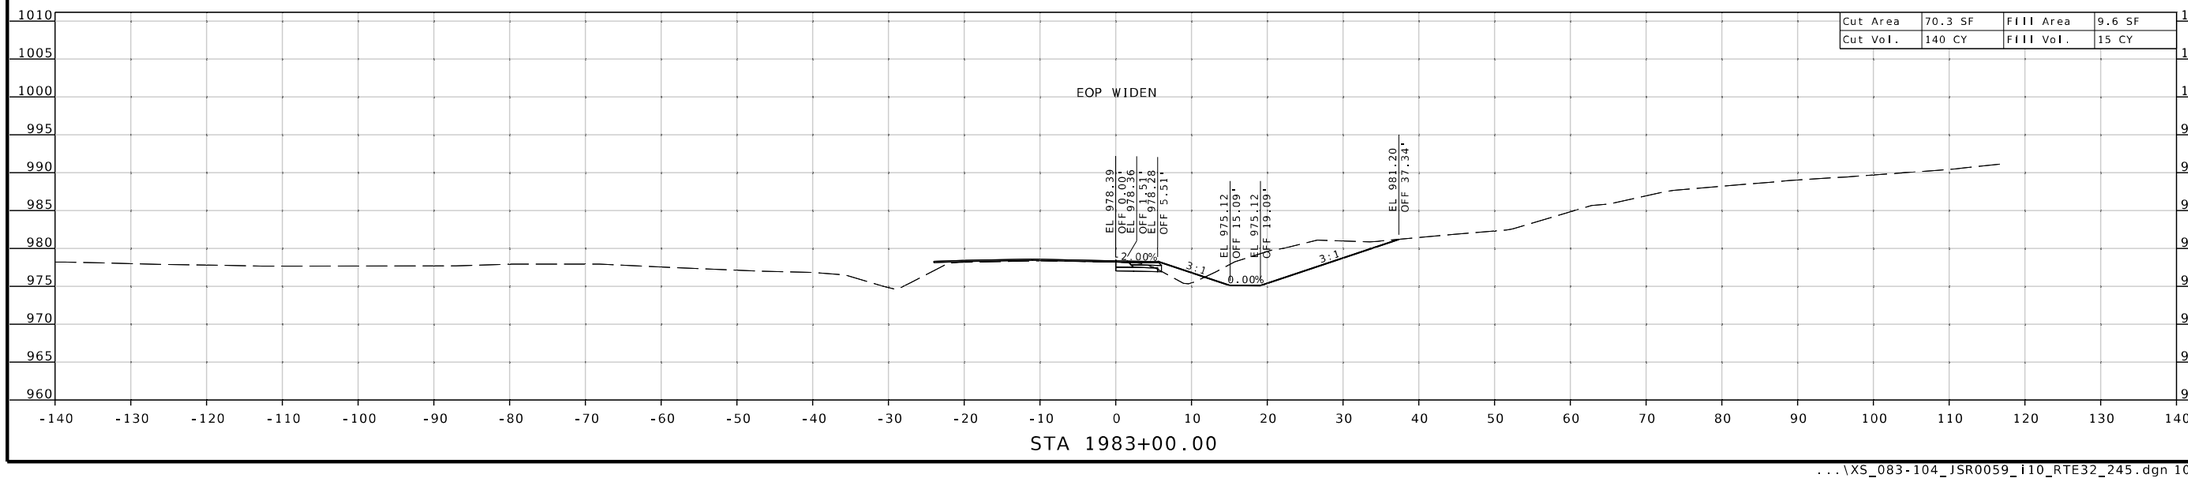

DATE PREPARED
8/19/2026

ROUTE	STATE
32	MO
DISTRICT	SHEET NO.
SW	84

COUNTY
CEDAR/POLK

JOB NO.
JSR0059

CONTRACT ID.
-

PROJECT NO.
-

BRIDGE NO.


DESCRIPTION	DATE

STATE OF MISSOURI
SEAN T. MATLOCK
NUMBER E-27133
PROFESSIONAL ENGINEER

MISSOURI HIGHWAYS AND TRANSPORTATION COMMISSION
105 WEST CAPITOL
JEFFERSON CITY, MO 65102
1-888-ASK-MODOT (1-888-275-6636)


2215 Fairlawn Dr
Carthage, MO 64836
417.358.9551
COA# 00062
weareown.com
Engineering beyond.™

SUBPROJECT C
RTE 32 @ RTE 245
CROSS SECTION SHEET
SHEET 85 OF 173

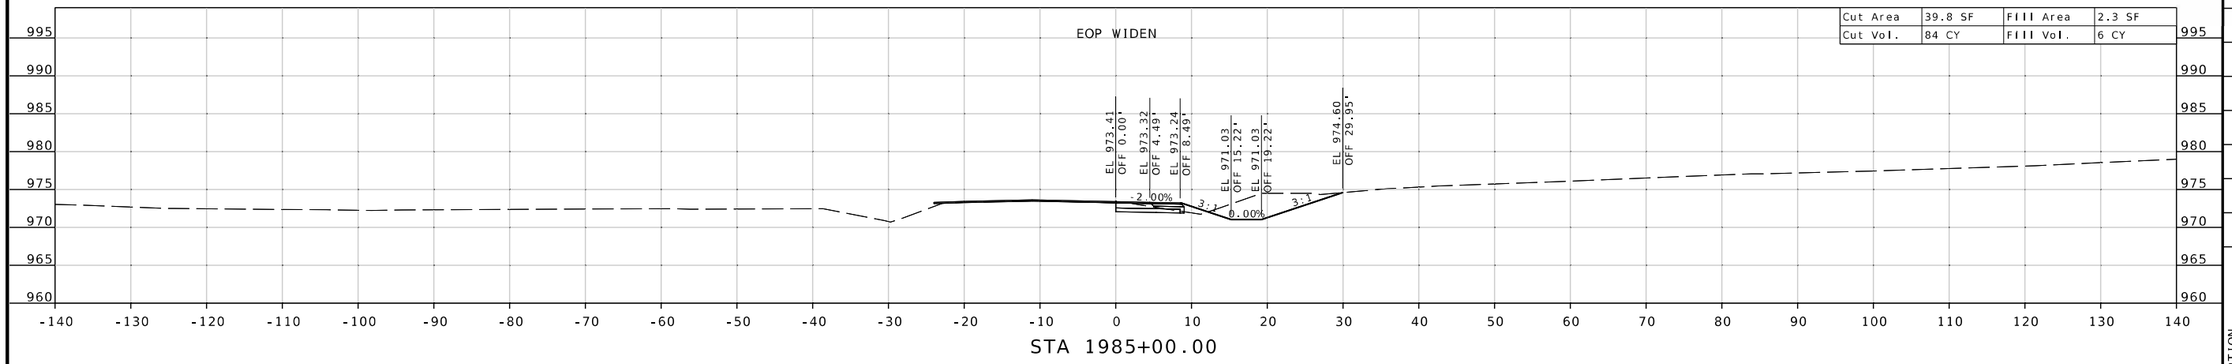


Cut Area	39.8 SF	Fill Area	2.3 SF
Cut Vol.	84 CY	Fill Vol.	6 CY

STA 1985+00.00

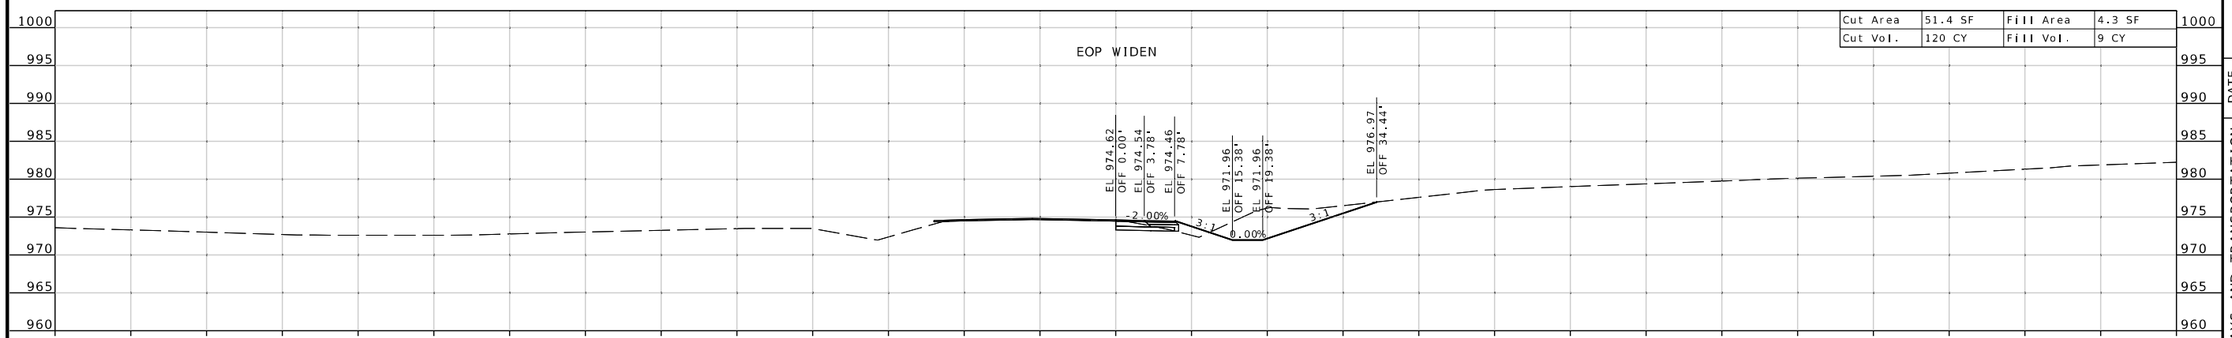

Cut Area	51.4 SF	Fill Area	4.3 SF
Cut Vol.	120 CY	Fill Vol.	9 CY

STA 1984+50.00

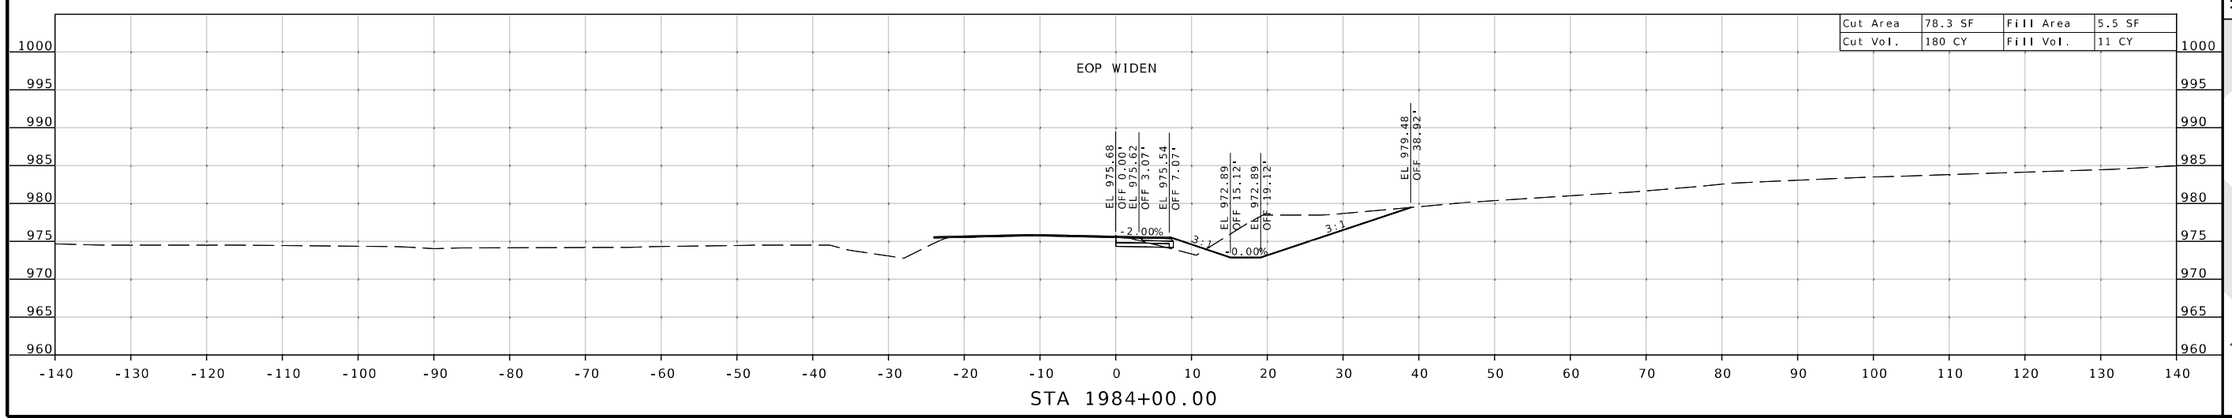

Cut Area	78.3 SF	Fill Area	5.5 SF
Cut Vol.	180 CY	Fill Vol.	11 CY

STA 1984+00.00

STATE OF MISSOURI
SEAN T. MATLOCK
NUMBER E-27133
PROFESSIONAL ENGINEER

DATE PREPARED
8/19/2026

ROUTE	STATE
32	MO
DISTRICT	SHEET NO.
SW	85

COUNTY
CEDAR/POLK

JOB NO.
JSR0059

CONTRACT ID.
-

PROJECT NO.
-


BRIDGE NO.

DESCRIPTION	DATE


MISSOURI HIGHWAYS AND TRANSPORTATION COMMISSION
105 WEST CAPITOL
JEFFERSON CITY, MO 65102
1-888-ASK-MODOT (1-888-275-6636)

2215 Fairlawn Dr
Carthage, MO 64836
417.358.9951
COA# 00062
weareown.com
OWN
Engineering beyond.™


SUBPROJECT C
RTE 32 @ RTE 245
CROSS SECTION SHEET
SHEET 86 OF 173

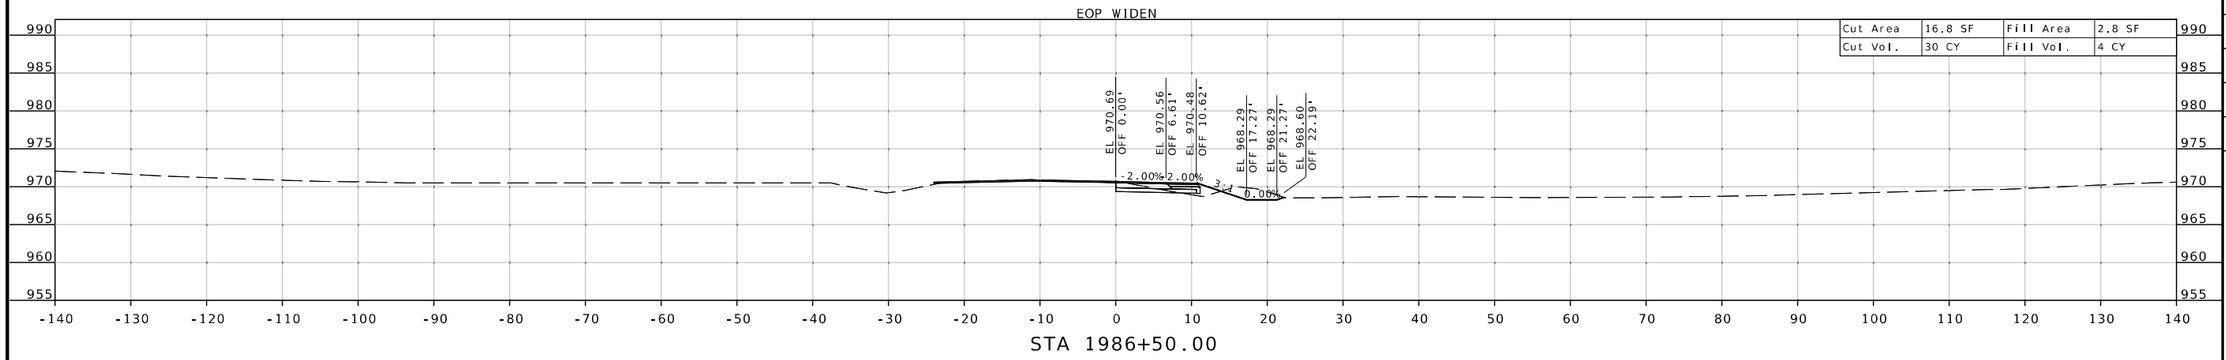

STA 1986+50.00

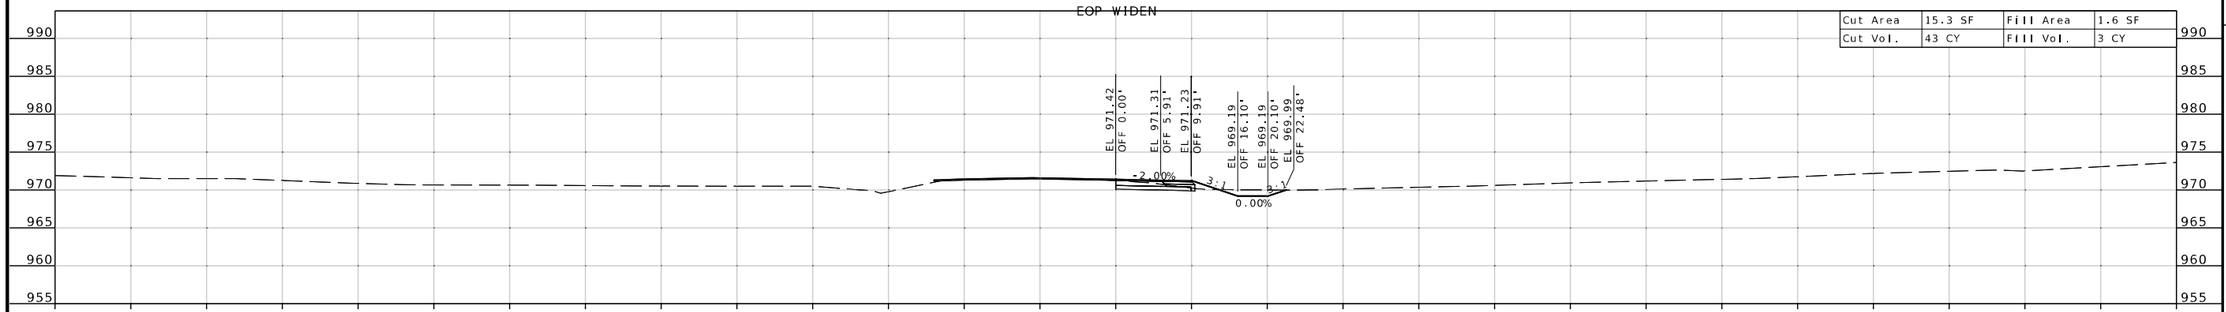

STA 1986+00.00

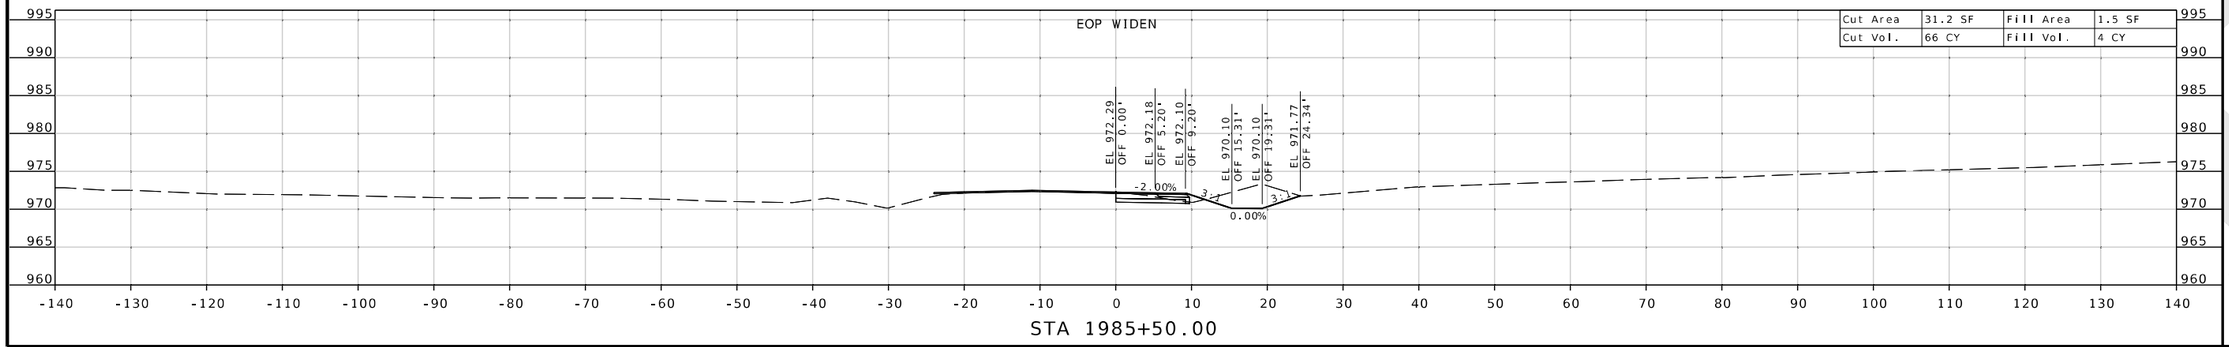

STA 1985+50.00

SEAN T. MATLOCK
NUMBER E-27133
PROFESSIONAL ENGINEER
STATE OF MISSOURI

DATE PREPARED
8/19/2026

ROUTE	STATE
32	MO
DISTRICT	SHEET NO.
SW	86

COUNTY
CEDAR / POLK

JOB NO.
JSR0059

CONTRACT ID.
-

PROJECT NO.
-

BRIDGE NO.

DESCRIPTION	DATE


MISSOURI HIGHWAYS AND TRANSPORTATION COMMISSION
105 WEST CAPITOL
JEFFERSON CITY, MO 65102
1-888-ASK-MODOT (1-888-275-6636)

2215 Fairlawn Dr
Carthage, MO 64836
417.358.9551
COA# 00062
weareown.com


Engineering beyond.

...\XS_083-104_JSR0059_i10_RTE32_245.dgn 10:09:25 AM 8/19/2026


SUBPROJECT C
RTE 32 @ RTE 245
CROSS SECTION SHEET
SHEET 87 OF 173

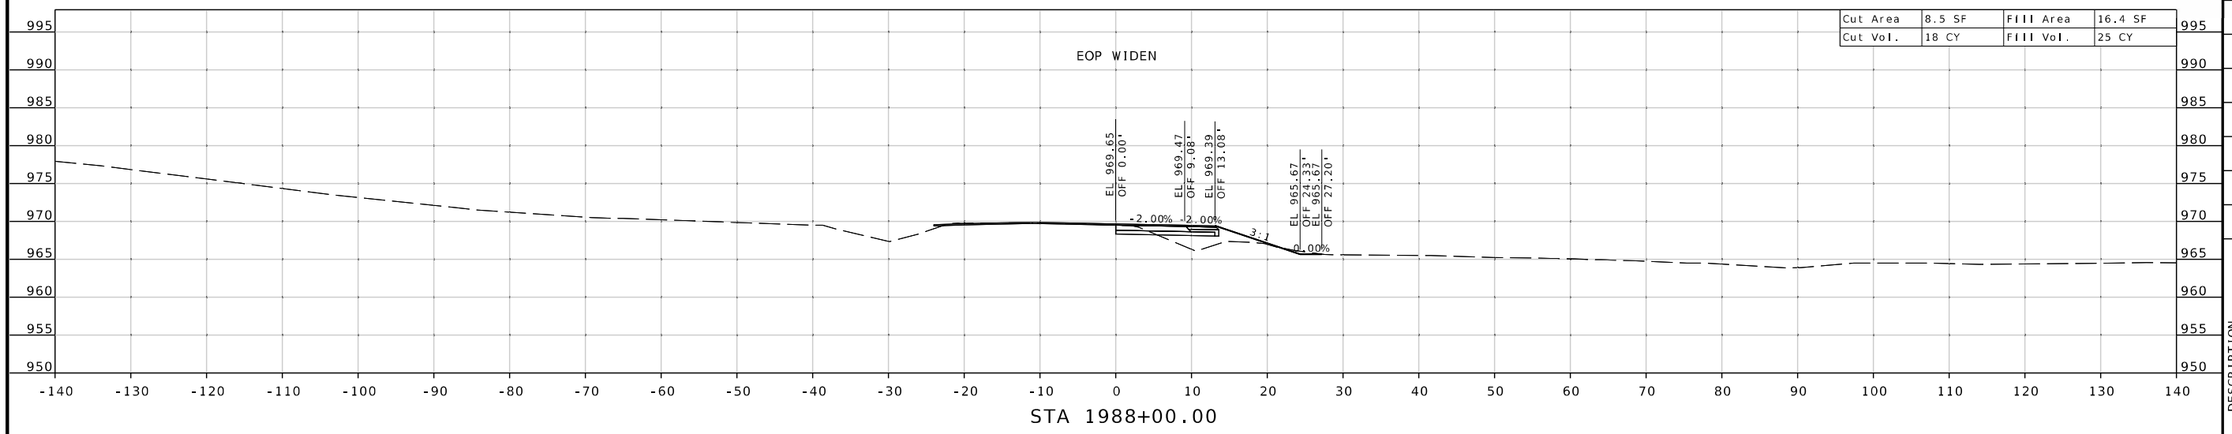

STA 1988+00.00

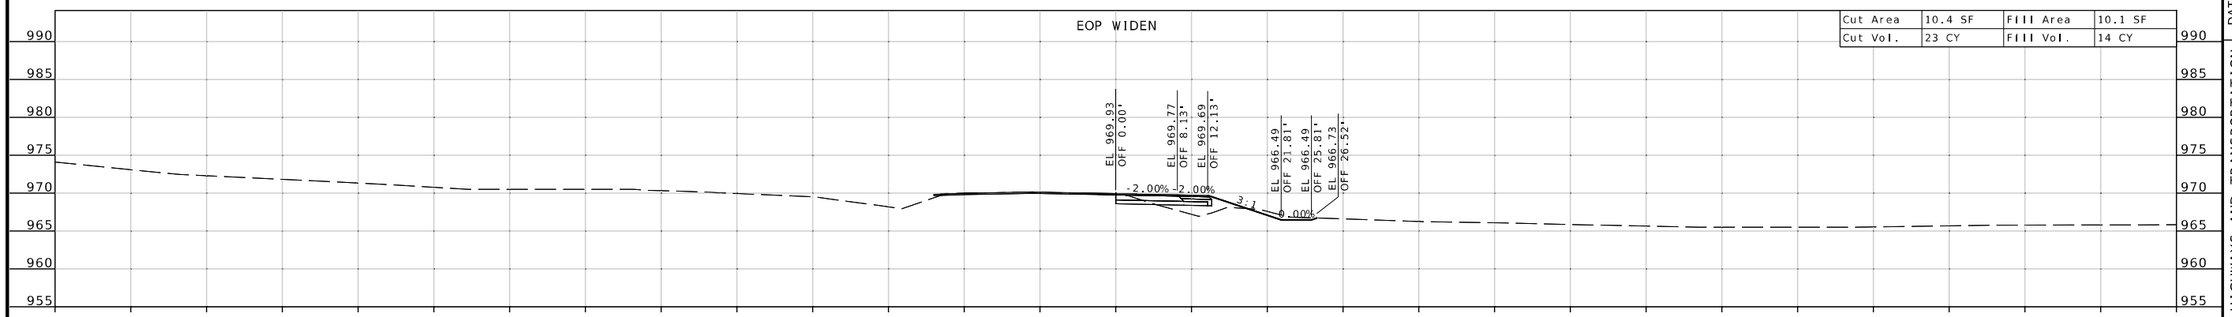

STA 1987+50.00

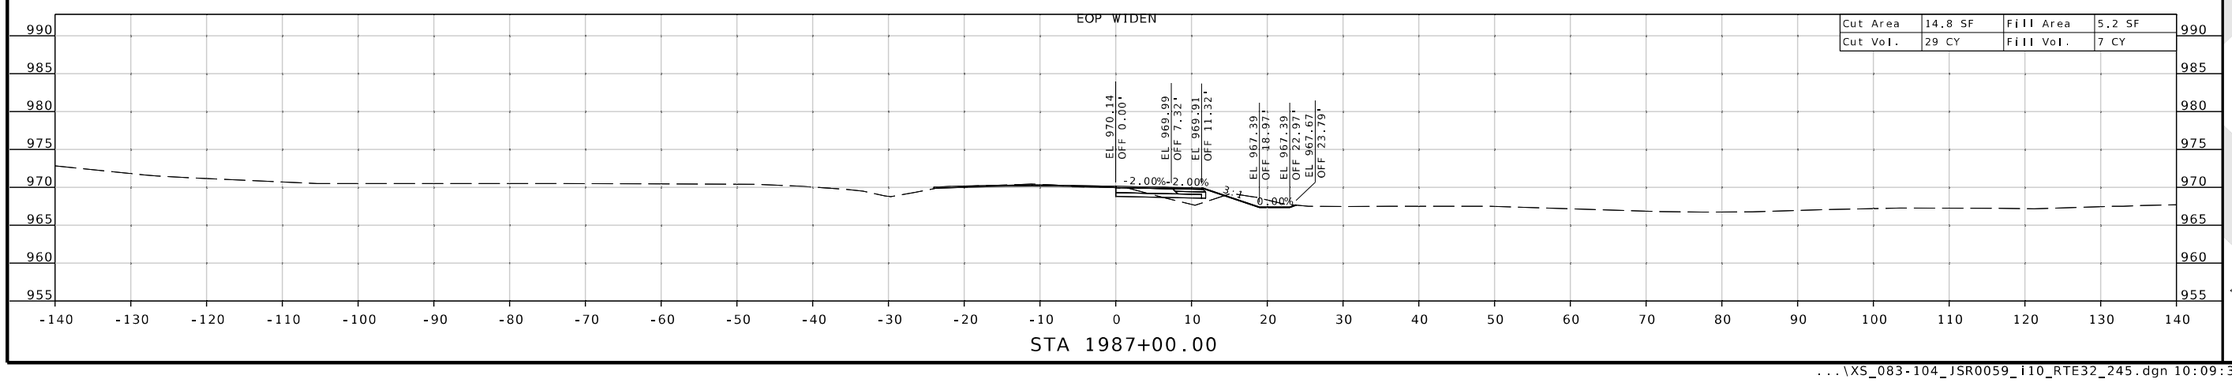

STA 1987+00.00

STATE OF MISSOURI
SEAN T. MATLOCK
NUMBER E-27133
PROFESSIONAL ENGINEER

DATE PREPARED
8/19/2026

ROUTE	STATE
32	MO
DISTRICT	SHEET NO.
SW	87

COUNTY
CEDAR/POLK

JOB NO.
JSR0059

CONTRACT ID.
-

PROJECT NO.
-

BRIDGE NO.

DESCRIPTION	DATE


MISSOURI HIGHWAYS AND TRANSPORTATION COMMISSION


105 WEST CAPITOL
JEFFERSON CITY, MO 65102
1-888-ASK-MODOT (1-888-275-6636)

2215 Fairlawn Dr
Carthage, MO 64836
417.358.9551
COA# 00062
weareown.com
OWN
Engineering beyond.™

...\XS_083-104_JSR0059_i10_RTE32_245.dgn 10:09:31 AM 8/19/2026

SUBPROJECT C
RTE 32 @ RTE 245
CROSS SECTION SHEET
SHEET 88 OF 173

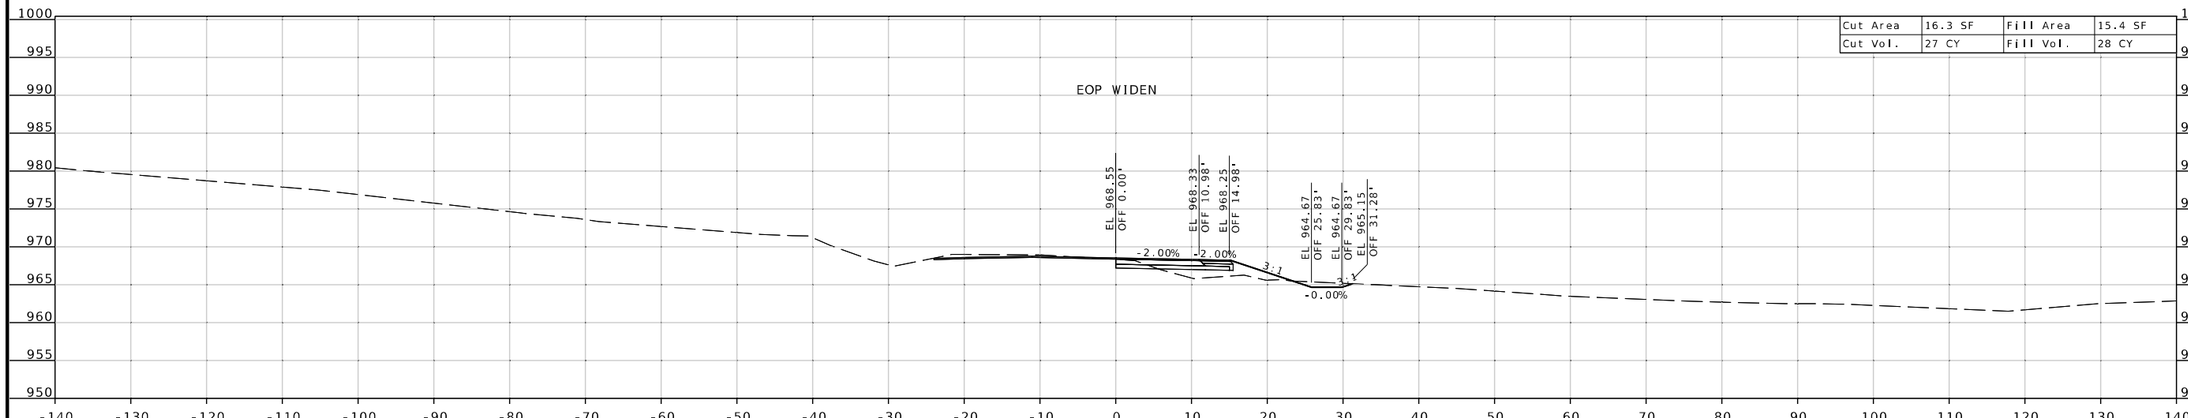

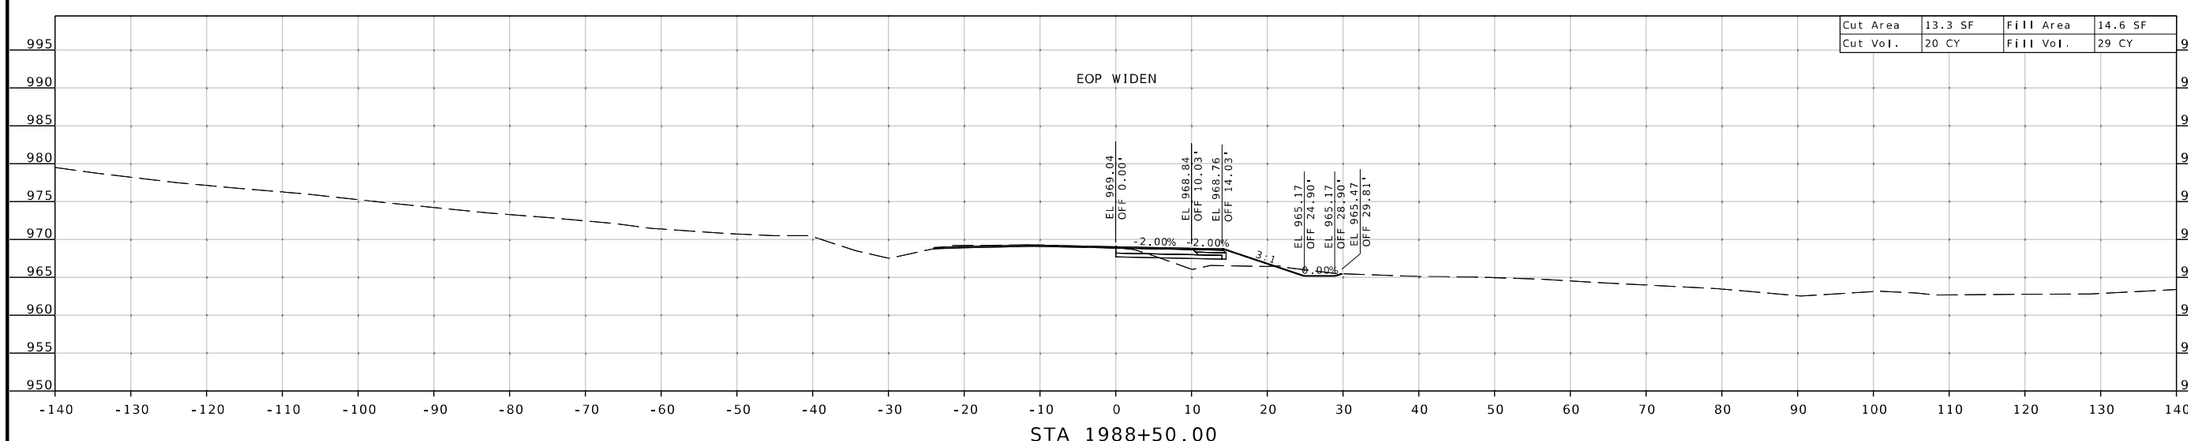

STATE OF MISSOURI
SEAN T. MATLOCK
NUMBER E-27133
PROFESSIONAL ENGINEER

DATE PREPARED
8/19/2026

ROUTE	STATE
32	MO
DISTRICT	SHEET NO.
SW	88

COUNTY
CEDAR/POLK

JOB NO.
JSR0059

CONTRACT ID.
-

PROJECT NO.
-

BRIDGE NO.


DESCRIPTION	DATE

MISSOURI HIGHWAYS AND TRANSPORTATION COMMISSION
105 WEST CAPITOL
JEFFERSON CITY, MO 65102
1-888-ASK-MODOT (1-888-275-6636)


2215 Fairlawn Dr.
Carthage, MO 64836
417.358.9551
COA# 00062
weareown.com
Engineering beyond.

...\XS_083-104_JSR0059_i10_RTE32_245.dgn 10:09:37 AM 8/19/2026

SUBPROJECT C
RTE 32 @ RTE 245
CROSS SECTION SHEET
SHEET 89 OF 173

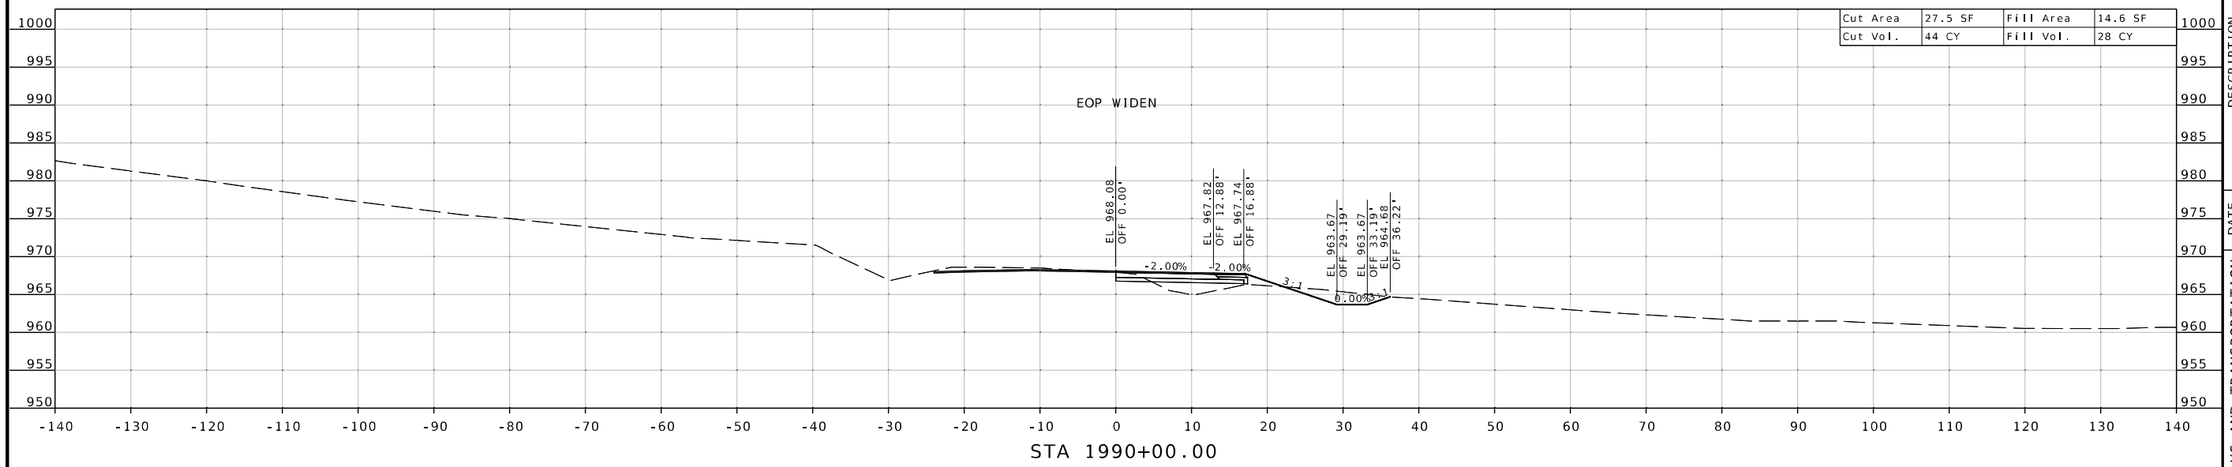

STA 1990+00.00

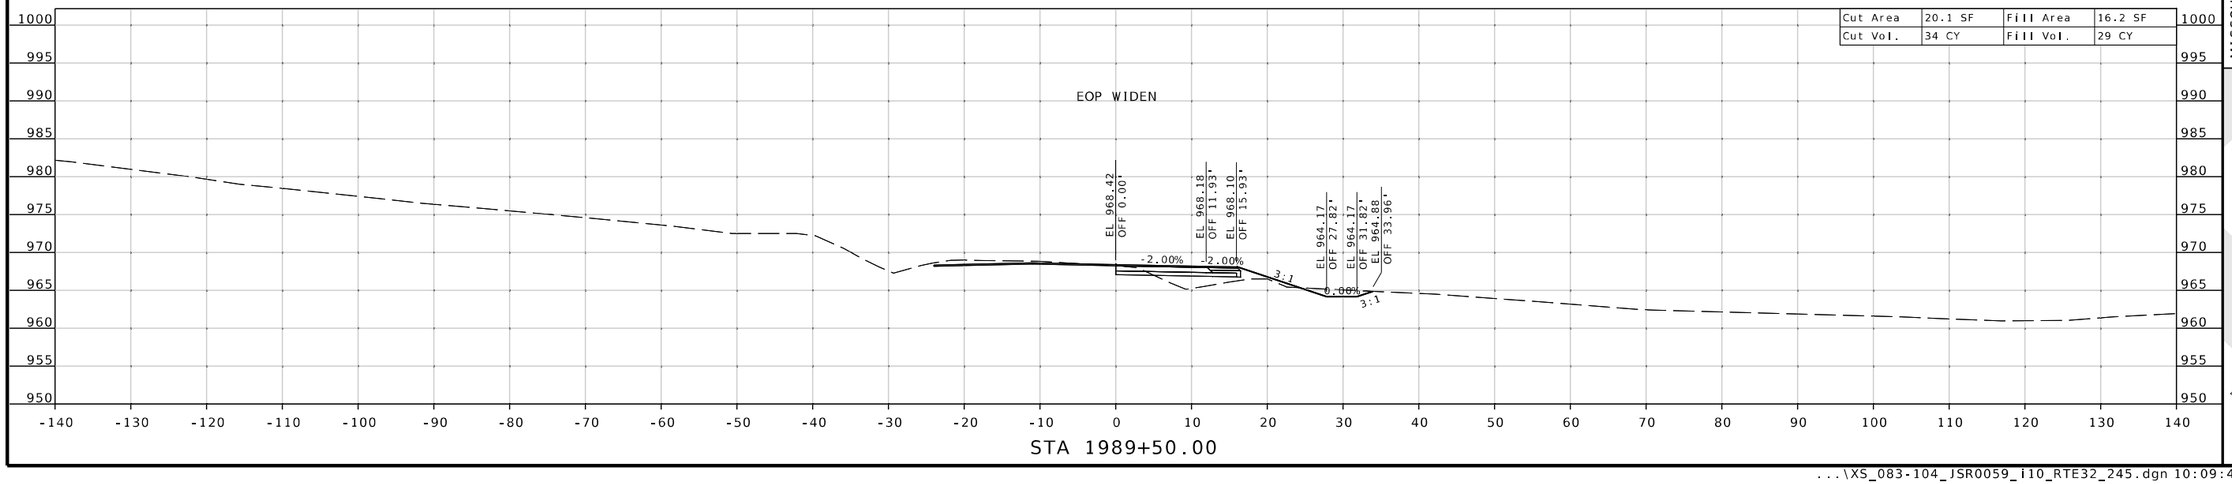

STA 1989+50.00

STATE OF MISSOURI
SEAN T. MATLOCK
NUMBER E-27133
PROFESSIONAL ENGINEER

DATE PREPARED
8/19/2026

ROUTE	STATE
32	MO
DISTRICT	SHEET NO.
SW	89

COUNTY
CEDAR/POLK

JOB NO.
JSR0059

CONTRACT ID.
-

PROJECT NO.
-

BRIDGE NO.

DESCRIPTION	DATE

MISSOURI HIGHWAYS AND TRANSPORTATION COMMISSION


105 WEST CAPITOL
JEFFERSON CITY, MO 65102
1-888-ASK-MODOT (1-888-275-6636)


2215 Fairlawn Dr
Carthage, MO 64836
417.358.9551
COA# 00062
weareown.com

Engineering beyond.™

...\XS_083-104_JSR0059_i10_RTE32_245.dgn 10:09:42 AM 8/19/2026

SUBPROJECT C
RTE 32 @ RTE 245
CROSS SECTION SHEET
SHEET 90 OF 173

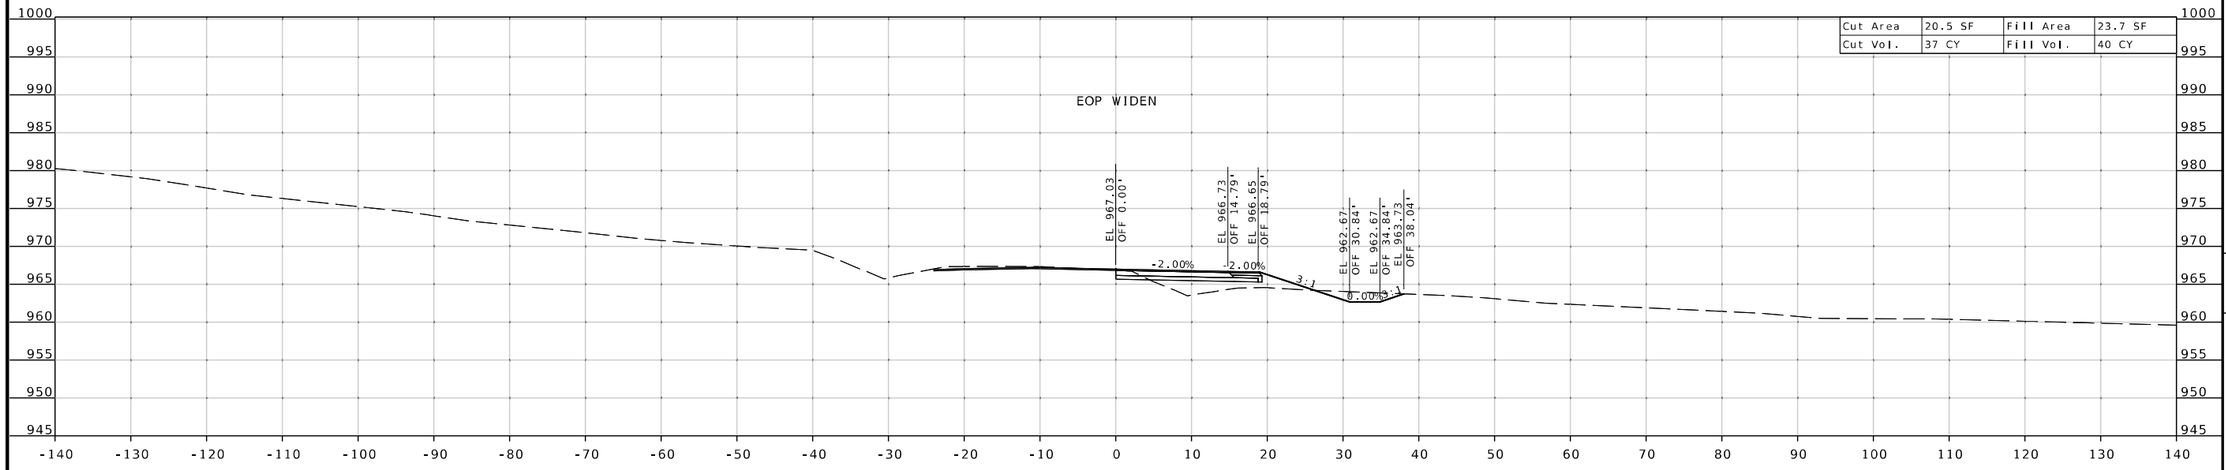

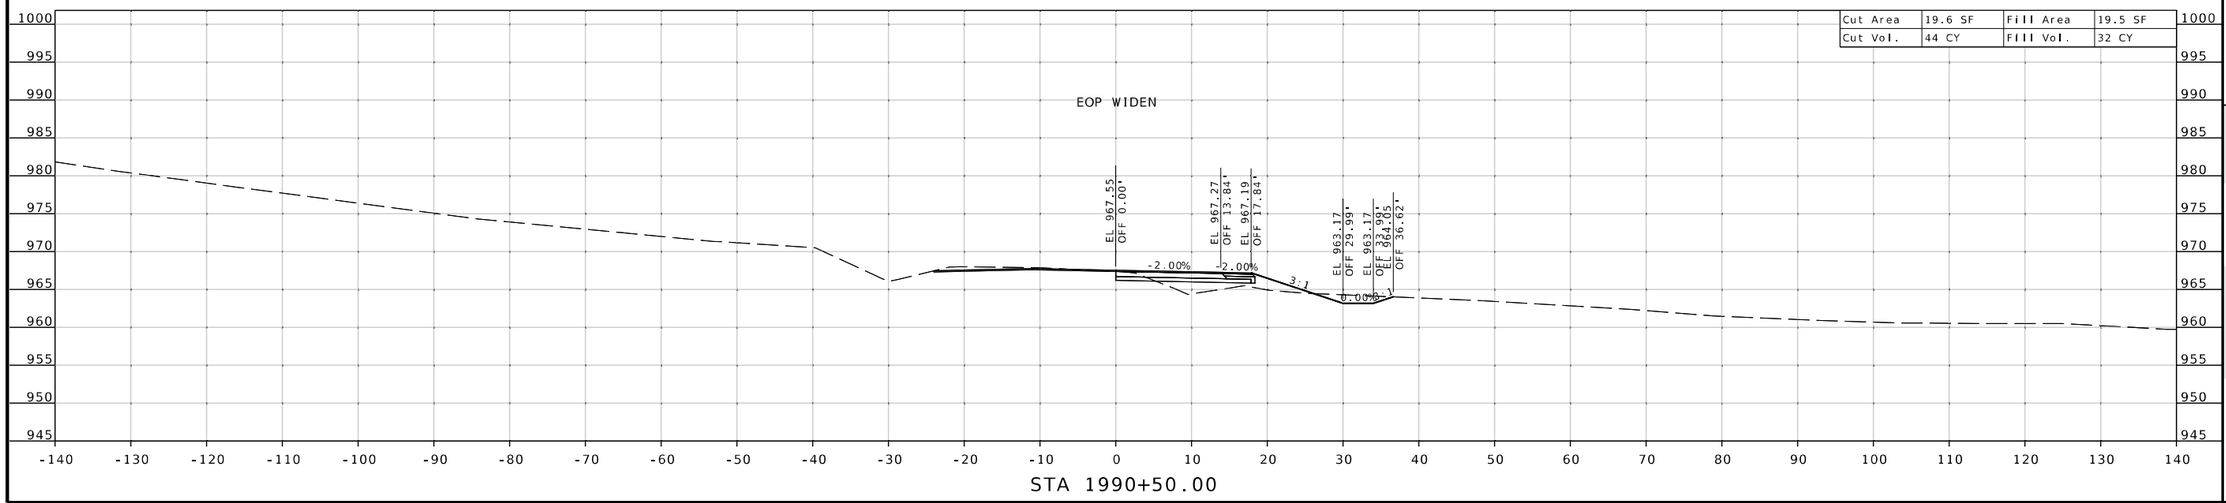

STATE OF MISSOURI
SEAN T. MATLOCK
NUMBER E-27133
PROFESSIONAL ENGINEER

DATE PREPARED
8/19/2026

ROUTE	STATE
32	MO
DISTRICT	SHEET NO.
SW	90

COUNTY
CEDAR/POLK

JOB NO.
JSR0059

CONTRACT ID.
-

PROJECT NO.
-


BRIDGE NO.

DESCRIPTION	DATE


MISSOURI HIGHWAYS AND TRANSPORTATION COMMISSION
105 WEST CAPITOL
JEFFERSON CITY, MO 65102
1-888-ASK-MODOT (1-888-275-6636)

2215 Fairlawn Dr
Carthage, MO 64836
417.358.9551
COA# 00062
weareown.com
Engineering beyond.

SUBPROJECT C
RTE 32 @ RTE 245
CROSS SECTION SHEET
SHEET 91 OF 173

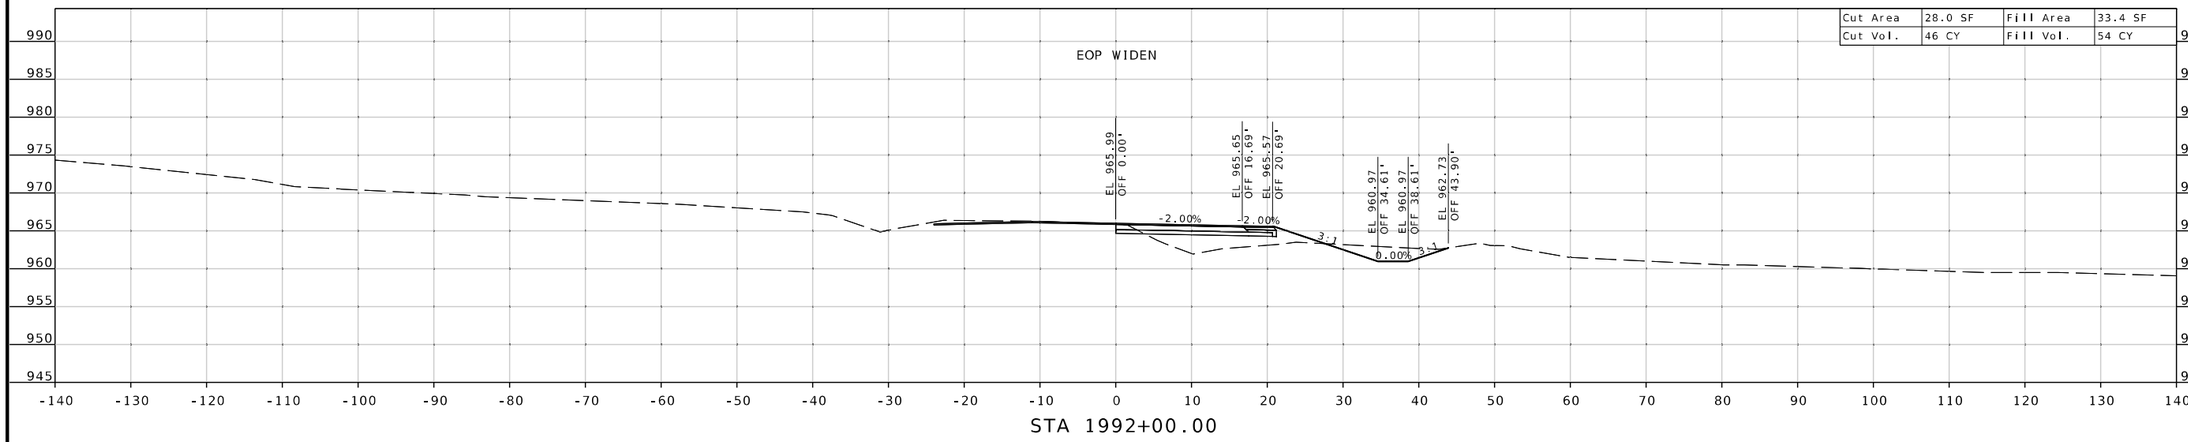

STA 1992+00.00

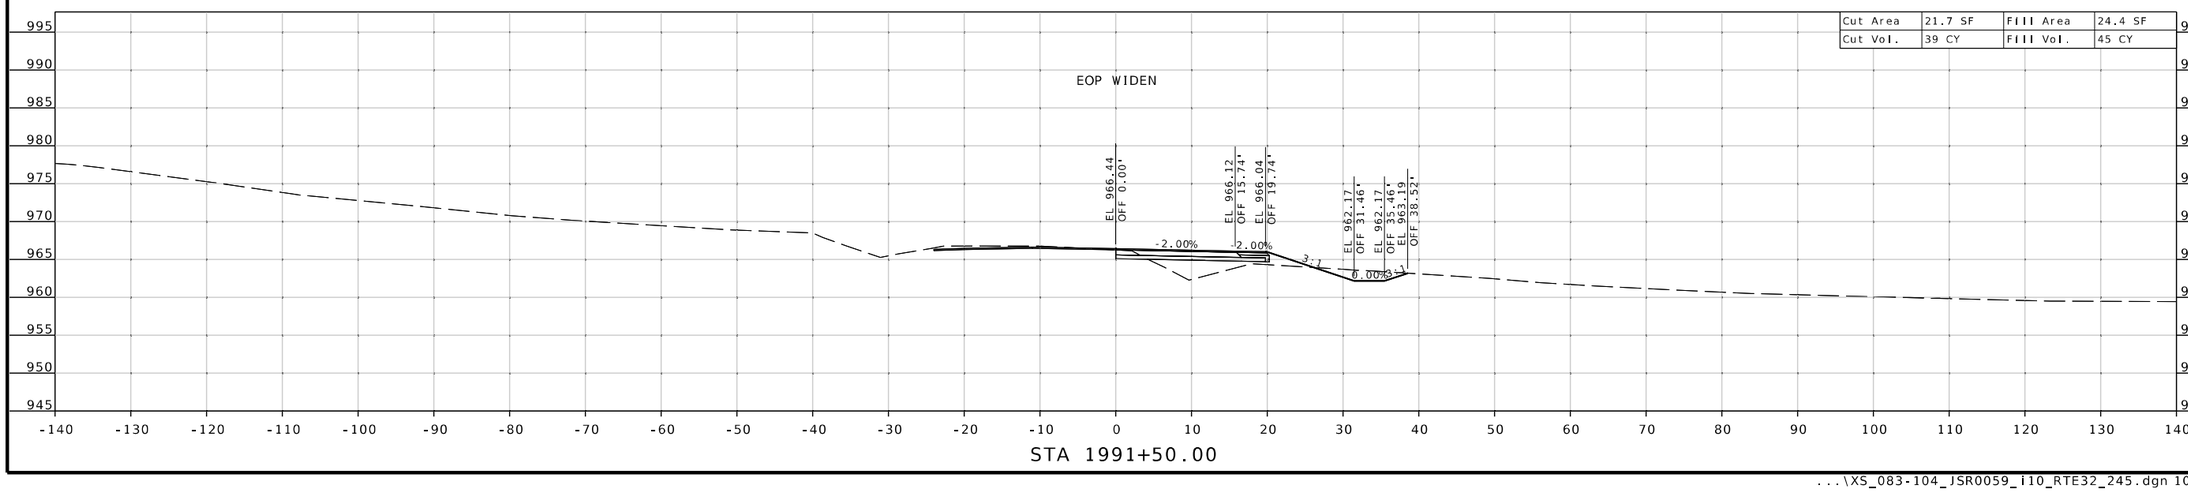

STA 1991+50.00

STATE OF MISSOURI
SEAN T. MATLOCK
NUMBER E-27133
PROFESSIONAL ENGINEER

DATE PREPARED
8/19/2026

ROUTE	STATE
32	MO
DISTRICT	SHEET NO.
SW	91

COUNTY
CEDAR/POLK

JOB NO.
JSR0059

CONTRACT ID.
-

PROJECT NO.
-


BRIDGE NO.


DESCRIPTION	DATE


MISSOURI HIGHWAYS AND TRANSPORTATION COMMISSION
105 WEST CAPITOL
JEFFERSON CITY, MO 65102
1-888-ASK-MODOT (1-888-275-6636)

2215 Fairlawn Dr
Carthage, MO 64836
417.358.9551
COA# 00062
weareown.com
OWN
Engineering beyond.

SUBPROJECT C
RTE 32 @ RTE 245
CROSS SECTION SHEET
SHEET 92 OF 173

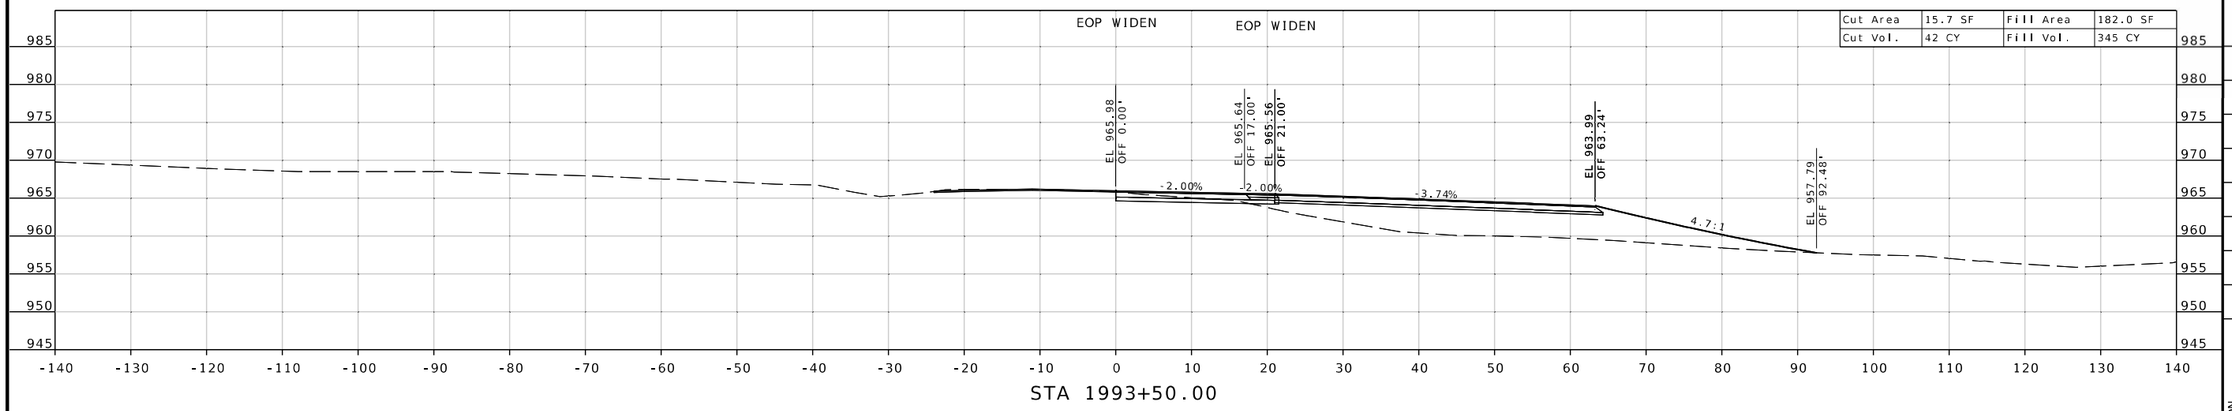

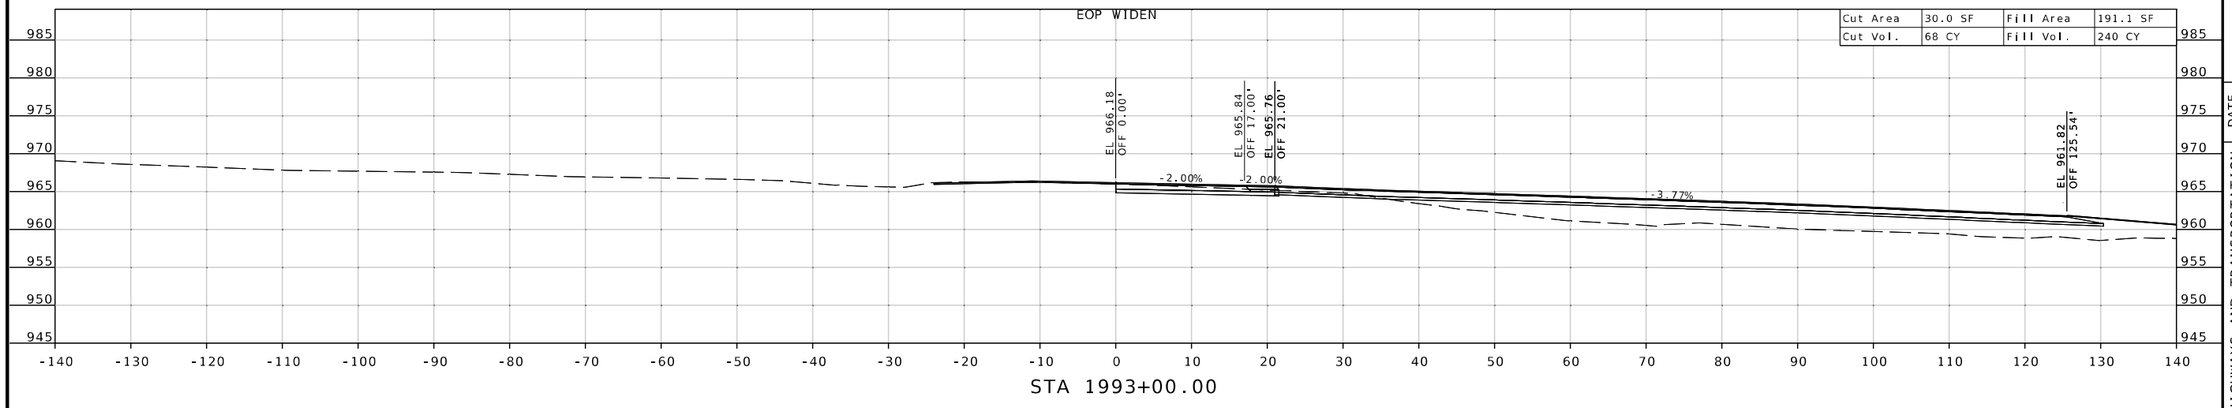

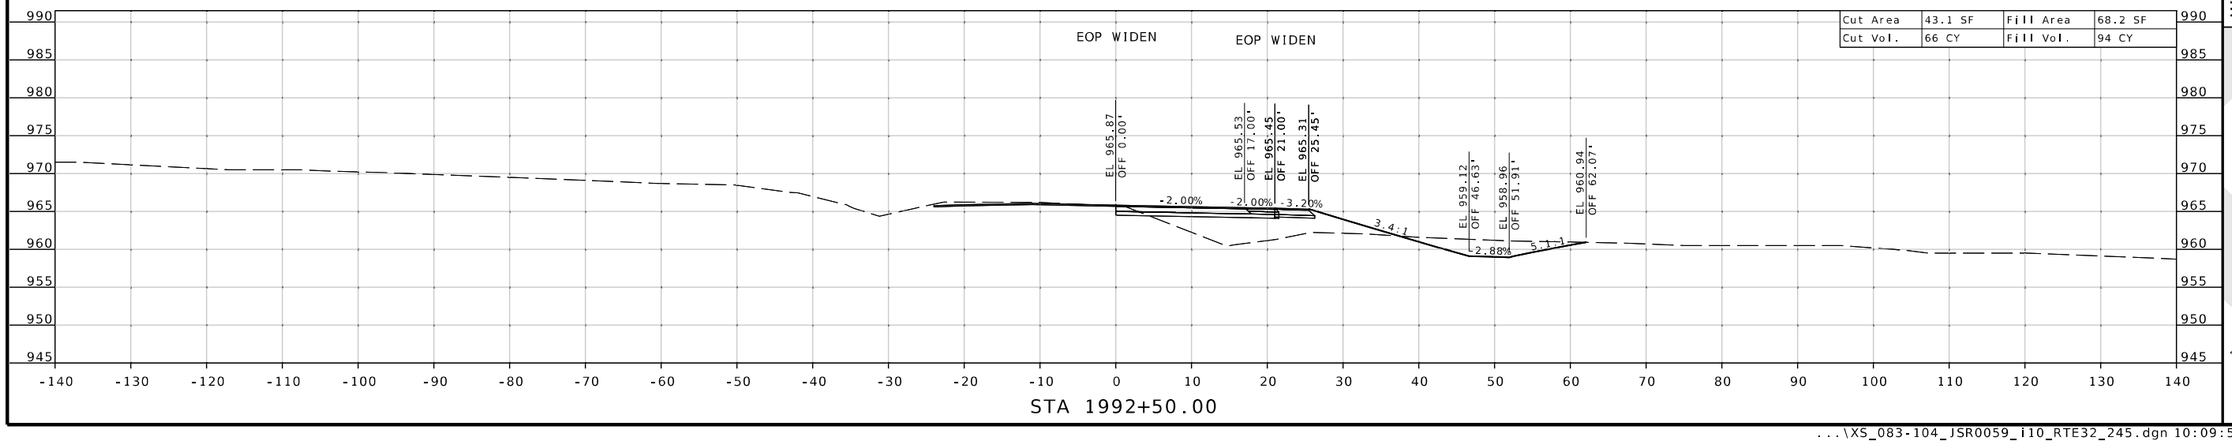

STATE OF MISSOURI
SEAN T. MATLOCK
NUMBER E-27133
PROFESSIONAL ENGINEER

DATE PREPARED
8/19/2026

ROUTE	STATE
32	MO
DISTRICT	SHEET NO.
SW	92

COUNTY
CEDAR / POLK

JOB NO.
JSR0059

CONTRACT ID.
-

PROJECT NO.
-


BRIDGE NO.


DESCRIPTION	DATE


MISSOURI HIGHWAYS AND TRANSPORTATION COMMISSION
105 WEST CAPITOL
JEFFERSON CITY, MO 65102
1-888-ASK-MODOT (1-888-275-6636)

2215 Fairlawn Dr
Carthage, MO 64836
417.358.9551
COA# 00062
weareown.com
OWN
Engineering beyond.

SUBPROJECT C
RTE 32 @ RTE 245
CROSS SECTION SHEET
SHEET 93 OF 173

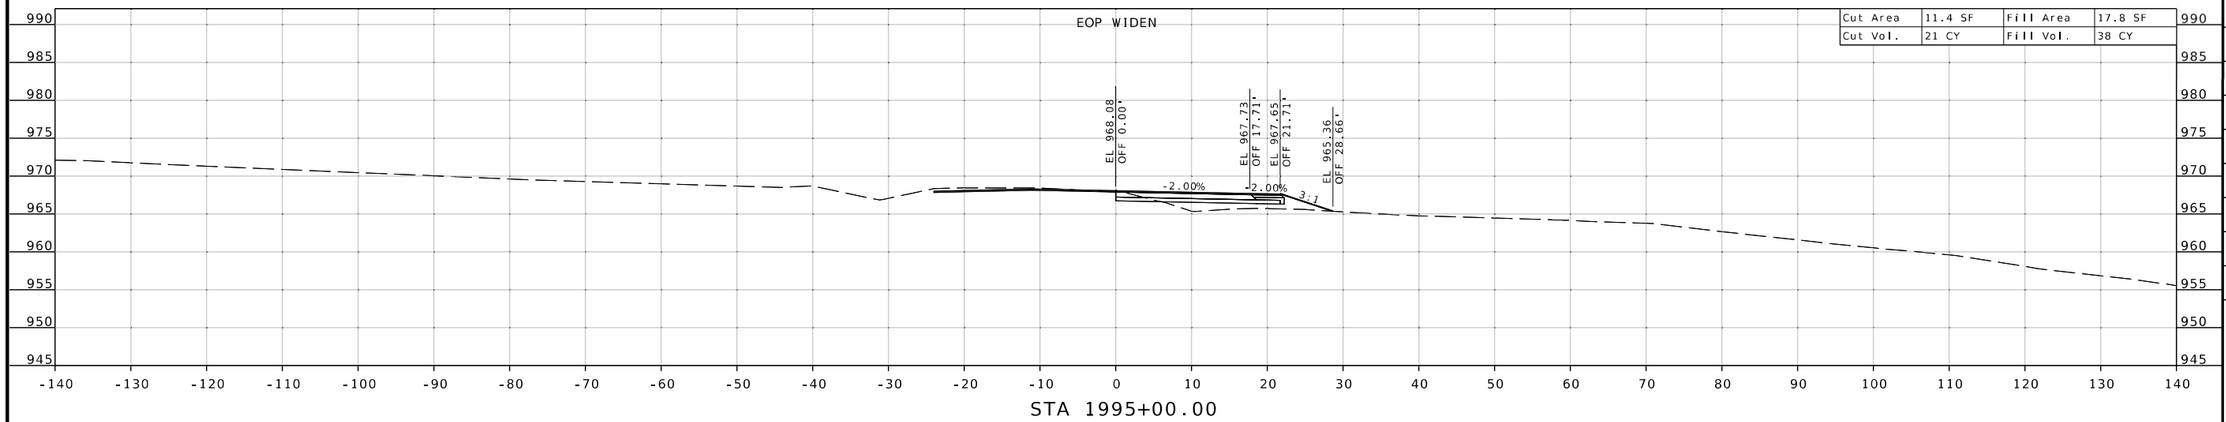

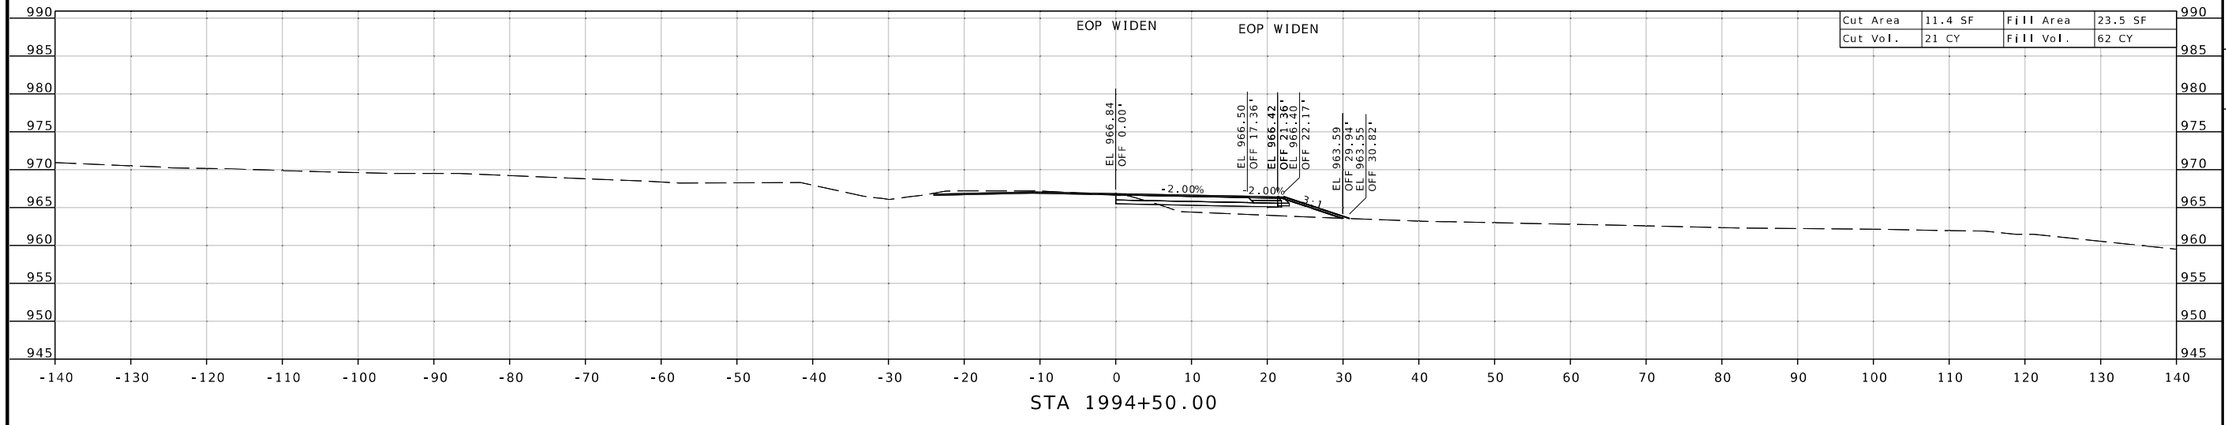

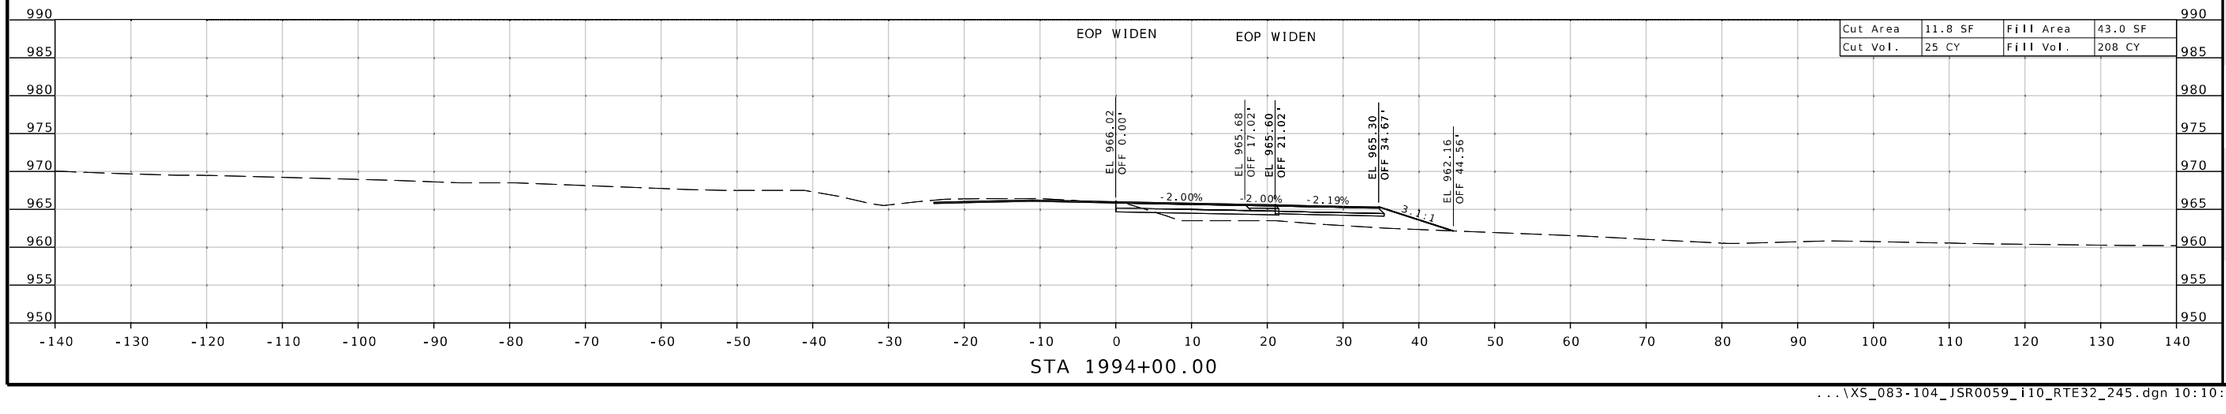

STATE OF MISSOURI
SEAN T. MATLOCK
NUMBER E-27133
PROFESSIONAL ENGINEER

DATE PREPARED
8/19/2026

ROUTE	STATE
32	MO

DISTRICT	SHEET NO.
SW	93

COUNTY
CEDAR/POLK

JOB NO.
JSR0059

CONTRACT ID.
-

PROJECT NO.
-

BRIDGE NO.

DESCRIPTION	DATE


MISSOURI HIGHWAYS AND TRANSPORTATION COMMISSION

105 WEST CAPITOL
JEFFERSON CITY, MO 65102
1-888-ASK-MODOT (1-888-275-6636)


2215 Fairlawn Dr
Carthage, MO 64836
417.358.9551
COA# 00062
weareown.com

Engineering beyond.™

SUBPROJECT C
RTE 32 @ RTE 245
CROSS SECTION SHEET
SHEET 94 OF 173

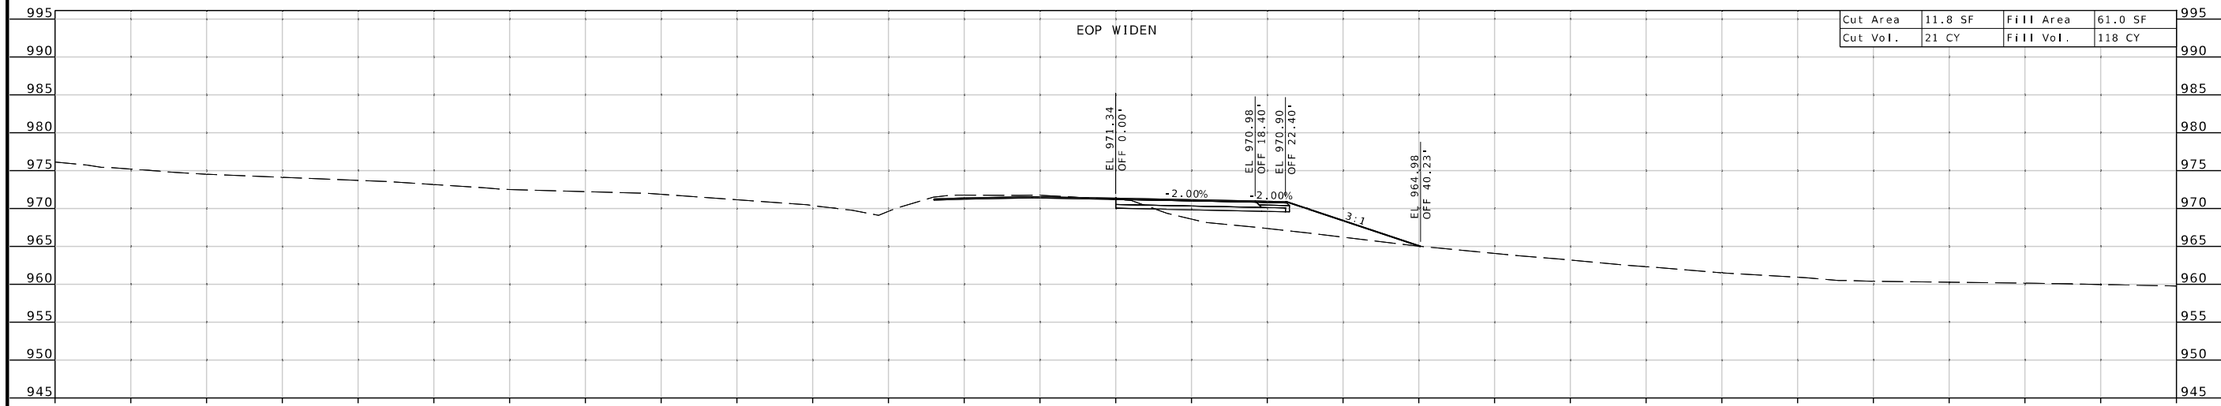

STA 1996+00.00

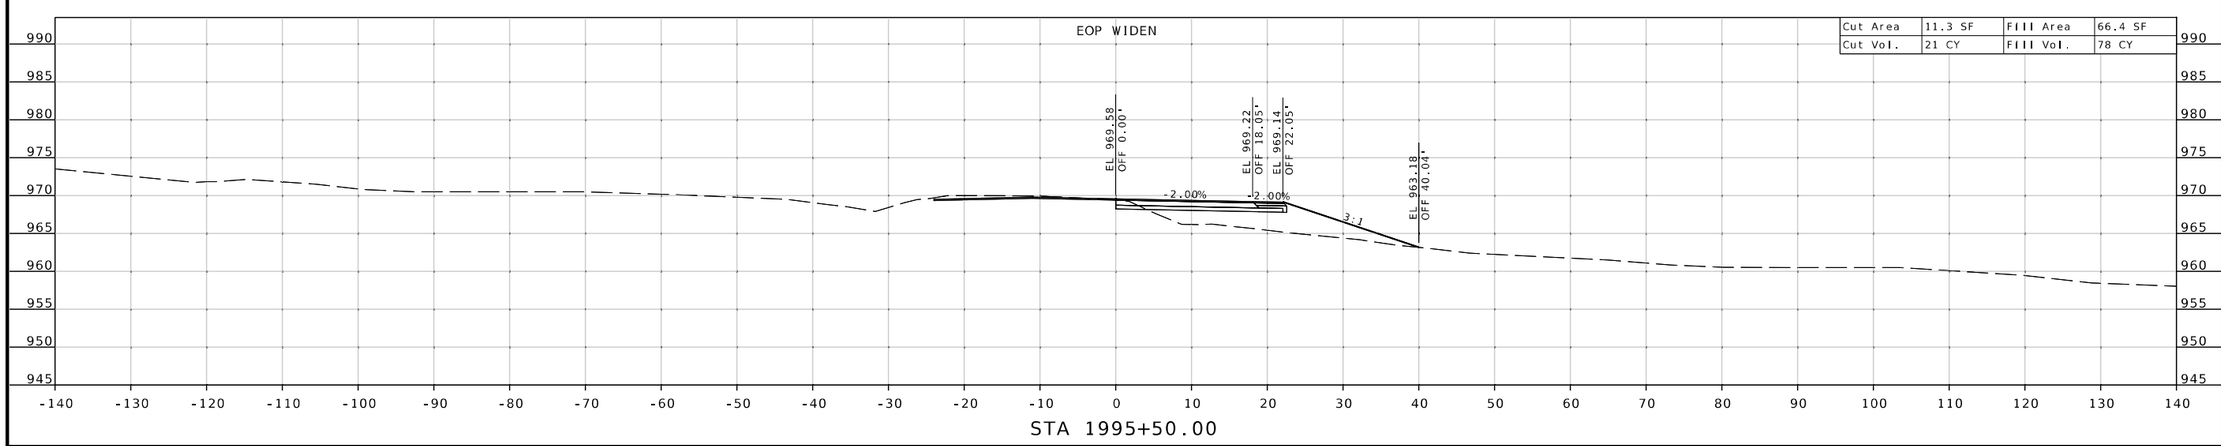

STA 1995+50.00

STATE OF MISSOURI
SEAN T. MATLOCK
NUMBER E-27133
PROFESSIONAL ENGINEER

DATE PREPARED
8/19/2026

ROUTE	STATE
32	MO
DISTRICT	SHEET NO.
SW	94

COUNTY
CEDAR/POLK

JOB NO.
JSR0059

CONTRACT ID.
-

PROJECT NO.
-

BRIDGE NO.


DESCRIPTION	DATE


MISSOURI HIGHWAYS AND TRANSPORTATION COMMISSION
105 WEST CAPITOL
JEFFERSON CITY, MO 65102
1-888-ASK-MODOT (1-888-275-6636)

2215 Fairlawn Dr
Carthage, MO 64836
417.358.9551
COA# 00062
weareown.com
OWN
Engineering beyond.™

...\XS_083-104_JSR0059_i10_RTE32_245.dgn 10:10:09 AM 8/19/2026

SUBPROJECT C
RTE 32 @ RTE 245
CROSS SECTION SHEET
SHEET 95 OF 173

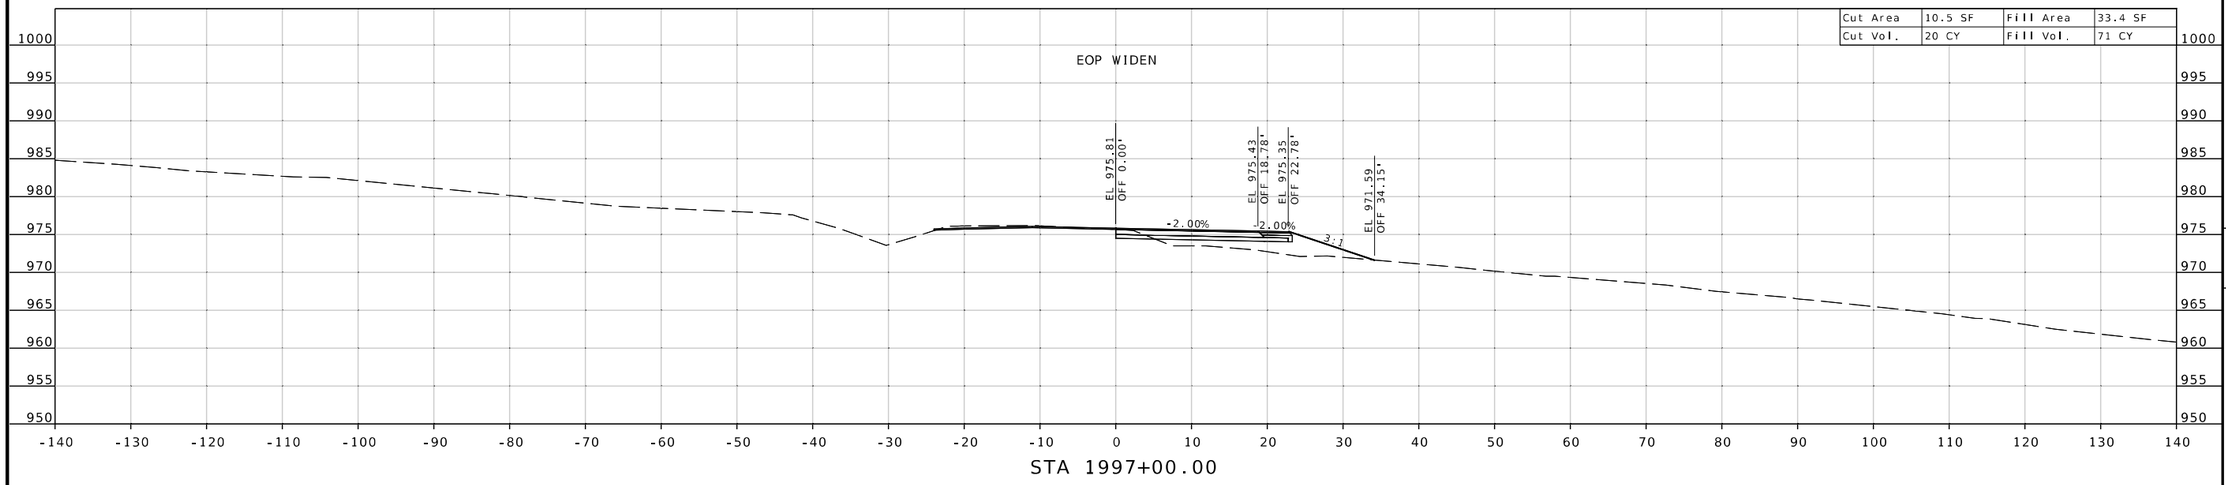

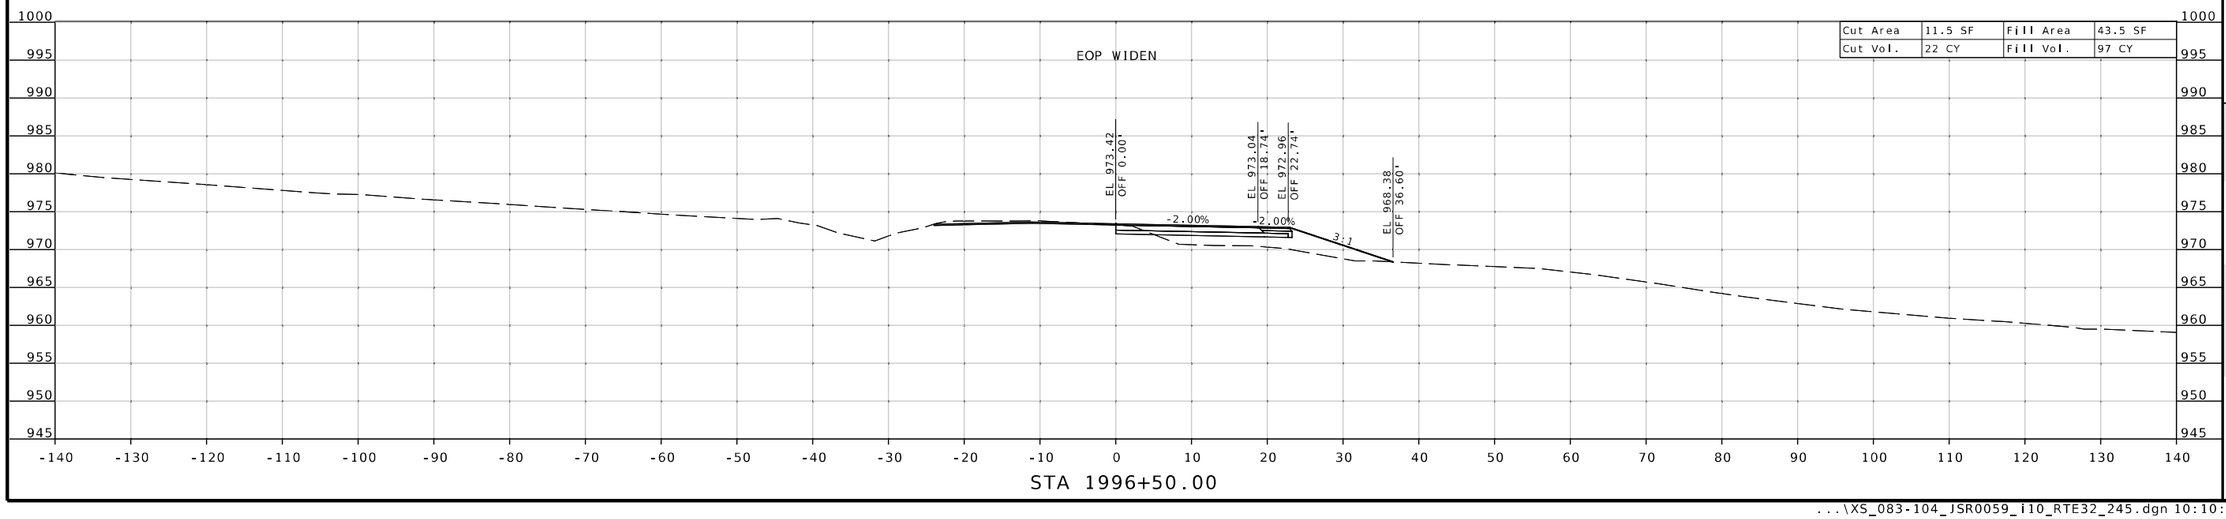

STATE OF MISSOURI
SEAN T. MATLOCK
NUMBER E-27133
PROFESSIONAL ENGINEER

DATE PREPARED
8/19/2026

ROUTE	STATE
32	MO
DISTRICT	SHEET NO.
SW	95

COUNTY
CEDAR/POLK

JOB NO.
JSR0059

CONTRACT ID.
-

PROJECT NO.
-

BRIDGE NO.

DESCRIPTION	DATE


MISSOURI HIGHWAYS AND TRANSPORTATION COMMISSION
105 WEST CAPITOL
JEFFERSON CITY, MO 65102
1-888-ASK-MODOT (1-888-275-6636)

2215 Fairlawn Dr
Carthage, MO 64836
417.358.9551
COA# 00062
weareown.com

Engineering beyond.


SUBPROJECT C
RTE 32 @ RTE 245
CROSS SECTION SHEET
SHEET 96 OF 173

Cut Area	10.3 SF	Fill Area	37.0 SF
Cut Vol.	18 CY	Fill Vol.	67 CY

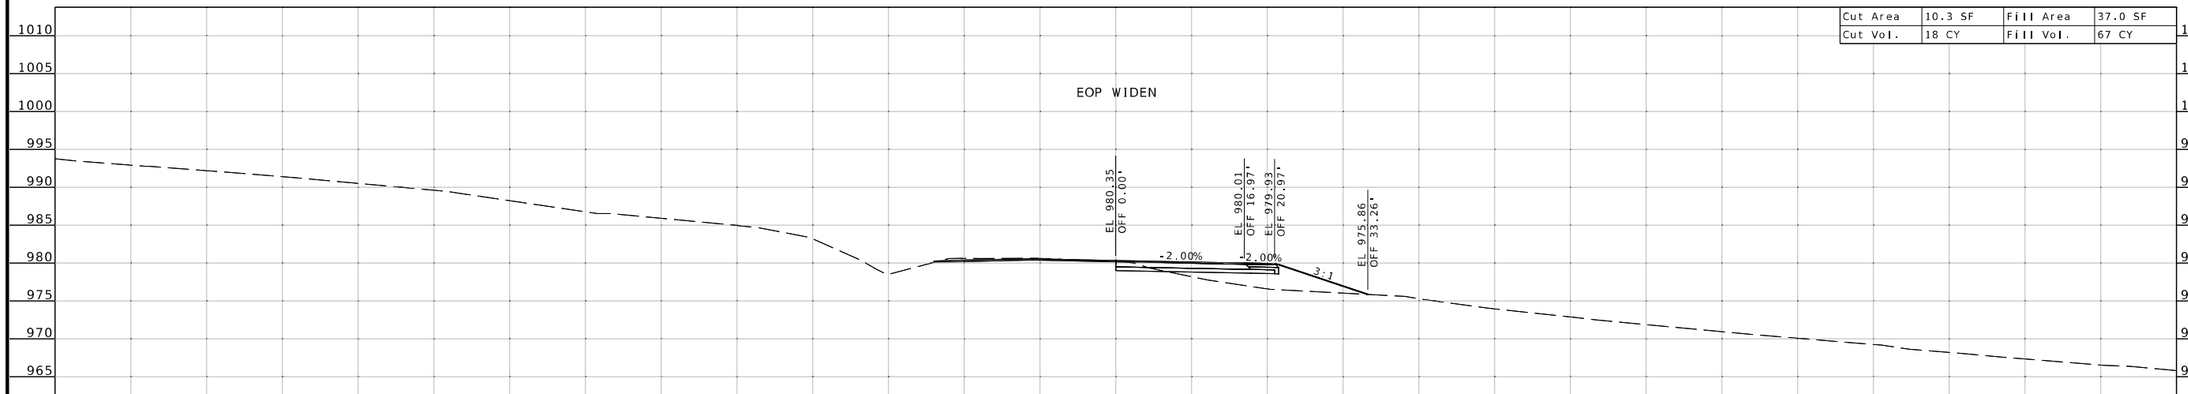

STA 1998+00.00

Cut Area	8.7 SF	Fill Area	35.6 SF
Cut Vol.	18 CY	Fill Vol.	64 CY

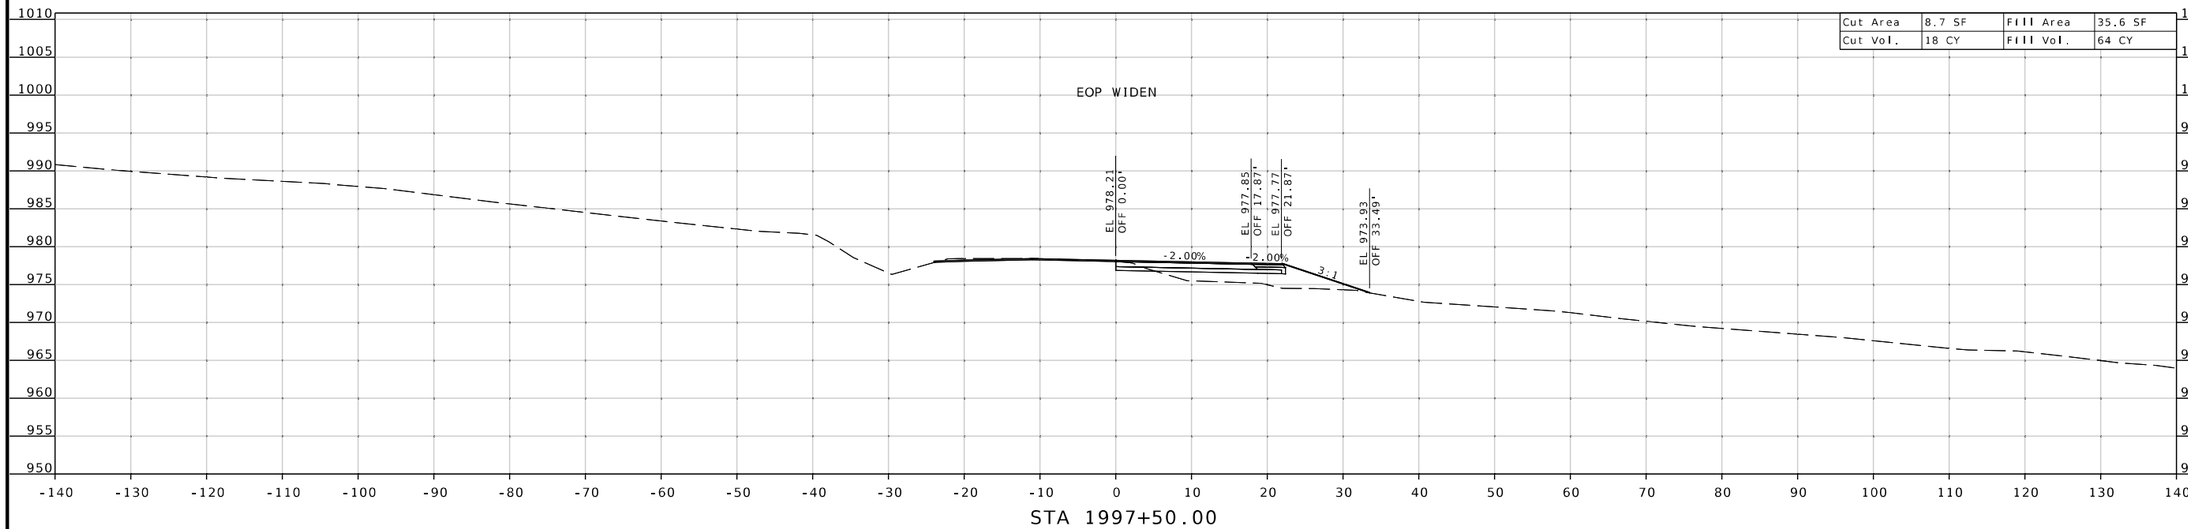

STA 1997+50.00

STATE OF MISSOURI
SEAN T. MATLOCK
NUMBER E-27133
PROFESSIONAL ENGINEER

DATE PREPARED
8/19/2026

ROUTE	STATE
32	MO
DISTRICT	SHEET NO.
SW	96

COUNTY
CEDAR/POLK

JOB NO.
JSR0059

CONTRACT ID.
-

PROJECT NO.
-

BRIDGE NO.


DESCRIPTION | DATE


MISSOURI HIGHWAYS AND TRANSPORTATION COMMISSION
105 WEST CAPITOL
JEFFERSON CITY, MO 65102
1-888-ASK-MODOT (1-888-275-6636)

2215 Fairlawn Dr
Carthage, MO 64836
417.358.9551
COA# 00062
weareown.com
Engineering beyond.

...\XS_083-104_JSR0059_i10_RTE32_245.dgn 10:10:20 AM 8/19/2026

SUBPROJECT C
RTE 32 @ RTE 245
CROSS SECTION SHEET
SHEET 97 OF 173

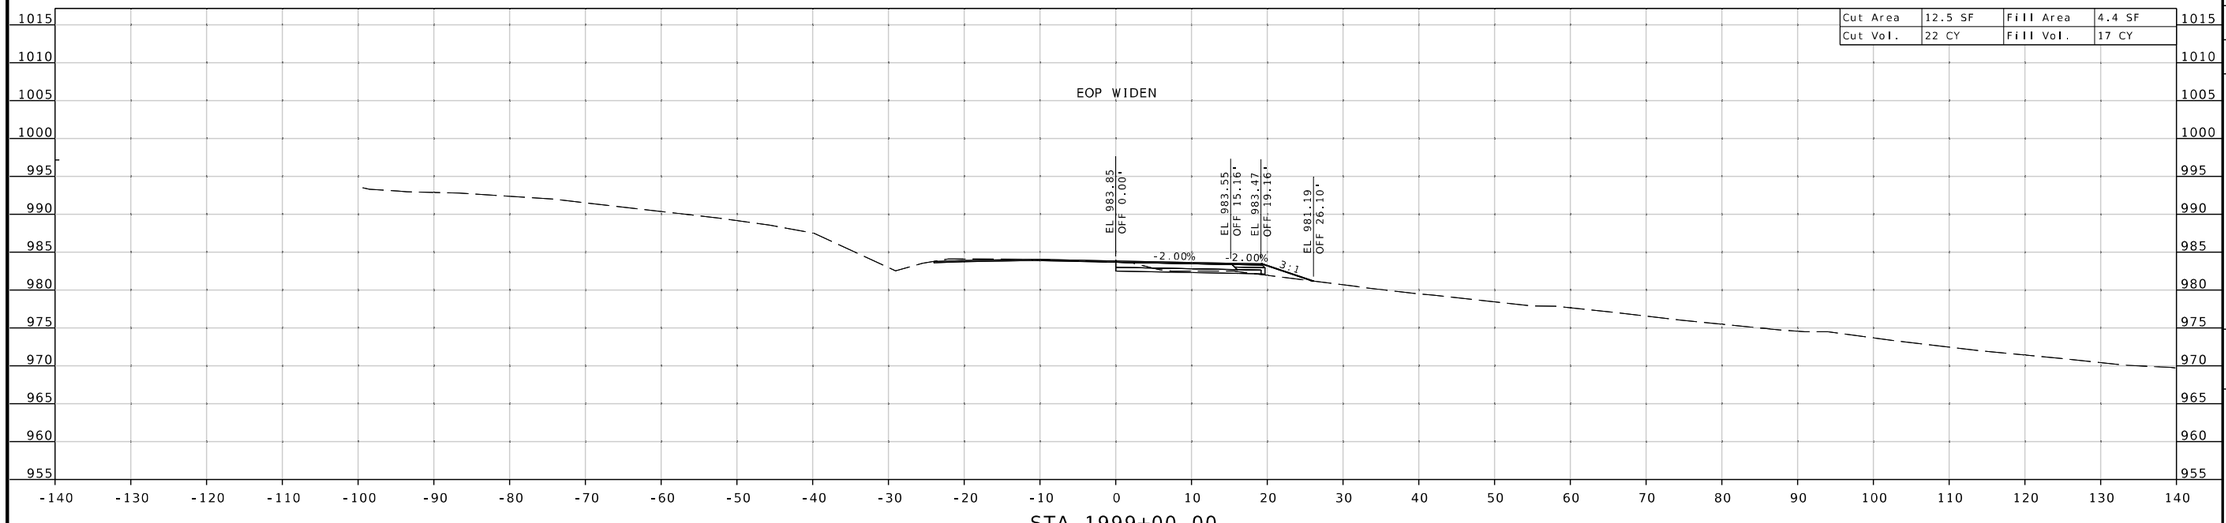

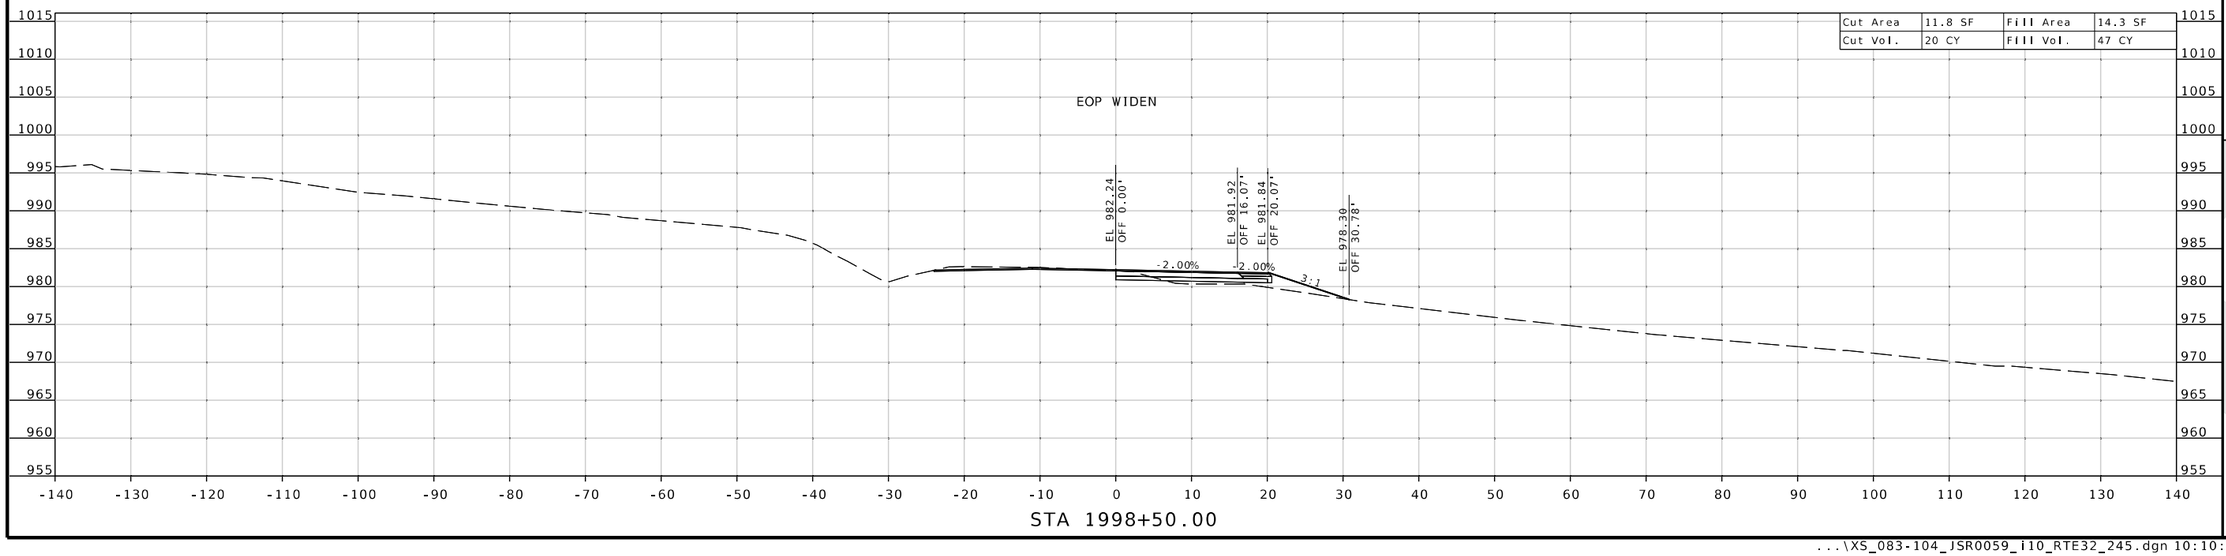

STATE OF MISSOURI
SEAN T. MATLOCK
NUMBER E-27133
PROFESSIONAL ENGINEER

DATE PREPARED
8/19/2026

ROUTE	STATE
32	MO
DISTRICT	SHEET NO.
SW	97

COUNTY
CEDAR/POLK

JOB NO.
JSR0059

CONTRACT ID.
-

PROJECT NO.
-

BRIDGE NO.

DESCRIPTION	DATE


MISSOURI HIGHWAYS AND TRANSPORTATION COMMISSION
105 WEST CAPITOL
JEFFERSON CITY, MO 65102
1-888-ASK-MODOT (1-888-275-6636)

2215 Fairlawn Dr
Carthage, MO 64836
417.358.9551
COA# 00062
weareown.com
Engineering beyond.

...\XS_083-104_JSR0059_i10_RTE32_245.dgn 10:10:26 AM 8/19/2026


SUBPROJECT C
RTE 32 @ RTE 245
CROSS SECTION SHEET
SHEET 98 OF 173

Cut Area	13.5 SF	Fill Area	3.7 SF
Cut Vol.	22 CY	Fill Vol.	9 CY

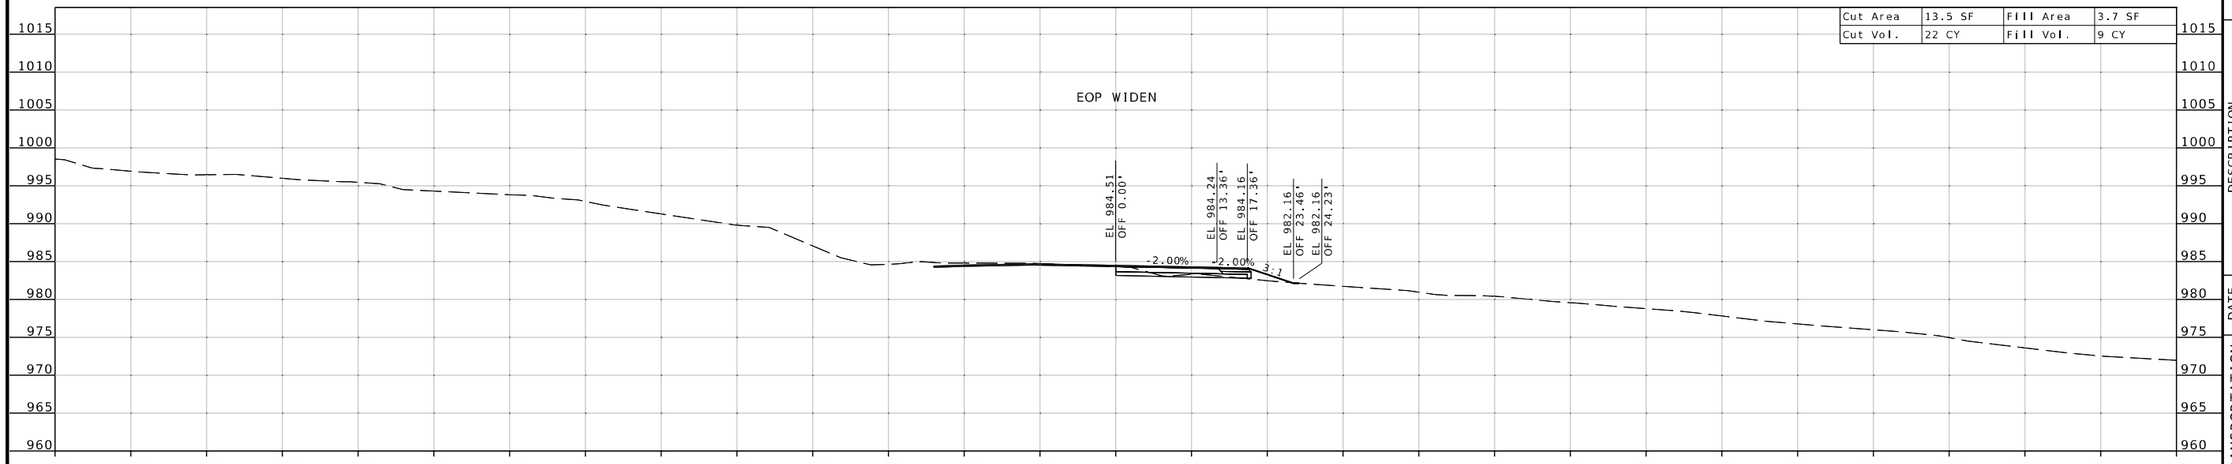

STA 2000+00.00

Cut Area	9.9 SF	Fill Area	5.9 SF
Cut Vol.	21 CY	Fill Vol.	10 CY

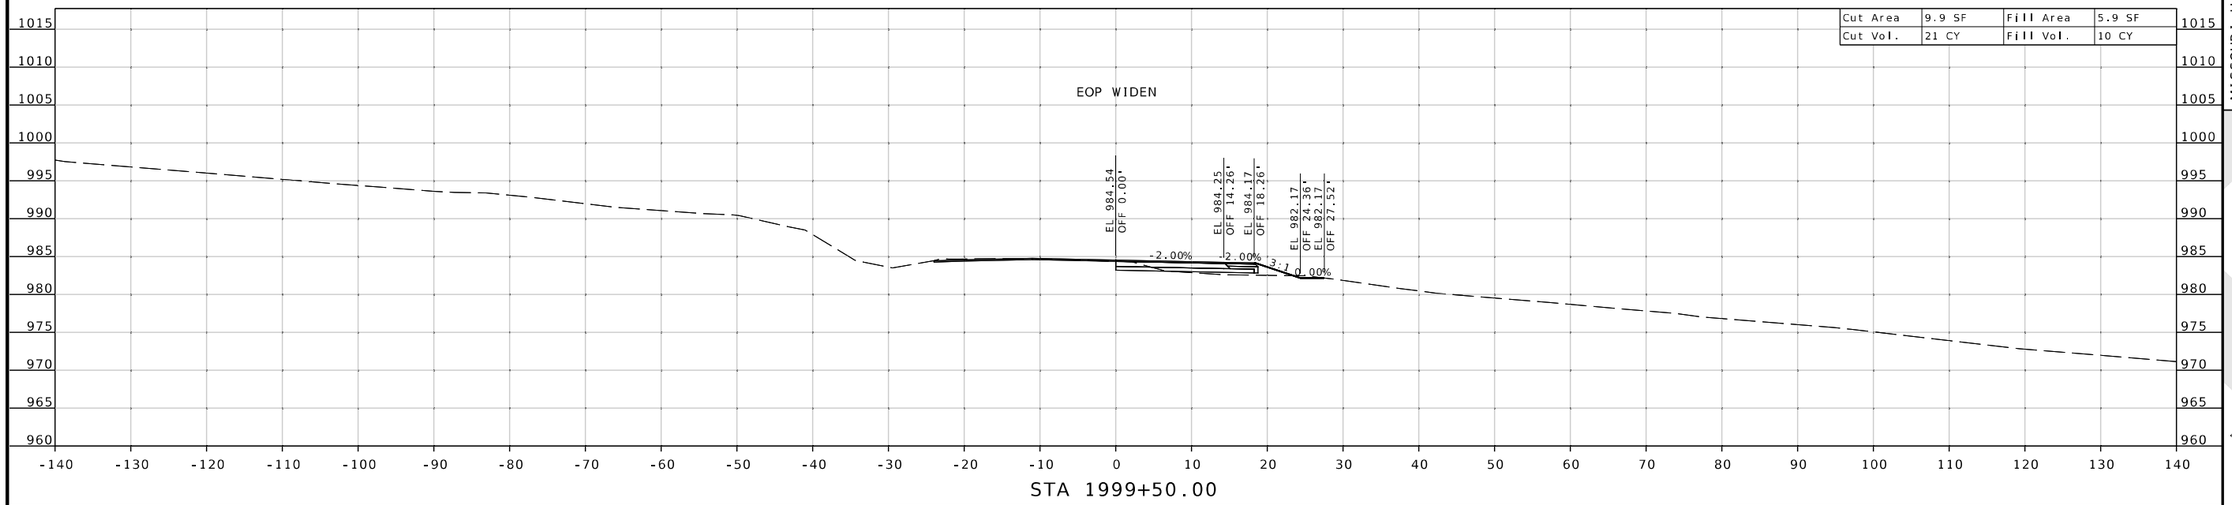

STA 1999+50.00

STATE OF MISSOURI
SEAN T. MATLOCK
NUMBER E-27133
PROFESSIONAL ENGINEER

DATE PREPARED
8/19/2026

ROUTE	STATE
32	MO
DISTRICT	SHEET NO.
SW	98

COUNTY
CEDAR/POLK

JOB NO.
JSR0059

CONTRACT ID.
-

PROJECT NO.
-

BRIDGE NO.

DESCRIPTION	DATE

MISSOURI HIGHWAYS AND TRANSPORTATION COMMISSION
105 WEST CAPITOL
JEFFERSON CITY, MO 65102
1-888-ASK-MODOT (1-888-275-6636)


2215 Fairlawn Dr
Carthage, MO 64836
417.358.9551
COA# 00062
weareown.com

Engineering beyond.™

...\XS_083-104_JSR0059_i10_RTE32_245.dgn 10:10:31 AM 8/19/2026


SUBPROJECT C
RTE 32 @ RTE 245
CROSS SECTION SHEET
SHEET 99 OF 173

Cut Area	14.5 SF	Fill Area	3.6 SF
Cut Vol.	27 CY	Fill Vol.	7 CY

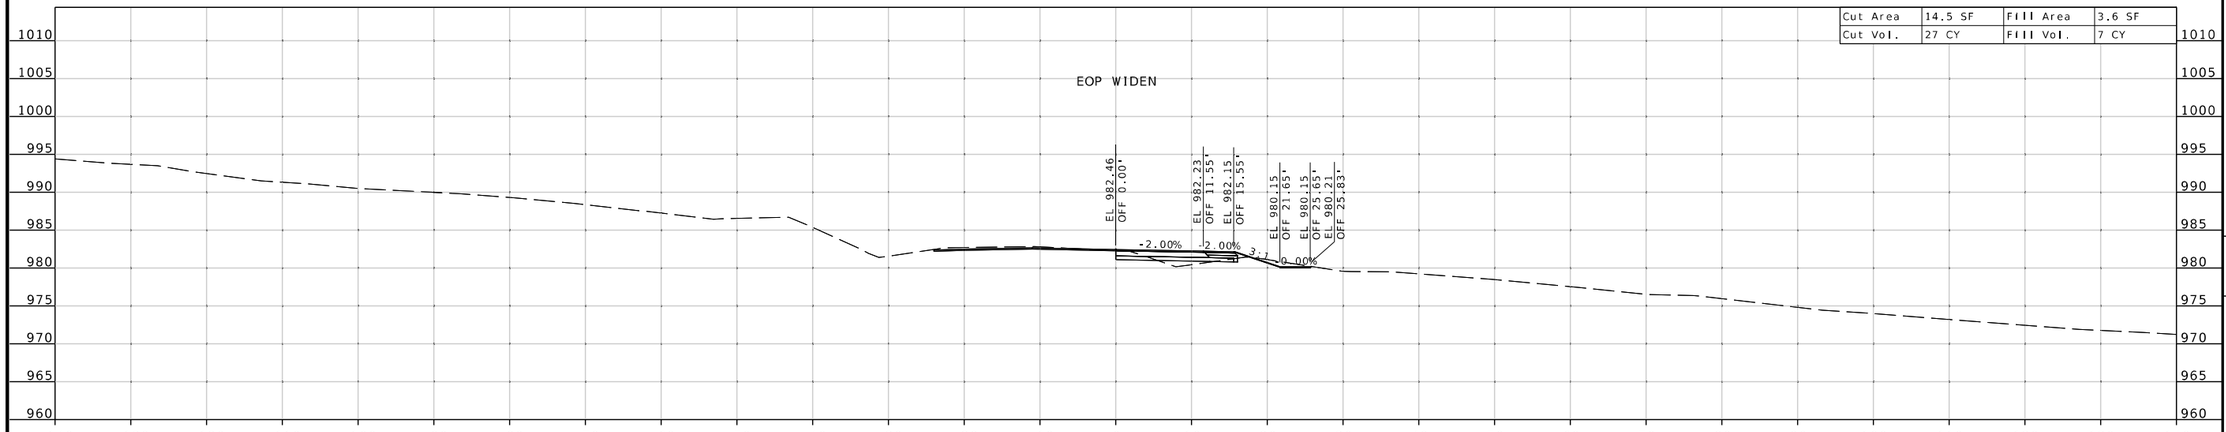

STA 2001+00.00

Cut Area	15.0 SF	Fill Area	3.7 SF
Cut Vol.	26 CY	Fill Vol.	7 CY

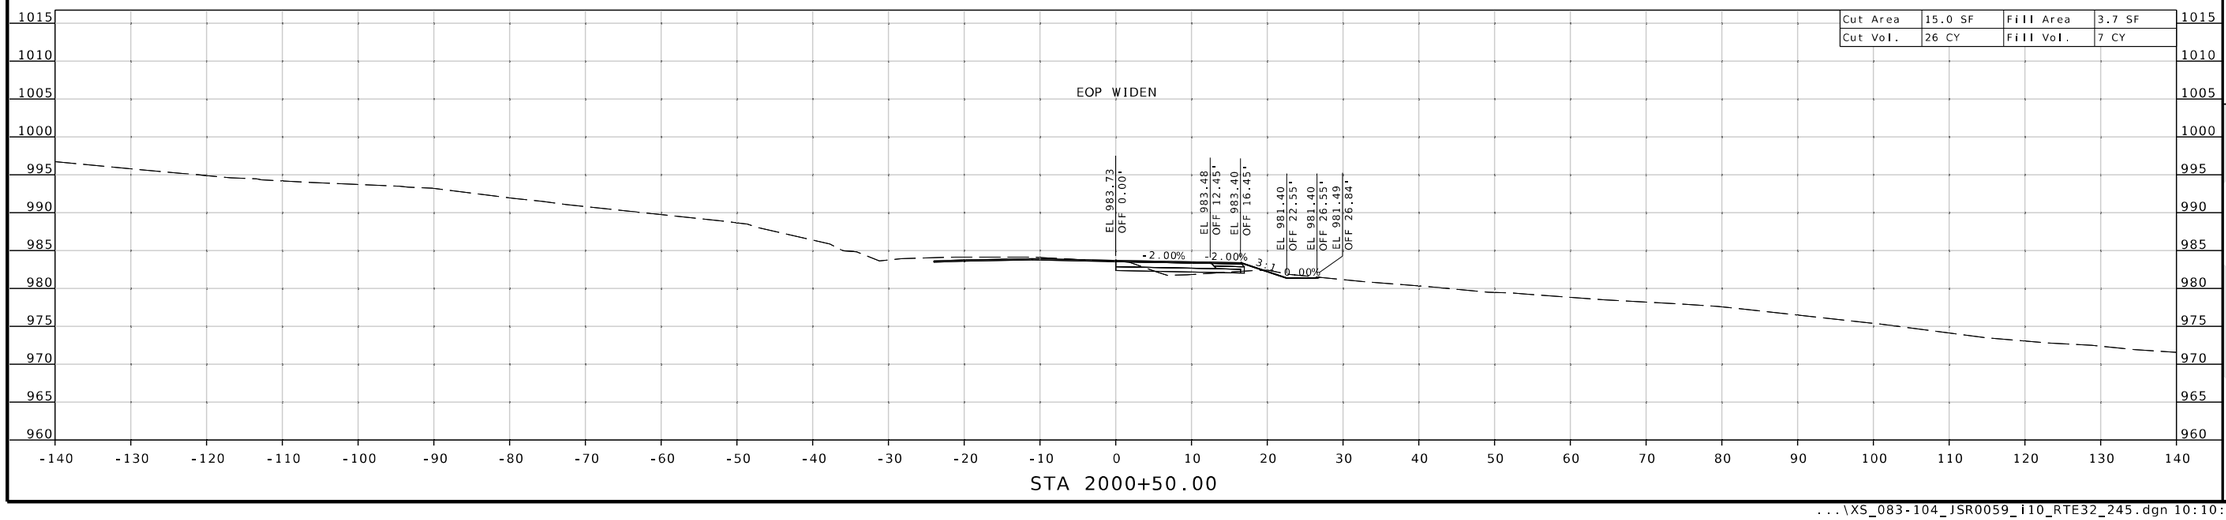

STA 2000+50.00

STATE OF MISSOURI
SEAN T. MATLOCK
NUMBER E-27133
PROFESSIONAL ENGINEER

DATE PREPARED
8/19/2026

ROUTE	STATE
32	MO
DISTRICT	SHEET NO.
SW	99

COUNTY
CEDAR/POLK

JOB NO.
JSR0059

CONTRACT ID.
-

PROJECT NO.
-


BRIDGE NO.

DESCRIPTION | DATE


MISSOURI HIGHWAYS AND TRANSPORTATION COMMISSION
105 WEST CAPITOL
JEFFERSON CITY, MO 65102
1-888-ASK-MODOT (1-888-275-6636)

2215 Fairlawn Dr
Carthage, MO 64836
417.358.9551
COA# 00062
weareown.com
Engineering beyond.

SUBPROJECT C
RTE 32 @ RTE 245
CROSS SECTION SHEET
SHEET 100 OF 173

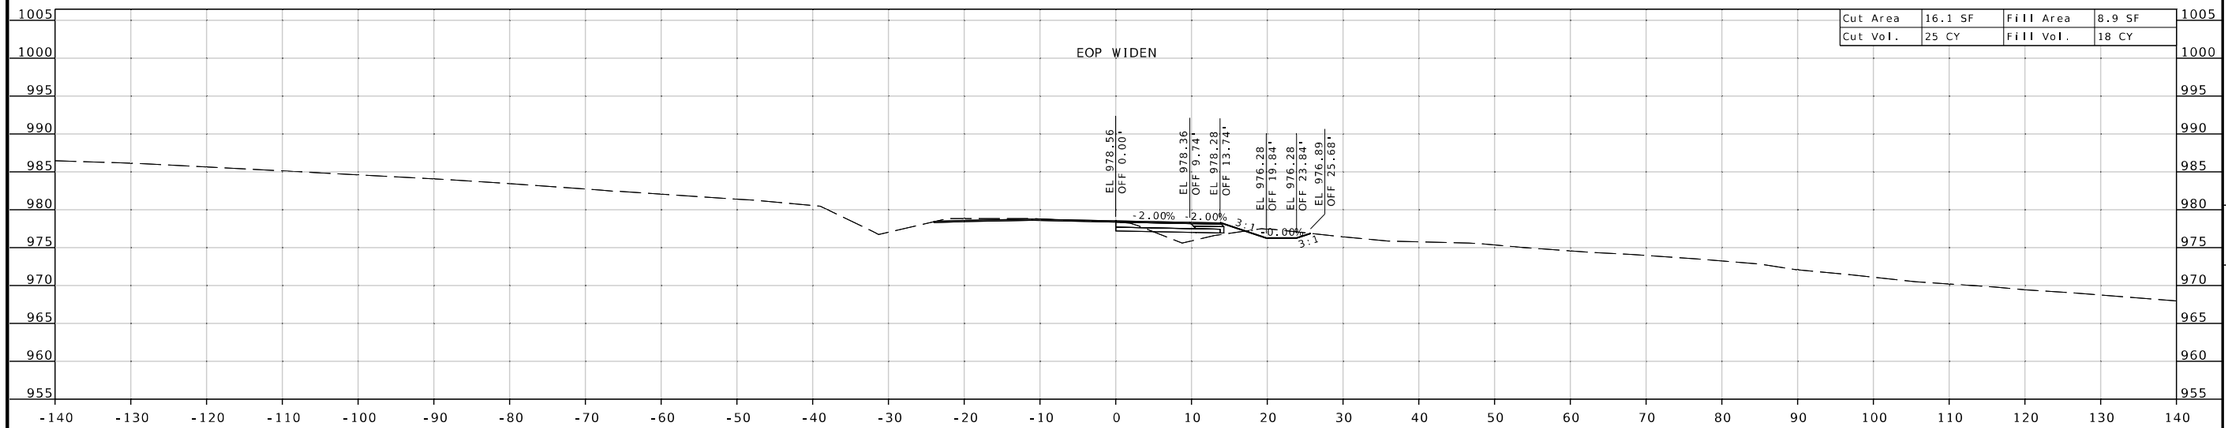

STA 2002+00.00

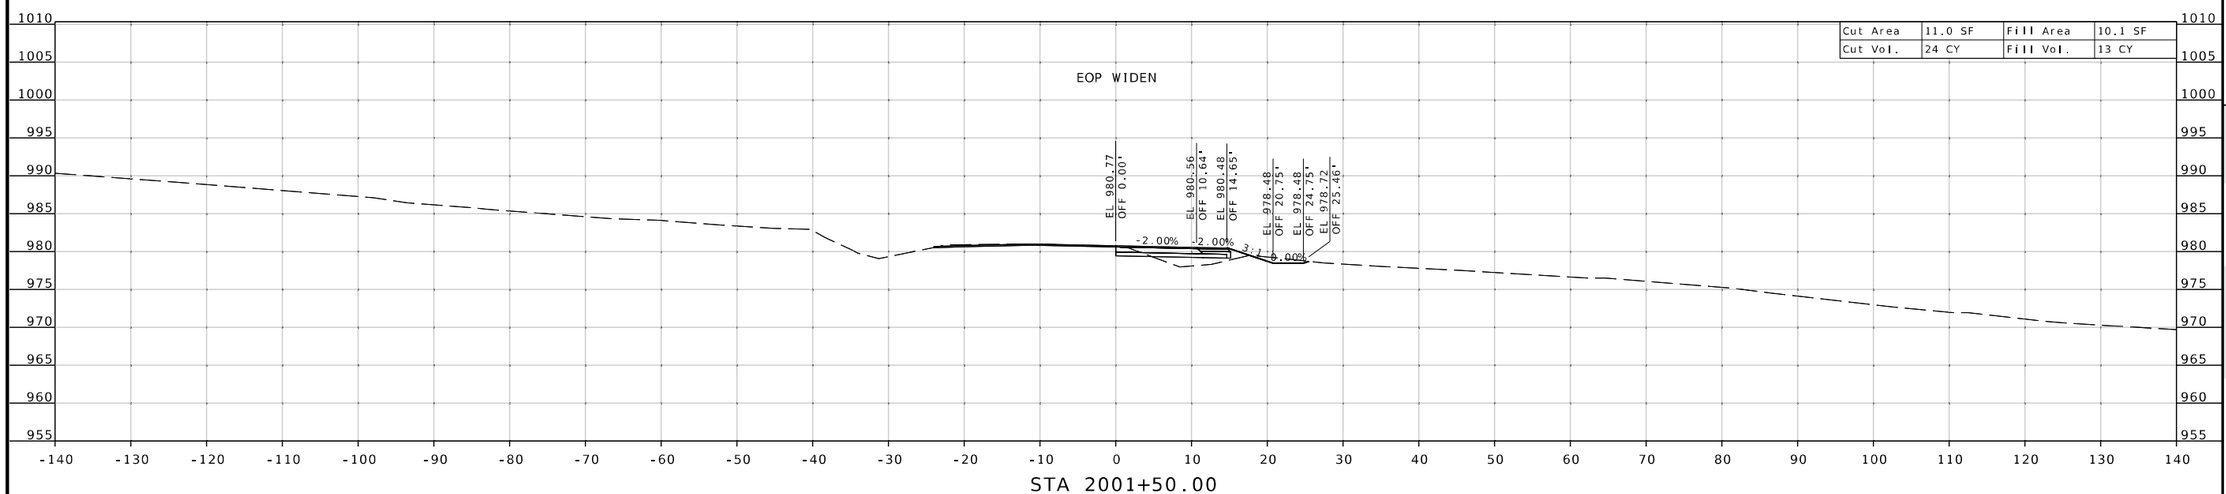

STA 2001+50.00

STATE OF MISSOURI
SEAN T. MATLOCK
NUMBER E-27133
PROFESSIONAL ENGINEER

DATE PREPARED
8/19/2026

ROUTE	STATE
32	MO
DISTRICT	SHEET NO.
SW	100

COUNTY
CEDAR/POLK

JOB NO.
JSR0059

CONTRACT ID.
-

PROJECT NO.
-

BRIDGE NO.


DESCRIPTION	DATE

MISSOURI HIGHWAYS AND TRANSPORTATION COMMISSION
105 WEST CAPITOL
JEFFERSON CITY, MO 65102
1-888-ASK-MODOT (1-888-275-6636)


2215 Fairlawn Dr
Carthage, MO 64836
417.358.9551
COA# 00062
weareown.com
OWN
Engineering beyond.™

...\XS_083-104_JSR0059_i10_RTE32_245.dgn 10:10:41 AM 8/19/2026

SUBPROJECT C
RTE 32 @ RTE 245
CROSS SECTION SHEET
SHEET 101 OF 173

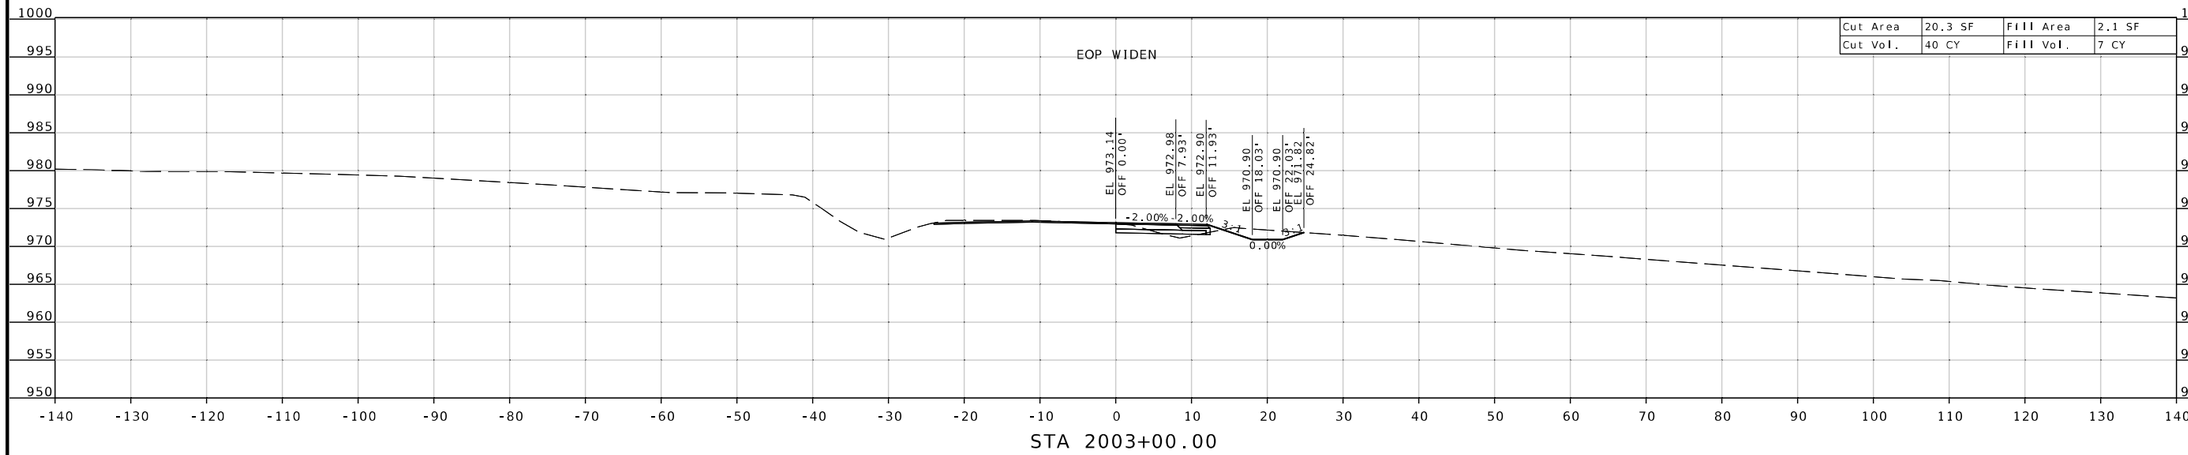

Cut Area	20.3 SF	Fill Area	2.1 SF
Cut Vol.	40 CY	Fill Vol.	7 CY

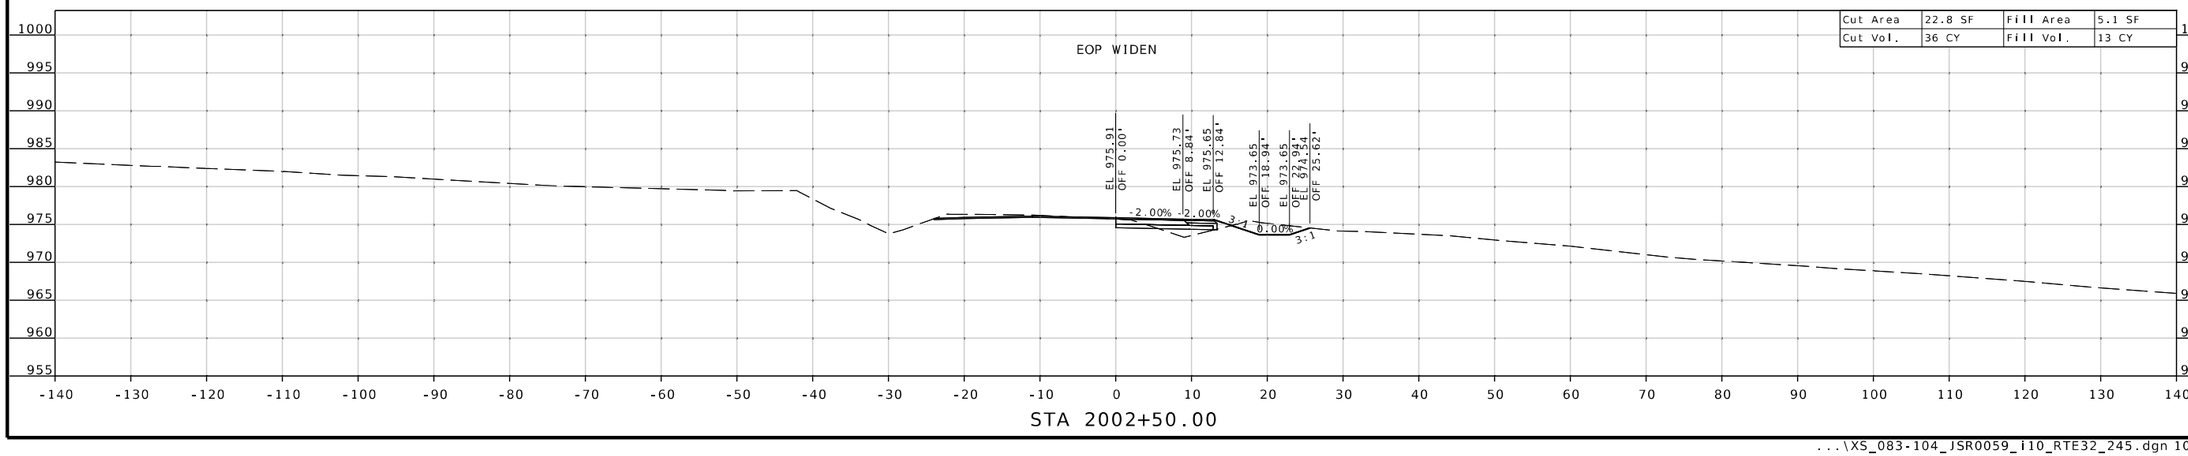

Cut Area	22.8 SF	Fill Area	5.1 SF
Cut Vol.	36 CY	Fill Vol.	13 CY

STATE OF MISSOURI
SEAN T. MATLOCK
NUMBER E-27133
PROFESSIONAL ENGINEER

DATE PREPARED
8/19/2026

ROUTE	STATE
32	MO
DISTRICT	SHEET NO.
SW	101

COUNTY
CEDAR/POLK

JOB NO.
JSR0059

CONTRACT ID.
-

PROJECT NO.
-

BRIDGE NO.


DESCRIPTION	DATE

MISSOURI HIGHWAYS AND TRANSPORTATION COMMISSION
105 WEST CAPITOL
JEFFERSON CITY, MO 65102
1-888-ASK-MODOT (1-888-275-6636)


2215 Fairlawn Dr.
Carthage, MO 64836
417.358.9551
COA# 00062
weareown.com
OWN
Engineering beyond.

...\XS_083-104_JSR0059_i10_RTE32_245.dgn 10:10:46 AM 8/19/2026


SUBPROJECT C
RTE 32 @ RTE 245
CROSS SECTION SHEET
SHEET 102 OF 173

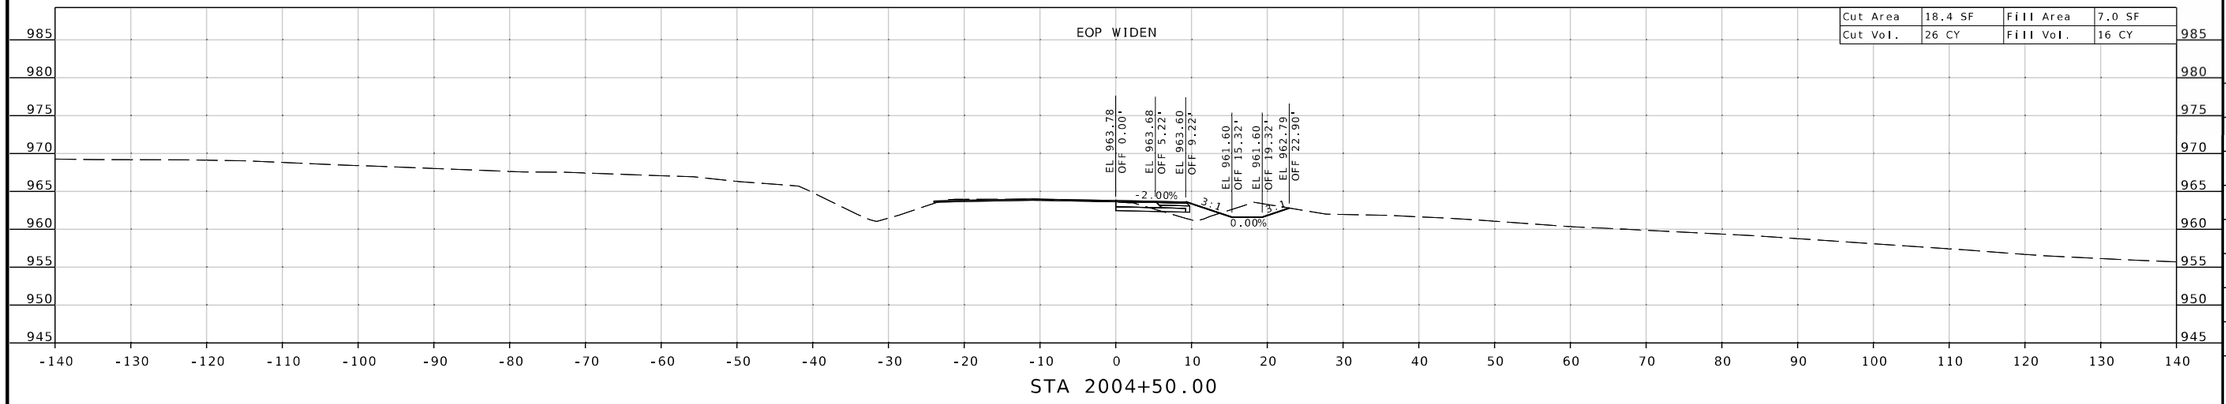

STA 2004+50.00

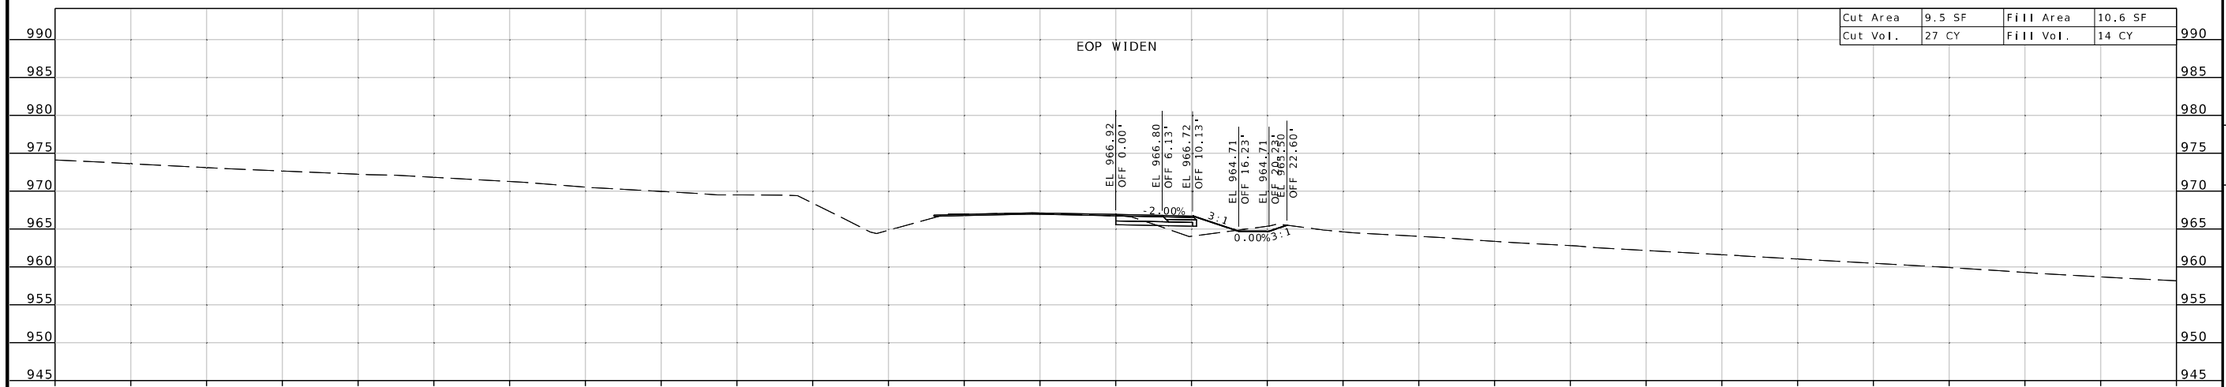

STA 2004+00.00

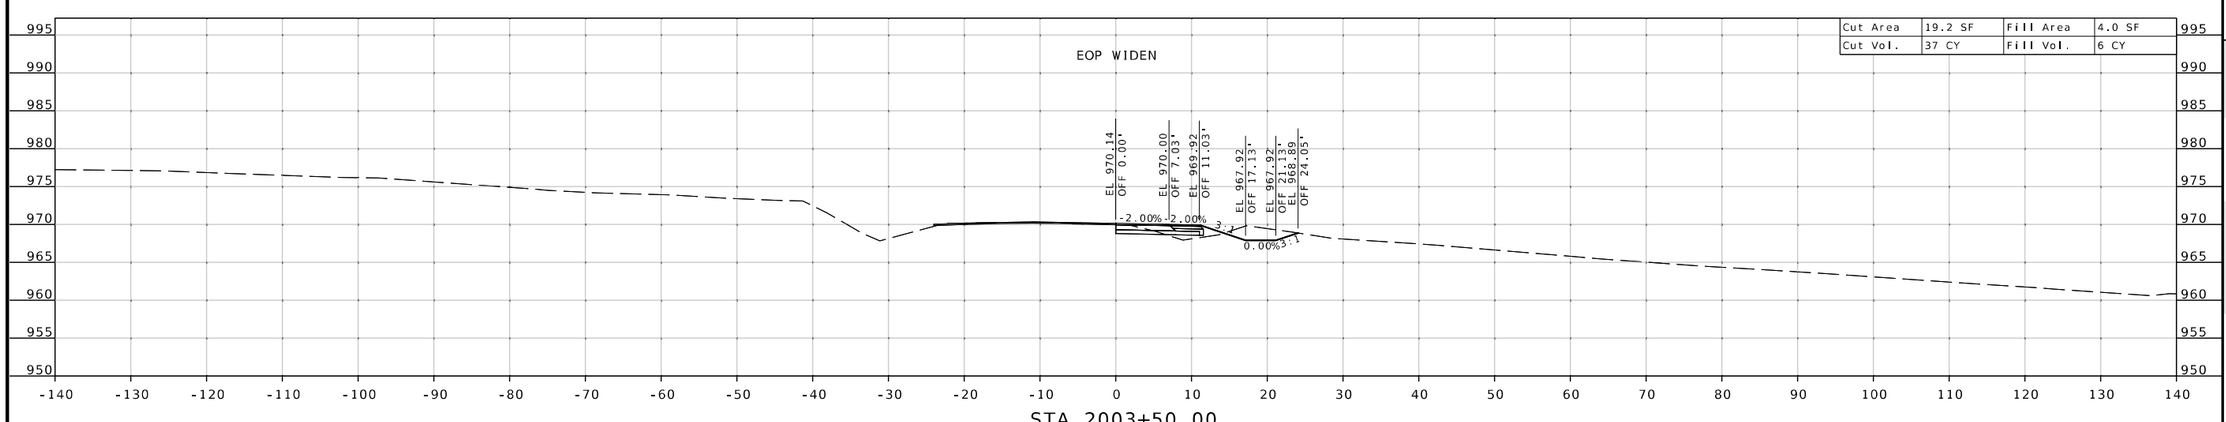

STA 2003+50.00

STATE OF MISSOURI
SEAN T. MATLOCK
NUMBER E-27133
PROFESSIONAL ENGINEER

DATE PREPARED
8/19/2026

ROUTE	STATE
32	MO
DISTRICT	SHEET NO.
SW	102

COUNTY
CEDAR/POLK

JOB NO.
JSR0059

CONTRACT ID.
-

PROJECT NO.
-

BRIDGE NO.


DESCRIPTION	DATE

MISSOURI HIGHWAYS AND TRANSPORTATION COMMISSION
105 WEST CAPITOL
JEFFERSON CITY, MO 65102
1-888-ASK-MODOT (1-888-275-6636)


2215 Fairlawn Dr.
Carthage, MO 64836
417.358.9551
COA# 00062
weareown.com

Engineering beyond.


SUBPROJECT C
RTE 32 @ RTE 245
CROSS SECTION SHEET
SHEET 103 OF 173

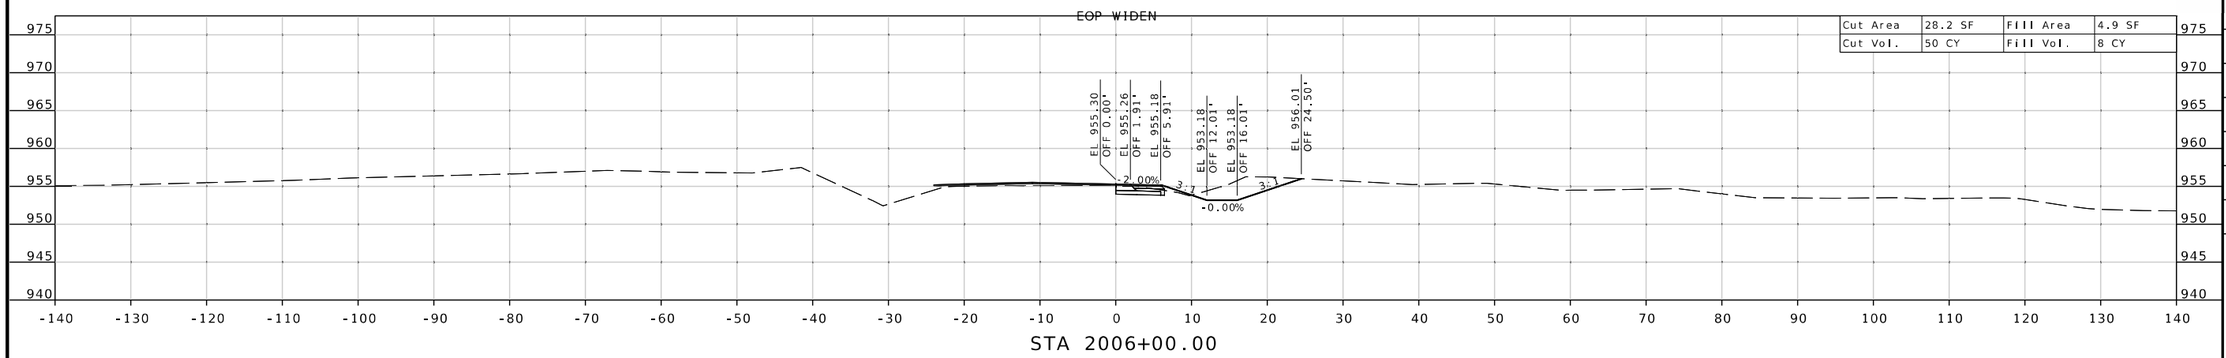

STA 2006+00.00

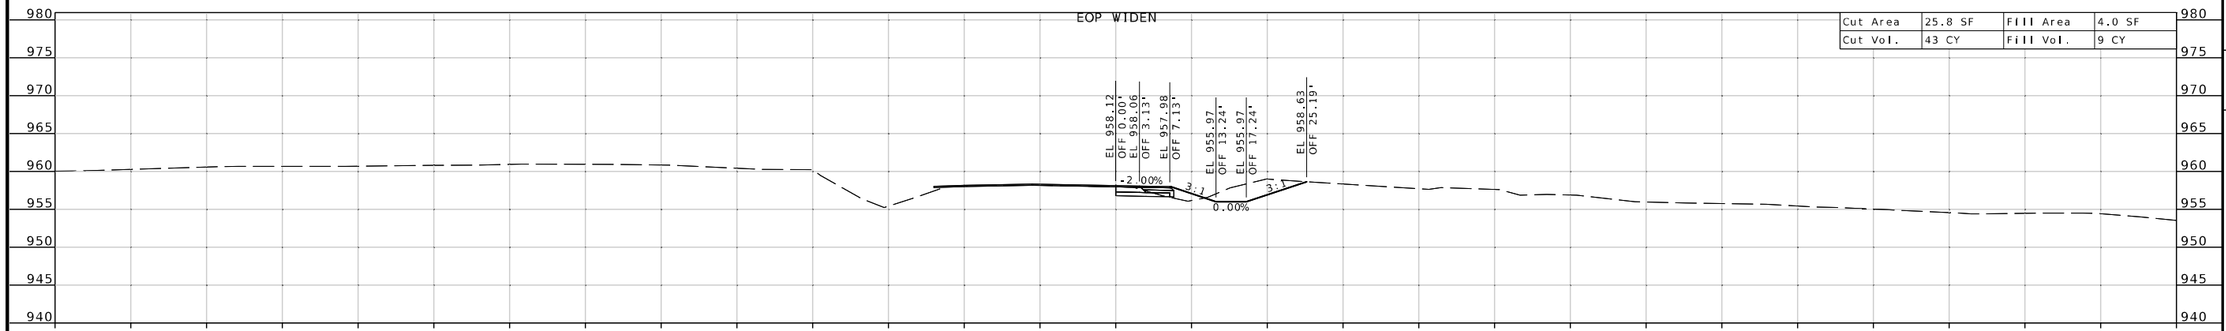

STA 2005+50.00

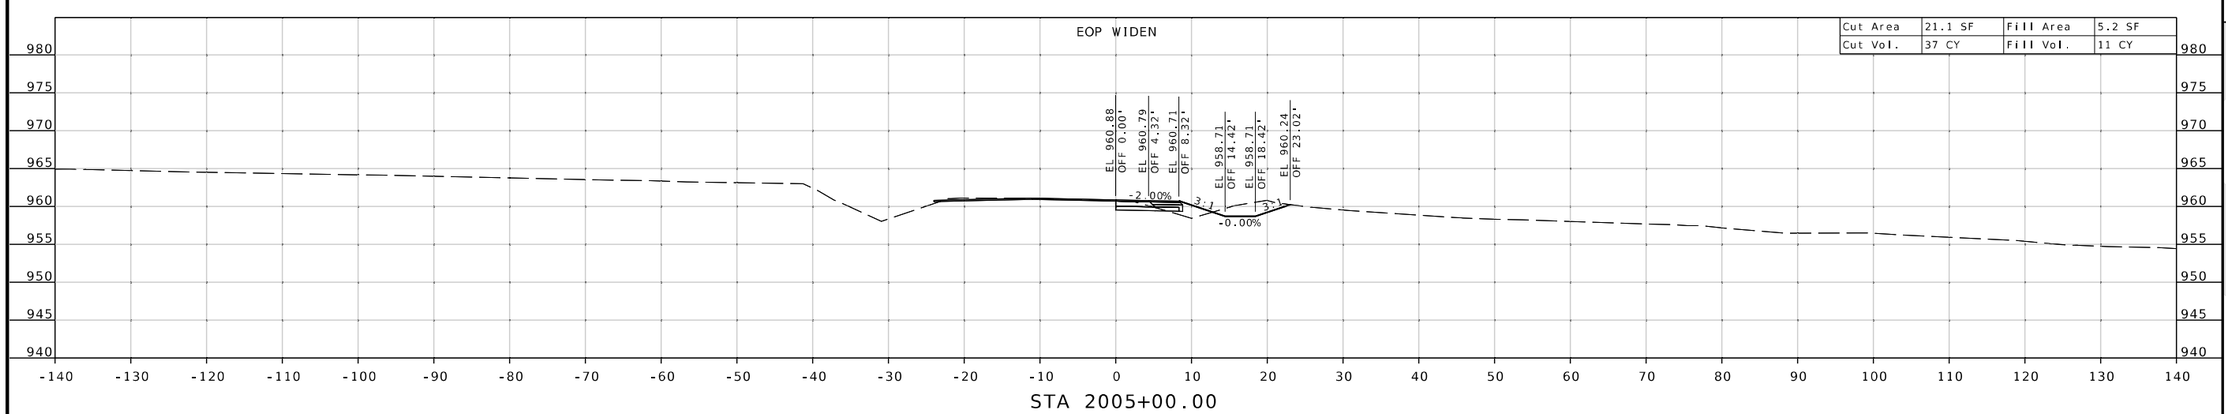

STA 2005+00.00

STATE OF MISSOURI
SEAN T. MATLOCK
NUMBER E-27133
PROFESSIONAL ENGINEER

DATE PREPARED
8/19/2026

ROUTE	STATE
32	MO
DISTRICT	SHEET NO.
SW	103

COUNTY
CEDAR / POLK

JOB NO.
JSR0059

CONTRACT ID.
-

PROJECT NO.
-

BRIDGE NO.

DESCRIPTION	DATE


MISSOURI HIGHWAYS AND TRANSPORTATION COMMISSION
105 WEST CAPITOL
JEFFERSON CITY, MO 65102
1-888-ASK-MODOT (1-888-275-6636)

2215 Fairlawn Dr.
Carthage, MO 64836
417.358.9551
COA# 00062
weareown.com


Engineering beyond.

...\XS_083-104_JSR0059_i10_RTE32_245.dgn 10:10:57 AM 8/19/2026

SUBPROJECT C
RTE 32 @ RTE 245
CROSS SECTION SHEET
SHEET 104 OF 173

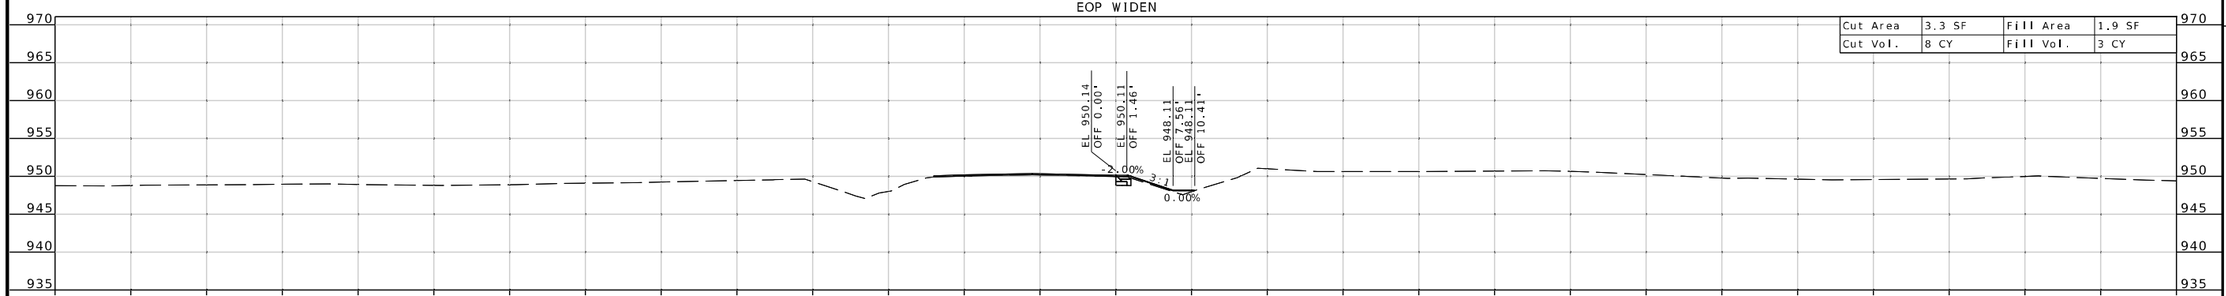

STA 2006+77.70

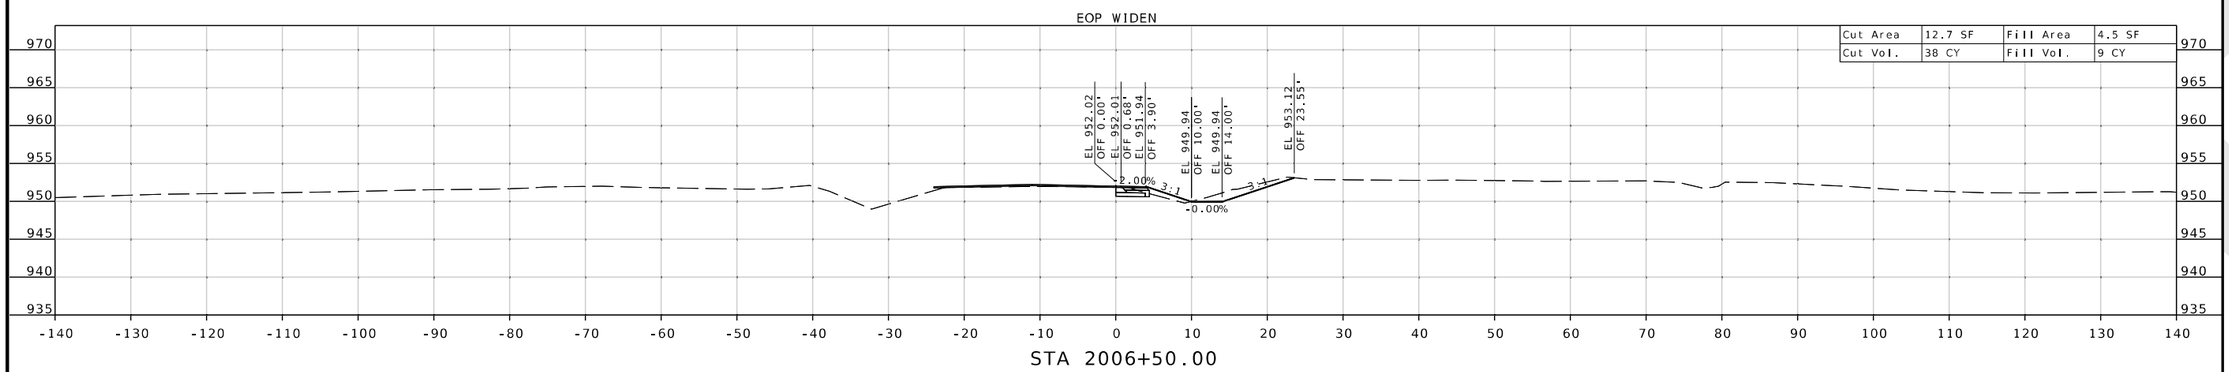

STA 2006+50.00

STATE OF MISSOURI
SEAN T. MATLOCK
NUMBER E-27133
PROFESSIONAL ENGINEER

DATE PREPARED
8/19/2026

ROUTE	STATE
32	MO
DISTRICT	SHEET NO.
SW	104

COUNTY
CEDAR/POLK

JOB NO.
JSR0059

CONTRACT ID.
-

PROJECT NO.
-

BRIDGE NO.


DATE	DESCRIPTION


MISSOURI HIGHWAYS AND TRANSPORTATION COMMISSION
105 WEST CAPITOL
JEFFERSON CITY, MO 65102
1-888-ASK-MODOT (1-888-275-6636)

2215 Fairlawn Dr
Carthage, MO 64836
417.358.9551
COA# 00062
weareown.com
OWN
Engineering beyond.™

...\XS_083-104_JSR0059_i10_RTE32_245.dgn 10:11:03 AM 8/19/2026

SUBPROJECT D
RTE 32 @ RTE 123
CROSS SECTION SHEET
SHEET 105 OF 173

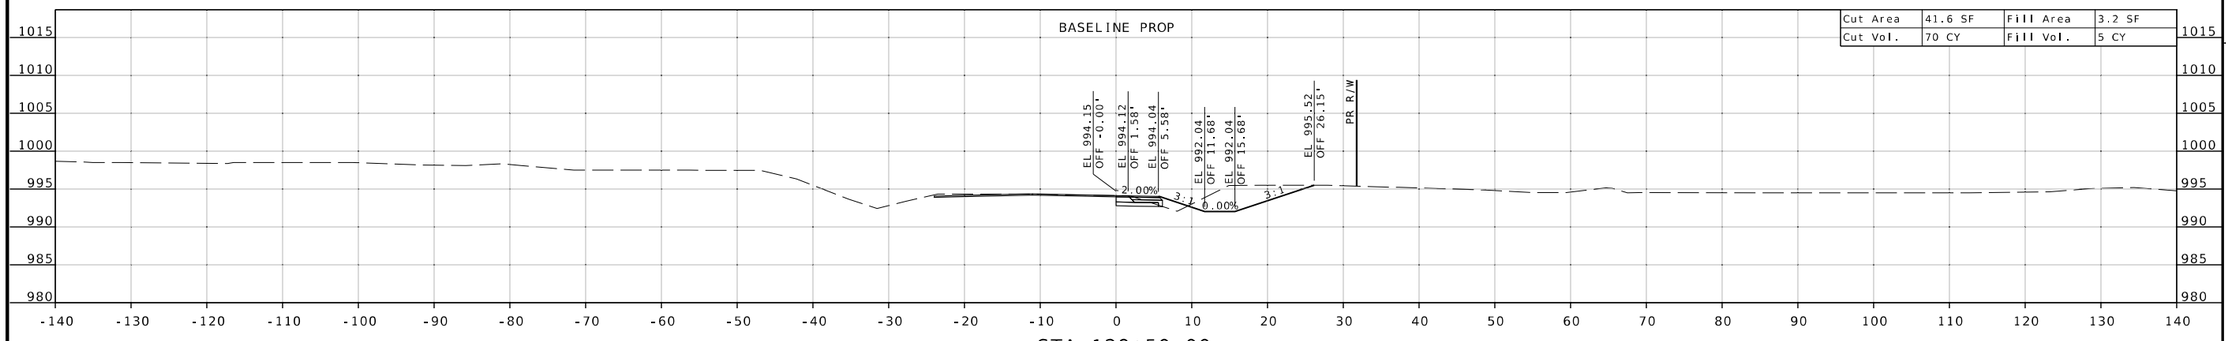

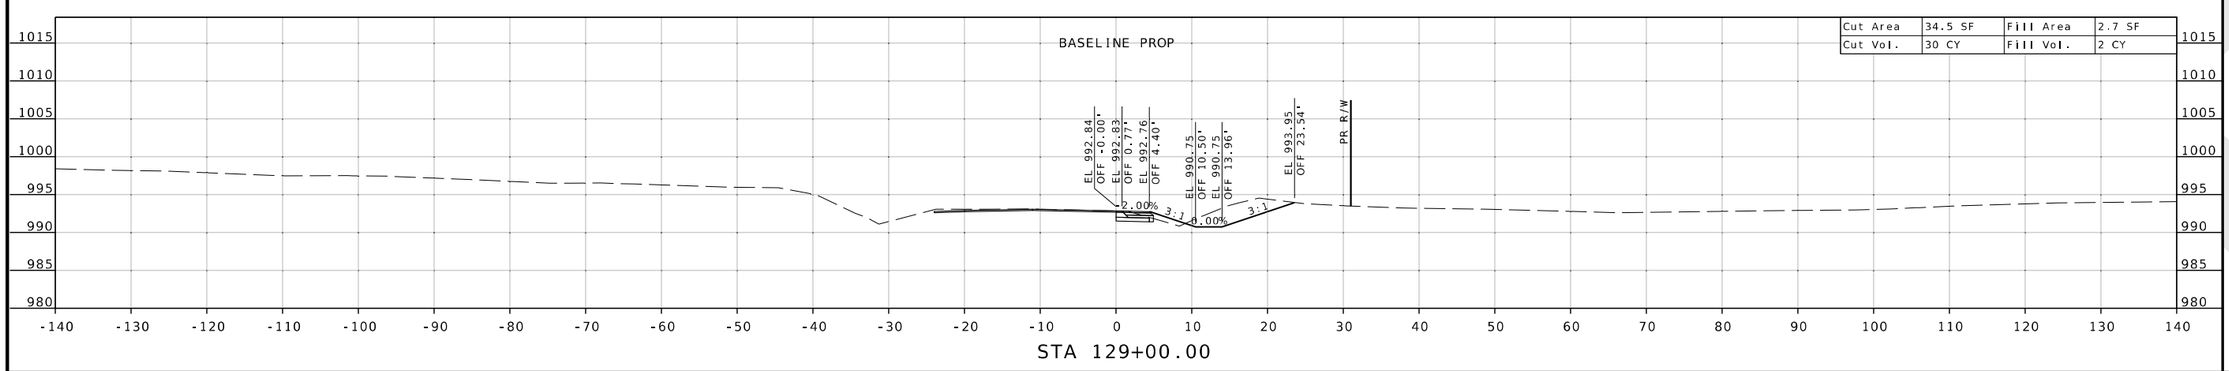

STATE OF MISSOURI
SEAN T. MATLOCK
NUMBER E-27133
PROFESSIONAL ENGINEER

DATE PREPARED
8/19/2026

ROUTE	STATE
32	MO
DISTRICT	SHEET NO.
SW	105

COUNTY
CEDAR/POLK

JOB NO.
JSR0059

CONTRACT ID.
-

PROJECT NO.
-

BRIDGE NO.


DESCRIPTION	DATE

MISSOURI HIGHWAYS AND TRANSPORTATION COMMISSION
105 WEST CAPITOL
JEFFERSON CITY, MO 65102
1-888-ASK-MODOT (1-888-275-6636)


2215 Fairlawn Dr
Carthage, MO 64836
417.358.9551
COA# 00062
weareown.com
Engineering beyond.

...\XS_105-123_JSR0059_i10_Rte123.dgn 10:11:25 AM 8/19/2026


SUBPROJECT D
RTE 32 @ RTE 123
CROSS SECTION SHEET
SHEET 106 OF 173

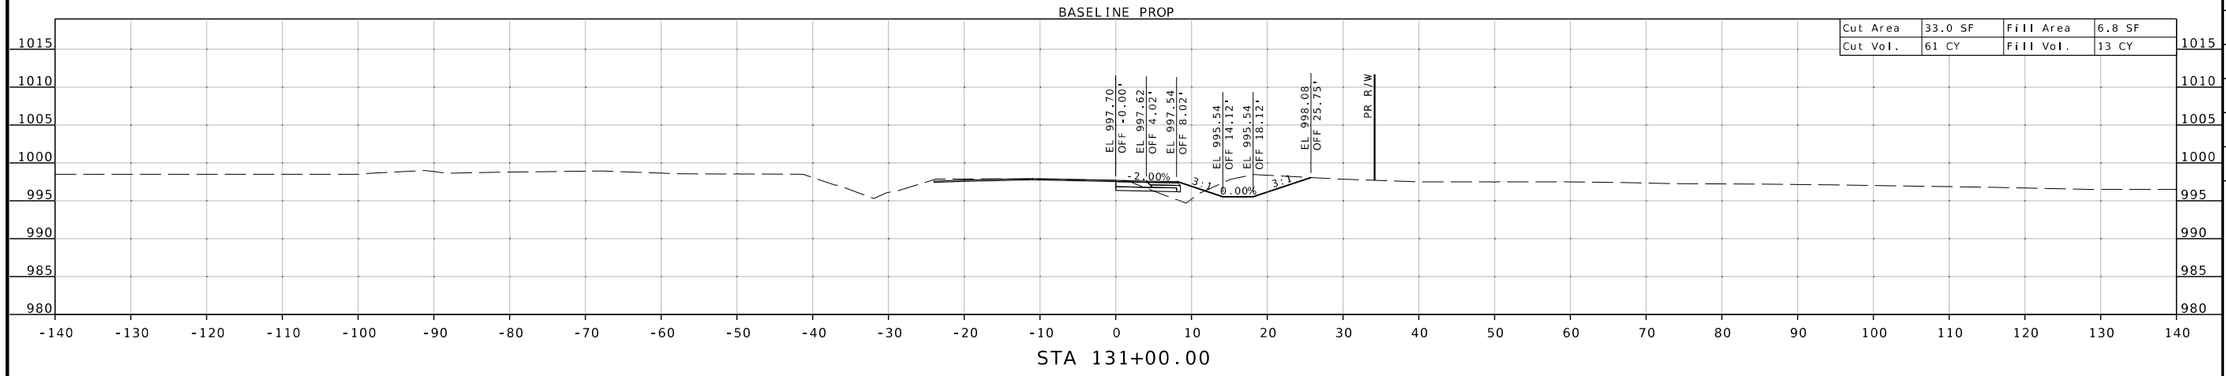

STA 131+00.00

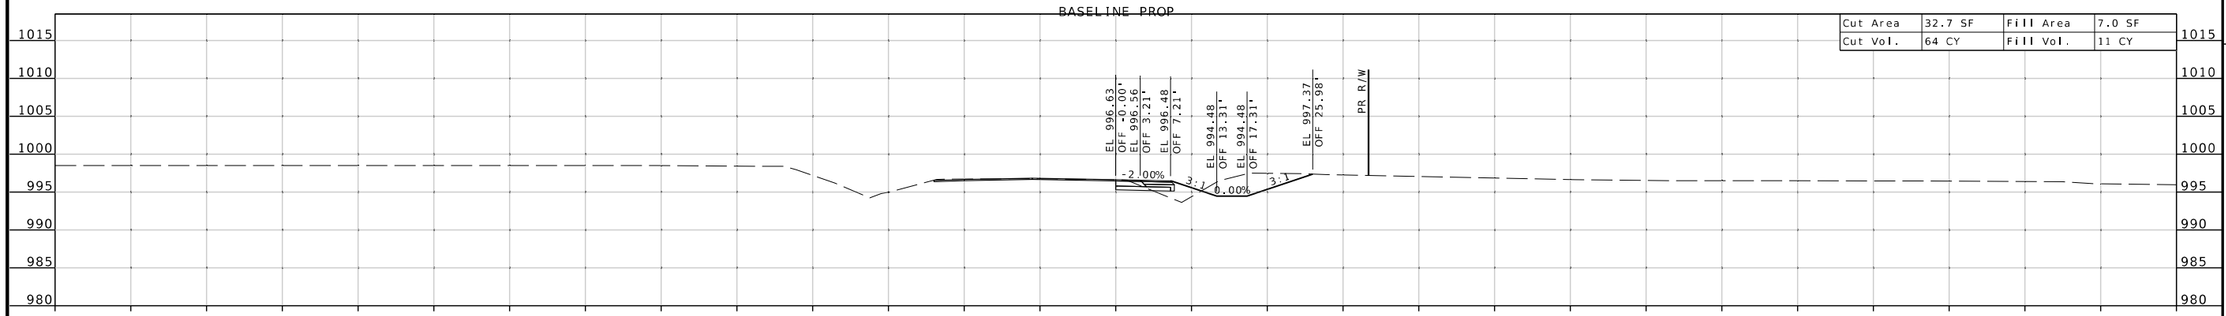

STA 130+50.00

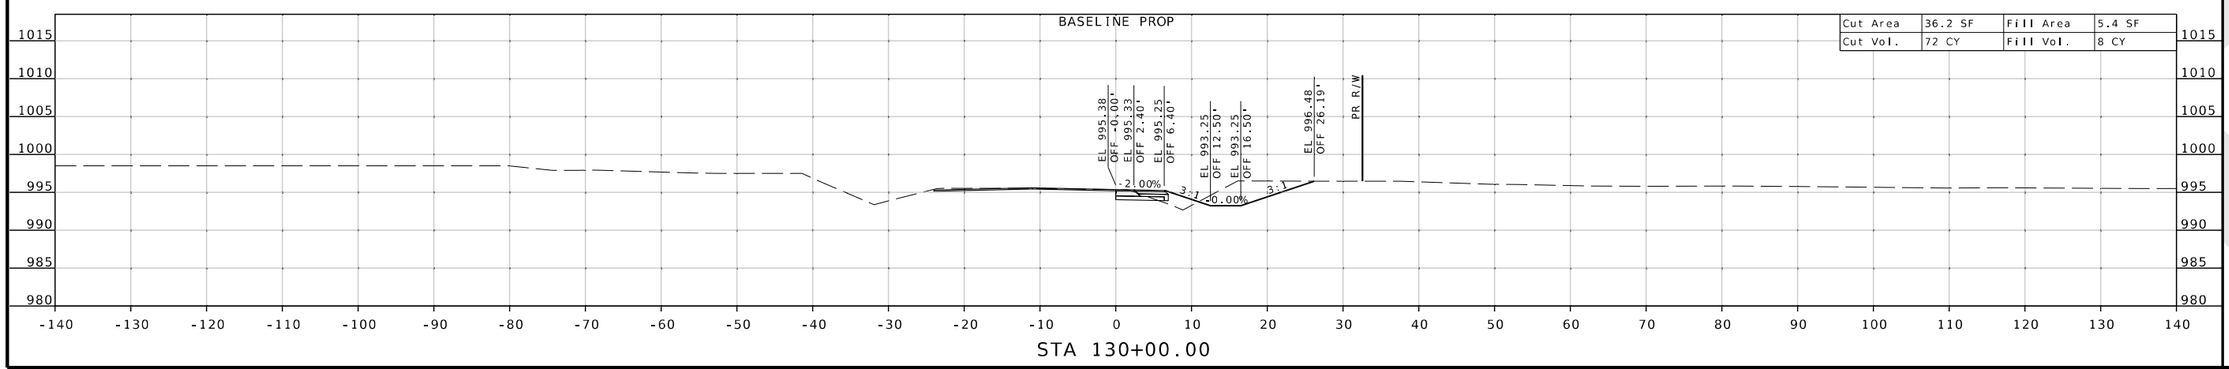

STA 130+00.00

STATE OF MISSOURI
SEAN T. MATLOCK
NUMBER E-27133
PROFESSIONAL ENGINEER

DATE PREPARED
8/19/2026

ROUTE	STATE
32	MO
DISTRICT	SHEET NO.
SW	106

COUNTY
CEDAR / POLK

JOB NO.
JSR0059

CONTRACT ID.
-

PROJECT NO.
-

BRIDGE NO.

DESCRIPTION	DATE


MISSOURI HIGHWAYS AND TRANSPORTATION COMMISSION


105 WEST CAPITOL
JEFFERSON CITY, MO 65102
1-888-ASK-MODOT (1-888-275-6636)


2215 Fairlawn Dr
Carthage, MO 64836
417.358.9551
COA# 00062
weareown.com
OWN
Engineering beyond.

...\XS_105-123_JSR0059_i10_Rte123.dgn 10:11:36 AM 8/19/2026

SUBPROJECT D
RTE 32 @ RTE 123
CROSS SECTION SHEET
SHEET 107 OF 173

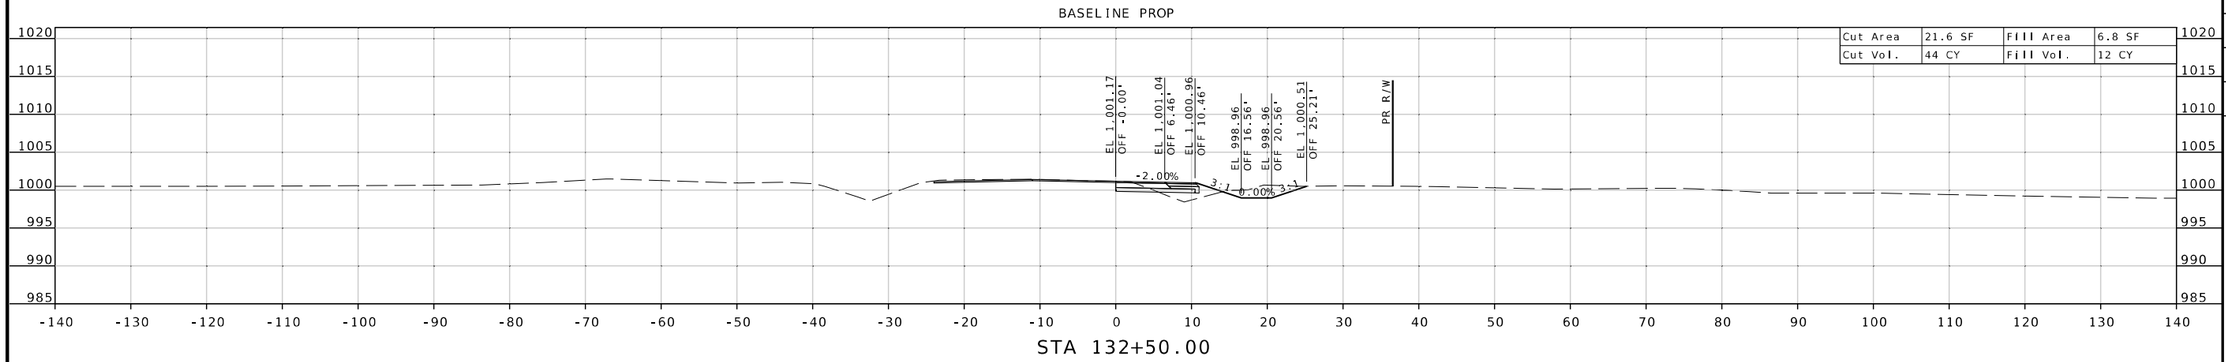

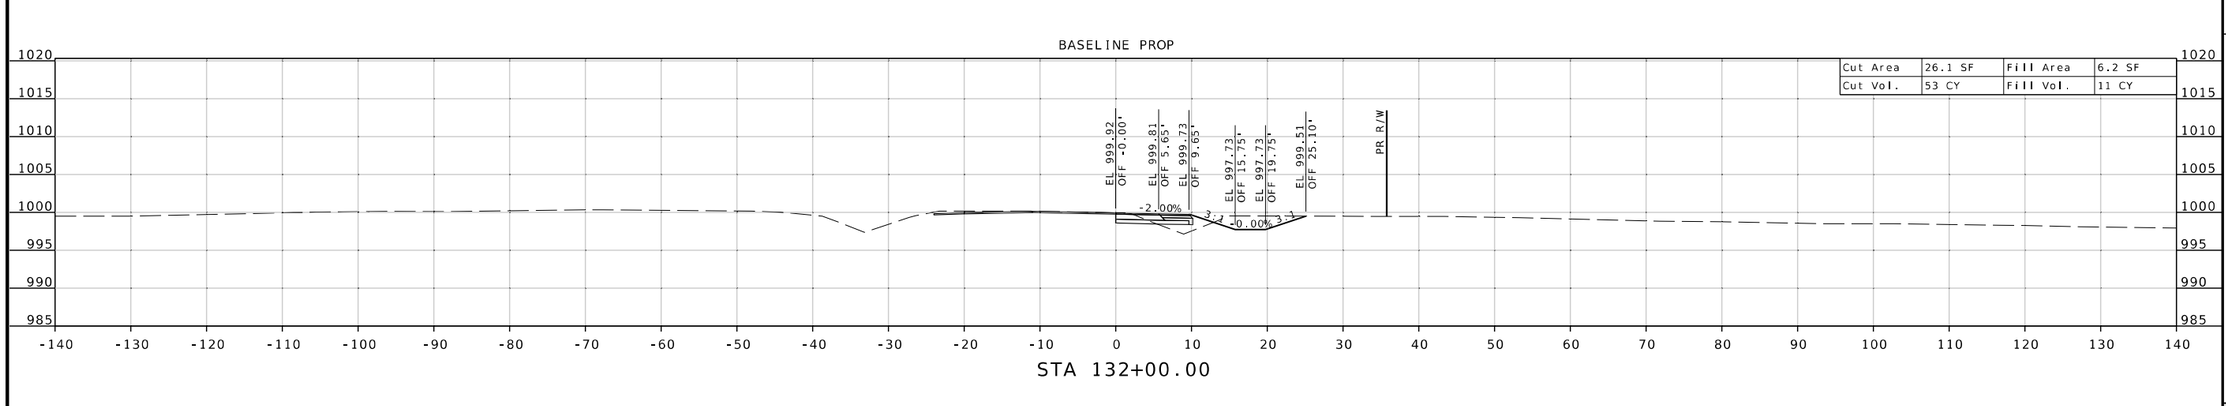

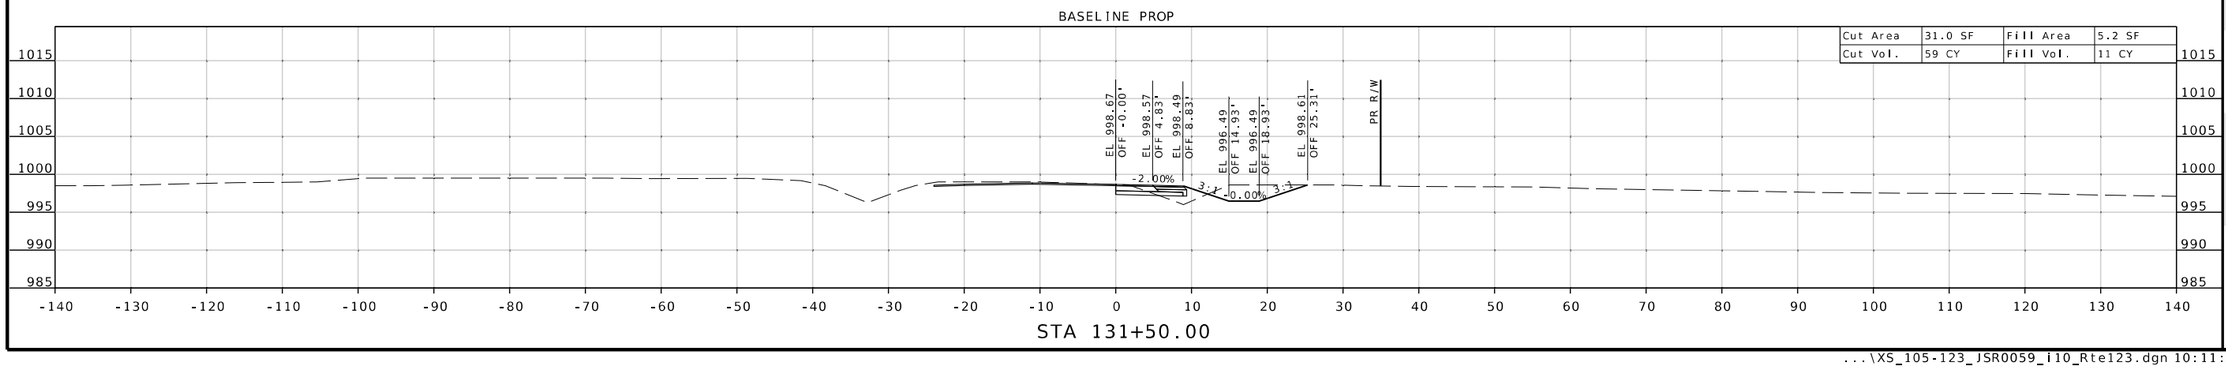

STATE OF MISSOURI
SEAN T. MATLOCK
NUMBER E-27133
PROFESSIONAL ENGINEER

DATE PREPARED
8/19/2026

ROUTE	STATE
32	MO
DISTRICT	SHEET NO.
SW	107

COUNTY
CEDAR/POLK

JOB NO.
JSR0059

CONTRACT ID.
-

PROJECT NO.
-

BRIDGE NO.

DESCRIPTION	DATE


MISSOURI HIGHWAYS AND TRANSPORTATION COMMISSION
105 WEST CAPITOL
JEFFERSON CITY, MO 65102
1-888-ASK-MODOT (1-888-275-6636)

2215 Fairlawn Dr
Carthage, MO 64836
417.358.9551
COA# 00062
weareown.com
Engineering beyond.

...\XS_105-123_JSR0059_i10_Rte123.dgn 10:11:46 AM 8/19/2026


SUBPROJECT D
RTE 32 @ RTE 123
CROSS SECTION SHEET
SHEET 108 OF 173

BASELINE PROP

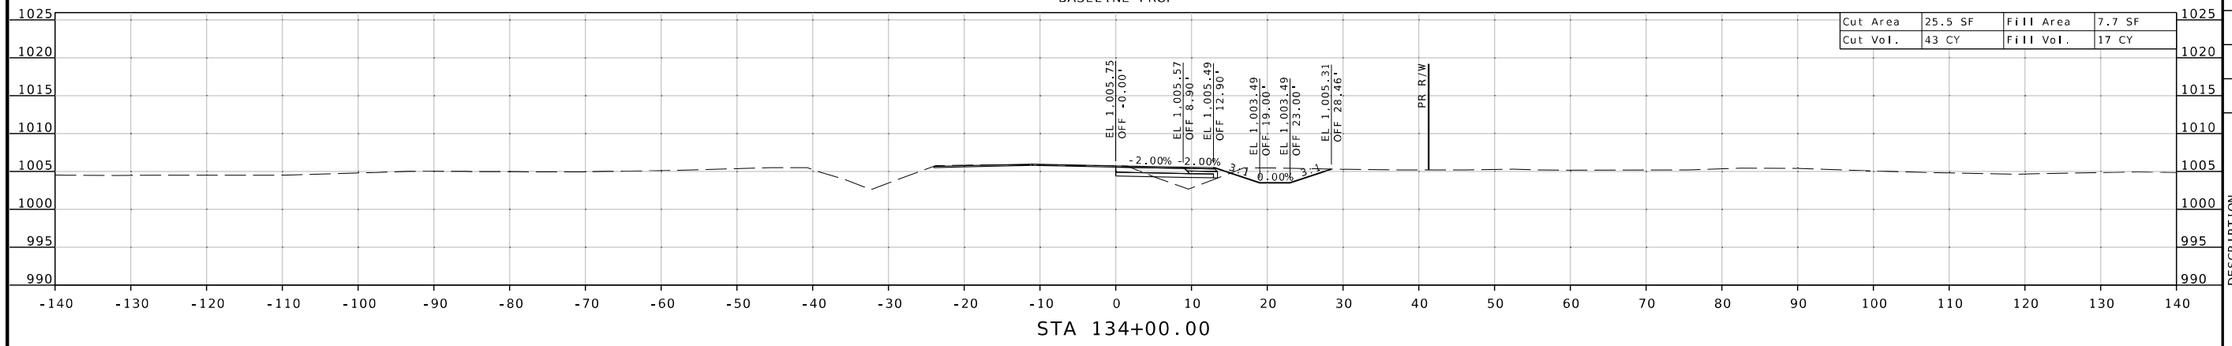


STA 134+00.00

BASELINE PROP

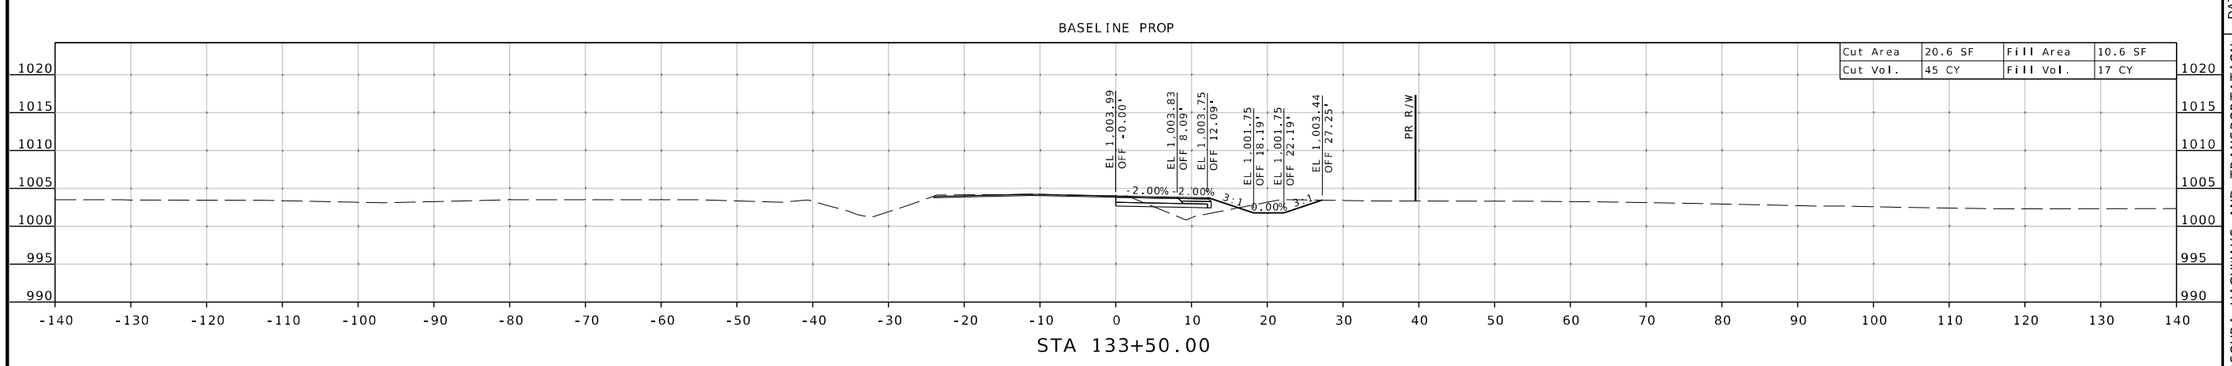

STA 133+50.00

BASELINE PROP

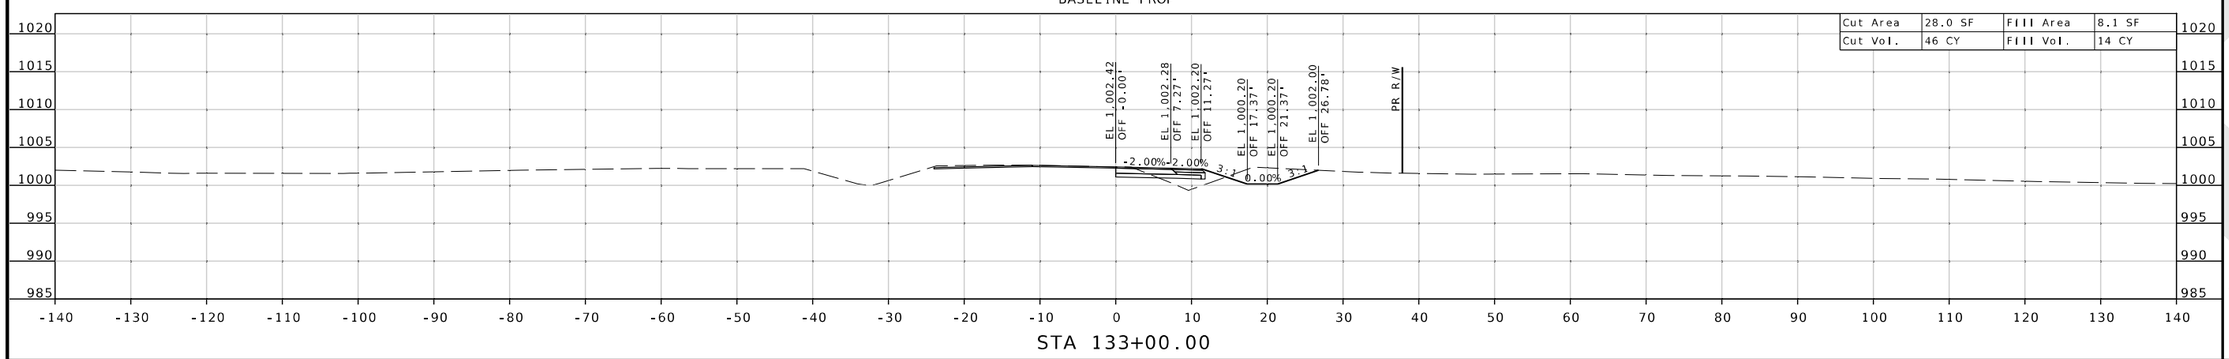

STA 133+00.00

STATE OF MISSOURI
SEAN T. MATLOCK
NUMBER E-27133
PROFESSIONAL ENGINEER

DATE PREPARED
8/19/2026

ROUTE	STATE
32	MO
DISTRICT	SHEET NO.
SW	108

COUNTY
CEDAR / POLK

JOB NO.
JSR0059

CONTRACT ID.
-

PROJECT NO.
-


BRIDGE NO.


DESCRIPTION	DATE


MISSOURI HIGHWAYS AND TRANSPORTATION COMMISSION
105 WEST CAPITOL
JEFFERSON CITY, MO 65102
1-888-ASK-MODOT (1-888-275-6636)

2215 Fairlawn Dr
Carthage, MO 64836
417.358.9551
COA# 00062
weareown.com
OWN
Engineering beyond.

SUBPROJECT D
RTE 32 @ RTE 123
CROSS SECTION SHEET
SHEET 109 OF 173

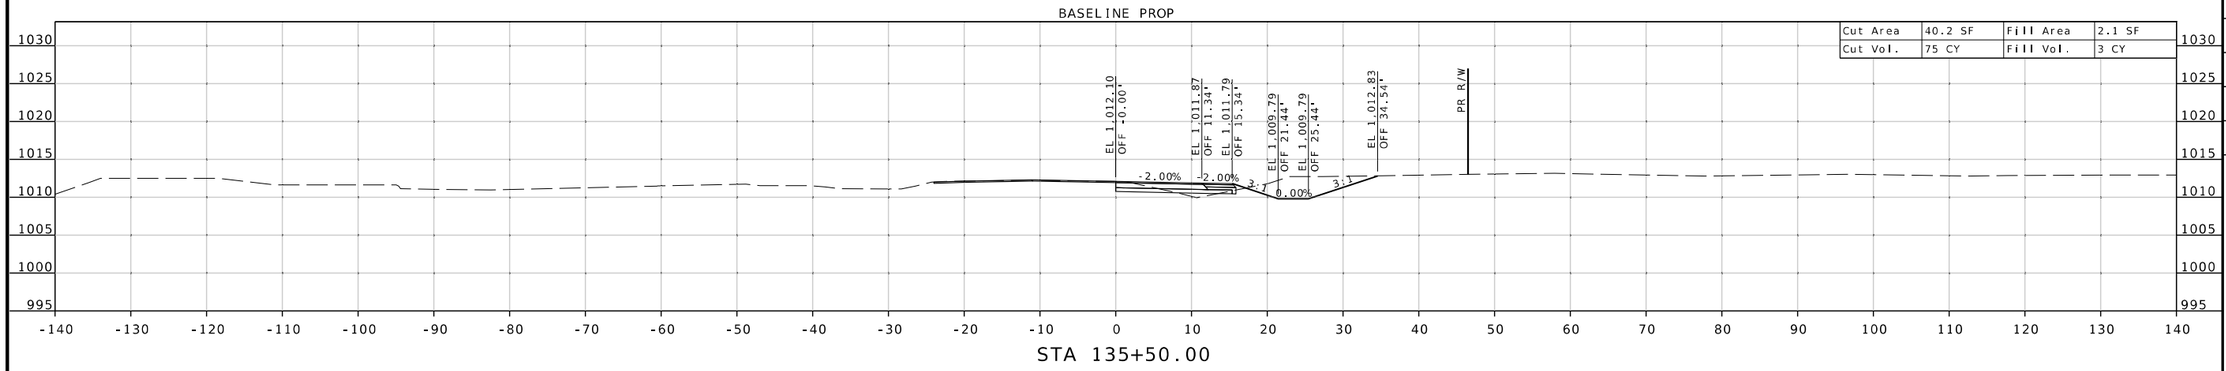

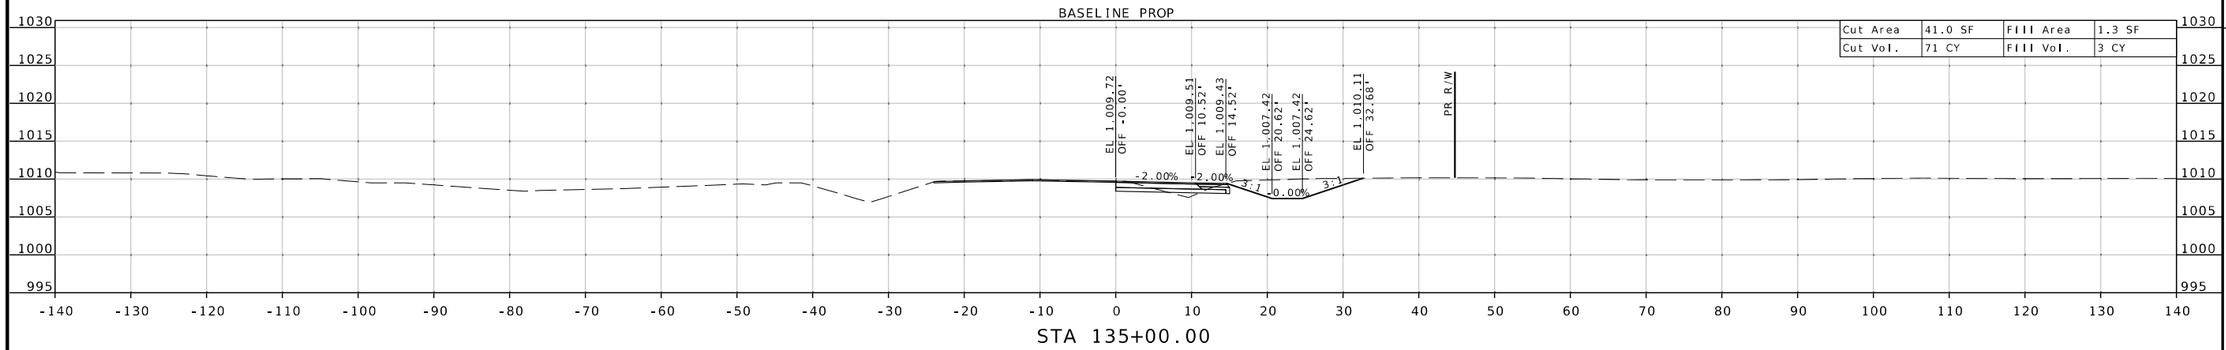

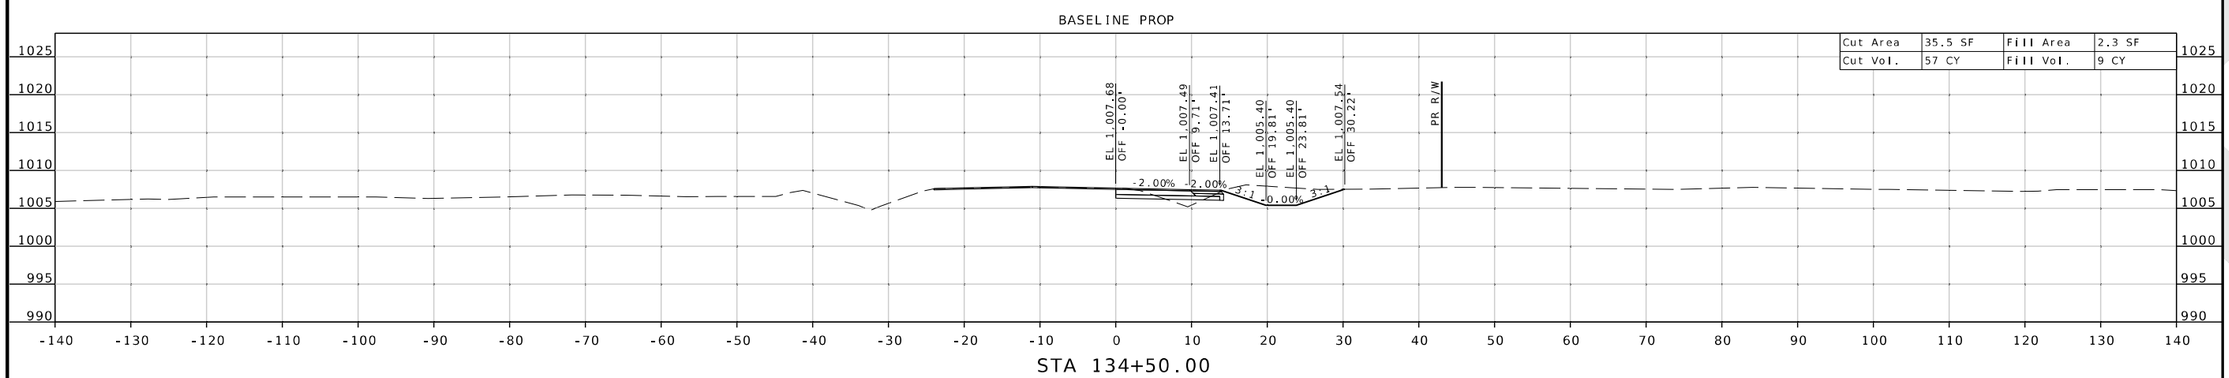

SEAN T. MATLOCK
NUMBER E-27133
PROFESSIONAL ENGINEER
STATE OF MISSOURI

DATE PREPARED
8/19/2026

ROUTE	STATE
32	MO
DISTRICT	SHEET NO.
SW	109

COUNTY
CEDAR / POLK

JOB NO.
JSR0059

CONTRACT ID.
-

PROJECT NO.
-

BRIDGE NO.


DESCRIPTION	DATE

MISSOURI HIGHWAYS AND TRANSPORTATION COMMISSION
105 WEST CAPITOL
JEFFERSON CITY, MO 65102
1-888-ASK-MODOT (1-888-275-6636)
MoDOT


2215 Fairlawn Dr
Carthage, MO 64836
417.358.9551
COA# 00062
weareown.com
OWN
Engineering beyond.™

...\XS_105-123_JSR0059_i10_Rte123.dgn 10:12:07 AM 8/19/2026


SUBPROJECT D
RTE 32 @ RTE 123
CROSS SECTION SHEET
SHEET 110 OF 173

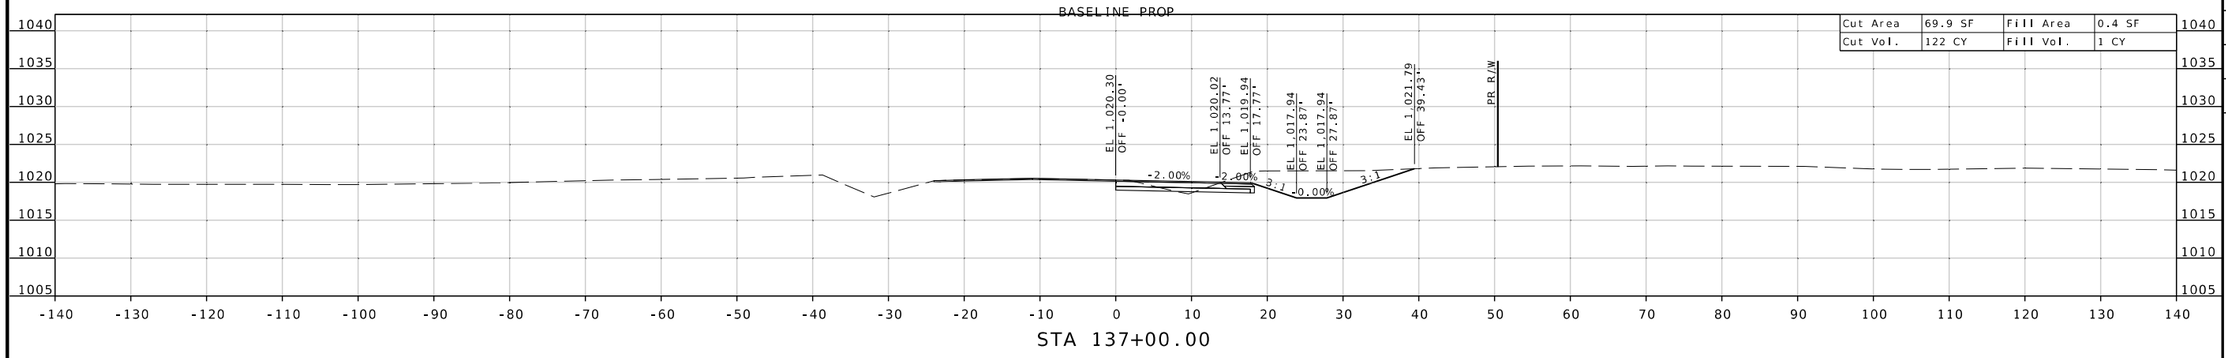

STA 137+00.00

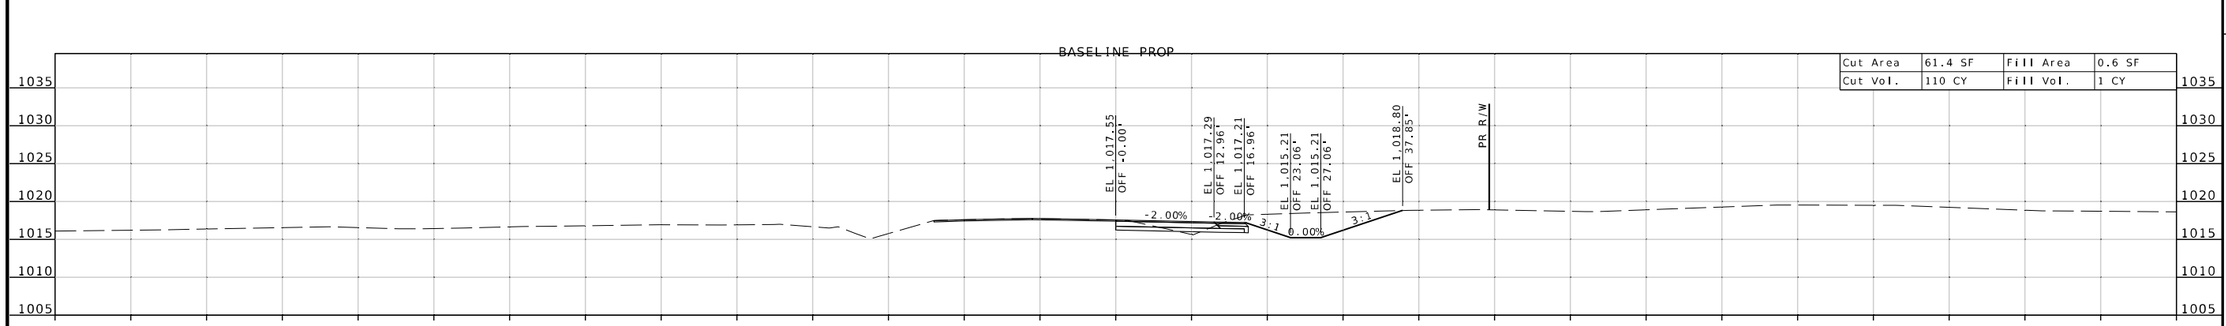

STA 136+50.00

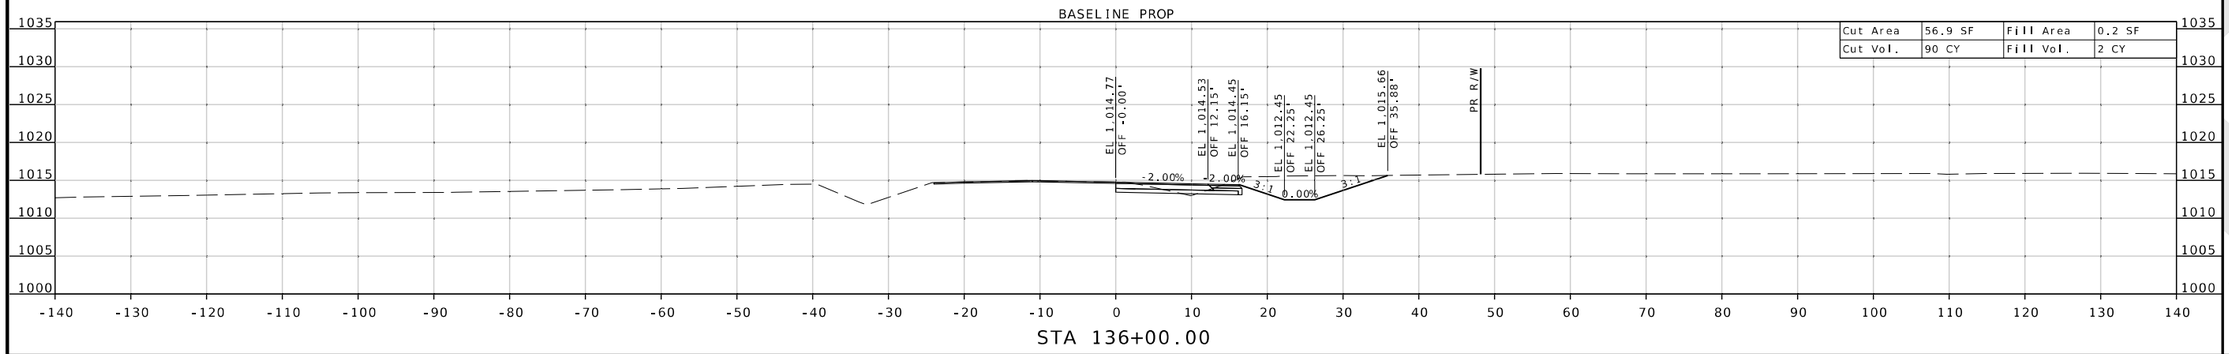

STA 136+00.00

STATE OF MISSOURI
SEAN T. MATLOCK
NUMBER E-27133
PROFESSIONAL ENGINEER

DATE PREPARED
8/19/2026

ROUTE	STATE
32	MO
DISTRICT	SHEET NO.
SW	110

COUNTY
CEDAR / POLK

JOB NO.
JSR0059

CONTRACT ID.
-

PROJECT NO.
-


BRIDGE NO.

DESCRIPTION	DATE


MISSOURI HIGHWAYS AND TRANSPORTATION COMMISSION
105 WEST CAPITOL
JEFFERSON CITY, MO 65102
1-888-ASK-MODOT (1-888-275-6636)

2215 Fairlawn Dr
Carthage, MO 64836
417.358.9551
COA# 00062
weareown.com
Engineering beyond.


SUBPROJECT D
RTE 32 @ RTE 123
CROSS SECTION SHEET
SHEET 111 OF 173

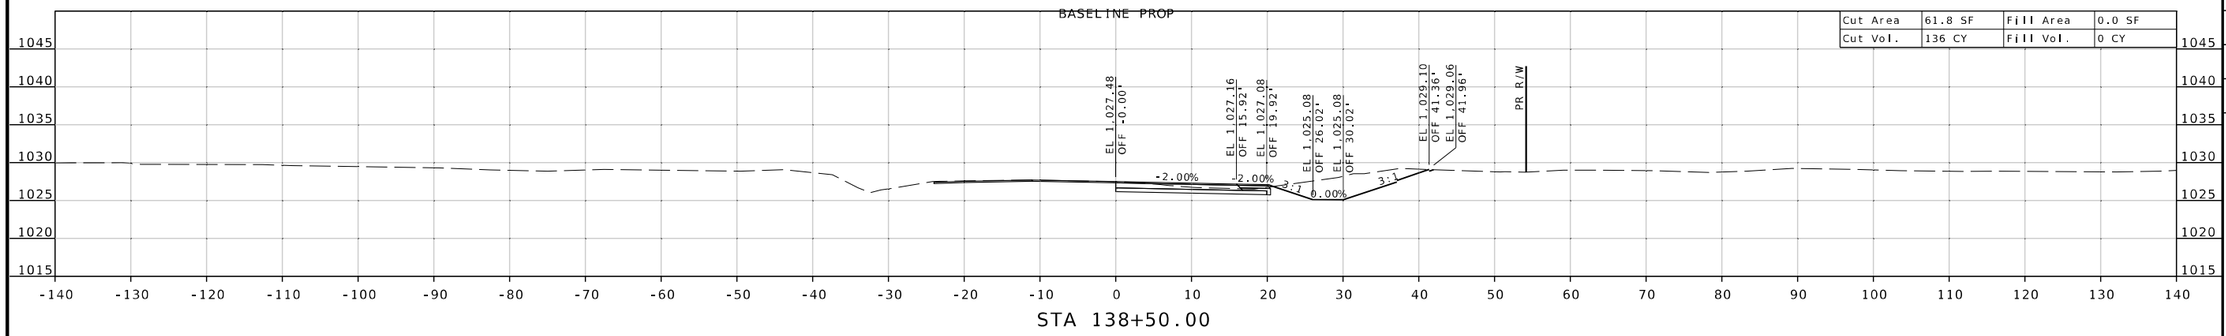

STA 138+50.00

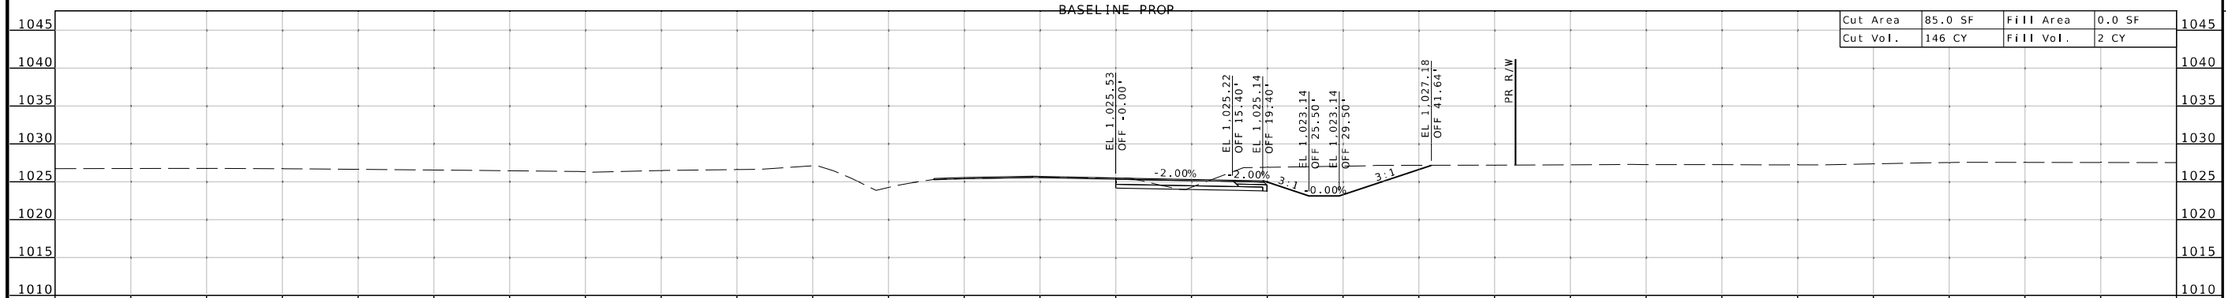

STA 138+00.00

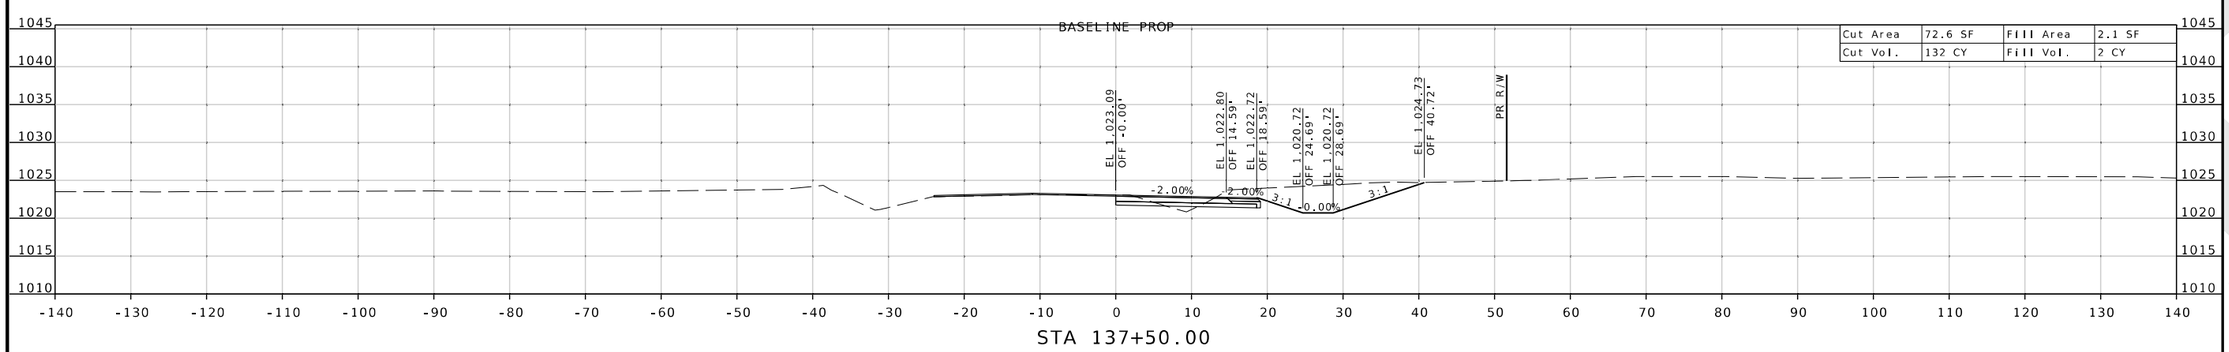

STA 137+50.00

SEAN T. MATLOCK
NUMBER E-27133
PROFESSIONAL ENGINEER
STATE OF MISSOURI

DATE PREPARED
8/19/2026

ROUTE	STATE
32	MO
DISTRICT	SHEET NO.
SW	111

COUNTY
CEDAR / POLK

JOB NO.
JSR0059

CONTRACT ID.
-

PROJECT NO.
-


BRIDGE NO.


DESCRIPTION	DATE


MISSOURI HIGHWAYS AND TRANSPORTATION COMMISSION
105 WEST CAPITOL
JEFFERSON CITY, MO 65102
1-888-ASK-MODOT (1-888-275-6636)

2215 Fairlawn Dr
Carthage, MO 64836
417.358.9551
COA# 00062
weareown.com
OWN
Engineering beyond.™

SUBPROJECT D
RTE 32 @ RTE 123
CROSS SECTION SHEET
SHEET 112 OF 173

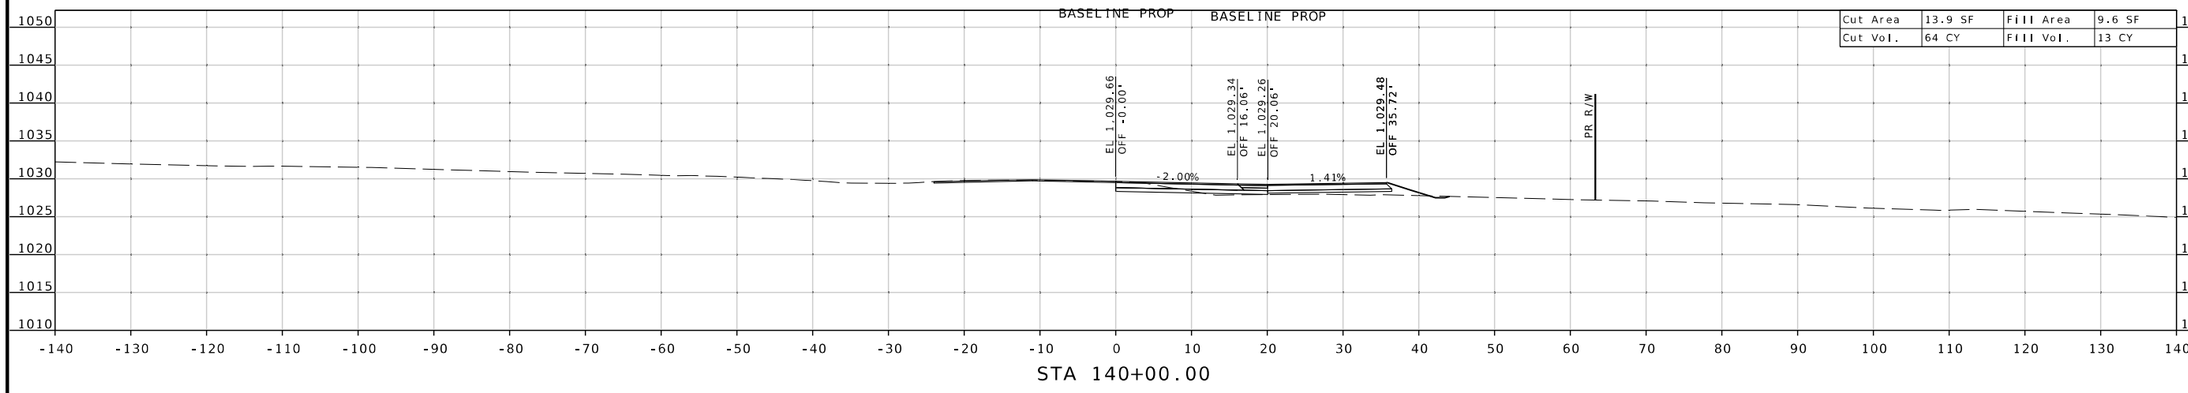

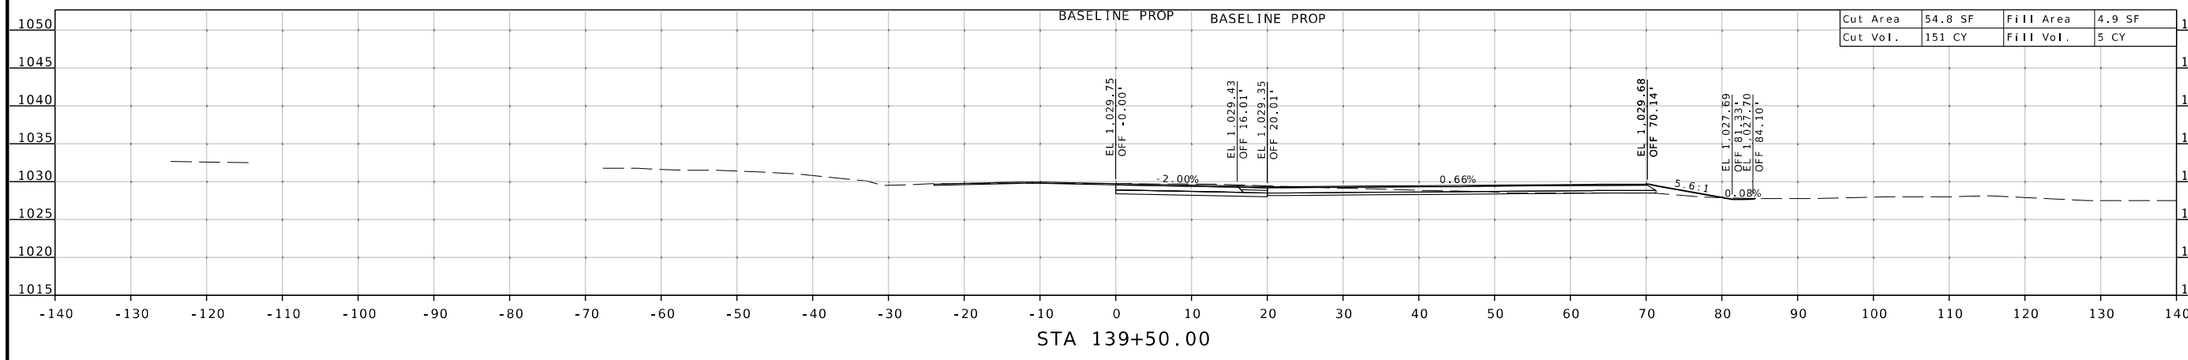

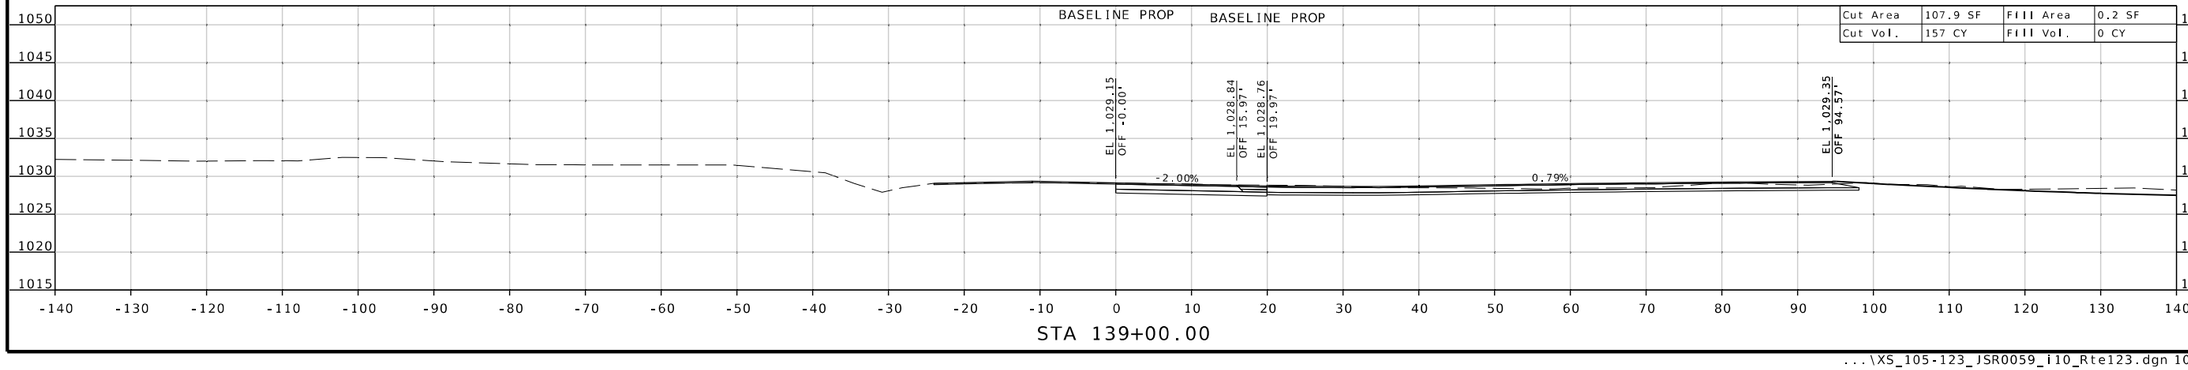

SEAN T. MATLOCK
NUMBER E-27133
PROFESSIONAL ENGINEER
STATE OF MISSOURI

DATE PREPARED
8/19/2026

ROUTE	STATE
32	MO
DISTRICT	SHEET NO.
SW	112

COUNTY
CEDAR/POLK

JOB NO.
JSR0059

CONTRACT ID.
-

PROJECT NO.
-


BRIDGE NO.


DESCRIPTION	DATE


MISSOURI HIGHWAYS AND TRANSPORTATION COMMISSION
105 WEST CAPITOL
JEFFERSON CITY, MO 65102
1-888-ASK-MODOT (1-888-275-6636)

2215 Fairlawn Dr.
Carthage, MO 64836
417.358.9551
COA# 00062
weareown.com
OWN
Engineering beyond.

SUBPROJECT D
RTE 32 @ RTE 123
CROSS SECTION SHEET
SHEET 113 OF 173

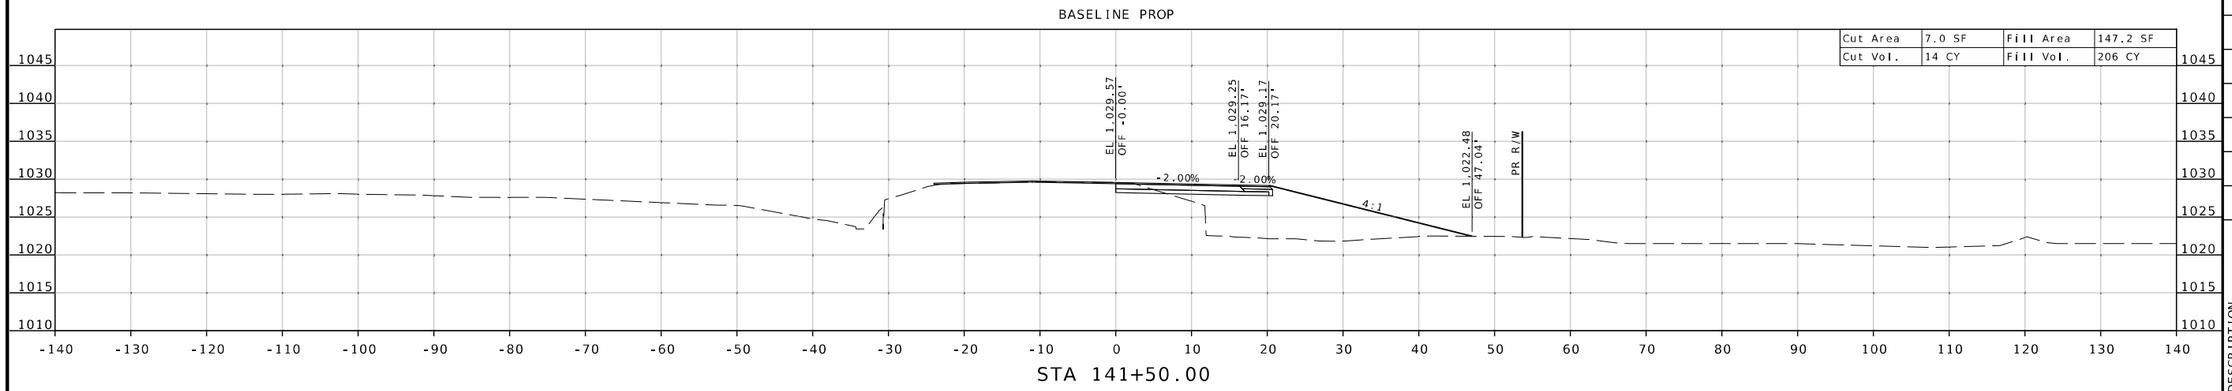

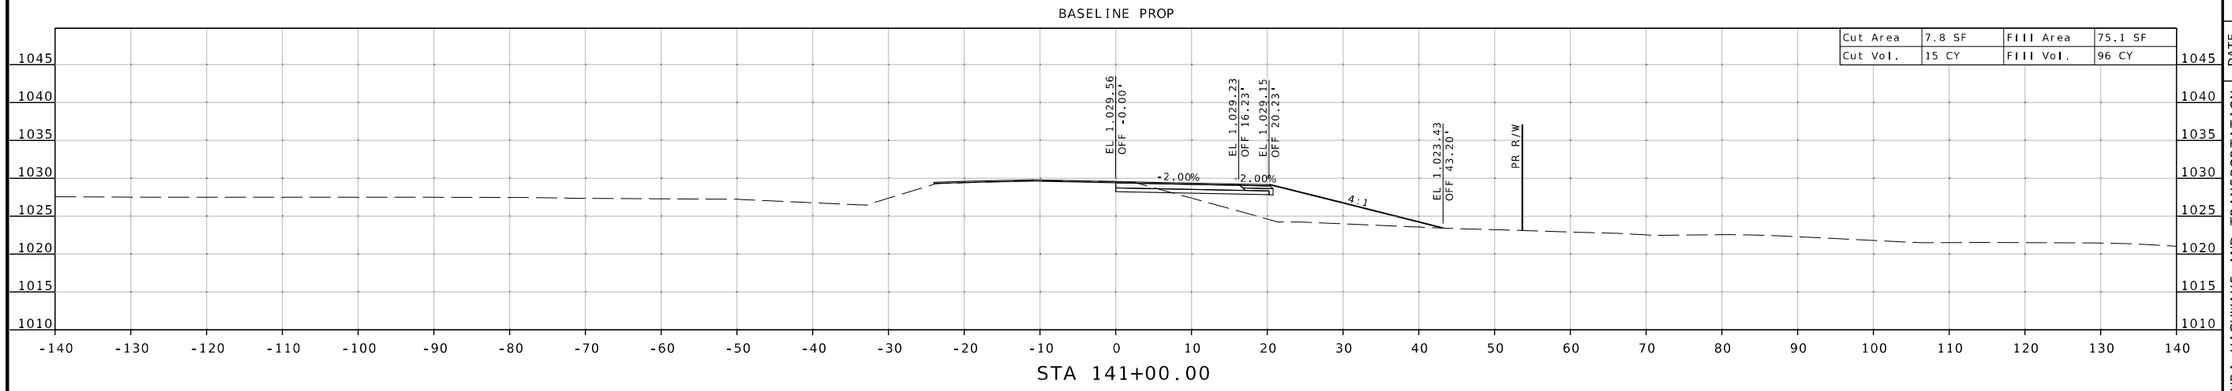

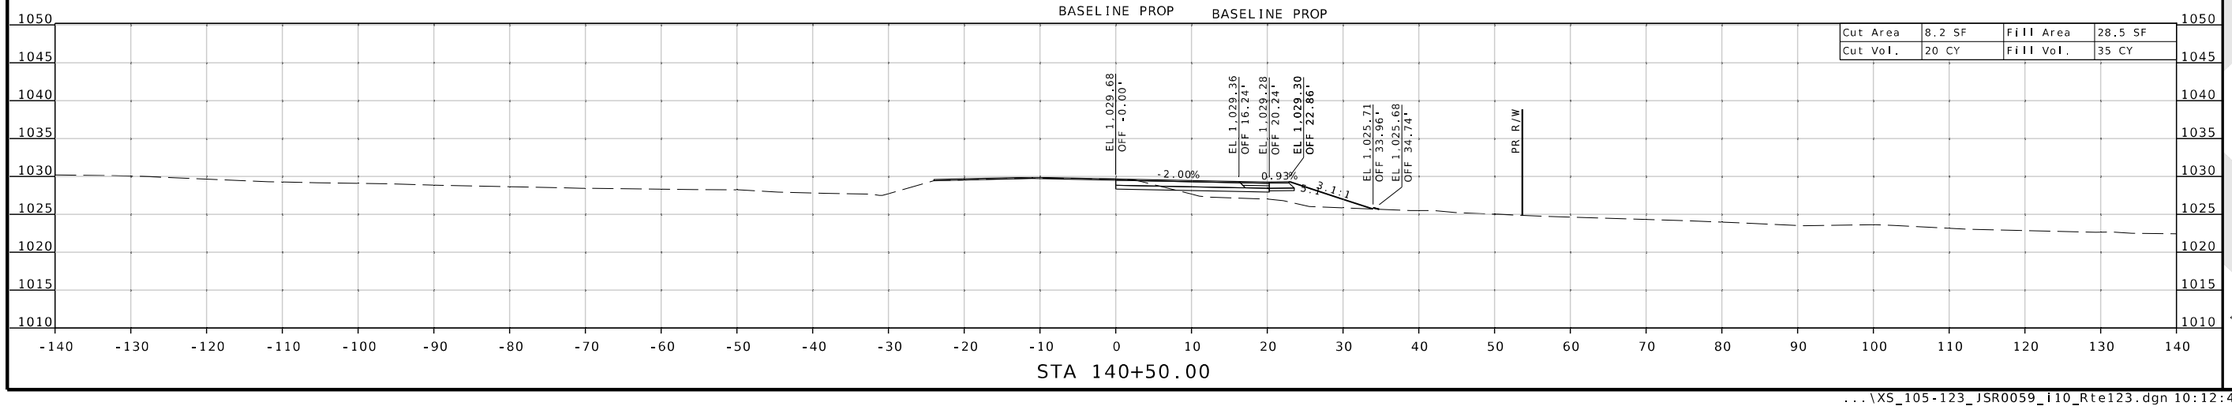

STATE OF MISSOURI
SEAN T. MATLOCK
NUMBER E-27133
PROFESSIONAL ENGINEER

DATE PREPARED
8/19/2026

ROUTE	STATE
32	MO

DISTRICT	SHEET NO.
SW	113

COUNTY
CEDAR/POLK

JOB NO.
JSR0059

CONTRACT ID.
-

PROJECT NO.
-


BRIDGE NO.


DESCRIPTION	DATE


MISSOURI HIGHWAYS AND TRANSPORTATION COMMISSION
105 WEST CAPITOL
JEFFERSON CITY, MO 65102
1-888-ASK-MODOT (1-888-275-6636)

2215 Fairlawn Dr
Carthage, MO 64836
417.358.9551
COA# 00062
weareown.com
Engineering beyond.™

SUBPROJECT D
RTE 32 @ RTE 123
CROSS SECTION SHEET
SHEET 114 OF 173

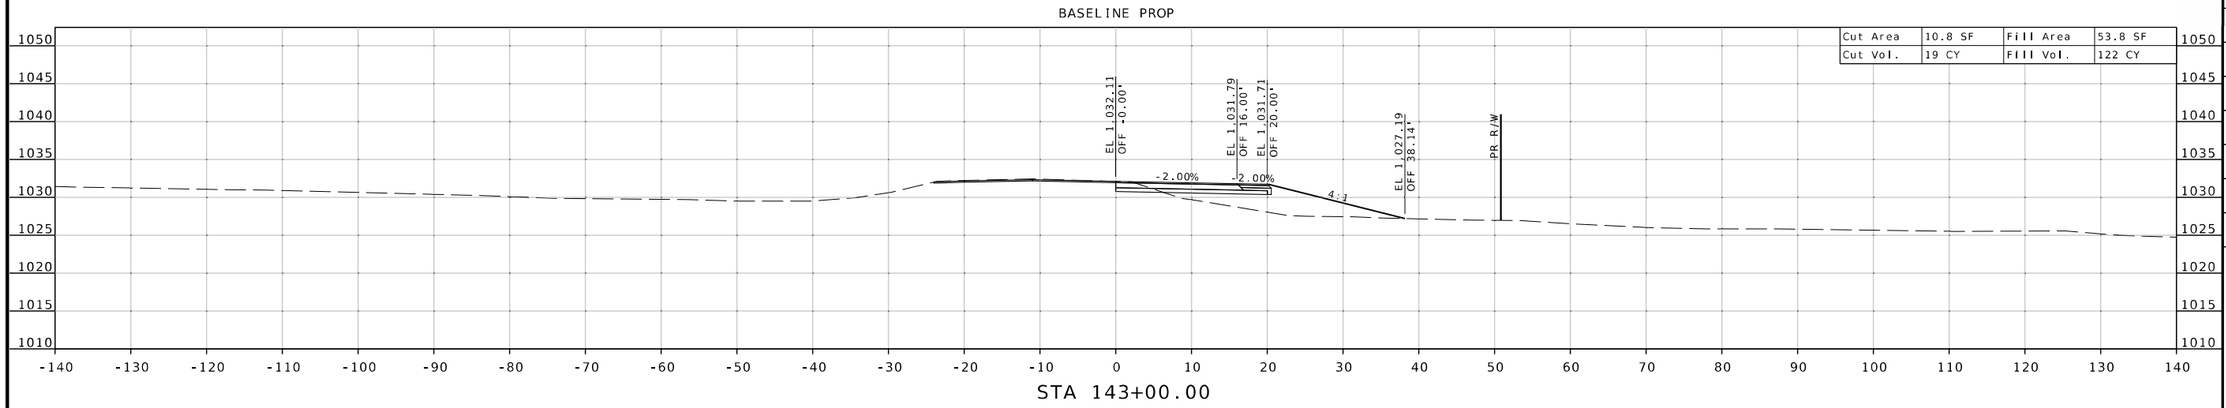

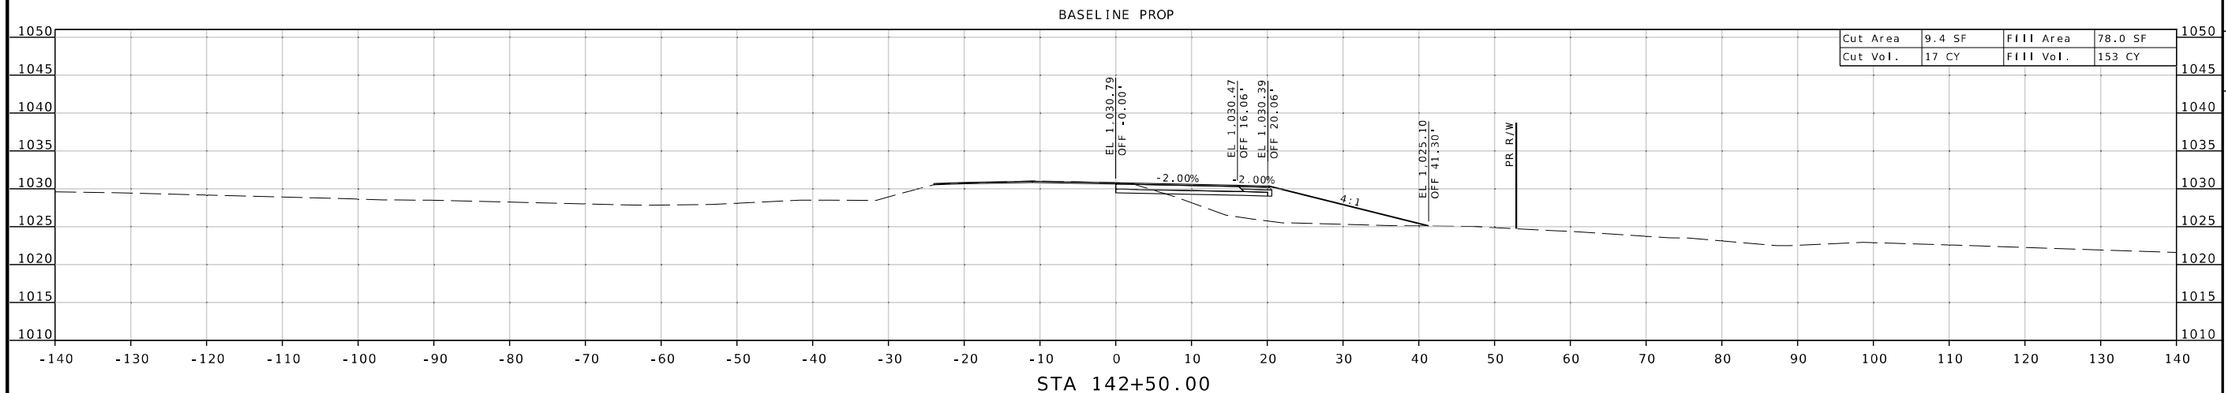

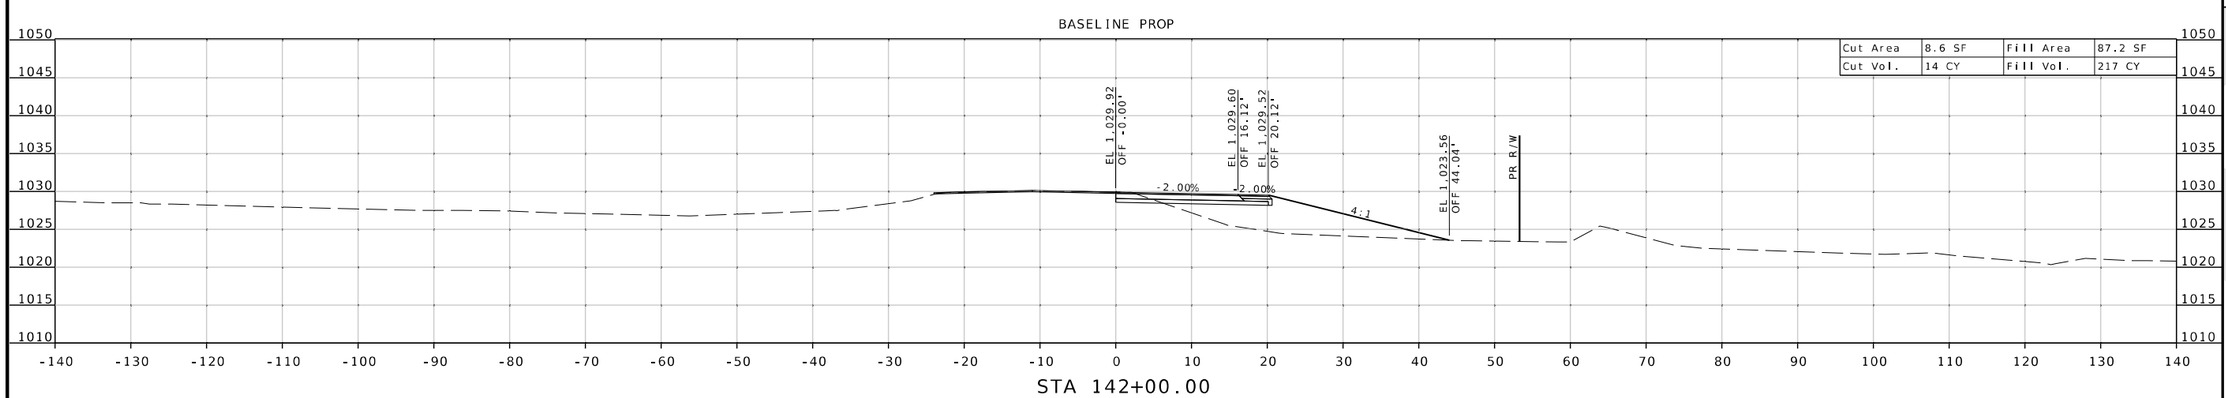

STATE OF MISSOURI
SEAN T. MATLOCK
NUMBER E-27133
PROFESSIONAL ENGINEER

DATE PREPARED
8/19/2026

ROUTE	STATE
32	MO
DISTRICT	SHEET NO.
SW	114

COUNTY
CEDAR / POLK

JOB NO.
JSR0059

CONTRACT ID.
-

PROJECT NO.
-

BRIDGE NO.

DESCRIPTION


DATE


MISSOURI HIGHWAYS AND TRANSPORTATION COMMISSION
105 WEST CAPITOL
JEFFERSON CITY, MO 65102
1-888-ASK-MODOT (1-888-275-6636)


2215 Fairlawn Dr.
Carthage, MO 64836
417.358.9551
COA# 00062
weareown.com
Engineering beyond.

...\XS_105-123_JSR0059_i10_Rte123.dgn 10:12:56 AM 8/19/2026

SUBPROJECT D
RTE 32 @ RTE 123
CROSS SECTION SHEET
SHEET 115 OF 173

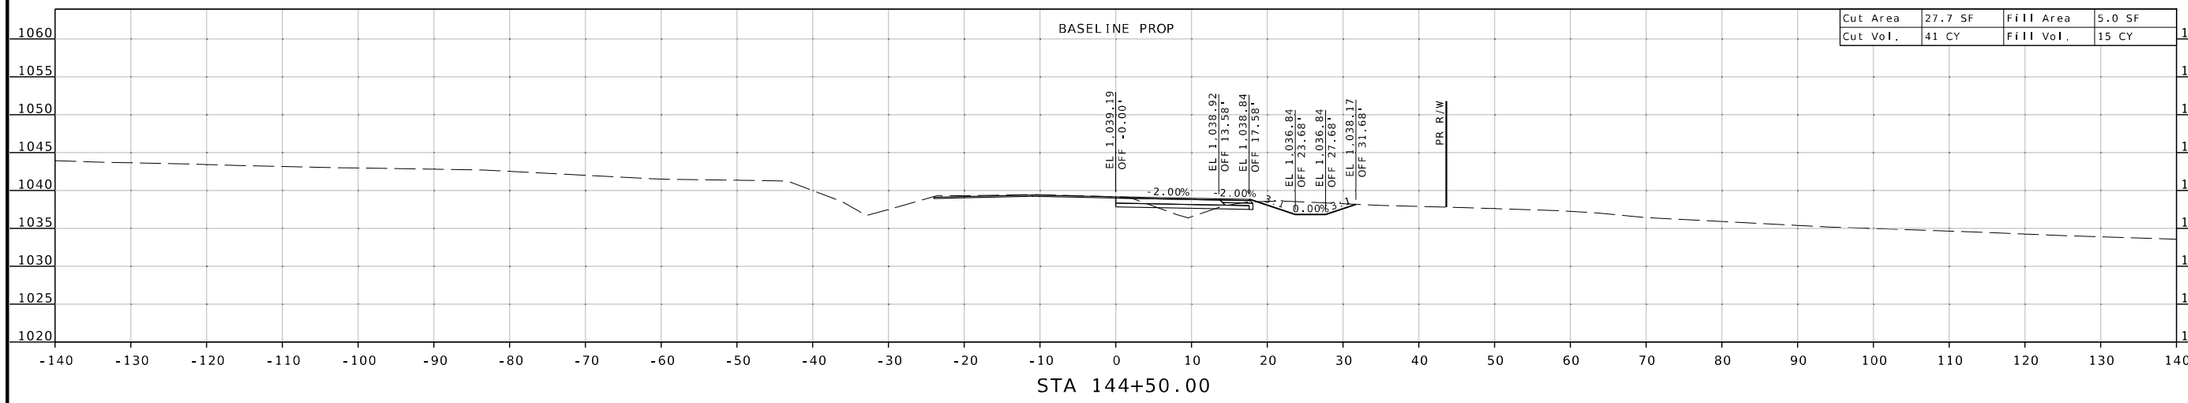

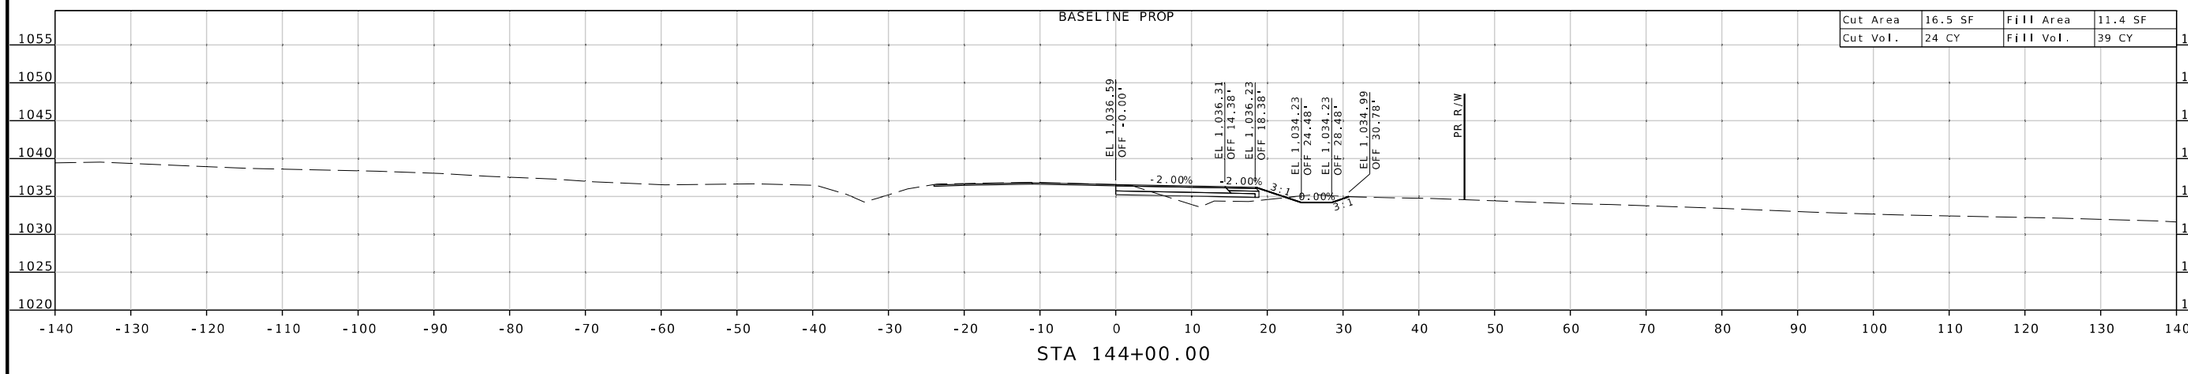

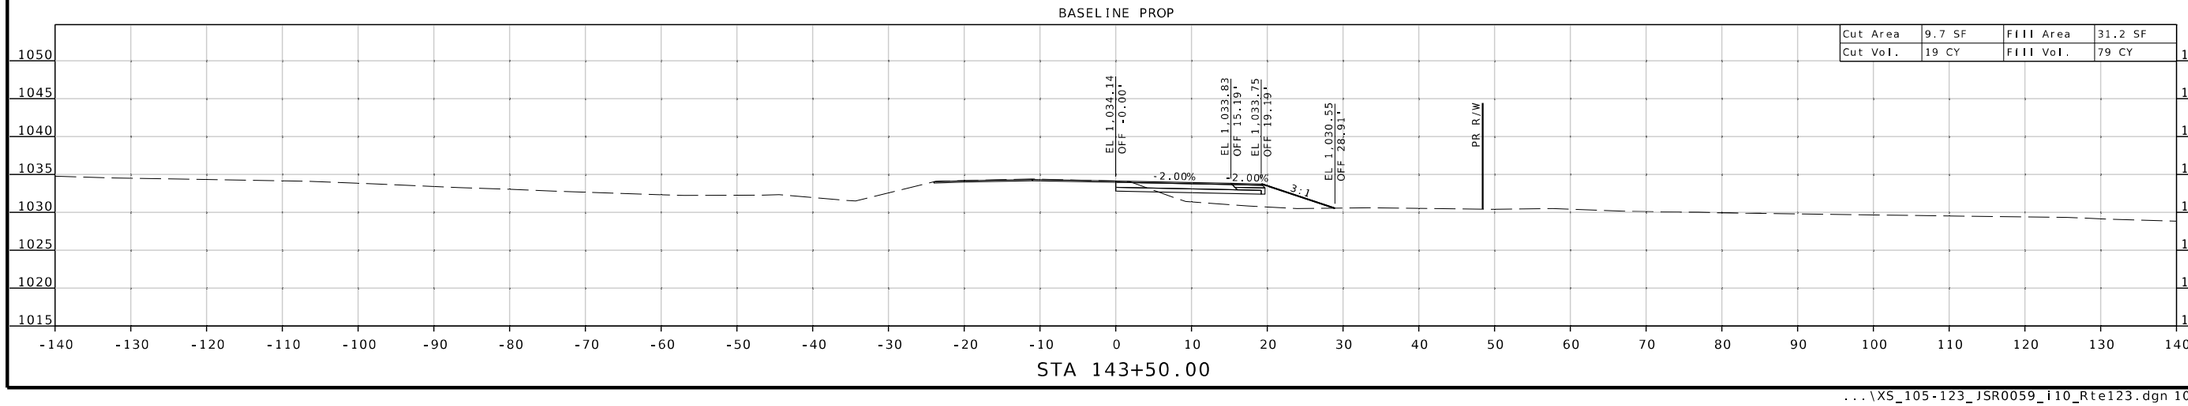

SEAN T. MATLOCK
NUMBER E-27133
PROFESSIONAL ENGINEER
STATE OF MISSOURI

DATE PREPARED
8/19/2026

ROUTE	STATE
32	MO
DISTRICT	SHEET NO.
SW	115

COUNTY
CEDAR / POLK

JOB NO.
JSR0059

CONTRACT ID.
-

PROJECT NO.
-


BRIDGE NO.


DESCRIPTION	DATE


MISSOURI HIGHWAYS AND TRANSPORTATION COMMISSION
105 WEST CAPITOL
JEFFERSON CITY, MO 65102
1-888-ASK-MODOT (1-888-275-6636)

2215 Fairlawn Dr
Carthage, MO 64836
417.358.9551
COA# 00062
weareown.com
Engineering beyond.

SUBPROJECT D
RTE 32 @ RTE 123
CROSS SECTION SHEET
SHEET 116 OF 173

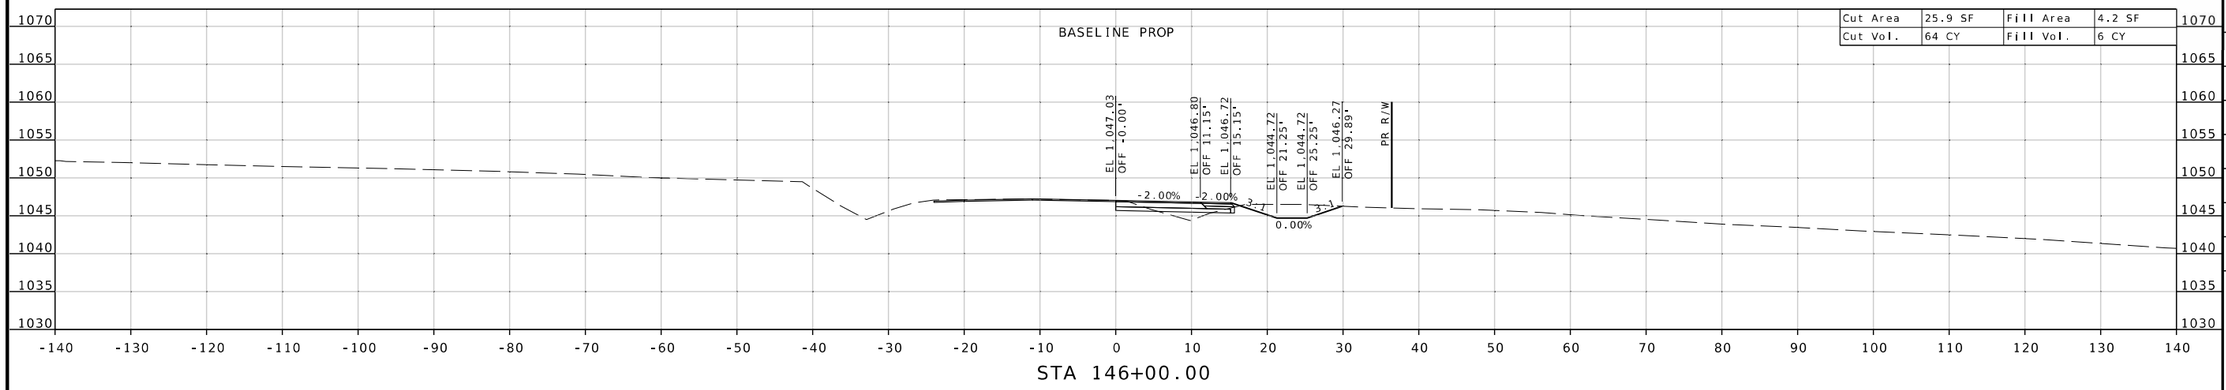

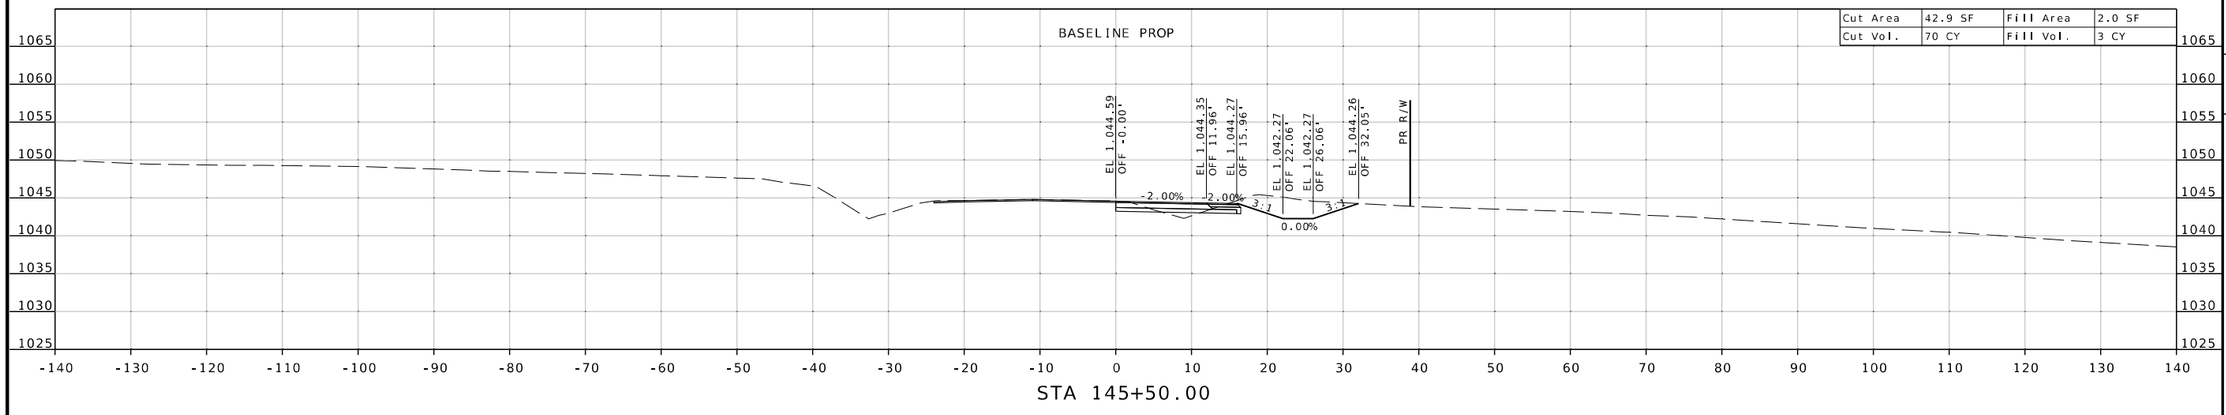

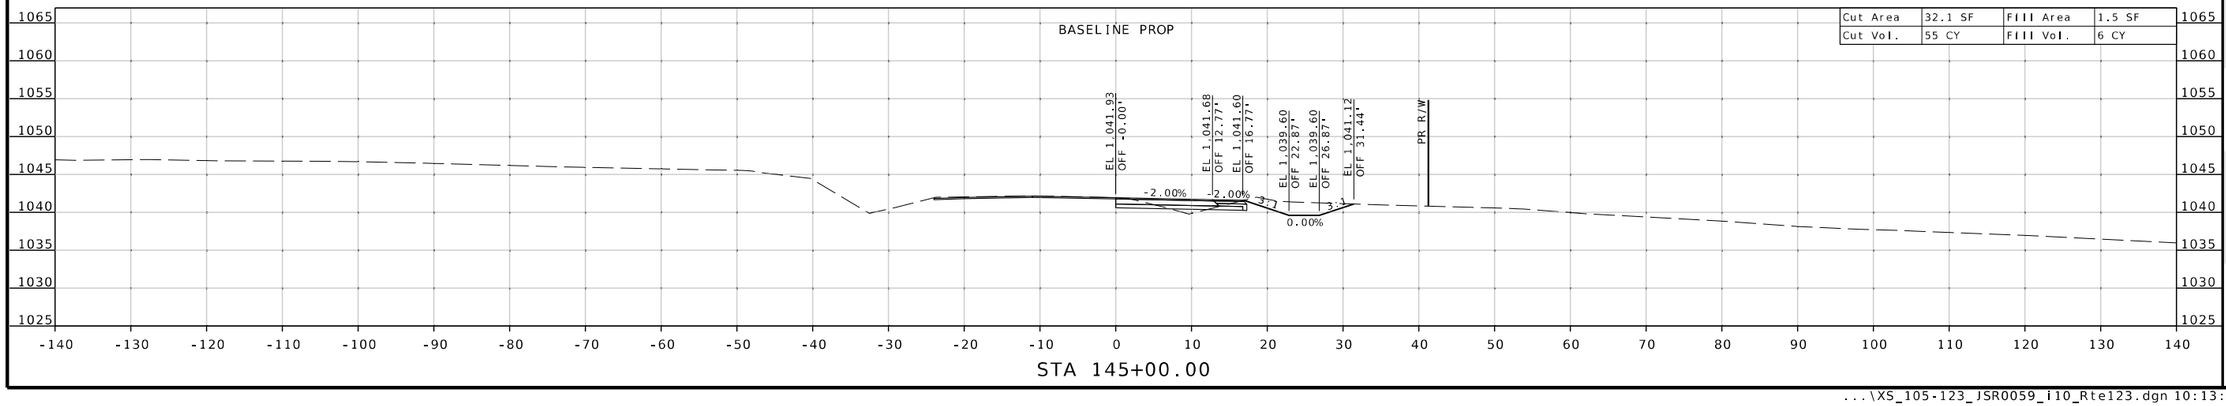



DATE PREPARED
8/19/2026

ROUTE	STATE
32	MO

DISTRICT	SHEET NO.
SW	116

COUNTY
CEDAR/POLK

JOB NO.
JSR0059

CONTRACT ID.
-

PROJECT NO.
-

BRIDGE NO.

DATE	DESCRIPTION


MISSOURI HIGHWAYS AND TRANSPORTATION COMMISSION


105 WEST CAPITOL
JEFFERSON CITY, MO 65102
1-888-ASK-MODOT (1-888-275-6636)


2215 Fairlawn Dr
Carthage, MO 64836
417.358.9551
COA# 00062
weareown.com

Engineering beyond.™

SUBPROJECT D
RTE 32 @ RTE 123
CROSS SECTION SHEET
SHEET 117 OF 173

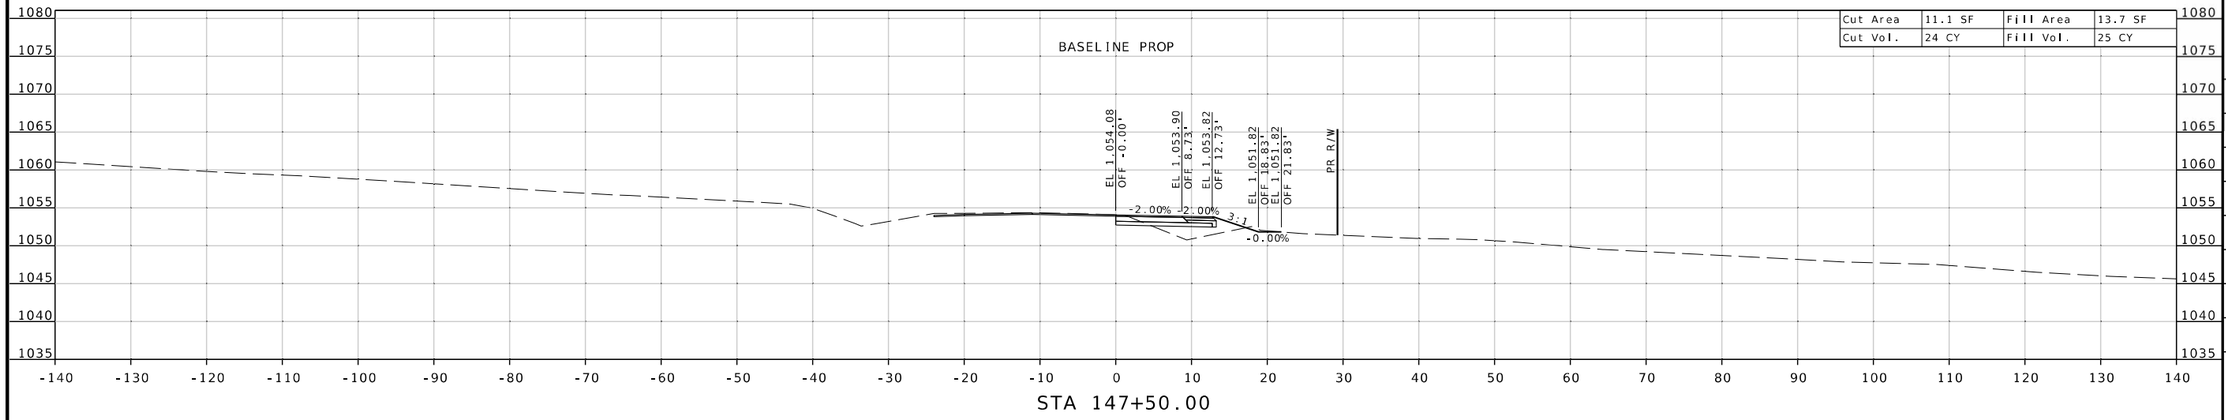

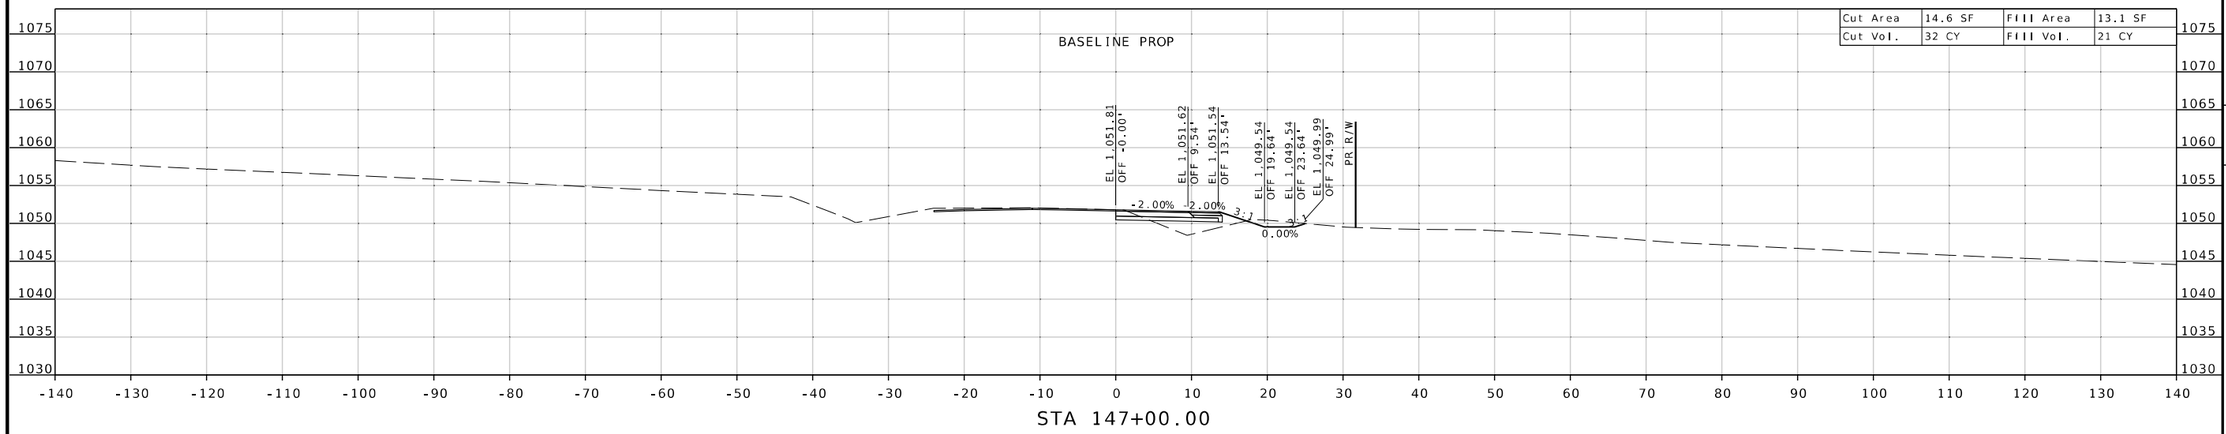

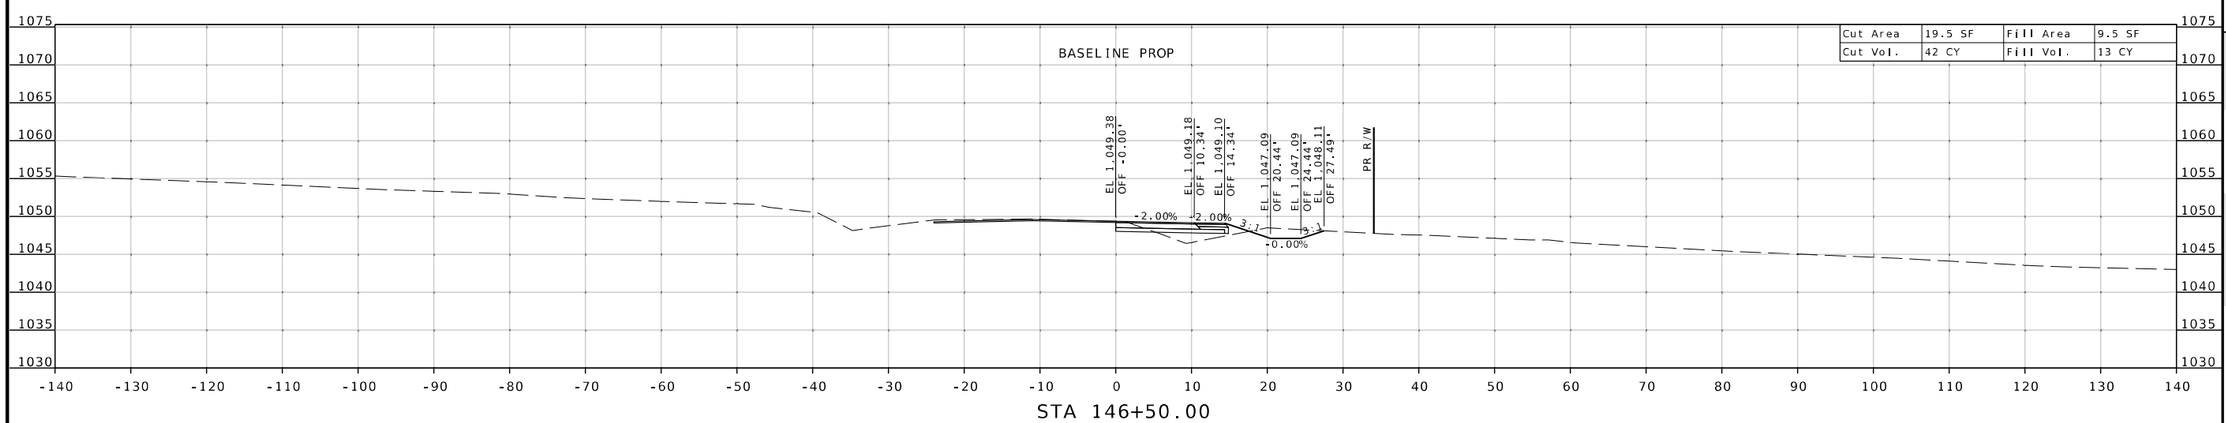

STATE OF MISSOURI
SEAN T. MATLOCK
NUMBER E-27133
PROFESSIONAL ENGINEER

DATE PREPARED
8/19/2026

ROUTE	STATE
32	MO
DISTRICT	SHEET NO.
SW	117

COUNTY
CEDAR/POLK

JOB NO.
JSR0059

CONTRACT ID.
-

PROJECT NO.
-

BRIDGE NO.

DESCRIPTION	DATE


MISSOURI HIGHWAYS AND TRANSPORTATION COMMISSION
105 WEST CAPITOL
JEFFERSON CITY, MO 65102
1-888-ASK-MODOT (1-888-275-6636)


2215 Fairlawn Dr.
Carthage, MO 64836
417.358.9551
COA# 00062
weareown.com

Engineering beyond.

...\XS_105-123_JSR0059_i10_Rte123.dgn 10:13:24 AM 8/19/2026

SUBPROJECT D
RTE 32 @ RTE 123
CROSS SECTION SHEET
SHEET 118 OF 173

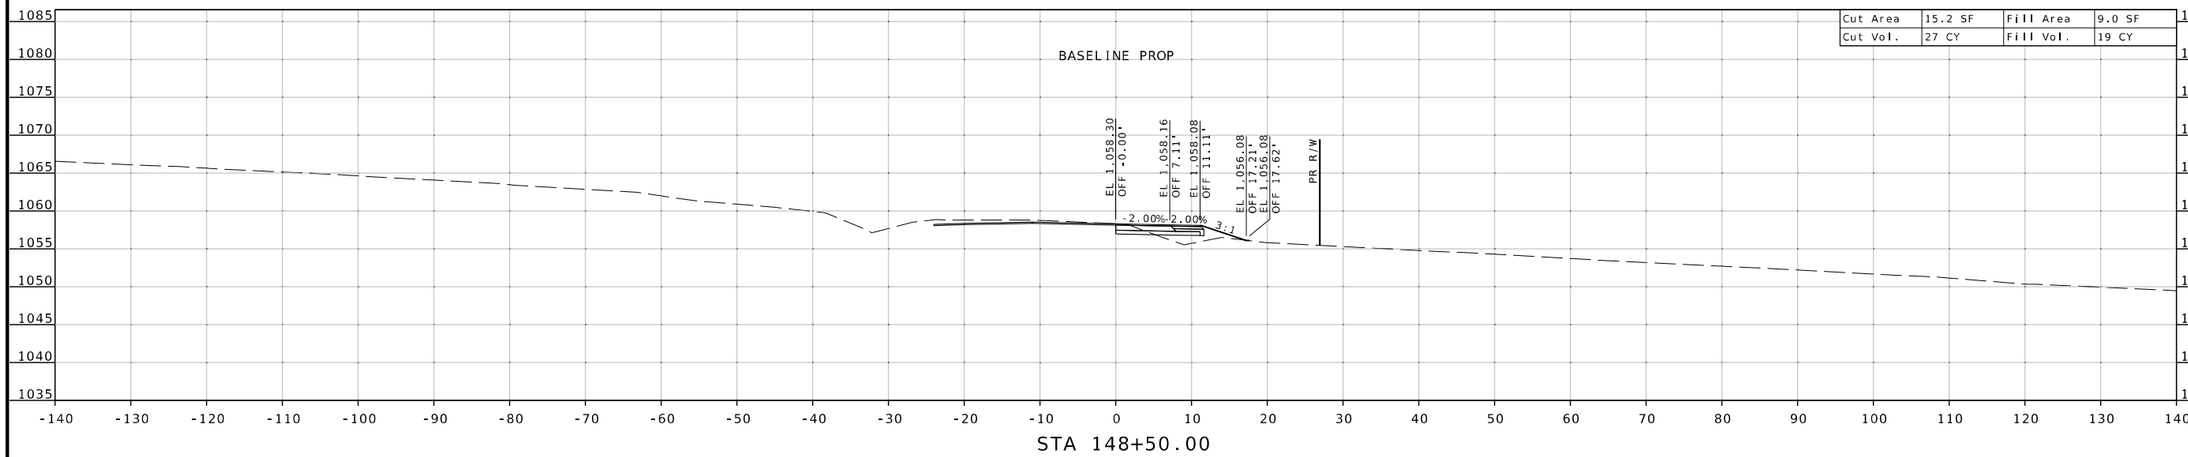

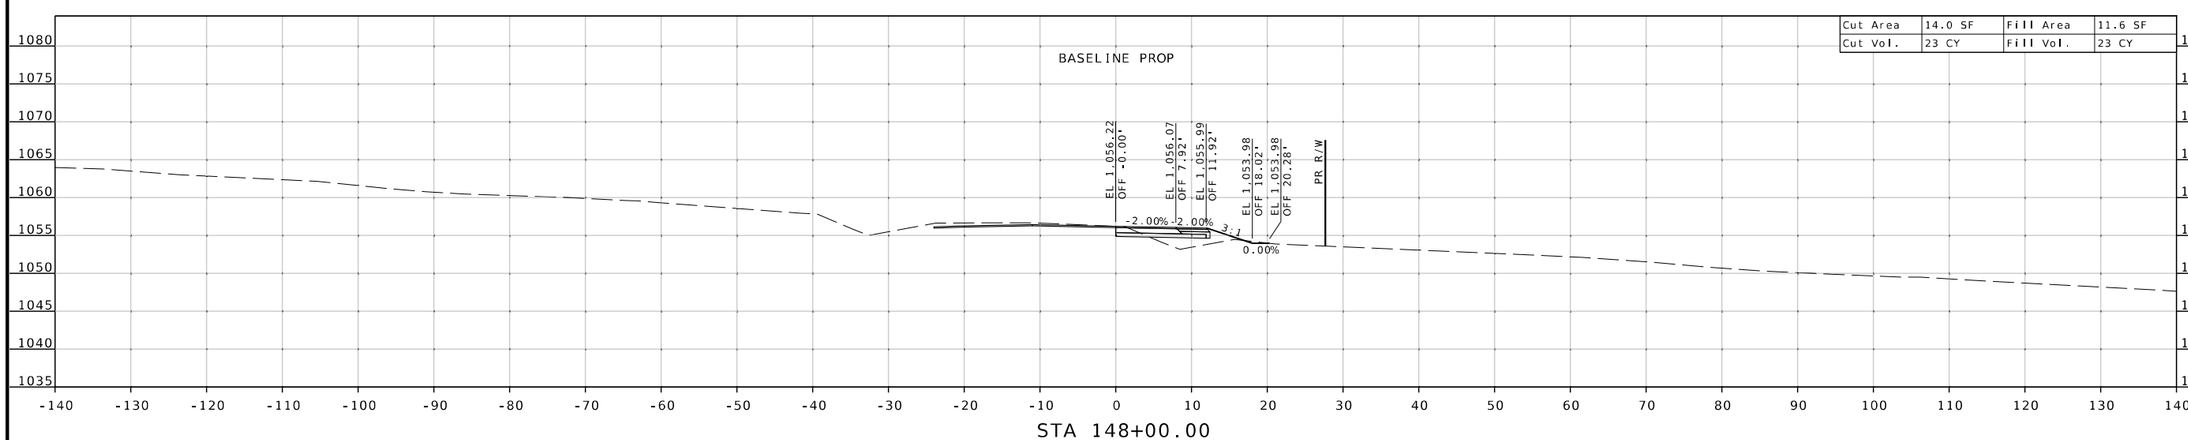

STATE OF MISSOURI
SEAN T. MATLOCK
NUMBER E-27133
PROFESSIONAL ENGINEER

DATE PREPARED
8/19/2026

ROUTE	STATE
32	MO
DISTRICT	SHEET NO.
SW	118

COUNTY
CEDAR/POLK

JOB NO.
JSR0059

CONTRACT ID.
-

PROJECT NO.
-

BRIDGE NO.

DESCRIPTION	DATE

MISSOURI HIGHWAYS AND TRANSPORTATION COMMISSION


105 WEST CAPITOL
JEFFERSON CITY, MO 65102
1-888-ASK-MODOT (1-888-275-6636)


2215 Fairlawn Dr
Carthage, MO 64836
417.358.9551
COA# 00062
weareown.com

Engineering beyond.™

...\XS_105-123_JSR0059_i10_Rte123.dgn 10:13:33 AM 8/19/2026

SUBPROJECT D
RTE 32 @ RTE 123
CROSS SECTION SHEET
SHEET 119 OF 173

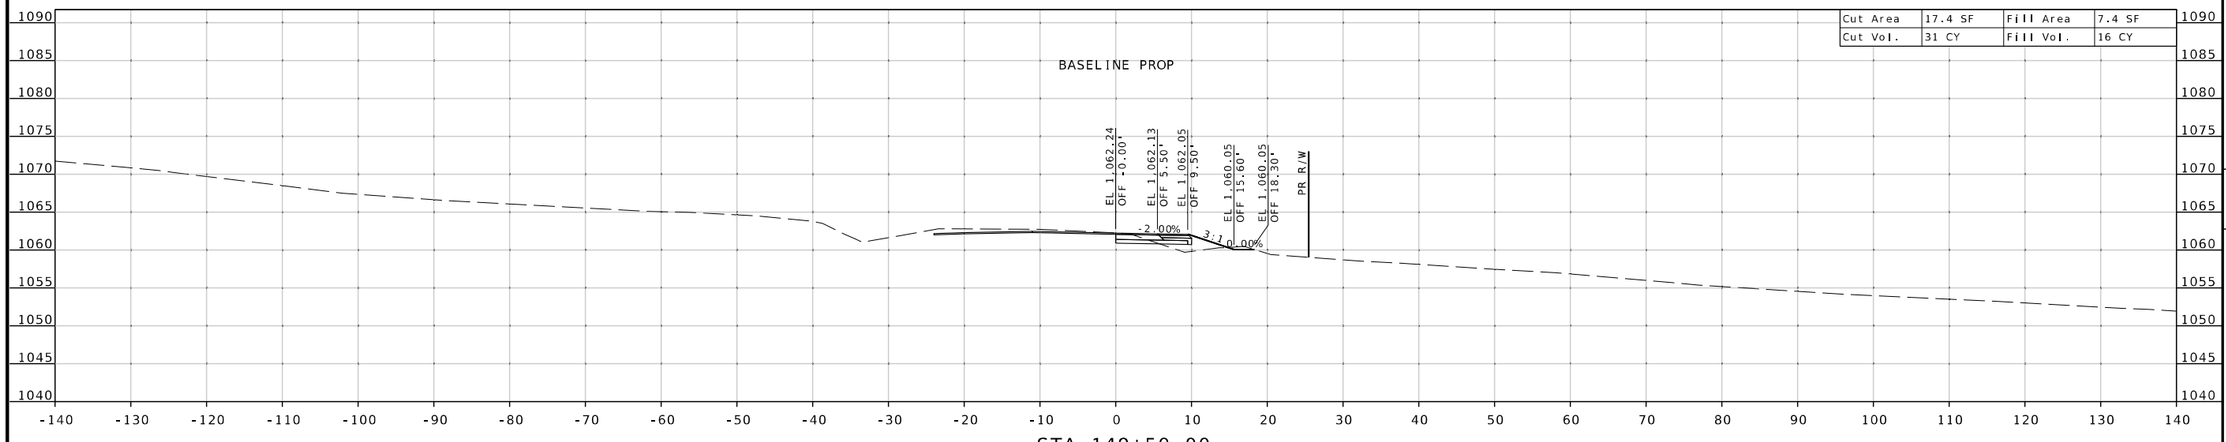

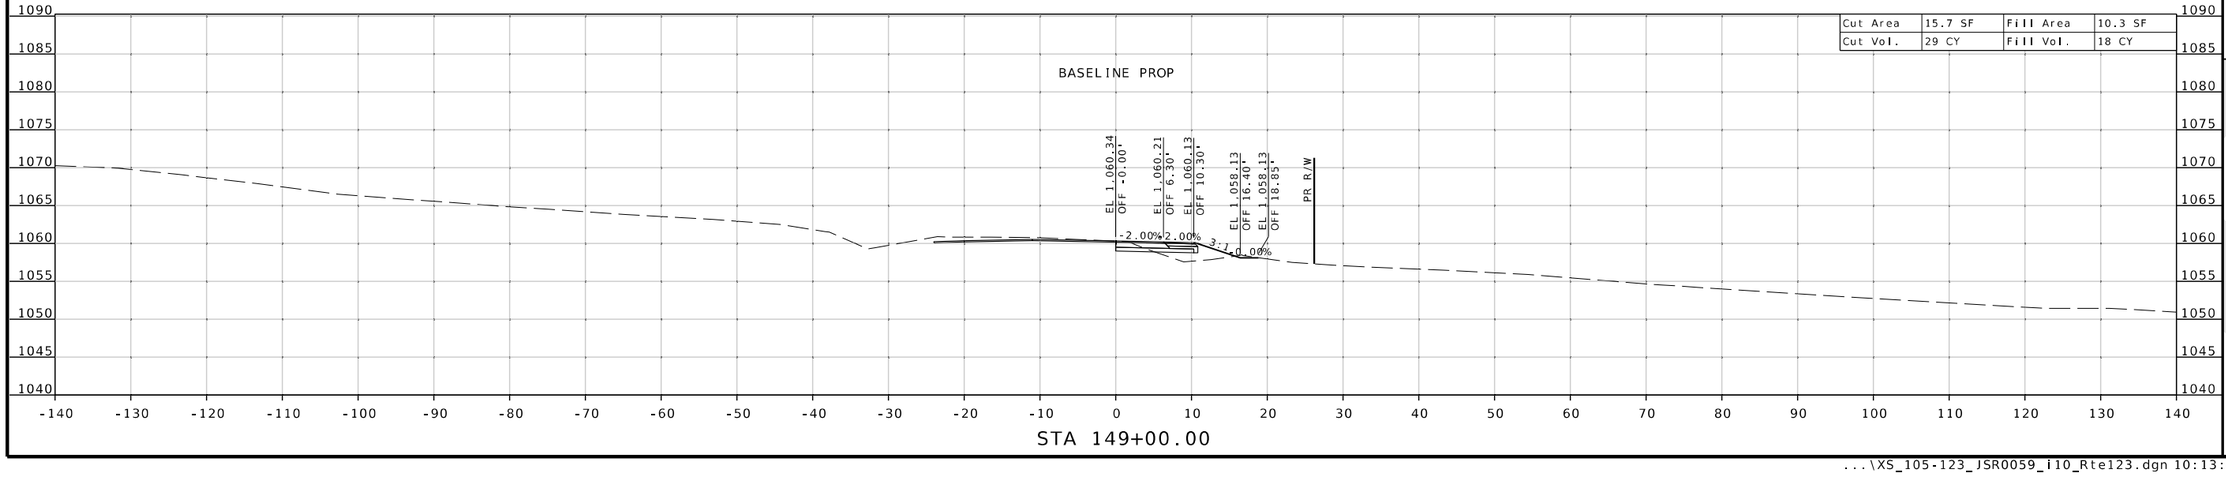

STATE OF MISSOURI
SEAN T. MATLOCK
NUMBER E-27133
PROFESSIONAL ENGINEER

DATE PREPARED
8/19/2026

ROUTE	STATE
32	MO
DISTRICT	SHEET NO.
SW	119

COUNTY
CEDAR/POLK

JOB NO.
JSR0059

CONTRACT ID.
-

PROJECT NO.
-

BRIDGE NO.

DESCRIPTION	DATE


MISSOURI HIGHWAYS AND TRANSPORTATION COMMISSION
105 WEST CAPITOL
JEFFERSON CITY, MO 65102
1-888-ASK-MODOT (1-888-275-6636)


2215 Fairlawn Dr
Carthage, MO 64836
417.358.9551
COA# 00062
weareown.com

Engineering beyond.™

...\XS_105-123_JSR0059_i10_Rte123.dgn 10:13:40 AM 8/19/2026

SUBPROJECT D
RTE 32 @ RTE 123
CROSS SECTION SHEET
SHEET 120 OF 173

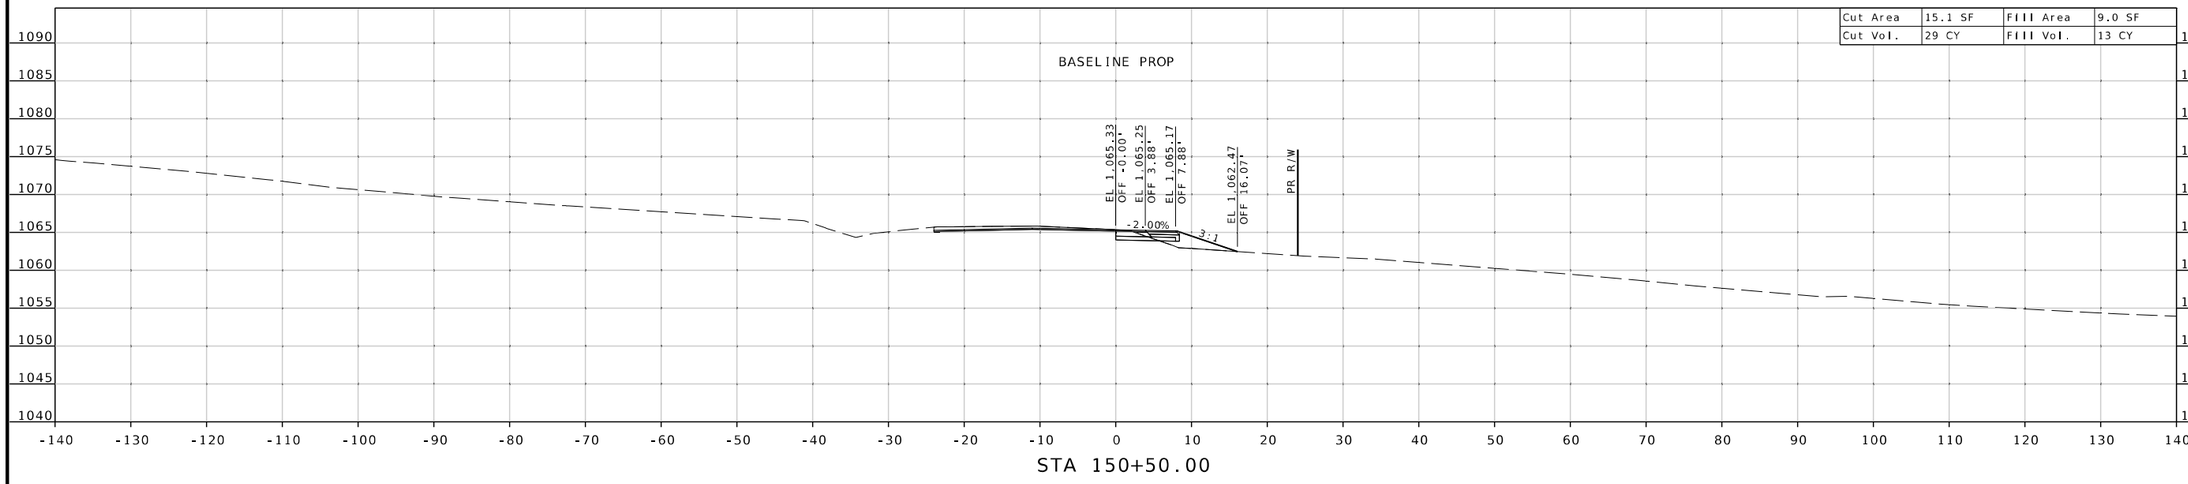

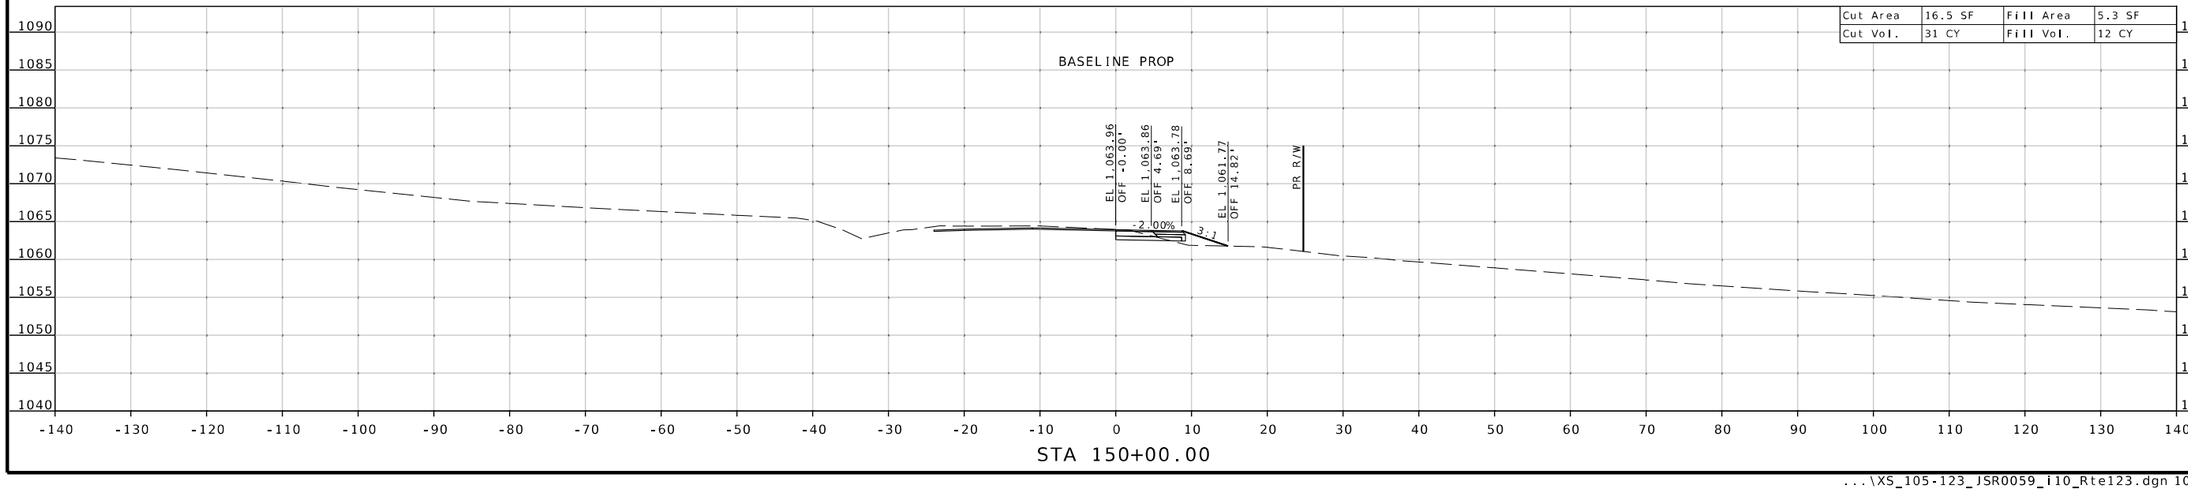

STATE OF MISSOURI
SEAN T. MATLOCK
NUMBER E-27133
PROFESSIONAL ENGINEER

DATE PREPARED
8/19/2026

ROUTE	STATE
32	MO
DISTRICT	SHEET NO.
SW	120

COUNTY
CEDAR/POLK

JOB NO.
JSR0059

CONTRACT ID.
-

PROJECT NO.
-


BRIDGE NO.


DESCRIPTION	DATE

MISSOURI HIGHWAYS AND TRANSPORTATION COMMISSION
105 WEST CAPITOL
JEFFERSON CITY, MO 65102
1-888-ASK-MODOT (1-888-275-6636)

2215 Fairlawn Dr
Carthage, MO 64836
417.358.9551
COA# 00062
weareown.com
Engineering beyond.™

SUBPROJECT D
RTE 32 @ RTE 123
CROSS SECTION SHEET
SHEET 121 OF 173

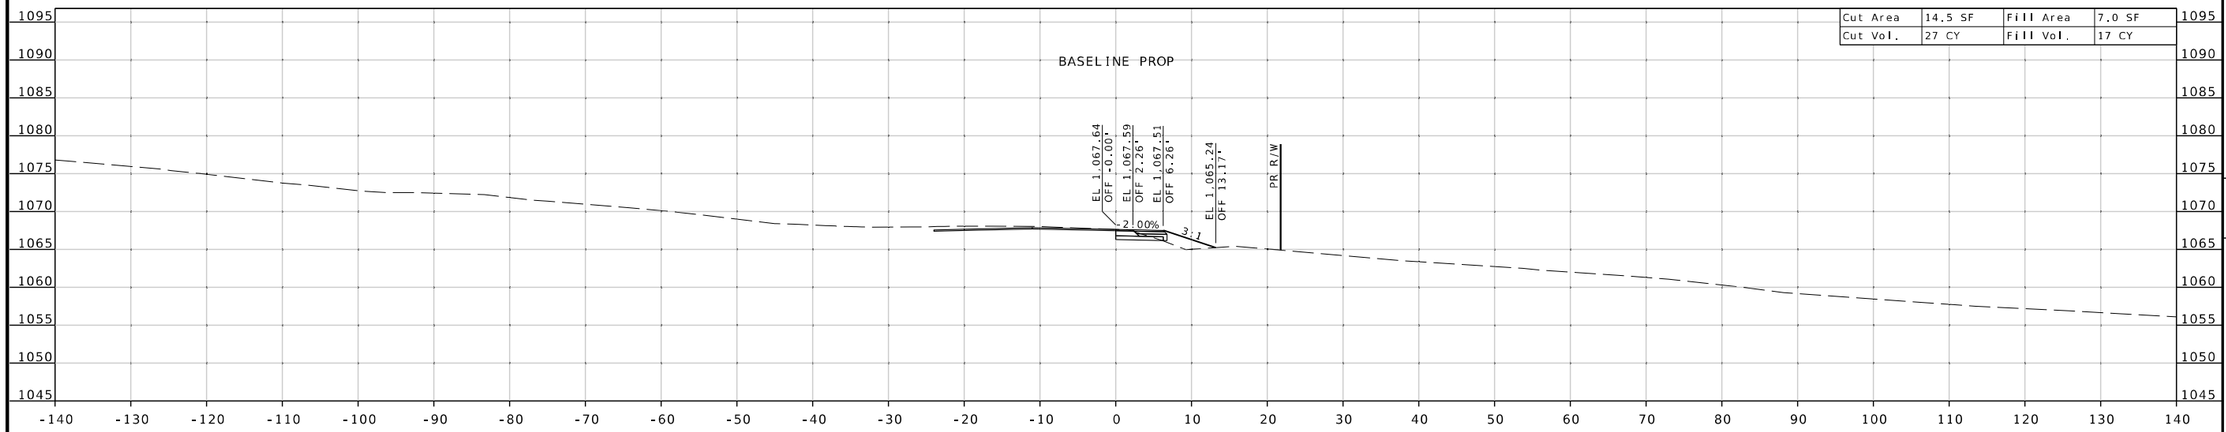

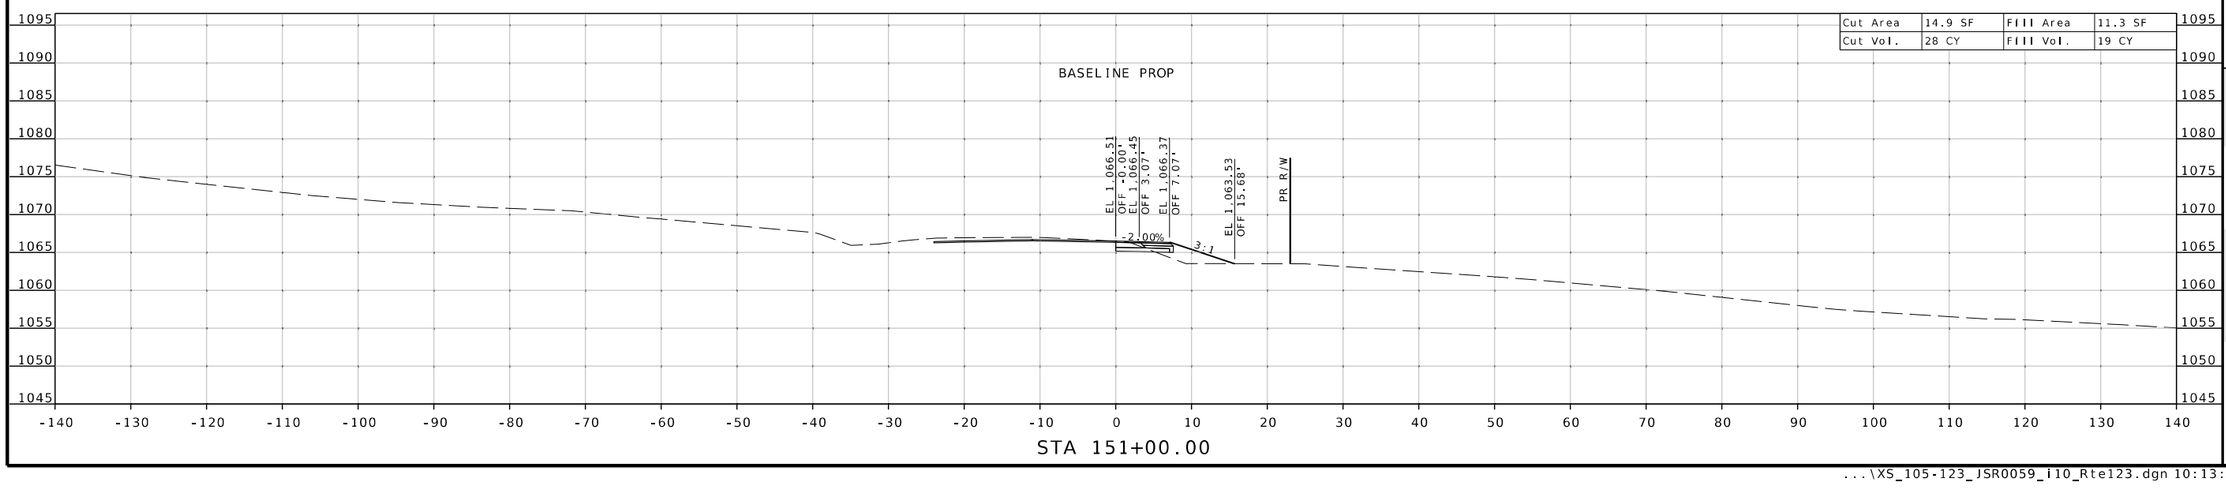

STATE OF MISSOURI
SEAN T. MATLOCK
NUMBER E-27133
PROFESSIONAL ENGINEER

DATE PREPARED
8/19/2026

ROUTE	STATE
32	MO
DISTRICT	SHEET NO.
SW	121

COUNTY
CEDAR/POLK

JOB NO.
JSR0059

CONTRACT ID.
-

PROJECT NO.
-

BRIDGE NO.

DESCRIPTION	DATE


MISSOURI HIGHWAYS AND TRANSPORTATION COMMISSION
105 WEST CAPITOL
JEFFERSON CITY, MO 65102
1-888-ASK-MODOT (1-888-275-6636)


2215 Fairlawn Dr
Carthage, MO 64836
417.358.9551
COA# 00062
weareown.com

Engineering beyond.

...\XS_105-123_JSR0059_i10_Rte123.dgn 10:13:58 AM 8/19/2026

SUBPROJECT D
RTE 32 @ RTE 123
CROSS SECTION SHEET
SHEET 122 OF 173

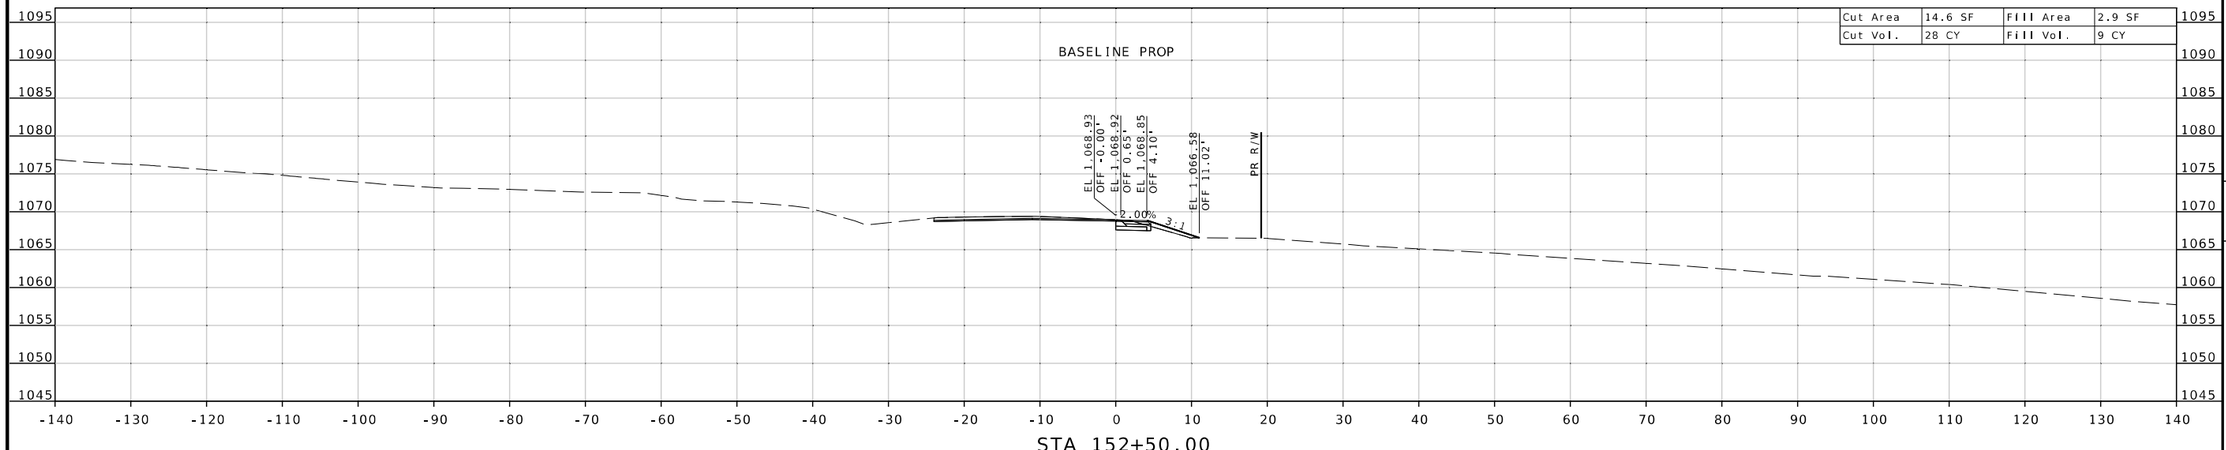

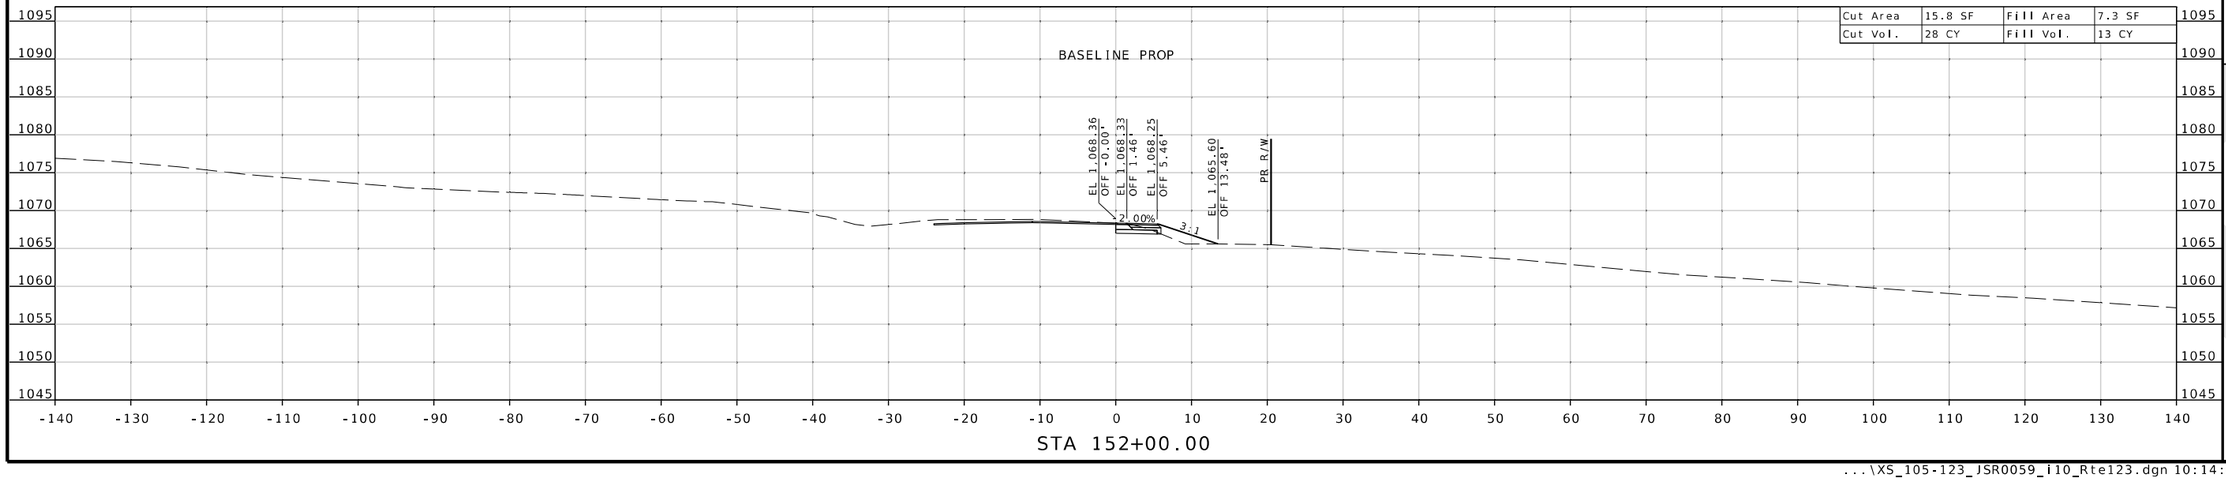

STATE OF MISSOURI
SEAN T. MATLOCK
NUMBER E-27133
PROFESSIONAL ENGINEER

DATE PREPARED
8/19/2026

ROUTE	STATE
32	MO
DISTRICT	SHEET NO.
SW	122

COUNTY
CEDAR/POLK

JOB NO.
JSR0059

CONTRACT ID.
-

PROJECT NO.
-

BRIDGE NO.


DESCRIPTION	DATE

MISSOURI HIGHWAYS AND TRANSPORTATION COMMISSION
105 WEST CAPITOL
JEFFERSON CITY, MO 65102
1-888-ASK-MODOT (1-888-275-6636)

2215 Fairlawn Dr
Carthage, MO 64836
417.358.9551
COA# 00062
weareown.com
Engineering beyond.™

...\XS_105-123_JSR0059_I10_Rte123.dgn 10:14:06 AM 8/19/2026

SUBPROJECT D
RTE 32 @ RTE 123
CROSS SECTION SHEET
SHEET 123 OF 173

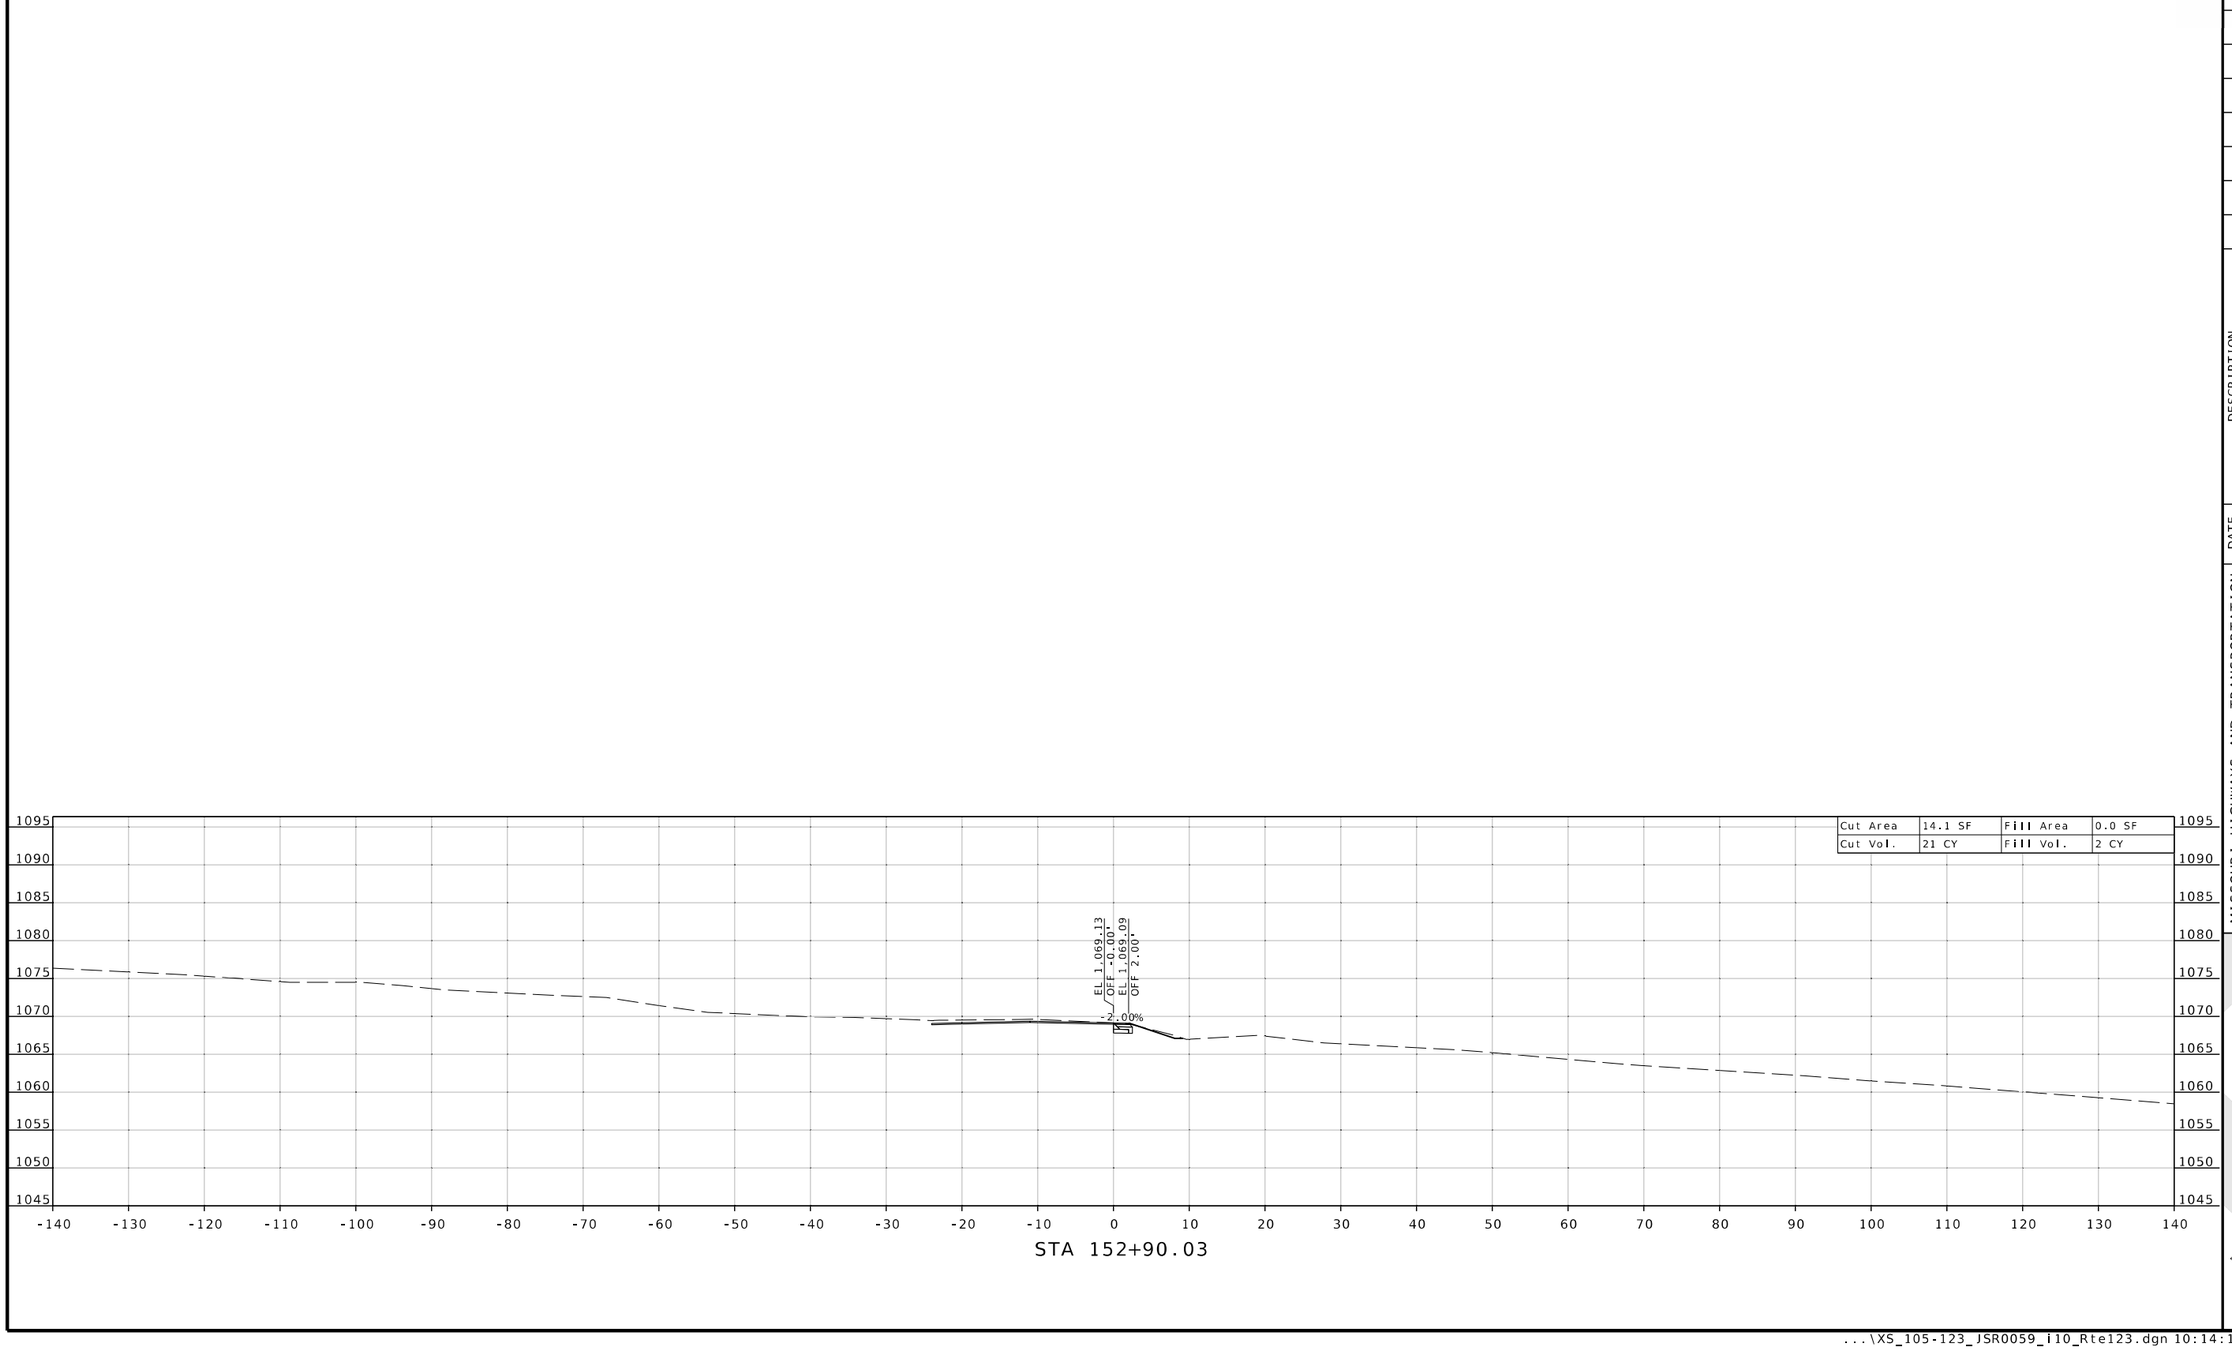

STATE OF MISSOURI
SEAN T. MATLOCK
NUMBER E-27133
PROFESSIONAL ENGINEER

DATE PREPARED
8/19/2026

ROUTE	STATE
32	MO
DISTRICT	SHEET NO.
SW	123

COUNTY
CEDAR/POLK

JOB NO.
JSR0059

CONTRACT ID.
-

PROJECT NO.
-


BRIDGE NO.


DESCRIPTION	DATE


MISSOURI HIGHWAYS AND TRANSPORTATION COMMISSION
105 WEST CAPITOL
JEFFERSON CITY, MO 65102
1-888-ASK-MODOT (1-888-275-6636)

2215 Fairlawn Dr
Carthage, MO 64836
417.358.9551
COA# 00062
weareown.com
OWN
Engineering beyond.

SUBPROJECT E
RTE 32 @ BARREN CREEK
CROSS SECTION SHEET
SHEET 124 OF 173

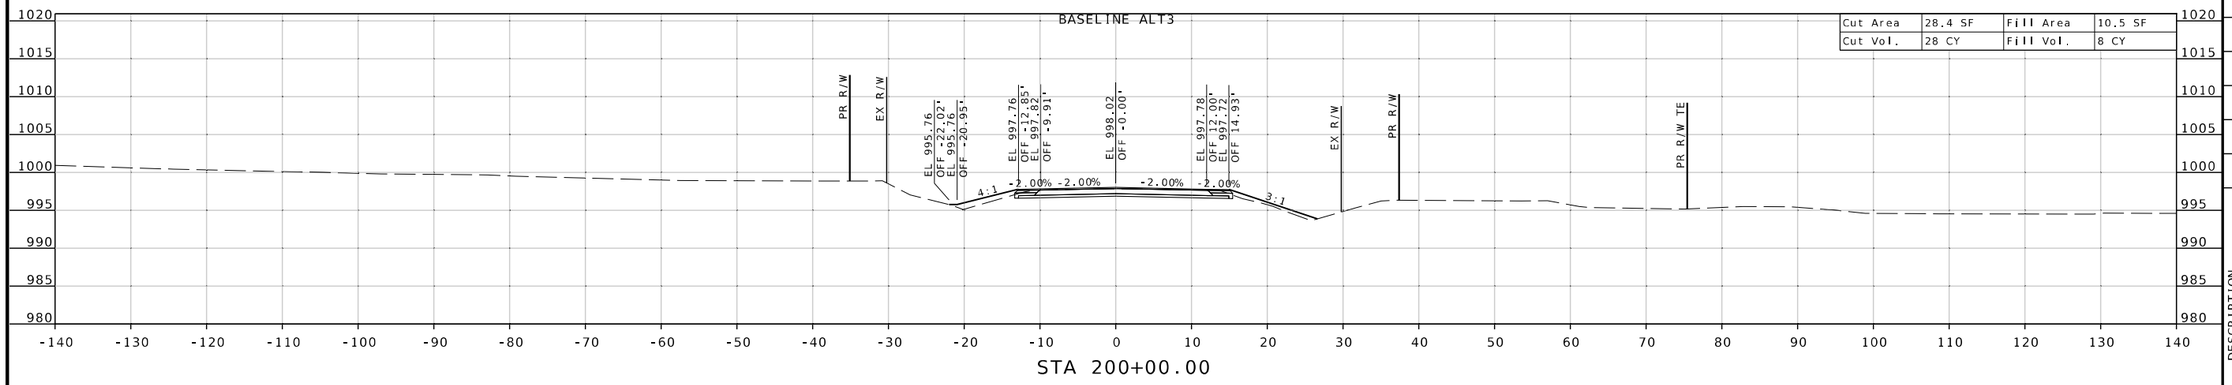

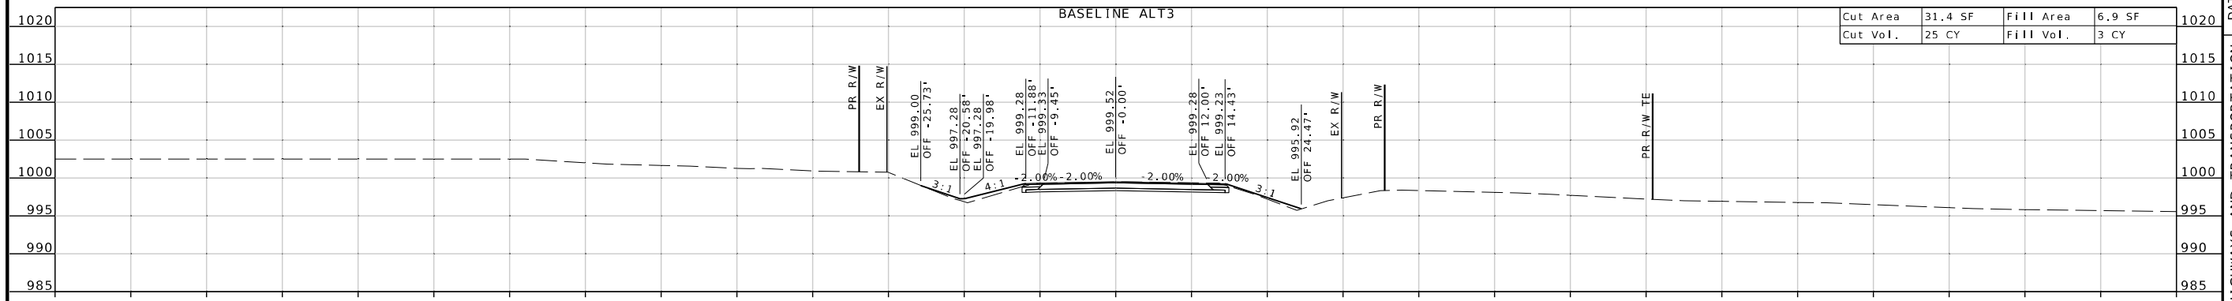

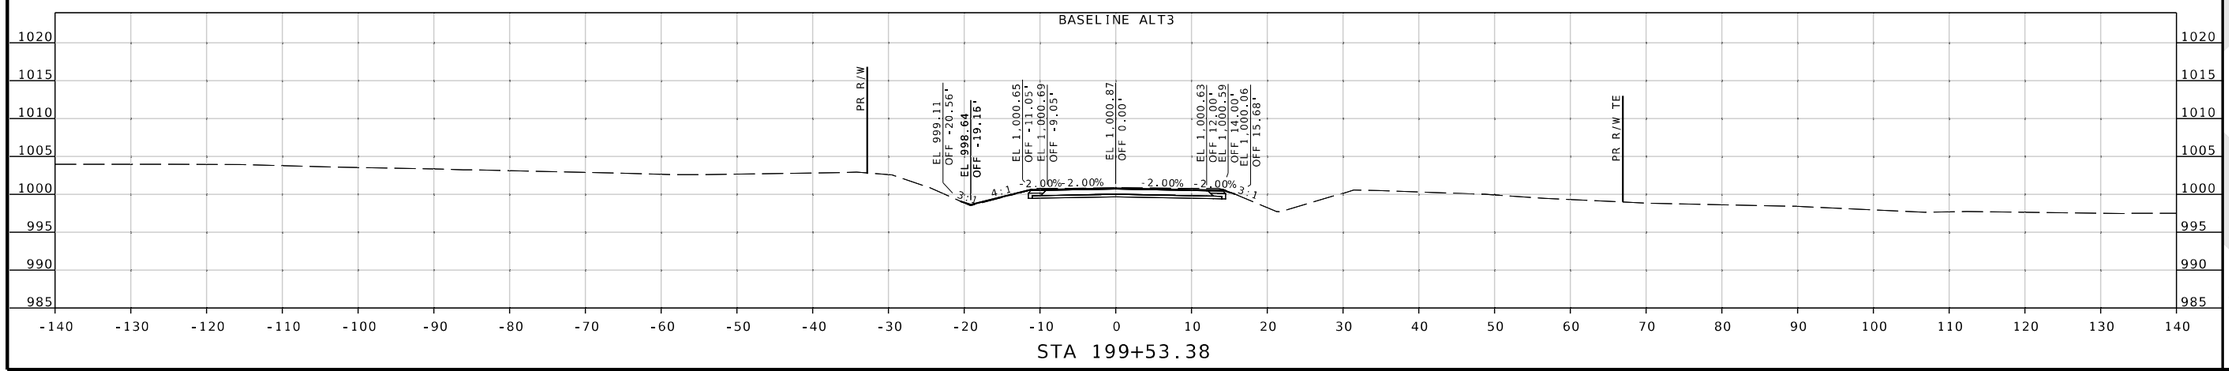

"STATE OF MISSOURI SEAN T. MATLOCK NUMBER E-27133 PROFESSIONAL ENGINEER"

DATE PREPARED
8/19/2026

ROUTE	STATE
32	MO
DISTRICT	SHEET NO.
SW	124

COUNTY
CEDAR/POLK

JOB NO.
JSR0059

CONTRACT ID.
-

PROJECT NO.
-

BRIDGE NO.


DESCRIPTION	DATE


MISSOURI HIGHWAYS AND TRANSPORTATION COMMISSION
105 WEST CAPITOL
JEFFERSON CITY, MO 65102
1-888-ASK-MODOT (1-888-275-6636)


2215 Fairlawn Dr
Carthage, MO 64836
417.358.9551
COA# 00062
weareown.com
OWN
Engineering beyond.

...\XS_124_142_JSR0059_i10_Rte32_BARRENCREEK.dgn 10:14:38 AM 8/19/2026

SUBPROJECT E
RTE 32 @ BARREN CREEK
CROSS SECTION SHEET
SHEET 125 OF 173

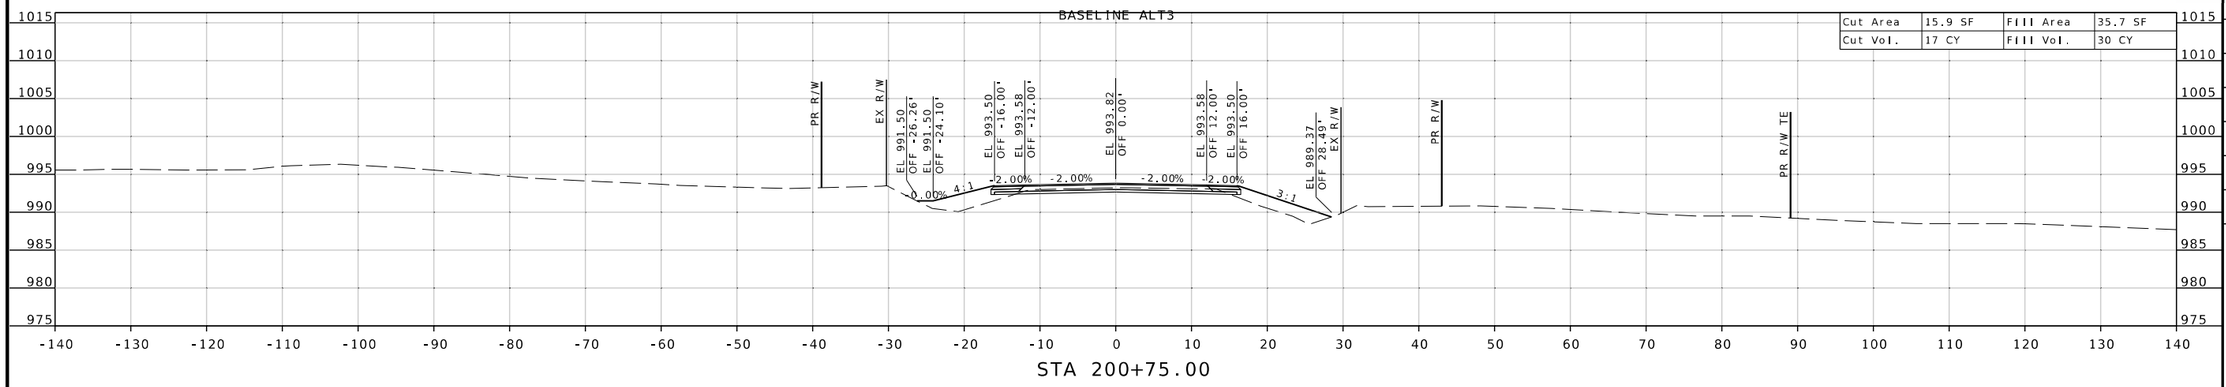

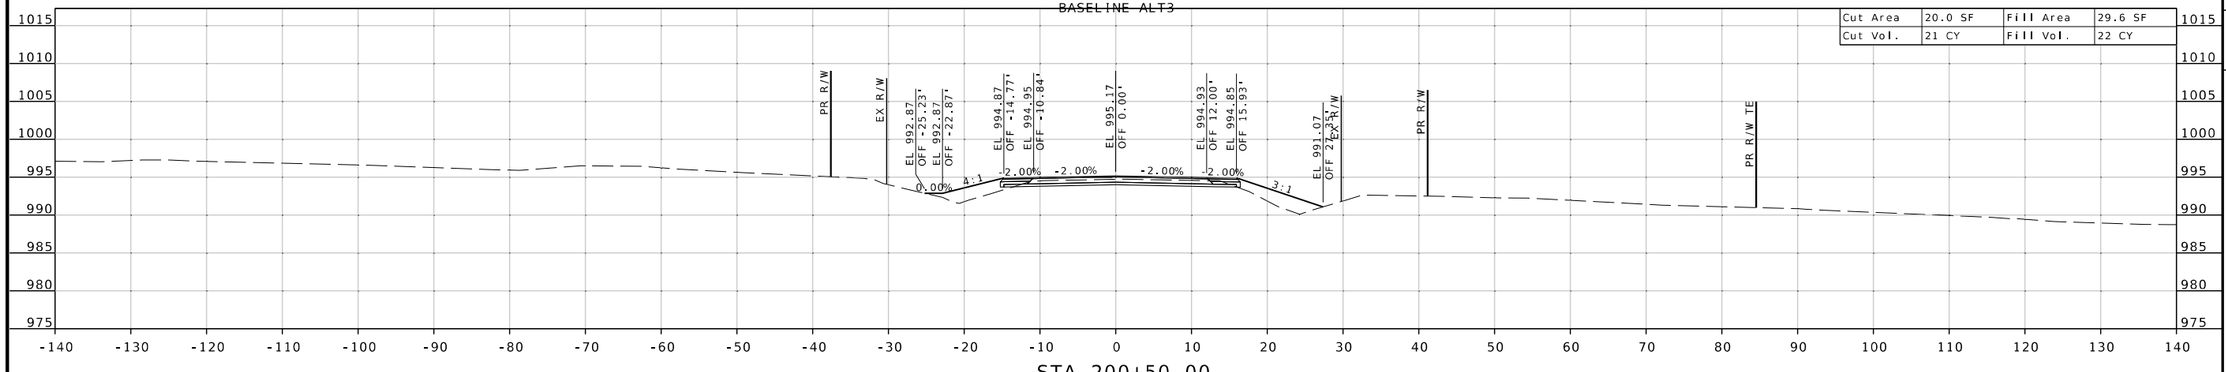

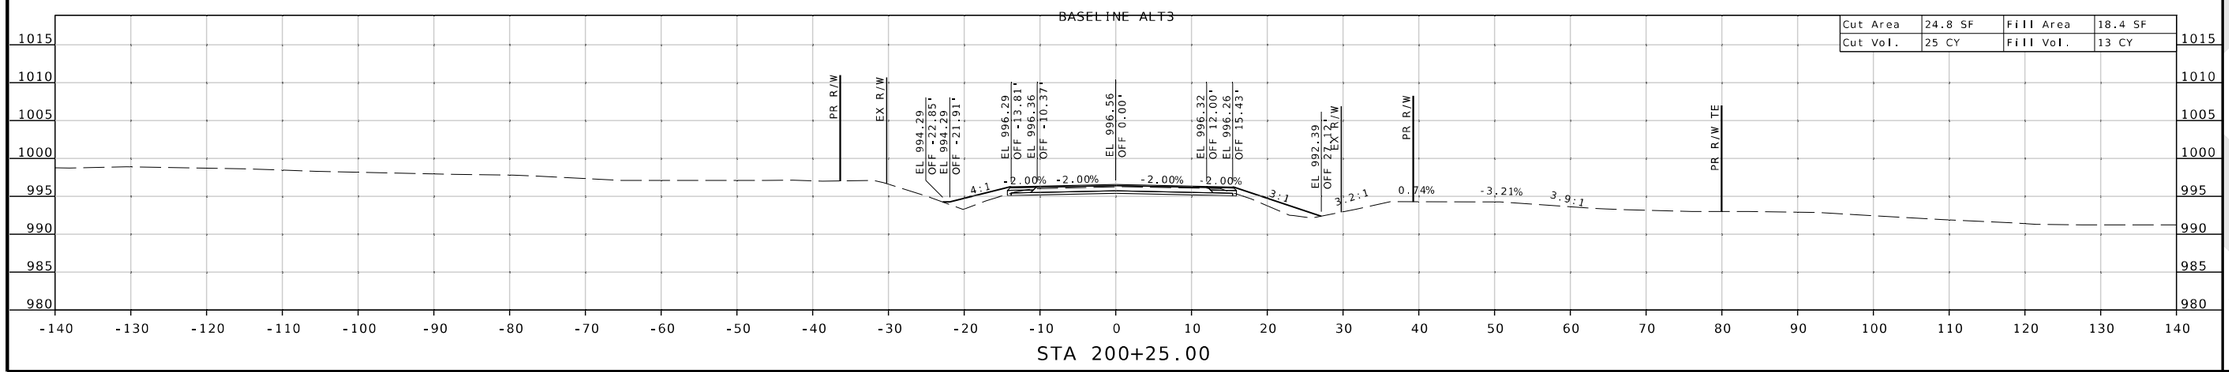

STATE OF MISSOURI
SEAN T. MATLOCK
NUMBER E-27133
PROFESSIONAL ENGINEER

DATE PREPARED
8/19/2026

ROUTE	STATE
32	MO

DISTRICT	SHEET NO.
SW	125

COUNTY
CEDAR / POLK

JOB NO.
JSR0059

CONTRACT ID.
-

PROJECT NO.
-


BRIDGE NO.


DESCRIPTION	DATE


MISSOURI HIGHWAYS AND TRANSPORTATION COMMISSION
105 WEST CAPITOL
JEFFERSON CITY, MO 65102
1-888-ASK-MODOT (1-888-275-6636)

2215 Fairlawn Dr
Carthage, MO 64836
417.358.9551
COA# 00062
weareown.com
Engineering beyond.

SUBPROJECT E
RTE 32 @ BARREN CREEK
CROSS SECTION SHEET
SHEET 126 OF 173

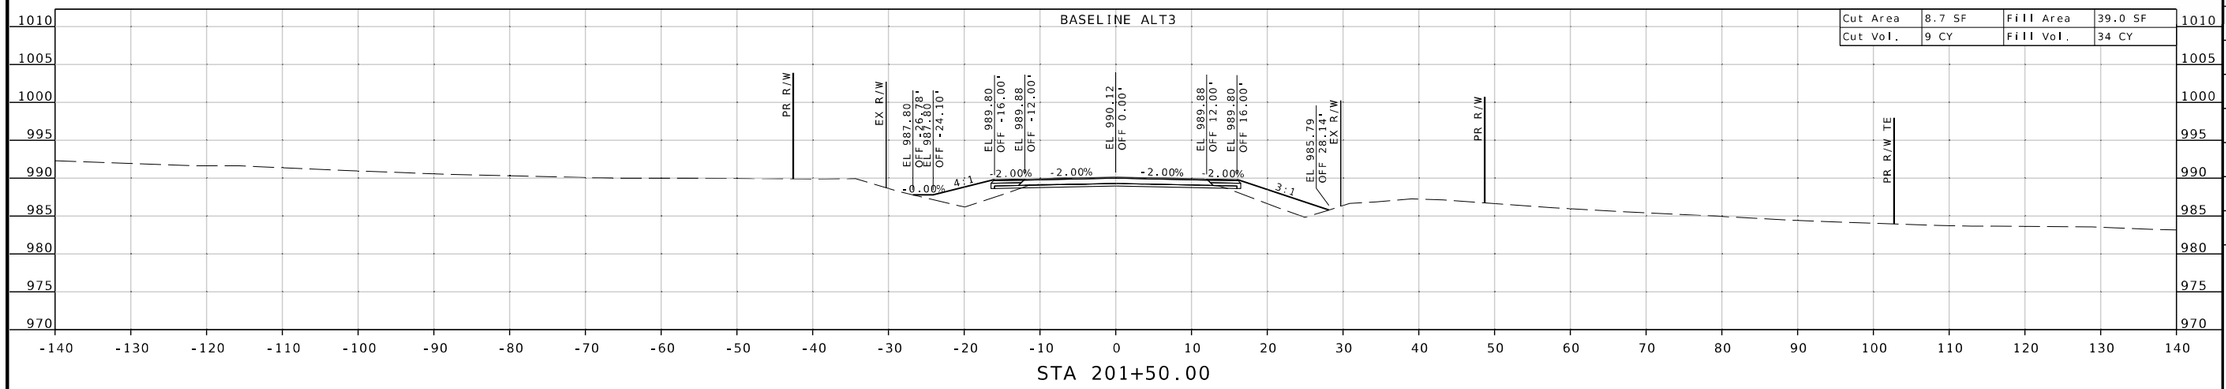

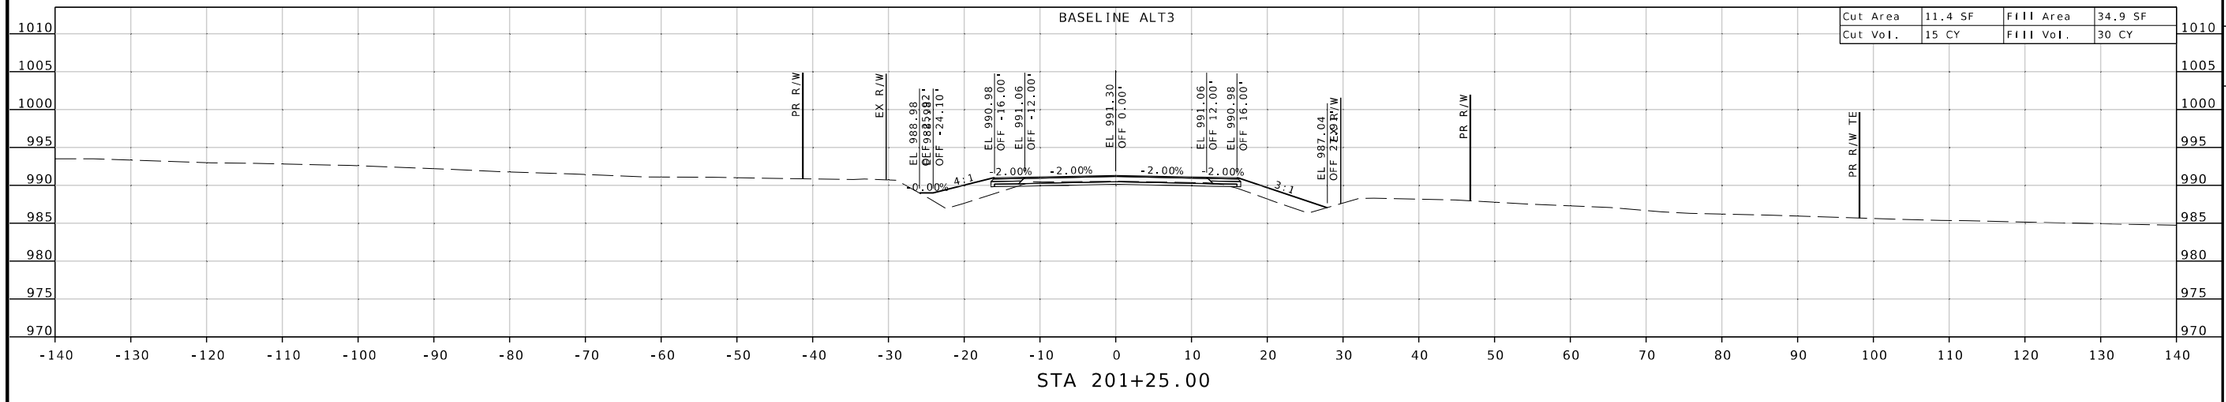

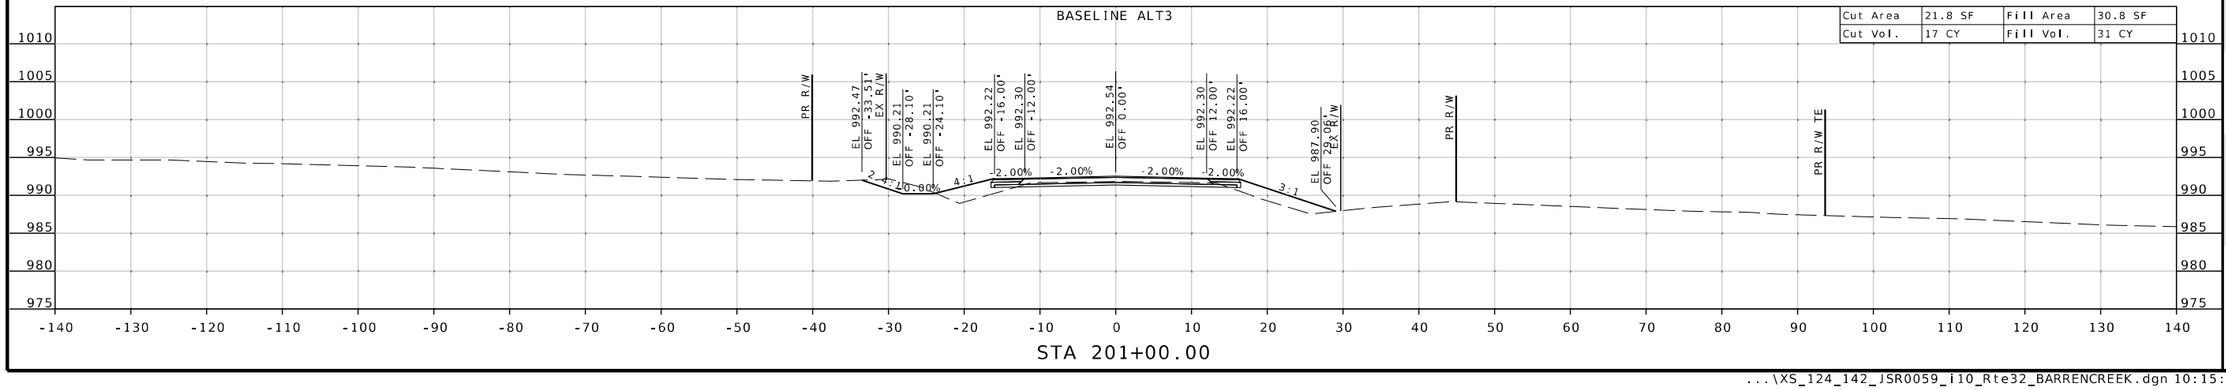

STATE OF MISSOURI
SEAN T. MATLOCK
NUMBER E-27133
PROFESSIONAL ENGINEER

DATE PREPARED
8/19/2026

ROUTE	STATE
32	MO
DISTRICT	SHEET NO.
SW	126

COUNTY
CEDAR/POLK

JOB NO.
JSR0059

CONTRACT ID.
-

PROJECT NO.
-

BRIDGE NO.


DESCRIPTION


DATE


MISSOURI HIGHWAYS AND TRANSPORTATION COMMISSION
105 WEST CAPITOL
JEFFERSON CITY, MO 65102
1-888-ASK-MODOT (1-888-275-6636)

2215 Fairlawn Dr
Carthage, MO 64836
417.358.9551
COA# 00062
weareown.com
Engineering beyond.™

SUBPROJECT E
RTE 32 @ BARREN CREEK
CROSS SECTION SHEET
SHEET 127 OF 173

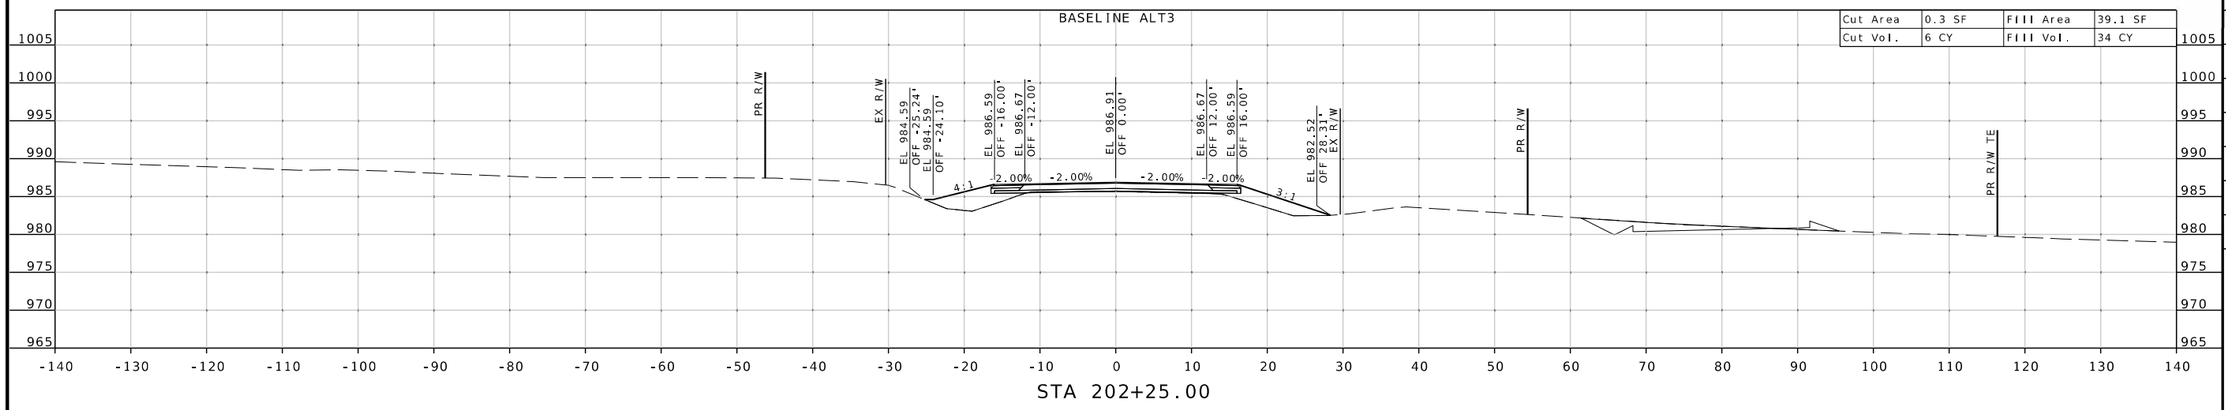

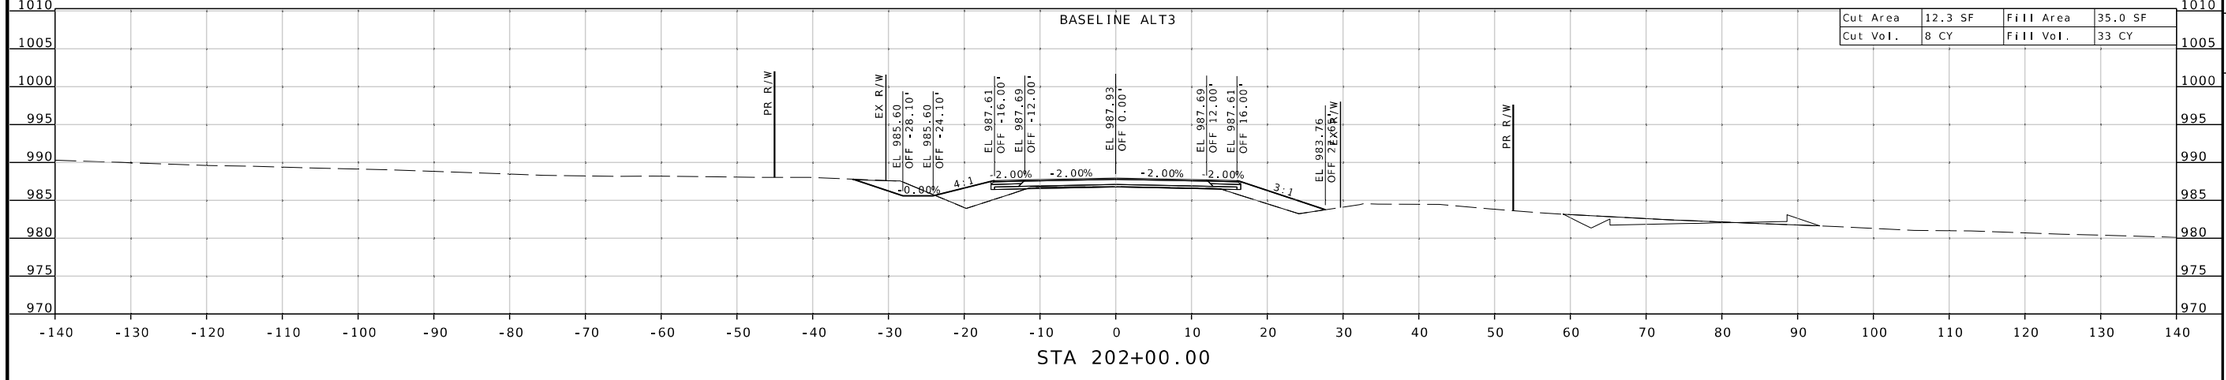

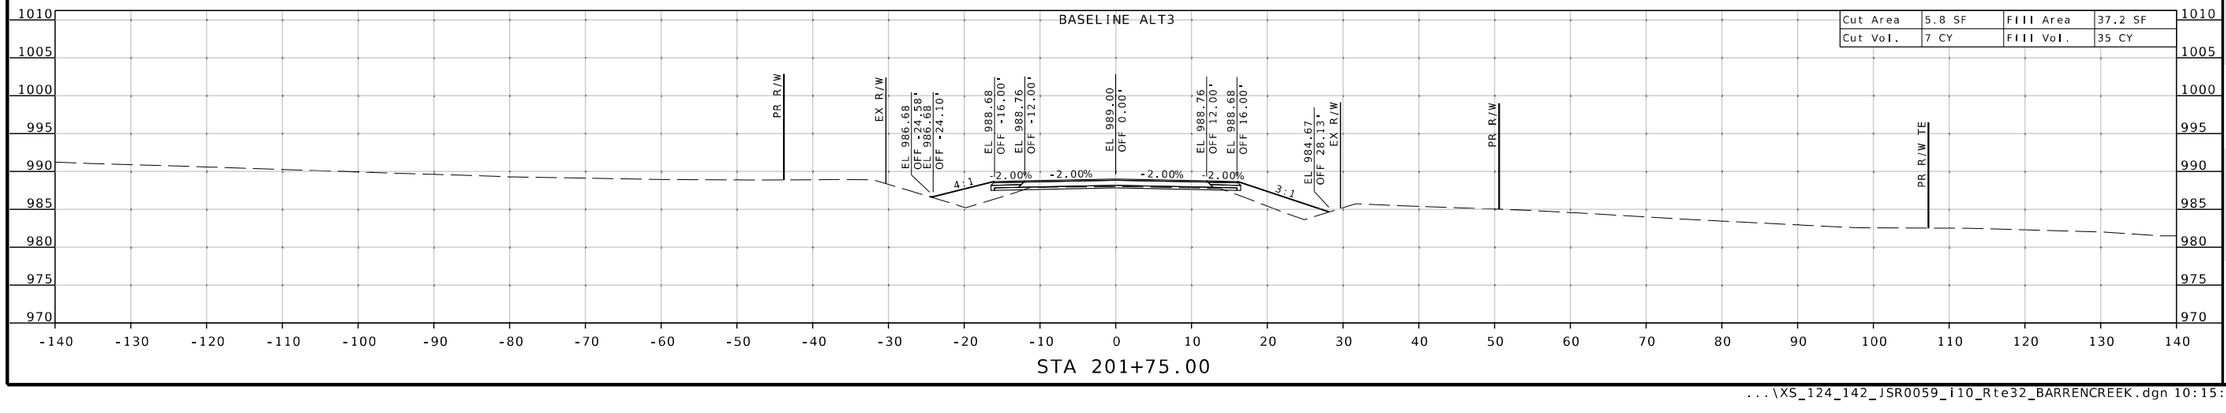

STATE OF MISSOURI
SEAN T. MATLOCK
NUMBER E-27133
PROFESSIONAL ENGINEER

DATE PREPARED
8/19/2026

ROUTE	STATE
32	MO
DISTRICT	SHEET NO.
SW	127

COUNTY
CEDAR / POLK

JOB NO.
JSR0059

CONTRACT ID.
-

PROJECT NO.
-

BRIDGE NO.


NO.	DESCRIPTION	DATE


MISSOURI HIGHWAYS AND TRANSPORTATION COMMISSION
105 WEST CAPITOL
JEFFERSON CITY, MO 65102
1-888-ASK-MODOT (1-888-275-6636)


2215 Fairlawn Dr
Carthage, MO 64836
417.358.9551
COA# 00062
weareown.com
OWN
Engineering beyond.™

...\XS_124_142_JSR0059_i10_Rte32_BARRENCREEK.dgn 10:15:15 AM 8/19/2026

SUBPROJECT E
RTE 32 @ BARREN CREEK
CROSS SECTION SHEET
SHEET 128 OF 173

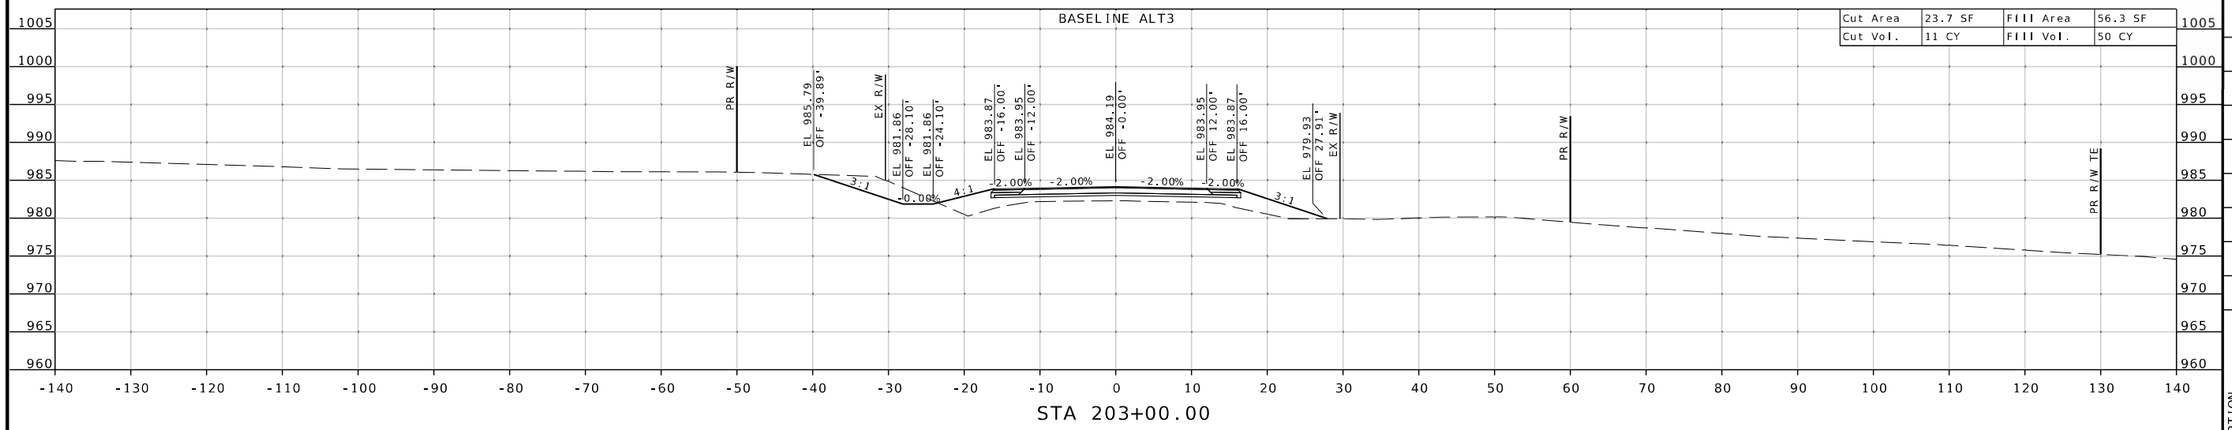

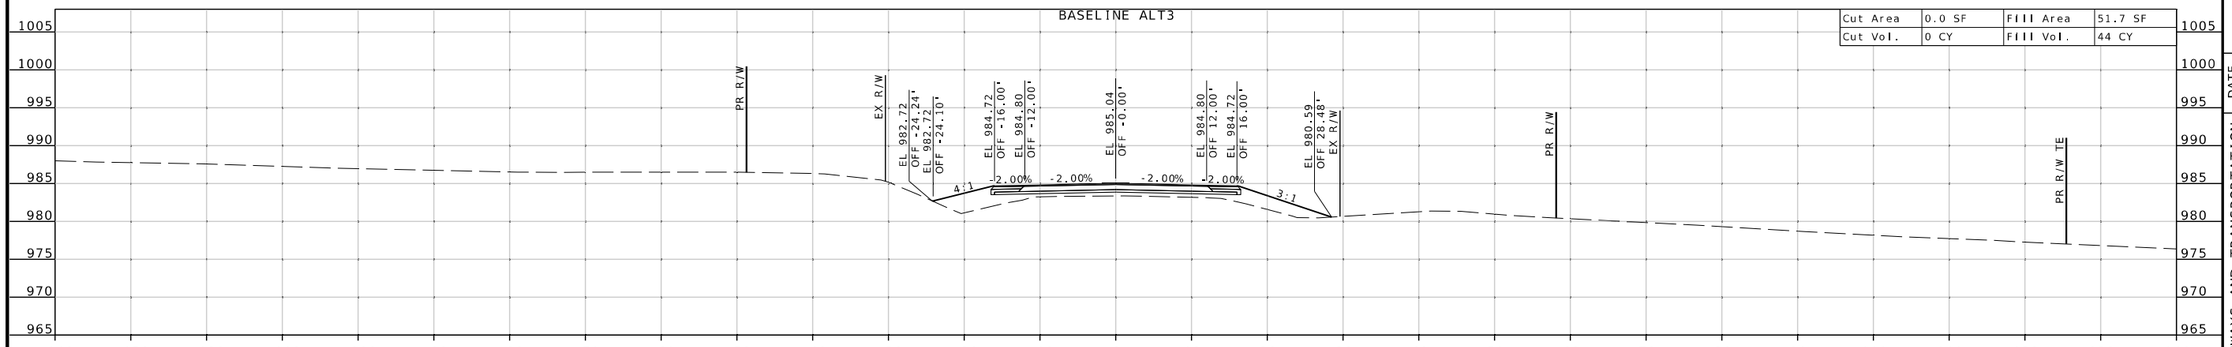

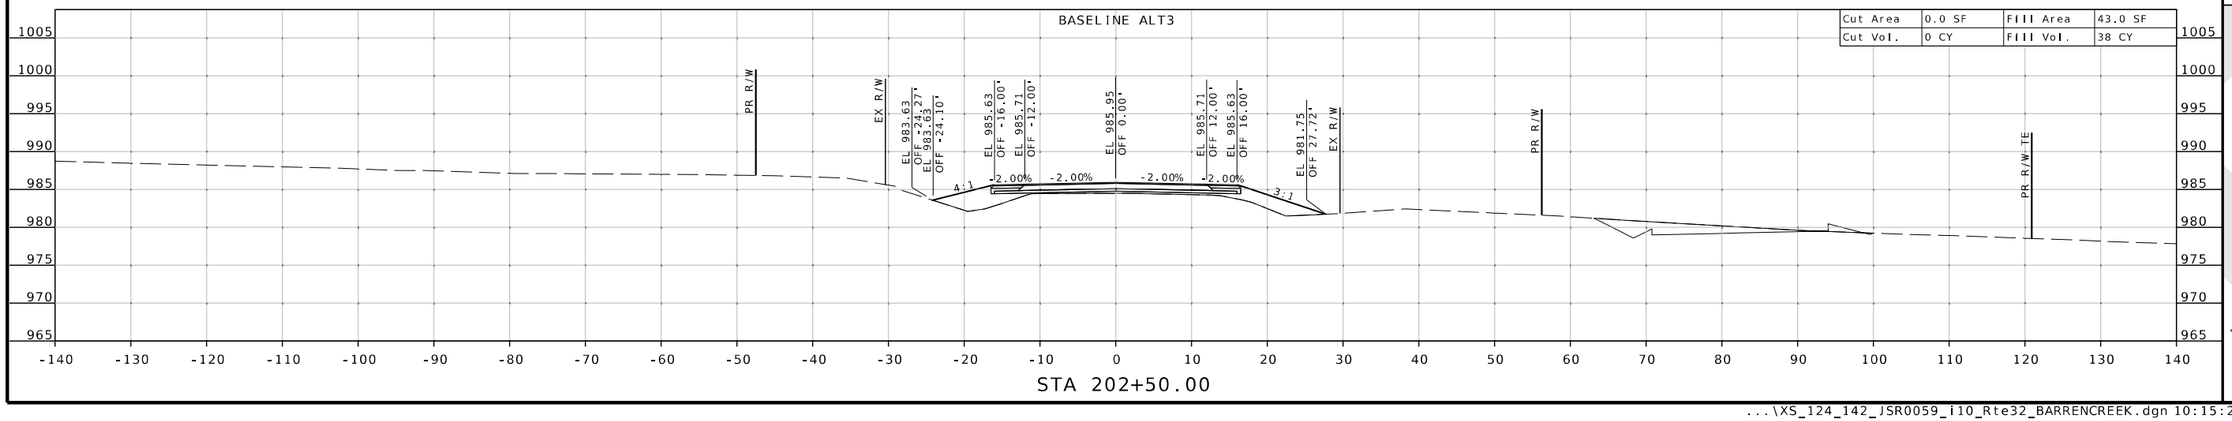

STATE OF MISSOURI
SEAN T. MATLOCK
NUMBER E-27133
PROFESSIONAL ENGINEER

DATE PREPARED
8/19/2026

ROUTE	STATE
32	MO
DISTRICT	SHEET NO.
SW	128

COUNTY
CEDAR/POLK

JOB NO.
JSR0059

CONTRACT ID.
-

PROJECT NO.
-


BRIDGE NO.


DATE	DESCRIPTION

MISSOURI HIGHWAYS AND TRANSPORTATION COMMISSION
105 WEST CAPITOL
JEFFERSON CITY, MO 65102
1-888-ASK-MODOT (1-888-275-6636)

2215 Fairlawn Dr
Carthage, MO 64836
417.358.9551
COA# 00062
weareown.com
Engineering beyond.™

SUBPROJECT E
RTE 32 @ BARREN CREEK
CROSS SECTION SHEET
SHEET 129 OF 177

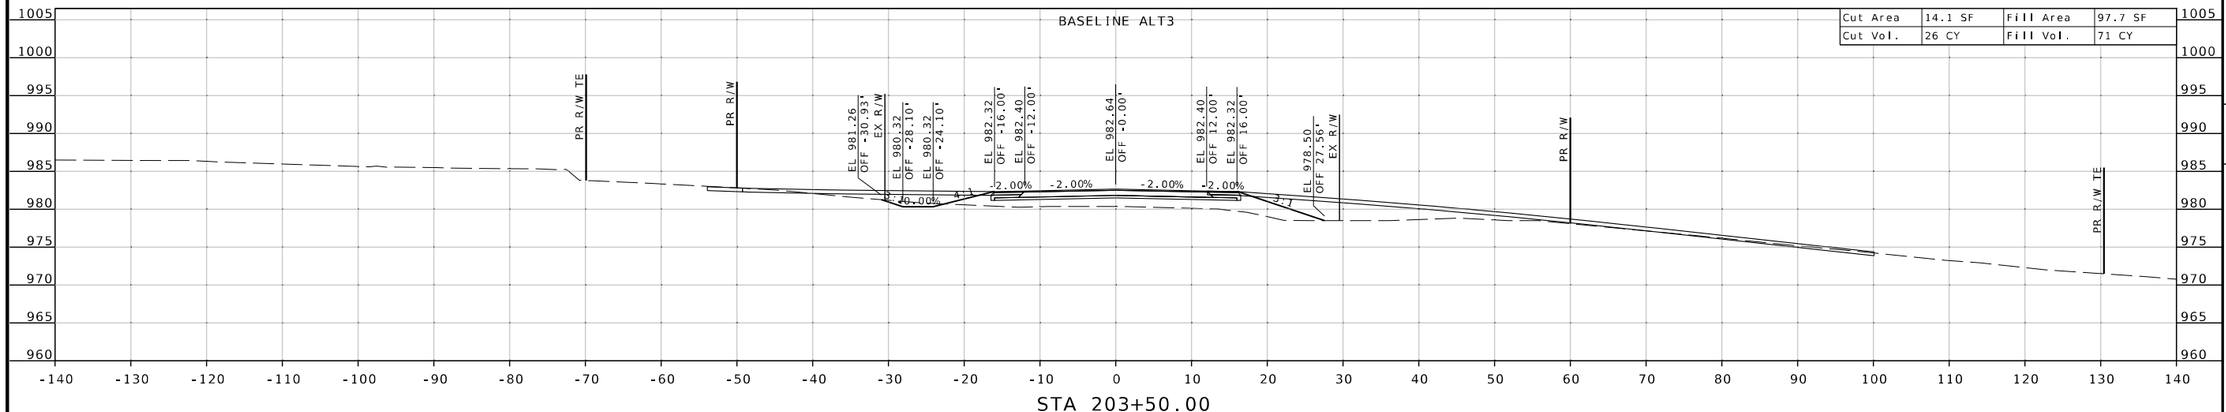

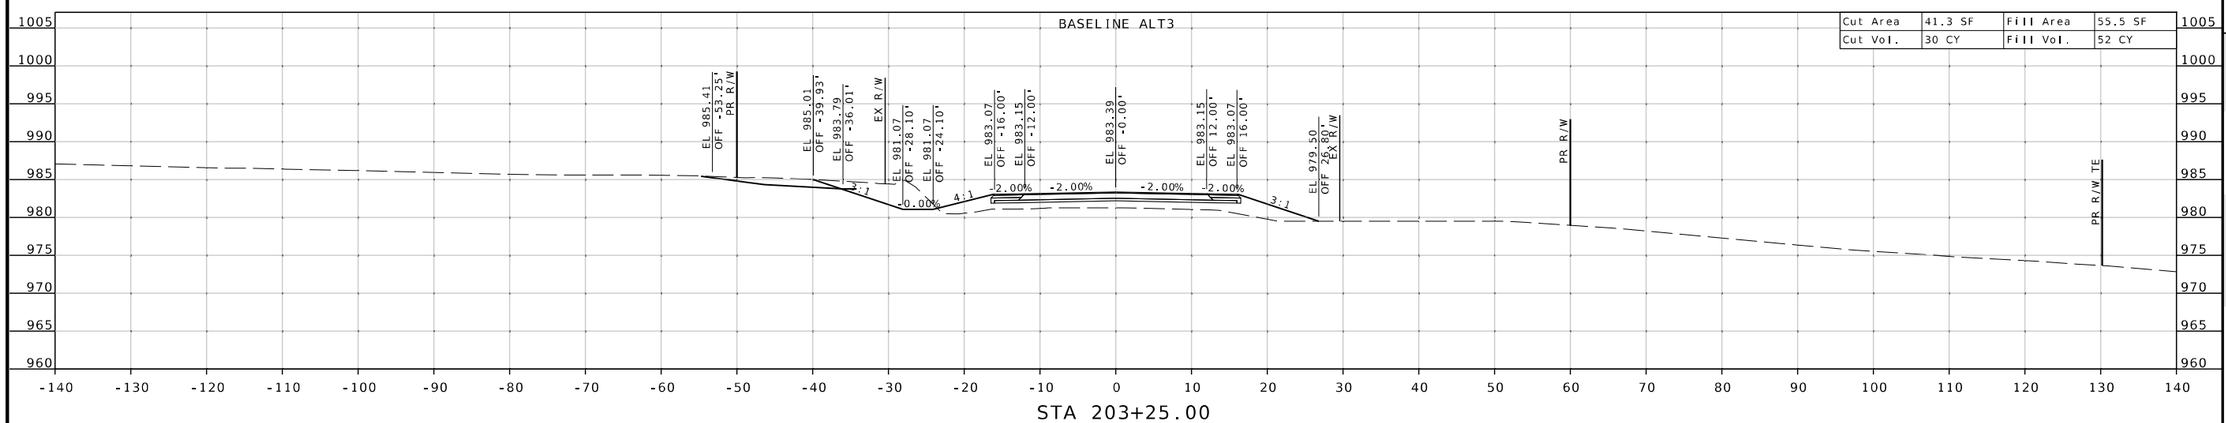

DATE PREPARED
8/19/2026

ROUTE	STATE
32	MO
DISTRICT	SHEET NO.
SW	129

COUNTY
CEDAR/POLK

JOB NO.
JSR0059

CONTRACT ID.
-

PROJECT NO.
-

BRIDGE NO.

DESCRIPTION	DATE


MISSOURI HIGHWAYS AND TRANSPORTATION COMMISSION
105 WEST CAPITOL
JEFFERSON CITY, MO 65102
1-888-ASK-MODOT (1-888-275-6636)


SEAN T. MATLOCK
NUMBER E-27133
PROFESSIONAL ENGINEER
STATE OF MISSOURI

2215 Fairlawn Dr
Carthage, MO 64836
417.358.9551
COA# 00062
weareown.com
OWN
Engineering beyond.™

...\XS_124_142_JSR0059_i10_Rte32_BARRENCREEK.dgn 10:15:40 AM 8/19/2026

SUBPROJECT E
RTE 32 @ BARREN CREEK
CROSS SECTION SHEET
SHEET 130 OF 173

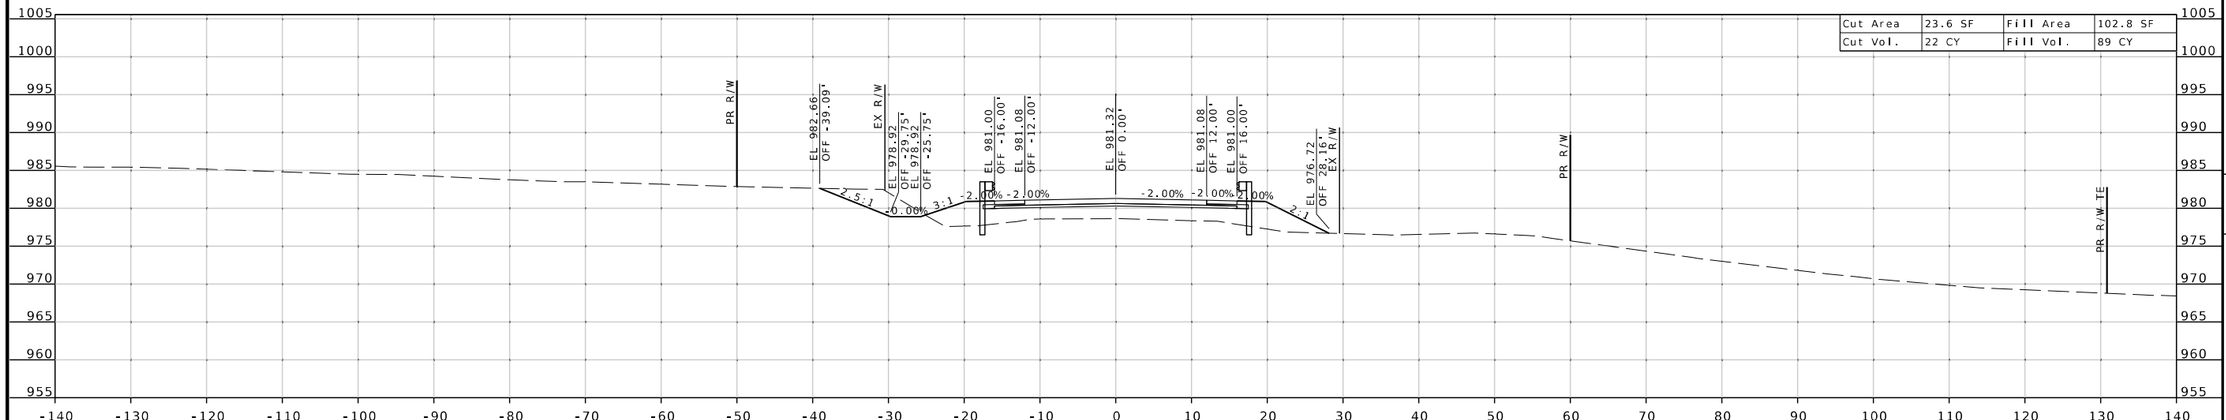

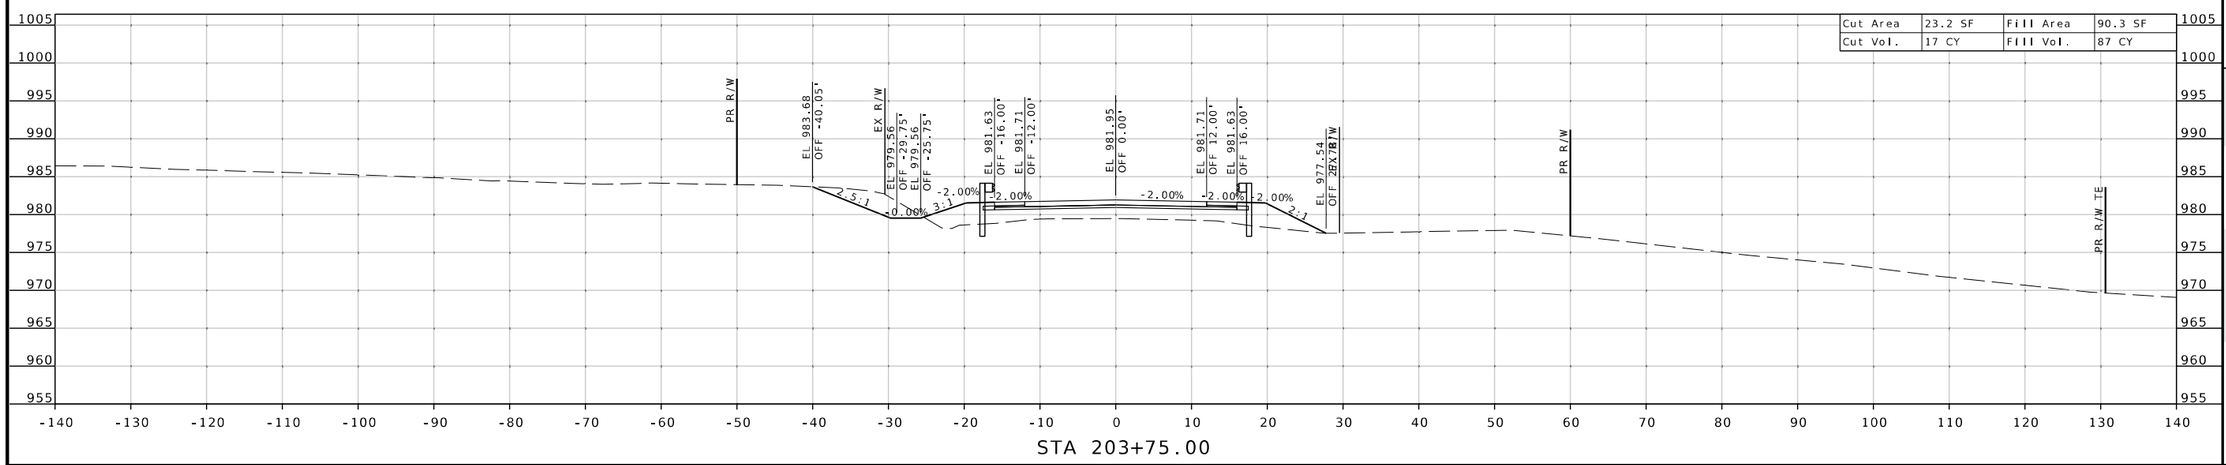

DATE PREPARED
8/19/2026

ROUTE	STATE
32	MO
DISTRICT	SHEET NO.
SW	130

COUNTY
CEDAR/POLK

JOB NO.
JSR0059

CONTRACT ID.
-

PROJECT NO.
-

BRIDGE NO.

DESCRIPTION	DATE

STATE OF MISSOURI
SEAN T. MATLOCK
NUMBER E-27133
PROFESSIONAL ENGINEER


MISSOURI HIGHWAYS AND TRANSPORTATION COMMISSION
105 WEST CAPITOL
JEFFERSON CITY, MO 65102
1-888-ASK-MODOT (1-888-275-6636)

2215 Fairlawn Dr
Carthage, MO 64836
417.358.9551
COA# 00062
weareown.com


Engineering beyond.™

...\XS_124_142_JSR0059_i10_Rte32_BARRENCREEK.dgn 10:15:50 AM 8/19/2026

SUBPROJECT E
RTE 32 @ BARREN CREEK
CROSS SECTION SHEET
SHEET 131 OF 173

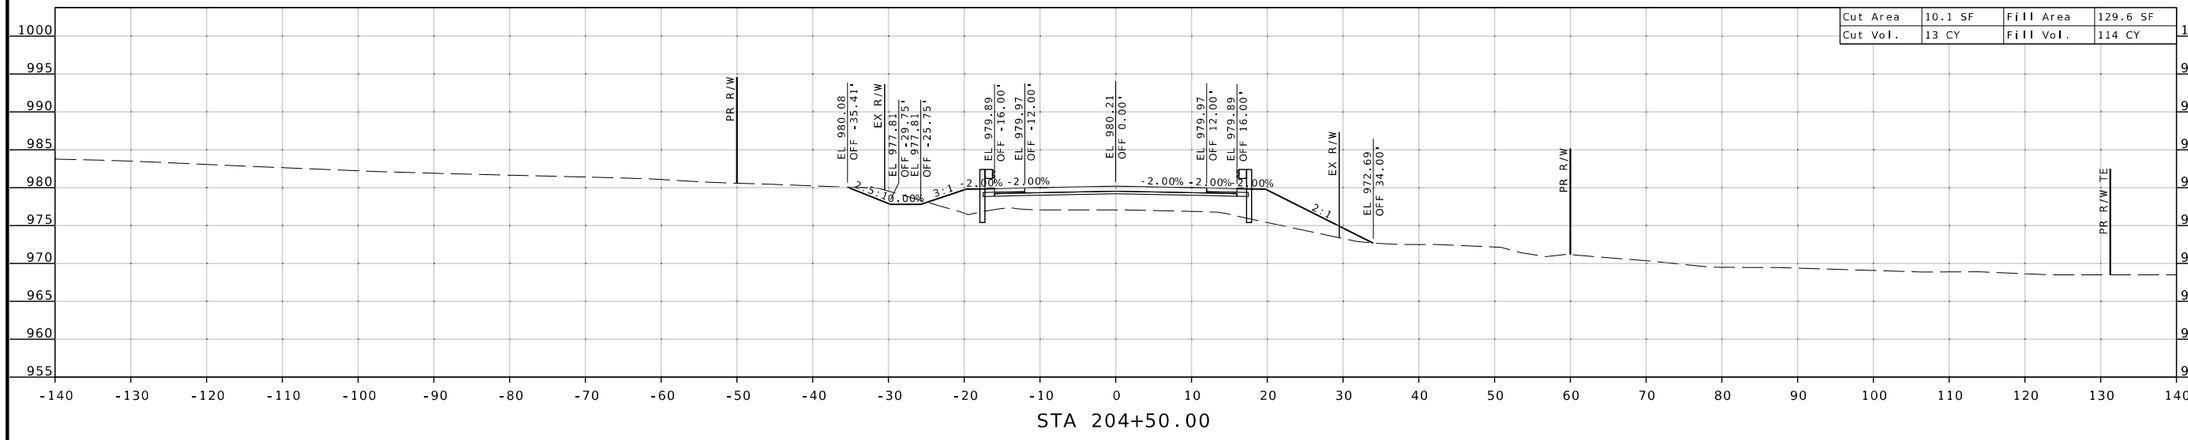

STA 204+50.00

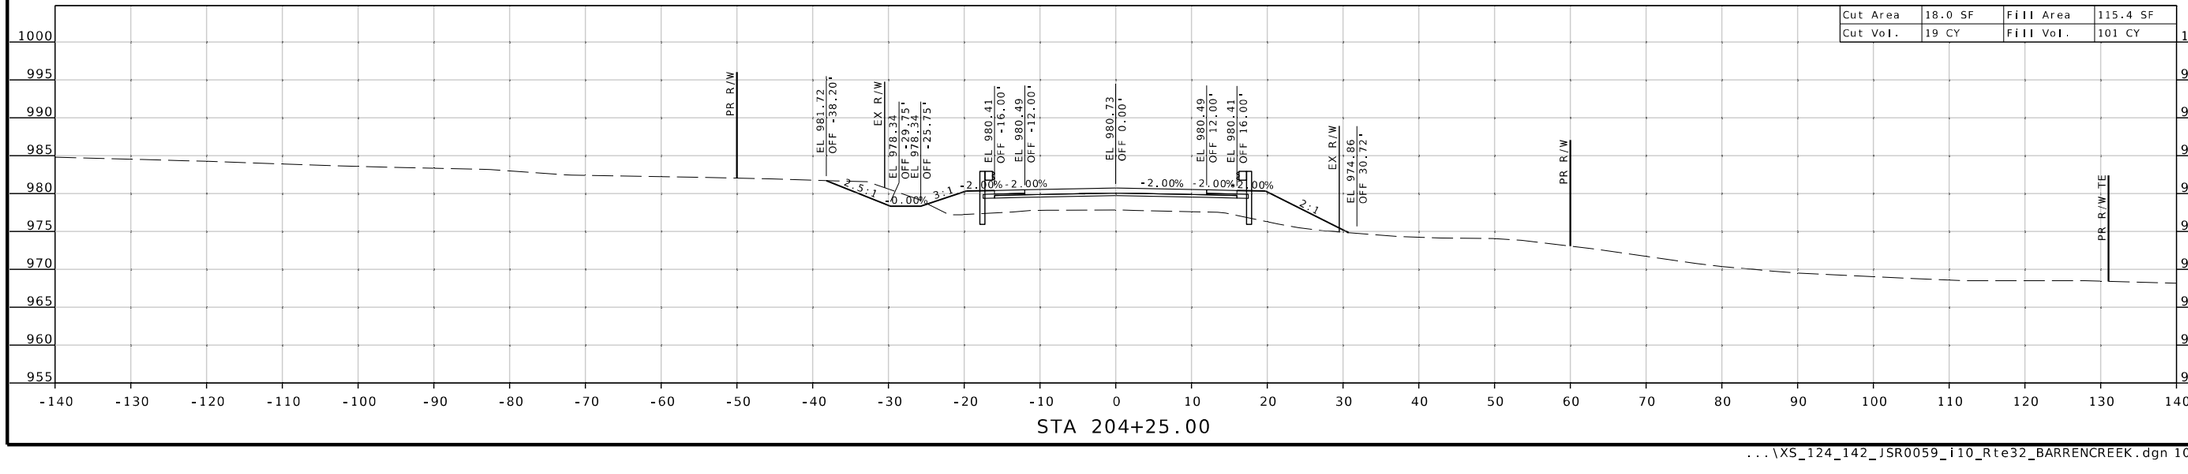

STA 204+25.00

STATE OF MISSOURI
SEAN T. MATLOCK
NUMBER E-27133
PROFESSIONAL ENGINEER

DATE PREPARED
8/19/2026

ROUTE	STATE
32	MO
DISTRICT	SHEET NO.
SW	131

COUNTY
CEDAR/POLK

JOB NO.
JSR0059

CONTRACT ID.
-

PROJECT NO.
-

BRIDGE NO.

DESCRIPTION	DATE


MISSOURI HIGHWAYS AND TRANSPORTATION COMMISSION
105 WEST CAPITOL
JEFFERSON CITY, MO 65102
1-888-ASK-MODOT (1-888-275-6636)

2215 Fairlawn Dr
Carthage, MO 64836
417.358.9551
COA# 00062
weareown.com


Engineering beyond.™

...\XS_124_142_JSR0059_i10_Rte32_BARRENCREEK.dgn 10:16:04 AM 8/19/2026


SUBPROJECT E
RTE 32 @ BARREN CREEK
CROSS SECTION SHEET
SHEET 132 OF 173

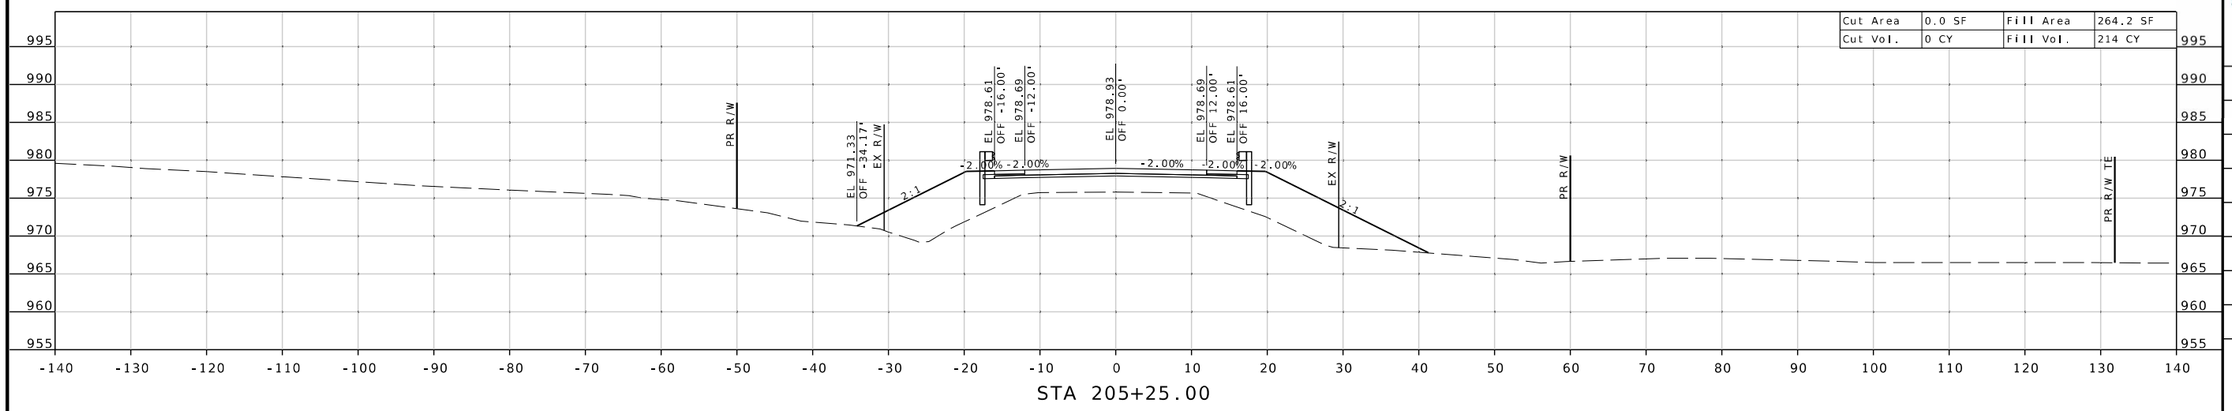

STA 205+25.00

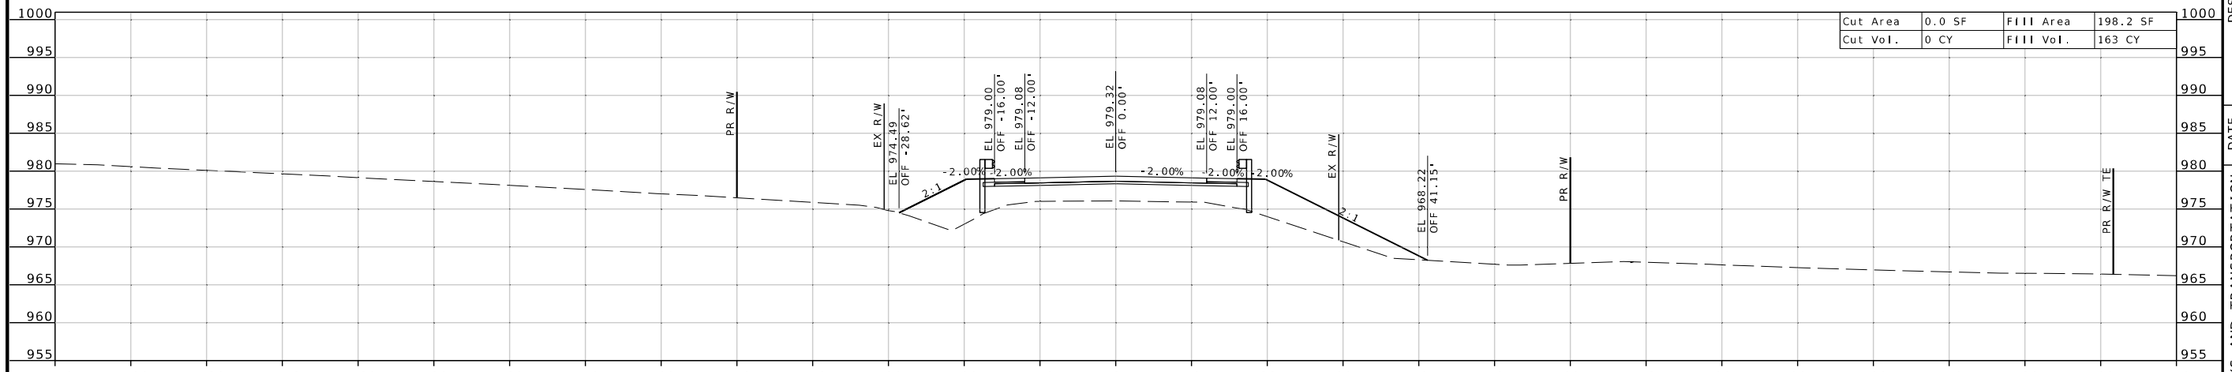

STA 205+00.00

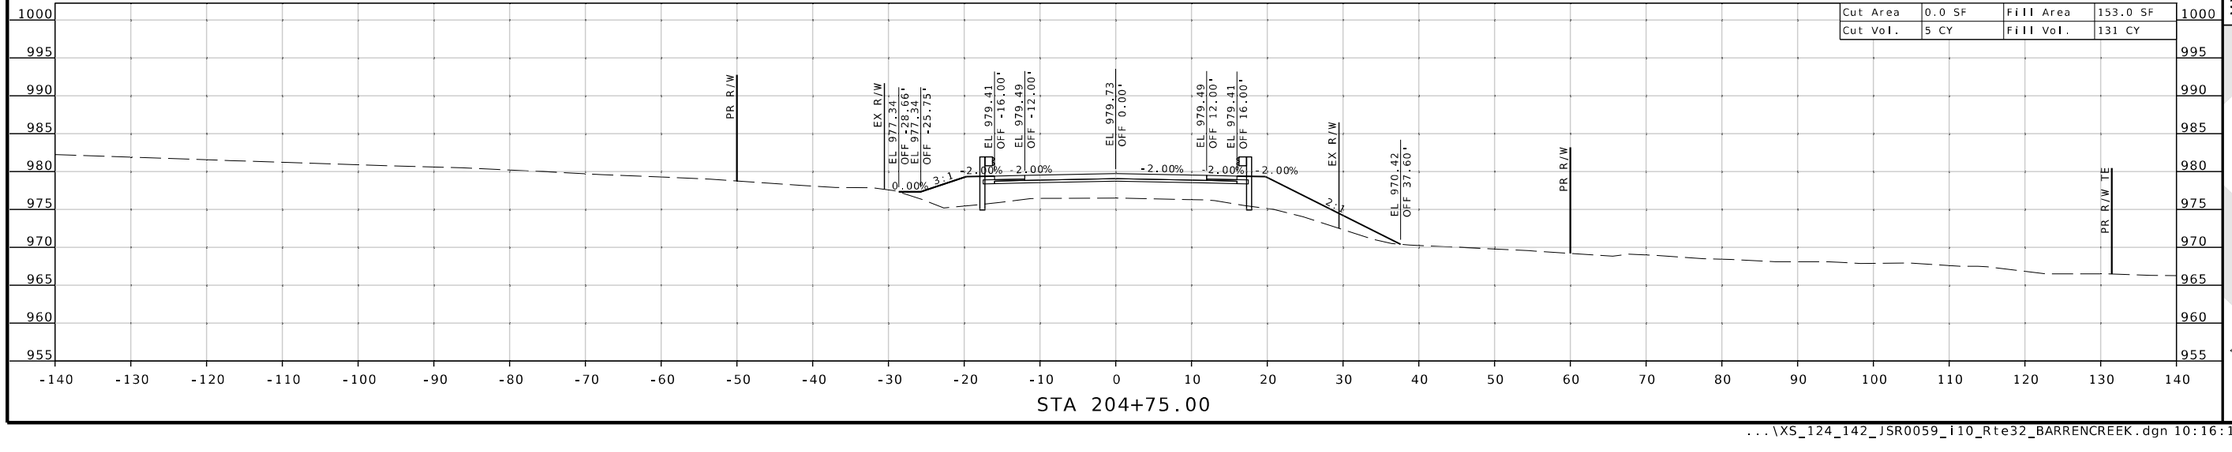

STA 204+75.00

STATE OF MISSOURI
SEAN T. MATLOCK
NUMBER E-27133
PROFESSIONAL ENGINEER

DATE PREPARED
8/19/2026

ROUTE	STATE
32	MO
DISTRICT	SHEET NO.
SW	132

COUNTY
CEDAR/POLK

JOB NO.
JSR0059

CONTRACT ID.
-

PROJECT NO.
-

BRIDGE NO.

DESCRIPTION	DATE


MISSOURI HIGHWAYS AND TRANSPORTATION COMMISSION
105 WEST CAPITOL
JEFFERSON CITY, MO 65102
1-888-ASK-MODOT (1-888-275-6636)


2215 Fairlawn Dr
Carthage, MO 64836
417.358.9551
COA# 00062
weareown.com


Engineering beyond.™

...\XS_124_142_JSR0059_i10_Rte32_BARRENCREEK.dgn 10:16:17 AM 8/19/2026

SUBPROJECT E
RTE 32 @ BARREN CREEK
CROSS SECTION SHEET
SHEET 133 OF 173

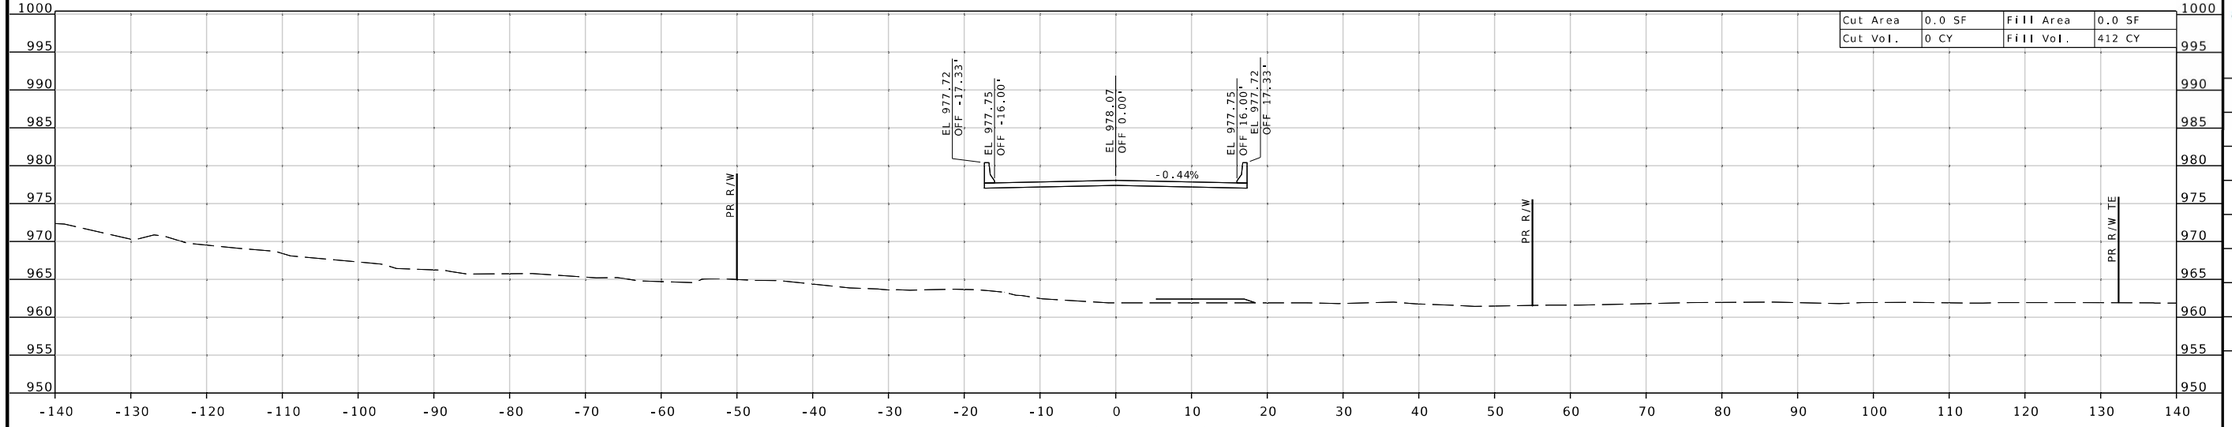

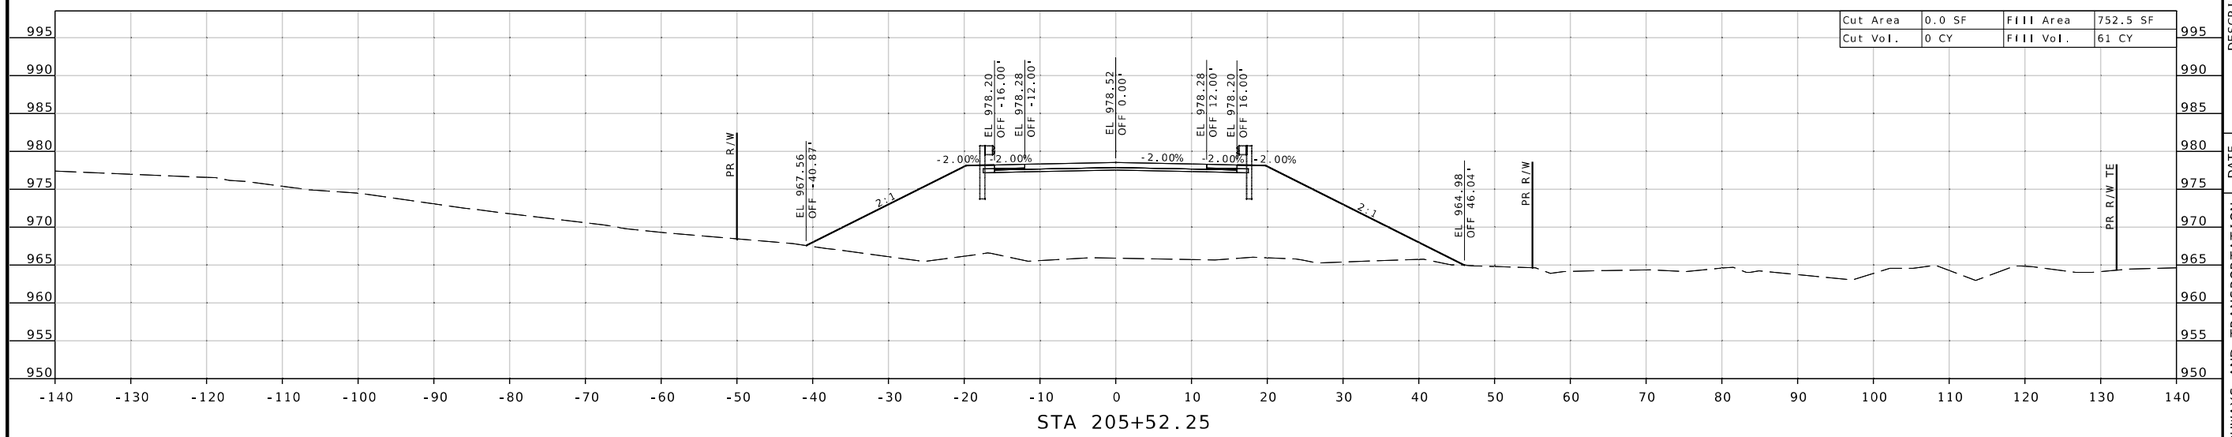

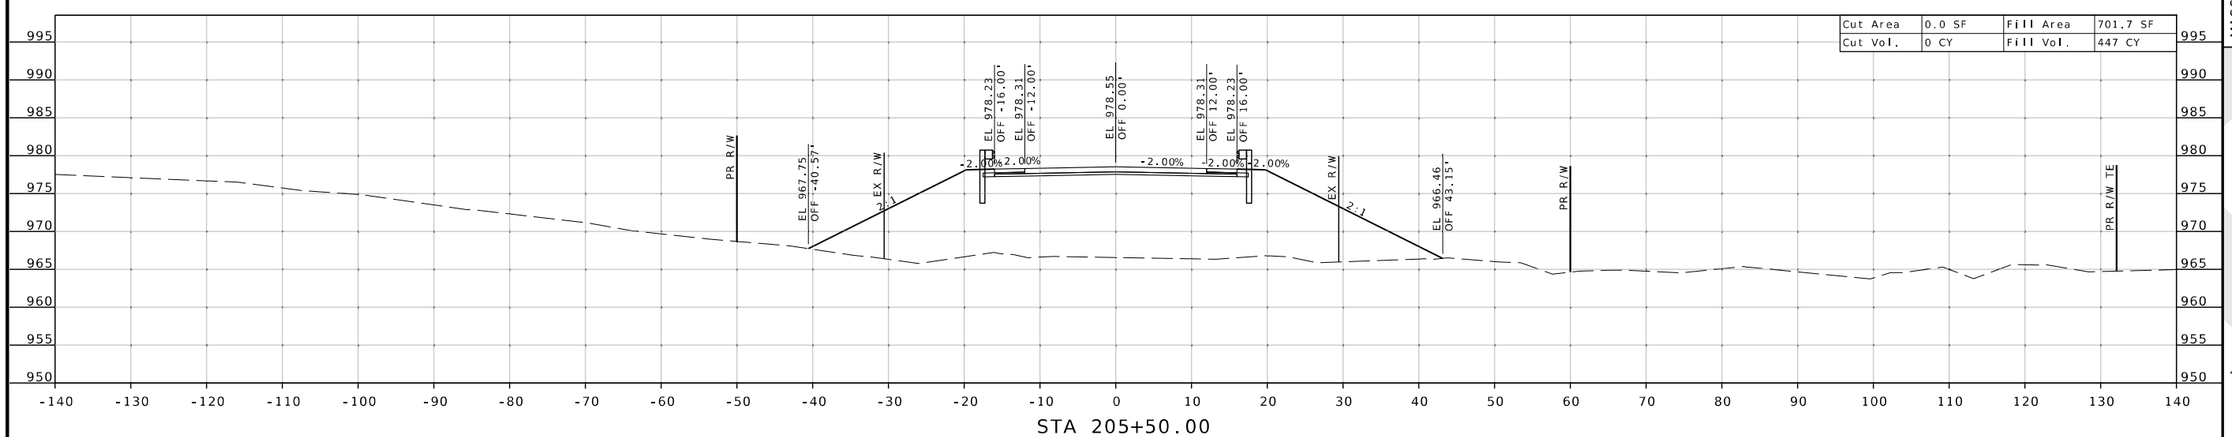

STATE OF MISSOURI
SEAN T. MATLOCK
NUMBER E-27133
PROFESSIONAL ENGINEER

DATE PREPARED
8/19/2026

ROUTE	STATE
32	MO
DISTRICT	SHEET NO.
SW	133

COUNTY
CEDAR/POLK

JOB NO.
JSR0059

CONTRACT ID.
-

PROJECT NO.
-


BRIDGE NO.


DATE	DESCRIPTION


MISSOURI HIGHWAYS AND TRANSPORTATION COMMISSION
105 WEST CAPITOL
JEFFERSON CITY, MO 65102
1-888-ASK-MODOT (1-888-275-6636)

2215 Fairlawn Dr
Carthage, MO 64836
417.358.9551
COA# 00062
weareown.com
OWN
Engineering beyond.™

SUBPROJECT E
RTE 32 @ BARREN CREEK
CROSS SECTION SHEET
SHEET 134 OF 173

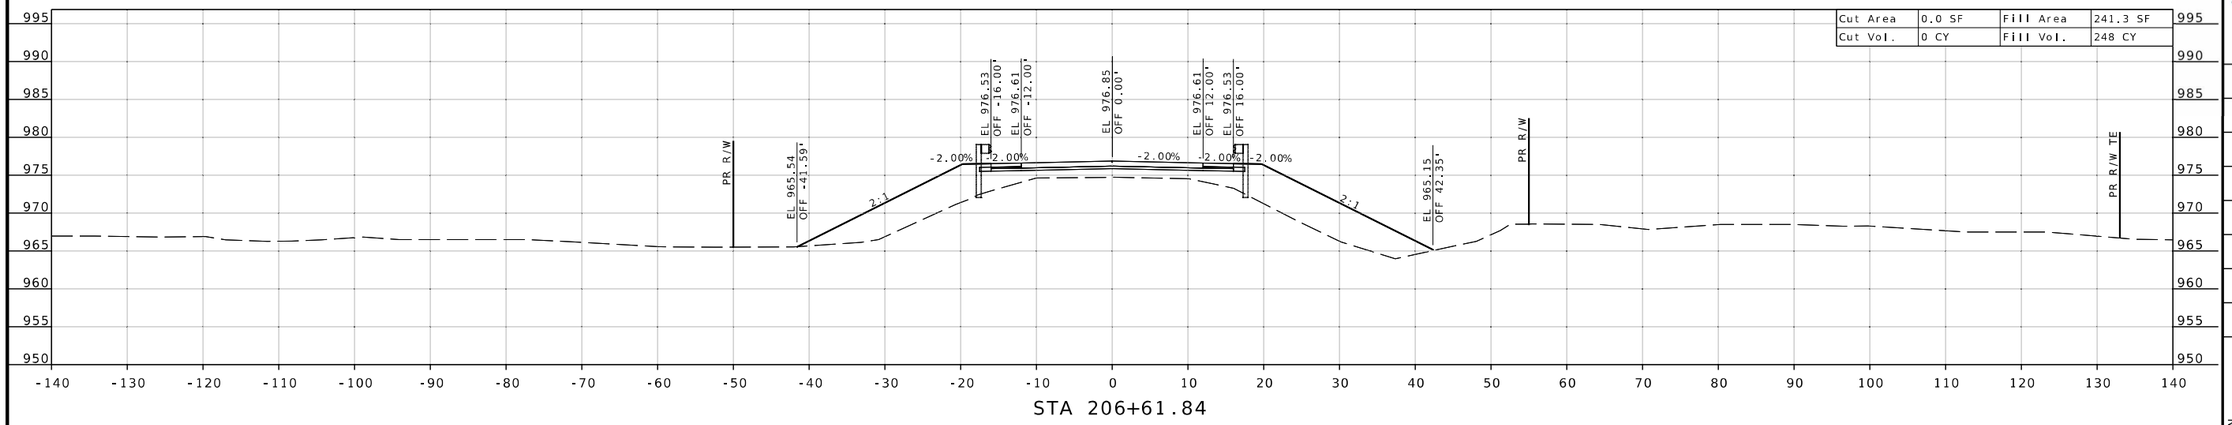

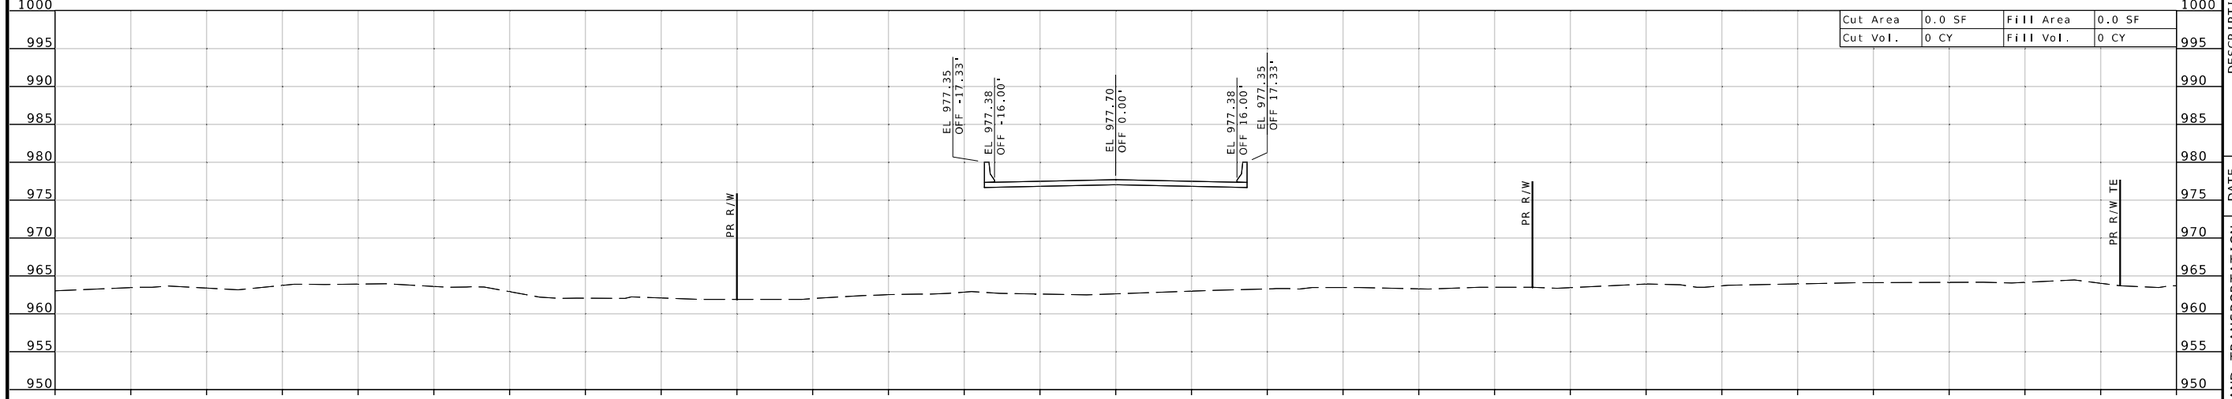

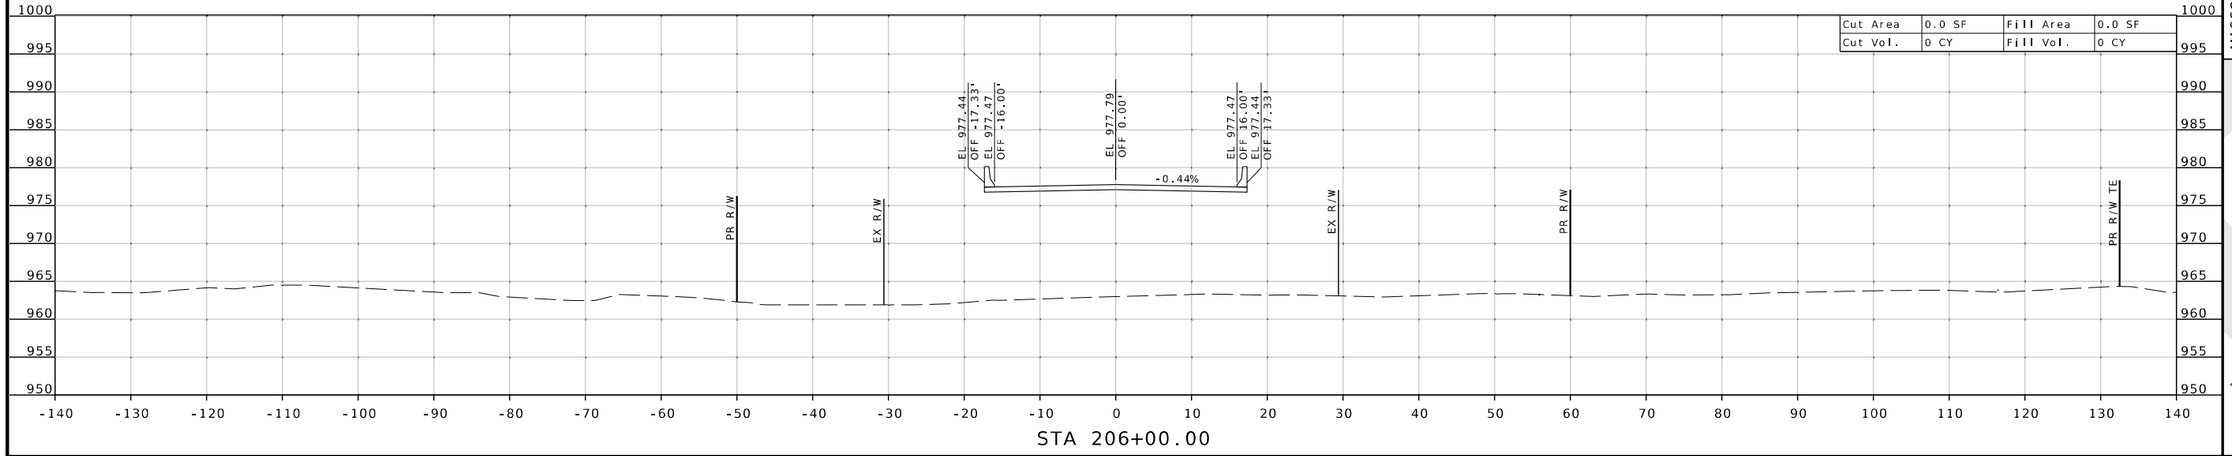

SEAN T. MATLOCK
NUMBER E-27133
PROFESSIONAL ENGINEER
STATE OF MISSOURI

DATE PREPARED
8/19/2026

ROUTE	STATE
32	MO
DISTRICT	SHEET NO.
SW	134

COUNTY
CEDAR/POLK

JOB NO.
JSR0059

CONTRACT ID.
-

PROJECT NO.
-

BRIDGE NO.


DESCRIPTION	DATE


MISSOURI HIGHWAYS AND TRANSPORTATION COMMISSION
105 WEST CAPITOL
JEFFERSON CITY, MO 65102
1-888-ASK-MODOT (1-888-275-6636)


2215 Fairlawn Dr
Carthage, MO 64836
417.358.9551
COA# 00062
weareown.com
"Engineering beyond."

...\XS_124_142_JSR0059_i10_Rte32_BARRENCREEK.dgn 10:16:45 AM 8/19/2026

SUBPROJECT E
RTE 32 @ BARREN CREEK
CROSS SECTION SHEET
SHEET 135 OF 173

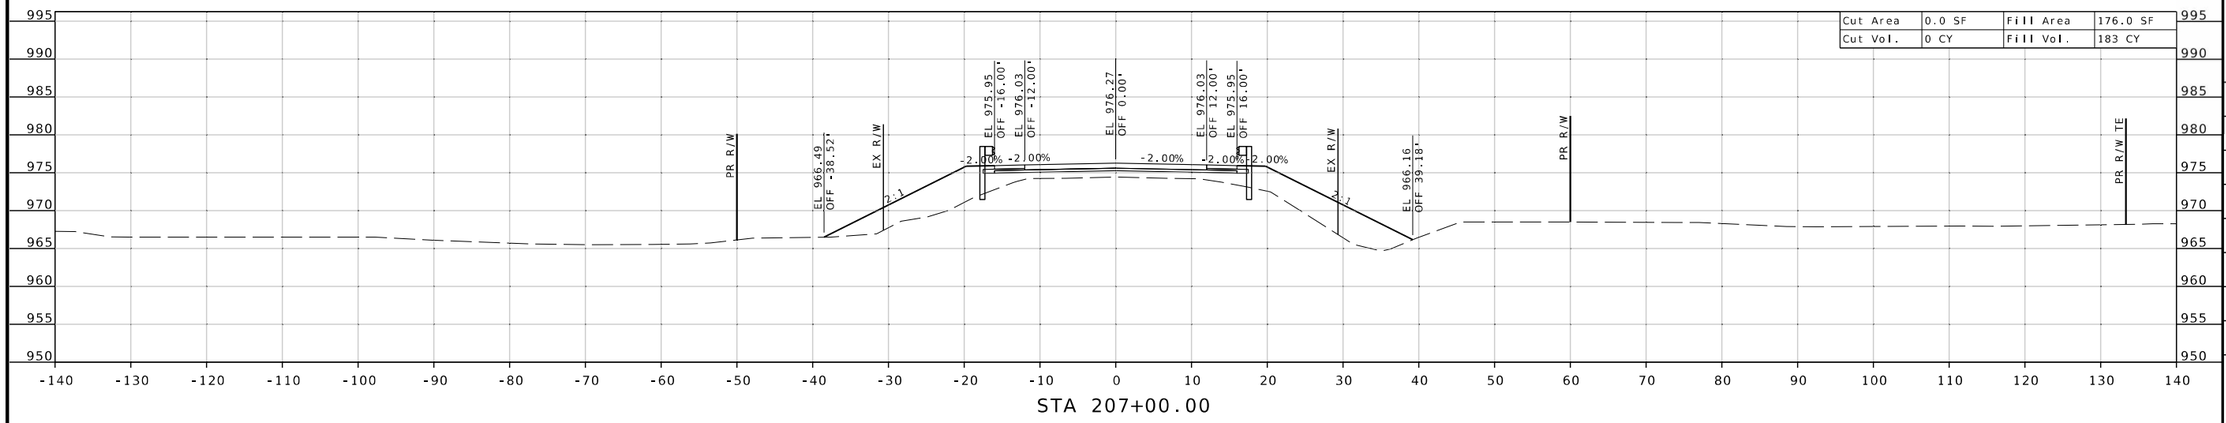

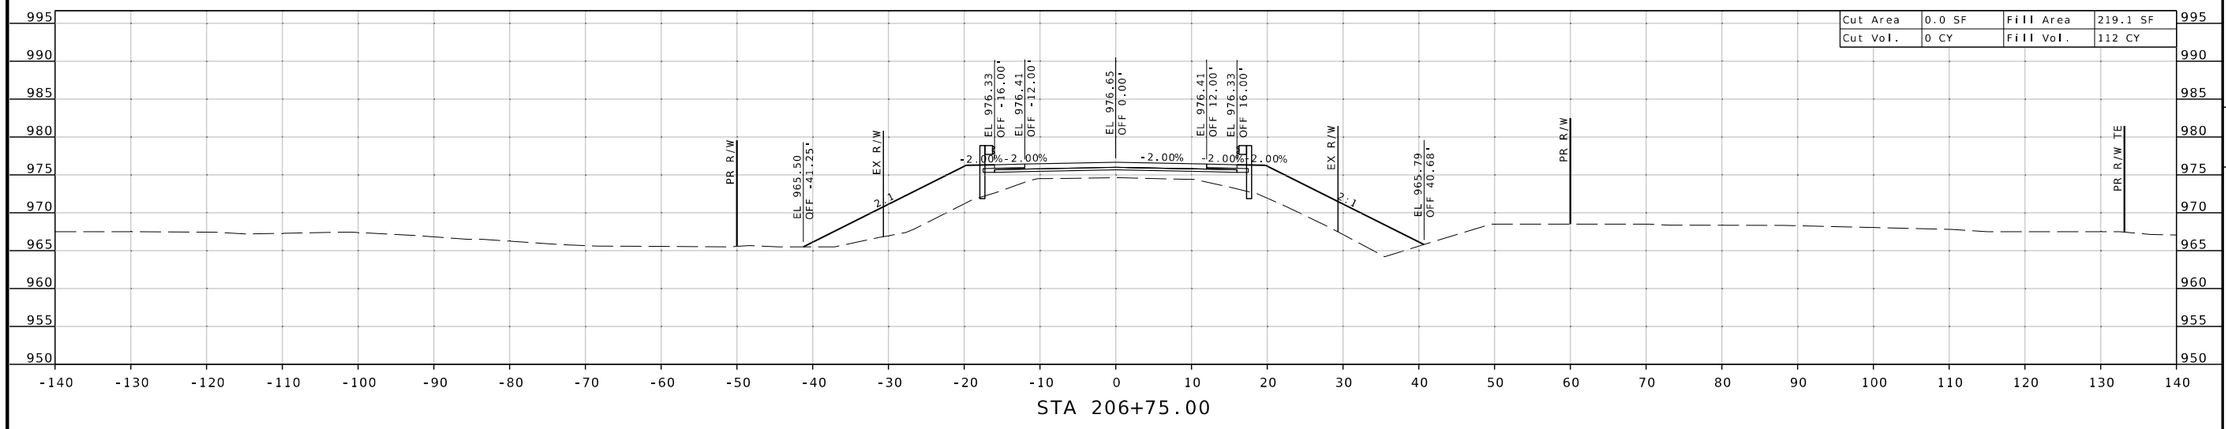

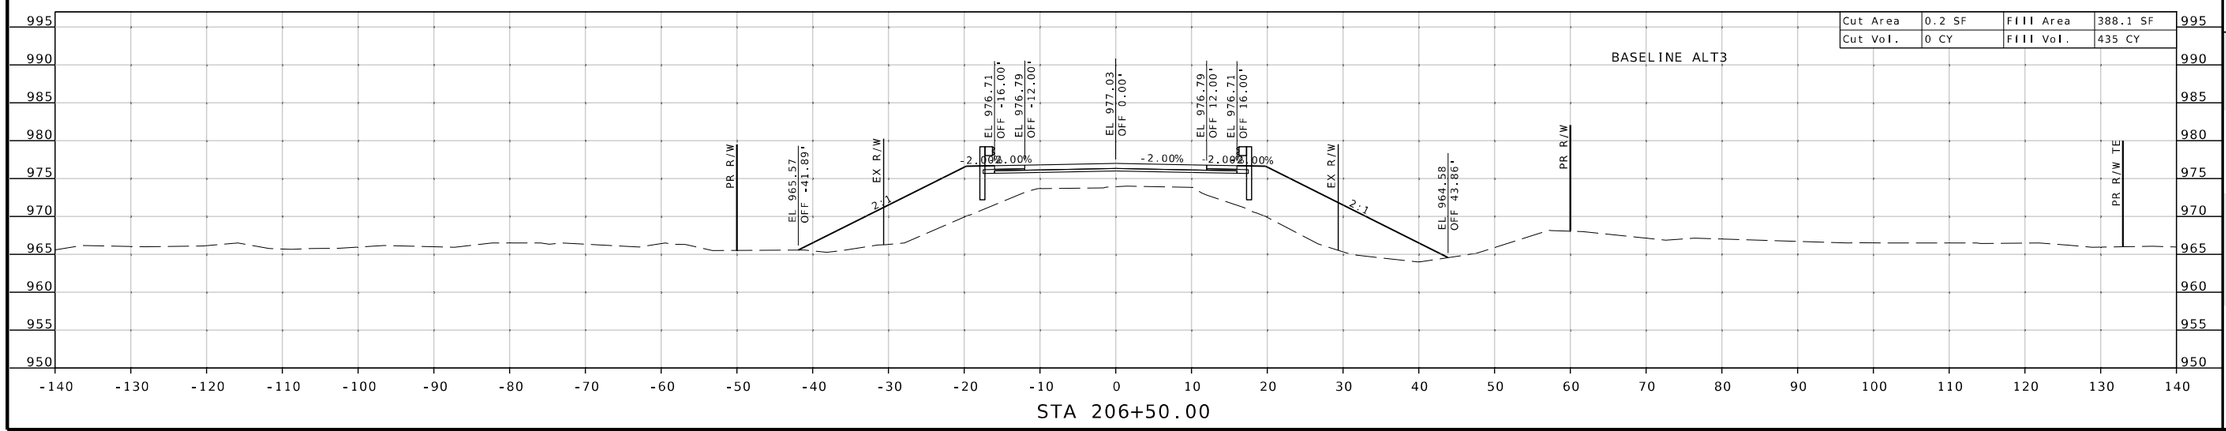

STATE OF MISSOURI
SEAN T. MATLOCK
NUMBER E-27133
PROFESSIONAL ENGINEER

DATE PREPARED
8/19/2026

ROUTE	STATE
32	MO
DISTRICT	SHEET NO.
SW	135

COUNTY
CEDAR/POLK

JOB NO.
JSR0059

CONTRACT ID.
-

PROJECT NO.
-

BRIDGE NO.


DESCRIPTION	DATE


MISSOURI HIGHWAYS AND TRANSPORTATION COMMISSION
105 WEST CAPITOL
JEFFERSON CITY, MO 65102
1-888-ASK-MODOT (1-888-275-6636)


2215 Fairlawn Dr.
Carthage, MO 64836
417.358.9551
COA# 00062
weareown.com
OWN
Engineering beyond.

...\XS_124_142_JSR0059_i10_Rte32_BARRENCREEK.dgn 10:16:54 AM 8/19/2026

SUBPROJECT E
RTE 32 @ BARREN CREEK
CROSS SECTION SHEET
SHEET 136 OF 173

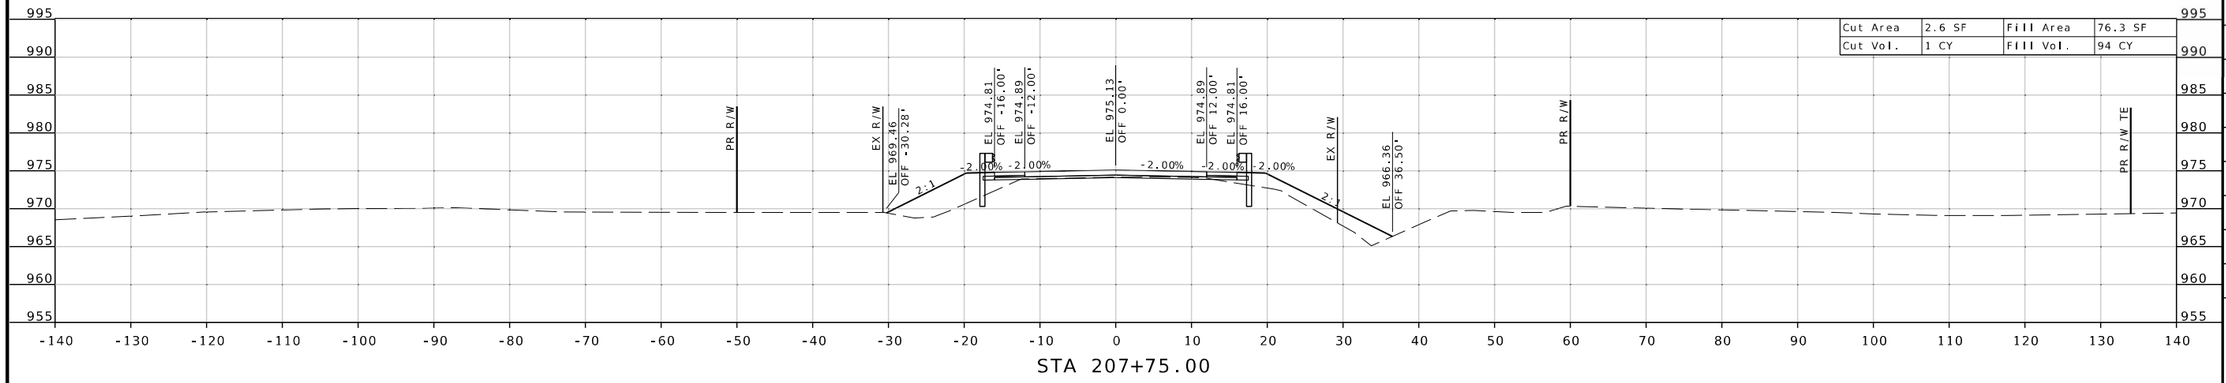

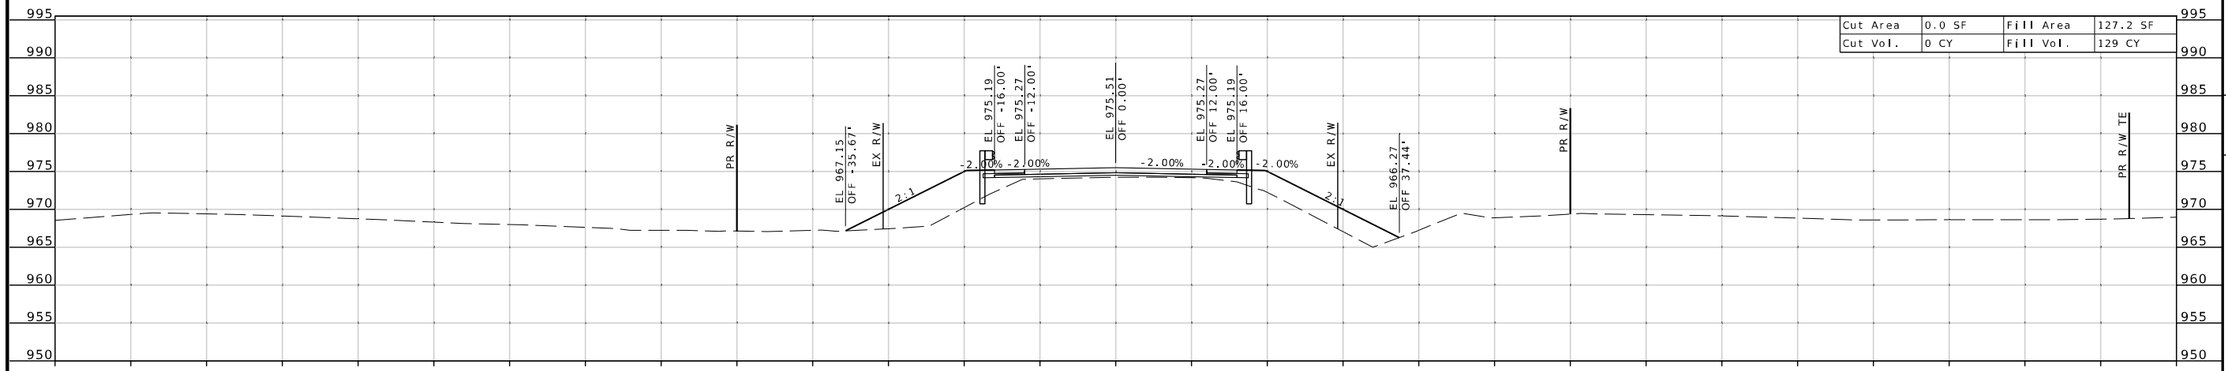

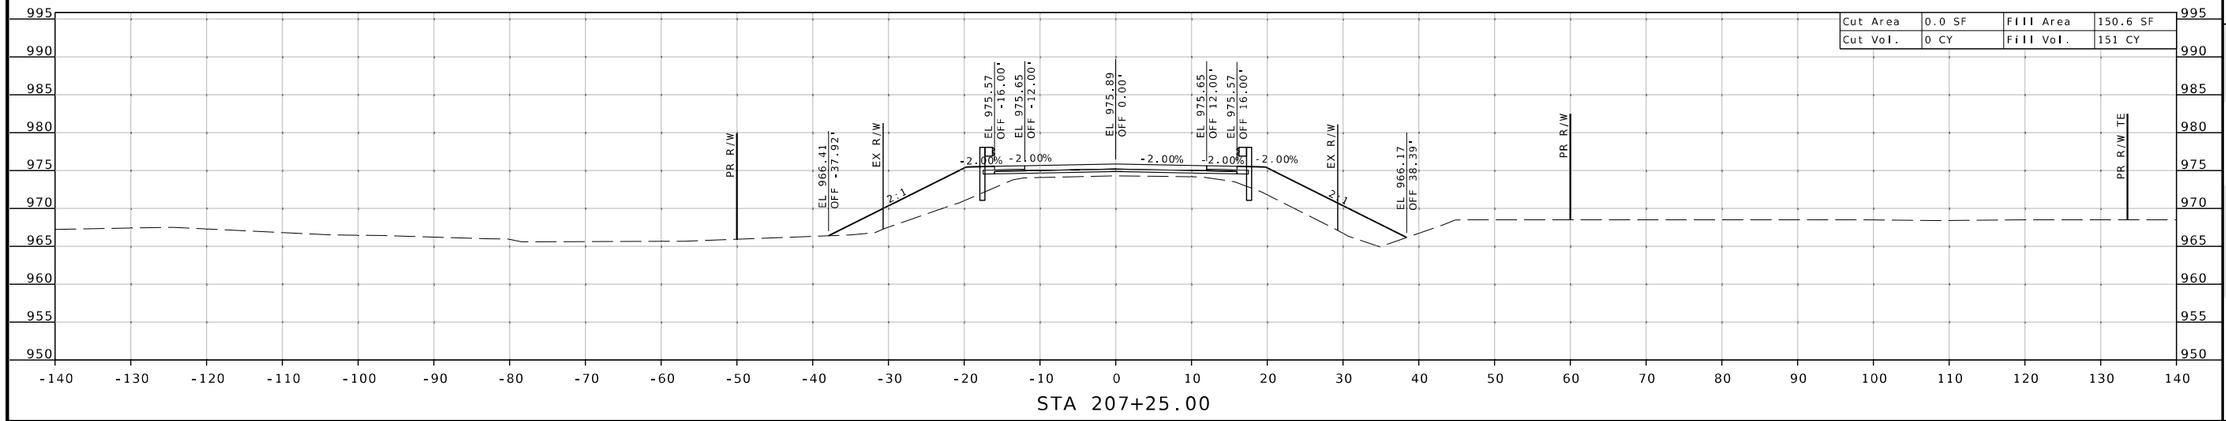

STATE OF MISSOURI
SEAN T. MATLOCK
NUMBER E-27133
PROFESSIONAL ENGINEER

DATE PREPARED
8/19/2026

ROUTE	STATE
32	MO
DISTRICT	SHEET NO.
SW	136

COUNTY
CEDAR / POLK

JOB NO.
JSR0059

CONTRACT ID.
-

PROJECT NO.
-

BRIDGE NO.

DATE	DESCRIPTION

MISSOURI HIGHWAYS AND TRANSPORTATION COMMISSION


105 WEST CAPITOL
JEFFERSON CITY, MO 65102
1-888-ASK-MODOT (1-888-275-6636)

2215 Fairlawn Dr
Carthage, MO 64836
417.358.9551
COA# 00062
weareown.com


Engineering beyond.™

...\XS_124_142_JSR0059_i10_Rte32_BARRENCREEK.dgn 10:17:10 AM 8/19/2026


SUBPROJECT E
RTE 32 @ BARREN CREEK
CROSS SECTION SHEET
SHEET 137 OF 173

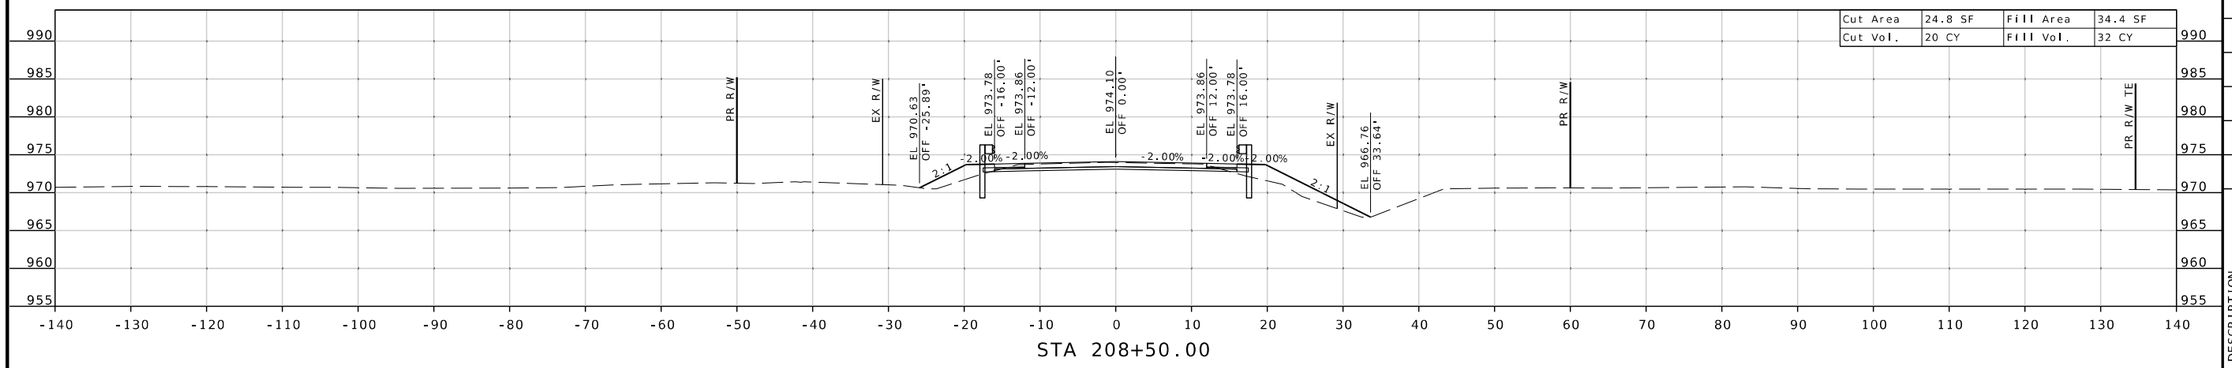

STA 208+50.00

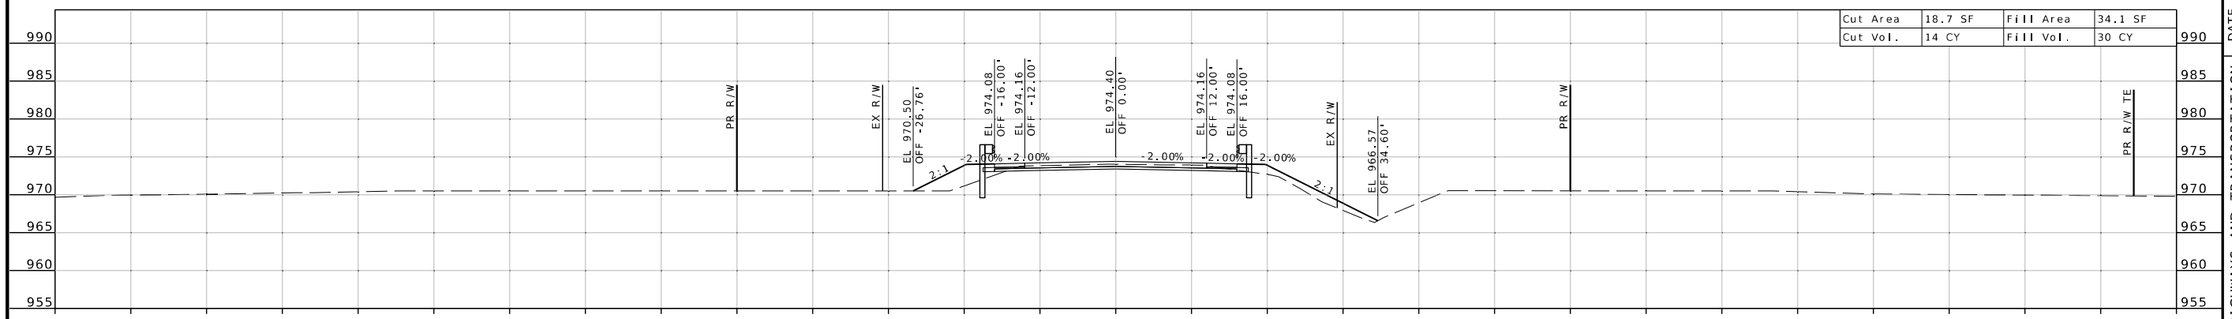

STA 208+25.00

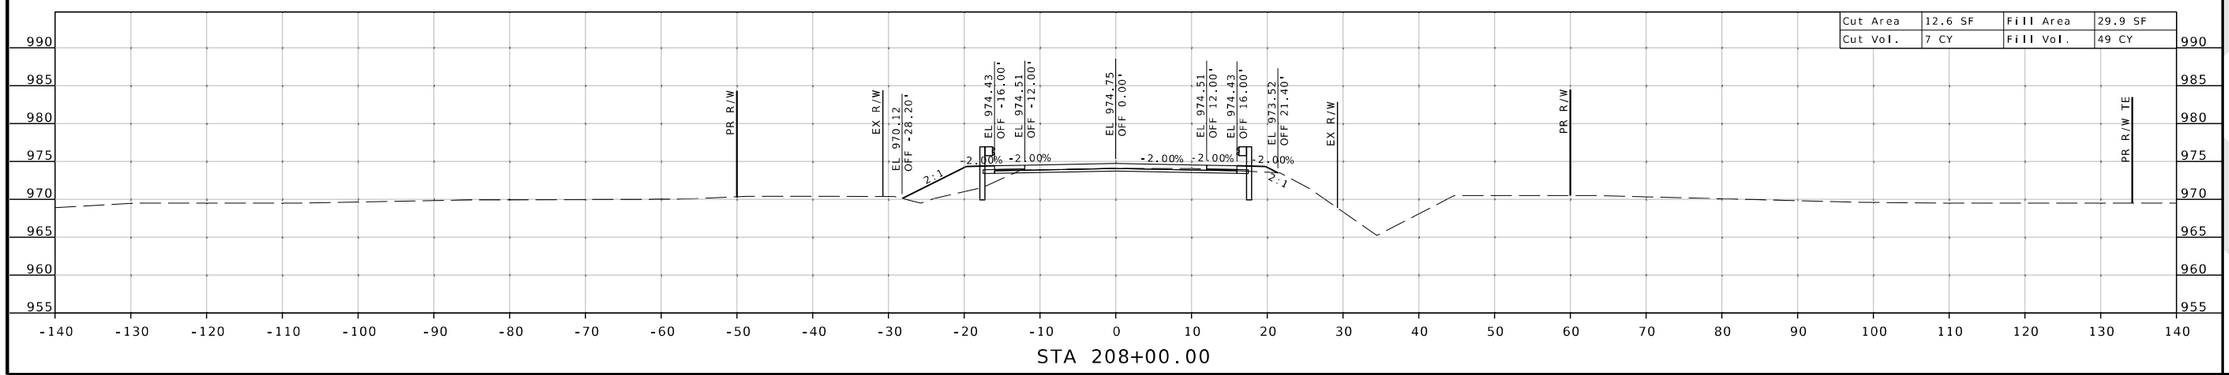

STA 208+00.00

SEAN T. MATLOCK
NUMBER E-27133
PROFESSIONAL ENGINEER
STATE OF MISSOURI

DATE PREPARED
8/19/2026

ROUTE	STATE
32	MO
DISTRICT	SHEET NO.
SW	137

COUNTY
CEDAR/POLK

JOB NO.
JSR0059

CONTRACT ID.
-

PROJECT NO.
-

BRIDGE NO.

DESCRIPTION	DATE


MISSOURI HIGHWAYS AND TRANSPORTATION COMMISSION
105 WEST CAPITOL
JEFFERSON CITY, MO 65102
1-888-ASK-MODOT (1-888-275-6636)

2215 Fairlawn Dr
Carthage, MO 64836
417.358.9551
COA# 00062
weareown.com
Engineering beyond.

...\XS_124_142_JSR0059_i10_Rte32_BARRENCREEK.dgn 10:17:24 AM 8/19/2026


SUBPROJECT E
RTE 32 @ BARREN CREEK
CROSS SECTION SHEET
SHEET 138 OF 173

BASELINE ALT3

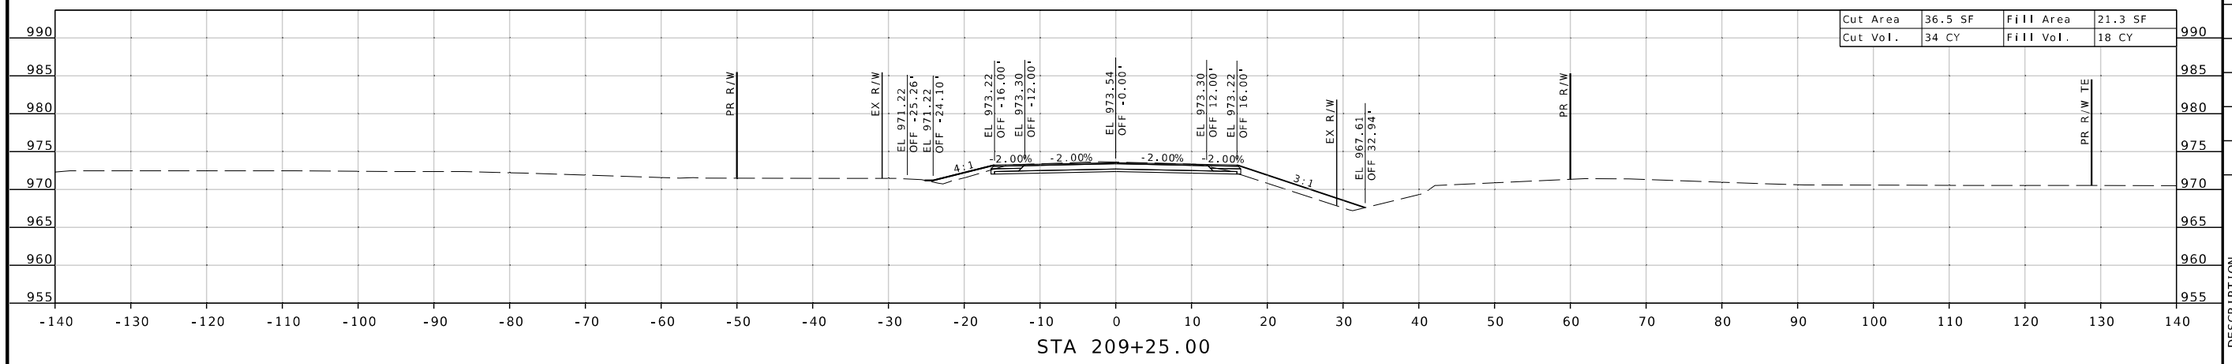


STA 209+25.00

BASELINE ALT3

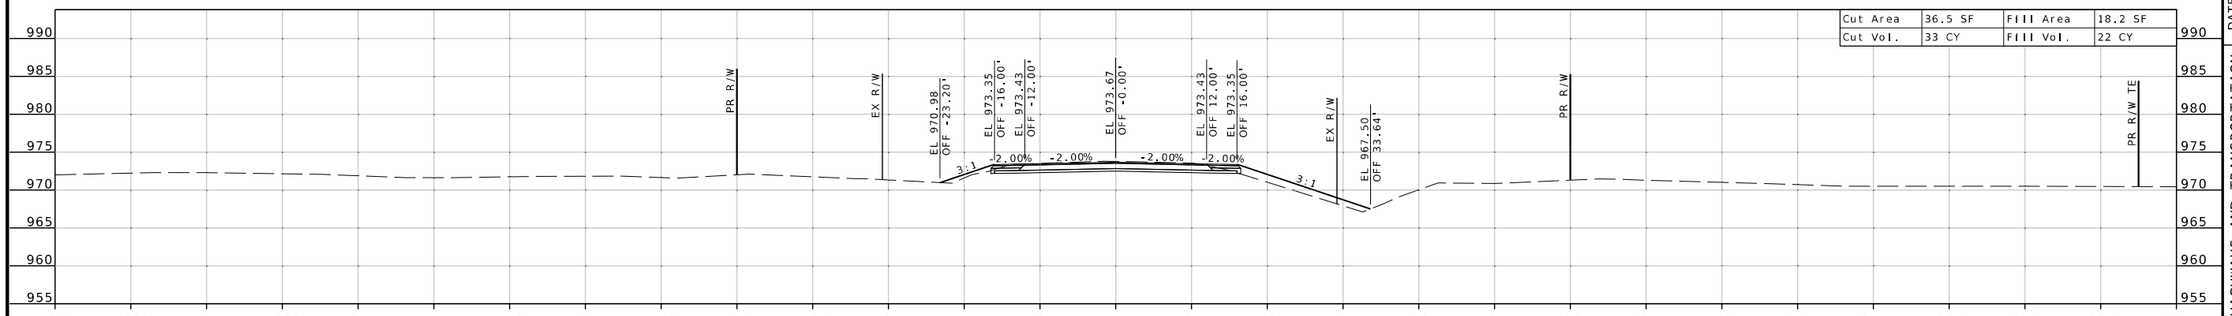

STA 209+00.00

BASELINE ALT3

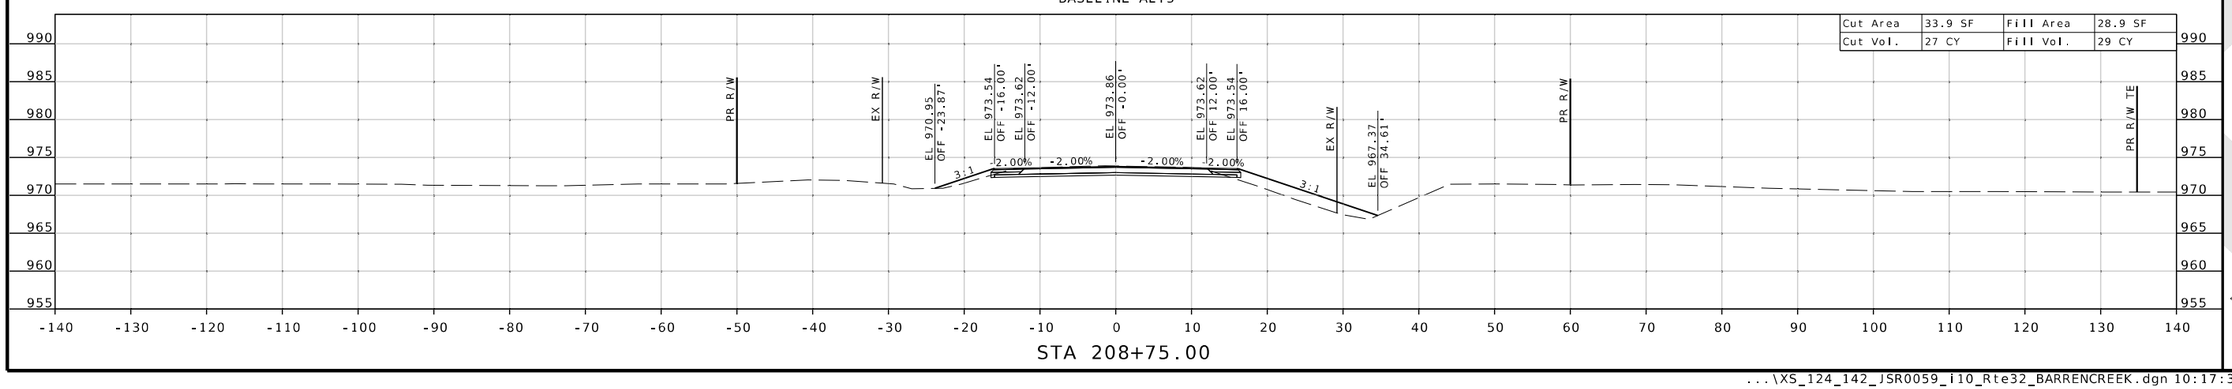

STA 208+75.00

SEAN T. MATLOCK
NUMBER E-27133
PROFESSIONAL ENGINEER
STATE OF MISSOURI

DATE PREPARED
8/19/2026

ROUTE	STATE
32	MO
DISTRICT	SHEET NO.
SW	138

COUNTY
CEDAR / POLK

JOB NO.
JSR0059

CONTRACT ID.
-

PROJECT NO.
-

BRIDGE NO.


DESCRIPTION	DATE

MISSOURI HIGHWAYS AND TRANSPORTATION COMMISSION
105 WEST CAPITOL
JEFFERSON CITY, MO 65102
1-888-ASK-MODOT (1-888-275-6636)

2215 Fairlawn Dr.
Carthage, MO 64836
417.358.9551
COA# 00062
weareown.com
Engineering beyond.


SUBPROJECT E
RTE 32 @ BARREN CREEK
CROSS SECTION SHEET
SHEET 139 OF 173

BASELINE ALT3

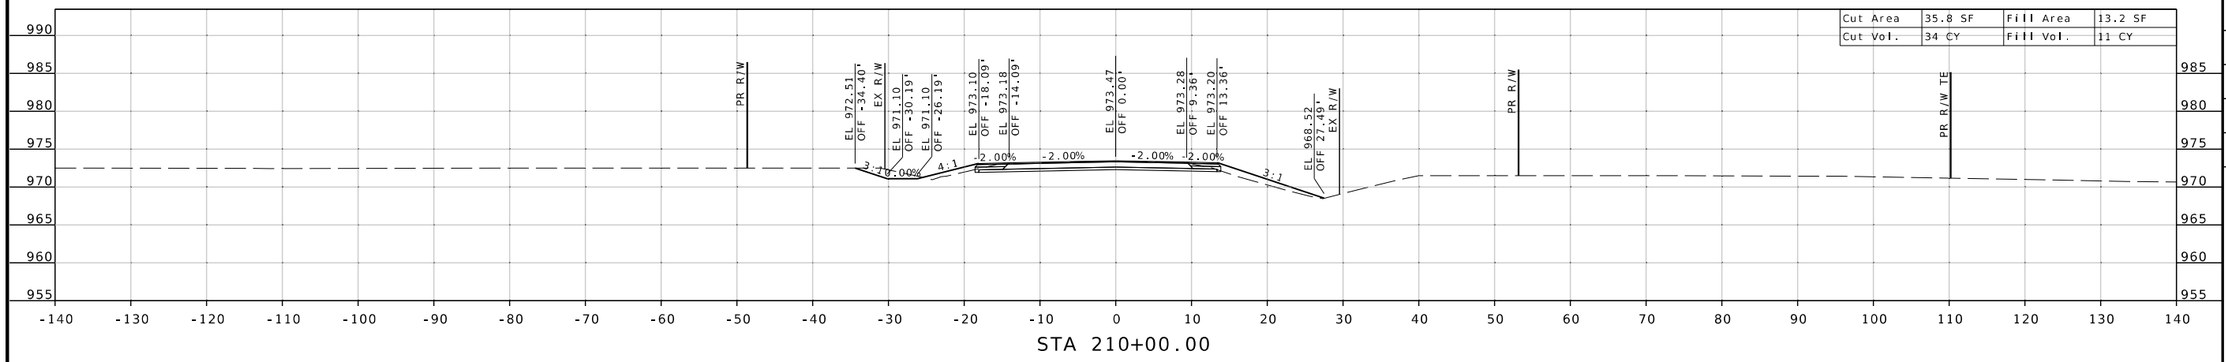


STA 210+00.00

BASELINE ALT3

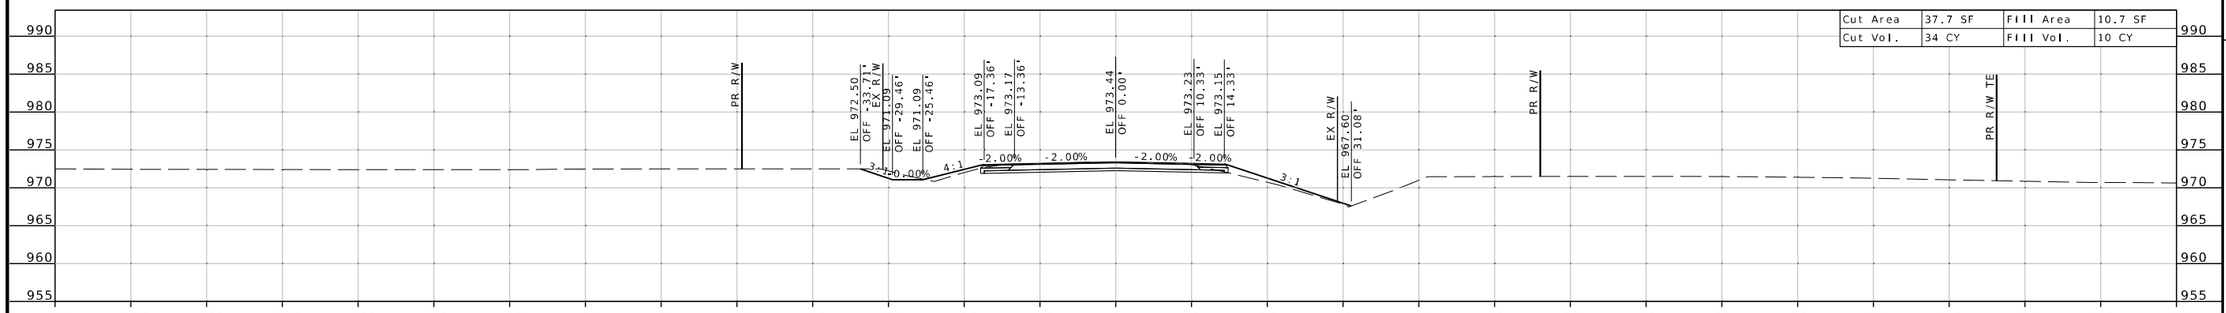

STA 209+75.00

BASELINE ALT3

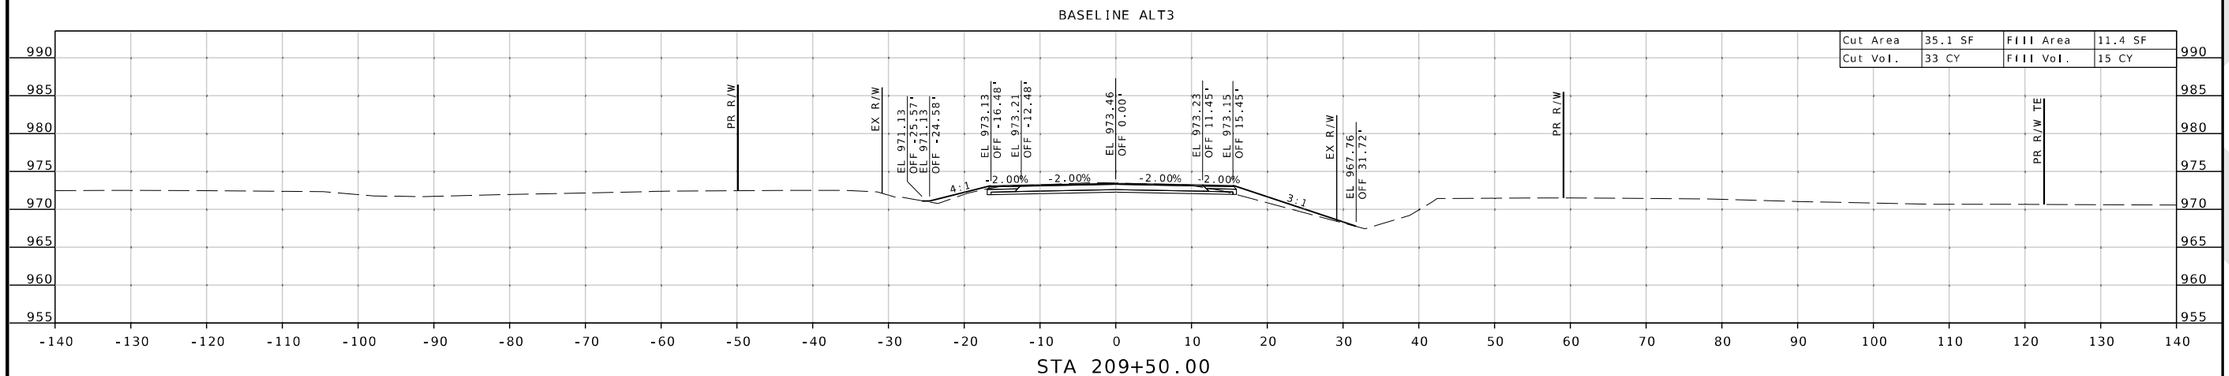

STA 209+50.00

DESCRIPTION

DATE

DATE PREPARED
8/19/2026

ROUTE	STATE
32	MO
DISTRICT	SHEET NO.
SW	139

COUNTY
CEDAR/POLK

JOB NO.
JSR0059

CONTRACT ID.
-

PROJECT NO.
-

BRIDGE NO.

STATE OF MISSOURI
SEAN T. MATLOCK
NUMBER E-27133
PROFESSIONAL ENGINEER

MISSOURI HIGHWAYS AND TRANSPORTATION COMMISSION

105 WEST CAPITOL
JEFFERSON CITY, MO 65102
1-888-ASK-MODOT (1-888-275-6636)


2215 Fairlawn Dr
Carthage, MO 64836
417.358.9551
COA# 00062
weareown.com

Engineering beyond.


...\XS_124_142_JSR0059_i10_Rte32_BARRENCREEK.dgn 10:17:45 AM 8/19/2026

SUBPROJECT E
RTE 32 @ BARREN CREEK
CROSS SECTION SHEET
SHEET 140 OF 173


BASELINE ALT3

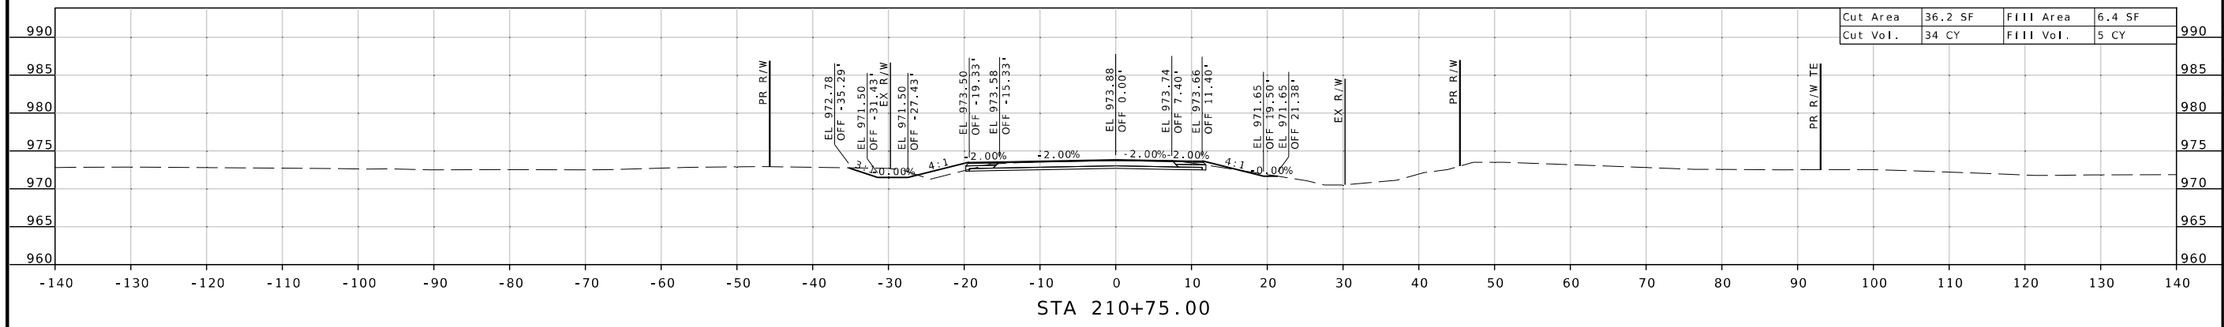

BASELINE ALT3

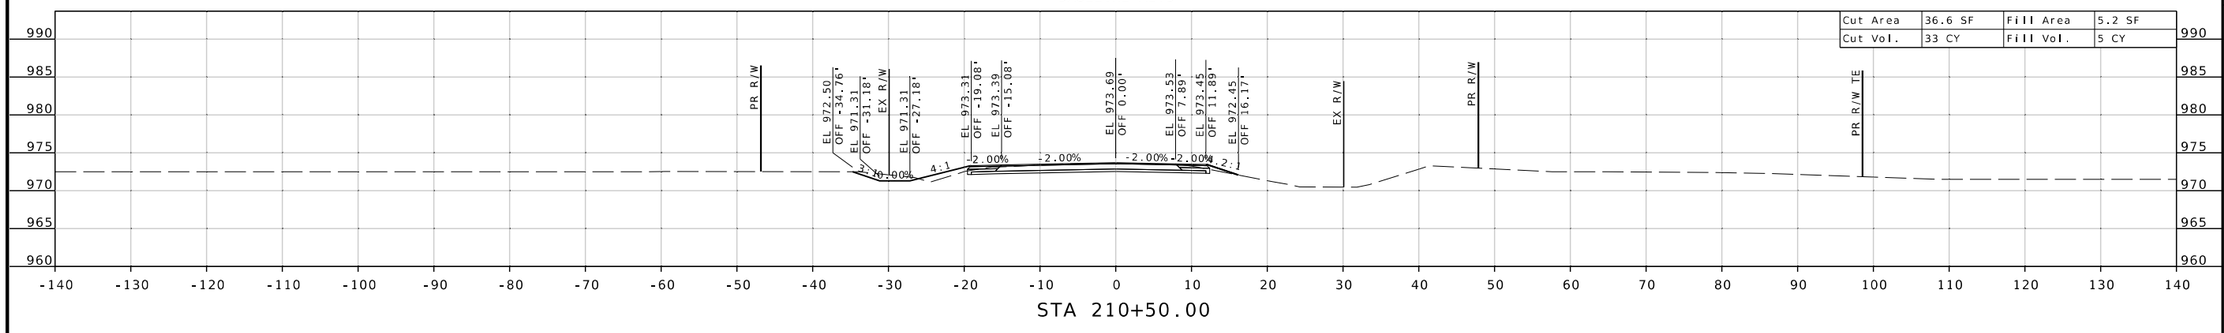

BASELINE ALT3

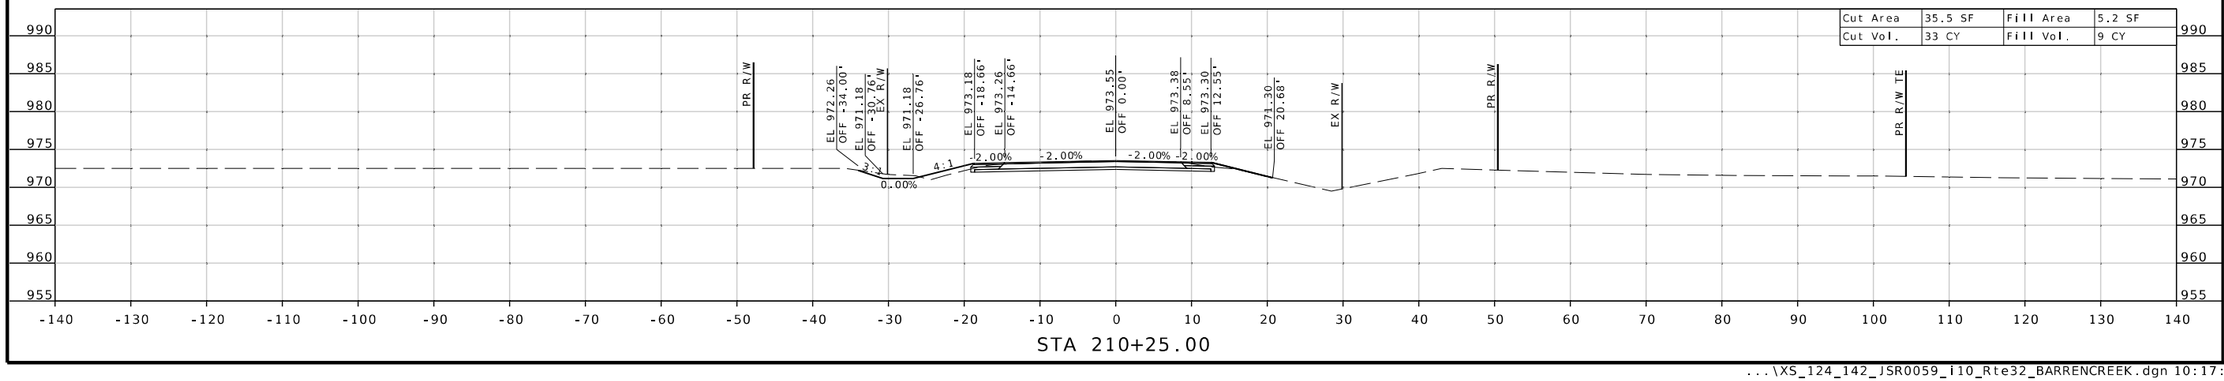

SEAN T. MATLOCK
NUMBER E-27133
PROFESSIONAL ENGINEER
STATE OF MISSOURI

DATE PREPARED
8/19/2026

ROUTE	STATE
32	MO
DISTRICT	SHEET NO.
SW	140

COUNTY
CEDAR / POLK

JOB NO.
JSR0059

CONTRACT ID.
-

PROJECT NO.
-

BRIDGE NO.

DATE	DESCRIPTION

MISSOURI HIGHWAYS AND TRANSPORTATION COMMISSION
105 WEST CAPITOL
JEFFERSON CITY, MO 65102
1-888-ASK-MODOT (1-888-275-6636)


2215 Fairlawn Dr
Carthage, MO 64836
417.358.9551
COA# 00062
weareown.com

Engineering beyond.

...\XS_124_142_JSR0059_i10_Rte32_BARRENCREEK.dgn 10:17:55 AM 8/19/2026


SUBPROJECT E
RTE 32 @ BARREN CREEK
CROSS SECTION SHEET
SHEET 141 OF 173

BASELINE ALT3

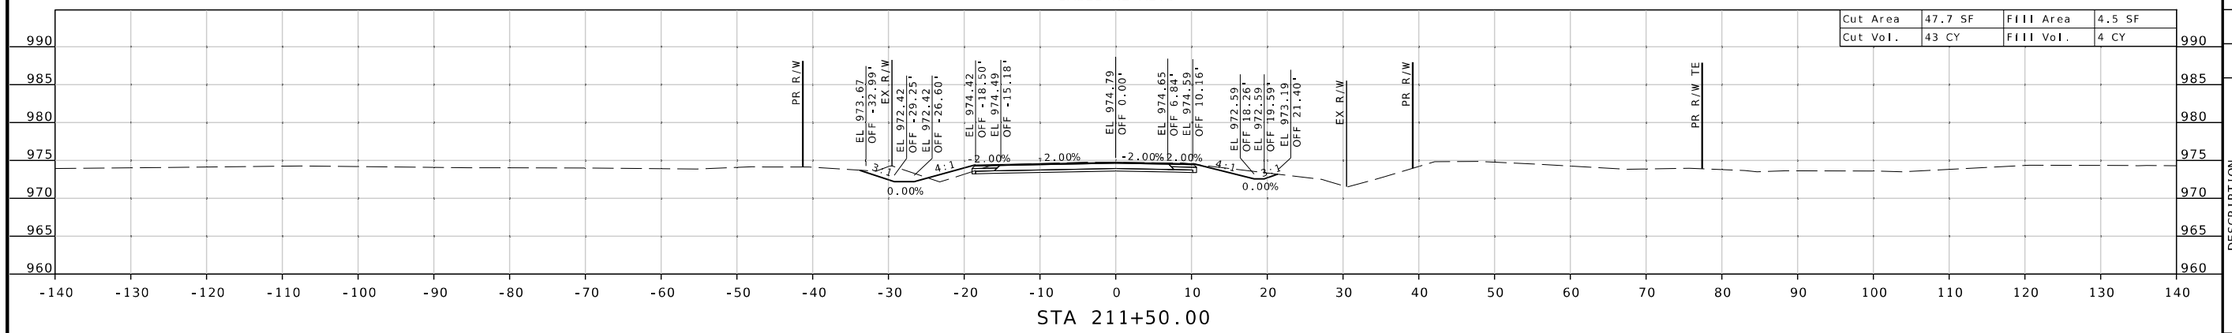


STA 211+50.00

BASELINE ALT3

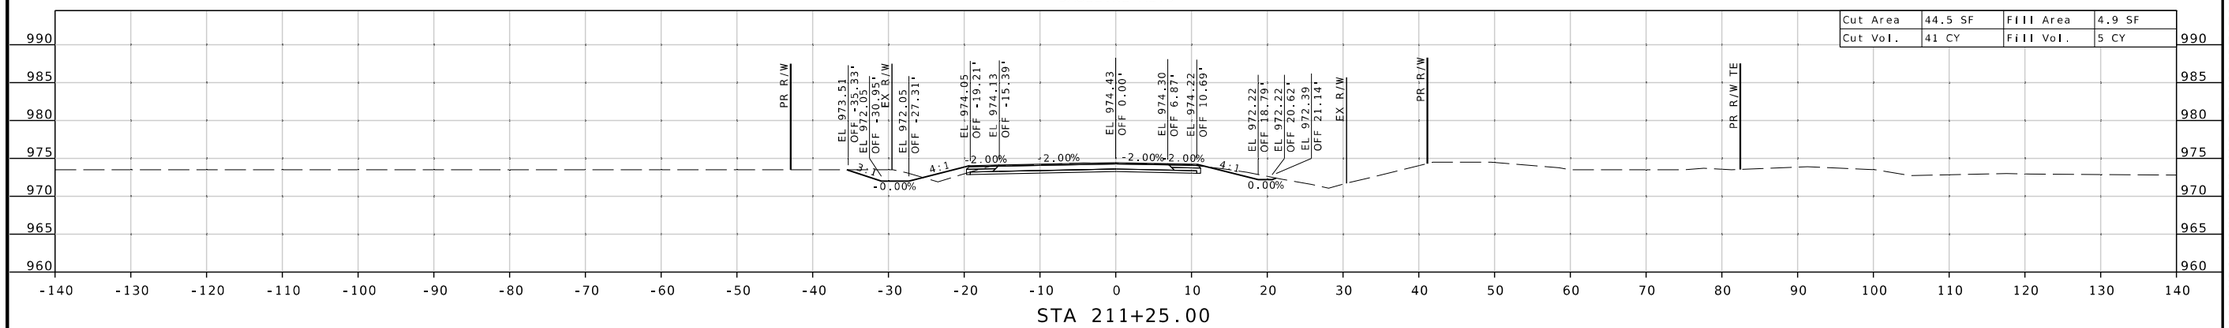

STA 211+25.00

BASELINE ALT3

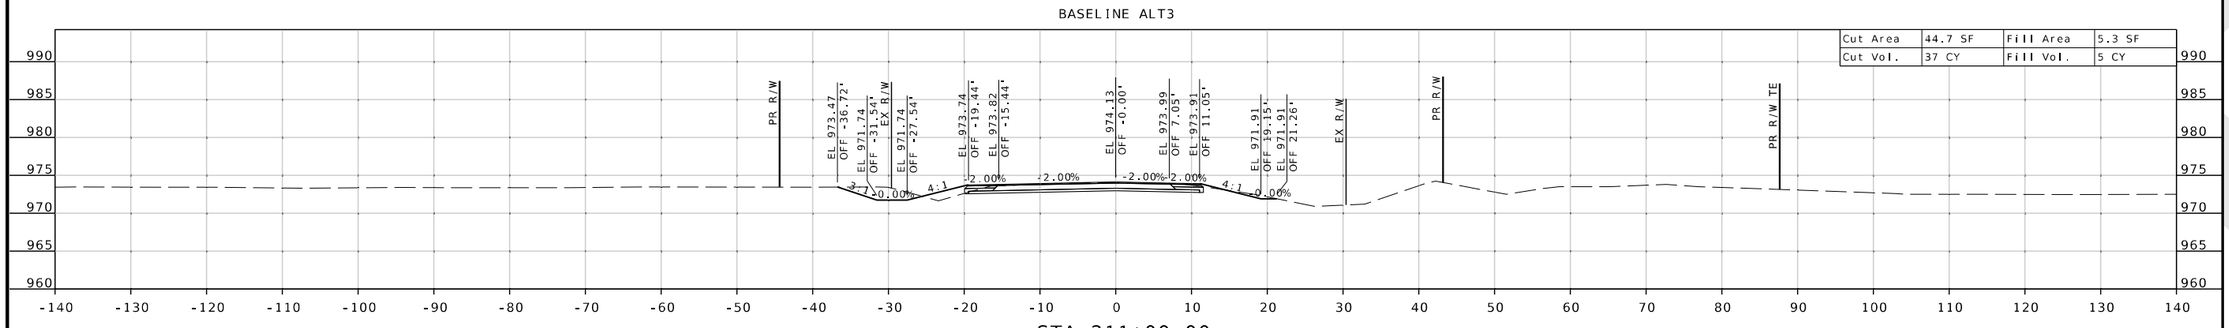

STA 211+00.00

STATE OF MISSOURI
SEAN T. MATLOCK
NUMBER E-27133
PROFESSIONAL ENGINEER

DATE PREPARED
8/19/2026

ROUTE	STATE
32	MO
DISTRICT	SHEET NO.
SW	141

COUNTY
CEDAR / POLK

JOB NO.
JSR0059

CONTRACT ID.
-

PROJECT NO.
-

BRIDGE NO.

DATE	DESCRIPTION

MISSOURI HIGHWAYS AND TRANSPORTATION COMMISSION
105 WEST CAPITOL
JEFFERSON CITY, MO 65102
1-888-ASK-MODOT (1-888-275-6636)


2215 Fairlawn Dr
Carthage, MO 64836
417.358.9551
COA# 00062
weareown.com

Engineering beyond.

...\XS_124_142_JSR0059_i10_Rte32_BARRENCREEK.dgn 10:18:05 AM 8/19/2026

SUBPROJECT E
RTE 32 @ BARREN CREEK
CROSS SECTION SHEET
SHEET 142 OF 173

BASELINE ALT3

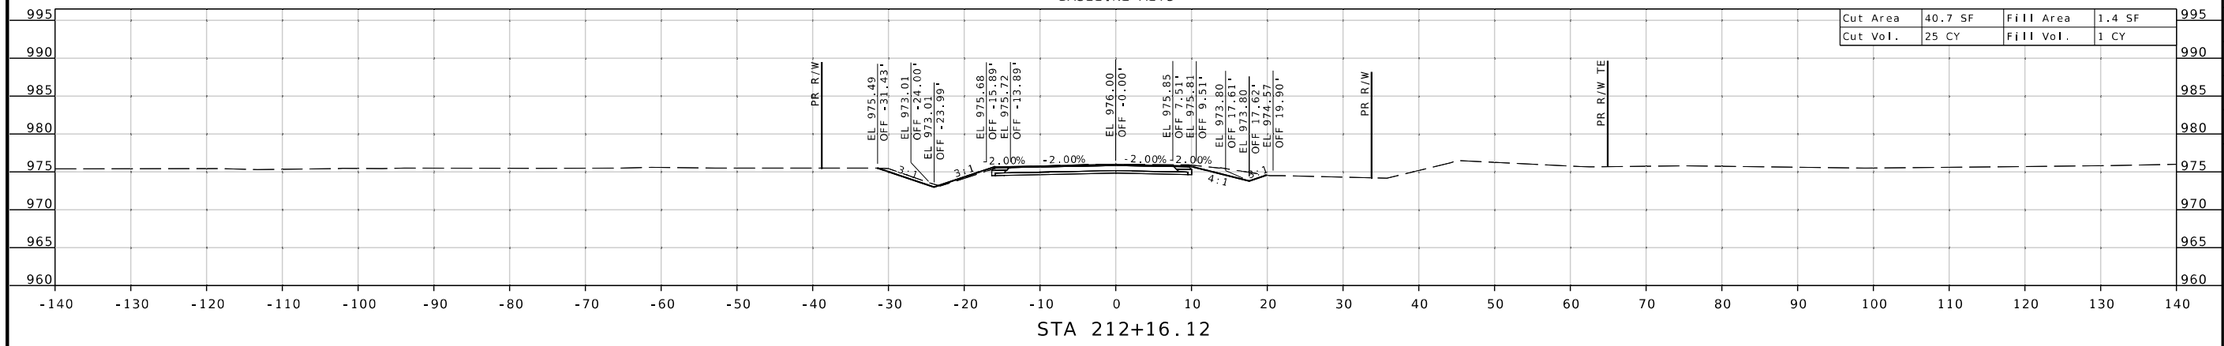


STA 212+16.12

BASELINE ALT3

STA 212+00.00

BASELINE ALT3

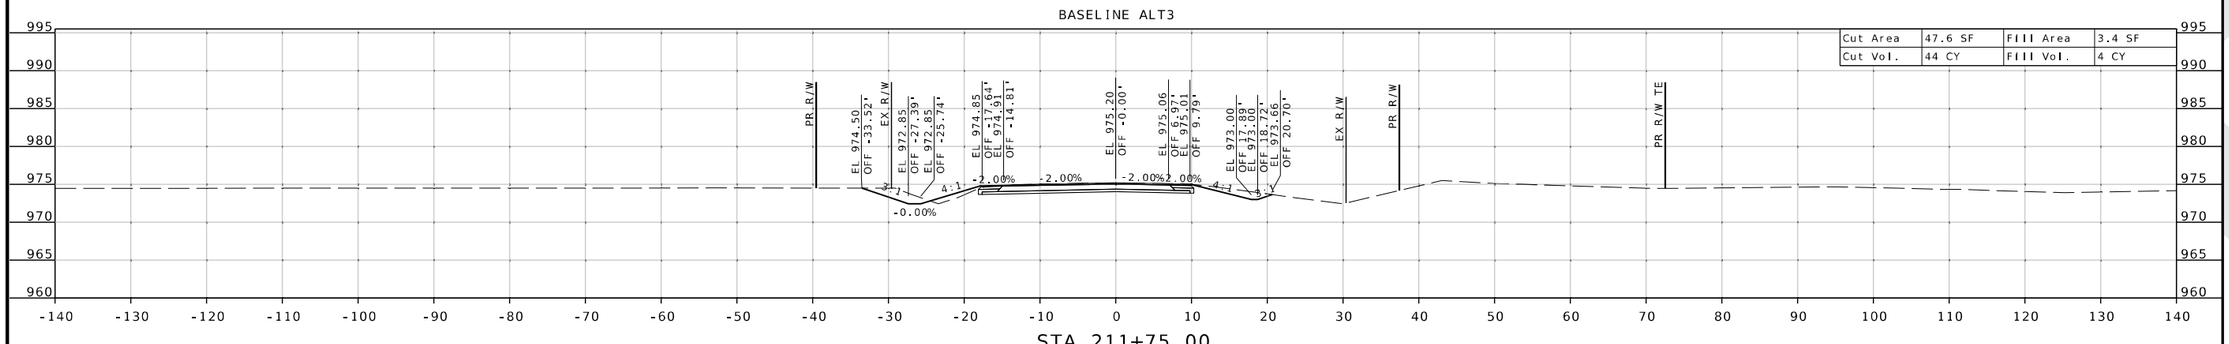

STA 211+75.00

STATE OF MISSOURI
SEAN T. MATLOCK
NUMBER E-27133
PROFESSIONAL ENGINEER

DATE PREPARED
8/19/2026

ROUTE	STATE
32	MO
DISTRICT	SHEET NO.
SW	142

COUNTY
CEDAR / POLK

JOB NO.
JSR0059

CONTRACT ID.
-

PROJECT NO.
-

BRIDGE NO.

DESCRIPTION	DATE

MISSOURI HIGHWAYS AND TRANSPORTATION COMMISSION


105 WEST CAPITOL
JEFFERSON CITY, MO 65102
1-888-ASK-MODOT (1-888-275-6636)


2215 Fairlawn Dr.
Carthage, MO 64836
417.358.9551
COA# 00062
weareown.com


Engineering beyond.

...\XS_124_142_JSR0059_i10_Rte32_BARRENCREEK.dgn 10:18:15 AM 8/19/2026

SUBPROJECT E
RTE 32 @ BARREN CREEK
CROSS SECTION SHEET
SHEET 143 OF 173

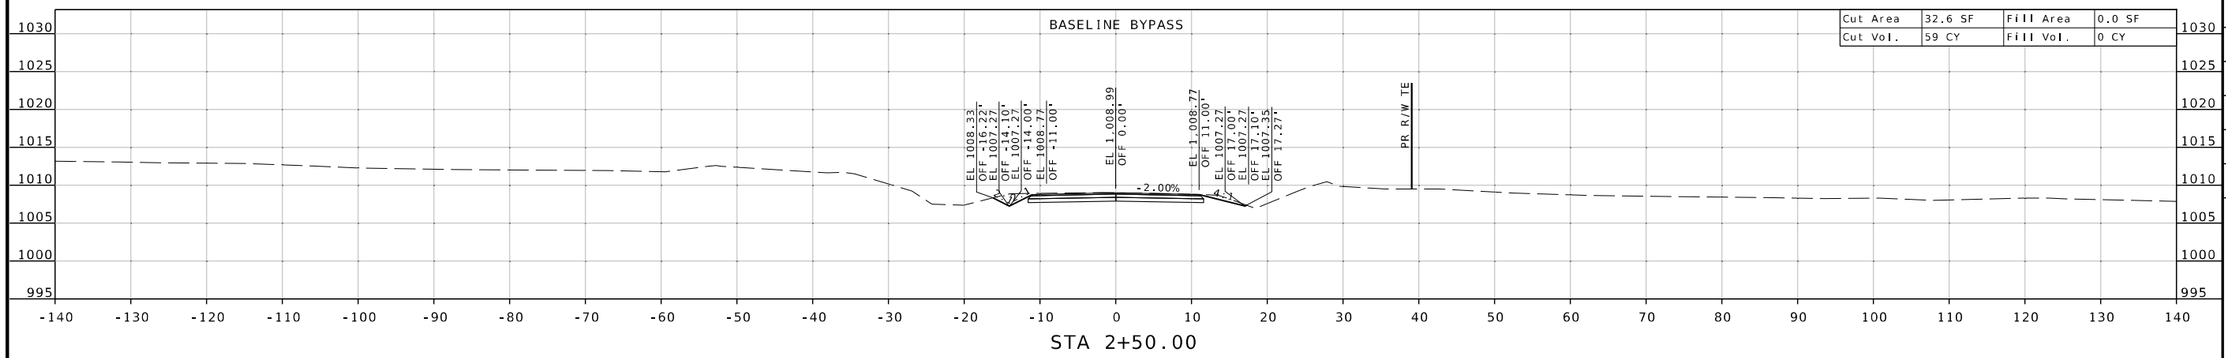

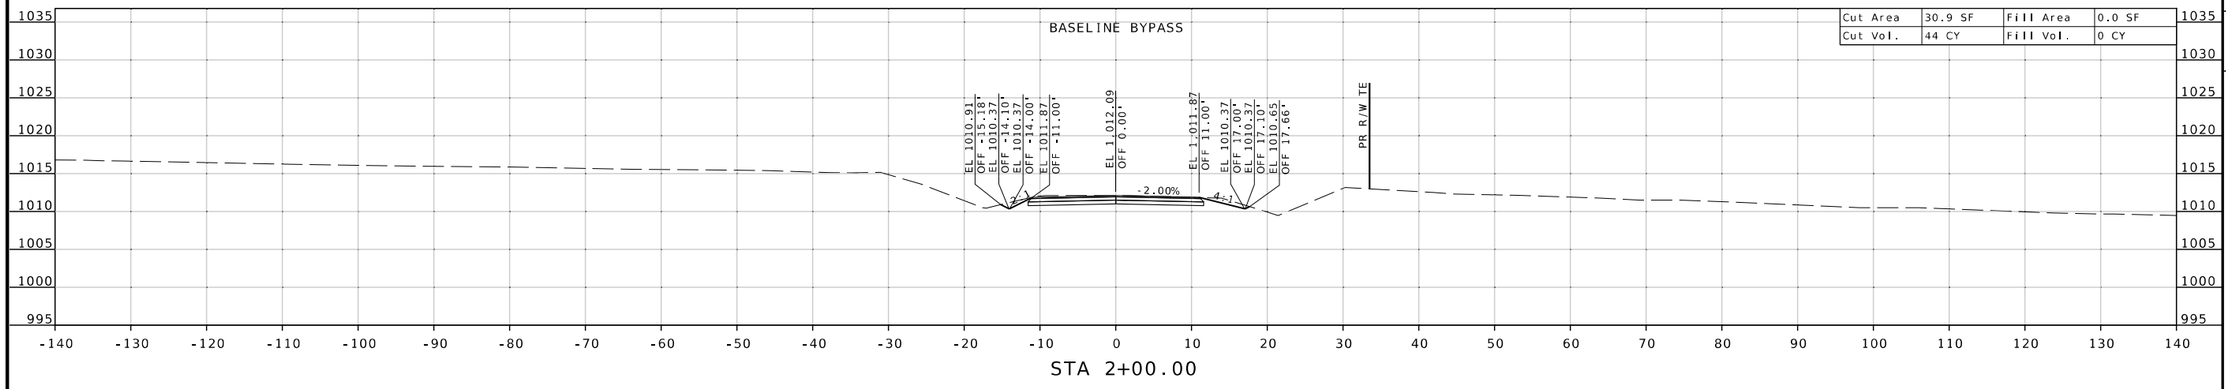

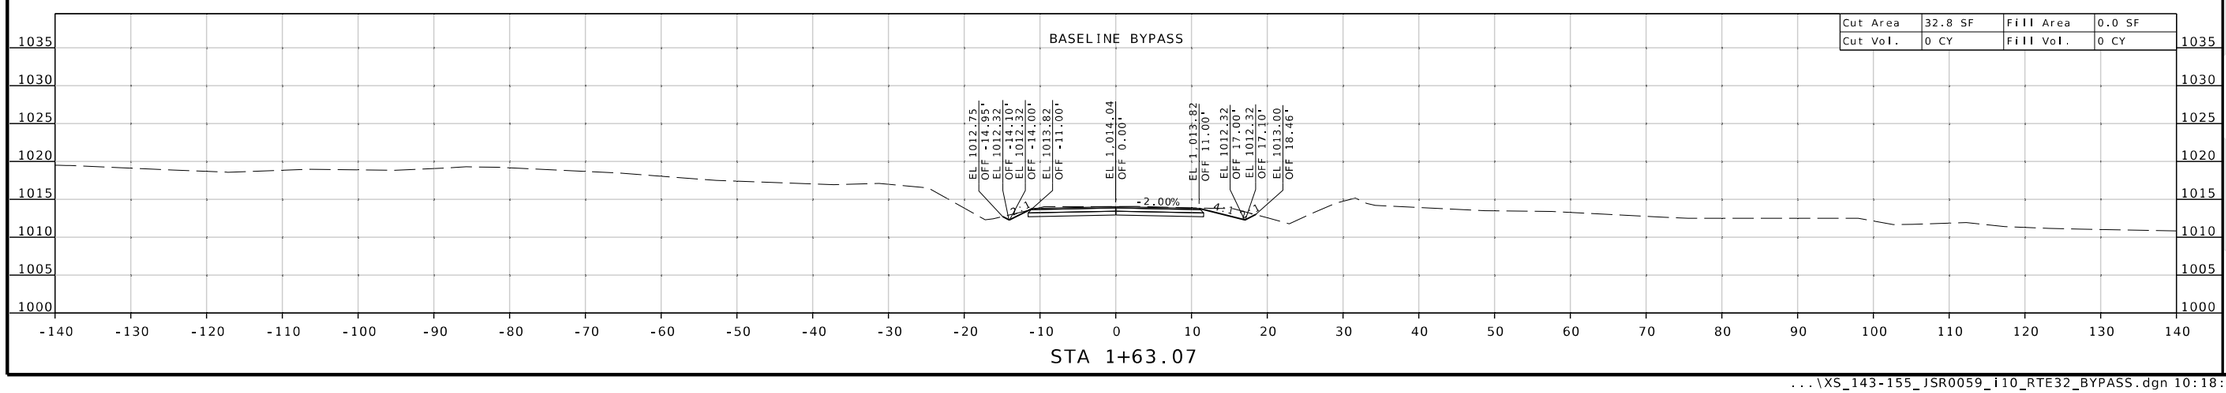

STATE OF MISSOURI
SEAN T. MATLOCK
NUMBER E-27133
PROFESSIONAL ENGINEER

DATE PREPARED
8/19/2026

ROUTE	STATE
32	MO

DISTRICT	SHEET NO.
SW	143

COUNTY
CEDAR / POLK

JOB NO.
JSR0059

CONTRACT ID.
-

PROJECT NO.
-


BRIDGE NO.


DESCRIPTION	DATE


MISSOURI HIGHWAYS AND TRANSPORTATION COMMISSION
105 WEST CAPITOL
JEFFERSON CITY, MO 65102
1-888-ASK-MODOT (1-888-275-6636)
MoDOT

2215 Fairlawn Dr
Carthage, MO 64836
417.358.9551
COA# 00062
wearetown.com
Engineering beyond.

SUBPROJECT E
RTE 32 @ BARREN CREEK
CROSS SECTION SHEET
SHEET 144 OF 173

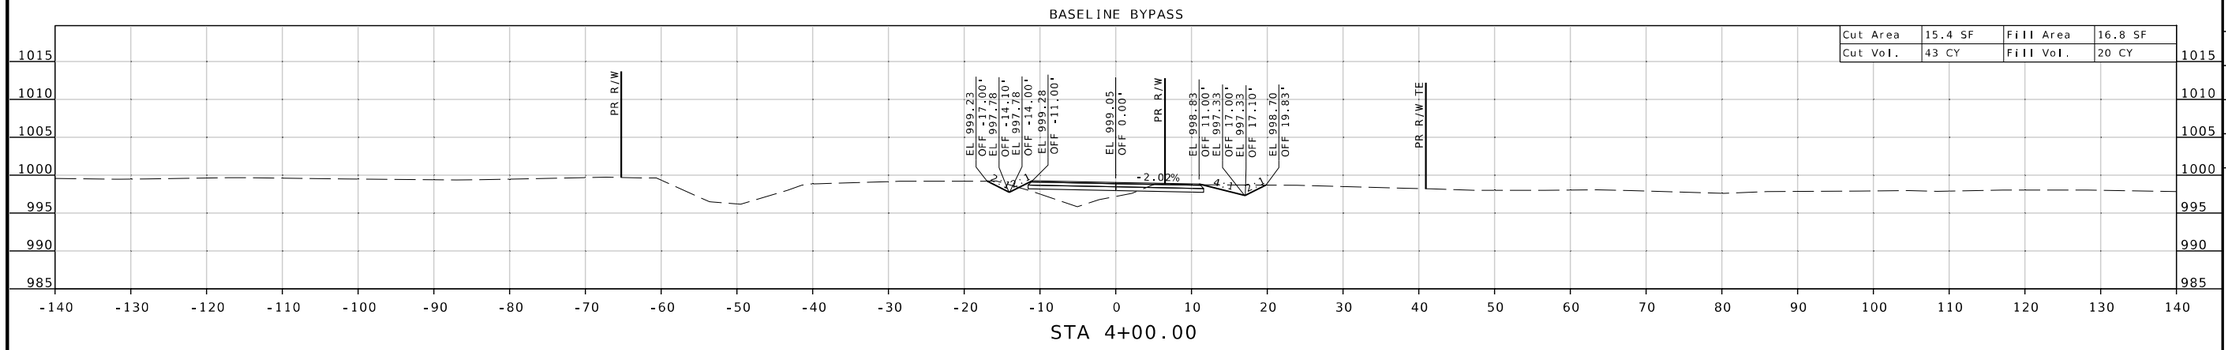

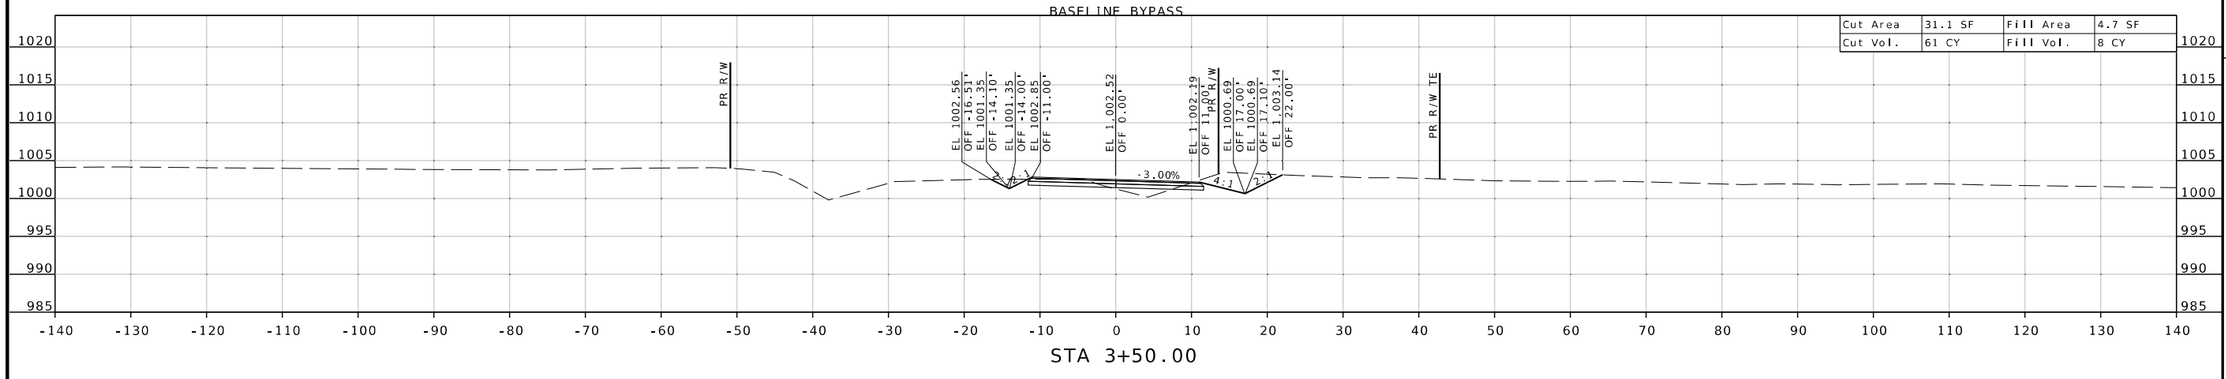

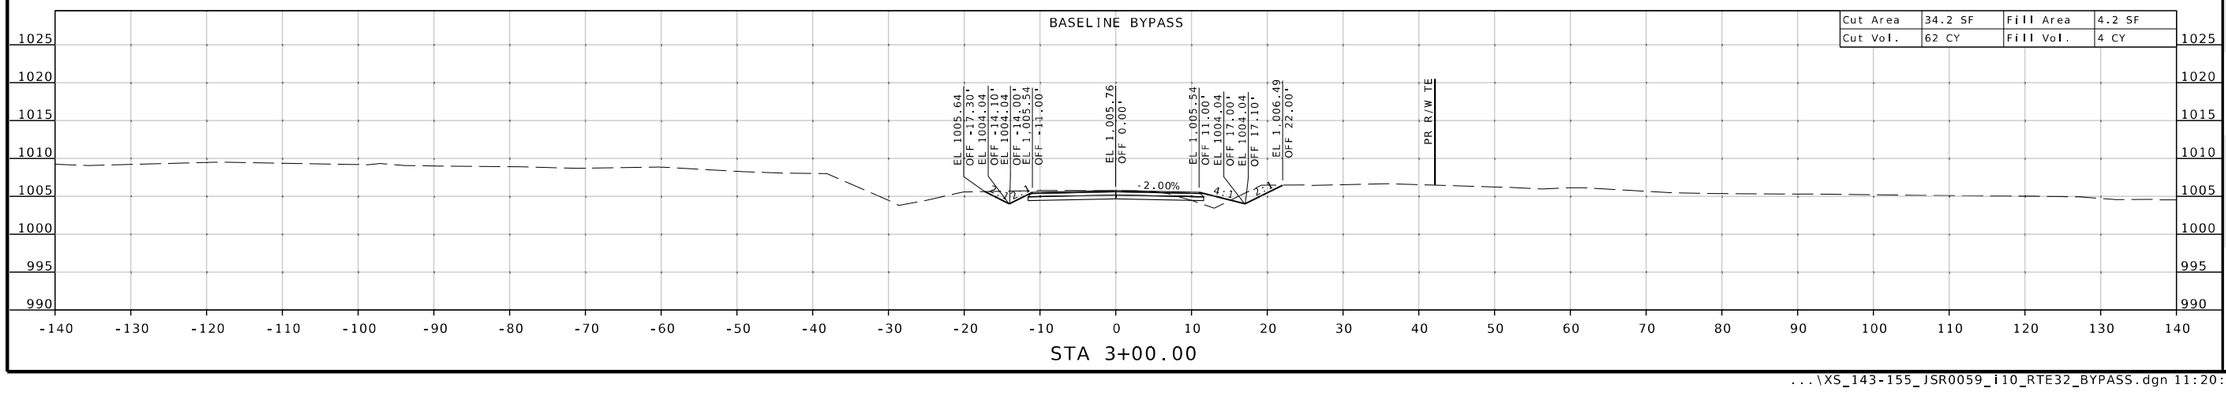

STATE OF MISSOURI
SEAN T. MATLOCK
NUMBER E-27133
PROFESSIONAL ENGINEER

DATE PREPARED
8/20/2026

ROUTE	STATE
32	MO
DISTRICT	SHEET NO.
SW	144

COUNTY
CEDAR / POLK

JOB NO.
JSR0059

CONTRACT ID.
-

PROJECT NO.
-

BRIDGE NO.

DESCRIPTION	DATE


MISSOURI HIGHWAYS AND TRANSPORTATION COMMISSION
105 WEST CAPITOL
JEFFERSON CITY, MO 65102
1-888-ASK-MODOT (1-888-275-6636)


2215 Fairlawn Dr
Carthage, MO 64836
417.358.9551
COA# 00062
weareown.com


Engineering beyond.

...\XS_143-155_JSR0059_i10_RTE32_BYPASS.dgn 11:20:29 AM 8/20/2026

SUBPROJECT E
RTE 32 @ BARREN CREEK
CROSS SECTION SHEET
SHEET 145 OF 173

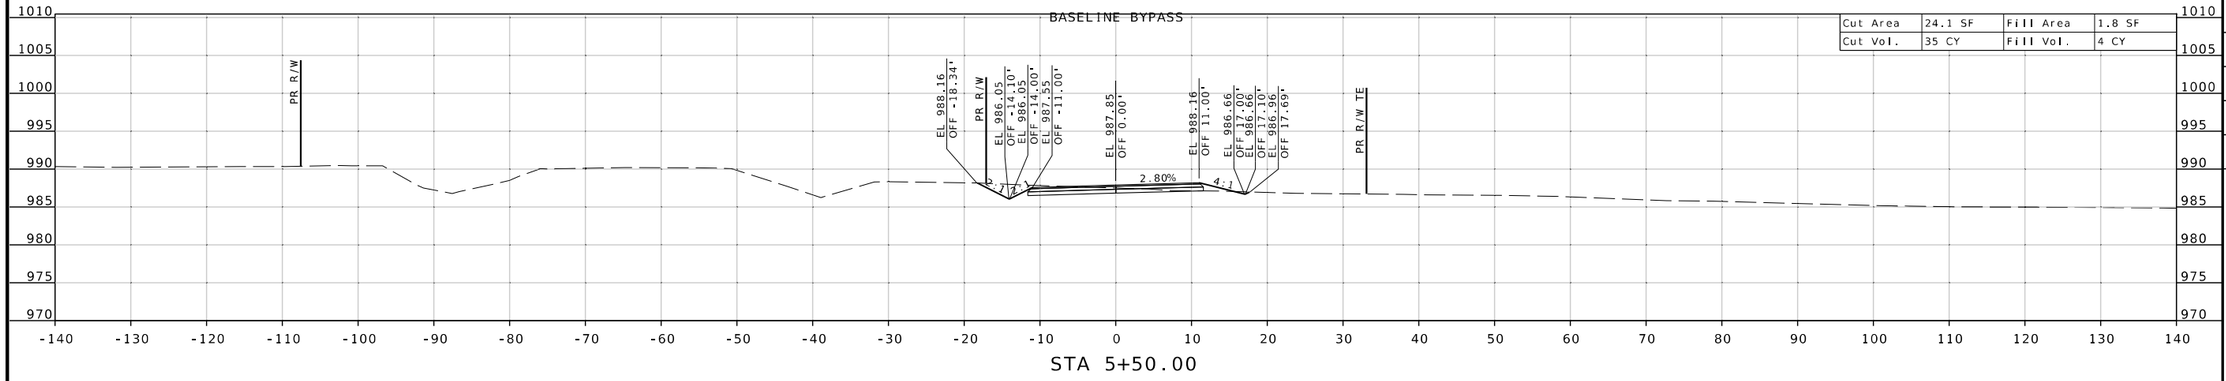

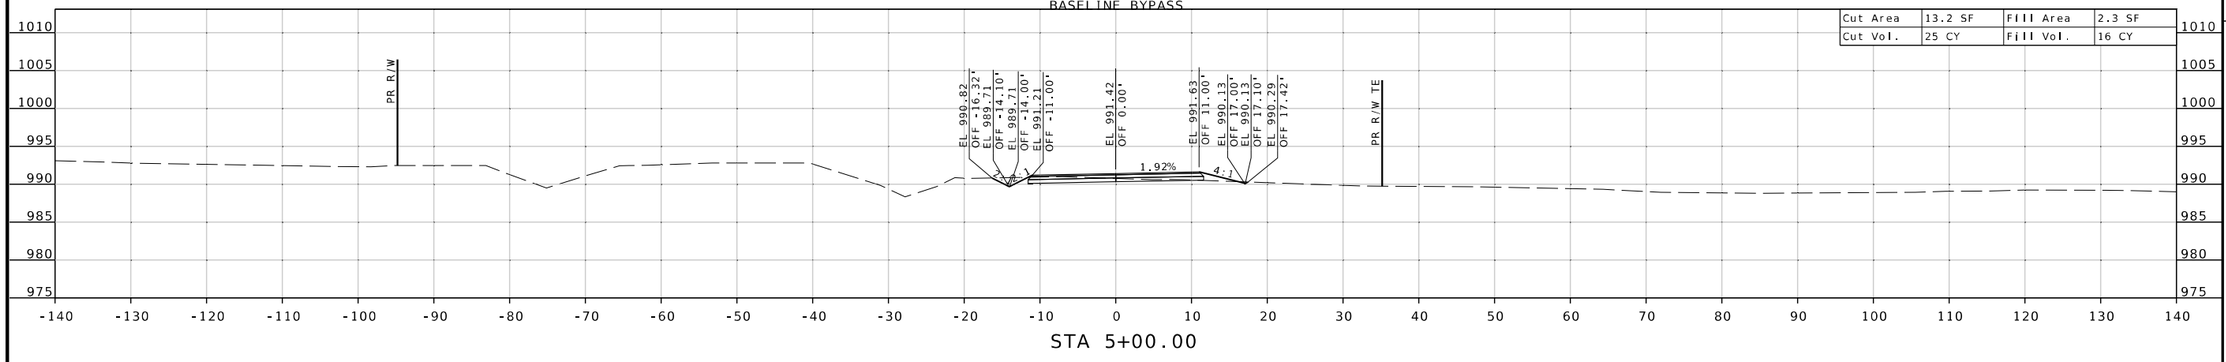

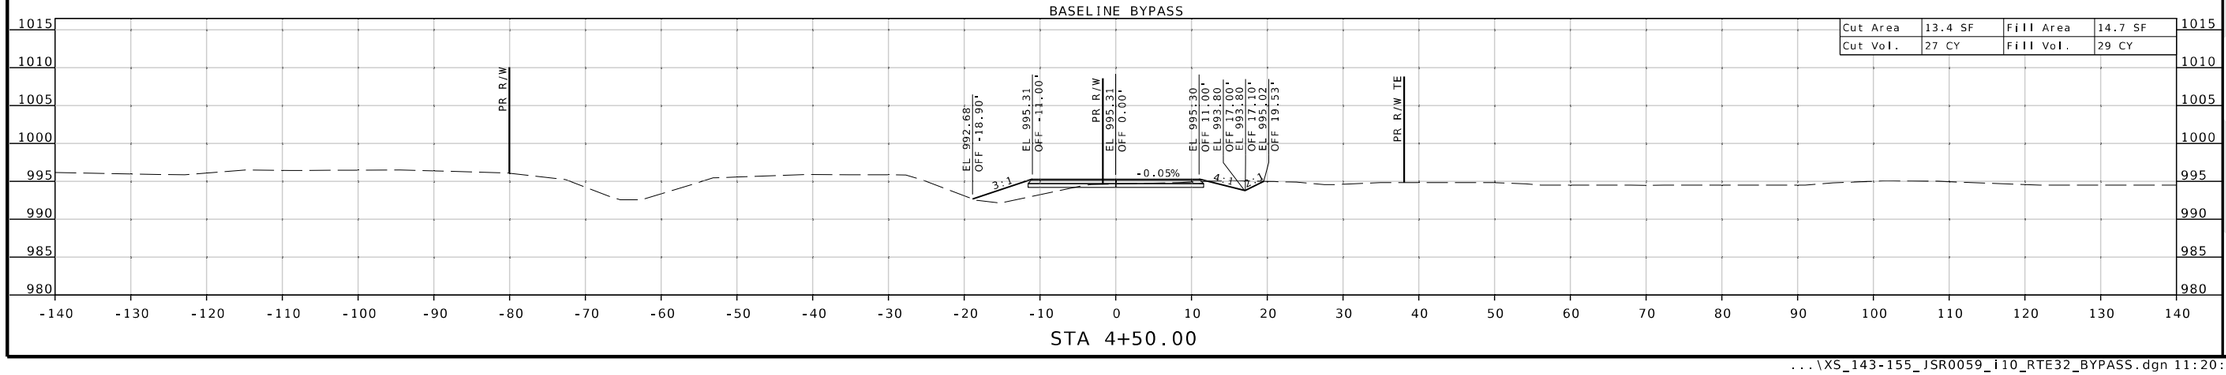

STATE OF MISSOURI
SEAN T. MATLOCK
NUMBER E-27133
PROFESSIONAL ENGINEER

DATE PREPARED
8/20/2026

ROUTE	STATE
32	MO
DISTRICT	SHEET NO.
SW	145

COUNTY
CEDAR / POLK

JOB NO.
JSR0059

CONTRACT ID.
-

PROJECT NO.
-


BRIDGE NO.


DESCRIPTION	DATE


MISSOURI HIGHWAYS AND TRANSPORTATION COMMISSION
105 WEST CAPITOL
JEFFERSON CITY, MO 65102
1-888-ASK-MODOT (1-888-275-6636)

2215 Fairlawn Dr
Carthage, MO 64836
417.358.9551
COA# 00062
weareown.com
Engineering beyond.

SUBPROJECT E
RTE 32 @ BARREN CREEK
CROSS SECTION SHEET
SHEET 146 OF 173

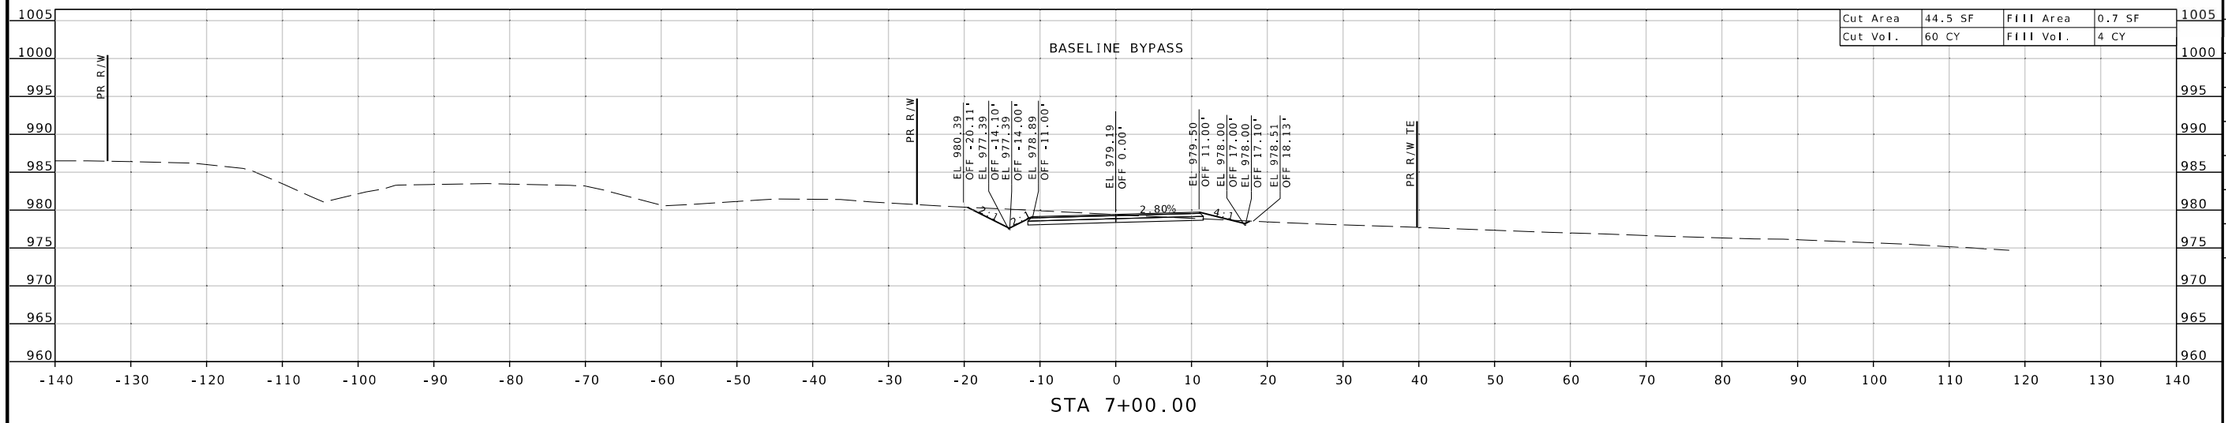

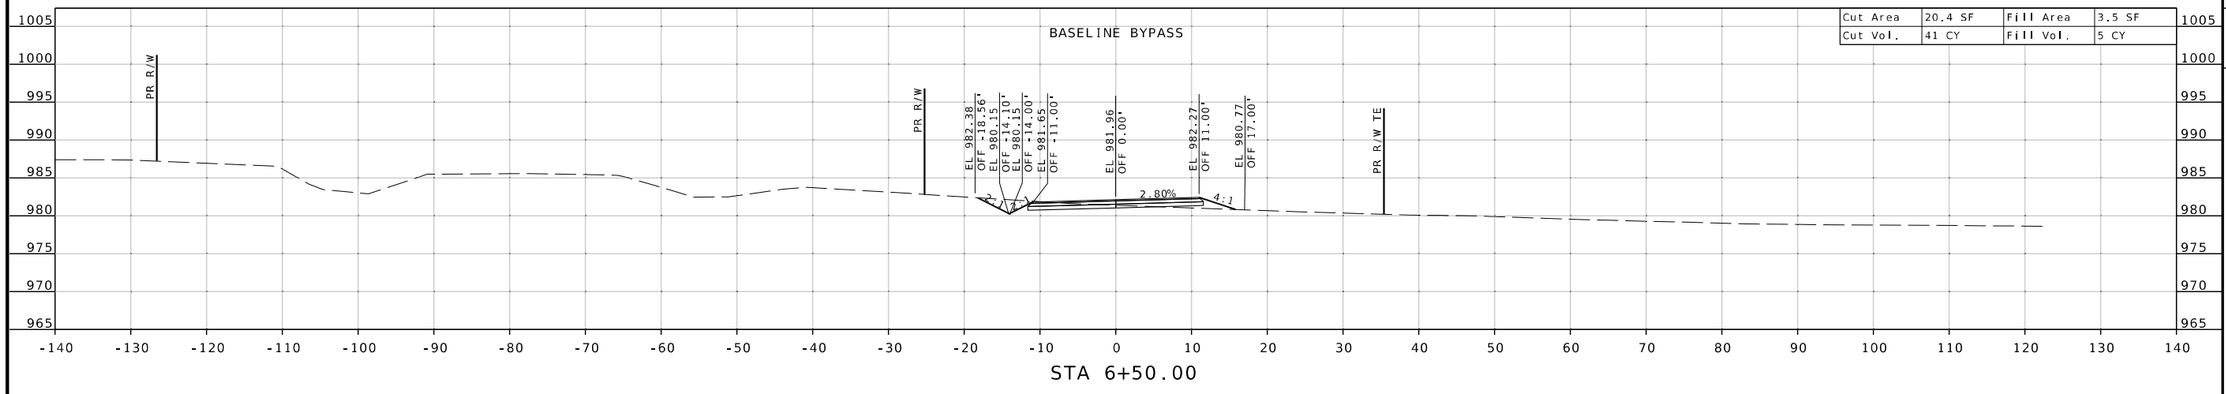

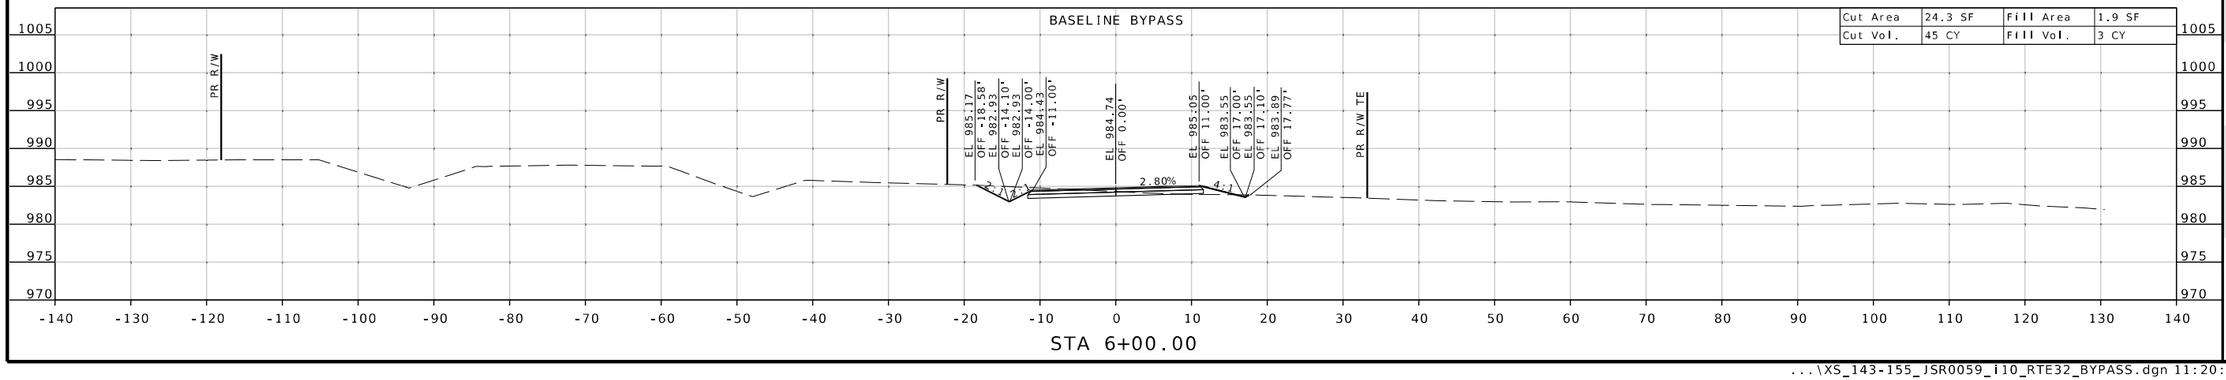

STATE OF MISSOURI
SEAN T. MATLOCK
NUMBER E-27133
PROFESSIONAL ENGINEER

DATE PREPARED
8/20/2026

ROUTE	STATE
32	MO
DISTRICT	SHEET NO.
SW	146

COUNTY
CEDAR/POLK

JOB NO.
JSR0059

CONTRACT ID.
-

PROJECT NO.
-

BRIDGE NO.


DESCRIPTION	DATE

MISSOURI HIGHWAYS AND TRANSPORTATION COMMISSION
105 WEST CAPITOL
JEFFERSON CITY, MO 65102
1-888-ASK-MODOT (1-888-275-6636)


2215 Fairlawn Dr
Carthage, MO 64836
417.358.9551
COA# 00062
weareown.com
OWN
Engineering beyond.

...\XS_143-155_JSR0059_i10_RTE32_BYPASS.dgn 11:20:38 AM 8/20/2026

SUBPROJECT E
RTE 32 @ BARREN CREEK
CROSS SECTION SHEET
SHEET 147 OF 173

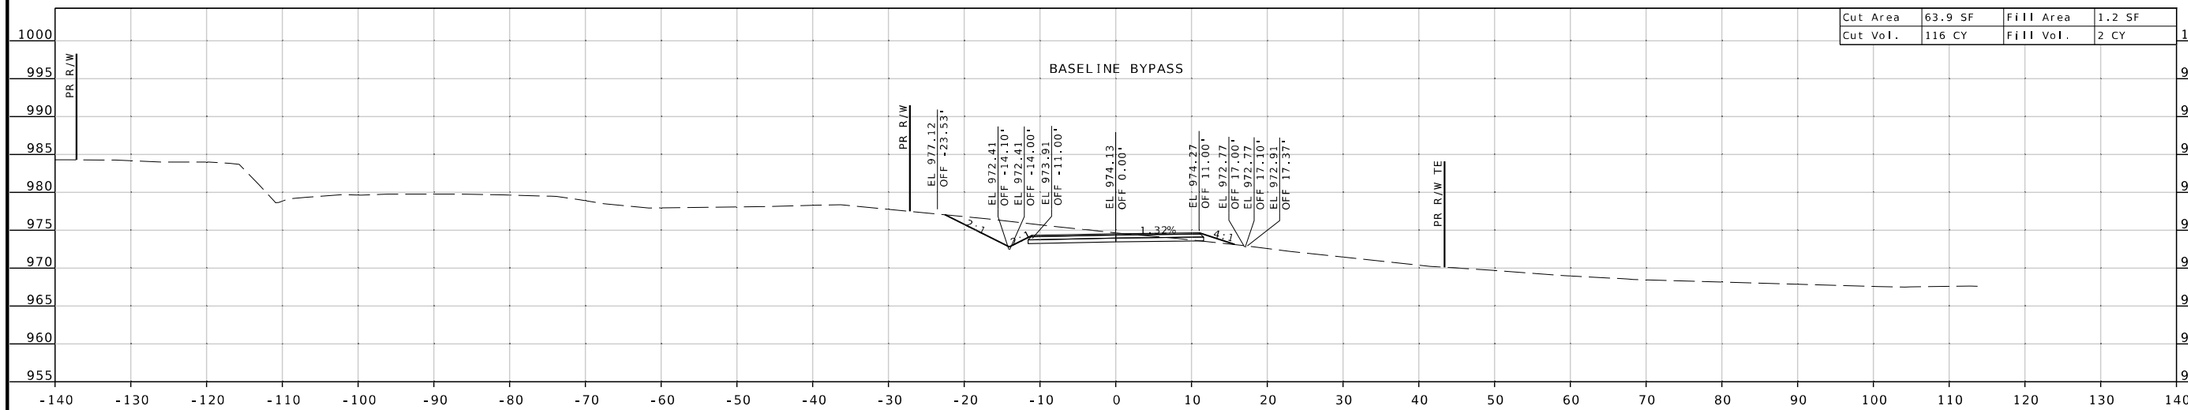

STA 8+00.00

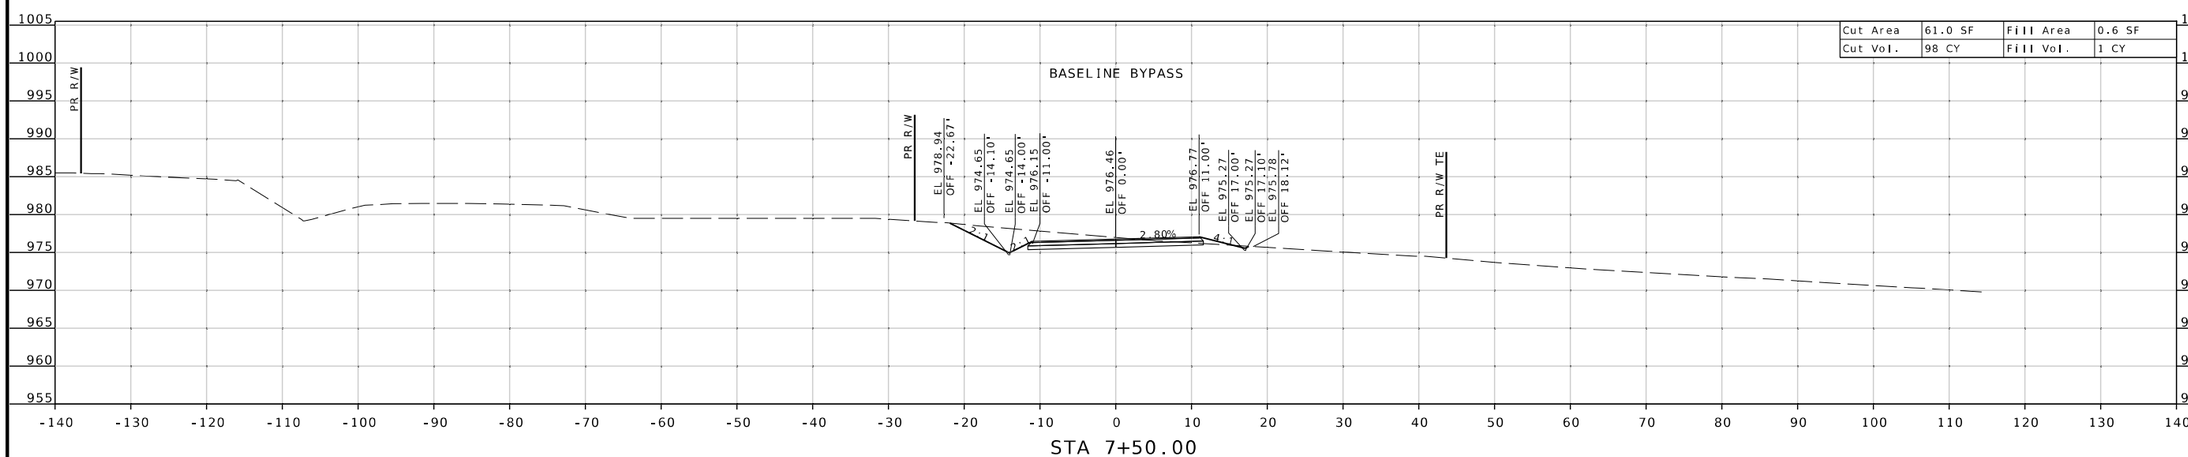

STA 7+50.00

SEAN T. MATLOCK
NUMBER E-27133
PROFESSIONAL ENGINEER
STATE OF MISSOURI

DATE PREPARED
8/20/2026

ROUTE	STATE
32	MO
DISTRICT	SHEET NO.
SW	147

COUNTY
CEDAR/POLK

JOB NO.
JSR0059

CONTRACT ID.
-

PROJECT NO.
-

BRIDGE NO.


DESCRIPTION	DATE


MISSOURI HIGHWAYS AND TRANSPORTATION COMMISSION
105 WEST CAPITOL
JEFFERSON CITY, MO 65102
1-888-ASK-MODOT (1-888-275-6636)
MoDOT


2215 Fairlawn Dr
Carthage, MO 64836
417.358.9551
COA# 00062
weareown.com
OWN
Engineering beyond.™

...\XS_143-155_JSR0059_i10_RTE32_BYPASS.dgn 11:20:39 AM 8/20/2026

SUBPROJECT E
RTE 32 @ BARREN CREEK
CROSS SECTION SHEET
SHEET 148 OF 173

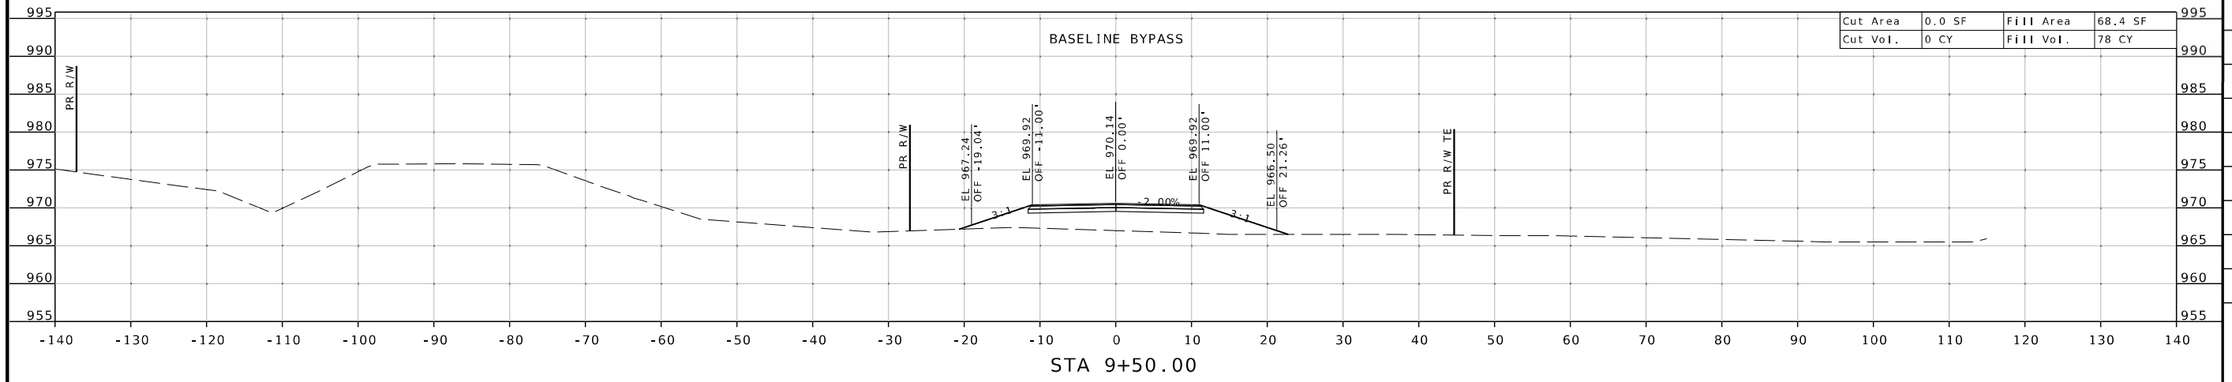

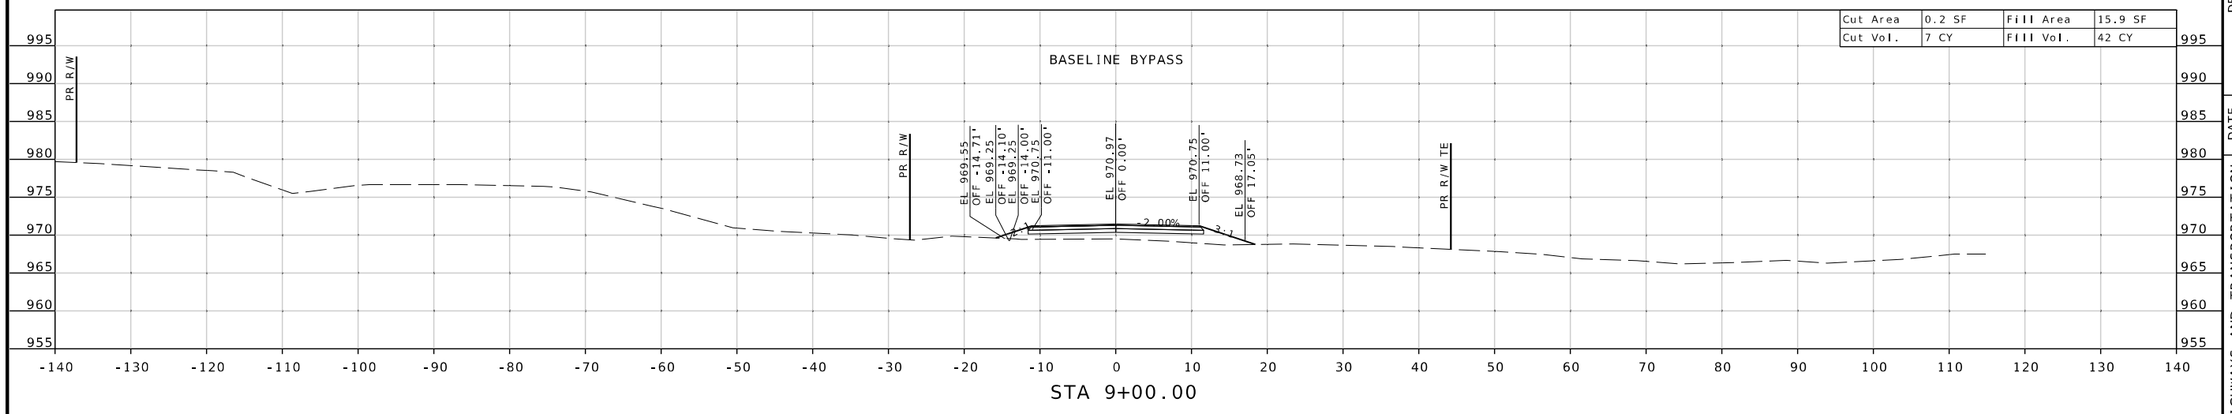

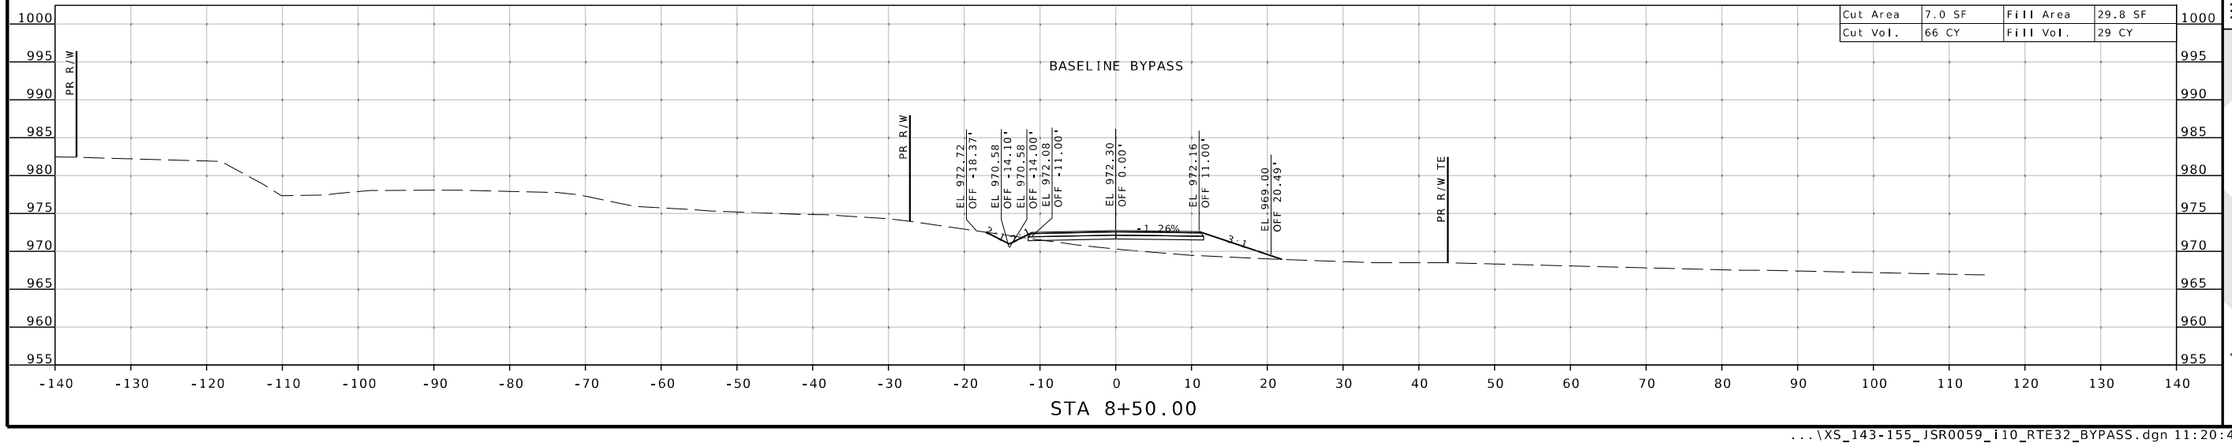

STATE OF MISSOURI
SEAN T. MATLOCK
NUMBER E-27133
PROFESSIONAL ENGINEER

DATE PREPARED
8/20/2026

ROUTE	STATE
32	MO
DISTRICT	SHEET NO.
SW	148

COUNTY
CEDAR/POLK

JOB NO.
JSR0059

CONTRACT ID.
-

PROJECT NO.
-

BRIDGE NO.

DATE	DESCRIPTION

MISSOURI HIGHWAYS AND TRANSPORTATION COMMISSION


105 WEST CAPITOL
JEFFERSON CITY, MO 65102
1-888-ASK-MODOT (1-888-275-6636)


2215 Fairlawn Dr
Carthage, MO 64836
417.358.9551
COA# 00062
weareown.com


Engineering beyond.

...\XS_143-155_JSR0059_i10_RTE32_BYPASS.dgn 11:20:42 AM 8/20/2026

SUBPROJECT E
RTE 32 @ BARREN CREEK
CROSS SECTION SHEET
SHEET 149 OF 173

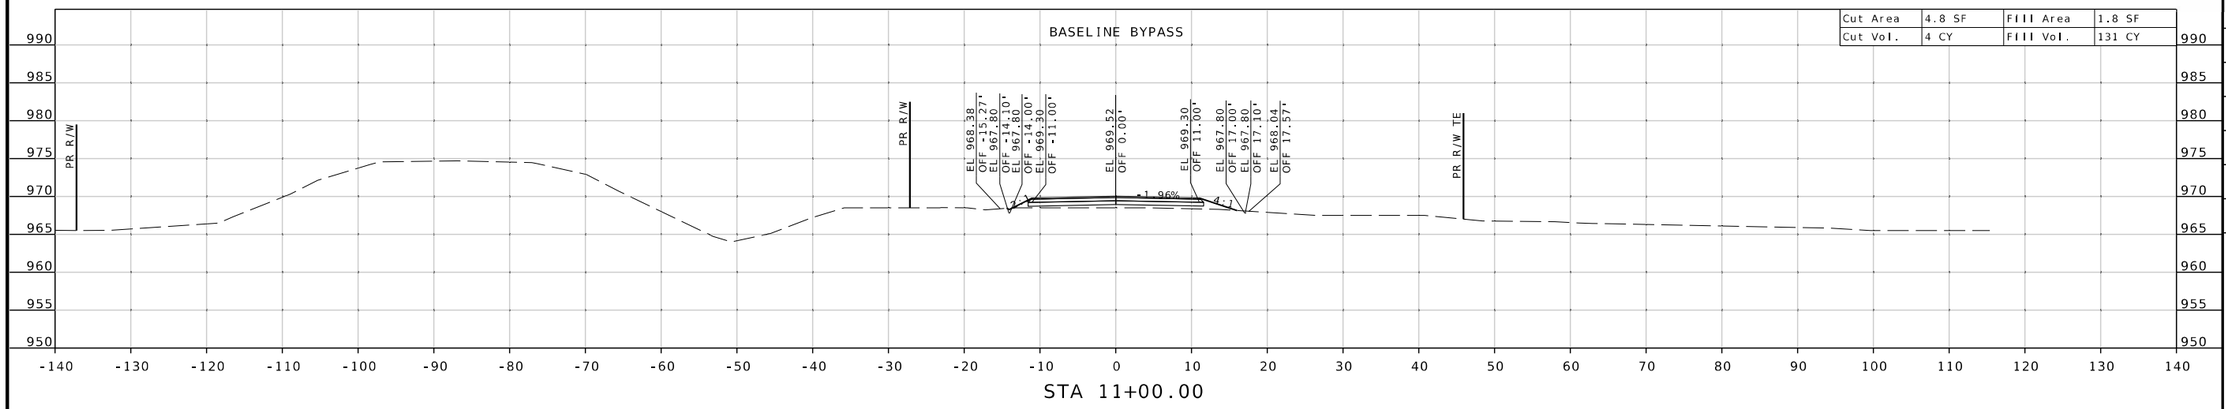

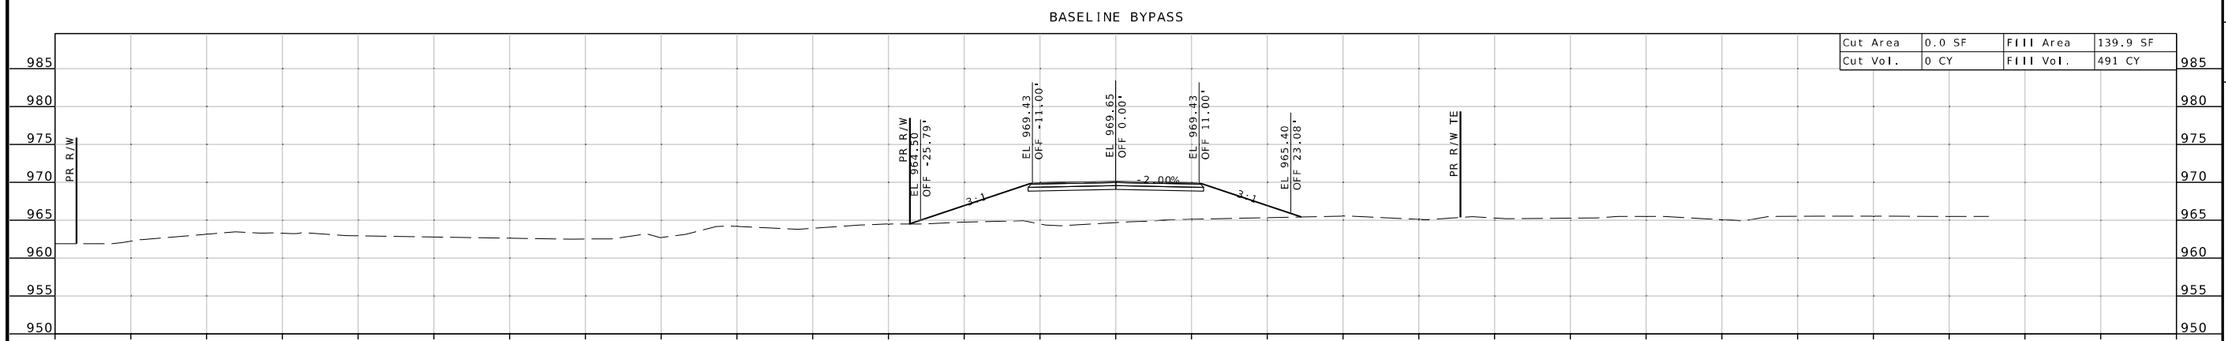

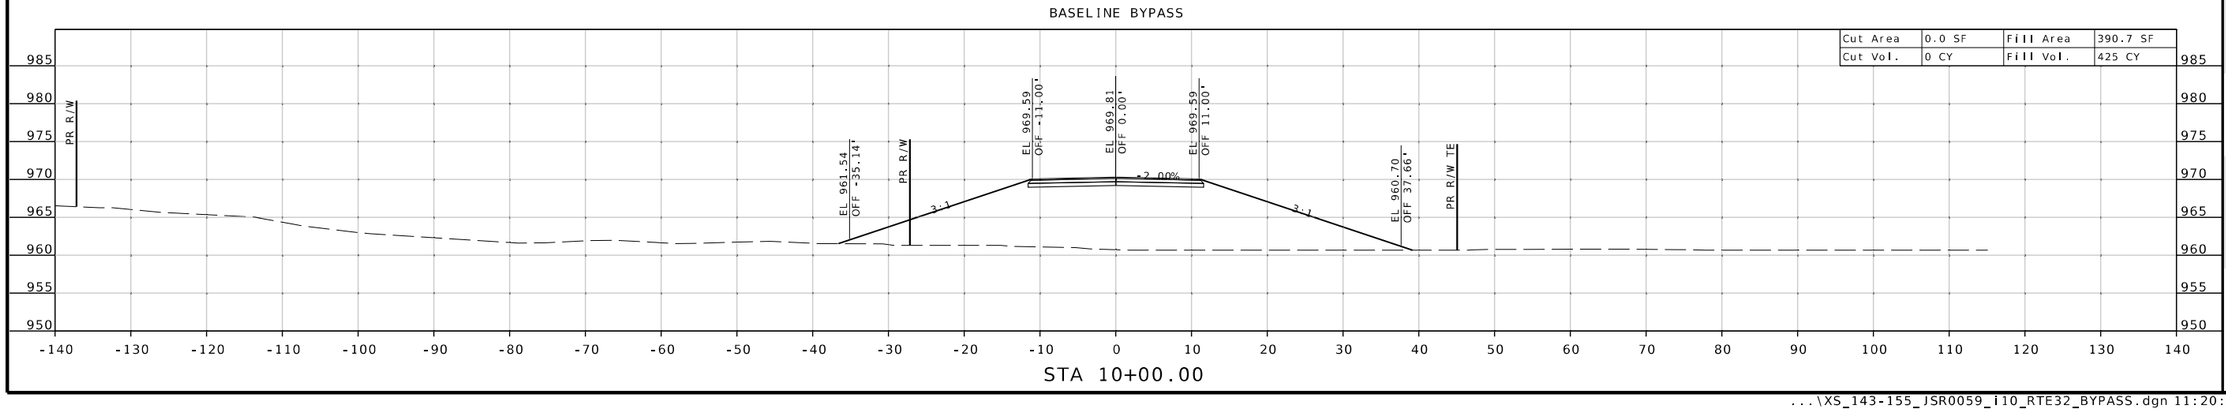

STATE OF MISSOURI
SEAN T. MATLOCK
NUMBER E-27133
PROFESSIONAL ENGINEER

DATE PREPARED
8/20/2026

ROUTE	STATE
32	MO
DISTRICT	SHEET NO.
SW	149

COUNTY
CEDAR/POLK

JOB NO.
JSR0059

CONTRACT ID.
-

PROJECT NO.
-

BRIDGE NO.


DESCRIPTION	DATE


MISSOURI HIGHWAYS AND TRANSPORTATION COMMISSION
105 WEST CAPITOL
JEFFERSON CITY, MO 65102
1-888-ASK-MODOT (1-888-275-6636)


2215 Fairlawn Dr
Carthage, MO 64836
417.358.9551
COA# 00062
weareown.com
Engineering beyond.

...\XS_143-155_JSR0059_i10_RTE32_BYPASS.dgn 11:20:44 AM 8/20/2026

SUBPROJECT E
RTE 32 @ BARREN CREEK
CROSS SECTION SHEET
SHEET 150 OF 173

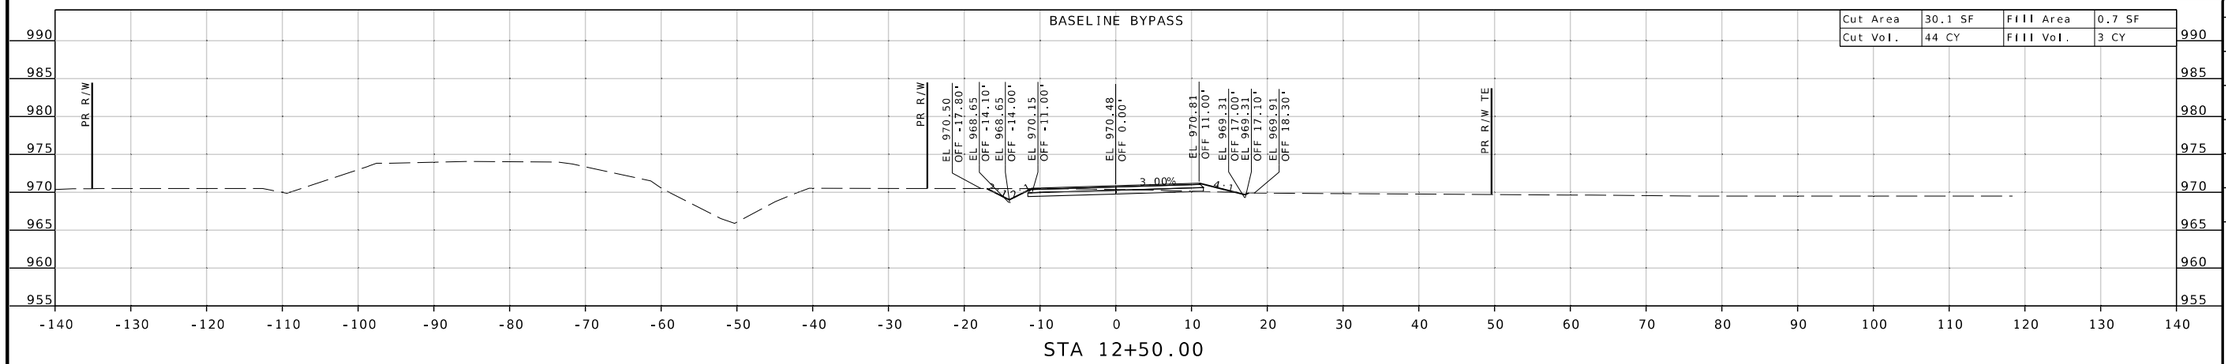

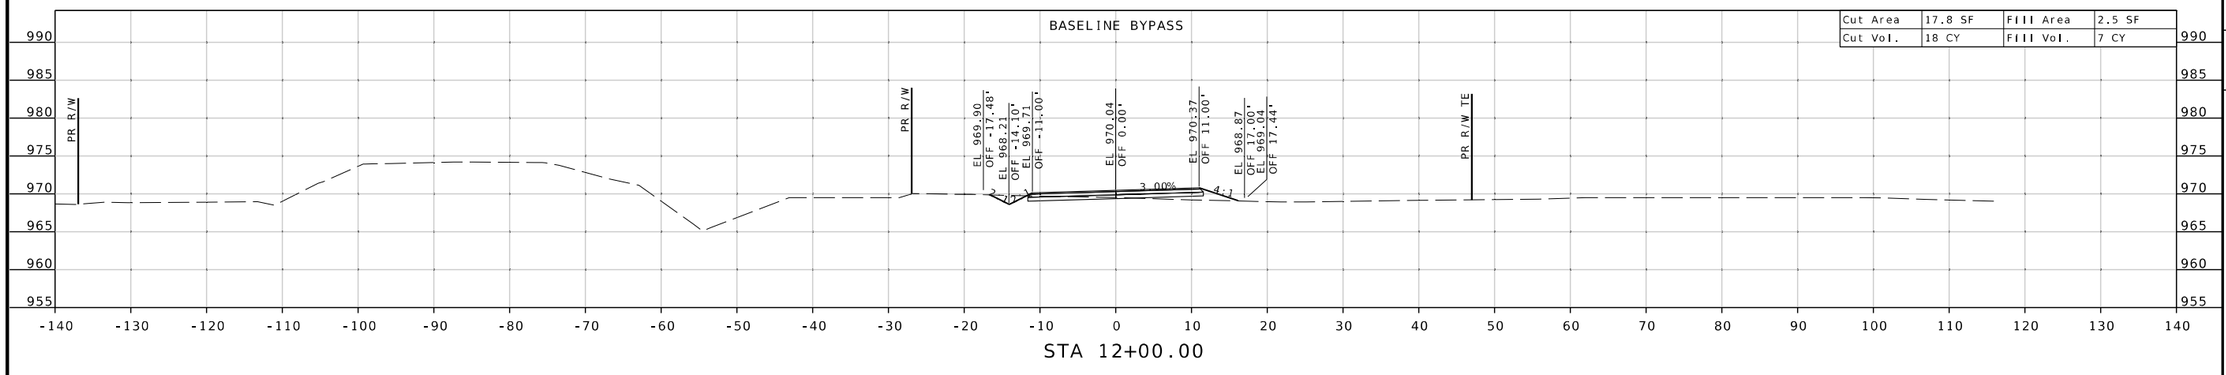

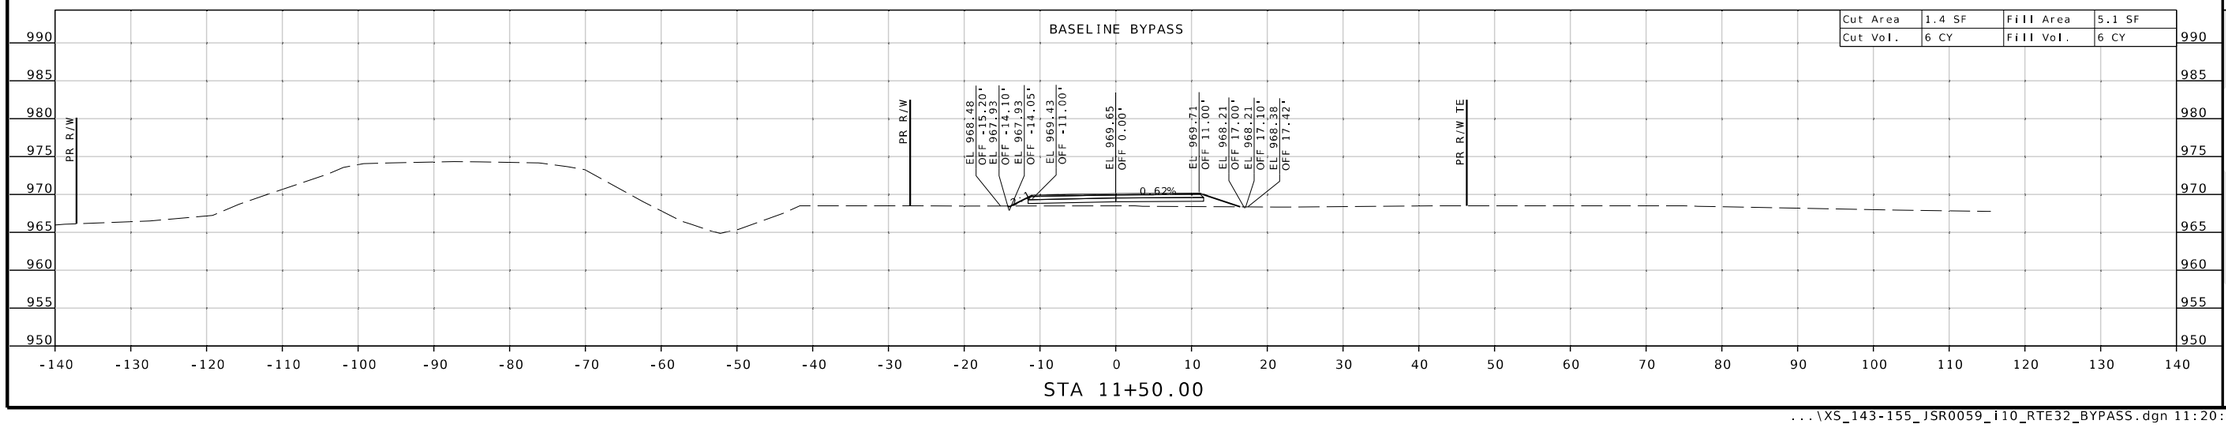

STATE OF MISSOURI
SEAN T. MATLOCK
NUMBER E-27133
PROFESSIONAL ENGINEER

DATE PREPARED
8/20/2026

ROUTE	STATE
32	MO
DISTRICT	SHEET NO.
SW	150

COUNTY
CEDAR / POLK

JOB NO.
JSR0059

CONTRACT ID.
-

PROJECT NO.
-


BRIDGE NO.


DESCRIPTION	DATE


MISSOURI HIGHWAYS AND TRANSPORTATION COMMISSION
105 WEST CAPITOL
JEFFERSON CITY, MO 65102
1-888-ASK-MODOT (1-888-275-6636)

2215 Fairlawn Dr
Carthage, MO 64836
417.358.9551
COA# 00062
weareown.com
Engineering beyond.™

SUBPROJECT E
RTE 32 @ BARREN CREEK
CROSS SECTION SHEET
SHEET 151 OF 173

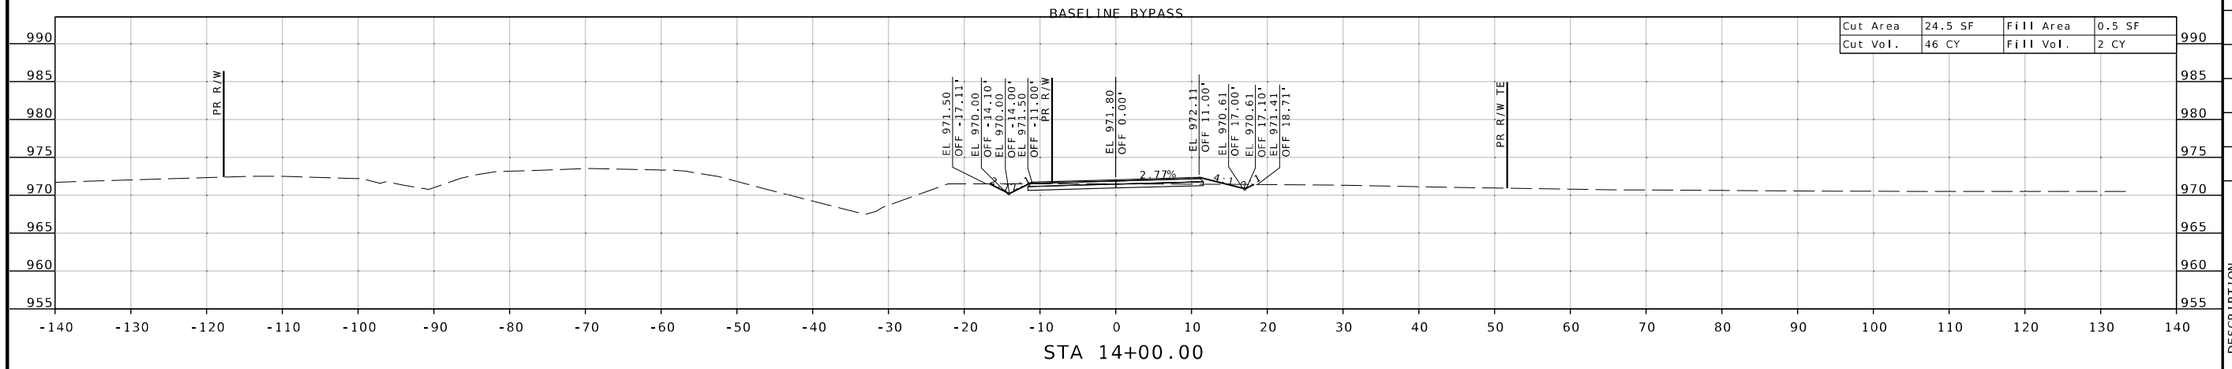

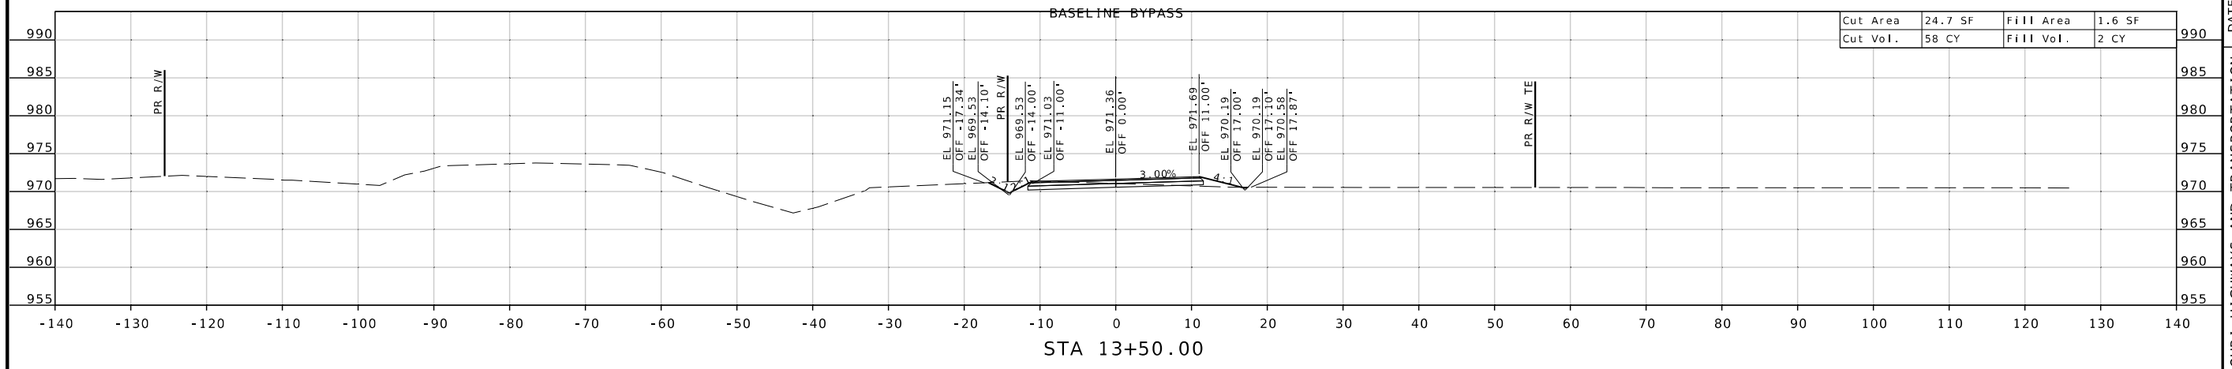

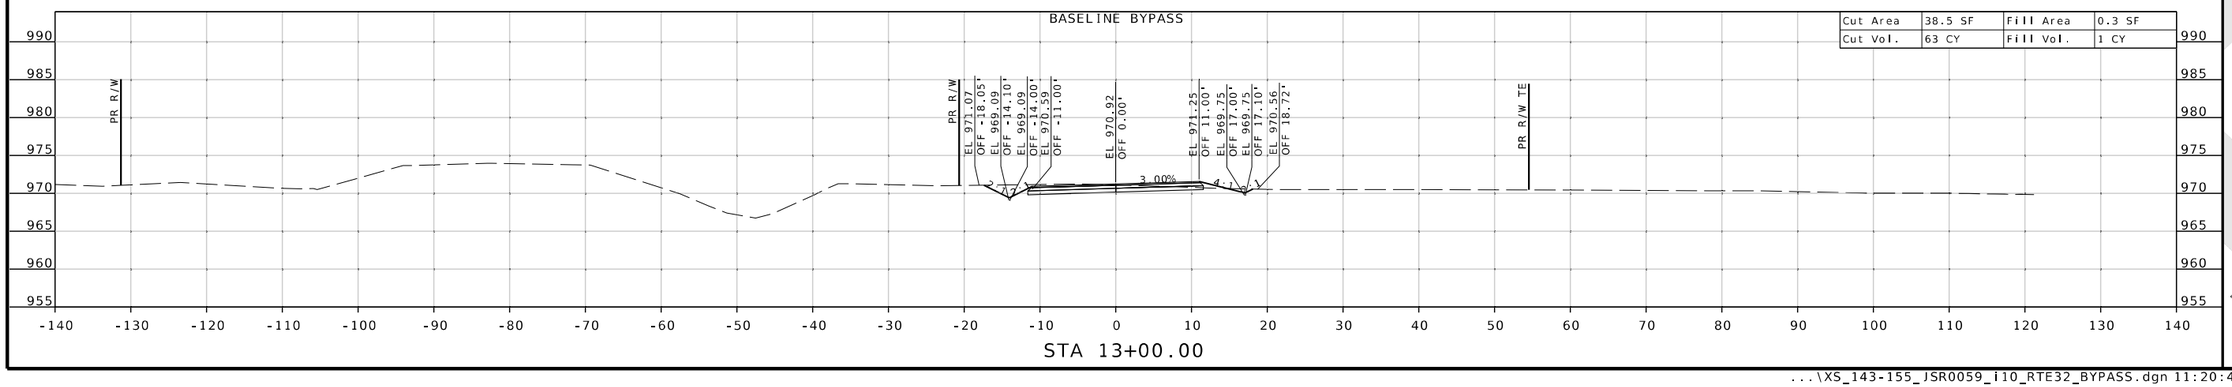

STATE OF MISSOURI
SEAN T. MATLOCK
NUMBER E-27133
PROFESSIONAL ENGINEER

DATE PREPARED
8/20/2026

ROUTE	STATE
32	MO
DISTRICT	SHEET NO.
SW	151

COUNTY
CEDAR / POLK

JOB NO.
JSR0059

CONTRACT ID.
-

PROJECT NO.
-

BRIDGE NO.

DESCRIPTION	DATE


MISSOURI HIGHWAYS AND TRANSPORTATION COMMISSION
105 WEST CAPITOL
JEFFERSON CITY, MO 65102
1-888-ASK-MODOT (1-888-275-6636)

2215 Fairlawn Dr.
Carthage, MO 64836
417.358.9551
COA# 00062
wearеown.com
OWN
Engineering beyond.

...\XS_143-155_JSR0059_i10_RTE32_BYPASS.dgn 11:20:49 AM 8/20/2026


SUBPROJECT E
RTE 32 @ BARREN CREEK
CROSS SECTION SHEET
SHEET 152 OF 173

BASELINE BYPASS

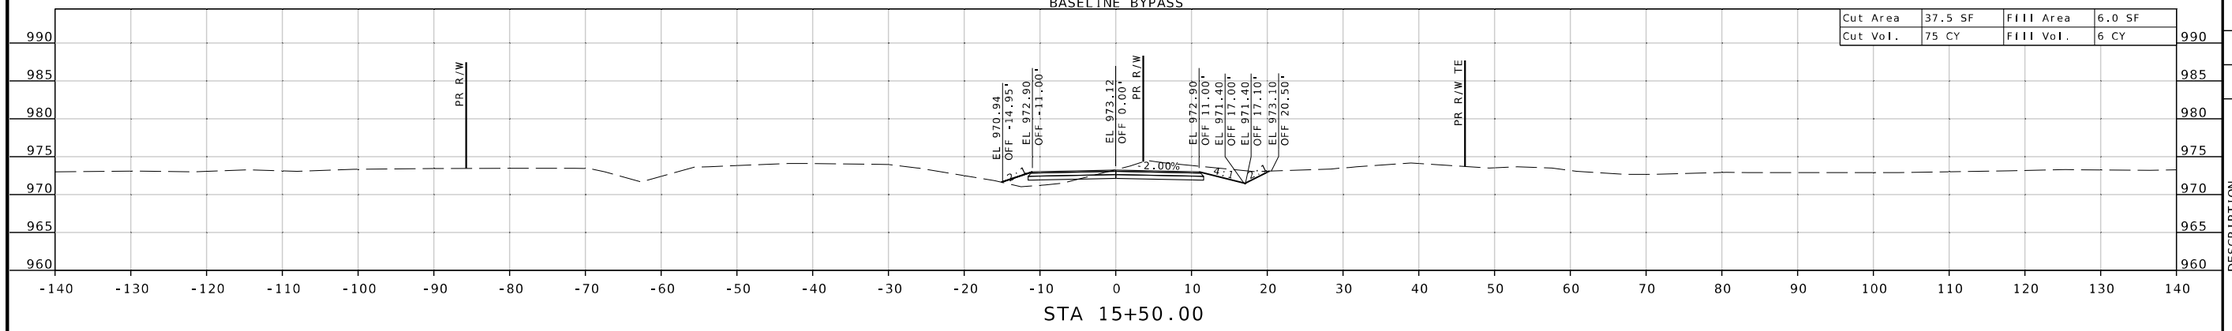


STA 15+50.00

BASELINE BYPASS

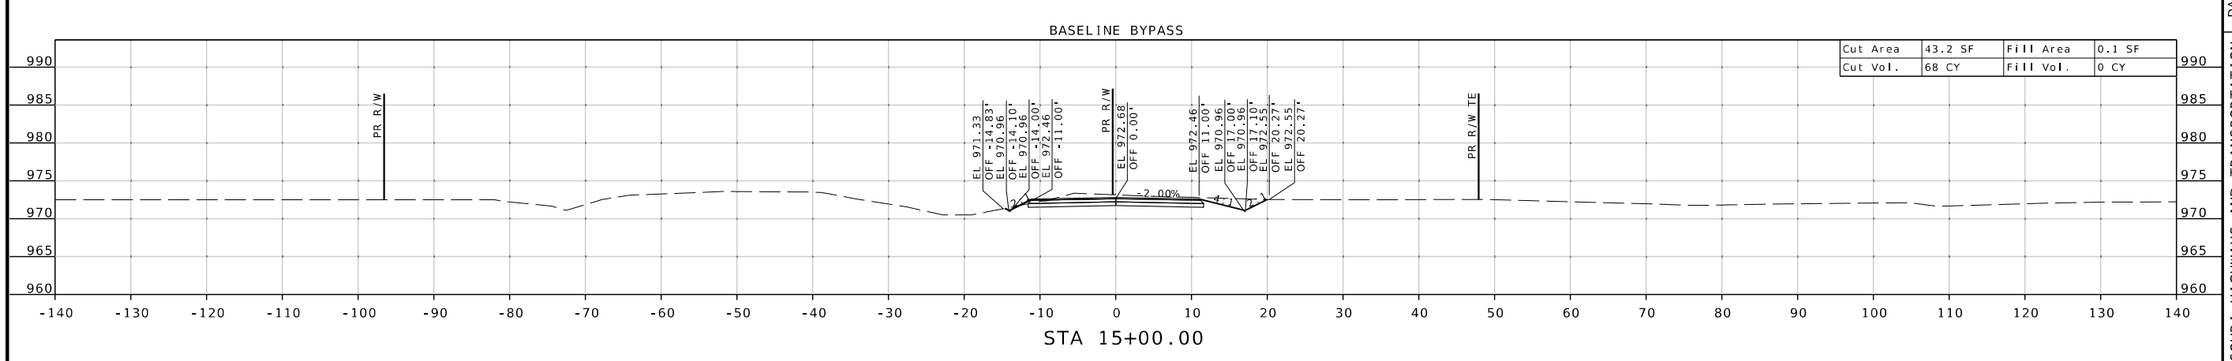

STA 15+00.00

BASELINE BYPASS

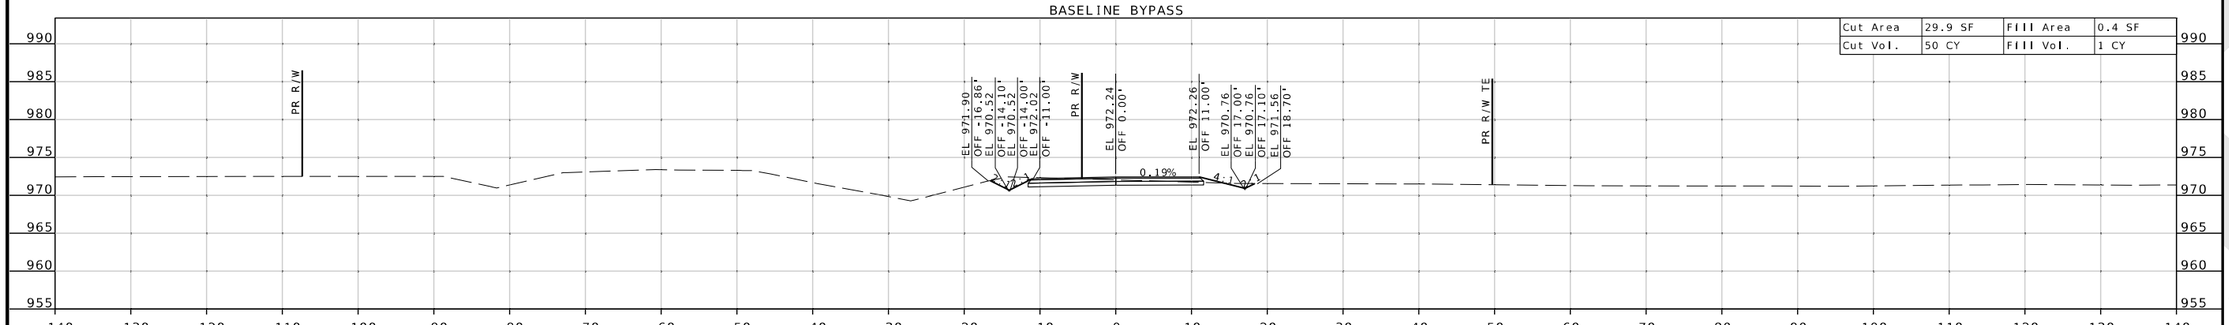

STA 14+50.00

STATE OF MISSOURI
SEAN T. MATLOCK
NUMBER E-27133
PROFESSIONAL ENGINEER

DATE PREPARED
8/20/2026

ROUTE	STATE
32	MO
DISTRICT	SHEET NO.
SW	152

COUNTY
CEDAR / POLK

JOB NO.
JSR0059

CONTRACT ID.
-

PROJECT NO.
-

BRIDGE NO.


DESCRIPTION	DATE


MISSOURI HIGHWAYS AND TRANSPORTATION COMMISSION
105 WEST CAPITOL
JEFFERSON CITY, MO 65102
1-888-ASK-MODOT (1-888-275-6636)


2215 Fairlawn Dr.
Carthage, MO 64836
417.358.9551
COA# 00062
weareown.com
OWN
Engineering beyond.

...\XS_143-155_JSR0059_i10_RTE32_BYPASS.dgn 11:20:52 AM 8/20/2026

SUBPROJECT E
RTE 32 @ BARREN CREEK
CROSS SECTION SHEET
SHEET 153 OF 173

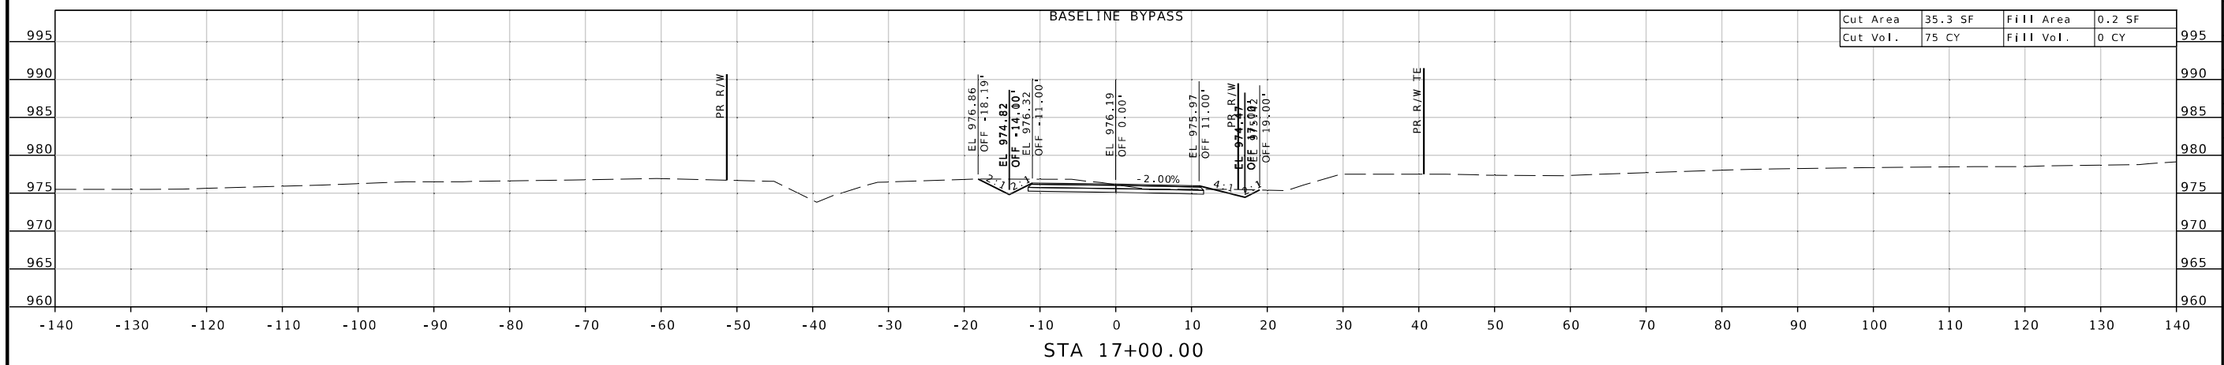

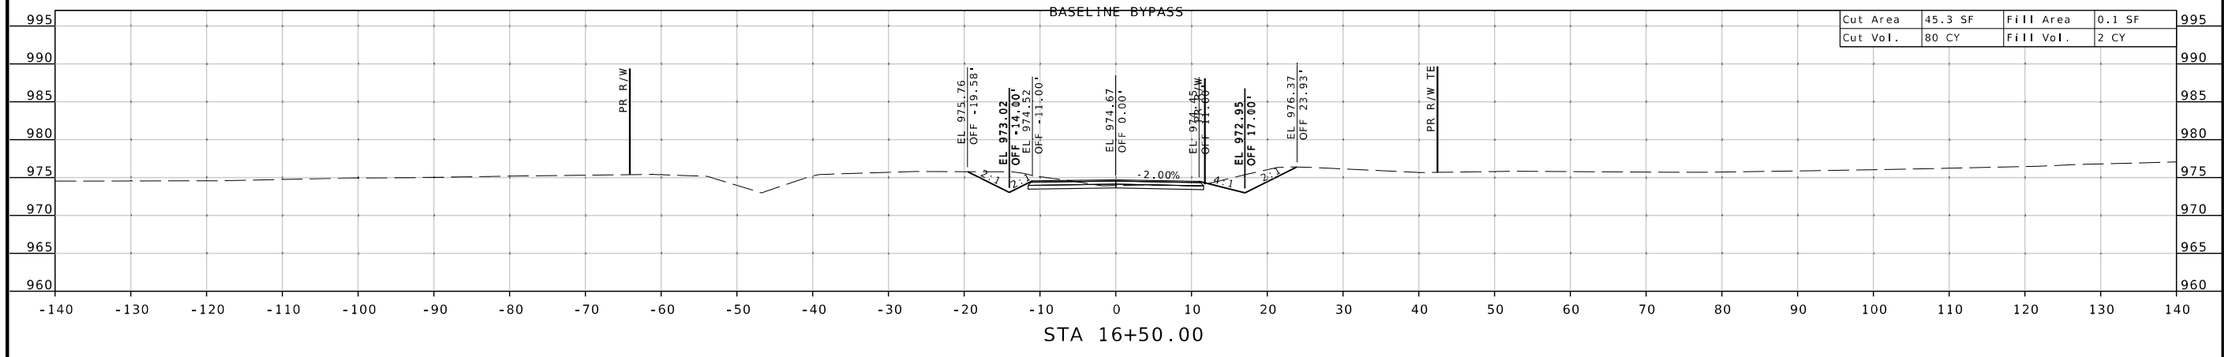

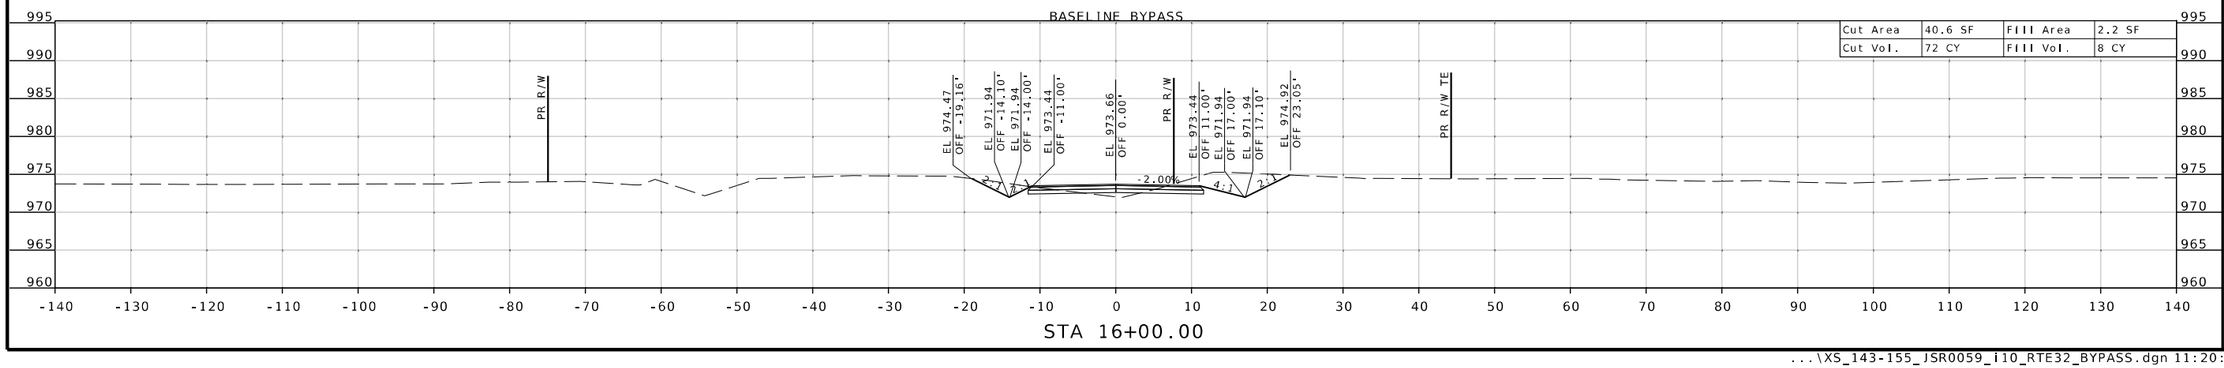

STATE OF MISSOURI
SEAN T. MATLOCK
NUMBER E-27133
PROFESSIONAL ENGINEER

DATE PREPARED
8/20/2026

ROUTE	STATE
32	MO
DISTRICT	SHEET NO.
SW	153

COUNTY
CEDAR / POLK

JOB NO.
JSR0059

CONTRACT ID.
-

PROJECT NO.
-

BRIDGE NO.

DATE	DESCRIPTION

MISSOURI HIGHWAYS AND TRANSPORTATION COMMISSION


105 WEST CAPITOL
JEFFERSON CITY, MO 65102
1-888-ASK-MODOT (1-888-275-6636)


2215 Fairlawn Dr
Carthage, MO 64836
417.358.9551
COA# 00062
weareown.com


Engineering beyond.

...\XS_143-155_JSR0059_i10_RTE32_BYPASS.dgn 11:20:54 AM 8/20/2026

SUBPROJECT E
RTE 32 @ BARREN CREEK
CROSS SECTION SHEET
SHEET 154 OF 173

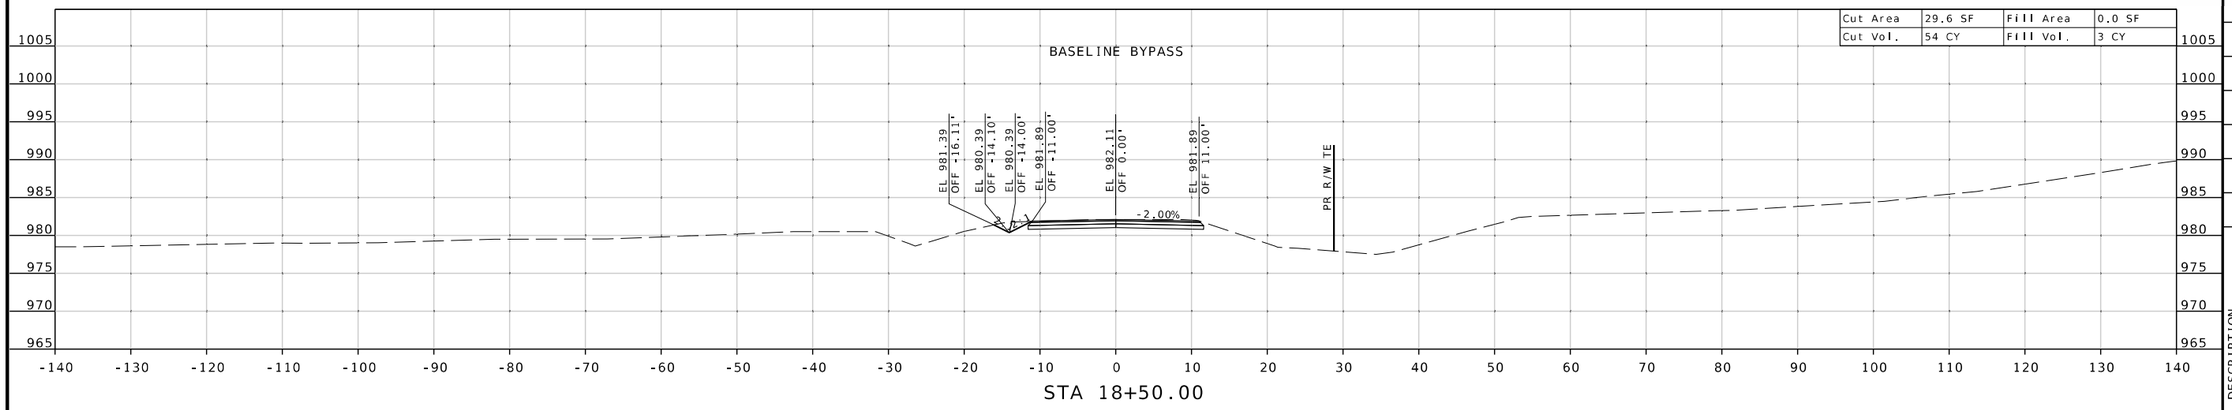

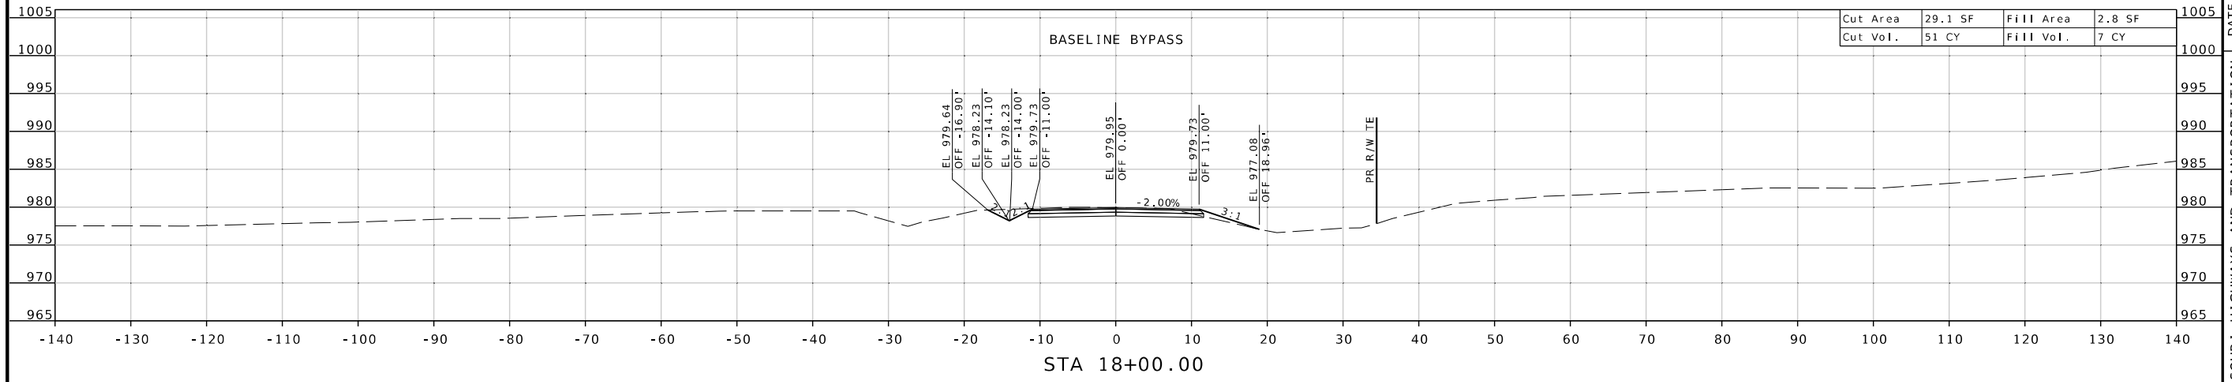

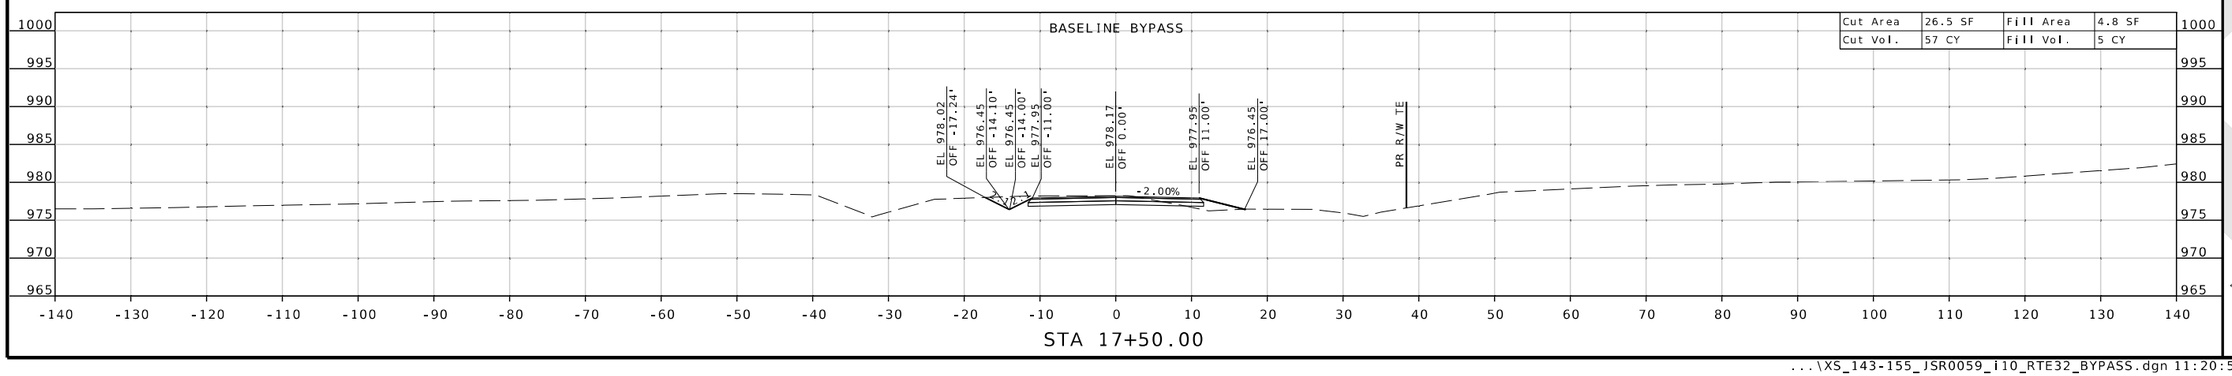

STATE OF MISSOURI
SEAN T. MATLOCK
NUMBER E-27133
PROFESSIONAL ENGINEER

DATE PREPARED
8/20/2026

ROUTE	STATE
32	MO
DISTRICT	SHEET NO.
SW	154

COUNTY
CEDAR / POLK

JOB NO.
JSR0059

CONTRACT ID.
-

PROJECT NO.
-

BRIDGE NO.

DESCRIPTION	DATE


MISSOURI HIGHWAYS AND TRANSPORTATION COMMISSION
105 WEST CAPITOL
JEFFERSON CITY, MO 65102
1-888-ASK-MODOT (1-888-275-6636)


2215 Fairlawn Dr
Carthage, MO 64836
417.358.9551
COA# 00062
weareown.com

Engineering beyond.™

...\XS_143-155_JSR0059_i10_RTE32_BYPASS.dgn 11:20:57 AM 8/20/2026

SUBPROJECT E
RTE 32 @ BARREN CREEK
CROSS SECTION SHEET
SHEET 155 OF 173

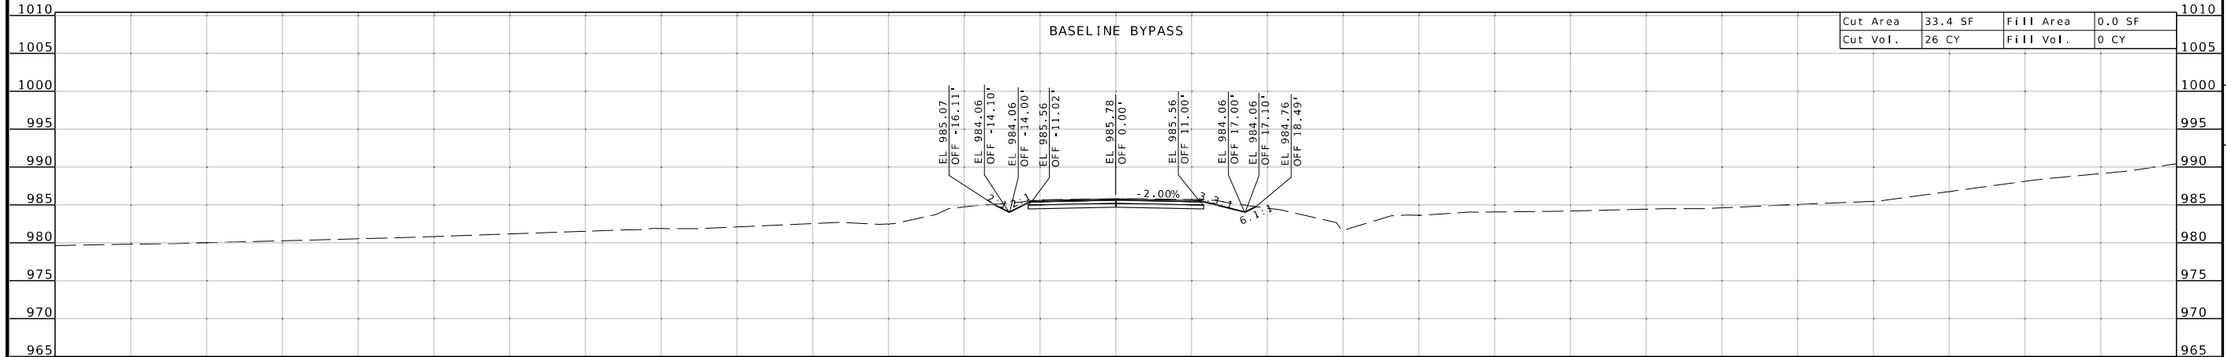

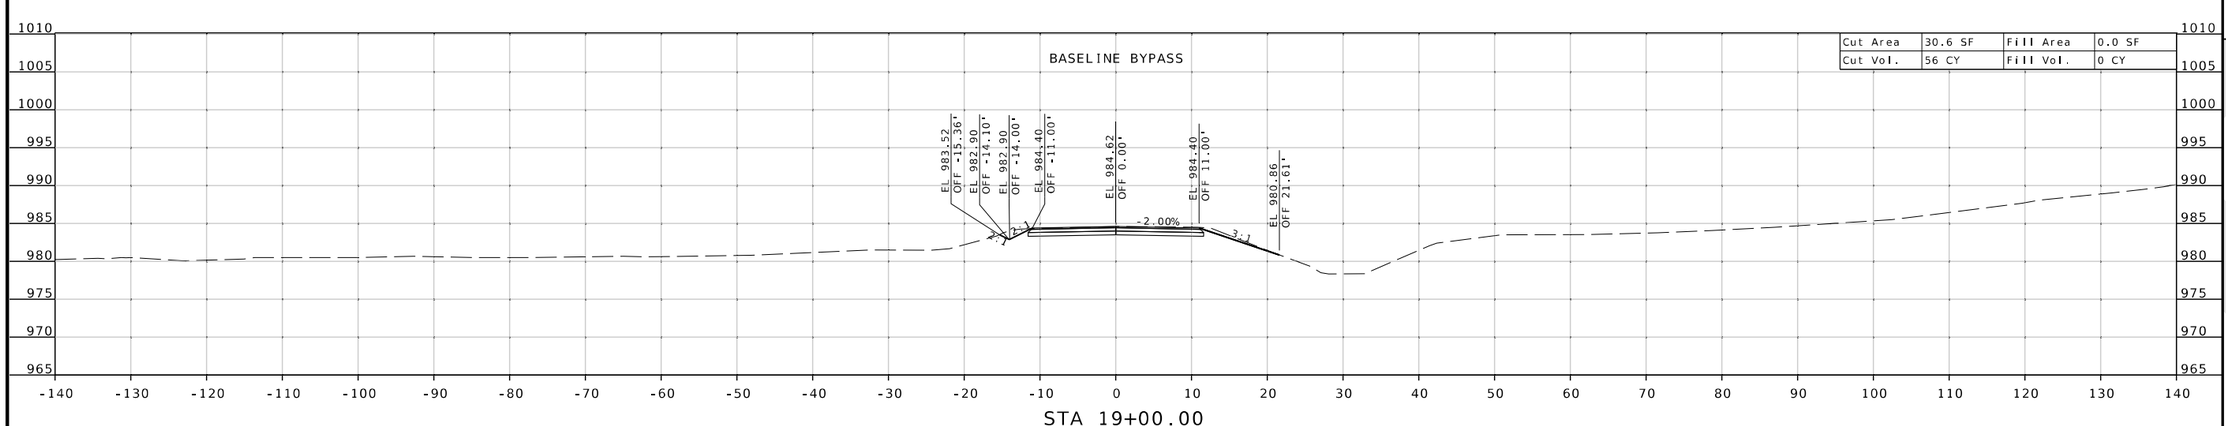

STATE OF MISSOURI
SEAN T. MATLOCK
NUMBER E-27133
PROFESSIONAL ENGINEER

DATE PREPARED
8/20/2026

ROUTE	STATE
32	MO
DISTRICT	SHEET NO.
SW	155

COUNTY
CEDAR / POLK

JOB NO.
JSR0059

CONTRACT ID.
-

PROJECT NO.
-

BRIDGE NO.


DESCRIPTION	DATE


MISSOURI HIGHWAYS AND TRANSPORTATION COMMISSION
105 WEST CAPITOL
JEFFERSON CITY, MO 65102
1-888-ASK-MODOT (1-888-275-6636)


2215 Fairlawn Dr
Carthage, MO 64836
417.358.9551
COA# 00062
weareown.com
Engineering beyond.

...\XS_143-155_JSR0059_i10_RTE32_BYPASS.dgn 11:20:58 AM 8/20/2026

SUBPROJECT F- STAGE 1
RTE 32 @ S-CURVE
CROSS SECTION SHEET
SHEET 156 OF 173

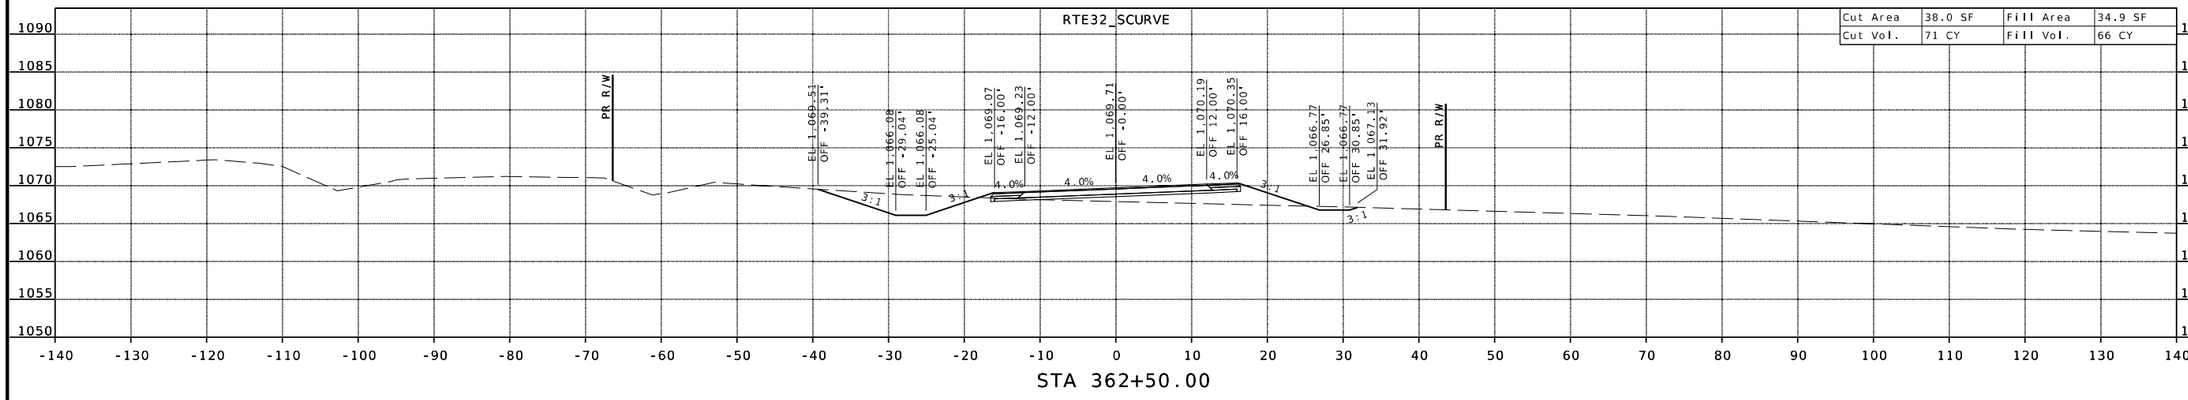

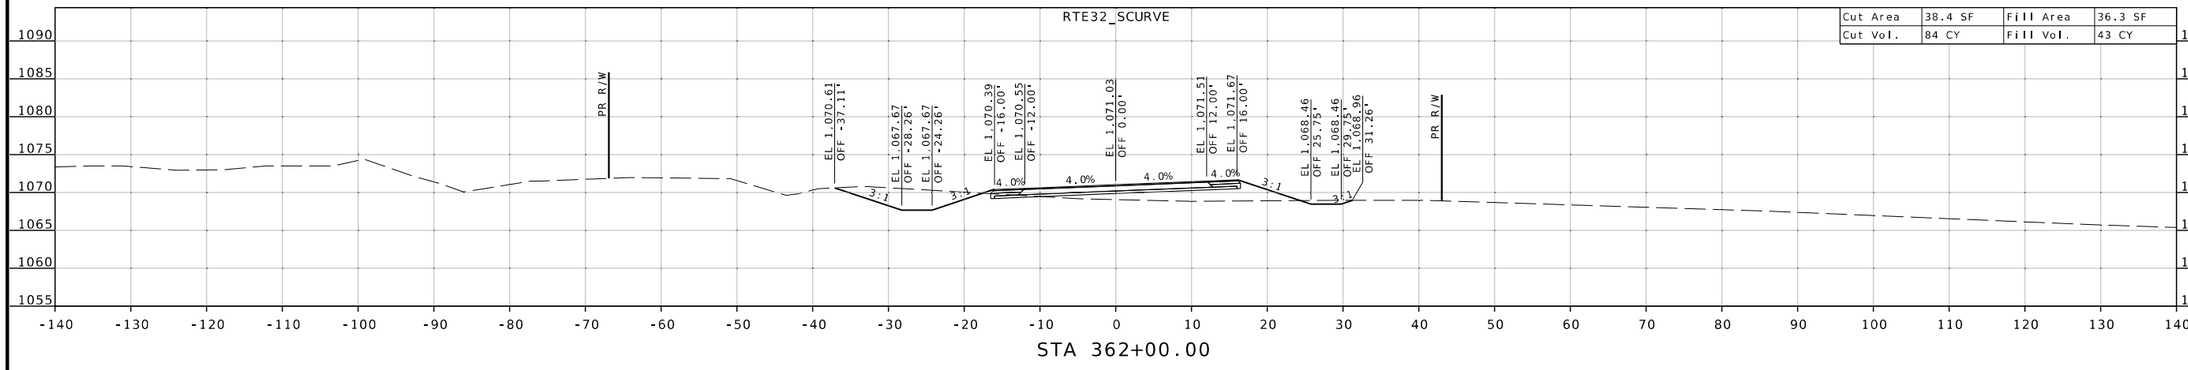

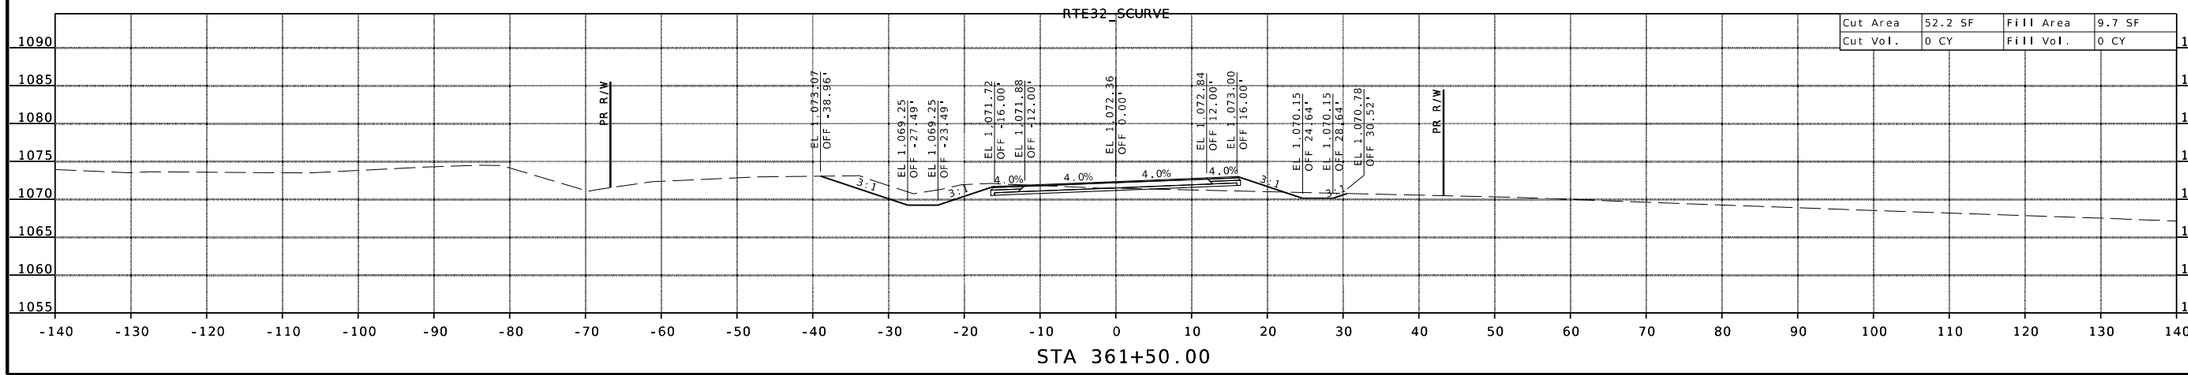

STATE OF MISSOURI
SEAN T. MATLOCK
NUMBER E-27133
PROFESSIONAL ENGINEER

DATE PREPARED
8/19/2026

ROUTE	STATE
32	MO
DISTRICT	SHEET NO.
SW	156

COUNTY
CEDAR/POLK

JOB NO.
JSR0059

CONTRACT ID.
-

PROJECT NO.
-

BRIDGE NO.


DESCRIPTION	DATE


MISSOURI HIGHWAYS AND TRANSPORTATION COMMISSION
105 WEST CAPITOL
JEFFERSON CITY, MO 65102
1-888-ASK-MODOT (1-888-275-6636)


2215 Fairlawn Dr
Carthage, MO 64836
417.358.9551
COA# 00062
weareown.com
OWN
Engineering beyond.

...\XS_156-161_JSR0059_i10_RTE32_S-CURVE_STAGE1.dgn 10:20:57 AM 8/19/2026

SUBPROJECT F- STAGE 1
RTE 32 @ S-CURVE
CROSS SECTION SHEET
SHEET 157 OF 173

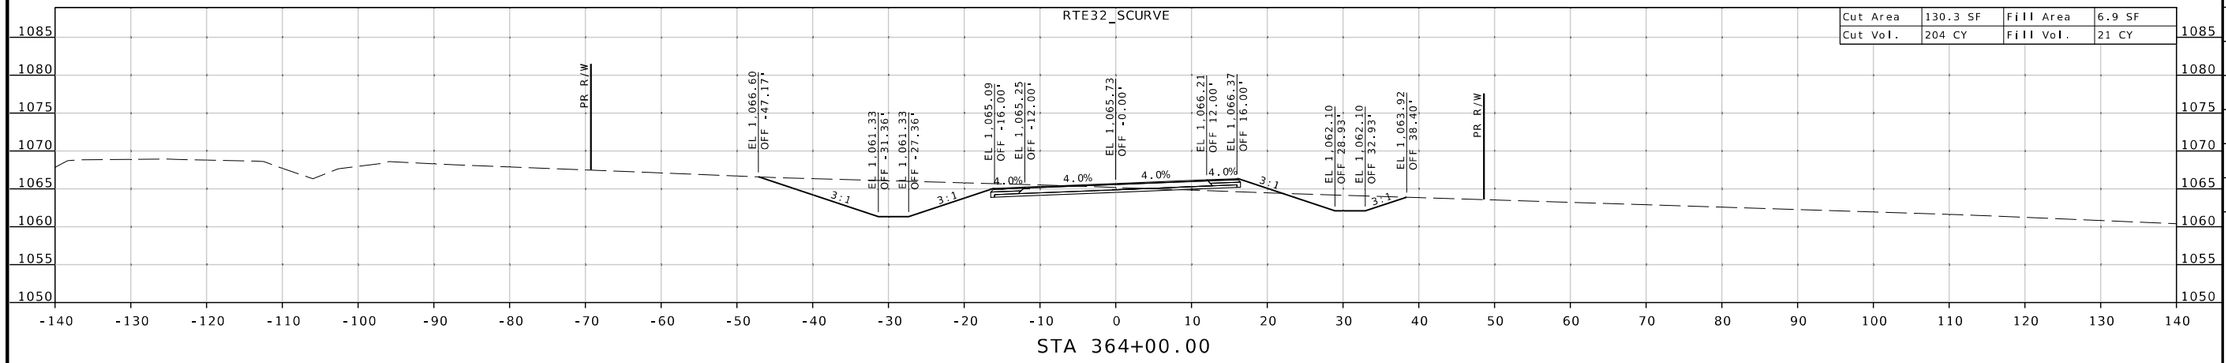

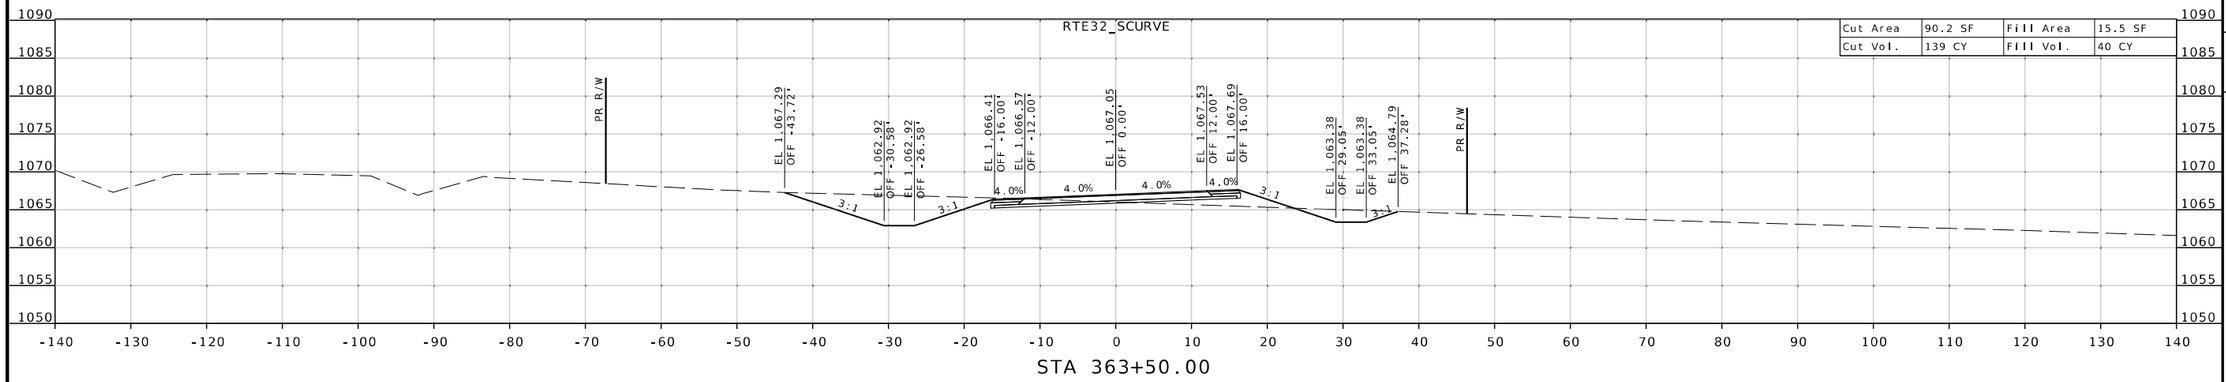

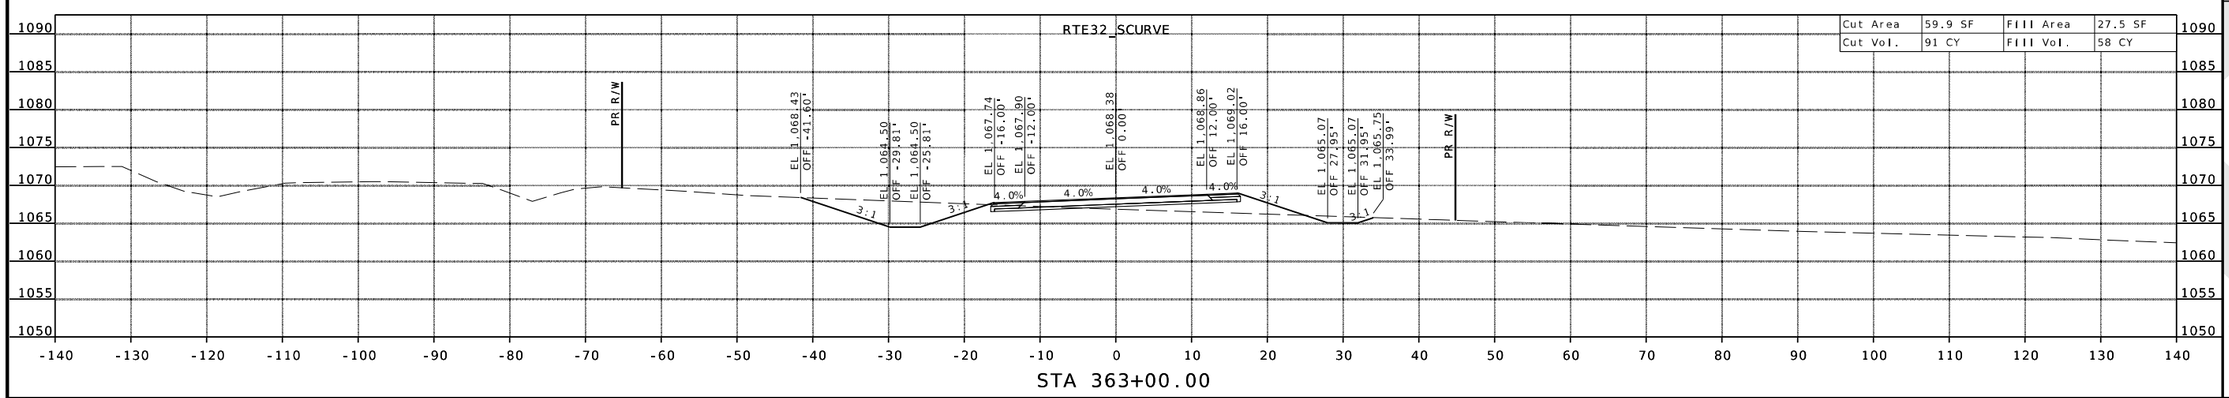

STATE OF MISSOURI
SEAN T. MATLOCK
NUMBER E-27133
PROFESSIONAL ENGINEER

DATE PREPARED
8/19/2026

ROUTE	STATE
32	MO
DISTRICT	SHEET NO.
SW	157

COUNTY
CEDAR / POLK

JOB NO.
JSR0059

CONTRACT ID.
-

PROJECT NO.
-


BRIDGE NO.


DESCRIPTION	DATE


MISSOURI HIGHWAYS AND TRANSPORTATION COMMISSION
105 WEST CAPITOL
JEFFERSON CITY, MO 65102
1-888-ASK-MODOT (1-888-275-6636)

2215 Fairlawn Dr
Carthage, MO 64836
417.358.9551
COA# 00062
weareown.com
Engineering beyond.

SUBPROJECT F- STAGE 1
RTE 32 @ S-CURVE
CROSS SECTION SHEET
SHEET 158 OF 173

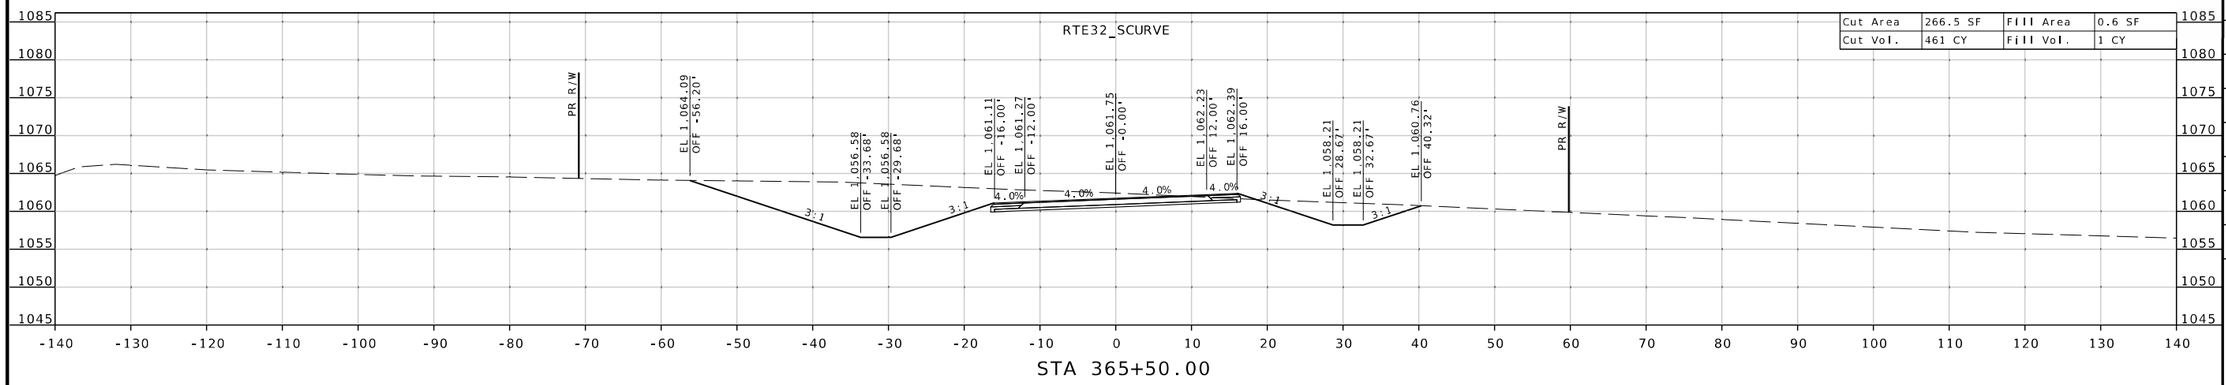

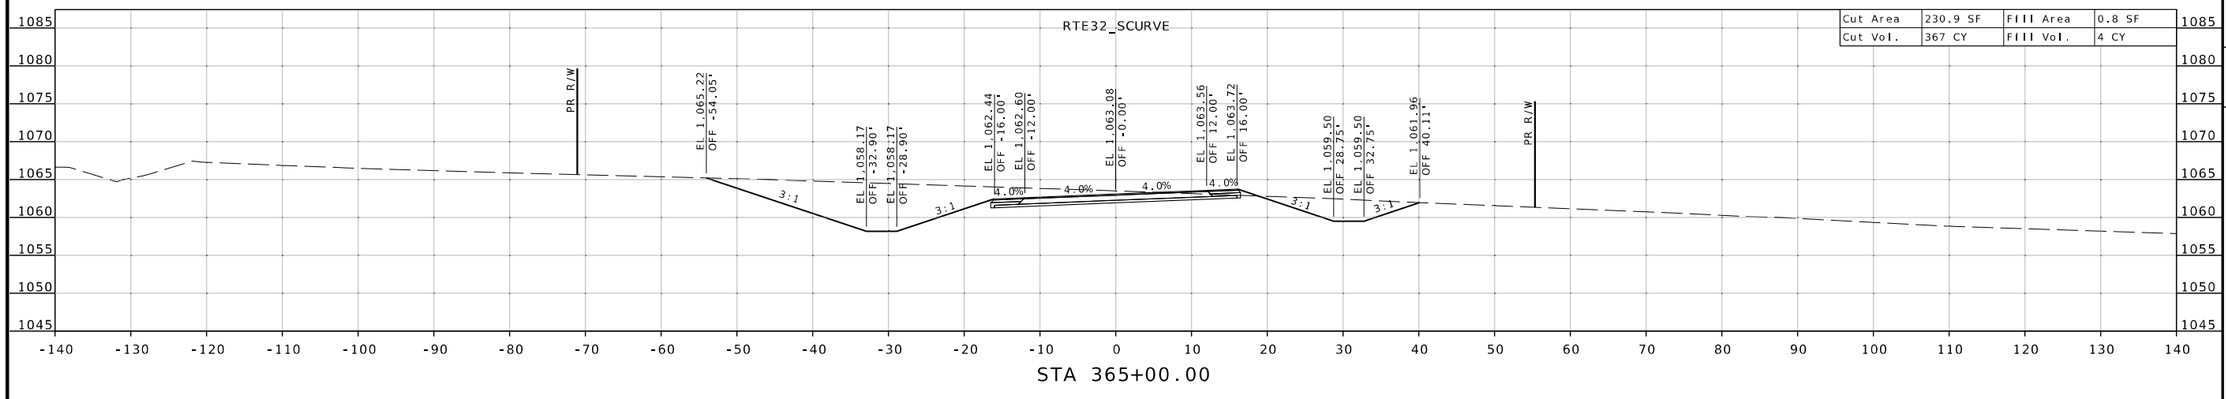

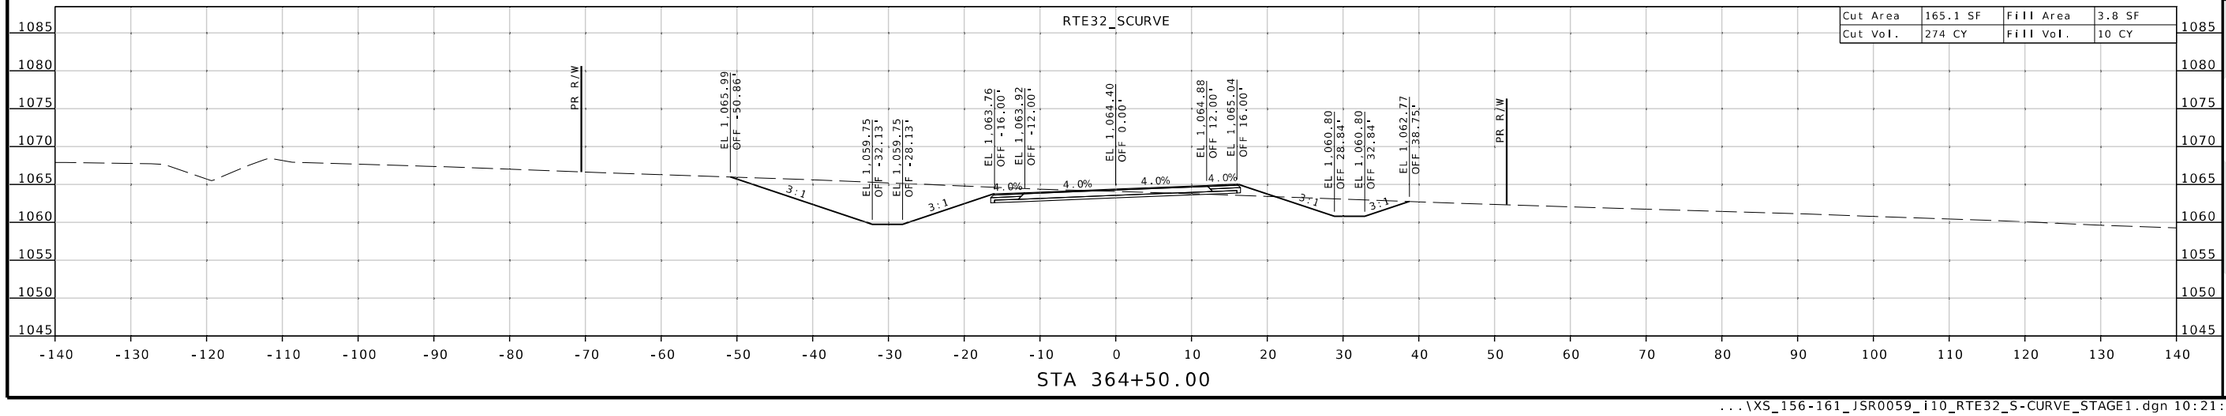

STATE OF MISSOURI
SEAN T. MATLOCK
NUMBER E-27133
PROFESSIONAL ENGINEER

DATE PREPARED
8/19/2026

ROUTE	STATE
32	MO

DISTRICT	SHEET NO.
SW	158

COUNTY
CEDAR/POLK

JOB NO.
JSR0059

CONTRACT ID.
-

PROJECT NO.
-


BRIDGE NO.


DESCRIPTION	DATE


MISSOURI HIGHWAYS AND TRANSPORTATION COMMISSION
105 WEST CAPITOL
JEFFERSON CITY, MO 65102
1-888-ASK-MODOT (1-888-275-6636)

2215 Fairlawn Dr
Carthage, MO 64836
417.358.9551
COA# 00062
weareown.com
OWN
Engineering beyond.™

SUBPROJECT F- STAGE 1
RTE 32 @ S-CURVE
CROSS SECTION SHEET
SHEET 159 OF 173

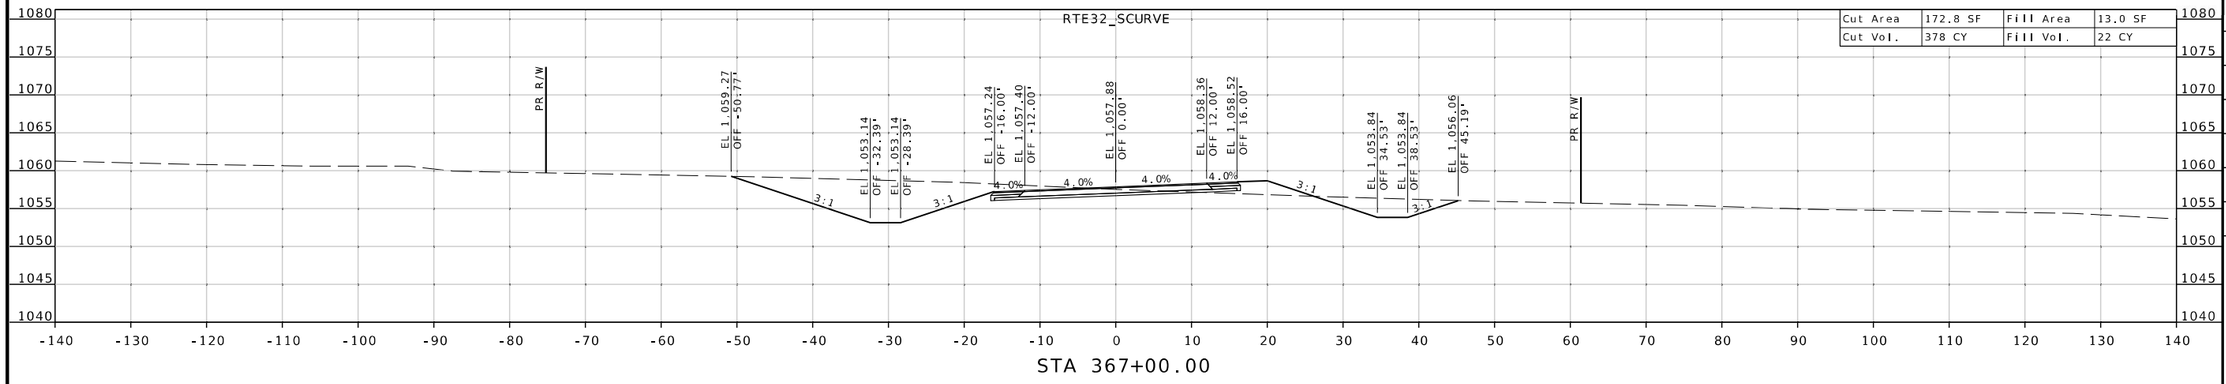

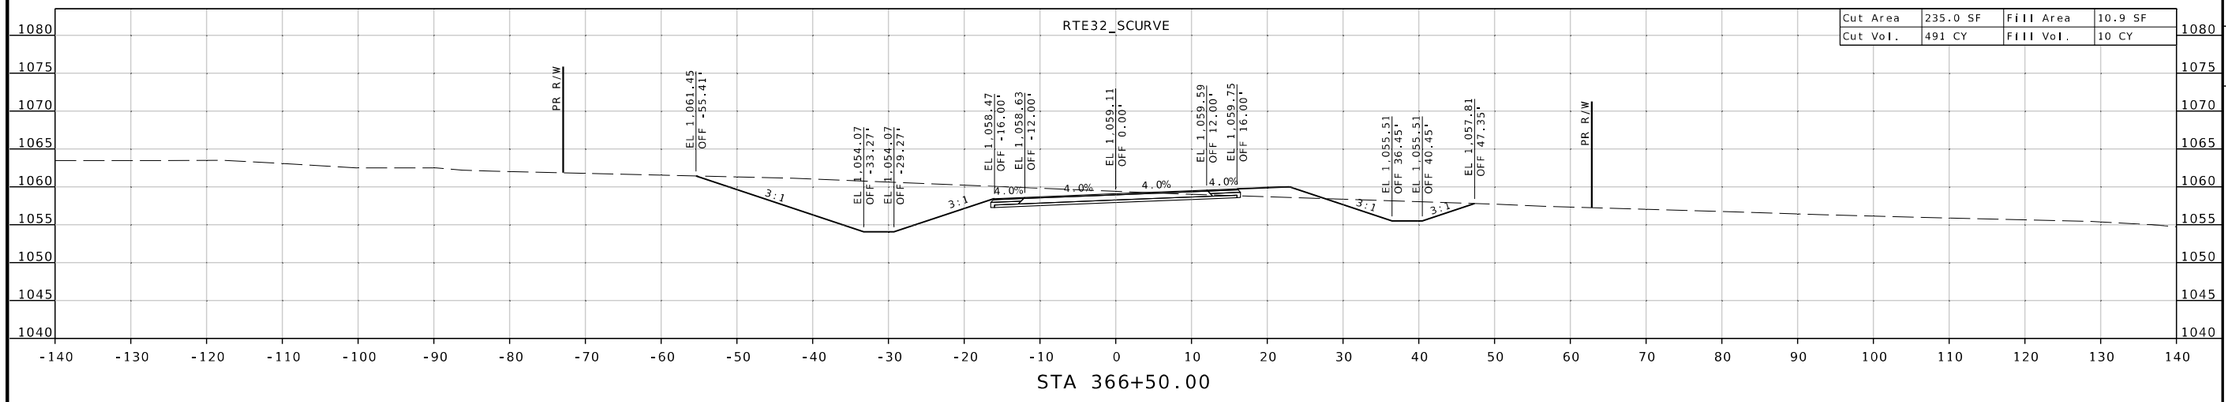

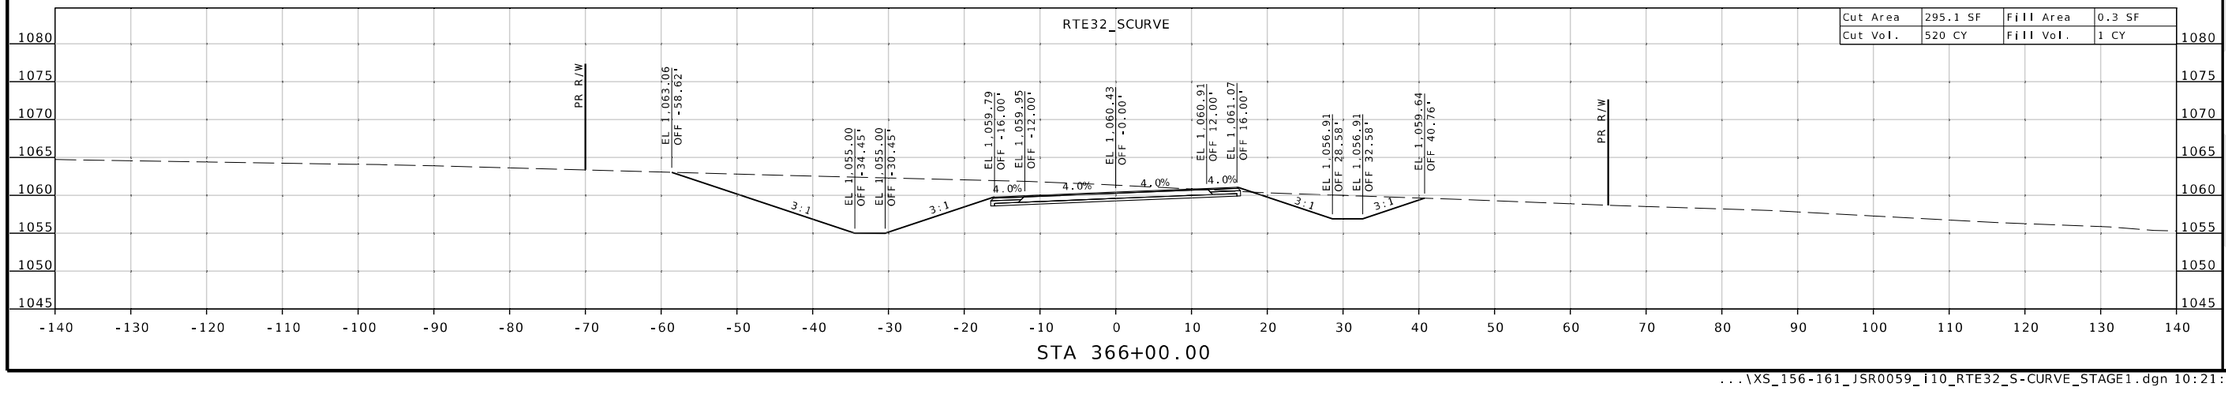

STATE OF MISSOURI
SEAN T. MATLOCK
NUMBER E-27133
PROFESSIONAL ENGINEER

DATE PREPARED
8/19/2026

ROUTE	STATE
32	MO
DISTRICT	SHEET NO.
SW	159

COUNTY
CEDAR/POLK

JOB NO.
JSR0059

CONTRACT ID.
-

PROJECT NO.
-

BRIDGE NO.

DESCRIPTION


DATE


MISSOURI HIGHWAYS AND TRANSPORTATION COMMISSION
105 WEST CAPITOL
JEFFERSON CITY, MO 65102
1-888-ASK-MODOT (1-888-275-6636)


2215 Fairlawn Dr
Carthage, MO 64836
417.358.9551
COA# 00062
weareown.com
OWN
Engineering beyond.™

...\XS_156-161_JSR0059_i10_RTE32_S-CURVE_STAGE1.dgn 10:21:39 AM 8/19/2026

SUBPROJECT F- STAGE 1
RTE 32 @ S-CURVE
CROSS SECTION SHEET
SHEET 160 OF 173

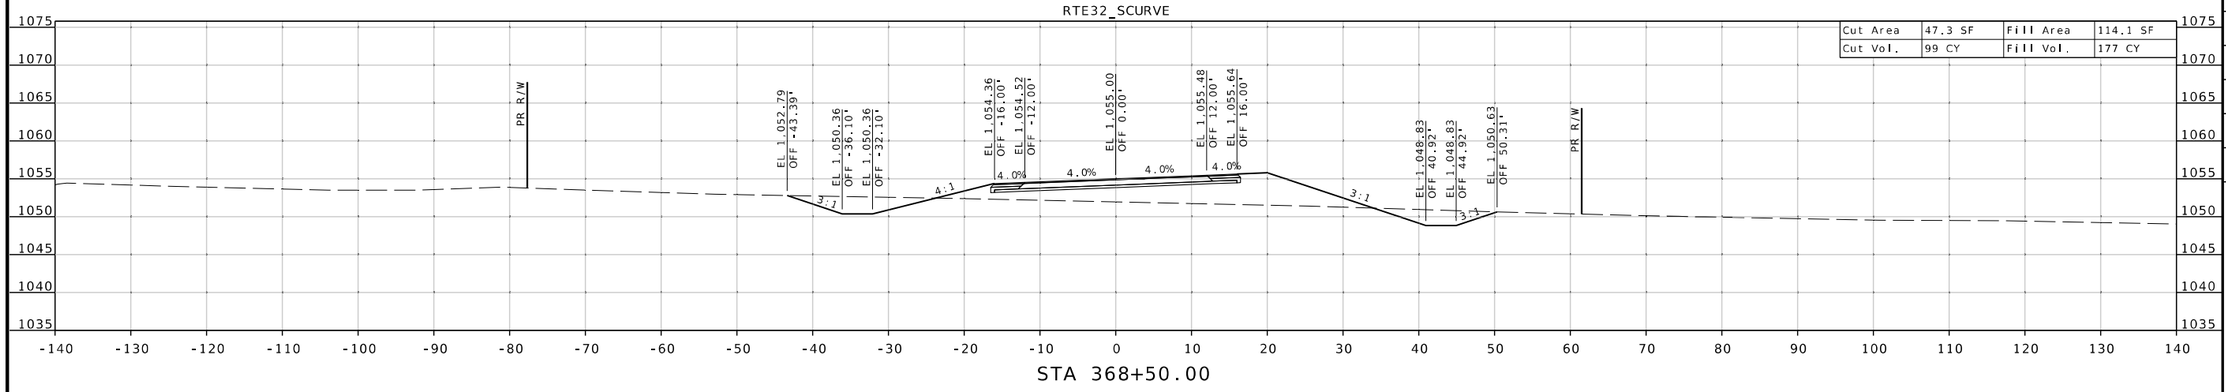

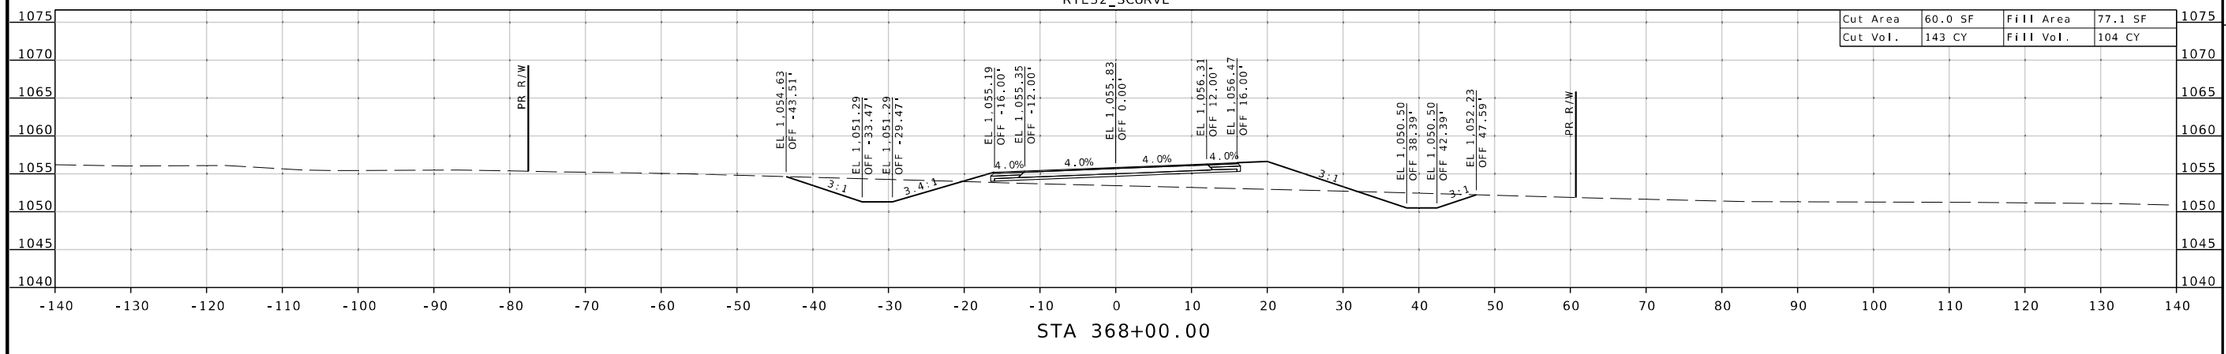

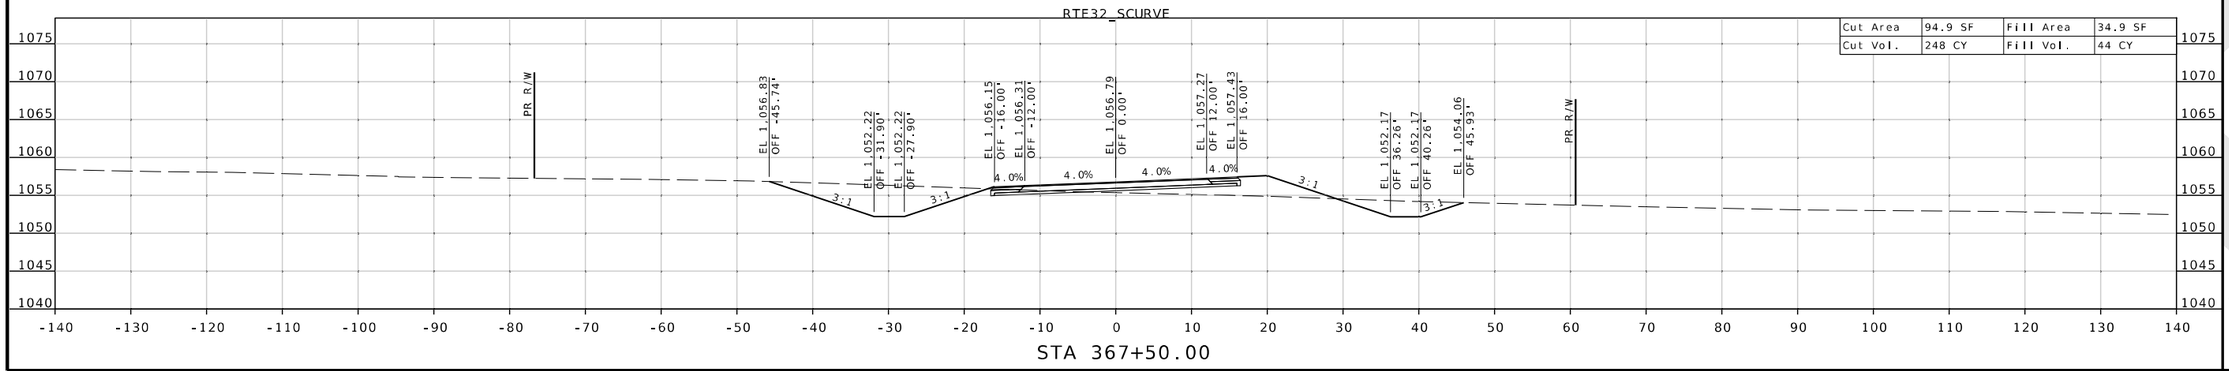

STATE OF MISSOURI
SEAN T. MATLOCK
NUMBER E-27133
PROFESSIONAL ENGINEER

DATE PREPARED
8/19/2026

ROUTE	STATE
32	MO
DISTRICT	SHEET NO.
SW	160

COUNTY
CEDAR / POLK

JOB NO.
JSR0059

CONTRACT ID.
-

PROJECT NO.
-

BRIDGE NO.


DESCRIPTION	DATE


MISSOURI HIGHWAYS AND TRANSPORTATION COMMISSION
105 WEST CAPITOL
JEFFERSON CITY, MO 65102
1-888-ASK-MODOT (1-888-275-6636)


2215 Fairlawn Dr
Carthage, MO 64836
417.358.9551
COA# 00062
weareown.com
Engineering beyond.

...\XS_156-161_JSR0059_i10_RTE32_S-CURVE_STAGE1.dgn 10:21:53 AM 8/19/2026

SUBPROJECT F- STAGE 1
RTE 32 @ S-CURVE
CROSS SECTION SHEET
SHEET 161 OF 173

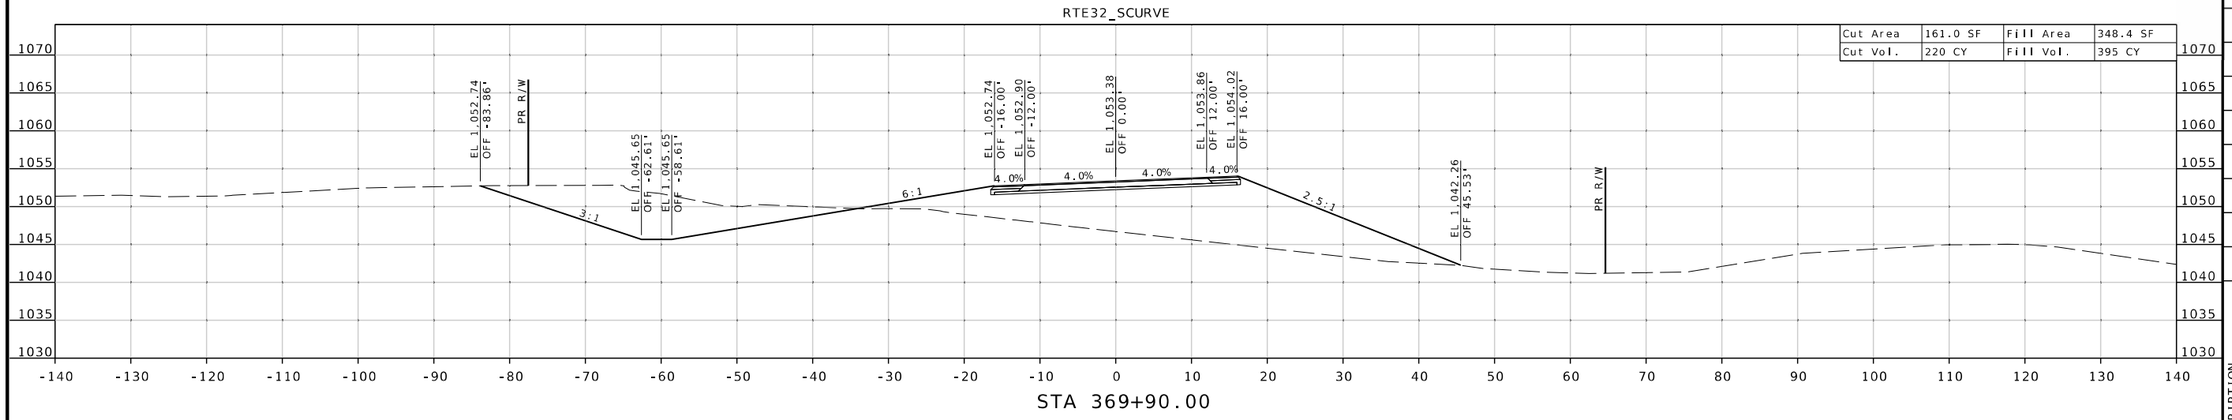

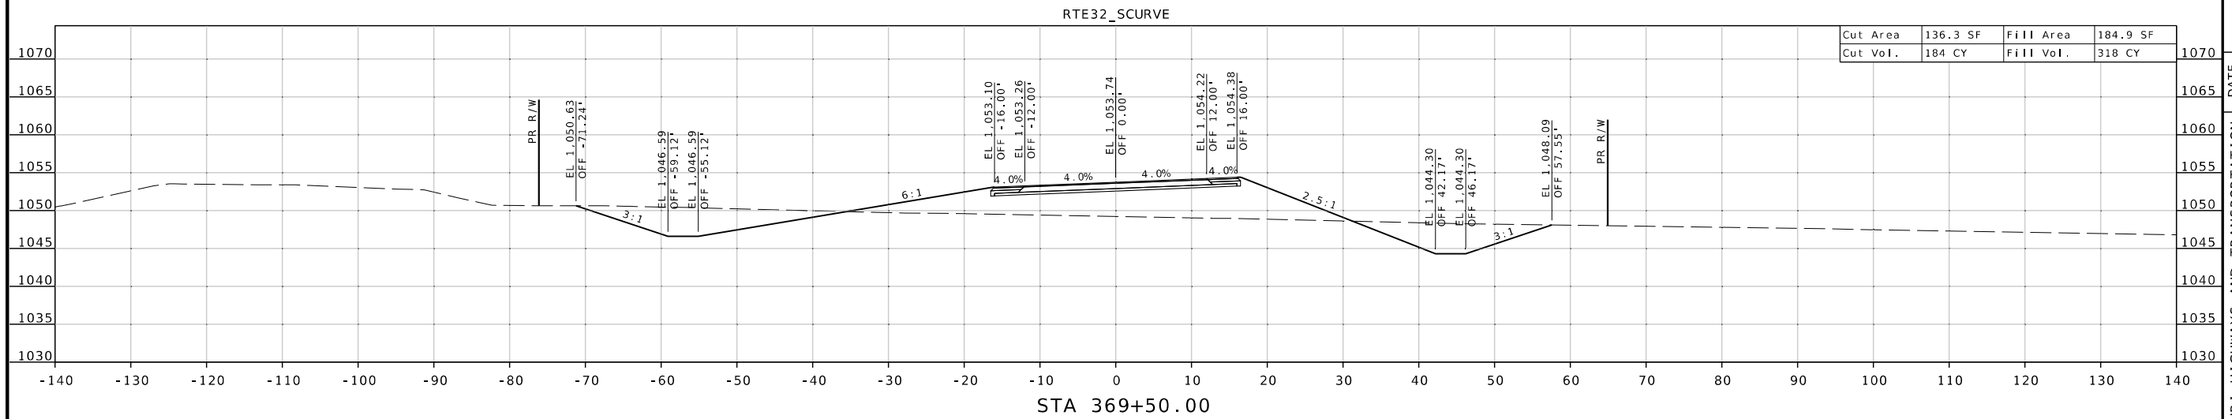

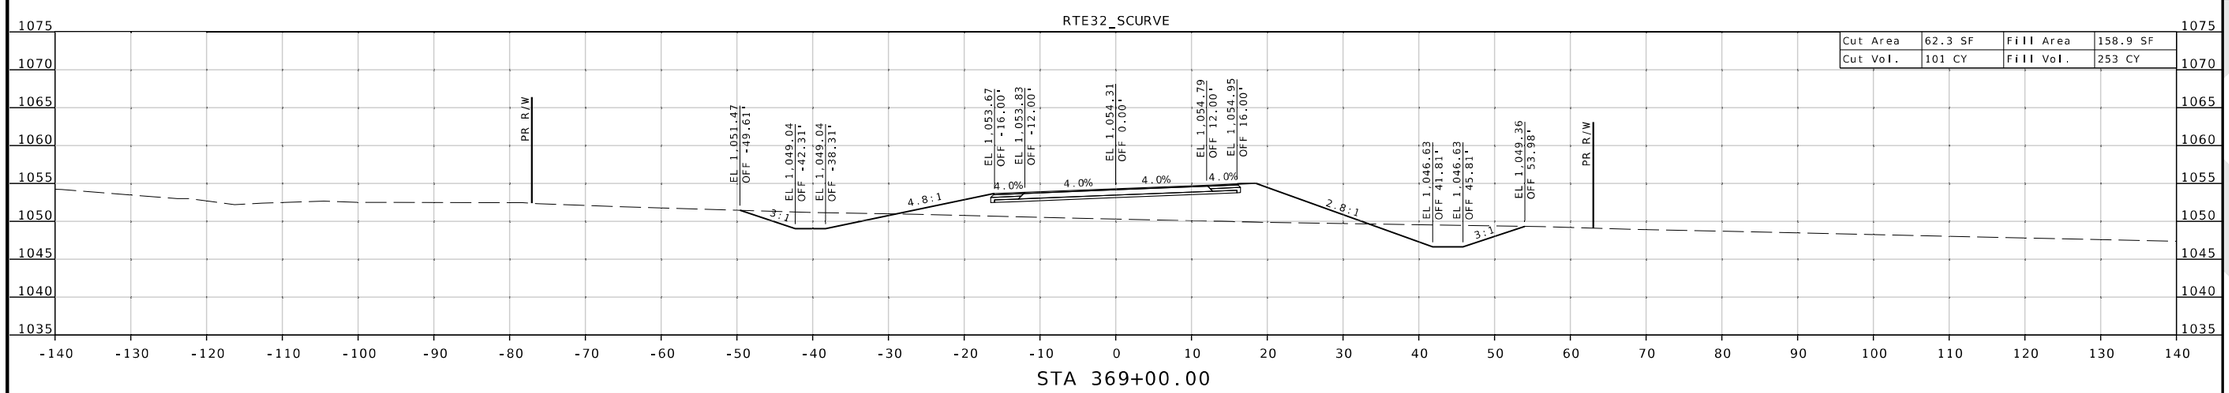

STATE OF MISSOURI
SEAN T. MATLOCK
NUMBER E-27133
PROFESSIONAL ENGINEER

DATE PREPARED
8/19/2026

ROUTE	STATE
32	MO

DISTRICT	SHEET NO.
SW	161

COUNTY
CEDAR/POLK

JOB NO.
JSR0059

CONTRACT ID.
-

PROJECT NO.
-

BRIDGE NO.

DESCRIPTION	DATE


MISSOURI HIGHWAYS AND TRANSPORTATION COMMISSION
105 WEST CAPITOL
JEFFERSON CITY, MO 65102
1-888-ASK-MODOT (1-888-275-6636)


2215 Fairlawn Dr
Carthage, MO 64836
417.358.9551
COA# 00062
weareown.com


Engineering beyond.

...\XS_156-161_JSR0059_i10_RTE32_S-CURVE_STAGE1.dgn 10:22:07 AM 8/19/2026

SUBPROJECT F-STAGE 2A
RTE 32 @ S-CURVE
CROSS SECTION SHEET
SHEET 162 OF 173

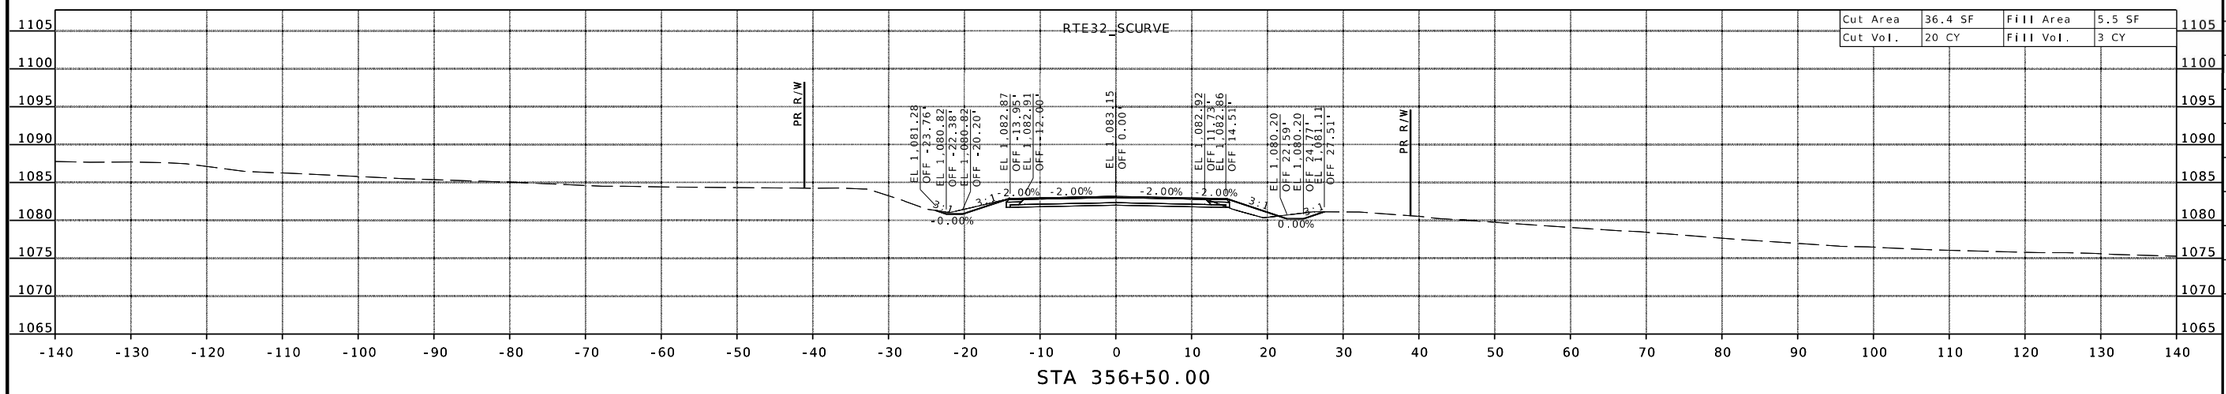

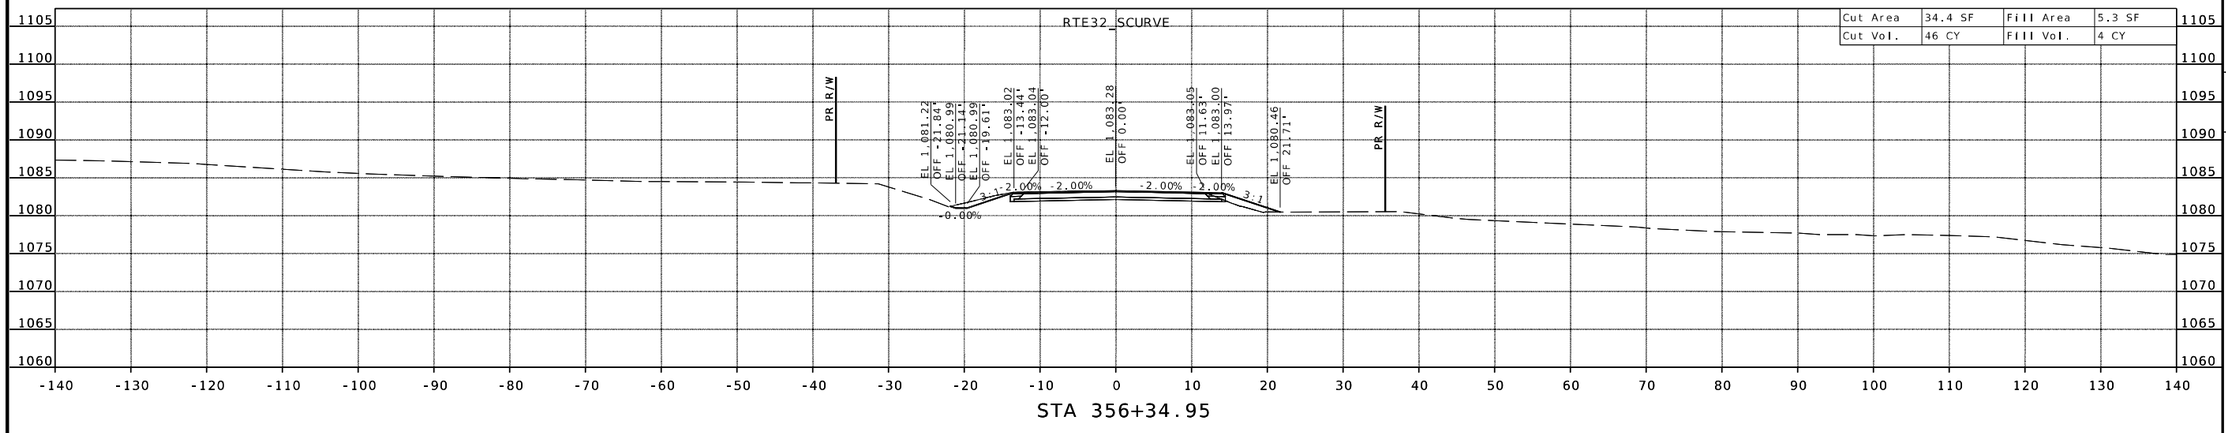

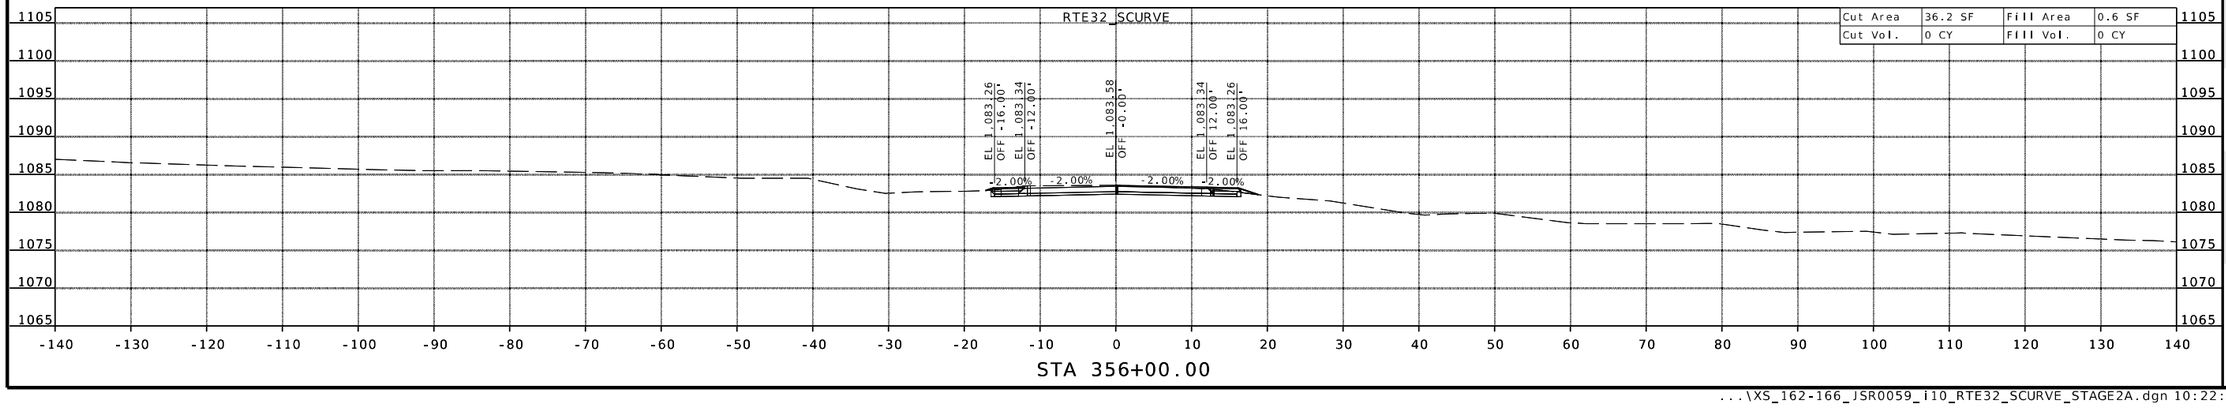

STATE OF MISSOURI
SEAN T. MATLOCK
NUMBER E-27133
PROFESSIONAL ENGINEER

DATE PREPARED
8/19/2026

ROUTE	STATE
32	MO
DISTRICT	SHEET NO.
SW	162

COUNTY
CEDAR/POLK

JOB NO.
JSR0059

CONTRACT ID.
-

PROJECT NO.
-

BRIDGE NO.


DATE	DESCRIPTION


MISSOURI HIGHWAYS AND TRANSPORTATION COMMISSION
105 WEST CAPITOL
JEFFERSON CITY, MO 65102
1-888-ASK-MODOT (1-888-275-6636)


2215 Fairlawn Dr
Carthage, MO 64836
417.358.9551
COA# 00062
weareown.com

Engineering beyond.™

SUBPROJECT F-STAGE 2A
RTE 32 @ S-CURVE
CROSS SECTION SHEET
SHEET 163 OF 173

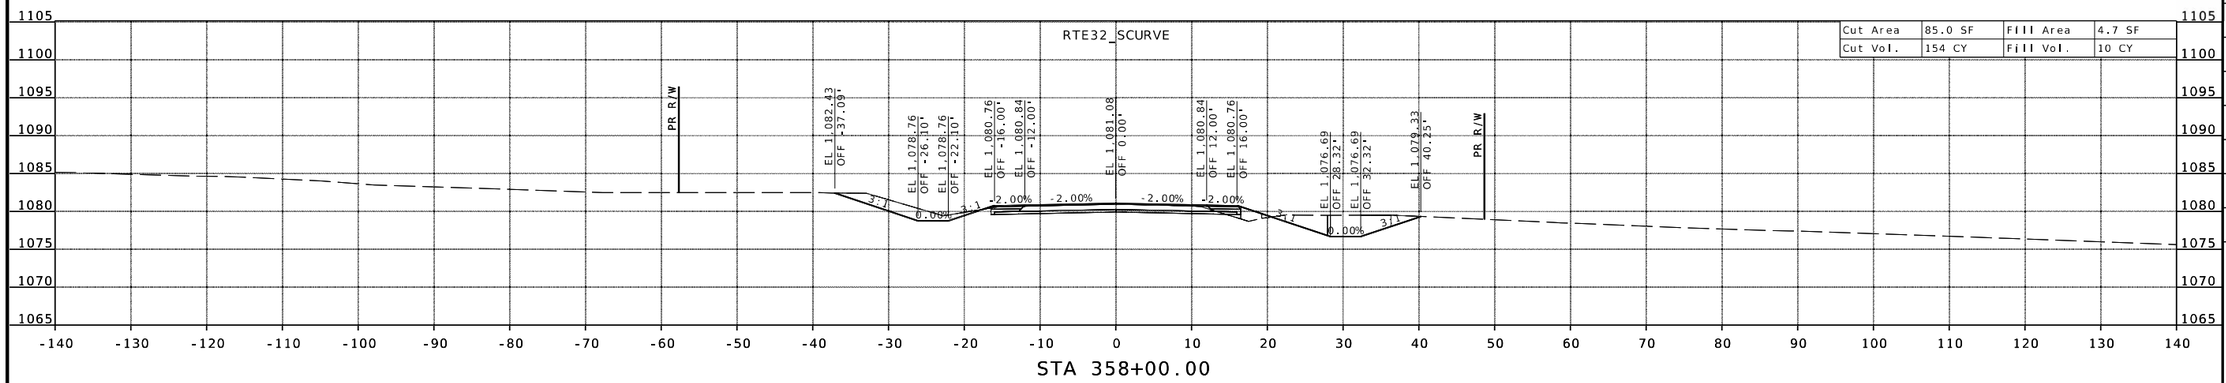

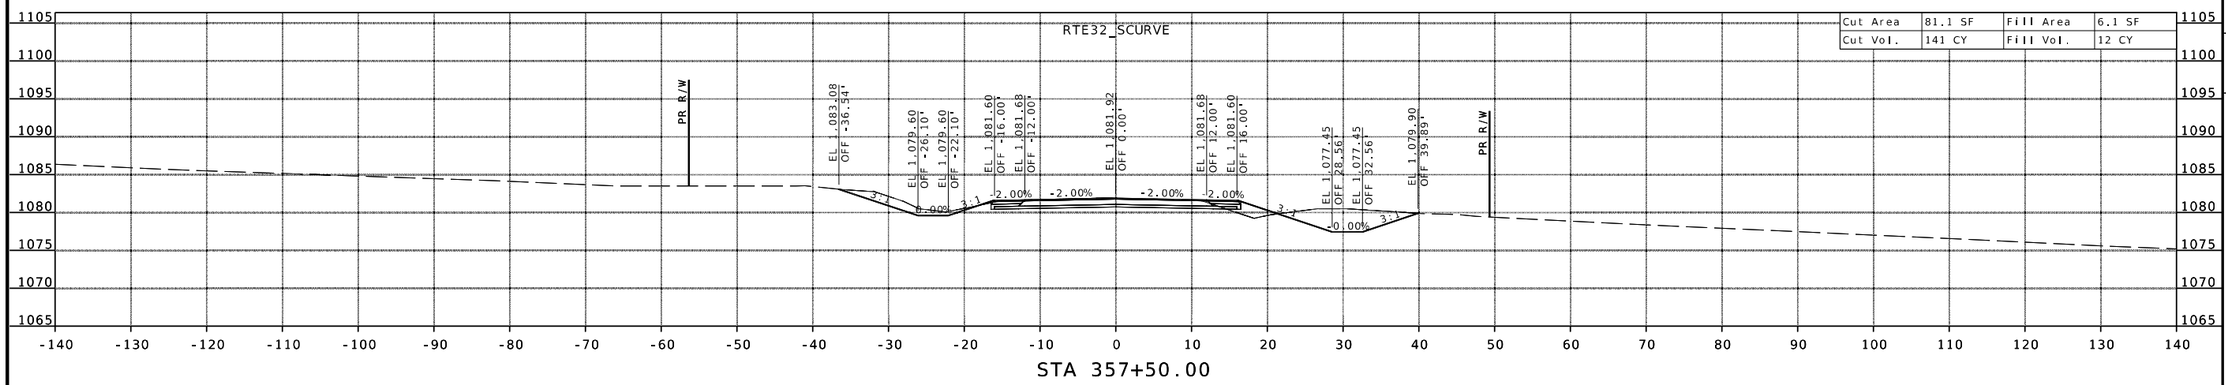

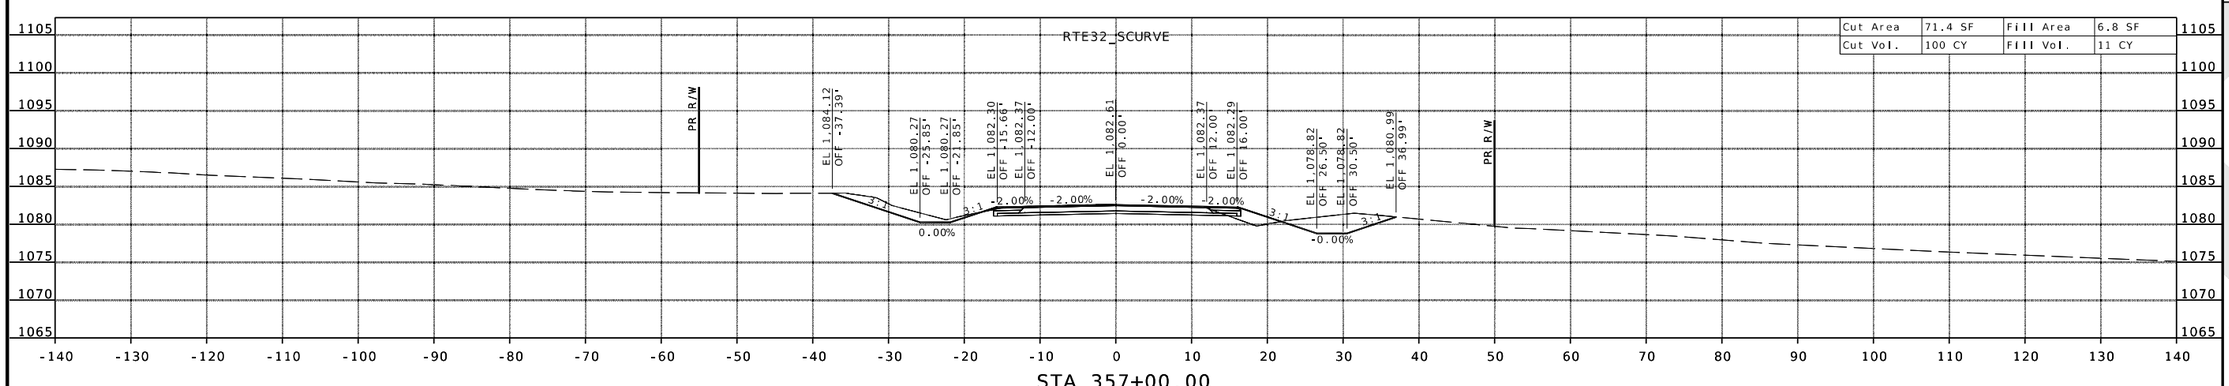

STATE OF MISSOURI
SEAN T. MATLOCK
NUMBER E-27133
PROFESSIONAL ENGINEER

DATE PREPARED
8/19/2026

ROUTE	STATE
32	MO
DISTRICT	SHEET NO.
SW	163

COUNTY
CEDAR/POLK

JOB NO.
JSR0059

CONTRACT ID.
-

PROJECT NO.
-


BRIDGE NO.


DESCRIPTION	DATE


MISSOURI HIGHWAYS AND TRANSPORTATION COMMISSION
105 WEST CAPITOL
JEFFERSON CITY, MO 65102
1-888-ASK-MODOT (1-888-275-6636)

2215 Fairlawn Dr
Carthage, MO 64836
417.358.9551
COA# 00062
weareown.com
Engineering beyond.™

SUBPROJECT F-STAGE 2A
RTE 32 @ S-CURVE
CROSS SECTION SHEET
SHEET 164 OF 173

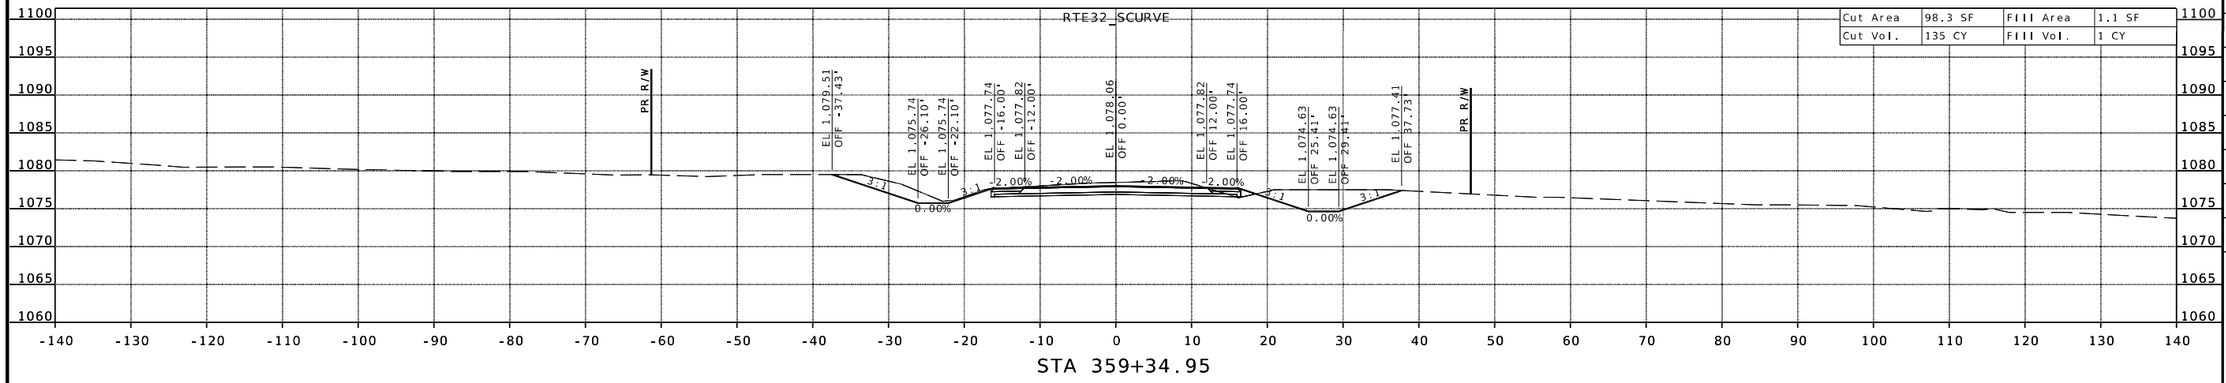

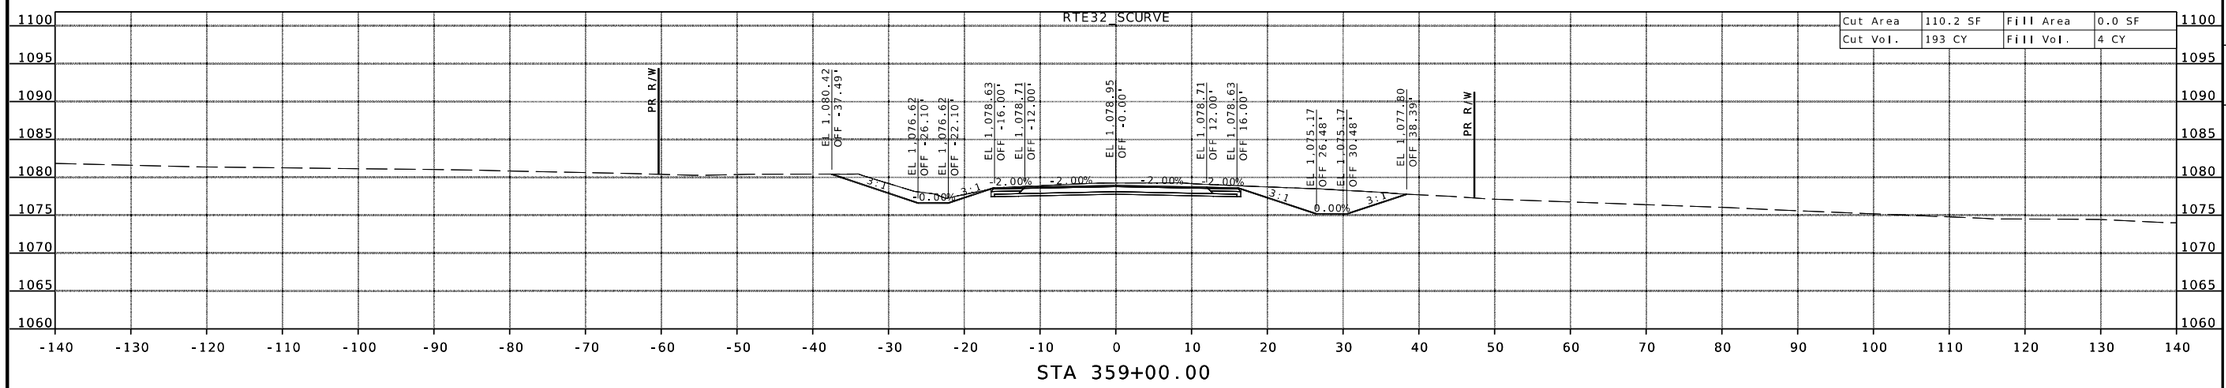

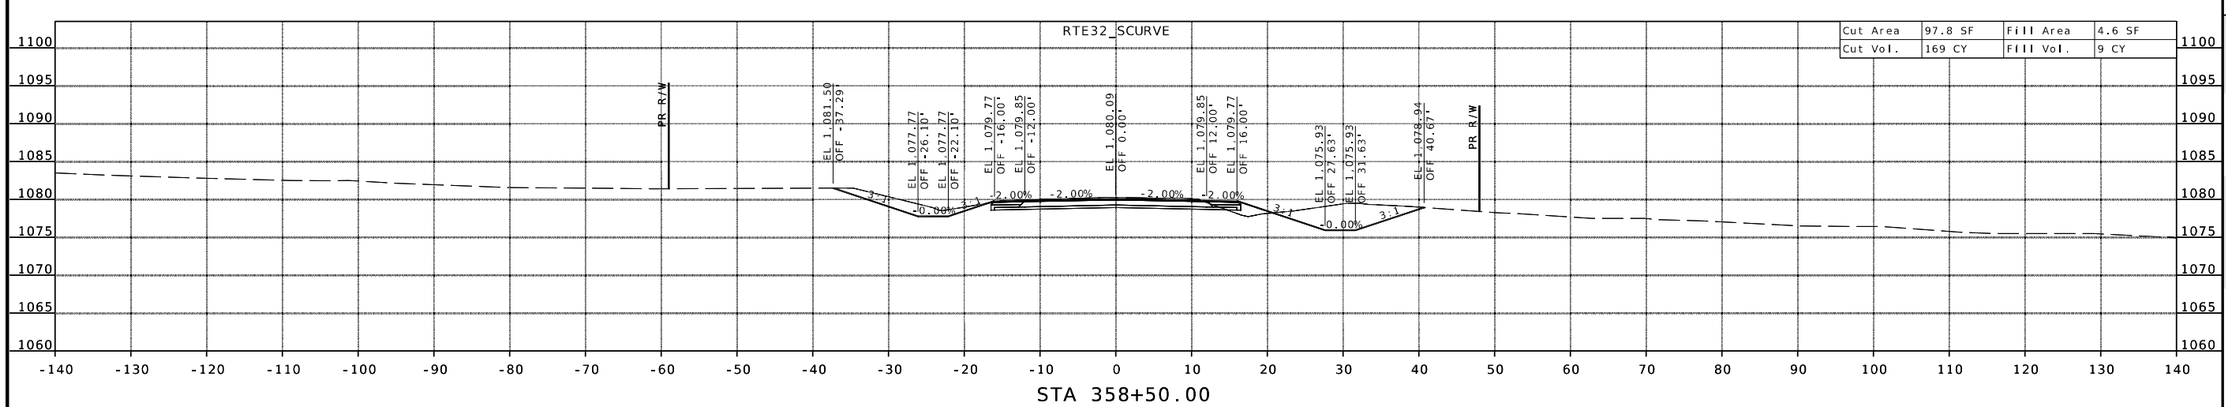

DESCRIPTION

DATE

MISSOURI HIGHWAYS AND TRANSPORTATION COMMISSION
105 WEST CAPITOL
JEFFERSON CITY, MO 65102
1-888-ASK-MODOT (1-888-275-6636)

STATE OF MISSOURI
SEAN T. MATLOCK
NUMBER E-27133
PROFESSIONAL ENGINEER

DATE PREPARED
8/19/2026

ROUTE	STATE
32	MO
DISTRICT	SHEET NO.
SW	164

COUNTY
CEDAR/POLK

JOB NO.
JSR0059

CONTRACT ID.
-


PROJECT NO.
-


BRIDGE NO.


2215 Fairlawn Dr.
Carthage, MO 64836
417.358.9551
COA# 00062
weareown.com
Engineering beyond.

...\XS_162-166_JSR0059_i10_RTE32_SCURVE_STAGE2A.dgn 10:22:51 AM 8/19/2026

SUBPROJECT F-STAGE 2A
RTE 32 @ S-CURVE
CROSS SECTION SHEET
SHEET 165 OF 173

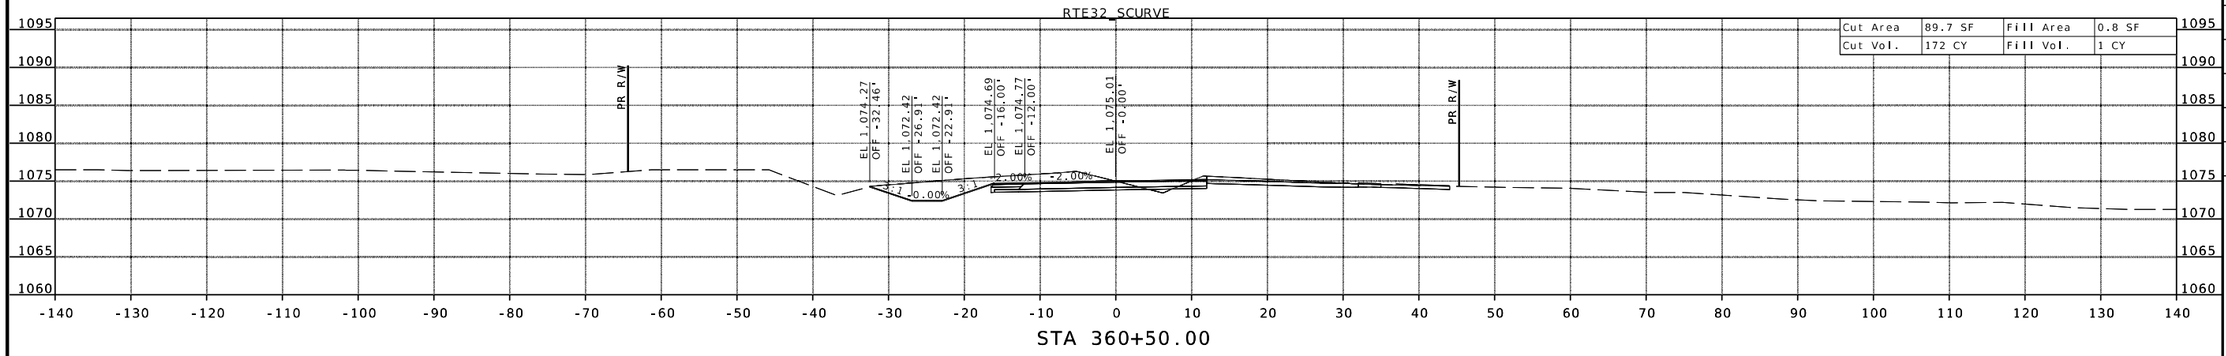

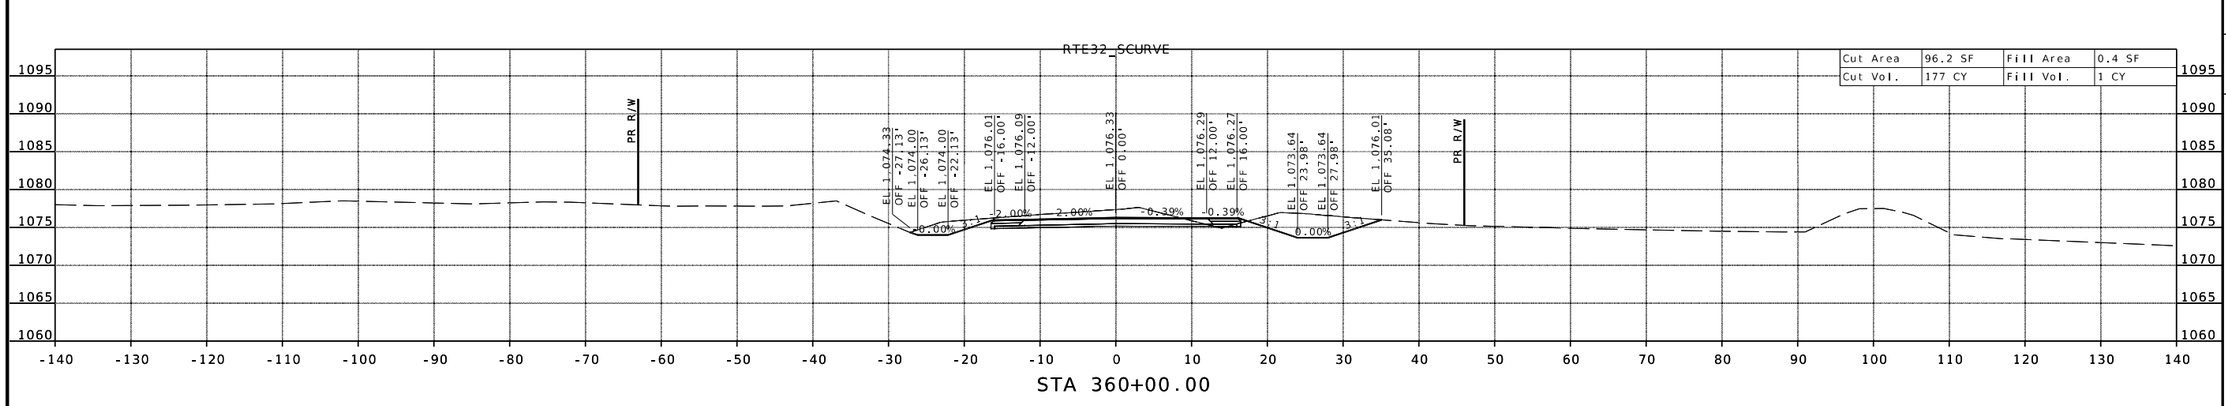

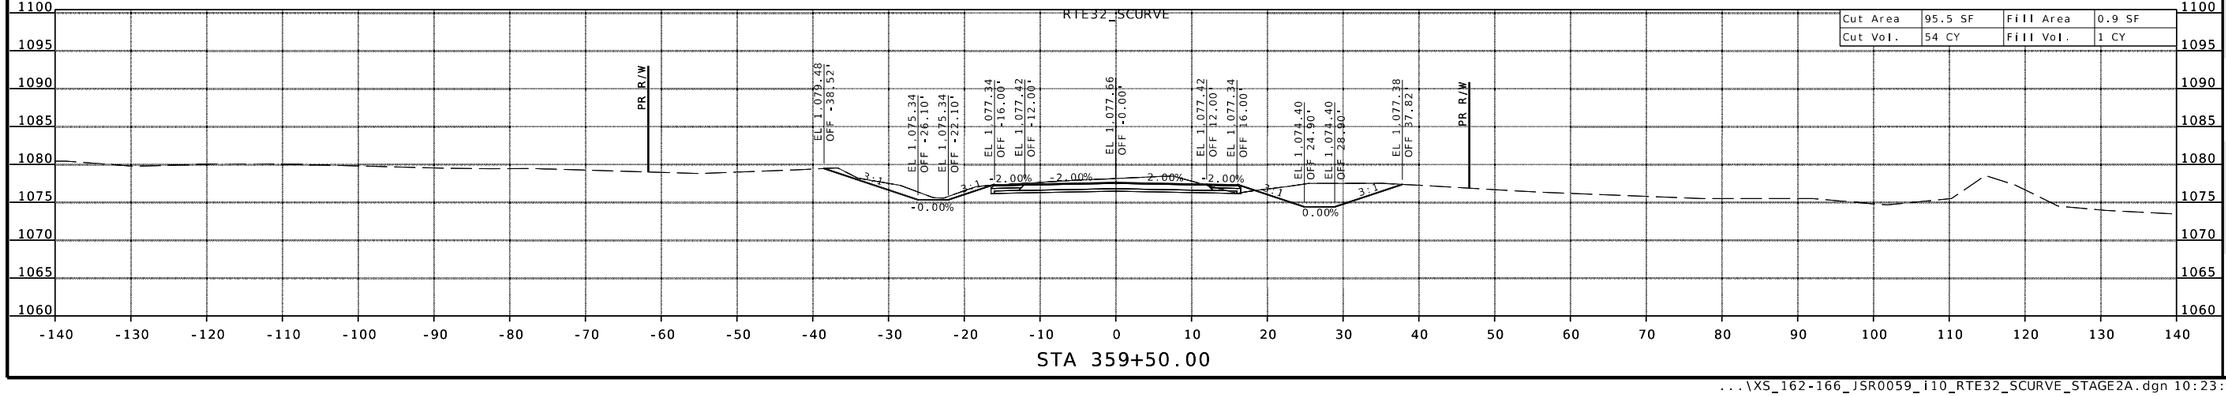

STATE OF MISSOURI
SEAN T. MATLOCK
NUMBER E-27133
PROFESSIONAL ENGINEER

DATE PREPARED
8/19/2026

ROUTE	STATE
32	MO

DISTRICT	SHEET NO.
SW	165

COUNTY
CEDAR/POLK

JOB NO.
JSR0059

CONTRACT ID.
-

PROJECT NO.
-

BRIDGE NO.

DESCRIPTION	DATE


MISSOURI HIGHWAYS AND TRANSPORTATION COMMISSION


105 WEST CAPITOL
JEFFERSON CITY, MO 65102
1-888-ASK-MODOT (1-888-275-6636)


2215 Fairlawn Dr
Carthage, MO 64836
417.358.9551
COA# 00062
weareown.com

Engineering beyond.™

SUBPROJECT F-STAGE 2A
RTE 32 @ S-CURVE
CROSS SECTION SHEET
SHEET 166 OF 173

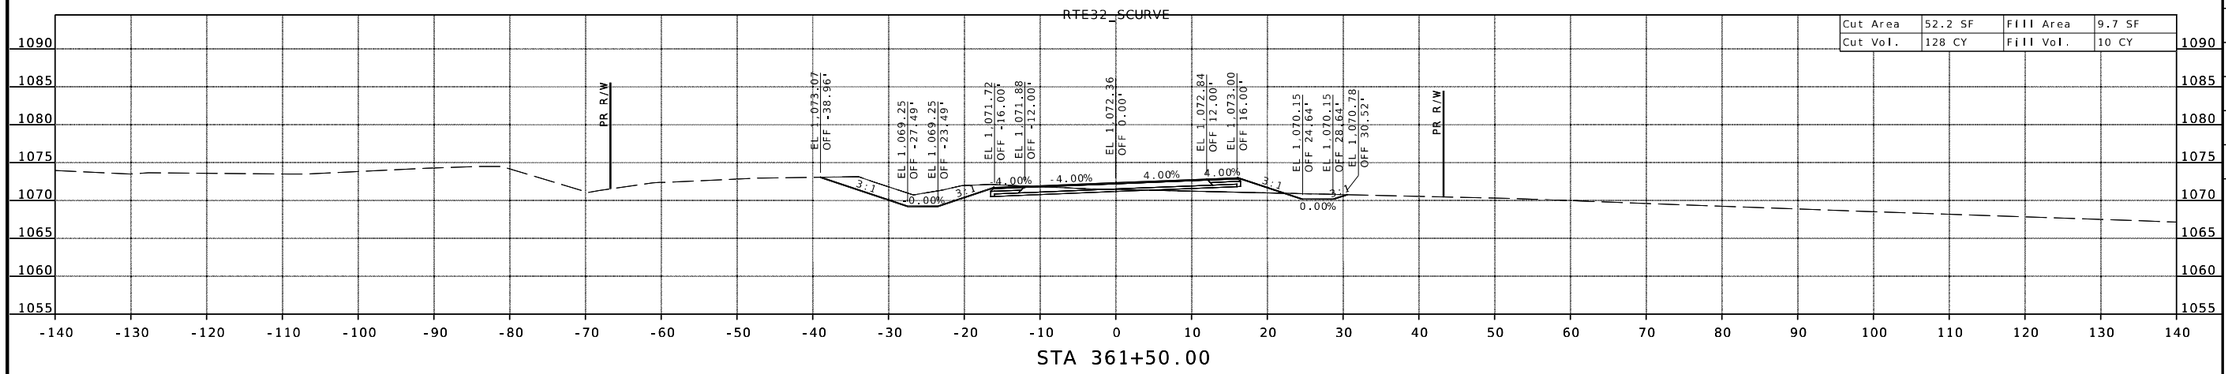

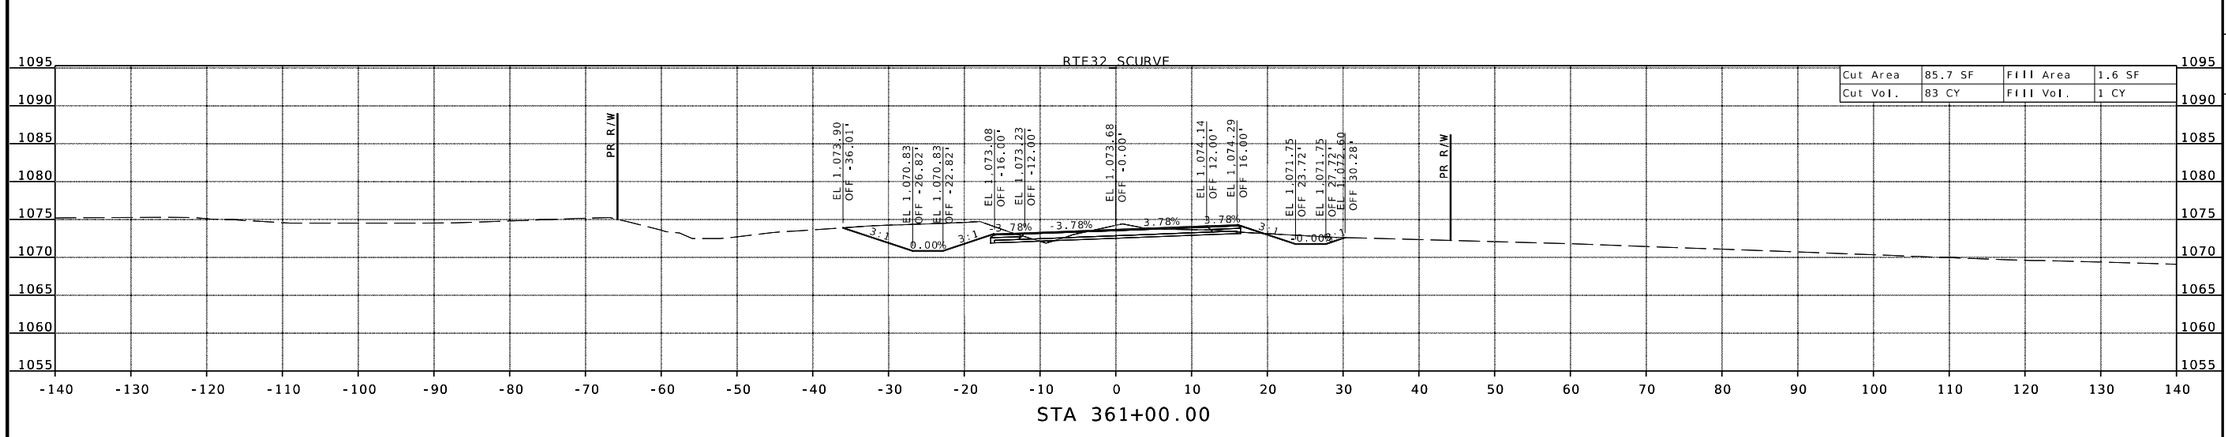

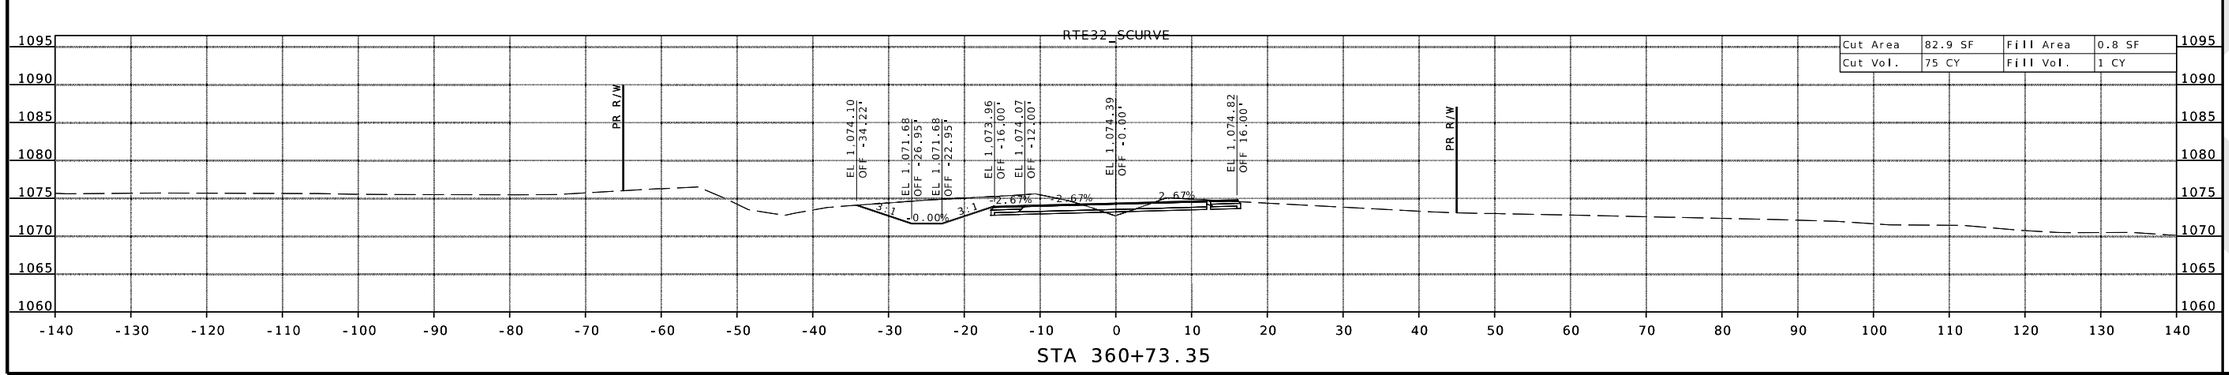

STATE OF MISSOURI
SEAN T. MATLOCK
NUMBER E-27133
PROFESSIONAL ENGINEER

DATE PREPARED
8/19/2026

ROUTE	STATE
32	MO

DISTRICT	SHEET NO.
SW	166

COUNTY
CEDAR/POLK

JOB NO.
JSR0059

CONTRACT ID.
-

PROJECT NO.
-

BRIDGE NO.

DESCRIPTION	DATE


MISSOURI HIGHWAYS AND TRANSPORTATION COMMISSION
105 WEST CAPITOL
JEFFERSON CITY, MO 65102
1-888-ASK-MODOT (1-888-275-6636)

2215 Fairlawn Dr
Carthage, MO 64836
417.358.9551
COA# 00062
weareown.com

Engineering beyond.™


SUBPROJECT F-STAGE 2B
RTE 32 @ S-CURVE
CROSS SECTION SHEET
SHEET 167 OF 173

RTE32_SCURVE

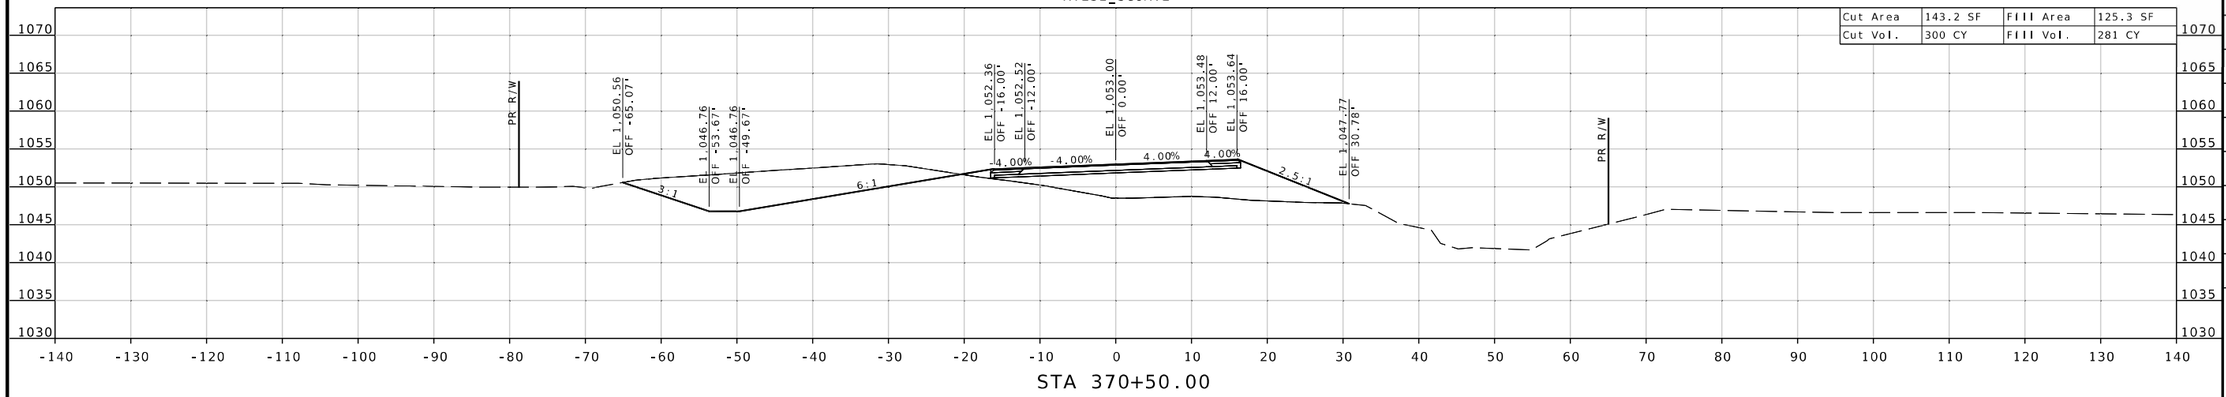


STA 370+50.00

RTE32_SCURVE

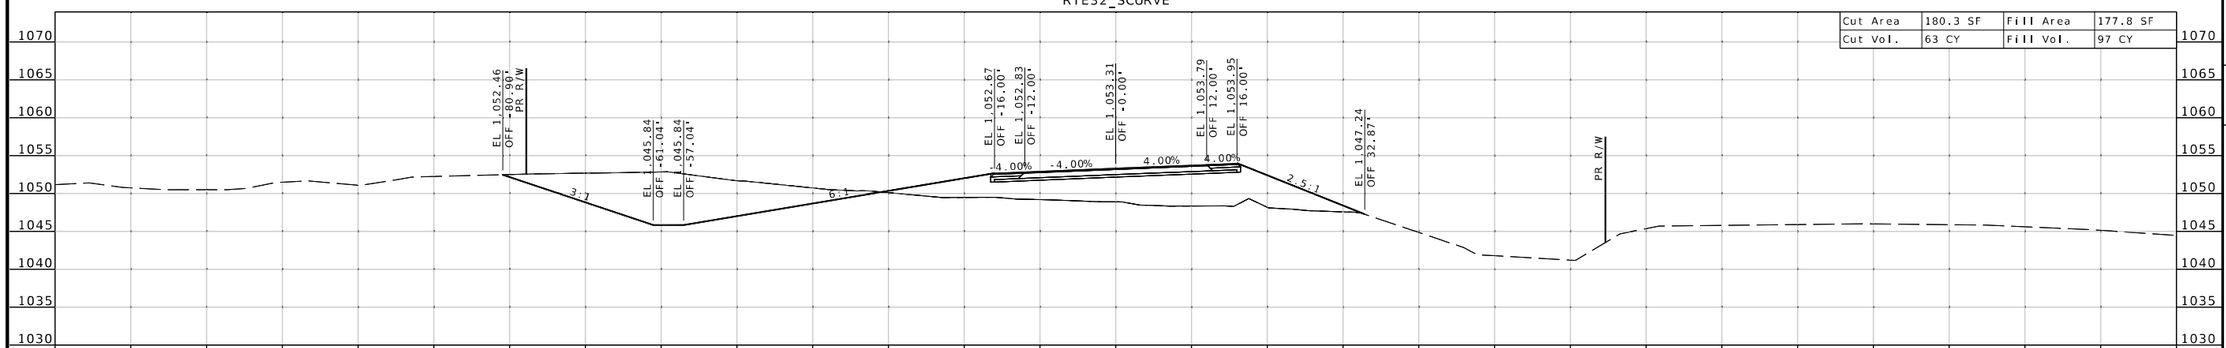

STA 370+00.00

RTE32_SCURVE

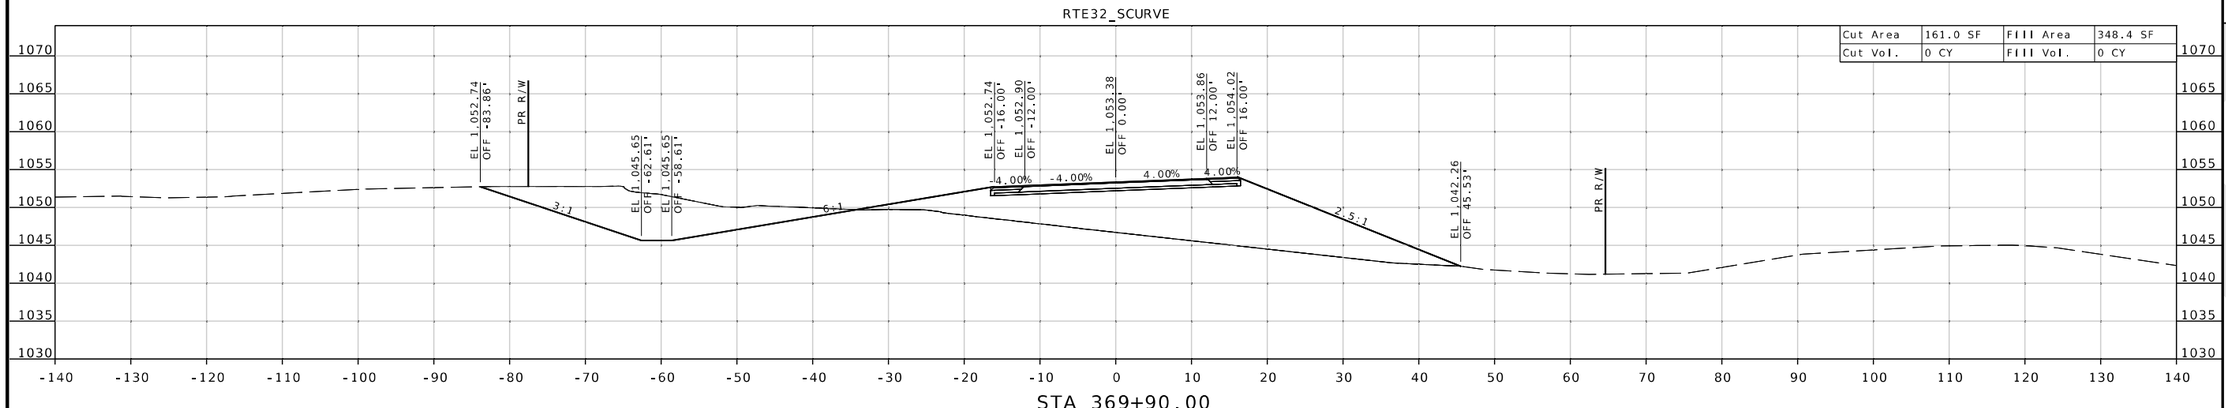

STA 369+90.00

STATE OF MISSOURI
SEAN T. MATLOCK
NUMBER E-27133
PROFESSIONAL ENGINEER

DATE PREPARED
8/19/2026

ROUTE 32 | STATE MO
DISTRICT SW | SHEET NO. 167
COUNTY CEDAR/POLK
JOB NO. JSR0059
CONTRACT ID. -
PROJECT NO. -
BRIDGE NO.

DESCRIPTION	DATE


MISSOURI HIGHWAYS AND TRANSPORTATION COMMISSION
105 WEST CAPITOL
JEFFERSON CITY, MO 65102
1-888-ASK-MODOT (1-888-275-6636)


2215 Fairlawn Dr.
Carthage, MO 64836
417.358.9551
COA# 00062
weareown.com


Engineering beyond.

...\XS_167-173_JSR0059_i10_RTE32_S-CURVE_STAGE2B.dgn 10:23:28 AM 8/19/2026

SUBPROJECT F-STAGE 2B
RTE 32 @ S-CURVE
CROSS SECTION SHEET
SHEET 168 OF 173

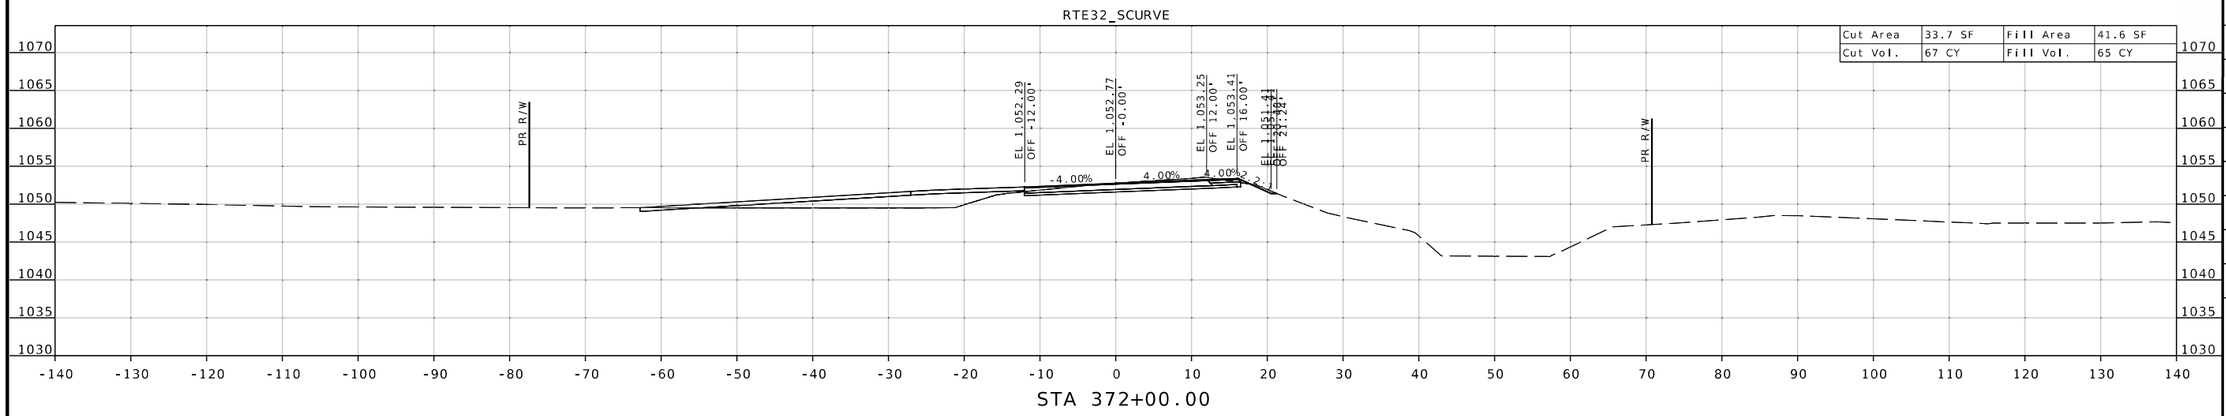

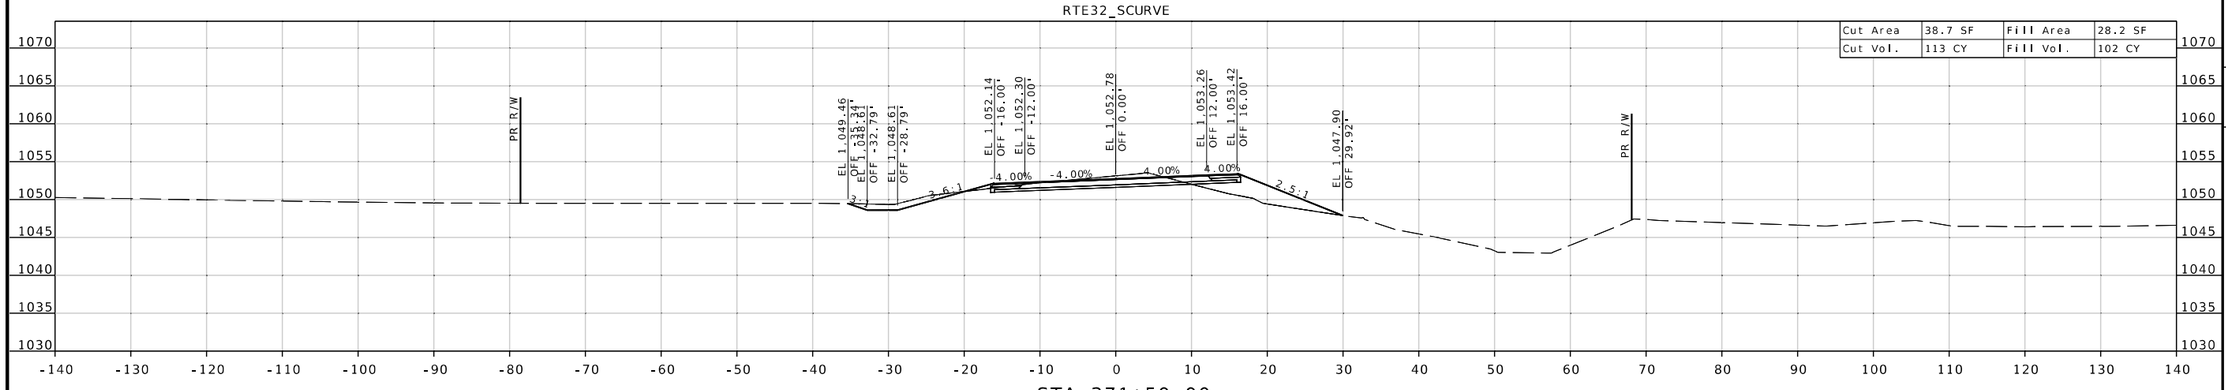

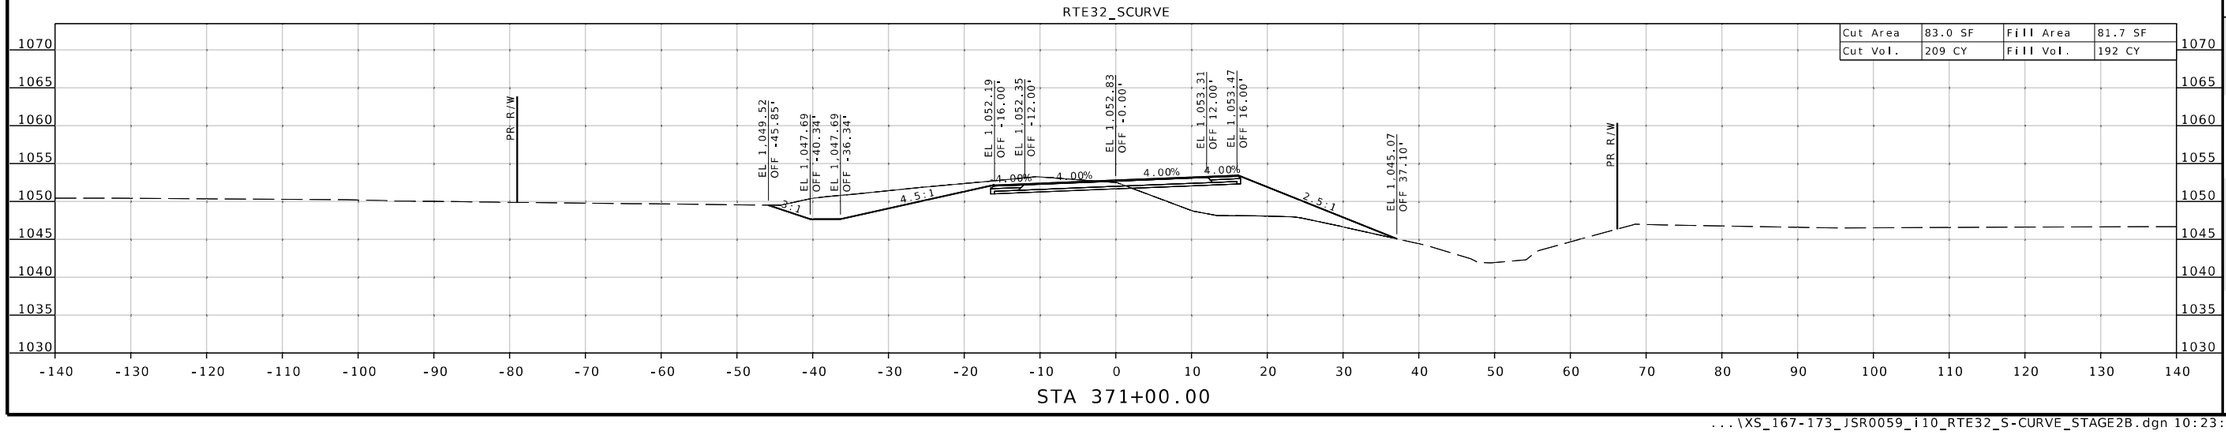

DATE PREPARED
8/19/2026

ROUTE	STATE
32	MO

DISTRICT	SHEET NO.
SW	168

COUNTY
CEDAR/POLK

JOB NO.
JSR0059

CONTRACT ID.
-

PROJECT NO.
-

BRIDGE NO.

DESCRIPTION	DATE

STATE OF MISSOURI
SEAN T. MATLOCK
NUMBER E-27133
PROFESSIONAL ENGINEER


MISSOURI HIGHWAYS AND TRANSPORTATION COMMISSION
105 WEST CAPITOL
JEFFERSON CITY, MO 65102
1-888-ASK-MODOT (1-888-275-6636)

2215 Fairlawn Dr
Carthage, MO 64836
417.358.9551
COA# 00062
weareown.com
OWN
Engineering beyond.


...\XS_167-173_JSR0059_I10_RTE32_S-CURVE_STAGE2B.dgn 10:23:37 AM 8/19/2026

SUBPROJECT F-STAGE 2B
RTE 32 @ S-CURVE
CROSS SECTION SHEET
SHEET 169 OF 173


RTE32_SCURVE

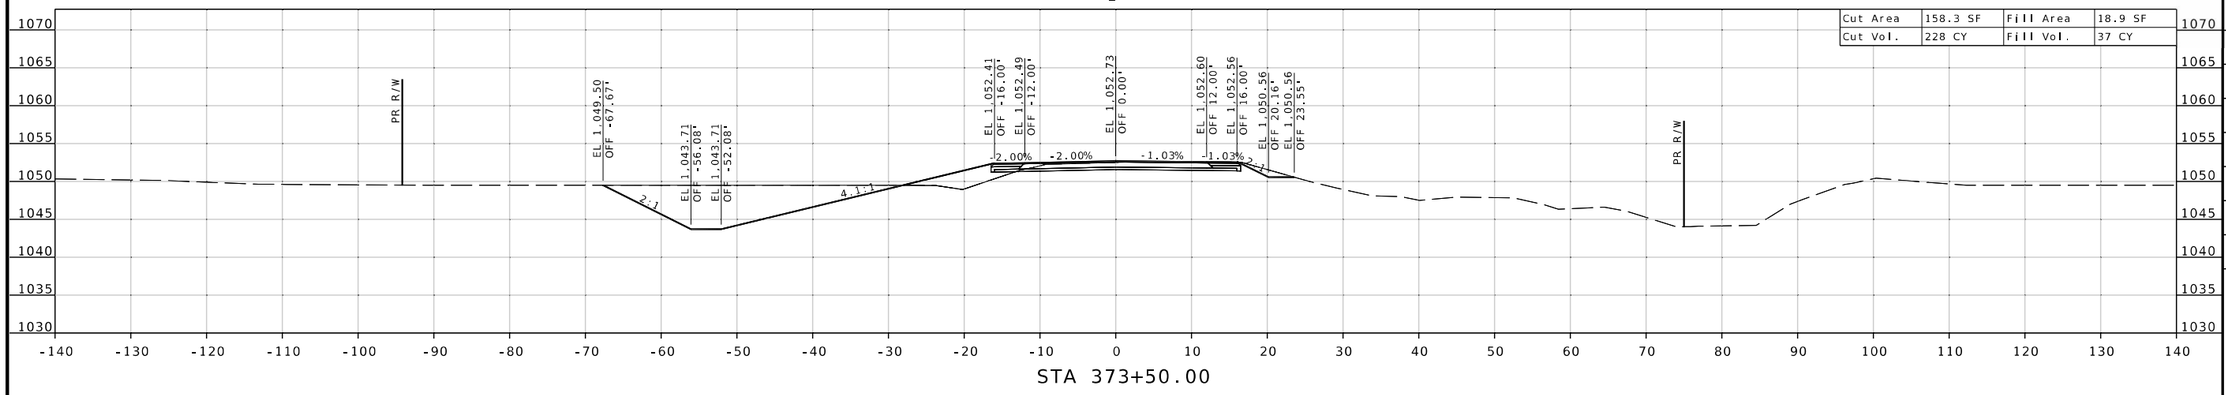

RTE32_SCURVE

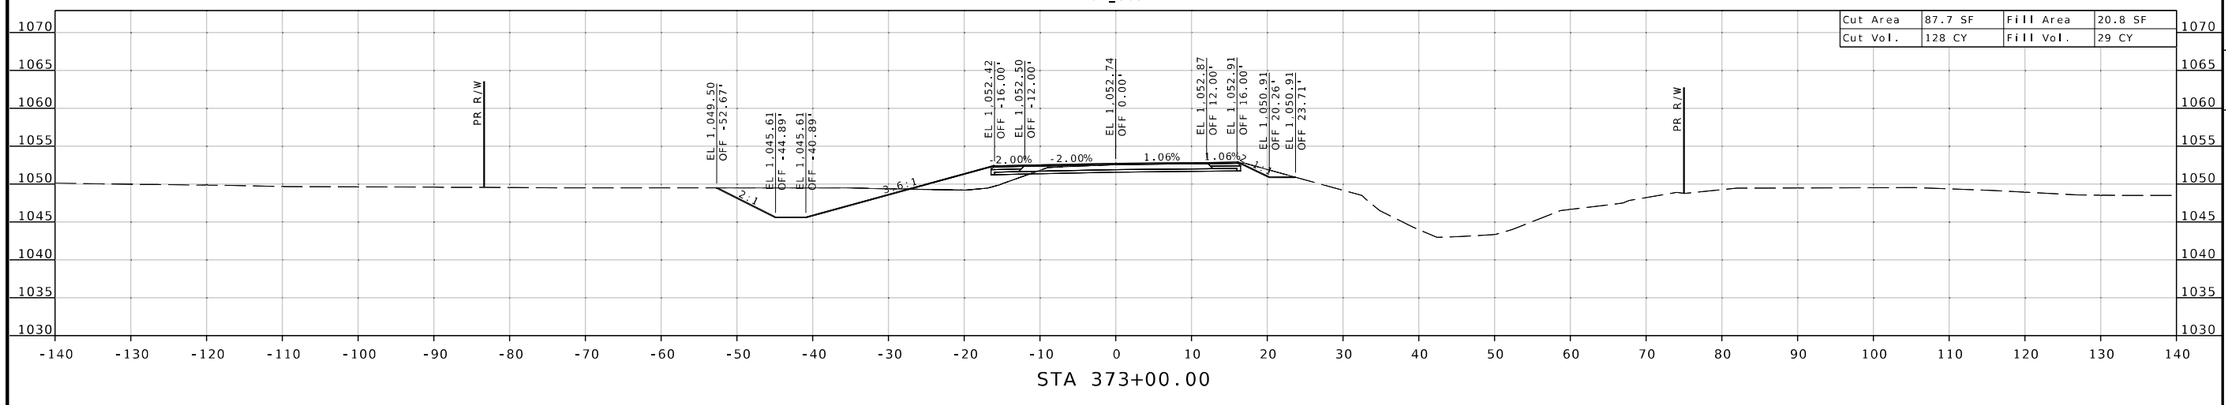

RTE32_SCURVE

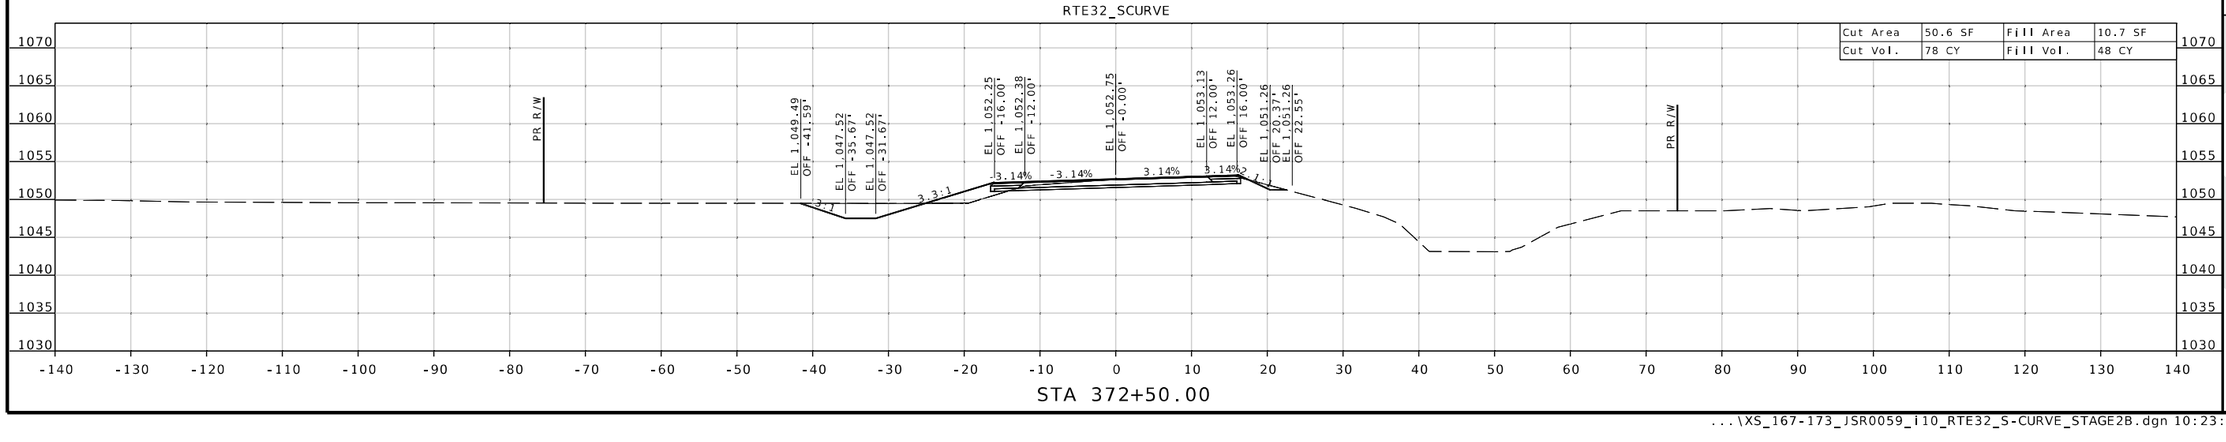

STATE OF MISSOURI
SEAN T. MATLOCK
NUMBER E-27133
PROFESSIONAL ENGINEER

DATE PREPARED
8/19/2026

ROUTE	STATE
32	MO

DISTRICT	SHEET NO.
SW	169

COUNTY
CEDAR/POLK

JOB NO.
JSR0059

CONTRACT ID.
-

PROJECT NO.
-


BRIDGE NO.


DESCRIPTION	DATE


MISSOURI HIGHWAYS AND TRANSPORTATION COMMISSION
105 WEST CAPITOL
JEFFERSON CITY, MO 65102
1-888-ASK-MODOT (1-888-275-6636)

2215 Fairlawn Dr
Carthage, MO 64836
417.358.9551
COA# 00062
weareown.com
OWN
Engineering beyond.™

SUBPROJECT F-STAGE 2B
RTE 32 @ S-CURVE
CROSS SECTION SHEET
SHEET 170 OF 173

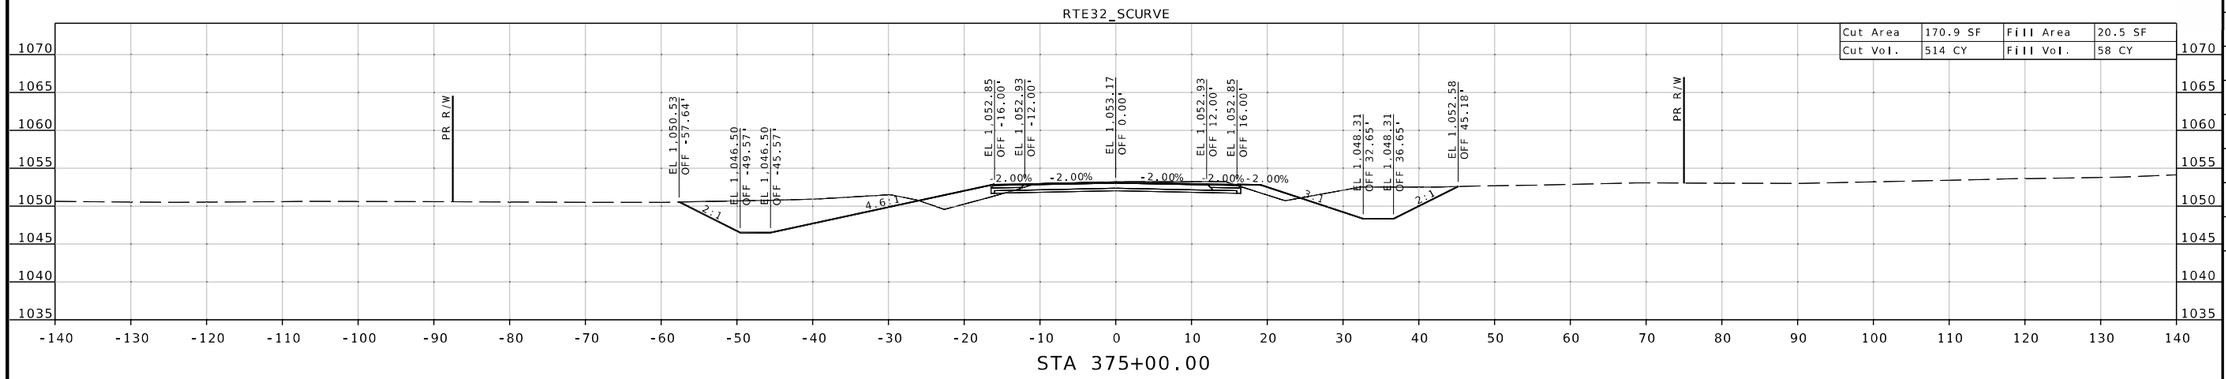

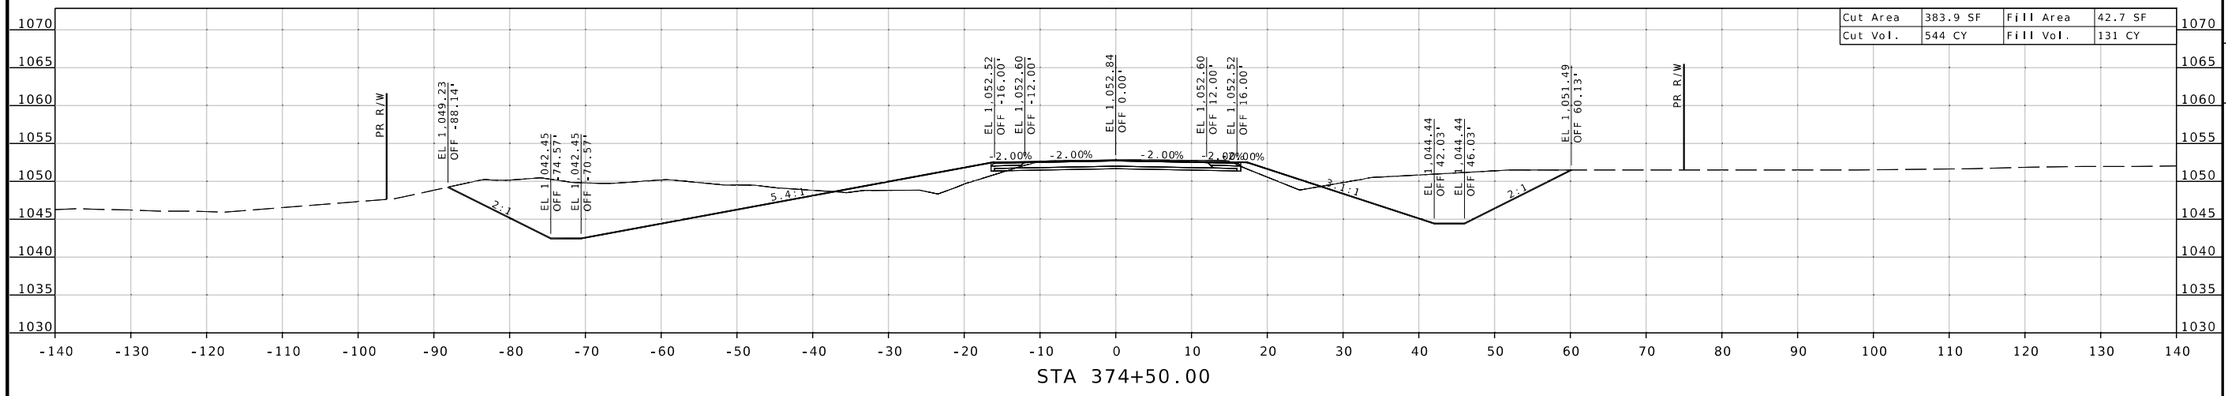

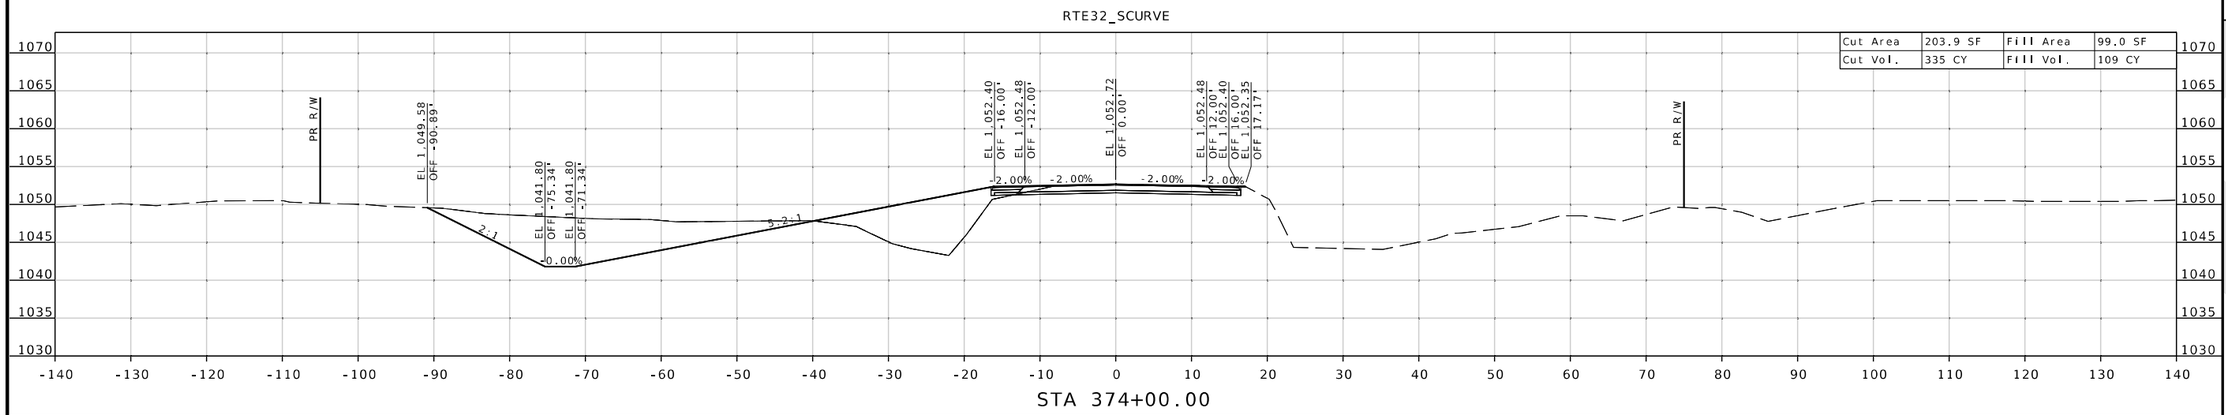

DATE PREPARED
8/19/2026

ROUTE	STATE
32	MO
DISTRICT	SHEET NO.
SW	170

COUNTY
CEDAR/POLK

JOB NO.
JSR0059

CONTRACT ID.
-

PROJECT NO.
-

BRIDGE NO.

DESCRIPTION	DATE


STATE OF MISSOURI
SEAN T. MATLOCK
NUMBER E-27133
PROFESSIONAL ENGINEER


MISSOURI HIGHWAYS AND TRANSPORTATION COMMISSION
105 WEST CAPITOL
JEFFERSON CITY, MO 65102
1-888-ASK-MODOT (1-888-275-6636)


2215 Fairlawn Dr
Carthage, MO 64836
417.358.9551
COA# 00062
weareown.com
OWN
Engineering beyond.™

...\XS_167-173_JSR0059_I10_RTE32_S-CURVE_STAGE2B.dgn 10:23:54 AM 8/19/2026

SUBPROJECT F-STAGE 2B
RTE 32 @ S-CURVE
CROSS SECTION SHEET
SHEET 171 OF 173

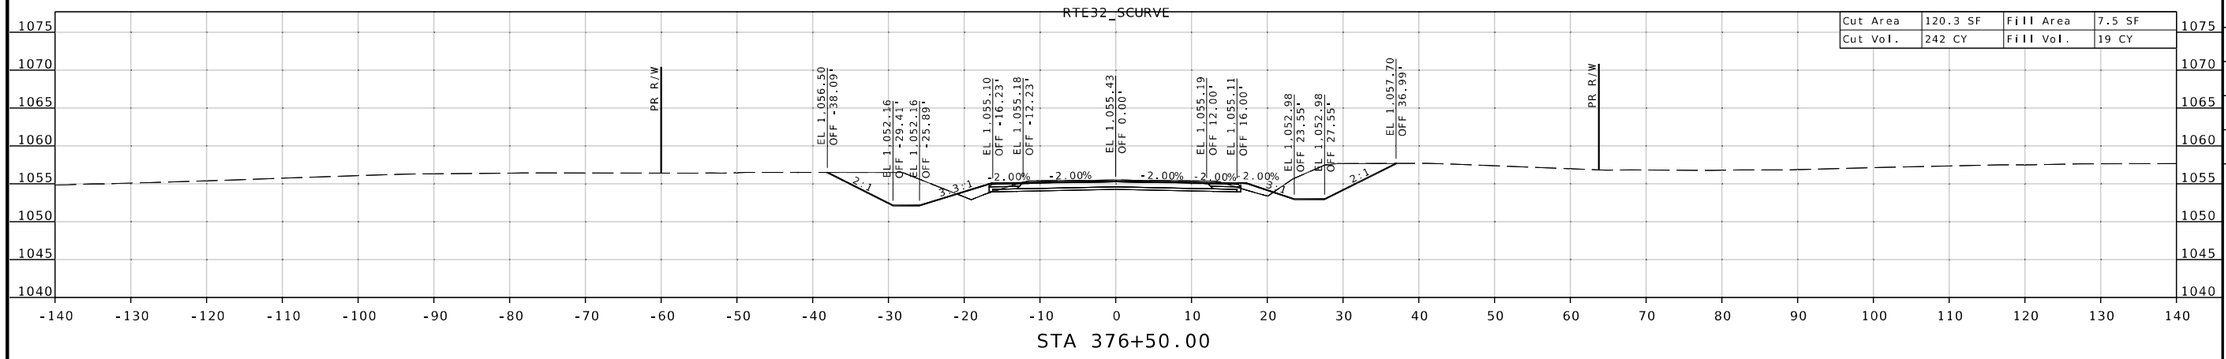

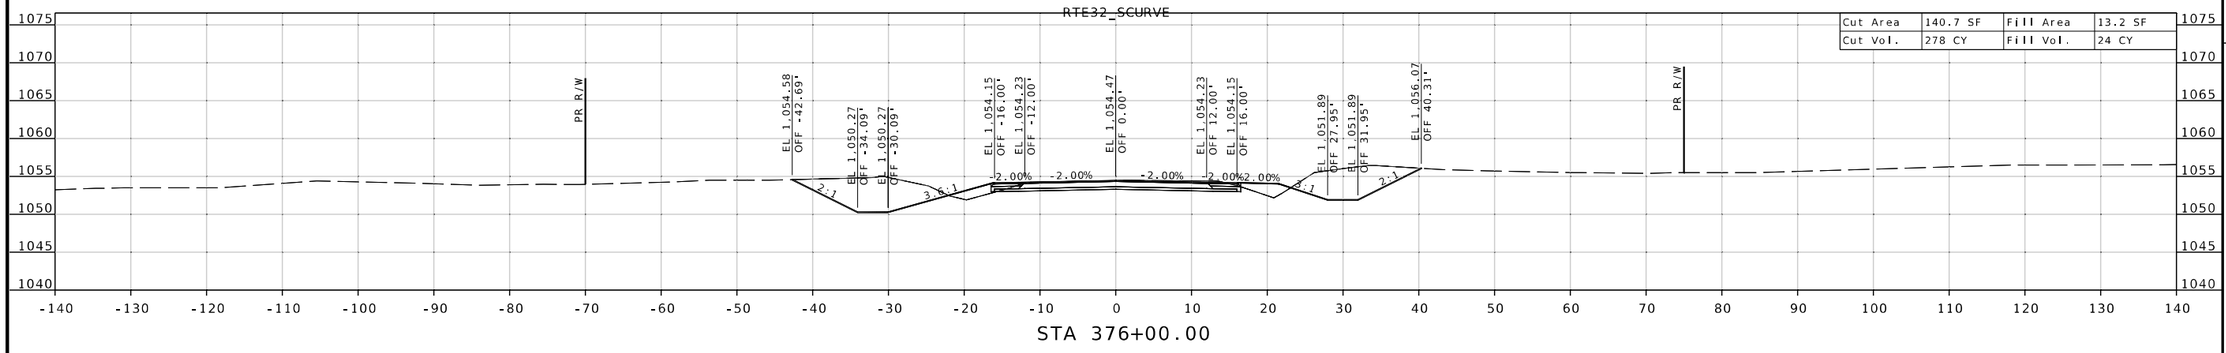

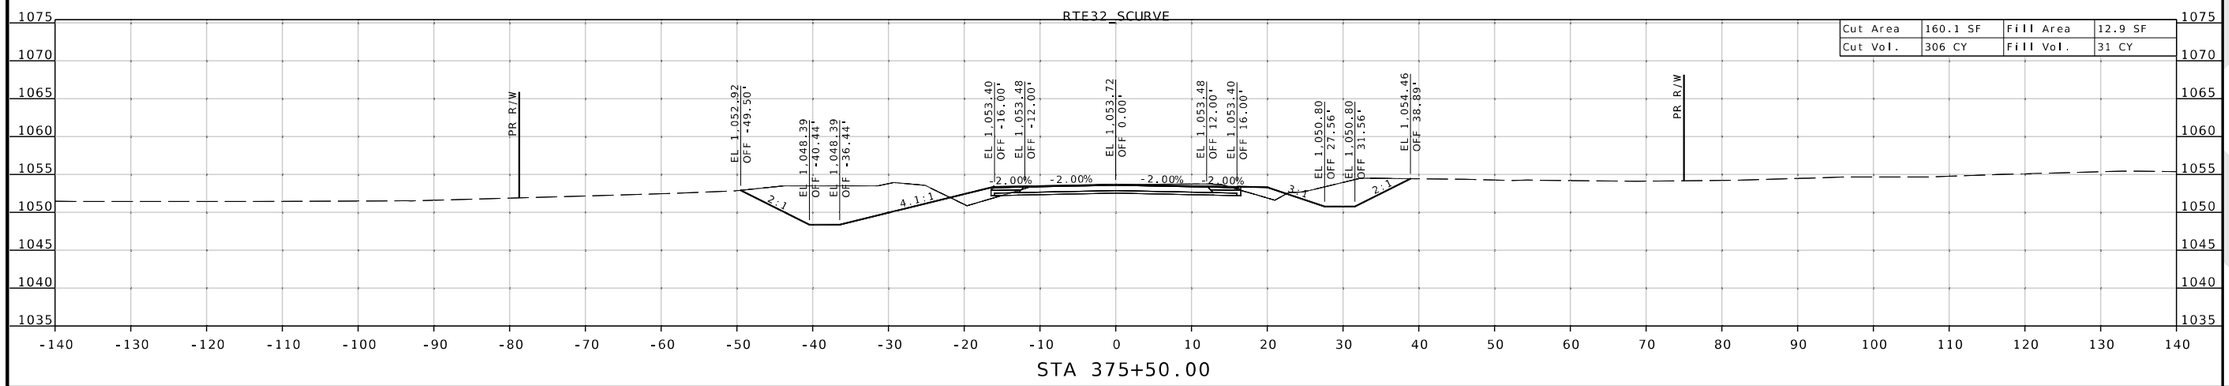

STATE OF MISSOURI
SEAN T. MATLOCK
NUMBER E-27133
PROFESSIONAL ENGINEER

DATE PREPARED
8/19/2026

ROUTE	STATE
32	MO
DISTRICT	SHEET NO.
SW	171

COUNTY
CEDAR / POLK

JOB NO.
JSR0059

CONTRACT ID.
-

PROJECT NO.
-


BRIDGE NO.


DESCRIPTION	DATE


MISSOURI HIGHWAYS AND TRANSPORTATION COMMISSION
105 WEST CAPITOL
JEFFERSON CITY, MO 65102
1-888-ASK-MODOT (1-888-275-6636)

2215 Fairlawn Dr
Carthage, MO 64836
417.358.9551
COA# 00062
weareown.com
Engineering beyond™

SUBPROJECT F-STAGE 2B
RTE 32 @ S-CURVE
CROSS SECTION SHEET
SHEET 172 OF 173

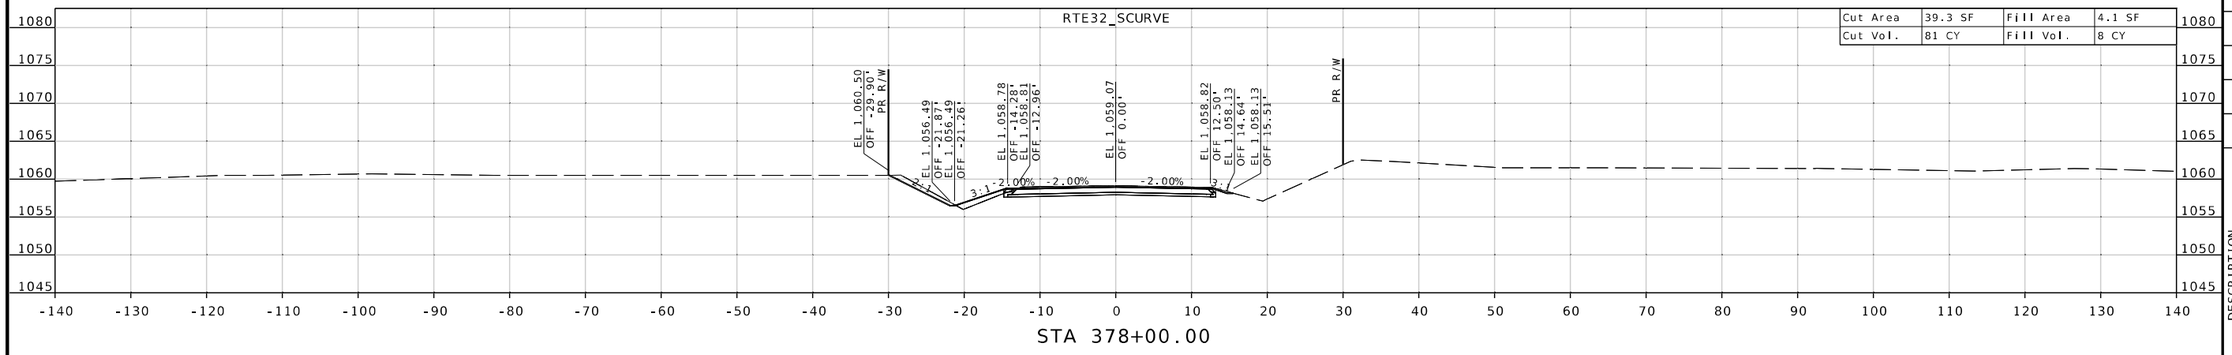

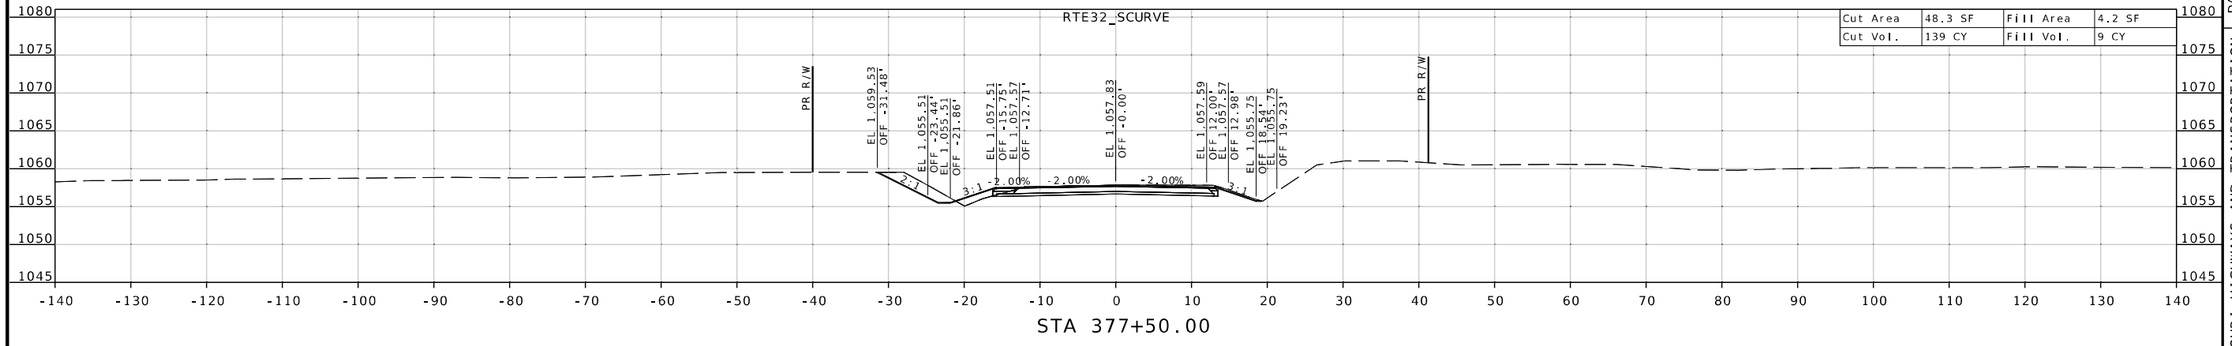

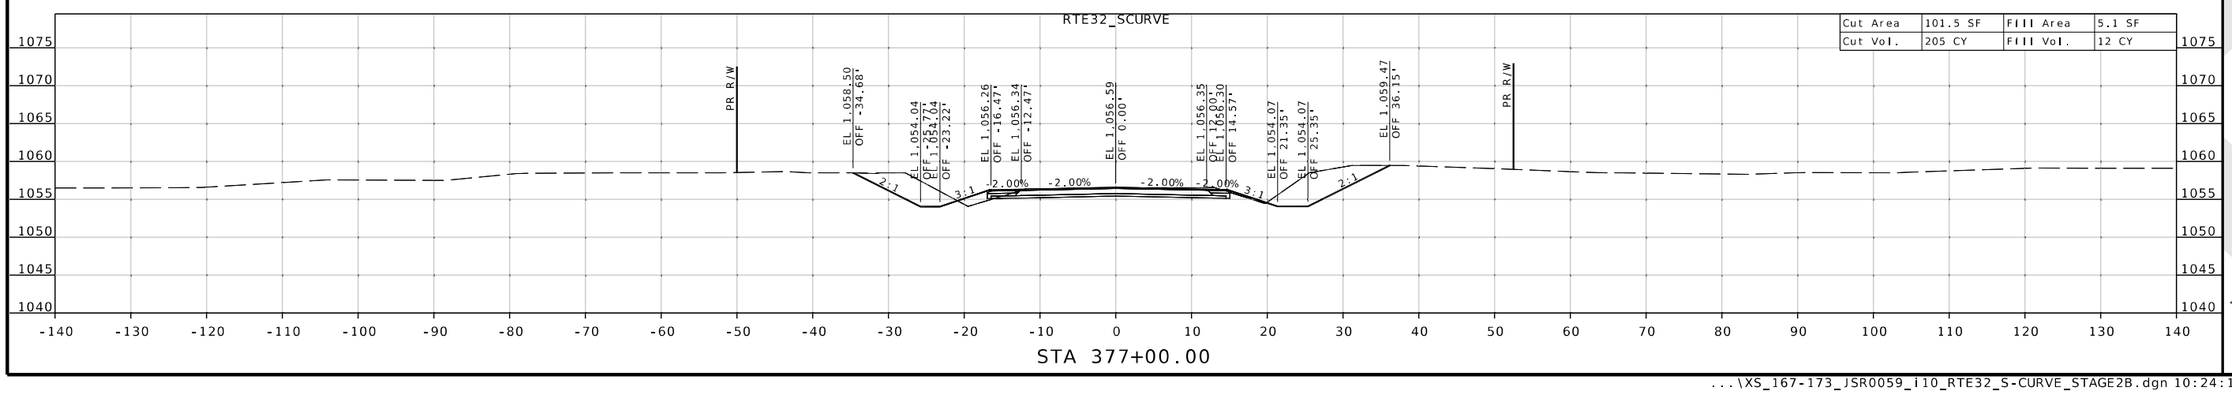

STATE OF MISSOURI
SEAN T. MATLOCK
NUMBER E-27133
PROFESSIONAL ENGINEER

DATE PREPARED
8/19/2026

ROUTE	STATE
32	MO
DISTRICT	SHEET NO.
SW	172

COUNTY
CEDAR / POLK

JOB NO.
JSR0059

CONTRACT ID.
-

PROJECT NO.
-

BRIDGE NO.

DESCRIPTION	DATE


MISSOURI HIGHWAYS AND TRANSPORTATION COMMISSION
105 WEST CAPITOL
JEFFERSON CITY, MO 65102
1-888-ASK-MODOT (1-888-275-6636)

2215 Fairlawn Dr
Carthage, MO 64836
417.358.9551
COA# 00062
weareown.com

Engineering beyond.

...\XS_167-173_JSR0059_i10_RTE32_S-CURVE_STAGE2B.dgn 10:24:11 AM 8/19/2026

SUBPROJECT F-STAGE 2B
RTE 32 @ S-CURVE
CROSS SECTION SHEET
SHEET 173 OF 173

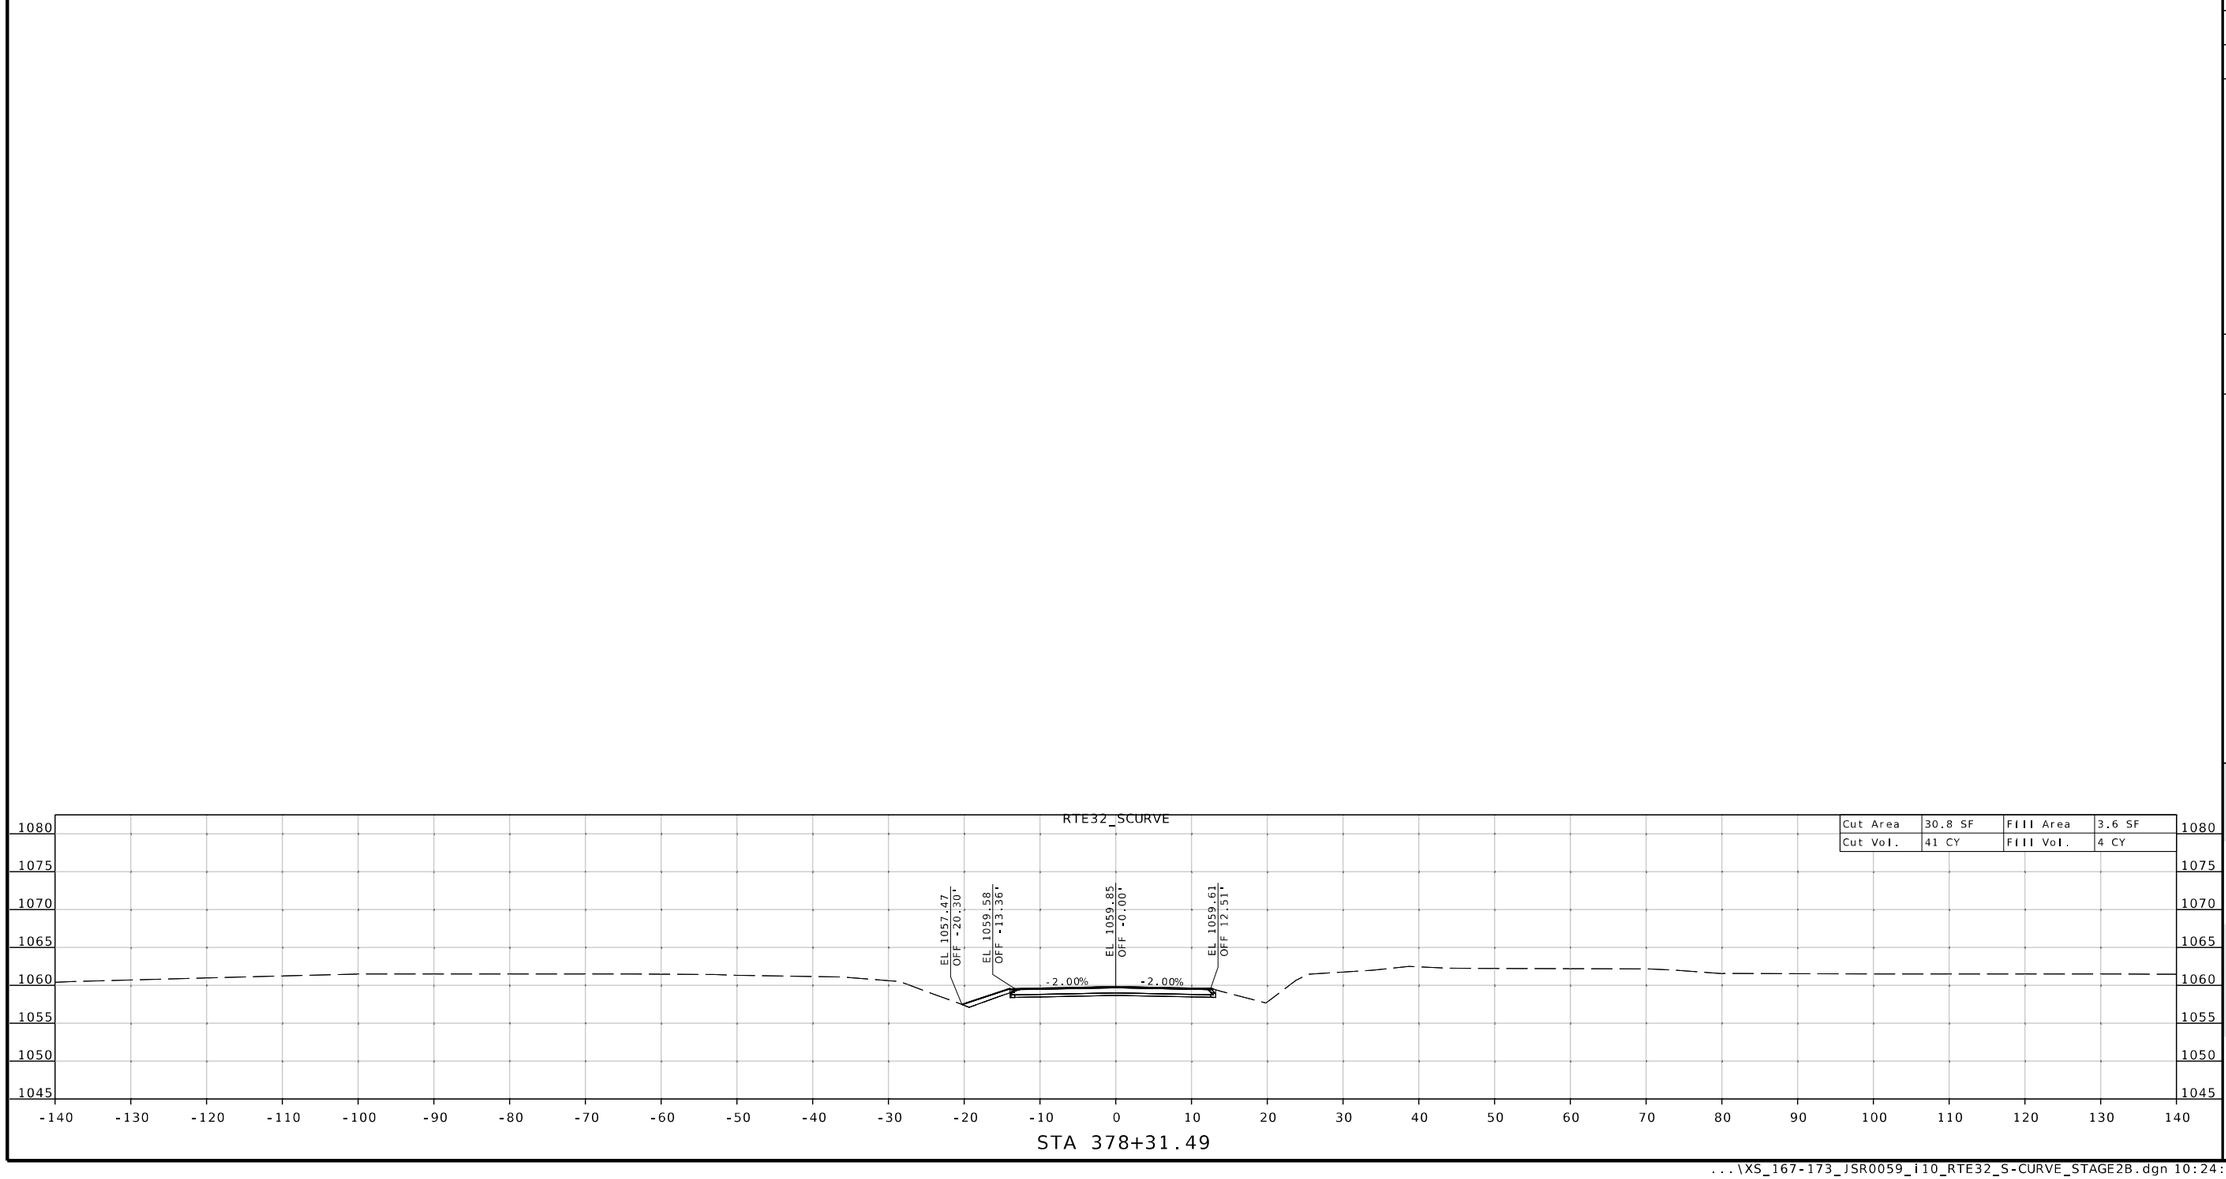

STATE OF MISSOURI
SEAN T. MATLOCK
NUMBER E-27133
PROFESSIONAL ENGINEER

DATE PREPARED
8/19/2026

ROUTE	STATE
32	MO
DISTRICT	SHEET NO.
SW	173

COUNTY
CEDAR/POLK

JOB NO.
JSR0059

CONTRACT ID.
-

PROJECT NO.
-

BRIDGE NO.

DESCRIPTION	DATE


MISSOURI HIGHWAYS AND TRANSPORTATION COMMISSION
105 WEST CAPITOL
JEFFERSON CITY, MO 65102
1-888-ASK-MODOT (1-888-275-6636)

2215 Fairlawn Dr
Carthage, MO 64836
417.358.9551
COA# 00062
weareown.com


Engineering beyond.

...\XS_167-173_JSR0059_i10_RTE32_S-CURVE_STAGE2B.dgn 10:24:17 AM 8/19/2026

ROUTE 160
CROSS SECTIONS
SHEET 1 OF 23

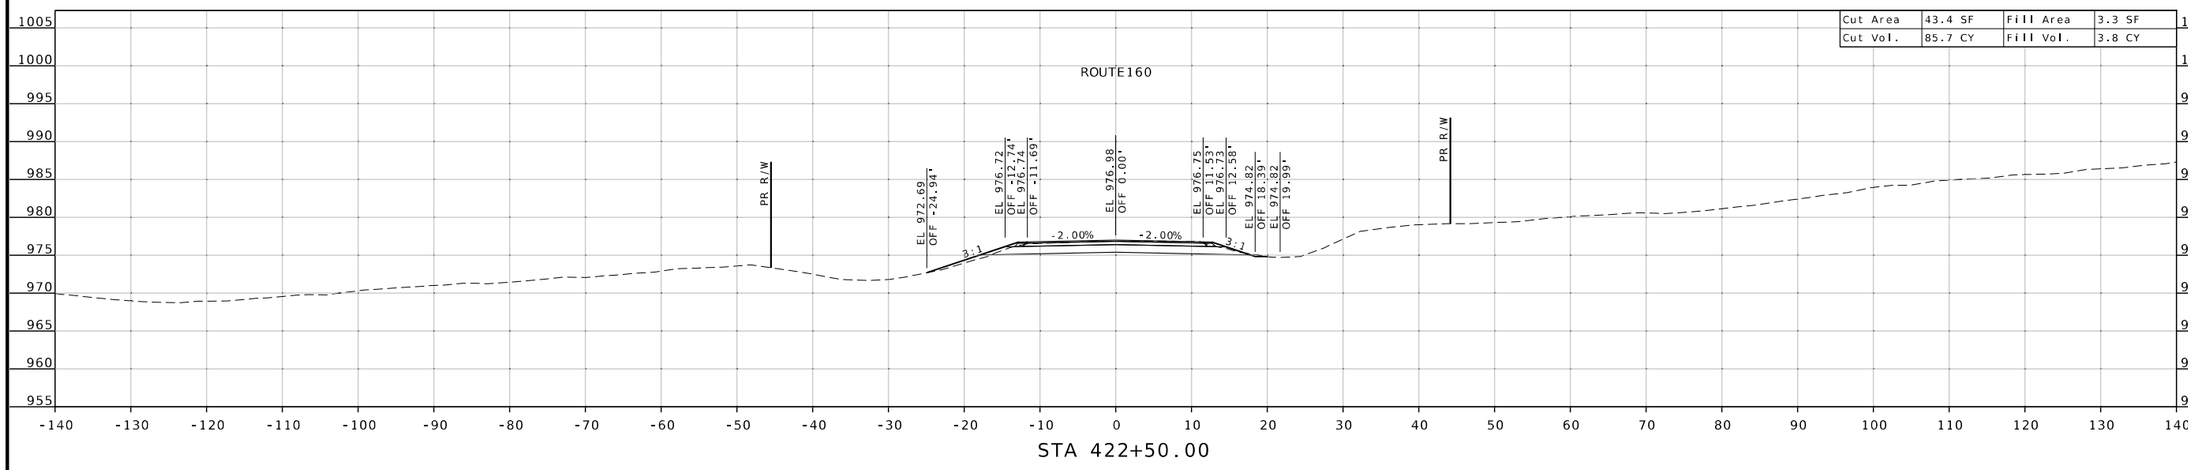

Cut Area	43.4 SF	Fill Area	3.3 SF
Cut Vol.	85.7 CY	Fill Vol.	3.8 CY

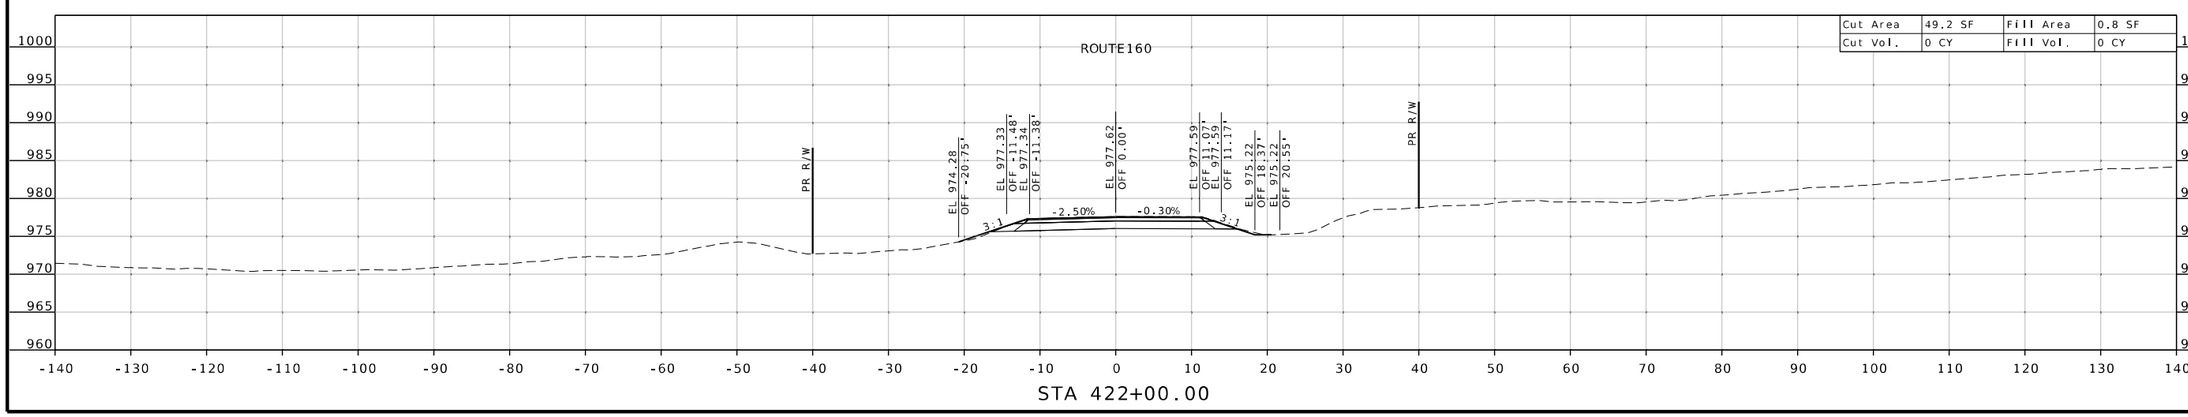

Cut Area	49.2 SF	Fill Area	0.8 SF
Cut Vol.	0 CY	Fill Vol.	0 CY

SEAN T. MATLOCK
NUMBER E-27133
PROFESSIONAL ENGINEER
STATE OF MISSOURI

DATE PREPARED
9/01/2026

ROUTE	STATE
160	MO
DISTRICT	SHEET NO.
SW	1

COUNTY
DADE

JOB NO.
JSR0104

CONTRACT ID.

PROJECT NO.


BRIDGE NO.


DESCRIPTION	DATE

MISSOURI HIGHWAYS AND TRANSPORTATION COMMISSION
105 WEST CAPITOL
JEFFERSON CITY, MO 65102
1-888-ASK-MODOT (1-888-275-6636)

2215 Fairlawn Dr
Carthage, MO 64836
417.358.9551
COA# 00062
weareown.com
OWN
Engineering beyond.™

ROUTE 160
CROSS SECTIONS
SHEET 2 OF 23

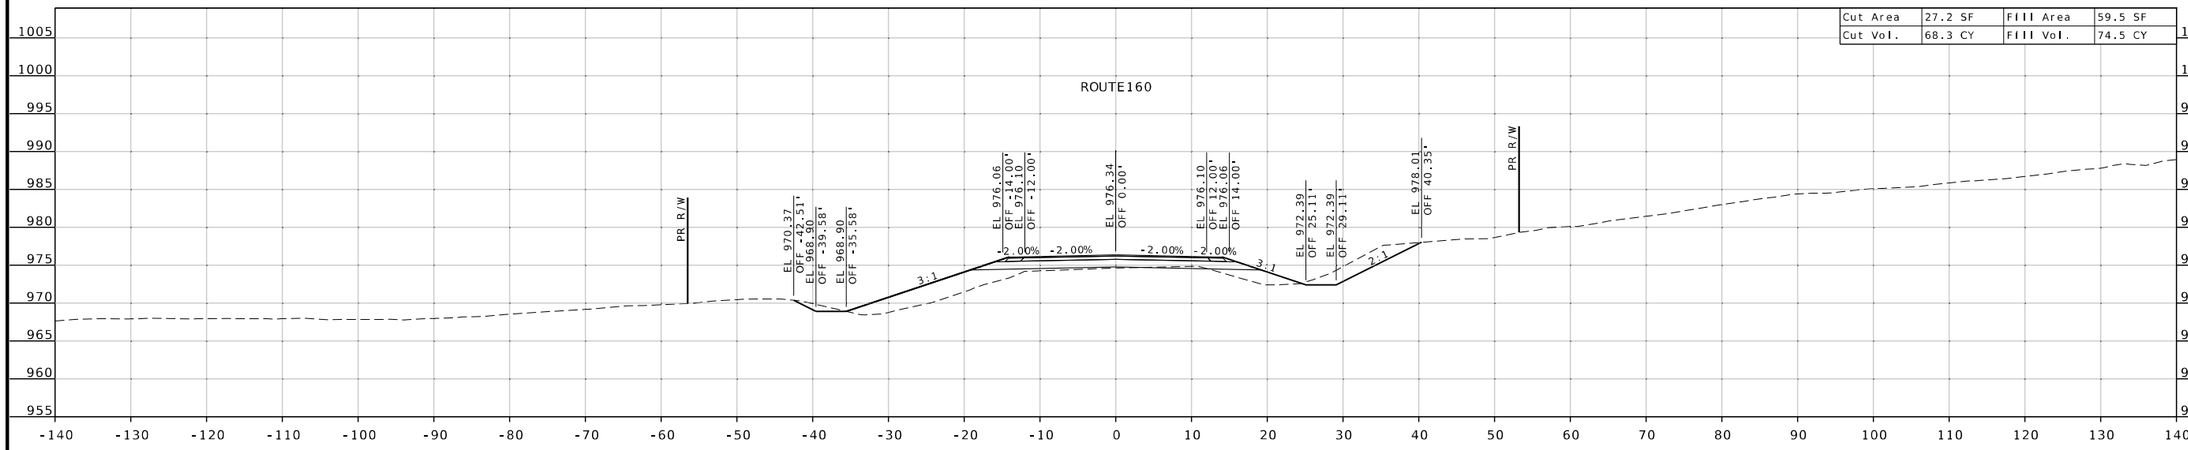

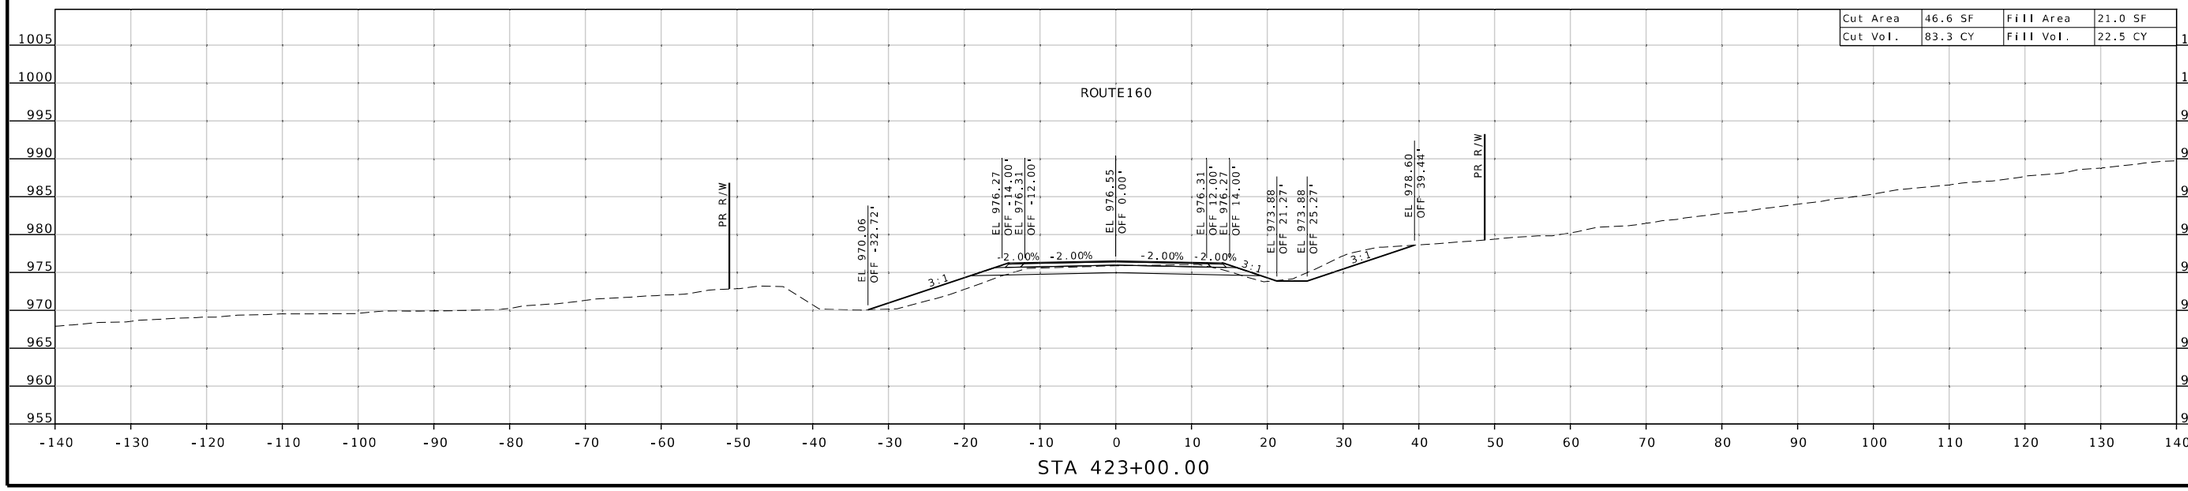

STATE OF MISSOURI
SEAN T. MATLOCK
NUMBER E-27133
PROFESSIONAL ENGINEER

DATE PREPARED
9/01/2026

ROUTE	STATE
160	MO
DISTRICT	SHEET NO.
SW	2

COUNTY
DADE

JOB NO.
JSR0104

CONTRACT ID.

PROJECT NO.

BRIDGE NO.

DESCRIPTION	DATE

MISSOURI HIGHWAYS AND TRANSPORTATION COMMISSION


105 WEST CAPITOL
JEFFERSON CITY, MO 65102
1-888-ASK-MODOT (1-888-275-6636)


MoDOT

2215 Fairlawn Dr
Carthage, MO 64836
417.358.9551
COA# 00062
weareown.com

OWN
Engineering beyond.

ROUTE 160
CROSS SECTIONS
SHEET 3 OF 23

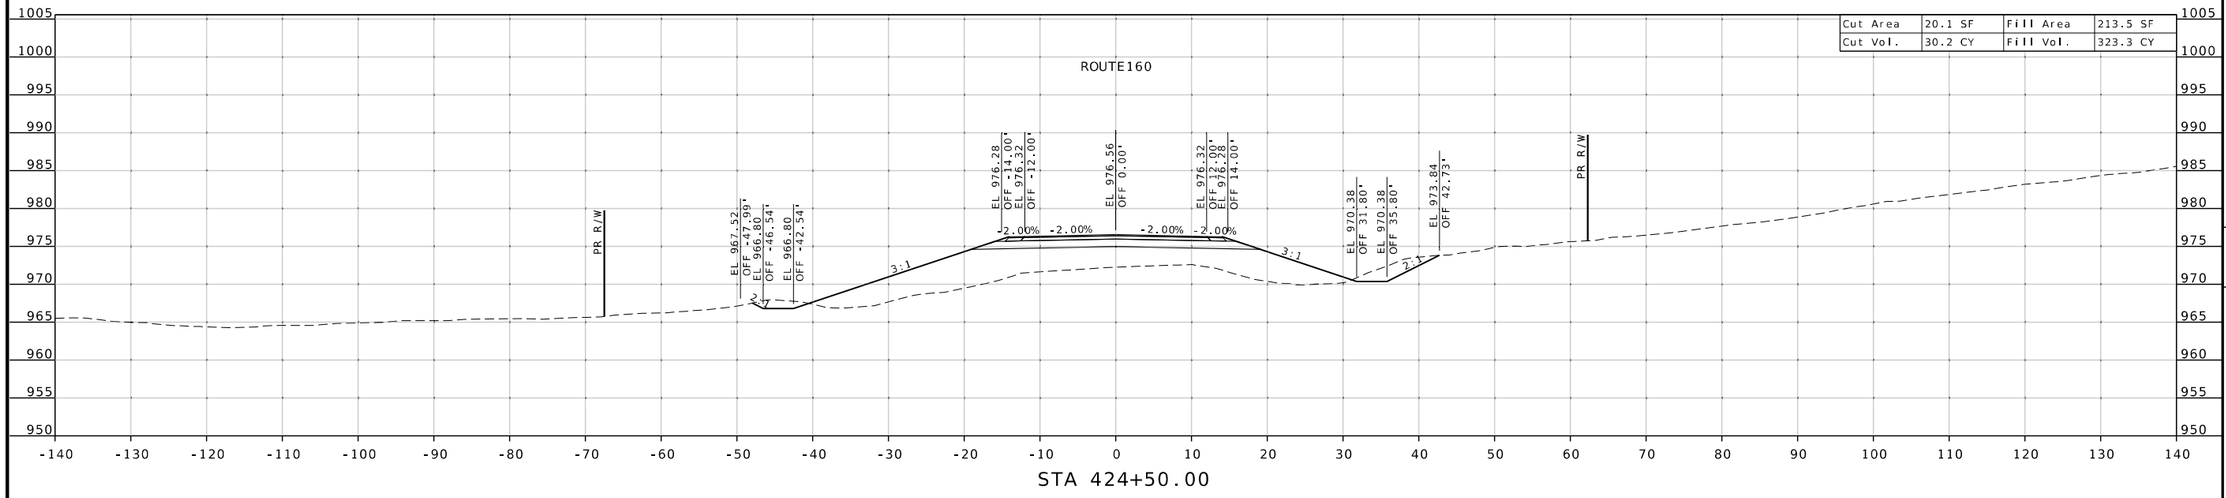

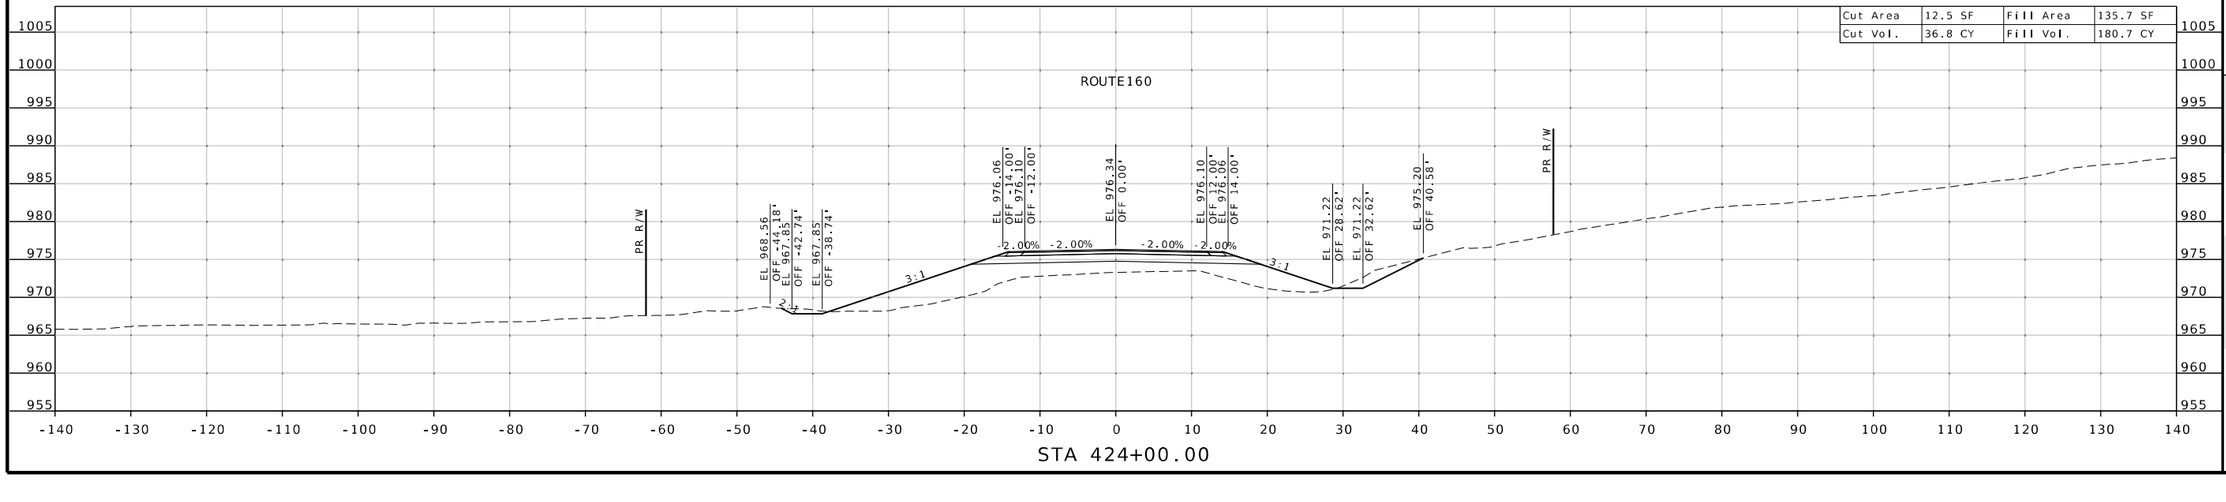

STATE OF MISSOURI
SEAN T. MATLOCK
NUMBER E-27133
PROFESSIONAL ENGINEER

DATE PREPARED
9/01/2026

ROUTE	STATE
160	MO
DISTRICT	SHEET NO.
SW	3

COUNTY
DADE

JOB NO.
JSR0104

CONTRACT ID.

PROJECT NO.

BRIDGE NO.


DESCRIPTION


DATE

MISSOURI HIGHWAYS AND TRANSPORTATION COMMISSION
105 WEST CAPITOL
JEFFERSON CITY, MO 65102
1-888-ASK-MODOT (1-888-275-6636)

2215 Fairlawn Dr
Carthage, MO 64836
417.358.9551
COA# 00062
weareown.com
OWN
Engineering beyond.

ROUTE 160
CROSS SECTIONS
SHEET 4 OF 23

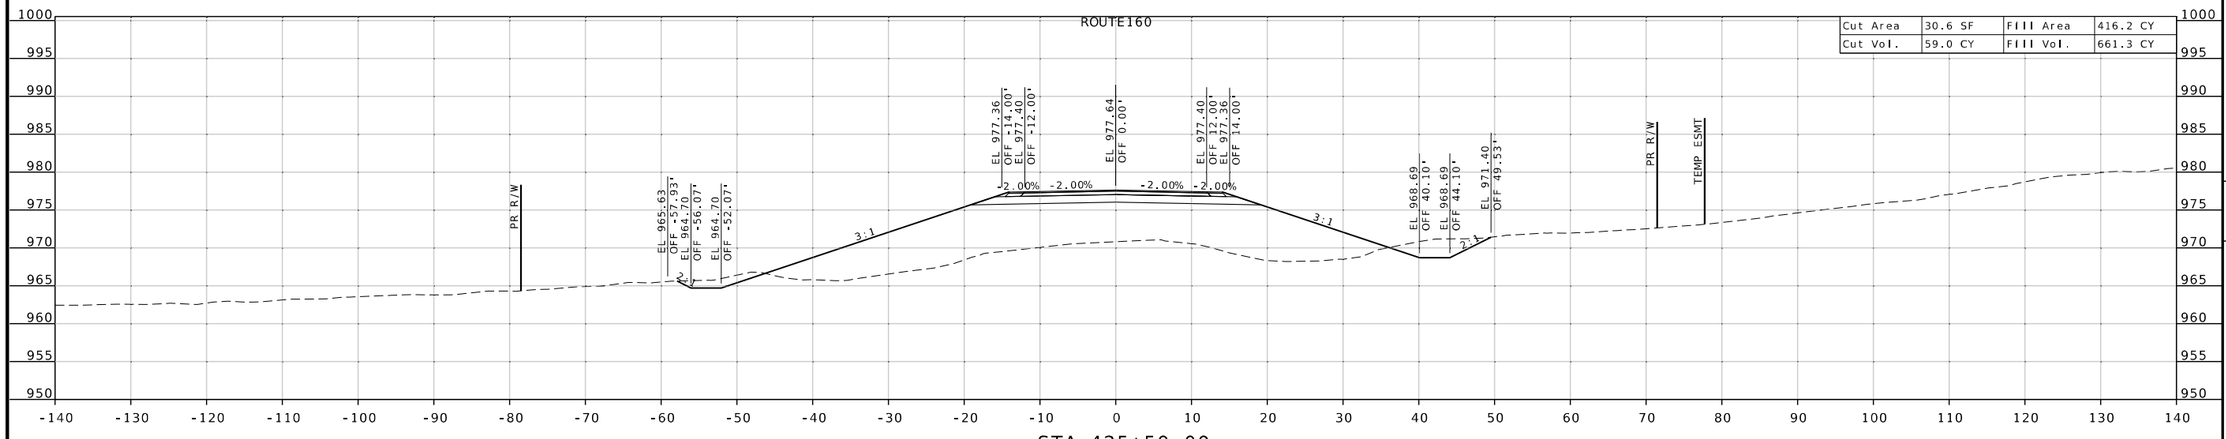

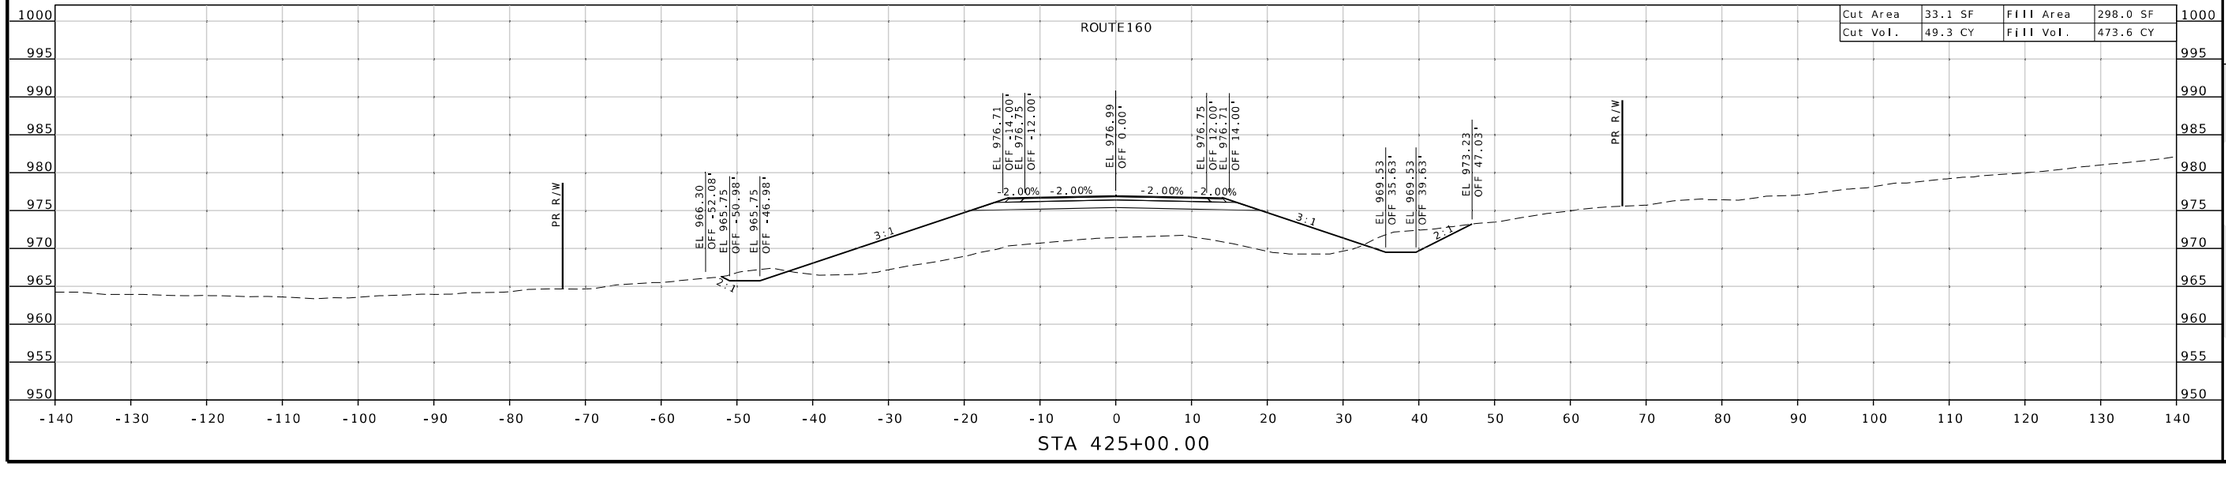

STATE OF MISSOURI
SEAN T. MATLOCK
NUMBER E-27133
PROFESSIONAL ENGINEER

DATE PREPARED
9/01/2026

ROUTE	STATE
160	MO
DISTRICT	SHEET NO.
SW	4

COUNTY
DADE

JOB NO.
JSR0104

CONTRACT ID.

PROJECT NO.

BRIDGE NO.

DESCRIPTION	DATE


MISSOURI HIGHWAYS AND TRANSPORTATION COMMISSION
105 WEST CAPITOL
JEFFERSON CITY, MO 65102
1-888-ASK-MODOT (1-888-275-6636)

2215 Fairlawn Dr
Carthage, MO 64836
417.358.9551
COA# 00062
weareown.com
OWN
Engineering beyond.

ROUTE 160
CROSS SECTIONS
SHEET 5 OF 23

ROUTE160


Cut Area	113.2 SF	Fill Area	520.3 CY
Cut Vol.	159.4 CY	Fill Vol.	938.1 CY

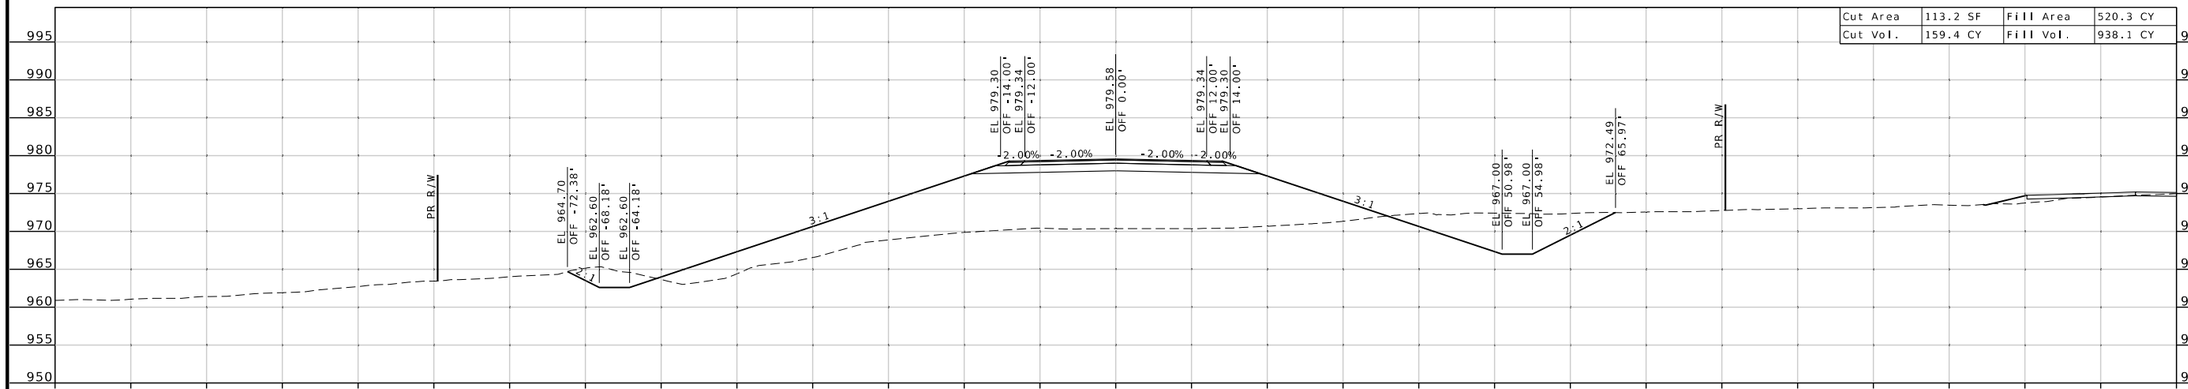

STA 426+50.00

ROUTE160

Cut Area	59.0 SF	Fill Area	492.8 SF
Cut Vol.	83.0 CY	Fill Vol.	841.7 CY

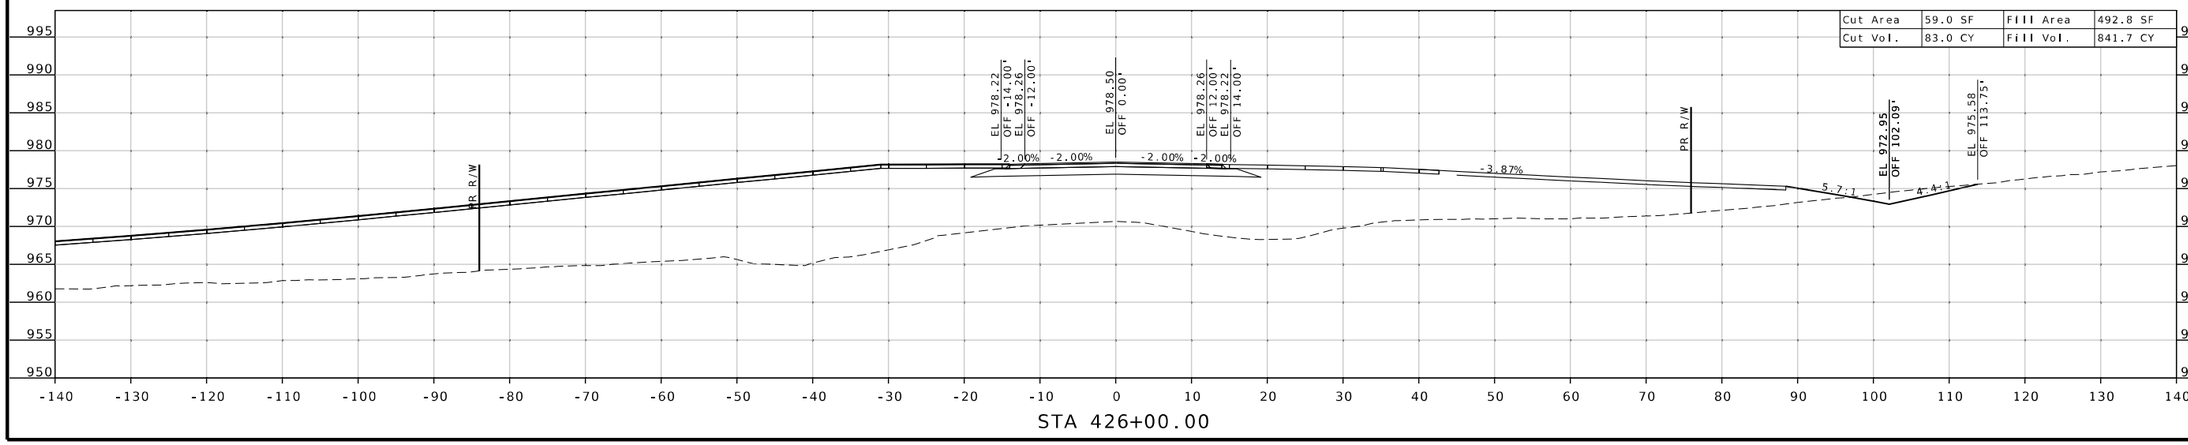

STA 426+00.00

STATE OF MISSOURI
SEAN T. MATLOCK
NUMBER E-27133
PROFESSIONAL ENGINEER

DATE PREPARED
9/01/2026

ROUTE	STATE
160	MO
DISTRICT	SHEET NO.
SW	5

COUNTY
DADE

JOB NO.
JSR0104

CONTRACT ID.

PROJECT NO.

BRIDGE NO.

DESCRIPTION	DATE

MISSOURI HIGHWAYS AND TRANSPORTATION COMMISSION


105 WEST CAPITOL
JEFFERSON CITY, MO 65102
1-888-ASK-MODOT (1-888-275-6636)

2215 Fairlawn Dr
Carthage, MO 64836
417.358.9551
COA# 00062
weareown.com

Engineering beyond.™


ROUTE 160
CROSS SECTIONS
SHEET 6 OF 23

ROUTE160

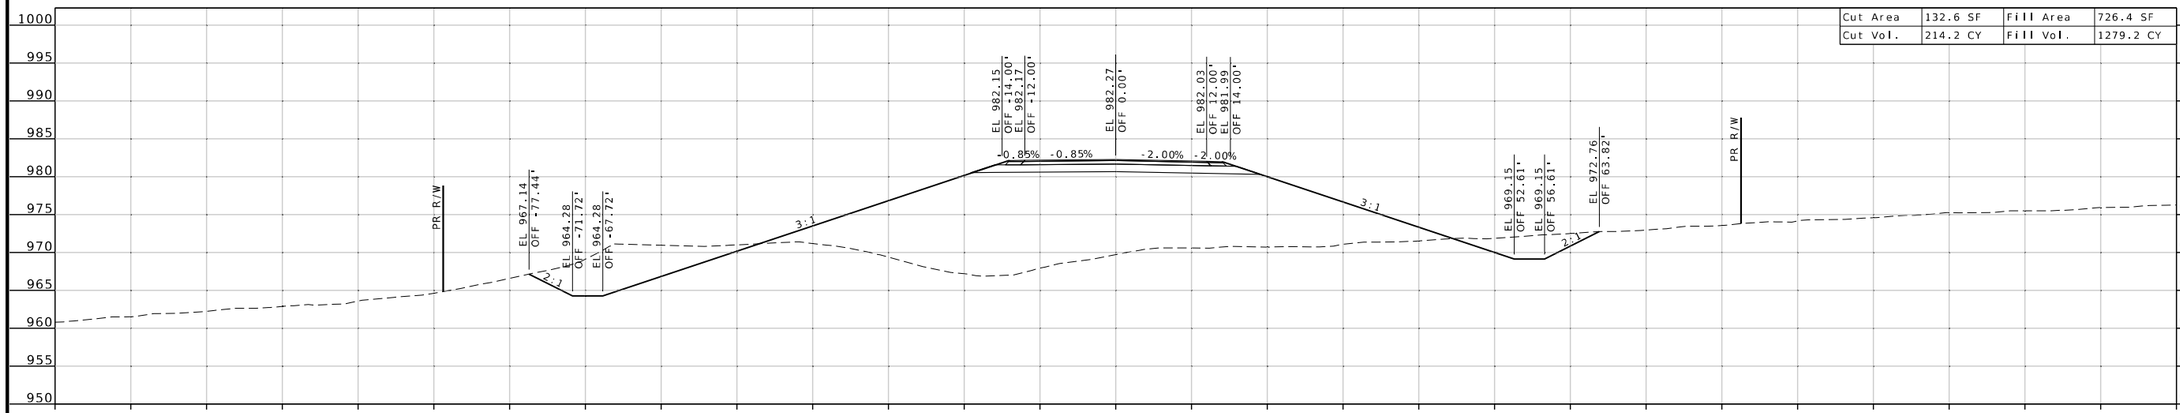

STA 427+50.00

ROUTE160

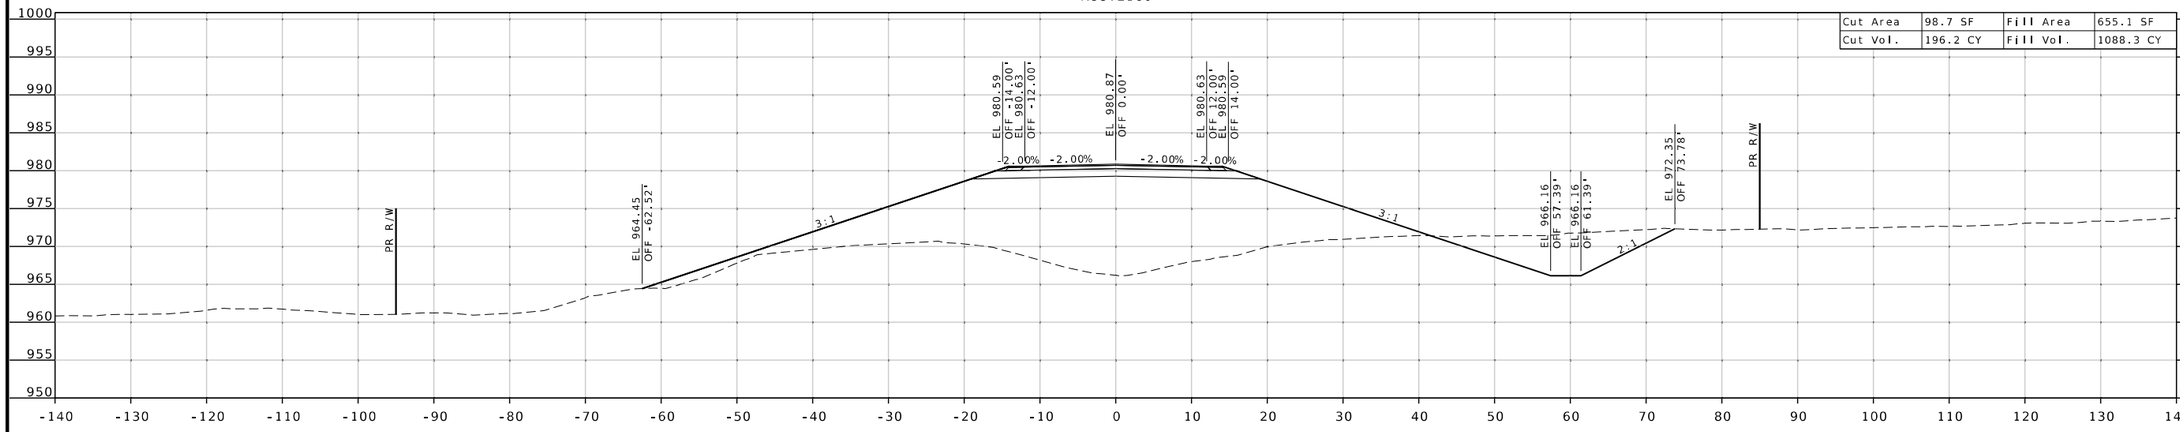

STA 427+00.00

STATE OF MISSOURI
SEAN T. MATLOCK
NUMBER E-27133
PROFESSIONAL ENGINEER

DATE PREPARED
9/01/2026

ROUTE	STATE
160	MO
DISTRICT	SHEET NO.
SW	6

COUNTY
DADE

JOB NO.
JSR0104

CONTRACT ID.

PROJECT NO.

BRIDGE NO.

DESCRIPTION	DATE


MISSOURI HIGHWAYS AND TRANSPORTATION COMMISSION


105 WEST CAPITOL
JEFFERSON CITY, MO 65102
1-888-ASK-MODOT (1-888-275-6636)

2215 Fairlawn Dr
Carthage, MO 64836
417.358.9551
COA# 00062
weareown.com

Engineering beyond.™

ROUTE 160
CROSS SECTIONS
SHEET 7 OF 23

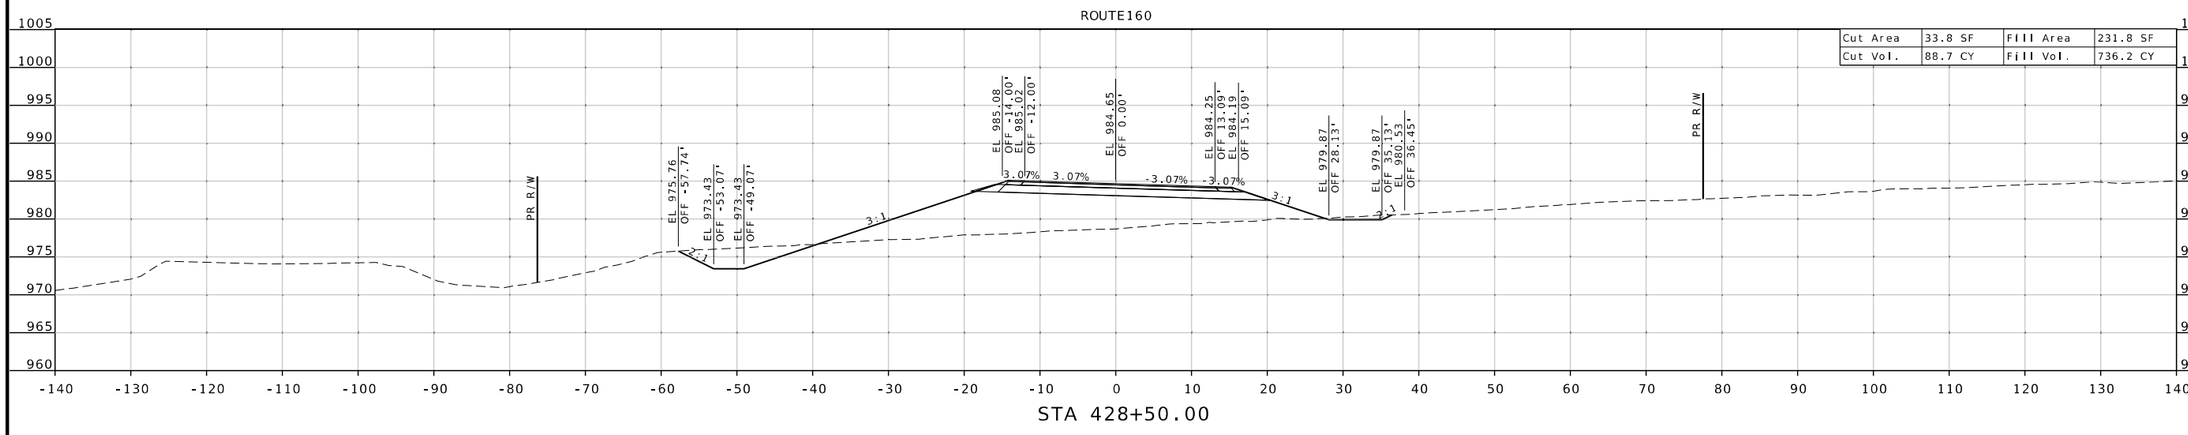

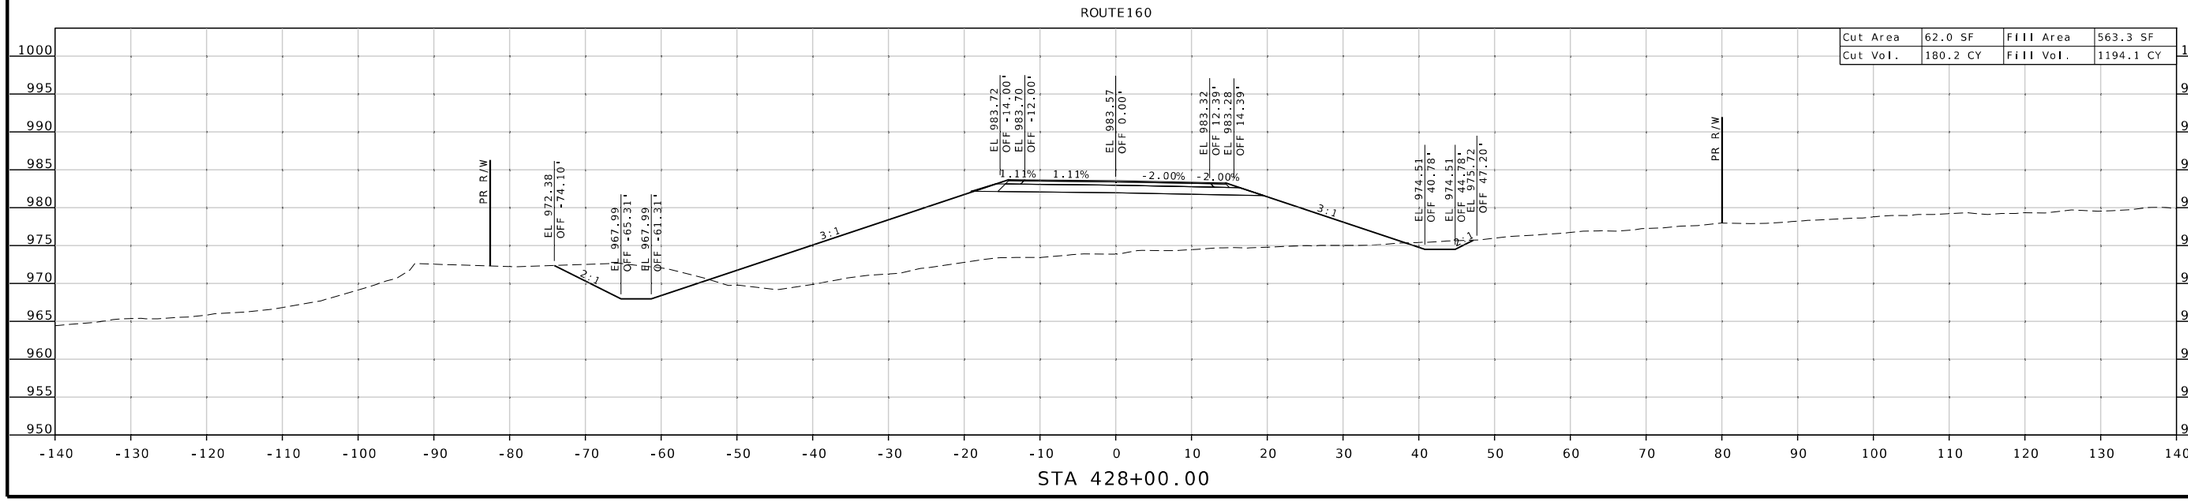

STATE OF MISSOURI
SEAN T. MATLOCK
NUMBER E-27133
PROFESSIONAL ENGINEER

DATE PREPARED
9/01/2026

ROUTE	STATE
160	MO
DISTRICT	SHEET NO.
SW	7

COUNTY
DADE

JOB NO.
JSR0104

CONTRACT ID.

PROJECT NO.


BRIDGE NO.


DESCRIPTION	DATE

MISSOURI HIGHWAYS AND TRANSPORTATION COMMISSION
105 WEST CAPITOL
JEFFERSON CITY, MO 65102
1-888-ASK-MODOT (1-888-275-6636)

2215 Fairlawn Dr
Carthage, MO 64836
417.358.9551
COA# 00062
weareown.com
OWN
Engineering beyond.

ROUTE 160
CROSS SECTIONS
SHEET 8 OF 23

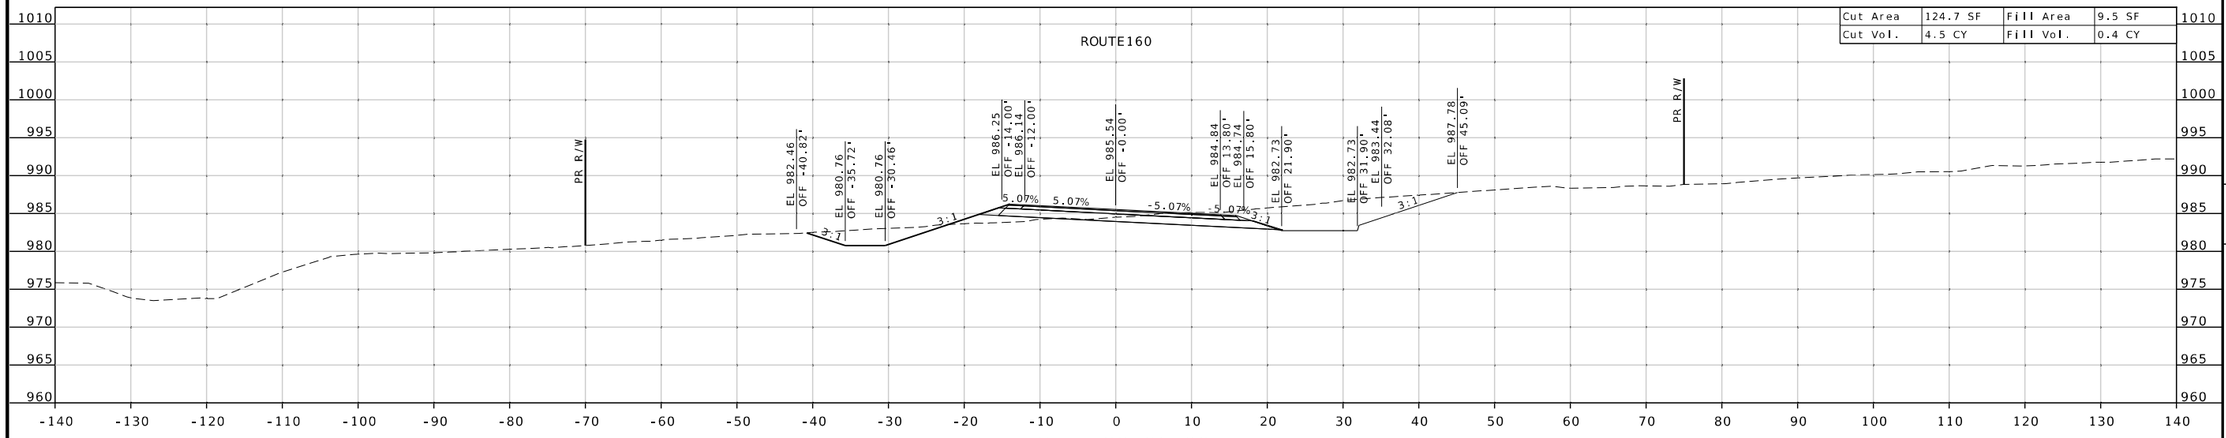

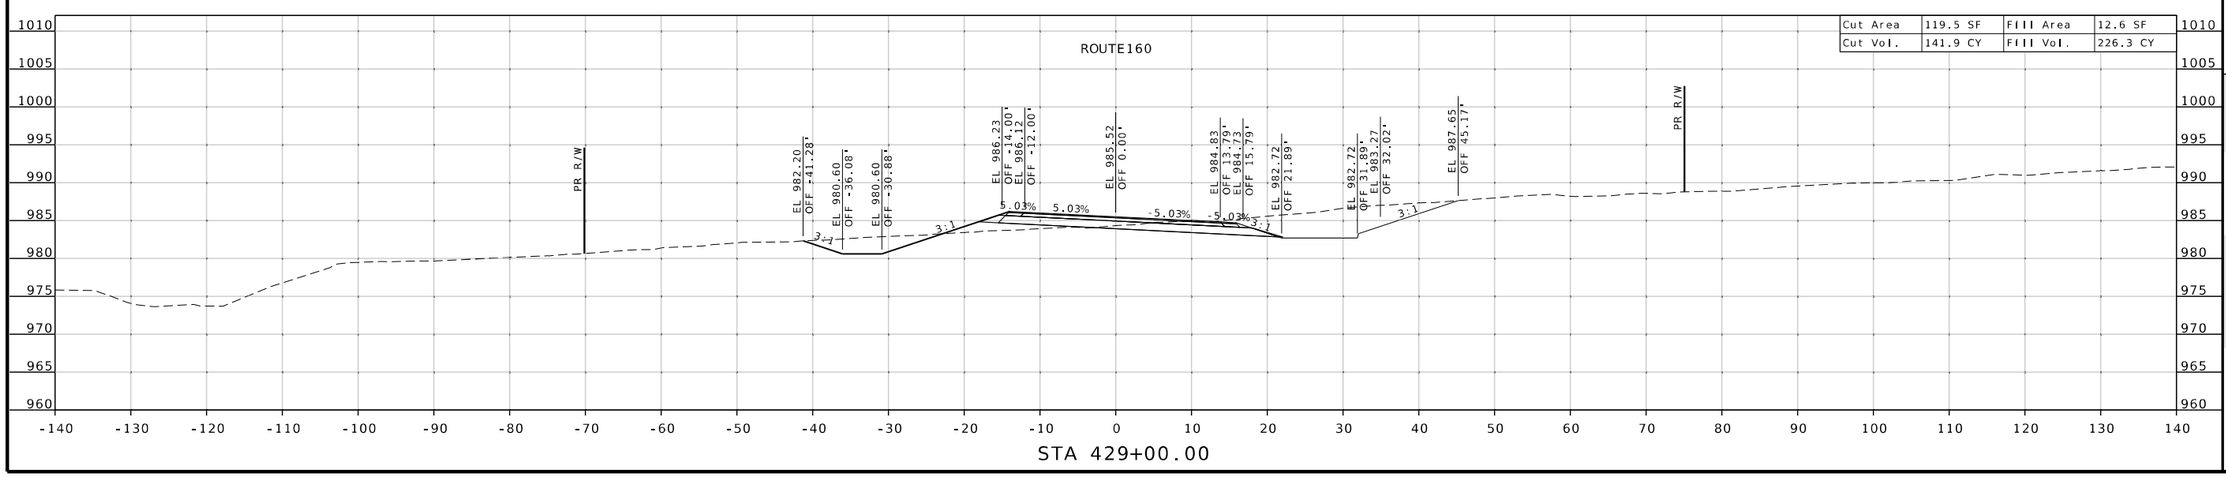

STATE OF MISSOURI
SEAN T. MATLOCK
NUMBER E-27133
PROFESSIONAL ENGINEER

DATE PREPARED
9/01/2026

ROUTE	STATE
160	MO
DISTRICT	SHEET NO.
SW	8

COUNTY
DADE

JOB NO.
JSR0104

CONTRACT ID.

PROJECT NO.

BRIDGE NO.

DESCRIPTION	DATE


MISSOURI HIGHWAYS AND TRANSPORTATION COMMISSION


105 WEST CAPITOL
JEFFERSON CITY, MO 65102
1-888-ASK-MODOT (1-888-275-6636)

2215 Fairlawn Dr
Carthage, MO 64836
417.358.9551
COA# 00062
weareown.com

Engineering beyond.

ROUTE 160
CROSS SECTIONS
SHEET 9 OF 23

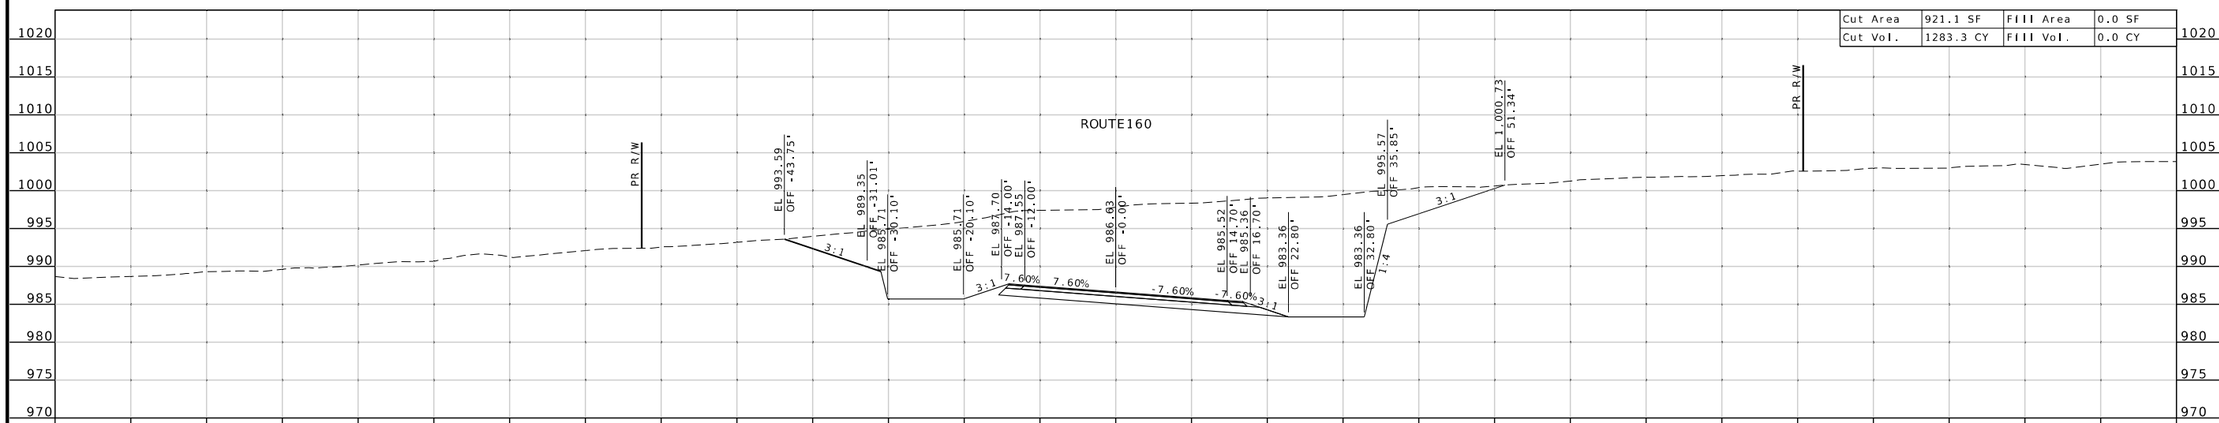

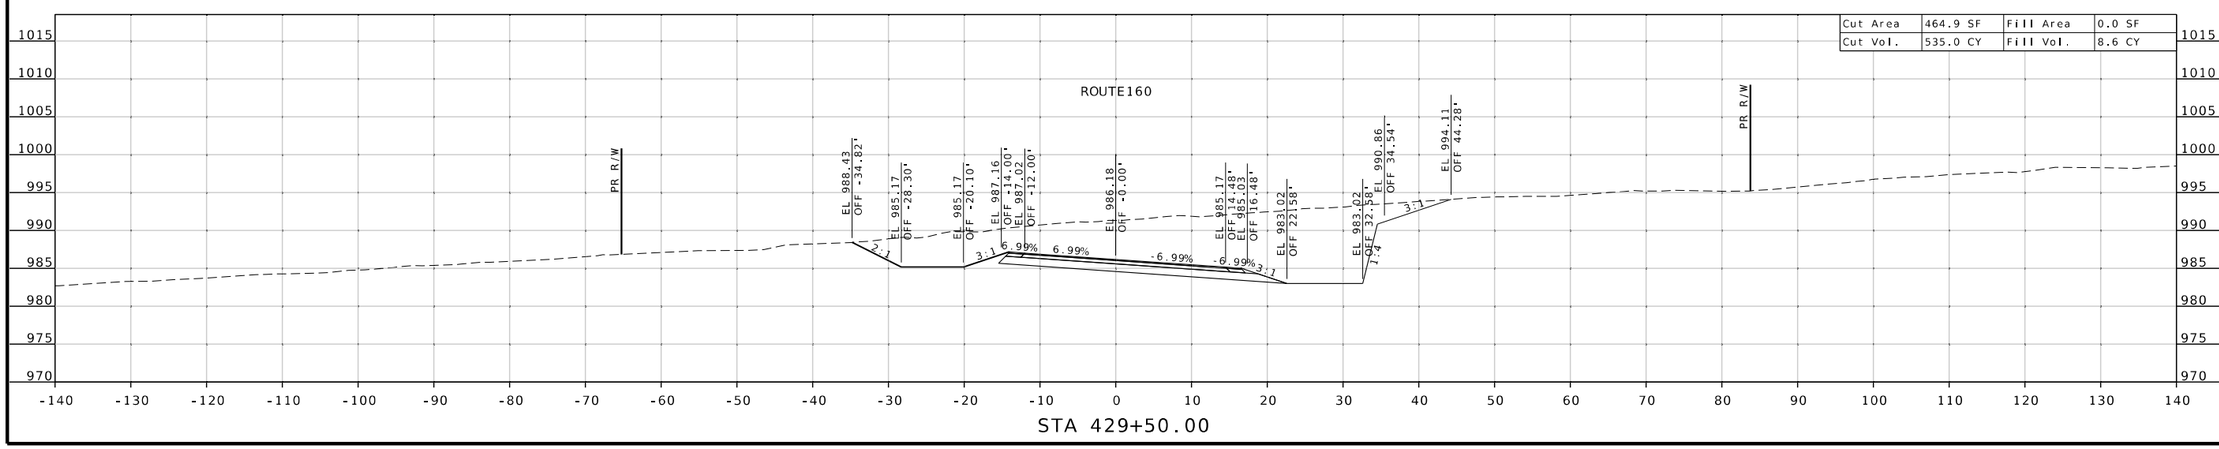

STATE OF MISSOURI
SEAN T. MATLOCK
NUMBER E-27133
PROFESSIONAL ENGINEER

DATE PREPARED
9/01/2026

ROUTE	STATE
160	MO
DISTRICT	SHEET NO.
SW	9

COUNTY
DADE

JOB NO.
JSR0104

CONTRACT ID.

PROJECT NO.


BRIDGE NO.

DESCRIPTION	DATE


MISSOURI HIGHWAYS AND TRANSPORTATION COMMISSION
105 WEST CAPITOL
JEFFERSON CITY, MO 65102
1-888-ASK-MODOT (1-888-275-6636)

2215 Fairlawn Dr
Carthage, MO 64836
417.358.9551
COA# 00062
weareown.com
Engineering beyond.™

ROUTE 160
CROSS SECTIONS
SHEET 10 OF 23

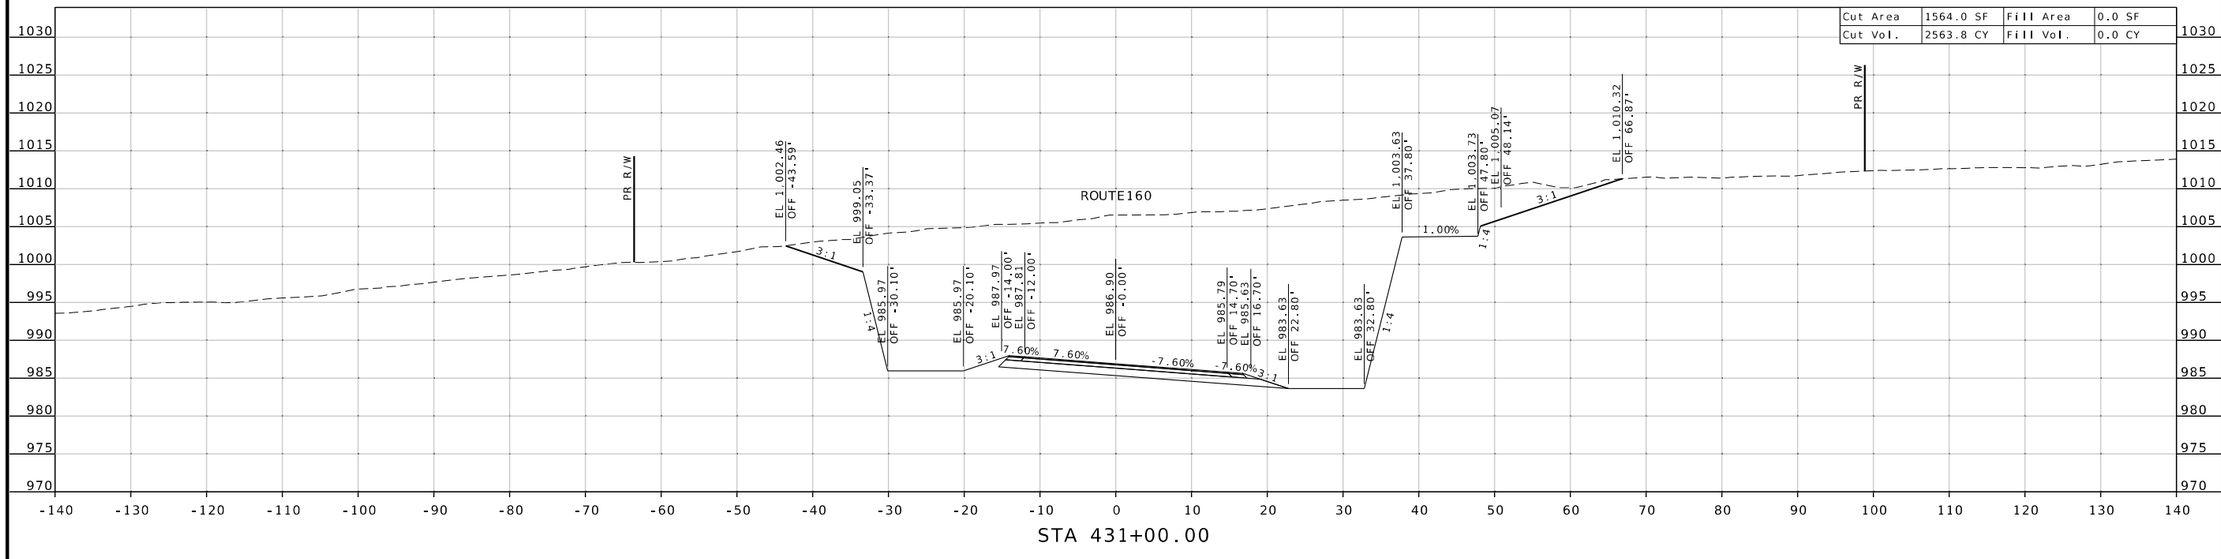

STA 431+00.00

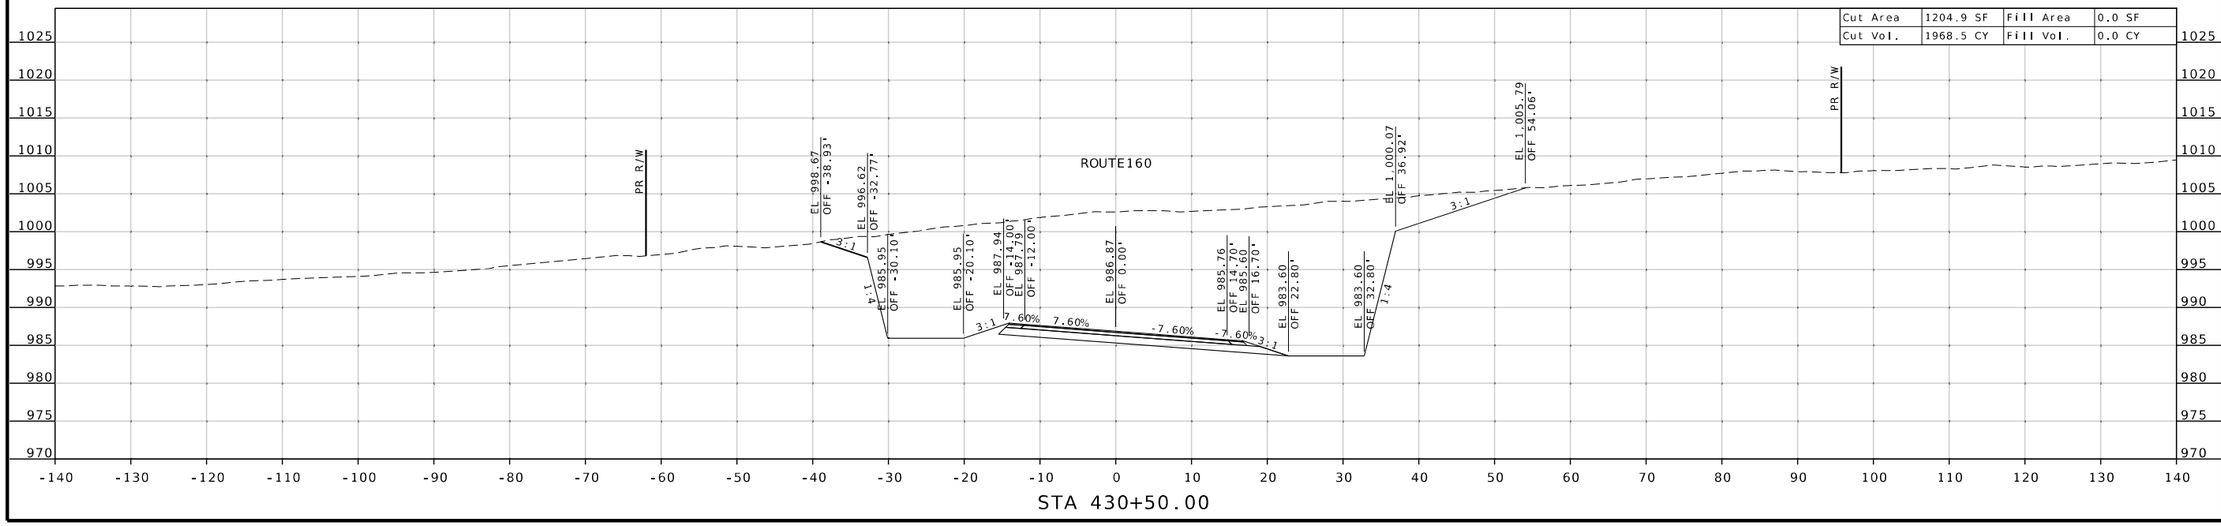

STA 430+50.00

STATE OF MISSOURI
SEAN T. MATLOCK
NUMBER E-27133
PROFESSIONAL ENGINEER

DATE PREPARED
9/01/2026

ROUTE	STATE
160	MO
DISTRICT	SHEET NO.
SW	10

COUNTY
DADE

JOB NO.
JSR0104

CONTRACT ID.

PROJECT NO.

BRIDGE NO.


DESCRIPTION	DATE


MISSOURI HIGHWAYS AND TRANSPORTATION COMMISSION
105 WEST CAPITOL
JEFFERSON CITY, MO 65102
1-888-ASK-MODOT (1-888-275-6636)

2215 Fairlawn Dr
Carthage, MO 64836
417.358.9551
COA# 00062
weareown.com

Engineering beyond.

ROUTE 160
CROSS SECTIONS
SHEET 11 OF 23

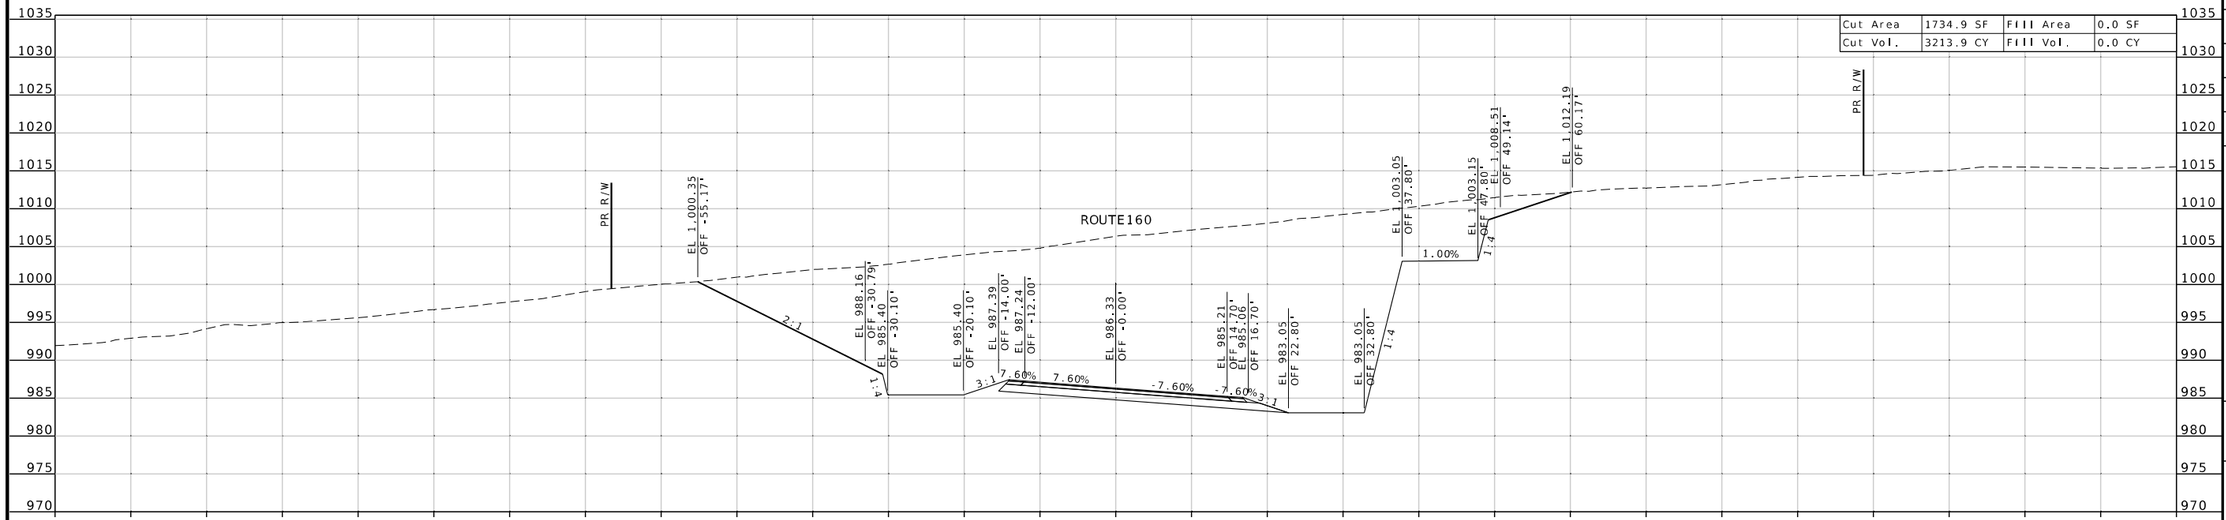

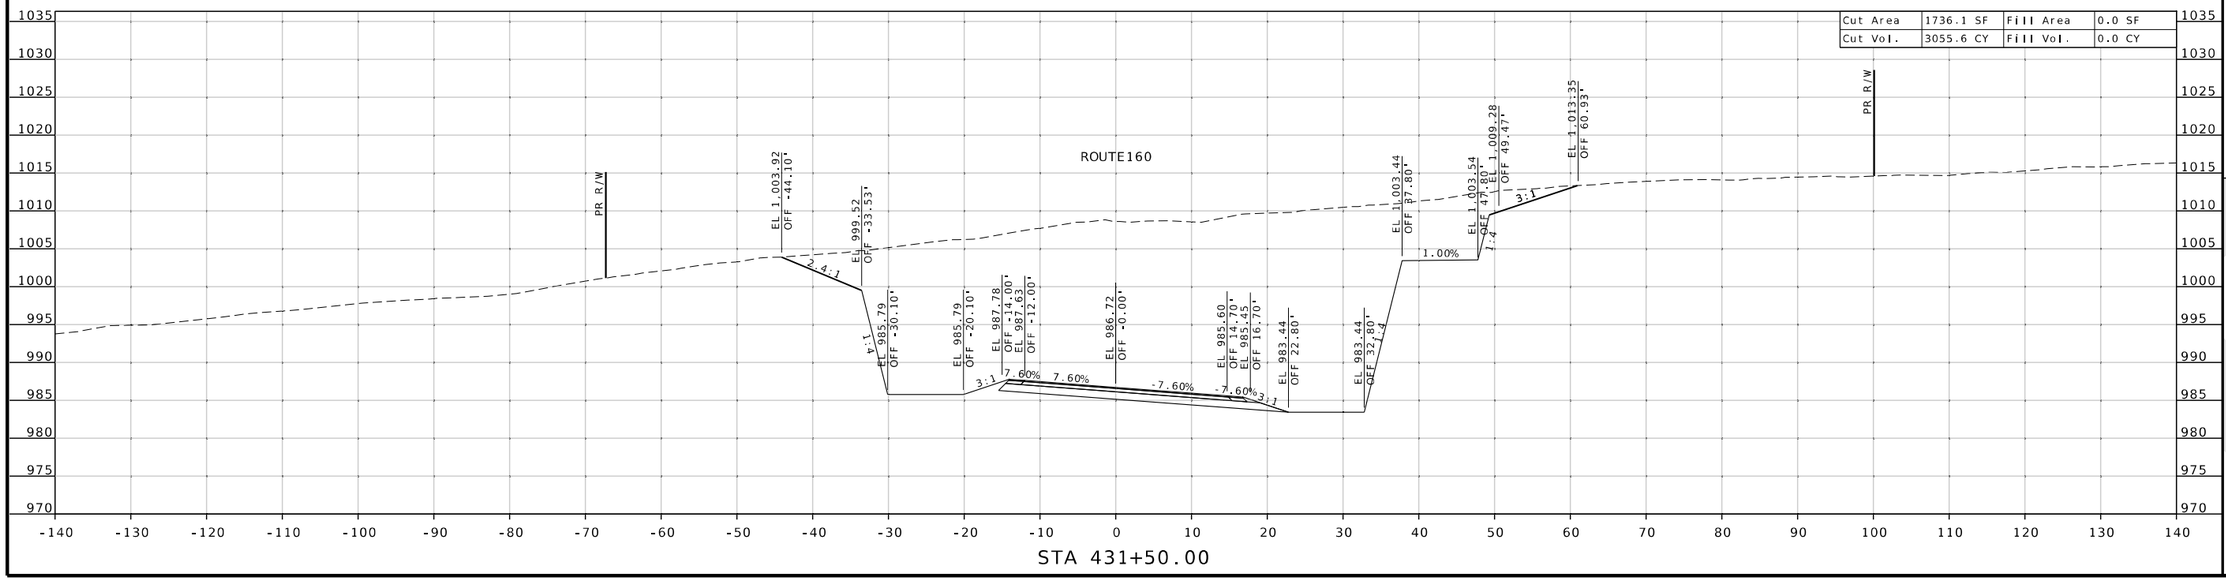

SEAN T. MATLOCK
NUMBER E-27133
PROFESSIONAL ENGINEER
STATE OF MISSOURI

DATE PREPARED
9/01/2026

ROUTE	STATE
160	MO
DISTRICT	SHEET NO.
SW	11

COUNTY
DADE

JOB NO.
JSR0104

CONTRACT ID.

PROJECT NO.


BRIDGE NO.


DESCRIPTION	DATE

MISSOURI HIGHWAYS AND TRANSPORTATION COMMISSION
105 WEST CAPITOL
JEFFERSON CITY, MO 65102
1-888-ASK-MODOT (1-888-275-6636)

2215 Fairlawn Dr
Carthage, MO 64836
417.358.9551
COA# 00062
weareown.com
OWN
Engineering beyond.™

ROUTE 160
CROSS SECTIONS
SHEET 12 OF 23

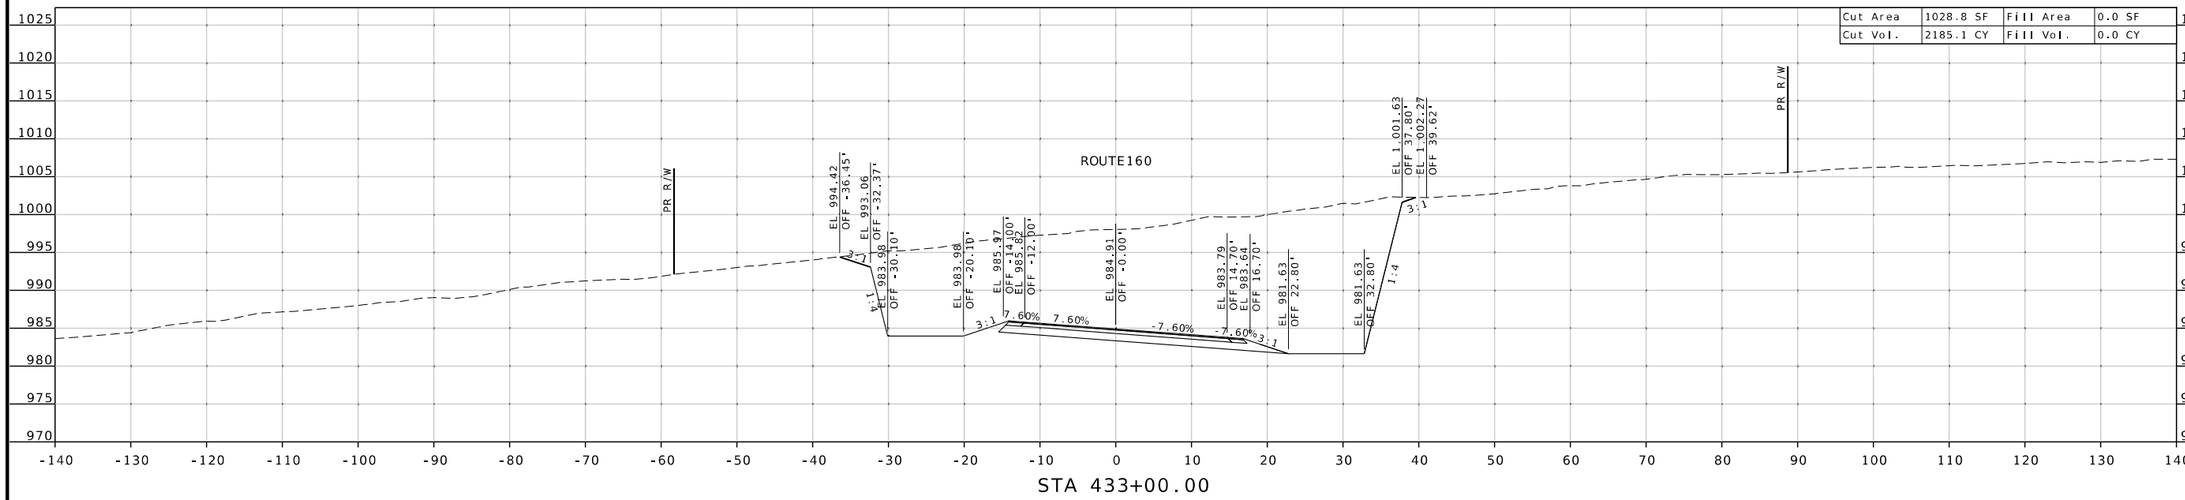

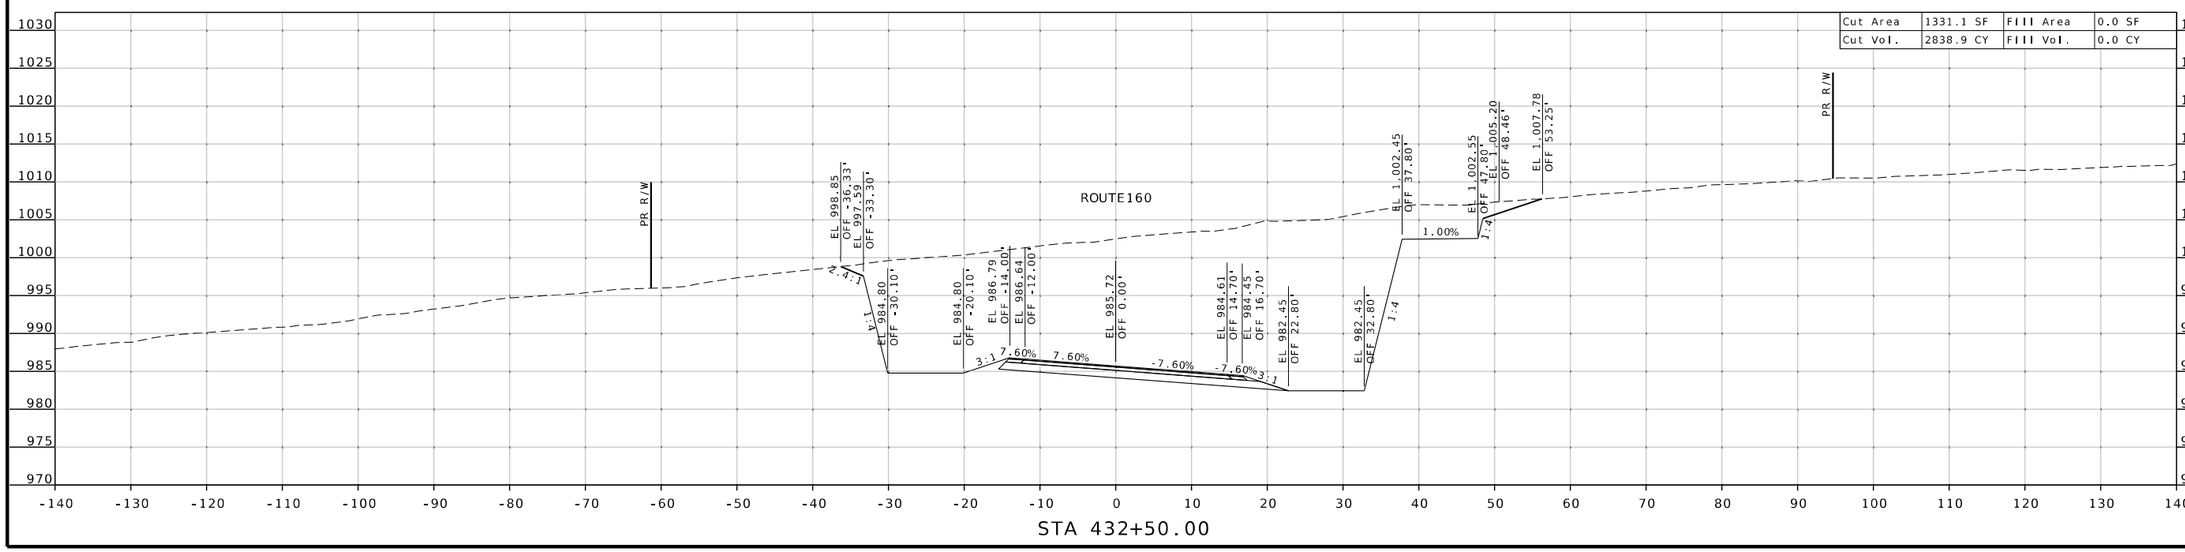

STATE OF MISSOURI
SEAN MATLOCK
NUMBER E-27133
PROFESSIONAL ENGINEER

DATE PREPARED
9/01/2026

ROUTE	STATE
160	MO
DISTRICT	SHEET NO.
SW	12

COUNTY
DADE

JOB NO.
JSR0104

CONTRACT ID.

PROJECT NO.

BRIDGE NO.


DESCRIPTION	DATE


MISSOURI HIGHWAYS AND TRANSPORTATION COMMISSION
105 WEST CAPITOL
JEFFERSON CITY, MO 65102
1-888-ASK-MODOT (1-888-275-6636)

2215 Fairlawn Dr
Carthage, MO 64836
417.358.9551
COA# 00062
weareown.com

Engineering beyond.

ROUTE 160
CROSS SECTIONS
SHEET 13 OF 23

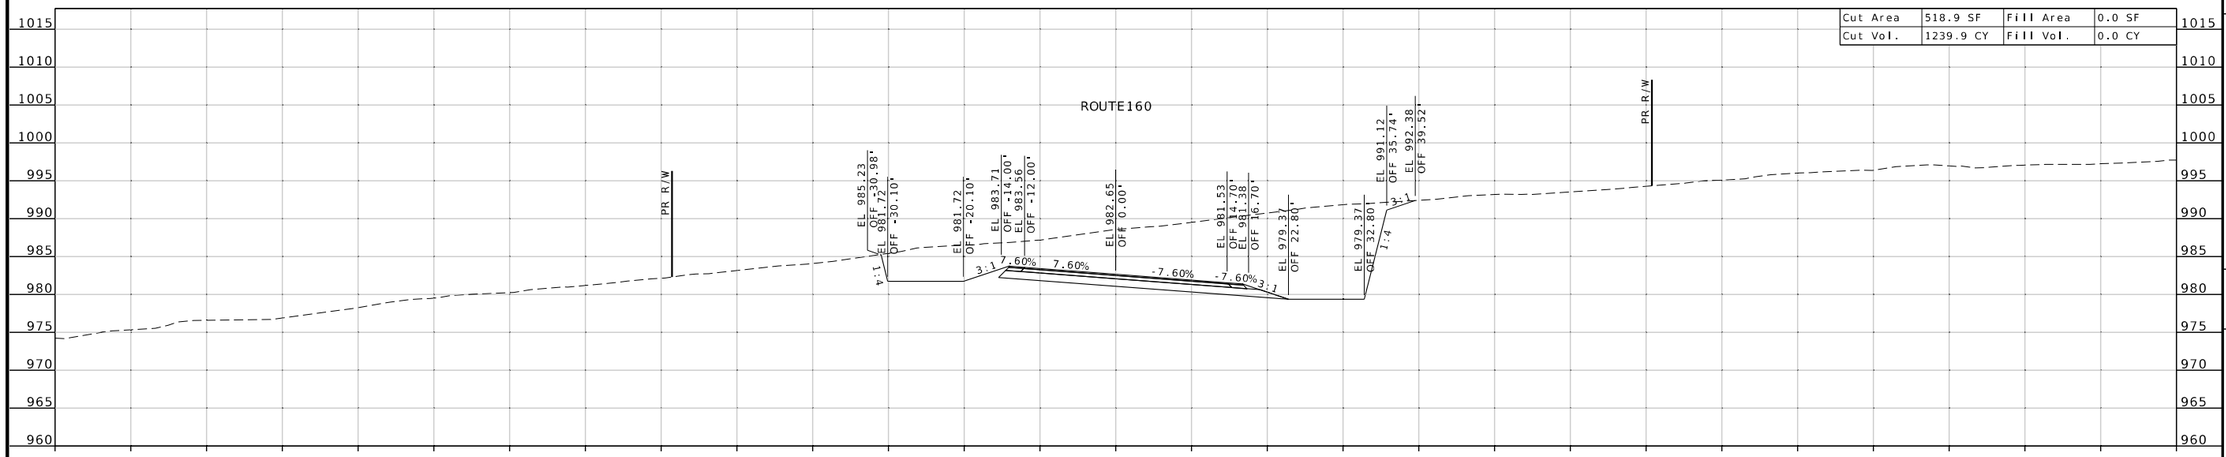

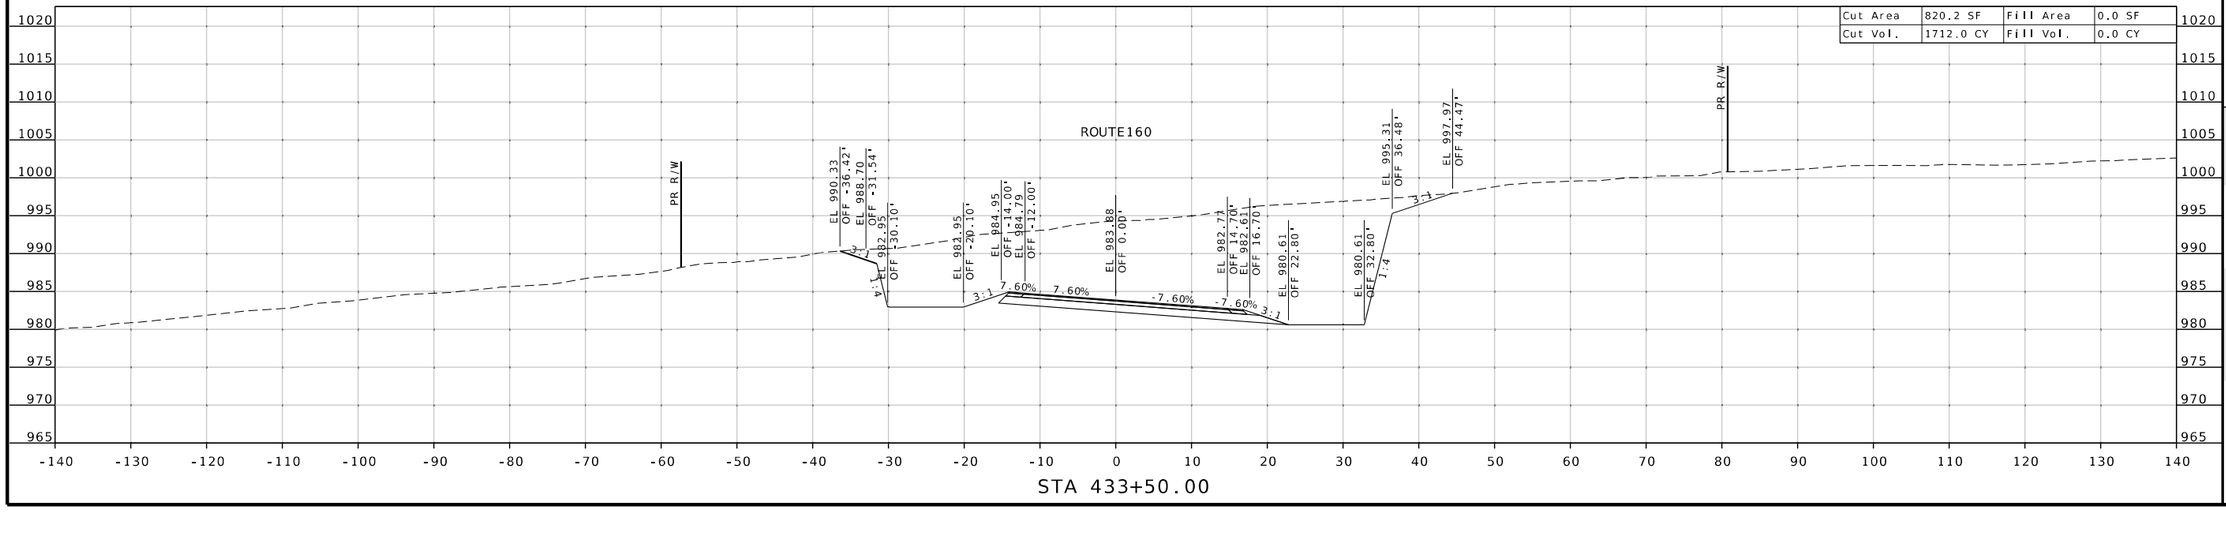

DESCRIPTION | DATE

DATE PREPARED
9/01/2026

ROUTE	STATE
160	MO
DISTRICT	SHEET NO.
SW	13

COUNTY
DADE

JOB NO.
JSR0104

CONTRACT ID.

PROJECT NO.

BRIDGE NO.

STATE OF MISSOURI
SEAN T. MATLOCK
NUMBER E-27133
PROFESSIONAL ENGINEER

MISSOURI HIGHWAYS AND TRANSPORTATION COMMISSION


105 WEST CAPITOL
JEFFERSON CITY, MO 65102
1-888-ASK-MODOT (1-888-275-6636)


MoDOT

2215 Fairlawn Dr
Carthage, MO 64836
417.358.9551
COA# 00062
weareown.com

OWN
Engineering beyond.

ROUTE 160
CROSS SECTIONS
SHEET 14 OF 23

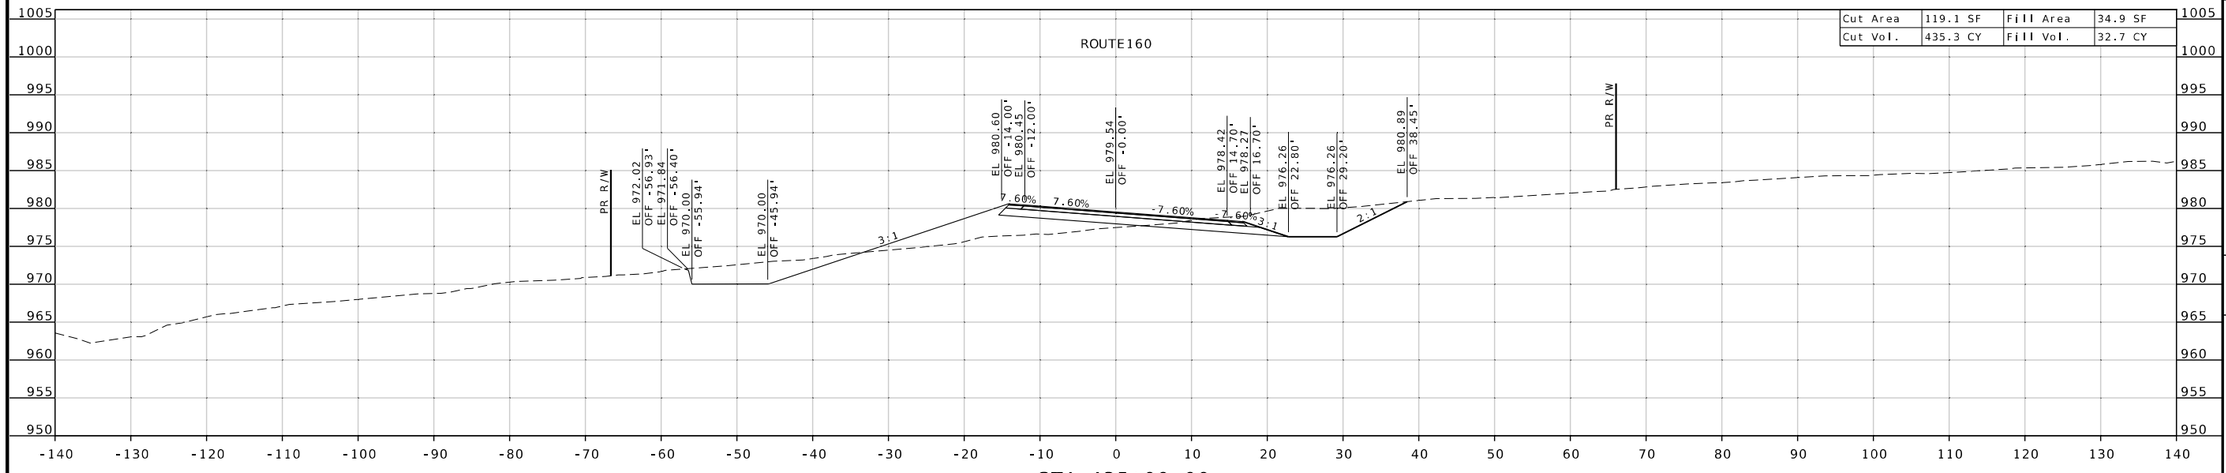

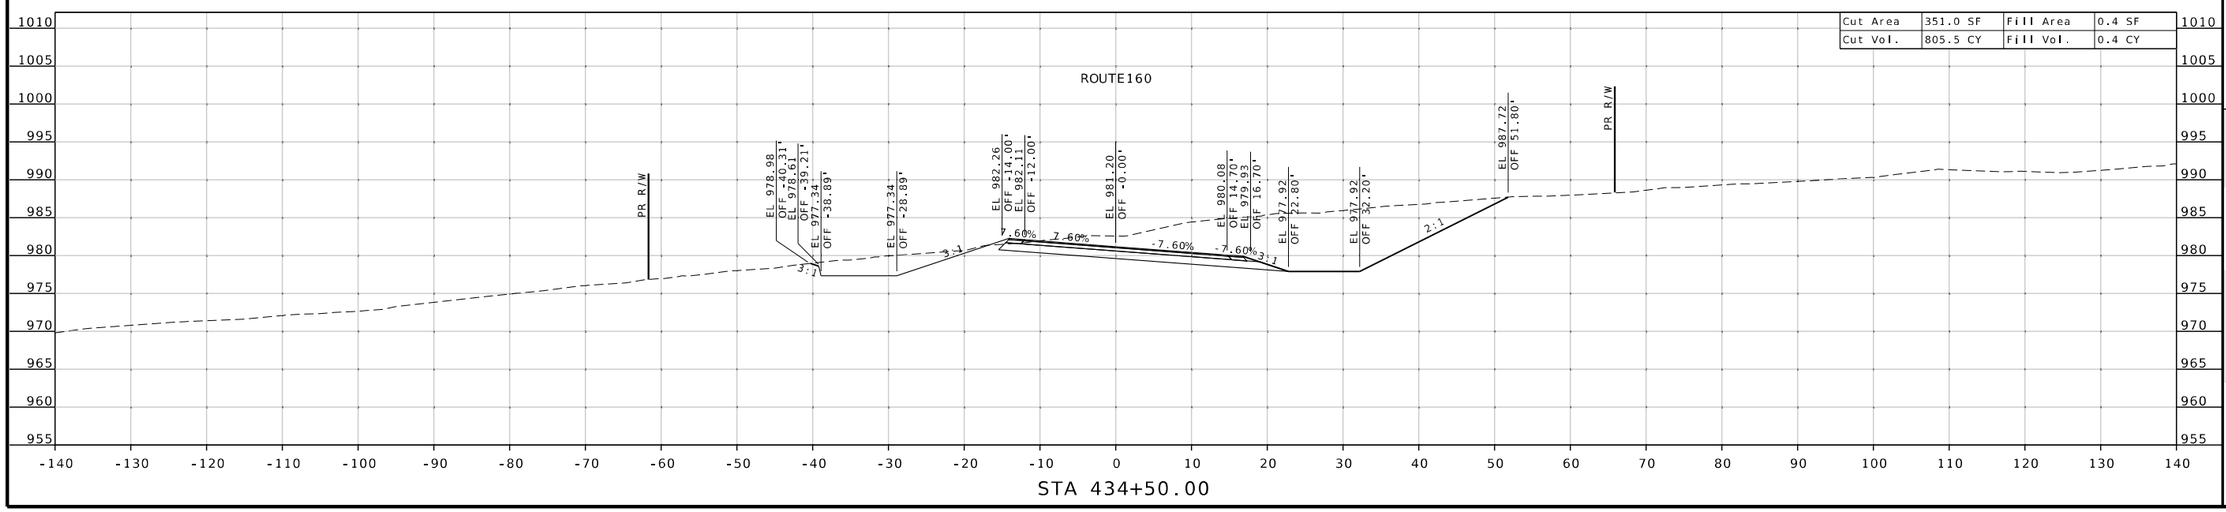

SEAN T. MATLOCK
NUMBER E-27133
PROFESSIONAL ENGINEER
STATE OF MISSOURI

DATE PREPARED
9/01/2026

ROUTE	STATE
160	MO
DISTRICT	SHEET NO.
SW	14

COUNTY
DADE

JOB NO.
JSR0104

CONTRACT ID.

PROJECT NO.

BRIDGE NO.


DESCRIPTION | DATE


MISSOURI HIGHWAYS AND TRANSPORTATION COMMISSION
105 WEST CAPITOL
JEFFERSON CITY, MO 65102
1-888-ASK-MODOT (1-888-275-6636)

2215 Fairlawn Dr
Carthage, MO 64836
417.358.9551
COA# 00062
weareown.com

Engineering beyond.

ROUTE 160
CROSS SECTIONS
SHEET 15 OF 23

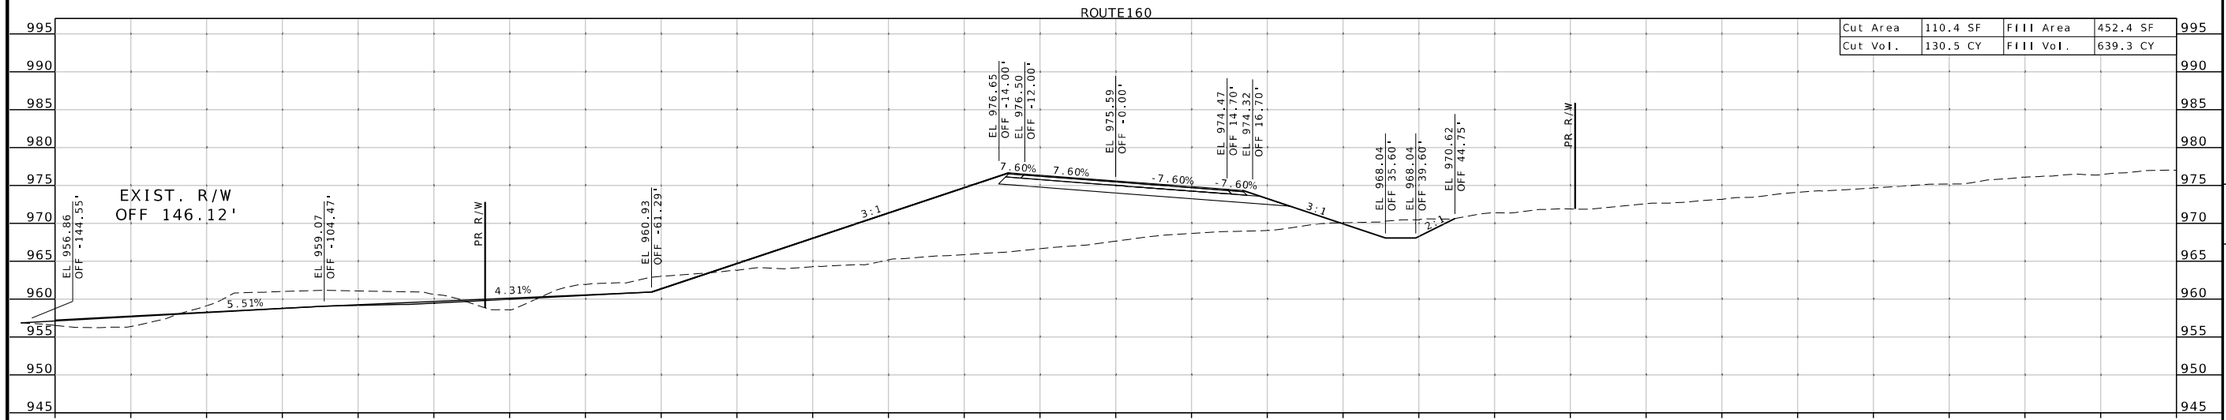

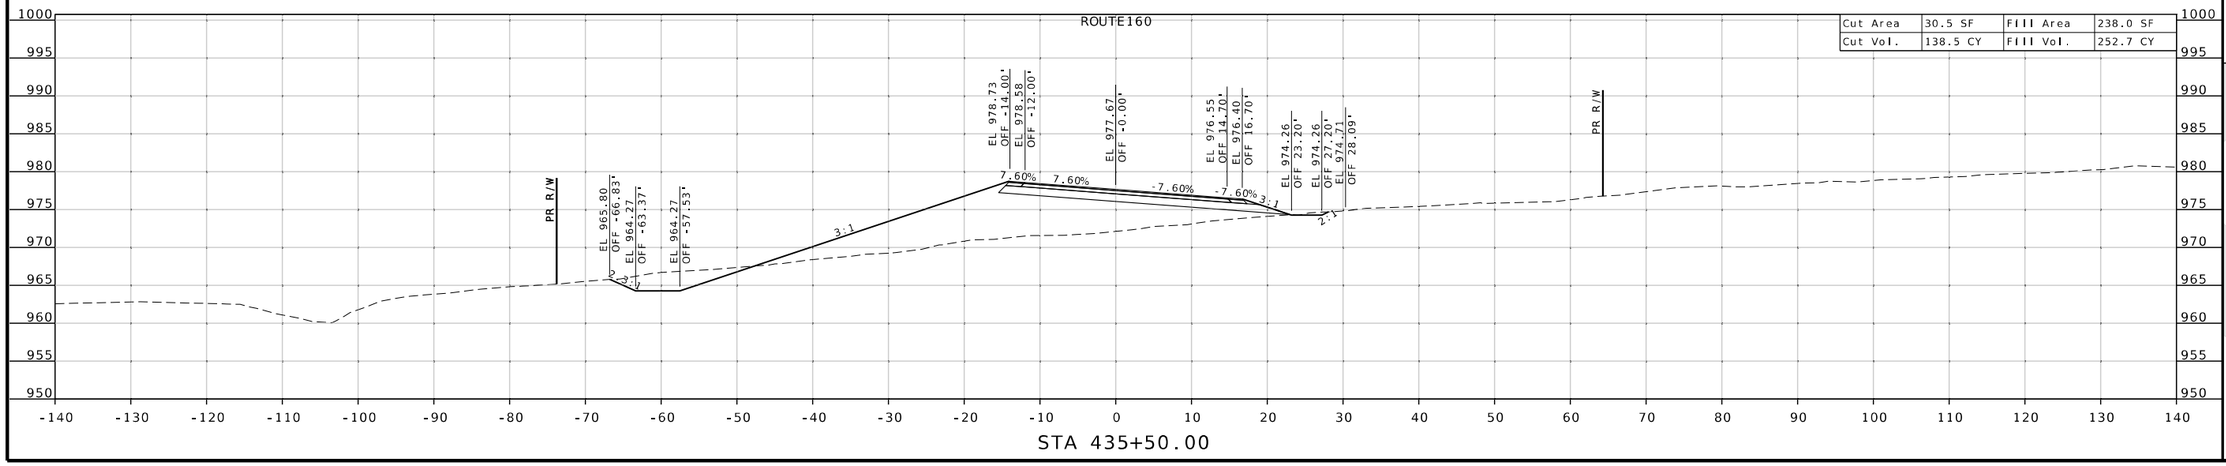

STATE OF MISSOURI
SEAN T. MATLOCK
NUMBER E-27133
PROFESSIONAL ENGINEER

DATE PREPARED
9/01/2026

ROUTE	STATE
160	MO
DISTRICT	SHEET NO.
SW	15

COUNTY
DADE

JOB NO.
JSR0104

CONTRACT ID.

PROJECT NO.


BRIDGE NO.


DESCRIPTION	DATE

MISSOURI HIGHWAYS AND TRANSPORTATION COMMISSION
105 WEST CAPITOL
JEFFERSON CITY, MO 65102
1-888-ASK-MODOT (1-888-275-6636)

2215 Fairlawn Dr.
Carthage, MO 64836
417.358.9551
COA# 00062
weareown.com
Engineering beyond.

ROUTE 160
CROSS SECTIONS
SHEET 16 OF 23

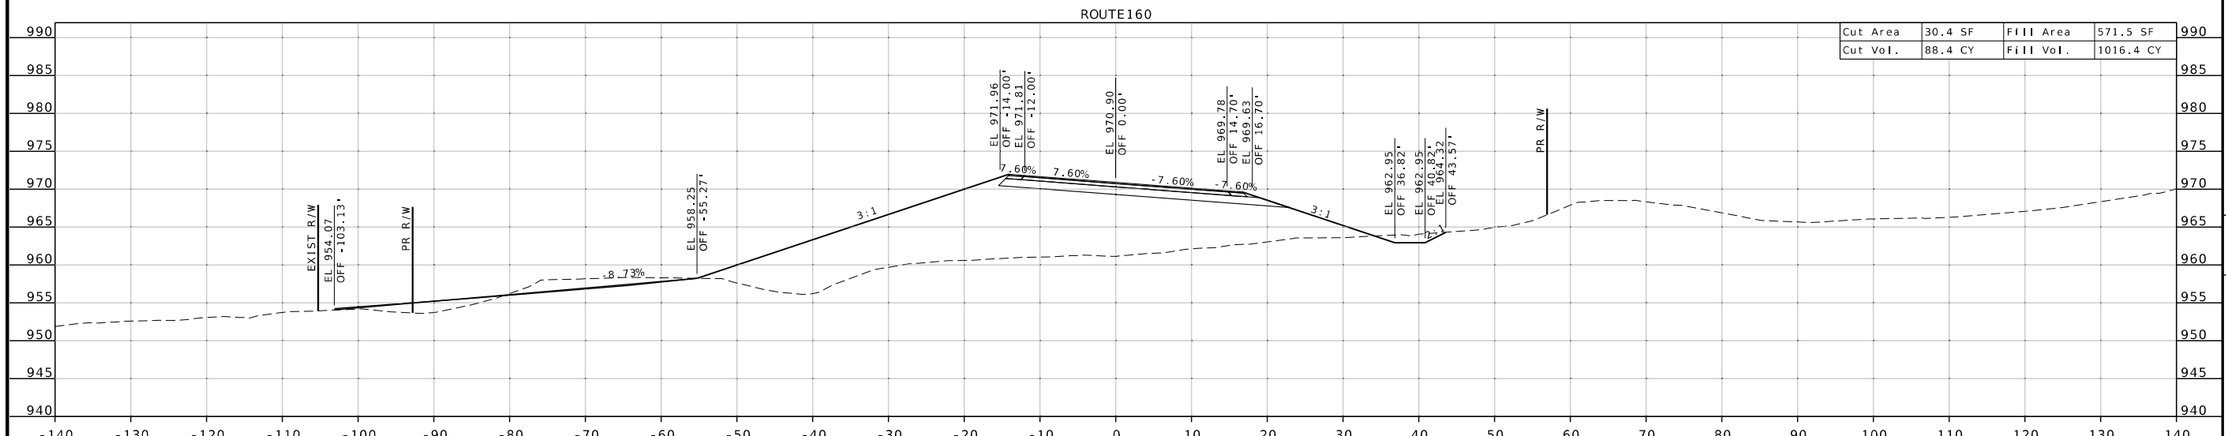

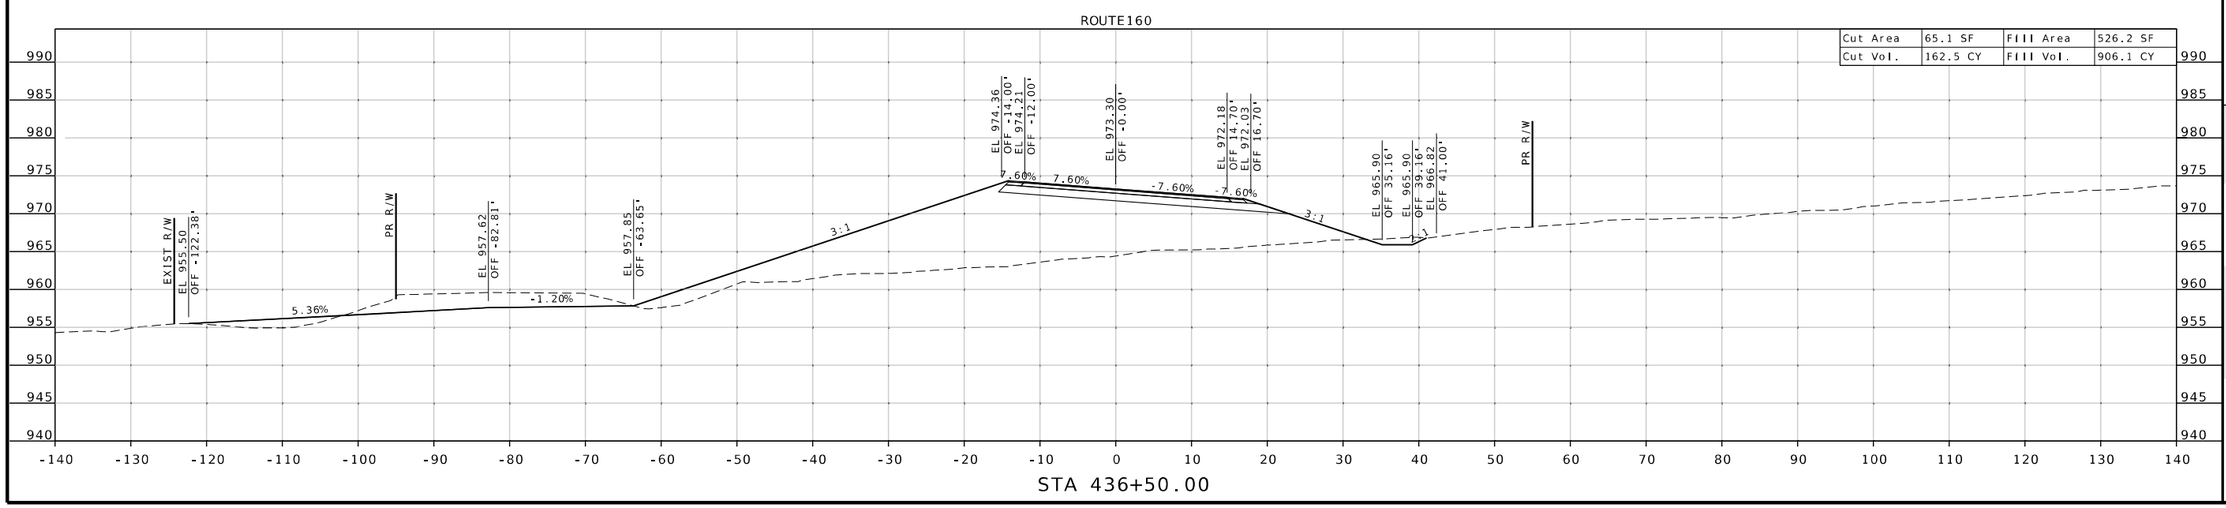

STATE OF MISSOURI
SEAN T. MATLOCK
NUMBER E-27133
PROFESSIONAL ENGINEER

DATE PREPARED
9/01/2026

ROUTE	STATE
160	MO
DISTRICT	SHEET NO.
SW	16

COUNTY
DADE

JOB NO.
JSR0104

CONTRACT ID.

PROJECT NO.

BRIDGE NO.

DESCRIPTION	DATE


MISSOURI HIGHWAYS AND TRANSPORTATION COMMISSION


105 WEST CAPITOL
JEFFERSON CITY, MO 65102
1-888-ASK-MODOT (1-888-275-6636)

2215 Fairlawn Dr
Carthage, MO 64836
417.358.9551
COA# 00062
weareown.com

Engineering beyond.™

ROUTE 160
CROSS SECTIONS
SHEET 17 OF 23

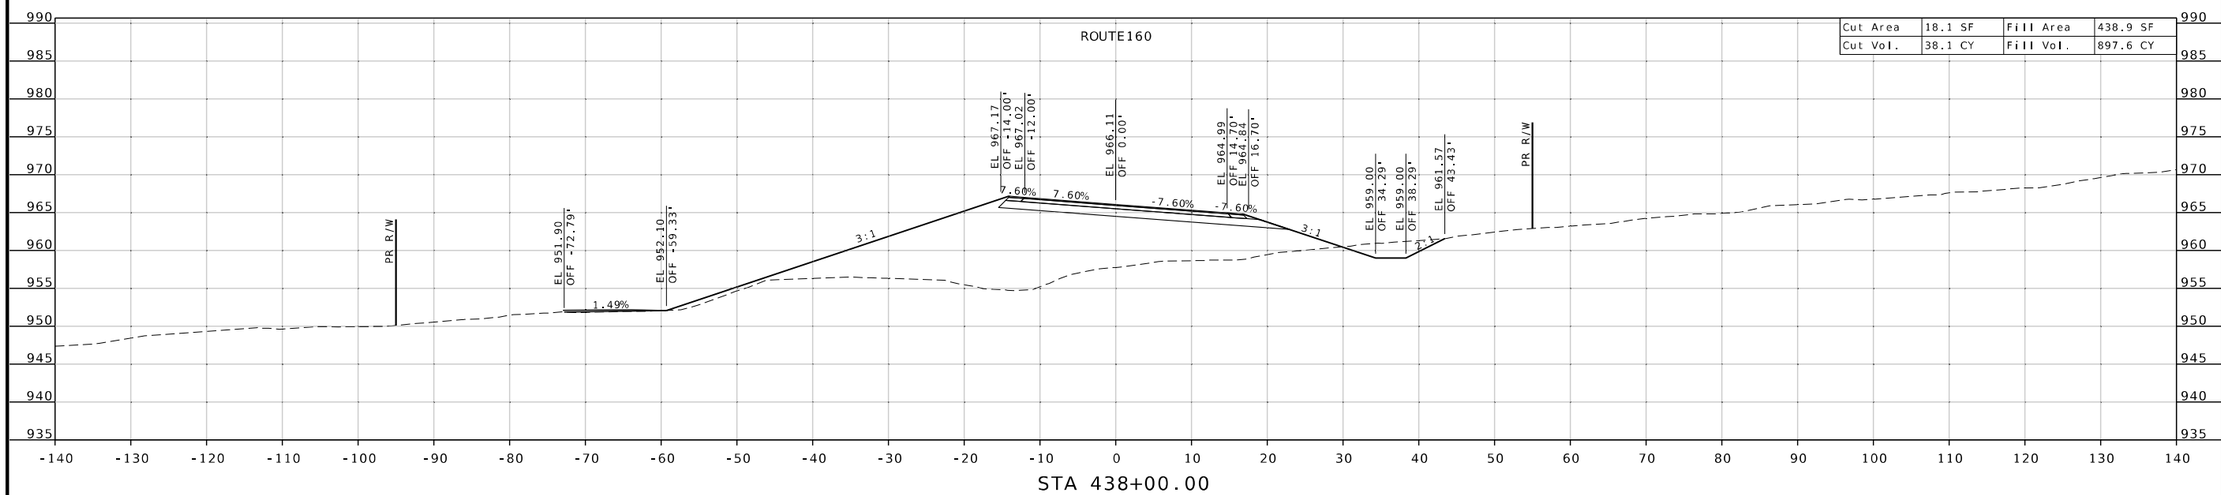

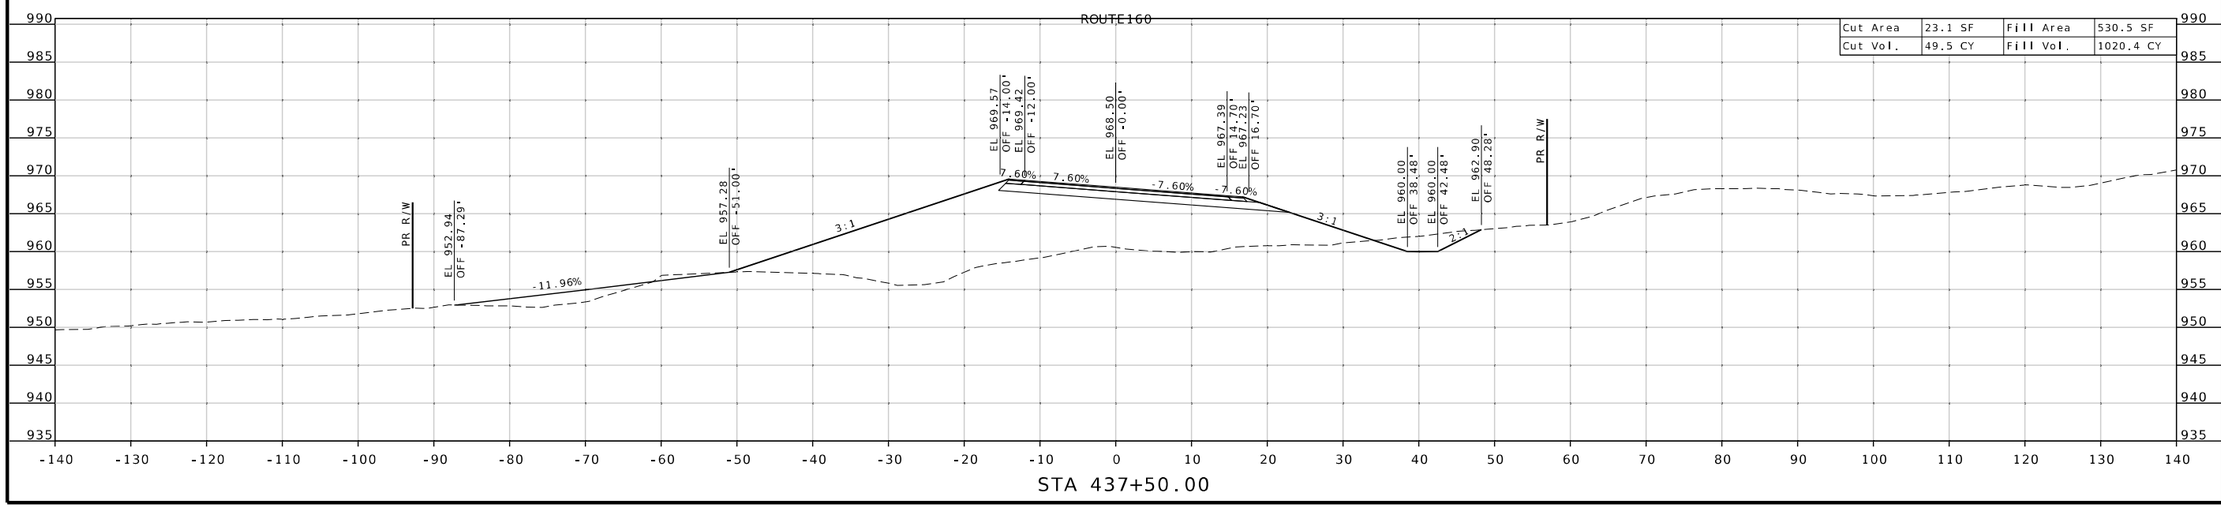

DATE PREPARED
9/01/2026

ROUTE	STATE
160	MO
DISTRICT	SHEET NO.
SW	17

COUNTY
DADE

JOB NO.
JSR0104

CONTRACT ID.

PROJECT NO.

BRIDGE NO.


DESCRIPTION	DATE

MISSOURI HIGHWAYS AND TRANSPORTATION COMMISSION
105 WEST CAPITOL
JEFFERSON CITY, MO 65102
1-888-ASK-MODOT (1-888-275-6636)


SEAN T. MATLOCK
NUMBER E-27133
PROFESSIONAL ENGINEER
STATE OF MISSOURI

2215 Fairlawn Dr
Carthage, MO 64836
417.358.9551
COA# 00062
weareown.com
Engineering beyond.™

ROUTE 160
CROSS SECTIONS
SHEET 18 OF 23

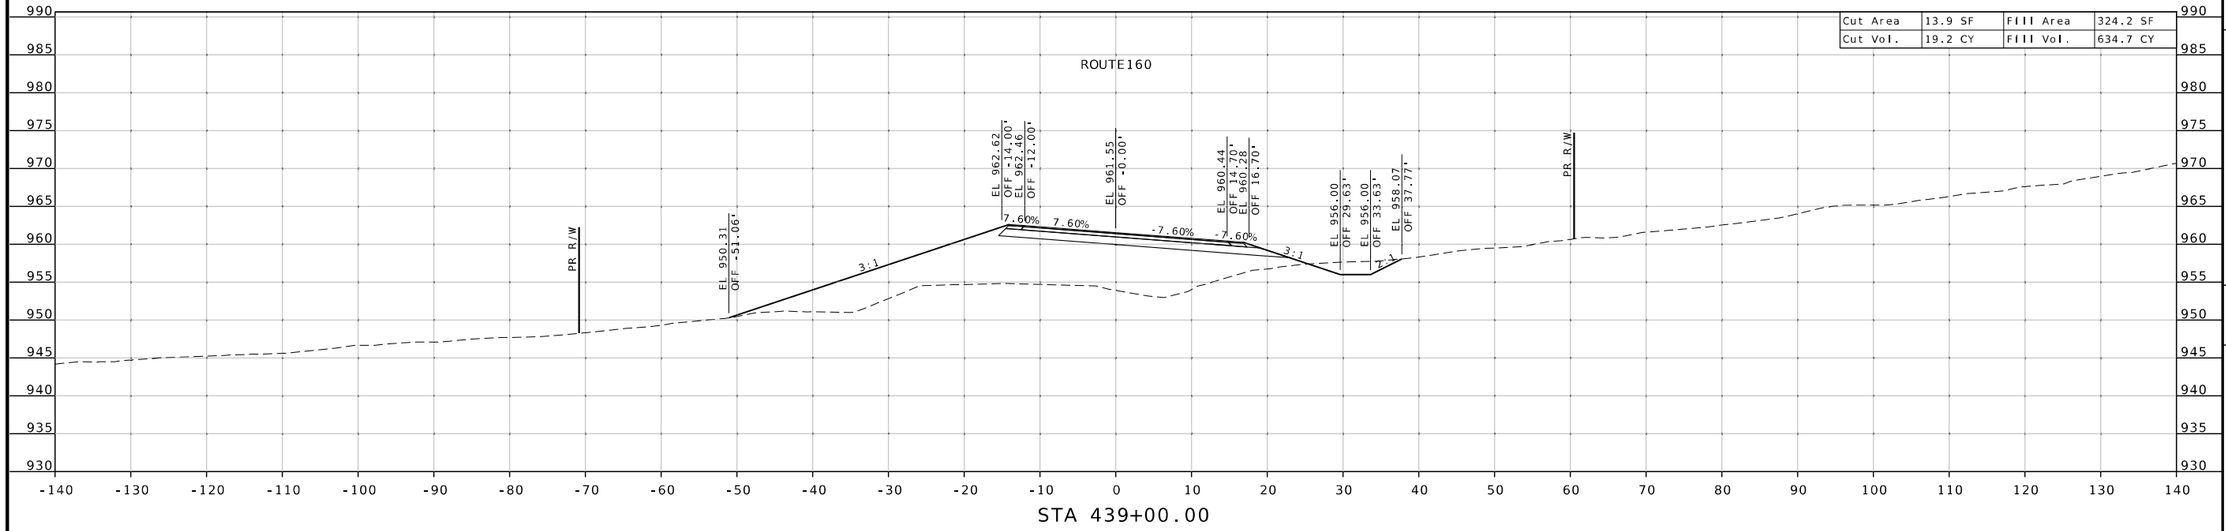

STA 439+00.00

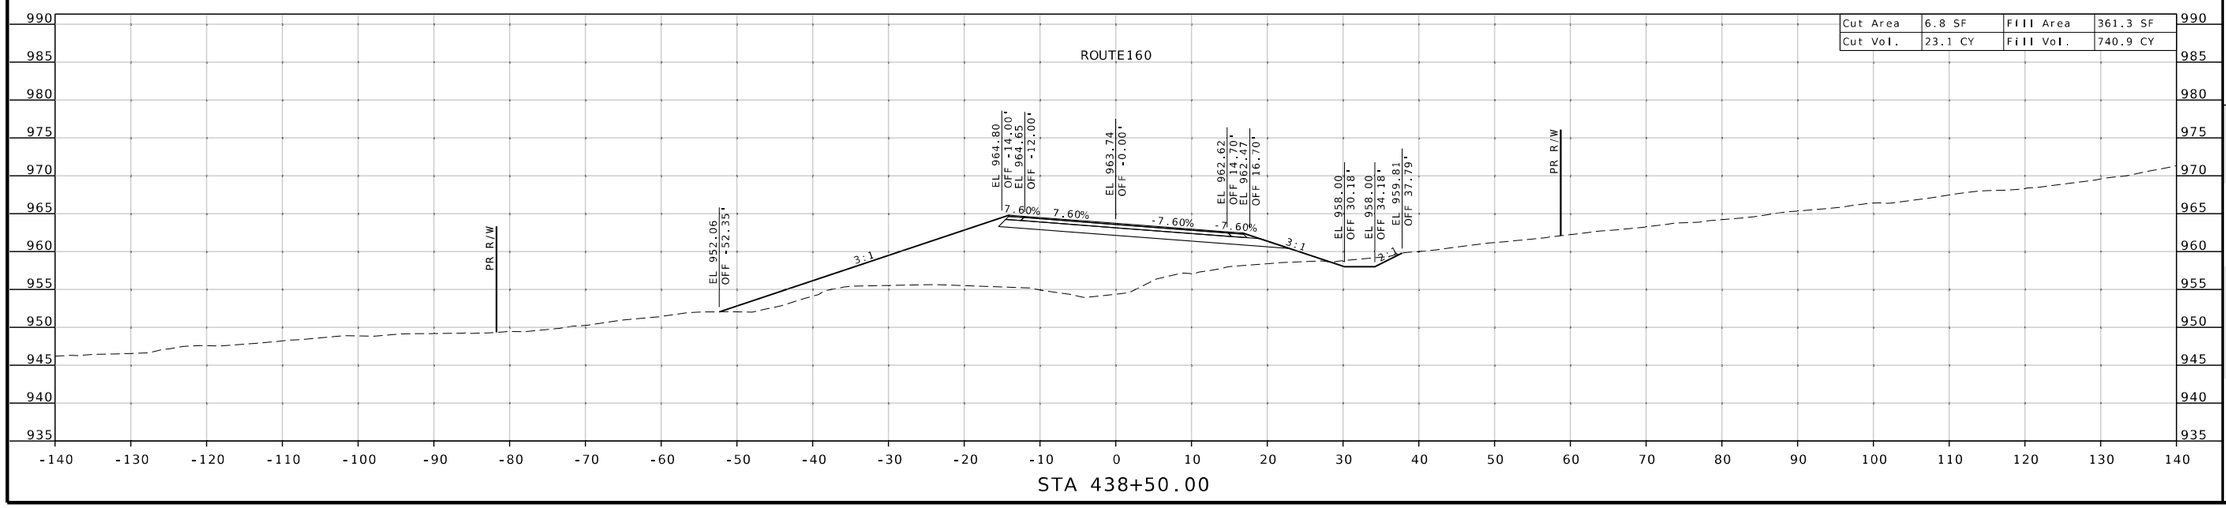

STA 438+50.00

STATE OF MISSOURI
SEAN T. MATLOCK
NUMBER E-27133
PROFESSIONAL ENGINEER

DATE PREPARED
9/01/2026

ROUTE	STATE
160	MO
DISTRICT	SHEET NO.
SW	18

COUNTY
DADE

JOB NO.
JSR0104

CONTRACT ID.

PROJECT NO.

BRIDGE NO.


DESCRIPTION	DATE

MISSOURI HIGHWAYS AND TRANSPORTATION COMMISSION
105 WEST CAPITOL
JEFFERSON CITY, MO 65102
1-888-ASK-MODOT (1-888-275-6636)


2215 Fairlawn Dr
Carthage, MO 64836
417.358.9551
COA# 00062
weareown.com

Engineering beyond.

ROUTE 160
CROSS SECTIONS
SHEET 19 OF 23

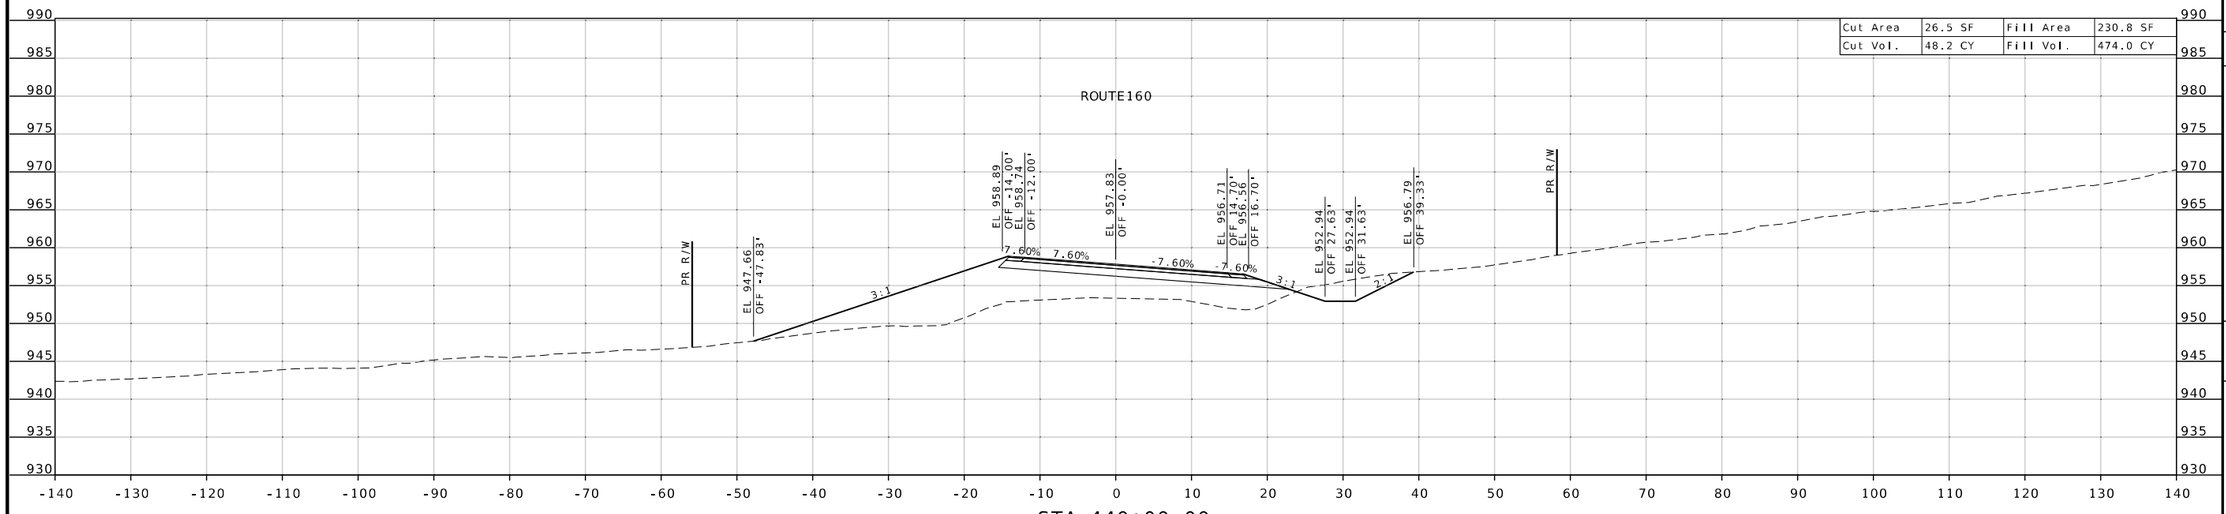

STA 440+00.00

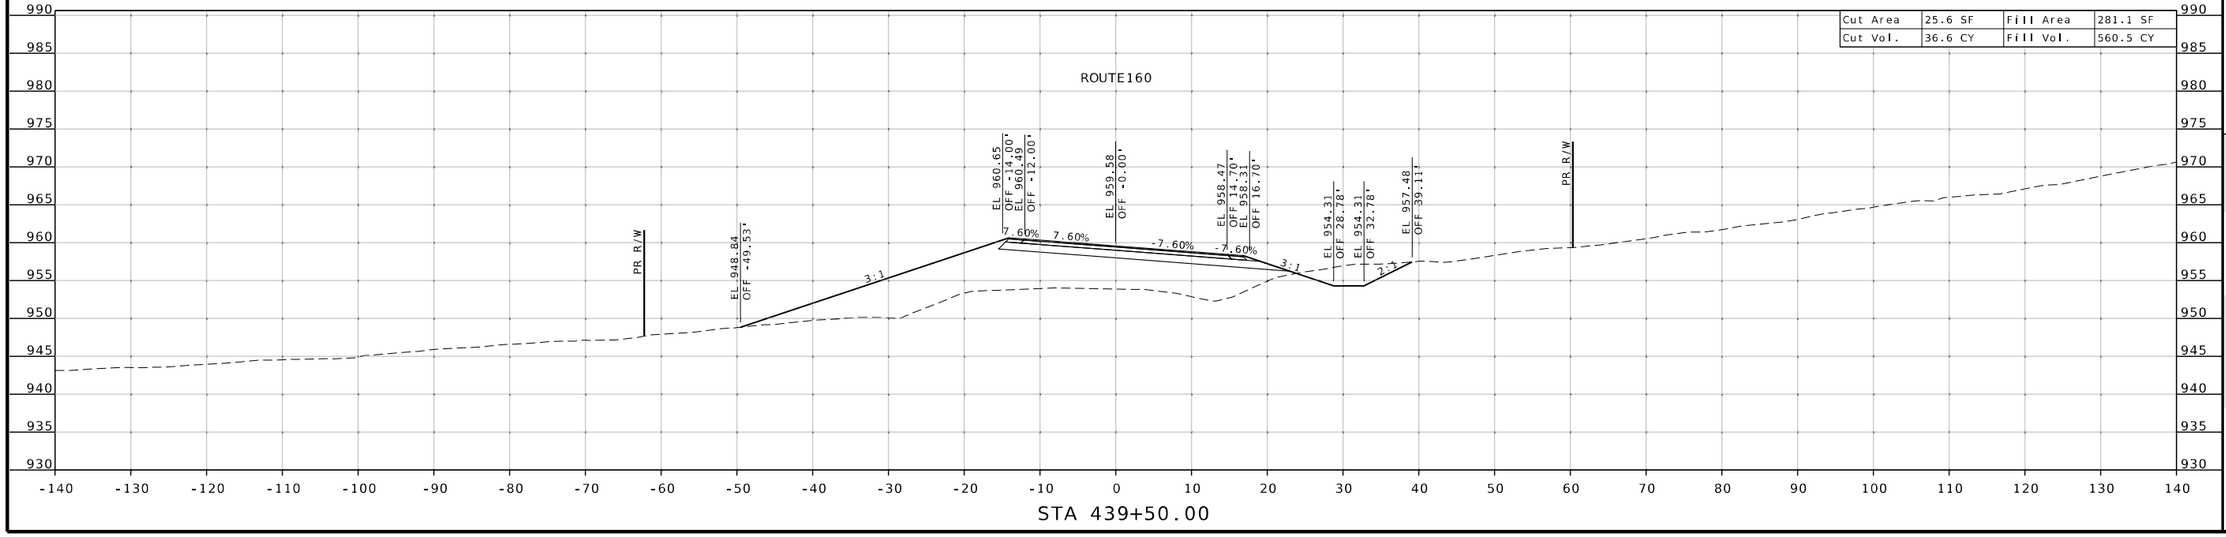

STA 439+50.00

SEAN T. MATLOCK
NUMBER E-27133
PROFESSIONAL ENGINEER
STATE OF MISSOURI

DATE PREPARED
9/01/2026

ROUTE	STATE
160	MO
DISTRICT	SHEET NO.
SW	19

COUNTY
DADE

JOB NO.
JSR0104

CONTRACT ID.

PROJECT NO.

BRIDGE NO.

DESCRIPTION	DATE


MISSOURI HIGHWAYS AND TRANSPORTATION COMMISSION
105 WEST CAPITOL
JEFFERSON CITY, MO 65102
1-888-ASK-MODOT (1-888-275-6636)

2215 Fairlawn Dr.
Carthage, MO 64836
417.358.9551
COA# 00062
weareown.com

Engineering beyond.


ROUTE 160
CROSS SECTIONS
SHEET 20 OF 23

Cut Area	17.2 SF	Fill Area	137.6 CY
Cut Vol.	25.6 CY	Fill Vol.	211.9 CY

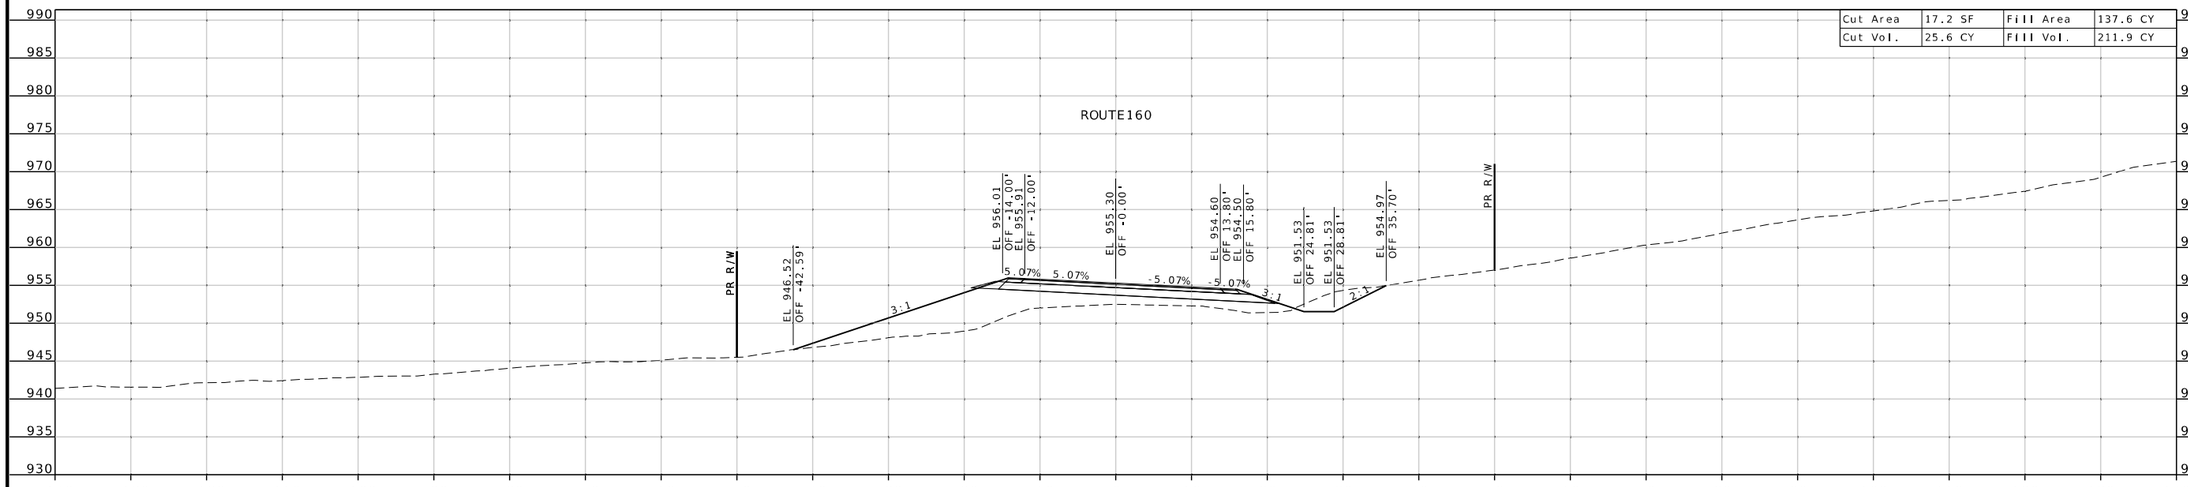

STA 440+86.21

Cut Area	21.0 SF	Fill Area	178.4 SF
Cut Vol.	44.0 CY	Fill Vol.	378.9 CY

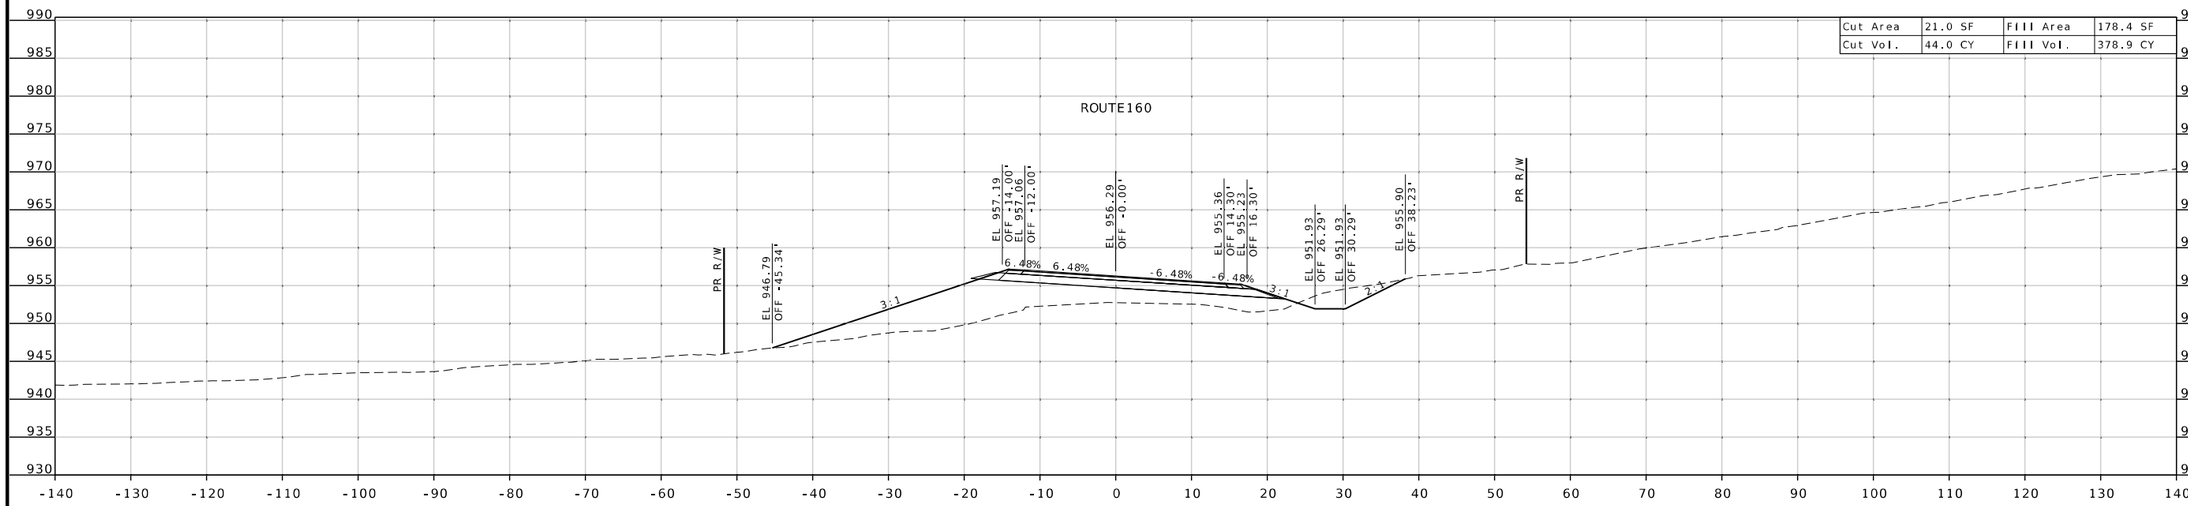

STA 440+50.00

STATE OF MISSOURI
SEAN T. MATLOCK
NUMBER E-27133
PROFESSIONAL ENGINEER

DATE PREPARED
9/01/2026

ROUTE	STATE
160	MO
DISTRICT	SHEET NO.
SW	20

COUNTY
DADE

JOB NO.
JSR0104

CONTRACT ID.

PROJECT NO.

BRIDGE NO.


DESCRIPTION	DATE

MISSOURI HIGHWAYS AND TRANSPORTATION COMMISSION
105 WEST CAPITOL
JEFFERSON CITY, MO 65102
1-888-ASK-MODOT (1-888-275-6636)

2215 Fairlawn Dr
Carthage, MO 64836
417.358.9551
COA# 00062
weareown.com
OWN
Engineering beyond.


ROUTE 160
CROSS SECTIONS
SHEET 21 OF 23

Cut Area	2.4 SF	Fill Area	64.2 SF
Cut Vol.	14.0 CY	Fill Vol.	169.8 CY

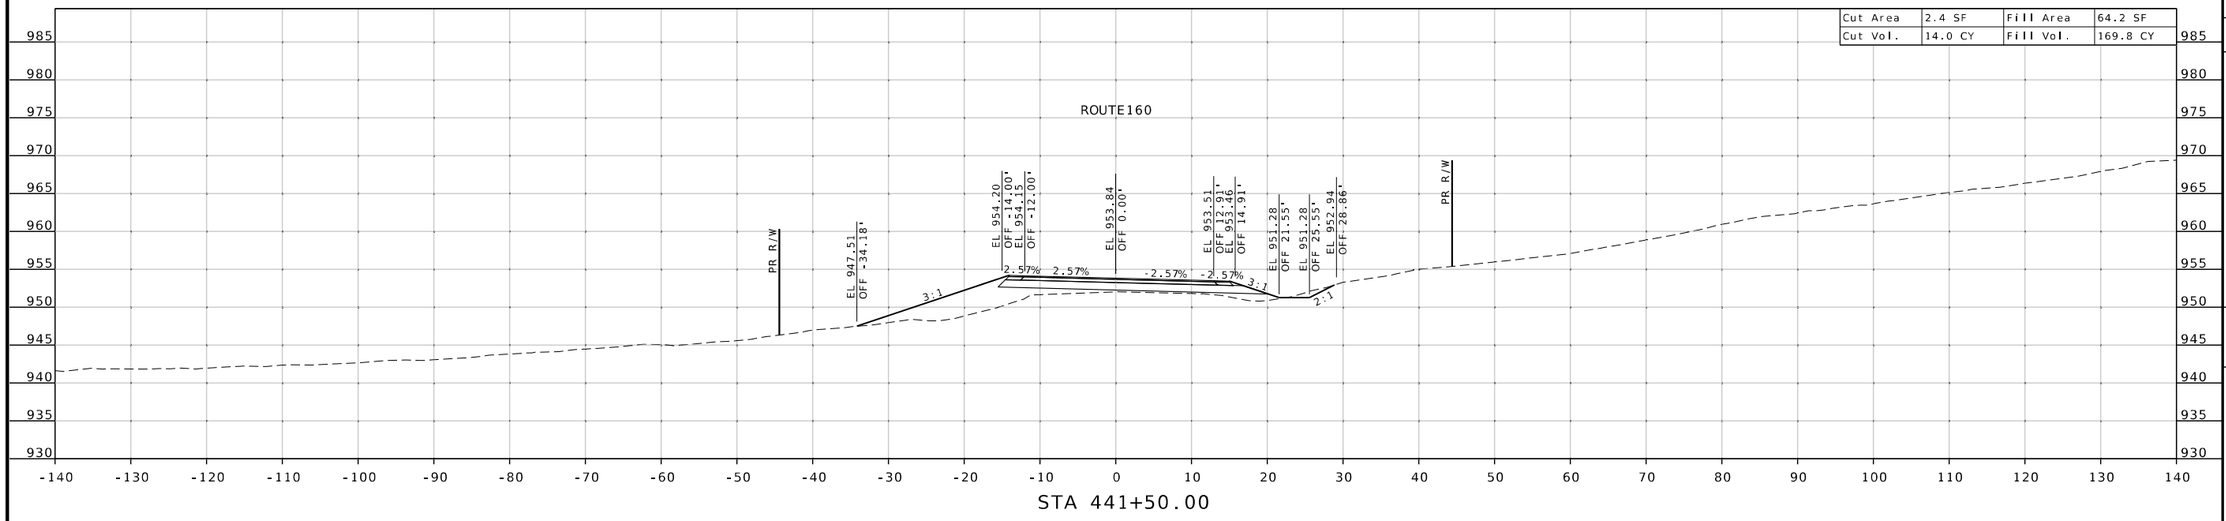

STA 441+50.00

Cut Area	12.7 SF	Fill Area	119.2 SF
Cut Vol.	7.6 CY	Fill Vol.	65.6 CY

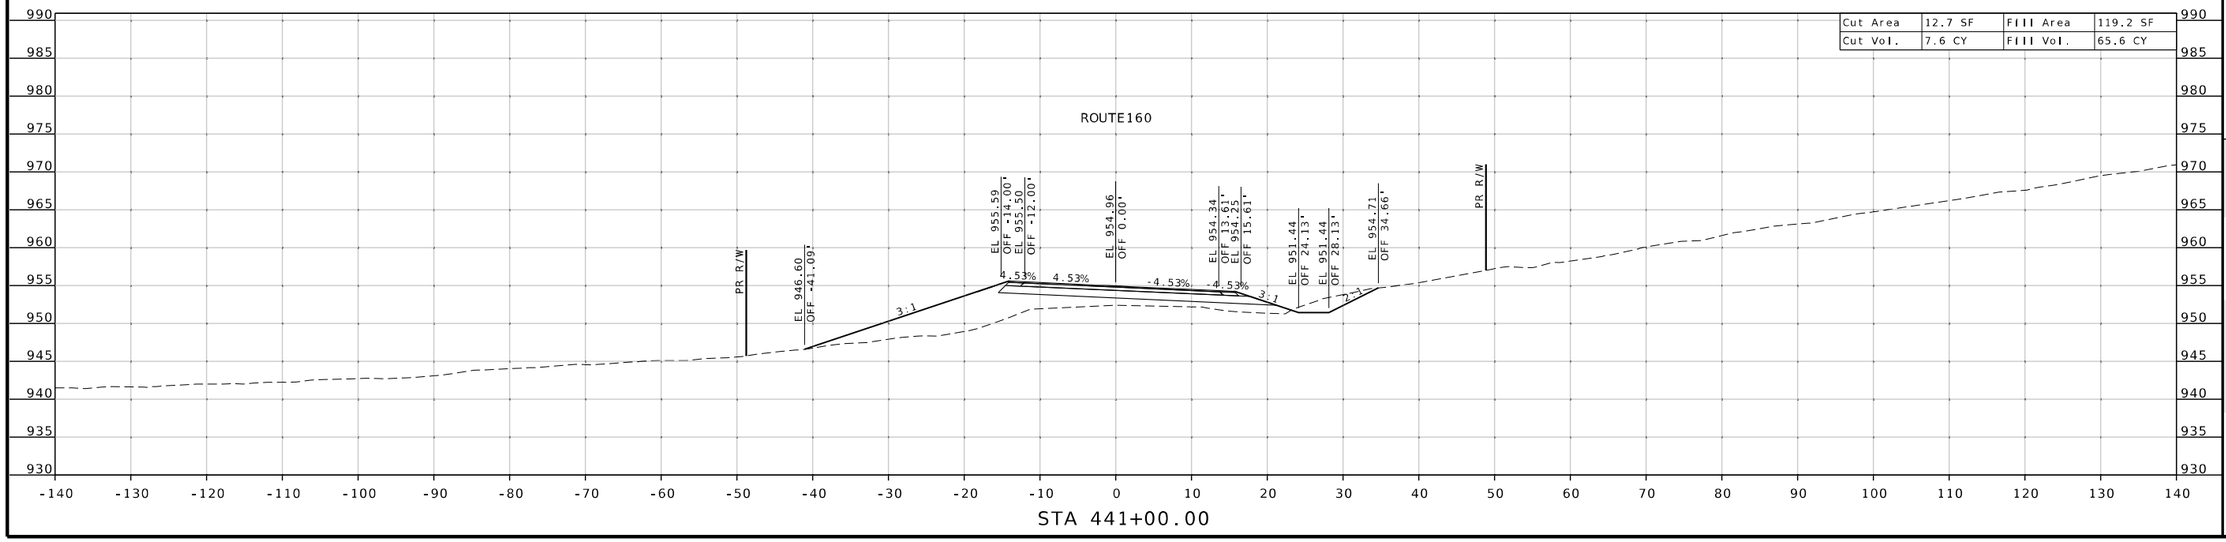

STA 441+00.00



DATE PREPARED
9/01/2026

ROUTE	STATE
160	MO
DISTRICT	SHEET NO.
SW	21

COUNTY
DADE

JOB NO.
JSR0104

CONTRACT ID.

PROJECT NO.

BRIDGE NO.

DESCRIPTION

DATE


MISSOURI HIGHWAYS AND TRANSPORTATION COMMISSION


105 WEST CAPITOL
JEFFERSON CITY, MO 65102
1-888-ASK-MODOT (1-888-275-6636)

2215 Fairlawn Dr
Carthage, MO 64836
417.358.9551
COA# 00062
weareown.com

OWN
Engineering beyond.™

ROUTE 160
CROSS SECTIONS
SHEET 22 OF 23

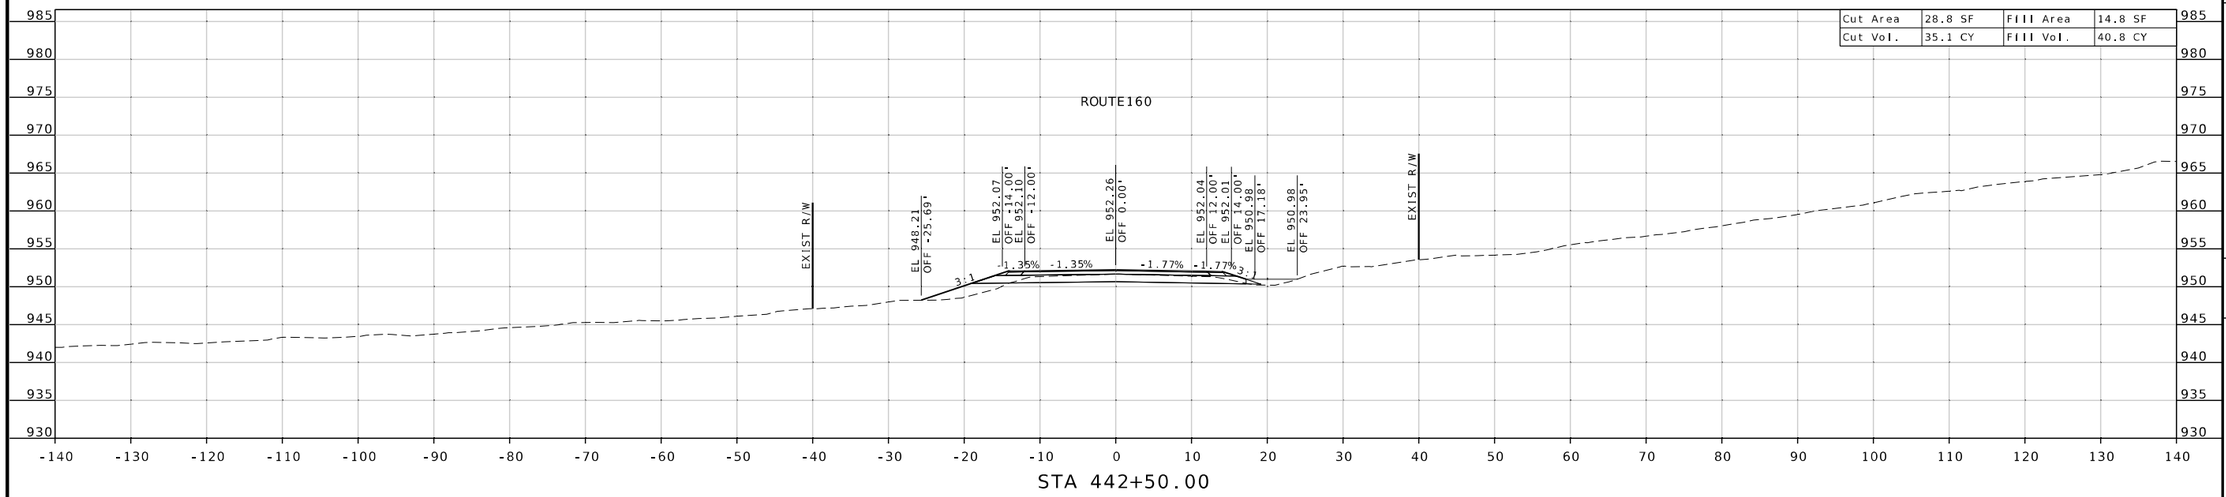

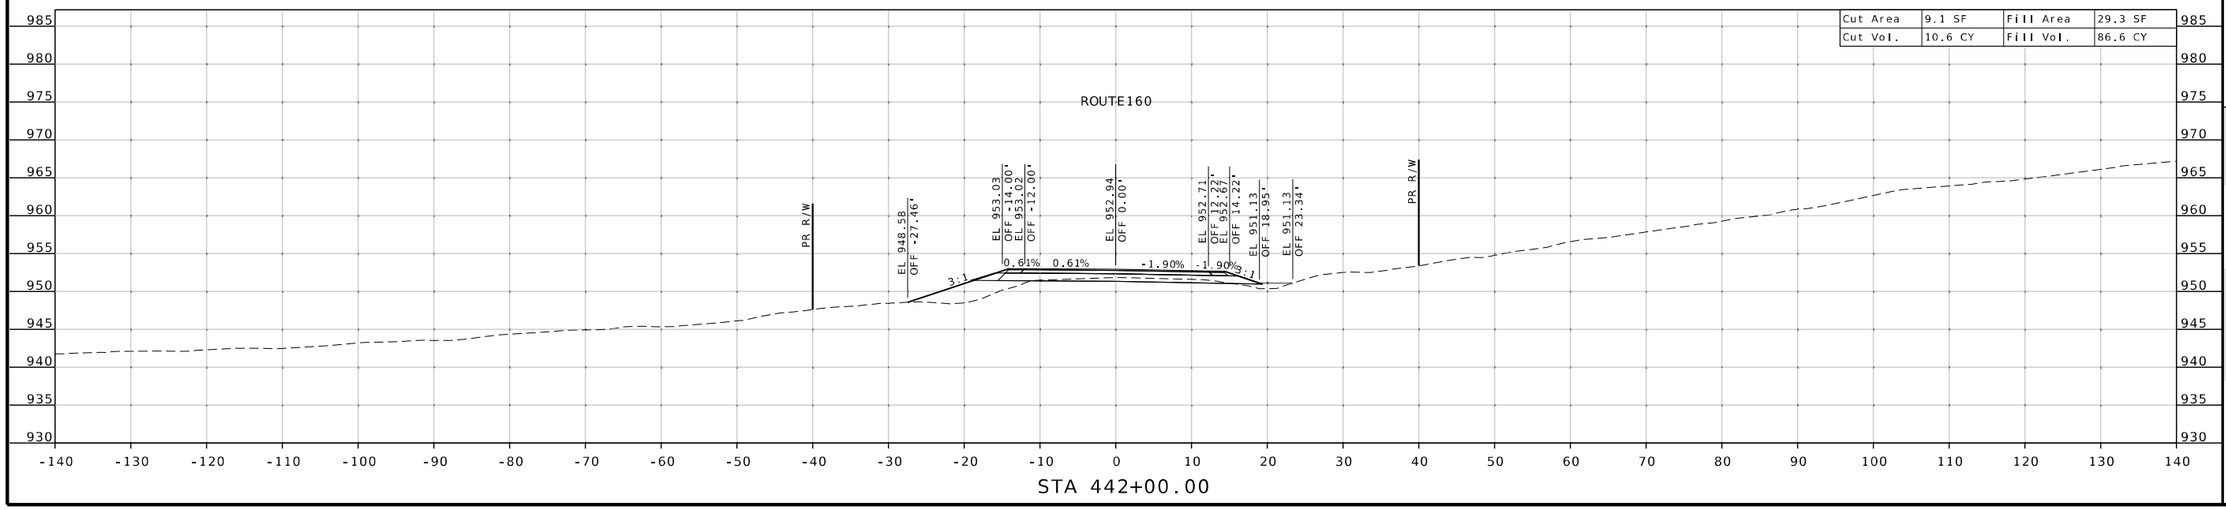

STATE OF MISSOURI
SEAN T. MATLOCK
NUMBER E-27133
PROFESSIONAL ENGINEER

DATE PREPARED
9/01/2026

ROUTE	STATE
160	MO
DISTRICT	SHEET NO.
SW	22

COUNTY
DADE

JOB NO.
JSR0104

CONTRACT ID.

PROJECT NO.


BRIDGE NO.

DESCRIPTION	DATE


MISSOURI HIGHWAYS AND TRANSPORTATION COMMISSION
105 WEST CAPITOL
JEFFERSON CITY, MO 65102
1-888-ASK-MODOT (1-888-275-6636)

2215 Fairlawn Dr
Carthage, MO 64836
417.358.9551
COA# 00062
weareown.com
OWN
Engineering beyond.

ROUTE 160
CROSS SECTIONS
SHEET 23 OF 23

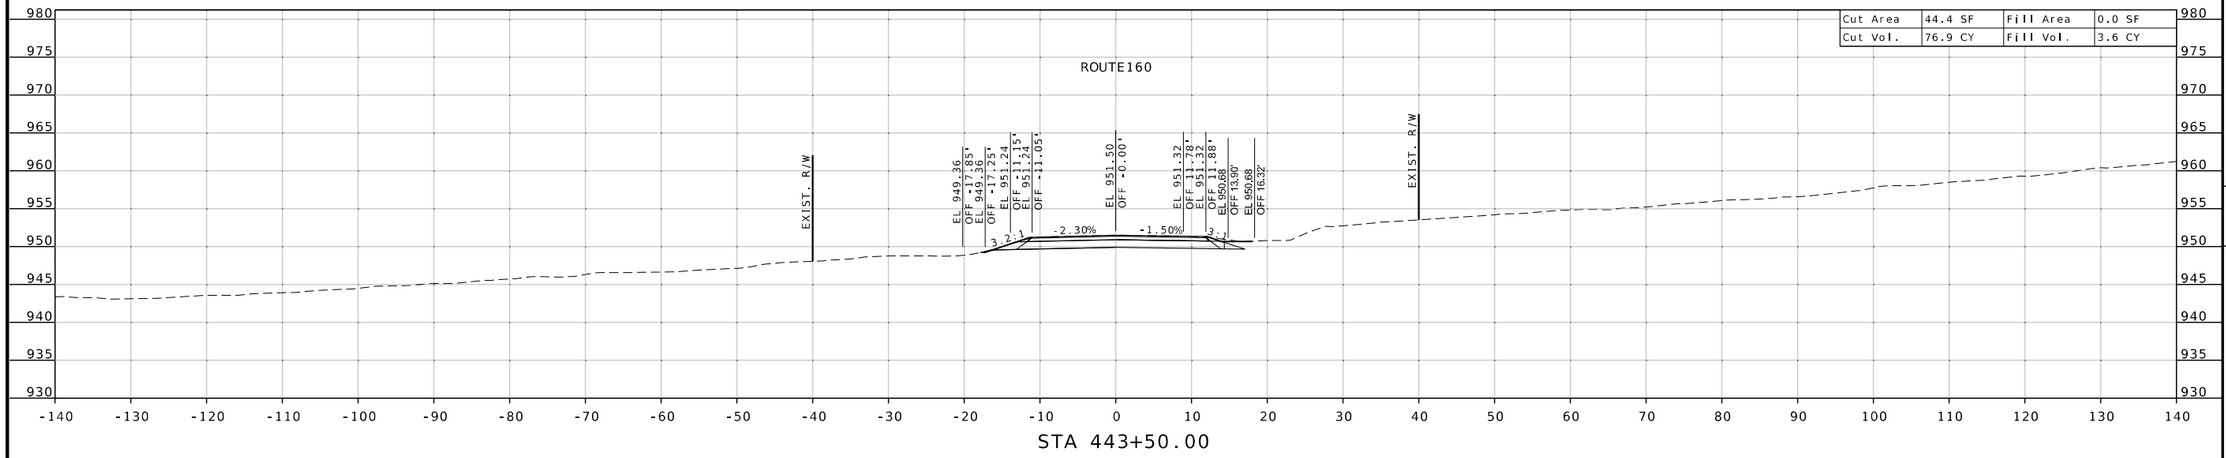

STA 443+50.00

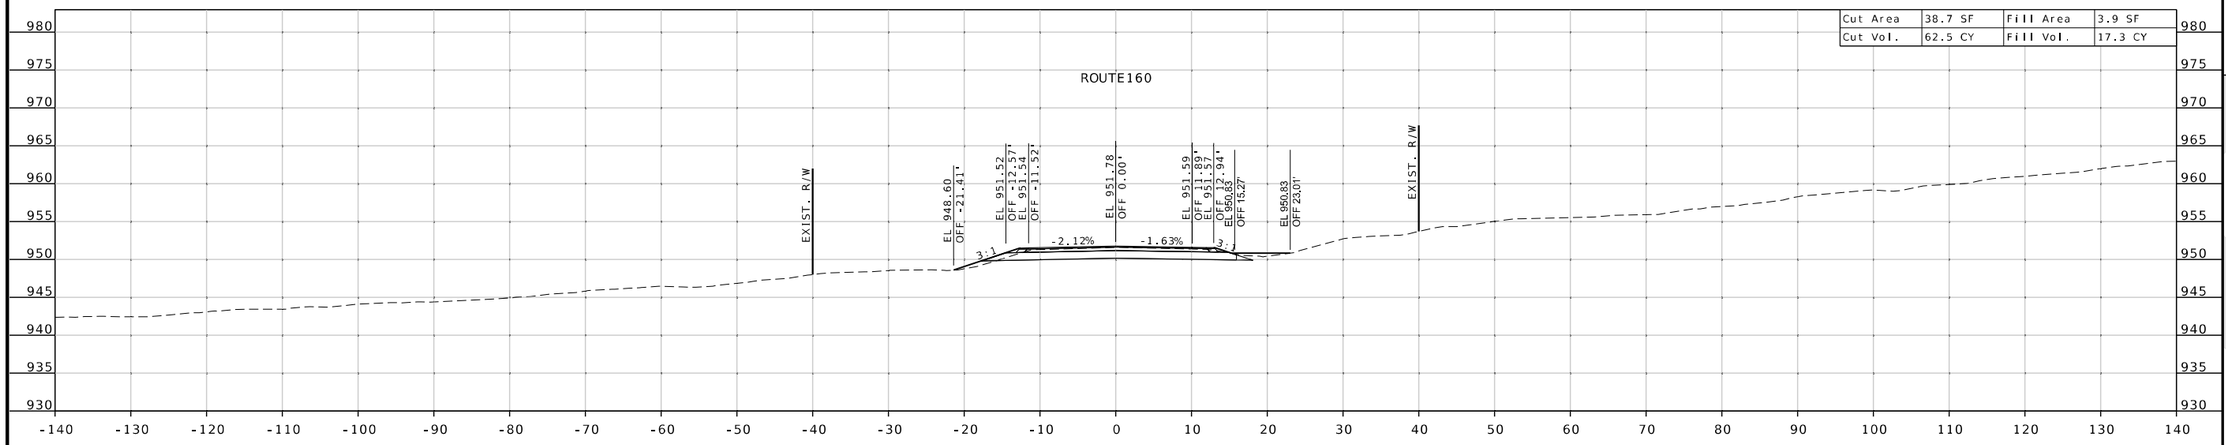

STA 443+00.00

STATE OF MISSOURI
SEAN T. MATLOCK
NUMBER E-27133
PROFESSIONAL ENGINEER

DATE PREPARED
9/01/2026

ROUTE	STATE
160	MO
DISTRICT	SHEET NO.
SW	23

COUNTY
DADE

JOB NO.
JSR0104

CONTRACT ID.

PROJECT NO.

BRIDGE NO.

DESCRIPTION	DATE

MISSOURI HIGHWAYS AND TRANSPORTATION COMMISSION

105 WEST CAPITOL
JEFFERSON CITY, MO 65102
1-888-ASK-MODOT (1-888-275-6636)

2215 Fairlawn Dr
Carthage, MO 64836
417.358.9551
COA# 00062
weareown.com

Engineering beyond.™