

STATE OF MISSOURI
WILLIAM G. KRUSSEL
NUMBER E-27561
REGISTERED PROFESSIONAL ENGINEER

09/21/2026 9:44:29 AM
William G. Krussel
MO PE-27561

DATE PREPARED
9/17/2026

ROUTE	STATE
I-44	MO

DISTRICT	SHEET NO.
CD	1

COUNTY
LACLEDE

JOB NO.
JCD0270

CONTRACT ID.

PROJECT NO.

BRIDGE NO.


DESCRIPTION	DATE

MISSOURI HIGHWAYS AND TRANSPORTATION COMMISSION


105 WEST CAPITOL
JEFFERSON CITY, MO 65102
1-888-ASK-MODOT (1-888-275-6636)

211 N. BROADWAY,
SUITE 2800
ST. LOUIS, MO 63102
CERTIFICATE OF AUTHORITY
NO. 001444 ENGINEERING

c:\bms\wsp-pb-us-pw-02\wsp__scott.keys\d1071919\I-44_sheets_xs_JCD0270.dgn 3:27:07 PM 9/17/2026

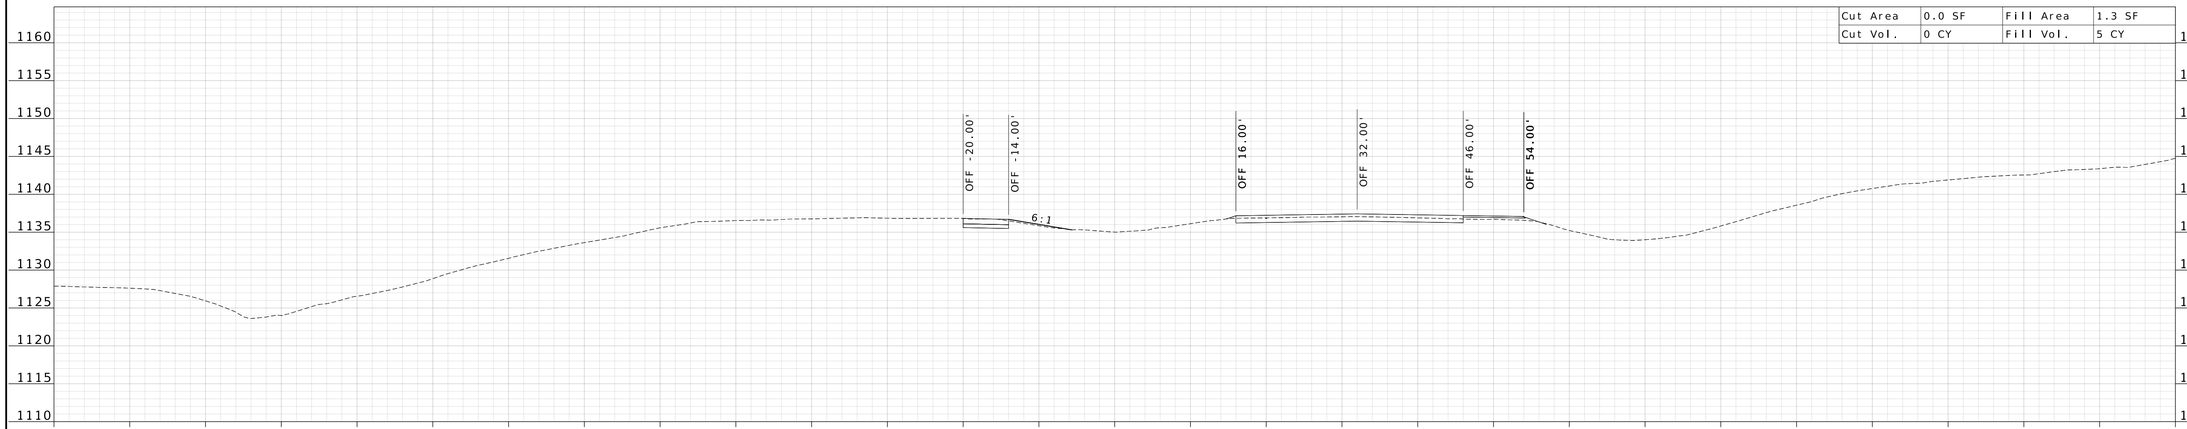

STA 1219+00.00

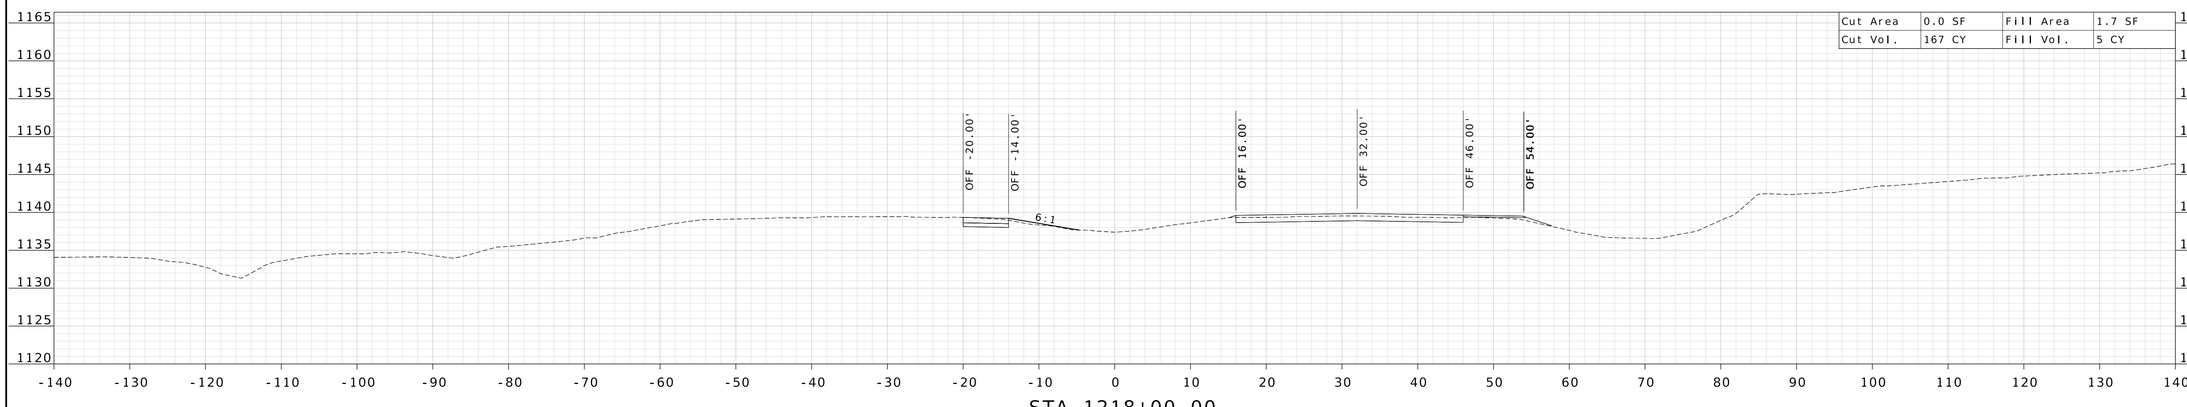

STA 1218+00.00

STATE OF MISSOURI
WILLIAM G. KRUSSEL
NUMBER E-27561
REGISTERED PROFESSIONAL ENGINEER

09/21/2026 9:44:39 AM
William G. Krussel
MO PE-27561

DATE PREPARED
9/17/2026

ROUTE	STATE
I-44	MO
DISTRICT	SHEET NO.
CD	2

COUNTY
LACLEDE

JOB NO.
JCD0270

CONTRACT ID.

PROJECT NO.


BRIDGE NO.


DESCRIPTION	DATE

MISSOURI HIGHWAYS AND TRANSPORTATION COMMISSION
105 WEST CAPITOL
JEFFERSON CITY, MO 65102
1-888-ASK-MODOT (1-888-275-6636)

211 N. BROADWAY.
SUITE 2800
ST. LOUIS, MO 63102
CERTIFICATE OF AUTHORITY
NO. 001444 ENGINEERING

c:\bms\wsp-pb-us-pw-02\wsp__scott.keys\d1071919\I-44_sheets_xs_JCD0270.dgn 3:27:08 PM 9/17/2026

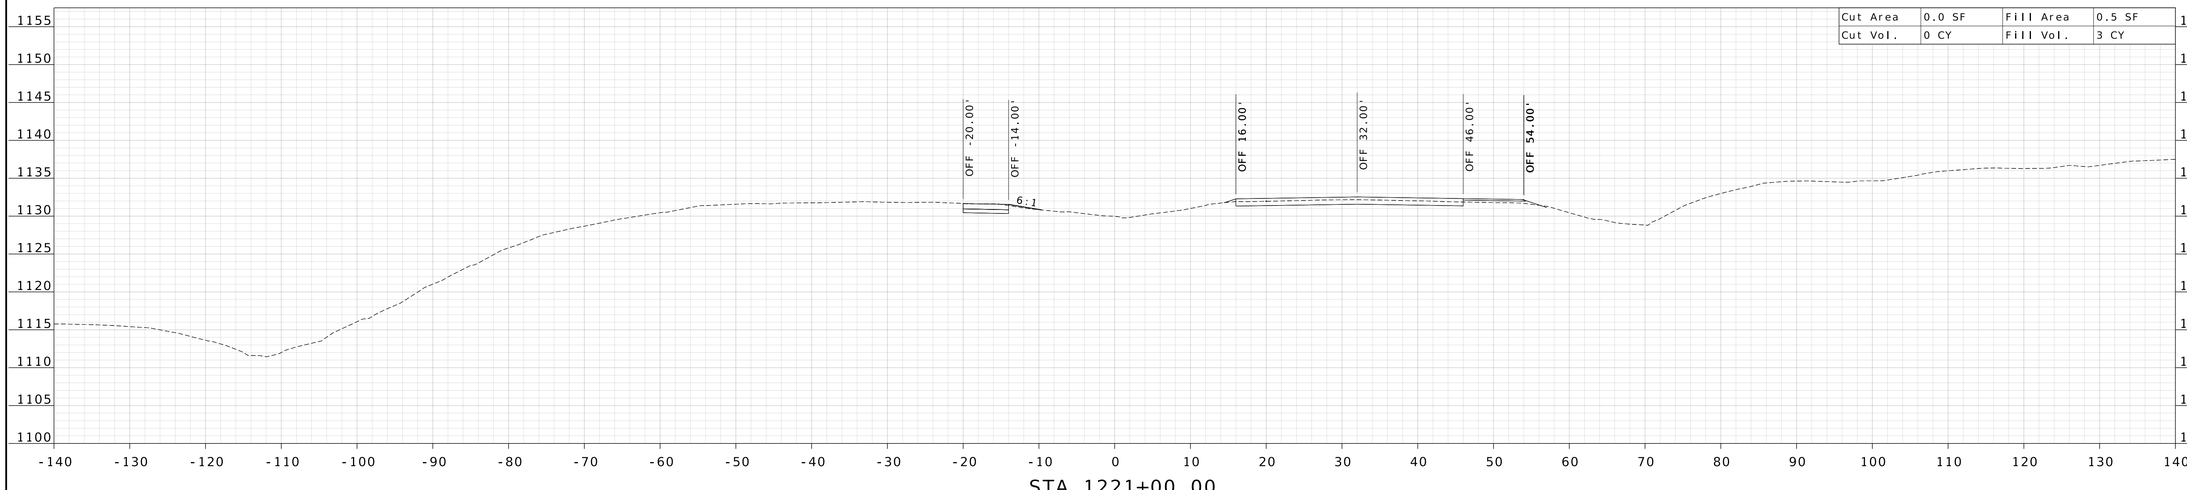

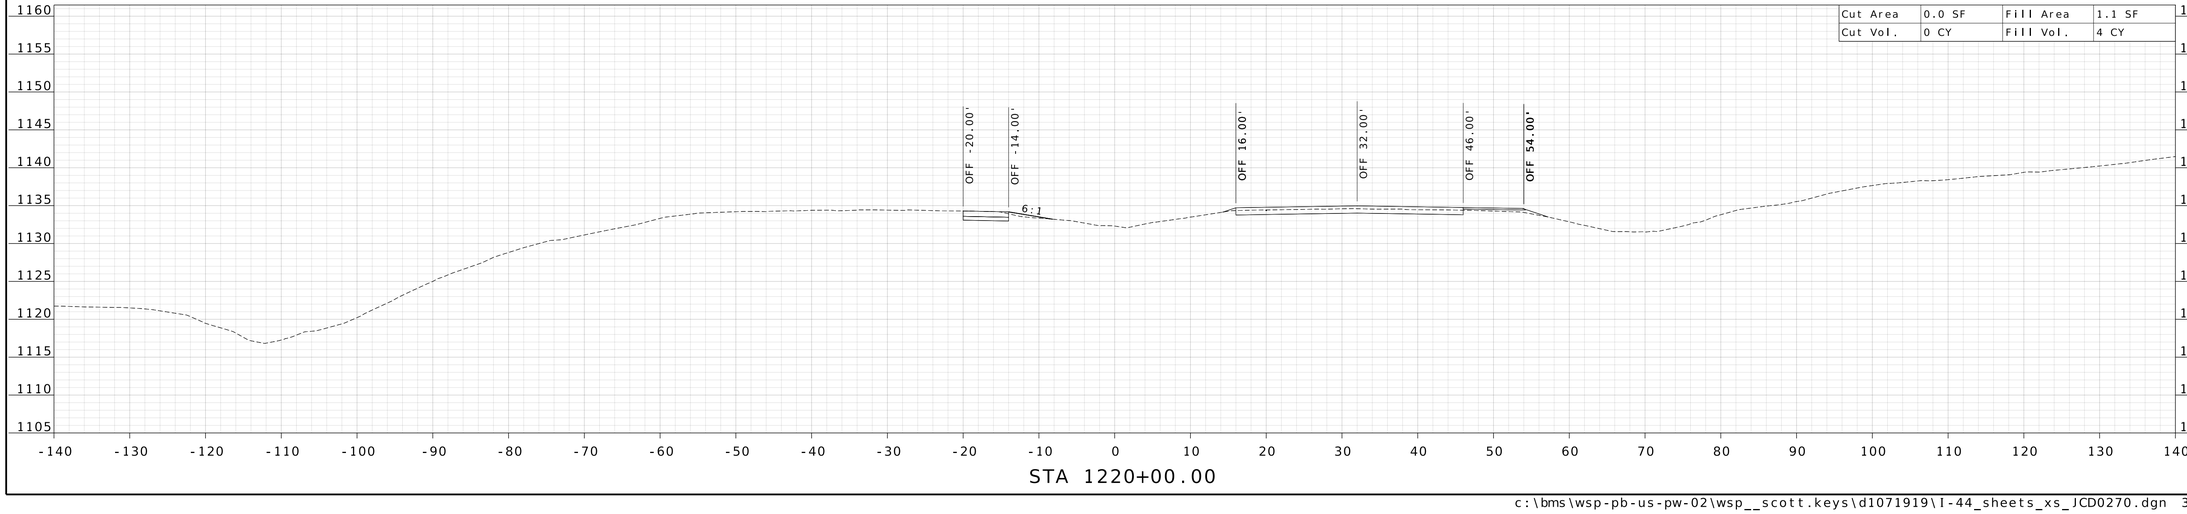

STATE OF MISSOURI
WILLIAM G. KRUSSEL
NUMBER E-27561
REGISTERED PROFESSIONAL ENGINEER

09/21/2026 9:44:40 AM
William G. Krussel
MO PE-27561

DATE PREPARED
9/17/2026

ROUTE	STATE
I-44	MO

DISTRICT	SHEET NO.
CD	3

COUNTY
LACLEDE

JOB NO.
JCD0270

CONTRACT ID.

PROJECT NO.


BRIDGE NO.

DESCRIPTION | DATE


MISSOURI HIGHWAYS AND TRANSPORTATION COMMISSION
105 WEST CAPITOL
JEFFERSON CITY, MO 65102
1-888-ASK-MODOT (1-888-275-6636)

211 N. BROADWAY.
SUITE 2800
ST. LOUIS, MO 63102
CERTIFICATE OF AUTHORITY
NO. 001444 ENGINEERING

c:\bms\wsp-pb-us-pw-02\wsp__scott.keys\d1071919\I-44_sheets_xs_JCD0270.dgn 3:27:09 PM 9/17/2026

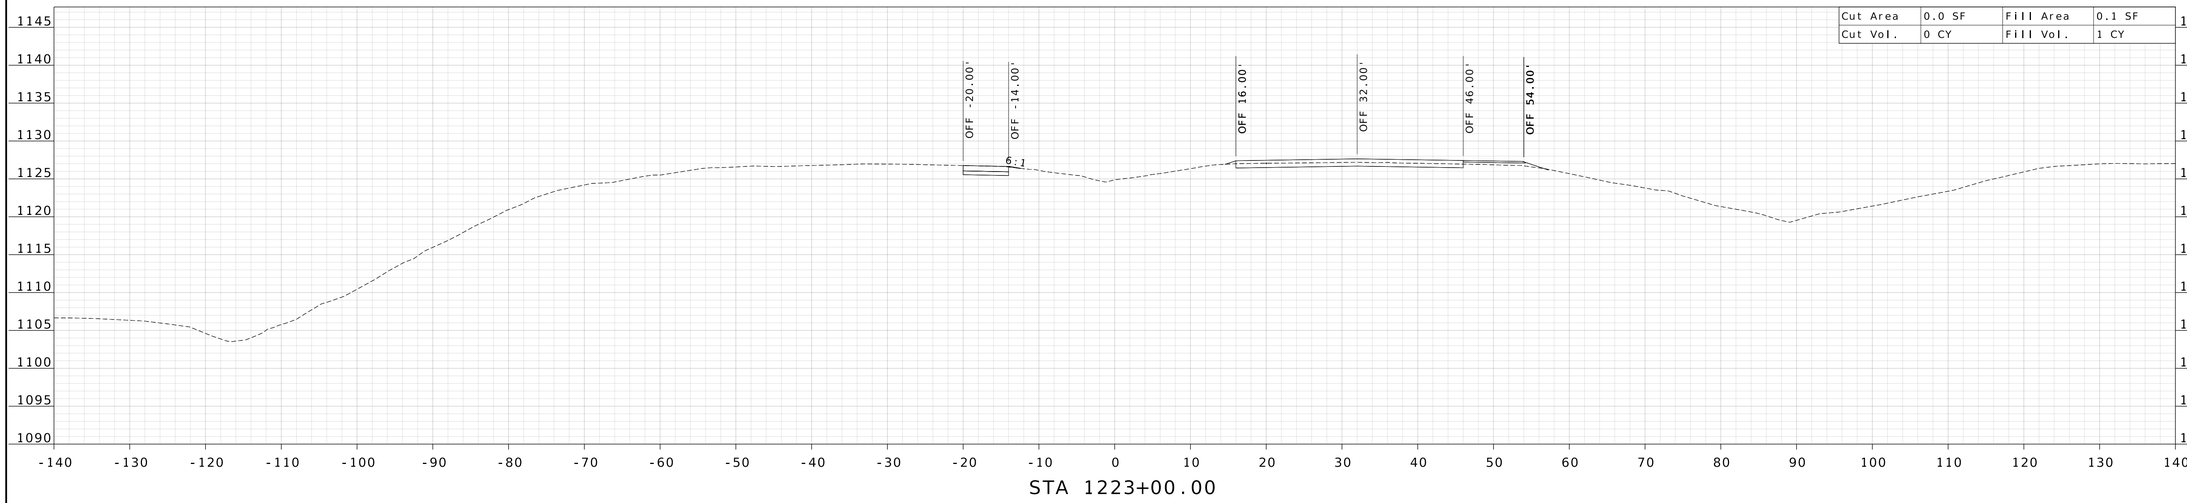

STA 1223+00.00

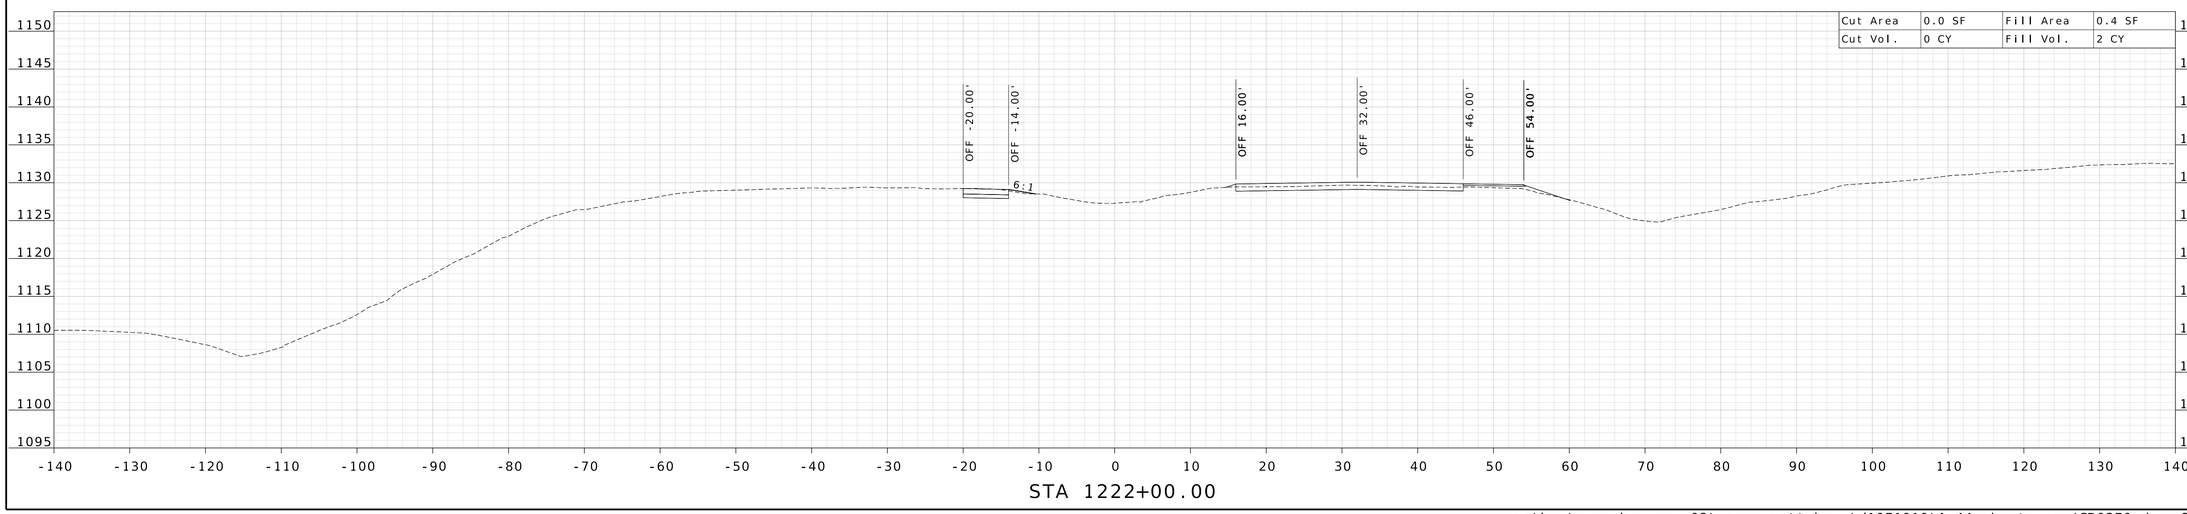

STA 1222+00.00

STATE OF MISSOURI
WILLIAM G. KRUSSEL
NUMBER E-27561
REGISTERED PROFESSIONAL ENGINEER

09/21/2026 9:44:40 AM
William G. Krussel
MO PE-27561

DATE PREPARED
9/17/2026

ROUTE	STATE
I-44	MO
DISTRICT	SHEET NO.
CD	4

COUNTY
LACLEDE

JOB NO.
JCD0270

CONTRACT ID.

PROJECT NO.

BRIDGE NO.

DESCRIPTION	DATE

MISSOURI HIGHWAYS AND TRANSPORTATION COMMISSION


105 WEST CAPITOL
JEFFERSON CITY, MO 65102
1-888-ASK-MODOT (1-888-275-6636)


MoDOT

211 N. BROADWAY.
SUITE 2800
ST. LOUIS, MO 63102
CERTIFICATE OF AUTHORITY
NO. 001444 ENGINEERING

WSP

c:\bms\wsp-pb-us-pw-02\wsp__scott.keys\d1071919\I-44_sheets_xs_JCD0270.dgn 3:27:11 PM 9/17/2026

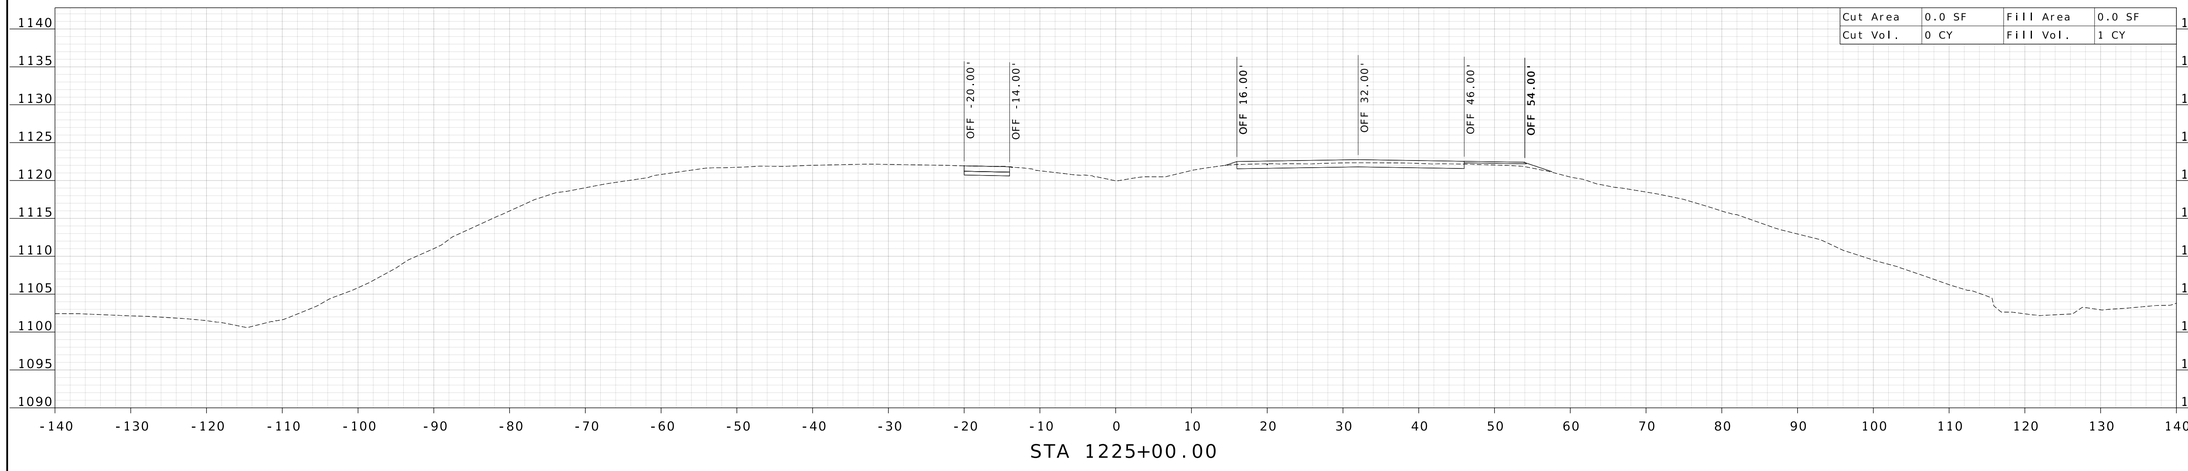

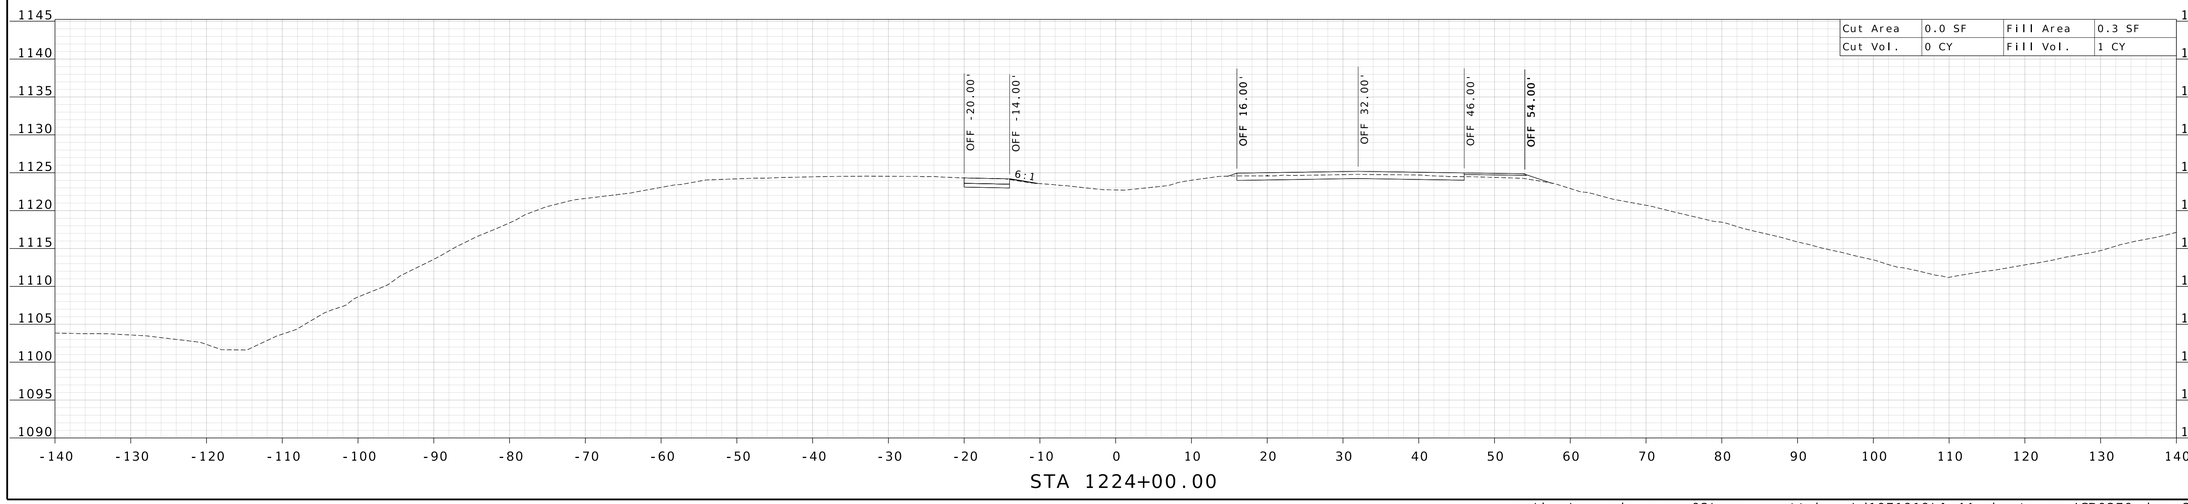

STATE OF MISSOURI
WILLIAM G. KRUSSEL
NUMBER E-27561
REGISTERED PROFESSIONAL ENGINEER

09/21/2026 9:44:40 AM
William G. Krussel
MO PE-27561

DATE PREPARED
9/17/2026

ROUTE	STATE
I-44	MO
DISTRICT	SHEET NO.
CD	5

COUNTY
LACLEDE

JOB NO.
JCD0270

CONTRACT ID.

PROJECT NO.

BRIDGE NO.


DESCRIPTION	DATE

MISSOURI HIGHWAYS AND TRANSPORTATION COMMISSION
105 WEST CAPITOL
JEFFERSON CITY, MO 65102
1-888-ASK-MODOT (1-888-275-6636)

211 N. BROADWAY,
SUITE 2800
ST. LOUIS, MO 63102
CERTIFICATE OF AUTHORITY
NO. 001444 ENGINEERING


c:\bms\wsp-pb-us-pw-02\wsp__scott.keys\d1071919\I-44_sheets_xs_JCD0270.dgn 3:27:12 PM 9/17/2026

Cut Area	0.0 SF	Fill Area	0.2 SF
Cut Vol.	0 CY	Fill Vol.	1 CY

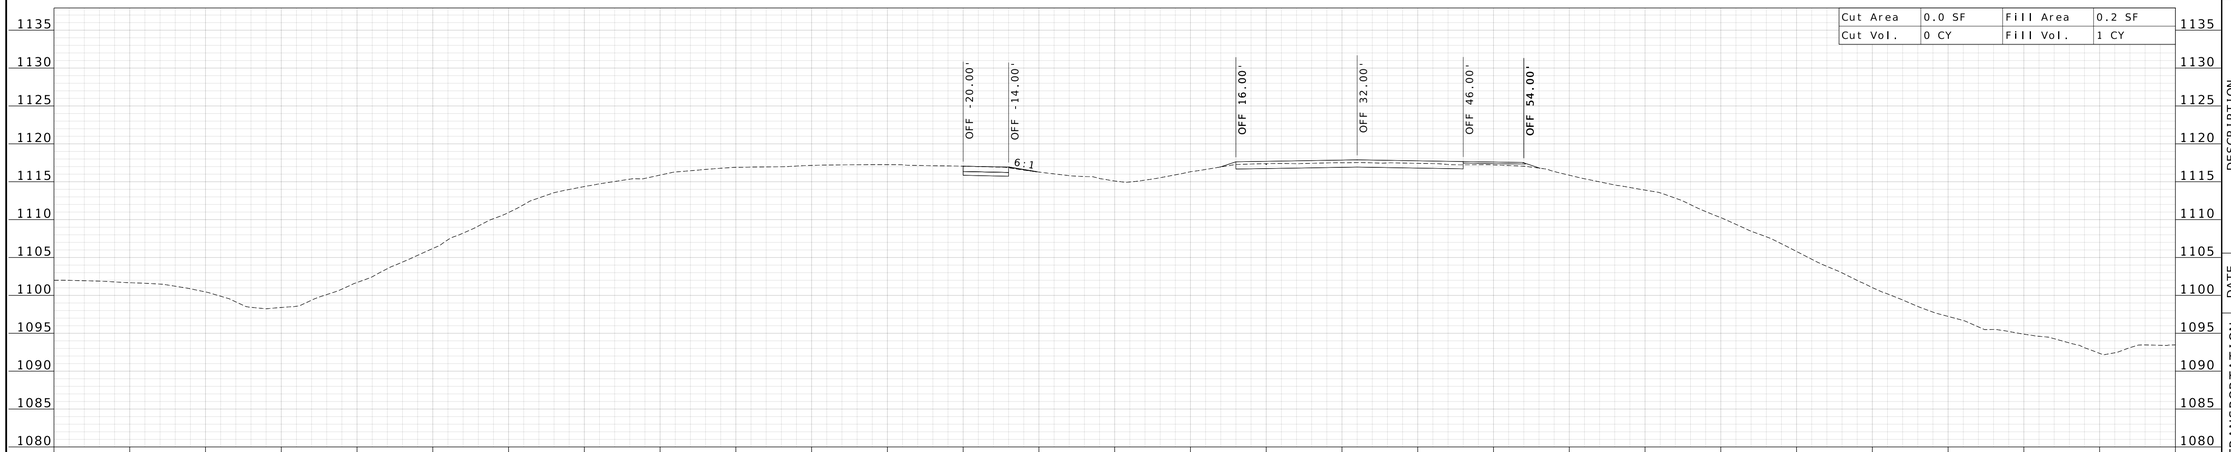

STA 1227+00.00

Cut Area	0.0 SF	Fill Area	0.4 SF
Cut Vol.	0 CY	Fill Vol.	1 CY

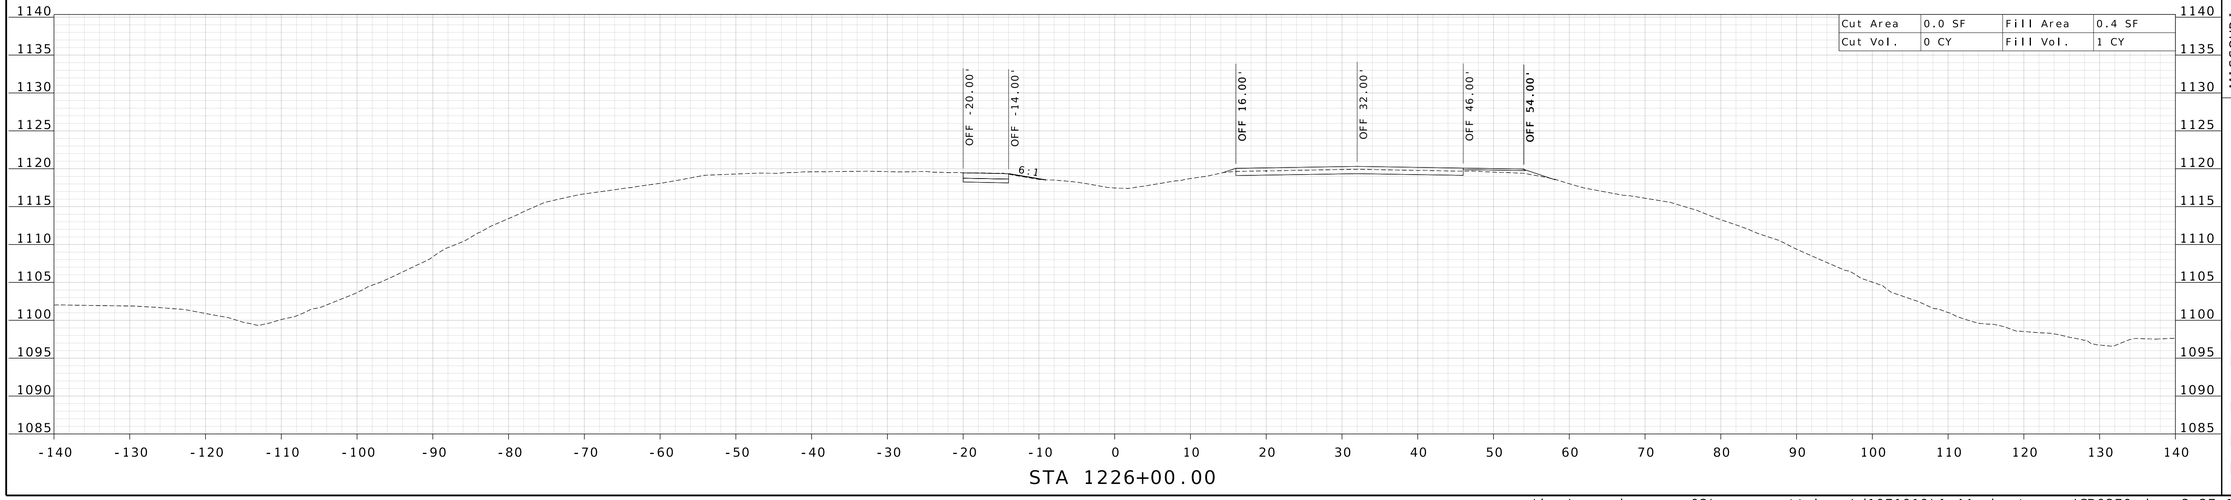

STA 1226+00.00

WILLIAM G. KRUSSEL
NUMBER E-27561
REGISTERED PROFESSIONAL ENGINEER
STATE OF MISSOURI

09/21/2026 9:44:41 AM
William G. Krussel
MO PE-27561

DATE PREPARED
9/17/2026

ROUTE	STATE
I-44	MO
DISTRICT	SHEET NO.
CD	6

COUNTY
LACLEDE

JOB NO.
JCD0270

CONTRACT ID.

PROJECT NO.


BRIDGE NO.

DESCRIPTION	DATE


MISSOURI HIGHWAYS AND TRANSPORTATION COMMISSION

105 WEST CAPITOL
JEFFERSON CITY, MO 65102
1-888-ASK-MODOT (1-888-275-6636)

211 N. BROADWAY.
SUITE 2800
ST. LOUIS, MO 63102
CERTIFICATE OF AUTHORITY
NO. 001444 ENGINEERING

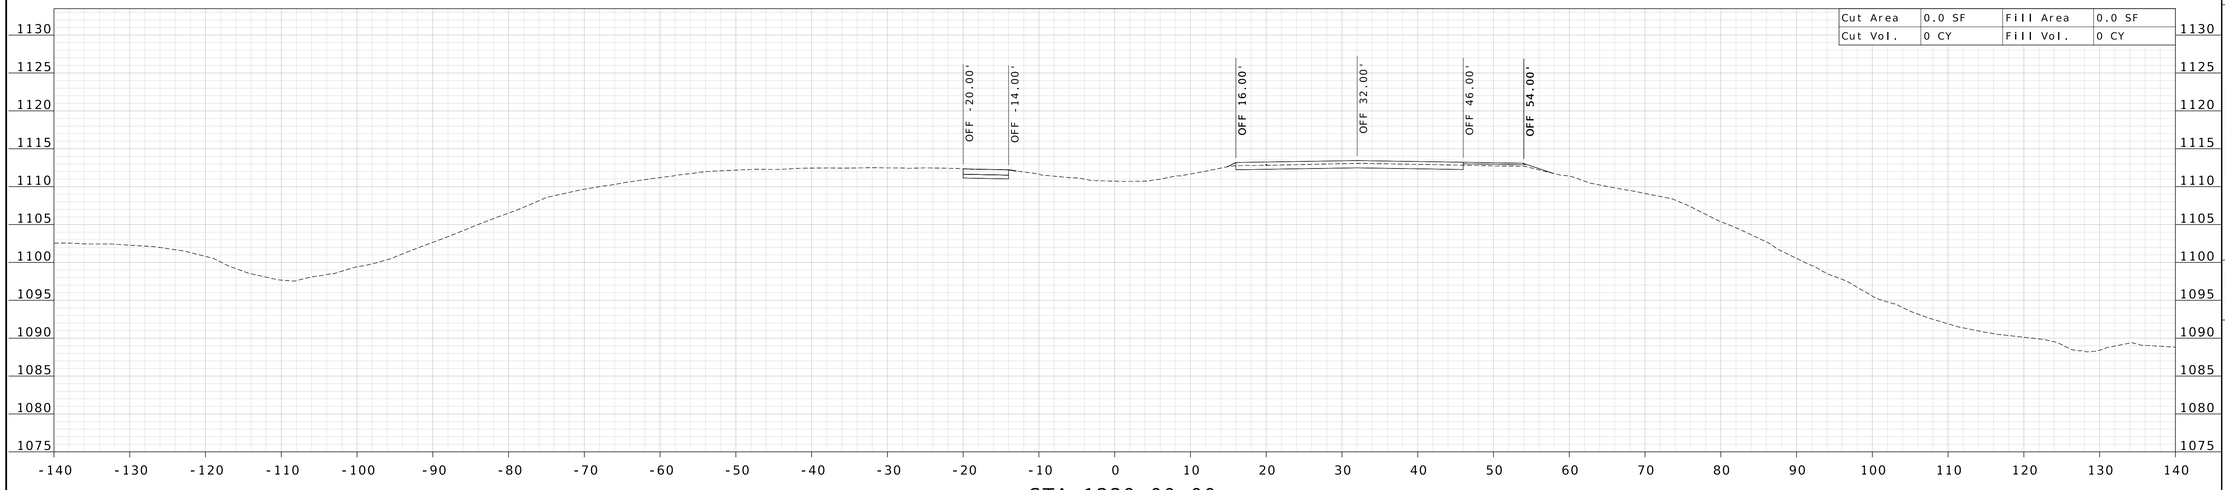

STA 1229+00.00

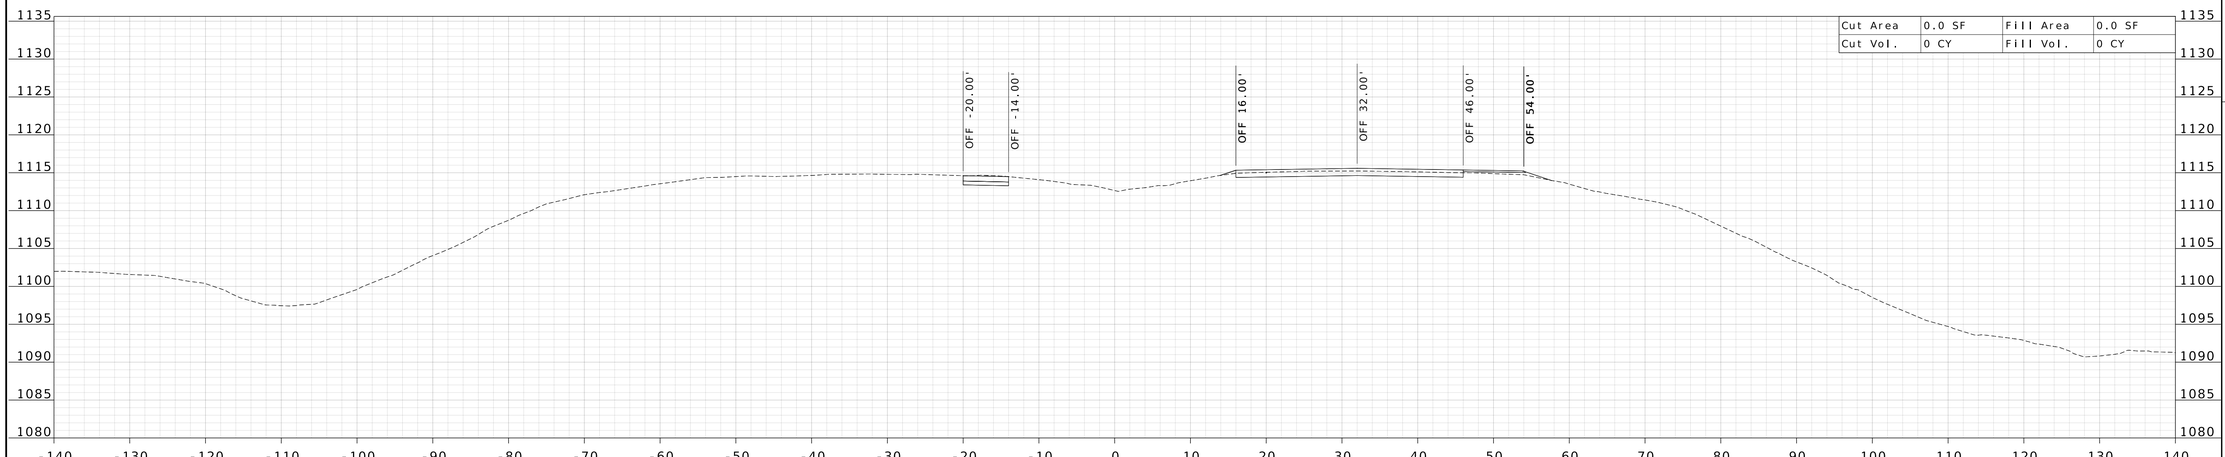

STA 1228+00.00

STATE OF MISSOURI
WILLIAM G. KRUSSEL
NUMBER E-27561
REGISTERED PROFESSIONAL ENGINEER

09/21/2026 9:44:41 AM
William G. Krussel
MO PE-27561

DATE PREPARED
9/17/2026

ROUTE	STATE
I-44	MO

DISTRICT	SHEET NO.
CD	7

COUNTY
LACLEDE

JOB NO.
JCD0270

CONTRACT ID.


PROJECT NO.

BRIDGE NO.


DESCRIPTION	DATE

MISSOURI HIGHWAYS AND TRANSPORTATION COMMISSION
105 WEST CAPITOL
JEFFERSON CITY, MO 65102
1-888-ASK-MODOT (1-888-275-6636)

211 N. BROADWAY.
SUITE 2800
ST. LOUIS, MO 63102
CERTIFICATE OF AUTHORITY
NO. 001444 ENGINEERING

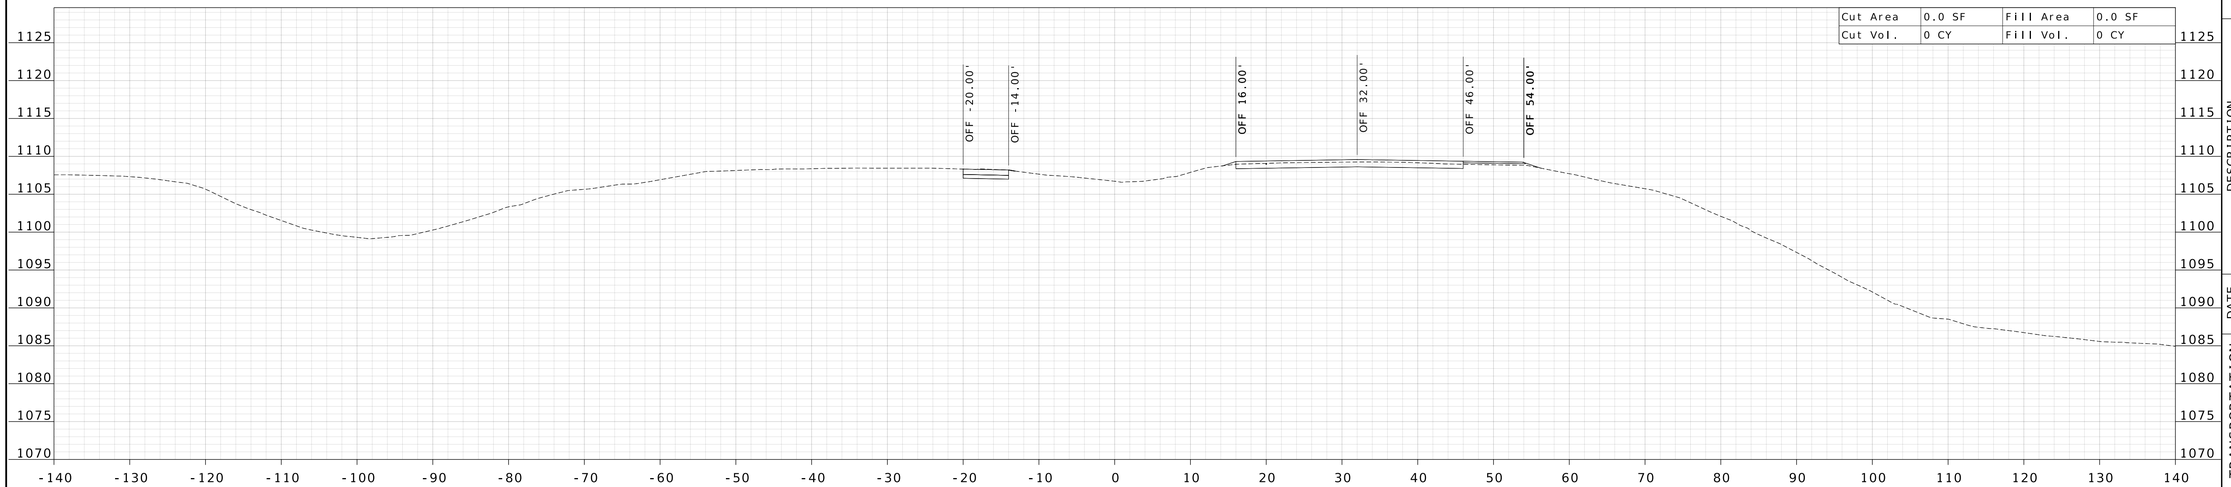

STA 1231+00.00

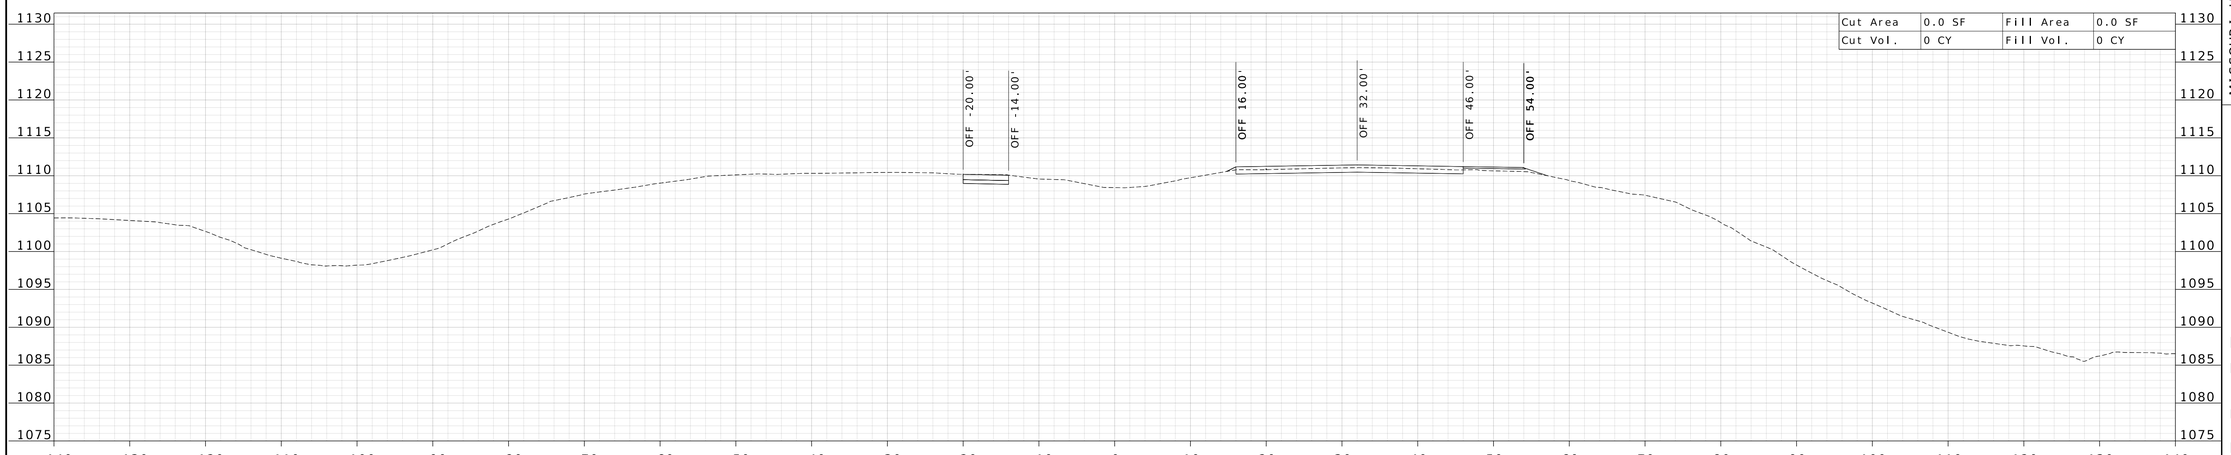

STA 1230+00.00

STATE OF MISSOURI
WILLIAM G. KRUSSEL
NUMBER E-27561
REGISTERED PROFESSIONAL ENGINEER

09/21/2026 9:44:41 AM
William G. Krussel
MO PE-27561

DATE PREPARED
9/17/2026

ROUTE	STATE
I-44	MO

DISTRICT	SHEET NO.
CD	8

COUNTY
LACLEDE

JOB NO.
JCD0270

CONTRACT ID.


PROJECT NO.

BRIDGE NO.


DESCRIPTION | DATE

MISSOURI HIGHWAYS AND TRANSPORTATION COMMISSION
105 WEST CAPITOL
JEFFERSON CITY, MO 65102
1-888-ASK-MODOT (1-888-275-6636)

211 N. BROADWAY.
SUITE 2800
ST. LOUIS, MO 63102
CERTIFICATE OF AUTHORITY
NO. 001444 ENGINEERING

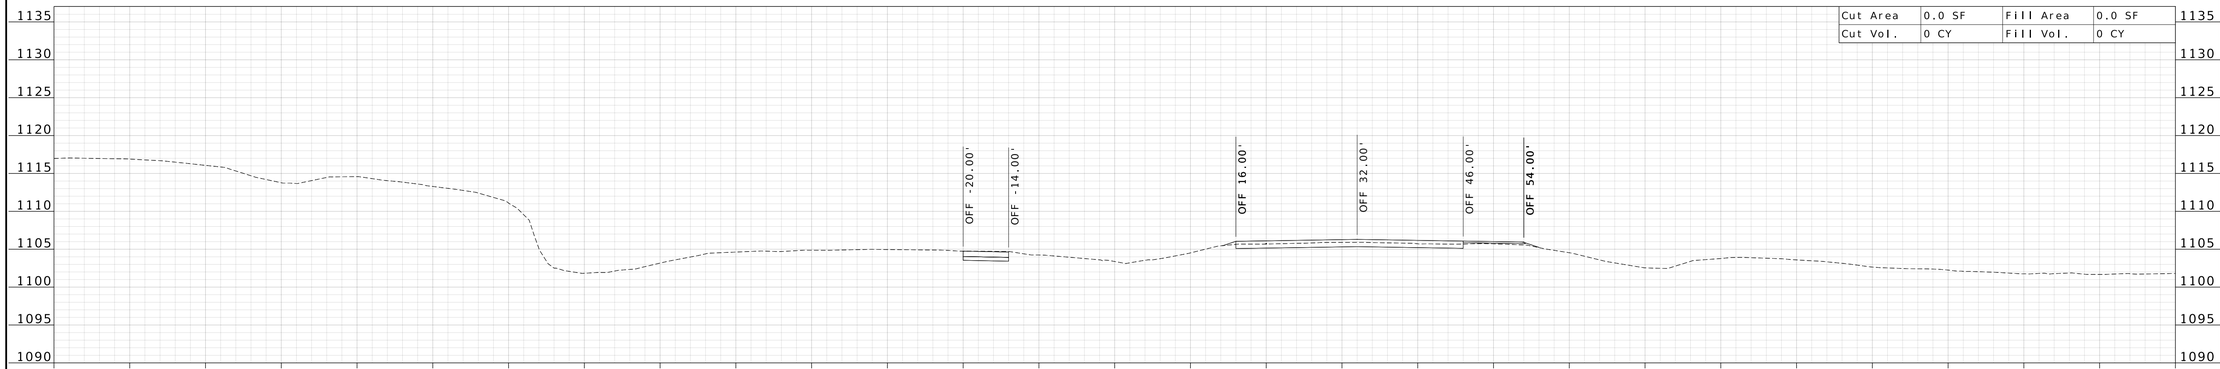

STA 1233+00.00

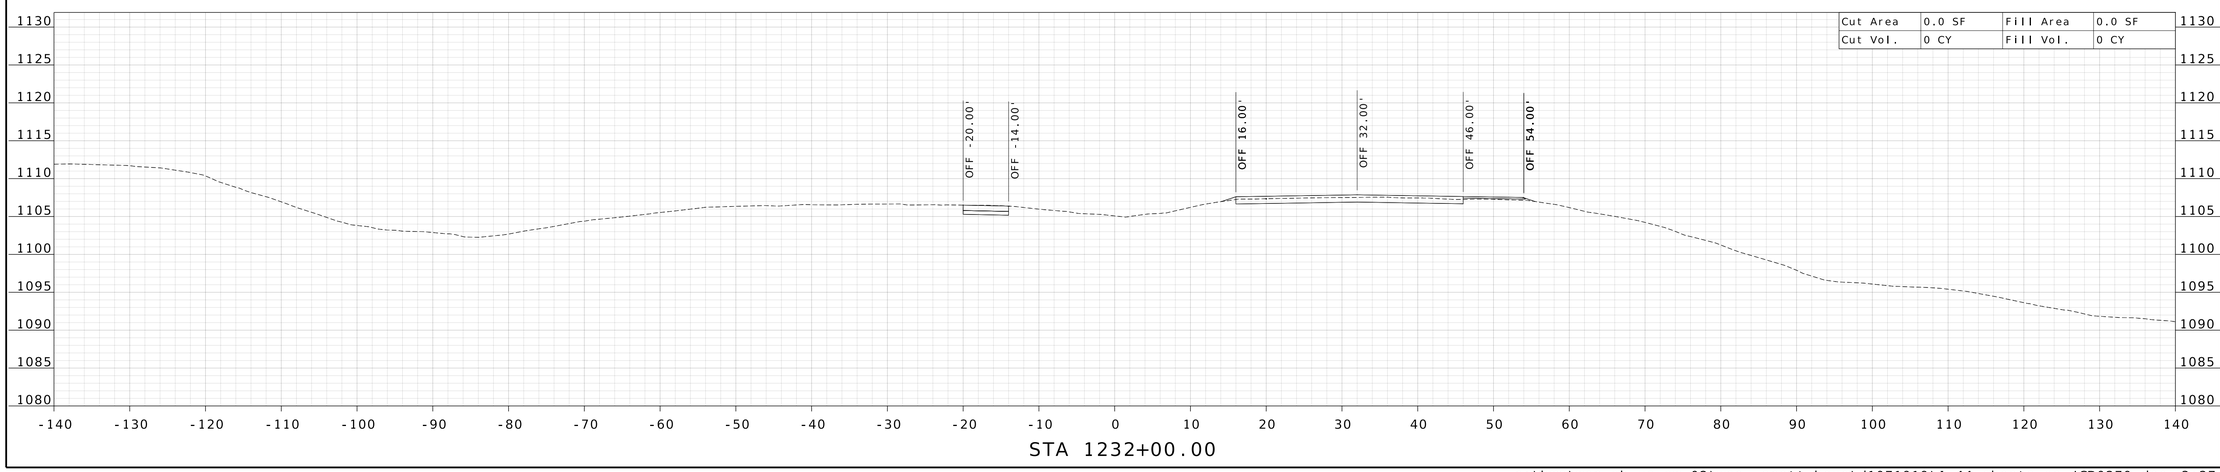

STA 1232+00.00

WILLIAM G. KRUSSEL
NUMBER E-27561
STATE OF MISSOURI
REGISTERED PROFESSIONAL ENGINEER

09/21/2026 9:44:42 AM
William G. Krussel
MO PE-27561

DATE PREPARED
9/17/2026

ROUTE	STATE
I-44	MO

DISTRICT	SHEET NO.
CD	9

COUNTY
LACLEDE

JOB NO.
JCD0270

CONTRACT ID.


PROJECT NO.

BRIDGE NO.


DESCRIPTION	DATE

MISSOURI HIGHWAYS AND TRANSPORTATION COMMISSION
105 WEST CAPITOL
JEFFERSON CITY, MO 65102
1-888-ASK-MODOT (1-888-275-6636)

211 N. BROADWAY.
SUITE 2800
ST. LOUIS, MO 63102
CERTIFICATE OF AUTHORITY
NO. 001444 ENGINEERING

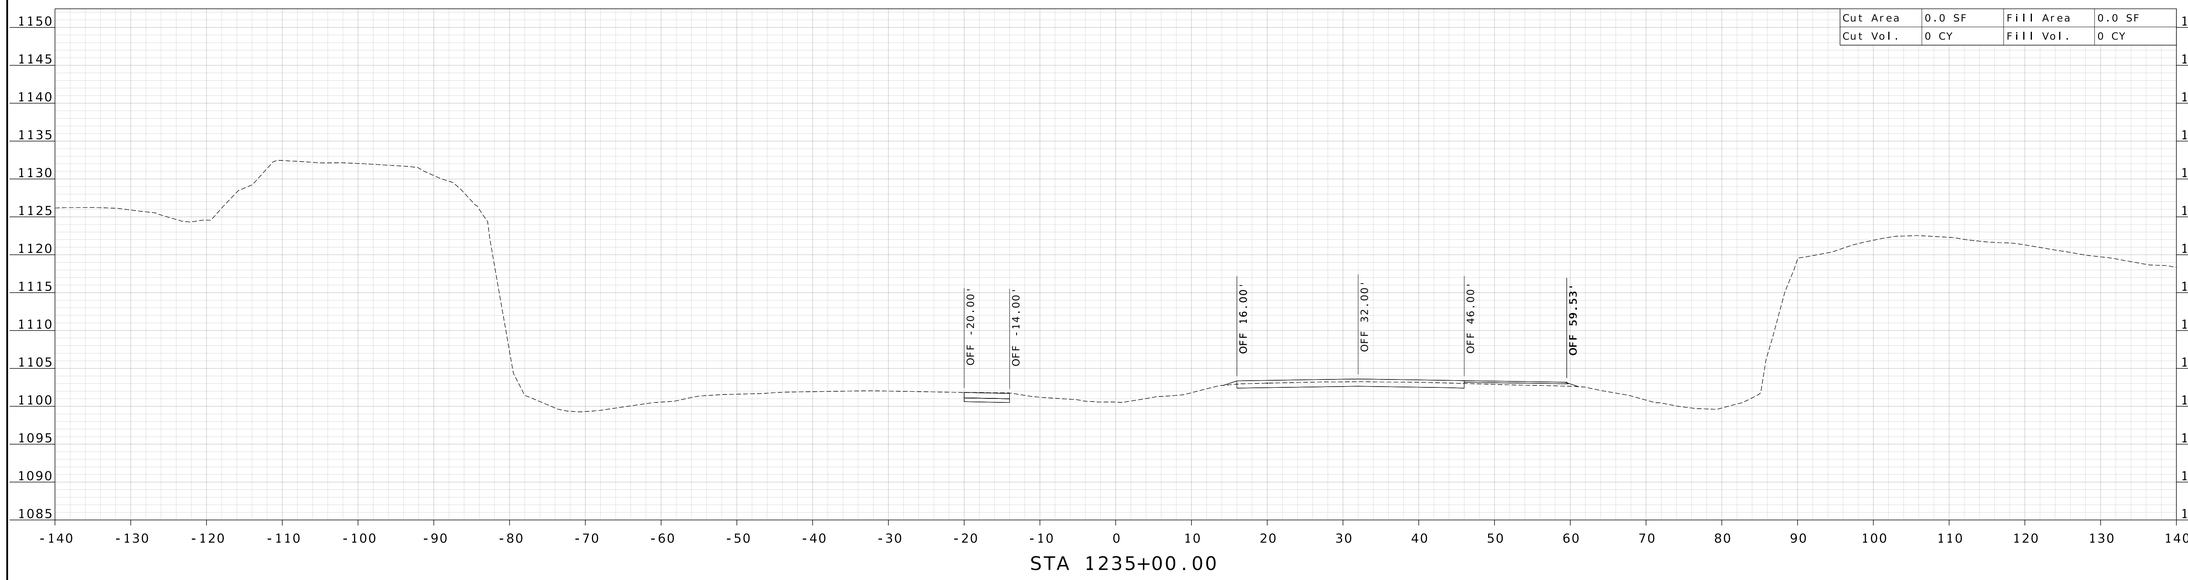

STA 1235+00.00

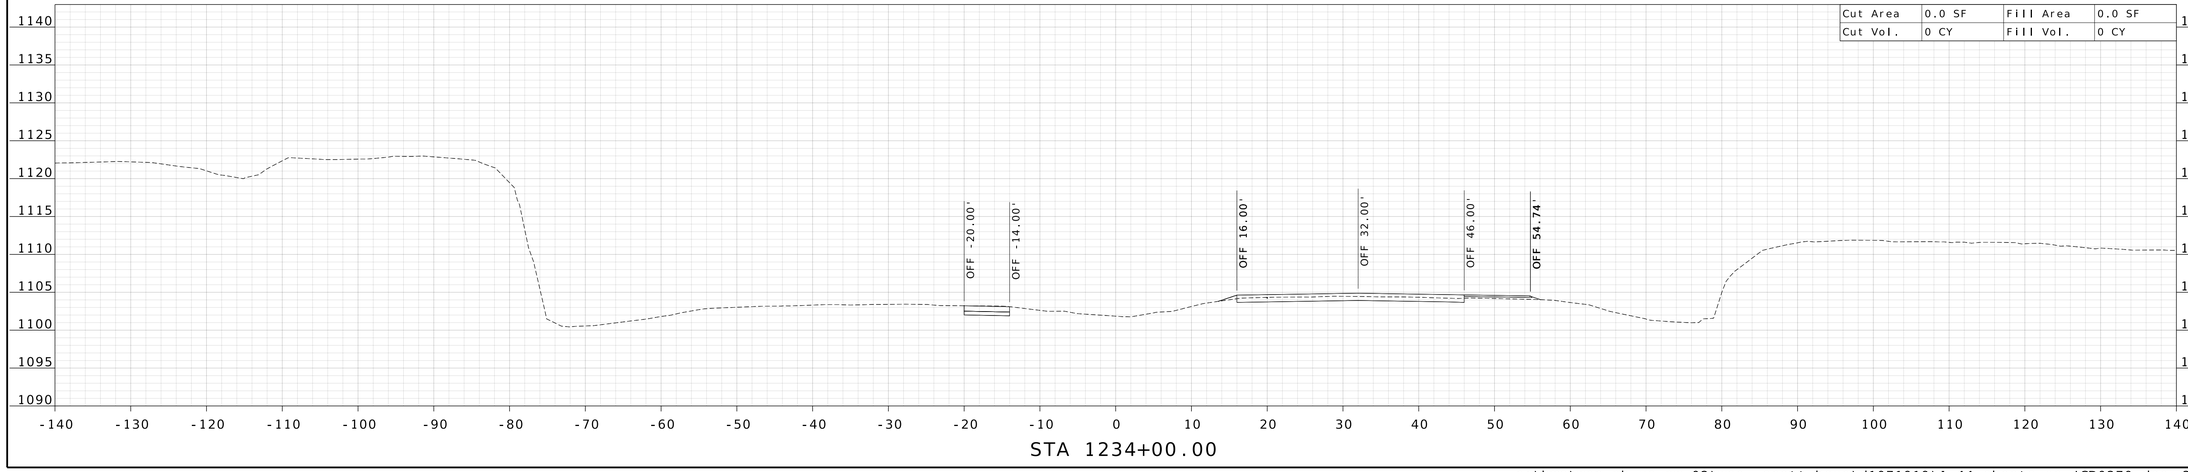

STA 1234+00.00

WILLIAM G. KRUSSEL
NUMBER E-27561
STATE OF MISSOURI
REGISTERED PROFESSIONAL ENGINEER

09/21/2026 9:44:42 AM
William G. Krussel
MO PE-27561

DATE PREPARED
9/17/2026

ROUTE	STATE
I-44	MO

DISTRICT	SHEET NO.
CD	10

COUNTY
LACLEDE

JOB NO.
JCD0270

CONTRACT ID.


PROJECT NO.

BRIDGE NO.


DESCRIPTION	DATE

MISSOURI HIGHWAYS AND TRANSPORTATION COMMISSION
105 WEST CAPITOL
JEFFERSON CITY, MO 65102
1-888-ASK-MODOT (1-888-275-6636)

211 N. BROADWAY.
SUITE 2800
ST. LOUIS, MO 63102
CERTIFICATE OF AUTHORITY
NO. 001444 ENGINEERING

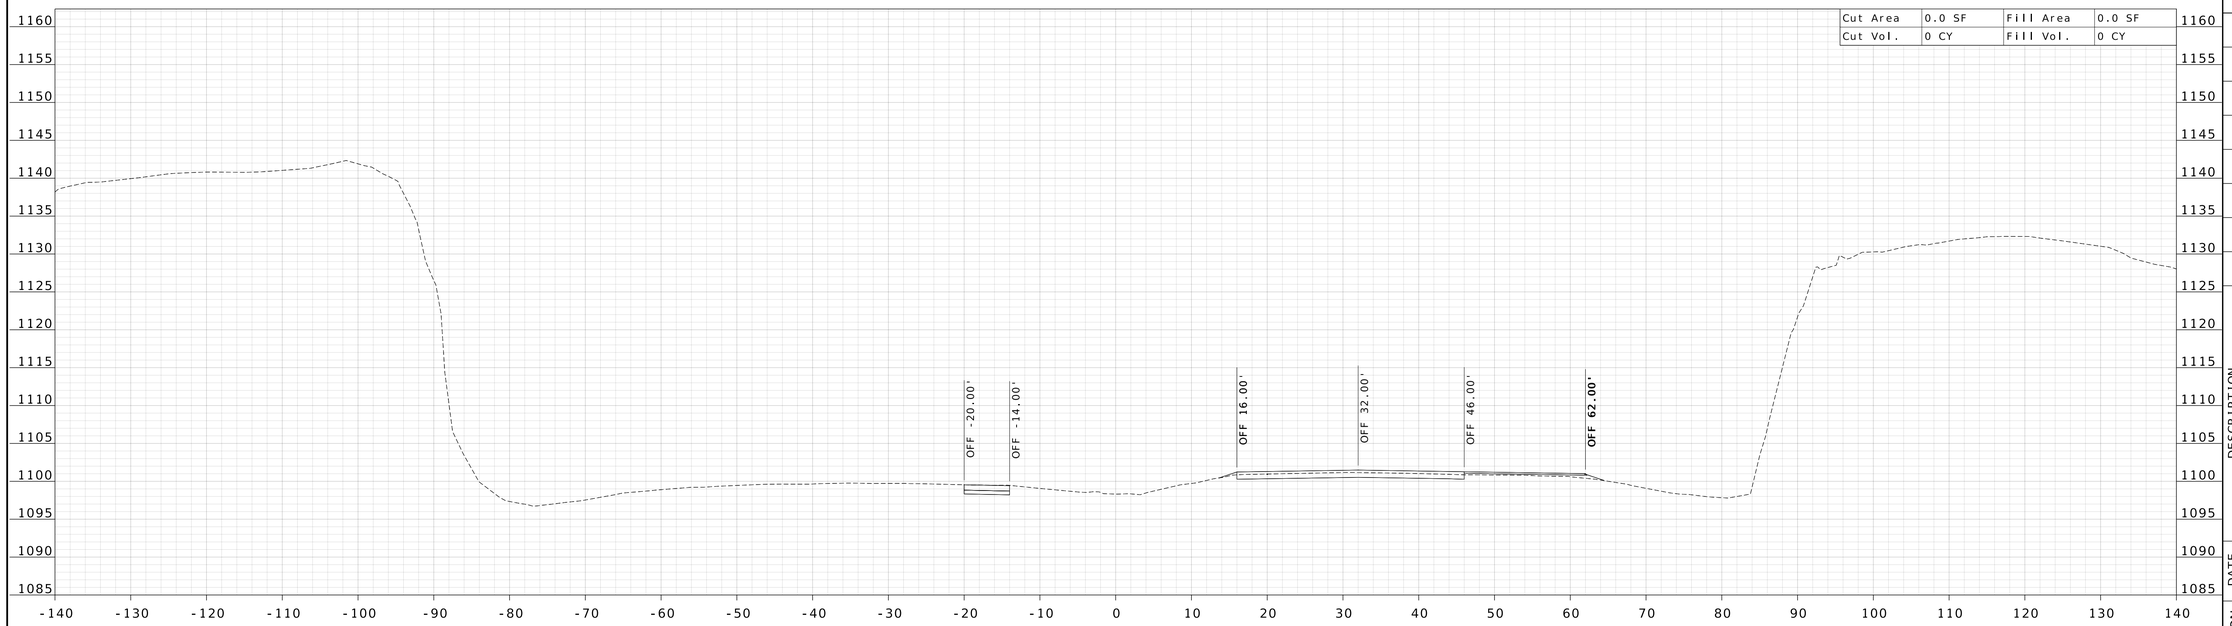

STA 1237+00.00

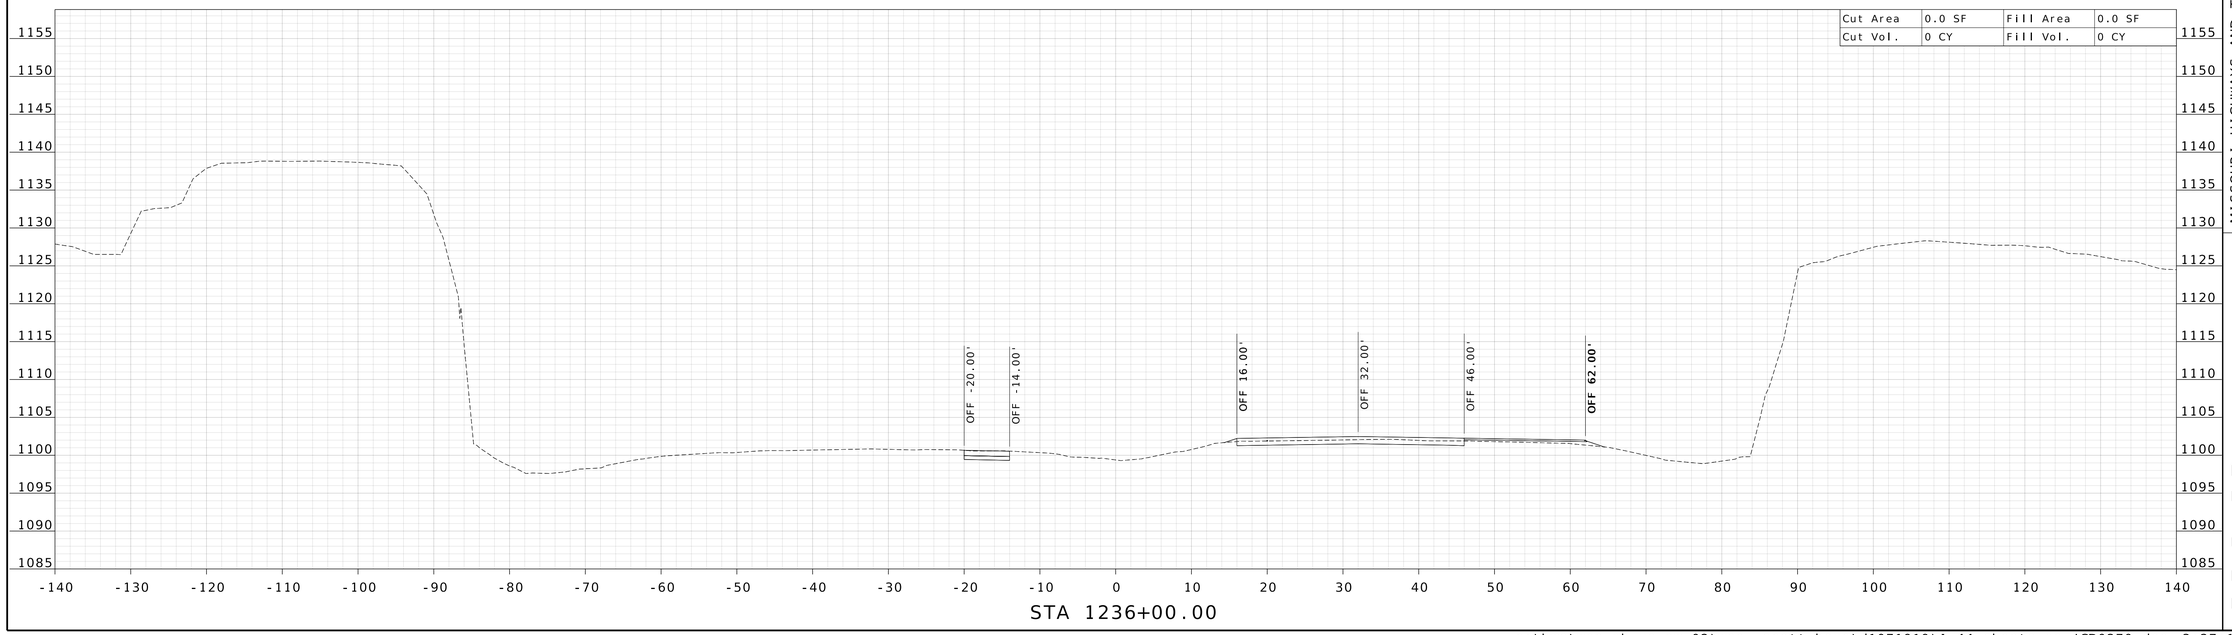

STA 1236+00.00

STATE OF MISSOURI
WILLIAM G. KRUSSEL
NUMBER E-27561
REGISTERED PROFESSIONAL ENGINEER

09/21/2026 9:44:43 AM
William G. Krussel
MO PE-27561

DATE PREPARED
9/17/2026

ROUTE	STATE
I-44	MO
DISTRICT	SHEET NO.
CD	11

COUNTY
LACLEDE

JOB NO.
JCD0270

CONTRACT ID.

PROJECT NO.

BRIDGE NO.


DESCRIPTION	DATE

MISSOURI HIGHWAYS AND TRANSPORTATION COMMISSION


105 WEST CAPITOL
JEFFERSON CITY, MO 65102
1-888-ASK-MODOT (1-888-275-6636)

211 N. BROADWAY.
SUITE 2800
ST. LOUIS, MO 63102
CERTIFICATE OF AUTHORITY
NO. 001444 ENGINEERING

c:\bms\wsp-pb-us-pw-02\wsp__scott.keys\d1071919\I-44_sheets_xs_JCD0270.dgn 3:27:19 PM 9/17/2026

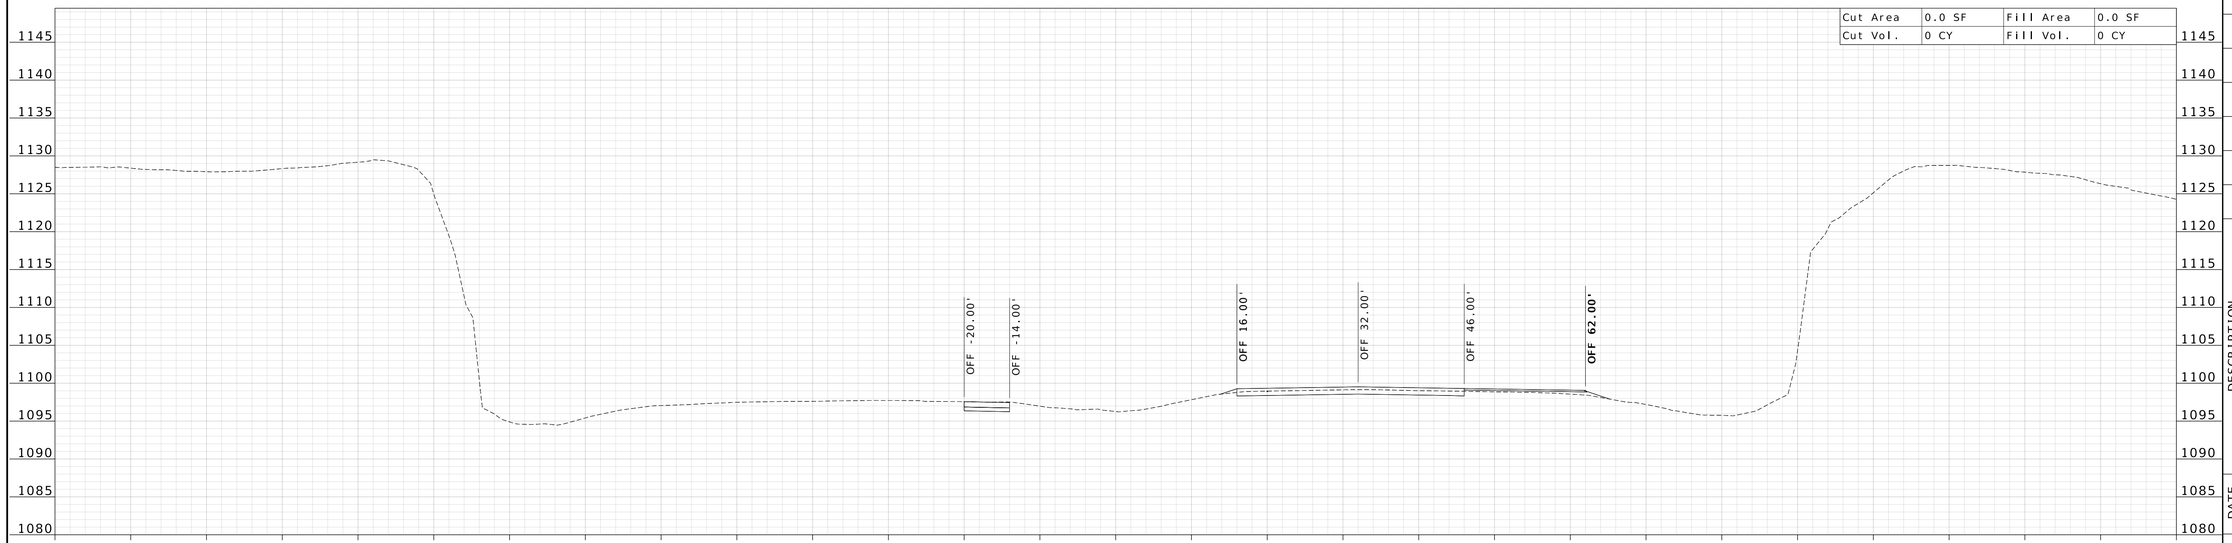

STA 1239+00.00

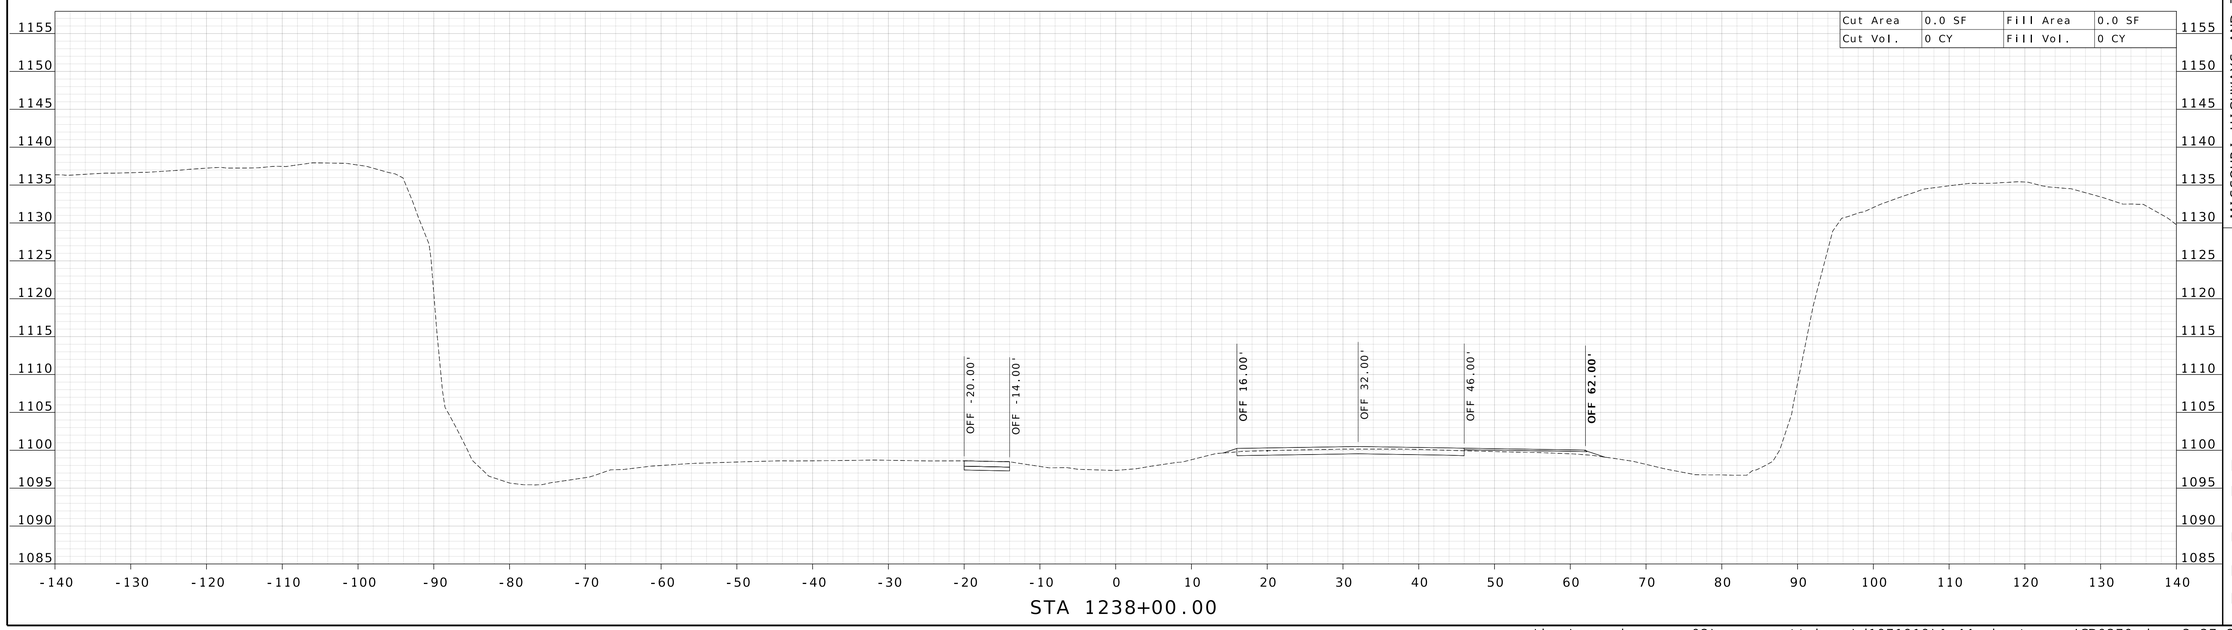

STA 1238+00.00

STATE OF MISSOURI
WILLIAM G. KRUSSEL
NUMBER E-27561
REGISTERED PROFESSIONAL ENGINEER

09/21/2026 9:44:43 AM
William G. Krussel
MO PE-27561

DATE PREPARED
9/17/2026

ROUTE	STATE
I-44	MO

DISTRICT	SHEET NO.
CD	12

COUNTY
LACLEDE

JOB NO.
JCD0270

CONTRACT ID.

PROJECT NO.

BRIDGE NO.


DESCRIPTION	DATE

MISSOURI HIGHWAYS AND TRANSPORTATION COMMISSION


105 WEST CAPITOL
JEFFERSON CITY, MO 65102
1-888-ASK-MODOT (1-888-275-6636)

211 N. BROADWAY.
SUITE 2800
ST. LOUIS, MO 63102
CERTIFICATE OF AUTHORITY
NO. 001444 ENGINEERING

c:\bms\wsp-pb-us-pw-02\wsp__scott.keys\d1071919\I-44_sheets_xs_JCD0270.dgn 3:27:21 PM 9/17/2026

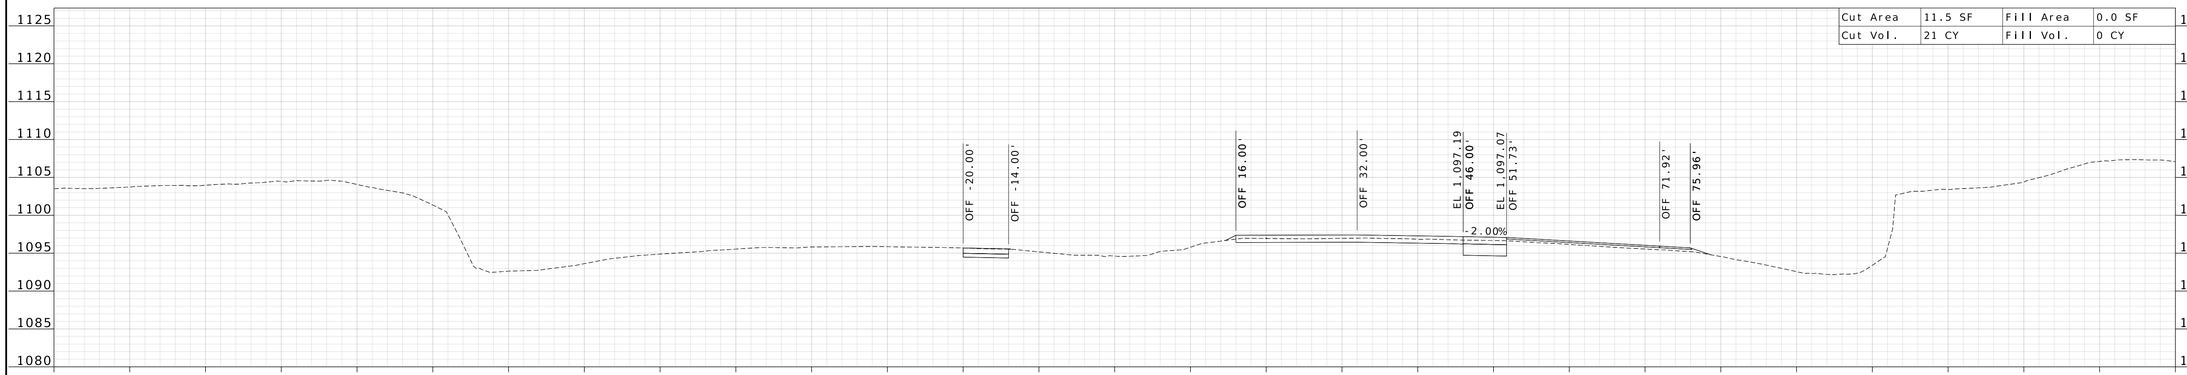

STA 1241+00.00

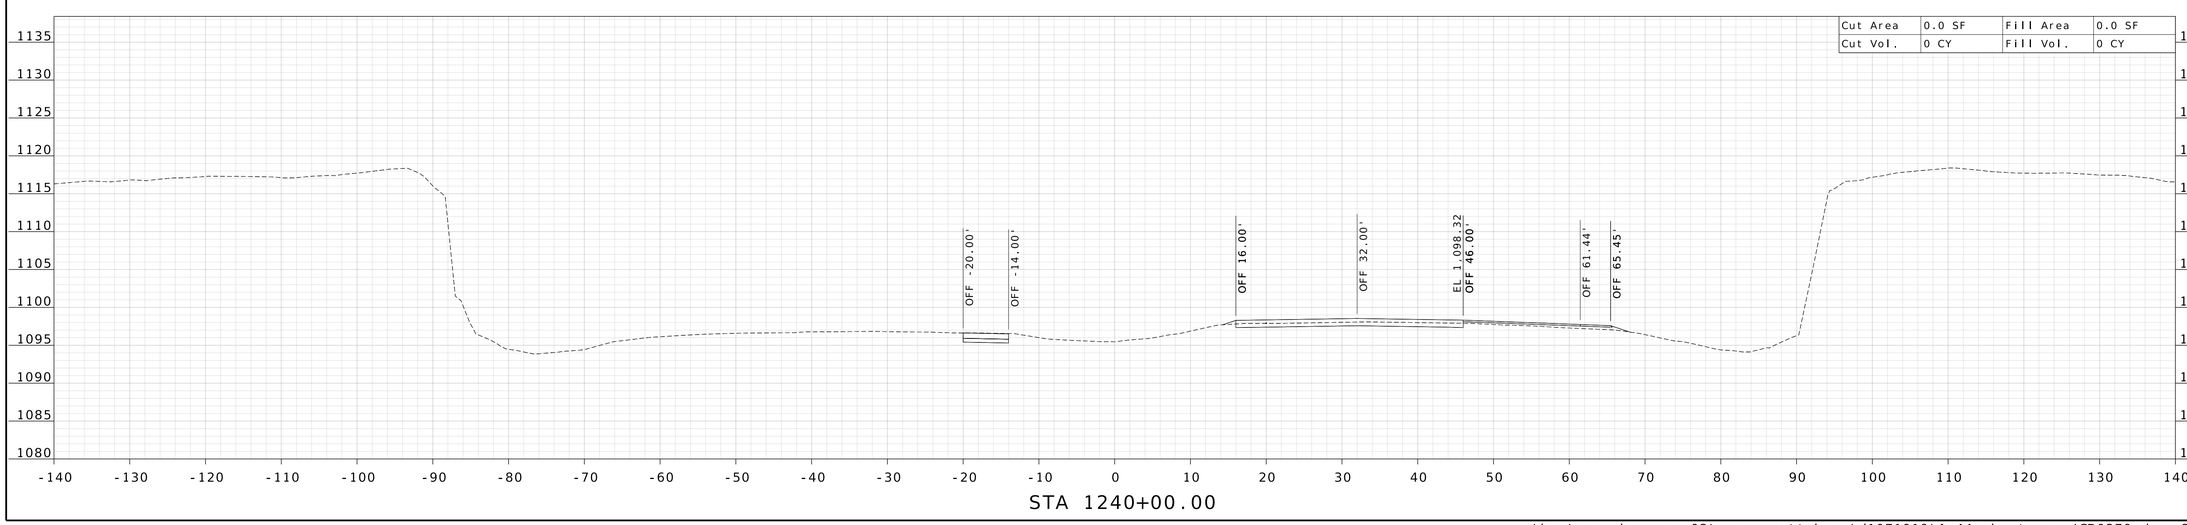

STA 1240+00.00

WILLIAM G. KRUSSEL
NUMBER E-27561
STATE OF MISSOURI
REGISTERED PROFESSIONAL ENGINEER

09/21/2026 9:44:43 AM
William G. Krussel
MO PE-27561

DATE PREPARED
9/17/2026

ROUTE	STATE
I-44	MO
DISTRICT	SHEET NO.
CD	13

COUNTY
LACLEDE

JOB NO.
JCD0270

CONTRACT ID.

PROJECT NO.


BRIDGE NO.

DESCRIPTION | DATE


MISSOURI HIGHWAYS AND TRANSPORTATION COMMISSION
105 WEST CAPITOL
JEFFERSON CITY, MO 65102
1-888-ASK-MODOT (1-888-275-6636)

211 N. BROADWAY,
SUITE 2800
ST. LOUIS, MO 63102
CERTIFICATE OF AUTHORITY
NO. 001444 ENGINEERING


c:\bms\wsp-pb-us-pw-02\wsp__scott.keys\d1071919\I-44_sheets_xs_JCD0270.dgn 3:27:22 PM 9/17/2026

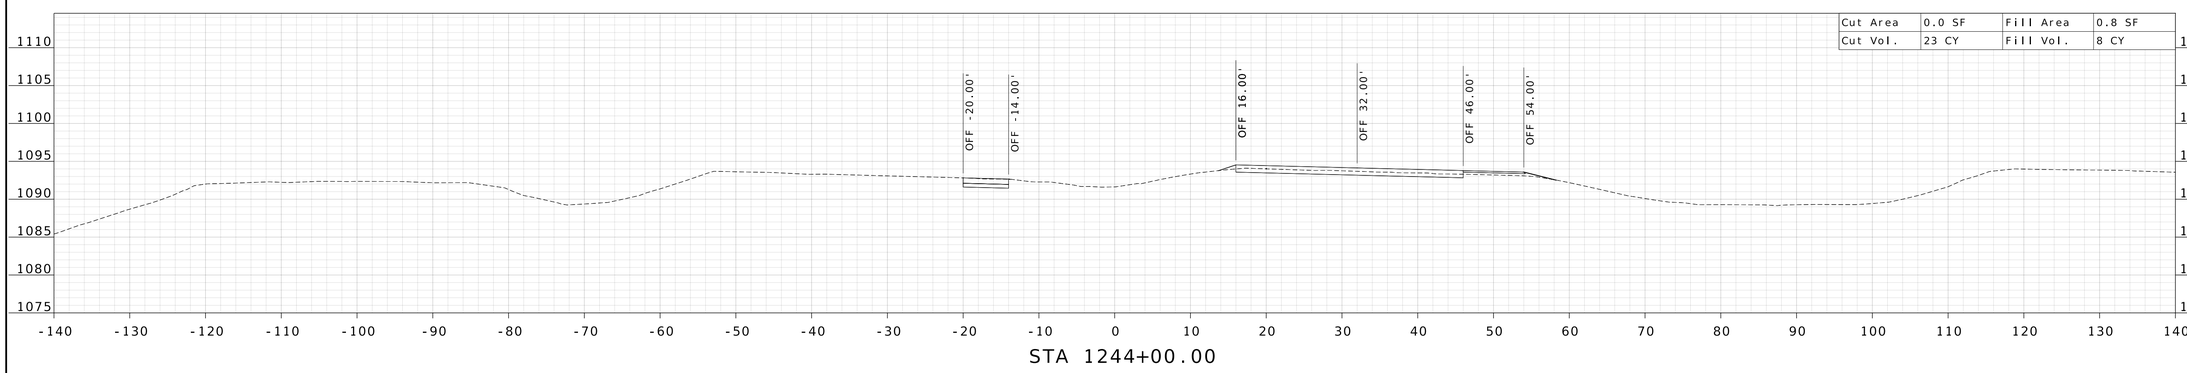

STA 1244+00.00

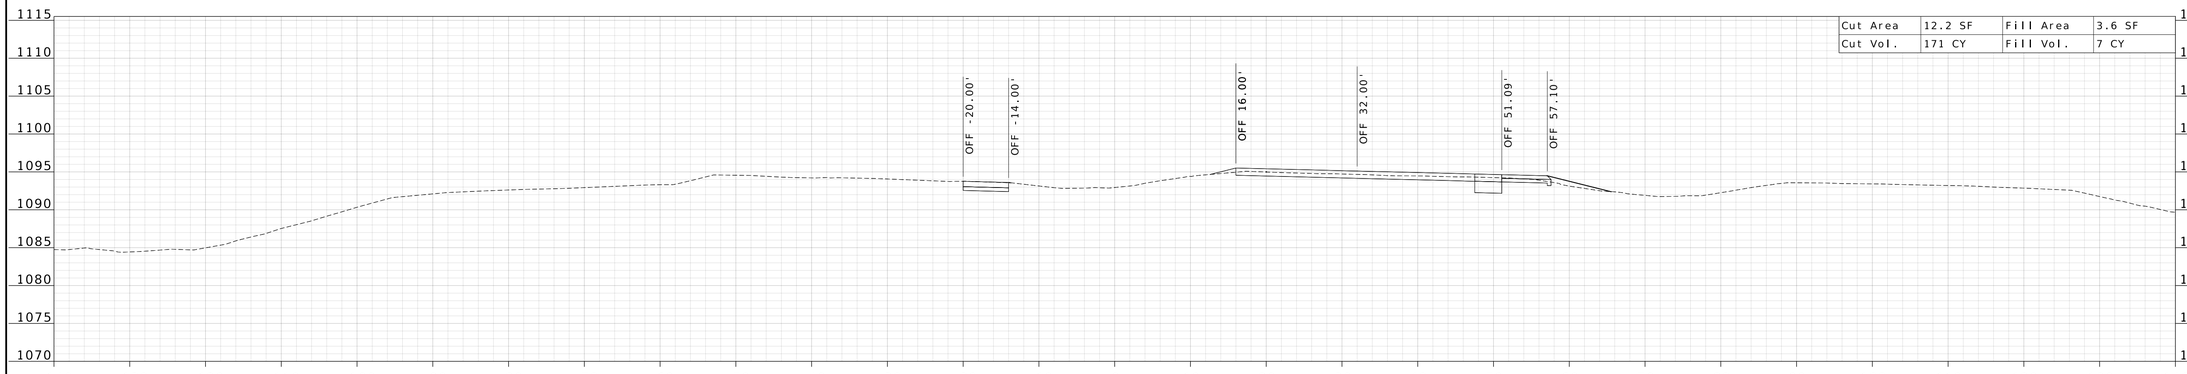

STA 1243+00.00

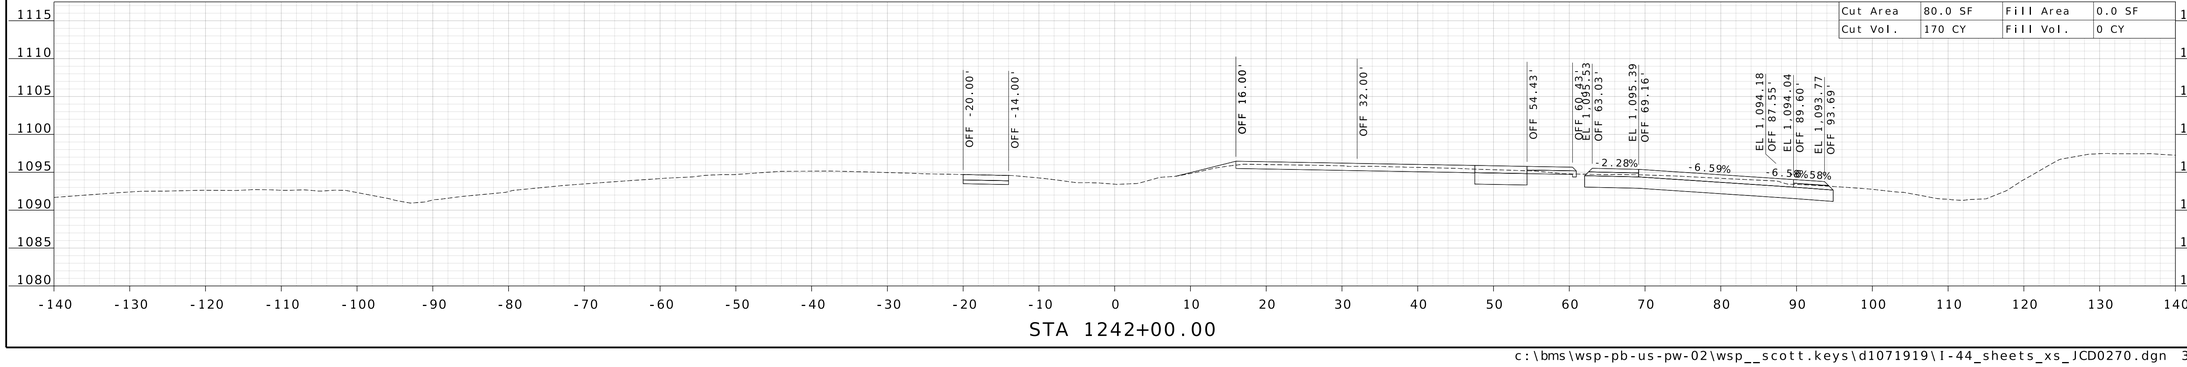

STA 1242+00.00

STATE OF MISSOURI
WILLIAM G. KRUSSEL
NUMBER E-27561
REGISTERED PROFESSIONAL ENGINEER

09/21/2026 9:44:44 AM
William G. Krussel
MO PE-27561

DATE PREPARED
9/17/2026

ROUTE	STATE
I-44	MO

DISTRICT	SHEET NO.
CD	14

COUNTY
LACLEDE

JOB NO.
JCD0270

CONTRACT ID.

PROJECT NO.

BRIDGE NO.

DESCRIPTION


DATE

MISSOURI HIGHWAYS AND TRANSPORTATION COMMISSION


105 WEST CAPITOL
JEFFERSON CITY, MO 65102
1-888-ASK-MODOT (1-888-275-6636)

211 N. BROADWAY.
SUITE 2800
ST. LOUIS, MO 63102
CERTIFICATE OF AUTHORITY
NO. 001444 ENGINEERING


c:\bms\wsp-pb-us-pw-02\wsp__scott.keys\d1071919\I-44_sheets_xs_JCD0270.dgn 3:27:24 PM 9/17/2026

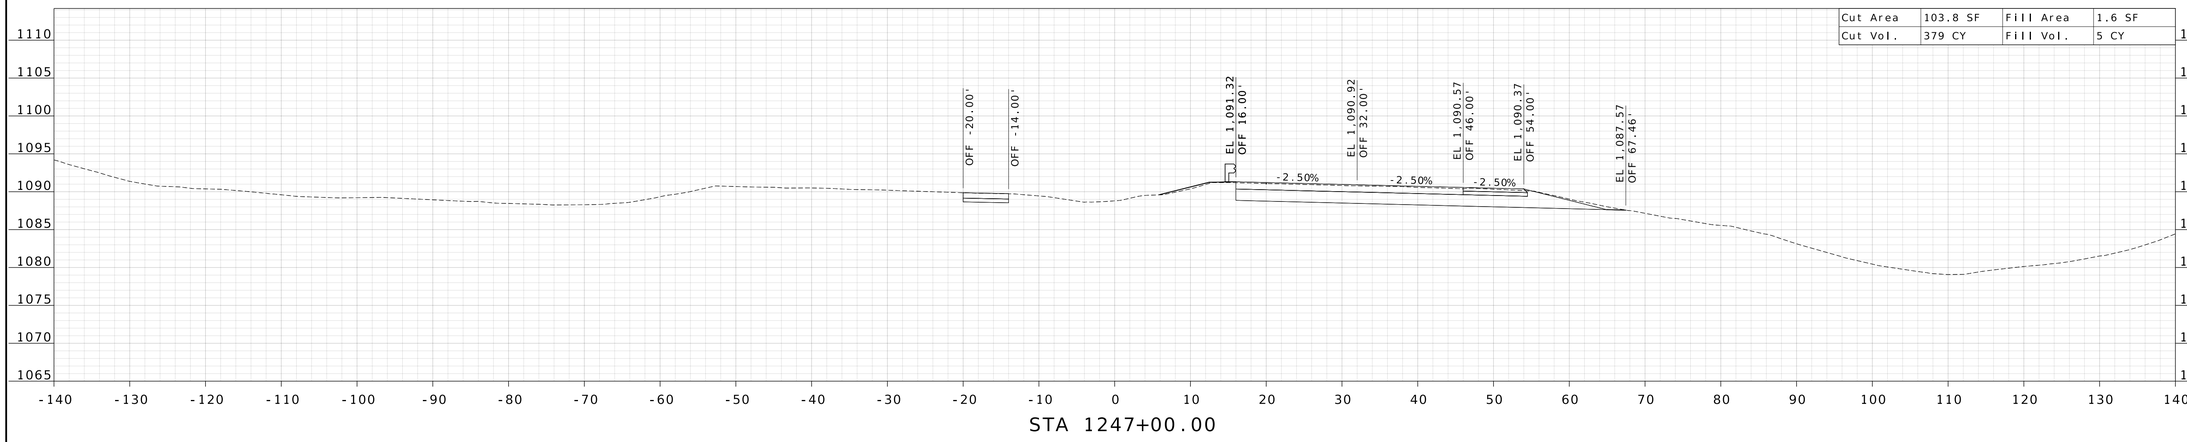

STA 1247+00.00

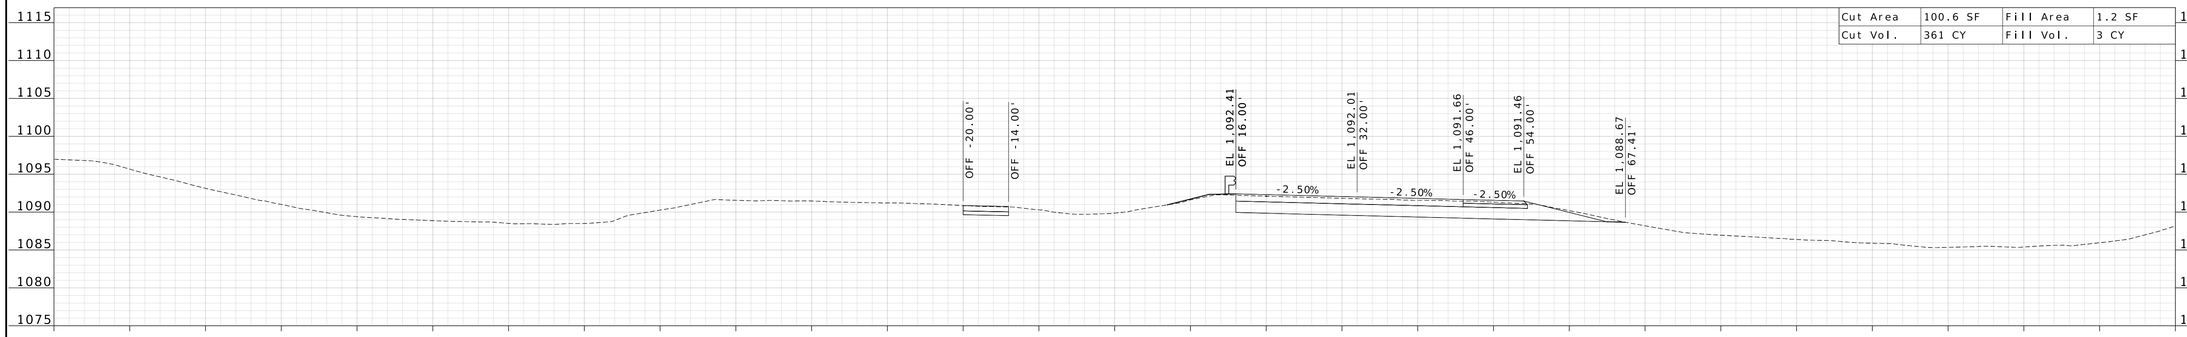

STA 1246+00.00

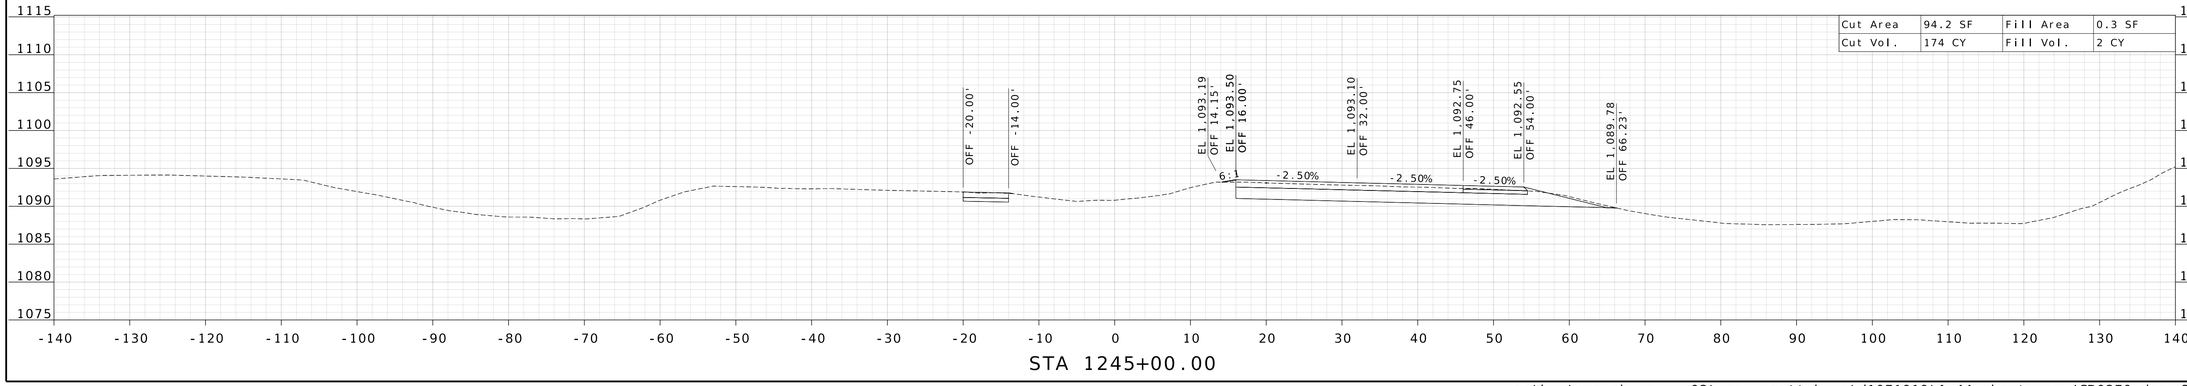

STA 1245+00.00

STATE OF MISSOURI
WILLIAM G. KRUSSEL
NUMBER E-27561
REGISTERED PROFESSIONAL ENGINEER

09/21/2026 9:44:44 AM
William G. Krussel
MO PE-27561

DATE PREPARED
9/17/2026

ROUTE	STATE
I-44	MO
DISTRICT	SHEET NO.
CD	15

COUNTY
LACLEDE

JOB NO.
JCD0270

CONTRACT ID.

PROJECT NO.

BRIDGE NO.


DESCRIPTION	DATE


MISSOURI HIGHWAYS AND TRANSPORTATION COMMISSION


105 WEST CAPITOL
JEFFERSON CITY, MO 65102
1-888-ASK-MODOT (1-888-275-6636)

211 N. BROADWAY,
SUITE 2800
ST. LOUIS, MO 63102
CERTIFICATE OF AUTHORITY
NO. 001444 ENGINEERING

c:\bms\wsp-pb-us-pw-02\wsp__scott.keys\d1071919\I-44_sheets_xs_JCD0270.dgn 3:27:26 PM 9/17/2026

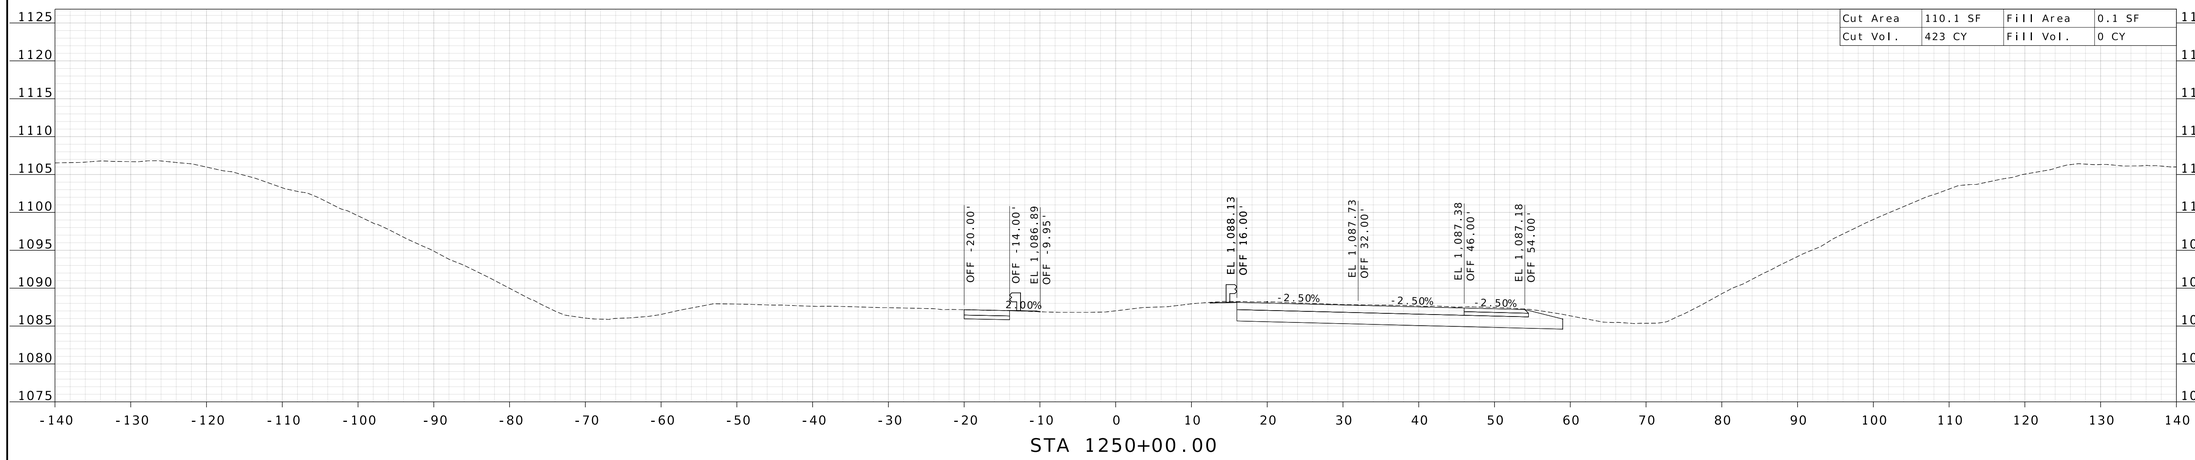

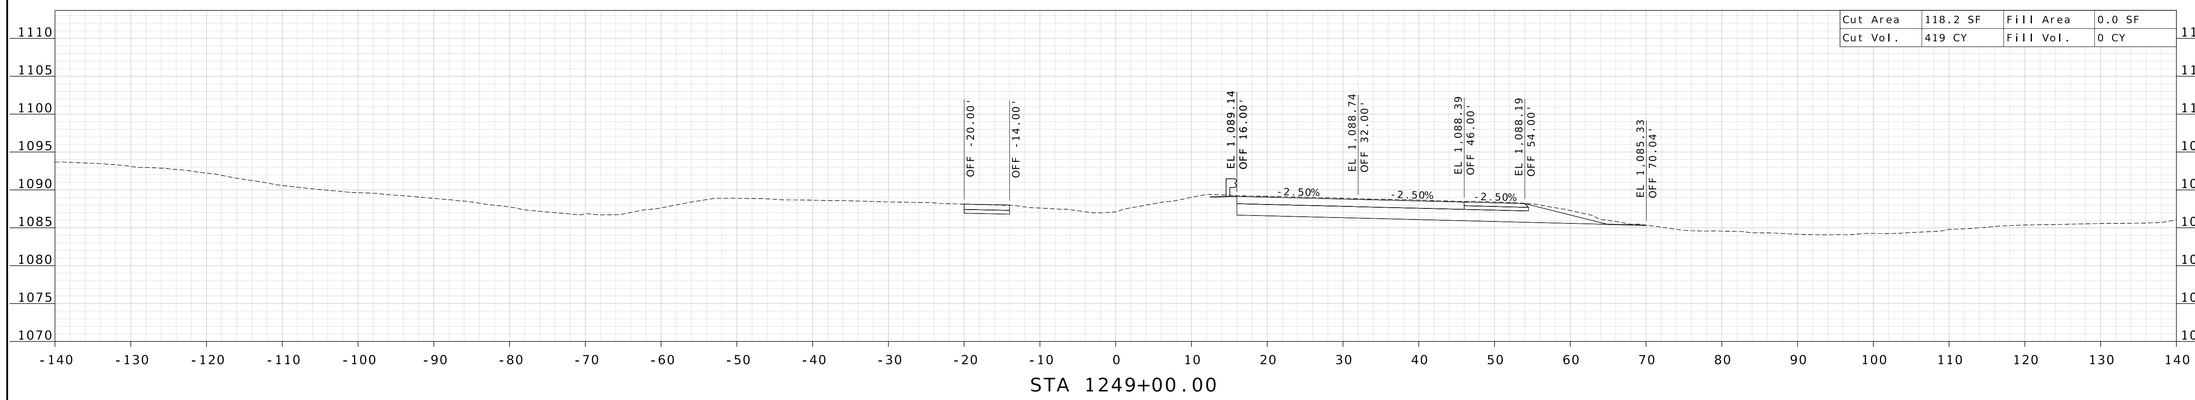

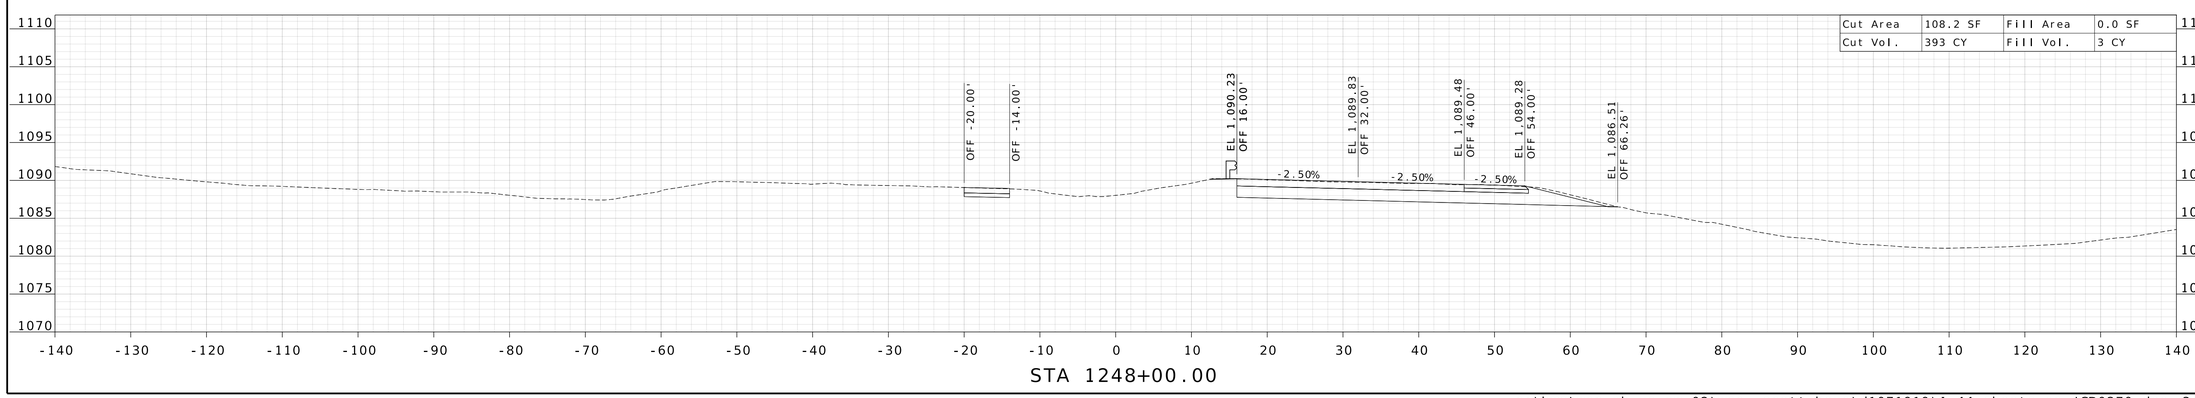

STATE OF MISSOURI
WILLIAM G. KRUSSEL
NUMBER E-27561
REGISTERED PROFESSIONAL ENGINEER

09/21/2026 9:44:44 AM
William G. Krussel
MO PE-27561

DATE PREPARED
9/17/2026

ROUTE	STATE
I-44	MO

DISTRICT	SHEET NO.
CD	16

COUNTY
LACLEDE

JOB NO.
JCD0270

CONTRACT ID.

PROJECT NO.

BRIDGE NO.


DESCRIPTION	DATE


MISSOURI HIGHWAYS AND TRANSPORTATION COMMISSION


105 WEST CAPITOL
JEFFERSON CITY, MO 65102
1-888-ASK-MODOT (1-888-275-6636)

211 N. BROADWAY,
SUITE 2800
ST. LOUIS, MO 63102
CERTIFICATE OF AUTHORITY
NO. 001444 ENGINEERING

c:\bms\wsp-pb-us-pw-02\wsp__scott.keys\d1071919\I-44_sheets_xs_JCD0270.dgn 3:27:28 PM 9/17/2026

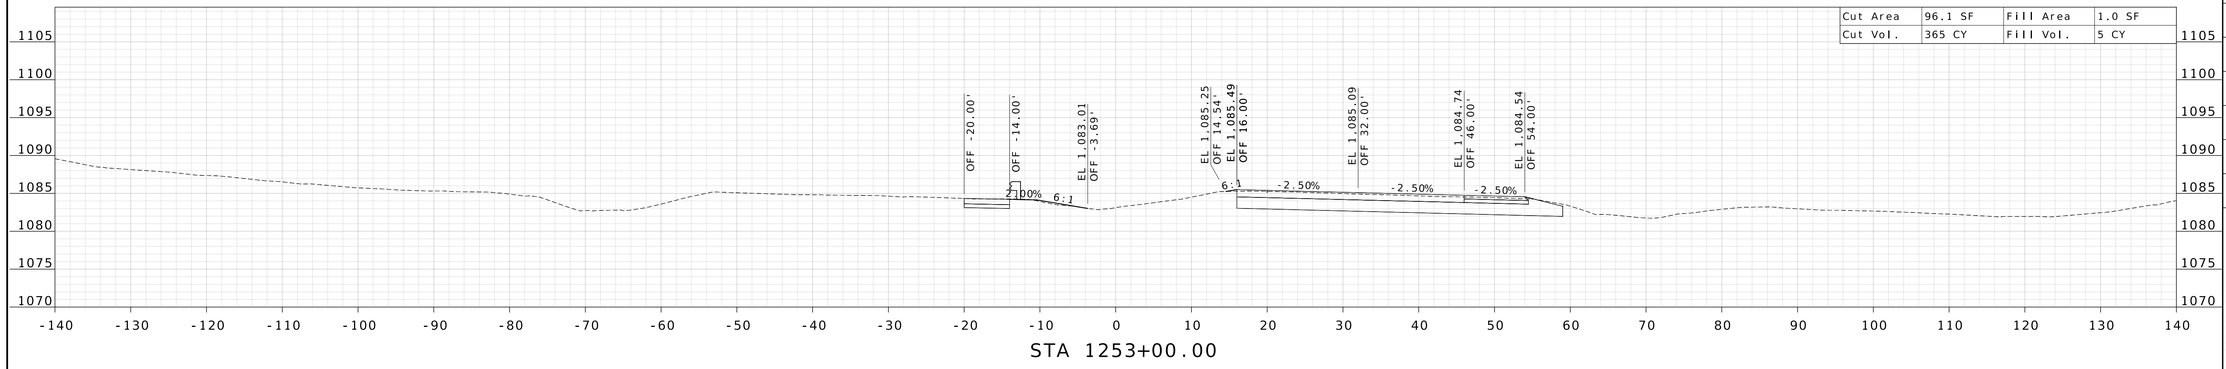

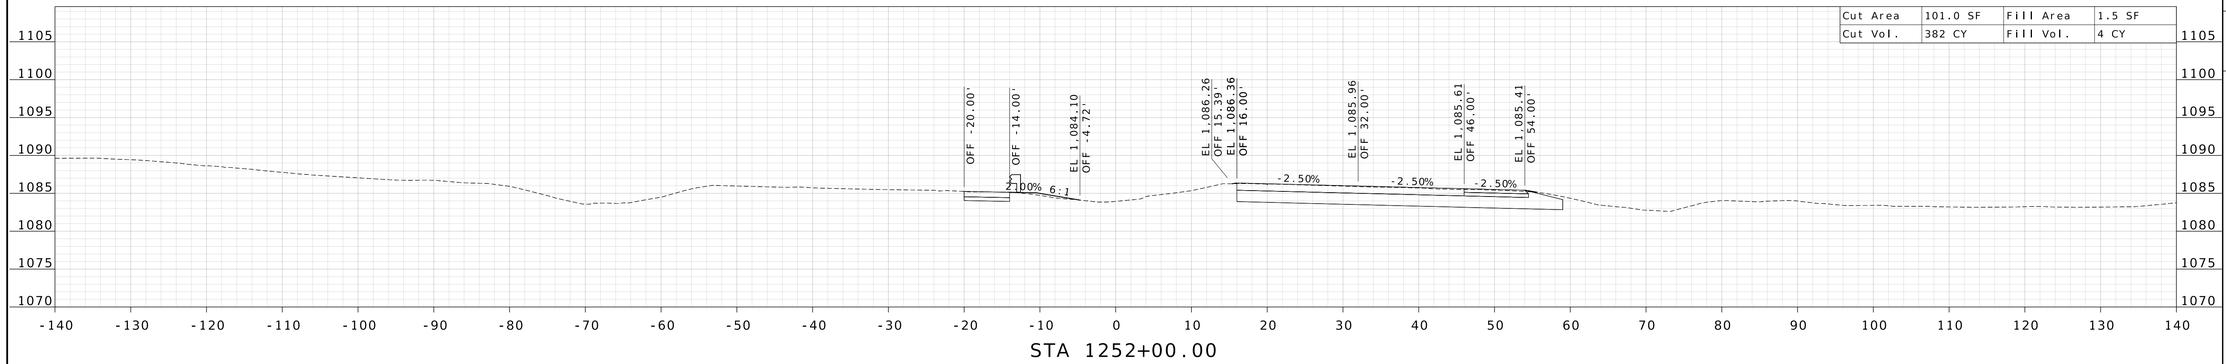

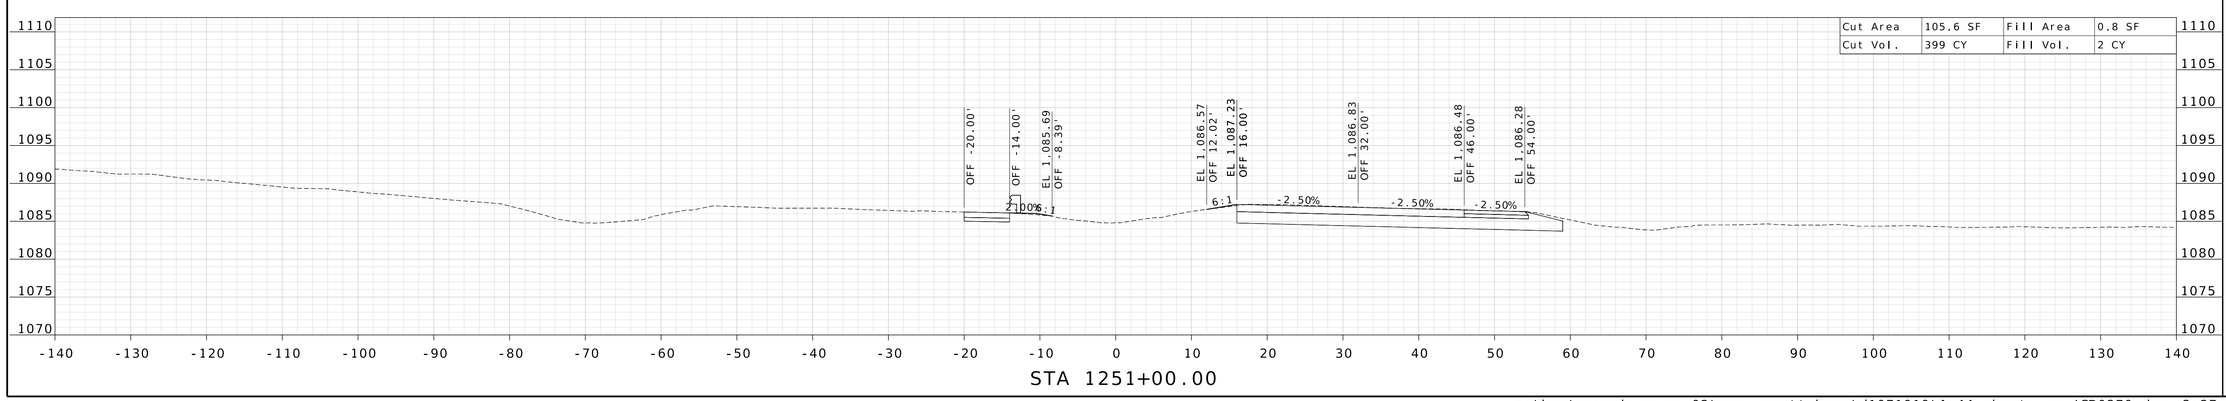

STATE OF MISSOURI
WILLIAM G. KRUSSEL
NUMBER E-27561
REGISTERED PROFESSIONAL ENGINEER

09/21/2026 9:44:45 AM
William G. Krussel
MO PE-27561

DATE PREPARED
9/17/2026

ROUTE	STATE
I-44	MO

DISTRICT	SHEET NO.
CD	17

COUNTY
LACLEDE

JOB NO.
JCD0270

CONTRACT ID.

PROJECT NO.

BRIDGE NO.

DESCRIPTION


DATE

MISSOURI HIGHWAYS AND TRANSPORTATION COMMISSION


105 WEST CAPITOL
JEFFERSON CITY, MO 65102
1-888-ASK-MODOT (1-888-275-6636)

211 N. BROADWAY.
SUITE 2800
ST. LOUIS, MO 63102
CERTIFICATE OF AUTHORITY
NO. 001444 ENGINEERING


c:\bms\wsp-pb-us-pw-02\wsp__scott.keys\d1071919\I-44_sheets_xs_JCD0270.dgn 3:27:29 PM 9/17/2026

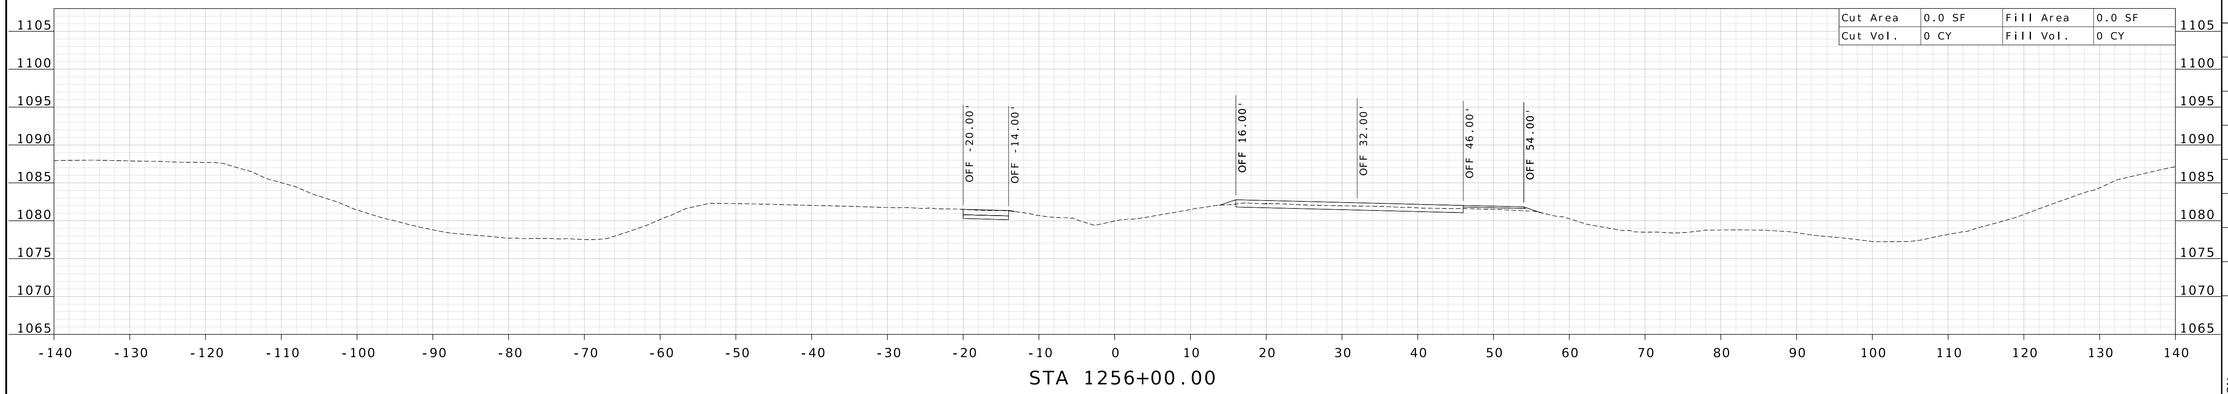

STA 1256+00.00

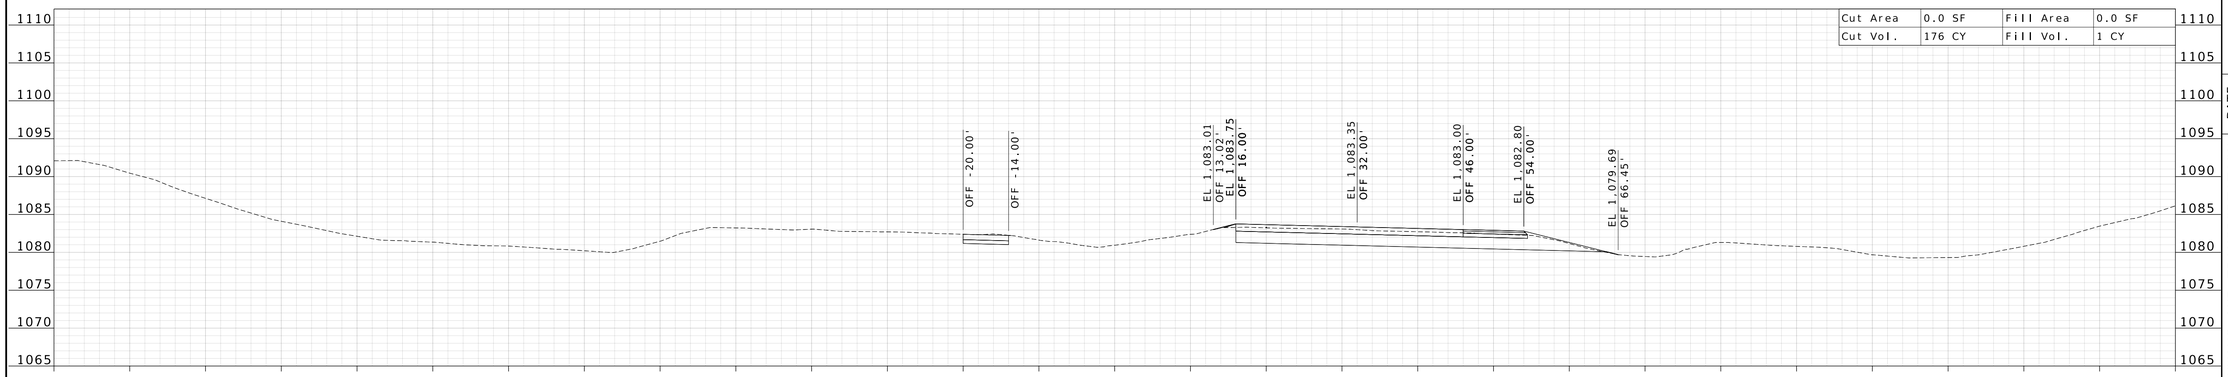

STA 1255+00.00

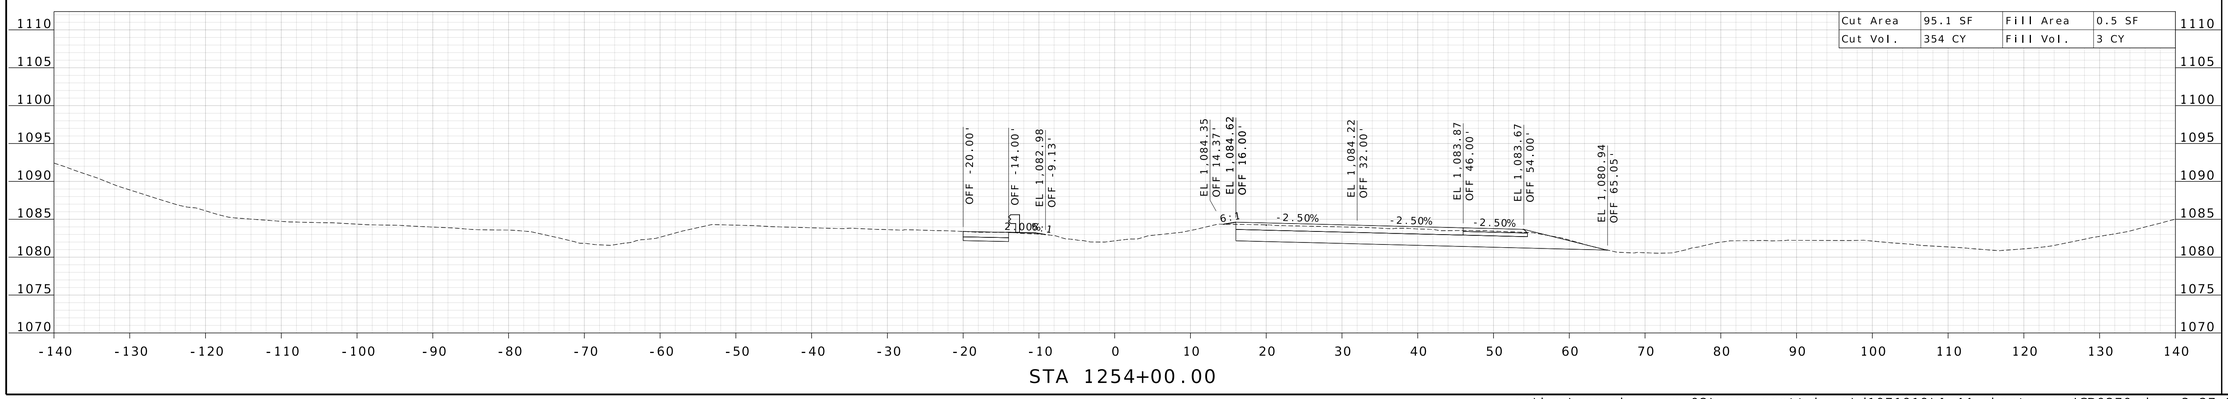

STA 1254+00.00

STATE OF MISSOURI
WILLIAM G. KRUSSEL
NUMBER E-27561
REGISTERED PROFESSIONAL ENGINEER

09/21/2026 9:44:45 AM
William G. Krussel
MO PE-27561

DATE PREPARED
9/17/2026

ROUTE	STATE
I-44	MO

DISTRICT	SHEET NO.
CD	18

COUNTY
LACLEDE

JOB NO.
JCD0270

CONTRACT ID.

PROJECT NO.

BRIDGE NO.

DESCRIPTION

DATE


MISSOURI HIGHWAYS AND TRANSPORTATION COMMISSION

105 WEST CAPITOL
JEFFERSON CITY, MO 65102
1-888-ASK-MODOT (1-888-275-6636)


MoDOT

211 N. BROADWAY.
SUITE 2800
ST. LOUIS, MO 63102
CERTIFICATE OF AUTHORITY
NO. 001444 ENGINEERING


WSP

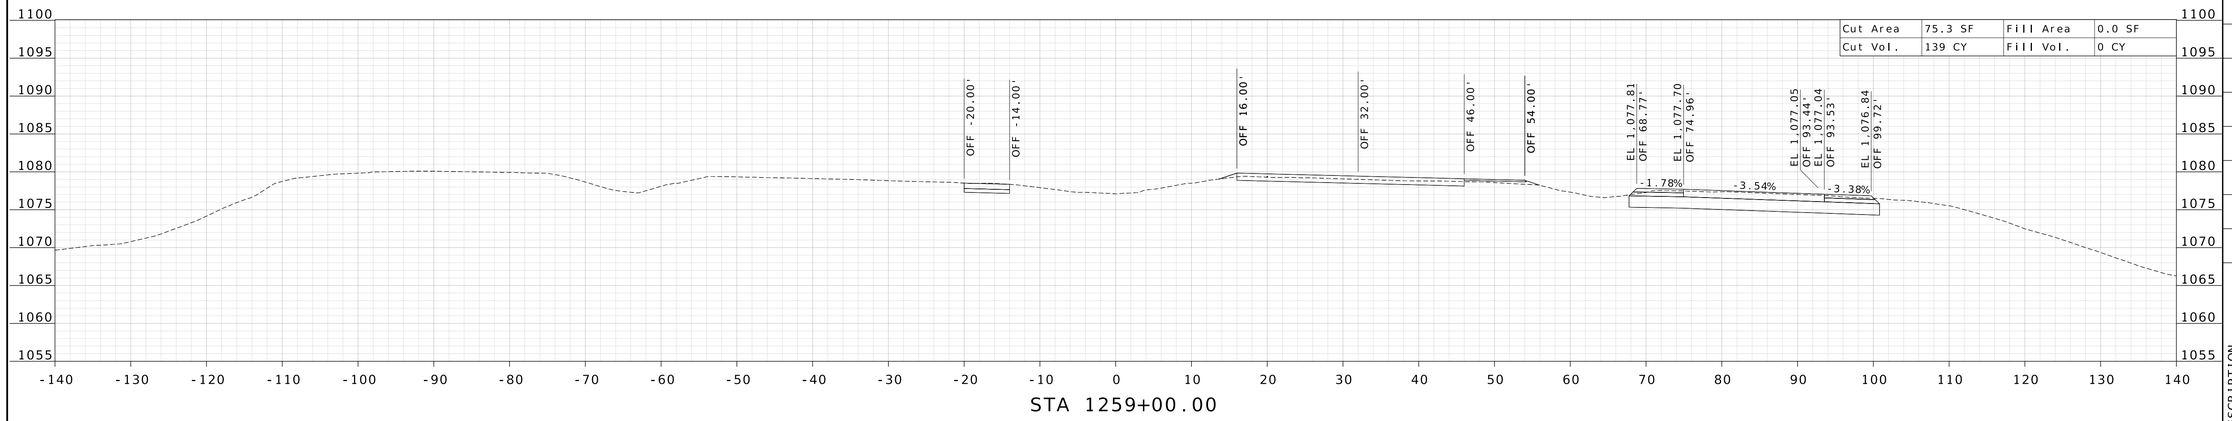

STA 1259+00.00

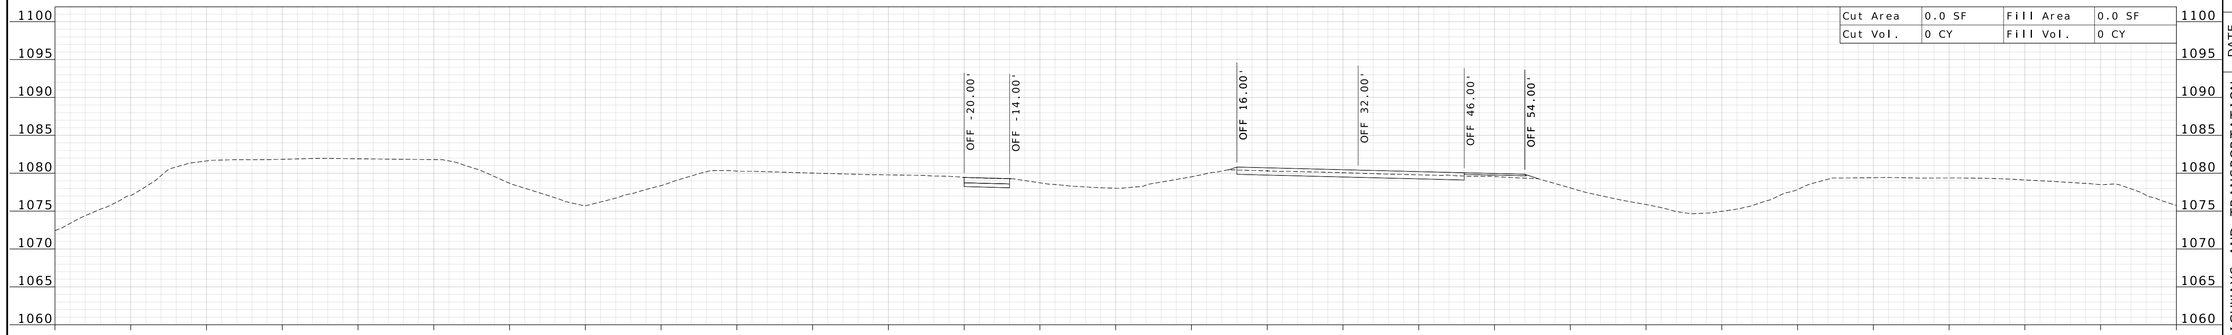

STA 1258+00.00

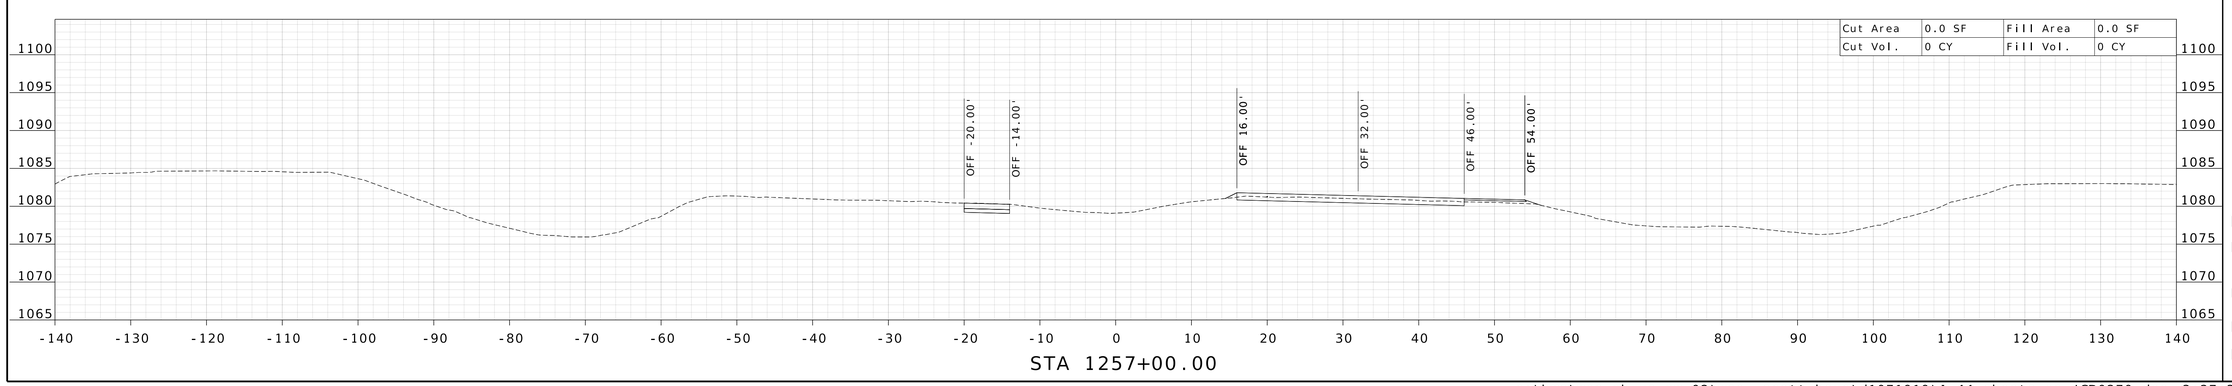

STA 1257+00.00

STATE OF MISSOURI
WILLIAM G. KRUSSEL
NUMBER E-27561
REGISTERED PROFESSIONAL ENGINEER

09/21/2026 9:44:45 AM
William G. Krussel
MO PE-27561

DATE PREPARED
9/17/2026

ROUTE	STATE
I-44	MO
DISTRICT	SHEET NO.
CD	19

COUNTY
LACLEDE

JOB NO.
JCD0270

CONTRACT ID.

PROJECT NO.

BRIDGE NO.

DESCRIPTION


DATE

MISSOURI HIGHWAYS AND TRANSPORTATION COMMISSION


105 WEST CAPITOL
JEFFERSON CITY, MO 65102
1-888-ASK-MODOT (1-888-275-6636)

211 N. BROADWAY.
SUITE 2800
ST. LOUIS, MO 63102
CERTIFICATE OF AUTHORITY
NO. 001444 ENGINEERING

c:\bms\wsp-pb-us-pw-02\wsp__scott.keys\d1071919\I-44_sheets_xs_JCD0270.dgn 3:27:33 PM 9/17/2026

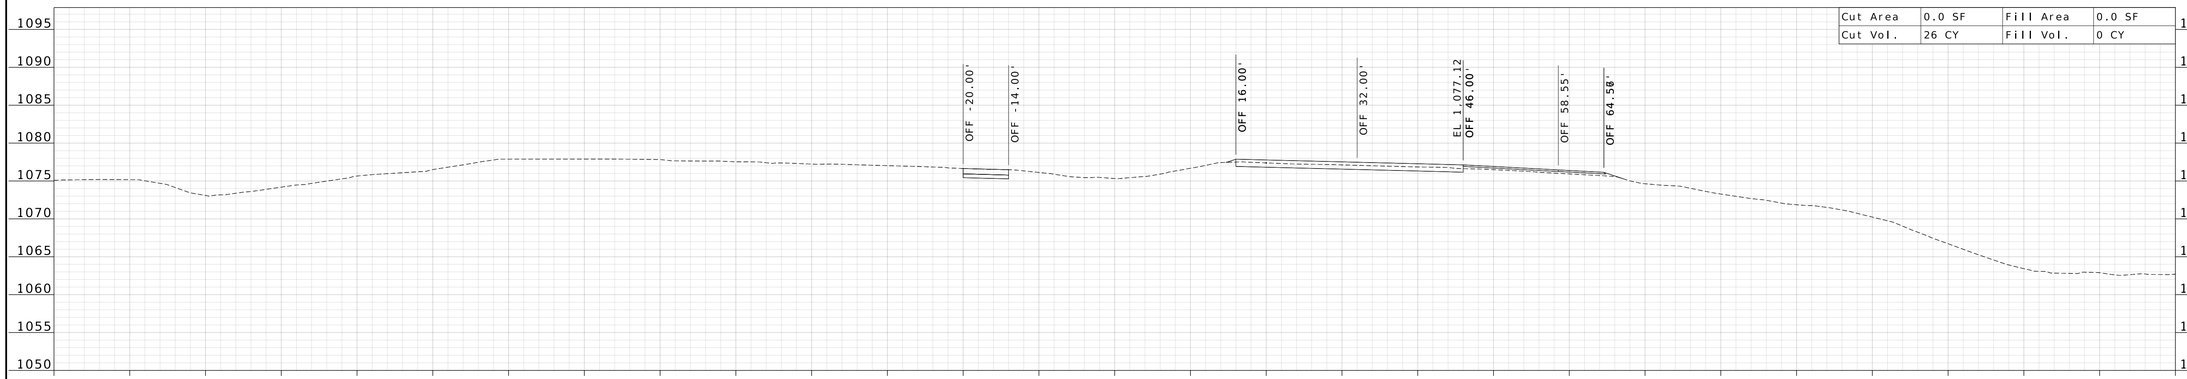

STA 1261+00.00

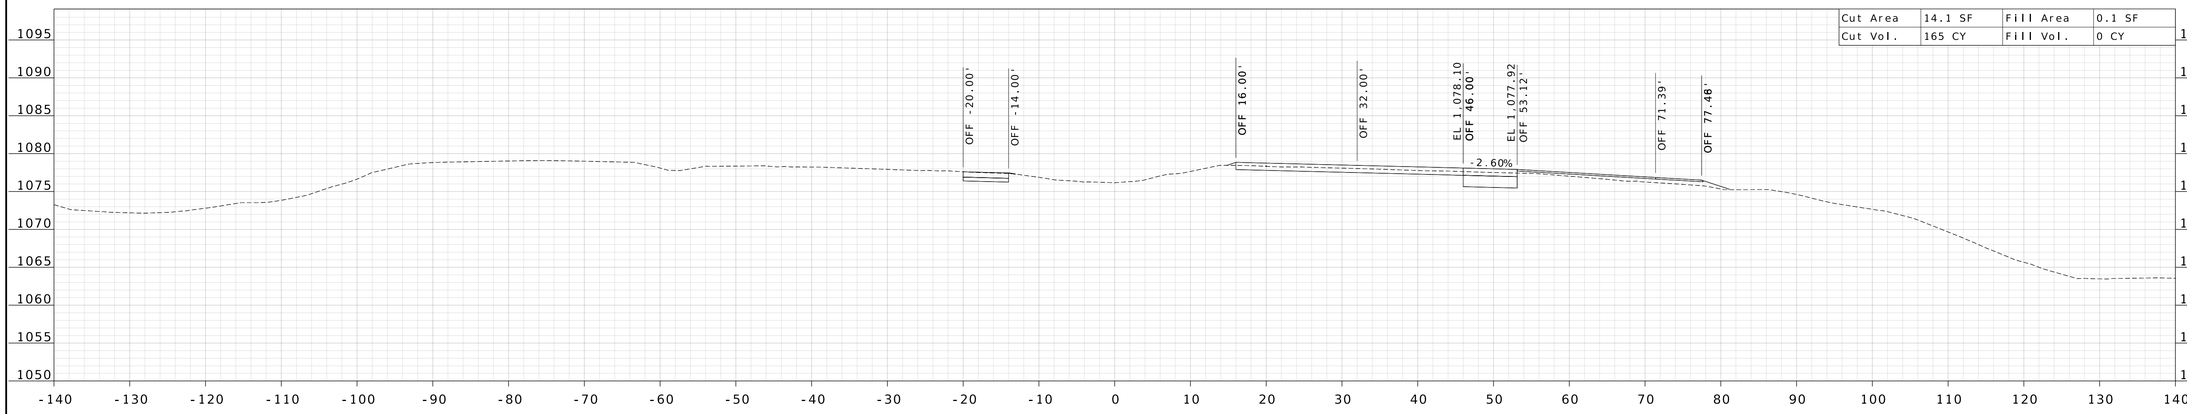

STA 1260+00.00

WILLIAM G. KRUSSEL
NUMBER E-27561
STATE OF MISSOURI
REGISTERED PROFESSIONAL ENGINEER

09/21/2026 9:44:46 AM
William G. Krussel
MO PE-27561

DATE PREPARED
9/17/2026

ROUTE	STATE
I-44	MO
DISTRICT	SHEET NO.
CD	20

COUNTY
LACLEDE

JOB NO.
JCD0270

CONTRACT ID.

PROJECT NO.


BRIDGE NO.

DESCRIPTION	DATE


MISSOURI HIGHWAYS AND TRANSPORTATION COMMISSION
105 WEST CAPITOL
JEFFERSON CITY, MO 65102
1-888-ASK-MODOT (1-888-275-6636)

211 N. BROADWAY.
SUITE 2800
ST. LOUIS, MO 63102
CERTIFICATE OF AUTHORITY
NO. 001444 ENGINEERING


c:\bms\wsp-pb-us-pw-02\wsp__scott.keys\d1071919\I-44_sheets_xs_JCD0270.dgn 3:27:34 PM 9/17/2026

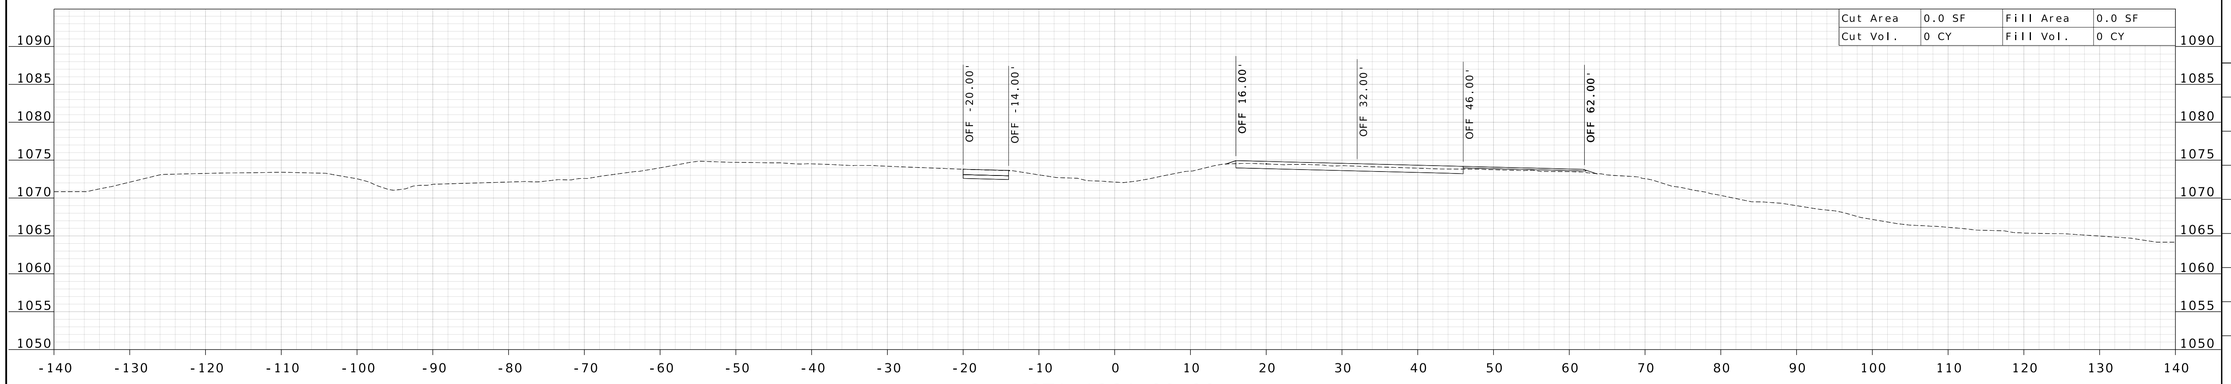

STA 1264+00.00

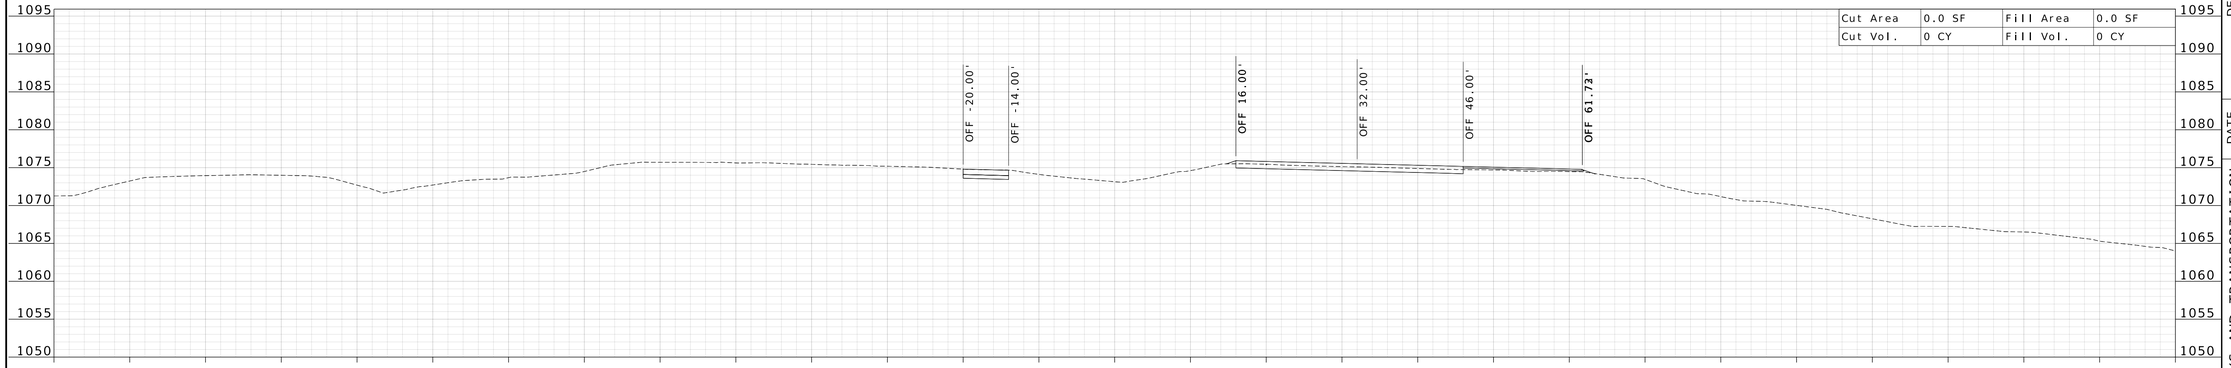

STA 1263+00.00

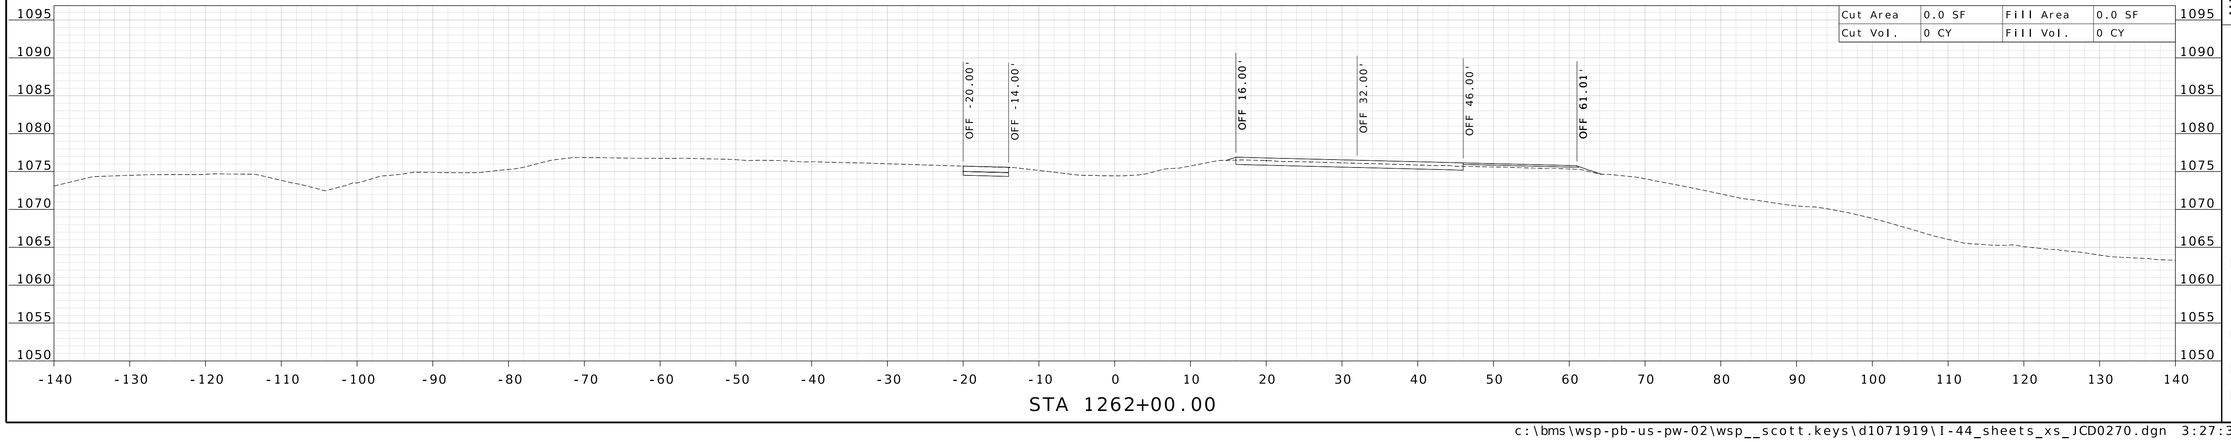

STA 1262+00.00

STATE OF MISSOURI
WILLIAM G. KRUSSEL
NUMBER E-27561
REGISTERED PROFESSIONAL ENGINEER

09/21/2026 9:44:46 AM
William G. Krussel
MO PE-27561

DATE PREPARED
9/17/2026

ROUTE	STATE
I-44	MO

DISTRICT	SHEET NO.
CD	21

COUNTY
LACLEDE

JOB NO.
JCD0270

CONTRACT ID.

PROJECT NO.


BRIDGE NO.

DESCRIPTION | DATE


MISSOURI HIGHWAYS AND TRANSPORTATION COMMISSION
105 WEST CAPITOL
JEFFERSON CITY, MO 65102
1-888-ASK-MODOT (1-888-275-6636)

211 N. BROADWAY.
SUITE 2800
ST. LOUIS, MO 63102
CERTIFICATE OF AUTHORITY
NO. 001444 ENGINEERING


c:\bms\wsp-pb-us-pw-02\wsp__scott.keys\d1071919\I-44_sheets_xs_JCD0270.dgn 3:27:36 PM 9/17/2026

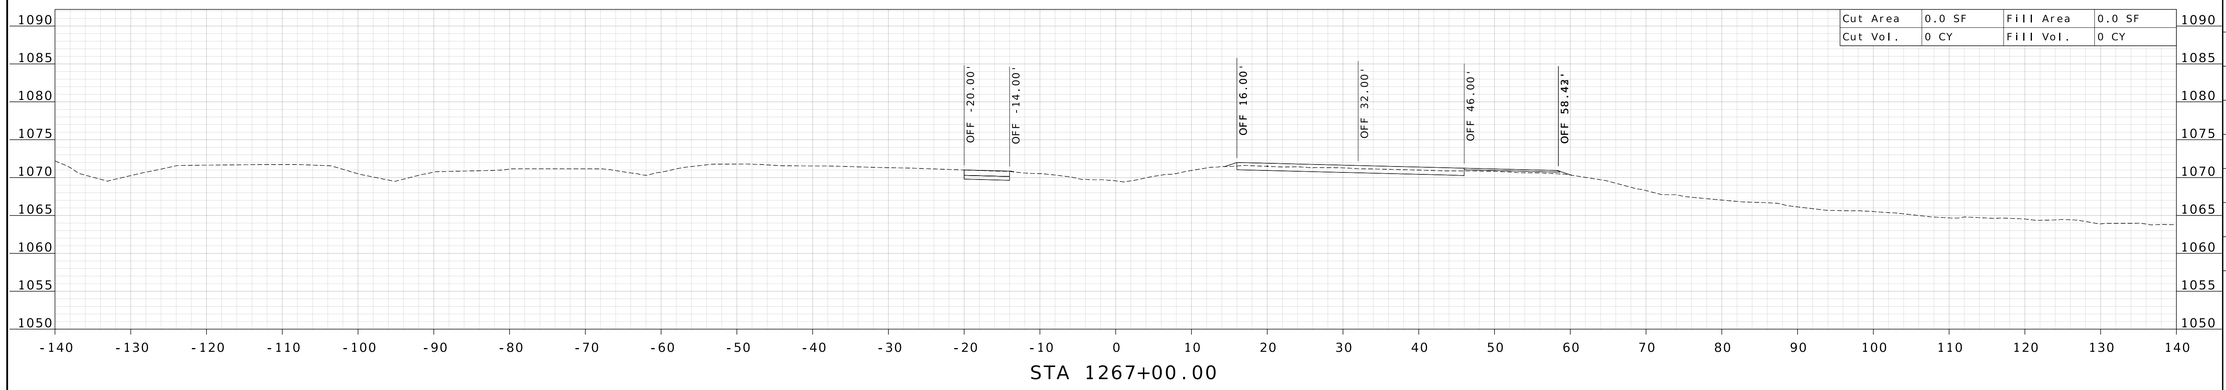

STA 1267+00.00

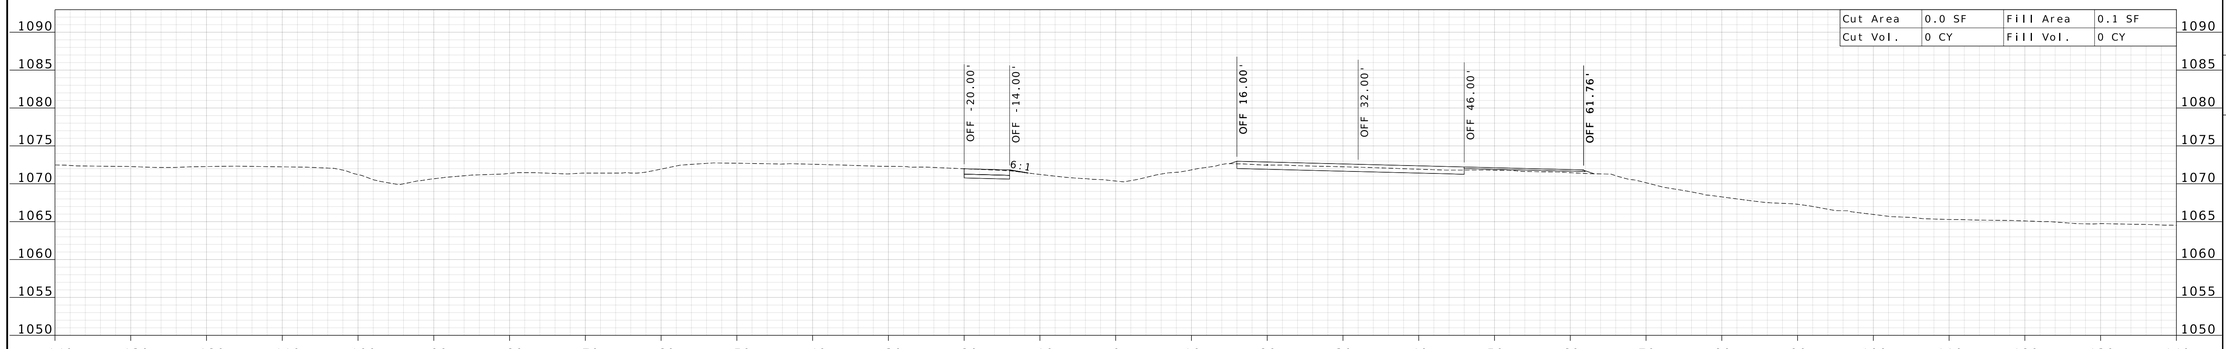

STA 1266+00.00

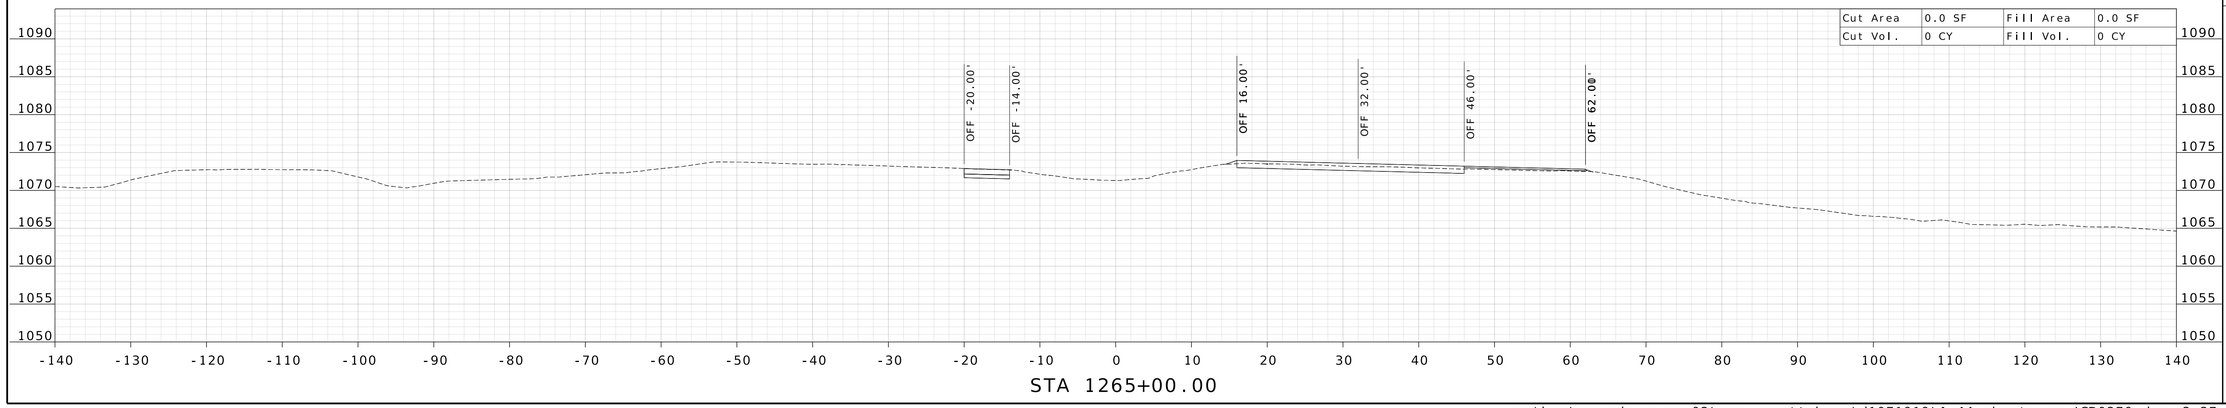

STA 1265+00.00

STATE OF MISSOURI
WILLIAM G. KRUSSEL
NUMBER E-27561
REGISTERED PROFESSIONAL ENGINEER

09/21/2026 9:44:47 AM
William G. Krussel
MO PE-27561

DATE PREPARED
9/17/2026

ROUTE	STATE
I-44	MO
DISTRICT	SHEET NO.
CD	22

COUNTY
LACLEDE

JOB NO.
JCD0270

CONTRACT ID.

PROJECT NO.

BRIDGE NO.

DESCRIPTION	DATE


MISSOURI HIGHWAYS AND TRANSPORTATION COMMISSION

105 WEST CAPITOL
JEFFERSON CITY, MO 65102
1-888-ASK-MODOT (1-888-275-6636)


MoDOT

211 N. BROADWAY.
SUITE 2800
ST. LOUIS, MO 63102
CERTIFICATE OF AUTHORITY
NO. 001444 ENGINEERING


WSP

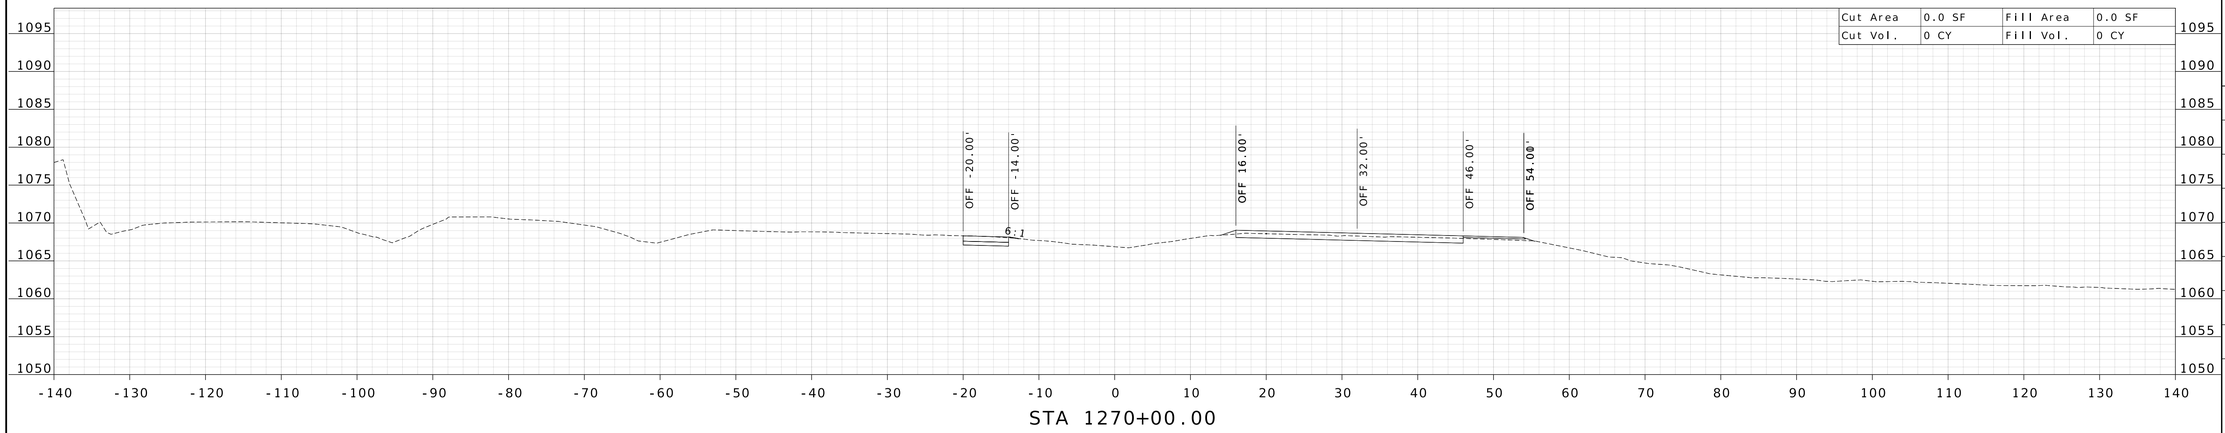

STA 1270+00.00

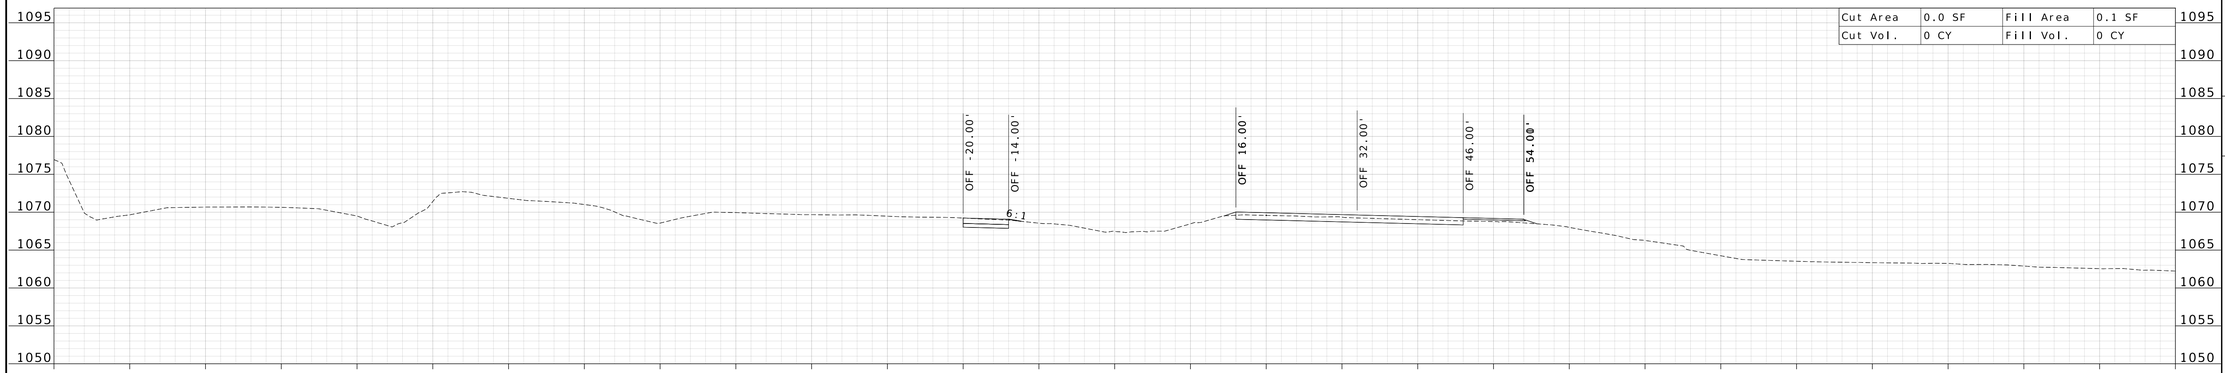

STA 1269+00.00

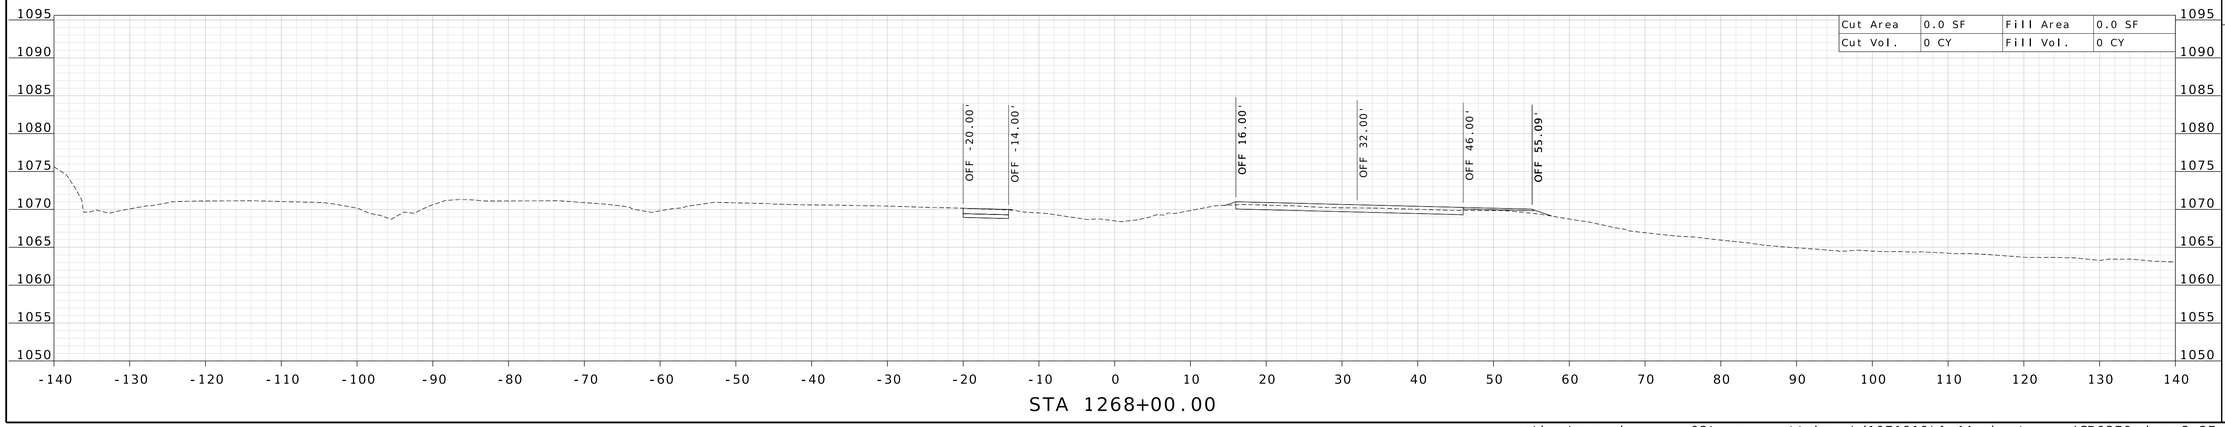

STA 1268+00.00

STATE OF MISSOURI
WILLIAM G. KRUSSEL
NUMBER E-27561
REGISTERED PROFESSIONAL ENGINEER

09/21/2026 9:44:47 AM
William G. Krussel
MO PE-27561

DATE PREPARED
9/17/2026

ROUTE	STATE
I-44	MO

DISTRICT	SHEET NO.
CD	23

COUNTY
LACLEDE

JOB NO.
JCD0270

CONTRACT ID.


PROJECT NO.

BRIDGE NO.


DESCRIPTION	DATE

MISSOURI HIGHWAYS AND TRANSPORTATION COMMISSION
105 WEST CAPITOL
JEFFERSON CITY, MO 65102
1-888-ASK-MODOT (1-888-275-6636)


211 N. BROADWAY.
SUITE 2800
ST. LOUIS, MO 63102
CERTIFICATE OF AUTHORITY
NO. 001444 ENGINEERING

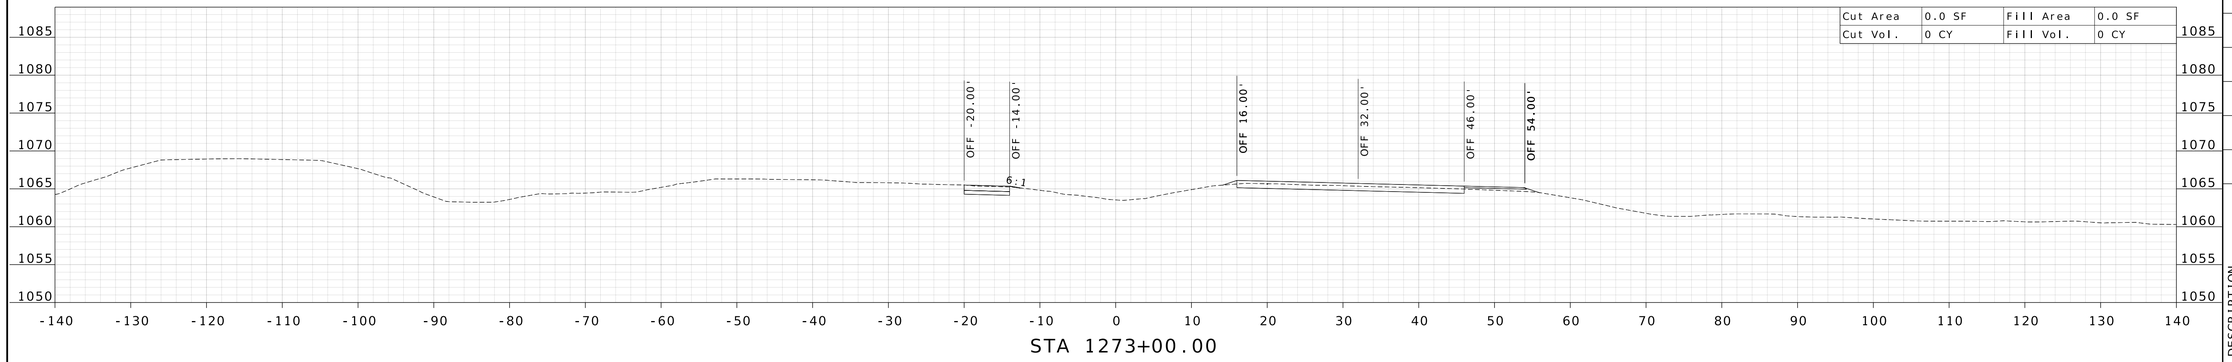

STA 1273+00.00

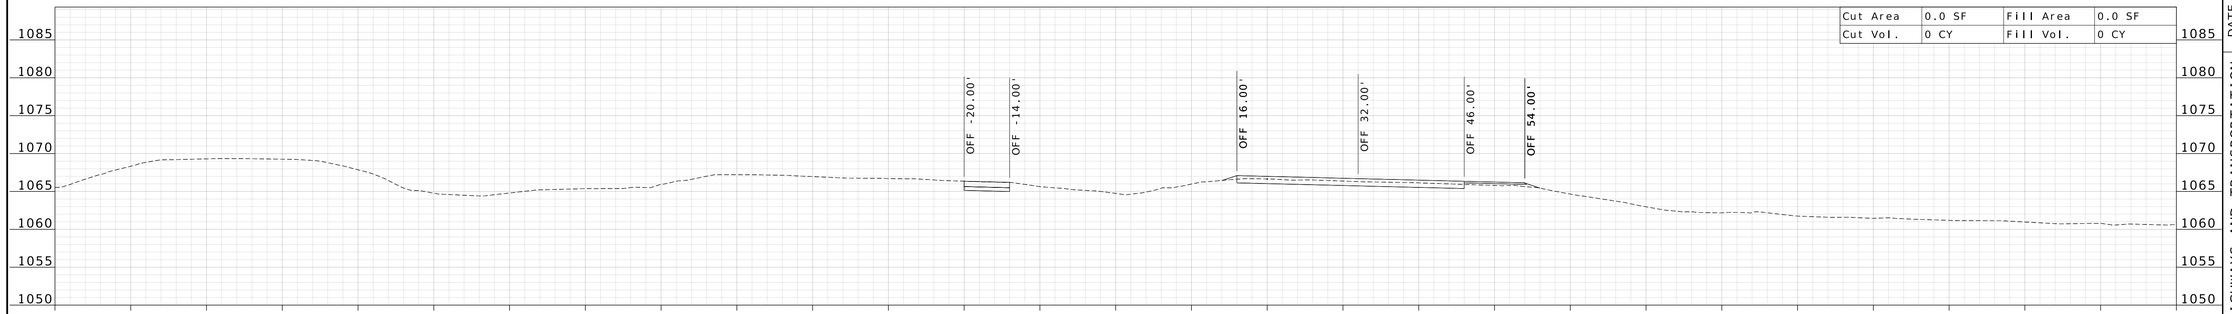

STA 1272+00.00

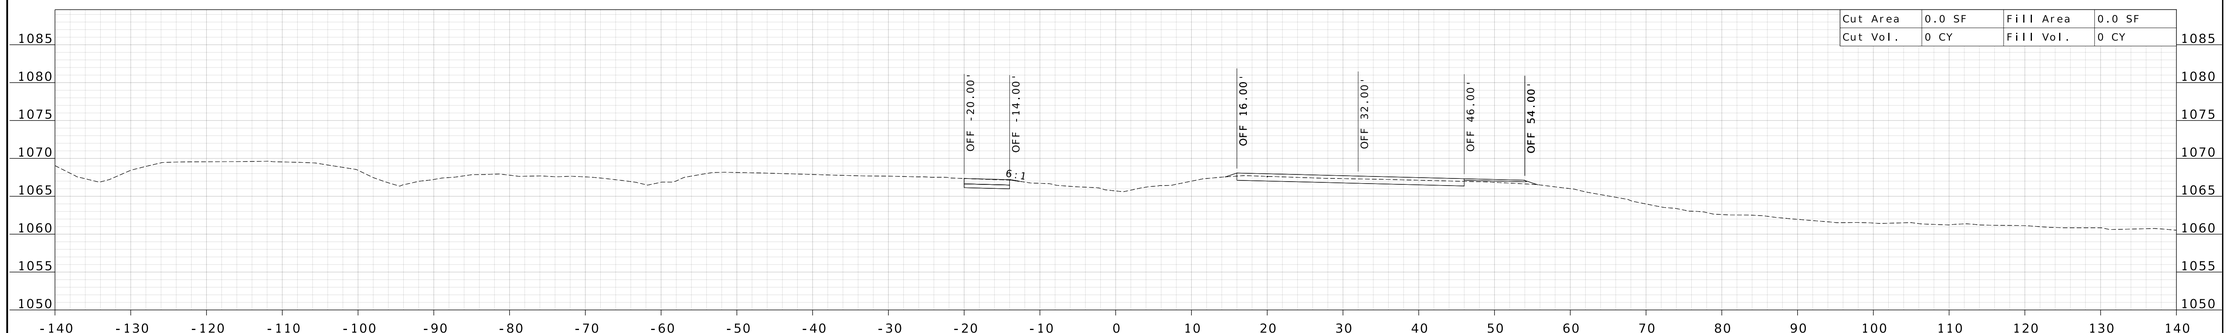

STA 1271+00.00

STATE OF MISSOURI
WILLIAM G. KRUSSEL
NUMBER E-27561
REGISTERED PROFESSIONAL ENGINEER

09/21/2026 9:44:47 AM
William G. Krussel
MO PE-27561

DATE PREPARED
9/17/2026

ROUTE	STATE
I-44	MO

DISTRICT	SHEET NO.
CD	24

COUNTY
LACLEDE

JOB NO.
JCD0270

CONTRACT ID.

PROJECT NO.

BRIDGE NO.

DESCRIPTION


DATE

MISSOURI HIGHWAYS AND TRANSPORTATION COMMISSION


105 WEST CAPITOL
JEFFERSON CITY, MO 65102
1-888-ASK-MODOT (1-888-275-6636)

211 N. BROADWAY,
SUITE 2800
ST. LOUIS, MO 63102
CERTIFICATE OF AUTHORITY
NO. 001444 ENGINEERING


c:\bms\wsp-pb-us-pw-02\wsp__scott.keys\d1071919\I-44_sheets_xs_JCD0270.dgn 3:27:42 PM 9/17/2026

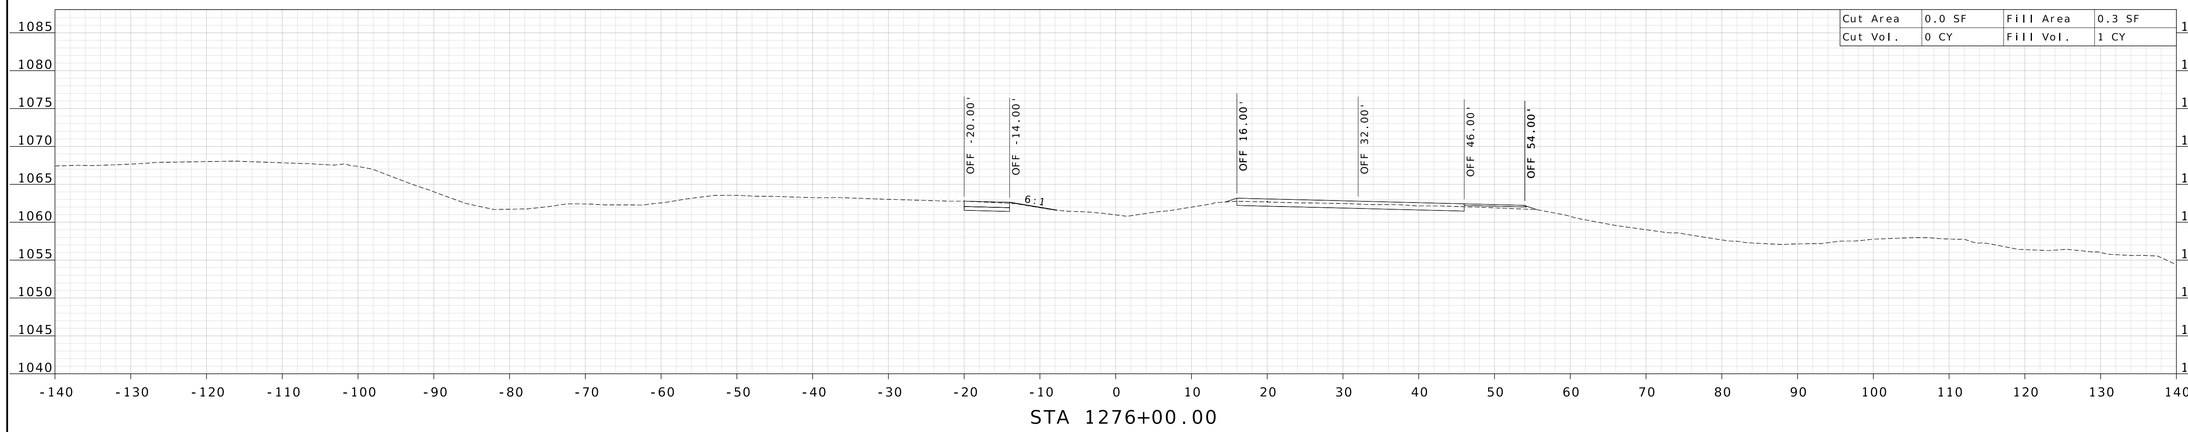

STA 1276+00.00

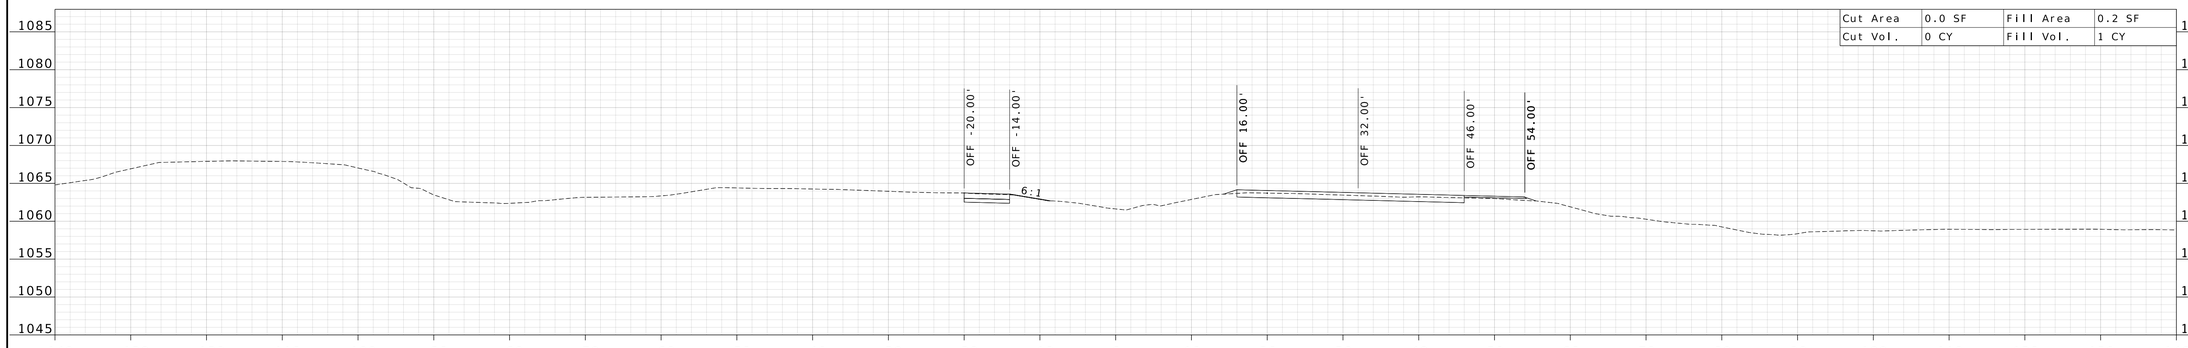

STA 1275+00.00

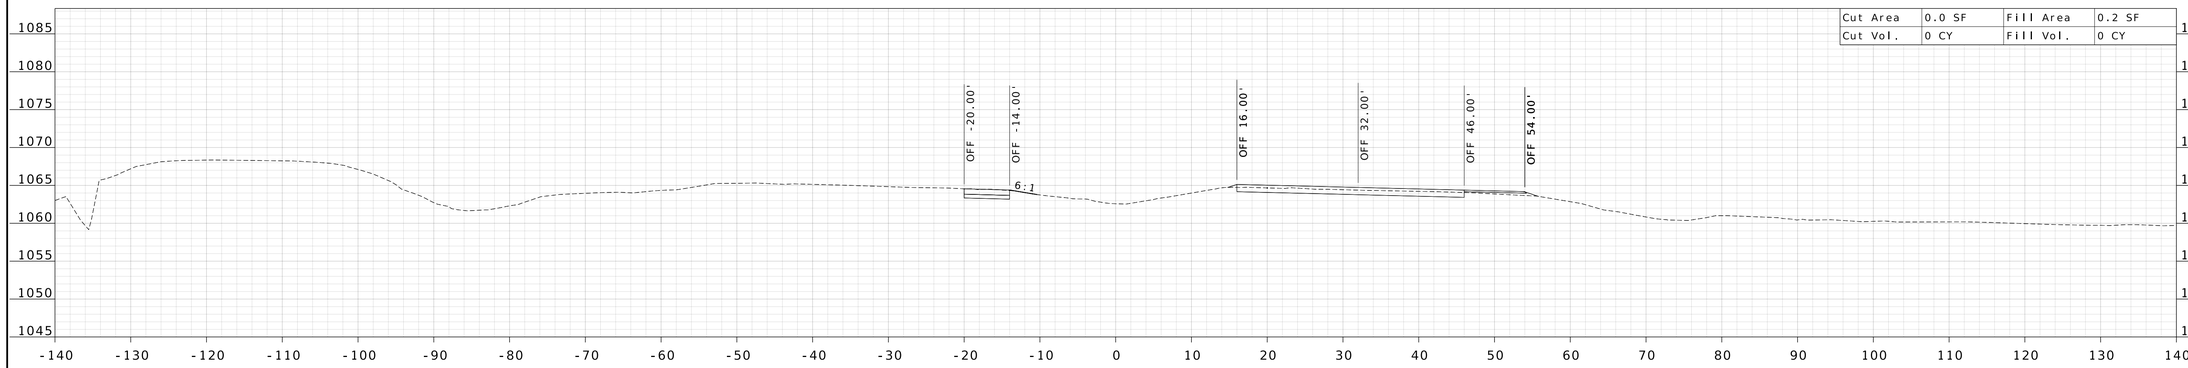

STA 1274+00.00

STATE OF MISSOURI
WILLIAM G. KRUSSEL
NUMBER E-27561
REGISTERED PROFESSIONAL ENGINEER

09/21/2026 9:44:48 AM
William G. Krussel
MO PE-27561

DATE PREPARED
9/17/2026

ROUTE	STATE
I-44	MO

DISTRICT	SHEET NO.
CD	25

COUNTY
LACLEDE

JOB NO.
JCD0270

CONTRACT ID.

PROJECT NO.

BRIDGE NO.

DESCRIPTION


DATE

MISSOURI HIGHWAYS AND TRANSPORTATION COMMISSION


105 WEST CAPITOL
JEFFERSON CITY, MO 65102
1-888-ASK-MODOT (1-888-275-6636)

211 N. BROADWAY.
SUITE 2800
ST. LOUIS, MO 63102
CERTIFICATE OF AUTHORITY
NO. 001444 ENGINEERING


c:\bms\wsp-pb-us-pw-02\wsp__scott.keys\d1071919\I-44_sheets_xs_JCD0270.dgn 3:27:44 PM 9/17/2026

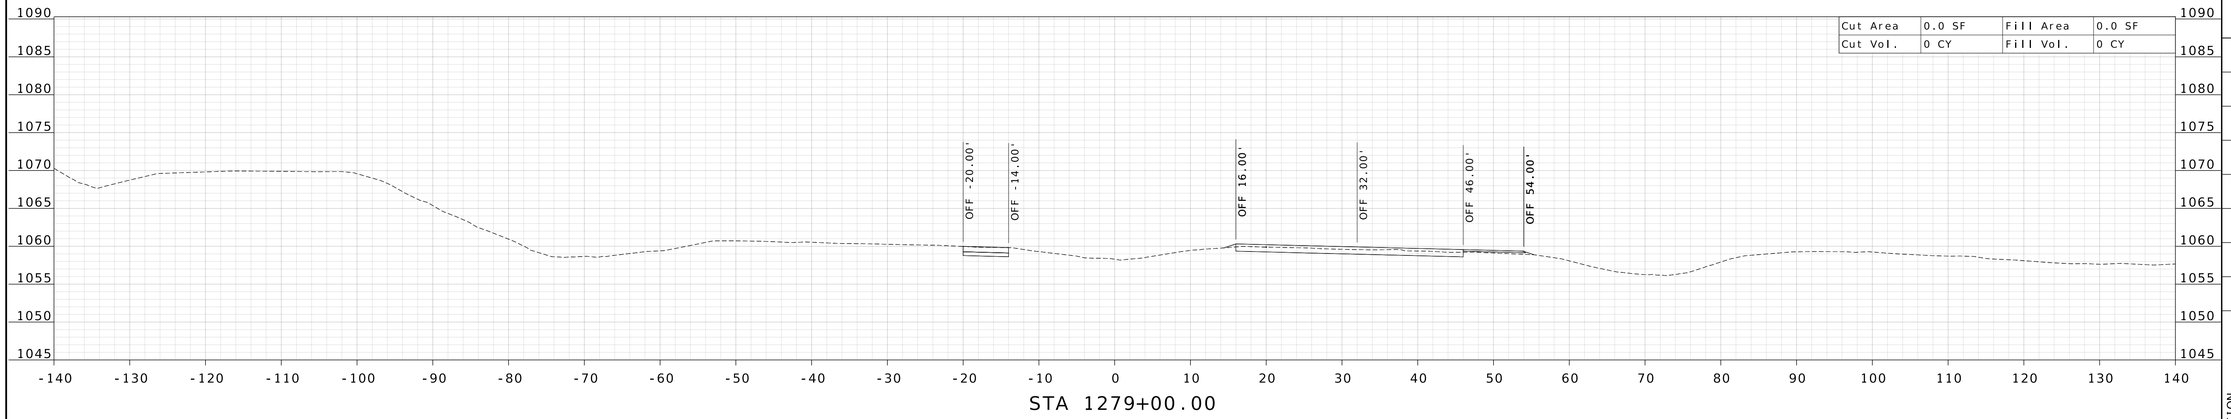

STA 1279+00.00

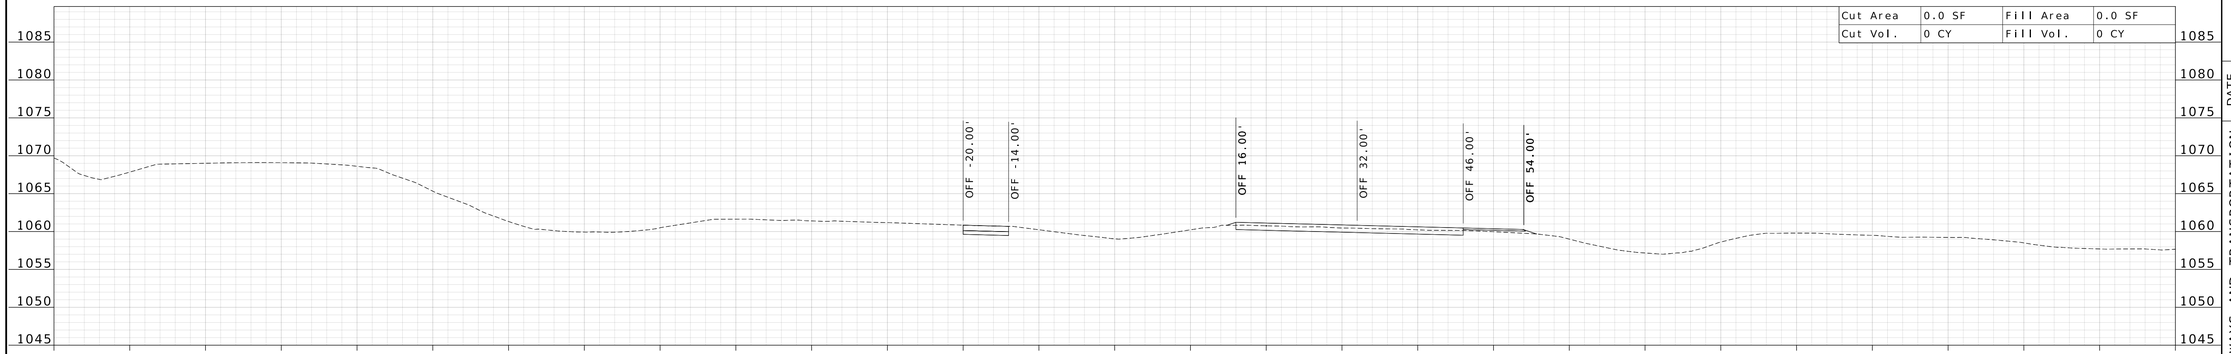

STA 1278+00.00

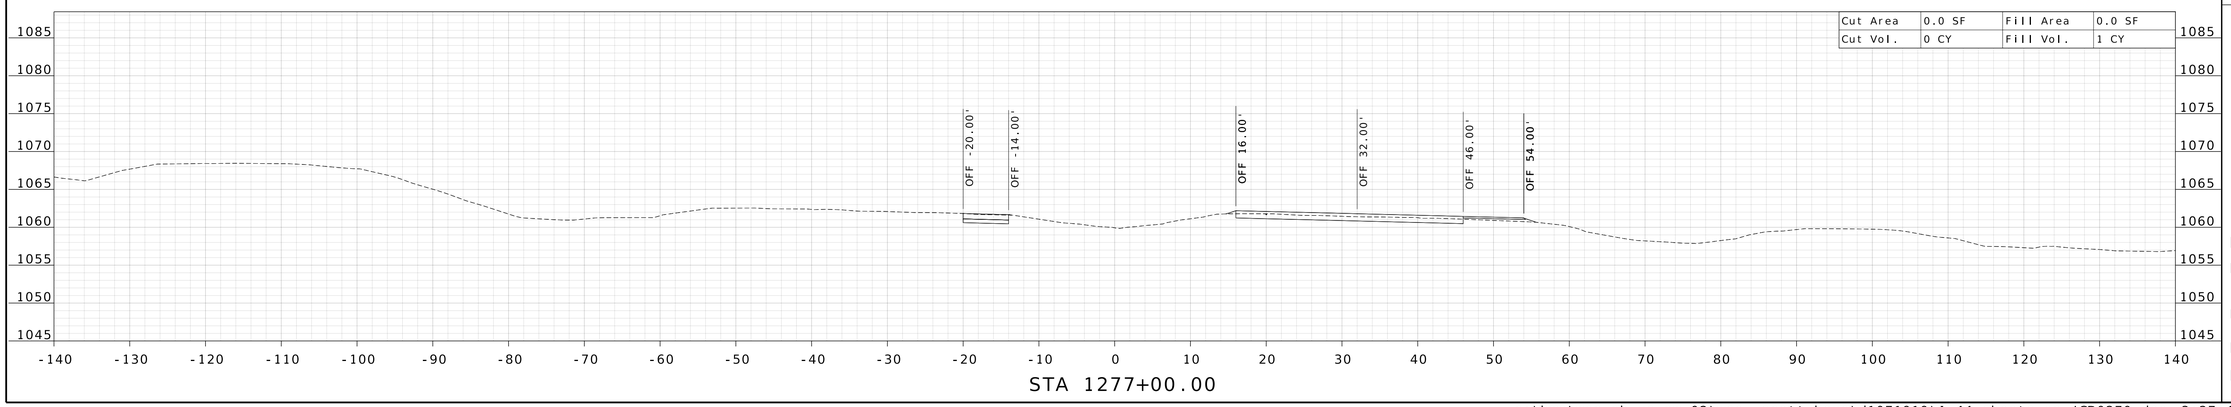

STA 1277+00.00

STATE OF MISSOURI
WILLIAM G. KRUSSEL
NUMBER E-27561
REGISTERED PROFESSIONAL ENGINEER

09/21/2026 9:44:48 AM
William G. Krussel
MO PE-27561

DATE PREPARED
9/17/2026

ROUTE	STATE
I-44	MO

DISTRICT	SHEET NO.
CD	26

COUNTY
LACLEDE

JOB NO.
JCD0270

CONTRACT ID.

PROJECT NO.

BRIDGE NO.

DESCRIPTION


DATE

MISSOURI HIGHWAYS AND TRANSPORTATION COMMISSION


105 WEST CAPITOL
JEFFERSON CITY, MO 65102
1-888-ASK-MODOT (1-888-275-6636)

211 N. BROADWAY.
SUITE 2800
ST. LOUIS, MO 63102
CERTIFICATE OF AUTHORITY
NO. 001444 ENGINEERING

c:\bms\wsp-pb-us-pw-02\wsp__scott.keys\d1071919\I-44_sheets_xs_JCD0270.dgn 3:27:45 PM 9/17/2026

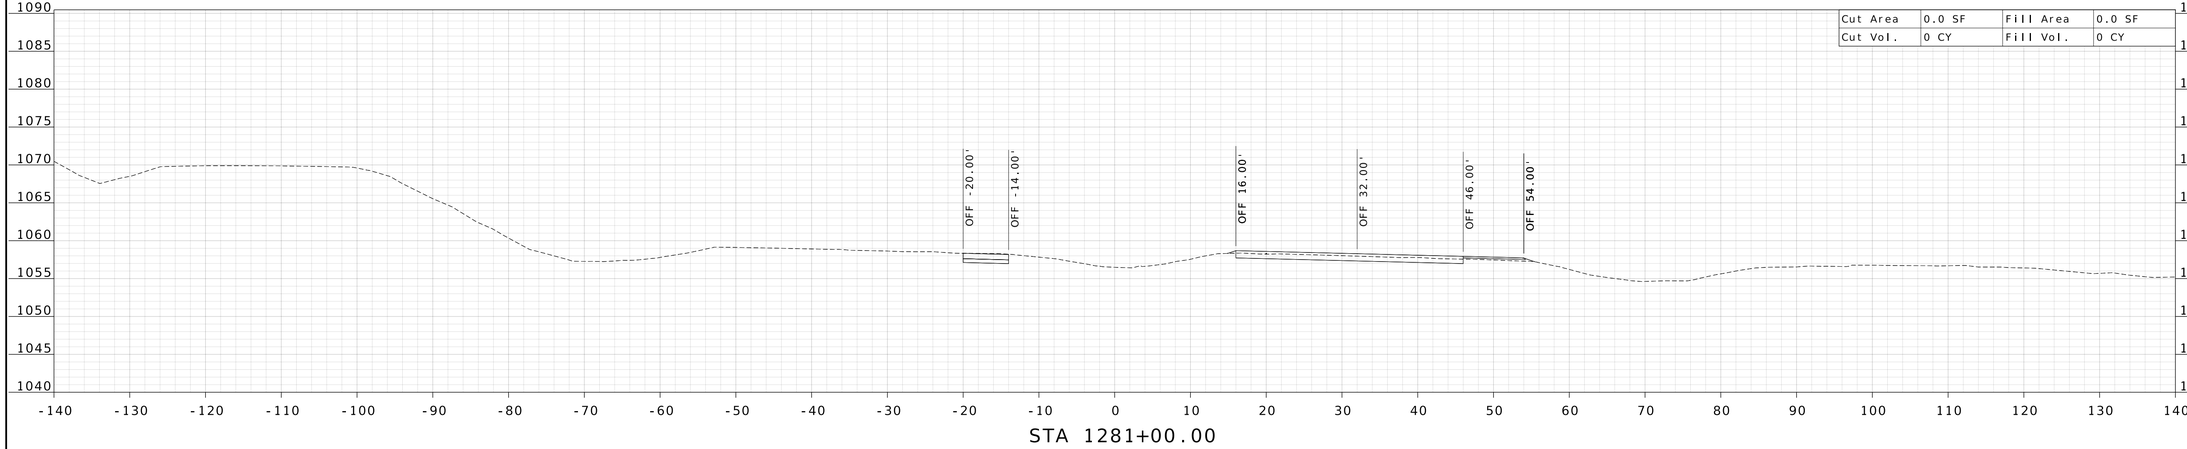

STA 1281+00.00

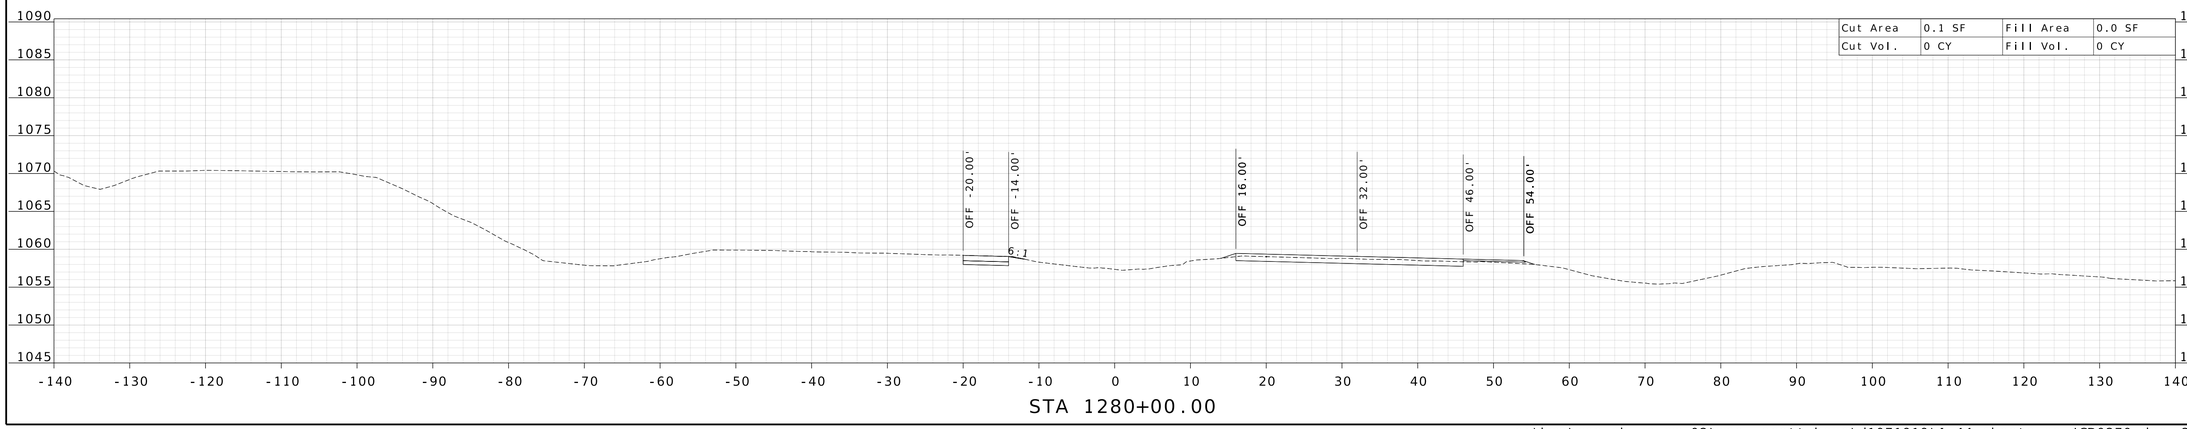

STA 1280+00.00

STATE OF MISSOURI
WILLIAM G. KRUSSEL
NUMBER E-27561
REGISTERED PROFESSIONAL ENGINEER

09/21/2026 9:44:48 AM
William G. Krussel
MO PE-27561

DATE PREPARED
9/17/2026

ROUTE	STATE
I-44	MO

DISTRICT	SHEET NO.
CD	27

COUNTY
LACLEDE

JOB NO.
JCD0270

CONTRACT ID.

PROJECT NO.

BRIDGE NO.


DESCRIPTION

DATE


MISSOURI HIGHWAYS AND TRANSPORTATION COMMISSION
105 WEST CAPITOL
JEFFERSON CITY, MO 65102
1-888-ASK-MODOT (1-888-275-6636)

211 N. BROADWAY,
SUITE 2800
ST. LOUIS, MO 63102
CERTIFICATE OF AUTHORITY
NO. 001444 ENGINEERING

c:\bms\wsp-pb-us-pw-02\wsp__scott.keys\d1071919\I-44_sheets_xs_JCD0270.dgn 3:27:47 PM 9/17/2026

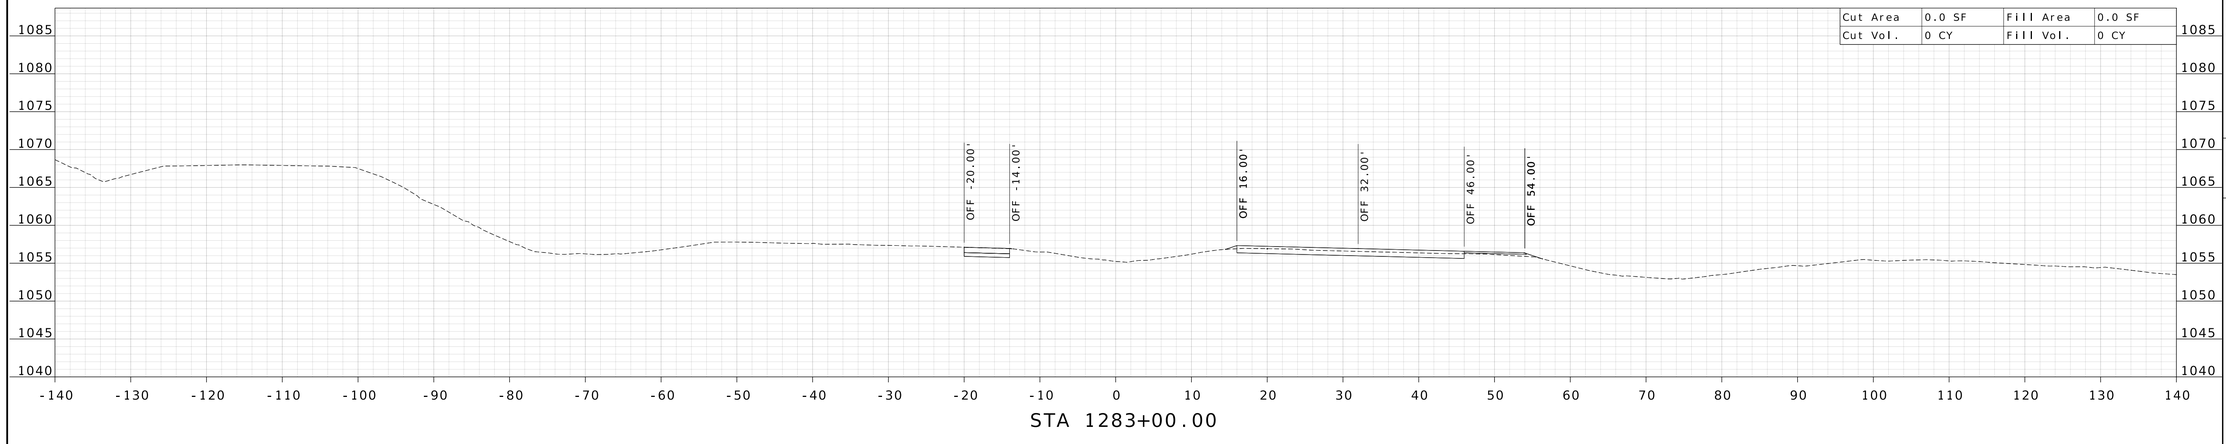

STA 1283+00.00

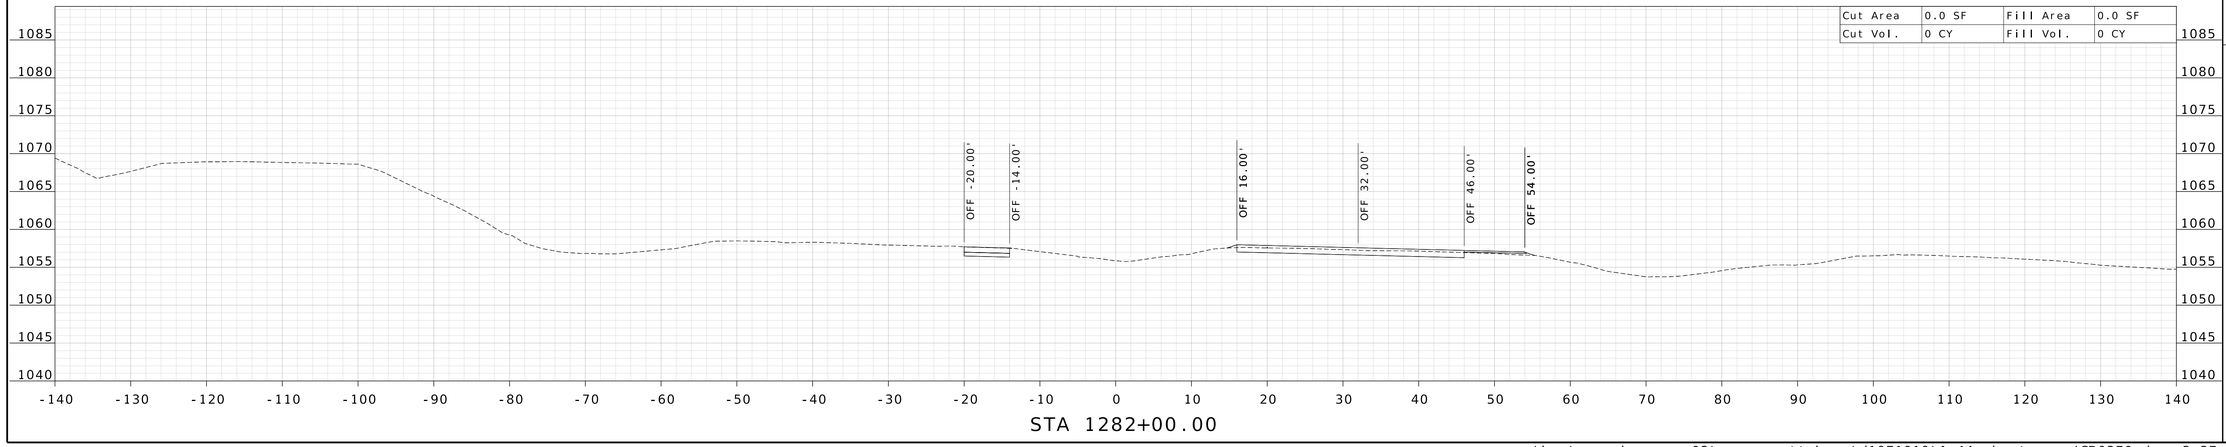

STA 1282+00.00

WILLIAM G. KRUSSEL
NUMBER E-27561
STATE OF MISSOURI
REGISTERED PROFESSIONAL ENGINEER

09/21/2026 9:44:49 AM
William G. Krussel
MO PE-27561

DATE PREPARED
9/17/2026

ROUTE	STATE
I-44	MO

DISTRICT	SHEET NO.
CD	28

COUNTY
LACLEDE

JOB NO.
JCD0270

CONTRACT ID.


PROJECT NO.

BRIDGE NO.


DESCRIPTION	DATE

MISSOURI HIGHWAYS AND TRANSPORTATION COMMISSION
105 WEST CAPITOL
JEFFERSON CITY, MO 65102
1-888-ASK-MODOT (1-888-275-6636)


211 N. BROADWAY,
SUITE 2800
ST. LOUIS, MO 63102
CERTIFICATE OF AUTHORITY
NO. 001444 ENGINEERING

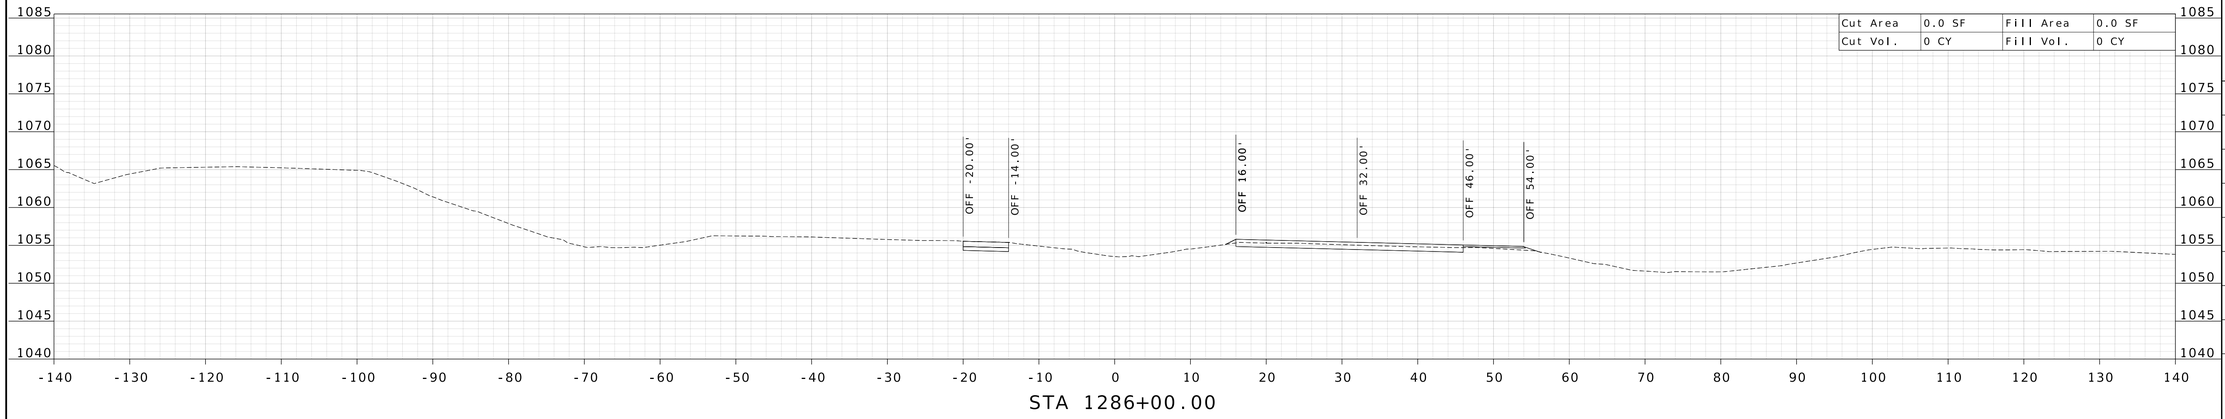

STA 1286+00.00

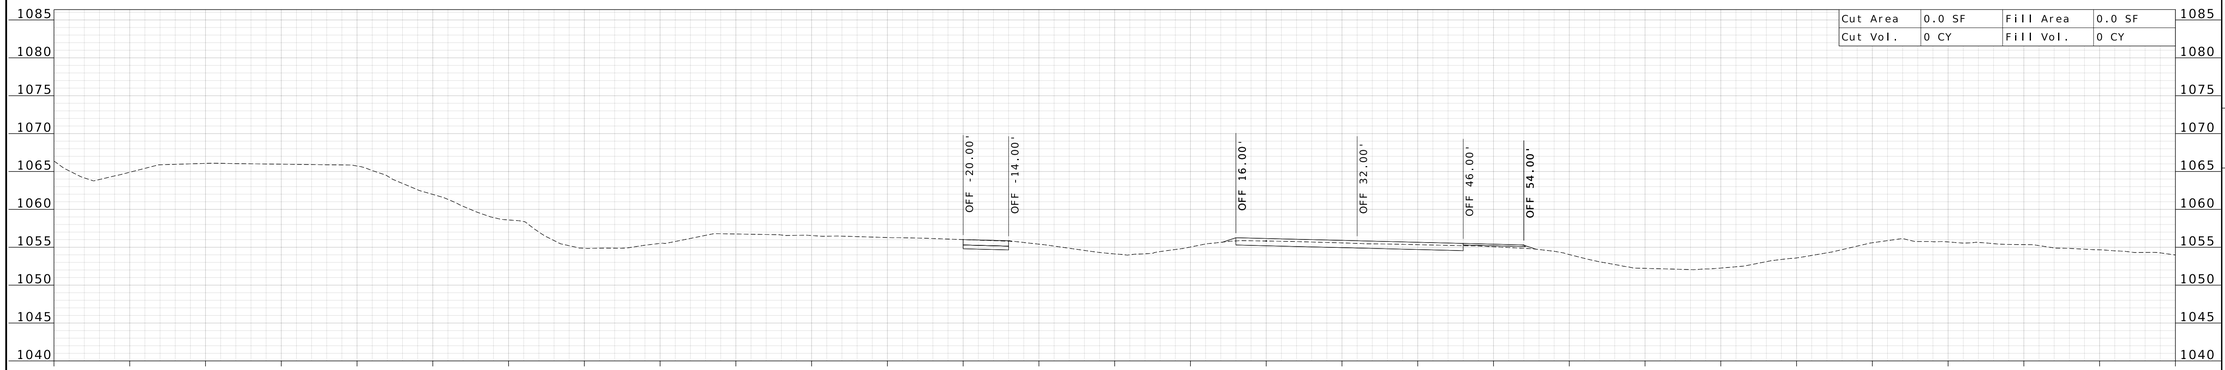

STA 1285+00.00

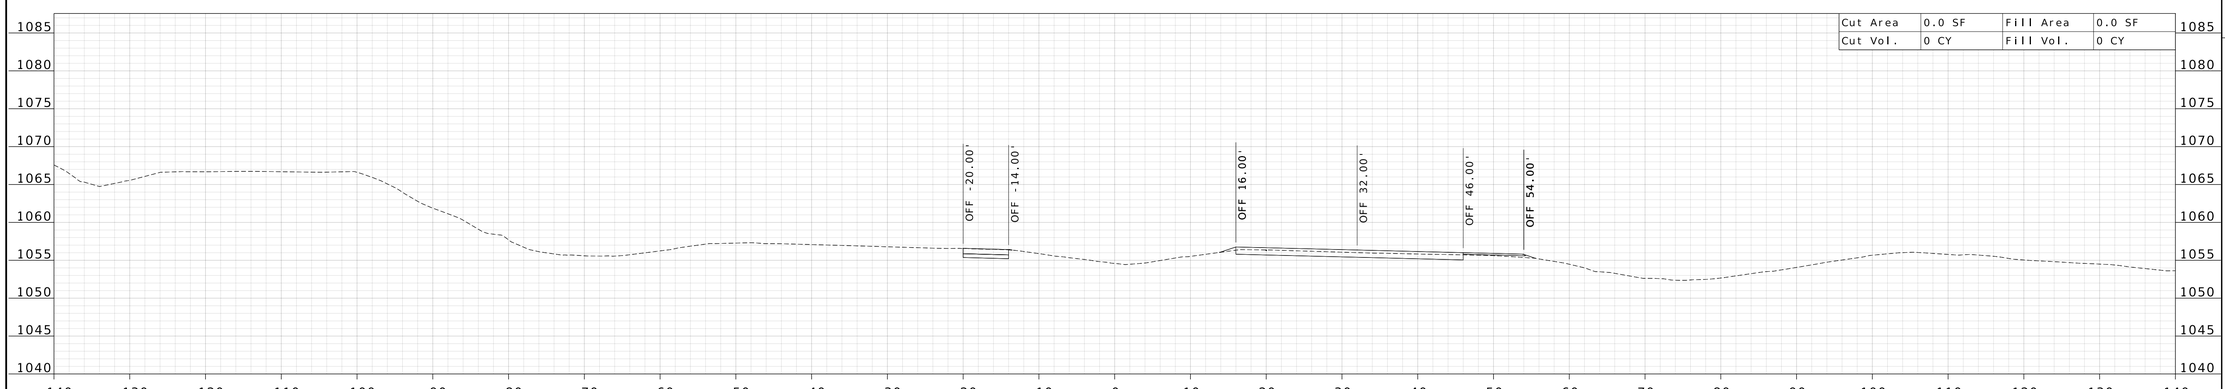

STA 1284+00.00

STATE OF MISSOURI
WILLIAM G. KRUSSEL
NUMBER E-27561
REGISTERED PROFESSIONAL ENGINEER

09/21/2026 9:44:49 AM
William G. Krussel
MO PE-27561

DATE PREPARED
9/17/2026

ROUTE	STATE
I-44	MO

DISTRICT	SHEET NO.
CD	29

COUNTY
LACLEDE

JOB NO.
JCD0270

CONTRACT ID.


PROJECT NO.

BRIDGE NO.


DESCRIPTION	DATE

MISSOURI HIGHWAYS AND TRANSPORTATION COMMISSION
105 WEST CAPITOL
JEFFERSON CITY, MO 65102
1-888-ASK-MODOT (1-888-275-6636)


211 N. BROADWAY,
SUITE 2800
ST. LOUIS, MO 63102
CERTIFICATE OF AUTHORITY
NO. 001444 ENGINEERING

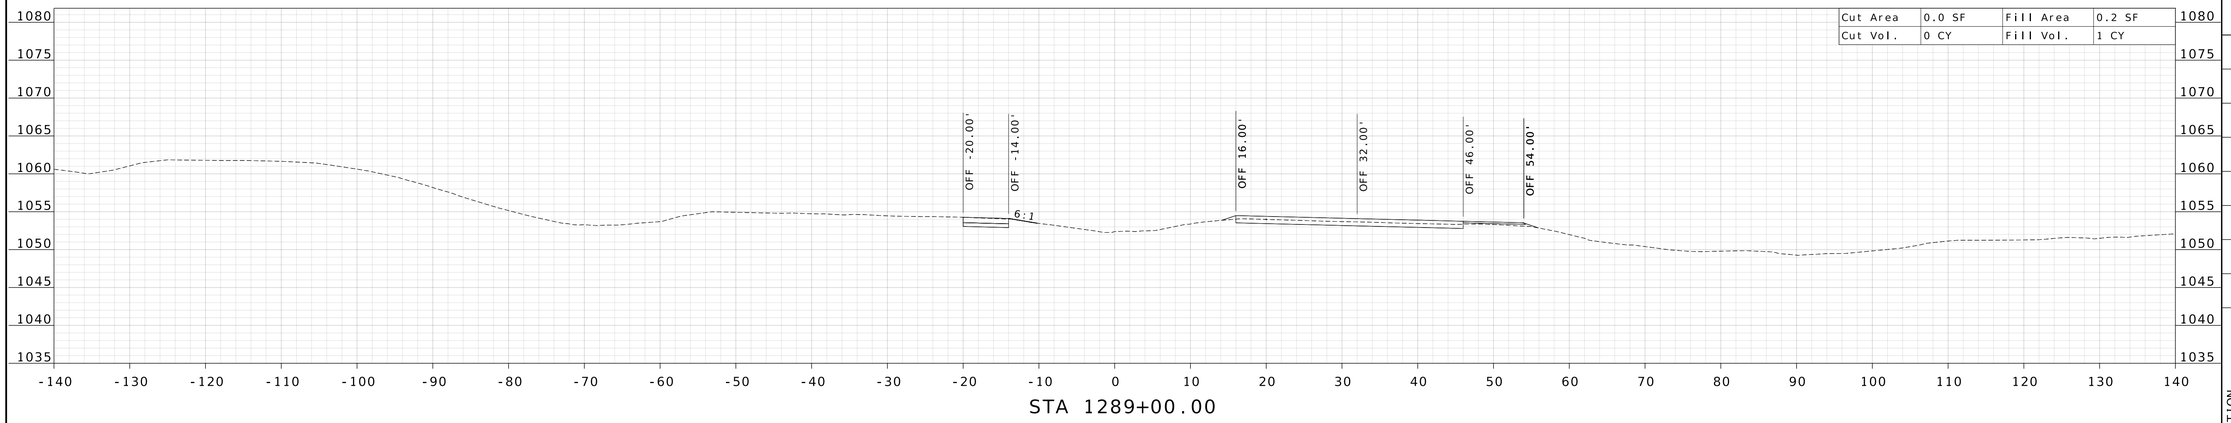

STA 1289+00.00

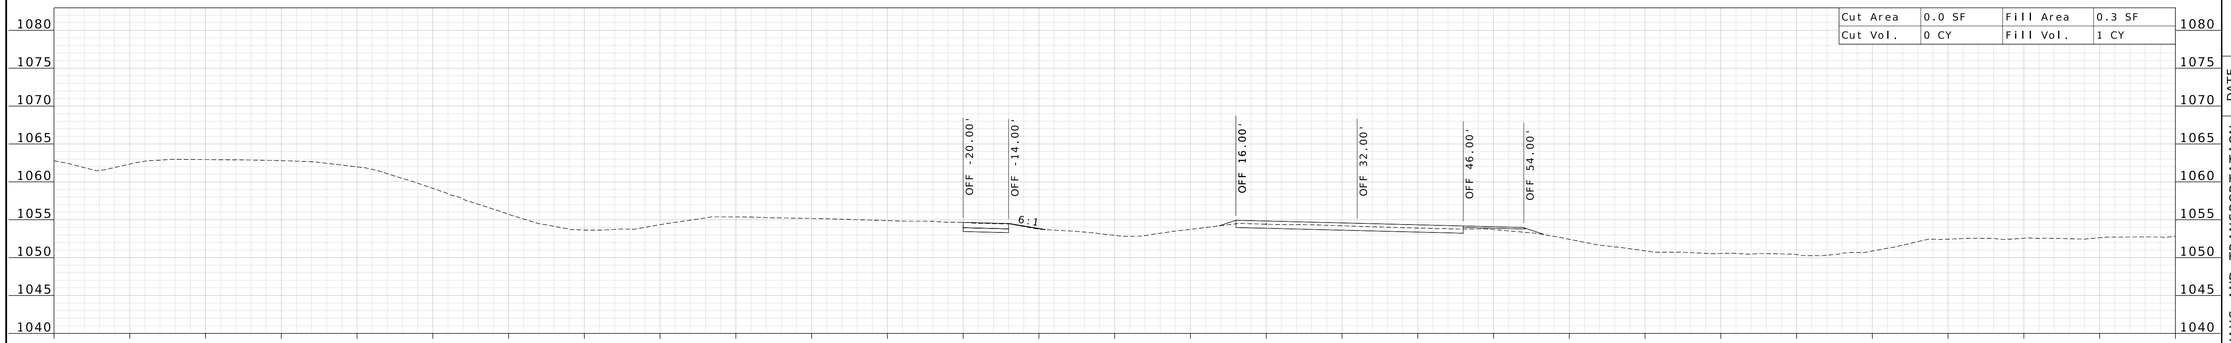

STA 1288+00.00

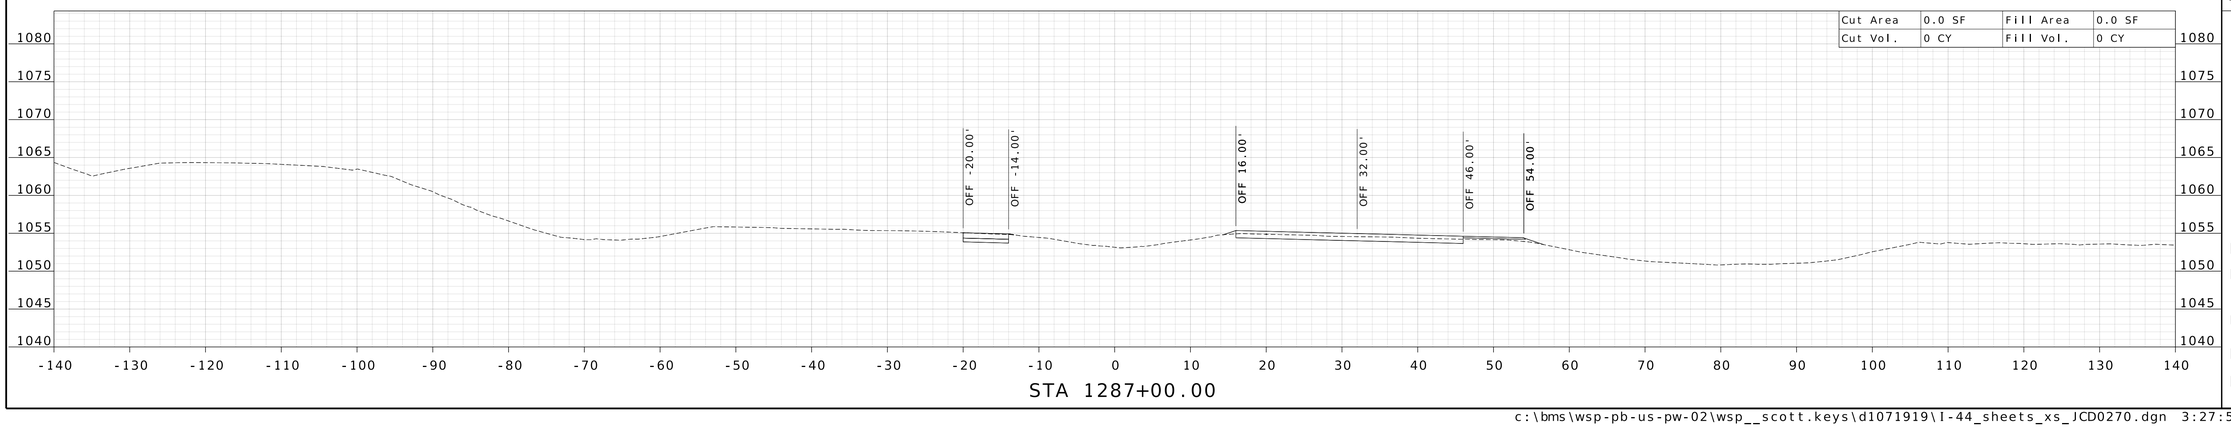

STA 1287+00.00

STATE OF MISSOURI
WILLIAM G. KRUSSEL
NUMBER E-27561
REGISTERED PROFESSIONAL ENGINEER

09/21/2026 9:44:49 AM
William G. Krussel
MO PE-27561

DATE PREPARED
9/17/2026

ROUTE	STATE
I-44	MO

DISTRICT	SHEET NO.
CD	30

COUNTY
LACLEDE

JOB NO.
JCD0270

CONTRACT ID.

PROJECT NO.

BRIDGE NO.


DESCRIPTION	DATE

MISSOURI HIGHWAYS AND TRANSPORTATION COMMISSION


105 WEST CAPITOL
JEFFERSON CITY, MO 65102
1-888-ASK-MODOT (1-888-275-6636)

211 N. BROADWAY,
SUITE 2800
ST. LOUIS, MO 63102
CERTIFICATE OF AUTHORITY
NO. 001444 ENGINEERING


c:\bms\wsp-pb-us-pw-02\wsp__scott.keys\d1071919\I-44_sheets_xs_JCD0270.dgn 3:27:52 PM 9/17/2026

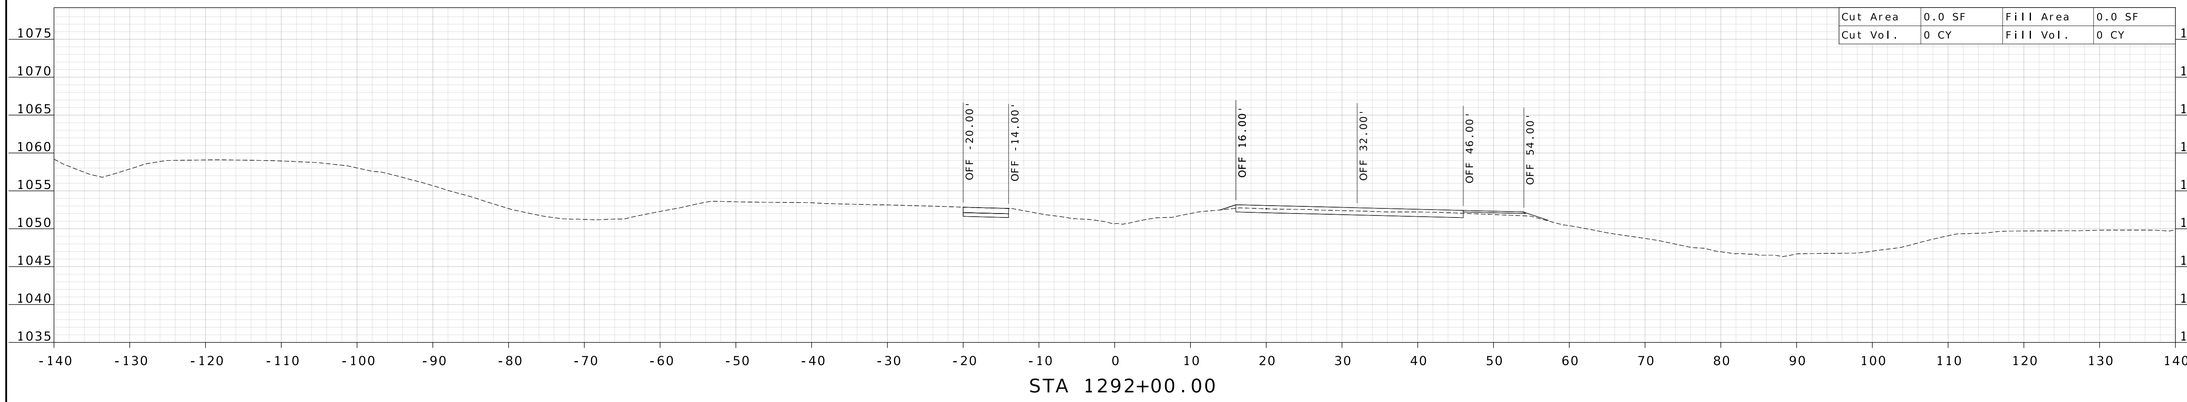

STA 1292+00.00

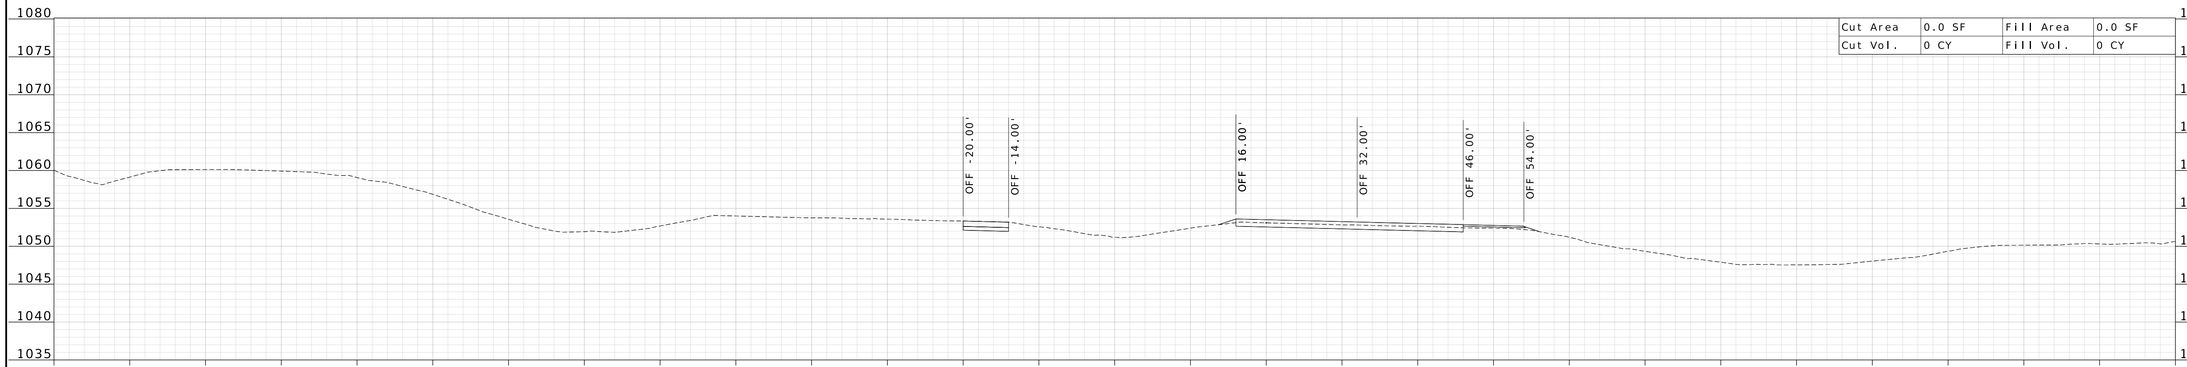

STA 1291+00.00

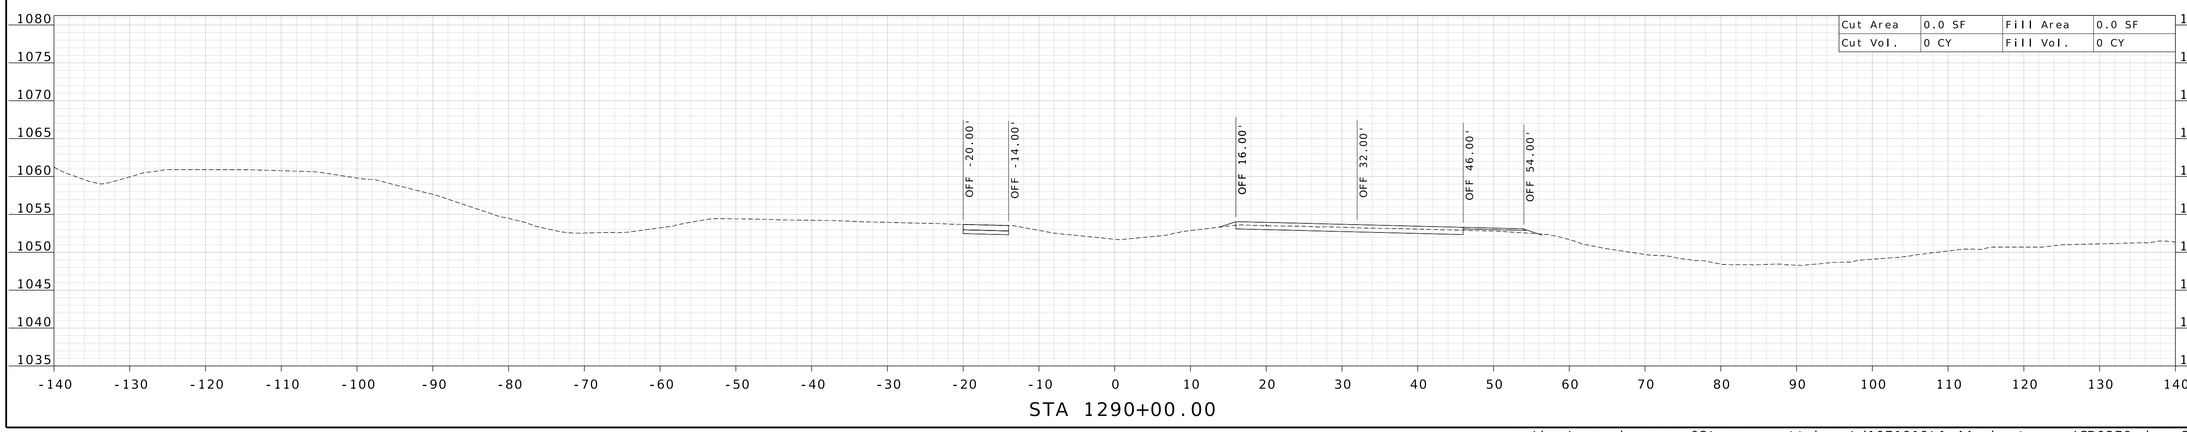

STA 1290+00.00

STATE OF MISSOURI
WILLIAM G. KRUSSEL
NUMBER E-27561
REGISTERED PROFESSIONAL ENGINEER

09/21/2026 9:44:50 AM
William G. Krussel
MO PE-27561

DATE PREPARED
9/17/2026

ROUTE	STATE
I-44	MO

DISTRICT	SHEET NO.
CD	31

COUNTY
LACLEDE

JOB NO.
JCD0270

CONTRACT ID.

PROJECT NO.


BRIDGE NO.

DESCRIPTION


DATE

MISSOURI HIGHWAYS AND TRANSPORTATION COMMISSION
105 WEST CAPITOL
JEFFERSON CITY, MO 65102
1-888-ASK-MODOT (1-888-275-6636)


211 N. BROADWAY,
SUITE 2800
ST. LOUIS, MO 63102
CERTIFICATE OF AUTHORITY
NO. 001444 ENGINEERING

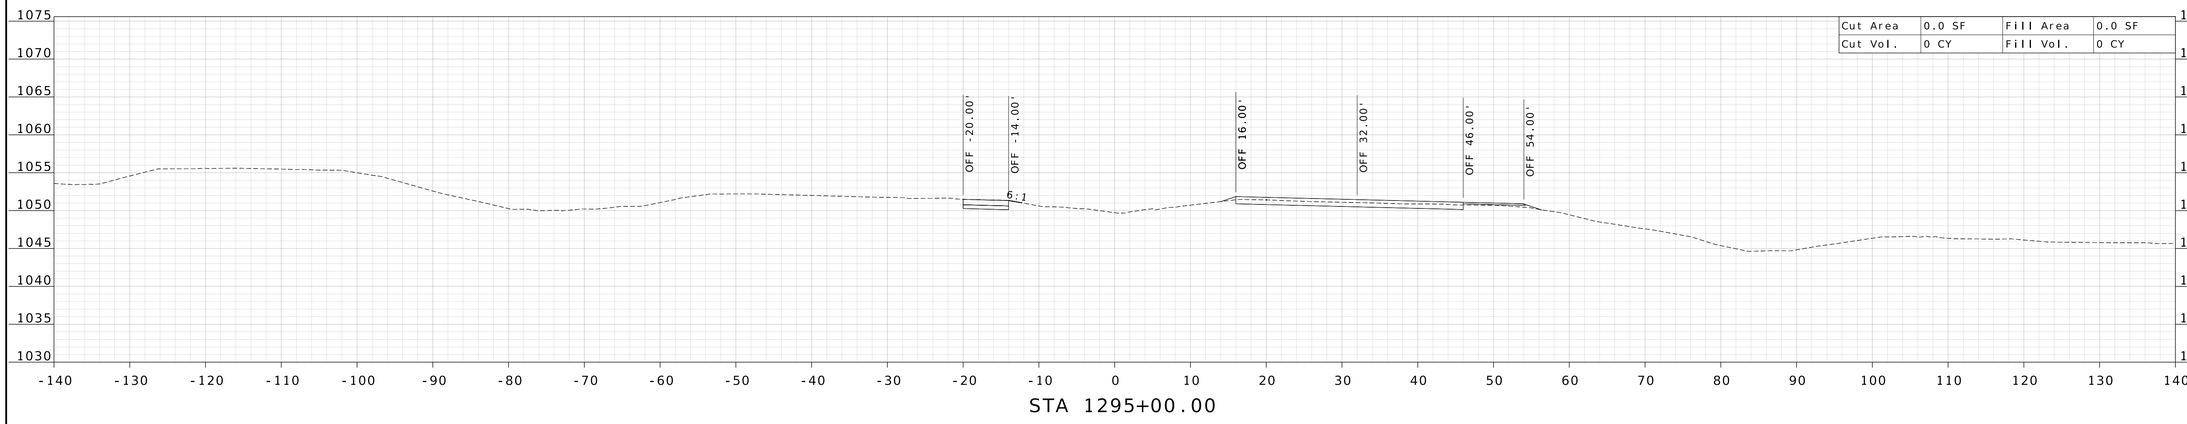

STA 1295+00.00

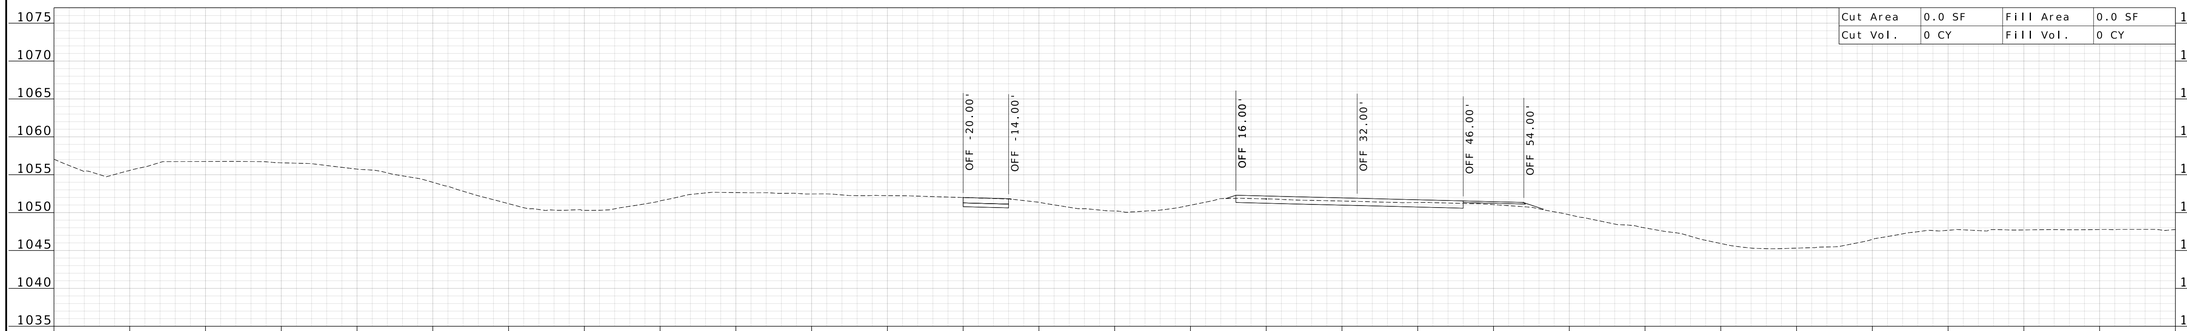

STA 1294+00.00

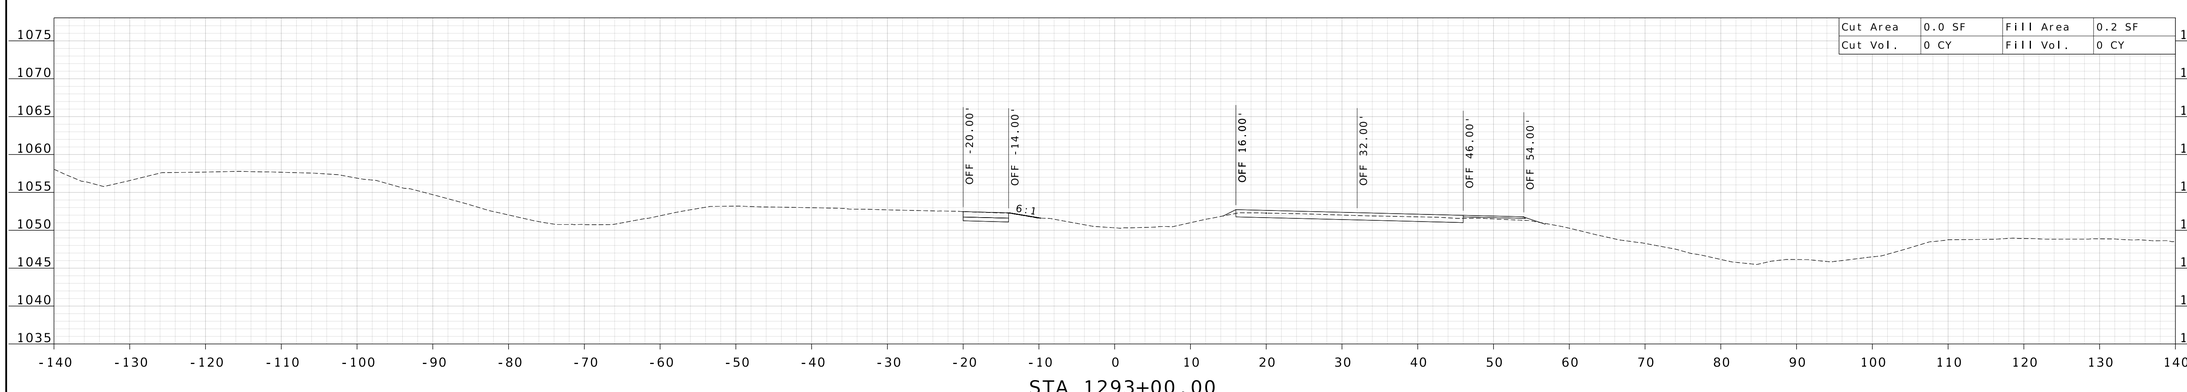

STA 1293+00.00

STATE OF MISSOURI
WILLIAM G. KRUSSEL
NUMBER E-27561
REGISTERED PROFESSIONAL ENGINEER
09/21/2026 9:44:50 AM
William G. Krussel
MO PE-27561

DATE PREPARED
9/17/2026

ROUTE	STATE
I-44	MO

DISTRICT	SHEET NO.
CD	32

COUNTY
LACLEDE

JOB NO.
JCD0270

CONTRACT ID.

PROJECT NO.


BRIDGE NO.

DESCRIPTION


DATE

MISSOURI HIGHWAYS AND TRANSPORTATION COMMISSION
105 WEST CAPITOL
JEFFERSON CITY, MO 65102
1-888-ASK-MODOT (1-888-275-6636)


211 N. BROADWAY,
SUITE 2800
ST. LOUIS, MO 63102
CERTIFICATE OF AUTHORITY
NO. 001444 ENGINEERING

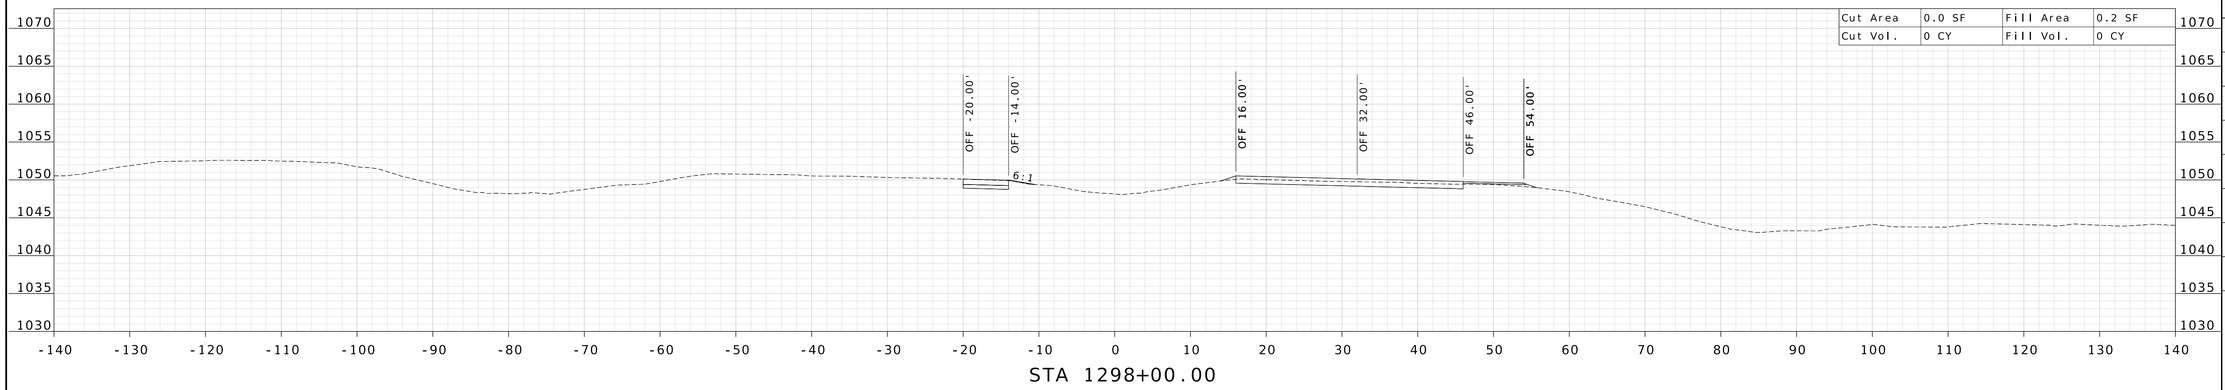

STA 1298+00.00

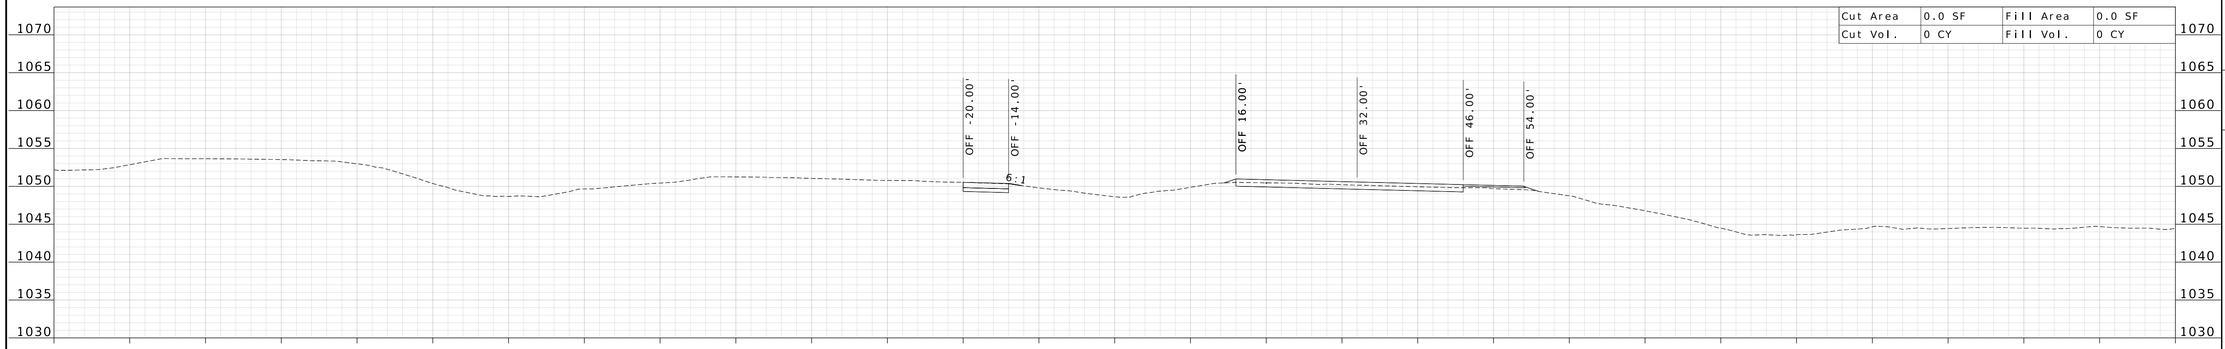

STA 1297+00.00

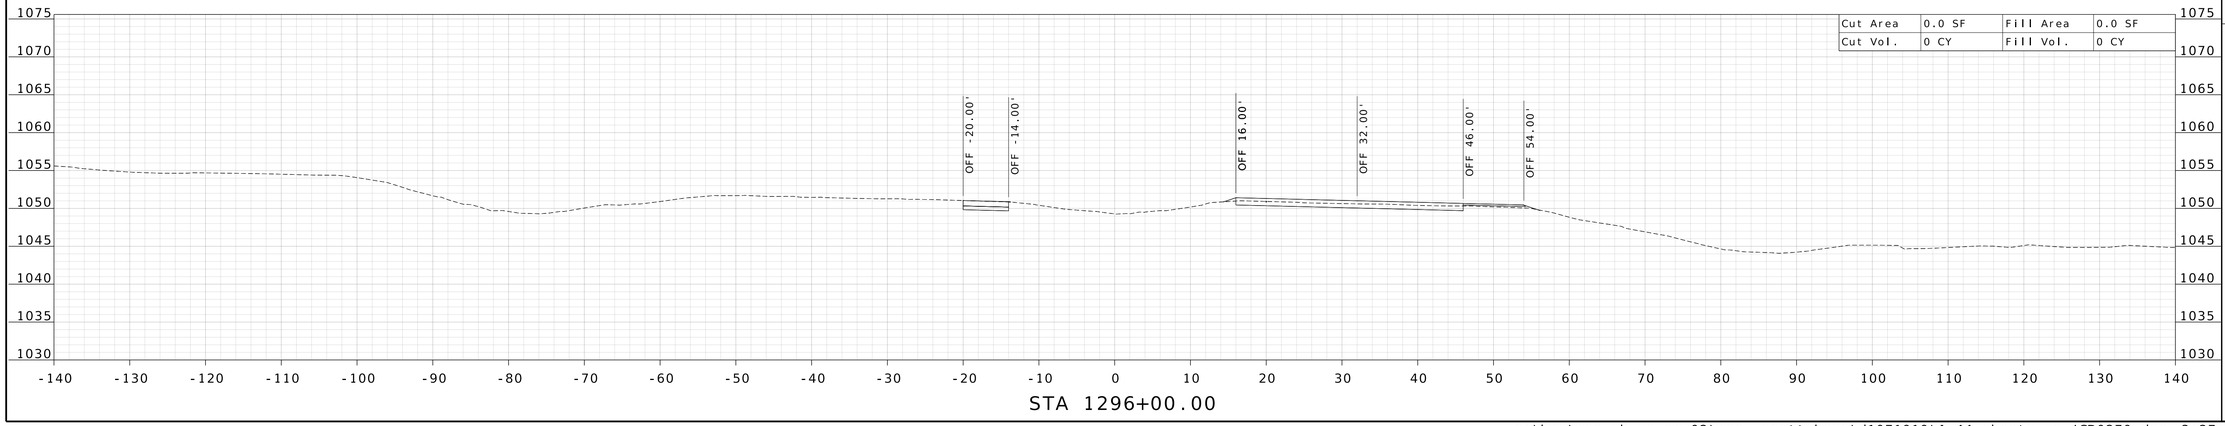

STA 1296+00.00

STATE OF MISSOURI
WILLIAM G. KRUSSEL
NUMBER E-27561
REGISTERED PROFESSIONAL ENGINEER

09/21/2026 9:44:50 AM
William G. Krussel
MO PE-27561

DATE PREPARED
9/17/2026

ROUTE	STATE
I-44	MO

DISTRICT	SHEET NO.
CD	33

COUNTY
LACLEDE

JOB NO.
JCD0270

CONTRACT ID.

PROJECT NO.

BRIDGE NO.


DESCRIPTION	DATE

MISSOURI HIGHWAYS AND TRANSPORTATION COMMISSION


105 WEST CAPITOL
JEFFERSON CITY, MO 65102
1-888-ASK-MODOT (1-888-275-6636)

211 N. BROADWAY.
SUITE 2800
ST. LOUIS, MO 63102
CERTIFICATE OF AUTHORITY
NO. 001444 ENGINEERING


c:\bms\wsp-pb-us-pw-02\wsp__scott.keys\d1071919\I-44_sheets_xs_JCD0270.dgn 3:27:57 PM 9/17/2026

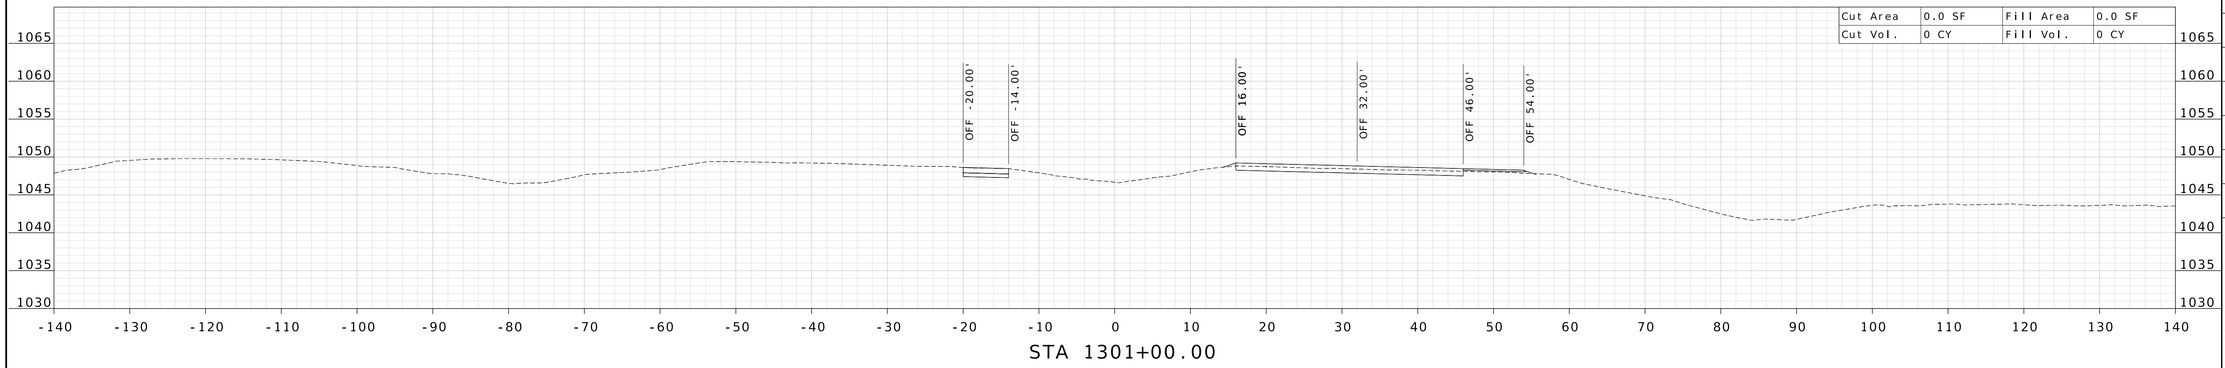

STA 1301+00.00

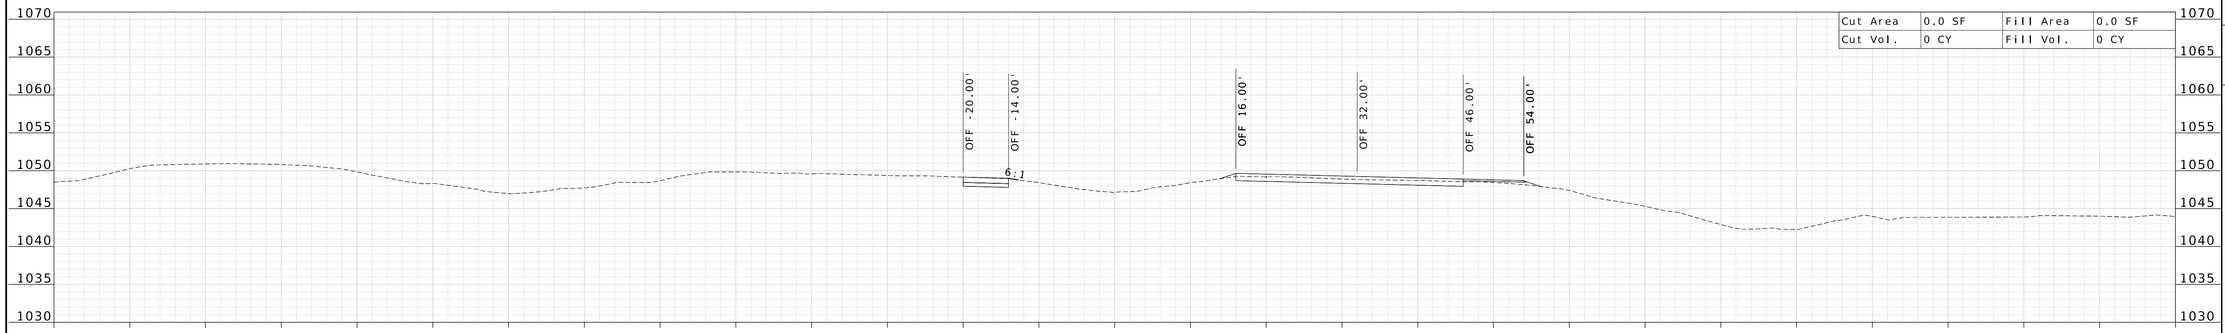

STA 1300+00.00

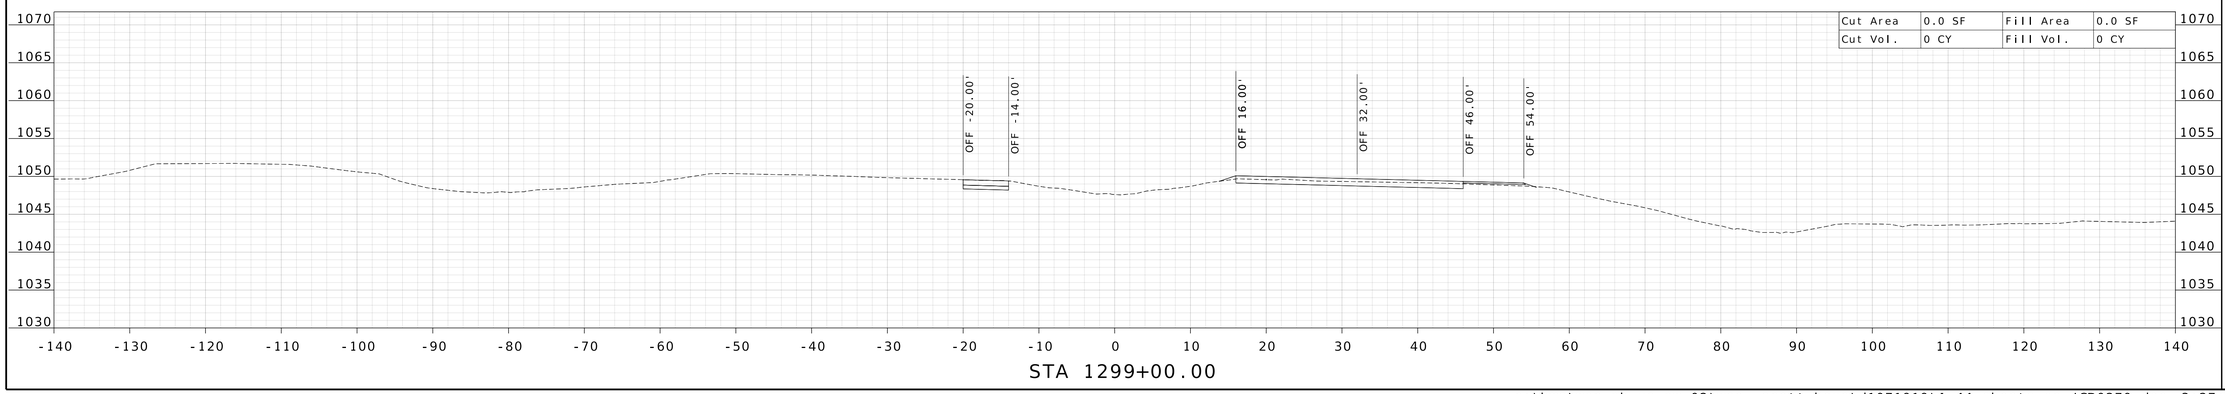

STA 1299+00.00

STATE OF MISSOURI
WILLIAM G. KRUSSEL
NUMBER E-27561
REGISTERED PROFESSIONAL ENGINEER

09/21/2026 9:44:51 AM
William G. Krussel
MO PE-27561

DATE PREPARED
9/17/2026

ROUTE	STATE
I-44	MO

DISTRICT	SHEET NO.
CD	34

COUNTY
LACLEDE

JOB NO.
JCD0270

CONTRACT ID.

PROJECT NO.

BRIDGE NO.

DESCRIPTION


DATE

MISSOURI HIGHWAYS AND TRANSPORTATION COMMISSION


105 WEST CAPITOL
JEFFERSON CITY, MO 65102
1-888-ASK-MODOT (1-888-275-6636)

211 N. BROADWAY.
SUITE 2800
ST. LOUIS, MO 63102
CERTIFICATE OF AUTHORITY
NO. 001444 ENGINEERING


c:\bms\wsp-pb-us-pw-02\wsp__scott.keys\d1071919\I-44_sheets_xs_JCD0270.dgn 3:27:59 PM 9/17/2026

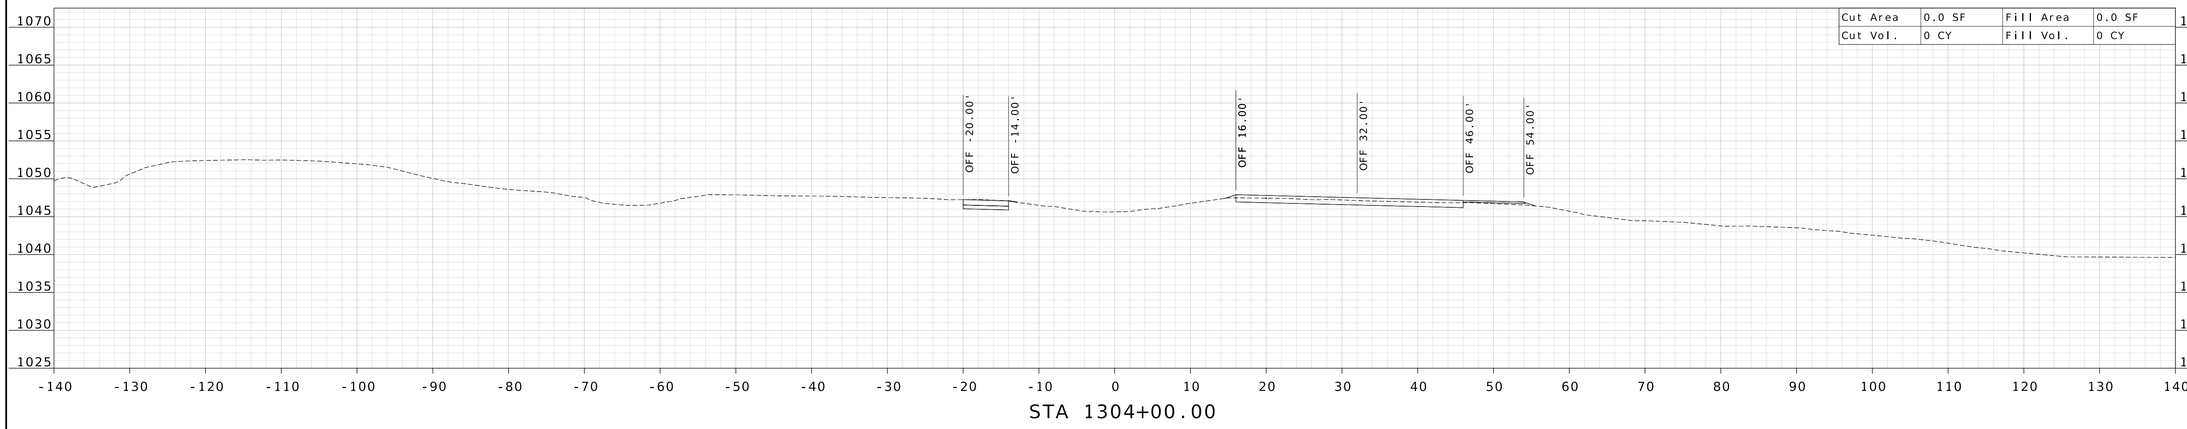

STA 1304+00.00

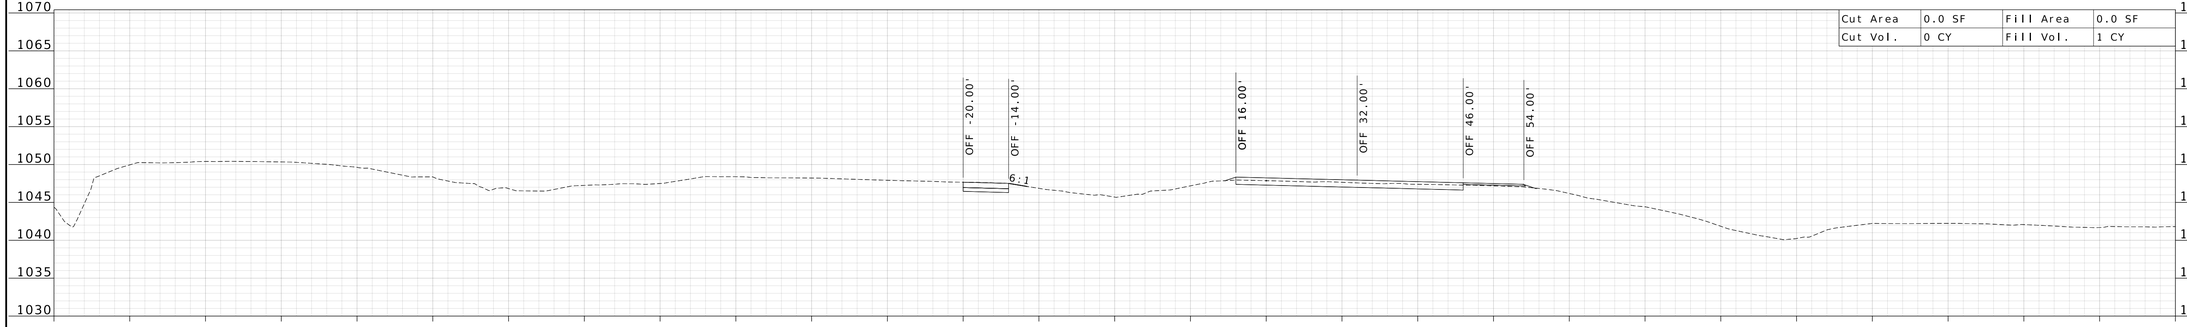

STA 1303+00.00

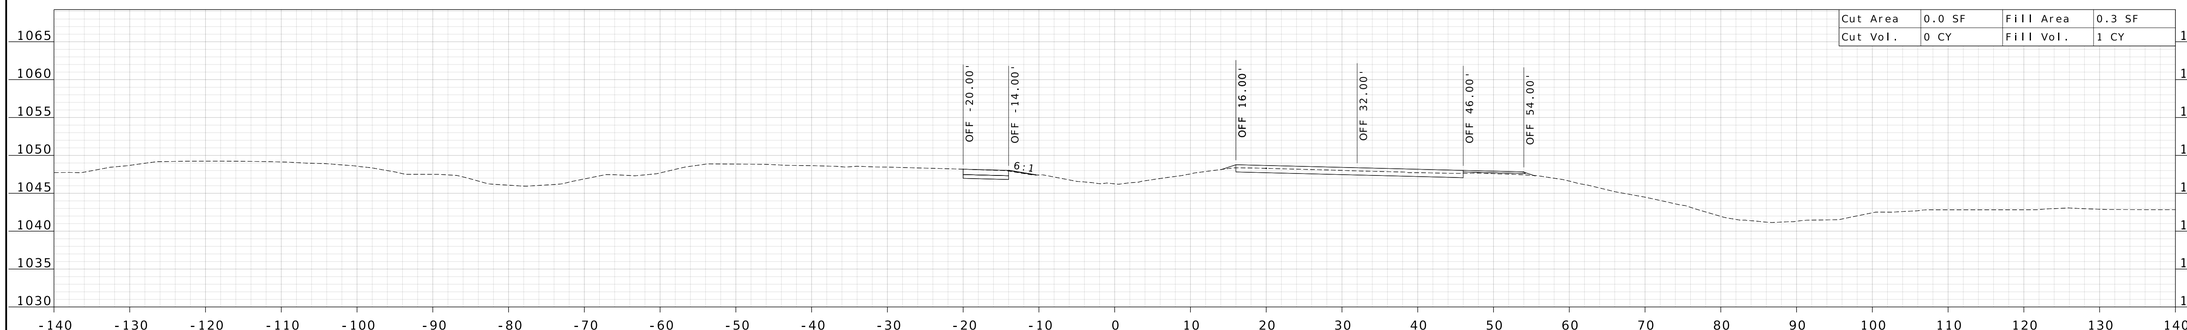

STA 1302+00.00

STATE OF MISSOURI
WILLIAM G. KRUSSEL
NUMBER E-27561
REGISTERED PROFESSIONAL ENGINEER

09/21/2026 9:44:51 AM
William G. Krussel
MO PE-27561

DATE PREPARED
9/17/2026

ROUTE	STATE
I-44	MO
DISTRICT	SHEET NO.
CD	35

COUNTY
LACLEDE

JOB NO.
JCD0270

CONTRACT ID.

PROJECT NO.

BRIDGE NO.


DESCRIPTION	DATE

MISSOURI HIGHWAYS AND TRANSPORTATION COMMISSION


105 WEST CAPITOL
JEFFERSON CITY, MO 65102
1-888-ASK-MODOT (1-888-275-6636)

211 N. BROADWAY,
SUITE 2800
ST. LOUIS, MO 63102
CERTIFICATE OF AUTHORITY
NO. 001444 ENGINEERING

c:\bms\wsp-pb-us-pw-02\wsp__scott.keys\d1071919\I-44_sheets_xs_JCD0270.dgn 3:28:01 PM 9/17/2026

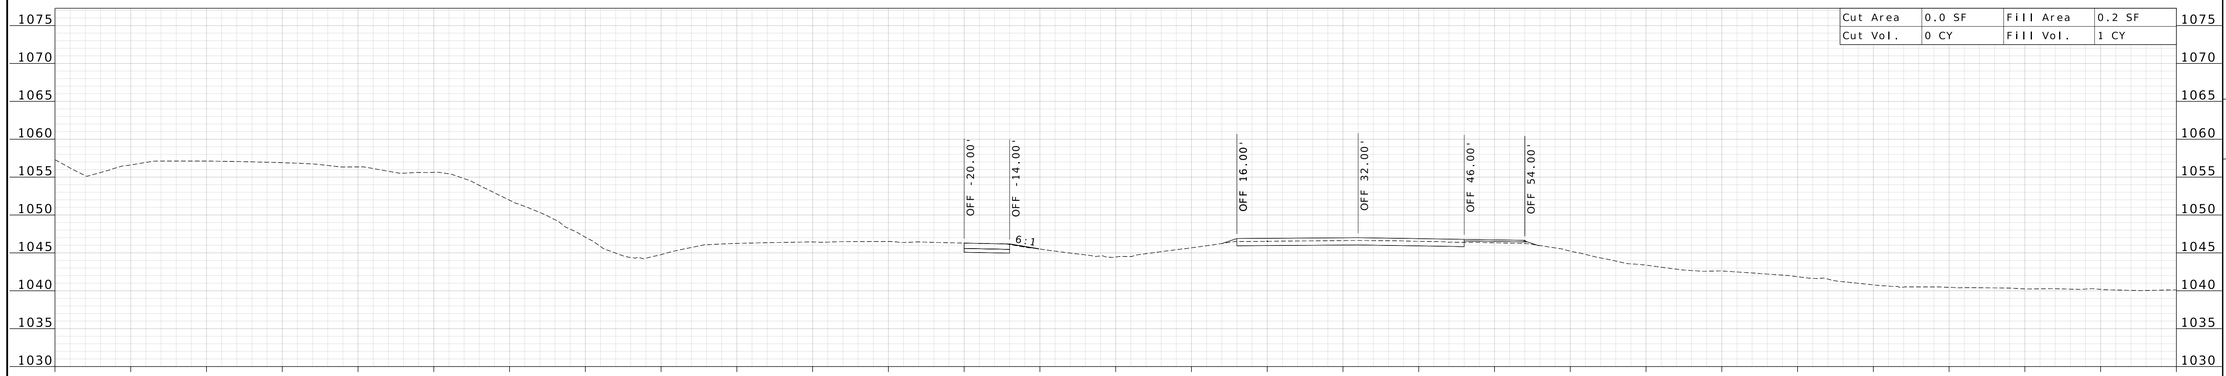

STA 1306+00.00

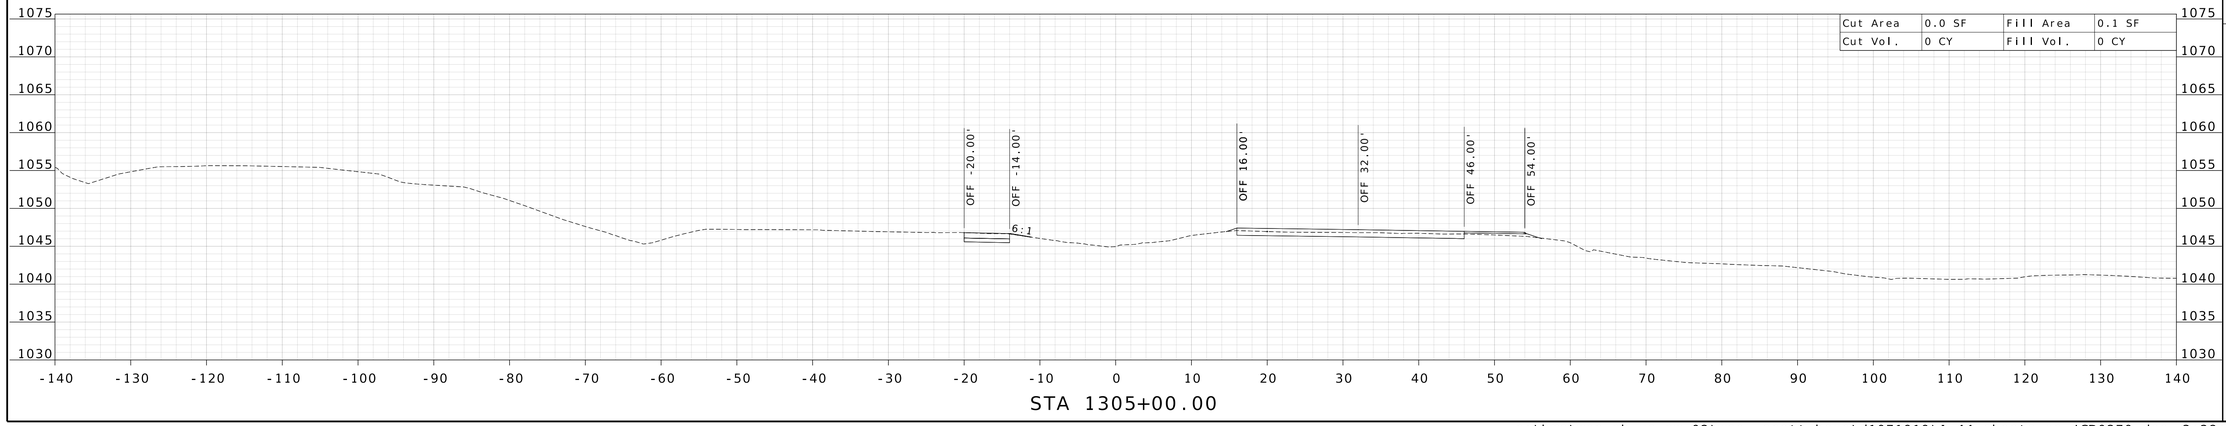

STA 1305+00.00

STATE OF MISSOURI
WILLIAM G. KRUSSEL
NUMBER E-27561
REGISTERED PROFESSIONAL ENGINEER

09/21/2026 9:44:51 AM
William G. Krussel
MO PE-27561

DATE PREPARED
9/17/2026

ROUTE	STATE
I-44	MO

DISTRICT	SHEET NO.
CD	36

COUNTY
LACLEDE

JOB NO.
JCD0270

CONTRACT ID.

PROJECT NO.

BRIDGE NO.


DESCRIPTION	DATE

MISSOURI HIGHWAYS AND TRANSPORTATION COMMISSION


105 WEST CAPITOL
JEFFERSON CITY, MO 65102
1-888-ASK-MODOT (1-888-275-6636)

211 N. BROADWAY.
SUITE 2800
ST. LOUIS, MO 63102
CERTIFICATE OF AUTHORITY
NO. 001444 ENGINEERING

c:\bms\wsp-pb-us-pw-02\wsp__scott.keys\d1071919\I-44_sheets_xs_JCD0270.dgn 3:28:02 PM 9/17/2026

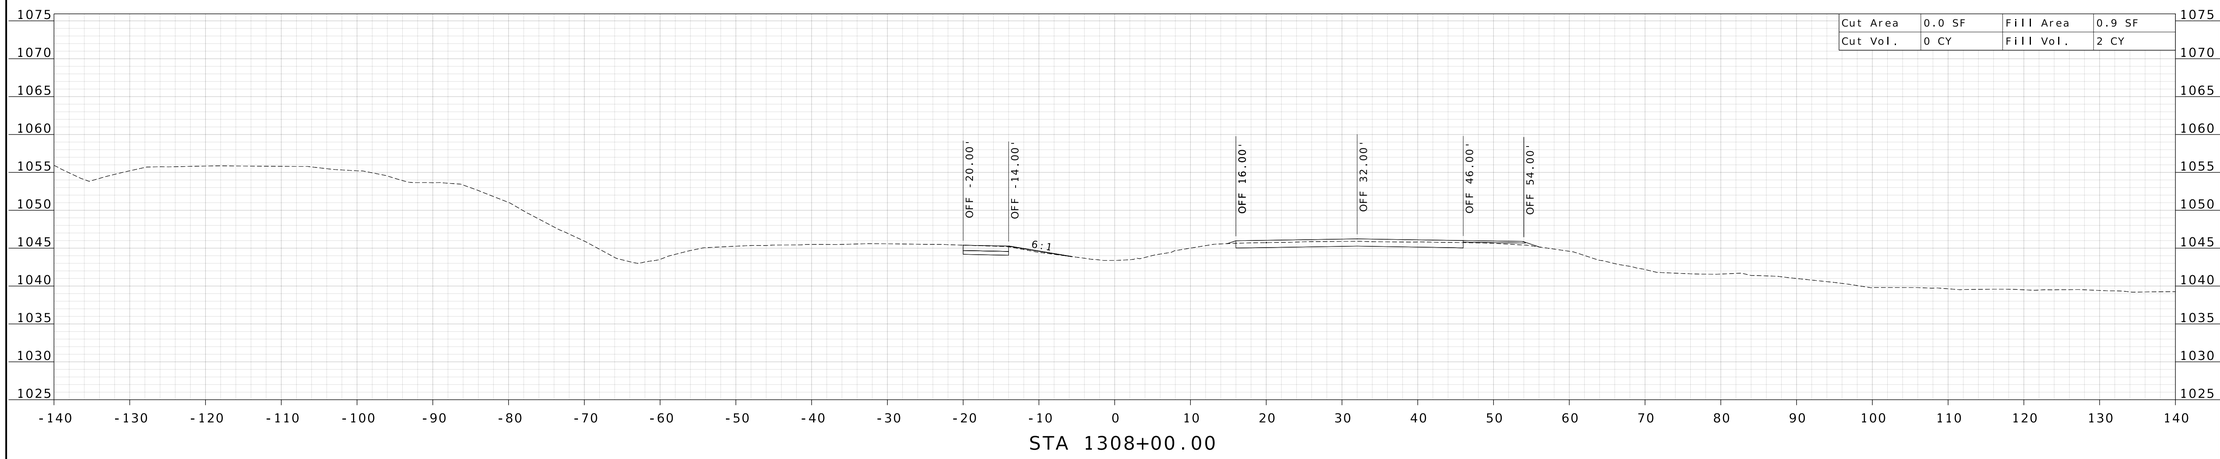

STA 1308+00.00

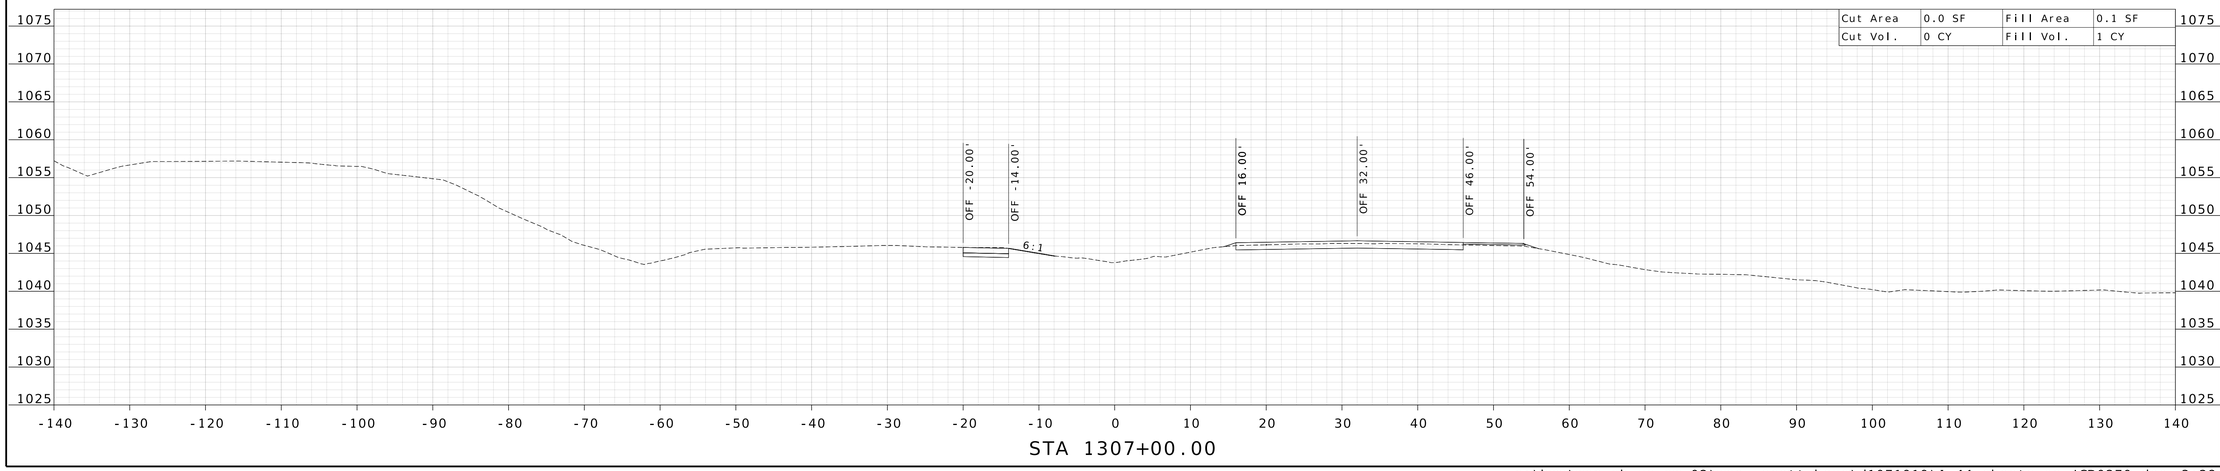

STA 1307+00.00

STATE OF MISSOURI
WILLIAM G. KRUSSEL
NUMBER E-27561
REGISTERED PROFESSIONAL ENGINEER

09/21/2026 9:44:52 AM
William G. Krussel
MO PE-27561

DATE PREPARED
9/17/2026

ROUTE	STATE
I-44	MO

DISTRICT	SHEET NO.
CD	37

COUNTY
LACLEDE

JOB NO.
JCD0270

CONTRACT ID.

PROJECT NO.


BRIDGE NO.

DESCRIPTION | DATE


MISSOURI HIGHWAYS AND TRANSPORTATION COMMISSION
105 WEST CAPITOL
JEFFERSON CITY, MO 65102
1-888-ASK-MODOT (1-888-275-6636)

211 N. BROADWAY.
SUITE 2800
ST. LOUIS, MO 63102
CERTIFICATE OF AUTHORITY
NO. 001444 ENGINEERING


c:\bms\wsp-pb-us-pw-02\wsp__scott.keys\d1071919\I-44_sheets_xs_JCD0270.dgn 3:28:04 PM 9/17/2026

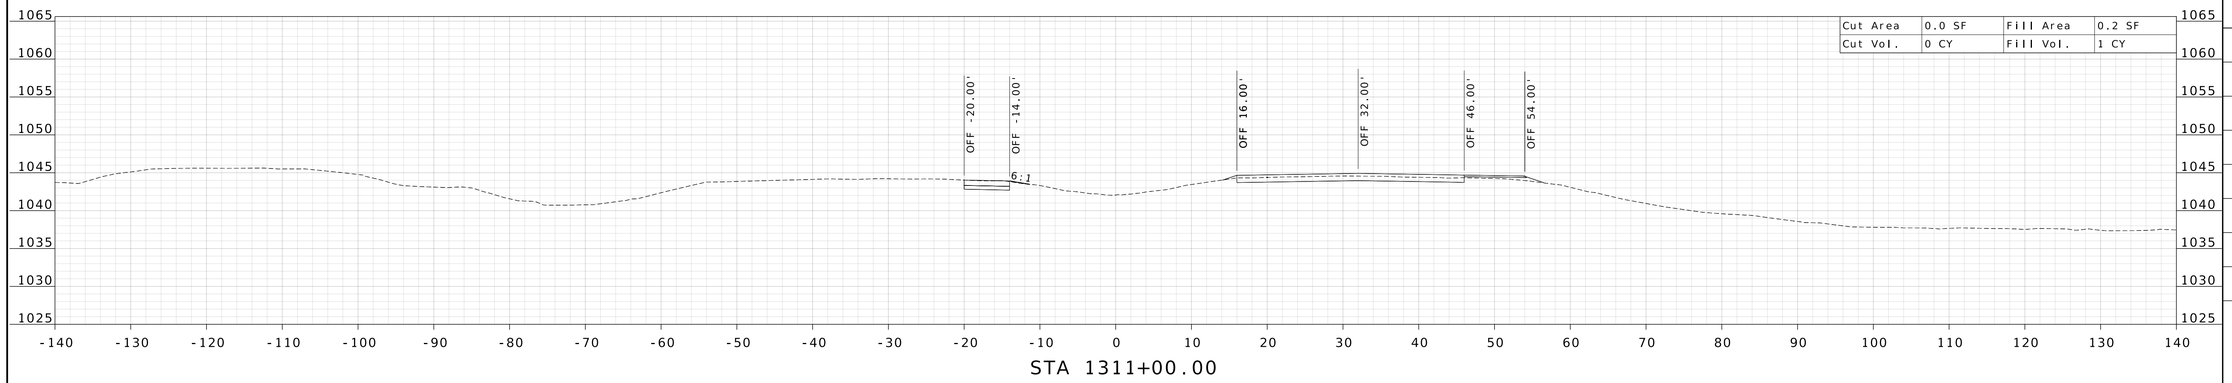

STA 1311+00.00

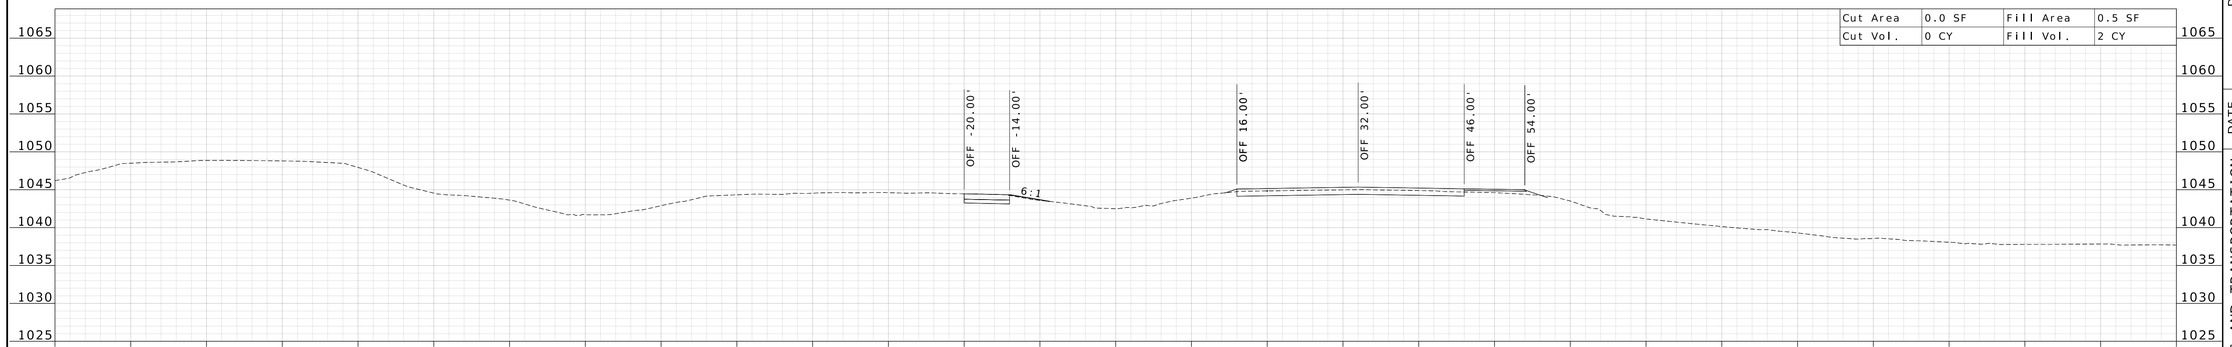

STA 1310+00.00

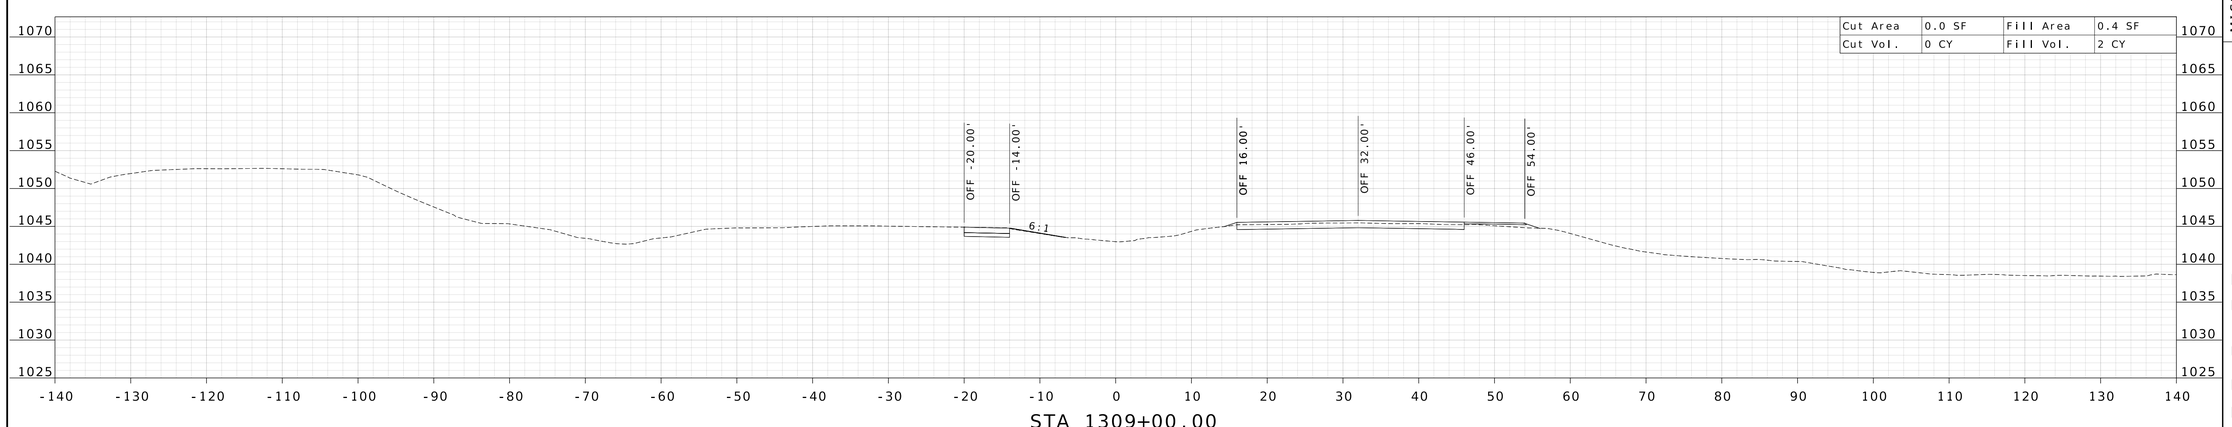

STA 1309+00.00

STATE OF MISSOURI
WILLIAM G. KRUSSEL
NUMBER E-27561
REGISTERED PROFESSIONAL ENGINEER

09/21/2026 9:44:52 AM
William G. Krussel
MO PE-27561

DATE PREPARED
9/17/2026

ROUTE	STATE
I-44	MO

DISTRICT	SHEET NO.
CD	38

COUNTY
LACLEDE

JOB NO.
JCD0270

CONTRACT ID.

PROJECT NO.


BRIDGE NO.

DESCRIPTION	DATE


MISSOURI HIGHWAYS AND TRANSPORTATION COMMISSION
105 WEST CAPITOL
JEFFERSON CITY, MO 65102
1-888-ASK-MODOT (1-888-275-6636)

211 N. BROADWAY.
SUITE 2800
ST. LOUIS, MO 63102
CERTIFICATE OF AUTHORITY
NO. 001444 ENGINEERING


c:\bms\wsp-pb-us-pw-02\wsp__scott.keys\d1071919\I-44_sheets_xs_JCD0270.dgn 3:28:05 PM 9/17/2026

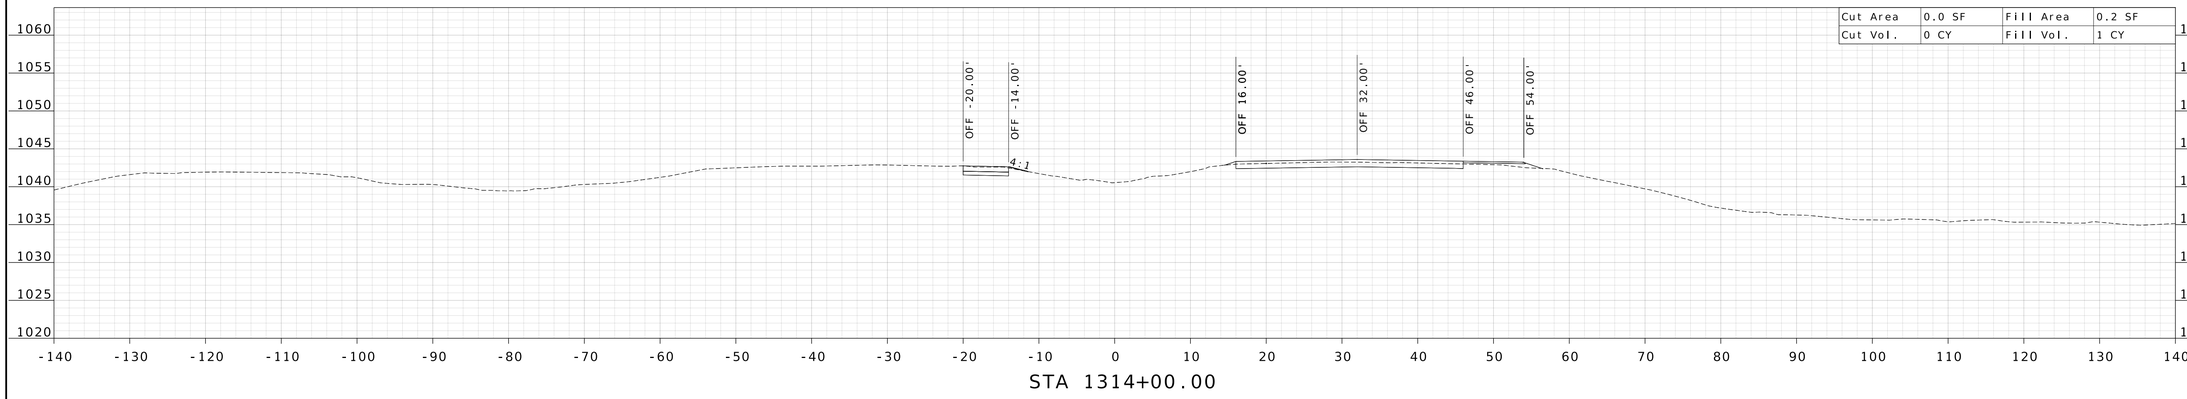

STA 1314+00.00

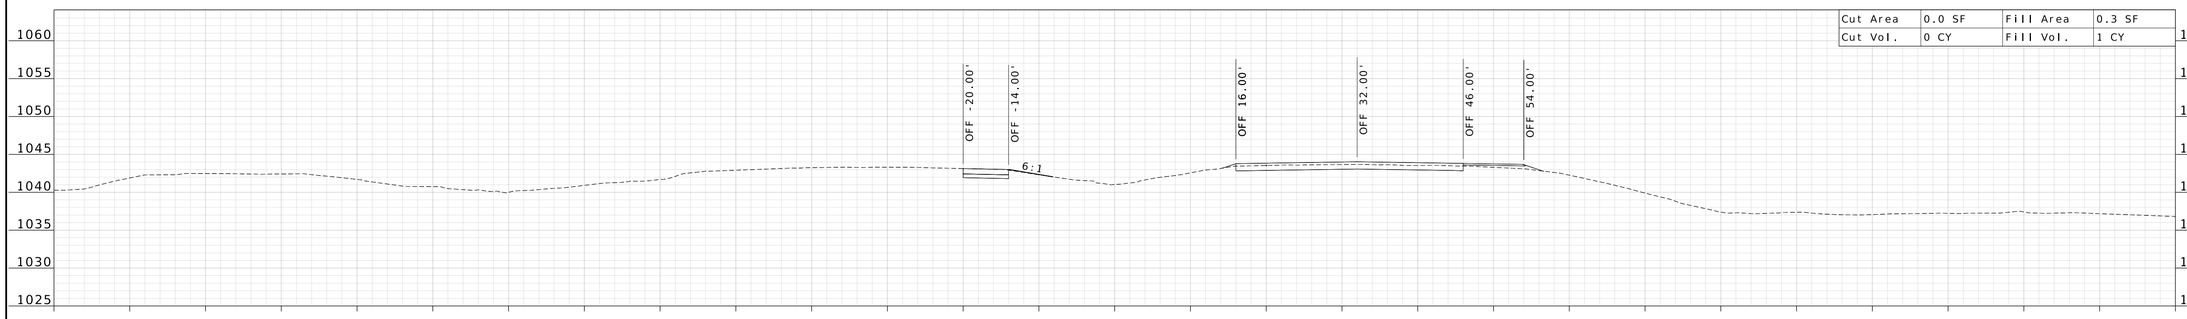

STA 1313+00.00

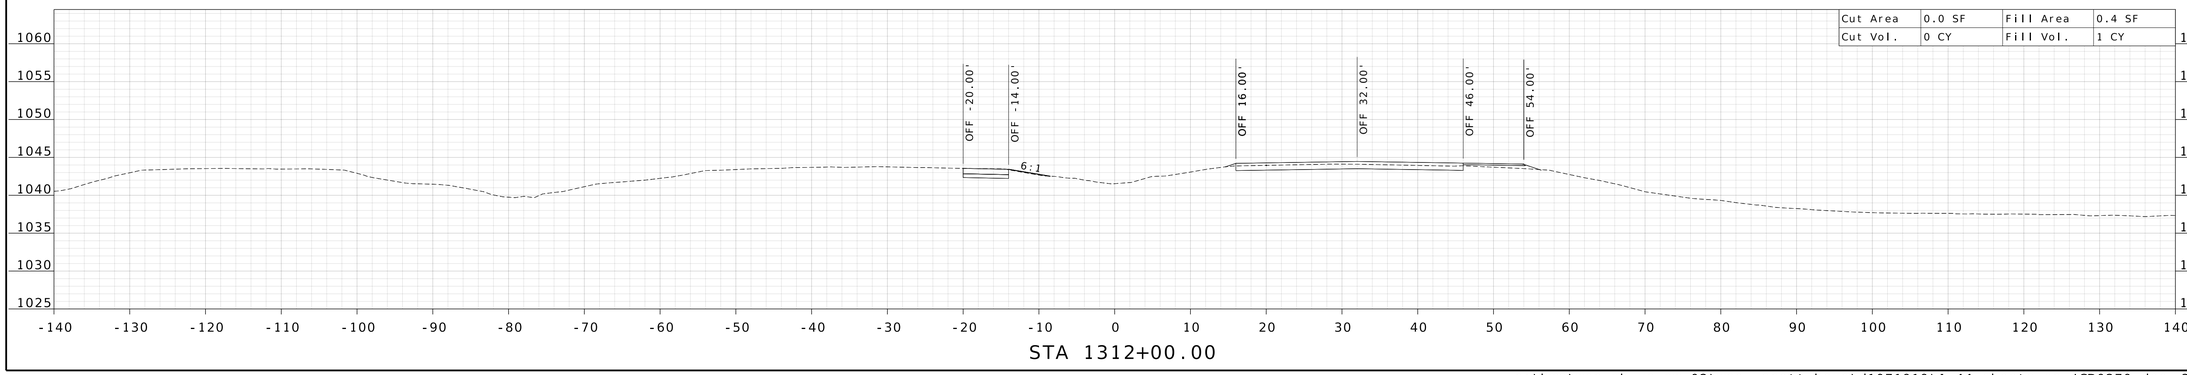

STA 1312+00.00

STATE OF MISSOURI
WILLIAM G. KRUSSEL
NUMBER E-27561
REGISTERED PROFESSIONAL ENGINEER

09/21/2026 9:44:52 AM
William G. Krussel
MO PE-27561

DATE PREPARED
9/17/2026

ROUTE	STATE
I-44	MO

DISTRICT	SHEET NO.
CD	39

COUNTY
LACLEDE

JOB NO.
JCD0270

CONTRACT ID.


PROJECT NO.

BRIDGE NO.


DESCRIPTION	DATE

MISSOURI HIGHWAYS AND TRANSPORTATION COMMISSION
105 WEST CAPITOL
JEFFERSON CITY, MO 65102
1-888-ASK-MODOT (1-888-275-6636)


211 N. BROADWAY,
SUITE 2800
ST. LOUIS, MO 63102
CERTIFICATE OF AUTHORITY
NO. 001444 ENGINEERING

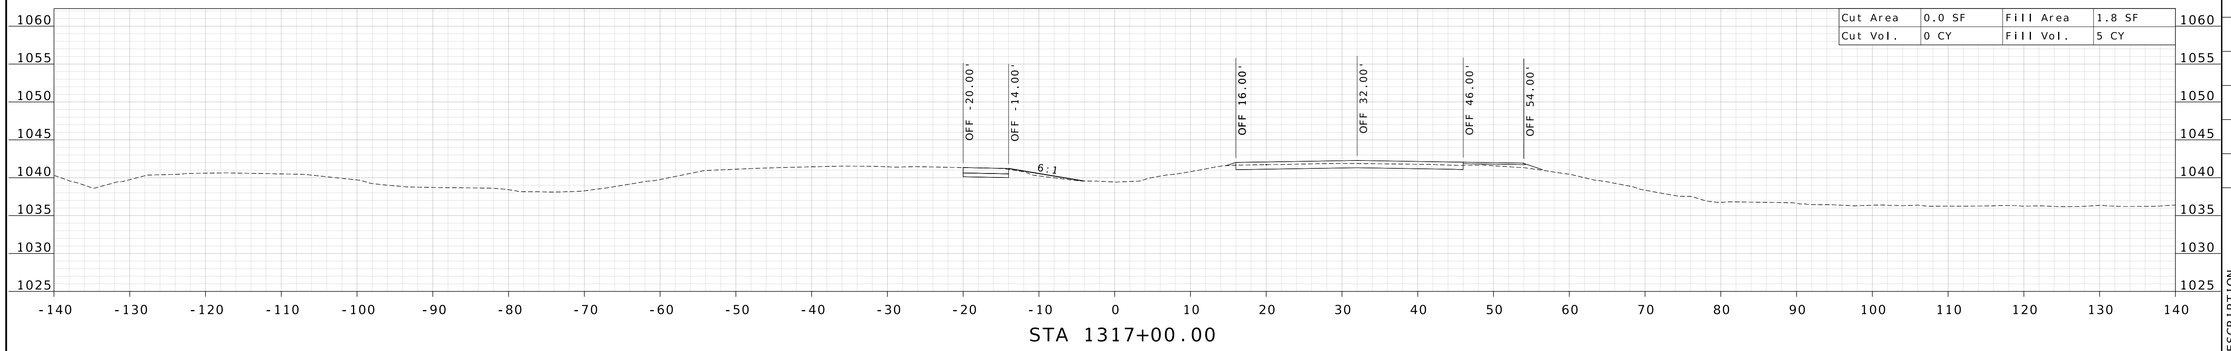

STA 1317+00.00

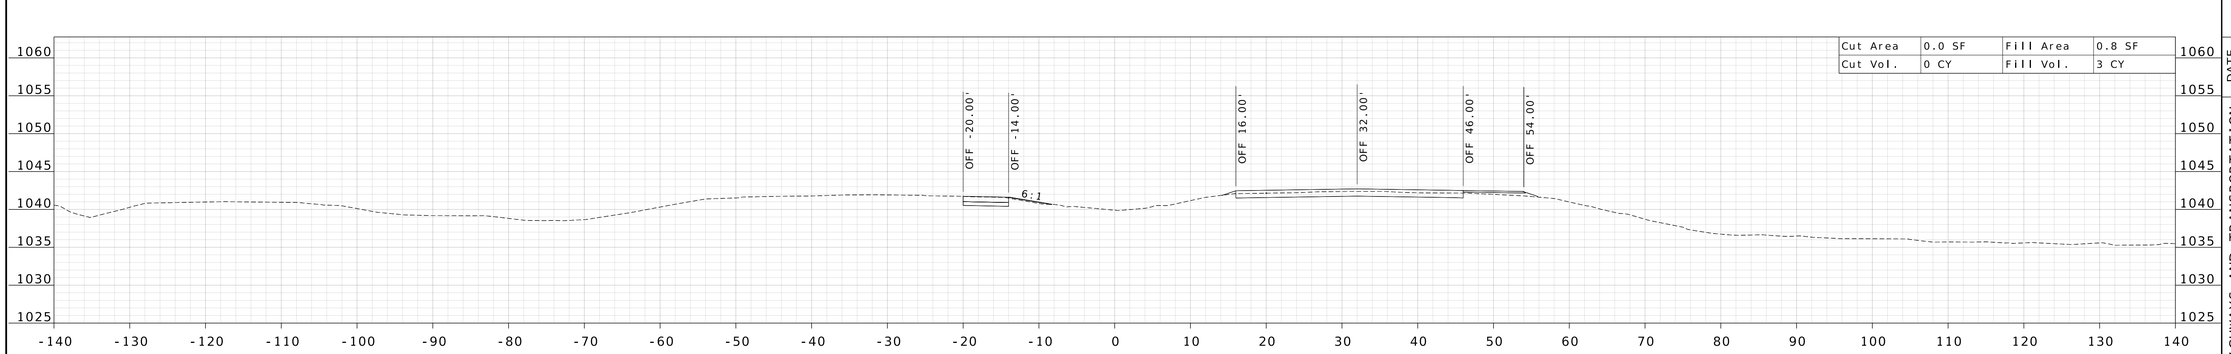

STA 1316+00.00

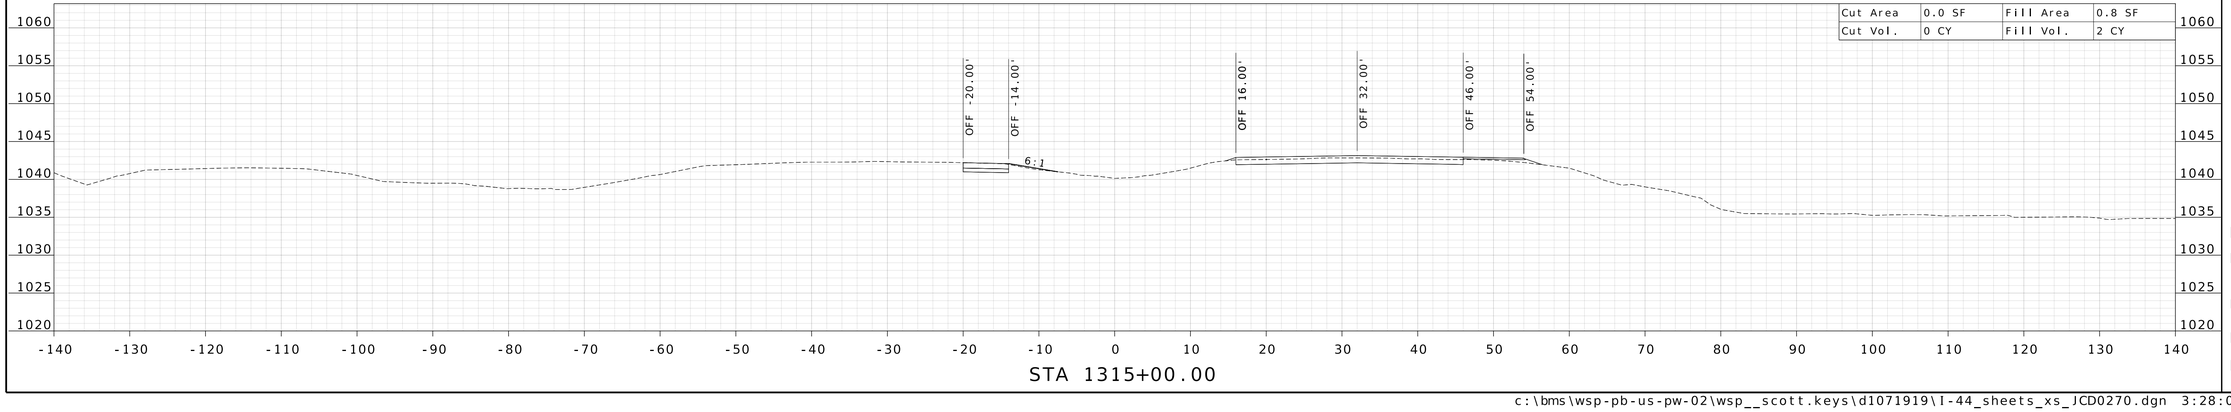

STA 1315+00.00

STATE OF MISSOURI
WILLIAM G. KRUSSEL
NUMBER E-27561
REGISTERED PROFESSIONAL ENGINEER

09/21/2026 9:44:53 AM
William G. Krussel
MO PE-27561

DATE PREPARED
9/17/2026

ROUTE	STATE
I-44	MO

DISTRICT	SHEET NO.
CD	40

COUNTY
LACLEDE

JOB NO.
JCD0270

CONTRACT ID.

PROJECT NO.

BRIDGE NO.


DESCRIPTION

DATE


MISSOURI HIGHWAYS AND TRANSPORTATION COMMISSION
105 WEST CAPITOL
JEFFERSON CITY, MO 65102
1-888-ASK-MODOT (1-888-275-6636)

211 N. BROADWAY,
SUITE 2800
ST. LOUIS, MO 63102
CERTIFICATE OF AUTHORITY
NO. 001444 ENGINEERING


c:\bms\wsp-pb-us-pw-02\wsp__scott.keys\d1071919\I-44_sheets_xs_JCD0270.dgn 3:28:09 PM 9/17/2026

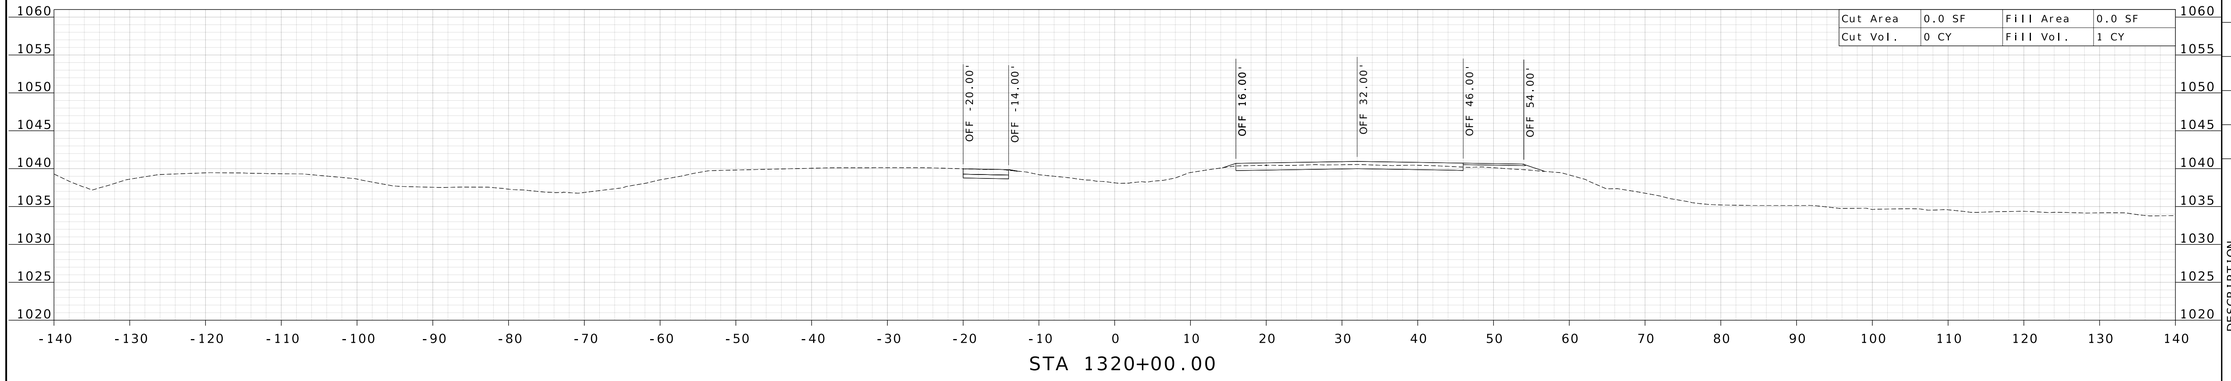

STA 1320+00.00

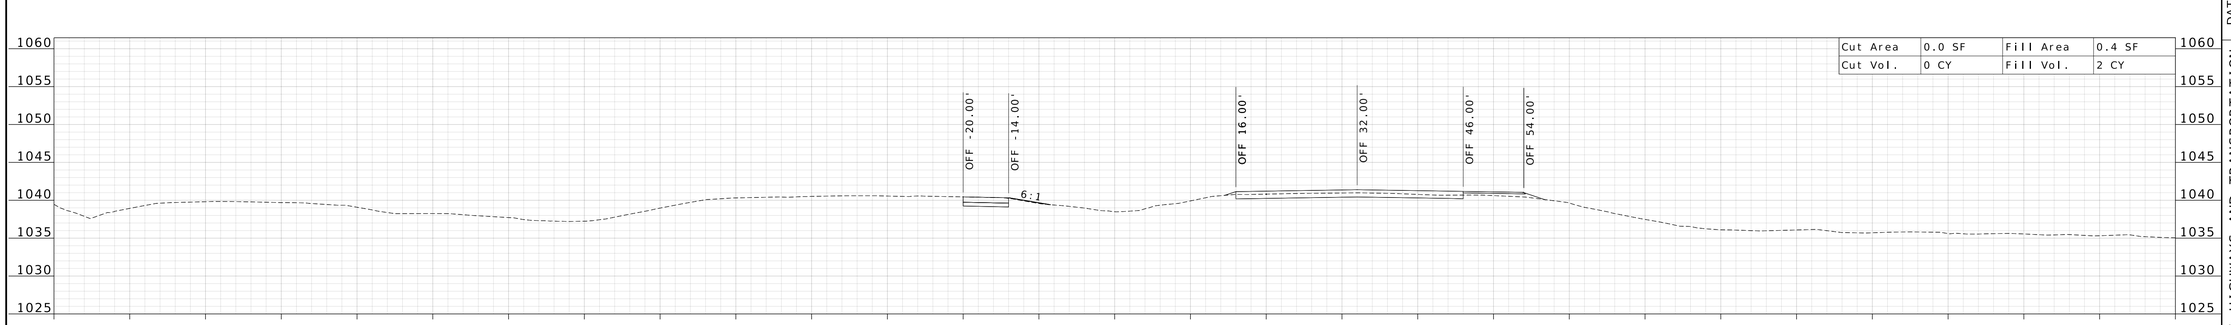

STA 1319+00.00

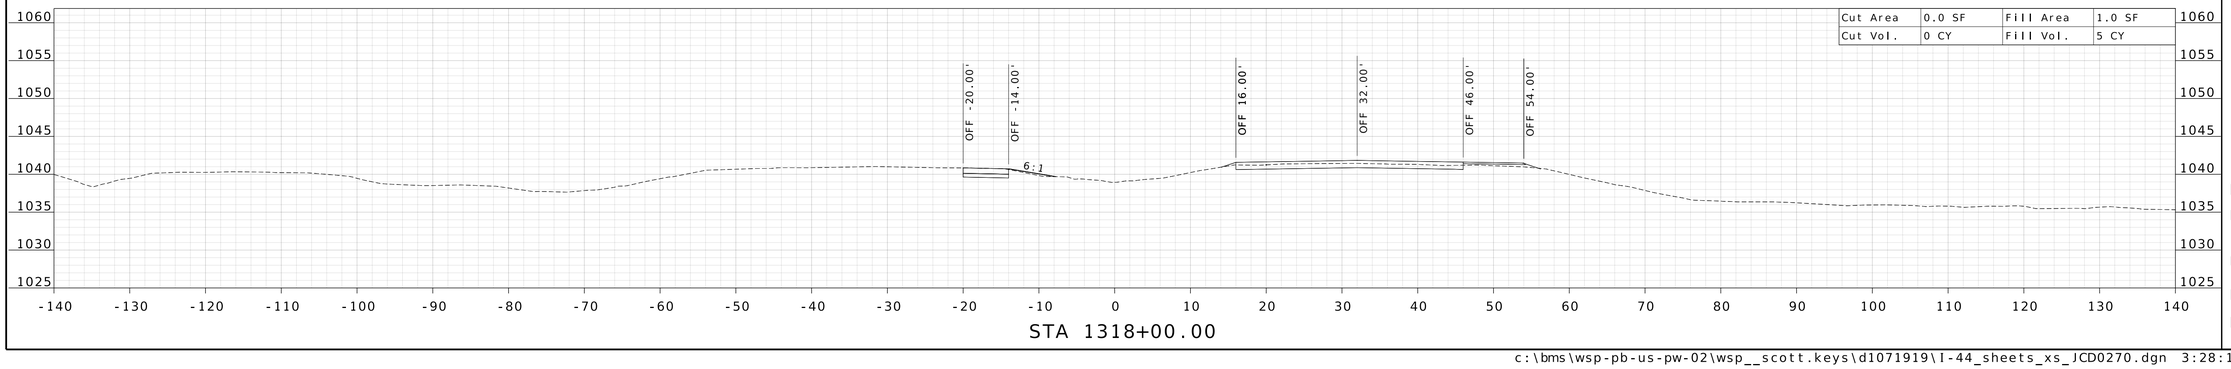

STA 1318+00.00

STATE OF MISSOURI
WILLIAM G. KRUSSEL
NUMBER E-27561
REGISTERED PROFESSIONAL ENGINEER

09/21/2026 9:44:53 AM
William G. Krussel
MO PE-27561

DATE PREPARED
9/17/2026

ROUTE	STATE
I-44	MO

DISTRICT	SHEET NO.
CD	41

COUNTY
LACLEDE

JOB NO.
JCD0270

CONTRACT ID.

PROJECT NO.

BRIDGE NO.

DESCRIPTION


DATE

MISSOURI HIGHWAYS AND TRANSPORTATION COMMISSION


105 WEST CAPITOL
JEFFERSON CITY, MO 65102
1-888-ASK-MODOT (1-888-275-6636)

211 N. BROADWAY.
SUITE 2800
ST. LOUIS, MO 63102
CERTIFICATE OF AUTHORITY
NO. 001444 ENGINEERING


c:\bms\wsp-pb-us-pw-02\wsp__scott.keys\d1071919\I-44_sheets_xs_JCD0270.dgn 3:28:11 PM 9/17/2026

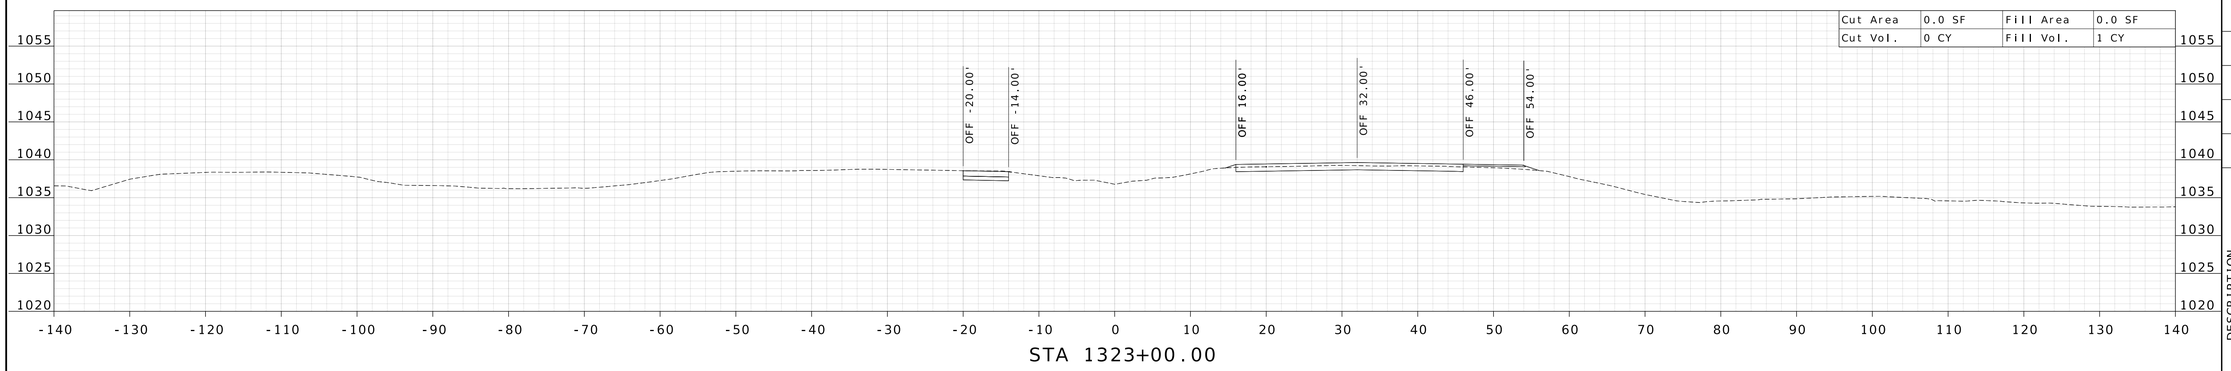

STA 1323+00.00

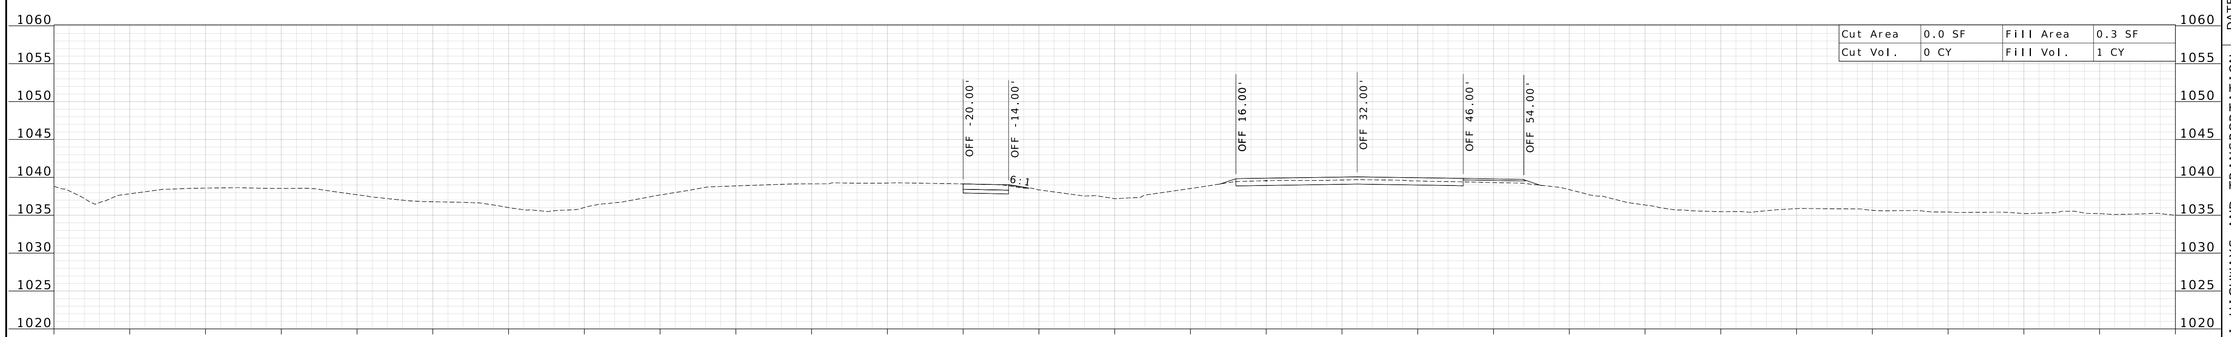

STA 1322+00.00

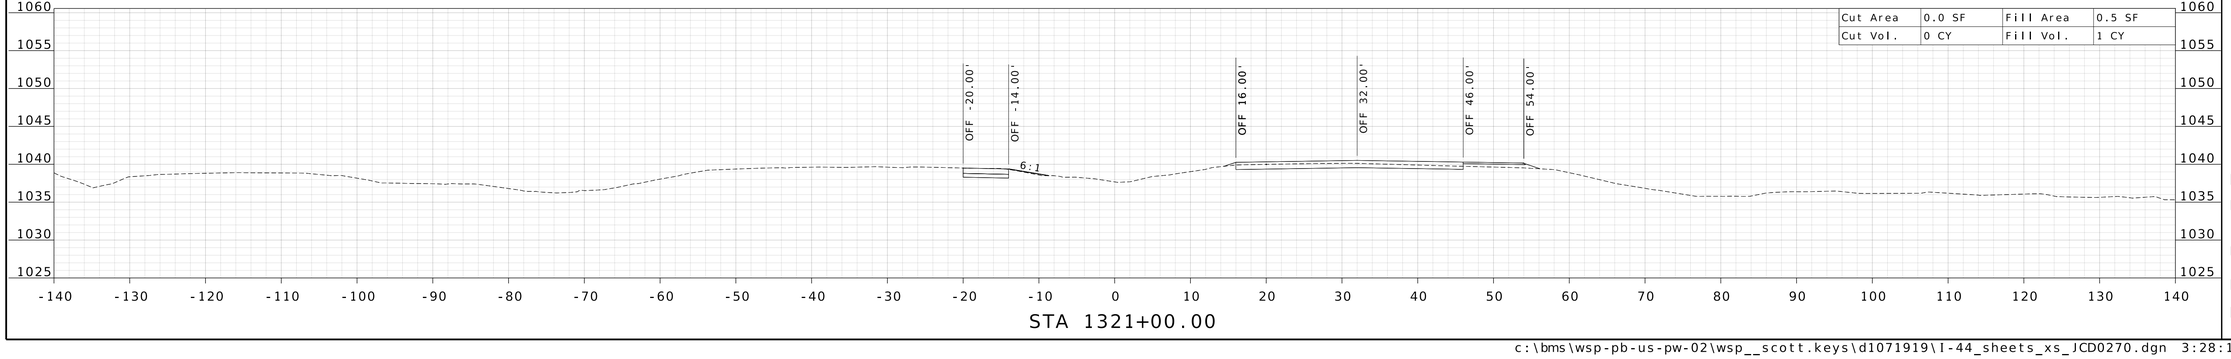

STA 1321+00.00

STATE OF MISSOURI
WILLIAM G. KRUSSEL
NUMBER E-27561
REGISTERED PROFESSIONAL ENGINEER

09/21/2026 9:44:53 AM
William G. Krussel
MO PE-27561

DATE PREPARED
9/17/2026

ROUTE	STATE
I-44	MO

DISTRICT	SHEET NO.
CD	42

COUNTY
LACLEDE

JOB NO.
JCD0270

CONTRACT ID.

PROJECT NO.

BRIDGE NO.


DESCRIPTION

DATE


MISSOURI HIGHWAYS AND TRANSPORTATION COMMISSION

105 WEST CAPITOL
JEFFERSON CITY, MO 65102
1-888-ASK-MODOT (1-888-275-6636)


211 N. BROADWAY.
SUITE 2800
ST. LOUIS, MO 63102
CERTIFICATE OF AUTHORITY
NO. 001444 ENGINEERING

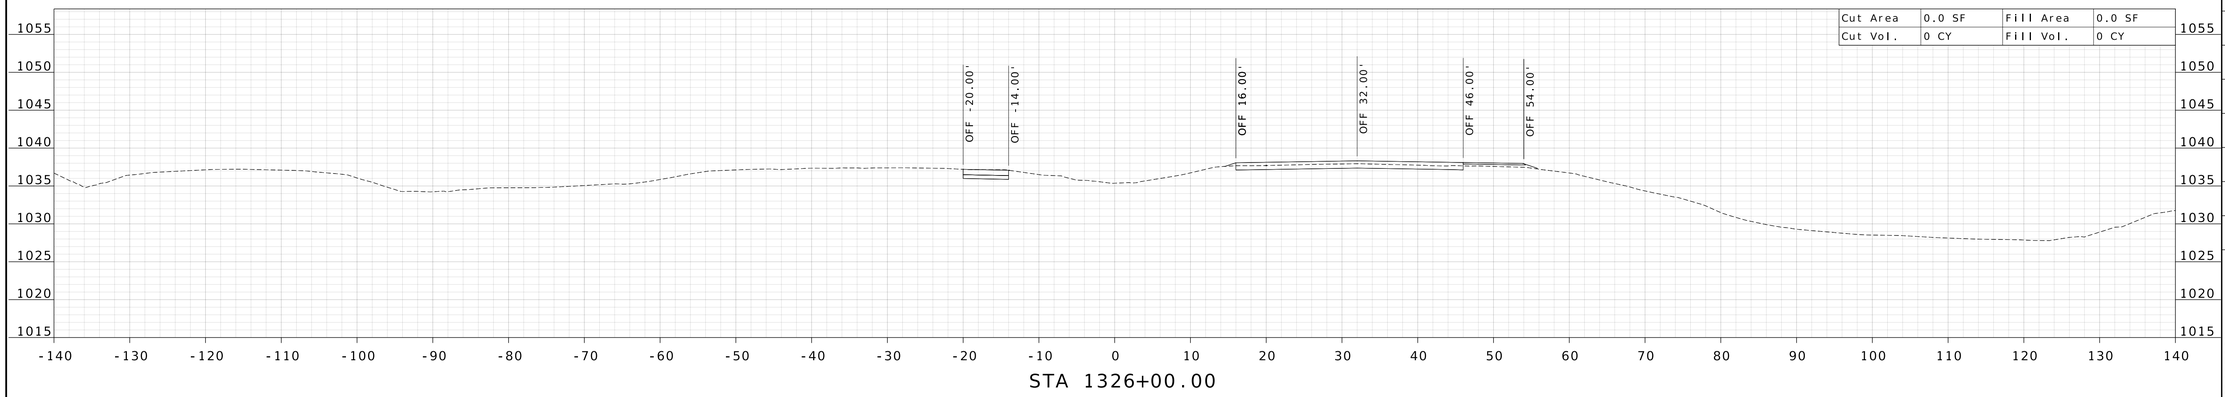

STA 1326+00.00

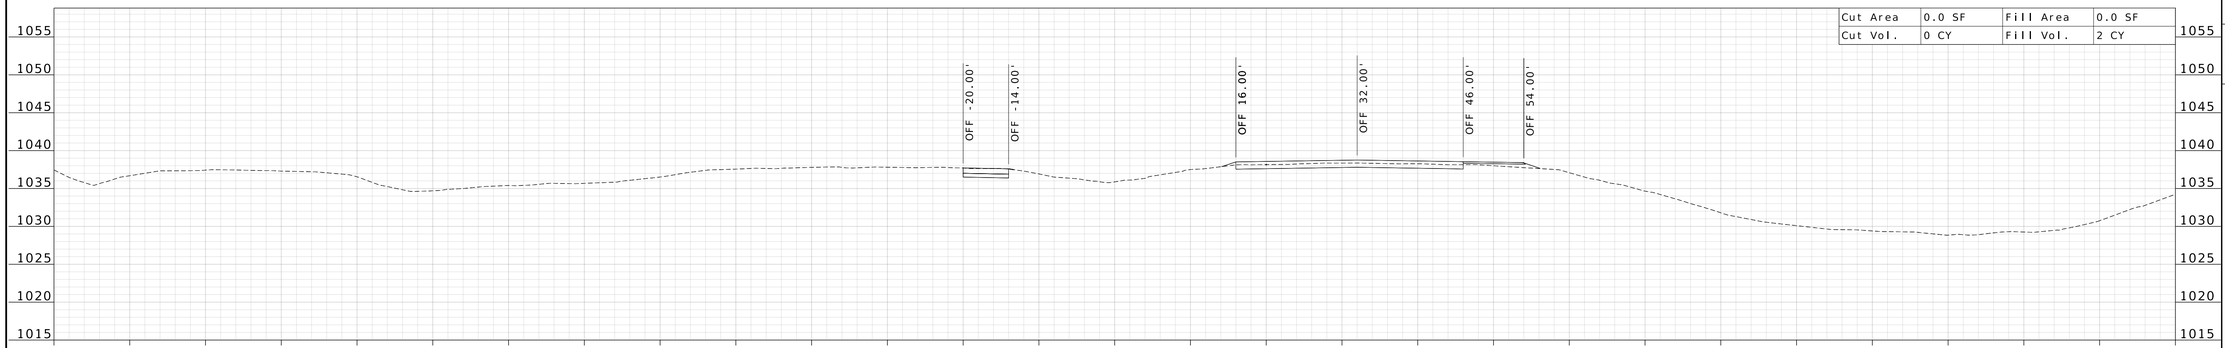

STA 1325+00.00

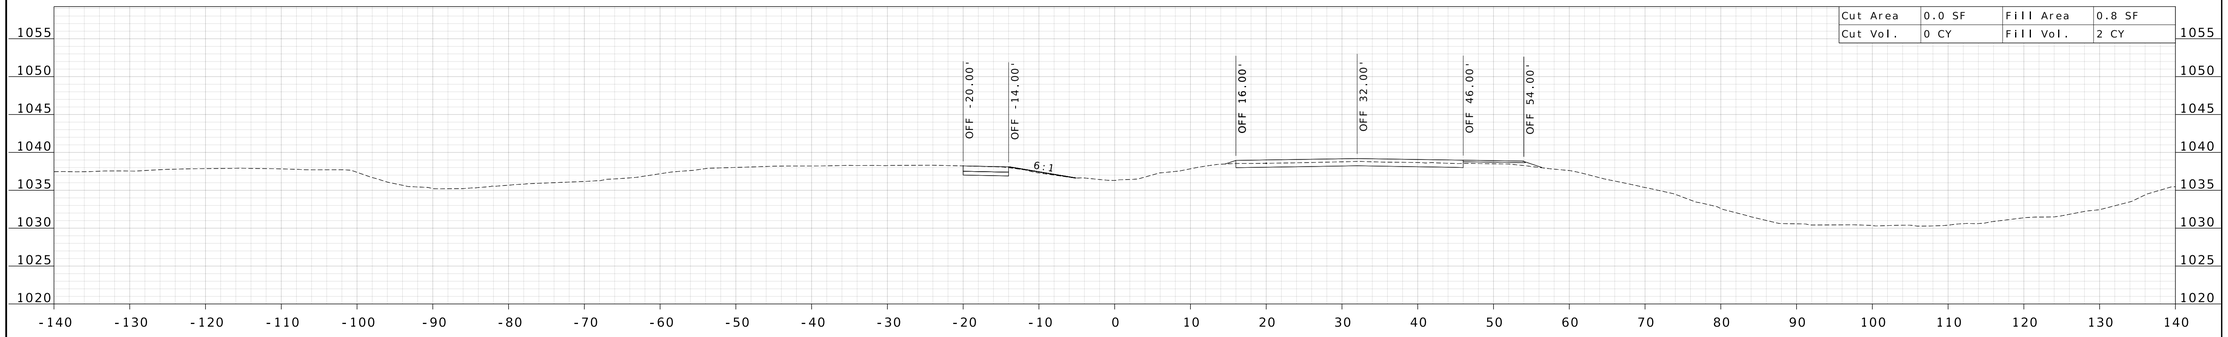

STA 1324+00.00

STATE OF MISSOURI
WILLIAM G. KRUSSEL
NUMBER E-27561
REGISTERED PROFESSIONAL ENGINEER

09/21/2026 9:44:54 AM
William G. Krussel
MO PE-27561

DATE PREPARED
9/17/2026

ROUTE	STATE
I-44	MO

DISTRICT	SHEET NO.
CD	43

COUNTY
LACLEDE

JOB NO.
JCD0270

CONTRACT ID.

PROJECT NO.

BRIDGE NO.

DESCRIPTION

DATE

MISSOURI HIGHWAYS AND TRANSPORTATION COMMISSION


105 WEST CAPITOL
JEFFERSON CITY, MO 65102
1-888-ASK-MODOT (1-888-275-6636)

MoDOT


WSP

211 N. BROADWAY.
SUITE 2800
ST. LOUIS, MO 63102
CERTIFICATE OF AUTHORITY
NO. 001444 ENGINEERING


c:\bms\wsp-pb-us-pw-02\wsp__scott.keys\d1071919\I-44_sheets_xs_JCD0270.dgn 3:28:15 PM 9/17/2026

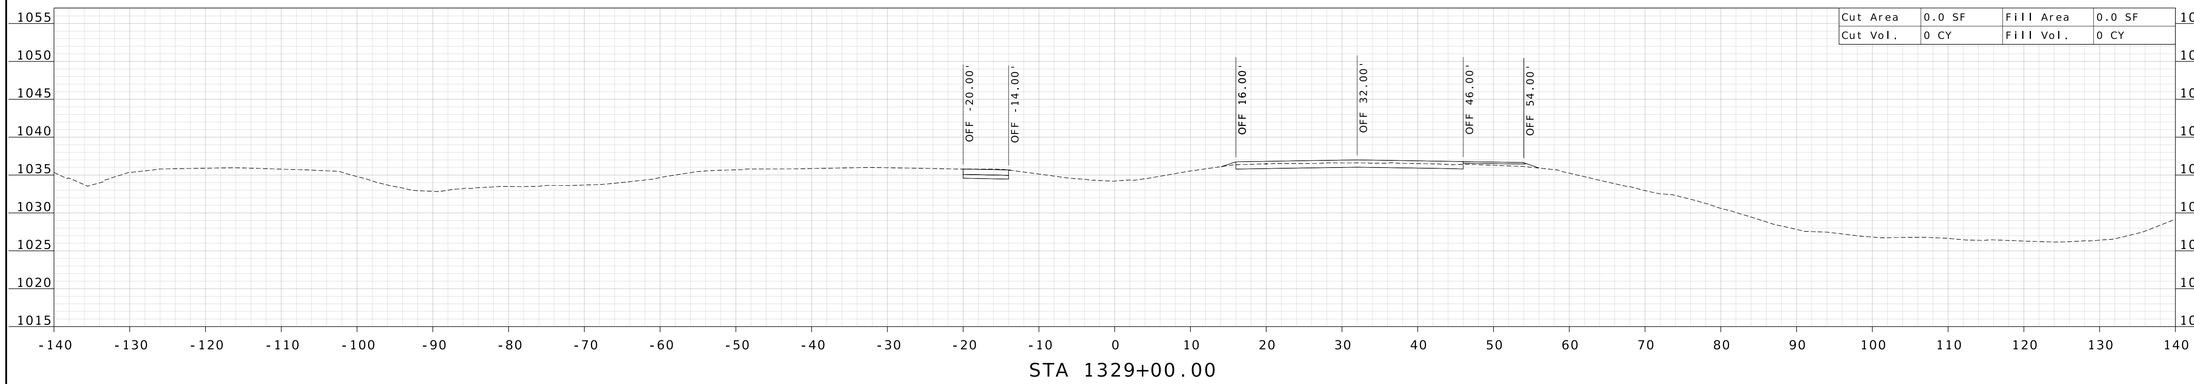

STA 1329+00.00

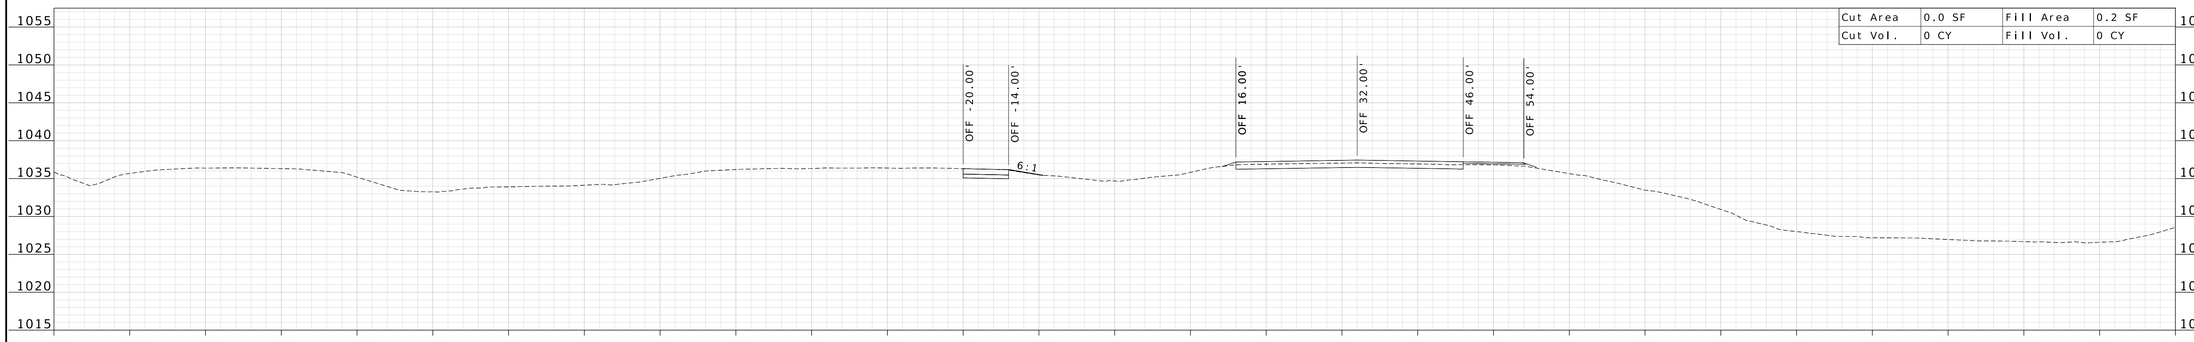

STA 1328+00.00

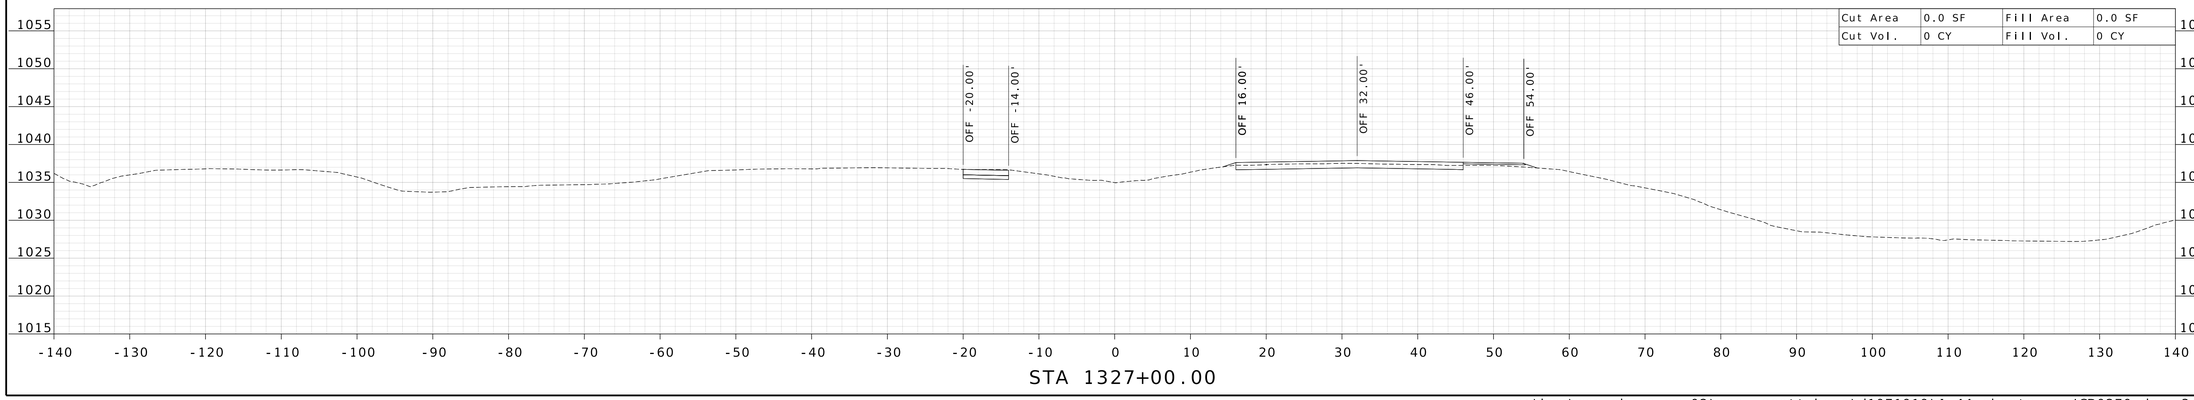

STA 1327+00.00

STATE OF MISSOURI
WILLIAM G. KRUSSEL
NUMBER E-27561
REGISTERED PROFESSIONAL ENGINEER

09/21/2026 9:44:54 AM
William G. Krussel
MO PE-27561

DATE PREPARED
9/17/2026

ROUTE	STATE
I-44	MO

DISTRICT	SHEET NO.
CD	44

COUNTY
LACLEDE

JOB NO.
JCD0270

CONTRACT ID.

PROJECT NO.


BRIDGE NO.

DESCRIPTION


DATE

MISSOURI HIGHWAYS AND TRANSPORTATION COMMISSION
105 WEST CAPITOL
JEFFERSON CITY, MO 65102
1-888-ASK-MODOT (1-888-275-6636)


211 N. BROADWAY.
SUITE 2800
ST. LOUIS, MO 63102
CERTIFICATE OF AUTHORITY
NO. 001444 ENGINEERING

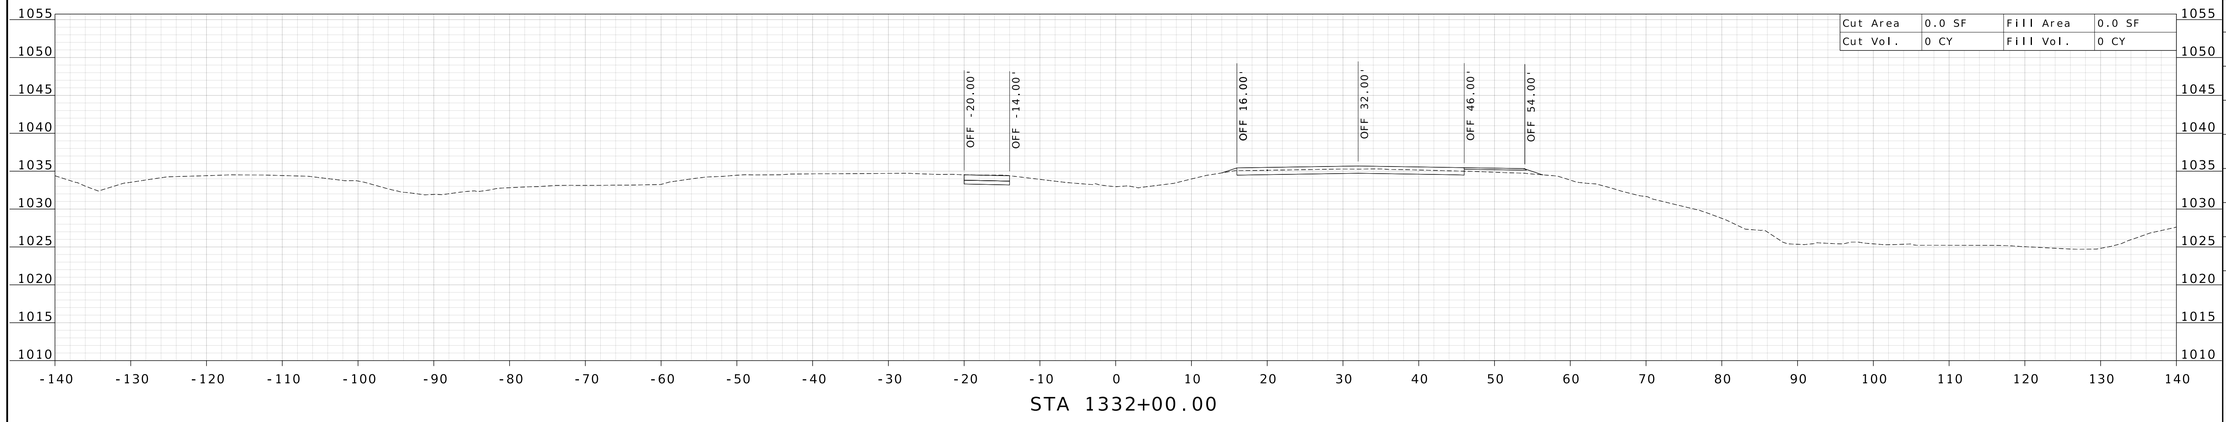

STA 1332+00.00

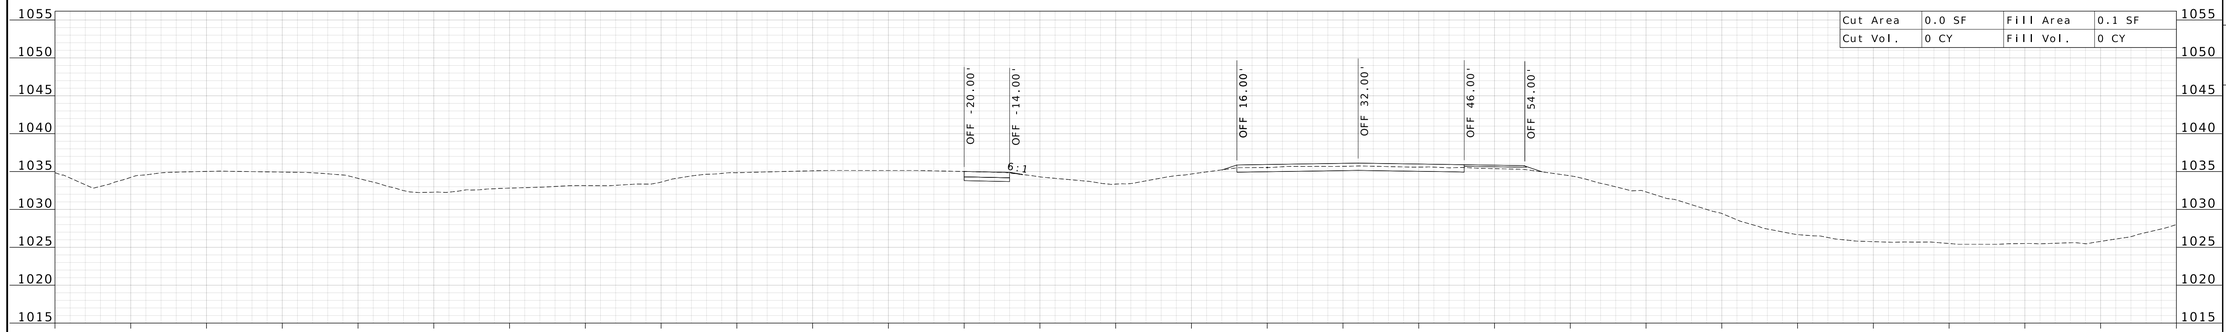

STA 1331+00.00

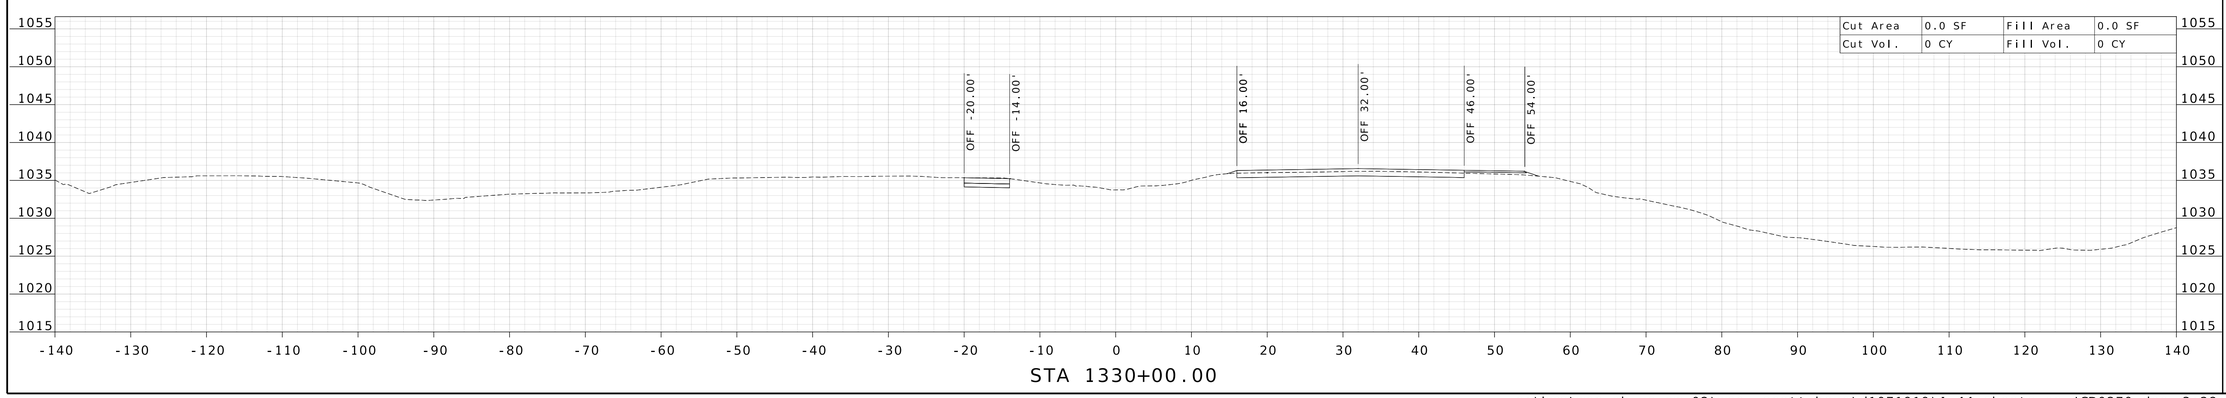

STA 1330+00.00

STATE OF MISSOURI
WILLIAM G. KRUSSEL
NUMBER E-27561
REGISTERED PROFESSIONAL ENGINEER

09/21/2026 9:44:55 AM
William G. Krussel
MO PE-27561

DATE PREPARED
9/17/2026

ROUTE	STATE
I-44	MO
DISTRICT	SHEET NO.
CD	45

COUNTY
LACLEDE

JOB NO.
JCD0270

CONTRACT ID.

PROJECT NO.

BRIDGE NO.


DESCRIPTION	DATE

MISSOURI HIGHWAYS AND TRANSPORTATION COMMISSION


105 WEST CAPITOL
JEFFERSON CITY, MO 65102
1-888-ASK-MODOT (1-888-275-6636)

211 N. BROADWAY,
SUITE 2800
ST. LOUIS, MO 63102
CERTIFICATE OF AUTHORITY
NO. 001444 ENGINEERING


c:\bms\wsp-pb-us-pw-02\wsp__scott.keys\d1071919\I-44_sheets_xs_JCD0270.dgn 3:28:18 PM 9/17/2026

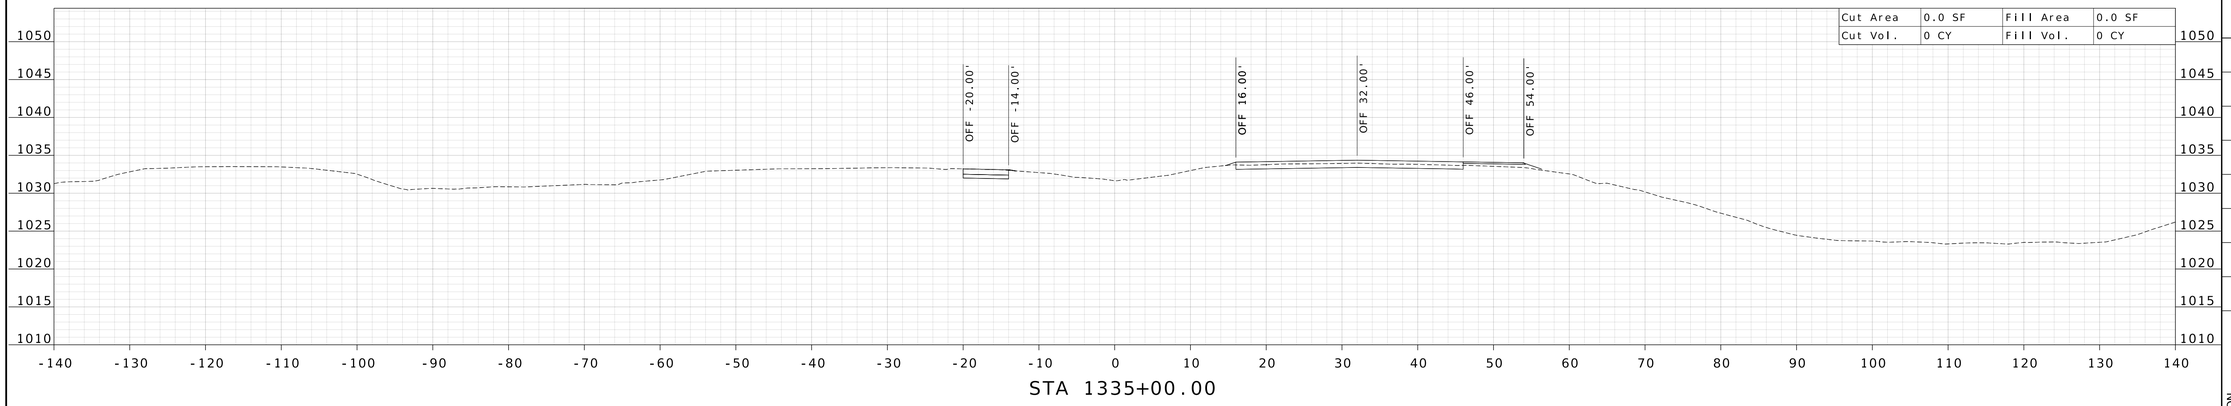

STA 1335+00.00

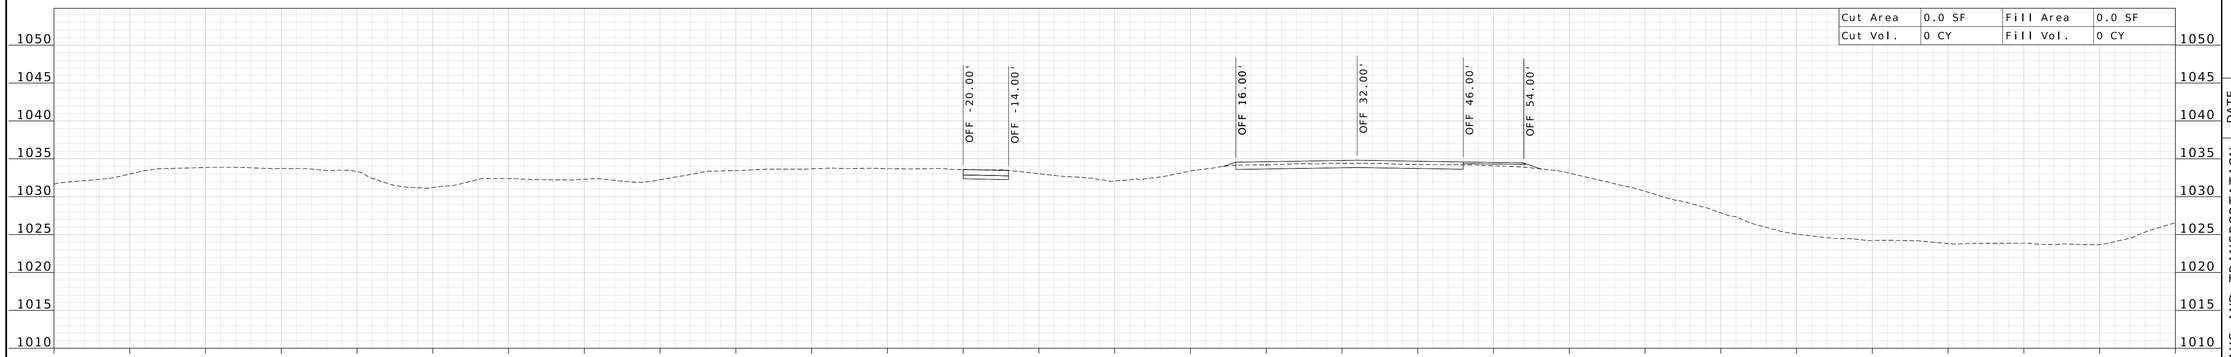

STA 1334+00.00

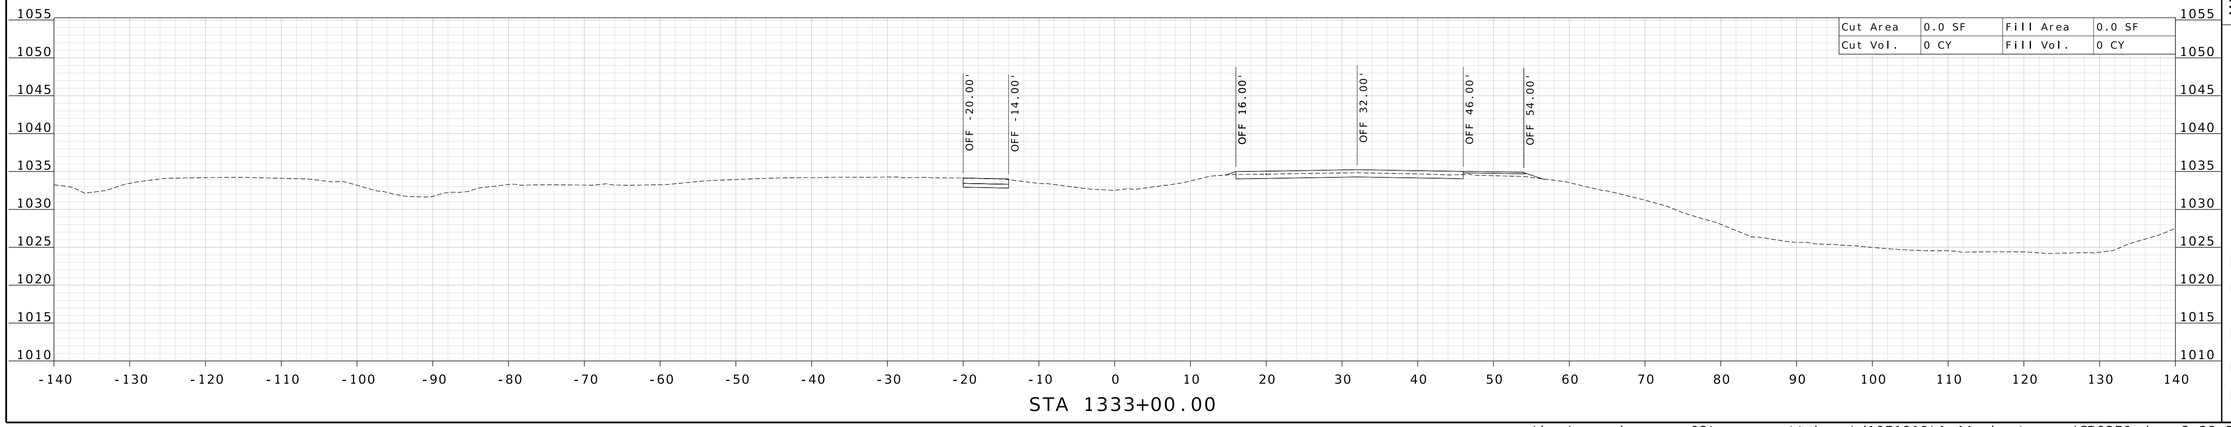

STA 1333+00.00

STATE OF MISSOURI
WILLIAM G. KRUSSEL
NUMBER E-27561
REGISTERED PROFESSIONAL ENGINEER

09/21/2026 9:44:55 AM
William G. Krussel
MO PE-27561

DATE PREPARED
9/17/2026

ROUTE	STATE
I-44	MO

DISTRICT	SHEET NO.
CD	46

COUNTY
LACLEDE

JOB NO.
JCD0270

CONTRACT ID.

PROJECT NO.


BRIDGE NO.

DESCRIPTION	DATE


MISSOURI HIGHWAYS AND TRANSPORTATION COMMISSION
105 WEST CAPITOL
JEFFERSON CITY, MO 65102
1-888-ASK-MODOT (1-888-275-6636)

211 N. BROADWAY.
SUITE 2800
ST. LOUIS, MO 63102
CERTIFICATE OF AUTHORITY
NO. 001444 ENGINEERING


c:\bms\wsp-pb-us-pw-02\wsp__scott.keys\d1071919\I-44_sheets_xs_JCD0270.dgn 3:28:20 PM 9/17/2026

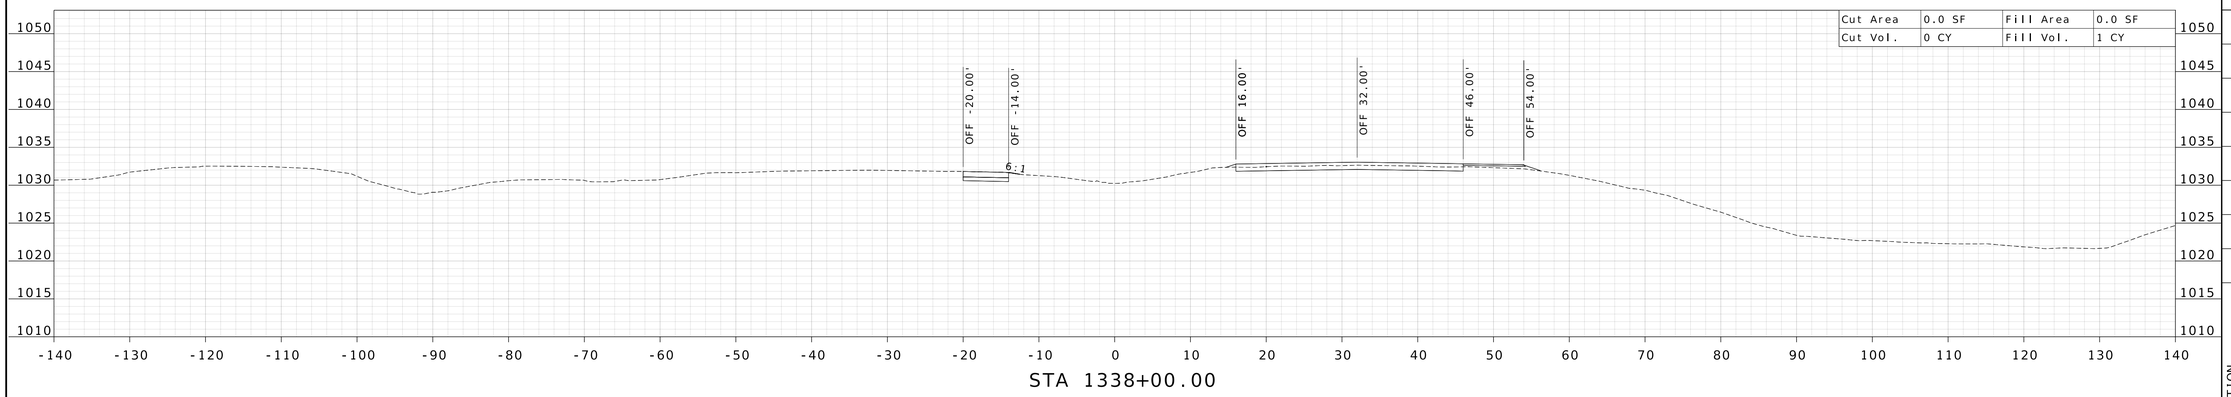

STA 1338+00.00

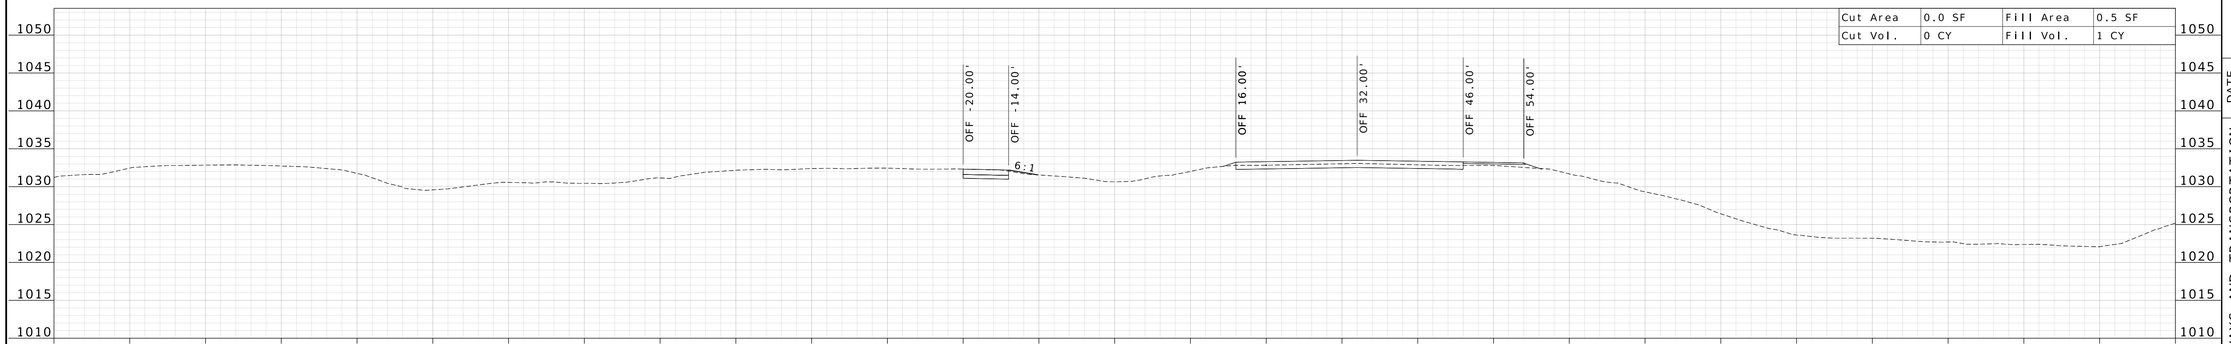

STA 1337+00.00

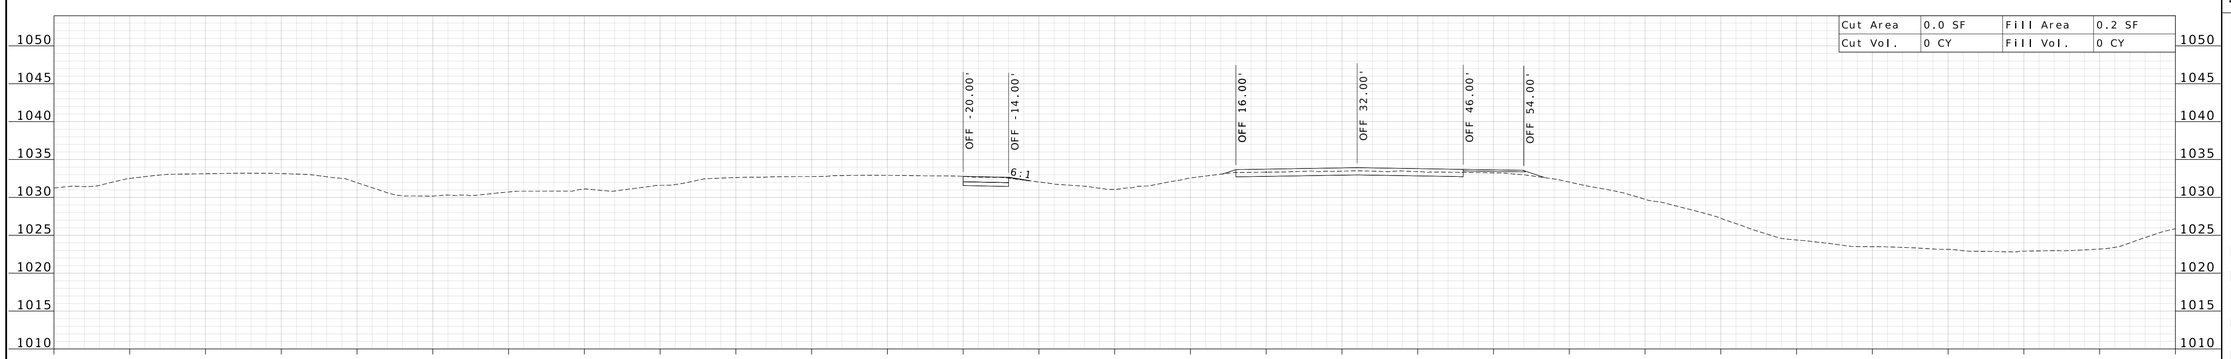

STA 1336+00.00

STATE OF MISSOURI
WILLIAM G. KRUSSEL
NUMBER E-27561
REGISTERED PROFESSIONAL ENGINEER

09/21/2026 9:44:55 AM
William G. Krussel
MO PE-27561

DATE PREPARED
9/17/2026

ROUTE	STATE
I-44	MO
DISTRICT	SHEET NO.
CD	47

COUNTY
LACLEDE

JOB NO.
JCD0270

CONTRACT ID.

PROJECT NO.

BRIDGE NO.

DESCRIPTION


DATE

MISSOURI HIGHWAYS AND TRANSPORTATION COMMISSION


105 WEST CAPITOL
JEFFERSON CITY, MO 65102
1-888-ASK-MODOT (1-888-275-6636)

211 N. BROADWAY,
SUITE 2800
ST. LOUIS, MO 63102
CERTIFICATE OF AUTHORITY
NO. 001444 ENGINEERING


c:\bms\wsp-pb-us-pw-02\wsp__scott.keys\d1071919\I-44_sheets_xs_JCD0270.dgn 3:28:22 PM 9/17/2026

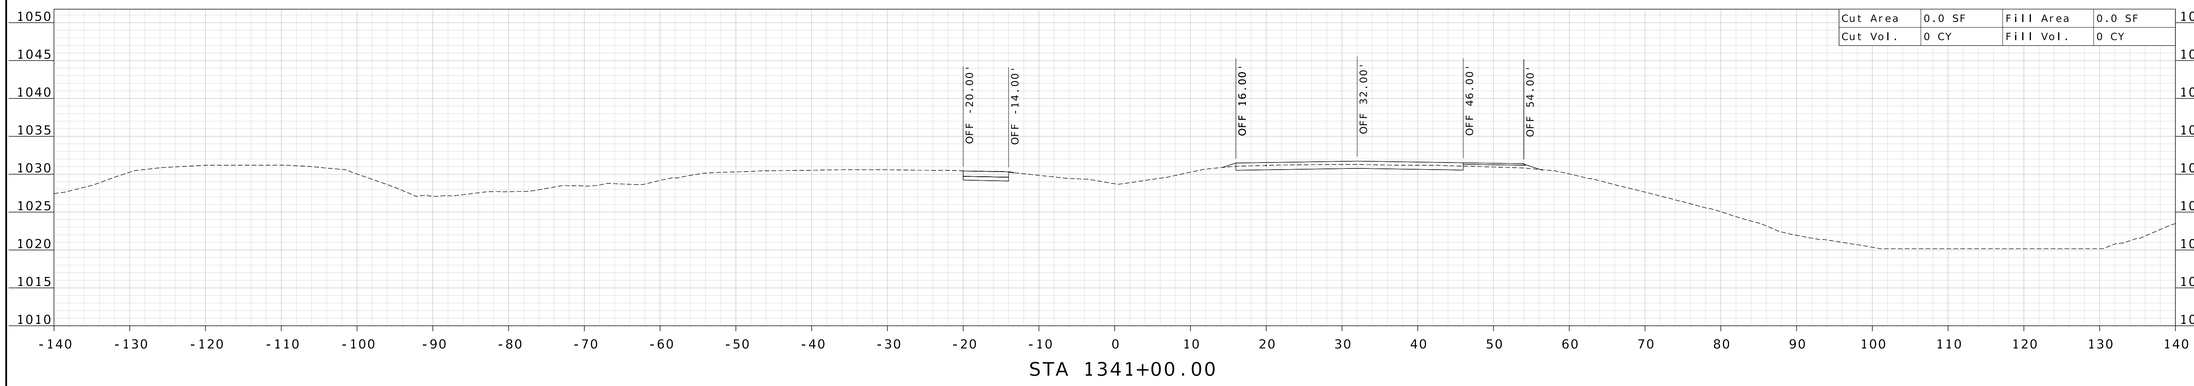

STA 1341+00.00

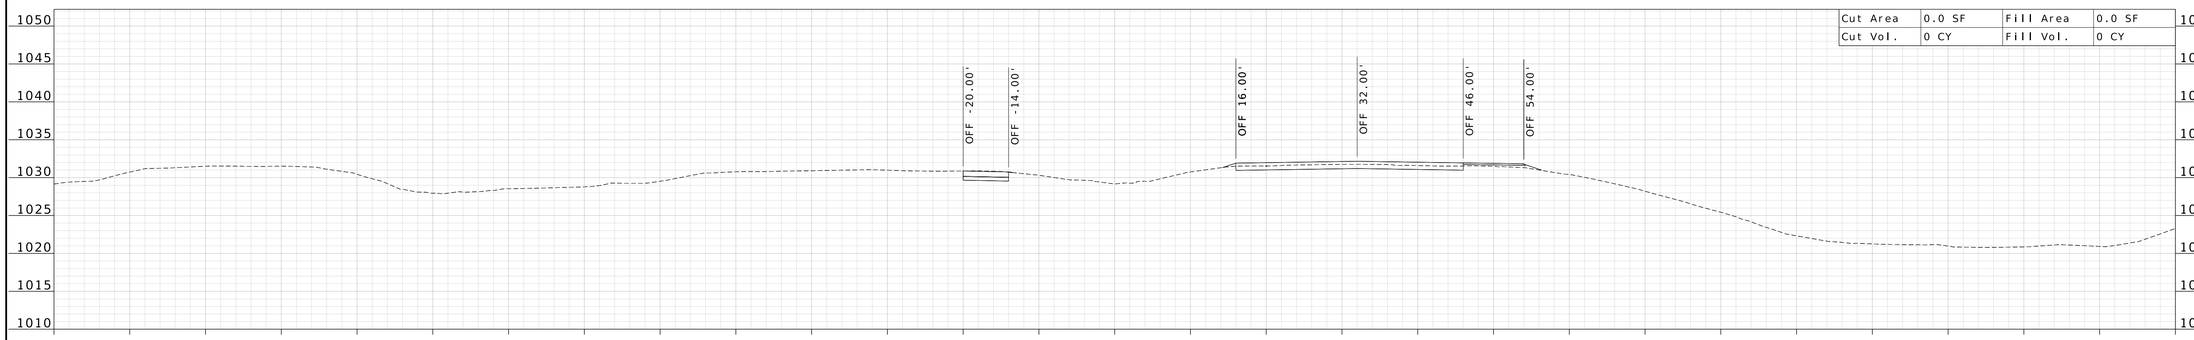

STA 1340+00.00

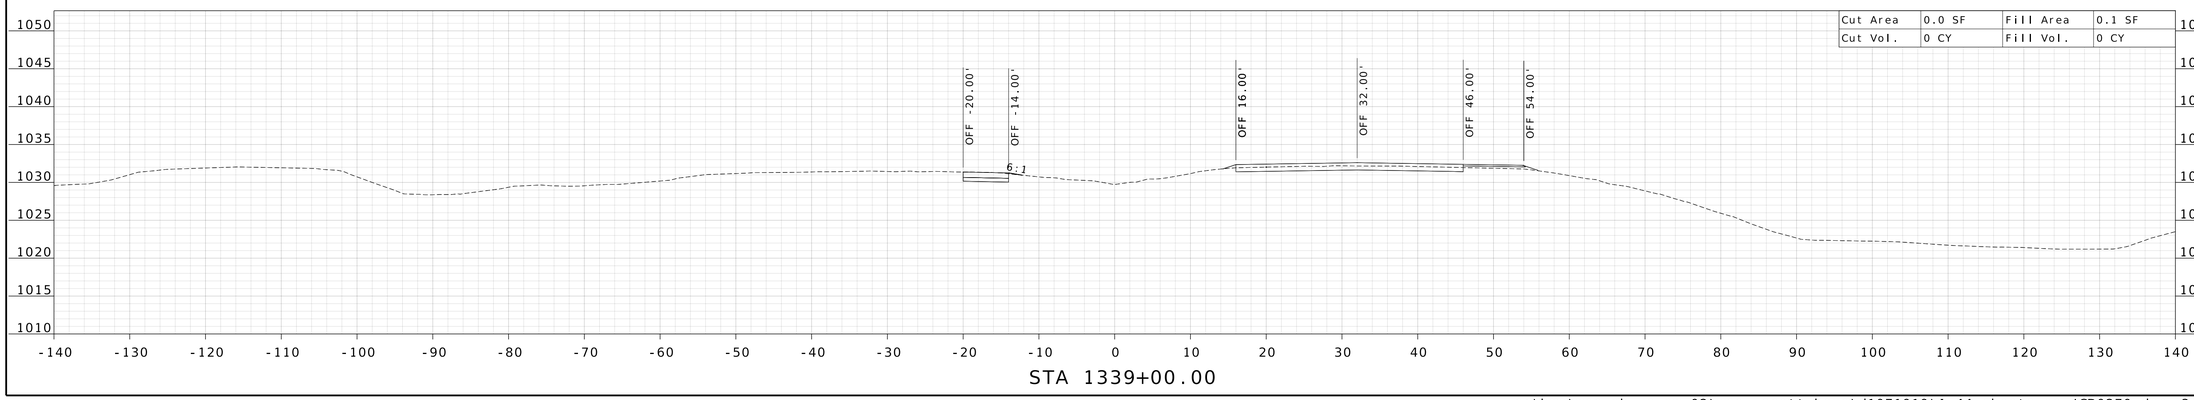

STA 1339+00.00

STATE OF MISSOURI
WILLIAM G. KRUSSEL
NUMBER E-27561
REGISTERED PROFESSIONAL ENGINEER

09/21/2026 9:44:56 AM
William G. Krussel
MO PE-27561

DATE PREPARED
9/17/2026

ROUTE	STATE
I-44	MO

DISTRICT	SHEET NO.
CD	48

COUNTY
LACLEDE

JOB NO.
JCD0270

CONTRACT ID.

PROJECT NO.

BRIDGE NO.


DESCRIPTION

DATE


MISSOURI HIGHWAYS AND TRANSPORTATION COMMISSION
105 WEST CAPITOL
JEFFERSON CITY, MO 65102
1-888-ASK-MODOT (1-888-275-6636)

211 N. BROADWAY,
SUITE 2800
ST. LOUIS, MO 63102
CERTIFICATE OF AUTHORITY
NO. 001444 ENGINEERING


c:\bms\wsp-pb-us-pw-02\wsp__scott.keys\d1071919\I-44_sheets_xs_JCD0270.dgn 3:28:23 PM 9/17/2026

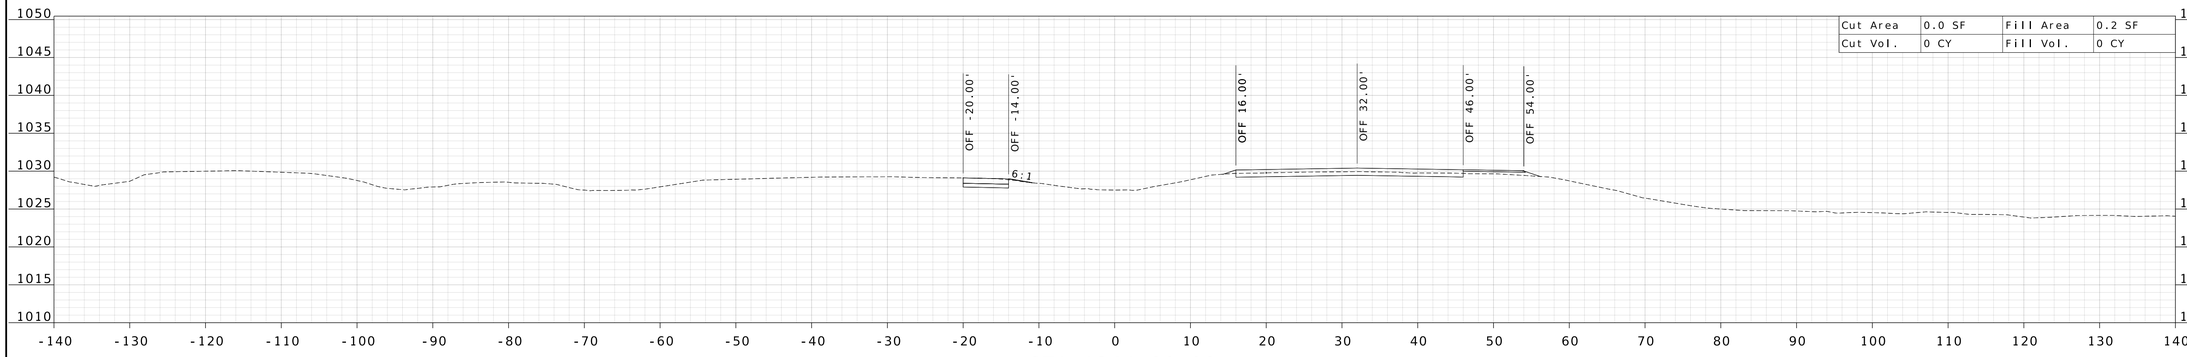

STA 1344+00.00

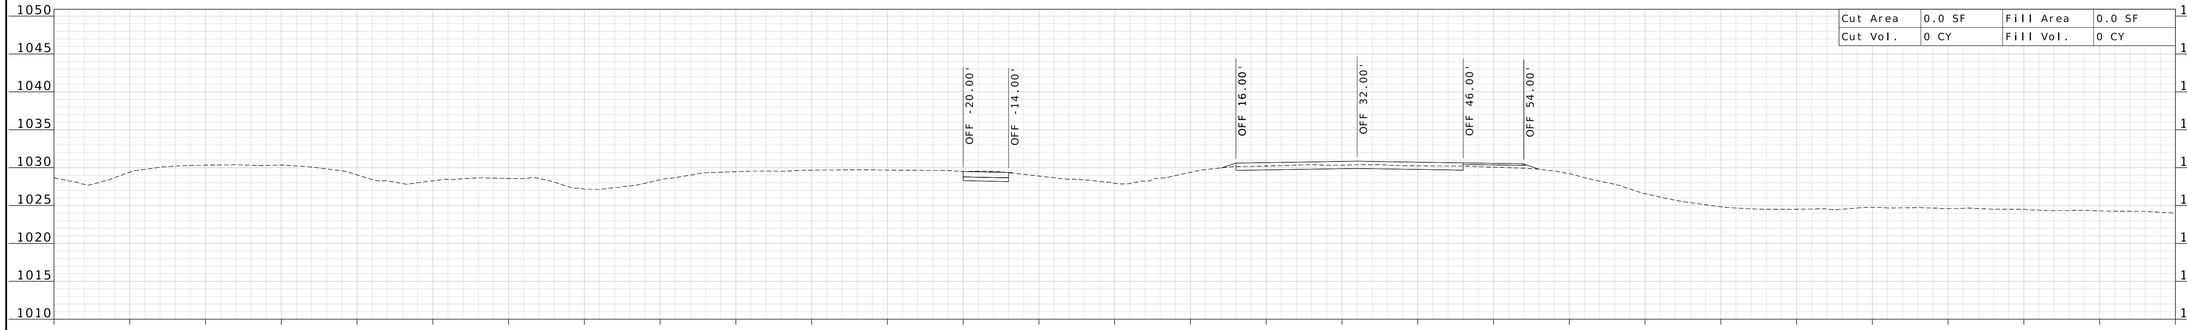

STA 1343+00.00

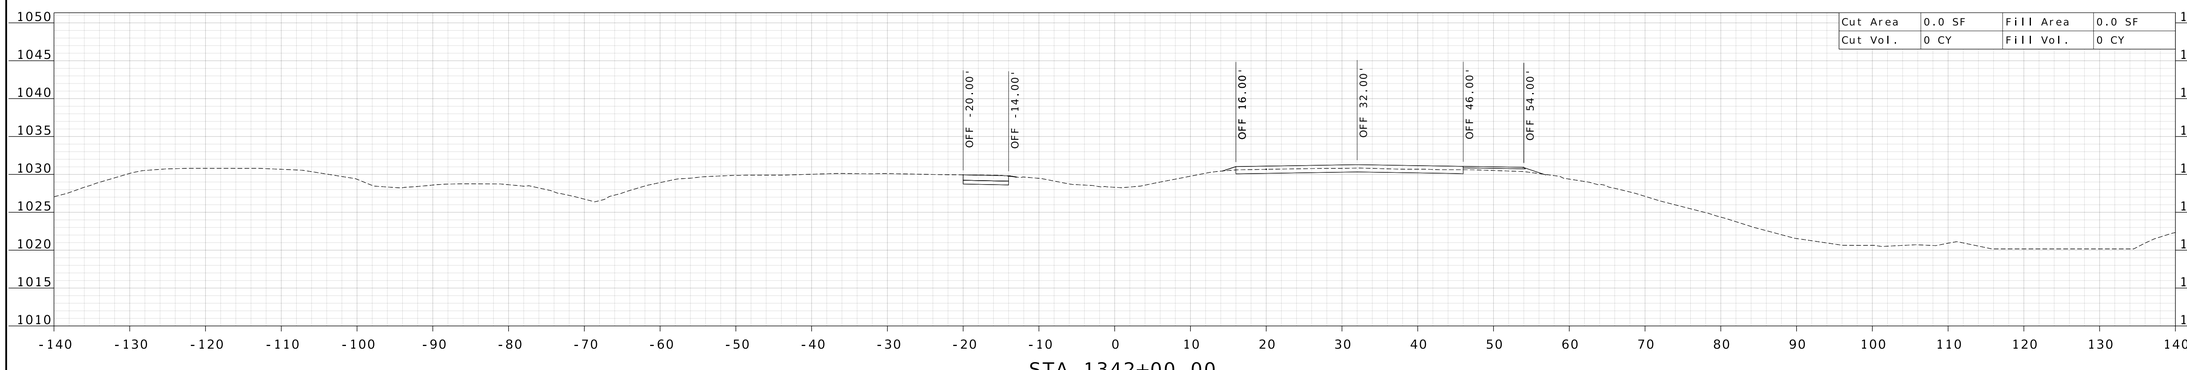

STA 1342+00.00

STATE OF MISSOURI
WILLIAM G. KRUSSEL
NUMBER E-27561
REGISTERED PROFESSIONAL ENGINEER

09/21/2026 9:44:56 AM
William G. Krussel
MO PE-27561

DATE PREPARED
9/17/2026

ROUTE	STATE
I-44	MO

DISTRICT	SHEET NO.
CD	49

COUNTY
LACLEDE

JOB NO.
JCD0270

CONTRACT ID.

PROJECT NO.

BRIDGE NO.

DESCRIPTION


DATE

MISSOURI HIGHWAYS AND TRANSPORTATION COMMISSION


105 WEST CAPITOL
JEFFERSON CITY, MO 65102
1-888-ASK-MODOT (1-888-275-6636)

211 N. BROADWAY.
SUITE 2800
ST. LOUIS, MO 63102
CERTIFICATE OF AUTHORITY
NO. 001444 ENGINEERING


c:\bms\wsp-pb-us-pw-02\wsp__scott.keys\d1071919\I-44_sheets_xs_JCD0270.dgn 3:28:25 PM 9/17/2026

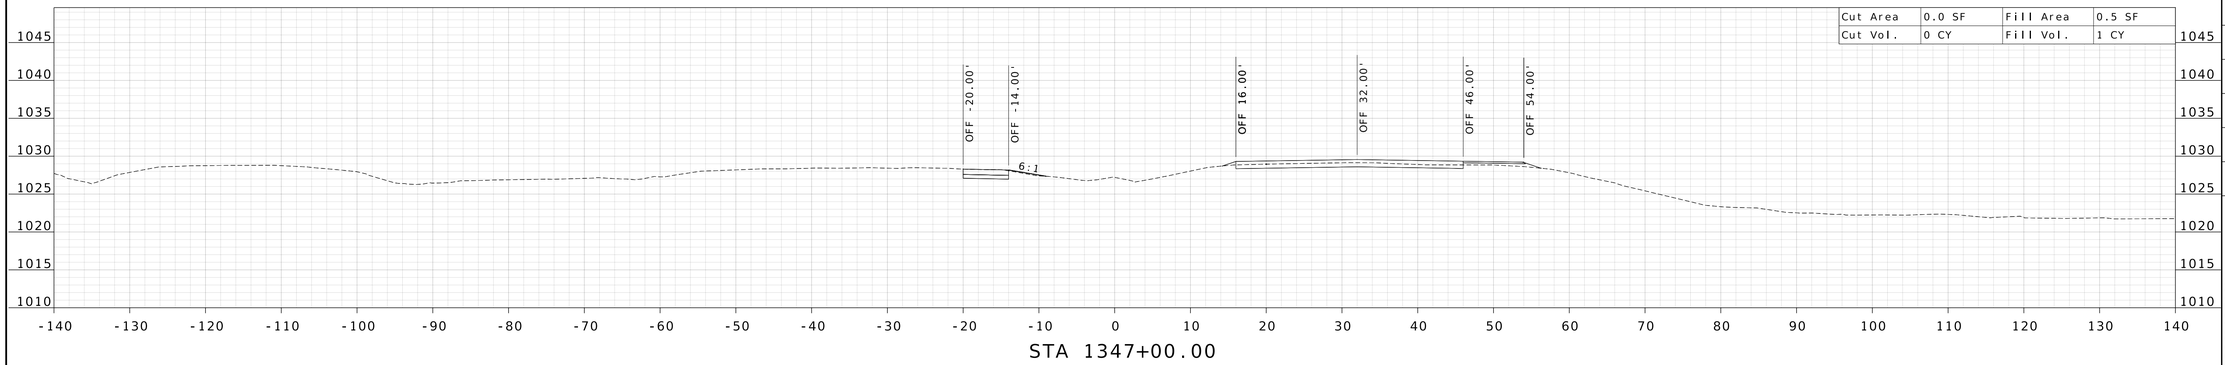

STA 1347+00.00

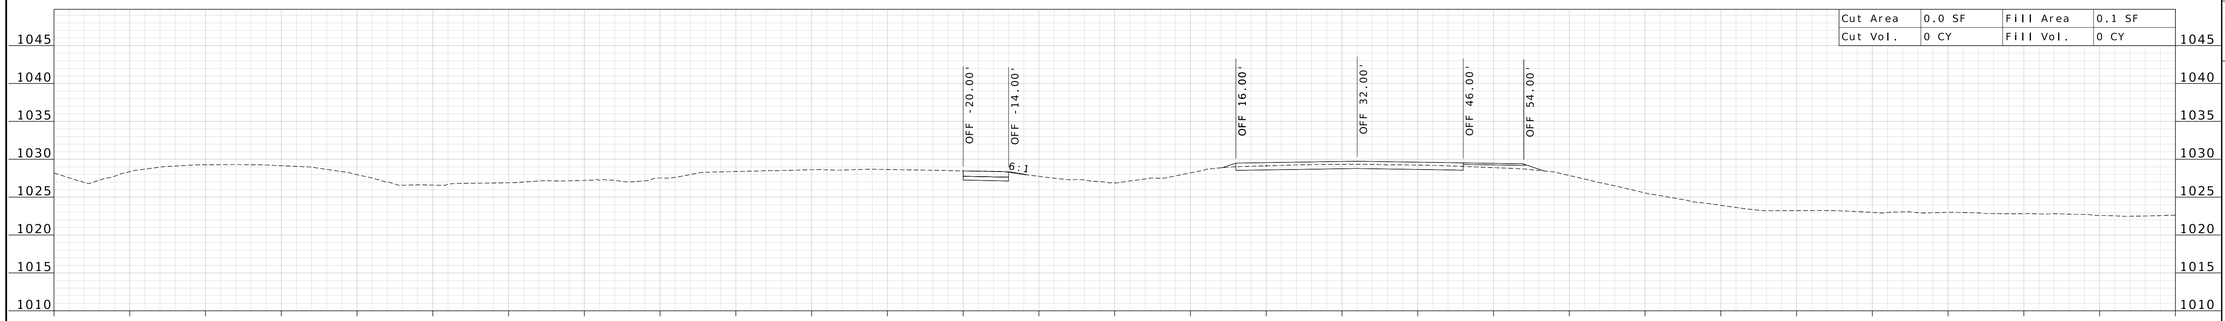

STA 1346+00.00

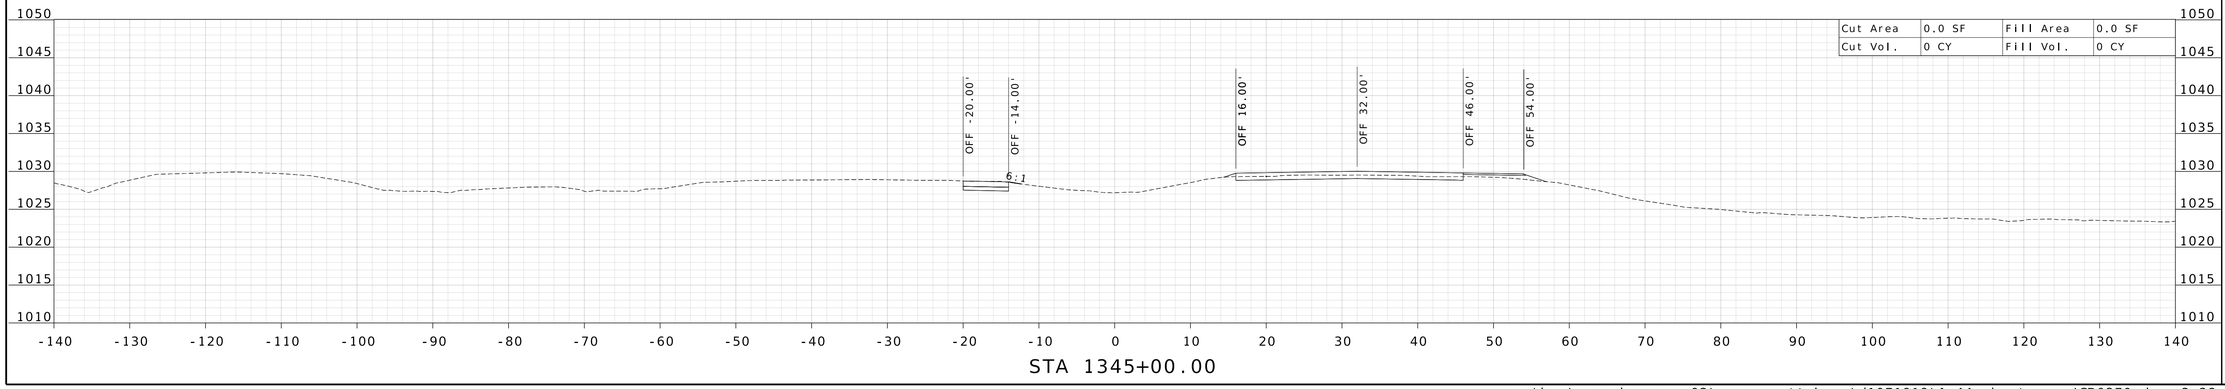

STA 1345+00.00

STATE OF MISSOURI
WILLIAM G. KRUSSEL
NUMBER E-27561
REGISTERED PROFESSIONAL ENGINEER

09/21/2026 9:44:56 AM
William G. Krussel
MO PE-27561

DATE PREPARED
9/17/2026

ROUTE	STATE
I-44	MO

DISTRICT	SHEET NO.
CD	50

COUNTY
LACLEDE

JOB NO.
JCD0270

CONTRACT ID.

PROJECT NO.

BRIDGE NO.

DESCRIPTION


DATE

MISSOURI HIGHWAYS AND TRANSPORTATION COMMISSION


105 WEST CAPITOL
JEFFERSON CITY, MO 65102
1-888-ASK-MODOT (1-888-275-6636)

211 N. BROADWAY.
SUITE 2800
ST. LOUIS, MO 63102
CERTIFICATE OF AUTHORITY
NO. 001444 ENGINEERING


c:\bms\wsp-pb-us-pw-02\wsp__scott.keys\d1071919\I-44_sheets_xs_JCD0270.dgn 3:28:27 PM 9/17/2026

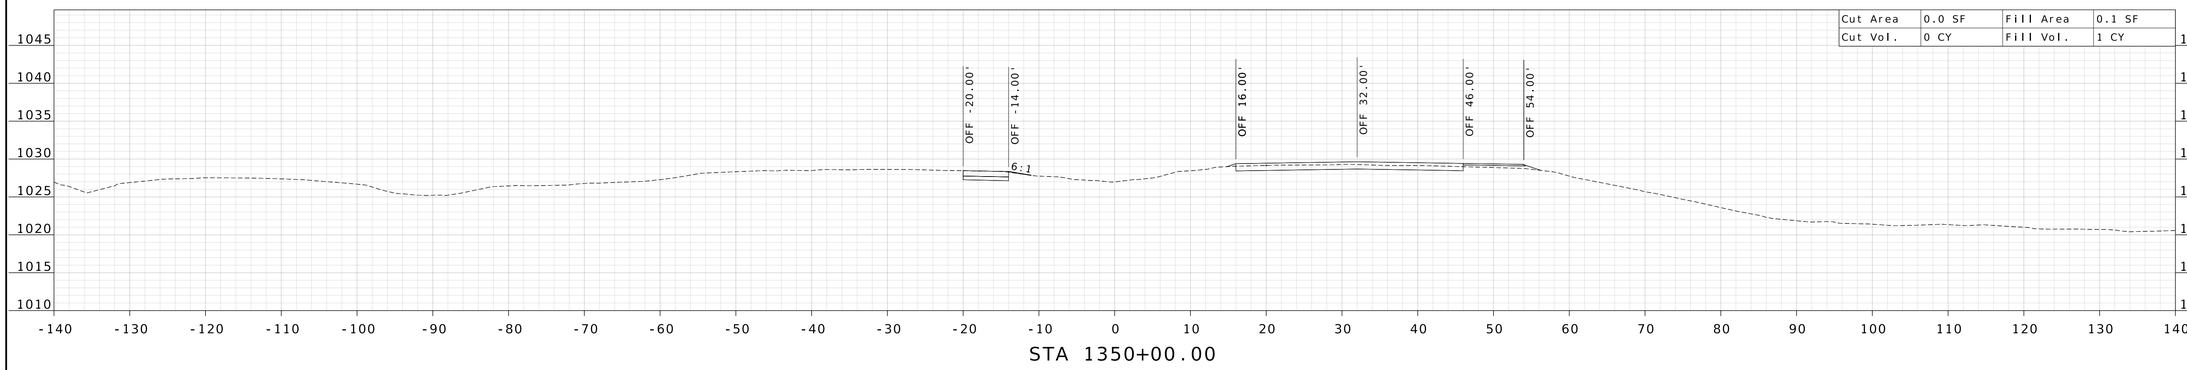

STA 1350+00.00

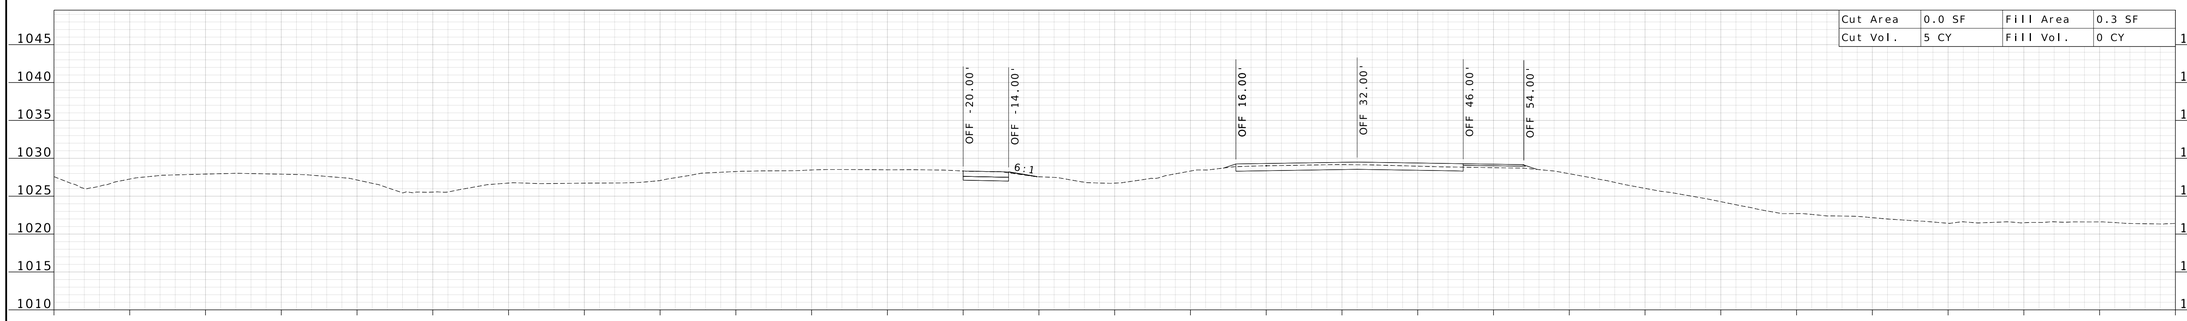

STA 1349+00.00

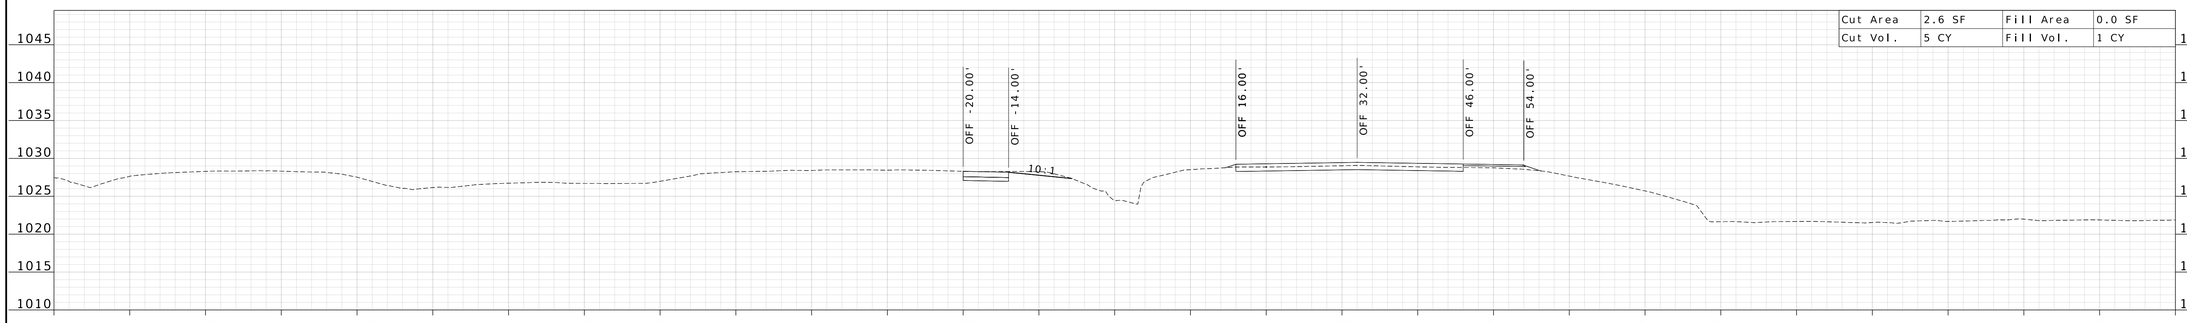

STA 1348+00.00

STATE OF MISSOURI
WILLIAM G. KRUSSEL
NUMBER E-27561
REGISTERED PROFESSIONAL ENGINEER

09/21/2026 9:44:56 AM
William G. Krussel
MO PE-27561

DATE PREPARED
9/17/2026

ROUTE	STATE
I-44	MO
DISTRICT	SHEET NO.
CD	51

COUNTY
LACLEDE

JOB NO.
JCD0270

CONTRACT ID.

PROJECT NO.

BRIDGE NO.

DESCRIPTION


DATE

MISSOURI HIGHWAYS AND TRANSPORTATION COMMISSION


105 WEST CAPITOL
JEFFERSON CITY, MO 65102
1-888-ASK-MODOT (1-888-275-6636)

211 N. BROADWAY,
SUITE 2800
ST. LOUIS, MO 63102
CERTIFICATE OF AUTHORITY
NO. 001444 ENGINEERING


c:\bms\wsp-pb-us-pw-02\wsp__scott.keys\d1071919\I-44_sheets_xs_JCD0270.dgn 3:28:29 PM 9/17/2026

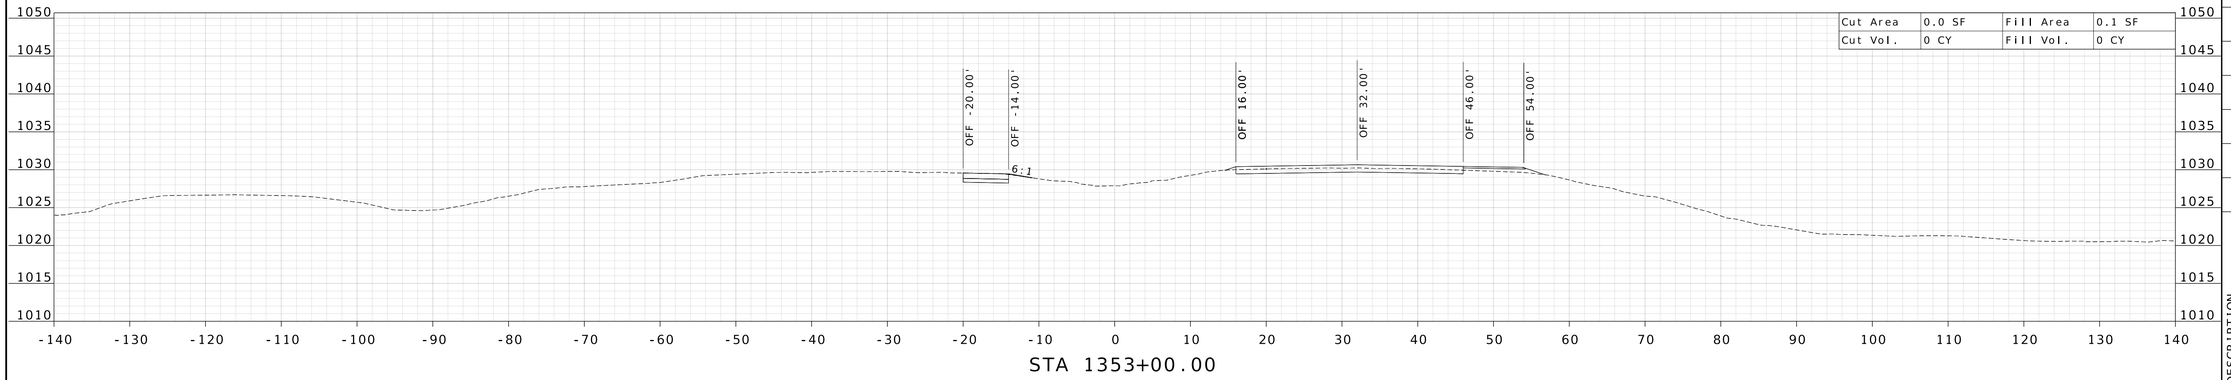

STA 1353+00.00

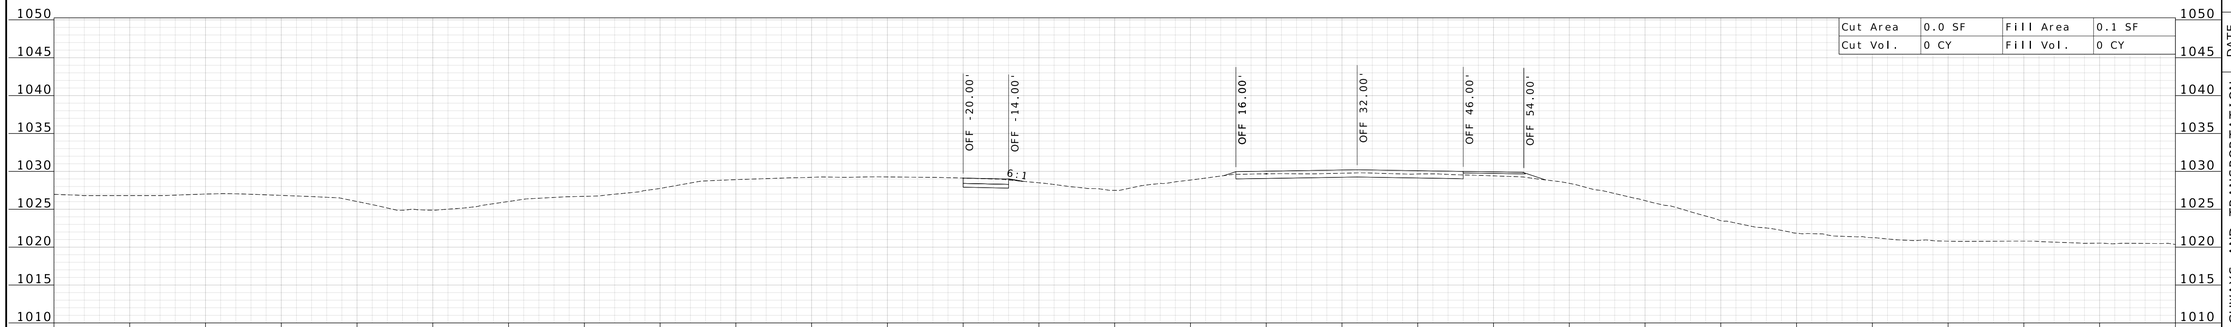

STA 1352+00.00

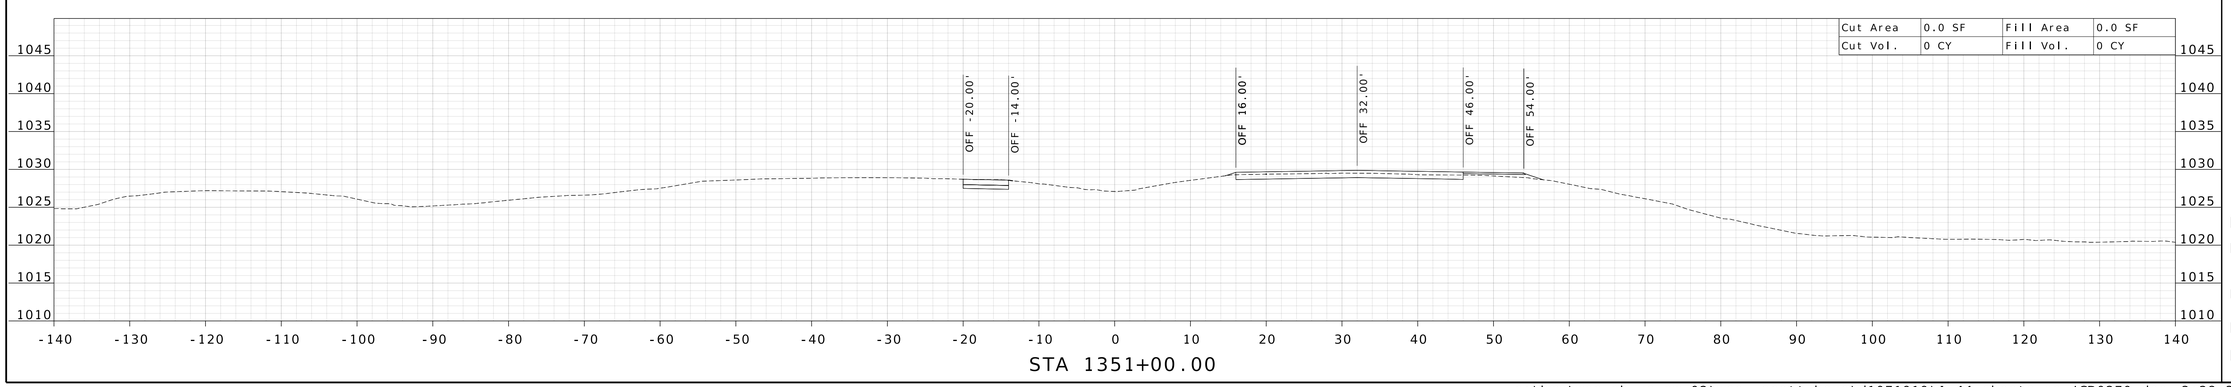

STA 1351+00.00

STATE OF MISSOURI
WILLIAM G. KRUSSEL
NUMBER E-27561
REGISTERED PROFESSIONAL ENGINEER

09/21/2026 9:44:57 AM
William G. Krussel
MO PE-27561

DATE PREPARED
9/17/2026

ROUTE	STATE
I-44	MO

DISTRICT	SHEET NO.
CD	52

COUNTY
LACLEDE

JOB NO.
JCD0270

CONTRACT ID.

PROJECT NO.

BRIDGE NO.

DESCRIPTION


DATE

MISSOURI HIGHWAYS AND TRANSPORTATION COMMISSION


105 WEST CAPITOL
JEFFERSON CITY, MO 65102
1-888-ASK-MODOT (1-888-275-6636)

211 N. BROADWAY.
SUITE 2800
ST. LOUIS, MO 63102
CERTIFICATE OF AUTHORITY
NO. 001444 ENGINEERING


c:\bms\wsp-pb-us-pw-02\wsp__scott.keys\d1071919\I-44_sheets_xs_JCD0270.dgn 3:28:31 PM 9/17/2026

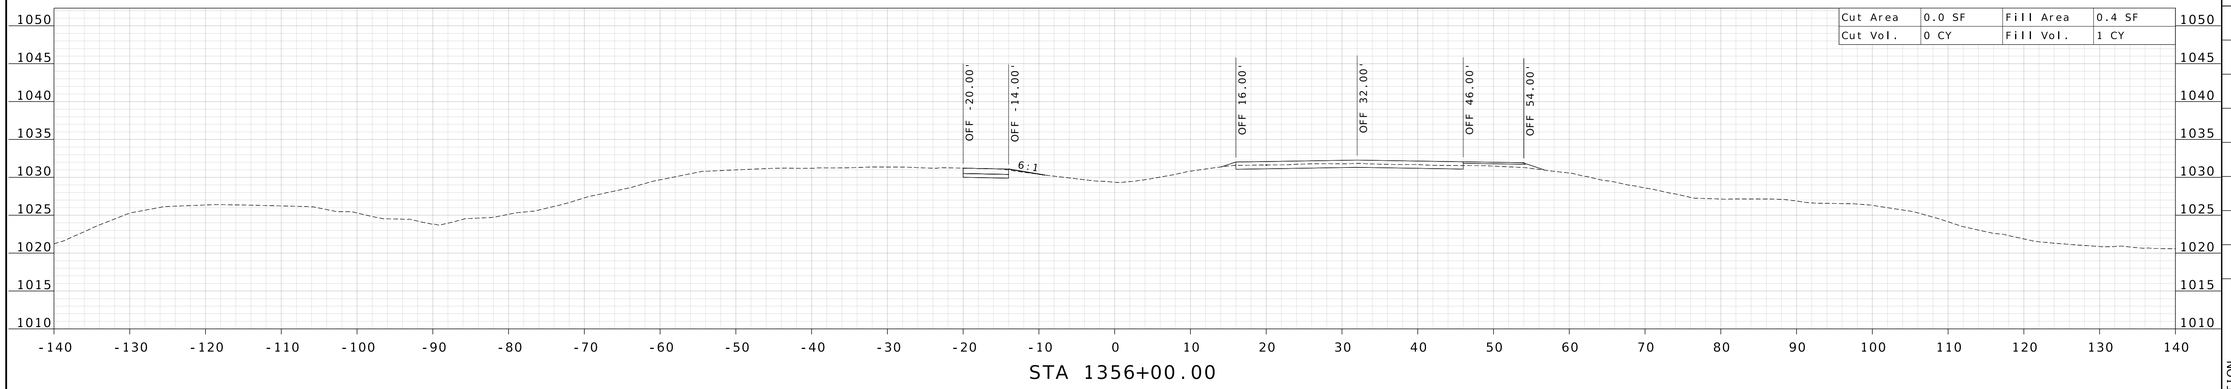

STA 1356+00.00

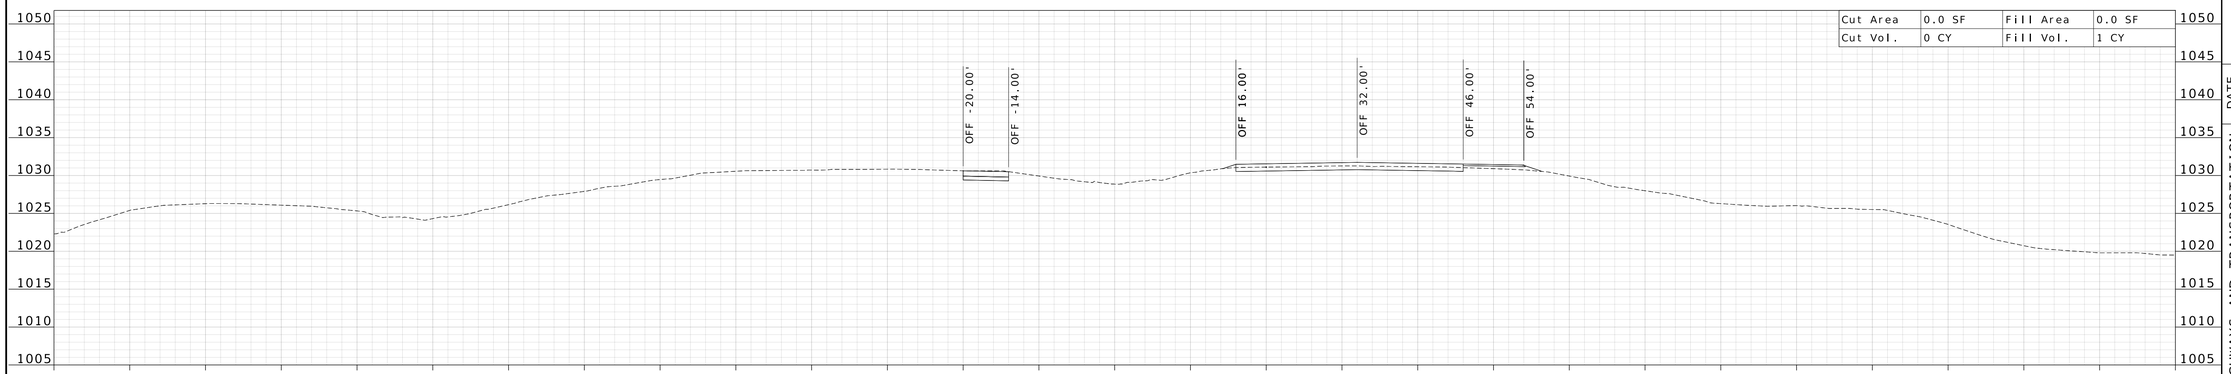

STA 1355+00.00

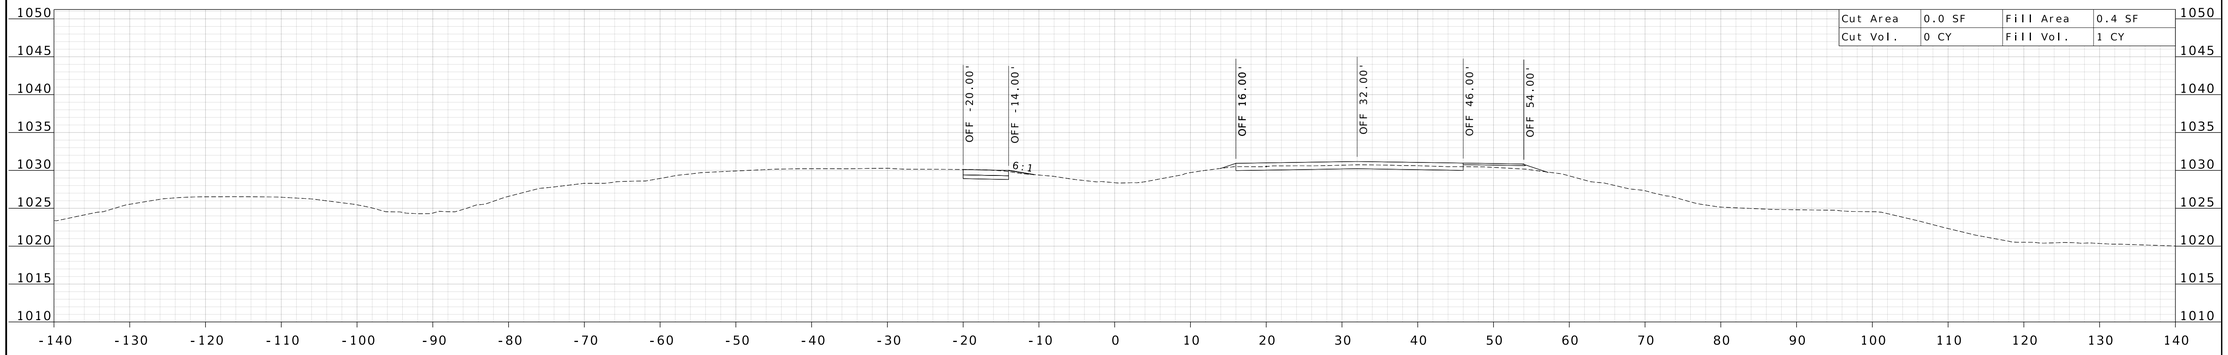

STA 1354+00.00

STATE OF MISSOURI
WILLIAM G. KRUSSEL
NUMBER E-27561
REGISTERED PROFESSIONAL ENGINEER

09/21/2026 9:44:57 AM
William G. Krussel
MO PE-27561

DATE PREPARED
9/17/2026

ROUTE	STATE
I-44	MO
DISTRICT	SHEET NO.
CD	53

COUNTY
LACLEDE

JOB NO.
JCD0270

CONTRACT ID.

PROJECT NO.


BRIDGE NO.

DESCRIPTION	DATE


MISSOURI HIGHWAYS AND TRANSPORTATION COMMISSION
105 WEST CAPITOL
JEFFERSON CITY, MO 65102
1-888-ASK-MODOT (1-888-275-6636)

WSP
211 N. BROADWAY.
SUITE 2800
ST. LOUIS, MO 63102
CERTIFICATE OF AUTHORITY
NO. 001444 ENGINEERING


c:\bms\wsp-pb-us-pw-02\wsp__scott.keys\d1071919\I-44_sheets_xs_JCD0270.dgn 3:28:33 PM 9/17/2026

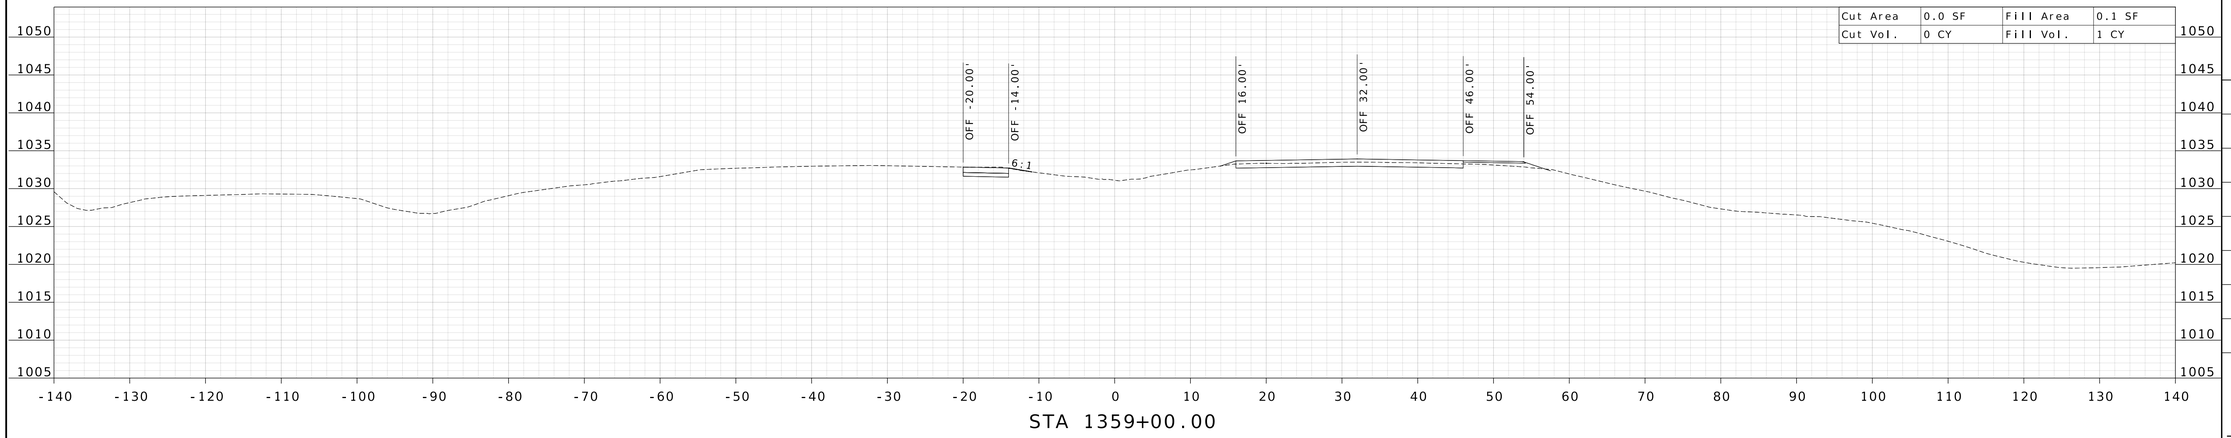

STA 1359+00.00

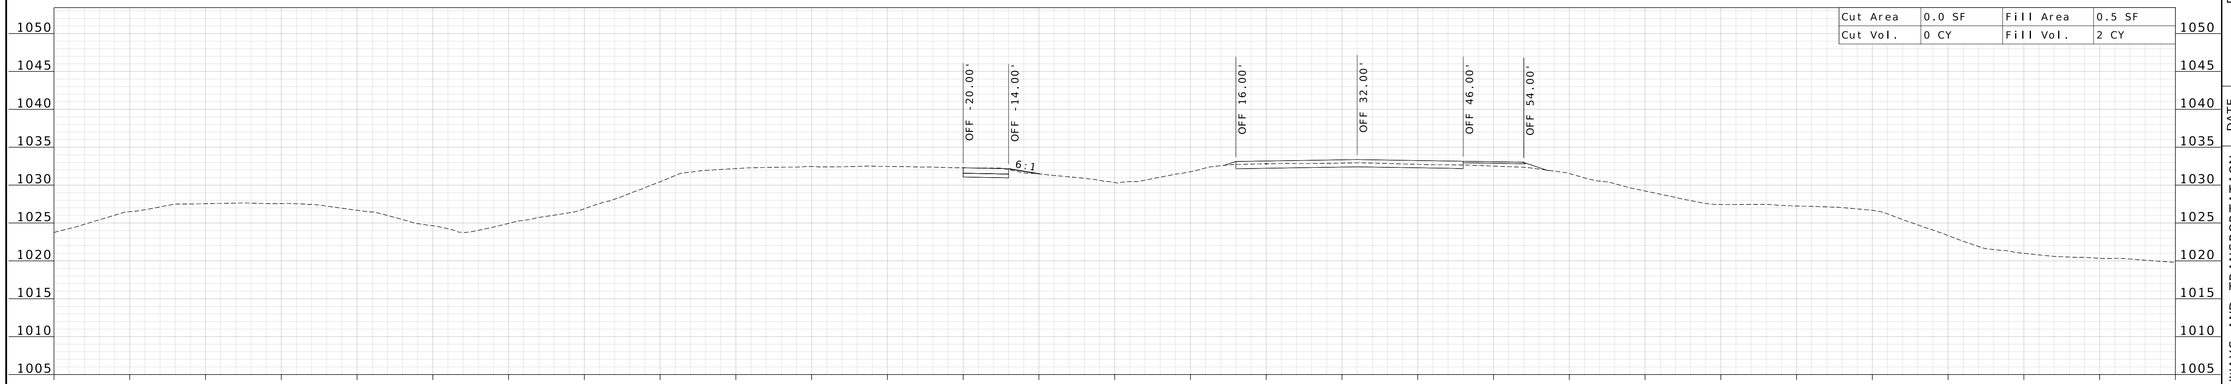

STA 1358+00.00

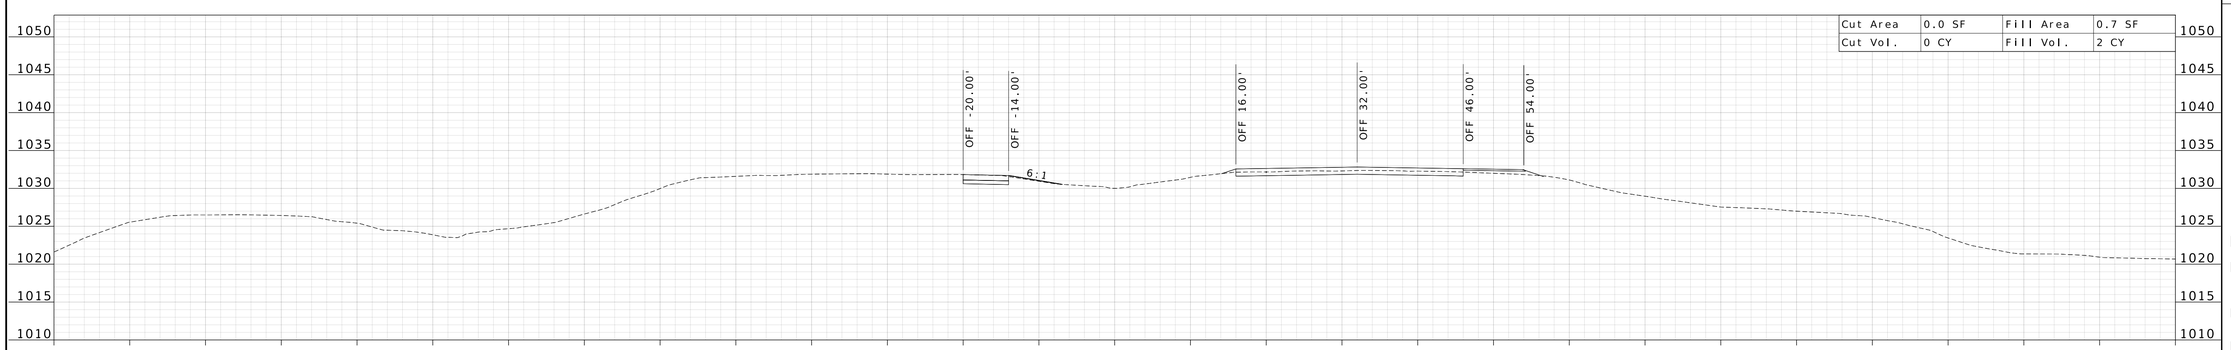

STA 1357+00.00

STATE OF MISSOURI
WILLIAM G. KRUSSEL
NUMBER E-27561
REGISTERED PROFESSIONAL ENGINEER

09/21/2026 9:44:57 AM
William G. Krussel
MO PE-27561

DATE PREPARED
9/17/2026

ROUTE	STATE
I-44	MO

DISTRICT	SHEET NO.
CD	54

COUNTY
LACLEDE

JOB NO.
JCD0270

CONTRACT ID.

PROJECT NO.


BRIDGE NO.

DESCRIPTION	DATE


MISSOURI HIGHWAYS AND TRANSPORTATION COMMISSION
105 WEST CAPITOL
JEFFERSON CITY, MO 65102
1-888-ASK-MODOT (1-888-275-6636)

211 N. BROADWAY,
SUITE 2800
ST. LOUIS, MO 63102
CERTIFICATE OF AUTHORITY
NO. 001444 ENGINEERING

c:\bms\wsp-pb-us-pw-02\wsp__scott.keys\d1071919\I-44_sheets_xs_JCD0270.dgn 3:28:34 PM 9/17/2026

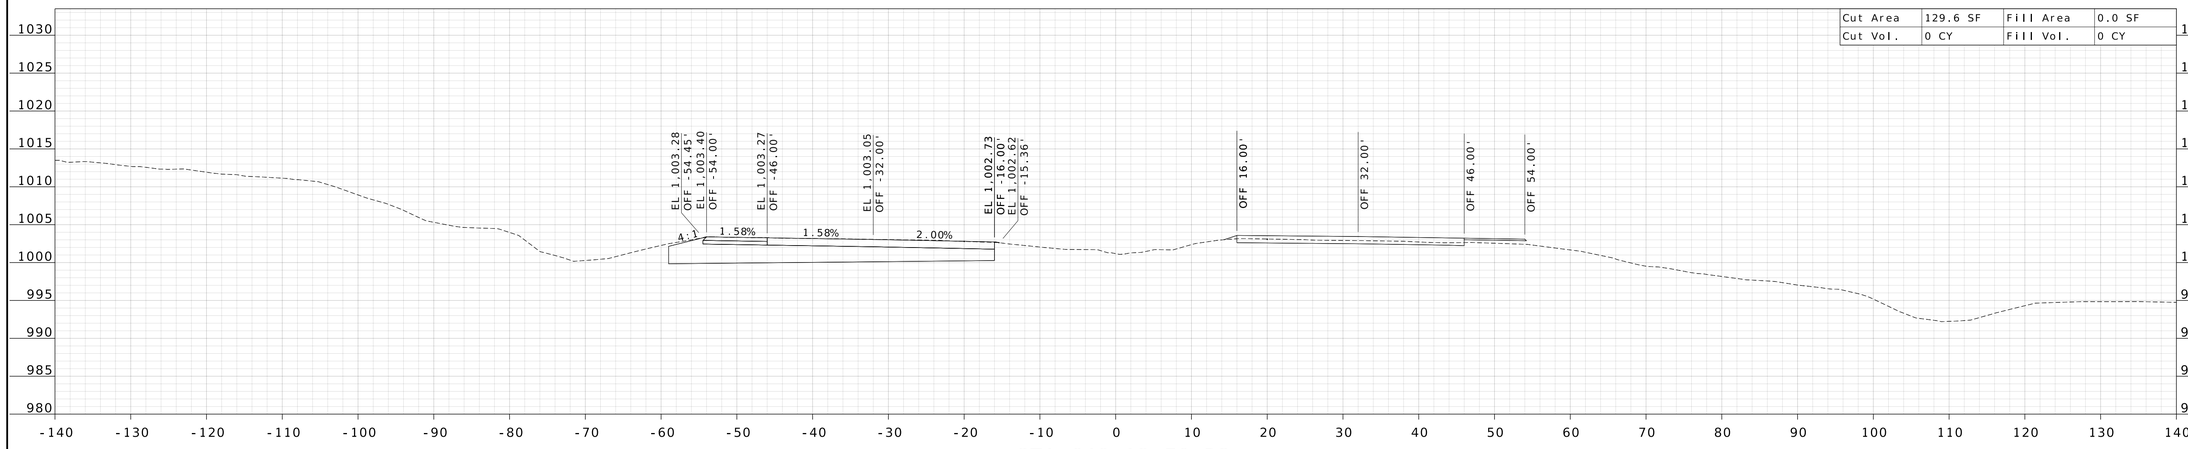

STA 648+13.79 R3

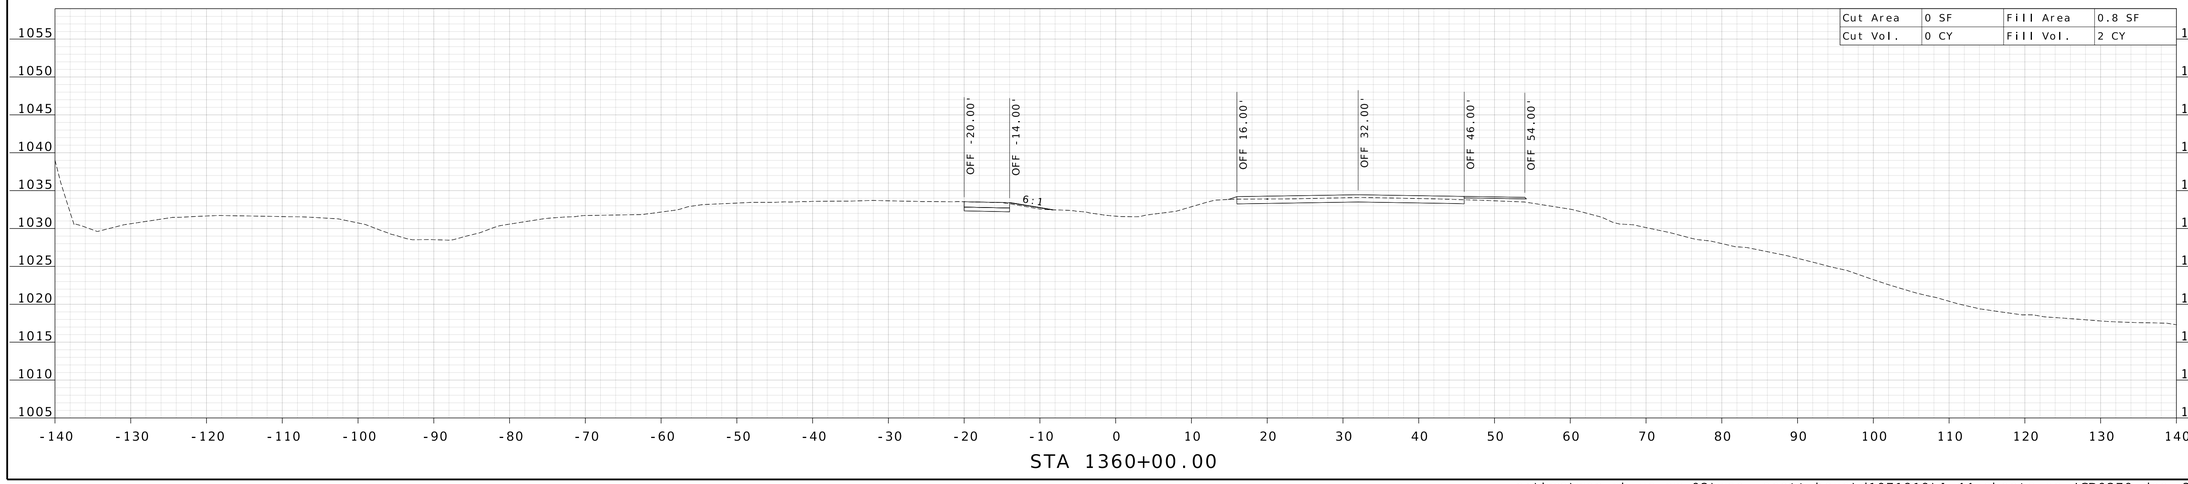

STA 1360+00.00

STATE OF MISSOURI
WILLIAM G. KRUSSEL
NUMBER E-27561
REGISTERED PROFESSIONAL ENGINEER

09/21/2026 9:44:58 AM
William G. Krussel
MO PE-27561

DATE PREPARED
9/17/2026

ROUTE	STATE
I-44	MO
DISTRICT	SHEET NO.
CD	55

COUNTY
LACLEDE

JOB NO.
JCD0270

CONTRACT ID.

PROJECT NO.


BRIDGE NO.

DESCRIPTION	DATE


MISSOURI HIGHWAYS AND TRANSPORTATION COMMISSION

105 WEST CAPITOL
JEFFERSON CITY, MO 65102
1-888-ASK-MODOT (1-888-275-6636)

211 N. BROADWAY.
SUITE 2800
ST. LOUIS, MO 63102
CERTIFICATE OF AUTHORITY
NO. 001444 ENGINEERING

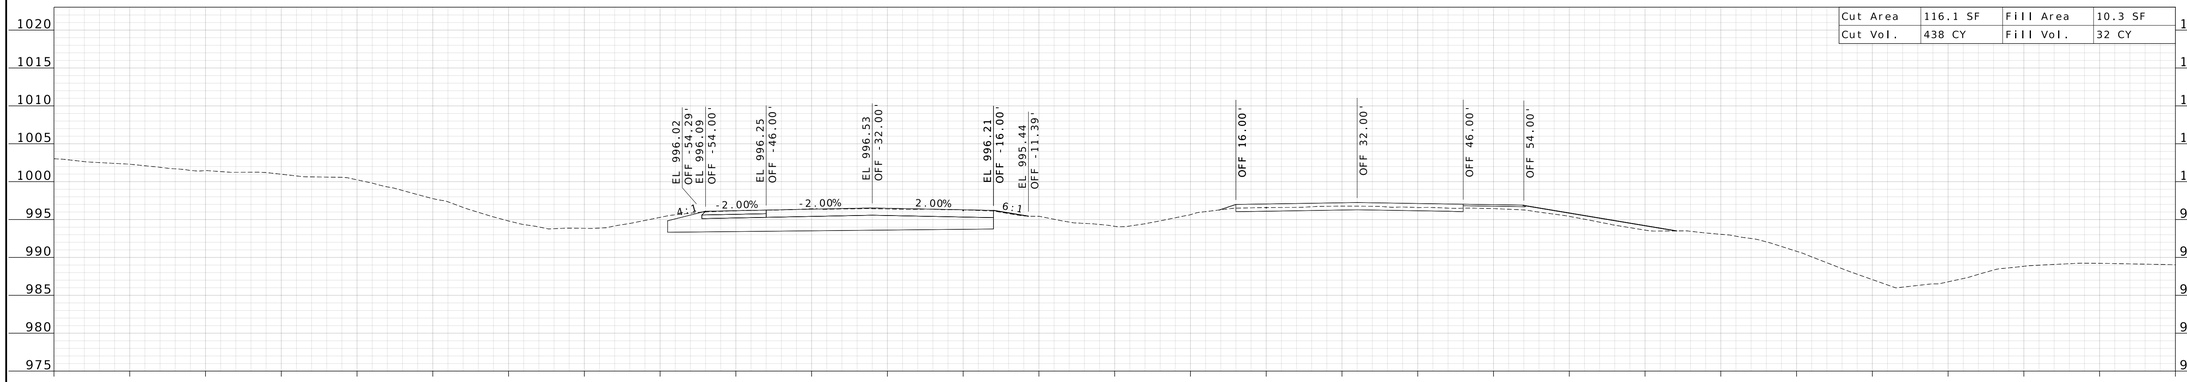

STA 650+00.00 R3

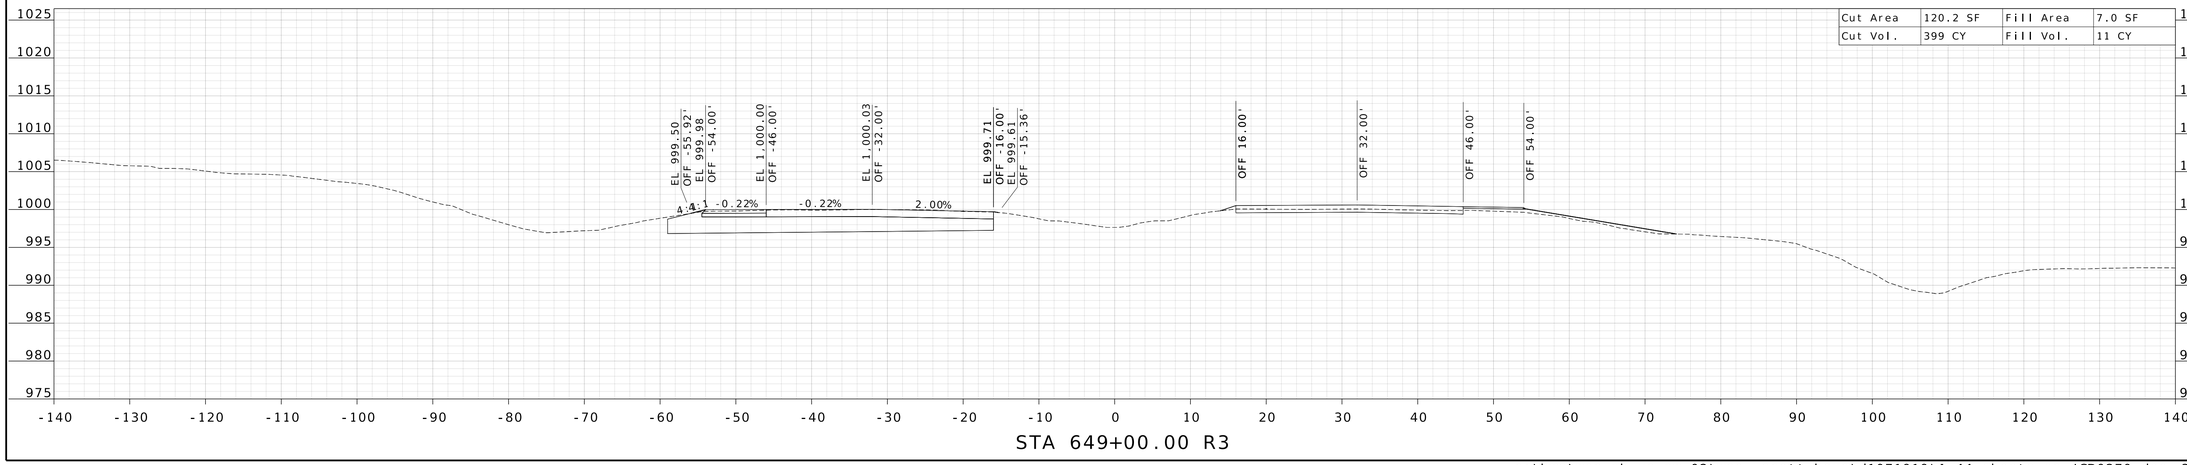

STA 649+00.00 R3

STATE OF MISSOURI
WILLIAM G. KRUSSEL
NUMBER E-27561
REGISTERED PROFESSIONAL ENGINEER

09/21/2026 9:44:58 AM
William G. Krussel
MO PE-27561

DATE PREPARED
9/17/2026

ROUTE	STATE
I-44	MO
DISTRICT	SHEET NO.
CD	56

COUNTY
LACLEDE

JOB NO.
JCD0270

CONTRACT ID.

PROJECT NO.


BRIDGE NO.

DESCRIPTION	DATE


MISSOURI HIGHWAYS AND TRANSPORTATION COMMISSION
105 WEST CAPITOL
JEFFERSON CITY, MO 65102
1-888-ASK-MODOT (1-888-275-6636)

WSP
211 N. BROADWAY.
SUITE 2800
ST. LOUIS, MO 63102
CERTIFICATE OF AUTHORITY
NO. 001444 ENGINEERING

c:\bms\wsp-pb-us-pw-02\wsp__scott.keys\d1071919\I-44_sheets_xs_JCD0270.dgn 3:28:37 PM 9/17/2026

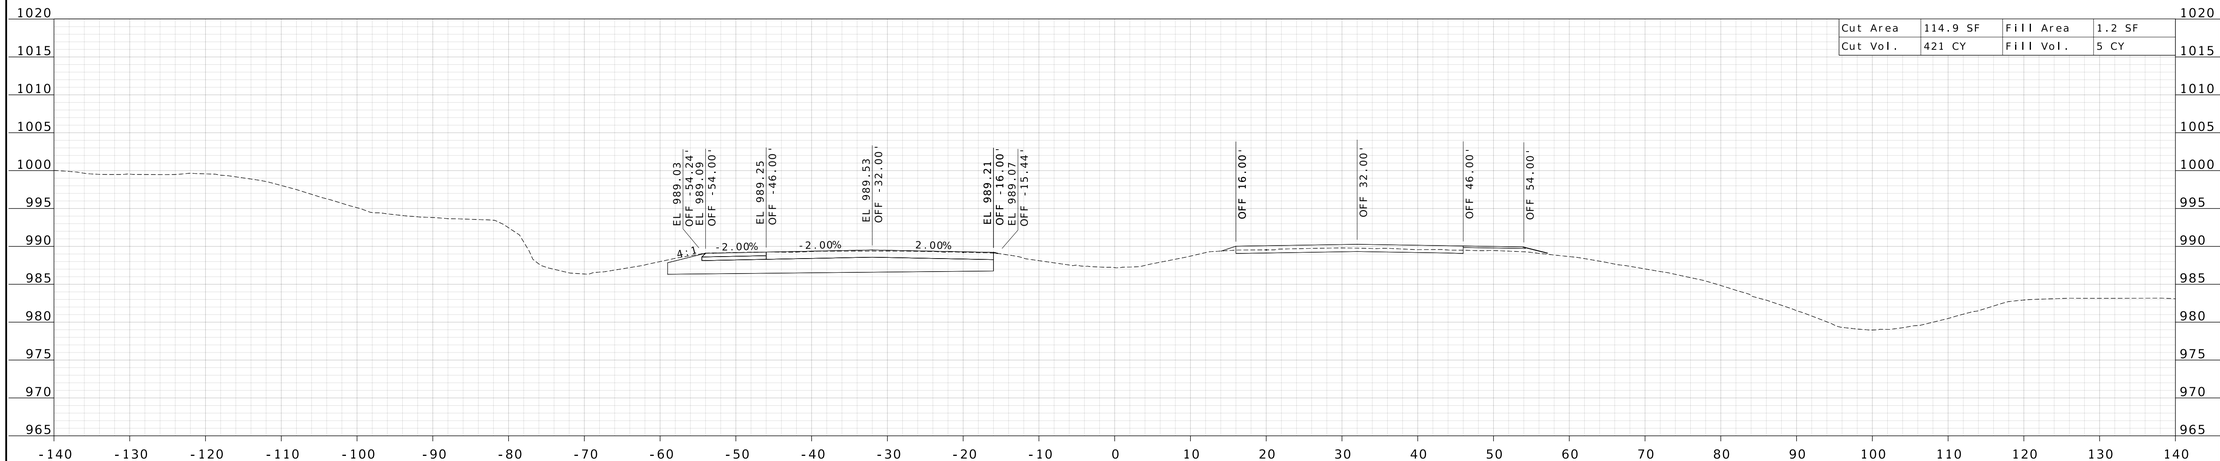

STA 652+00.00 R3

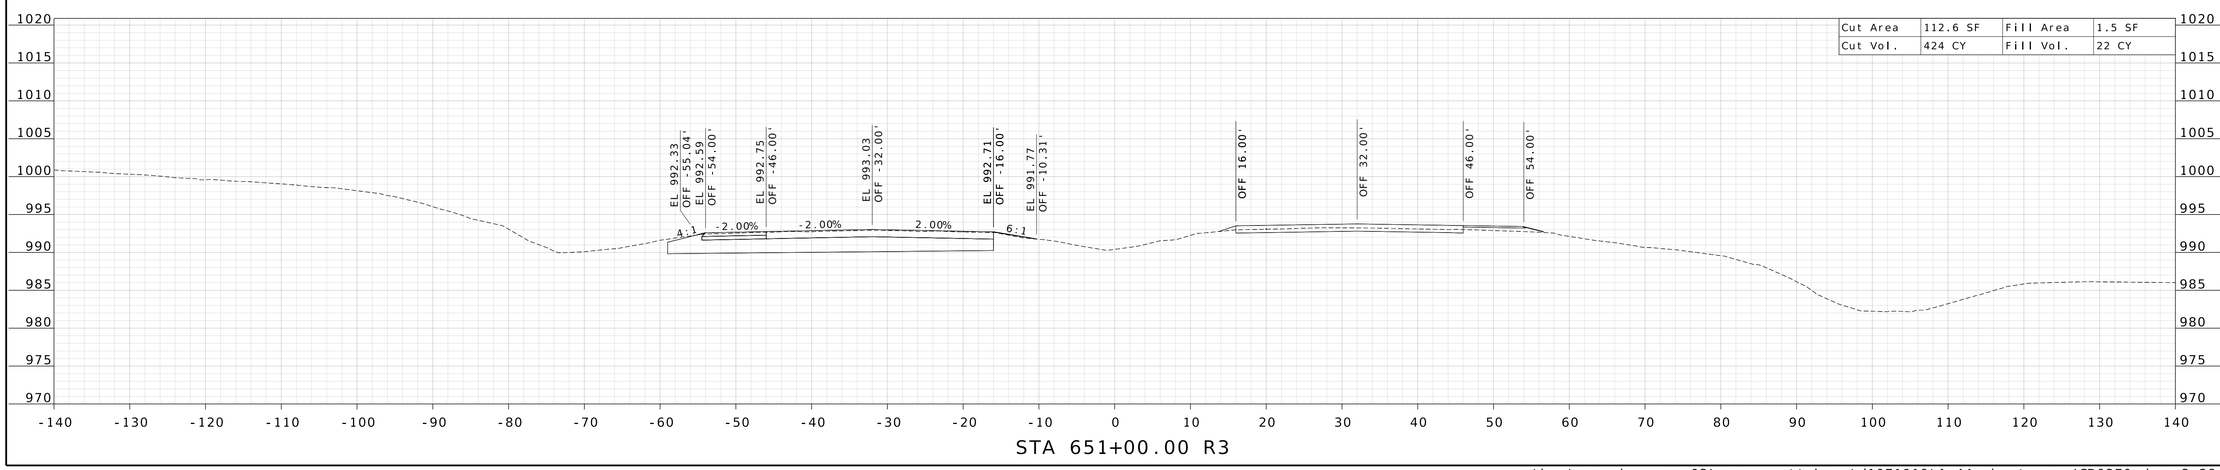

STA 651+00.00 R3

WILLIAM G. KRUSSEL
NUMBER E-27561
STATE OF MISSOURI
REGISTERED PROFESSIONAL ENGINEER

09/21/2026 9:44:59 AM
William G. Krussel
MO PE-27561

DATE PREPARED
9/17/2026

ROUTE	STATE
I-44	MO
DISTRICT	SHEET NO.
CD	57

COUNTY
LACLEDE

JOB NO.
JCD0270

CONTRACT ID.

PROJECT NO.


BRIDGE NO.

DESCRIPTION | DATE


MISSOURI HIGHWAYS AND TRANSPORTATION COMMISSION
105 WEST CAPITOL
JEFFERSON CITY, MO 65102
1-888-ASK-MODOT (1-888-275-6636)

MoDOT

WSP
211 N. BROADWAY,
SUITE 2800
ST. LOUIS, MO 63102
CERTIFICATE OF AUTHORITY
NO. 001444 ENGINEERING

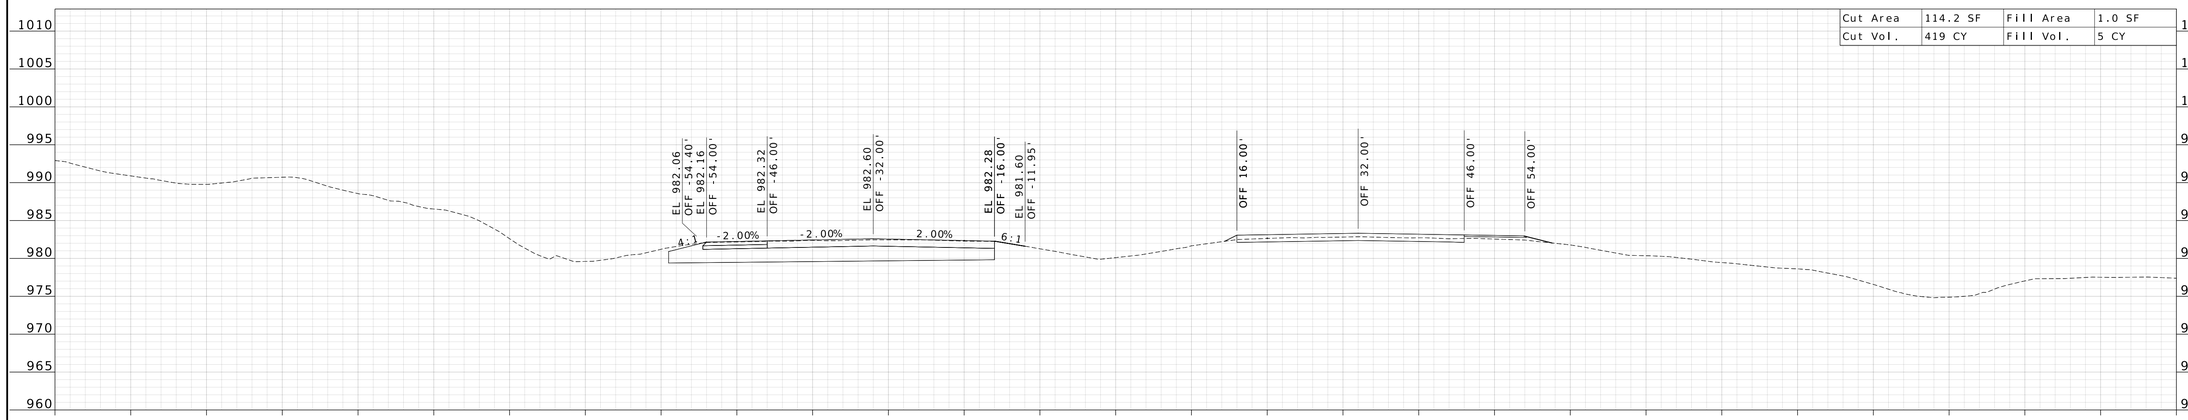

STA 654+00.00 R3

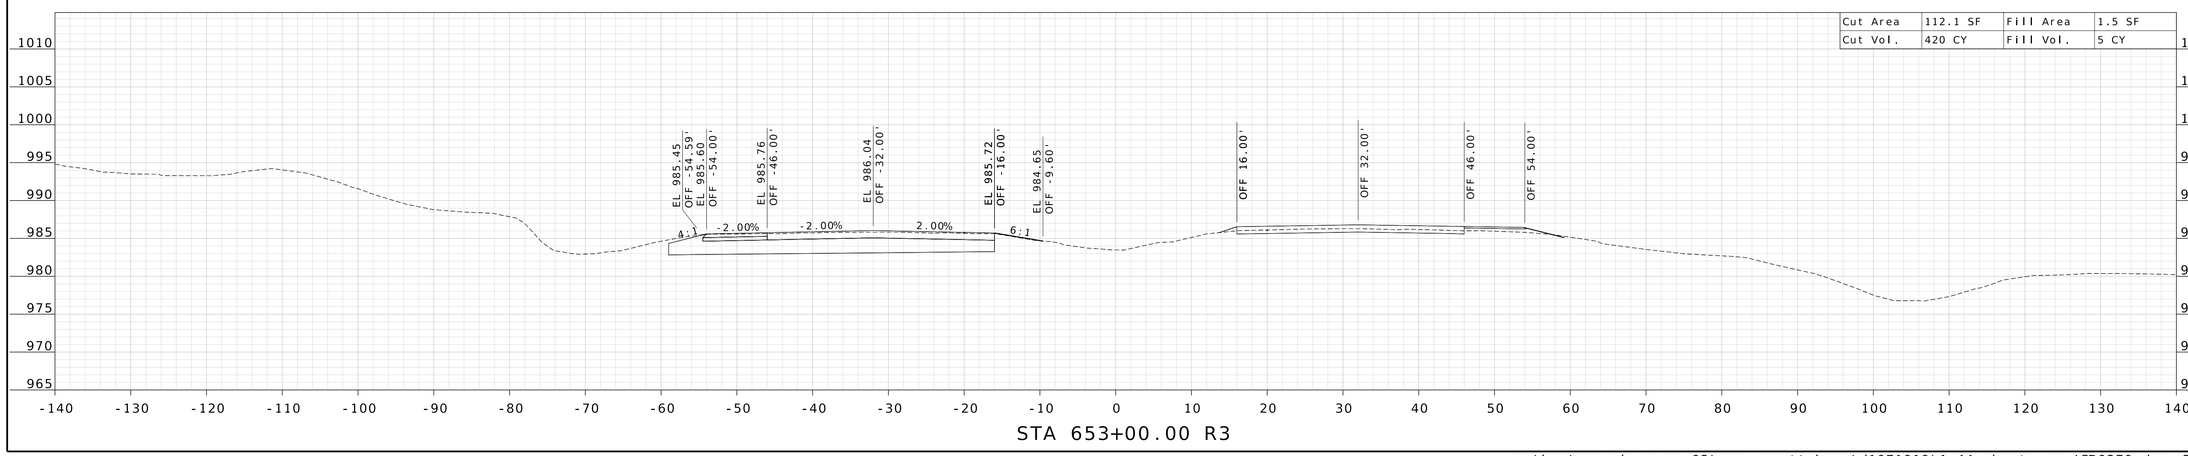

STA 653+00.00 R3

STATE OF MISSOURI
WILLIAM G. KRUSSEL
NUMBER E-27561
REGISTERED PROFESSIONAL ENGINEER

09/21/2026 9:44:59 AM
William G. Krussel
MO PE-27561

DATE PREPARED
9/17/2026

ROUTE	STATE
I-44	MO

DISTRICT	SHEET NO.
CD	58

COUNTY
LACLEDE

JOB NO.
JCD0270

CONTRACT ID.

PROJECT NO.

BRIDGE NO.


DESCRIPTION	DATE

MISSOURI HIGHWAYS AND TRANSPORTATION COMMISSION


105 WEST CAPITOL
JEFFERSON CITY, MO 65102
1-888-ASK-MODOT (1-888-275-6636)

211 N. BROADWAY,
SUITE 2800
ST. LOUIS, MO 63102
CERTIFICATE OF AUTHORITY
NO. 001444 ENGINEERING


c:\bms\wsp-pb-us-pw-02\wsp__scott.keys\d1071919\I-44_sheets_xs_JCD0270.dgn 3:28:41 PM 9/17/2026

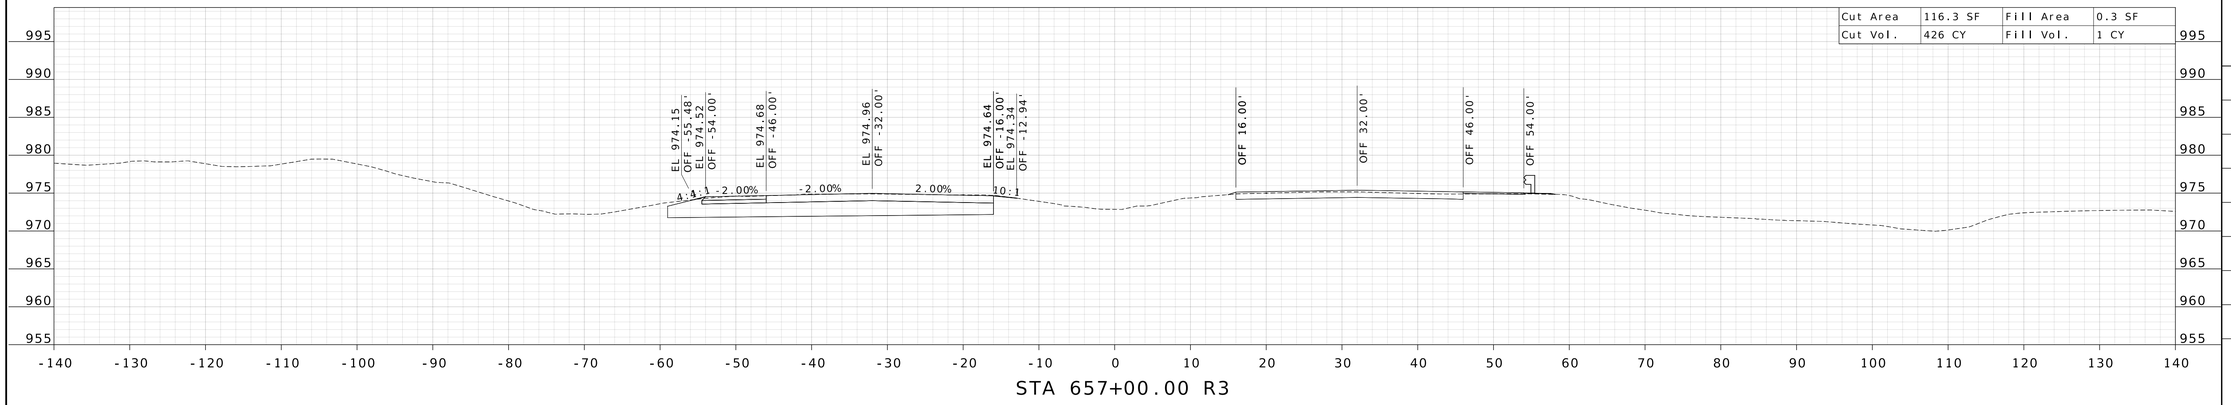

STA 657+00.00 R3

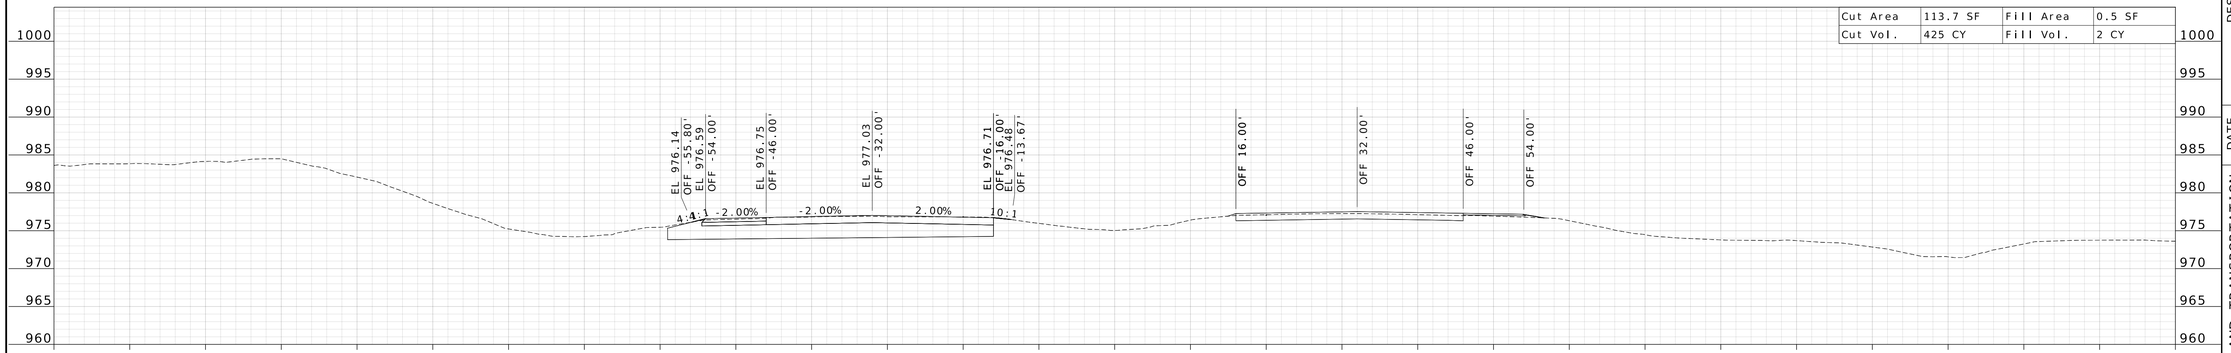

STA 656+00.00 R3

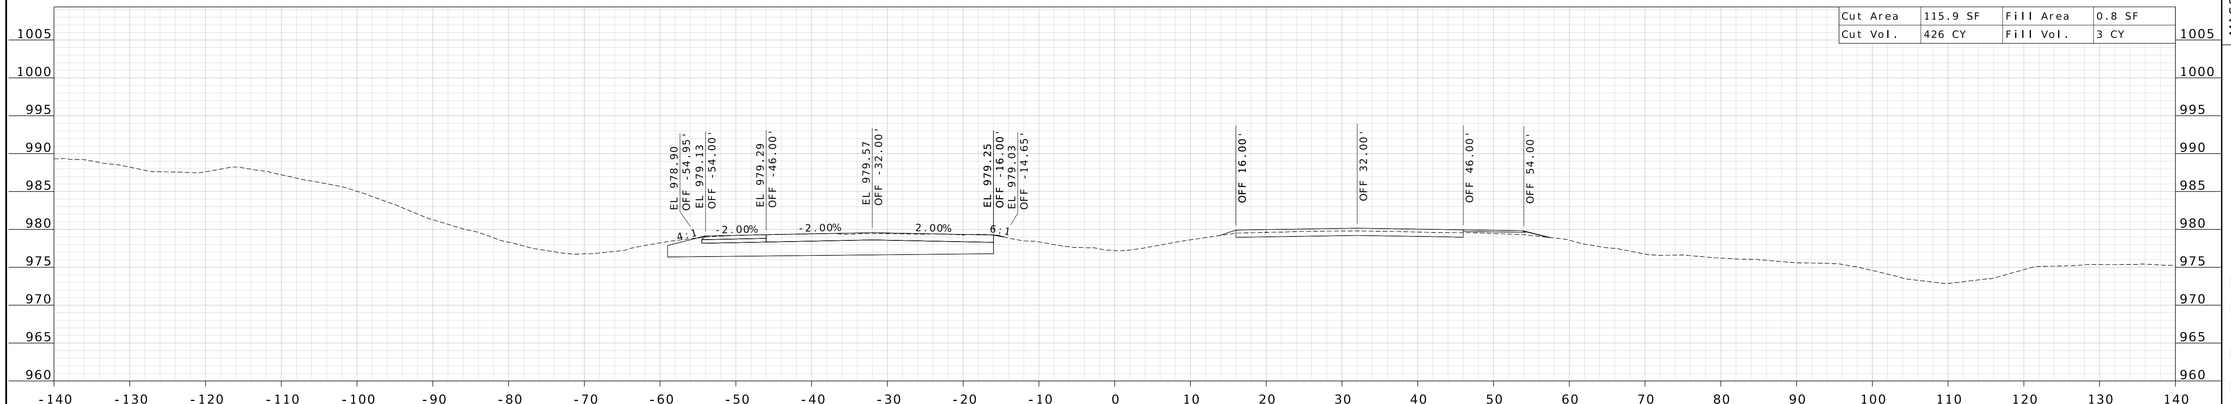

STA 655+00.00 R3

STATE OF MISSOURI
WILLIAM G. KRUSSEL
NUMBER E-27561
REGISTERED PROFESSIONAL ENGINEER

09/21/2026 9:44:59 AM
William G. Krussel
MO PE-27561

DATE PREPARED
9/17/2026

ROUTE	STATE
I-44	MO
DISTRICT	SHEET NO.
CD	59

COUNTY
LACLEDE

JOB NO.
JCD0270

CONTRACT ID.

PROJECT NO.

BRIDGE NO.

DESCRIPTION	DATE


MISSOURI HIGHWAYS AND TRANSPORTATION COMMISSION

105 WEST CAPITOL
JEFFERSON CITY, MO 65102
1-888-ASK-MODOT (1-888-275-6636)


MoDOT

211 N. BROADWAY.
SUITE 2800
ST. LOUIS, MO 63102
CERTIFICATE OF AUTHORITY
NO. 001444 ENGINEERING


WSP

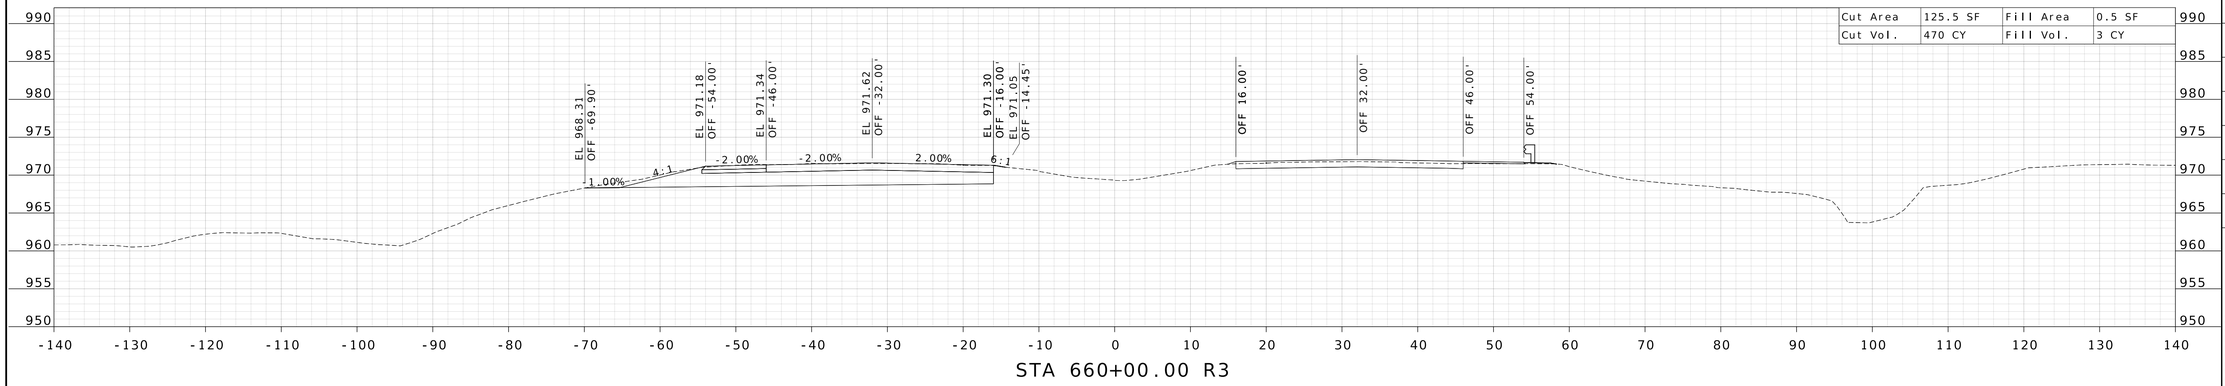

STA 660+00.00 R3

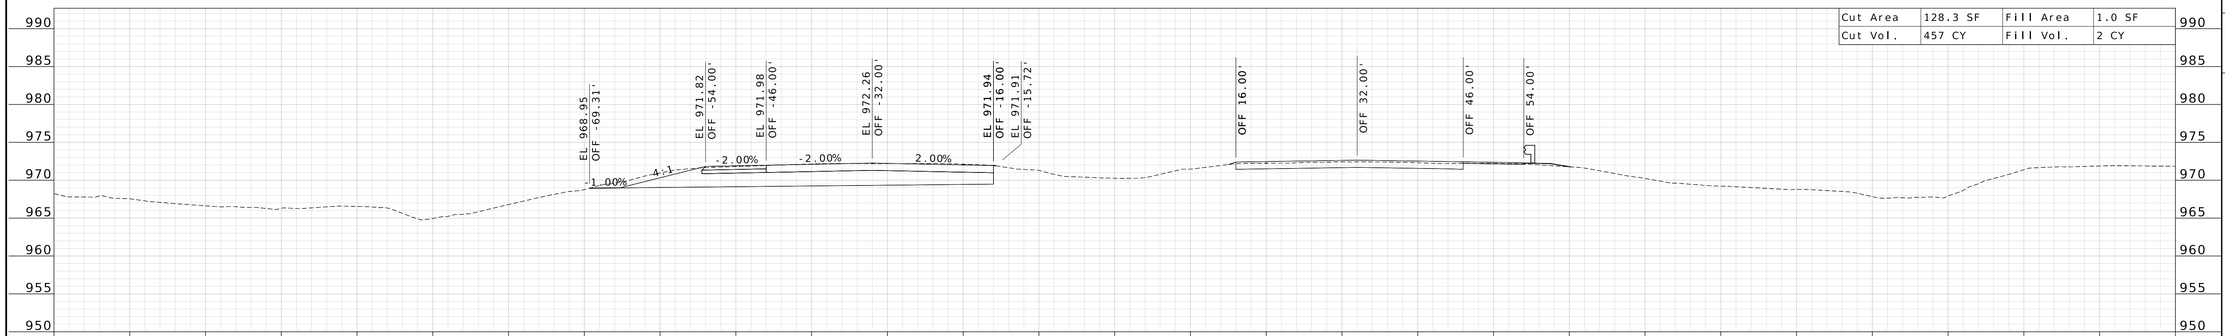

STA 659+00.00 R3

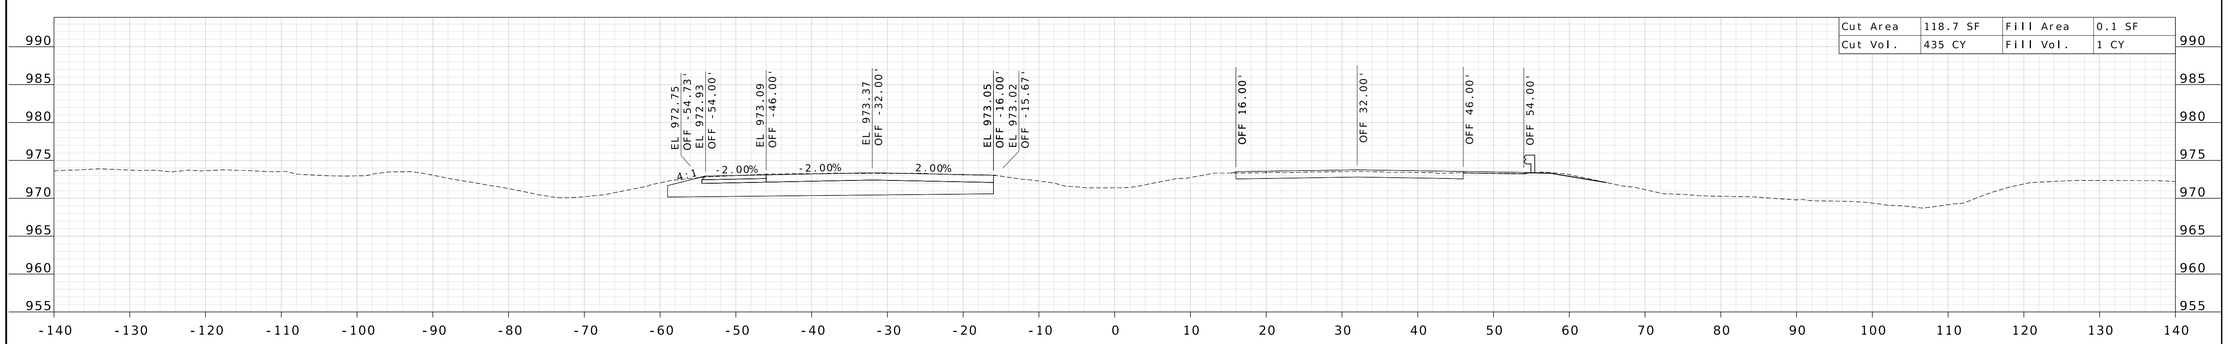

STA 658+00.00 R3

STATE OF MISSOURI
WILLIAM G. KRUSSEL
NUMBER E-27561
REGISTERED PROFESSIONAL ENGINEER

09/21/2026 9:45:00 AM
William G. Krussel
MO PE-27561

DATE PREPARED
9/17/2026

ROUTE	STATE
I-44	MO

DISTRICT	SHEET NO.
CD	60

COUNTY
LACLEDE

JOB NO.
JCD0270

CONTRACT ID.

PROJECT NO.


BRIDGE NO.

DESCRIPTION


DATE

MISSOURI HIGHWAYS AND TRANSPORTATION COMMISSION
105 WEST CAPITOL
JEFFERSON CITY, MO 65102
1-888-ASK-MODOT (1-888-275-6636)

211 N. BROADWAY.
SUITE 2800
ST. LOUIS, MO 63102
CERTIFICATE OF AUTHORITY
NO. 001444 ENGINEERING

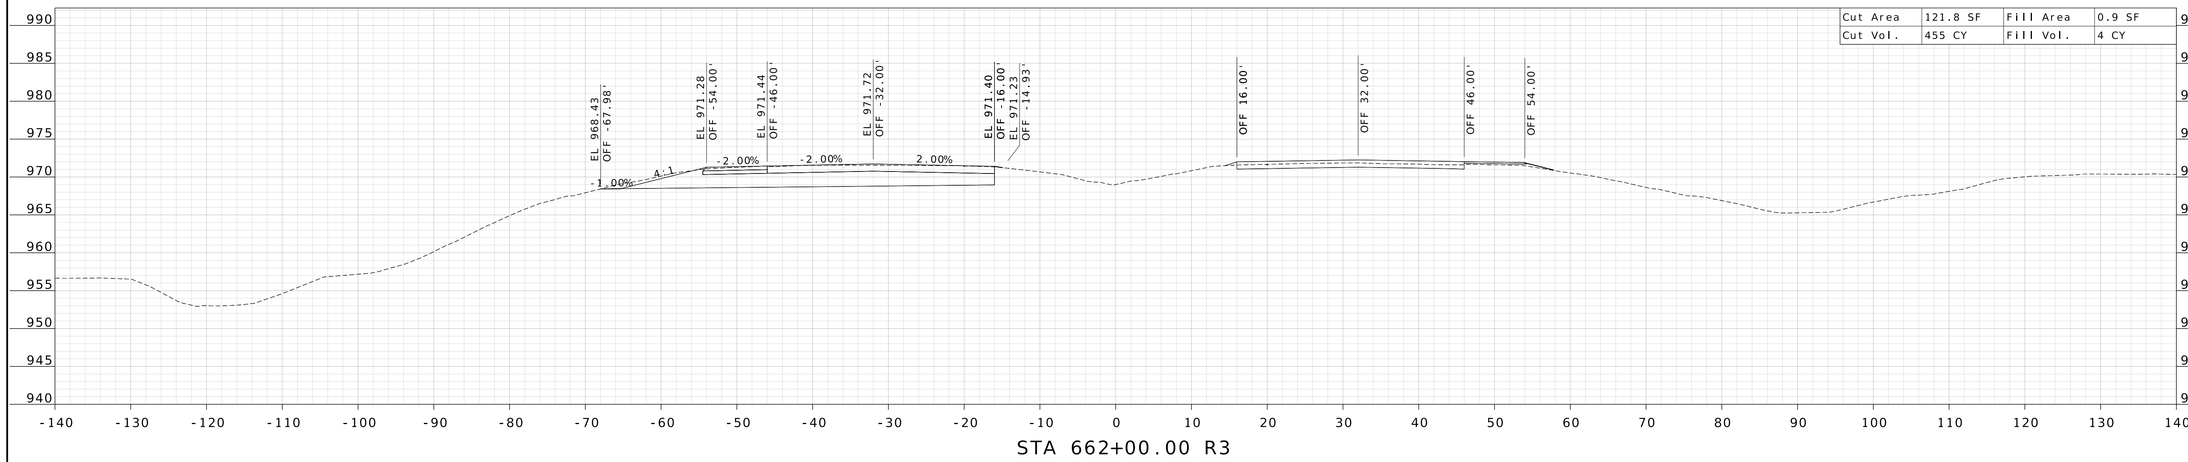

STA 662+00.00 R3

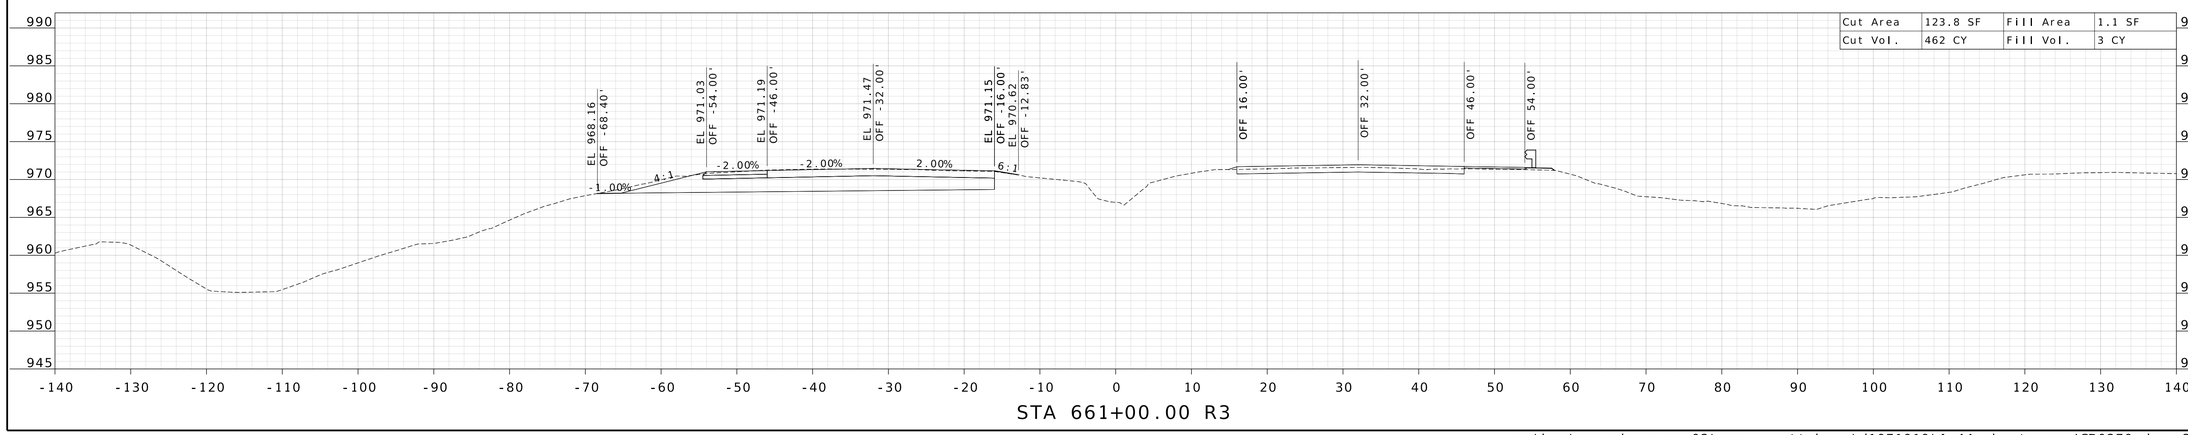

STA 661+00.00 R3

WILLIAM G. KRUSSEL
NUMBER E-27561
STATE OF MISSOURI
REGISTERED PROFESSIONAL ENGINEER

09/21/2026 9:45:00 AM
William G. Krussel
MO PE-27561

DATE PREPARED
9/17/2026

ROUTE	STATE
I-44	MO
DISTRICT	SHEET NO.
CD	61

COUNTY
LACLEDE

JOB NO.
JCD0270

CONTRACT ID.

PROJECT NO.


BRIDGE NO.

DESCRIPTION	DATE


MISSOURI HIGHWAYS AND TRANSPORTATION COMMISSION
105 WEST CAPITOL
JEFFERSON CITY, MO 65102
1-888-ASK-MODOT (1-888-275-6636)

211 N. BROADWAY,
SUITE 2800
ST. LOUIS, MO 63102
CERTIFICATE OF AUTHORITY
NO. 001444 ENGINEERING

c:\bms\wsp-pb-us-pw-02\wsp__scott.keys\d1071919\I-44_sheets_xs_JCD0270.dgn 3:28:47 PM 9/17/2026

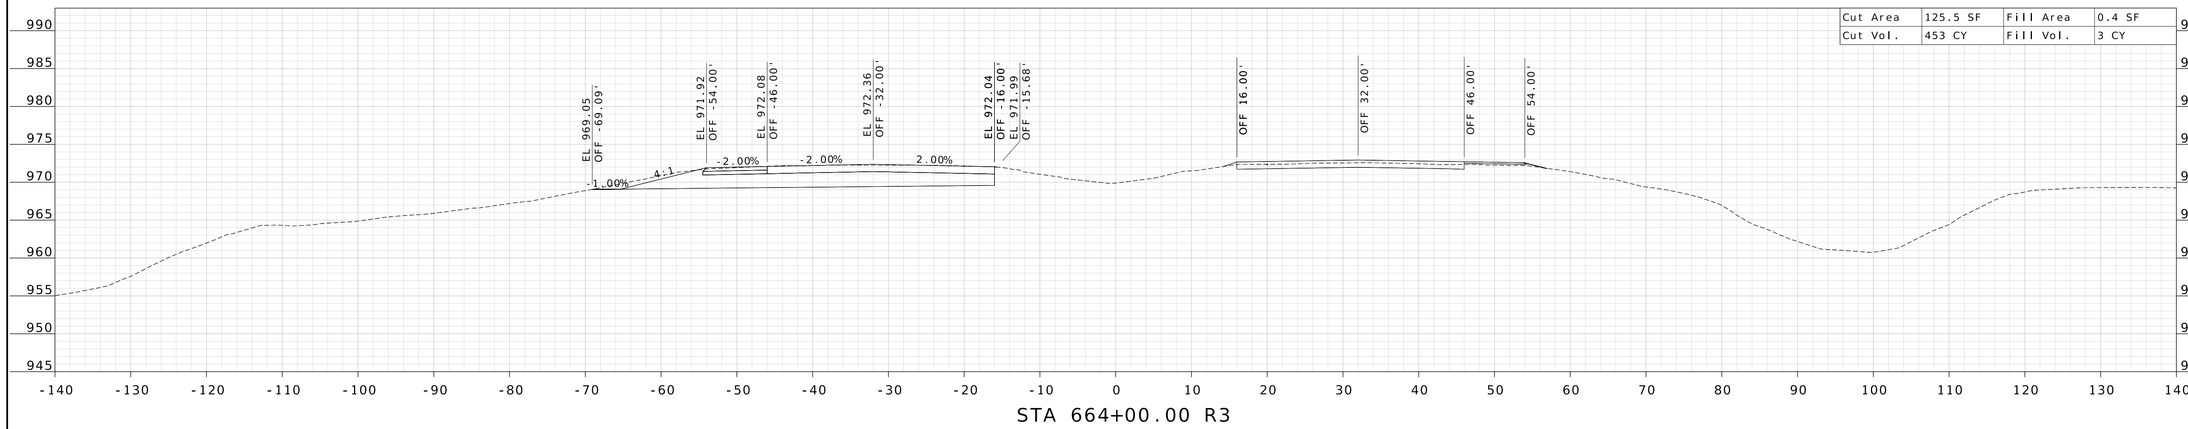

STA 664+00.00 R3

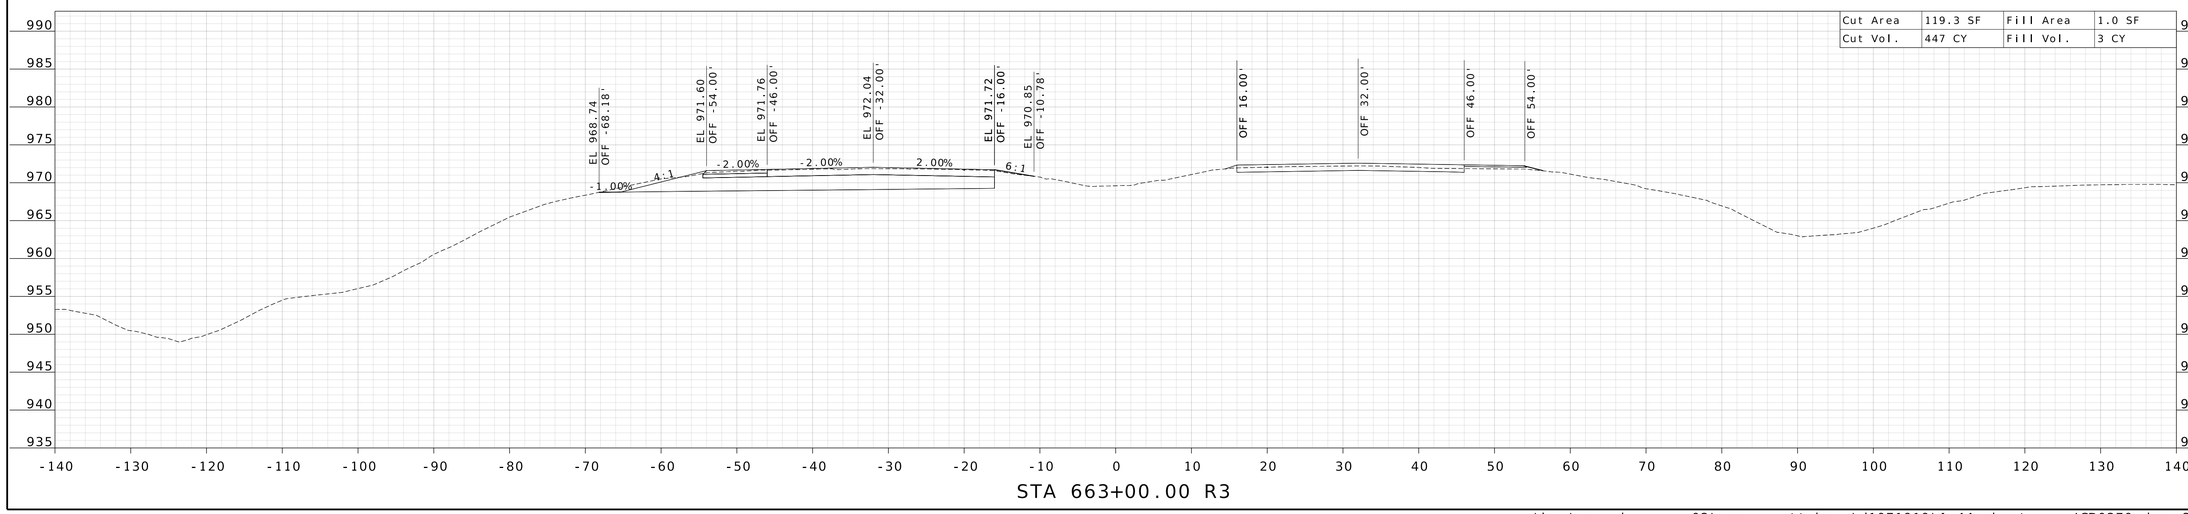

STA 663+00.00 R3

WILLIAM G. KRUSSEL
NUMBER E-27561
STATE OF MISSOURI
REGISTERED PROFESSIONAL ENGINEER

09/21/2026 9:45:00 AM
William G. Krussel
MO PE-27561

DATE PREPARED
9/17/2026

ROUTE	STATE
I-44	MO
DISTRICT	SHEET NO.
CD	62

COUNTY
LACLEDE

JOB NO.
JCD0270

CONTRACT ID.

PROJECT NO.


BRIDGE NO.


DESCRIPTION	DATE

MISSOURI HIGHWAYS AND TRANSPORTATION COMMISSION
105 WEST CAPITOL
JEFFERSON CITY, MO 65102
1-888-ASK-MODOT (1-888-275-6636)

211 N. BROADWAY.
SUITE 2800
ST. LOUIS, MO 63102
CERTIFICATE OF AUTHORITY
NO. 001444 ENGINEERING

c:\bms\wsp-pb-us-pw-02\wsp__scott.keys\d1071919\I-44_sheets_xs_JCD0270.dgn 3:28:49 PM 9/17/2026

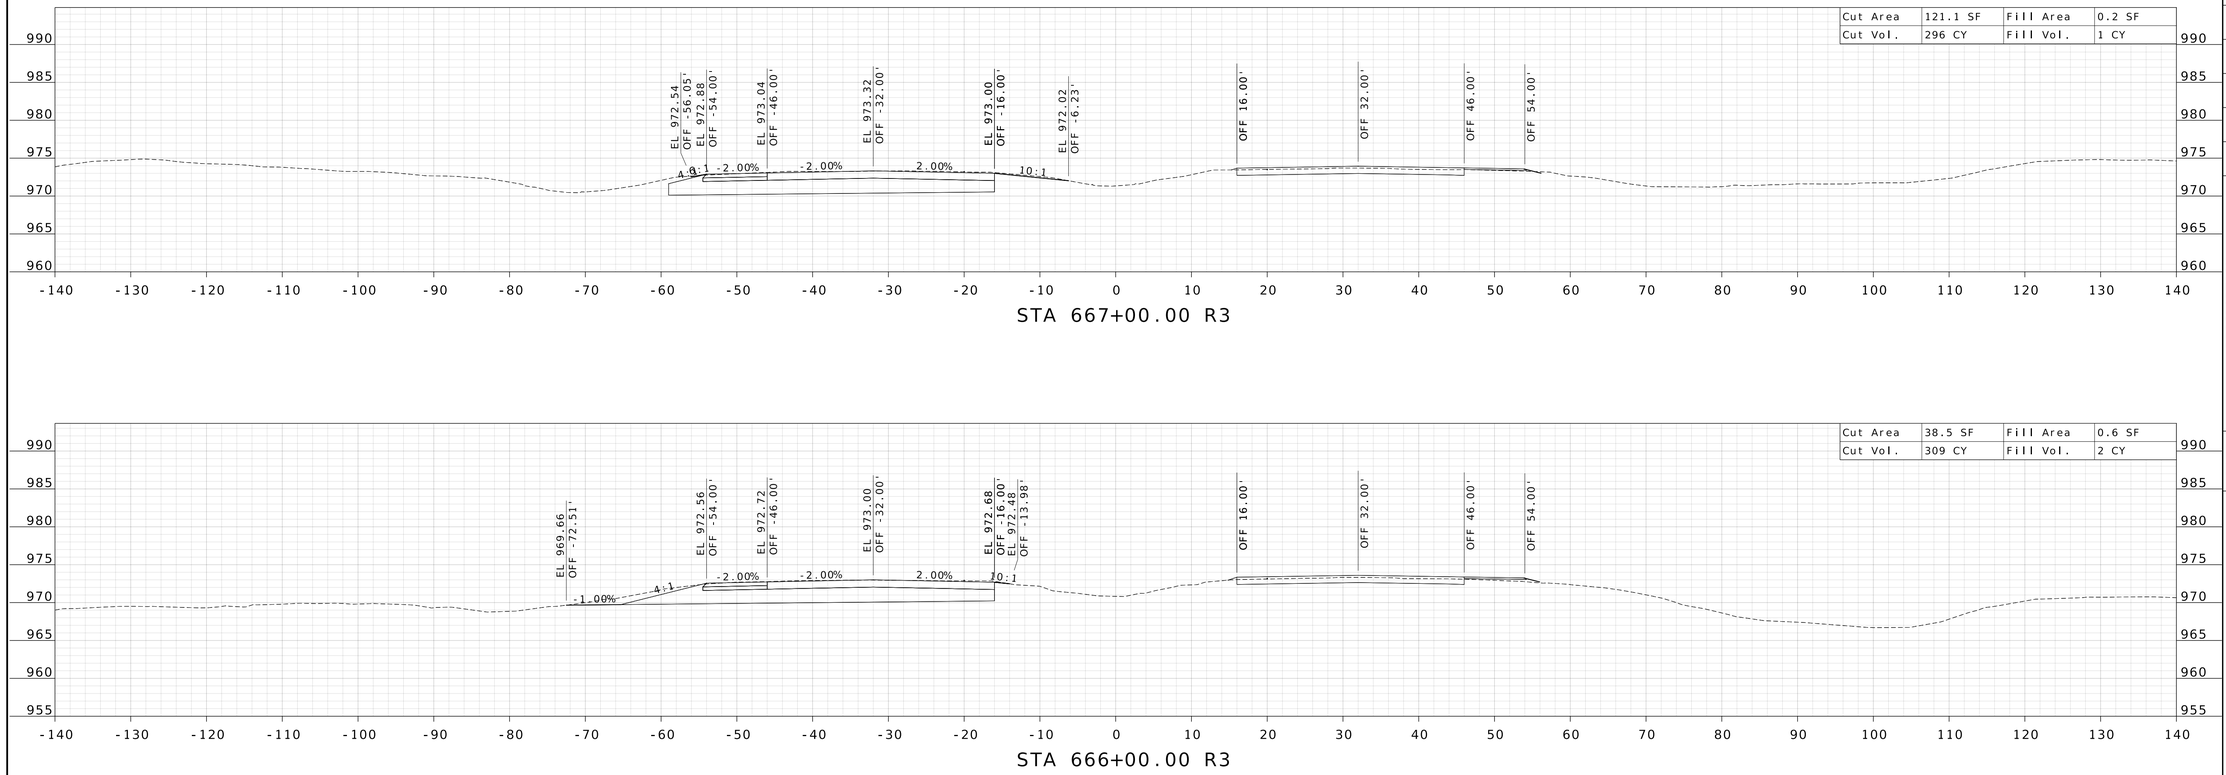

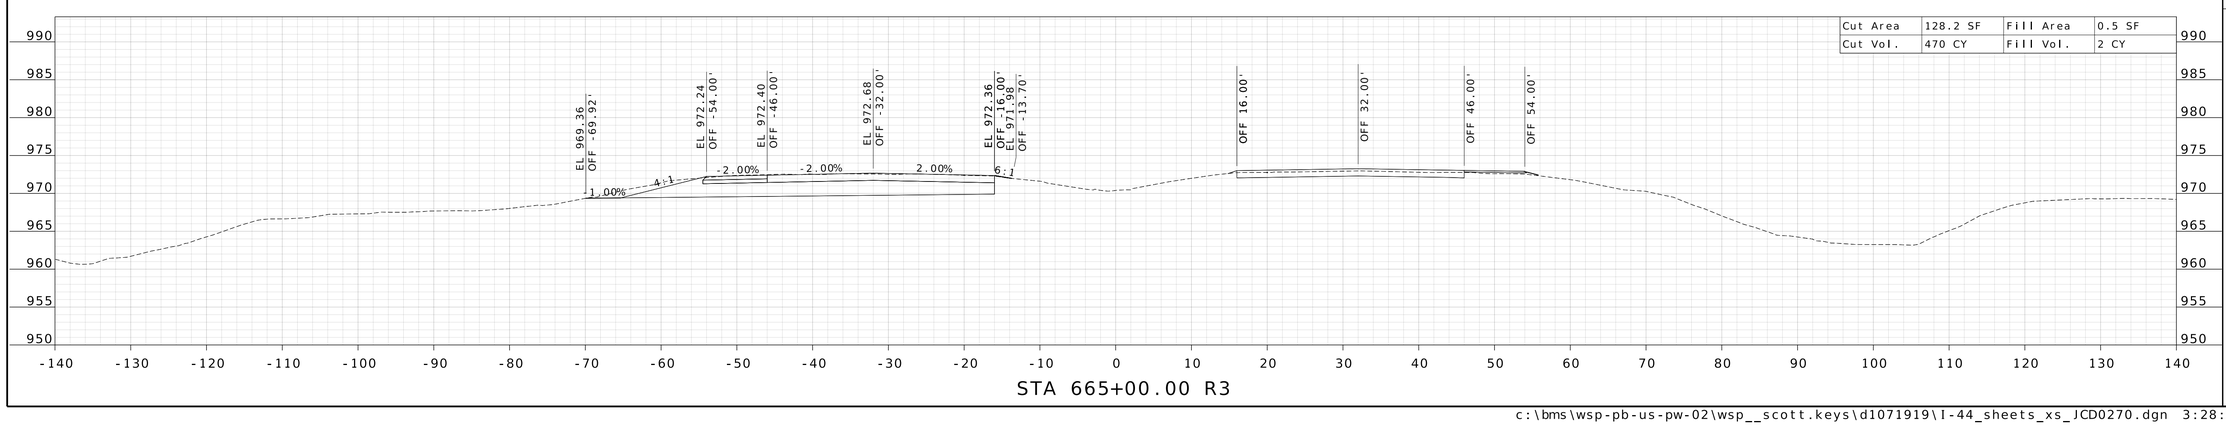

WILLIAM G. KRUSSEL
NUMBER E-27561
STATE OF MISSOURI
REGISTERED PROFESSIONAL ENGINEER

09/21/2026 9:45:01 AM
William G. Krussel
MO PE-27561

DATE PREPARED
9/17/2026

ROUTE	STATE
I-44	MO

DISTRICT	SHEET NO.
CD	63

COUNTY
LACLEDE

JOB NO.
JCD0270

CONTRACT ID.

PROJECT NO.


BRIDGE NO.

DESCRIPTION	DATE


MISSOURI HIGHWAYS AND TRANSPORTATION COMMISSION

105 WEST CAPITOL
JEFFERSON CITY, MO 65102
1-888-ASK-MODOT (1-888-275-6636)


211 N. BROADWAY,
SUITE 2800
ST. LOUIS, MO 63102
CERTIFICATE OF AUTHORITY
NO. 001444 ENGINEERING

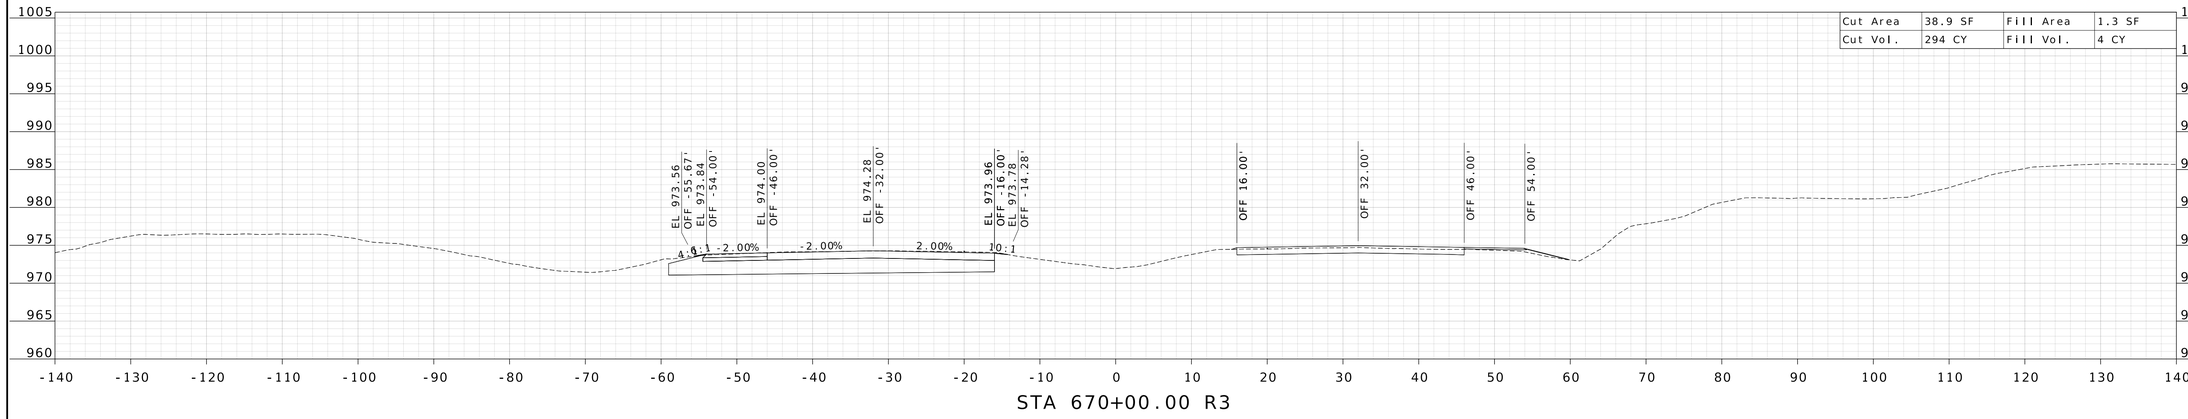

STA 670+00.00 R3

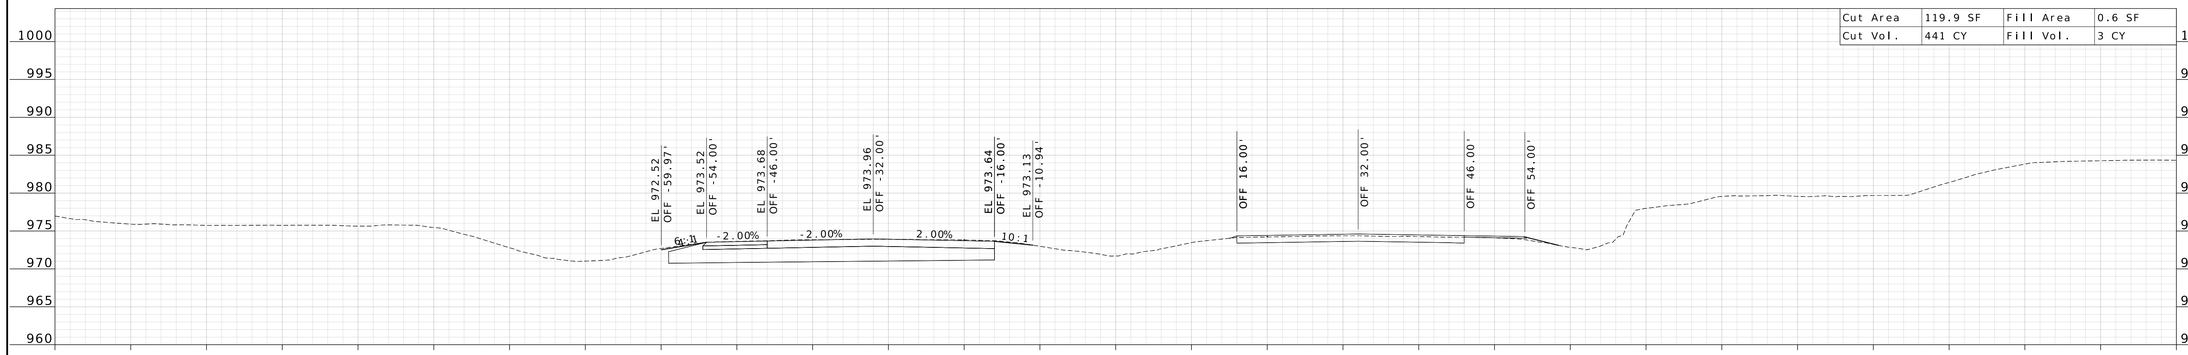

STA 669+00.00 R3

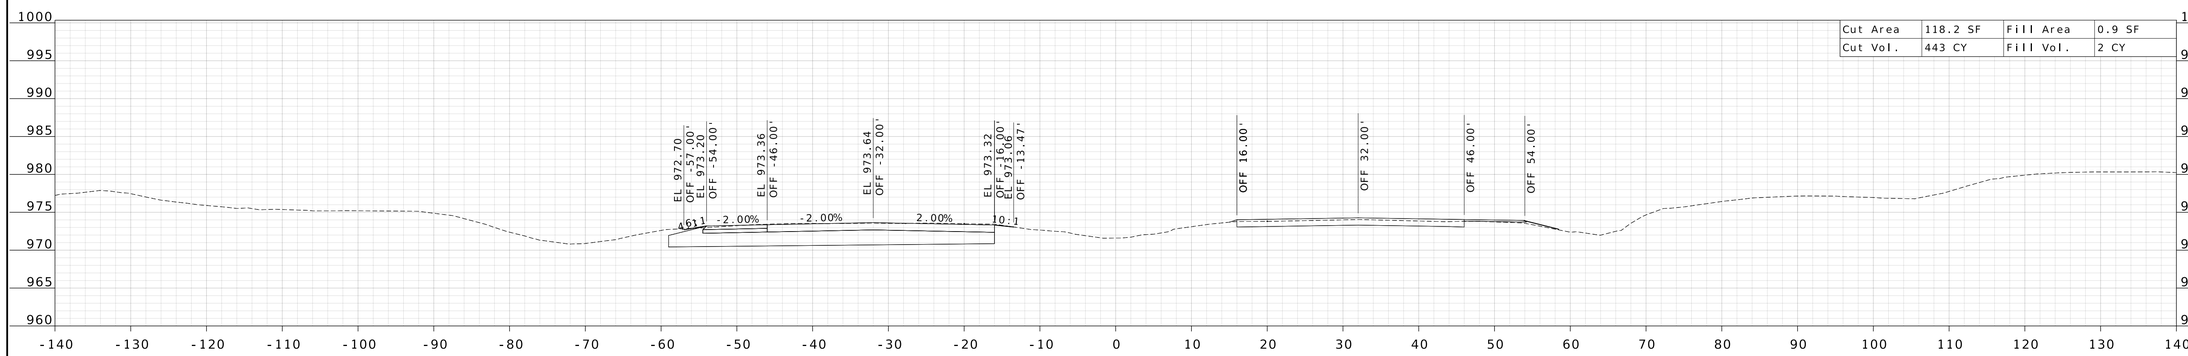

STA 668+00.00 R3

STATE OF MISSOURI
WILLIAM G. KRUSSEL
NUMBER E-27561
REGISTERED PROFESSIONAL ENGINEER

09/21/2026 9:45:01 AM
William G. Krussel
MO PE-27561

DATE PREPARED
9/17/2026

ROUTE	STATE
I-44	MO

DISTRICT	SHEET NO.
CD	64

COUNTY
LACLEDE

JOB NO.
JCD0270

CONTRACT ID.

PROJECT NO.

BRIDGE NO.


DESCRIPTION	DATE

MISSOURI HIGHWAYS AND TRANSPORTATION COMMISSION


105 WEST CAPITOL
JEFFERSON CITY, MO 65102
1-888-ASK-MODOT (1-888-275-6636)

211 N. BROADWAY,
SUITE 2800
ST. LOUIS, MO 63102
CERTIFICATE OF AUTHORITY
NO. 001444 ENGINEERING

c:\bms\wsp-pb-us-pw-02\wsp__scott.keys\d1071919\I-44_sheets_xs_JCD0270.dgn 3:28:53 PM 9/17/2026

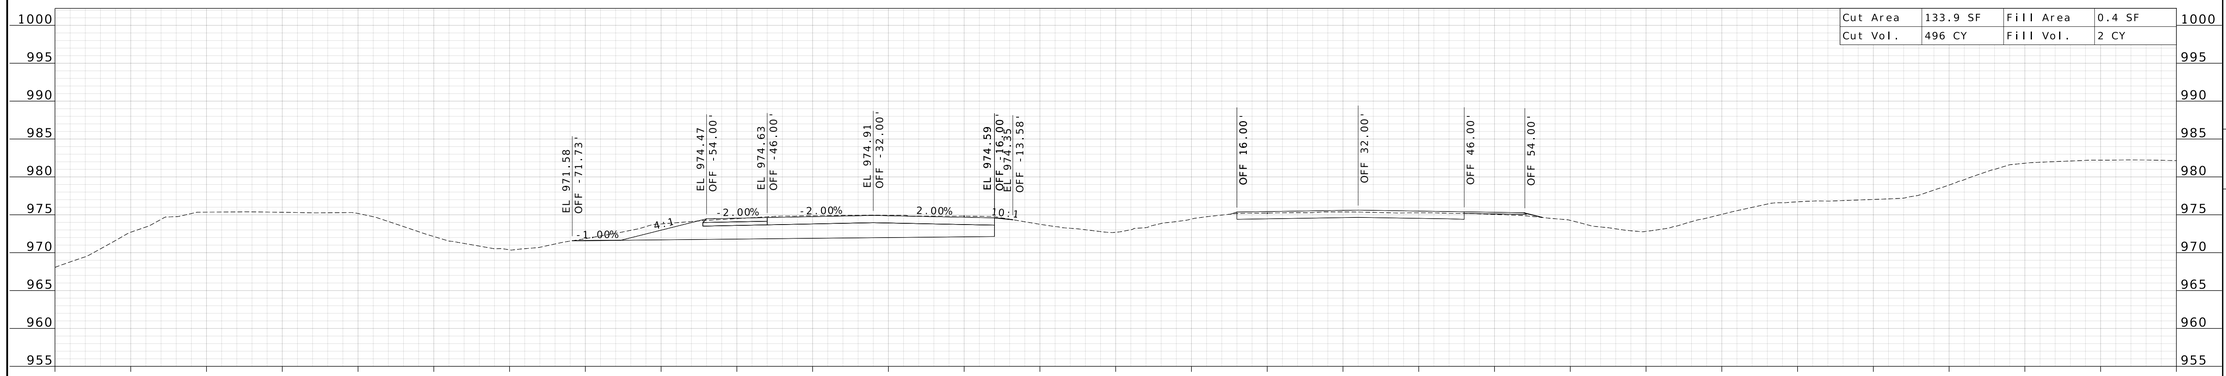

STA 672+00.00 R3

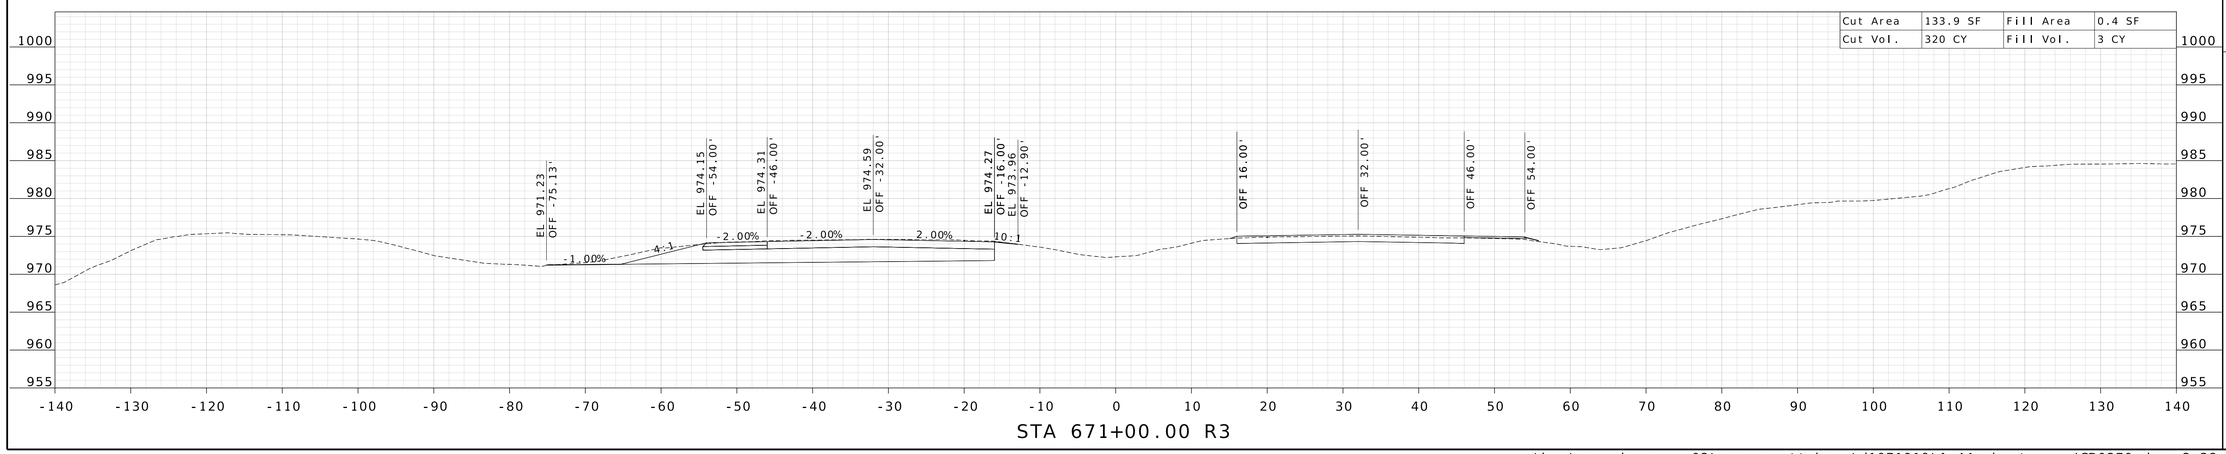

STA 671+00.00 R3

STATE OF MISSOURI
WILLIAM G. KRUSSEL
NUMBER E-27561
REGISTERED PROFESSIONAL ENGINEER

09/21/2026 9:45:02 AM
William G. Krussel
MO PE-27561

DATE PREPARED
9/17/2026

ROUTE	STATE
I-44	MO
DISTRICT	SHEET NO.
CD	65

COUNTY
LACLEDE

JOB NO.
JCD0270

CONTRACT ID.


PROJECT NO.

BRIDGE NO.


DESCRIPTION	DATE

MISSOURI HIGHWAYS AND TRANSPORTATION COMMISSION
105 WEST CAPITOL
JEFFERSON CITY, MO 65102
1-888-ASK-MODOT (1-888-275-6636)


211 N. BROADWAY.
SUITE 2800
ST. LOUIS, MO 63102
CERTIFICATE OF AUTHORITY
NO. 001444 ENGINEERING

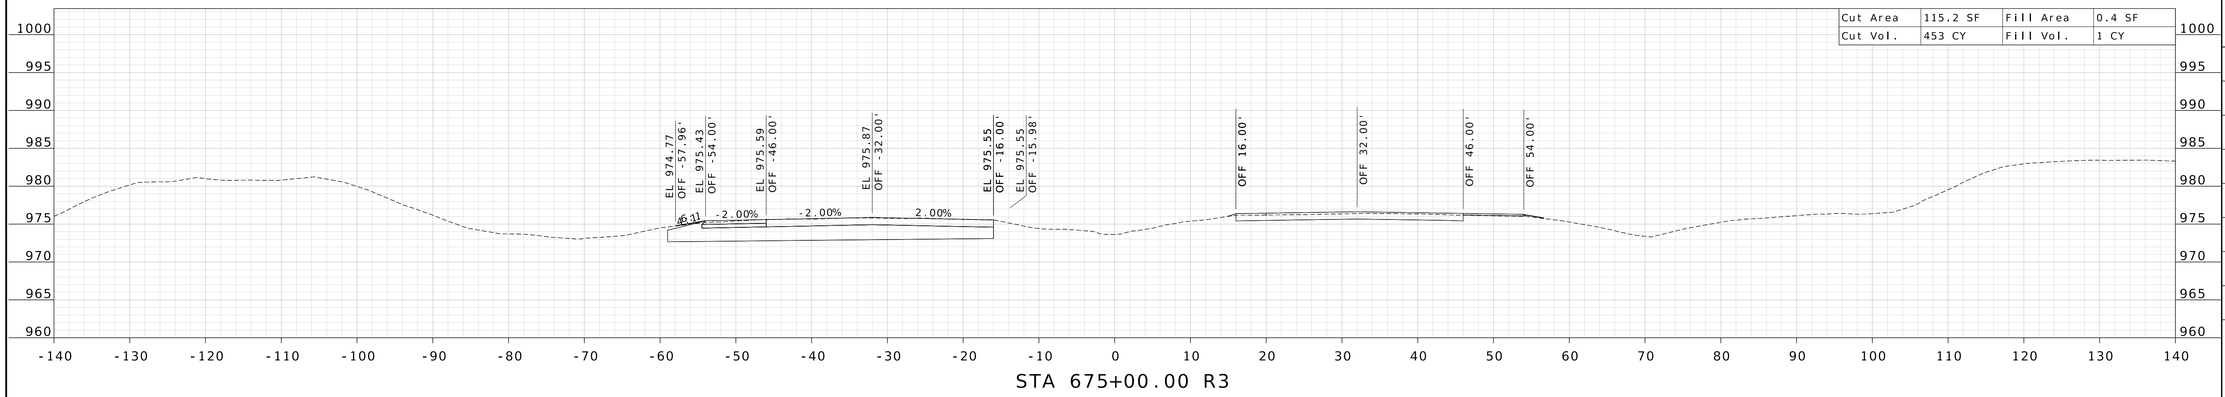

STA 675+00.00 R3

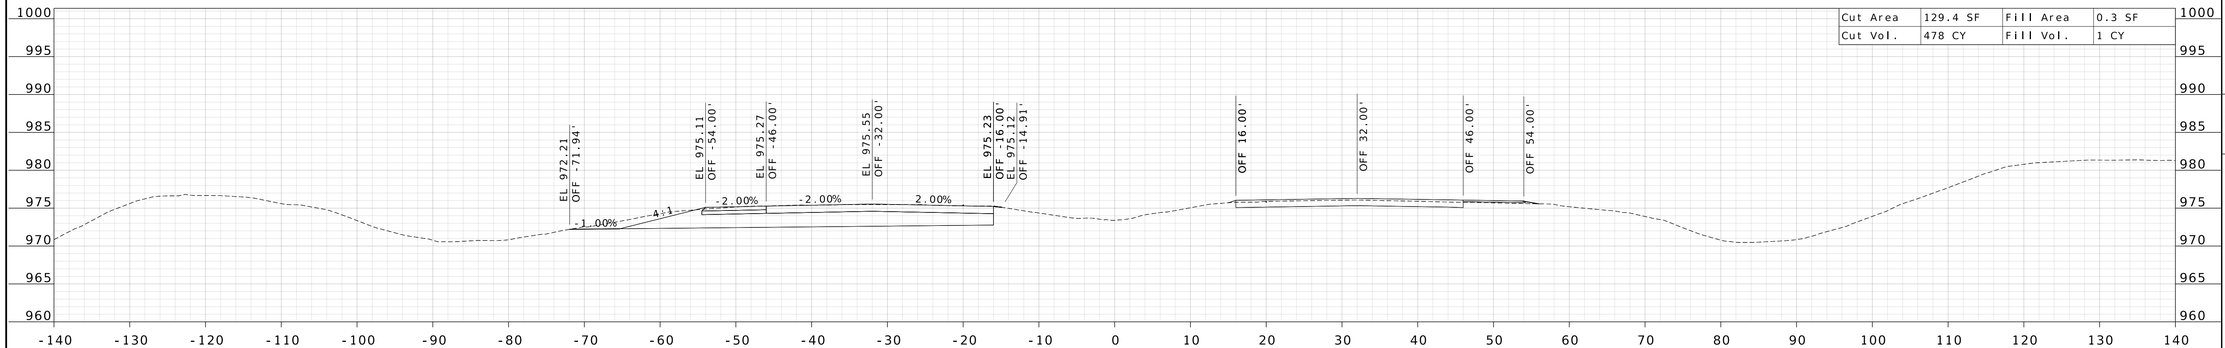

STA 674+00.00 R3

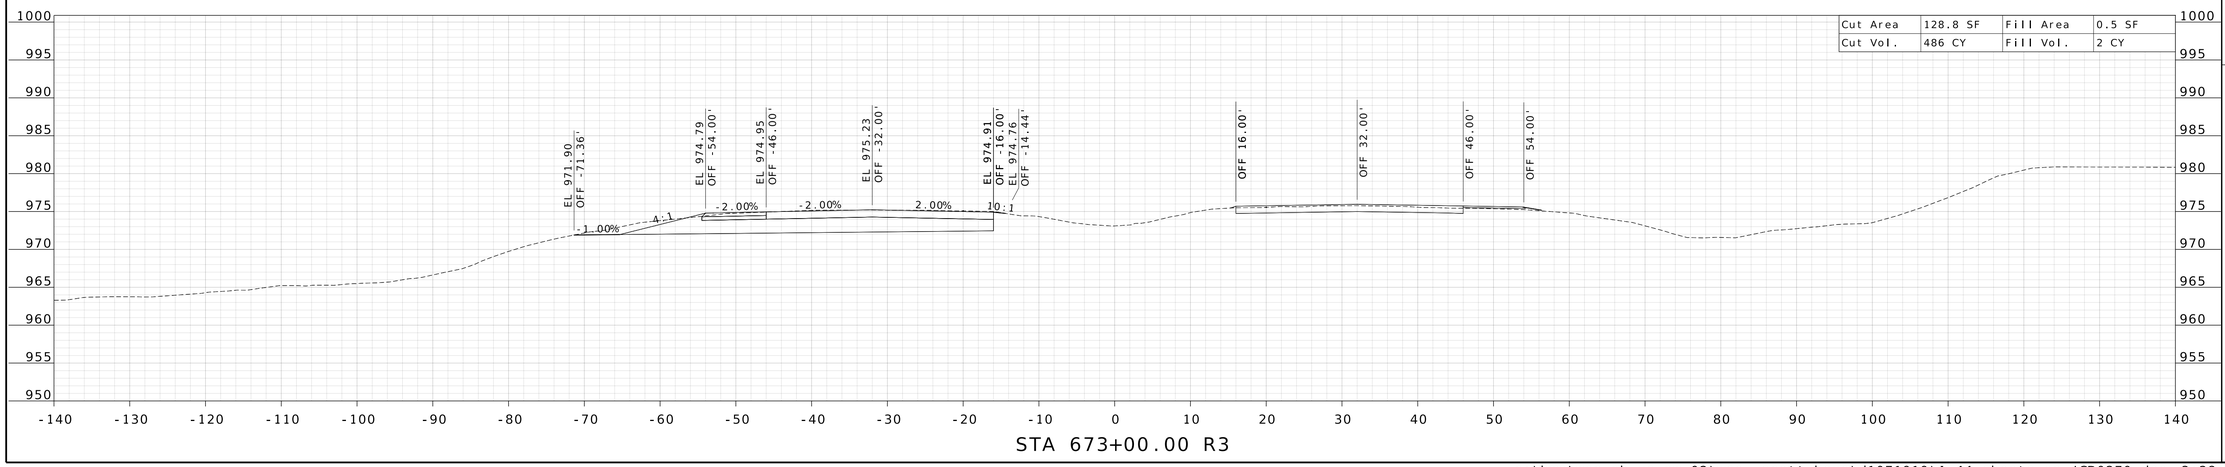

STA 673+00.00 R3

STATE OF MISSOURI
WILLIAM G. KRUSSEL
NUMBER E-27561
REGISTERED PROFESSIONAL ENGINEER

09/21/2026 9:45:02 AM
William G. Krussel
MO PE-27561

DATE PREPARED
9/17/2026

ROUTE	STATE
I-44	MO
DISTRICT	SHEET NO.
CD	66

COUNTY
LACLEDE

JOB NO.
JCD0270

CONTRACT ID.

PROJECT NO.

BRIDGE NO.


DESCRIPTION	DATE

MISSOURI HIGHWAYS AND TRANSPORTATION COMMISSION

105 WEST CAPITOL
JEFFERSON CITY, MO 65102
1-888-ASK-MODOT (1-888-275-6636)

211 N. BROADWAY,
SUITE 2800
ST. LOUIS, MO 63102
CERTIFICATE OF AUTHORITY
NO. 001444 ENGINEERING

c:\bms\wsp-pb-us-pw-02\wsp__scott.keys\d1071919\I-44_sheets_xs_JCD0270.dgn 3:28:58 PM 9/17/2026

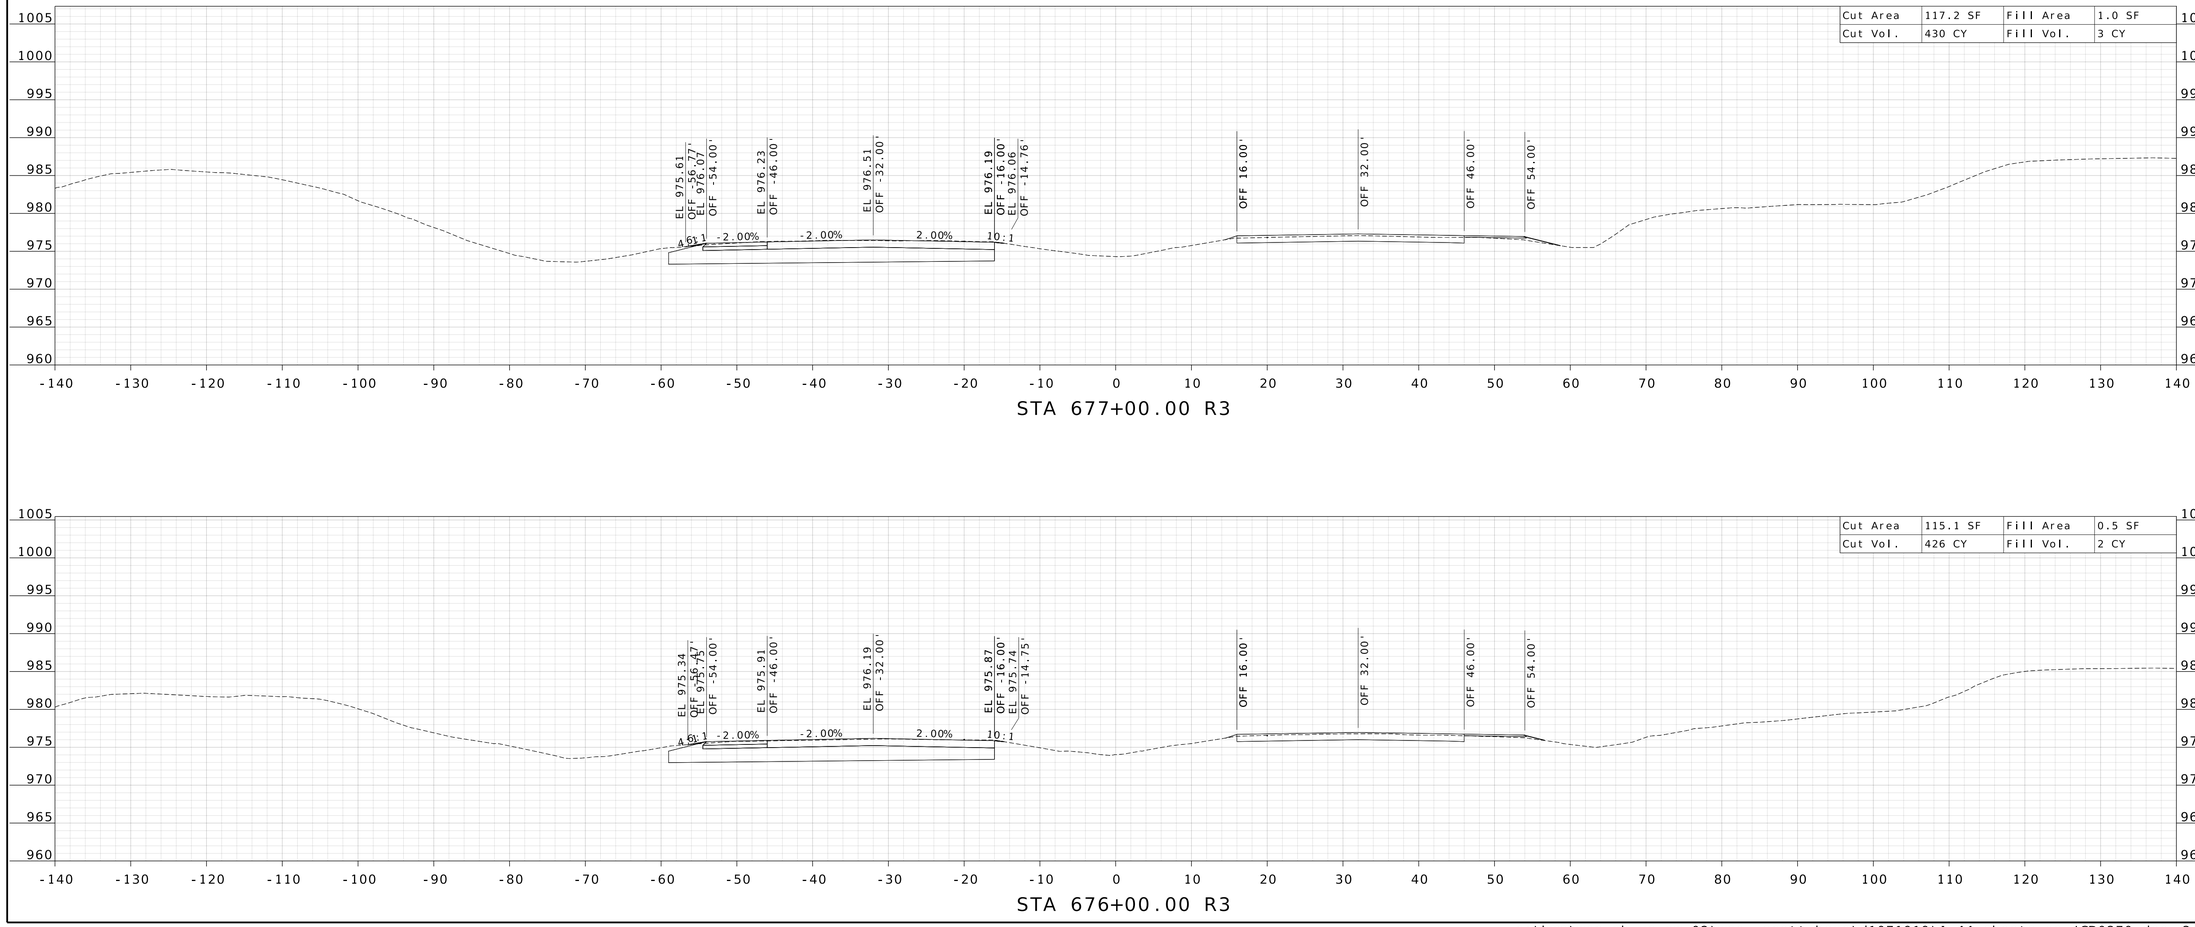

STATE OF MISSOURI
WILLIAM G. KRUSSEL
NUMBER E-27561
REGISTERED PROFESSIONAL ENGINEER

09/21/2026 9:45:02 AM
William G. Krussel
MO PE-27561

DATE PREPARED
9/17/2026

ROUTE	STATE
I-44	MO

DISTRICT	SHEET NO.
CD	67

COUNTY
LACLEDE

JOB NO.
JCD0270

CONTRACT ID.

PROJECT NO.

BRIDGE NO.


DESCRIPTION	DATE


MISSOURI HIGHWAYS AND TRANSPORTATION COMMISSION

105 WEST CAPITOL
JEFFERSON CITY, MO 65102
1-888-ASK-MODOT (1-888-275-6636)

211 N. BROADWAY.
SUITE 2800
ST. LOUIS, MO 63102
CERTIFICATE OF AUTHORITY
NO. 001444 ENGINEERING

c:\bms\wsp-pb-us-pw-02\wsp__scott.keys\d1071919\I-44_sheets_xs_JCD0270.dgn 3:29:00 PM 9/17/2026

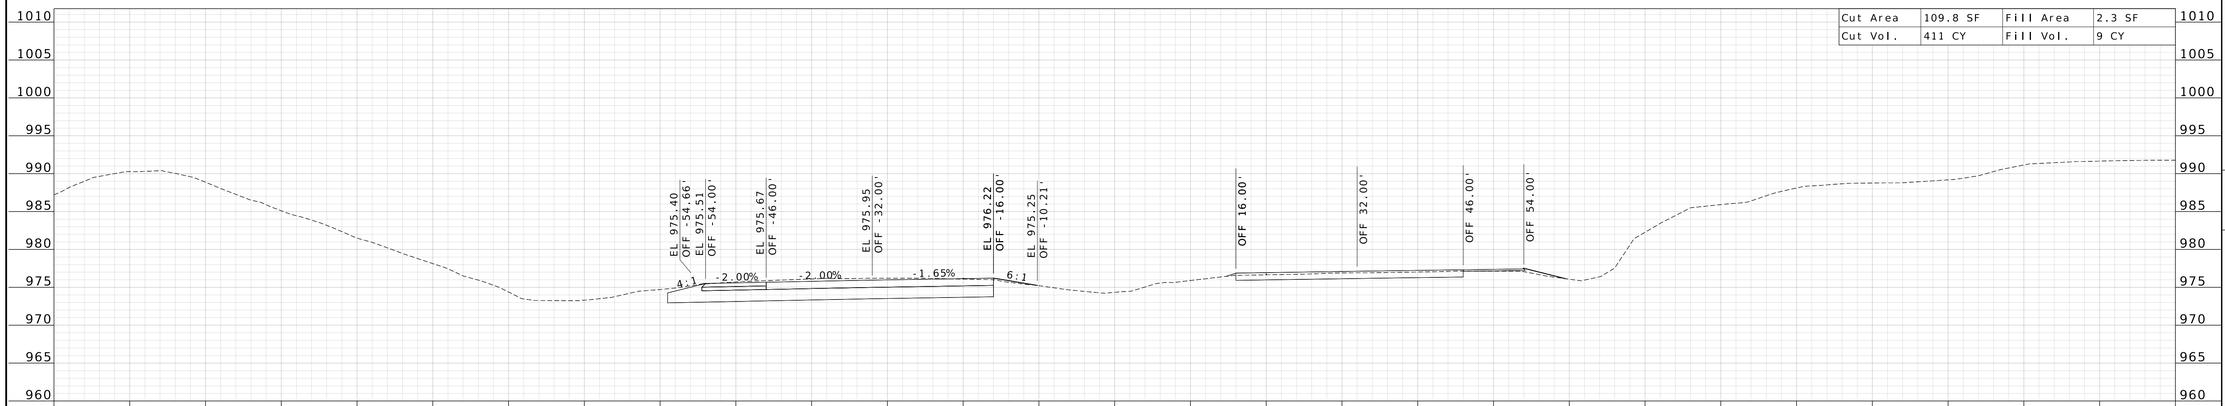

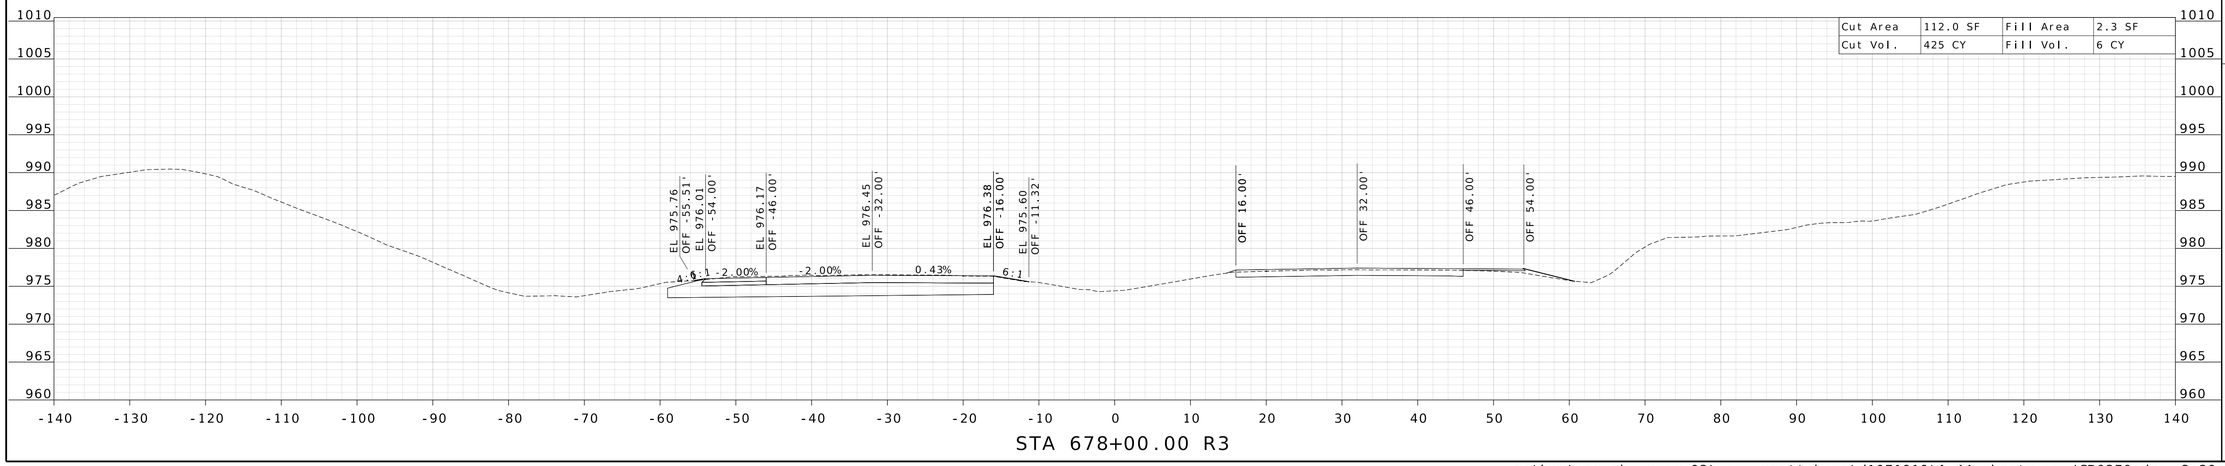

WILLIAM G. KRUSSEL
NUMBER E-27561
REGISTERED PROFESSIONAL ENGINEER
STATE OF MISSOURI

09/21/2026 9:45:03 AM
William G. Krussel
MO PE-27561

DATE PREPARED
9/17/2026

ROUTE	STATE
I-44	MO

DISTRICT	SHEET NO.
CD	68

COUNTY
LACLEDE

JOB NO.
JCD0270

CONTRACT ID.

PROJECT NO.

BRIDGE NO.


DESCRIPTION


DATE

MISSOURI HIGHWAYS AND TRANSPORTATION COMMISSION
105 WEST CAPITOL
JEFFERSON CITY, MO 65102
1-888-ASK-MODOT (1-888-275-6636)

211 N. BROADWAY.
SUITE 2800
ST. LOUIS, MO 63102
CERTIFICATE OF AUTHORITY
NO. 001444 ENGINEERING

c:\bms\wsp-pb-us-pw-02\wsp__scott.keys\d1071919\I-44_sheets_xs_JCD0270.dgn 3:29:02 PM 9/17/2026

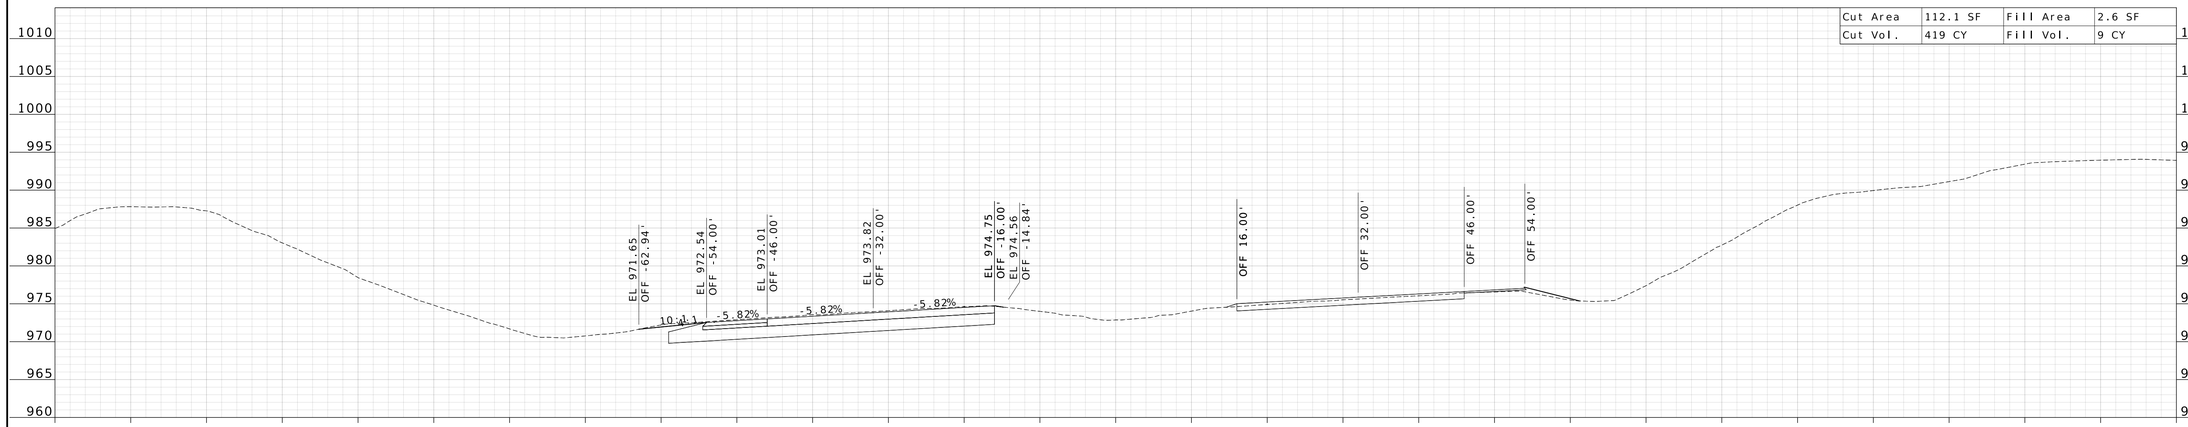

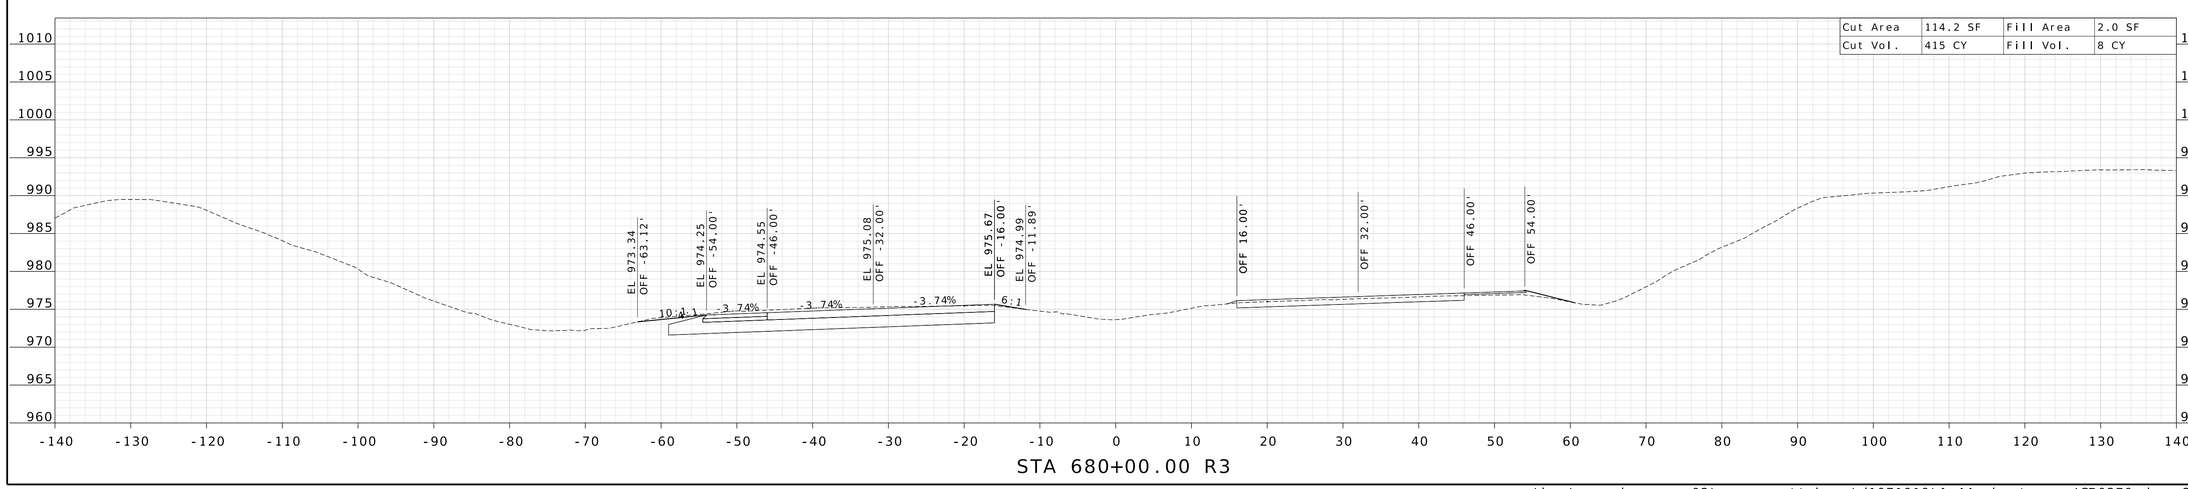

STATE OF MISSOURI
WILLIAM G. KRUSSEL
NUMBER E-27561
REGISTERED PROFESSIONAL ENGINEER
09/21/2026 9:45:03 AM
William G. Krussel
MO PE-27561

DATE PREPARED
9/17/2026

ROUTE	STATE
I-44	MO

DISTRICT	SHEET NO.
CD	69

COUNTY
LACLEDE

JOB NO.
JCD0270

CONTRACT ID.


PROJECT NO.

BRIDGE NO.


DESCRIPTION	DATE

MISSOURI HIGHWAYS AND TRANSPORTATION COMMISSION
105 WEST CAPITOL
JEFFERSON CITY, MO 65102
1-888-ASK-MODOT (1-888-275-6636)

211 N. BROADWAY.
SUITE 2800
ST. LOUIS, MO 63102
CERTIFICATE OF AUTHORITY
NO. 001444 ENGINEERING

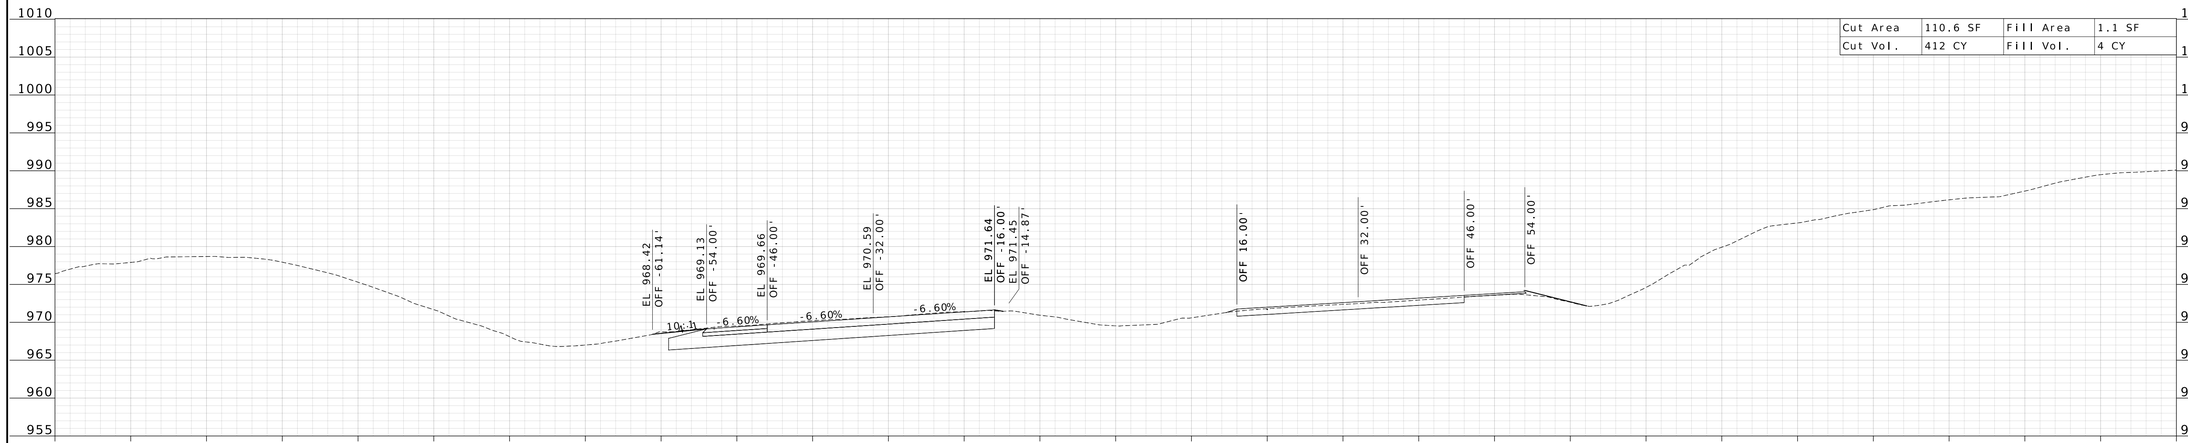

STA 683+00.00 R3

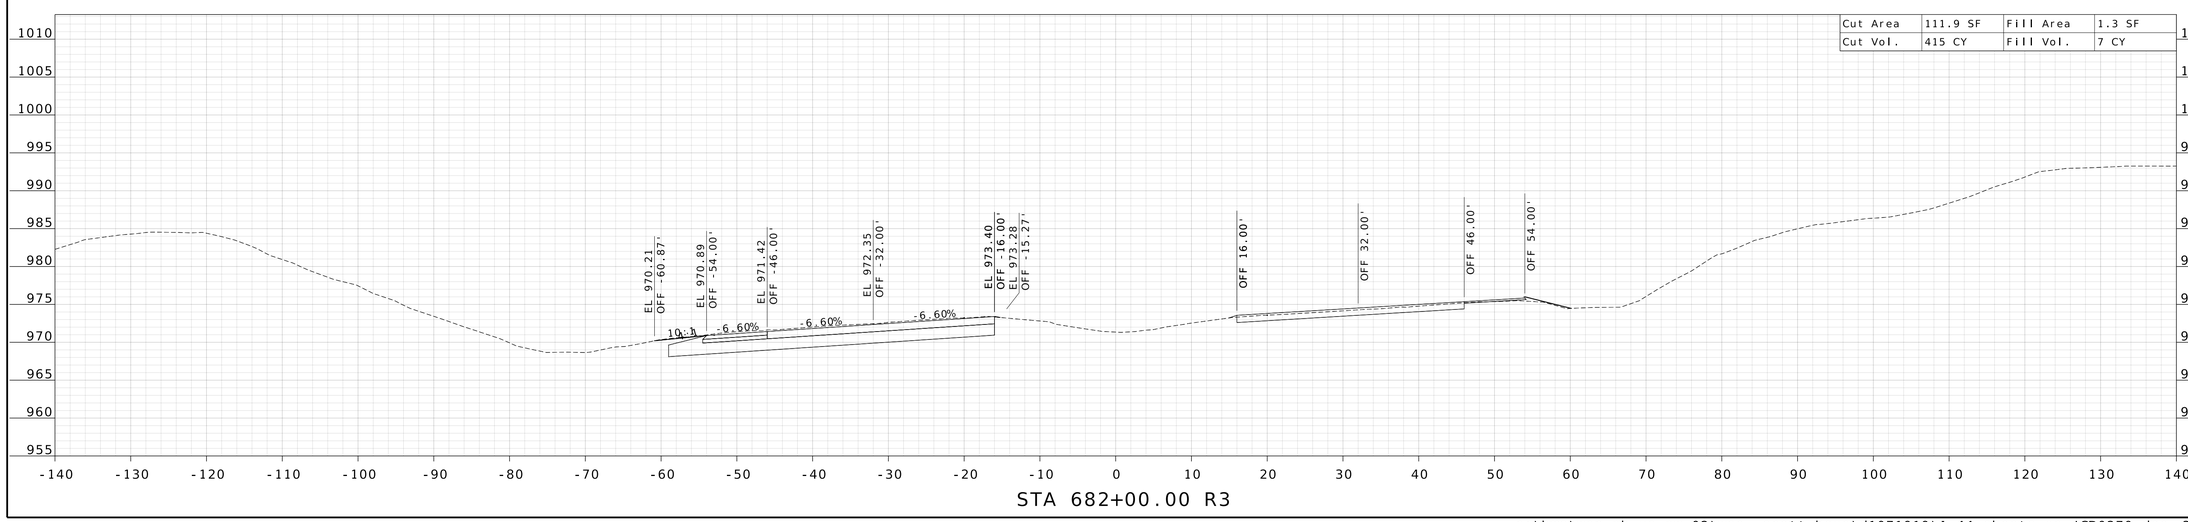

STA 682+00.00 R3

WILLIAM G. KRUSSEL
NUMBER E-27561
STATE OF MISSOURI
REGISTERED PROFESSIONAL ENGINEER

09/21/2026 9:45:04 AM
William G. Krussel
MO PE-27561

DATE PREPARED
9/17/2026

ROUTE	STATE
I-44	MO
DISTRICT	SHEET NO.
CD	70

COUNTY
LACLEDE

JOB NO.
JCD0270

CONTRACT ID.

PROJECT NO.


BRIDGE NO.

DESCRIPTION | DATE


MISSOURI HIGHWAYS AND TRANSPORTATION COMMISSION
105 WEST CAPITOL
JEFFERSON CITY, MO 65102
1-888-ASK-MODOT (1-888-275-6636)

211 N. BROADWAY,
SUITE 2800
ST. LOUIS, MO 63102
CERTIFICATE OF AUTHORITY
NO. 001444 ENGINEERING

c:\bms\wsp-pb-us-pw-02\wsp__scott.keys\d1071919\I-44_sheets_xs_JCD0270.dgn 3:29:06 PM 9/17/2026

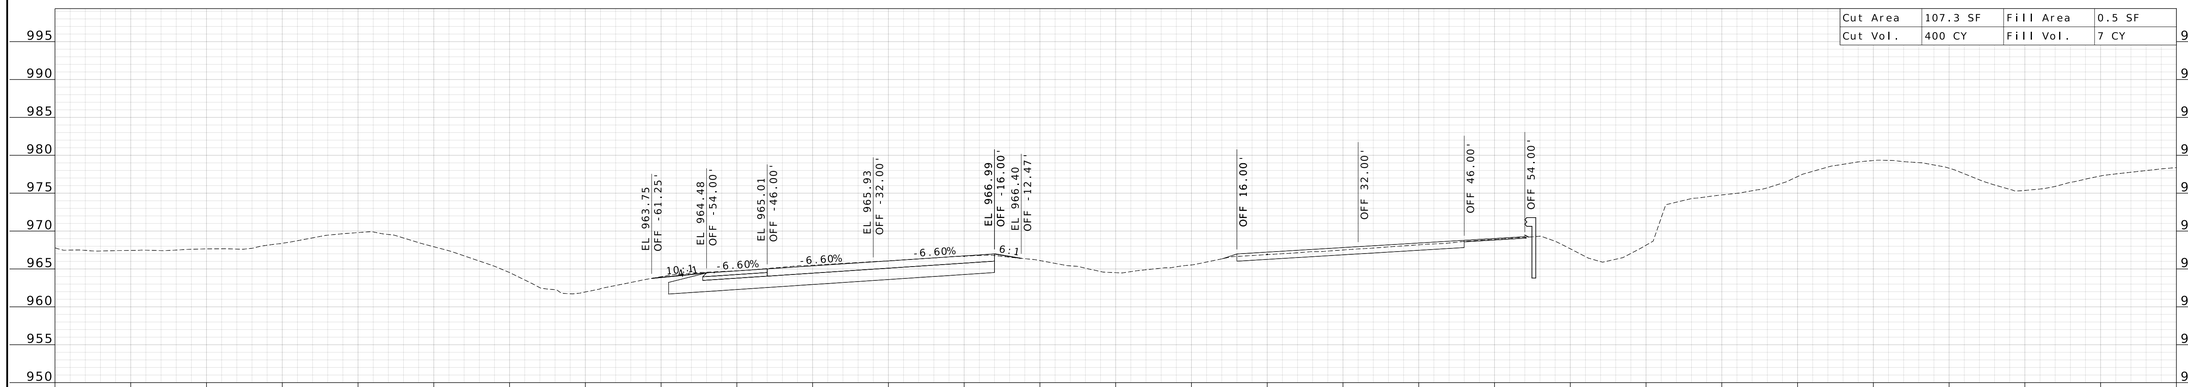

STA 685+00.00 R3

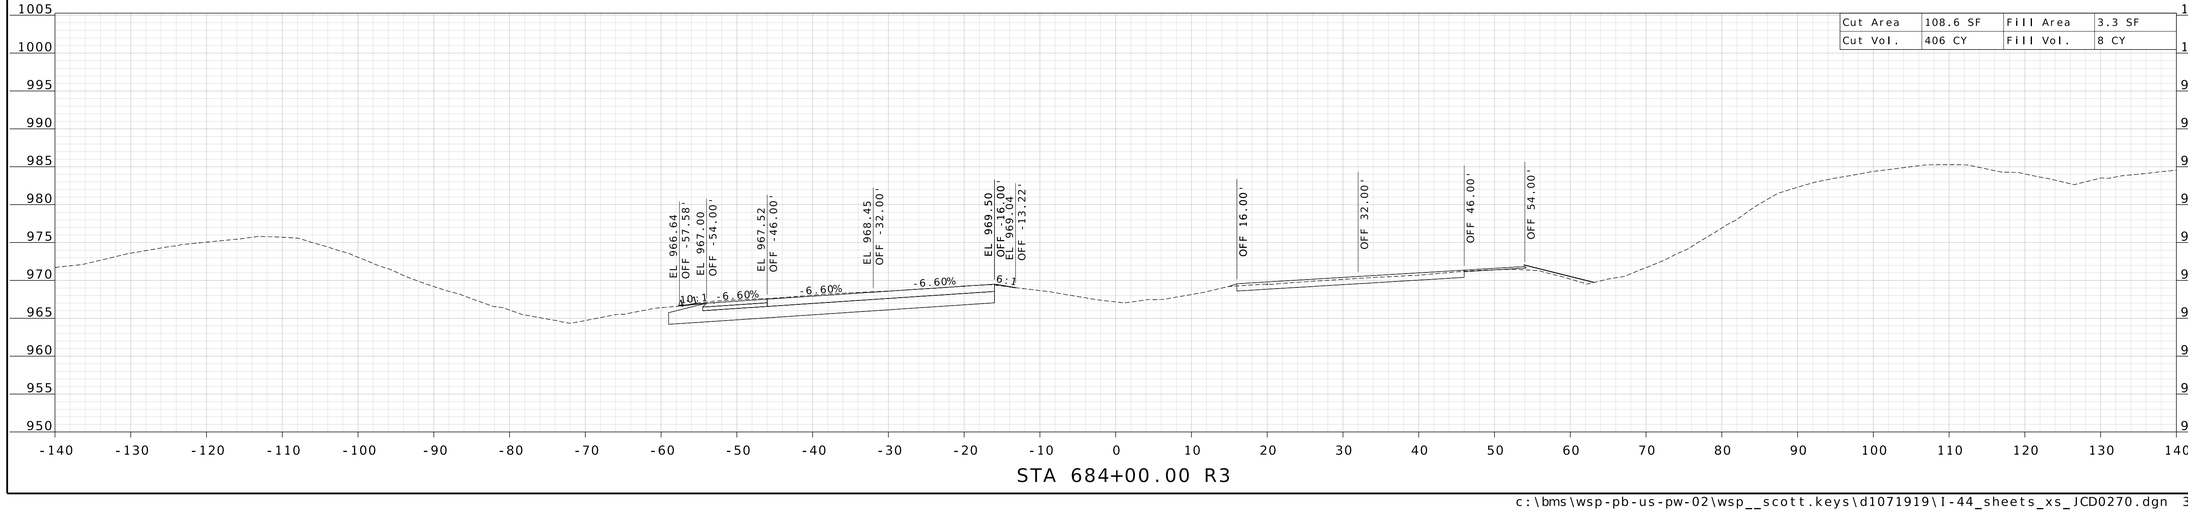

STA 684+00.00 R3

WILLIAM G. KRUSSEL
NUMBER E-27561
STATE OF MISSOURI
REGISTERED PROFESSIONAL ENGINEER

09/21/2026 9:45:04 AM
William G. Krussel
MO PE-27561

DATE PREPARED
9/17/2026

ROUTE	STATE
I-44	MO

DISTRICT	SHEET NO.
CD	71

COUNTY
LACLEDE

JOB NO.
JCD0270

CONTRACT ID.


PROJECT NO.

BRIDGE NO.


DESCRIPTION	DATE

MISSOURI HIGHWAYS AND TRANSPORTATION COMMISSION
105 WEST CAPITOL
JEFFERSON CITY, MO 65102
1-888-ASK-MODOT (1-888-275-6636)


211 N. BROADWAY,
SUITE 2800
ST. LOUIS, MO 63102
CERTIFICATE OF AUTHORITY
NO. 001444 ENGINEERING

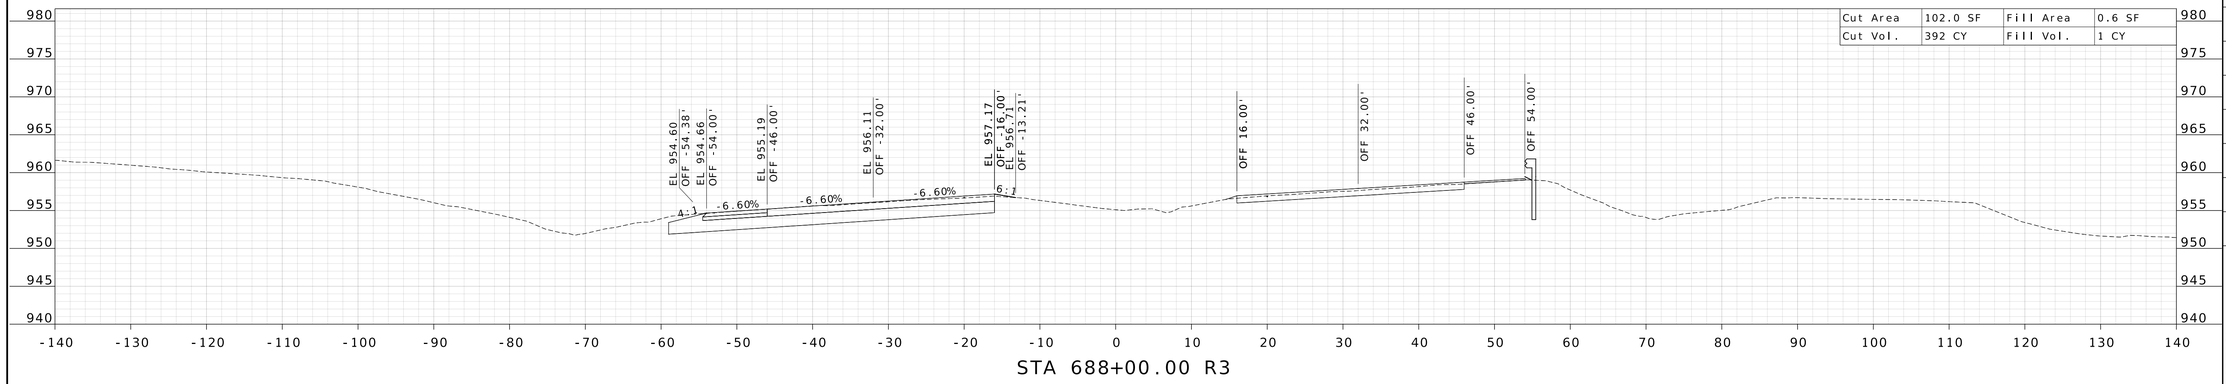

STA 688+00.00 R3

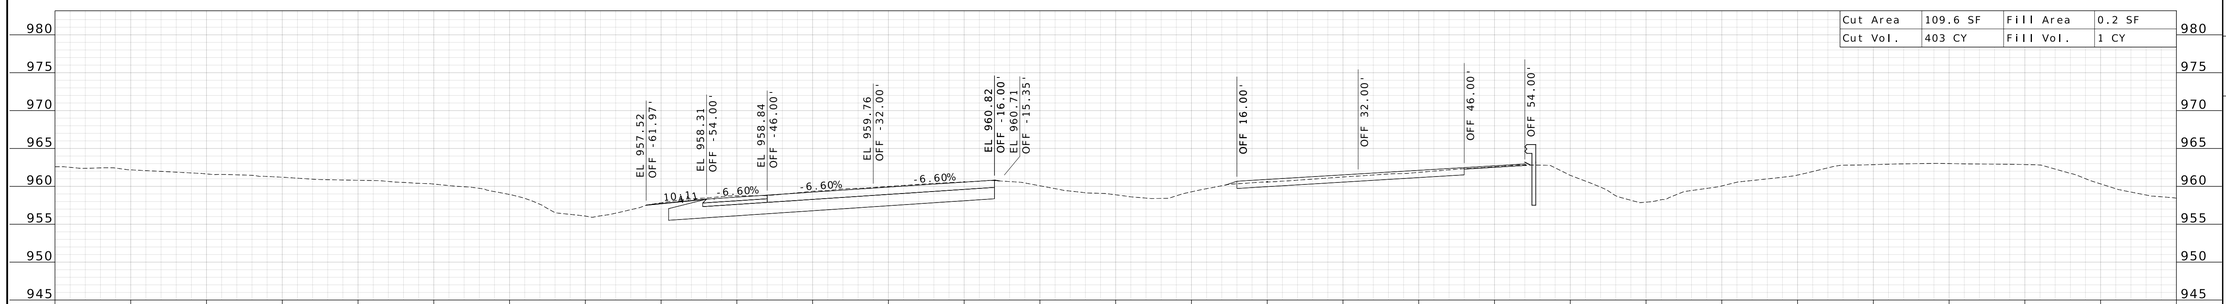

STA 687+00.00 R3

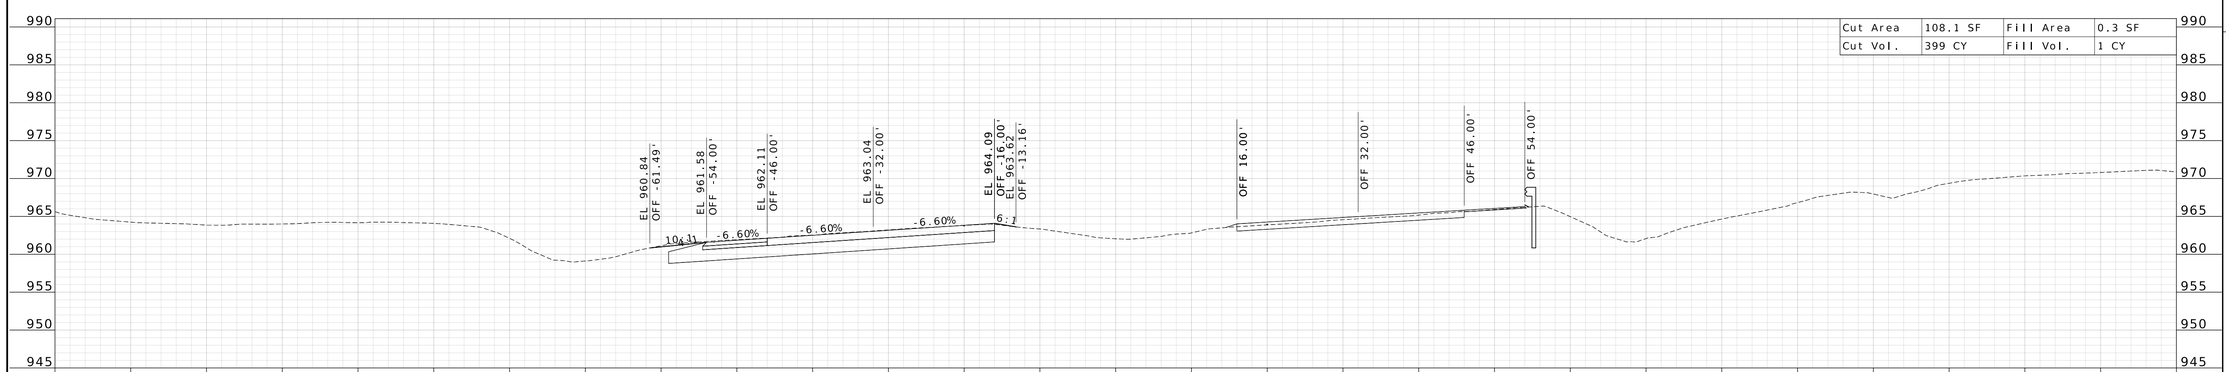

STA 686+00.00 R3

STATE OF MISSOURI
WILLIAM G. KRUSSEL
NUMBER E-27561
REGISTERED PROFESSIONAL ENGINEER

09/21/2026 9:45:04 AM
William G. Krussel
MO PE-27561

DATE PREPARED
9/17/2026

ROUTE	STATE
I-44	MO
DISTRICT	SHEET NO.
CD	72

COUNTY
LACLEDE

JOB NO.
JCD0270

CONTRACT ID.

PROJECT NO.


BRIDGE NO.

DESCRIPTION


DATE

MISSOURI HIGHWAYS AND TRANSPORTATION COMMISSION
105 WEST CAPITOL
JEFFERSON CITY, MO 65102
1-888-ASK-MODOT (1-888-275-6636)

211 N. BROADWAY,
SUITE 2800
ST. LOUIS, MO 63102
CERTIFICATE OF AUTHORITY
NO. 001444 ENGINEERING

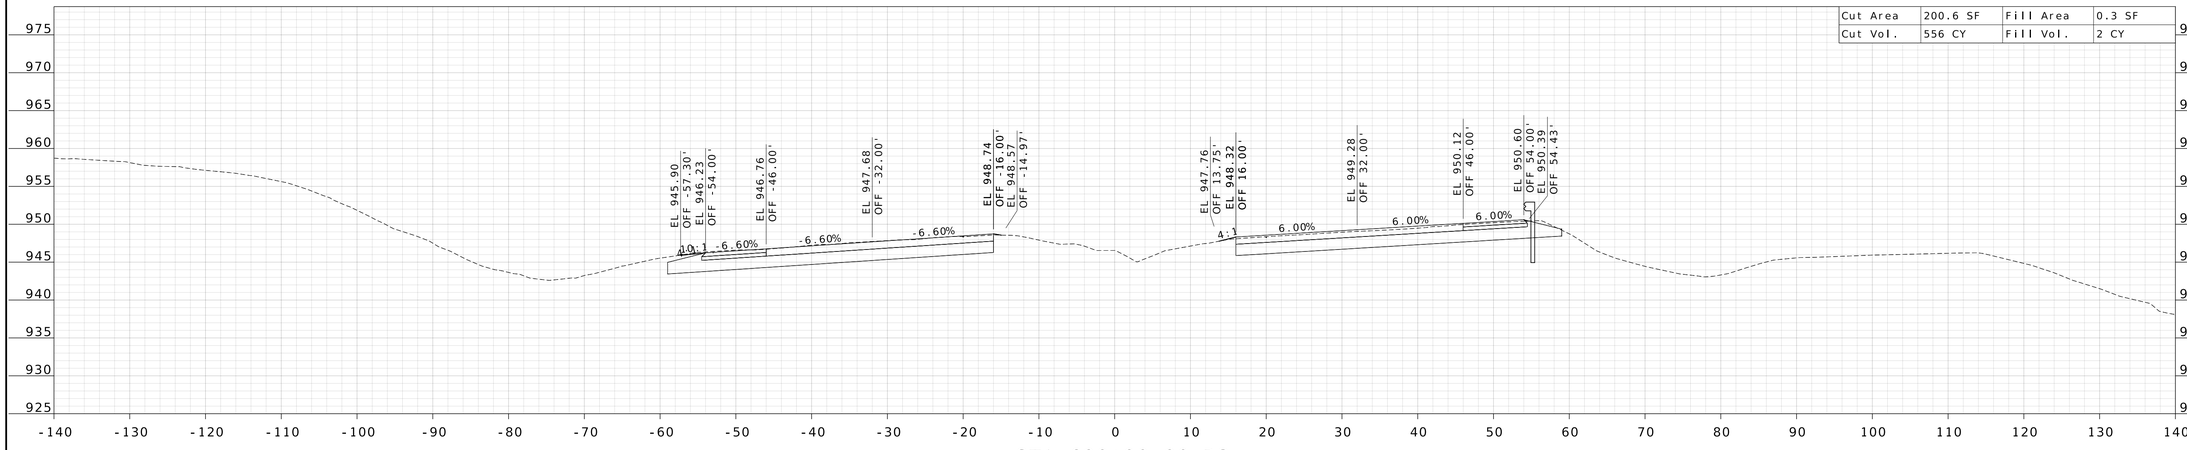

STA 690+00.00 R3

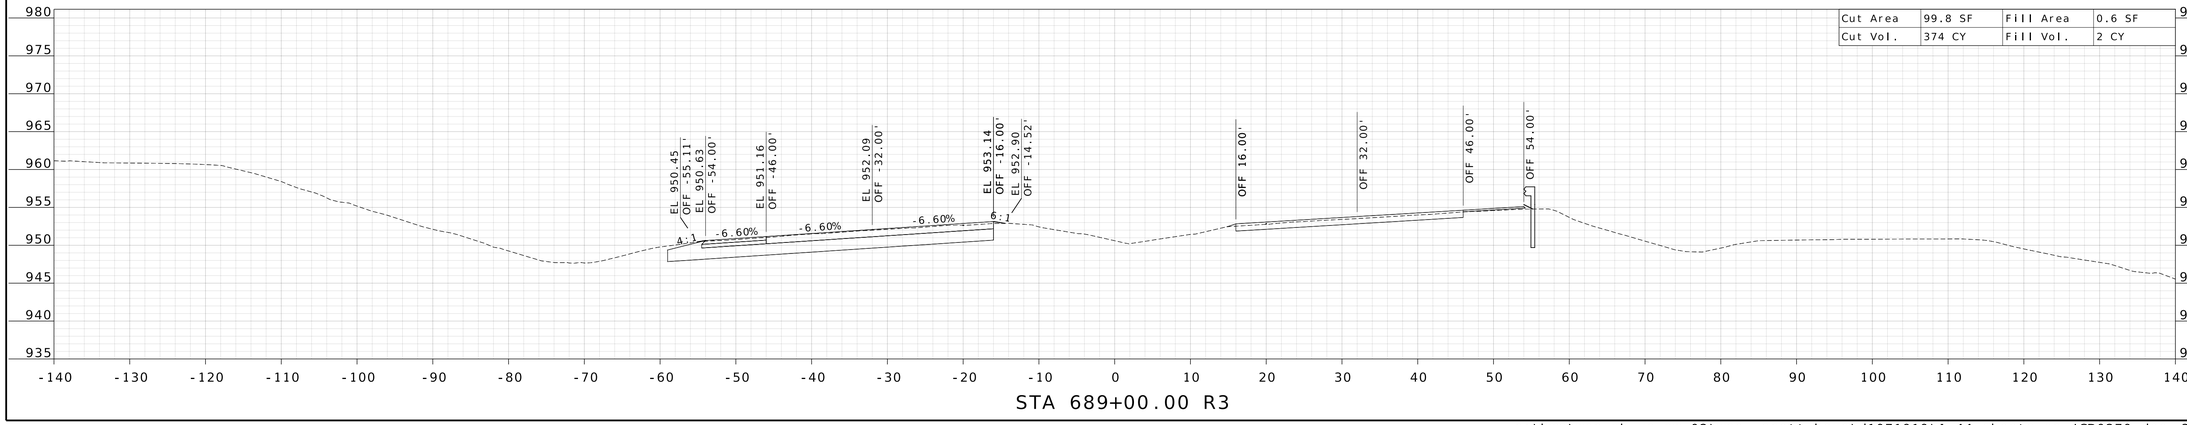

STA 689+00.00 R3

WILLIAM G. KRUSSEL
NUMBER E-27561
STATE OF MISSOURI
REGISTERED PROFESSIONAL ENGINEER

09/21/2026 9:45:05 AM
William G. Krussel
MO PE-27561

DATE PREPARED
9/17/2026

ROUTE	STATE
I-44	MO

DISTRICT	SHEET NO.
CD	73

COUNTY
LACLEDE

JOB NO.
JCD0270

CONTRACT ID.

PROJECT NO.


BRIDGE NO.


DESCRIPTION	DATE

MISSOURI HIGHWAYS AND TRANSPORTATION COMMISSION
105 WEST CAPITOL
JEFFERSON CITY, MO 65102
1-888-ASK-MODOT (1-888-275-6636)

211 N. BROADWAY.
SUITE 2800
ST. LOUIS, MO 63102
CERTIFICATE OF AUTHORITY
NO. 001444 ENGINEERING

c:\bms\wsp-pb-us-pw-02\wsp__scott.keys\d1071919\I-44_sheets_xs_JCD0270.dgn 3:29:12 PM 9/17/2026

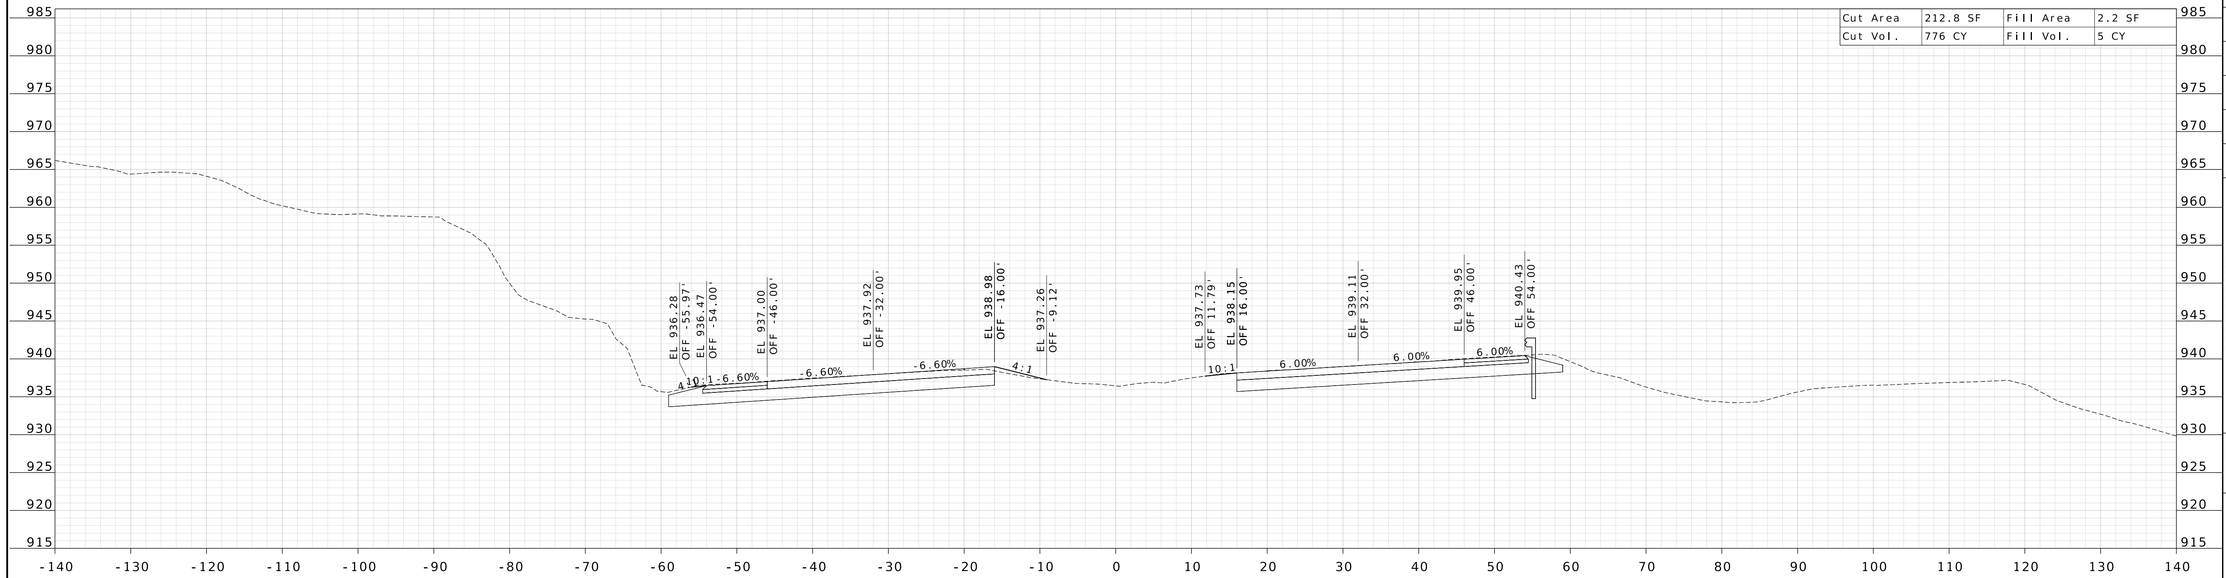

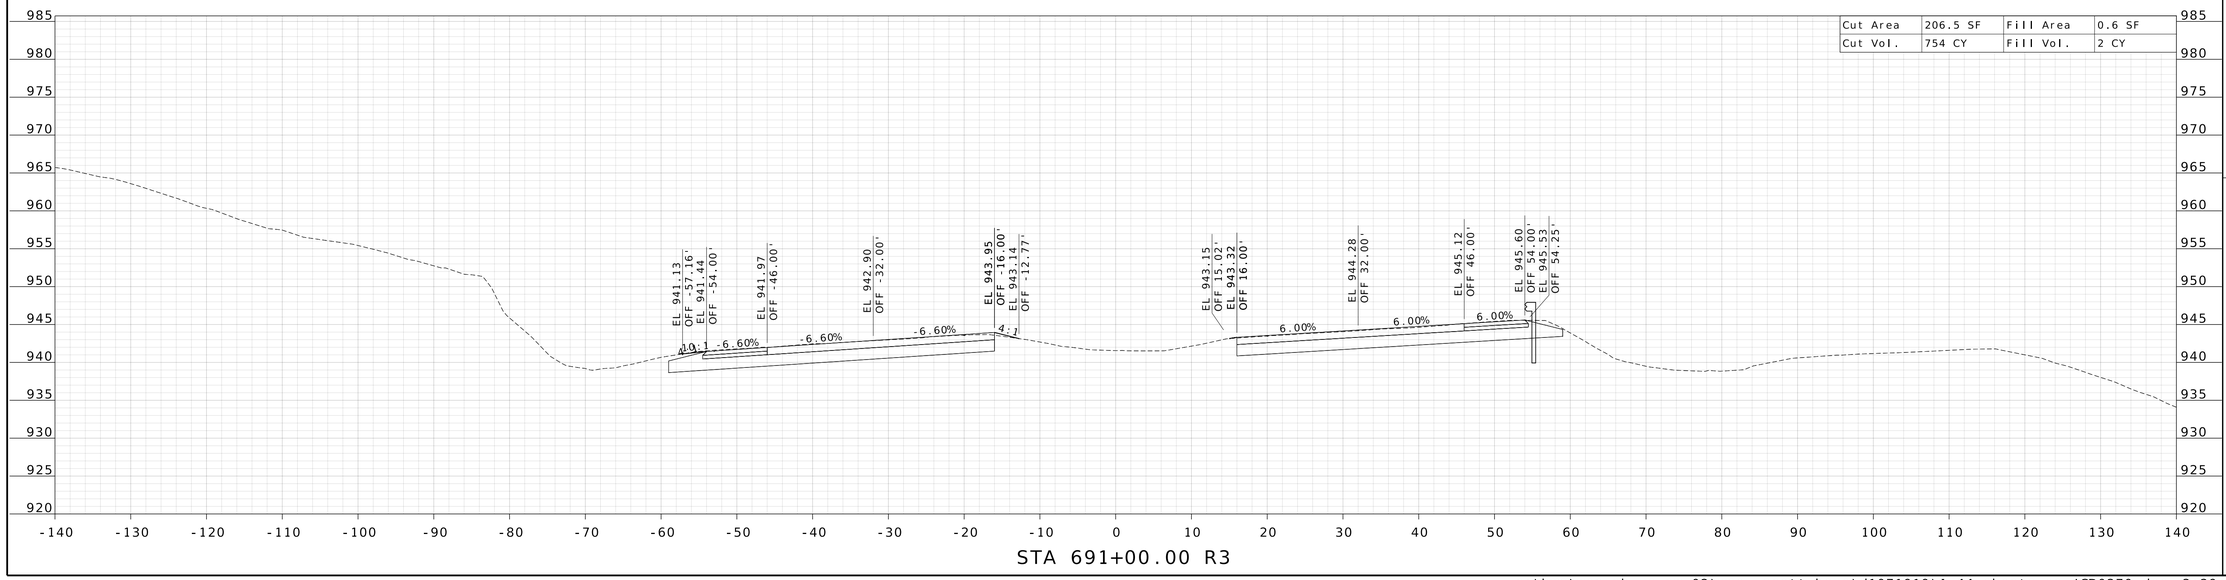

STATE OF MISSOURI
WILLIAM G. KRUSSEL
NUMBER E-27561
REGISTERED PROFESSIONAL ENGINEER

09/21/2026 9:45:05 AM
William G. Krussel
MO PE-27561

DATE PREPARED
9/17/2026

ROUTE	STATE
I-44	MO
DISTRICT	SHEET NO.
CD	74

COUNTY
LACLEDE

JOB NO.
JCD0270

CONTRACT ID.

PROJECT NO.

BRIDGE NO.


DESCRIPTION	DATE

MISSOURI HIGHWAYS AND TRANSPORTATION COMMISSION

105 WEST CAPITOL
JEFFERSON CITY, MO 65102
1-888-ASK-MODOT (1-888-275-6636)

211 N. BROADWAY,
SUITE 2800
ST. LOUIS, MO 63102
CERTIFICATE OF AUTHORITY
NO. 001444 ENGINEERING

c:\bms\wsp-pb-us-pw-02\wsp__scott.keys\d1071919\I-44_sheets_xs_JCD0270.dgn 3:29:14 PM 9/17/2026

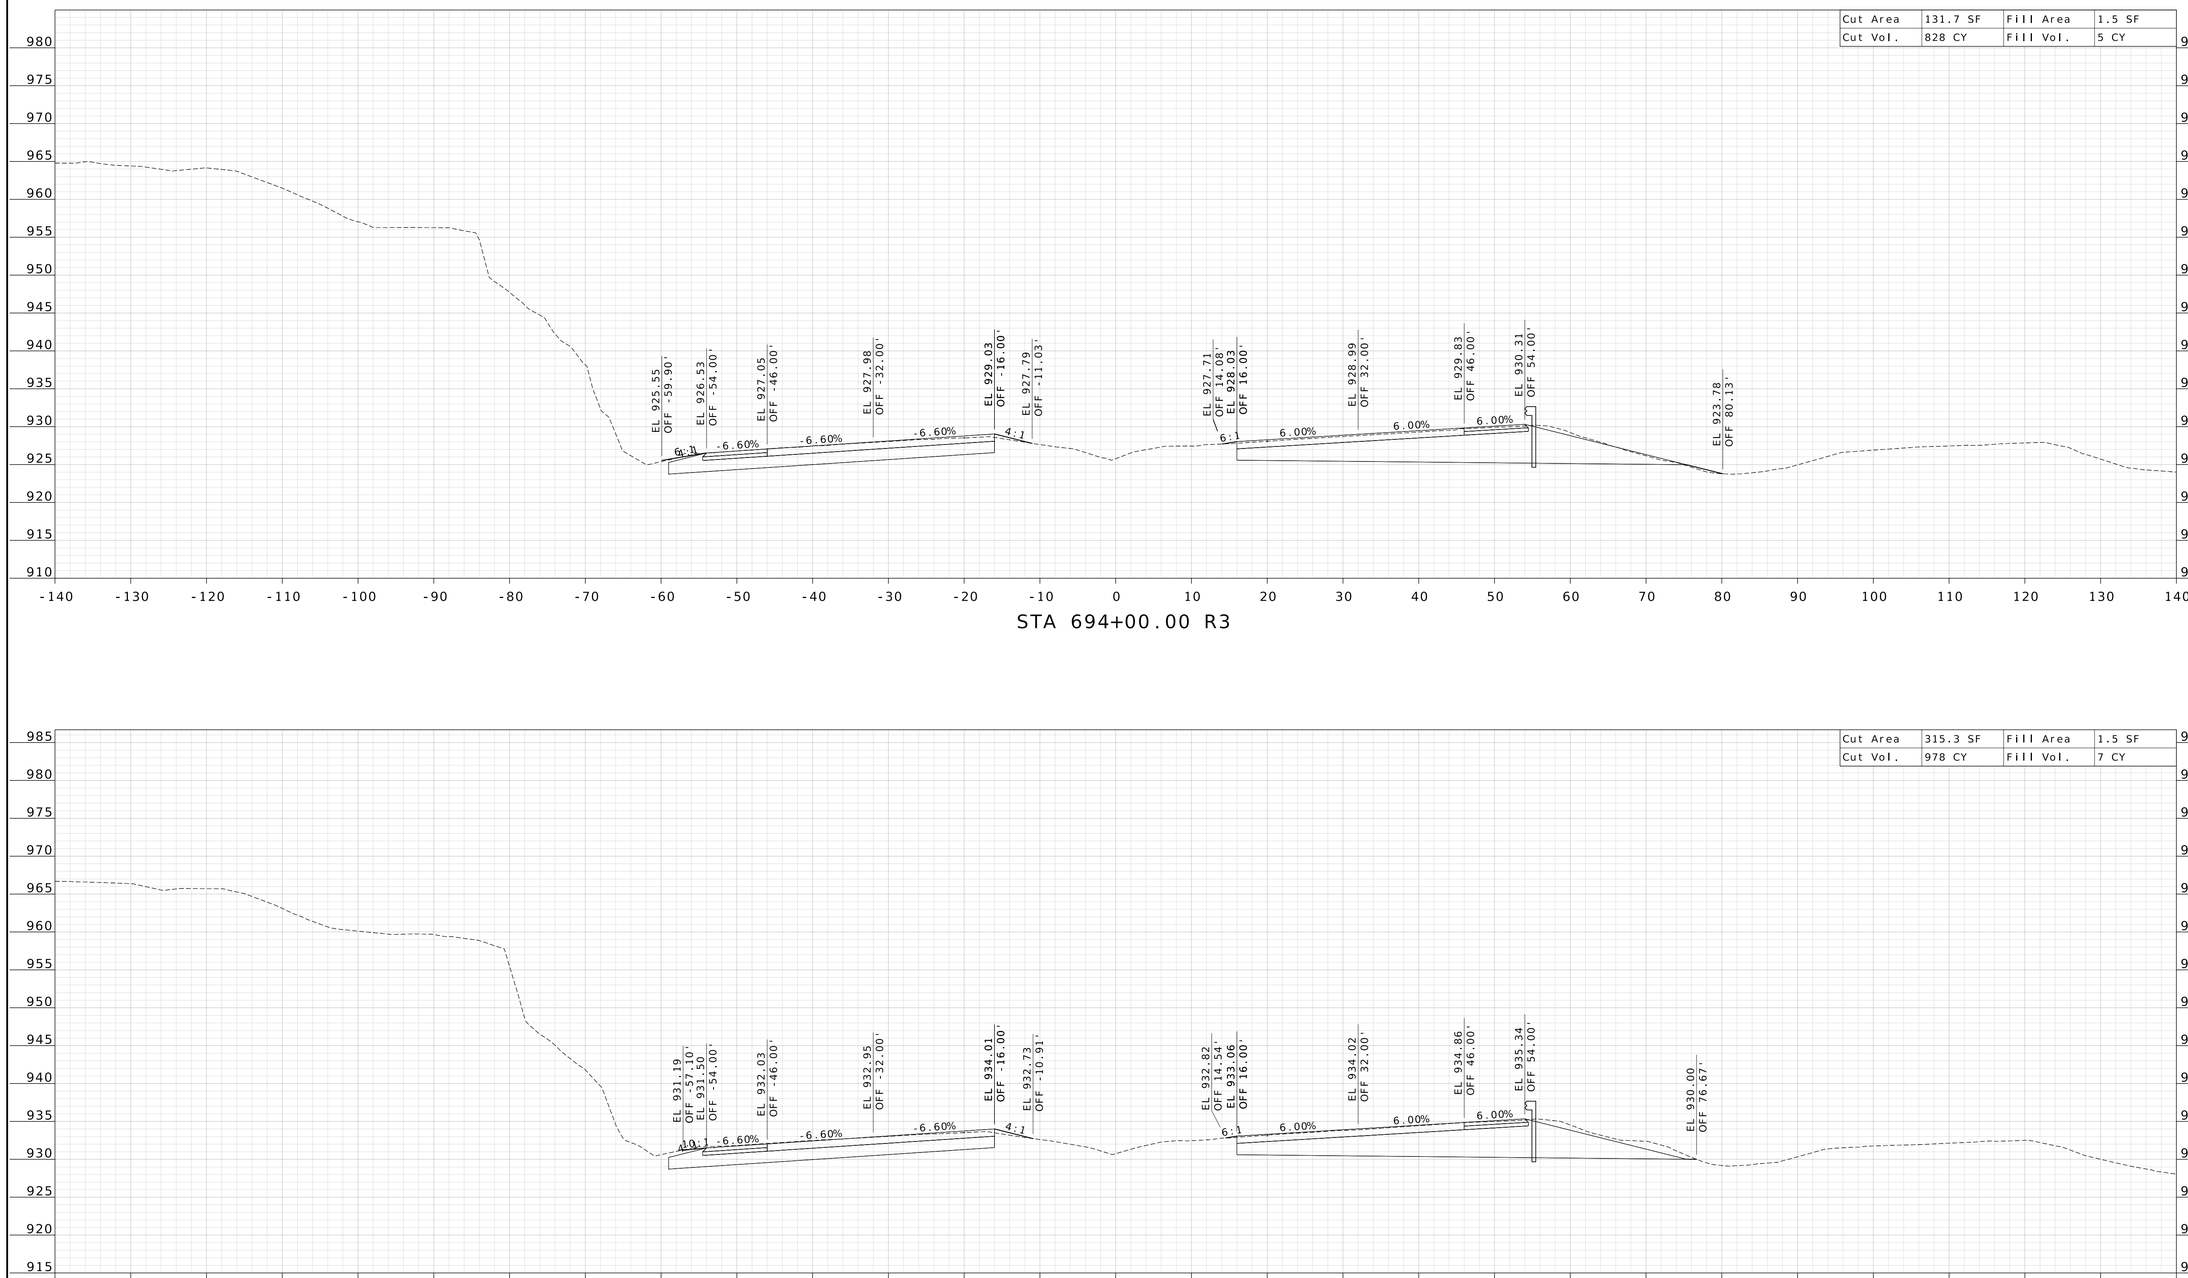

STATE OF MISSOURI
WILLIAM G. KRUSSEL
NUMBER E-27561
REGISTERED PROFESSIONAL ENGINEER

09/21/2026 9:45:06 AM
William G. Krussel
MO PE-27561

DATE PREPARED
9/17/2026

ROUTE	STATE
I-44	MO
DISTRICT	SHEET NO.
CD	75

COUNTY
LACLEDE

JOB NO.
JCD0270

CONTRACT ID.

PROJECT NO.


BRIDGE NO.


DESCRIPTION	DATE

MISSOURI HIGHWAYS AND TRANSPORTATION COMMISSION

105 WEST CAPITOL
JEFFERSON CITY, MO 65102
1-888-ASK-MODOT (1-888-275-6636)

211 N. BROADWAY,
SUITE 2800
ST. LOUIS, MO 63102
CERTIFICATE OF AUTHORITY
NO. 001444 ENGINEERING

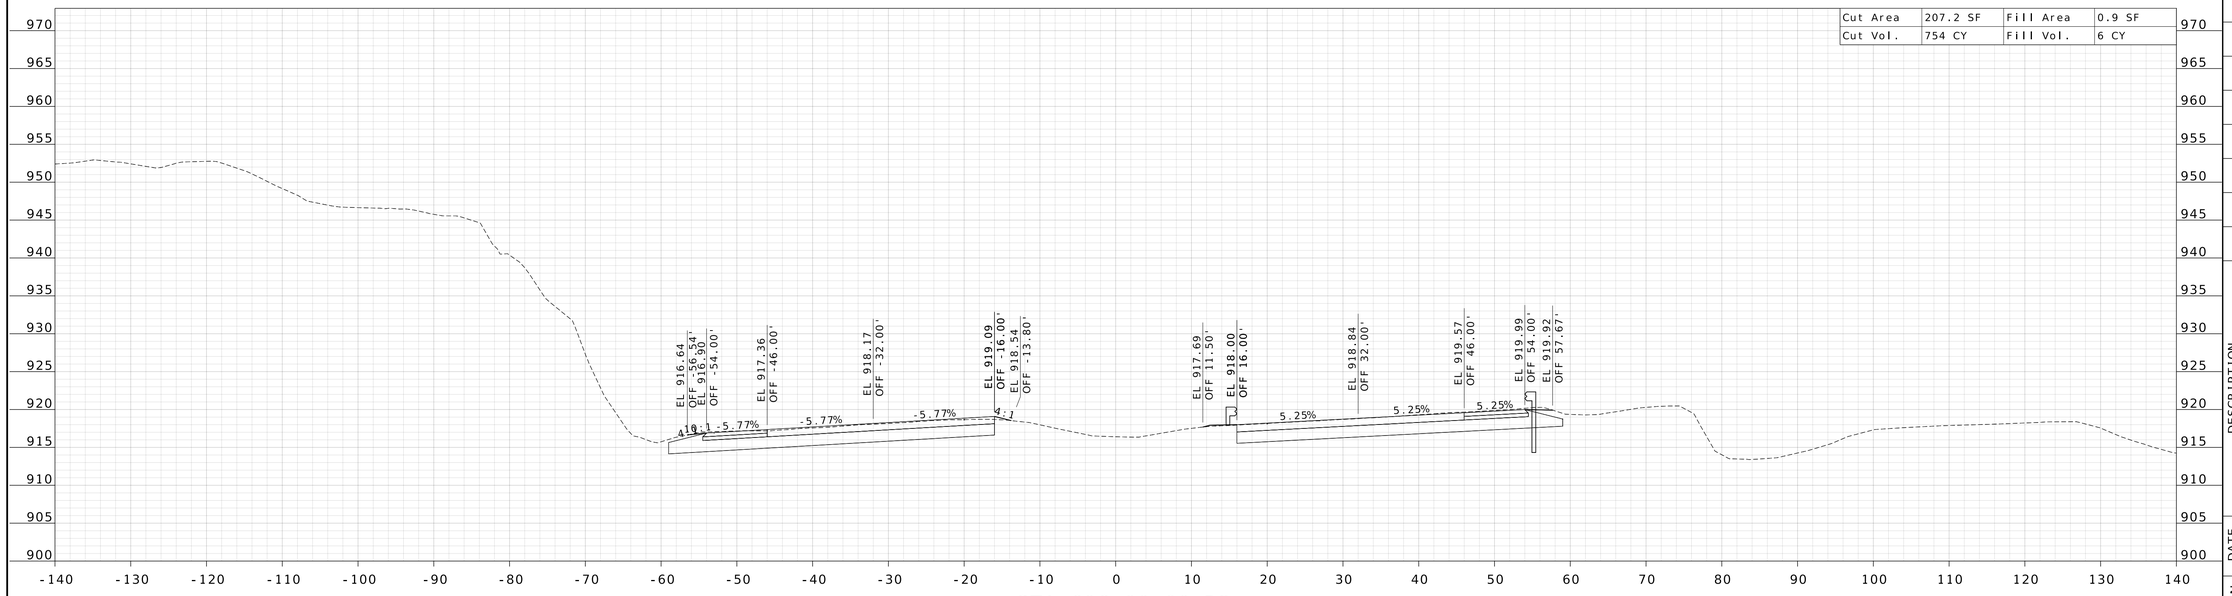

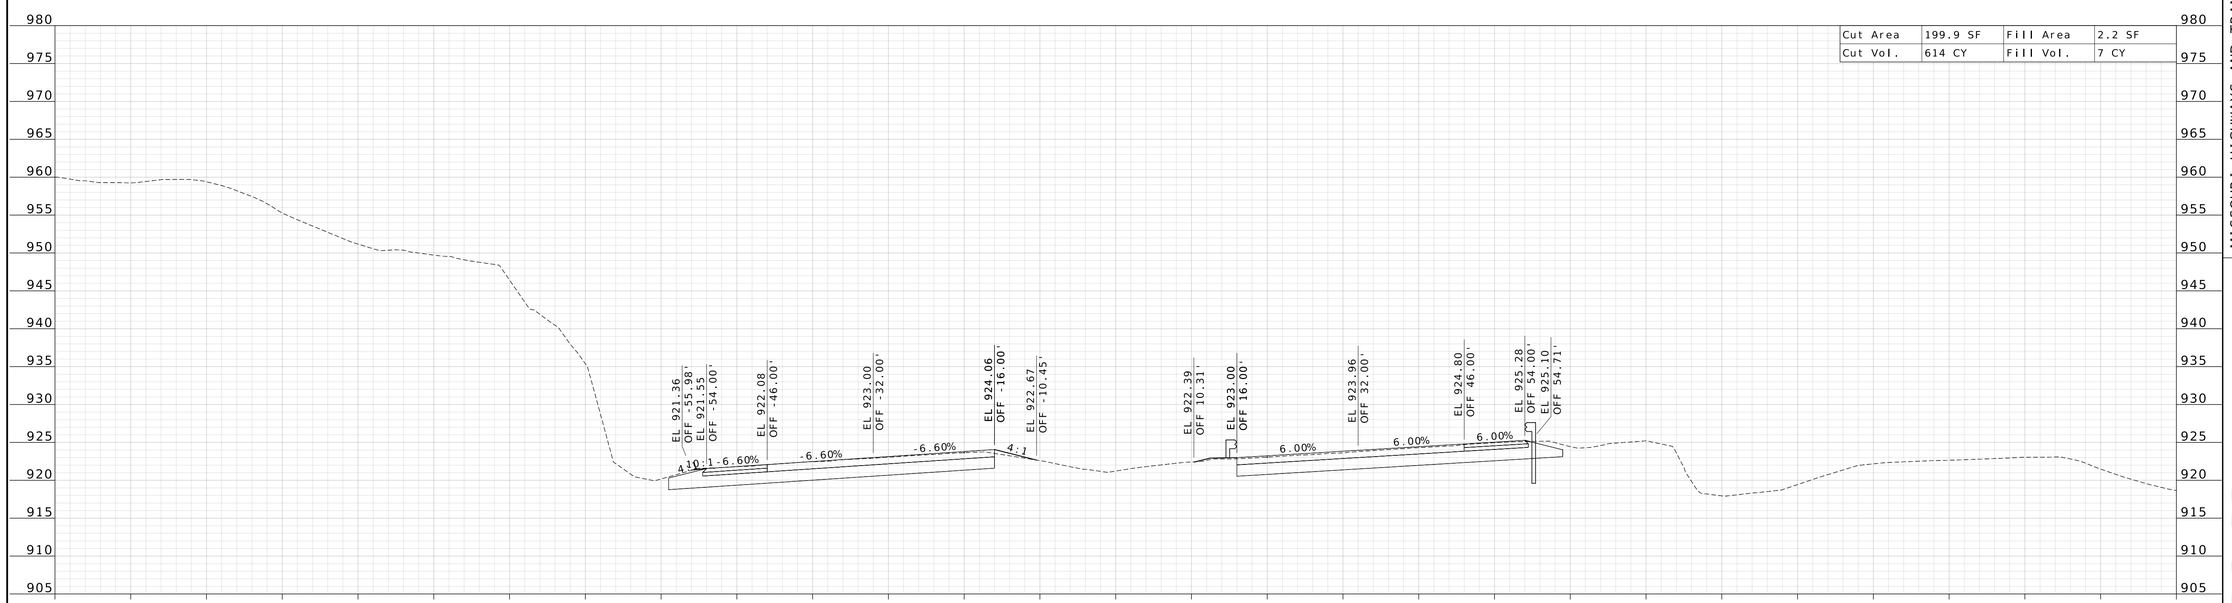

WILLIAM G. KRUSSEL
NUMBER E-27561
STATE OF MISSOURI
REGISTERED PROFESSIONAL ENGINEER

09/21/2026 9:45:06 AM
William G. Krussel
MO PE-27561

DATE PREPARED
9/17/2026

ROUTE	STATE
I-44	MO

DISTRICT	SHEET NO.
CD	76

COUNTY
LACLEDE

JOB NO.
JCD0270

CONTRACT ID.

PROJECT NO.

BRIDGE NO.

DESCRIPTION	DATE

MISSOURI HIGHWAYS AND TRANSPORTATION COMMISSION


105 WEST CAPITOL
JEFFERSON CITY, MO 65102
1-888-ASK-MODOT (1-888-275-6636)

MoDOT


WSP

211 N. BROADWAY,
SUITE 2800
ST. LOUIS, MO 63102
CERTIFICATE OF AUTHORITY
NO. 001444 ENGINEERING

c:\bms\wsp-pb-us-pw-02\wsp__scott.keys\d1071919\I-44_sheets_xs_JCD0270.dgn 3:29:18 PM 9/17/2026

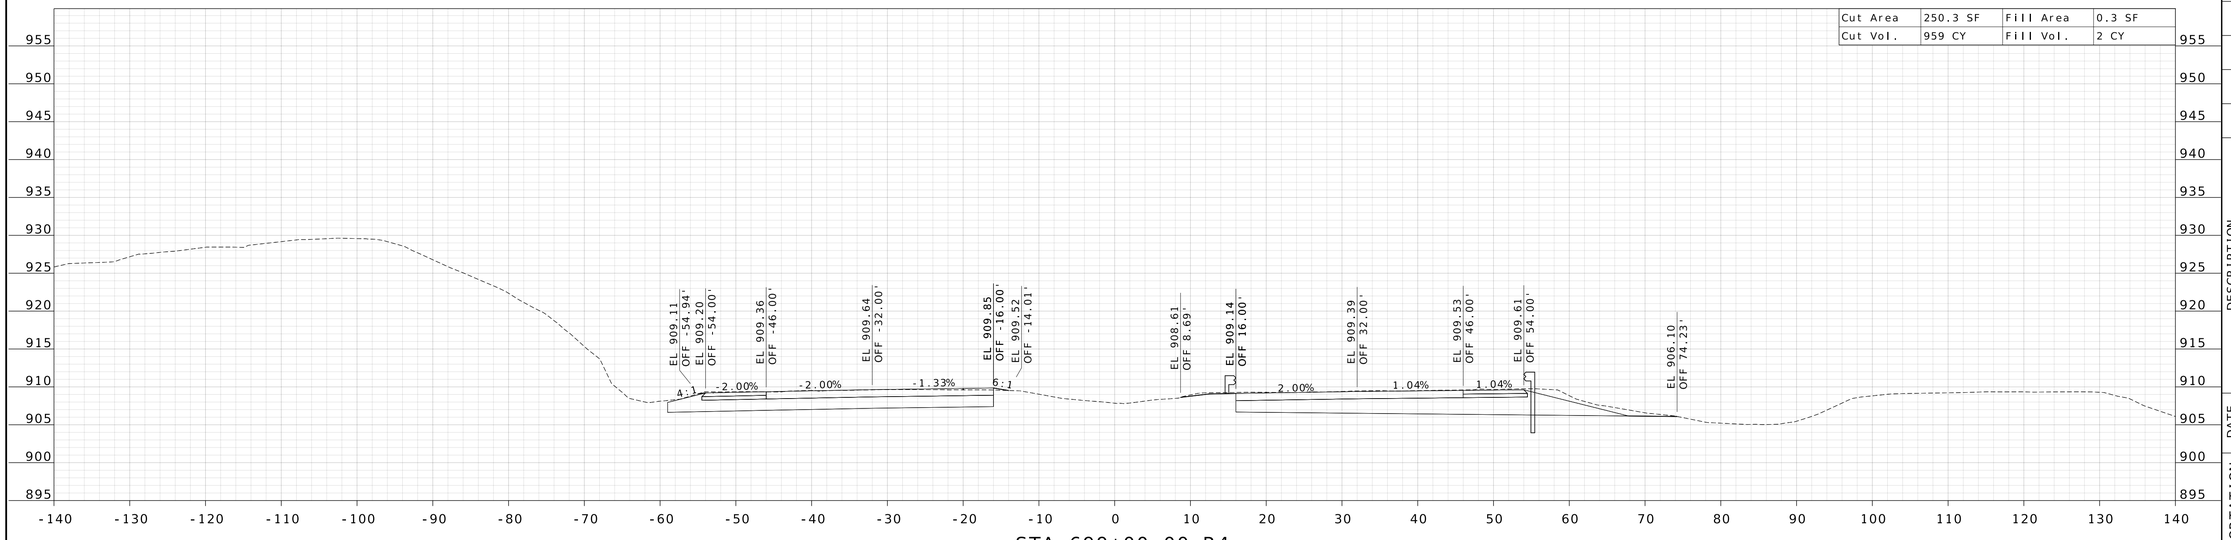

STA 699+00.00 R4

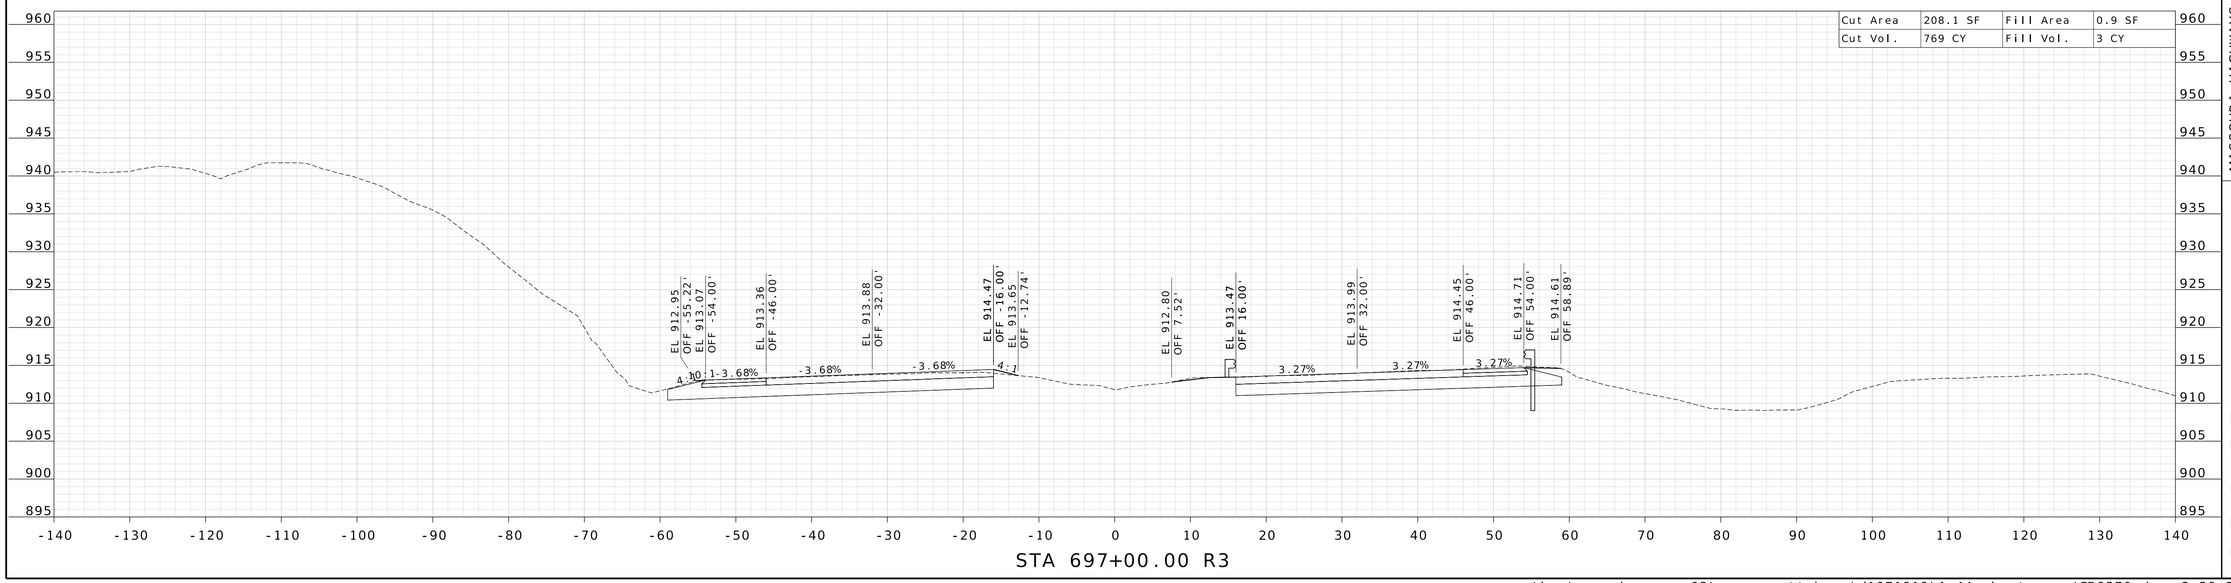

STA 697+00.00 R3

STATE OF MISSOURI
WILLIAM G. KRUSSEL
NUMBER E-27561
REGISTERED PROFESSIONAL ENGINEER

09/21/2026 9:45:06 AM
William G. Krussel
MO PE-27561

DATE PREPARED
9/17/2026

ROUTE	STATE
I-44	MO
DISTRICT	SHEET NO.
CD	77

COUNTY
LACLEDE

JOB NO.
JCD0270

CONTRACT ID.


PROJECT NO.

BRIDGE NO.


DESCRIPTION	DATE

MISSOURI HIGHWAYS AND TRANSPORTATION COMMISSION
105 WEST CAPITOL
JEFFERSON CITY, MO 65102
1-888-ASK-MODOT (1-888-275-6636)

211 N. BROADWAY,
SUITE 2800
ST. LOUIS, MO 63102
CERTIFICATE OF AUTHORITY
NO. 001444 ENGINEERING

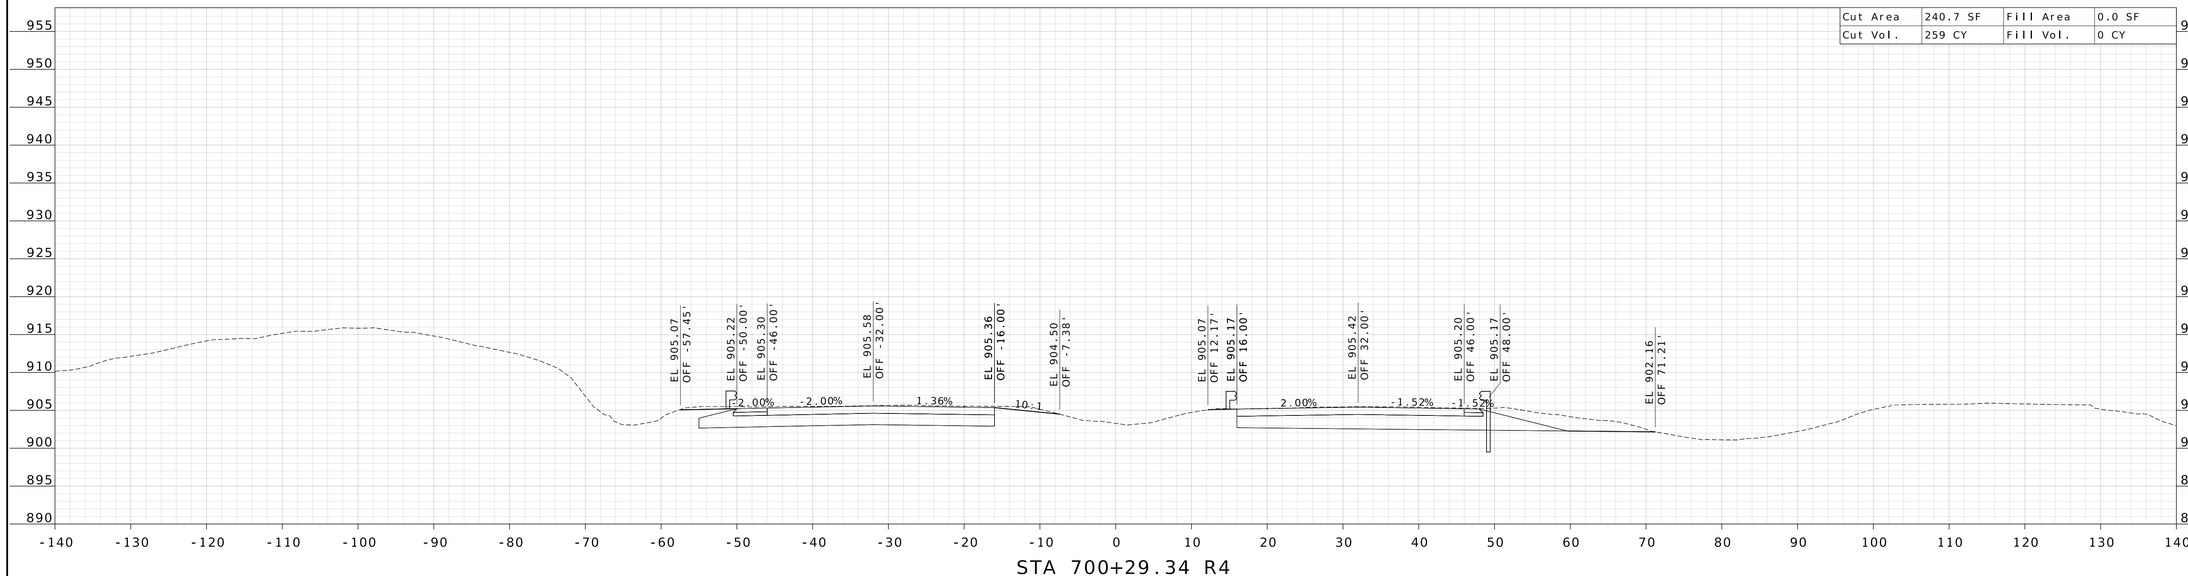

STA 700+29.34 R4

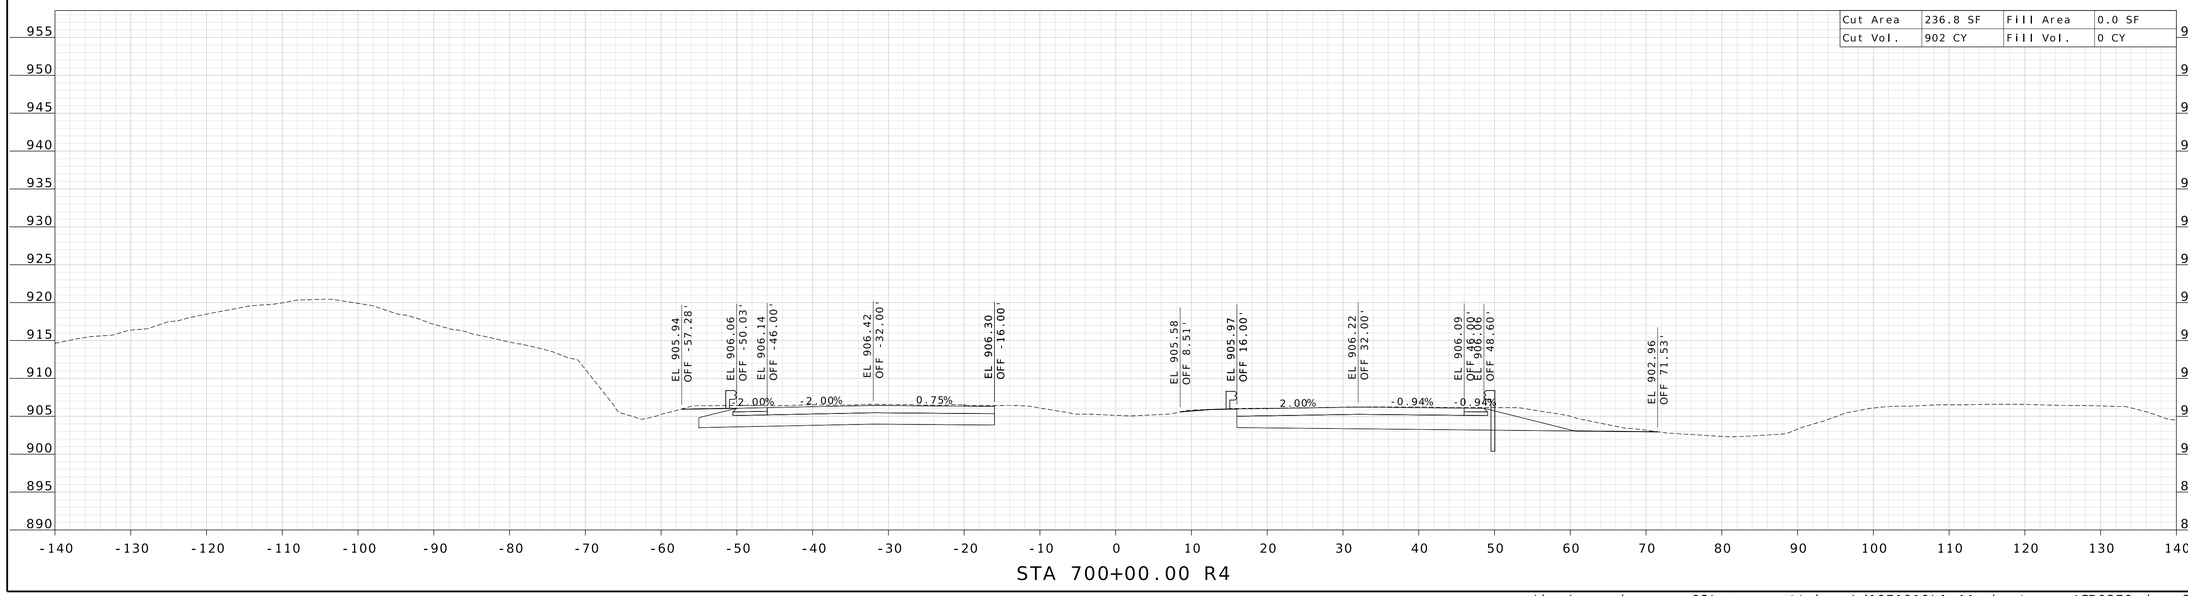

STA 700+00.00 R4

WILLIAM G. KRUSSEL
NUMBER E-27561
STATE OF MISSOURI
REGISTERED PROFESSIONAL ENGINEER

09/21/2026 9:45:07 AM
William G. Krussel
MO PE-27561

DATE PREPARED
9/17/2026

ROUTE	STATE
I-44	MO
DISTRICT	SHEET NO.
CD	78

COUNTY
LACLEDE

JOB NO.
JCD0270

CONTRACT ID.

PROJECT NO.


BRIDGE NO.

DESCRIPTION	DATE

MISSOURI HIGHWAYS AND TRANSPORTATION COMMISSION
105 WEST CAPITOL
JEFFERSON CITY, MO 65102
1-888-ASK-MODOT (1-888-275-6636)

211 N. BROADWAY,
SUITE 2800
ST. LOUIS, MO 63102
CERTIFICATE OF AUTHORITY
NO. 001444 ENGINEERING

c:\bms\wsp-pb-us-pw-02\wsp__scott.keys\d1071919\I-44_sheets_xs_JCD0270.dgn 3:29:21 PM 9/17/2026

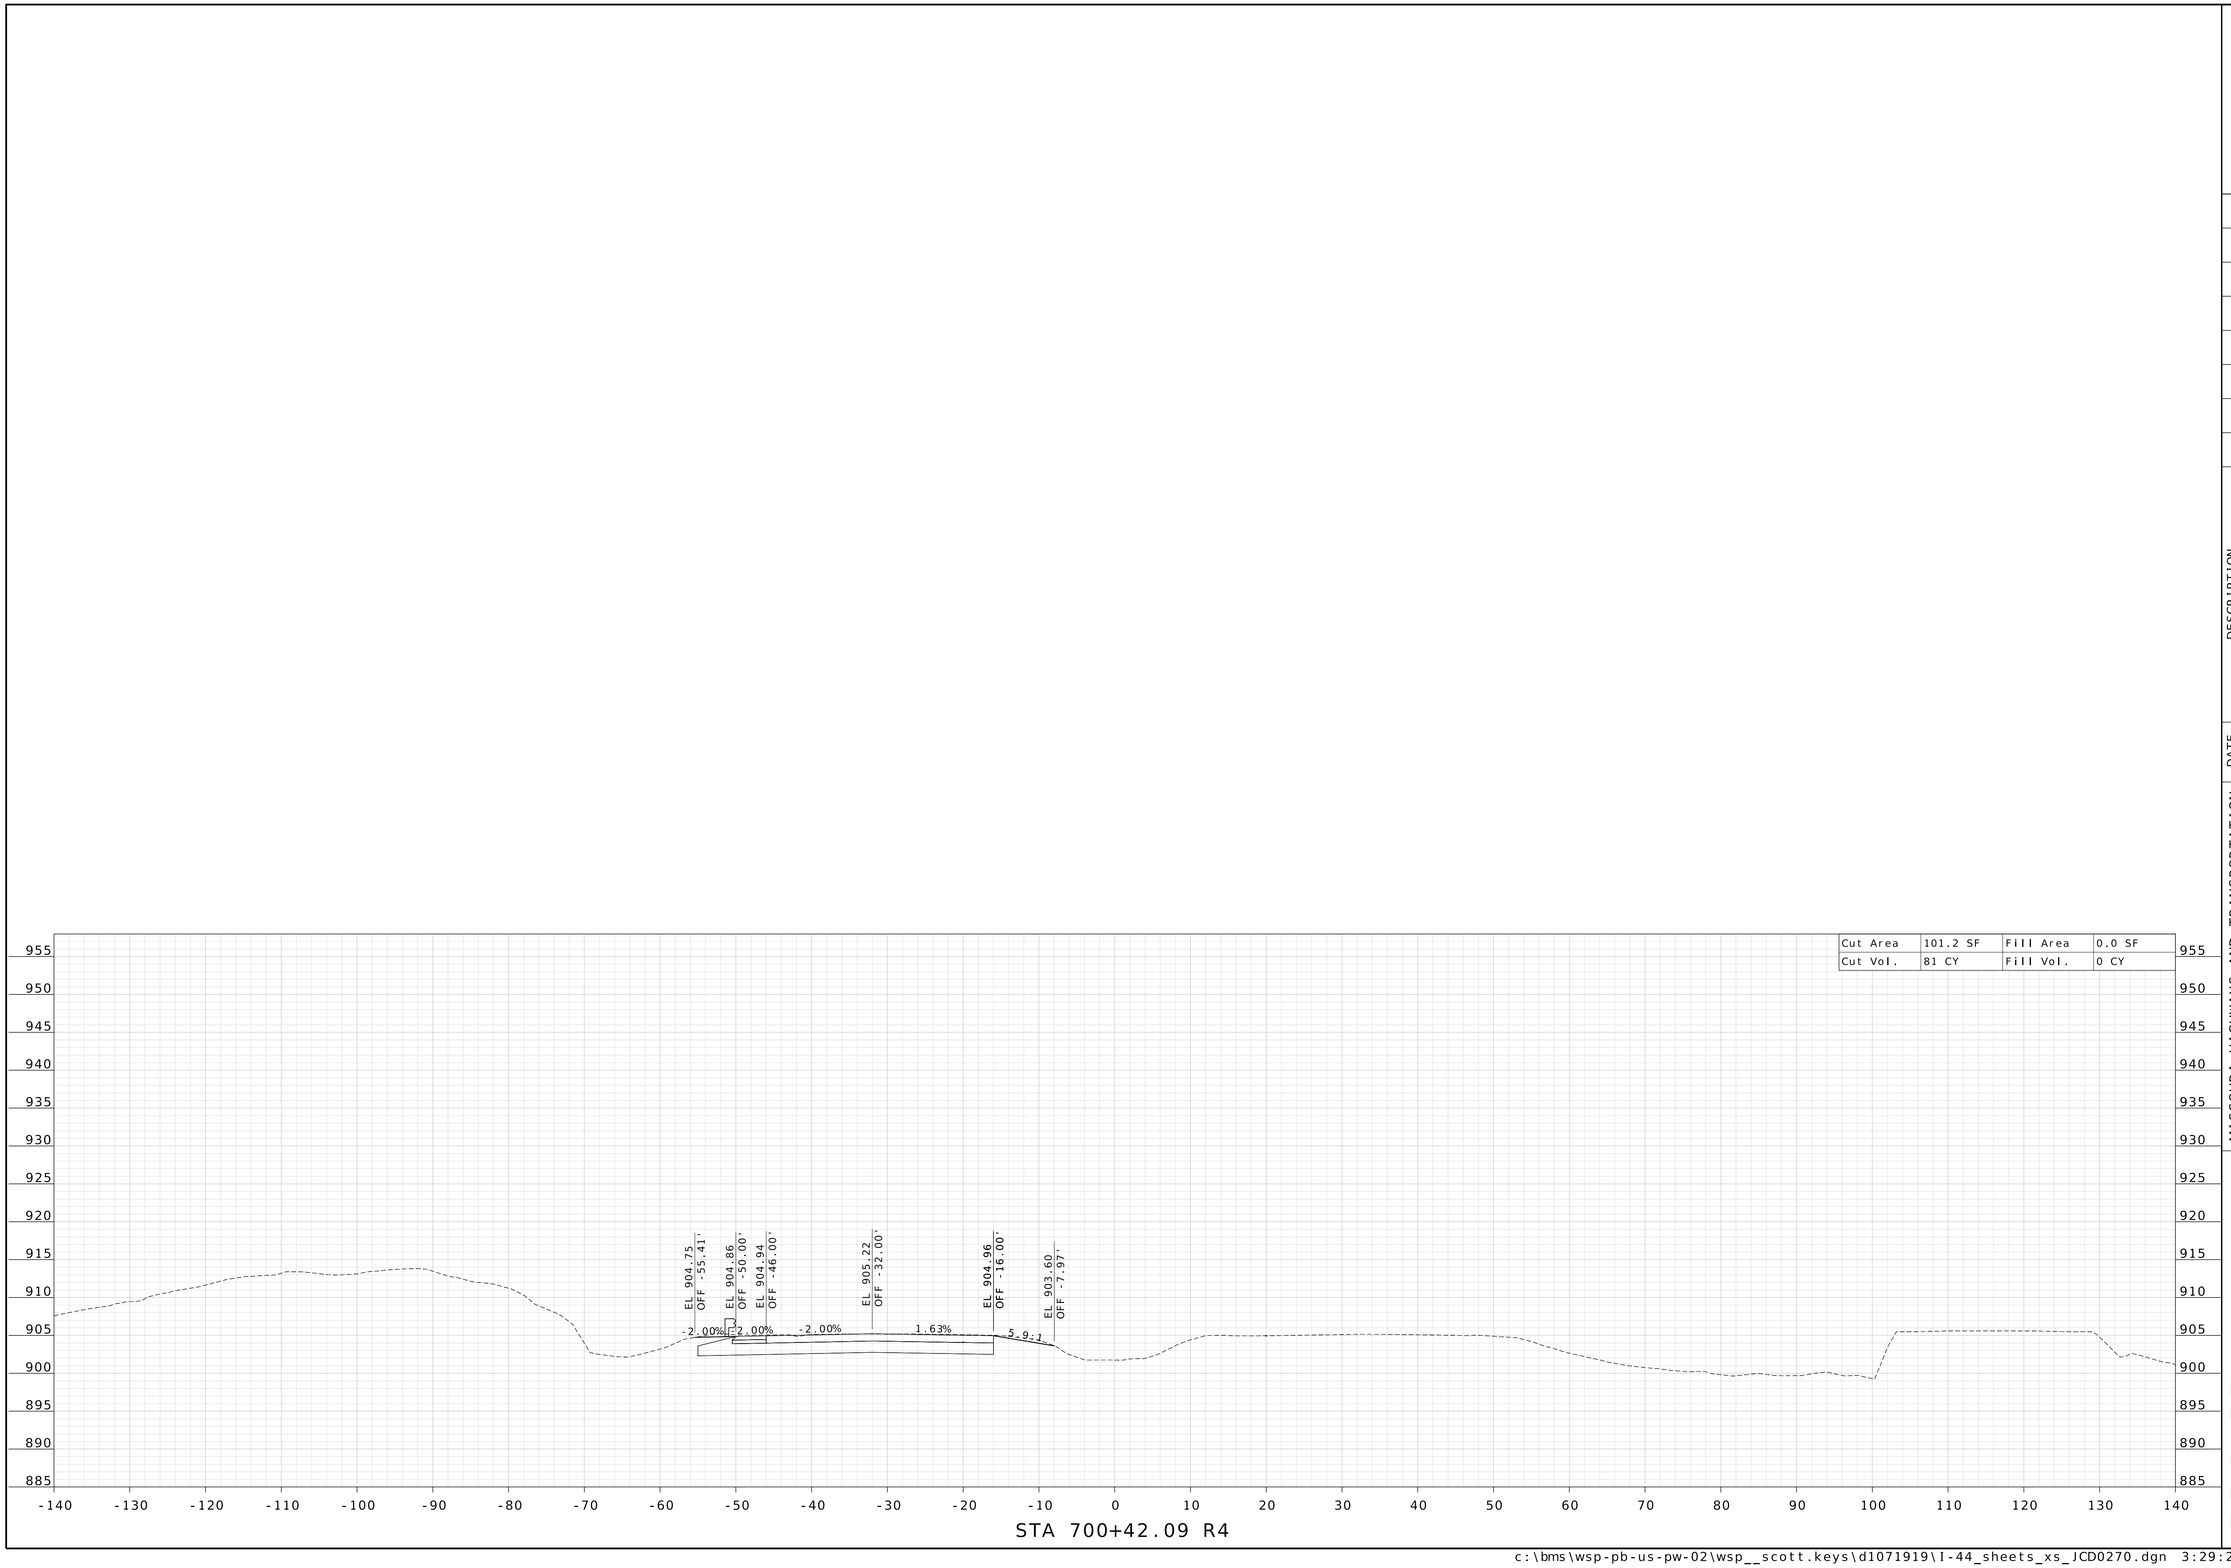

STATE OF MISSOURI
WILLIAM G. KRUSSEL
NUMBER E-27561
REGISTERED PROFESSIONAL ENGINEER

09/21/2026 9:45:07 AM
William G. Krussel
MO PE-27561

DATE PREPARED
9/17/2026

ROUTE	STATE
I-44	MO
DISTRICT	SHEET NO.
CD	79

COUNTY
LACLEDE

JOB NO.
JCD0270

CONTRACT ID.

PROJECT NO.

BRIDGE NO.

DESCRIPTION	DATE

MISSOURI HIGHWAYS AND TRANSPORTATION COMMISSION

105 WEST CAPITOL
JEFFERSON CITY, MO 65102
1-888-ASK-MODOT (1-888-275-6636)

211 N. BROADWAY,
SUITE 2800
ST. LOUIS, MO 63102
CERTIFICATE OF AUTHORITY
NO. 001444 ENGINEERING

c:\bms\wsp-pb-us-pw-02\wsp__scott.keys\d1071919\I-44_sheets_xs_JCD0270.dgn 3:29:22 PM 9/17/2026

Cut Area	0.0 SF	Fill Area	0.0 SF
Cut Vol.	0 CY	Fill Vol.	0 CY

STA 701+00.00 R4

WILLIAM G. KRUSSEL
NUMBER E-27561
REGISTERED PROFESSIONAL ENGINEER
STATE OF MISSOURI

09/21/2026 9:45:07 AM
William G. Krussel
MO PE-27561

DATE PREPARED
9/17/2026

ROUTE	STATE
I-44	MO

DISTRICT	SHEET NO.
CD	80

COUNTY
LACLEDE

JOB NO.
JCD0270

CONTRACT ID.

PROJECT NO.

BRIDGE NO.

DATE	DESCRIPTION

MISSOURI HIGHWAYS AND TRANSPORTATION COMMISSION

105 WEST CAPITOL
JEFFERSON CITY, MO 65102
1-888-ASK-MODOT (1-888-275-6636)

211 N. BROADWAY.
SUITE 2800
ST. LOUIS, MO 63102
CERTIFICATE OF AUTHORITY
NO. 001444 ENGINEERING

Cut Area	0.0 SF	Fill Area	0.0 SF
Cut Vol.	0 CY	Fill Vol.	0 CY

STA 702+00.00 R4

WILLIAM G. KRUSSEL
NUMBER E-27561
STATE OF MISSOURI
REGISTERED PROFESSIONAL ENGINEER

09/21/2026 9:45:08 AM
William G. Krussel
MO PE-27561

DATE PREPARED
9/17/2026

ROUTE	STATE
I-44	MO

DISTRICT	SHEET NO.
CD	81

COUNTY
LACLEDE

JOB NO.
JCD0270

CONTRACT ID.

PROJECT NO.

BRIDGE NO.

DESCRIPTION	DATE


MISSOURI HIGHWAYS AND TRANSPORTATION COMMISSION

105 WEST CAPITOL
JEFFERSON CITY, MO 65102
1-888-ASK-MODOT (1-888-275-6636)

211 N. BROADWAY.
SUITE 2800
ST. LOUIS, MO 63102
CERTIFICATE OF AUTHORITY
NO. 001444 ENGINEERING

c:\bms\wsp-pb-us-pw-02\wsp__scott.keys\d1071919\I-44_sheets_xs_JCD0270.dgn 3:29:24 PM 9/17/2026

Cut Area	0.0 SF	Fill Area	0.0 SF
Cut Vol.	0 CY	Fill Vol.	0 CY

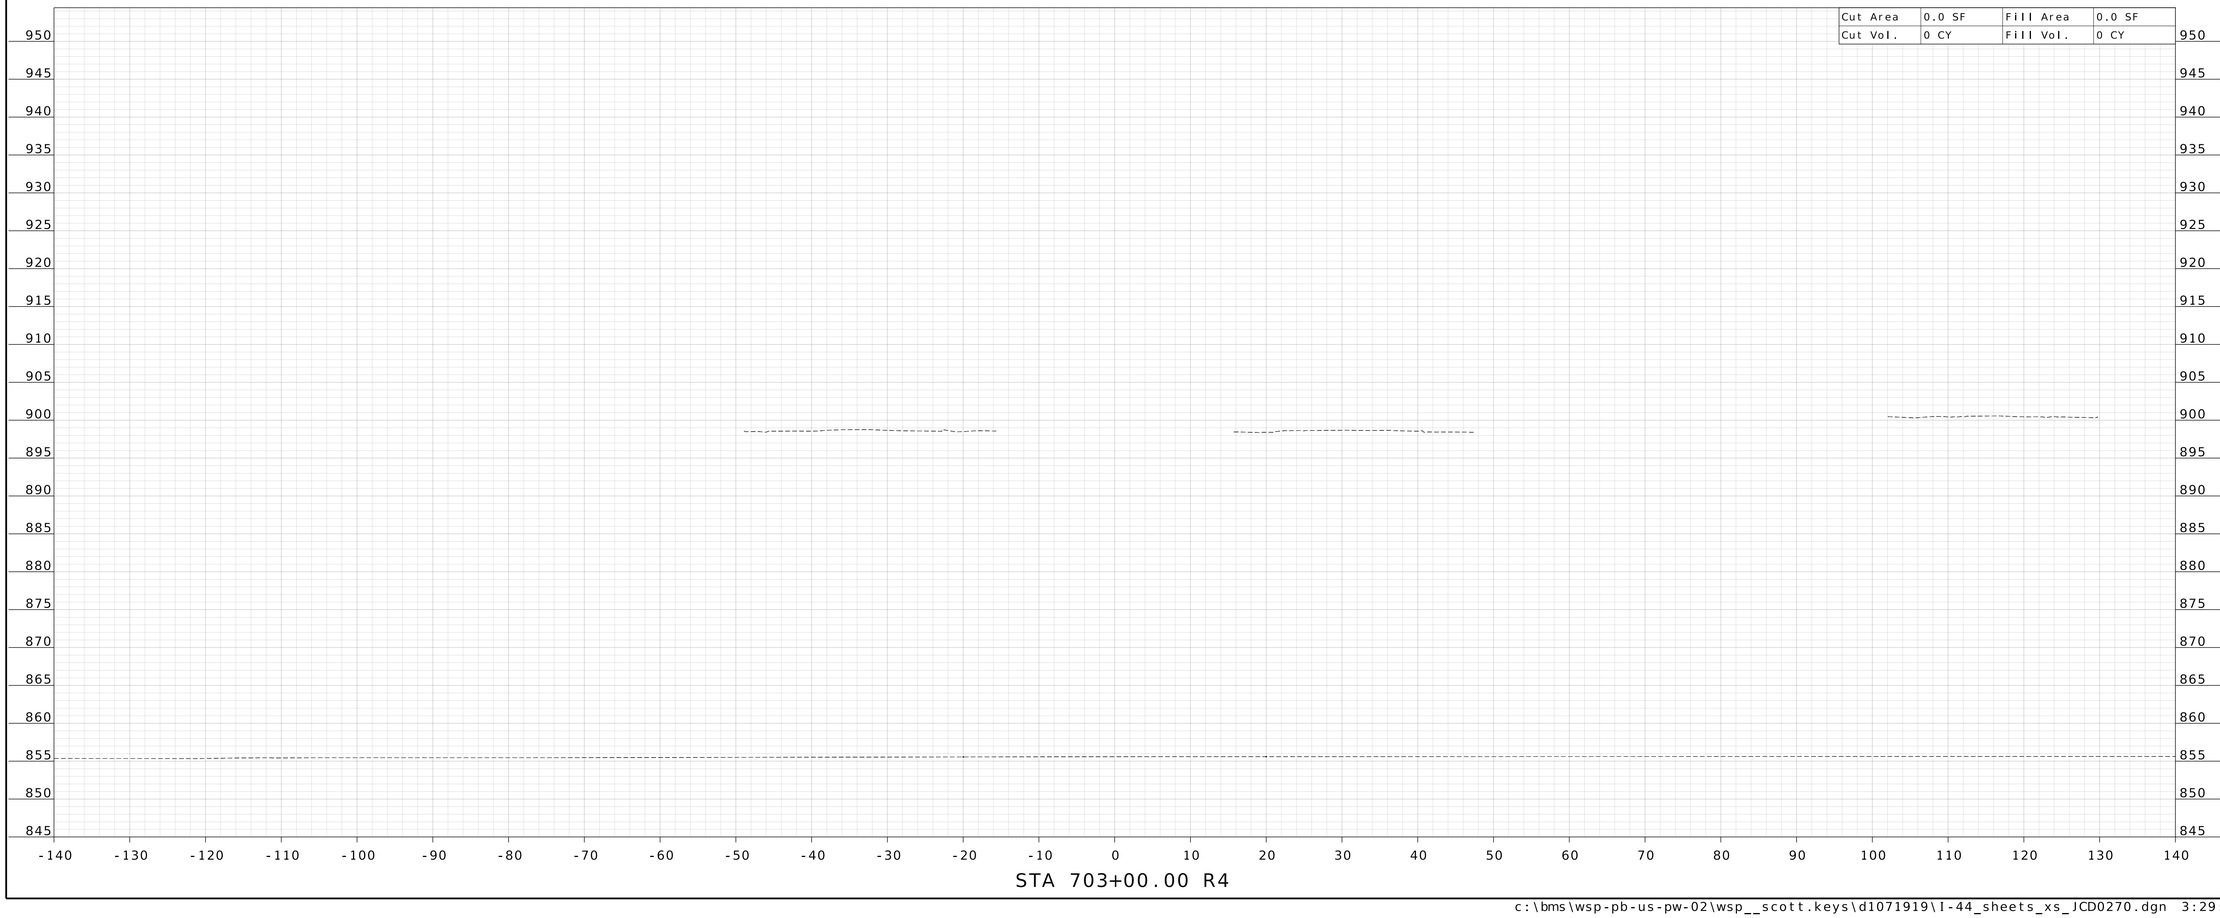

STA 703+00.00 R4

STATE OF MISSOURI
WILLIAM G. KRUSSEL
NUMBER E-27561
REGISTERED PROFESSIONAL ENGINEER

09/21/2026 9:45:08 AM
William G. Krussel
MO PE-27561

DATE PREPARED
9/17/2026

ROUTE	STATE
I-44	MO

DISTRICT	SHEET NO.
CD	82

COUNTY
LACLEDE

JOB NO.
JCD0270

CONTRACT ID.

PROJECT NO.

BRIDGE NO.

DESCRIPTION	DATE

MISSOURI HIGHWAYS AND TRANSPORTATION COMMISSION

105 WEST CAPITOL
JEFFERSON CITY, MO 65102
1-888-ASK-MODOT (1-888-275-6636)

211 N. BROADWAY.
SUITE 2800
ST. LOUIS, MO 63102
CERTIFICATE OF AUTHORITY
NO. 001444 ENGINEERING

c:\bms\wsp-pb-us-pw-02\wsp__scott.keys\d1071919\I-44_sheets_xs_JCD0270.dgn 3:29:26 PM 9/17/2026

Cut Area	0.0 SF	Fill Area	0.0 SF
Cut Vol.	0 CY	Fill Vol.	0 CY



STA 704+00.00 R4

STATE OF MISSOURI
WILLIAM G. KRUSSEL
NUMBER E-27561
REGISTERED PROFESSIONAL ENGINEER

09/21/2026 9:45:08 AM
William G. Krussel
MO PE-27561

DATE PREPARED
9/17/2026

ROUTE	STATE
I-44	MO

DISTRICT	SHEET NO.
CD	83

COUNTY
LACLEDE

JOB NO.
JCD0270

CONTRACT ID.

PROJECT NO.

BRIDGE NO.

DESCRIPTION	DATE

MISSOURI HIGHWAYS AND TRANSPORTATION COMMISSION

MoDOT
105 WEST CAPITOL
JEFFERSON CITY, MO 65102
1-888-ASK-MODOT (1-888-275-6636)

WSP
211 N. BROADWAY,
SUITE 2800
ST. LOUIS, MO 63102
CERTIFICATE OF AUTHORITY
NO. 001444 ENGINEERING

c:\bms\wsp-pb-us-pw-02\wsp__scott.keys\d1071919\I-44_sheets_xs_JCD0270.dgn 3:29:27 PM 9/17/2026

Cut Area	0.0 SF	Fill Area	0.0 SF
Cut Vol.	0 CY	Fill Vol.	0 CY

STA 705+00.00 R4

WILLIAM G. KRUSSEL
NUMBER E-27561
STATE OF MISSOURI
REGISTERED PROFESSIONAL ENGINEER

09/21/2026 9:45:09 AM
William G. Krussel
MO PE-27561

DATE PREPARED
9/17/2026

ROUTE	STATE
I-44	MO

DISTRICT	SHEET NO.
CD	84

COUNTY
LACLEDE

JOB NO.
JCD0270

CONTRACT ID.

PROJECT NO.

BRIDGE NO.

DESCRIPTION	DATE

MISSOURI HIGHWAYS AND TRANSPORTATION COMMISSION

105 WEST CAPITOL
JEFFERSON CITY, MO 65102
1-888-ASK-MODOT (1-888-275-6636)

211 N. BROADWAY.
SUITE 2800
ST. LOUIS, MO 63102
CERTIFICATE OF AUTHORITY
NO. 001444 ENGINEERING

Cut Area	0.0 SF	Fill Area	0.0 SF
Cut Vol.	0 CY	Fill Vol.	0 CY

STA 706+00.00 R4

WILLIAM G. KRUSSEL
NUMBER E-27561
STATE OF MISSOURI
REGISTERED PROFESSIONAL ENGINEER

09/21/2026 9:45:09 AM
William G. Krussel
MO PE-27561

DATE PREPARED
9/17/2026

ROUTE	STATE
I-44	MO

DISTRICT	SHEET NO.
CD	85

COUNTY
LACLEDE

JOB NO.
JCD0270

CONTRACT ID.

PROJECT NO.

BRIDGE NO.

DESCRIPTION	DATE

MISSOURI HIGHWAYS AND TRANSPORTATION COMMISSION

105 WEST CAPITOL
JEFFERSON CITY, MO 65102
1-888-ASK-MODOT (1-888-275-6636)

211 N. BROADWAY,
SUITE 2800
ST. LOUIS, MO 63102
CERTIFICATE OF AUTHORITY
NO. 001444 ENGINEERING

c:\bms\wsp-pb-us-pw-02\wsp__scott.keys\d1071919\I-44_sheets_xs_JCD0270.dgn 3:29:29 PM 9/17/2026

Cut Area	0.0 SF	Fill Area	0.0 SF
Cut Vol.	0 CY	Fill Vol.	0 CY



STA 707+00.00 R4

STATE OF MISSOURI
WILLIAM G. KRUSSEL
NUMBER E-27561
REGISTERED PROFESSIONAL ENGINEER

09/21/2026 9:45:09 AM
William G. Krussel
MO PE-27561

DATE PREPARED
9/17/2026

ROUTE	STATE
I-44	MO
DISTRICT	SHEET NO.
CD	86

COUNTY
LACLEDE

JOB NO.
JCD0270

CONTRACT ID.

PROJECT NO.

BRIDGE NO.

DESCRIPTION	DATE


MISSOURI HIGHWAYS AND TRANSPORTATION COMMISSION

105 WEST CAPITOL
JEFFERSON CITY, MO 65102
1-888-ASK-MODOT (1-888-275-6636)

211 N. BROADWAY,
SUITE 2800
ST. LOUIS, MO 63102
CERTIFICATE OF AUTHORITY
NO. 001444 ENGINEERING

c:\bms\wsp-pb-us-pw-02\wsp__scott.keys\d1071919\I-44_sheets_xs_JCD0270.dgn 3:29:30 PM 9/17/2026

Cut Area	121.4 SF	Fill Area	0.1 SF
Cut Vol.	0 CY	Fill Vol.	0 CY

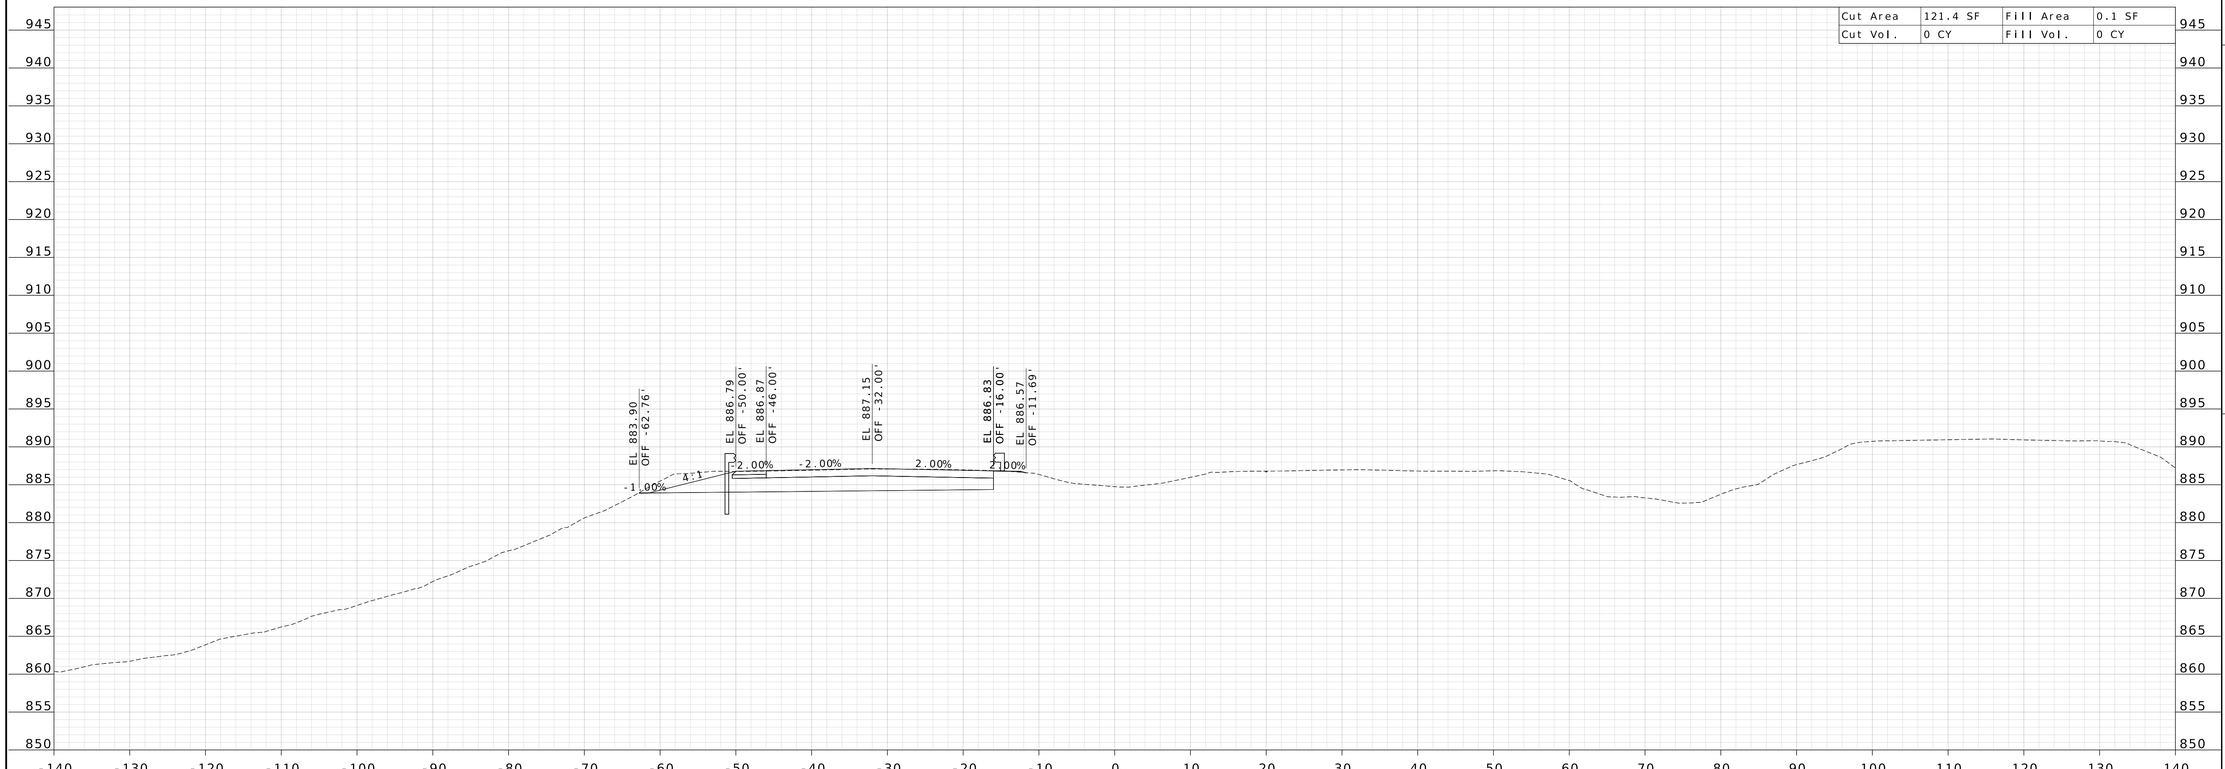

STA 707+66.47 R4

STATE OF MISSOURI
WILLIAM G. KRUSSEL
NUMBER E-27561
REGISTERED PROFESSIONAL ENGINEER

09/21/2026 9:45:10 AM
William G. Krussel
MO PE-27561

DATE PREPARED
9/17/2026

ROUTE	STATE
I-44	MO

DISTRICT	SHEET NO.
CD	87

COUNTY
LACLEDE

JOB NO.
JCD0270

CONTRACT ID.

PROJECT NO.

BRIDGE NO.

DESCRIPTION	DATE


MISSOURI HIGHWAYS AND TRANSPORTATION COMMISSION

105 WEST CAPITOL
JEFFERSON CITY, MO 65102
1-888-ASK-MODOT (1-888-275-6636)

211 N. BROADWAY.
SUITE 2800
ST. LOUIS, MO 63102
CERTIFICATE OF AUTHORITY
NO. 001444 ENGINEERING

c:\bms\wsp-pb-us-pw-02\wsp__scott.keys\d1071919\I-44_sheets_xs_JCD0270.dgn 3:29:31 PM 9/17/2026

Cut Area	123.1 SF	Fill Area	0.0 SF
Cut Vol.	152 CY	Fill Vol.	0 CY

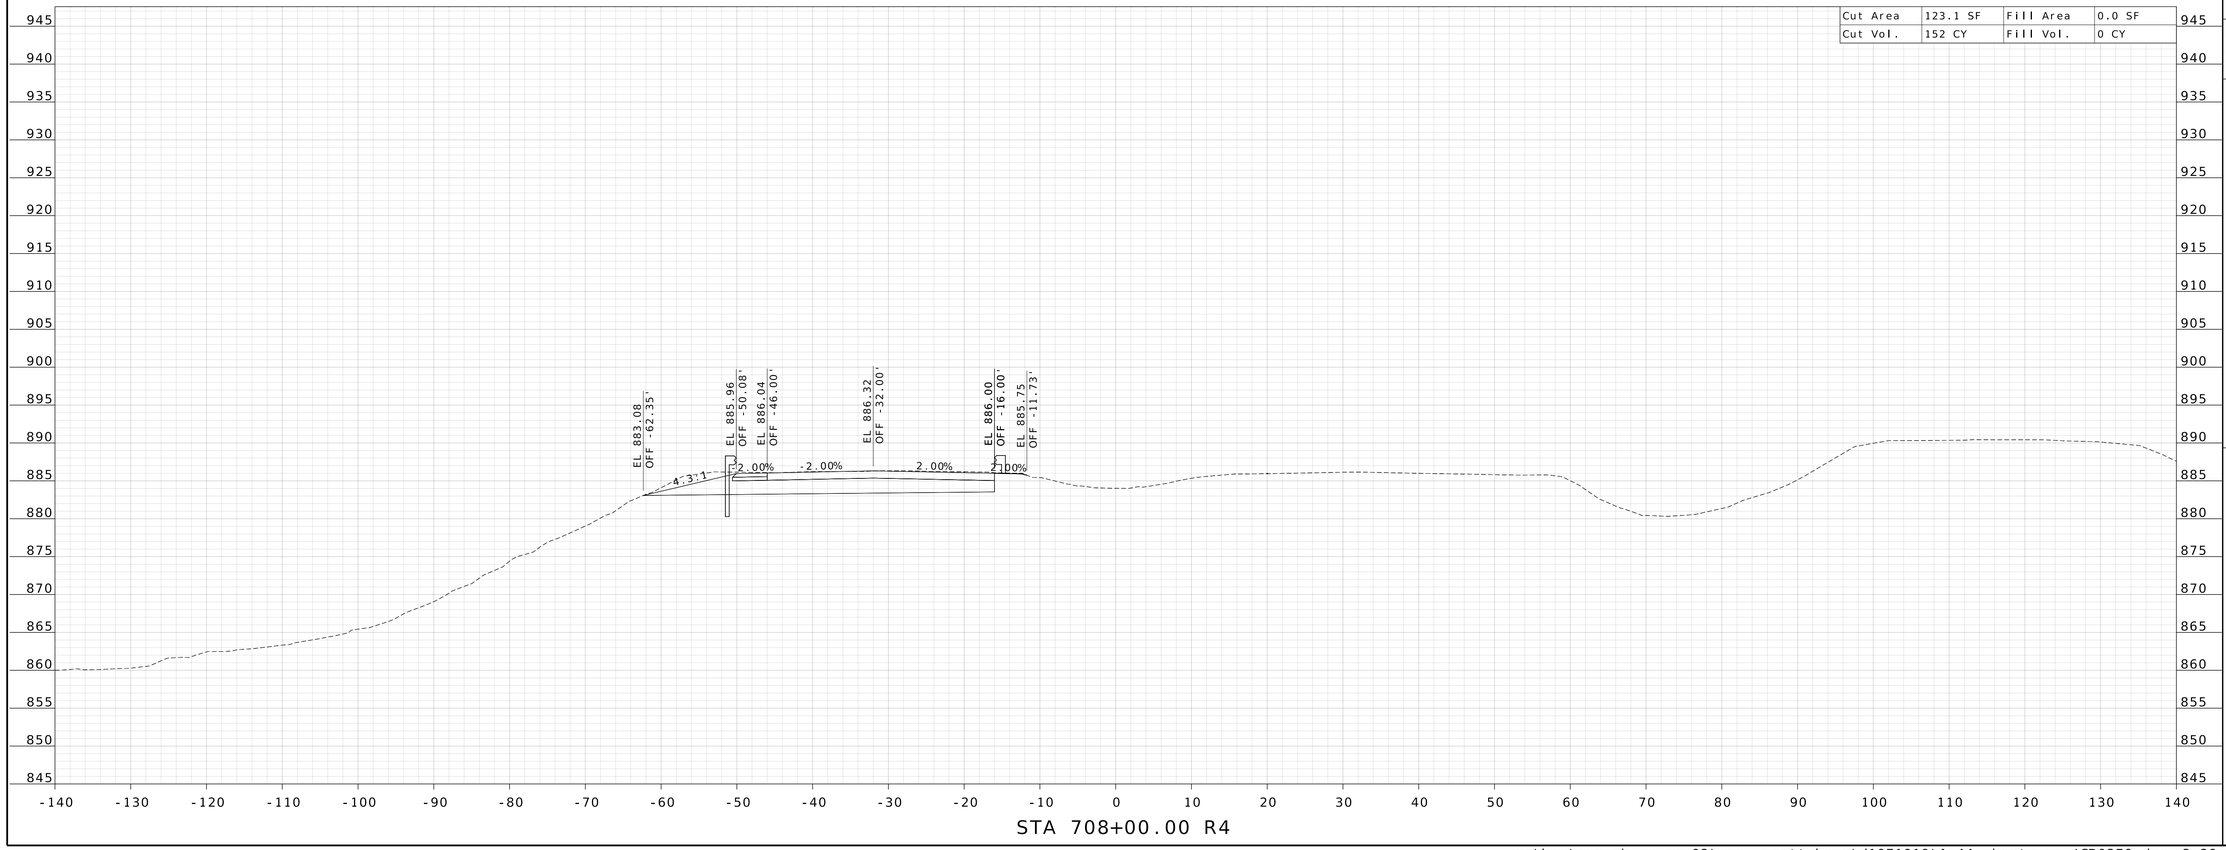

STA 708+00.00 R4

STATE OF MISSOURI
WILLIAM G. KRUSSEL
NUMBER E-27561
REGISTERED PROFESSIONAL ENGINEER

09/21/2026 9:45:10 AM
William G. Krussel
MO PE-27561

DATE PREPARED
9/17/2026

ROUTE	STATE
I-44	MO

DISTRICT	SHEET NO.
CD	88

COUNTY
LACLEDE

JOB NO.
JCD0270

CONTRACT ID.

PROJECT NO.

BRIDGE NO.

DESCRIPTION	DATE


MISSOURI HIGHWAYS AND TRANSPORTATION COMMISSION

105 WEST CAPITOL
JEFFERSON CITY, MO 65102
1-888-ASK-MODOT (1-888-275-6636)

211 N. BROADWAY,
SUITE 2800
ST. LOUIS, MO 63102
CERTIFICATE OF AUTHORITY
NO. 001444 ENGINEERING

c:\bms\wsp-pb-us-pw-02\wsp__scott.keys\d1071919\I-44_sheets_xs_JCD0270.dgn 3:29:32 PM 9/17/2026

Cut Area	130.3 SF	Fill Area	0.0 SF
Cut Vol.	469 CY	Fill Vol.	0 CY

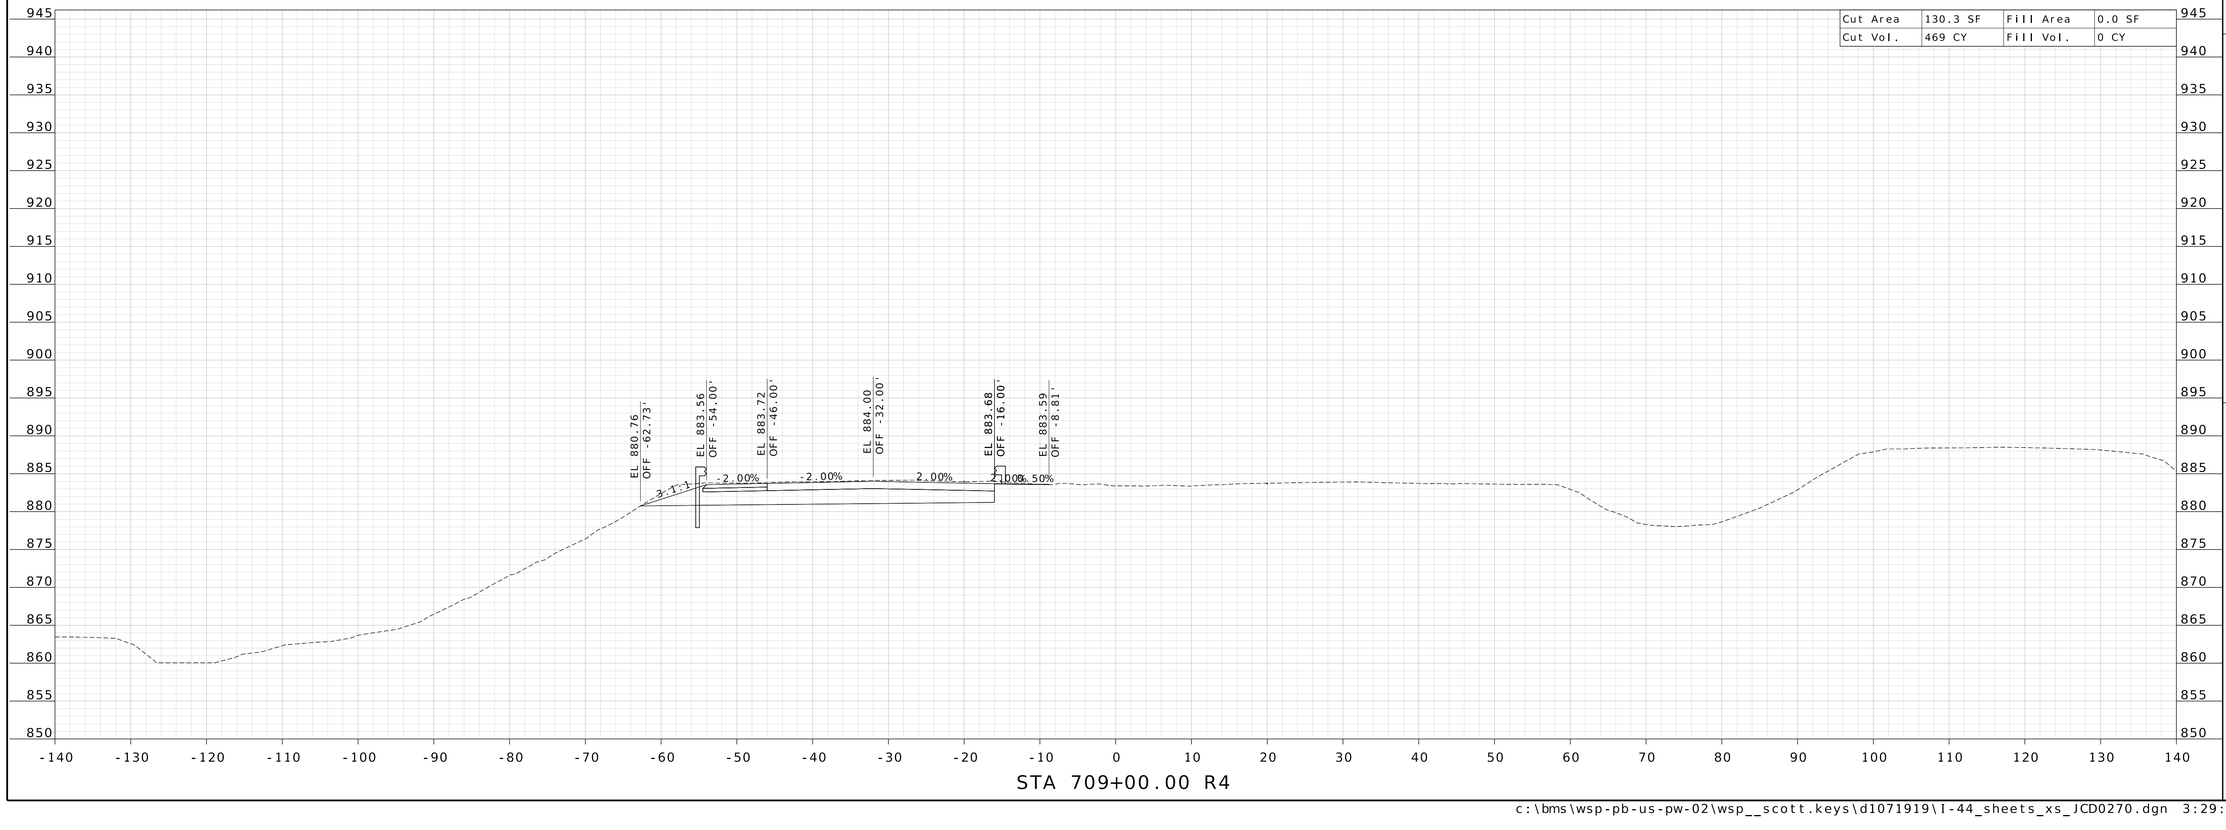

STATE OF MISSOURI
WILLIAM G. KRUSSEL
NUMBER E-27561
REGISTERED PROFESSIONAL ENGINEER

09/21/2026 9:45:10 AM
William G. Krussel
MO PE-27561

DATE PREPARED
9/17/2026

ROUTE	STATE
I-44	MO

DISTRICT	SHEET NO.
CD	89

COUNTY
LACLEDE

JOB NO.
JCD0270

CONTRACT ID.

PROJECT NO.

BRIDGE NO.

DESCRIPTION	DATE


MISSOURI HIGHWAYS AND TRANSPORTATION COMMISSION

105 WEST CAPITOL
JEFFERSON CITY, MO 65102
1-888-ASK-MODOT (1-888-275-6636)

211 N. BROADWAY.
SUITE 2800
ST. LOUIS, MO 63102
CERTIFICATE OF AUTHORITY
NO. 001444 ENGINEERING

c:\bms\wsp-pb-us-pw-02\wsp__scott.keys\d1071919\I-44_sheets_xs_JCD0270.dgn 3:29:33 PM 9/17/2026

Cut Area	127.6 SF	Fill Area	0.0 SF
Cut Vol.	478 CY	Fill Vol.	0 CY

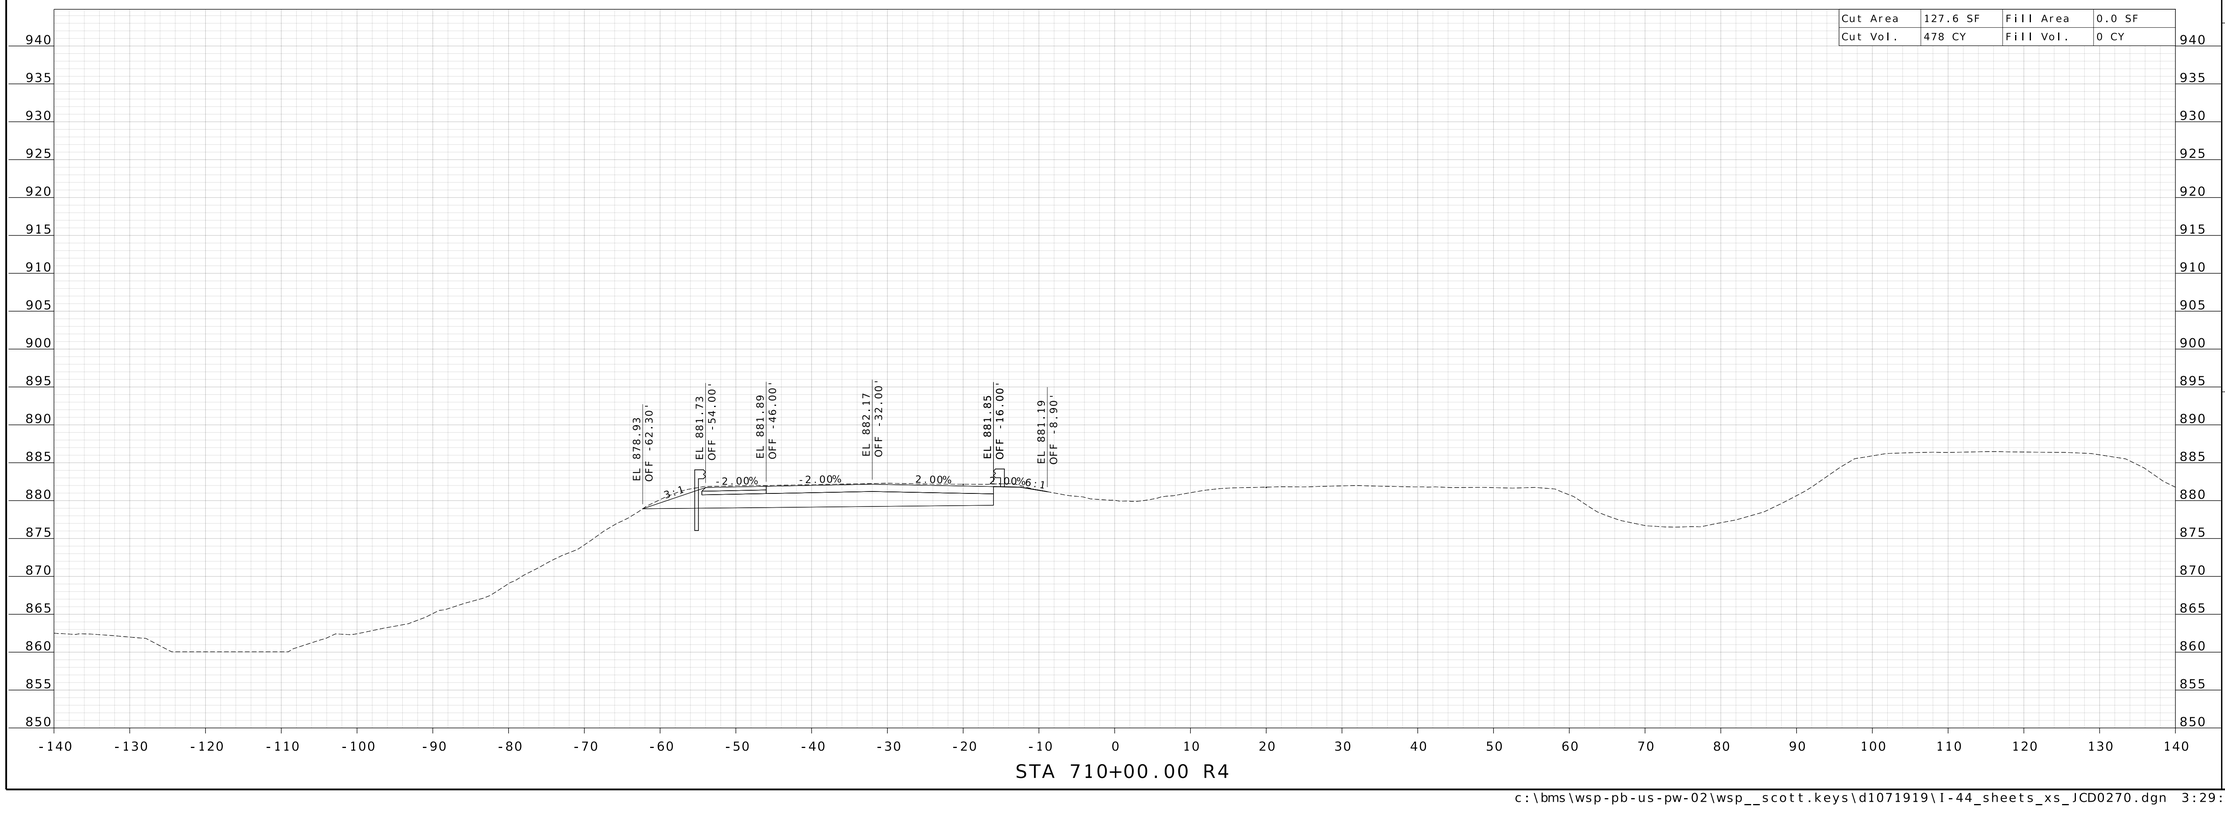

WILLIAM G. KRUSSEL
NUMBER E-27561
STATE OF MISSOURI
REGISTERED PROFESSIONAL ENGINEER

09/21/2026 9:45:11 AM
William G. Krussel
MO PE-27561

DATE PREPARED
9/17/2026

ROUTE	STATE
I-44	MO

DISTRICT	SHEET NO.
CD	90

COUNTY
LACLEDE

JOB NO.
JCD0270

CONTRACT ID.

PROJECT NO.

BRIDGE NO.


DESCRIPTION	DATE

MISSOURI HIGHWAYS AND TRANSPORTATION COMMISSION

105 WEST CAPITOL
JEFFERSON CITY, MO 65102
1-888-ASK-MODOT (1-888-275-6636)

211 N. BROADWAY.
SUITE 2800
ST. LOUIS, MO 63102
CERTIFICATE OF AUTHORITY
NO. 001444 ENGINEERING

Cut Area	127.5 SF	Fill Area	0.0 SF
Cut Vol.	472 CY	Fill Vol.	0 CY

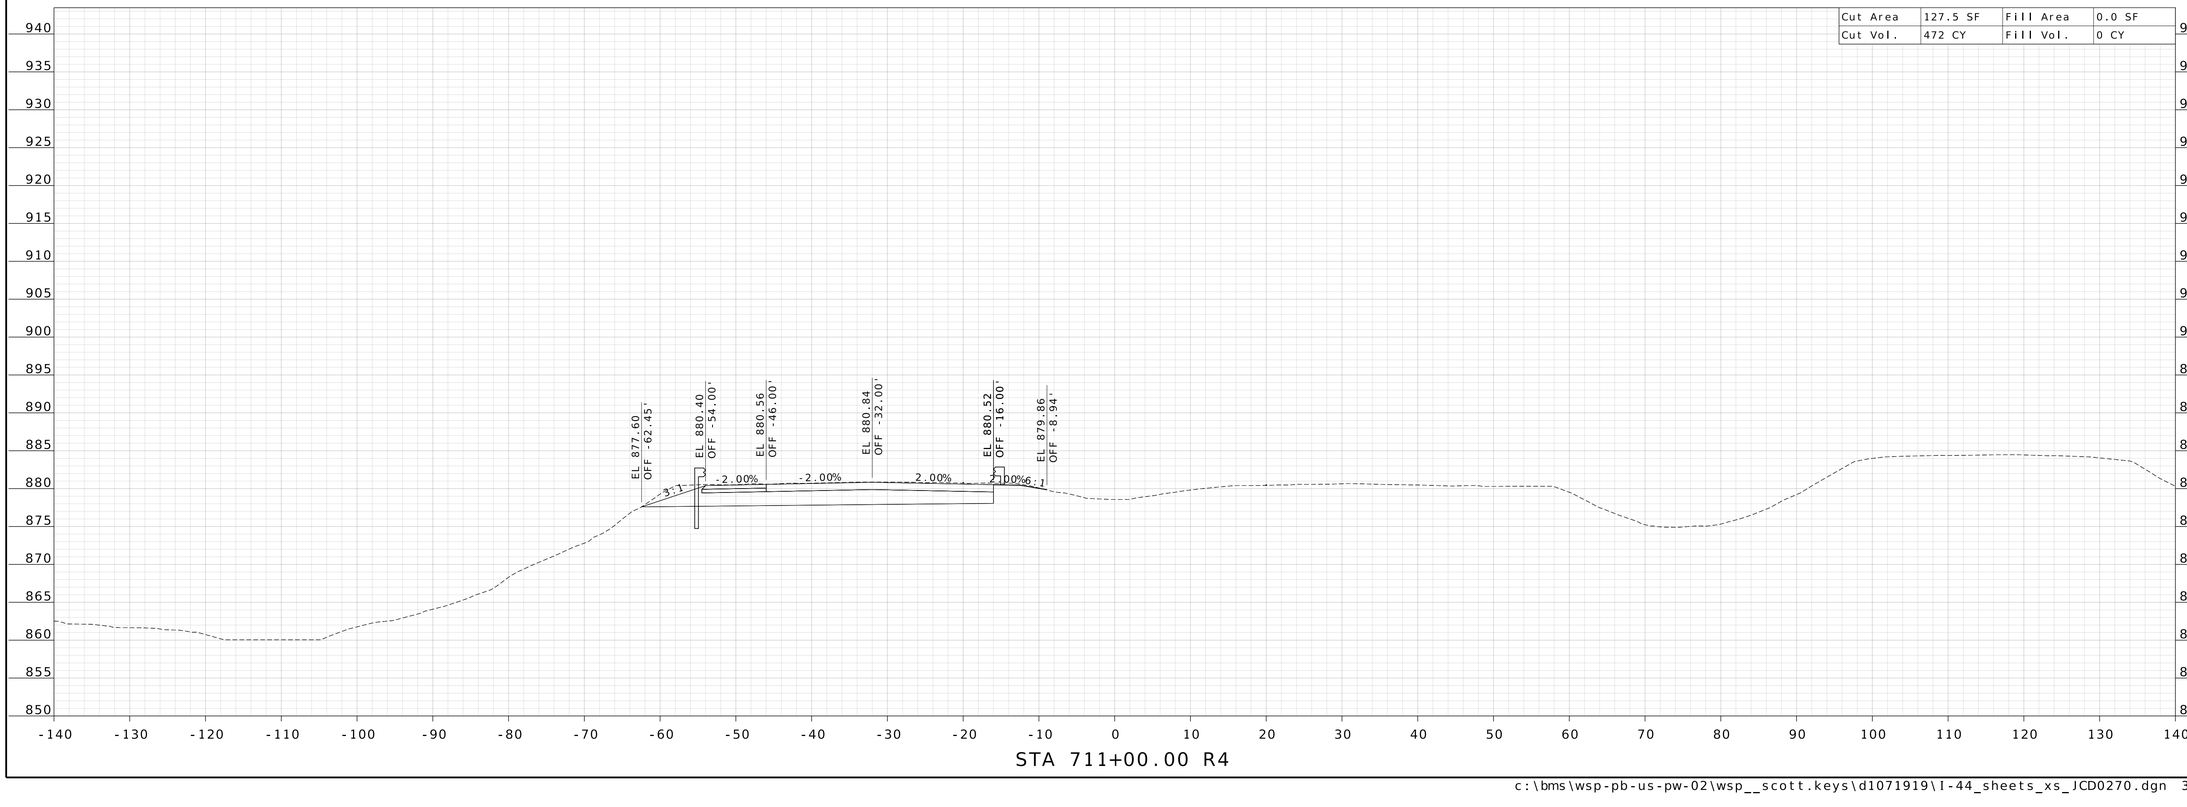

STA 711+00.00 R4

WILLIAM G. KRUSSEL
NUMBER E-27561
STATE OF MISSOURI
REGISTERED PROFESSIONAL ENGINEER

09/21/2026 9:45:11 AM
William G. Krussel
MO PE-27561

DATE PREPARED
9/17/2026

ROUTE	STATE
I-44	MO

DISTRICT	SHEET NO.
CD	91

COUNTY
LACLEDE

JOB NO.
JCD0270

CONTRACT ID.

PROJECT NO.

BRIDGE NO.

DESCRIPTION	DATE


MISSOURI HIGHWAYS AND TRANSPORTATION COMMISSION

105 WEST CAPITOL
JEFFERSON CITY, MO 65102
1-888-ASK-MODOT (1-888-275-6636)

211 N. BROADWAY,
SUITE 2800
ST. LOUIS, MO 63102
CERTIFICATE OF AUTHORITY
NO. 001444 ENGINEERING

c:\bms\wsp-pb-us-pw-02\wsp__scott.keys\d1071919\I-44_sheets_xs_JCD0270.dgn 3:29:35 PM 9/17/2026

Cut Area	132.4 SF	Fill Area	0.4 SF
Cut Vol.	481 CY	Fill Vol.	1 CY

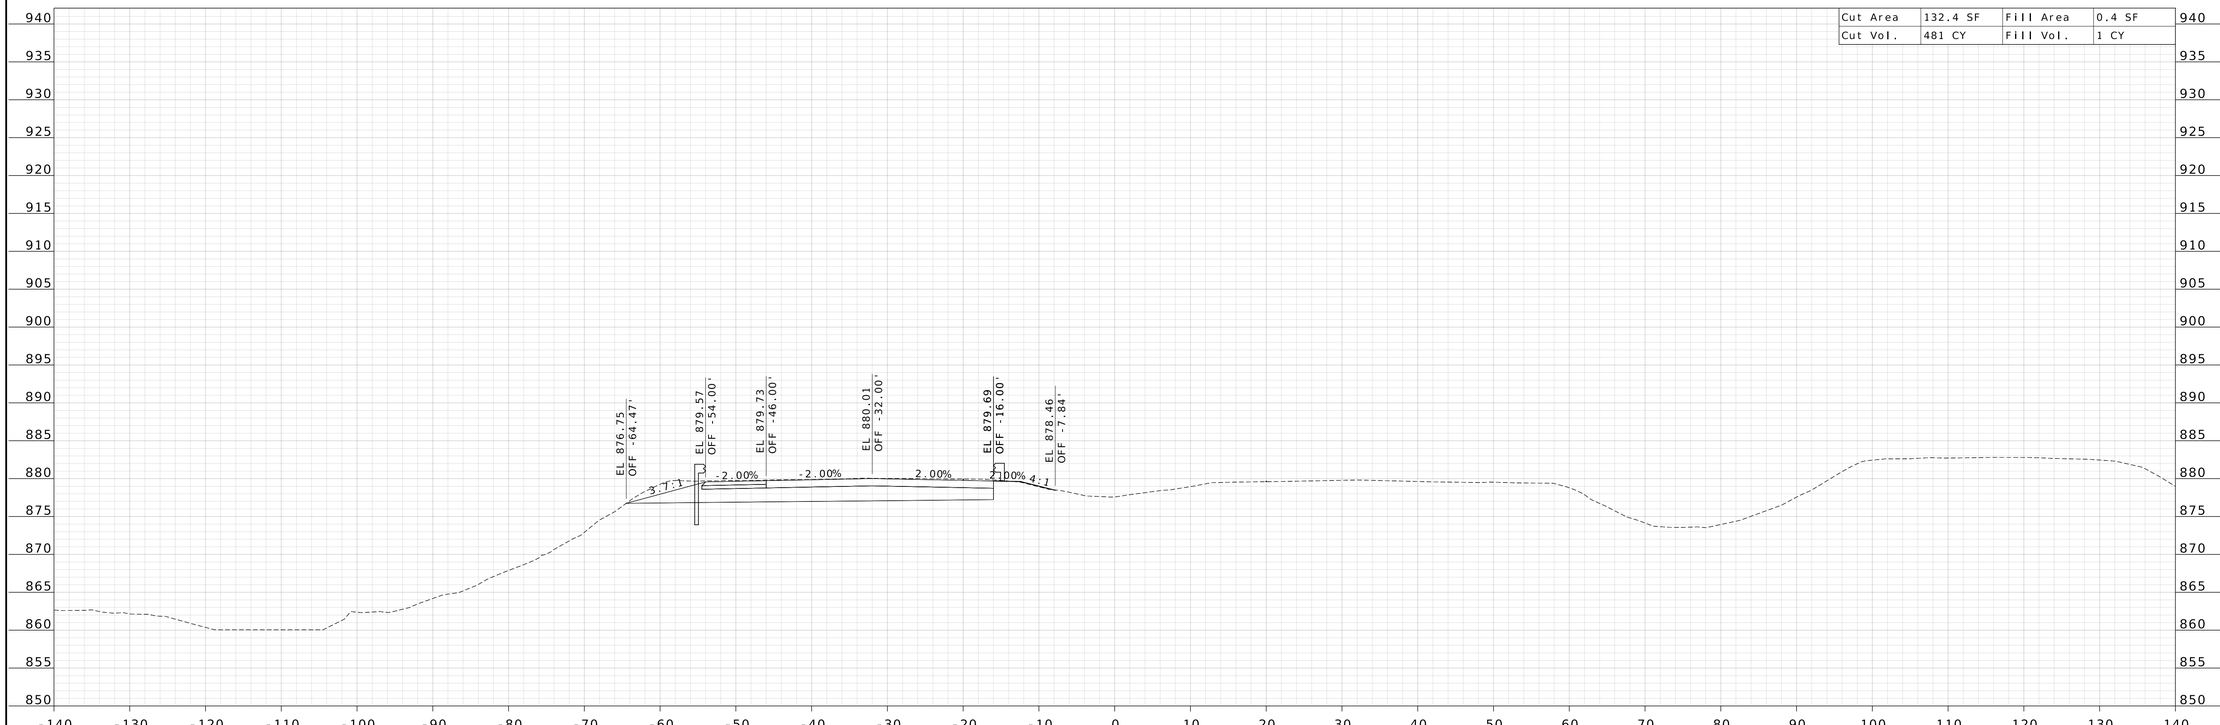

WILLIAM G. KRUSSEL
NUMBER E-27561
REGISTERED PROFESSIONAL ENGINEER
STATE OF MISSOURI

09/21/2026 9:45:11 AM
William G. Krussel
MO PE-27561

DATE PREPARED
9/17/2026

ROUTE	STATE
I-44	MO

DISTRICT	SHEET NO.
CD	92

COUNTY
LACLEDE

JOB NO.
JCD0270

CONTRACT ID.

PROJECT NO.

BRIDGE NO.

DATE	DESCRIPTION


MISSOURI HIGHWAYS AND TRANSPORTATION COMMISSION

105 WEST CAPITOL
JEFFERSON CITY, MO 65102
1-888-ASK-MODOT (1-888-275-6636)

211 N. BROADWAY,
SUITE 2800
ST. LOUIS, MO 63102
CERTIFICATE OF AUTHORITY
NO. 001444 ENGINEERING

c:\bms\wsp-pb-us-pw-02\wsp__scott.keys\d1071919\I-44_sheets_xs_JCD0270.dgn 3:29:36 PM 9/17/2026

Cut Area	130.1 SF	Fill Area	0.0 SF
Cut Vol.	486 CY	Fill Vol.	1 CY

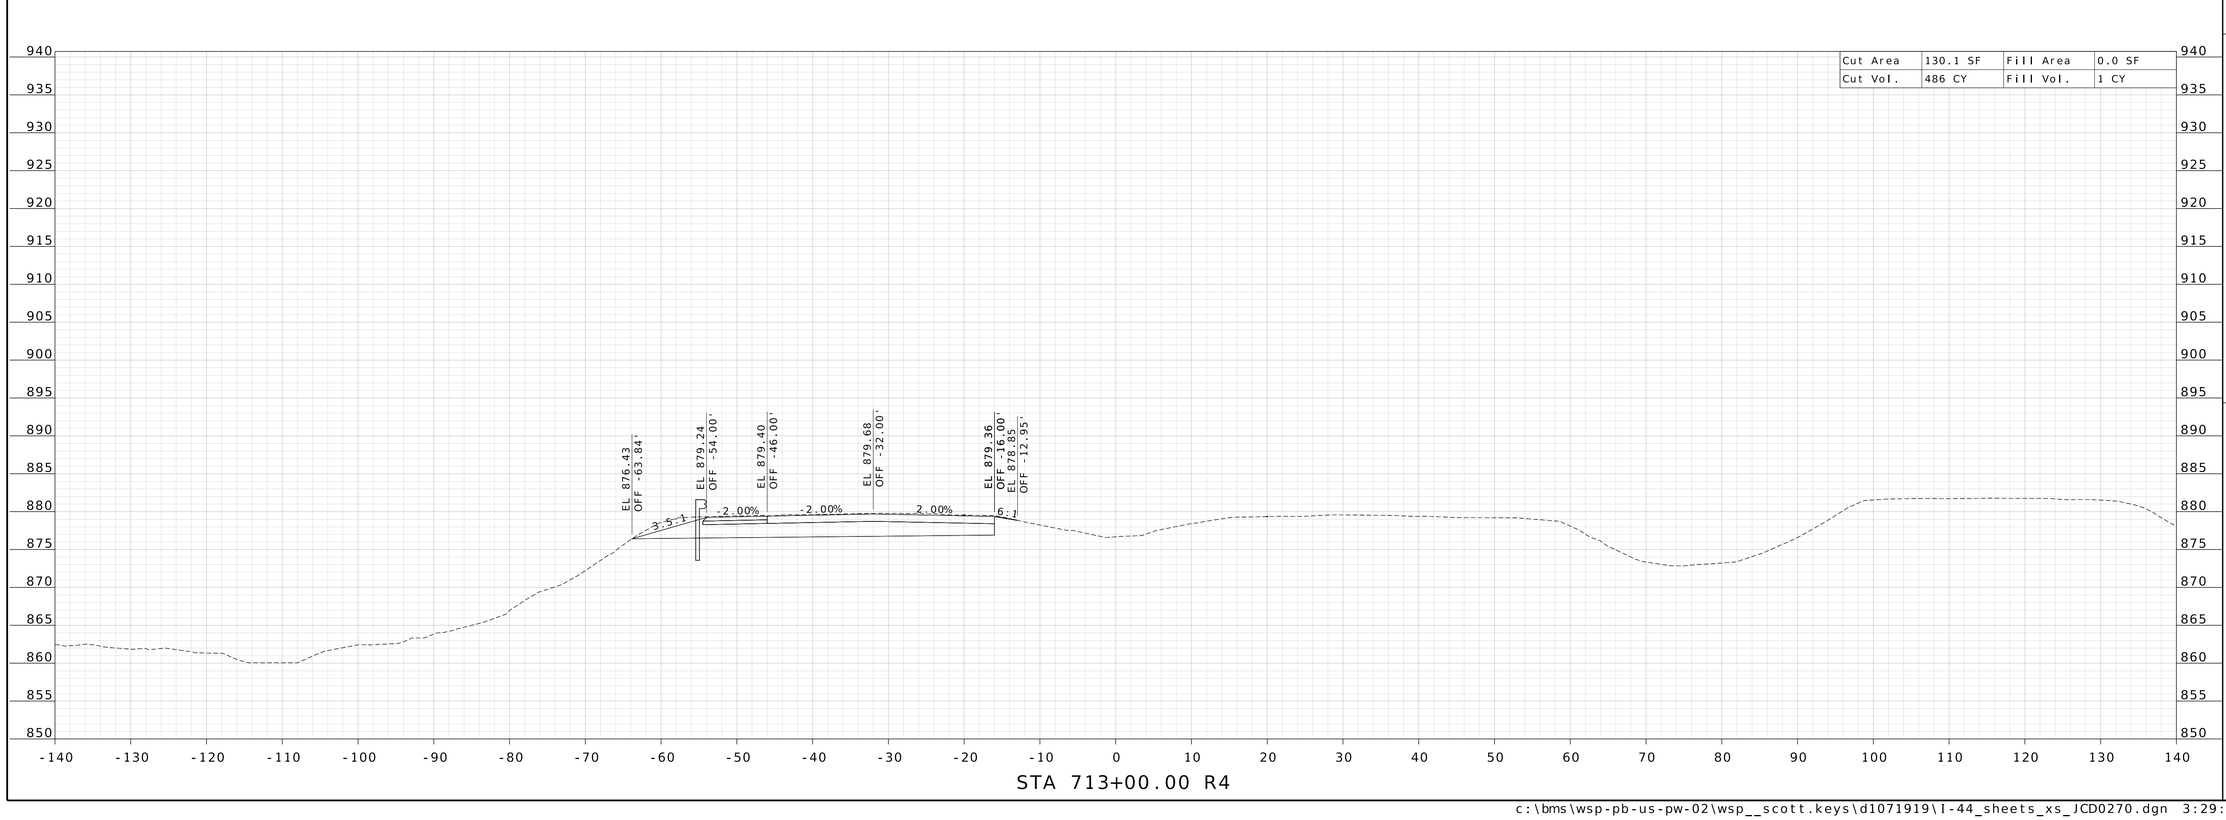

STA 713+00.00 R4

STATE OF MISSOURI
WILLIAM G. KRUSSEL
NUMBER E-27561
REGISTERED PROFESSIONAL ENGINEER

09/21/2026 9:45:12 AM
William G. Krussel
MO PE-27561

DATE PREPARED
9/17/2026

ROUTE	STATE
I-44	MO

DISTRICT	SHEET NO.
CD	93

COUNTY
LACLEDE

JOB NO.
JCD0270

CONTRACT ID.

PROJECT NO.

BRIDGE NO.


DATE	DESCRIPTION

MISSOURI HIGHWAYS AND TRANSPORTATION COMMISSION

105 WEST CAPITOL
JEFFERSON CITY, MO 65102
1-888-ASK-MODOT (1-888-275-6636)

211 N. BROADWAY.
SUITE 2800
ST. LOUIS, MO 63102
CERTIFICATE OF AUTHORITY
NO. 001444 ENGINEERING

Cut Area	130.4 SF	Fill Area	0.0 SF
Cut Vol.	482 CY	Fill Vol.	0 CY

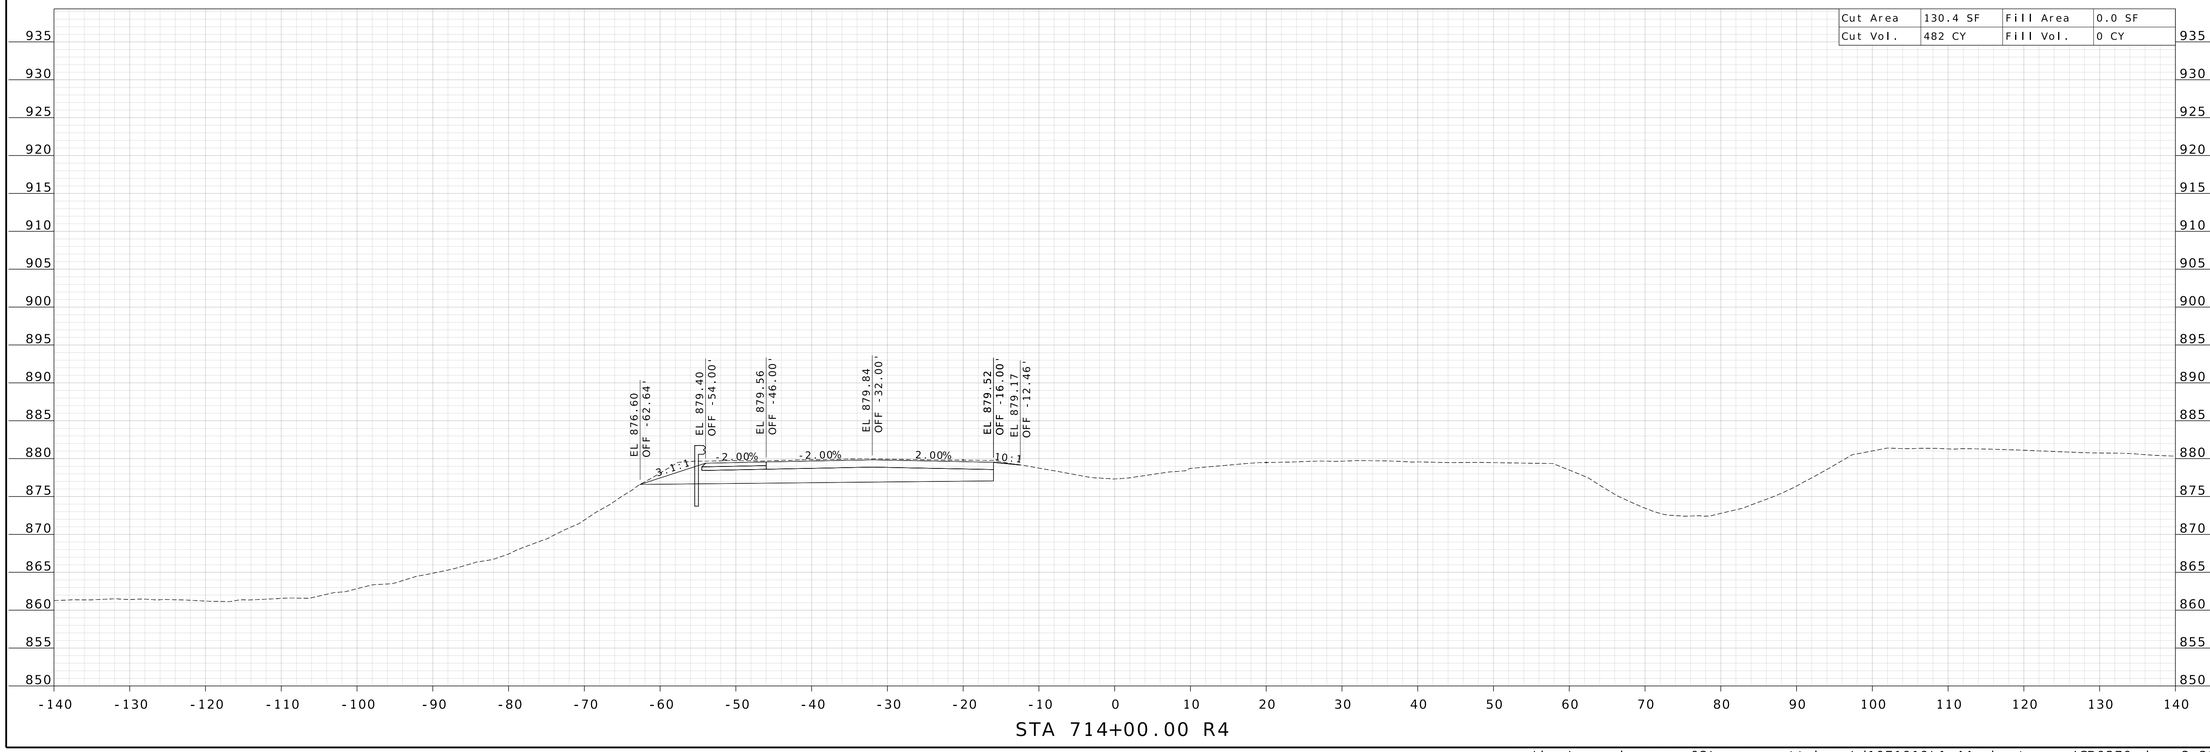

STA 714+00.00 R4

WILLIAM G. KRUSSEL
NUMBER E-27561
REGISTERED PROFESSIONAL ENGINEER
STATE OF MISSOURI

09/21/2026 9:45:12 AM
William G. Krussel
MO PE-27561

DATE PREPARED
9/17/2026

ROUTE	STATE
I-44	MO

DISTRICT	SHEET NO.
CD	94

COUNTY
LACLEDE

JOB NO.
JCD0270

CONTRACT ID.


PROJECT NO.

BRIDGE NO.

DESCRIPTION	DATE

MISSOURI HIGHWAYS AND TRANSPORTATION COMMISSION
105 WEST CAPITOL
JEFFERSON CITY, MO 65102
1-888-ASK-MODOT (1-888-275-6636)

211 N. BROADWAY.
SUITE 2800
ST. LOUIS, MO 63102
CERTIFICATE OF AUTHORITY
NO. 001444 ENGINEERING

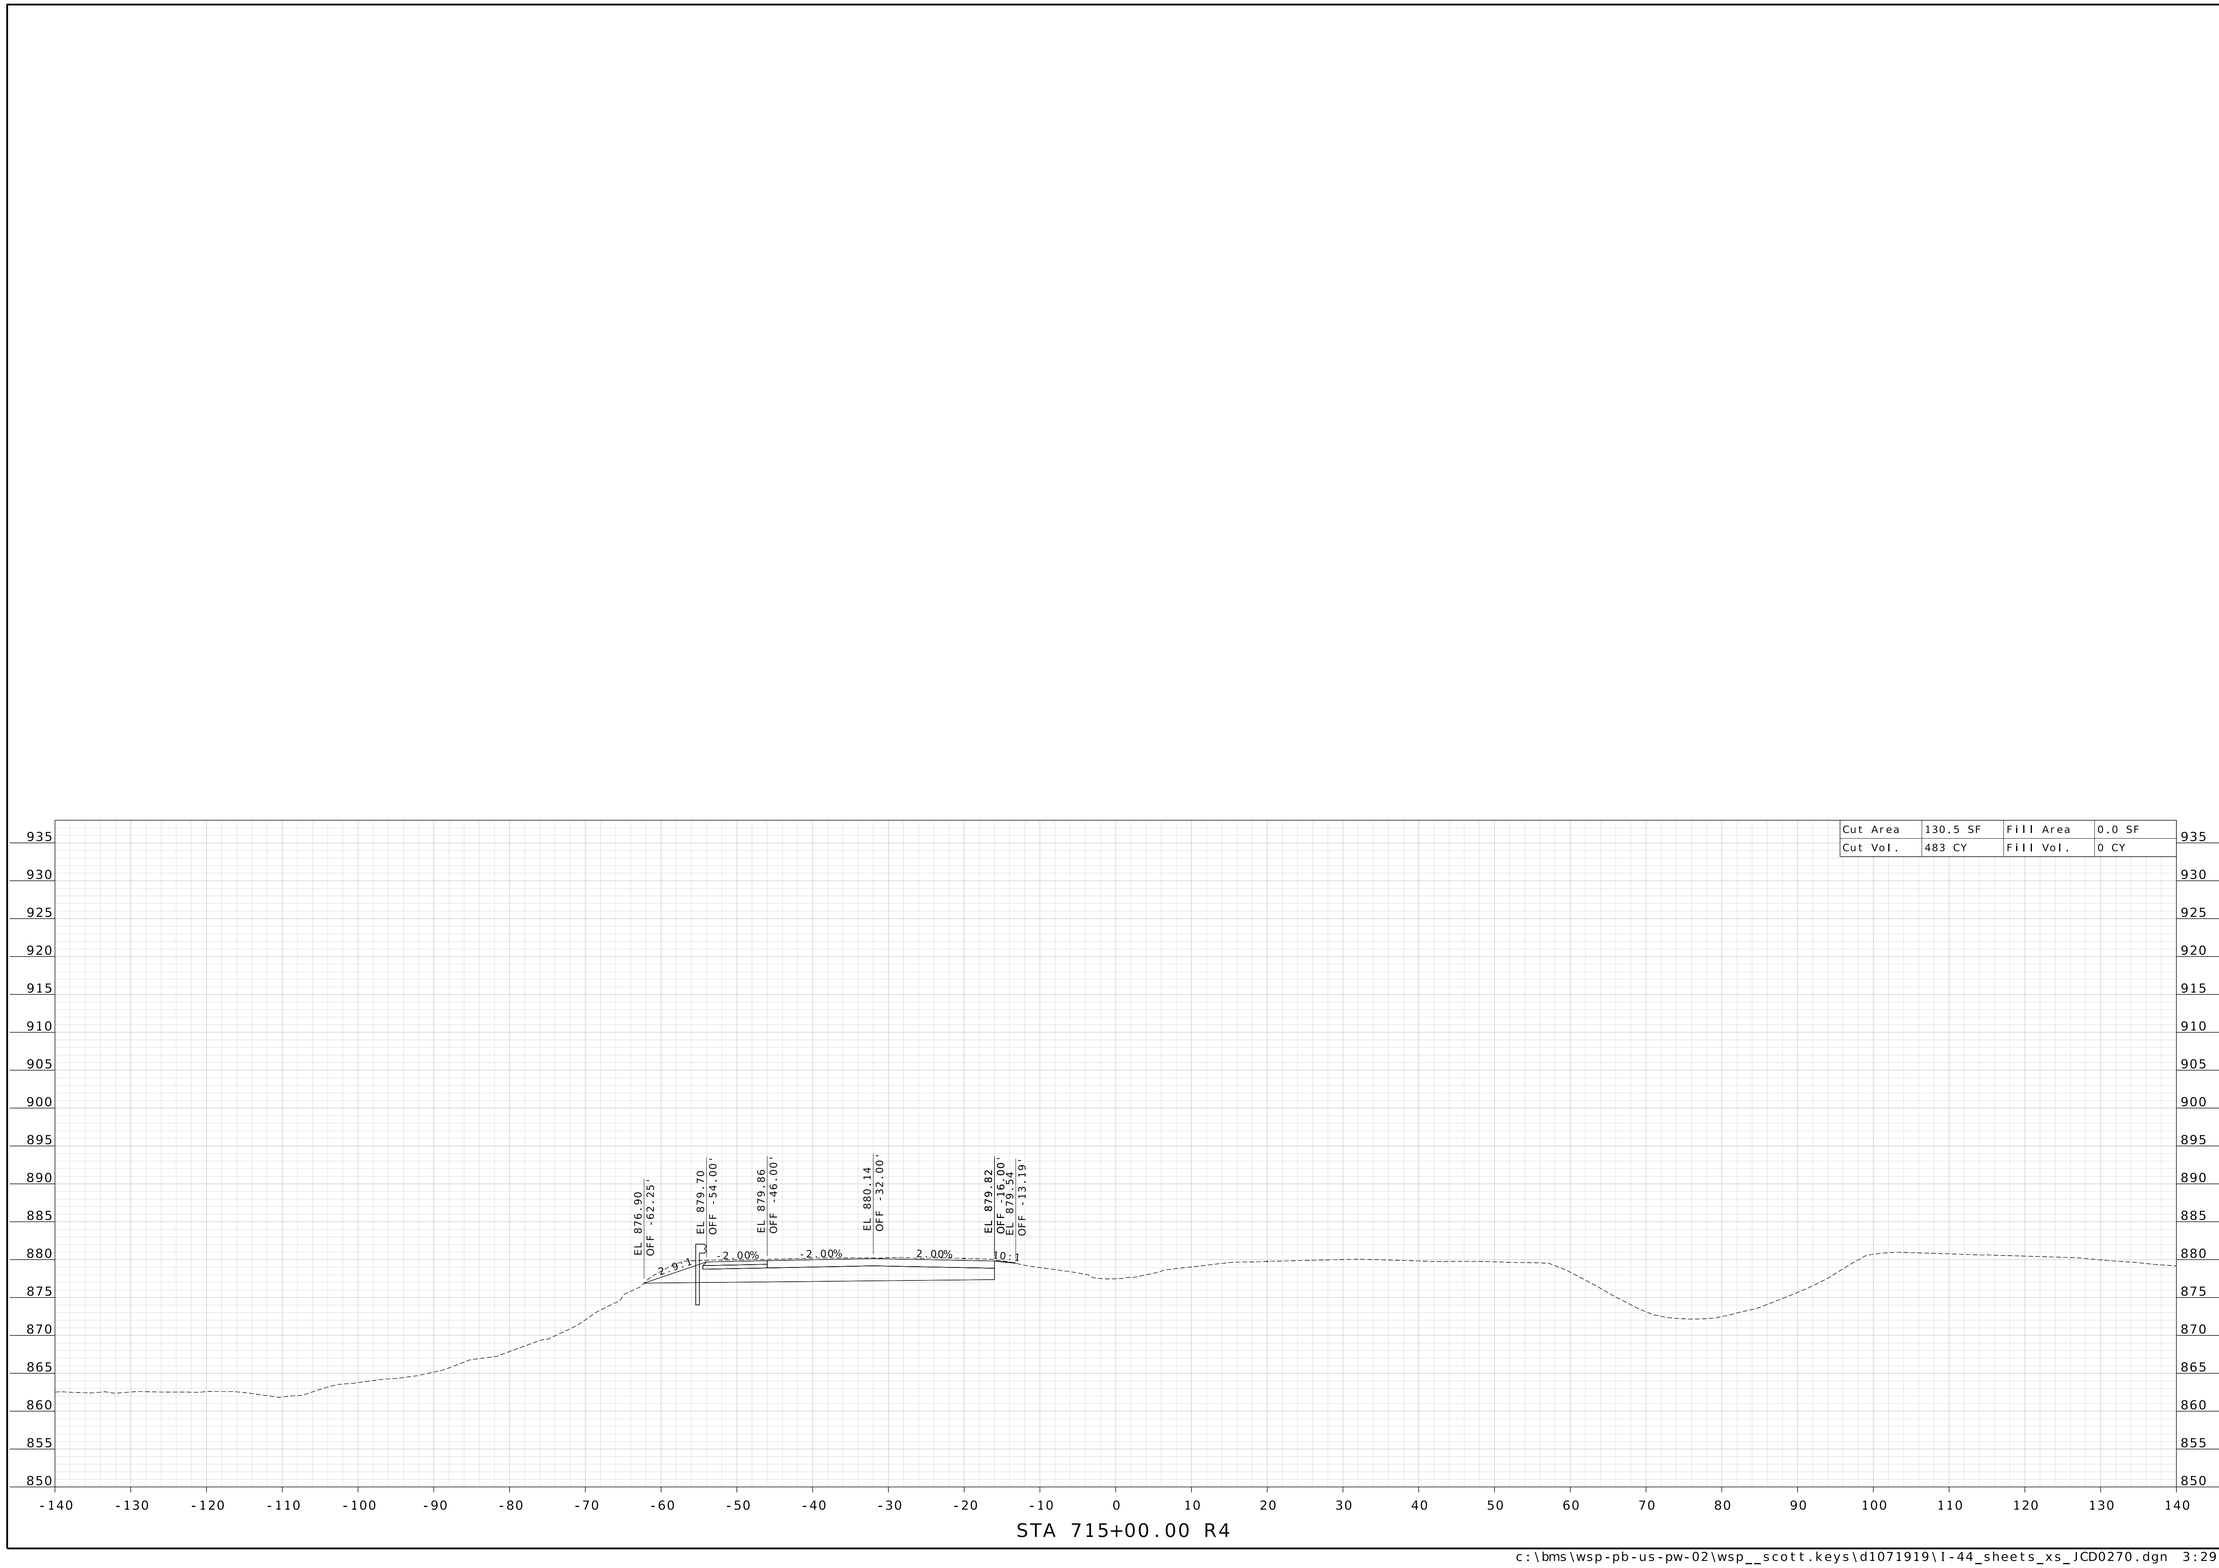

STATE OF MISSOURI
WILLIAM G. KRUSSEL
NUMBER E-27561
REGISTERED PROFESSIONAL ENGINEER

09/21/2026 9:45:12 AM
William G. Krussel
MO PE-27561

DATE PREPARED
9/17/2026

ROUTE	STATE
I-44	MO

DISTRICT	SHEET NO.
CD	95

COUNTY
LACLEDE

JOB NO.
JCD0270

CONTRACT ID.

PROJECT NO.

BRIDGE NO.


DESCRIPTION	DATE

MISSOURI HIGHWAYS AND TRANSPORTATION COMMISSION

105 WEST CAPITOL
JEFFERSON CITY, MO 65102
1-888-ASK-MODOT (1-888-275-6636)

211 N. BROADWAY,
SUITE 2800
ST. LOUIS, MO 63102
CERTIFICATE OF AUTHORITY
NO. 001444 ENGINEERING

c:\bms\wsp-pb-us-pw-02\wsp__scott.keys\d1071919\I-44_sheets_xs_JCD0270.dgn 3:29:40 PM 9/17/2026

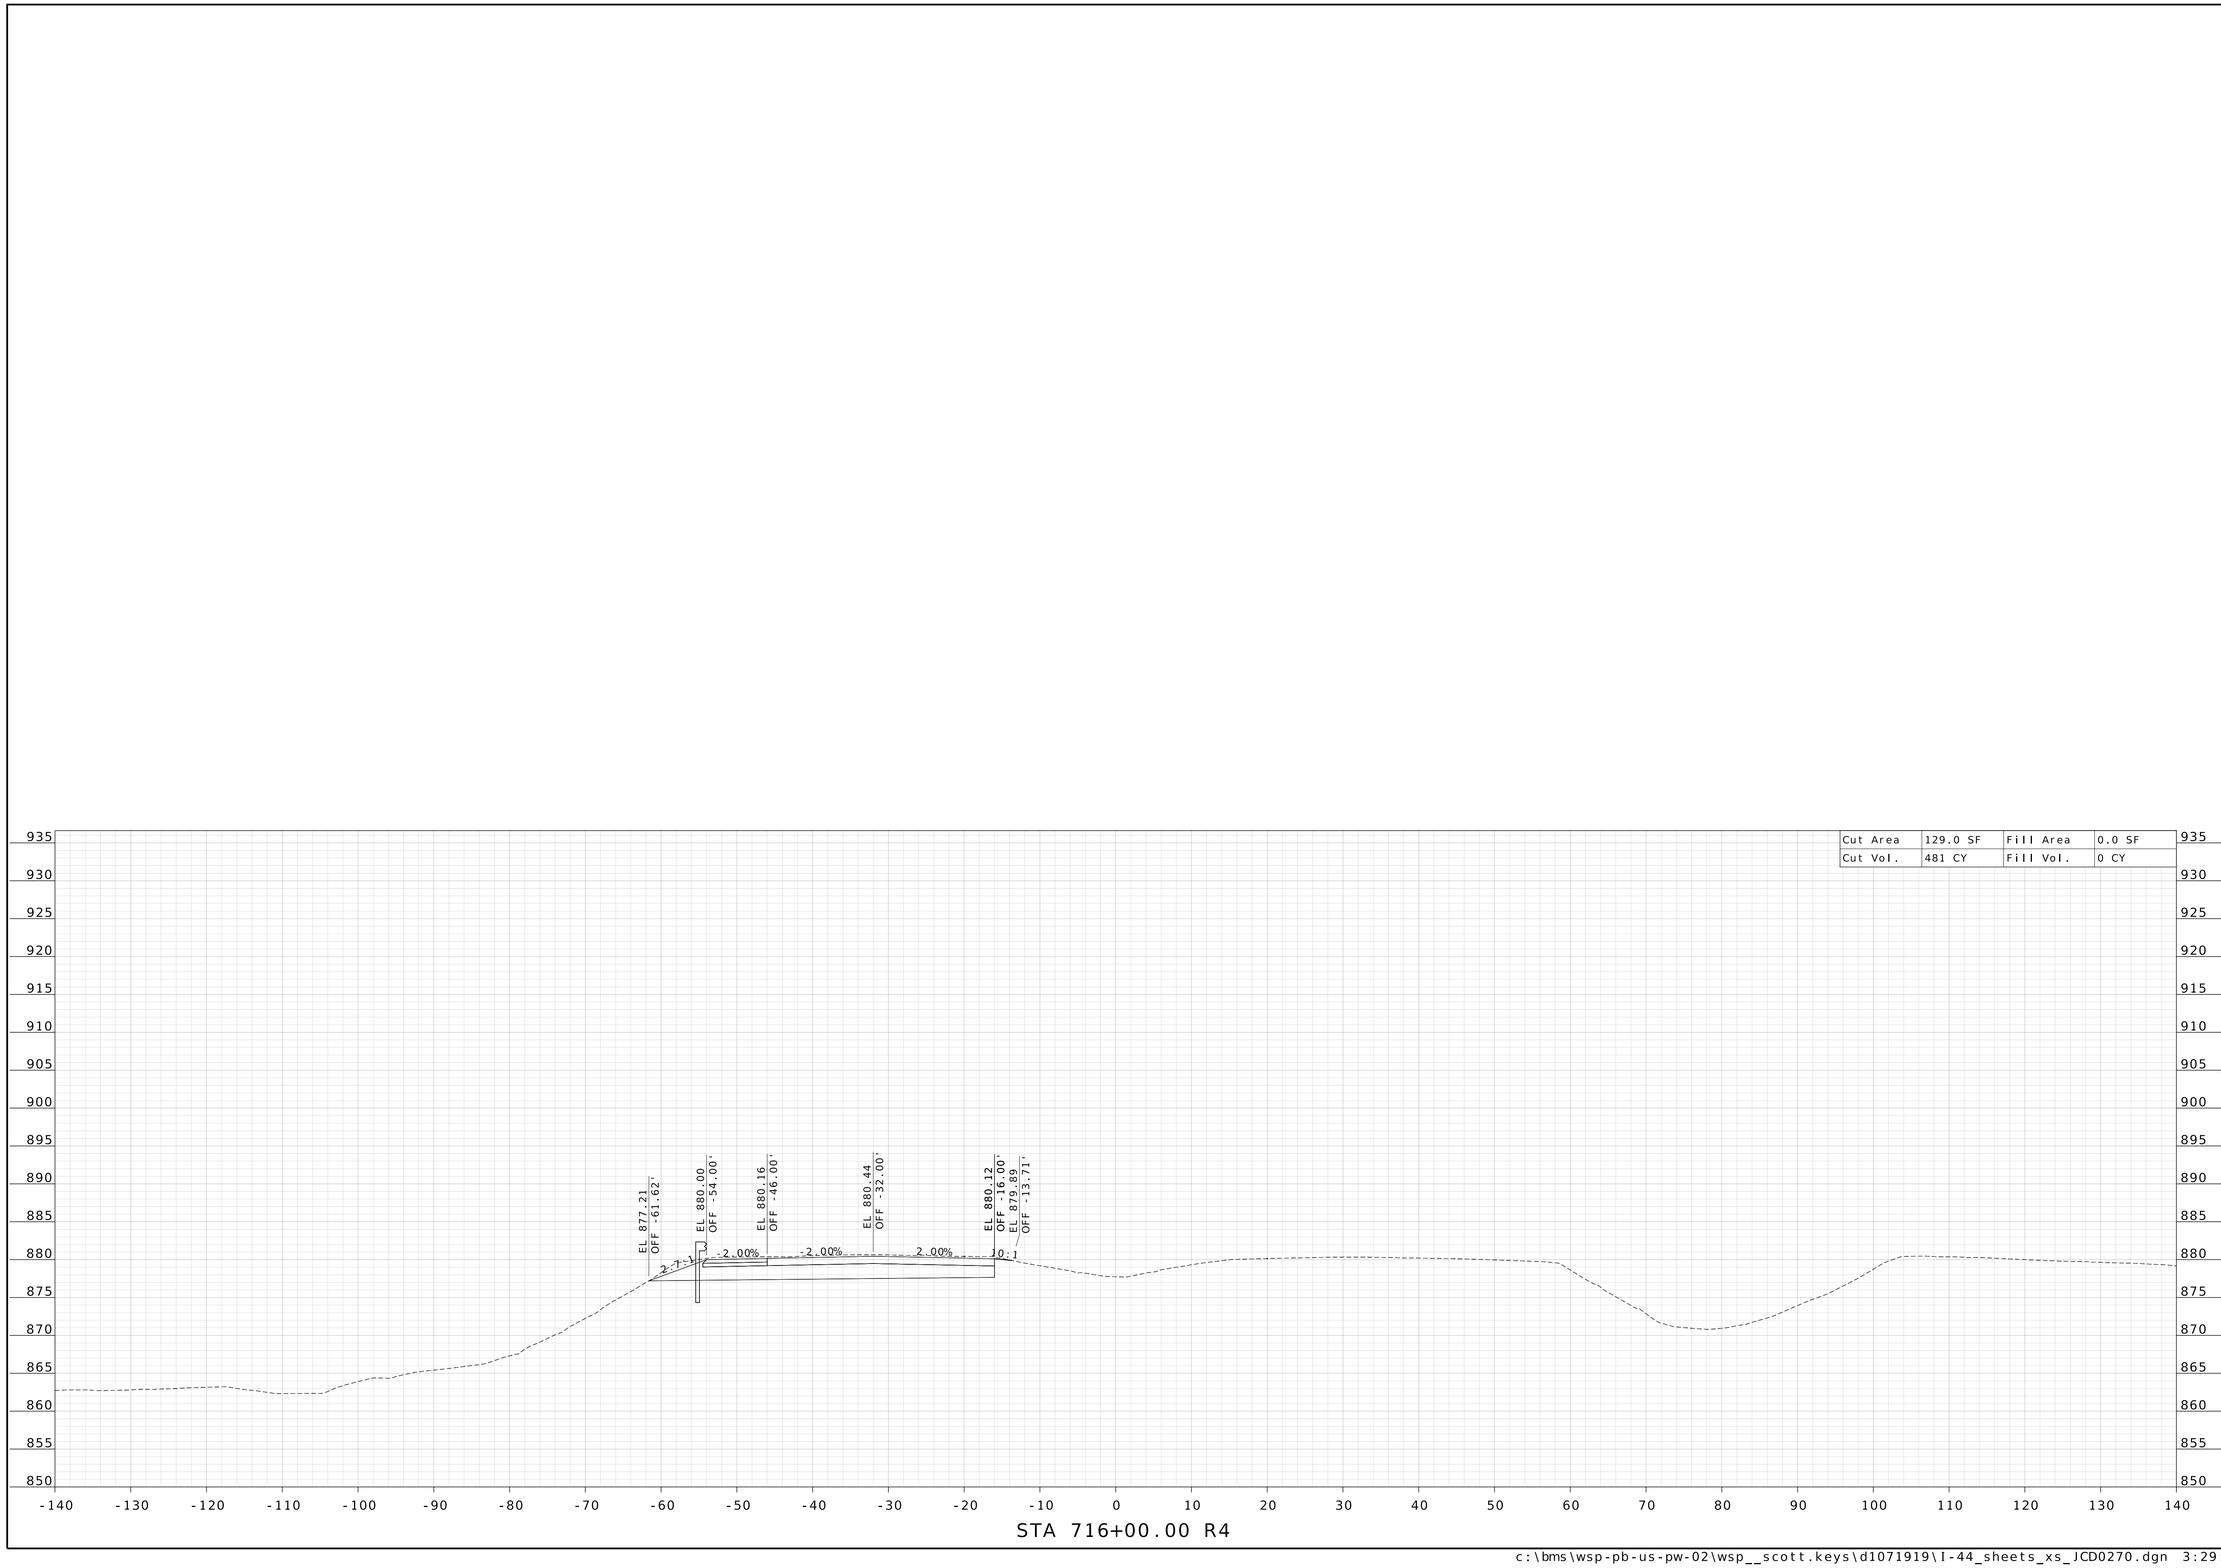

WILLIAM G. KRUSSEL
NUMBER E-27561
REGISTERED PROFESSIONAL ENGINEER
STATE OF MISSOURI

09/21/2026 9:45:13 AM
William G. Krussel
MO PE-27561

DATE PREPARED
9/17/2026

ROUTE	STATE
I-44	MO

DISTRICT	SHEET NO.
CD	96

COUNTY
LACLEDE

JOB NO.
JCD0270

CONTRACT ID.

PROJECT NO.


BRIDGE NO.

DESCRIPTION	DATE

MISSOURI HIGHWAYS AND TRANSPORTATION COMMISSION

105 WEST CAPITOL
JEFFERSON CITY, MO 65102
1-888-ASK-MODOT (1-888-275-6636)

211 N. BROADWAY.
SUITE 2800
ST. LOUIS, MO 63102
CERTIFICATE OF AUTHORITY
NO. 001444 ENGINEERING

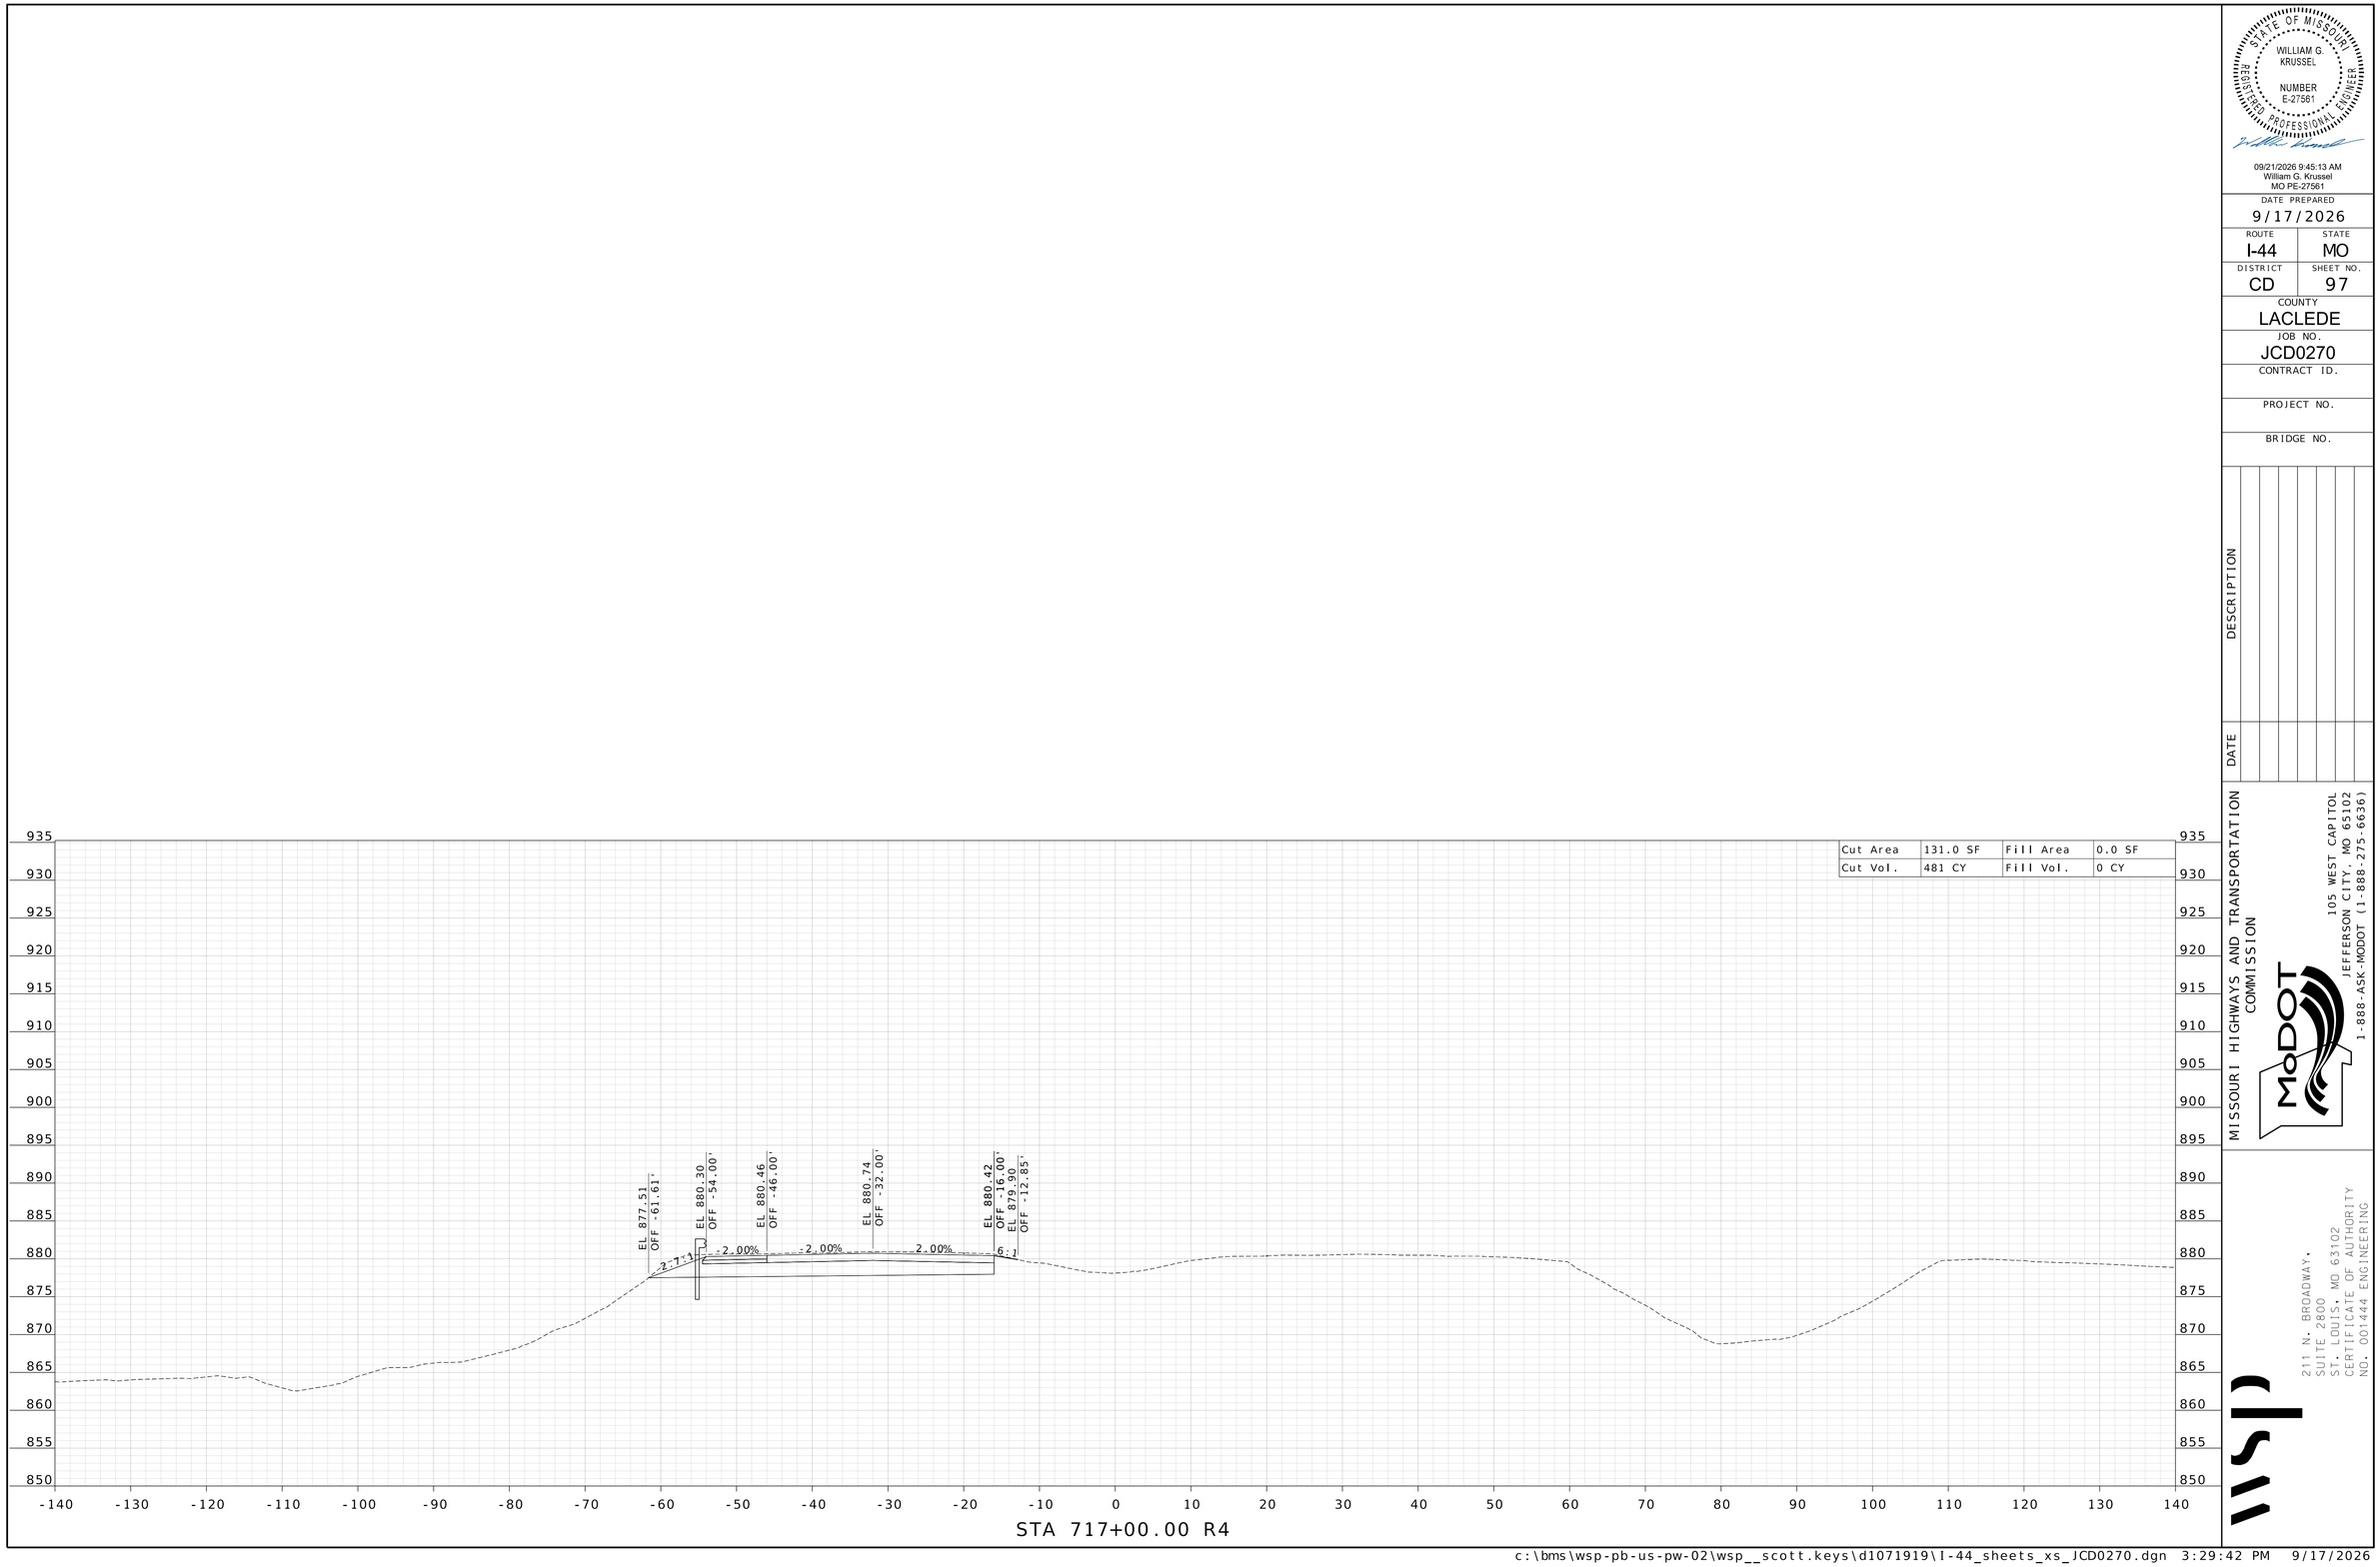

STATE OF MISSOURI
WILLIAM G. KRUSSEL
NUMBER E-27561
REGISTERED PROFESSIONAL ENGINEER

09/21/2026 9:45:13 AM
William G. Krussel
MO PE-27561

DATE PREPARED
9/17/2026

ROUTE	STATE
I-44	MO

DISTRICT	SHEET NO.
CD	97

COUNTY
LACLEDE

JOB NO.
JCD0270

CONTRACT ID.

PROJECT NO.

BRIDGE NO.


DESCRIPTION	DATE

MISSOURI HIGHWAYS AND TRANSPORTATION COMMISSION

105 WEST CAPITOL
JEFFERSON CITY, MO 65102
1-888-ASK-MODOT (1-888-275-6636)

211 N. BROADWAY.
SUITE 2800
ST. LOUIS, MO 63102
CERTIFICATE OF AUTHORITY
NO. 001444 ENGINEERING

c:\bms\wsp-pb-us-pw-02\wsp__scott.keys\d1071919\I-44_sheets_xs_JCD0270.dgn 3:29:42 PM 9/17/2026

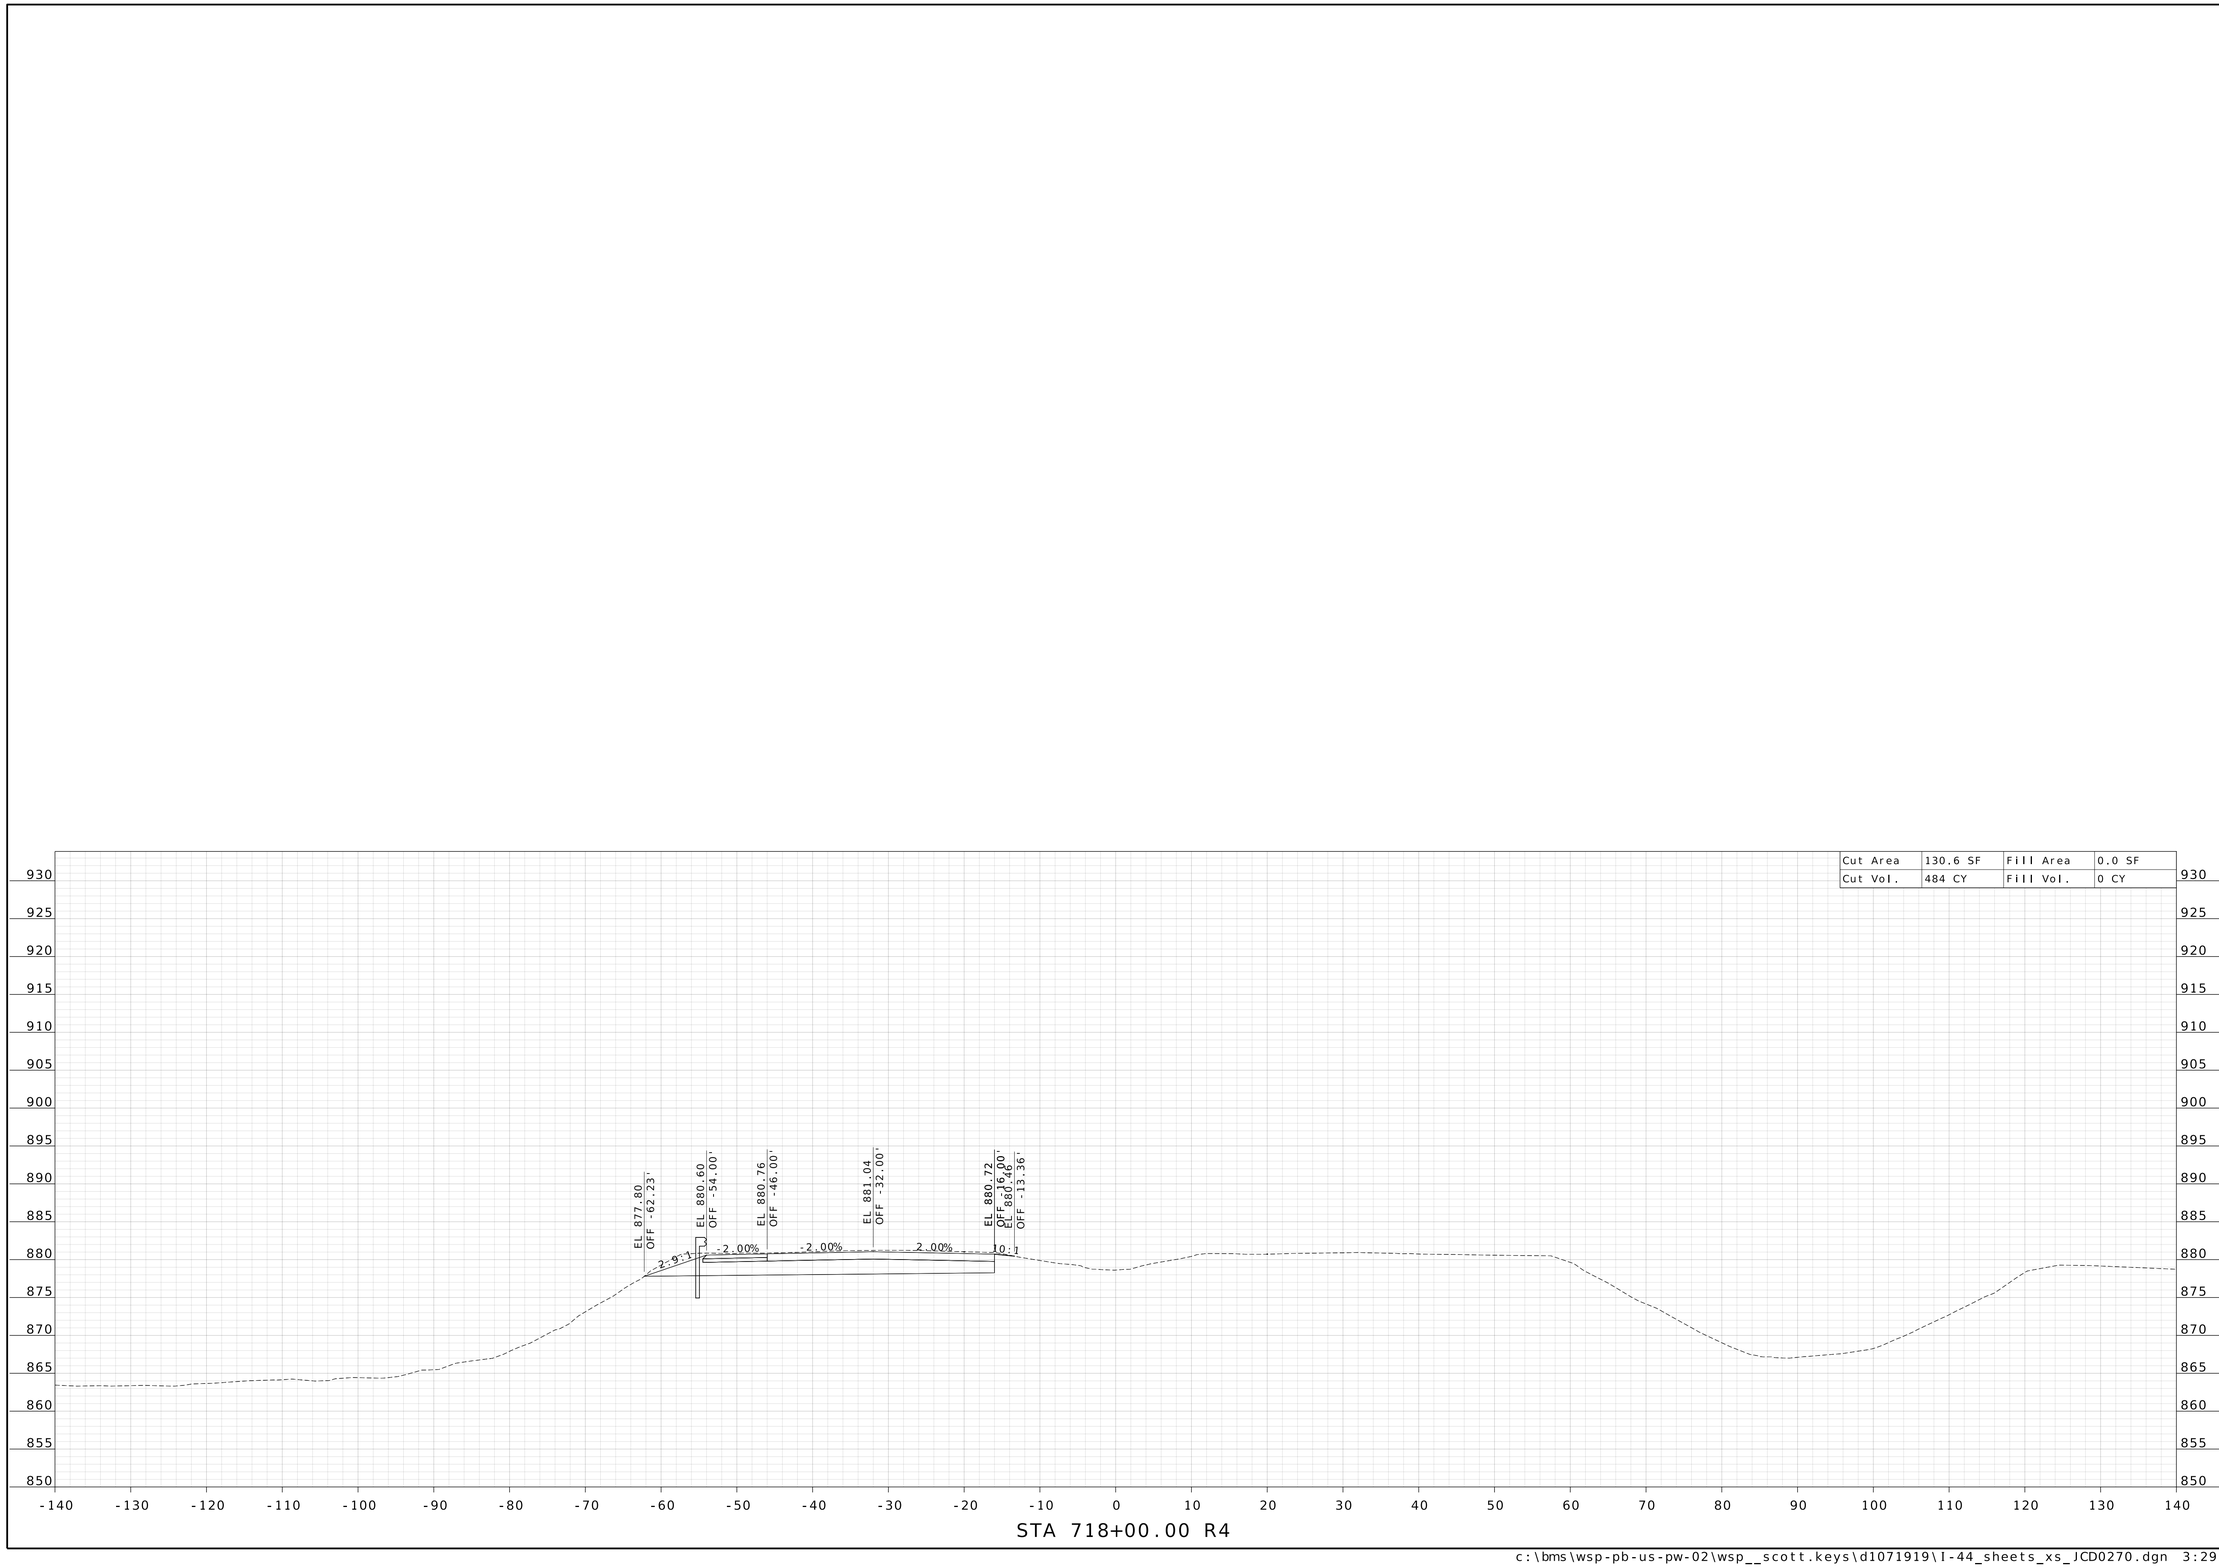

WILLIAM G. KRUSSEL
NUMBER E-27561
REGISTERED PROFESSIONAL ENGINEER
STATE OF MISSOURI

09/21/2026 9:45:13 AM
William G. Krussel
MO PE-27561

DATE PREPARED
9/17/2026

ROUTE	STATE
I-44	MO

DISTRICT	SHEET NO.
CD	98

COUNTY
LACLEDE

JOB NO.
JCD0270

CONTRACT ID.

PROJECT NO.

BRIDGE NO.


DESCRIPTION	DATE

MISSOURI HIGHWAYS AND TRANSPORTATION COMMISSION

105 WEST CAPITOL
JEFFERSON CITY, MO 65102
1-888-ASK-MODOT (1-888-275-6636)

211 N. BROADWAY,
SUITE 2800
ST. LOUIS, MO 63102
CERTIFICATE OF AUTHORITY
NO. 001444 ENGINEERING

c:\bms\wsp-pb-us-pw-02\wsp__scott.keys\d1071919\I-44_sheets_xs_JCD0270.dgn 3:29:43 PM 9/17/2026

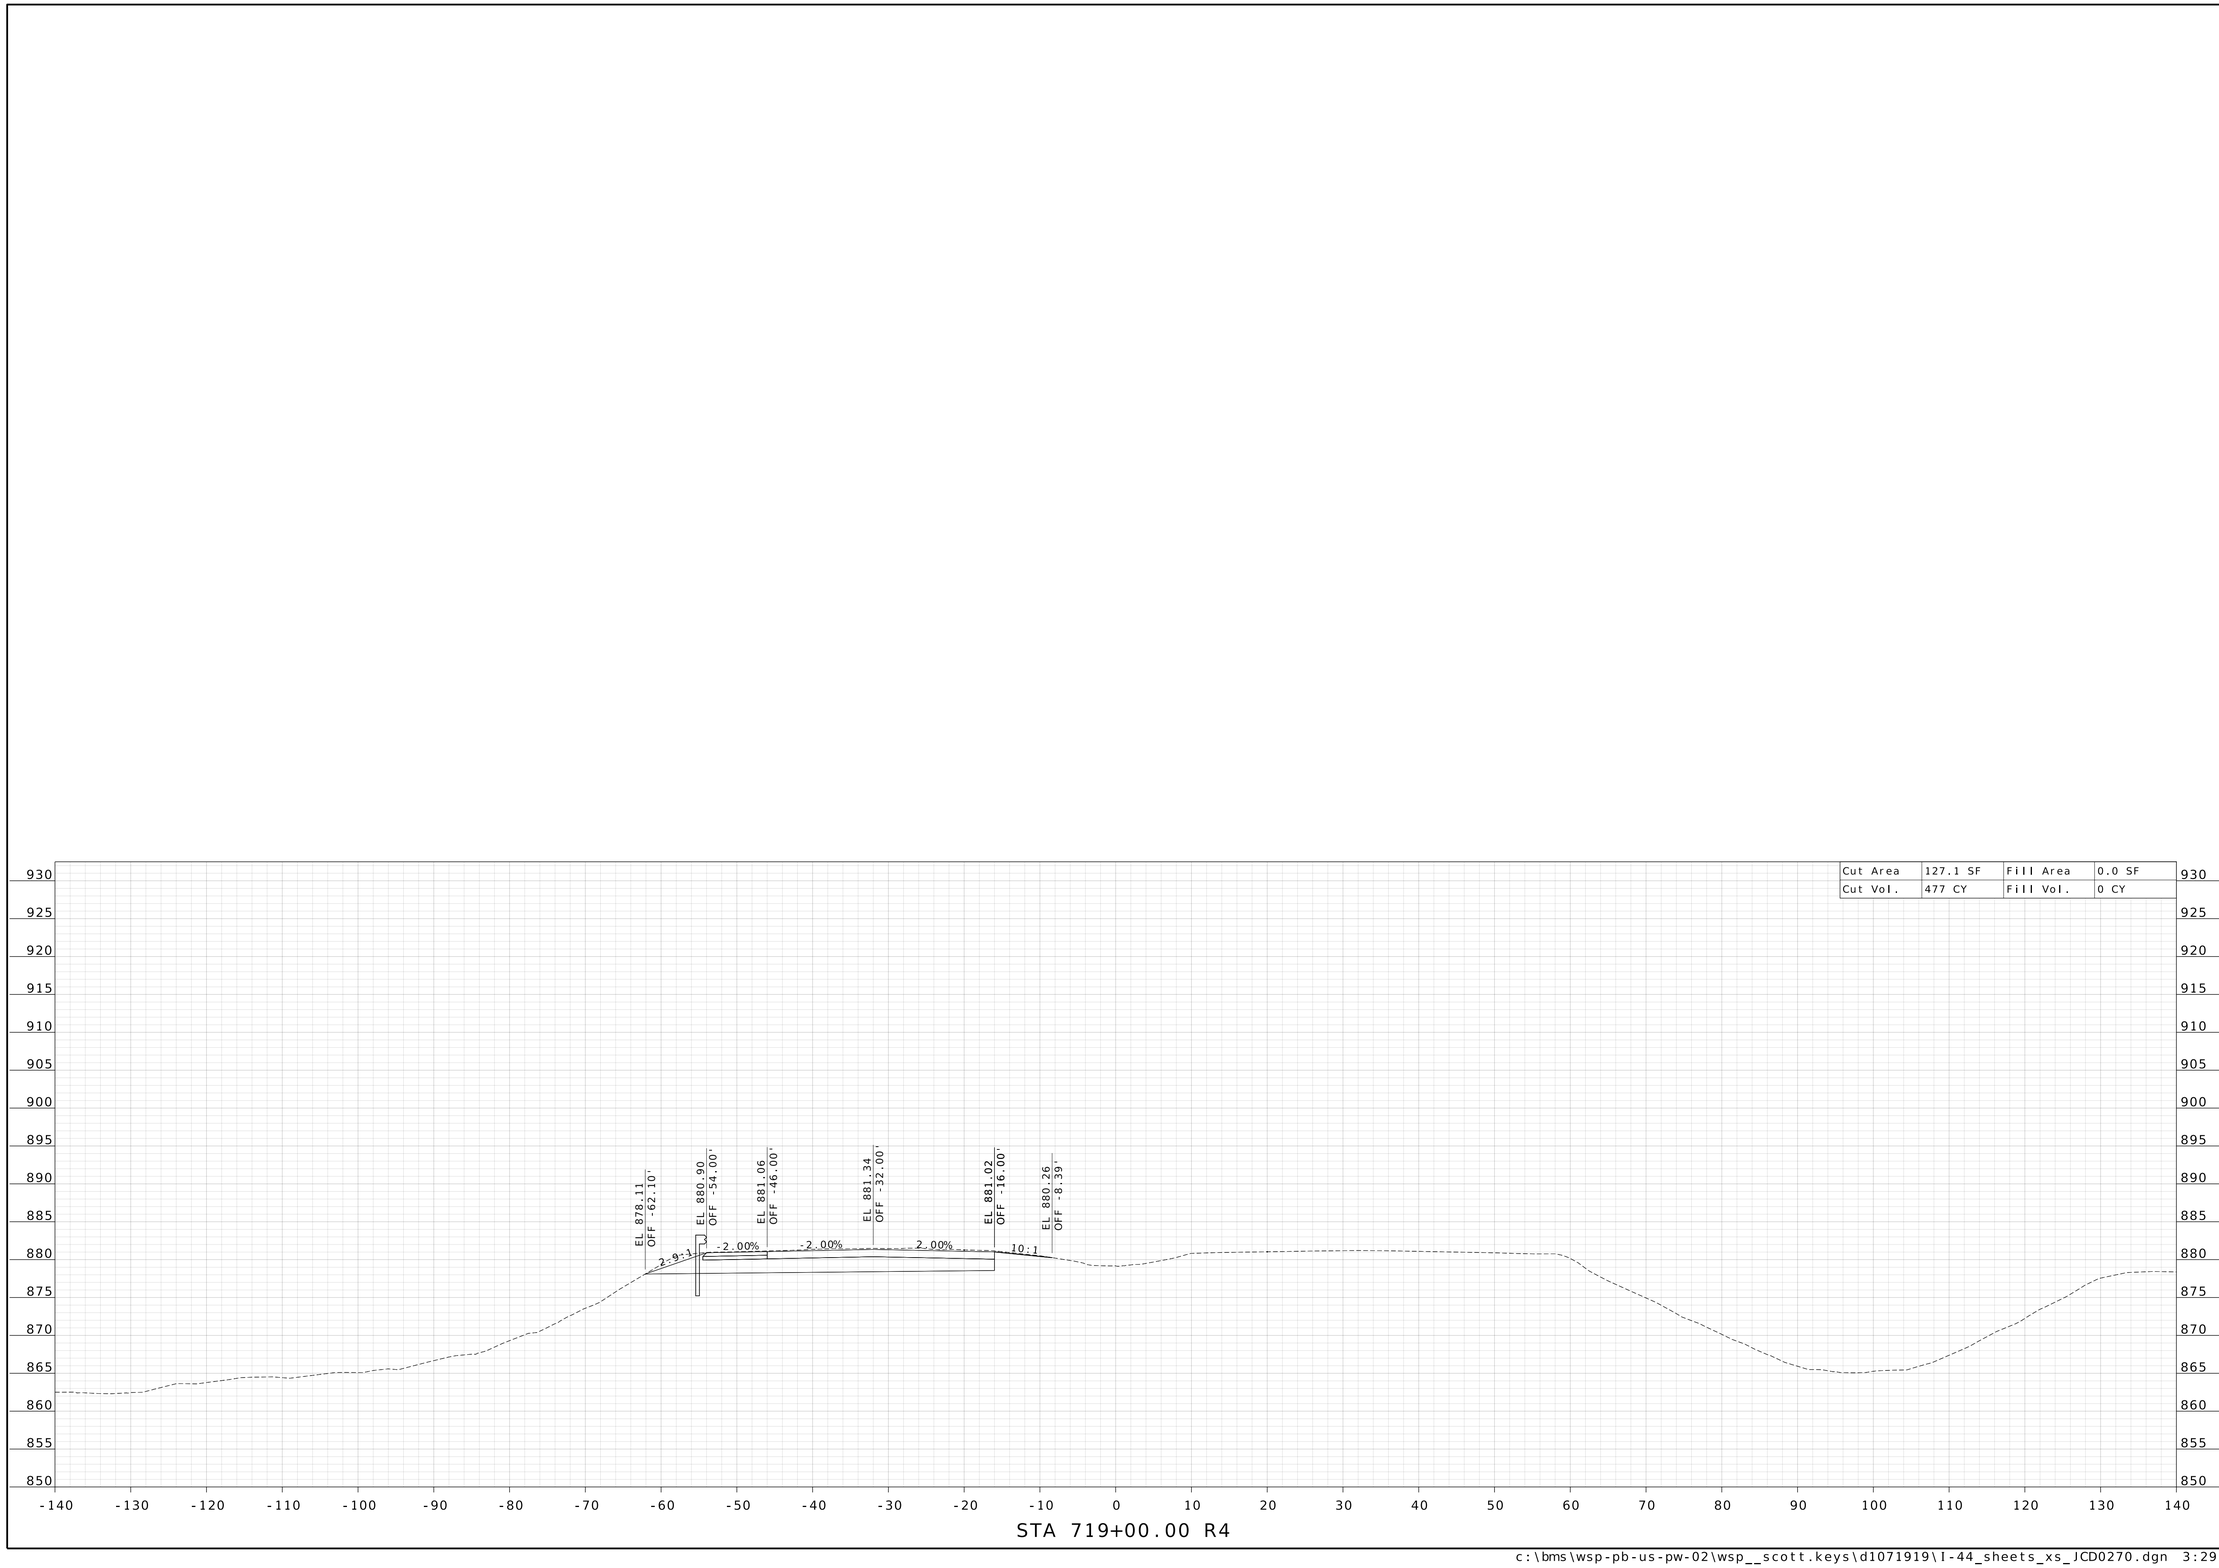

WILLIAM G. KRUSSEL
NUMBER E-27561
REGISTERED PROFESSIONAL ENGINEER
STATE OF MISSOURI

09/21/2026 9:45:14 AM
William G. Krussel
MO PE-27561

DATE PREPARED
9/17/2026

ROUTE	STATE
I-44	MO

DISTRICT	SHEET NO.
CD	99

COUNTY
LACLEDE

JOB NO.
JCD0270

CONTRACT ID.

PROJECT NO.

BRIDGE NO.


DESCRIPTION	DATE


MISSOURI HIGHWAYS AND TRANSPORTATION COMMISSION

105 WEST CAPITOL
JEFFERSON CITY, MO 65102
1-888-ASK-MODOT (1-888-275-6636)

211 N. BROADWAY.
SUITE 2800
ST. LOUIS, MO 63102
CERTIFICATE OF AUTHORITY
NO. 001444 ENGINEERING

c:\bms\wsp-pb-us-pw-02\wsp__scott.keys\d1071919\I-44_sheets_xs_JCD0270.dgn 3:29:44 PM 9/17/2026

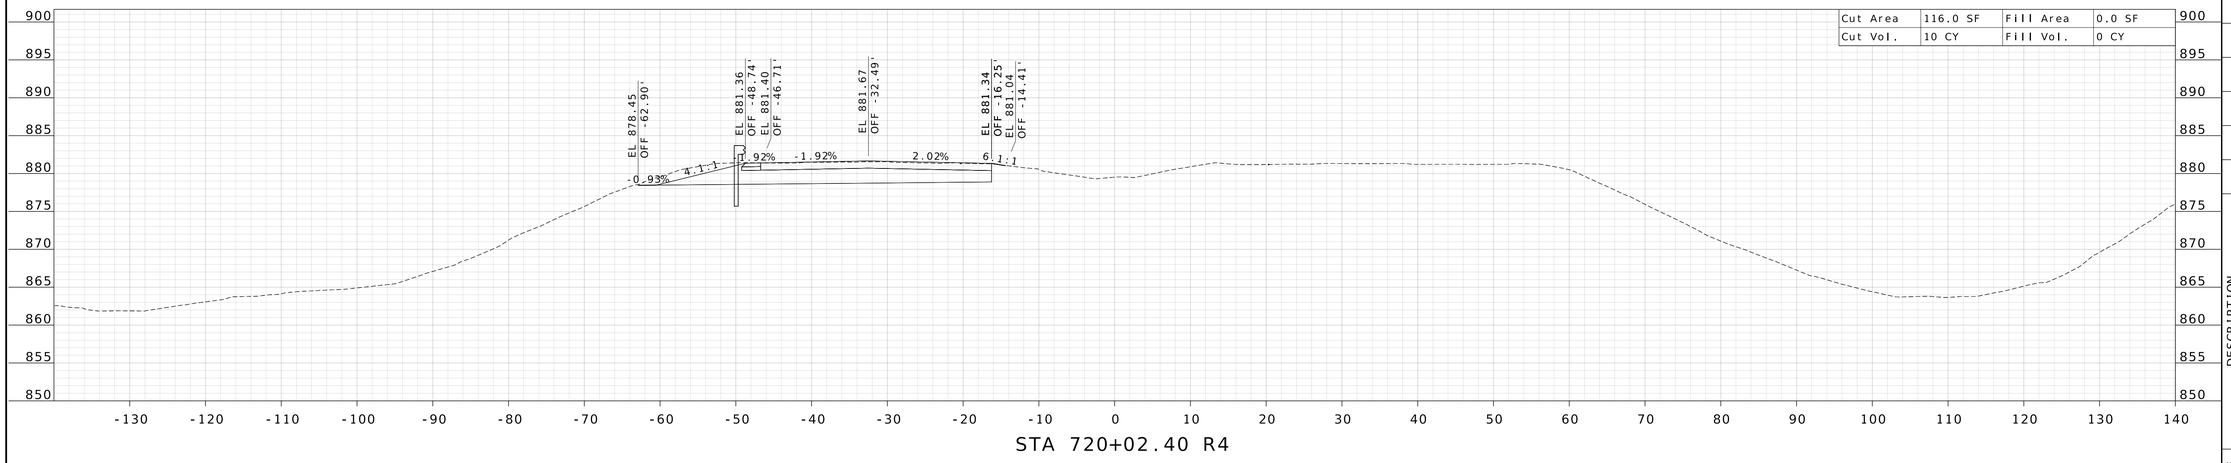

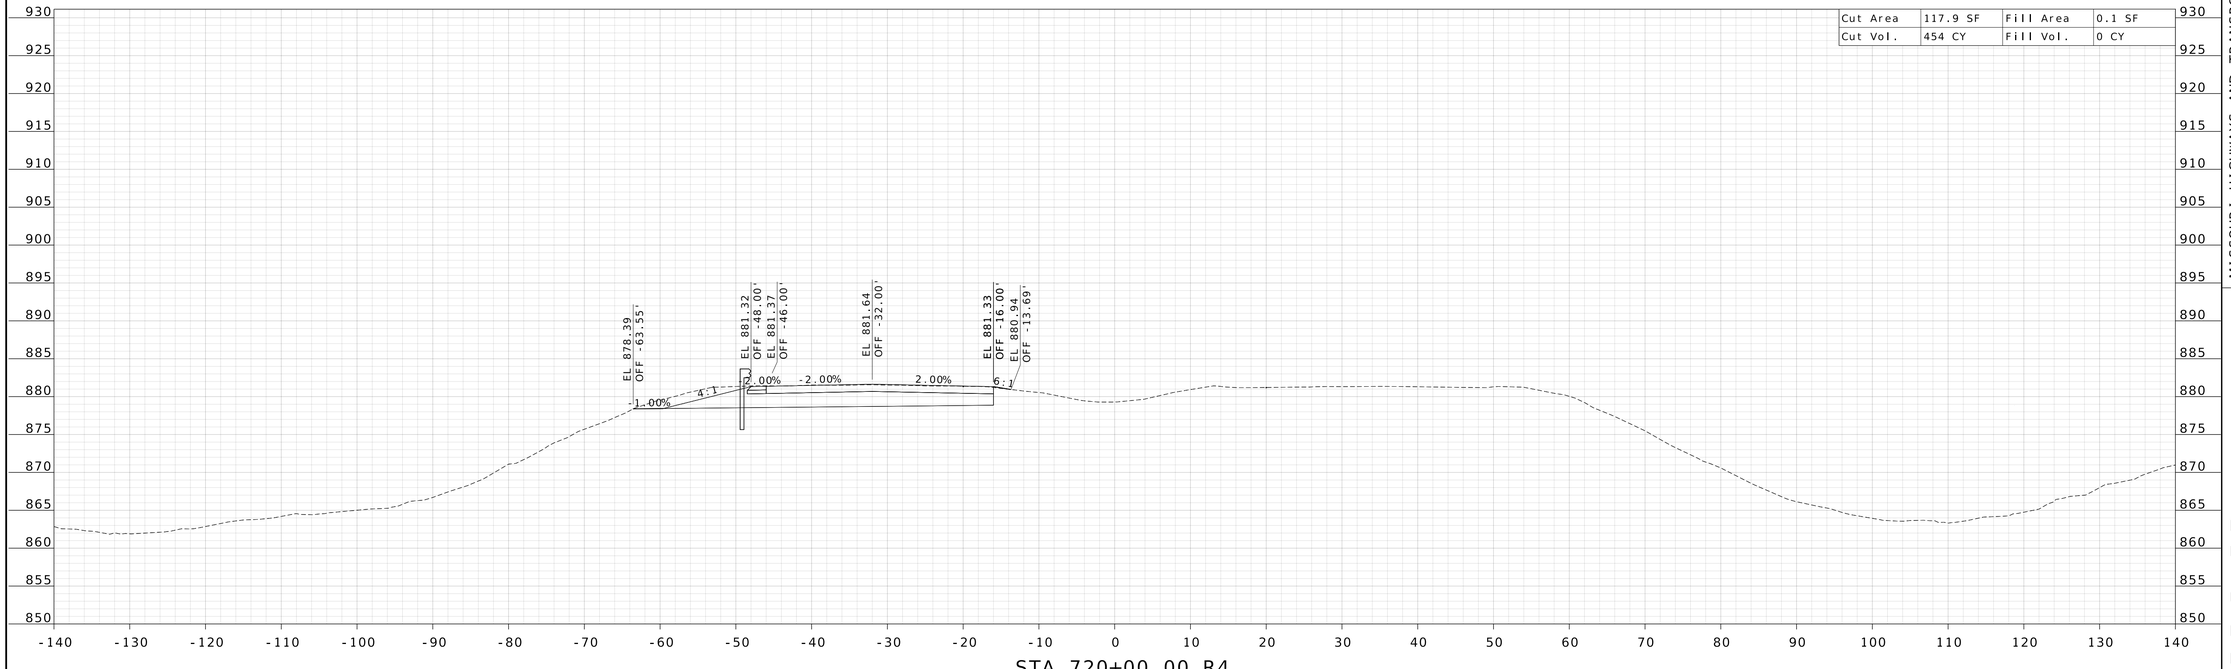

STATE OF MISSOURI
WILLIAM G. KRUSSEL
NUMBER E-27561
REGISTERED PROFESSIONAL ENGINEER

09/21/2026 9:45:14 AM
William G. Krussel
MO PE-27561

DATE PREPARED
9/17/2026

ROUTE	STATE
I-44	MO
DISTRICT	SHEET NO.
CD	100

COUNTY
LACLEDE

JOB NO.
JCD0270

CONTRACT ID.

PROJECT NO.

BRIDGE NO.

DESCRIPTION


DATE


MISSOURI HIGHWAYS AND TRANSPORTATION COMMISSION

105 WEST CAPITOL
JEFFERSON CITY, MO 65102
1-888-ASK-MODOT (1-888-275-6636)

211 N. BROADWAY.
SUITE 2800
ST. LOUIS, MO 63102
CERTIFICATE OF AUTHORITY
NO. 001444 ENGINEERING

c:\bms\wsp-pb-us-pw-02\wsp__scott.keys\d1071919\I-44_sheets_xs_JCD0270.dgn 3:29:46 PM 9/17/2026

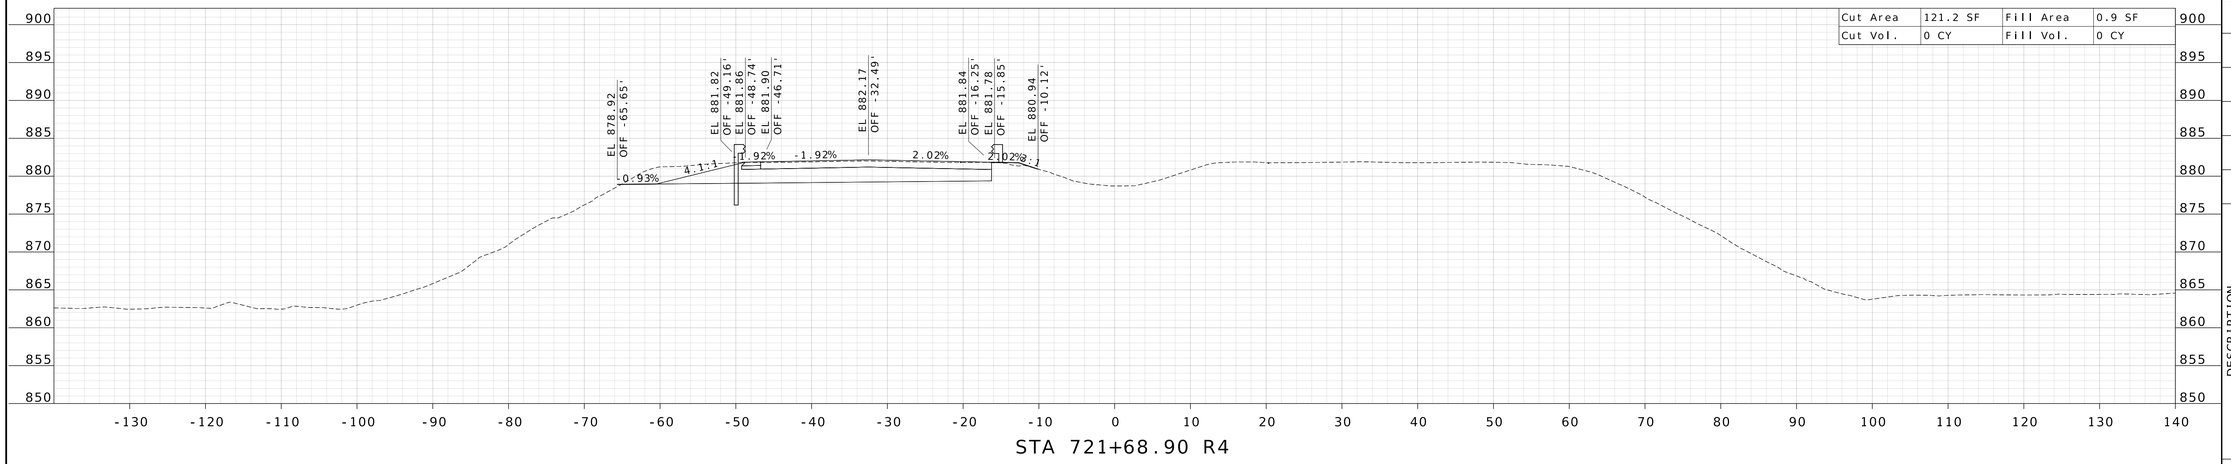

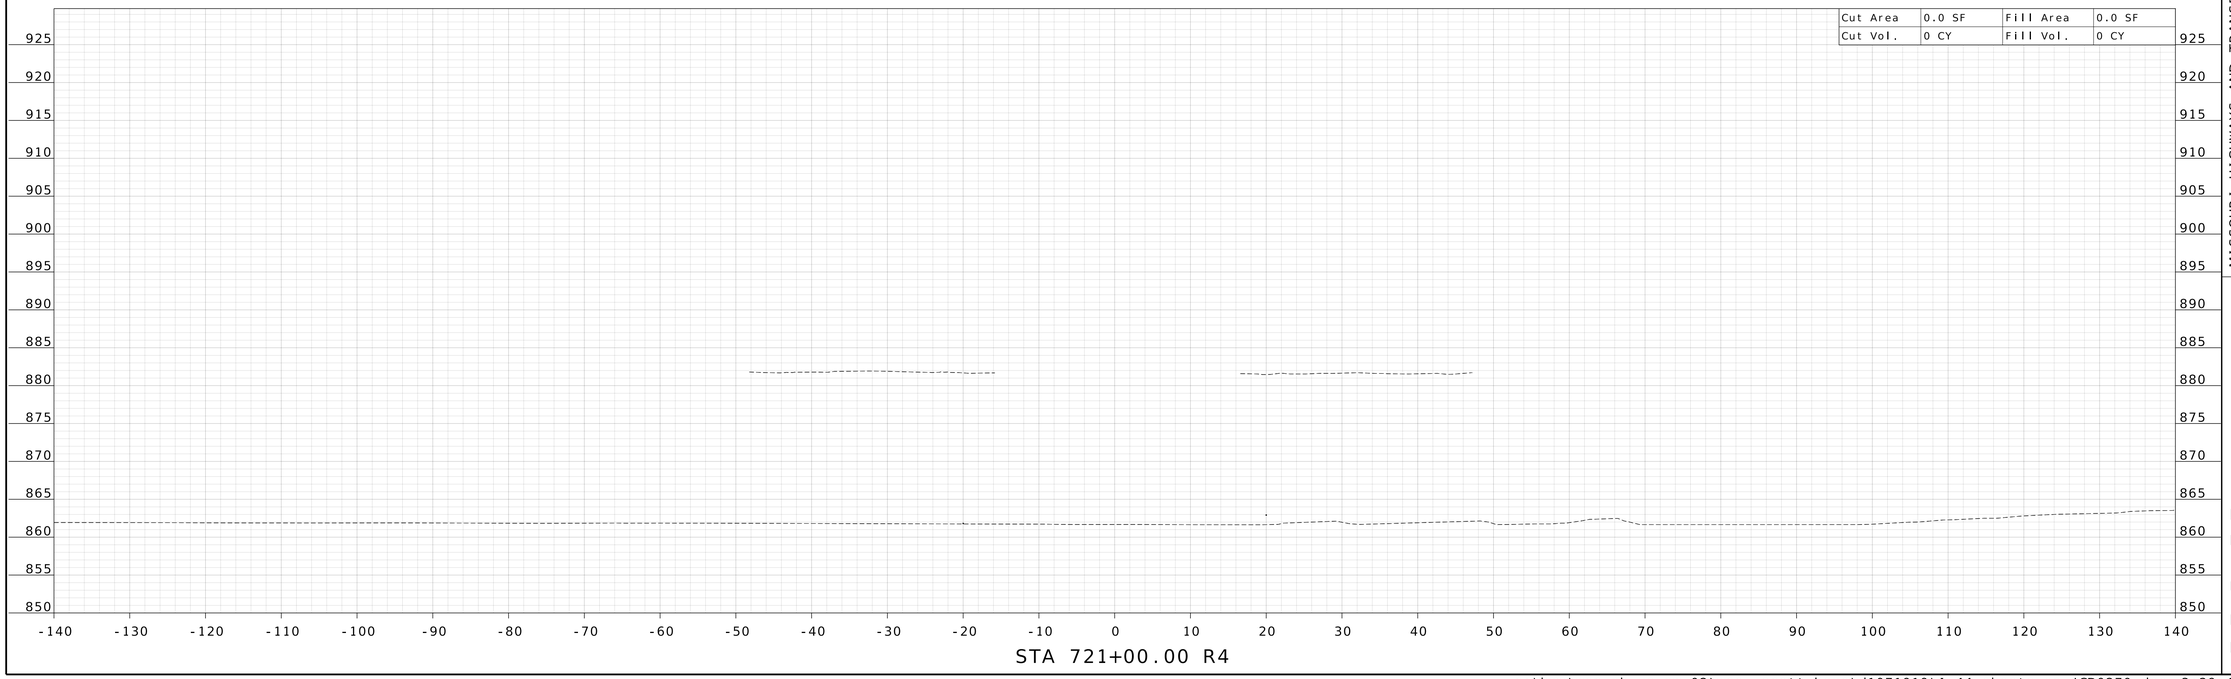

STATE OF MISSOURI
WILLIAM G. KRUSSEL
NUMBER E-27561
REGISTERED PROFESSIONAL ENGINEER

09/21/2026 9:45:14 AM
William G. Krussel
MO PE-27561

DATE PREPARED
9/17/2026

ROUTE	STATE
I-44	MO

DISTRICT	SHEET NO.
CD	101

COUNTY
LACLEDE

JOB NO.
JCD0270

CONTRACT ID.

PROJECT NO.

BRIDGE NO.

DESCRIPTION


DATE

MISSOURI HIGHWAYS AND TRANSPORTATION COMMISSION

105 WEST CAPITOL
JEFFERSON CITY, MO 65102
1-888-ASK-MODOT (1-888-275-6636)

211 N. BROADWAY.
SUITE 2800
ST. LOUIS, MO 63102
CERTIFICATE OF AUTHORITY
NO. 001444 ENGINEERING

c:\bms\wsp-pb-us-pw-02\wsp__scott.keys\d1071919\I-44_sheets_xs_JCD0270.dgn 3:29:47 PM 9/17/2026

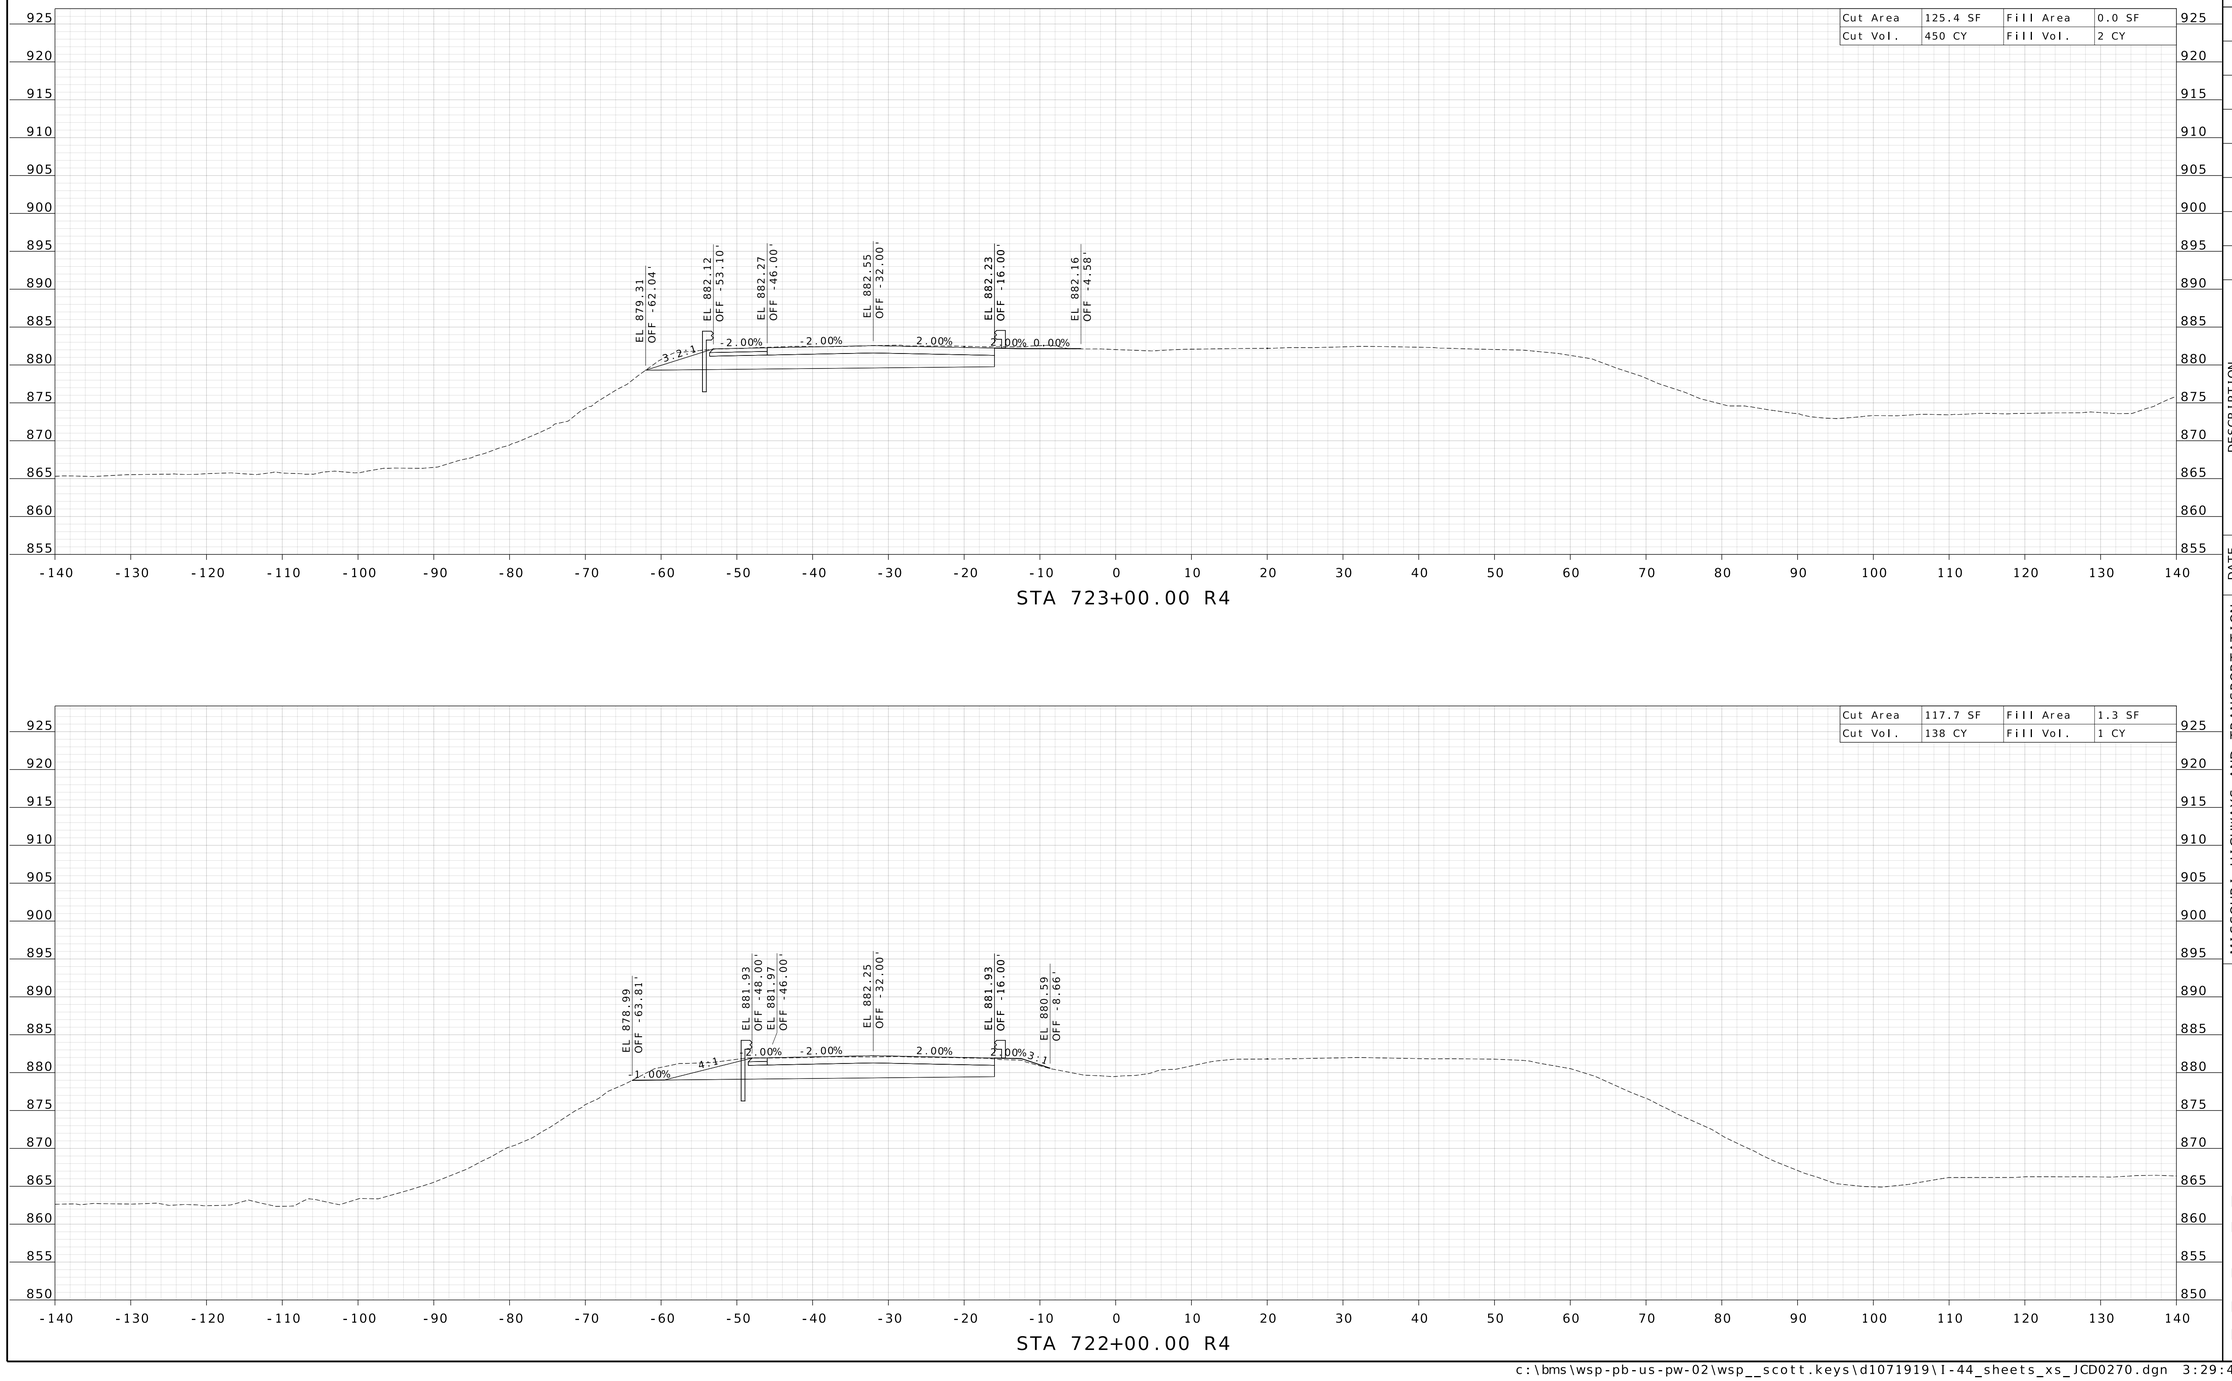

WILLIAM G. KRUSSEL
NUMBER E-27561
STATE OF MISSOURI
REGISTERED PROFESSIONAL ENGINEER

09/21/2026 9:45:15 AM
William G. Krussel
MO PE-27561

DATE PREPARED
9/17/2026

ROUTE	STATE
I-44	MO
DISTRICT	SHEET NO.
CD	102

COUNTY
LACLEDE

JOB NO.
JCD0270

CONTRACT ID.

PROJECT NO.

BRIDGE NO.


DESCRIPTION	DATE


MISSOURI HIGHWAYS AND TRANSPORTATION COMMISSION

105 WEST CAPITOL
JEFFERSON CITY, MO 65102
1-888-ASK-MODOT (1-888-275-6636)

211 N. BROADWAY.
SUITE 2800
ST. LOUIS, MO 63102
CERTIFICATE OF AUTHORITY
NO. 001444 ENGINEERING

c:\bms\wsp-pb-us-pw-02\wsp__scott.keys\d1071919\I-44_sheets_xs_JCD0270.dgn 3:29:49 PM 9/17/2026

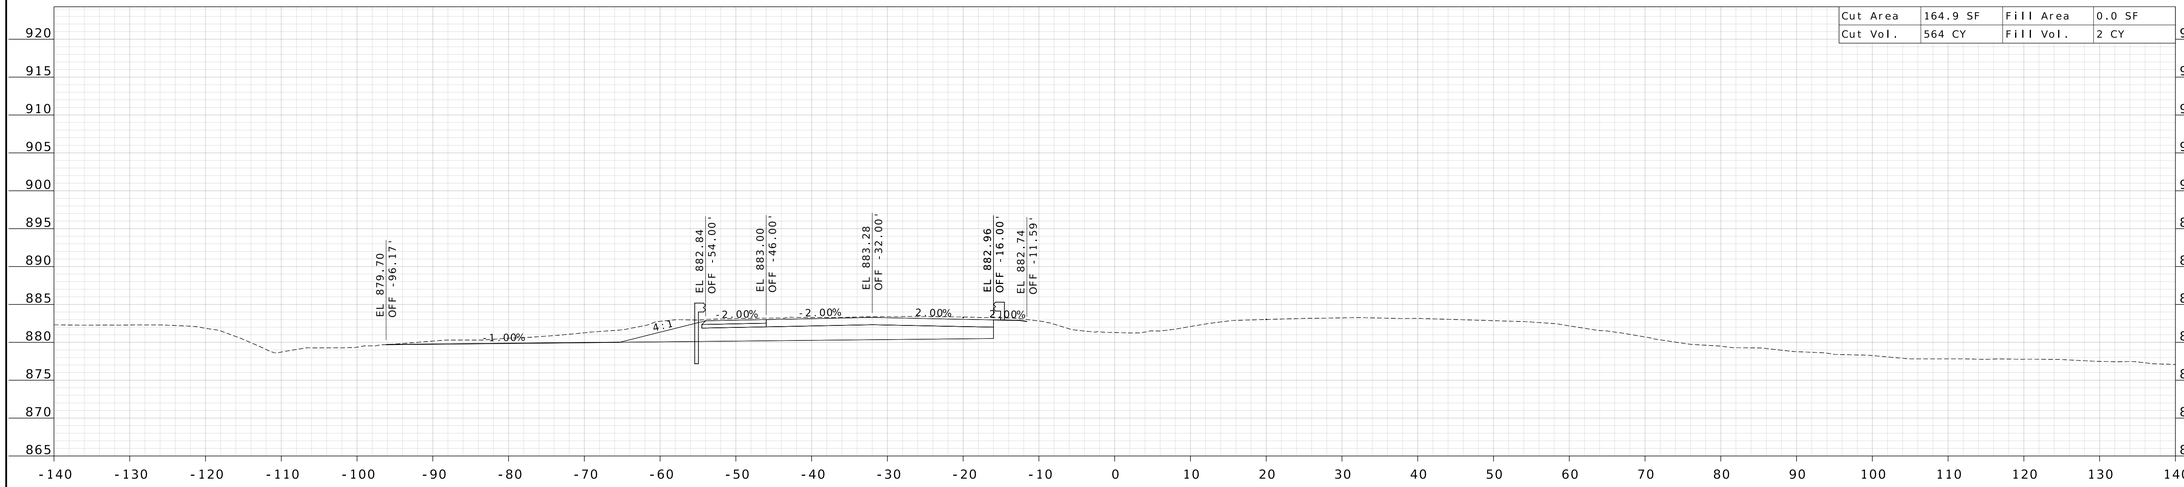

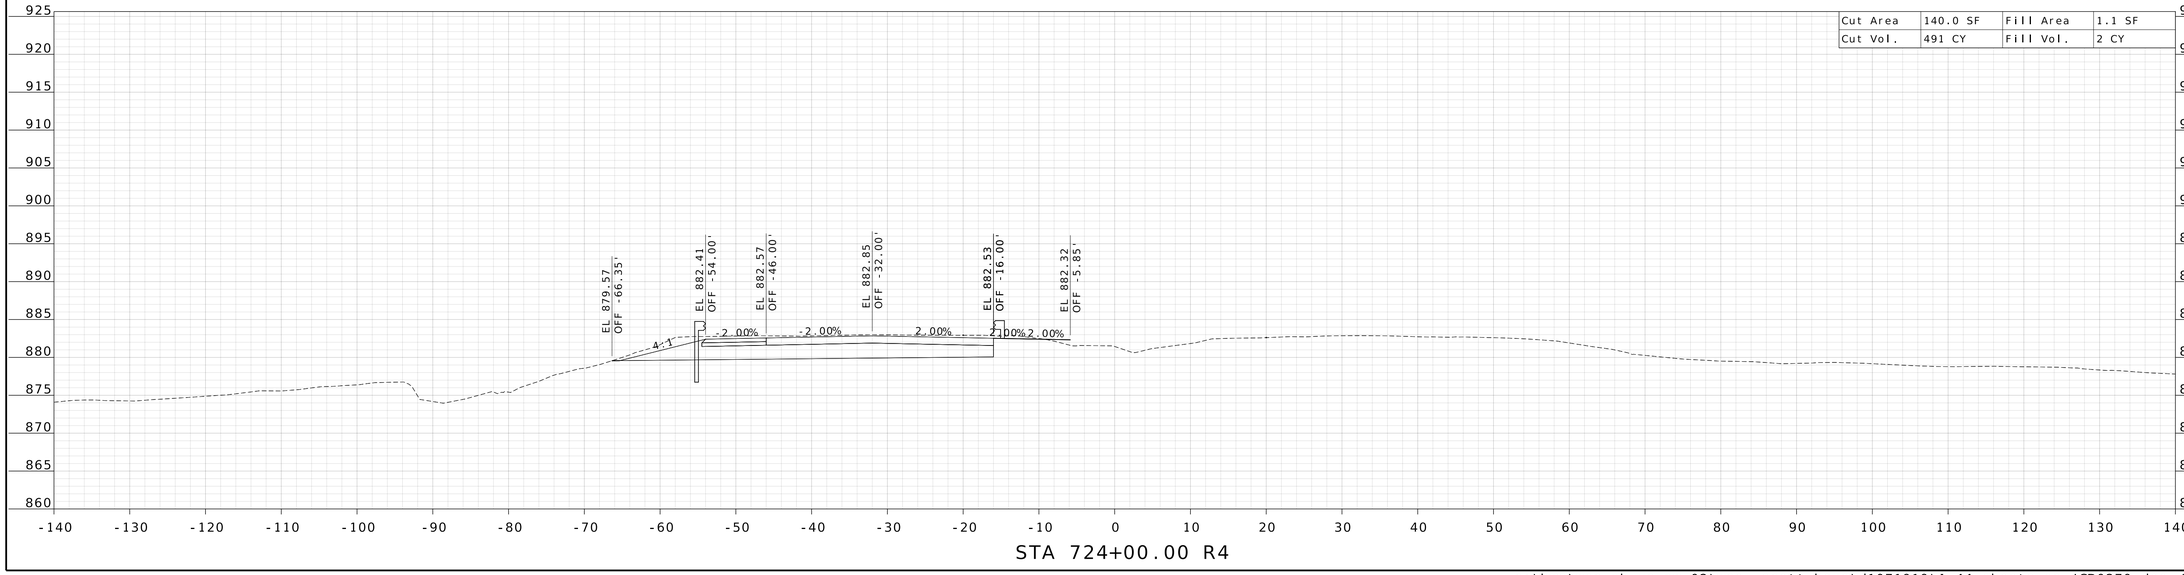

STATE OF MISSOURI
WILLIAM G. KRUSSEL
NUMBER E-27561
REGISTERED PROFESSIONAL ENGINEER

09/21/2026 9:45:15 AM
William G. Krussel
MO PE-27561

DATE PREPARED
9/17/2026

ROUTE	STATE
I-44	MO
DISTRICT	SHEET NO.
CD	103

COUNTY
LACLEDE

JOB NO.
JCD0270

CONTRACT ID.

PROJECT NO.


BRIDGE NO.

DESCRIPTION	DATE


MISSOURI HIGHWAYS AND TRANSPORTATION COMMISSION
105 WEST CAPITOL
JEFFERSON CITY, MO 65102
1-888-ASK-MODOT (1-888-275-6636)

211 N. BROADWAY,
SUITE 2800
ST. LOUIS, MO 63102
CERTIFICATE OF AUTHORITY
NO. 001444 ENGINEERING

c:\bms\wsp-pb-us-pw-02\wsp__scott.keys\d1071919\I-44_sheets_xs_JCD0270.dgn 3:29:51 PM 9/17/2026

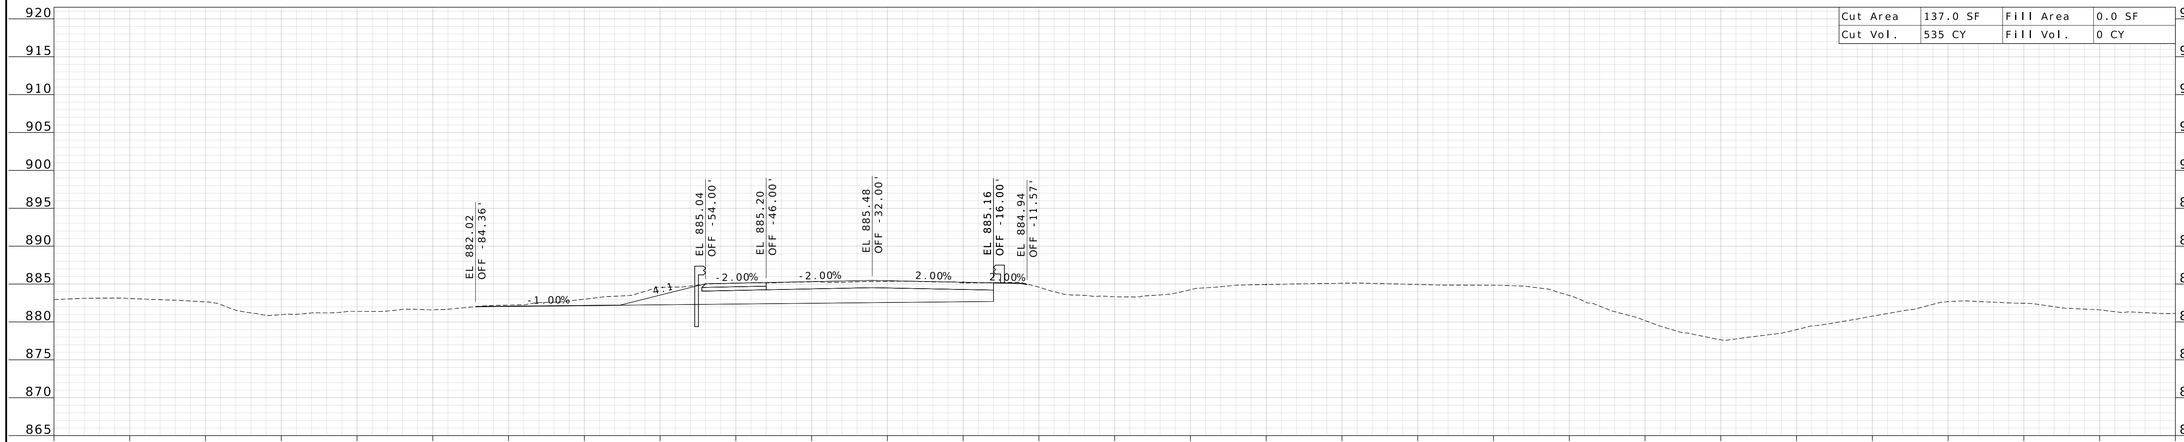

STA 727+00.00 R4

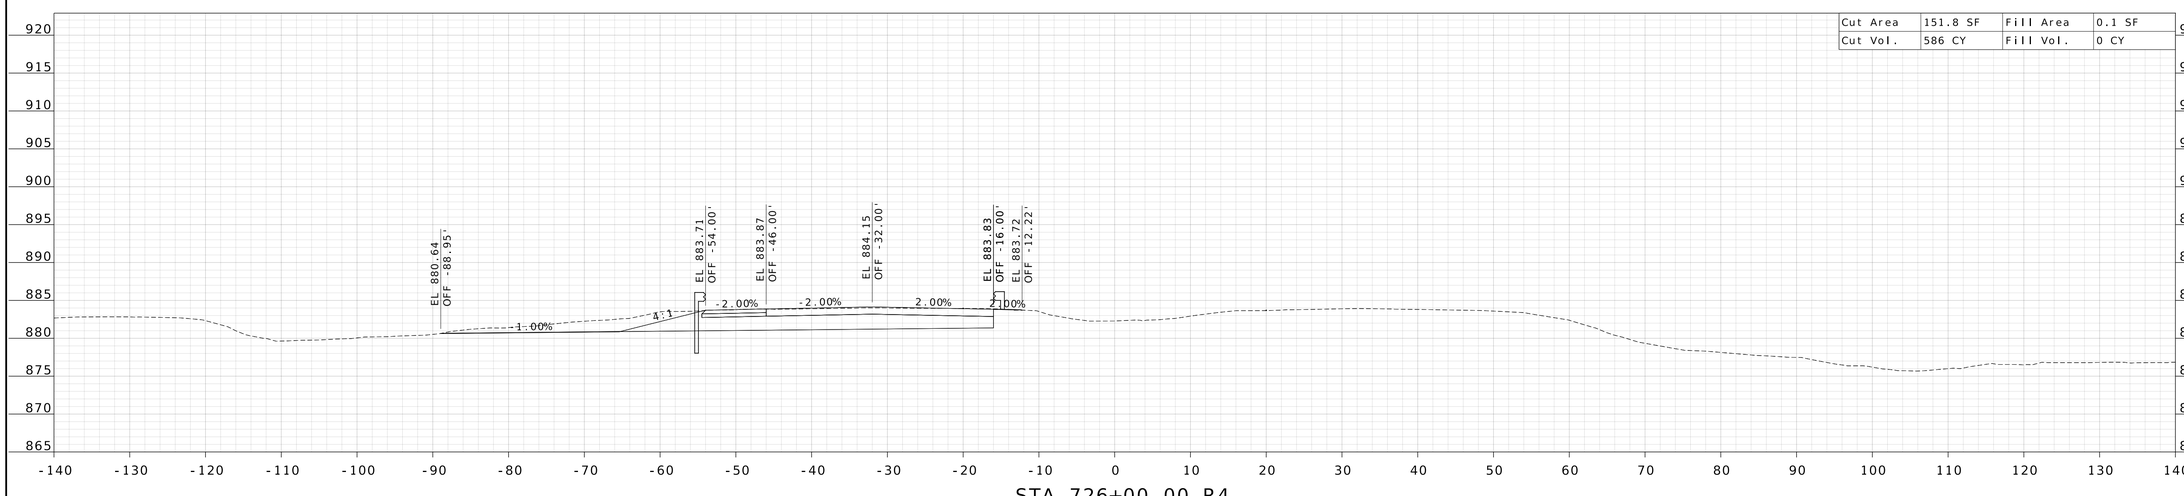

STA 726+00.00 R4

STATE OF MISSOURI
WILLIAM G. KRUSSEL
NUMBER E-27561
REGISTERED PROFESSIONAL ENGINEER

09/21/2026 9:45:15 AM
William G. Krussel
MO PE-27561

DATE PREPARED
9/17/2026

ROUTE	STATE
I-44	MO
DISTRICT	SHEET NO.
CD	104

COUNTY
LACLEDE

JOB NO.
JCD0270

CONTRACT ID.

PROJECT NO.

BRIDGE NO.


DESCRIPTION	DATE

MISSOURI HIGHWAYS AND TRANSPORTATION COMMISSION


105 WEST CAPITOL
JEFFERSON CITY, MO 65102
1-888-ASK-MODOT (1-888-275-6636)

211 N. BROADWAY,
SUITE 2800
ST. LOUIS, MO 63102
CERTIFICATE OF AUTHORITY
NO. 001444 ENGINEERING

c:\bms\wsp-pb-us-pw-02\wsp__scott.keys\d1071919\I-44_sheets_xs_JCD0270.dgn 3:29:52 PM 9/17/2026

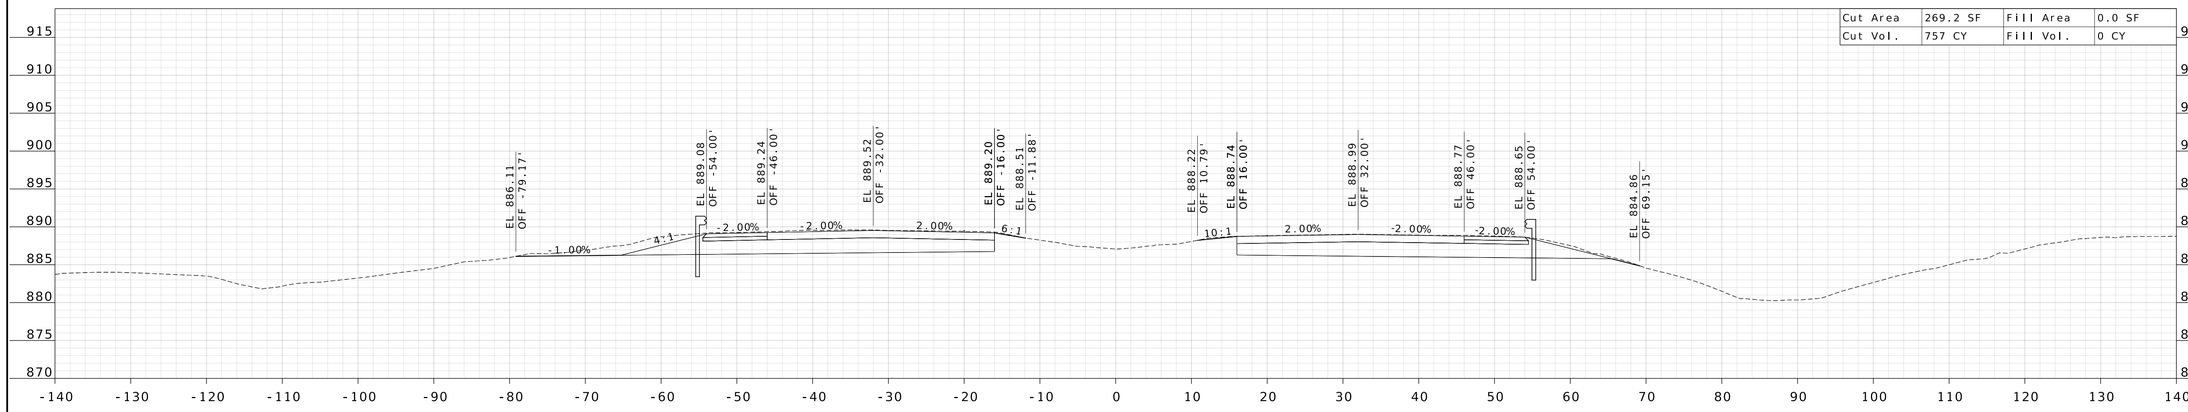

STA 729+00.00 R4

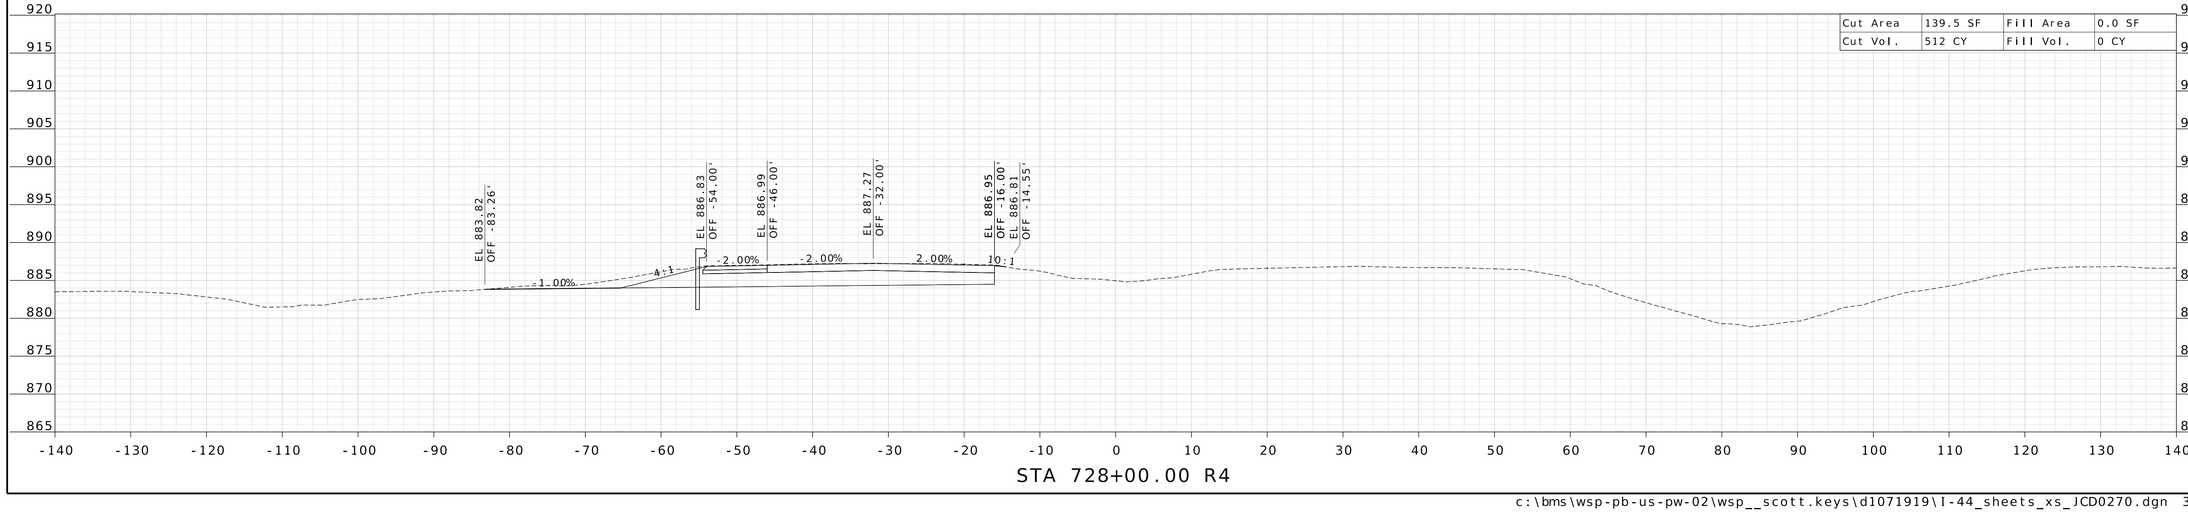

STA 728+00.00 R4

STATE OF MISSOURI
WILLIAM G. KRUSSEL
NUMBER E-27561
REGISTERED PROFESSIONAL ENGINEER

09/21/2026 9:45:16 AM
William G. Krussel
MO PE-27561

DATE PREPARED
9/17/2026

ROUTE	STATE
I-44	MO
DISTRICT	SHEET NO.
CD	105

COUNTY
LACLEDE

JOB NO.
JCD0270

CONTRACT ID.


PROJECT NO.

BRIDGE NO.


DESCRIPTION | DATE

MISSOURI HIGHWAYS AND TRANSPORTATION COMMISSION
105 WEST CAPITOL
JEFFERSON CITY, MO 65102
1-888-ASK-MODOT (1-888-275-6636)


211 N. BROADWAY.
SUITE 2800
ST. LOUIS, MO 63102
CERTIFICATE OF AUTHORITY
NO. 001444 ENGINEERING

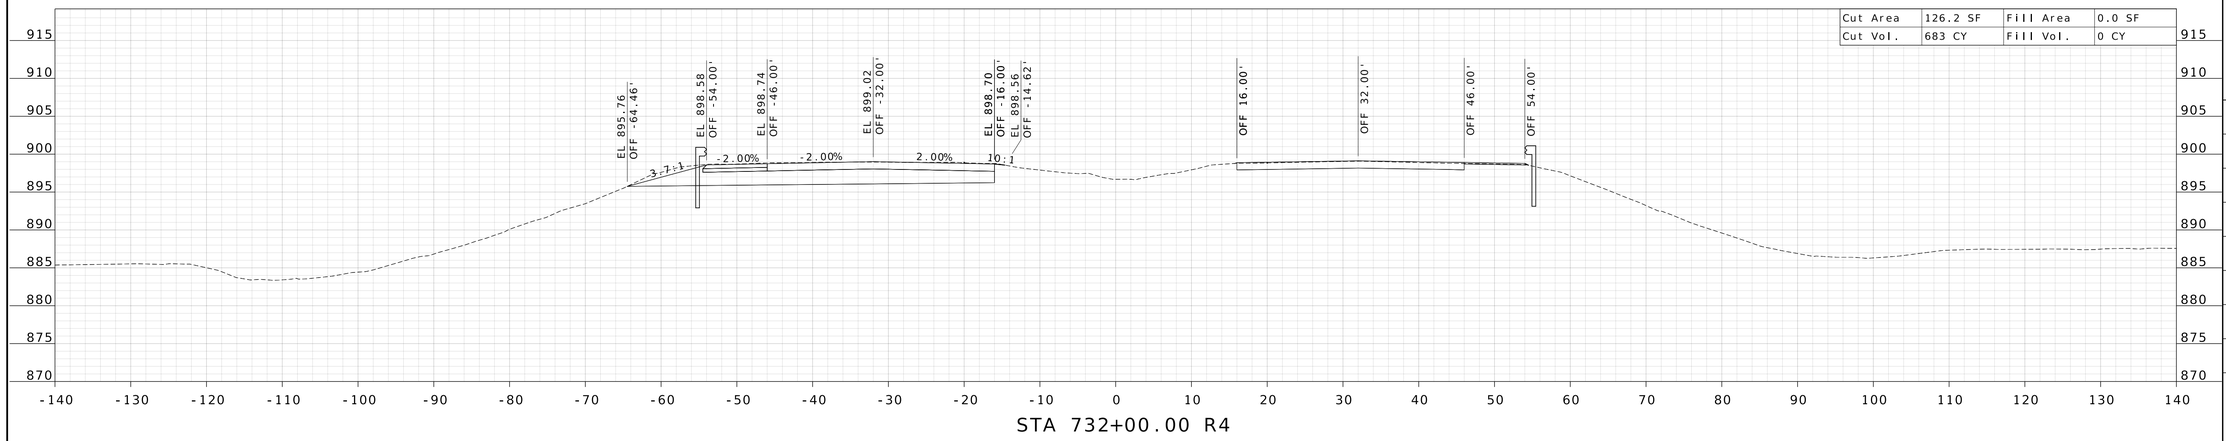

STA 732+00.00 R4

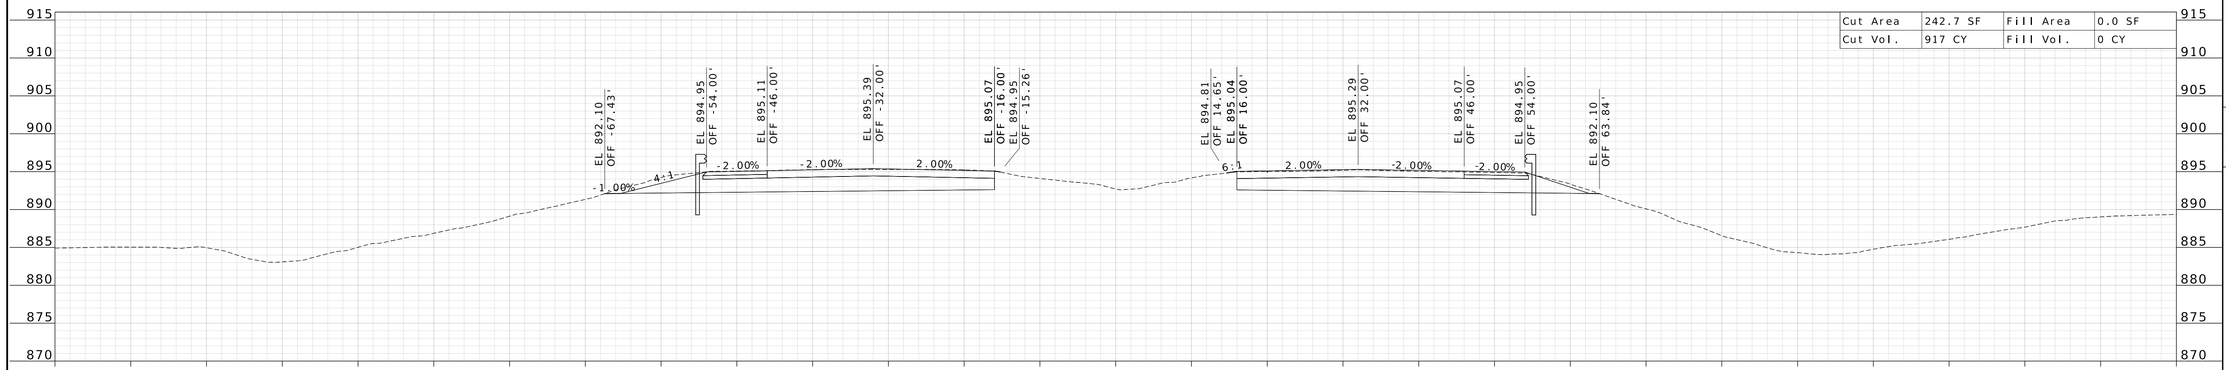

STA 731+00.00 R4

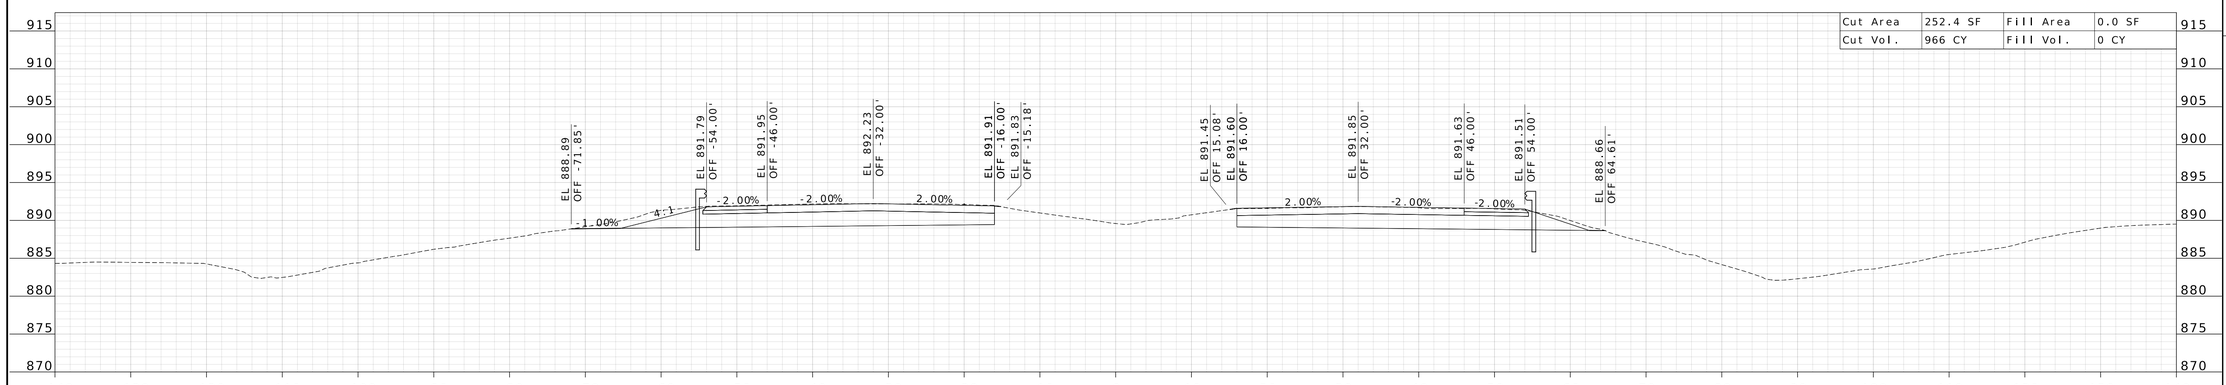

STA 730+00.00 R4

WILLIAM G. KRUSSEL
NUMBER E-27561
REGISTERED PROFESSIONAL ENGINEER
STATE OF MISSOURI

09/21/2026 9:45:16 AM
William G. Krussel
MO PE-27561

DATE PREPARED
9/17/2026

ROUTE	STATE
I-44	MO
DISTRICT	SHEET NO.
CD	106

COUNTY
LACLEDE

JOB NO.
JCD0270

CONTRACT ID.

PROJECT NO.

BRIDGE NO.


DESCRIPTION	DATE

MISSOURI HIGHWAYS AND TRANSPORTATION COMMISSION


105 WEST CAPITOL
JEFFERSON CITY, MO 65102
1-888-ASK-MODOT (1-888-275-6636)

211 N. BROADWAY,
SUITE 2800
ST. LOUIS, MO 63102
CERTIFICATE OF AUTHORITY
NO. 001444 ENGINEERING

c:\bms\wsp-pb-us-pw-02\wsp__scott.keys\d1071919\I-44_sheets_xs_JCD0270.dgn 3:29:56 PM 9/17/2026

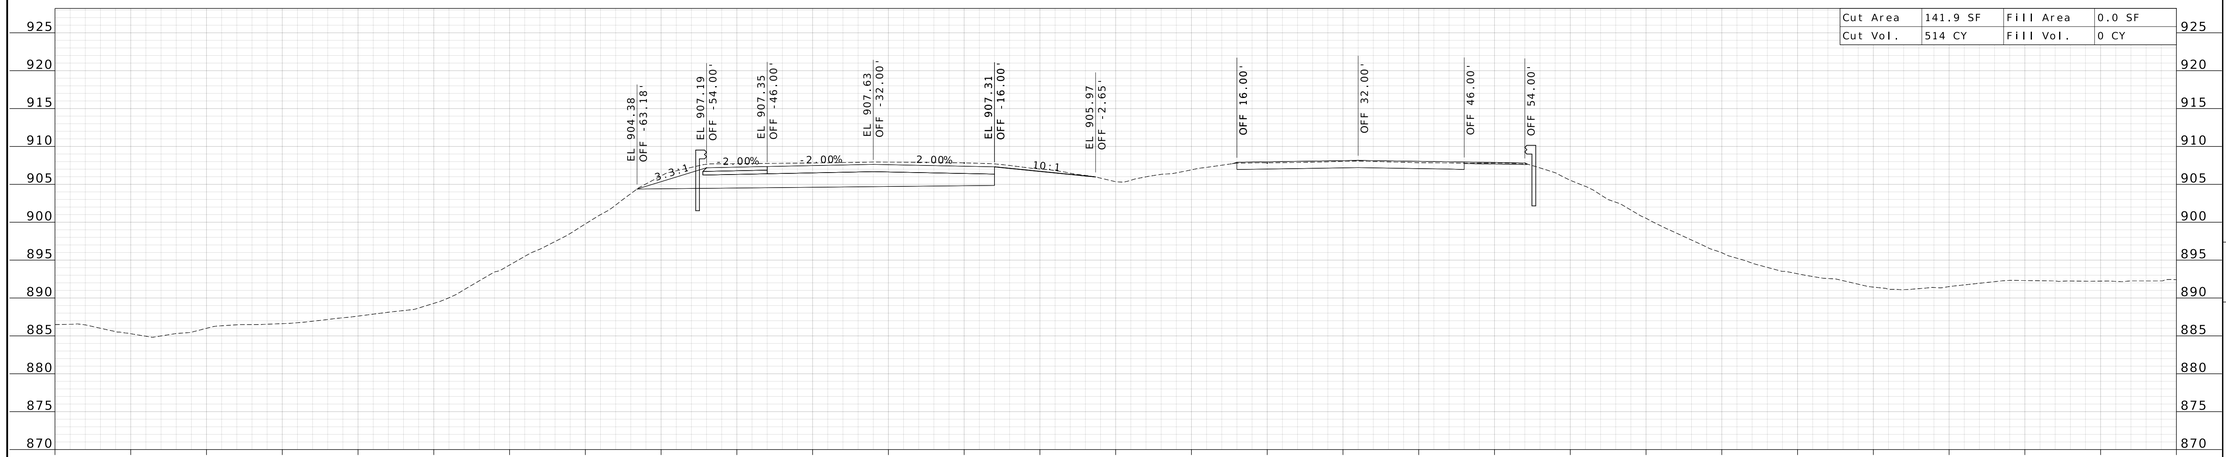

STA 734+00.00 R4

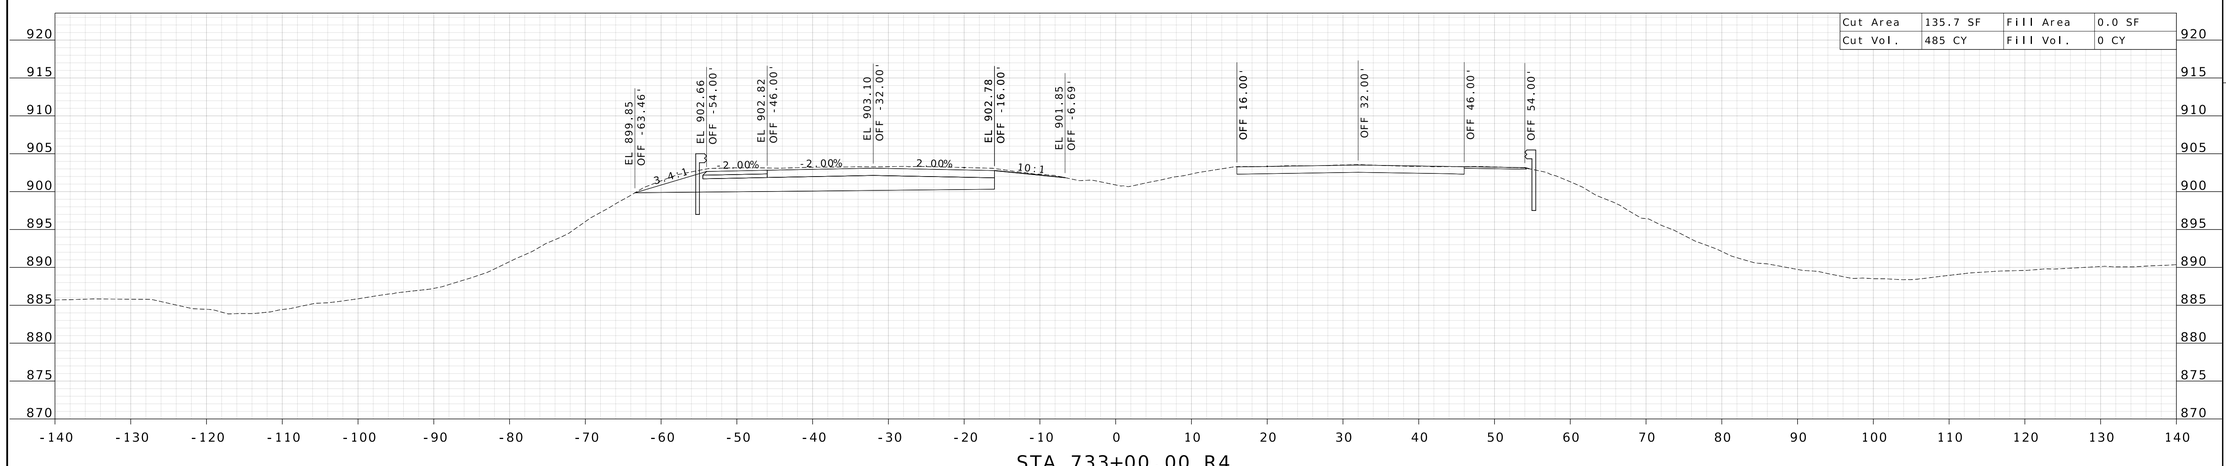

STA 733+00.00 R4

WILLIAM G. KRUSSEL
NUMBER E-27561
REGISTERED PROFESSIONAL ENGINEER
STATE OF MISSOURI

09/21/2026 9:45:17 AM
William G. Krussel
MO PE-27561

DATE PREPARED
9/17/2026

ROUTE	STATE
I-44	MO

DISTRICT	SHEET NO.
CD	107

COUNTY
LACLEDE

JOB NO.
JCD0270

CONTRACT ID.


PROJECT NO.

BRIDGE NO.


DESCRIPTION	DATE

MISSOURI HIGHWAYS AND TRANSPORTATION COMMISSION
105 WEST CAPITOL
JEFFERSON CITY, MO 65102
1-888-ASK-MODOT (1-888-275-6636)

211 N. BROADWAY.
SUITE 2800
ST. LOUIS, MO 63102
CERTIFICATE OF AUTHORITY
NO. 001444 ENGINEERING

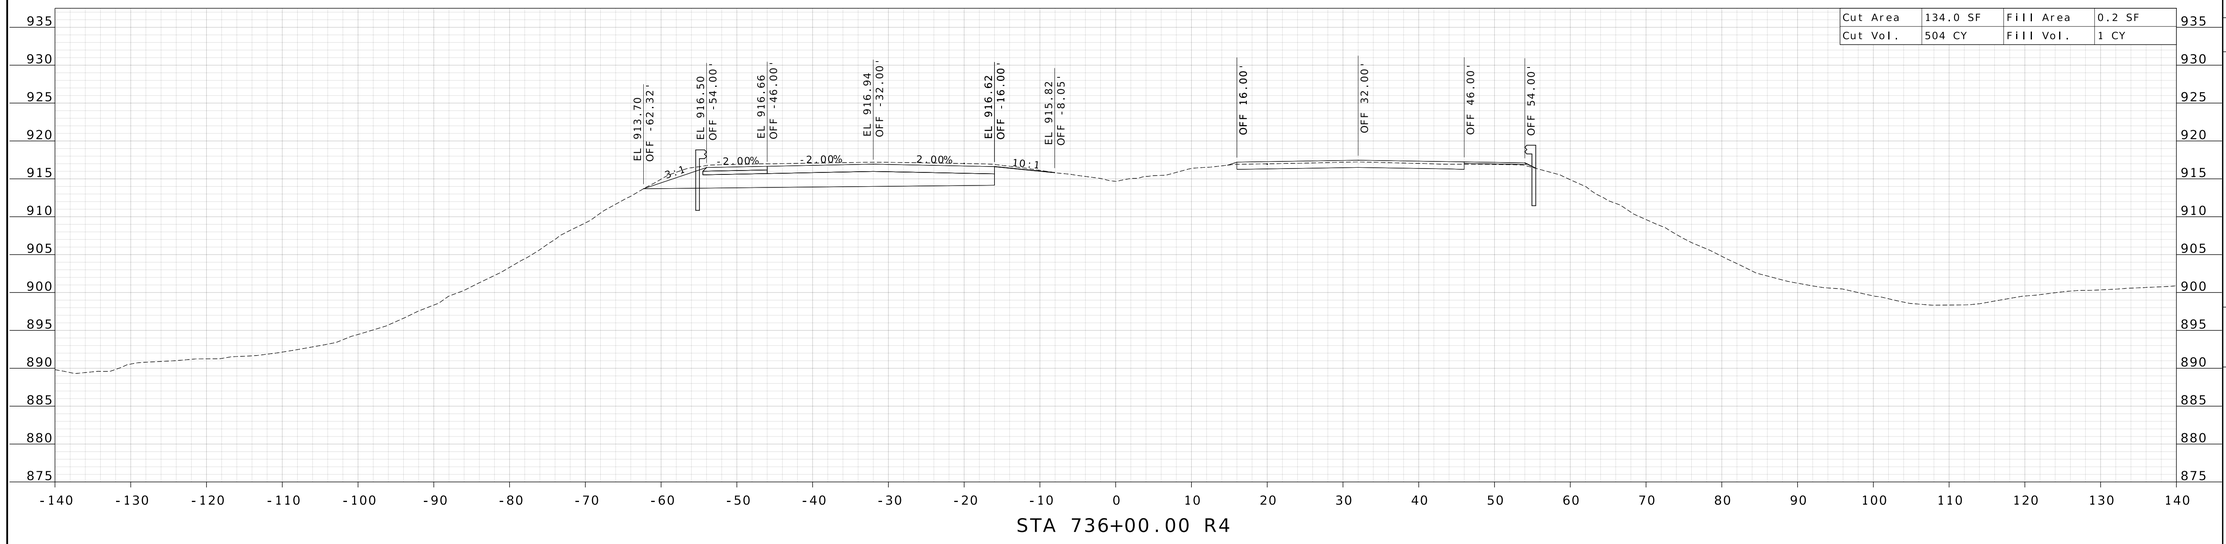

STA 736+00.00 R4

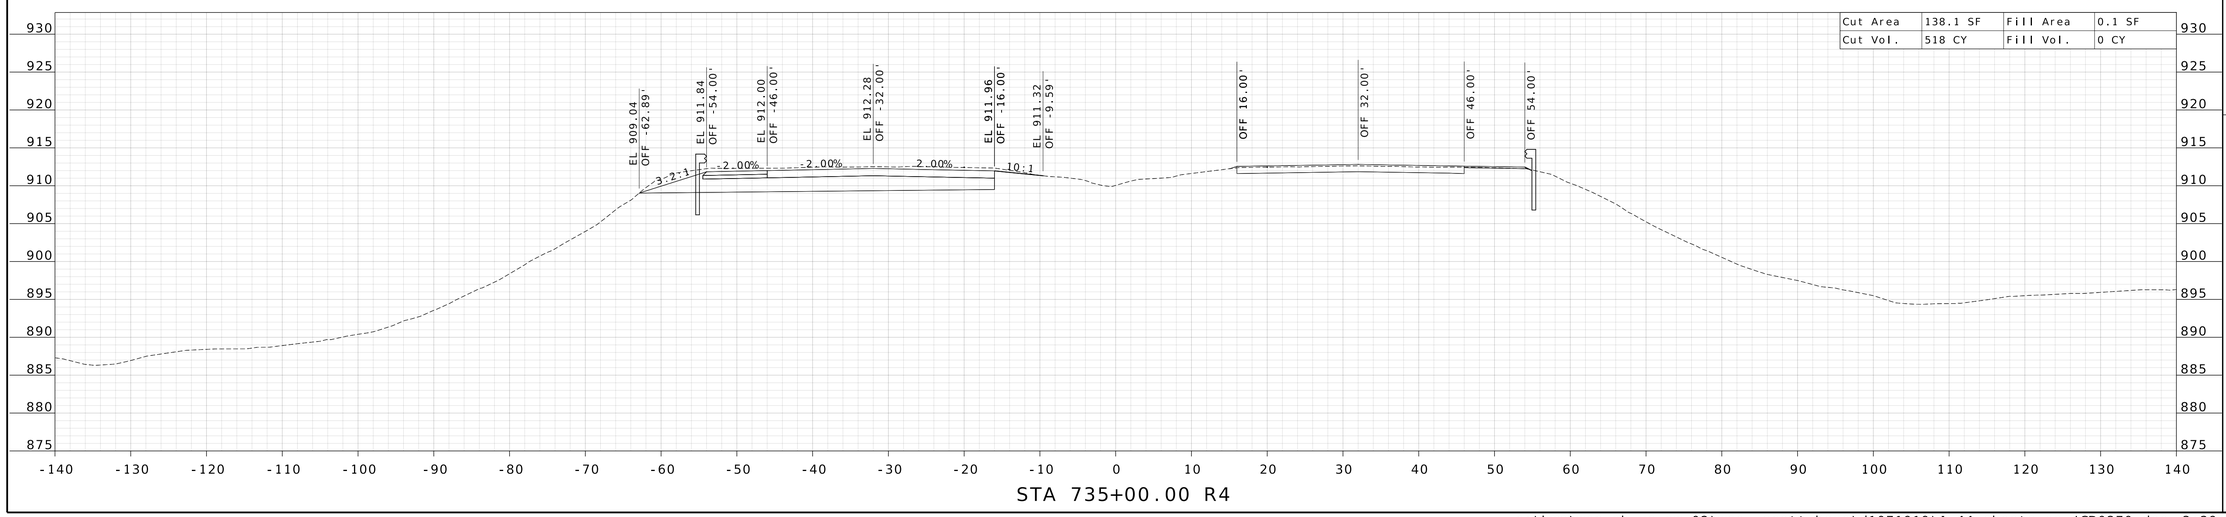

STA 735+00.00 R4

STATE OF MISSOURI
WILLIAM G. KRUSSEL
NUMBER E-27561
REGISTERED PROFESSIONAL ENGINEER

09/21/2026 9:45:17 AM
William G. Krussel
MO PE-27561

DATE PREPARED
9/17/2026

ROUTE	STATE
I-44	MO
DISTRICT	SHEET NO.
CD	108

COUNTY
LACLEDE

JOB NO.
JCD0270

CONTRACT ID.

PROJECT NO.

BRIDGE NO.


DESCRIPTION	DATE

MISSOURI HIGHWAYS AND TRANSPORTATION COMMISSION


105 WEST CAPITOL
JEFFERSON CITY, MO 65102
1-888-ASK-MODOT (1-888-275-6636)

211 N. BROADWAY.
SUITE 2800
ST. LOUIS, MO 63102
CERTIFICATE OF AUTHORITY
NO. 001444 ENGINEERING

c:\bms\wsp-pb-us-pw-02\wsp__scott.keys\d1071919\I-44_sheets_xs_JCD0270.dgn 3:29:59 PM 9/17/2026

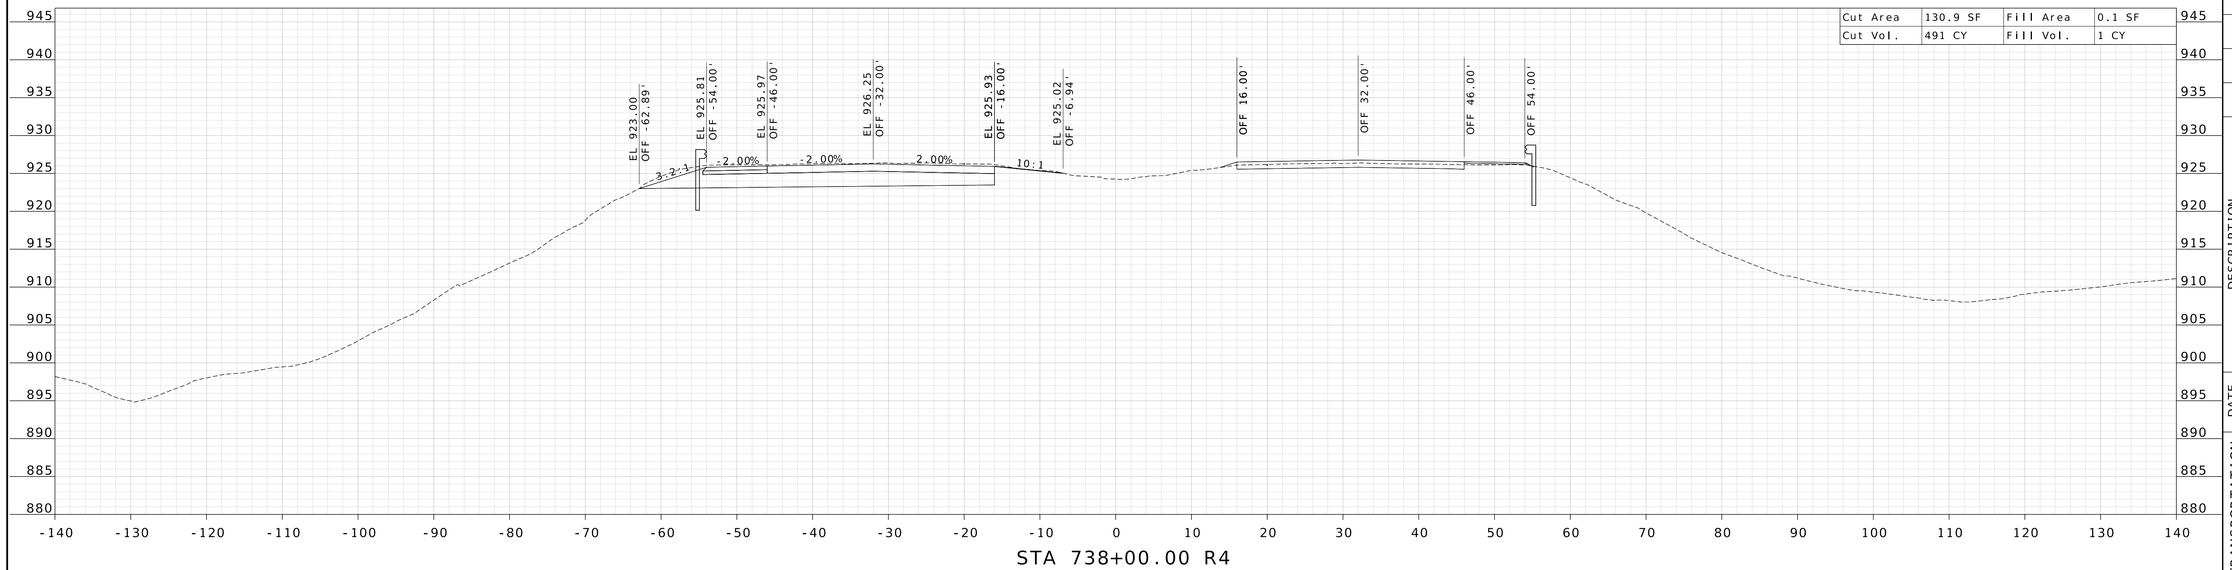

STA 738+00.00 R4

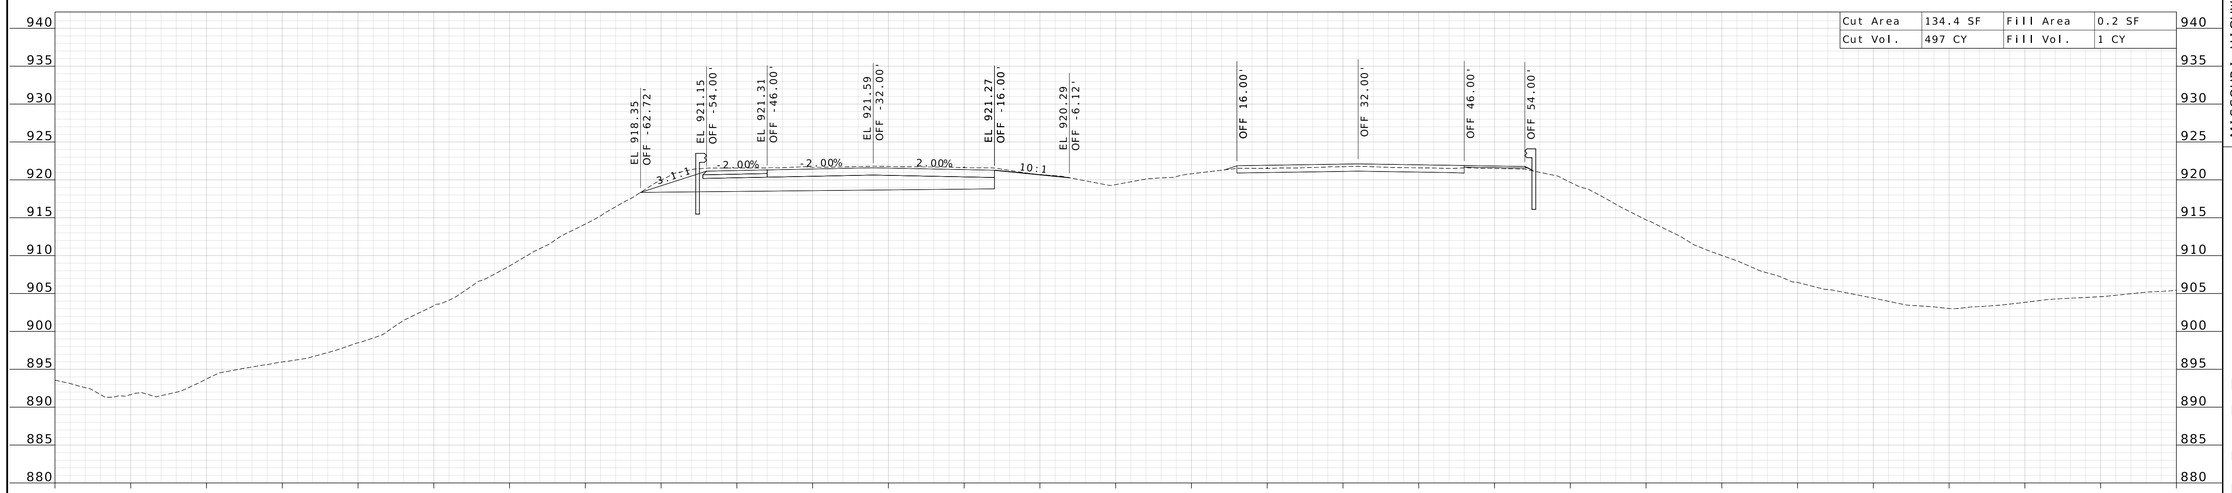

STA 737+00.00 R4

STATE OF MISSOURI
WILLIAM G. KRUSSEL
NUMBER E-27561
REGISTERED PROFESSIONAL ENGINEER
09/21/2026 9:45:17 AM
William G. Krussel
MO PE-27561

DATE PREPARED
9/17/2026

ROUTE	STATE
I-44	MO

DISTRICT	SHEET NO.
CD	109

COUNTY
LACLEDE

JOB NO.
JCD0270

CONTRACT ID.


PROJECT NO.

BRIDGE NO.


DESCRIPTION	DATE

MISSOURI HIGHWAYS AND TRANSPORTATION COMMISSION
105 WEST CAPITOL
JEFFERSON CITY, MO 65102
1-888-ASK-MODOT (1-888-275-6636)

211 N. BROADWAY.
SUITE 2800
ST. LOUIS, MO 63102
CERTIFICATE OF AUTHORITY
NO. 001444 ENGINEERING

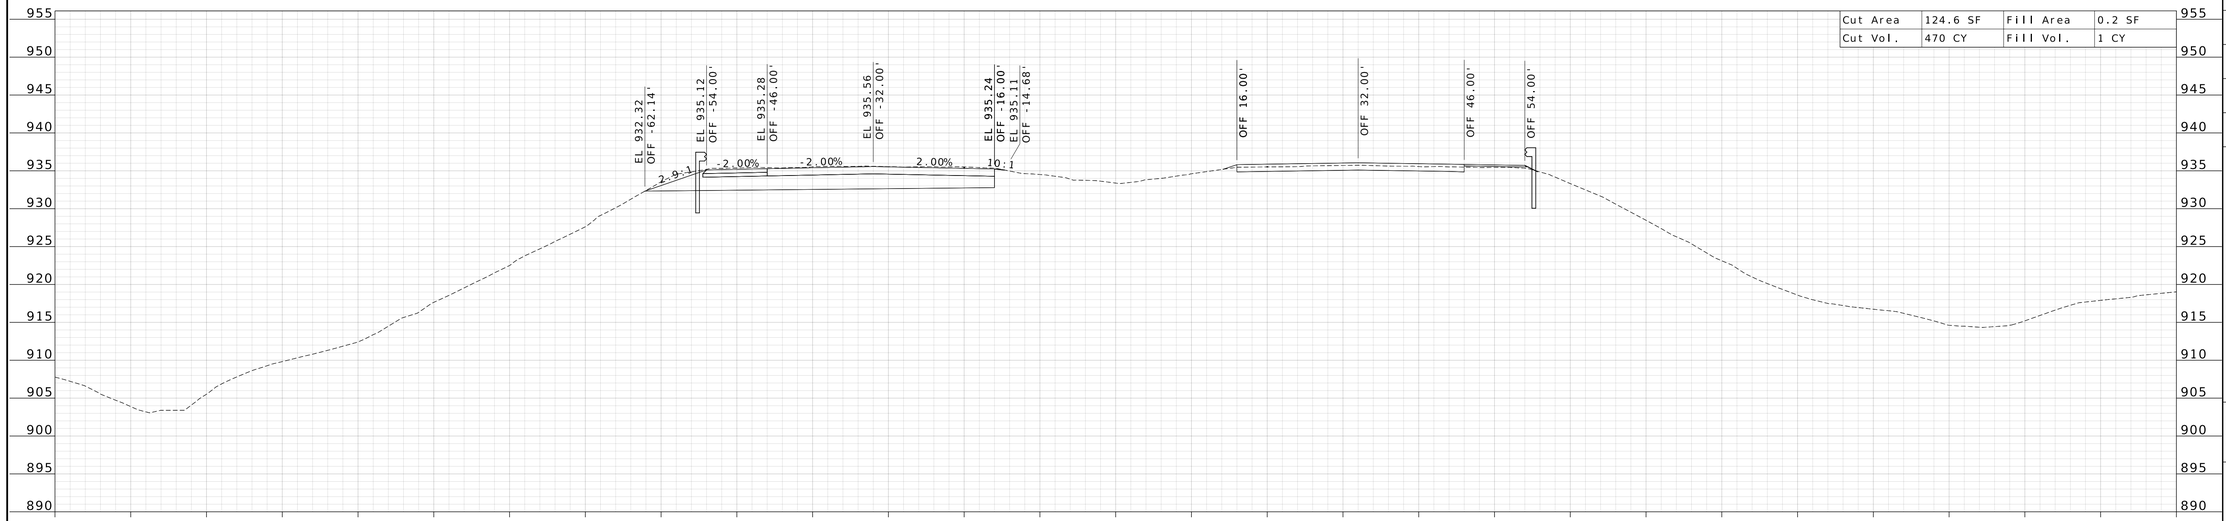

STA 740+00.00 R4

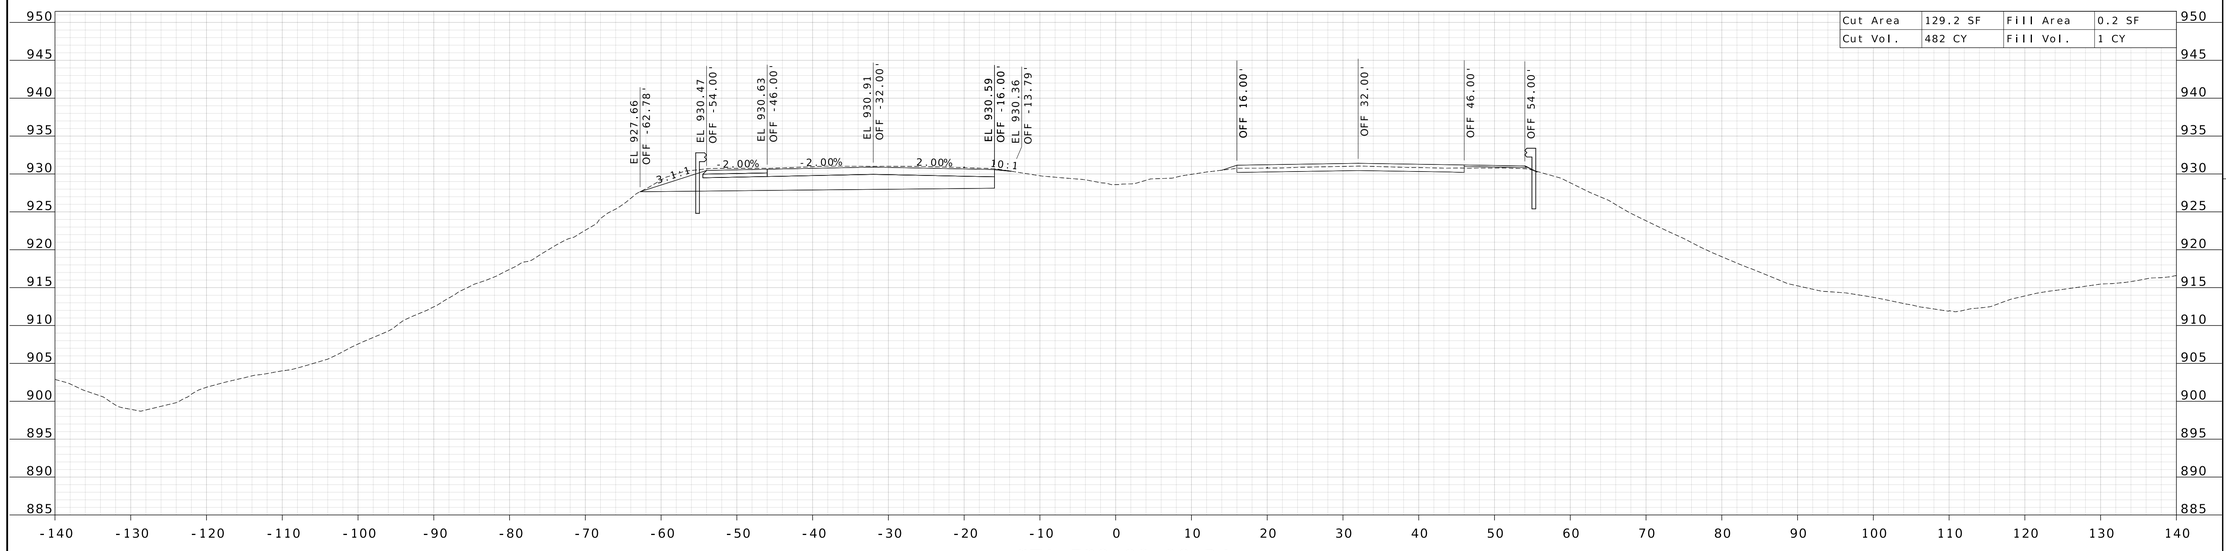

STA 739+00.00 R4

WILLIAM G. KRUSSEL
NUMBER E-27561
STATE OF MISSOURI
REGISTERED PROFESSIONAL ENGINEER

09/21/2026 9:45:18 AM
William G. Krussel
MO PE-27561

DATE PREPARED
9/17/2026

ROUTE	STATE
I-44	MO

DISTRICT	SHEET NO.
CD	110

COUNTY
LACLEDE

JOB NO.
JCD0270

CONTRACT ID.


PROJECT NO.


BRIDGE NO.

DESCRIPTION	DATE

MISSOURI HIGHWAYS AND TRANSPORTATION COMMISSION
105 WEST CAPITOL
JEFFERSON CITY, MO 65102
1-888-ASK-MODOT (1-888-275-6636)

211 N. BROADWAY.
SUITE 2800
ST. LOUIS, MO 63102
CERTIFICATE OF AUTHORITY
NO. 001444 ENGINEERING

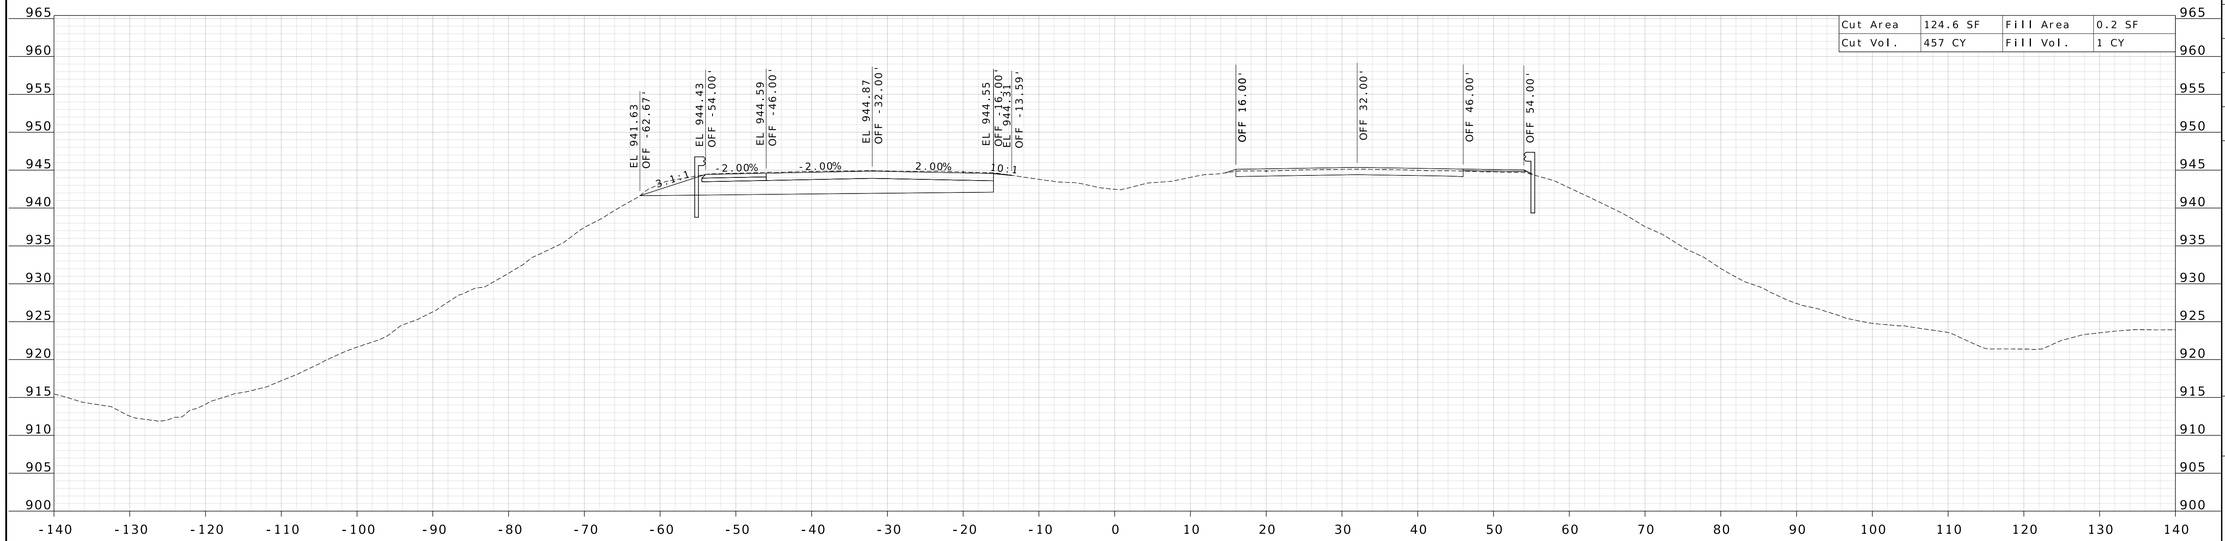

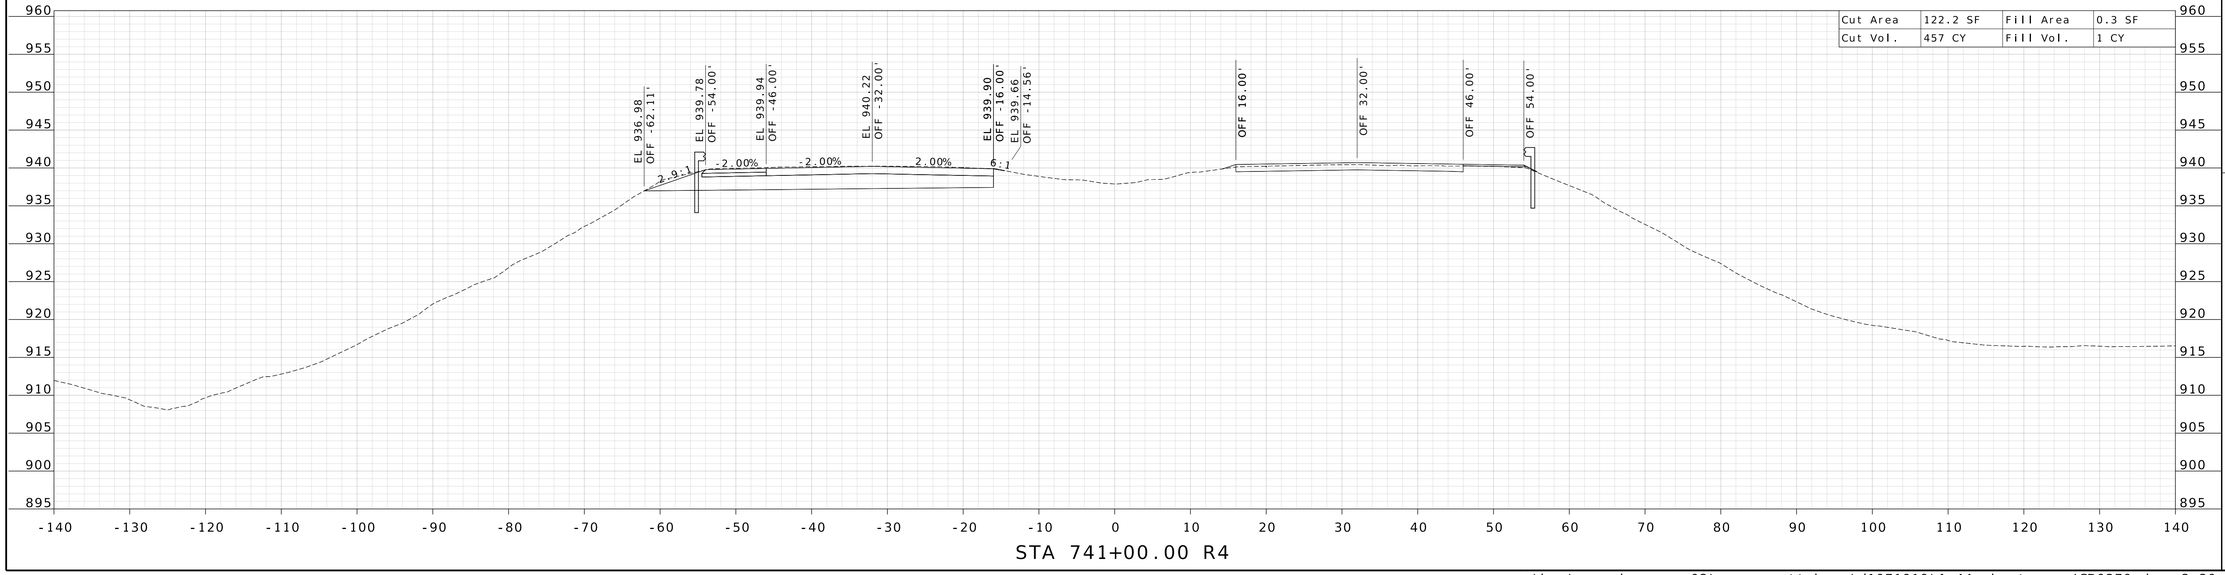

WILLIAM G. KRUSSEL
NUMBER E-27561
REGISTERED PROFESSIONAL ENGINEER
STATE OF MISSOURI

09/21/2026 9:45:18 AM
William G. Krussel
MO PE-27561

DATE PREPARED
9/17/2026

ROUTE	STATE
I-44	MO
DISTRICT	SHEET NO.
CD	111

COUNTY
LACLEDE

JOB NO.
JCD0270

CONTRACT ID.

PROJECT NO.

BRIDGE NO.


DESCRIPTION	DATE

MISSOURI HIGHWAYS AND TRANSPORTATION COMMISSION


105 WEST CAPITOL
JEFFERSON CITY, MO 65102
1-888-ASK-MODOT (1-888-275-6636)

211 N. BROADWAY.
SUITE 2800
ST. LOUIS, MO 63102
CERTIFICATE OF AUTHORITY
NO. 001444 ENGINEERING

c:\bms\wsp-pb-us-pw-02\wsp__scott.keys\d1071919\I-44_sheets_xs_JCD0270.dgn 3:30:05 PM 9/17/2026

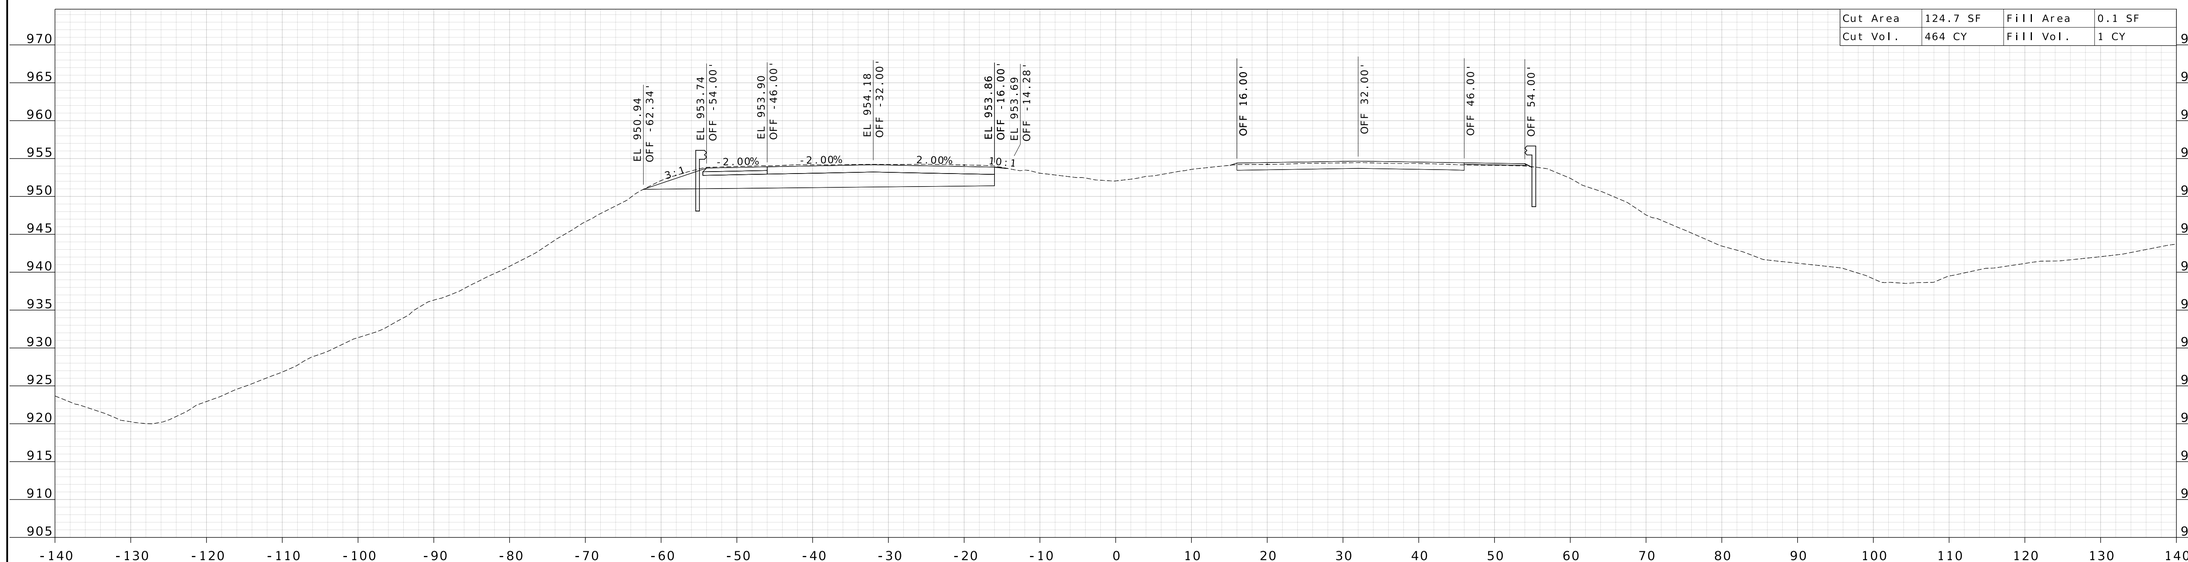

STA 744+00.00 R4

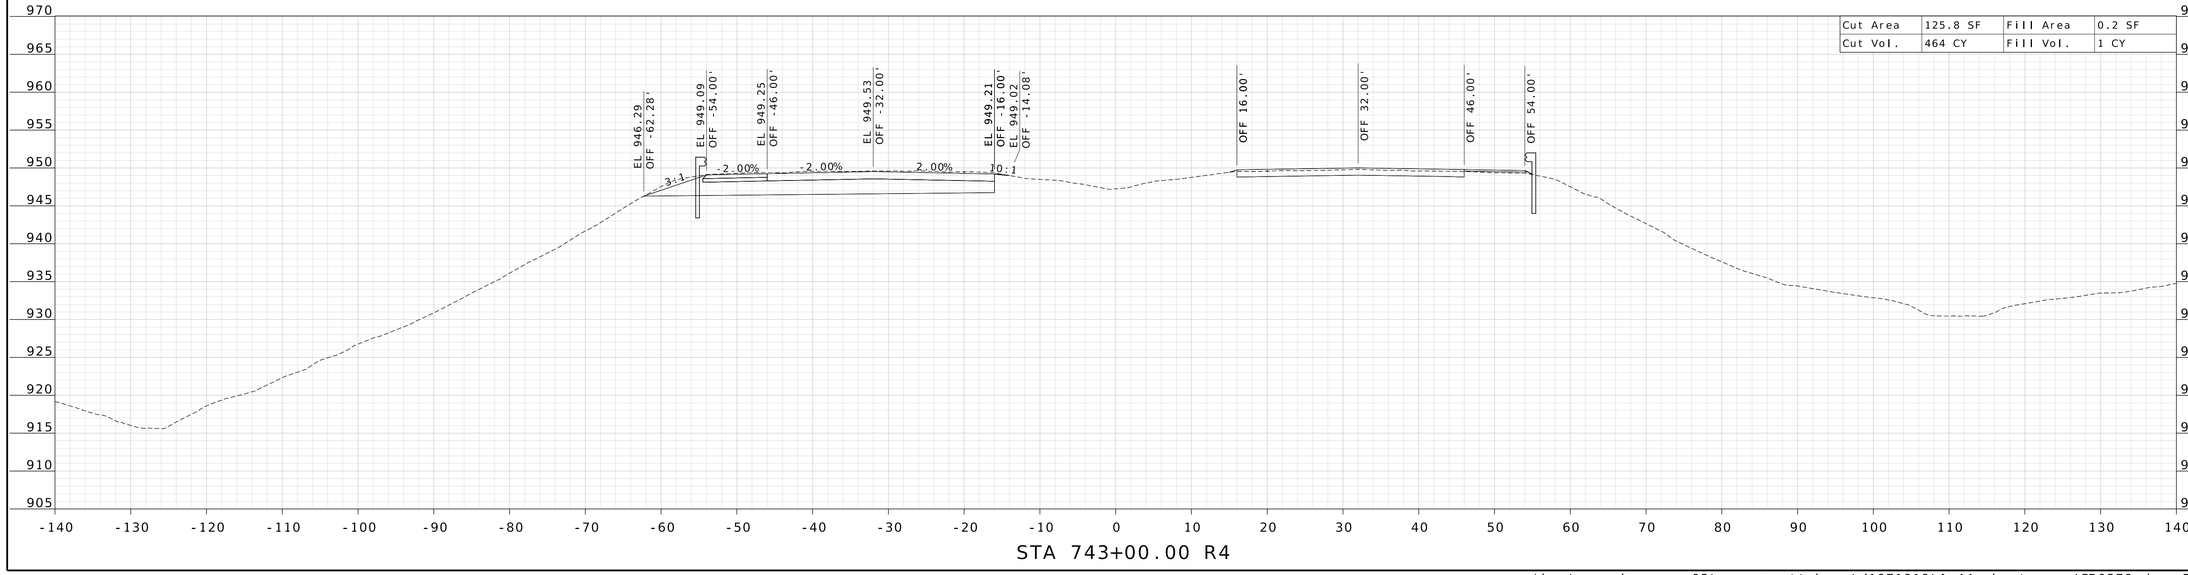

STA 743+00.00 R4

STATE OF MISSOURI
WILLIAM G. KRUSSEL
NUMBER E-27561
REGISTERED PROFESSIONAL ENGINEER

09/21/2026 9:45:18 AM
William G. Krussel
MO PE-27561

DATE PREPARED
9/17/2026

ROUTE	STATE
I-44	MO
DISTRICT	SHEET NO.
CD	112

COUNTY
LACLEDE

JOB NO.
JCD0270

CONTRACT ID.

PROJECT NO.

BRIDGE NO.


DESCRIPTION	DATE

MISSOURI HIGHWAYS AND TRANSPORTATION COMMISSION


105 WEST CAPITOL
JEFFERSON CITY, MO 65102
1-888-ASK-MODOT (1-888-275-6636)

211 N. BROADWAY.
SUITE 2800
ST. LOUIS, MO 63102
CERTIFICATE OF AUTHORITY
NO. 001444 ENGINEERING

c:\bms\wsp-pb-us-pw-02\wsp__scott.keys\d1071919\I-44_sheets_xs_JCD0270.dgn 3:30:07 PM 9/17/2026

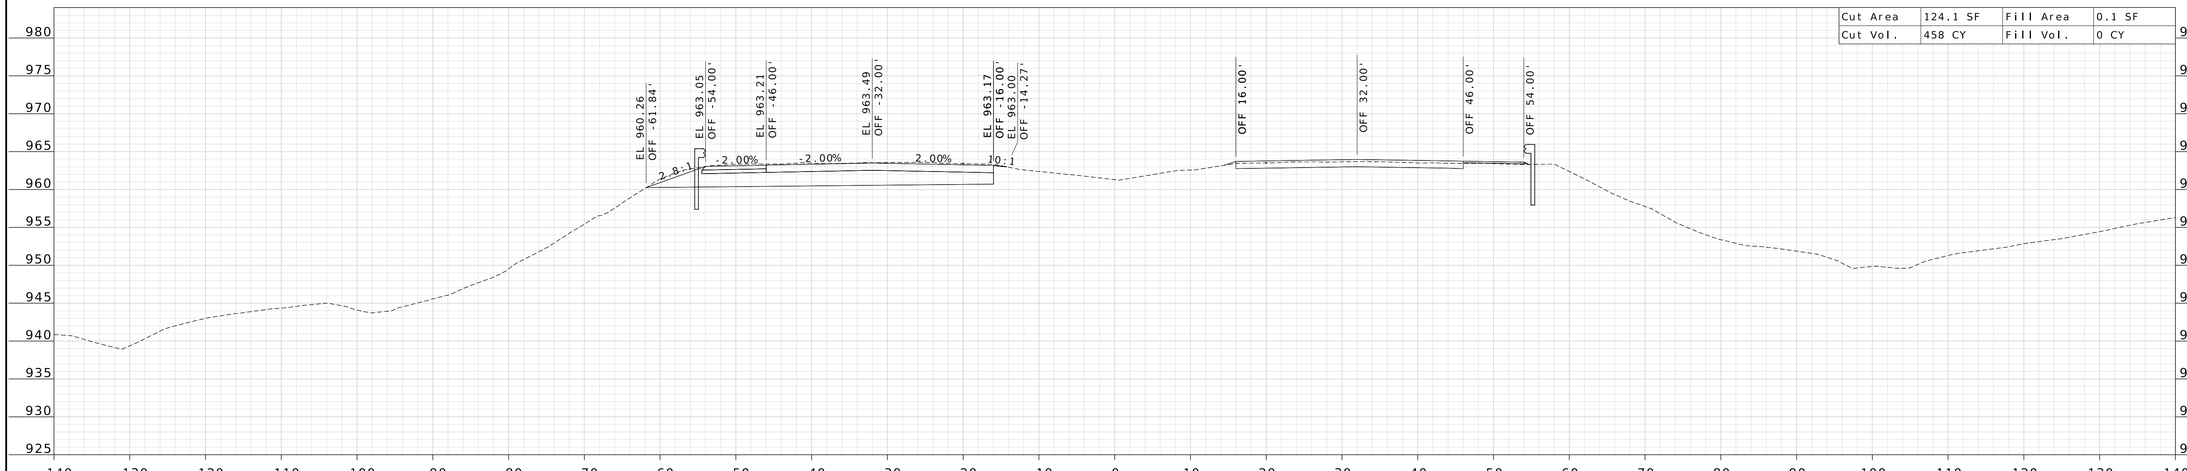

STA 746+00.00 R4

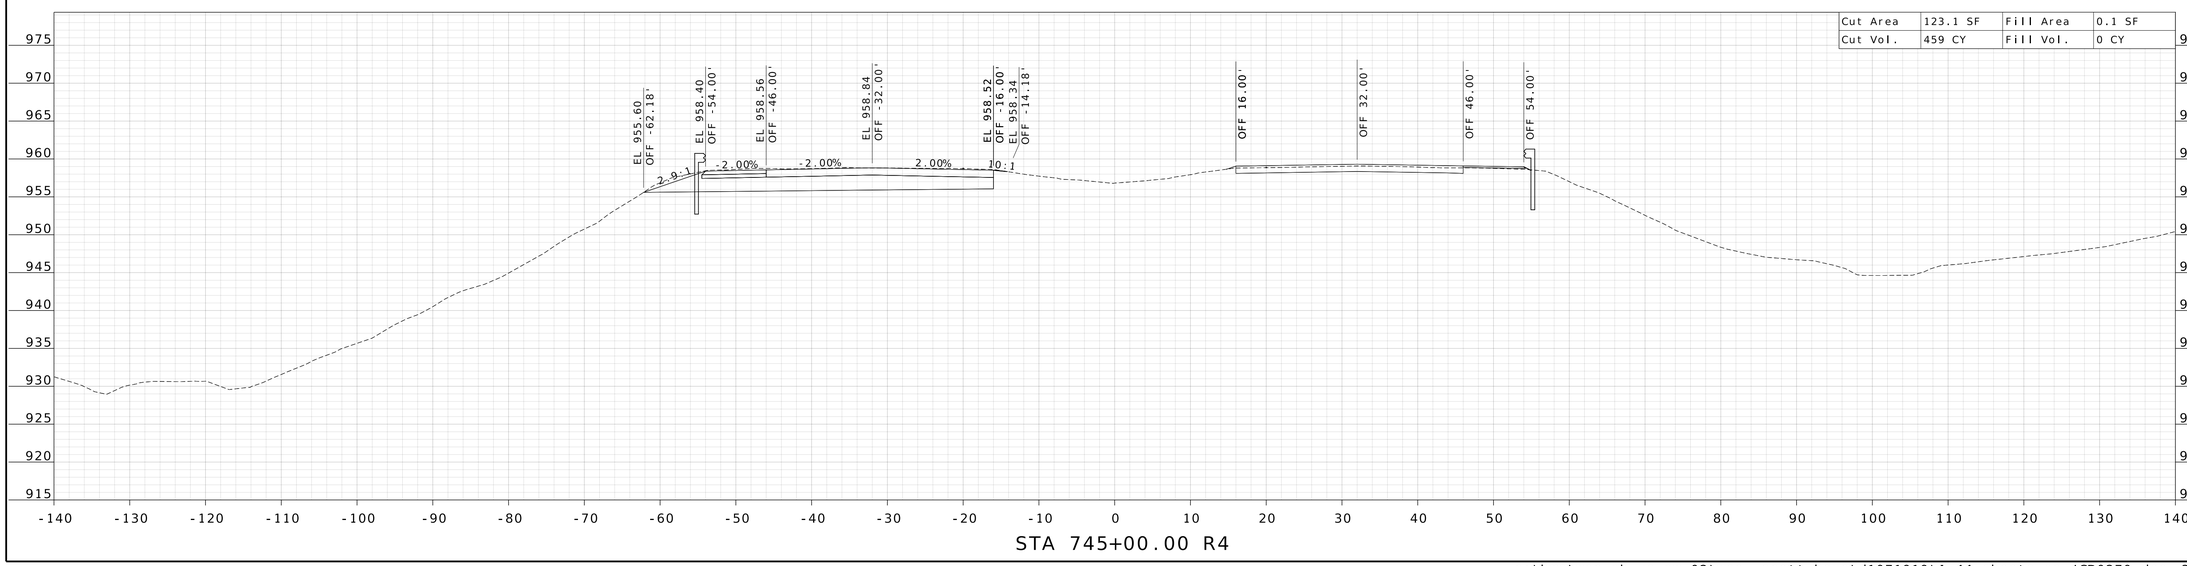

STA 745+00.00 R4

STATE OF MISSOURI
WILLIAM G. KRUSSEL
NUMBER E-27561
REGISTERED PROFESSIONAL ENGINEER

09/21/2026 9:45:19 AM
William G. Krussel
MO PE-27561

DATE PREPARED
9/17/2026

ROUTE	STATE
I-44	MO
DISTRICT	SHEET NO.
CD	113

COUNTY
LACLEDE

JOB NO.
JCD0270

CONTRACT ID.

PROJECT NO.

BRIDGE NO.


DESCRIPTION	DATE

MISSOURI HIGHWAYS AND TRANSPORTATION COMMISSION


105 WEST CAPITOL
JEFFERSON CITY, MO 65102
1-888-ASK-MODOT (1-888-275-6636)

211 N. BROADWAY.
SUITE 2800
ST. LOUIS, MO 63102
CERTIFICATE OF AUTHORITY
NO. 001444 ENGINEERING

c:\bms\wsp-pb-us-pw-02\wsp__scott.keys\d1071919\I-44_sheets_xs_JCD0270.dgn 3:30:09 PM 9/17/2026

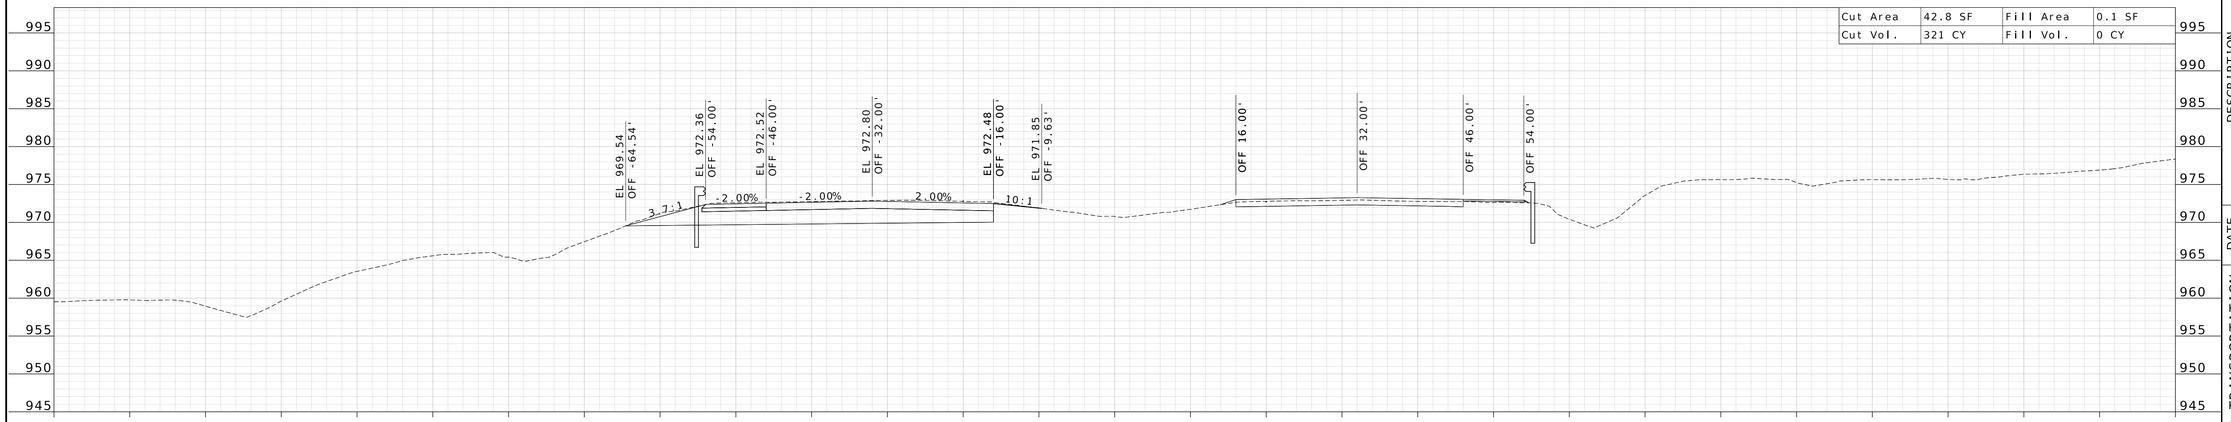

STA 748+00.00 R4

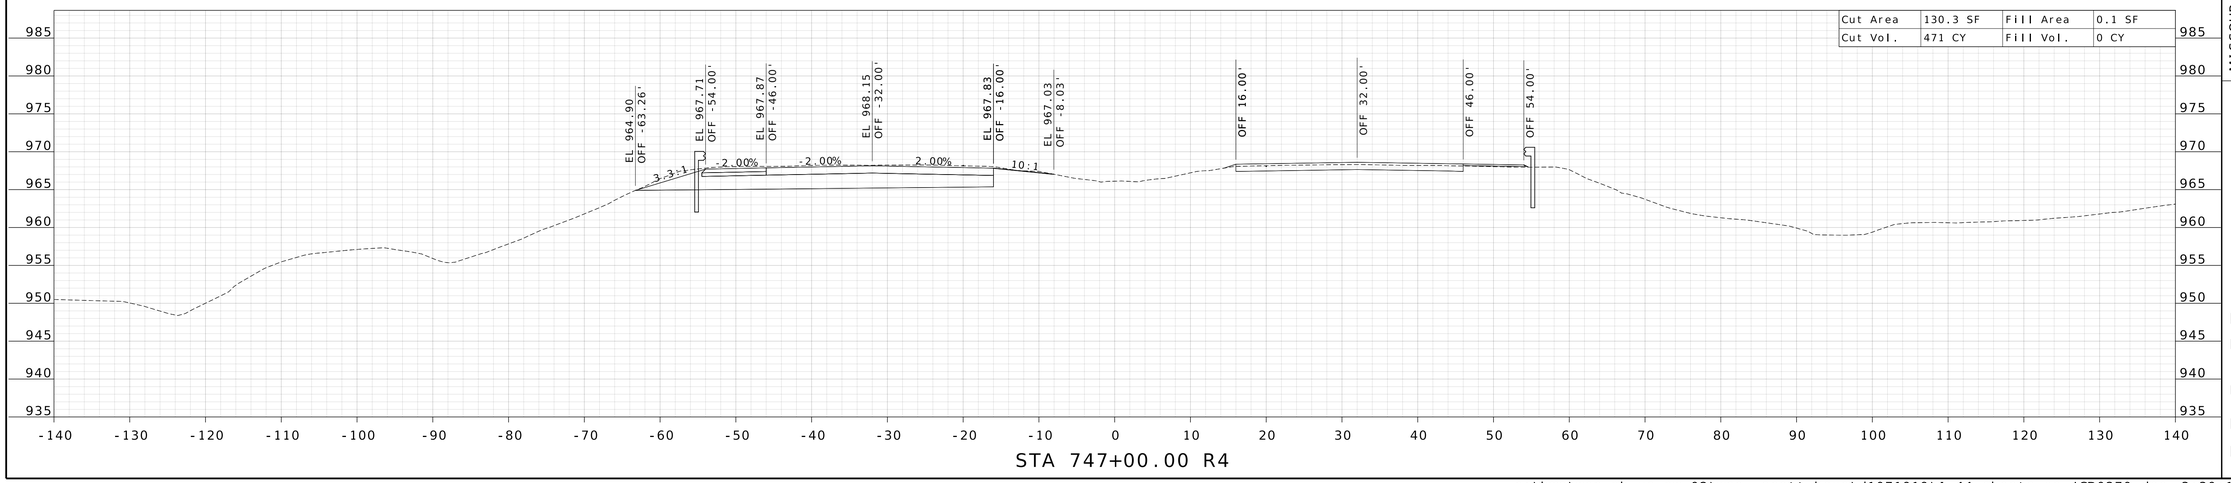

STA 747+00.00 R4

WILLIAM G. KRUSSEL
NUMBER E-27561
STATE OF MISSOURI
REGISTERED PROFESSIONAL ENGINEER

09/21/2026 9:45:19 AM
William G. Krussel
MO PE-27561

DATE PREPARED
9/17/2026

ROUTE	STATE
I-44	MO

DISTRICT	SHEET NO.
CD	114

COUNTY
LACLEDE

JOB NO.
JCD0270

CONTRACT ID.

PROJECT NO.

BRIDGE NO.


DESCRIPTION	DATE


MISSOURI HIGHWAYS AND TRANSPORTATION COMMISSION

105 WEST CAPITOL
JEFFERSON CITY, MO 65102
1-888-ASK-MODOT (1-888-275-6636)

211 N. BROADWAY,
SUITE 2800
ST. LOUIS, MO 63102
CERTIFICATE OF AUTHORITY
NO. 001444 ENGINEERING

c:\bms\wsp-pb-us-pw-02\wsp__scott.keys\d1071919\I-44_sheets_xs_JCD0270.dgn 3:30:11 PM 9/17/2026

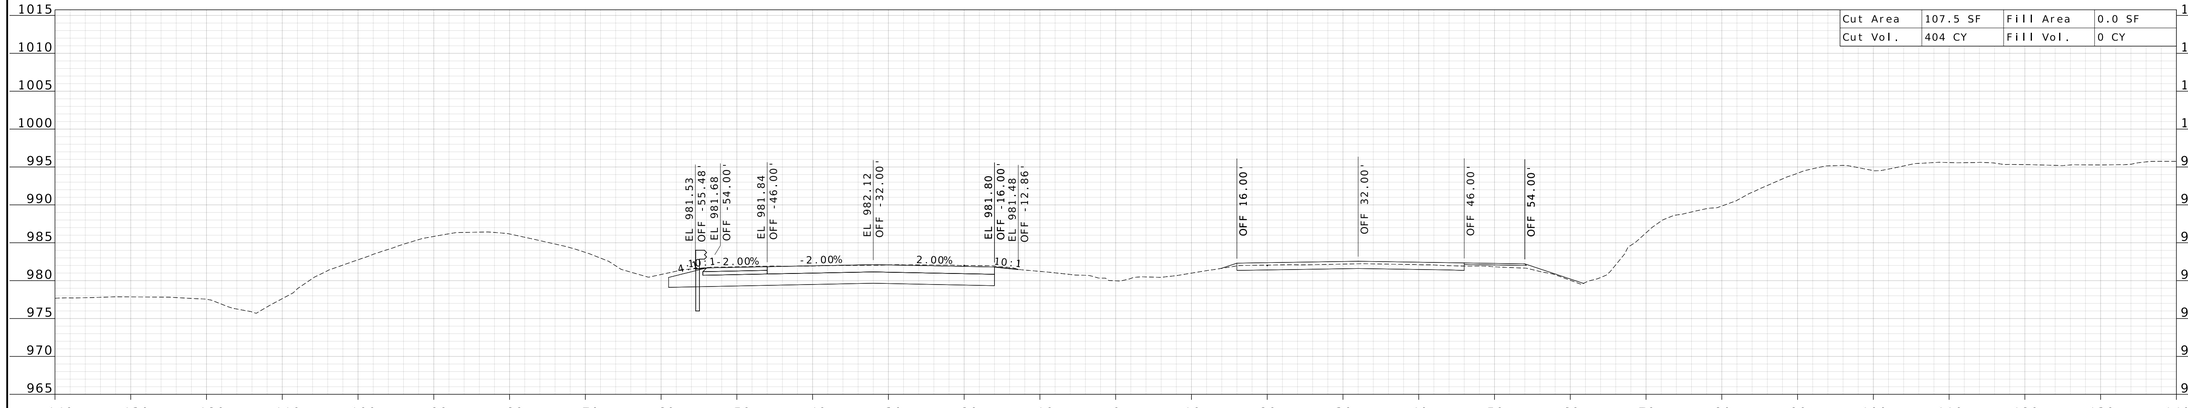

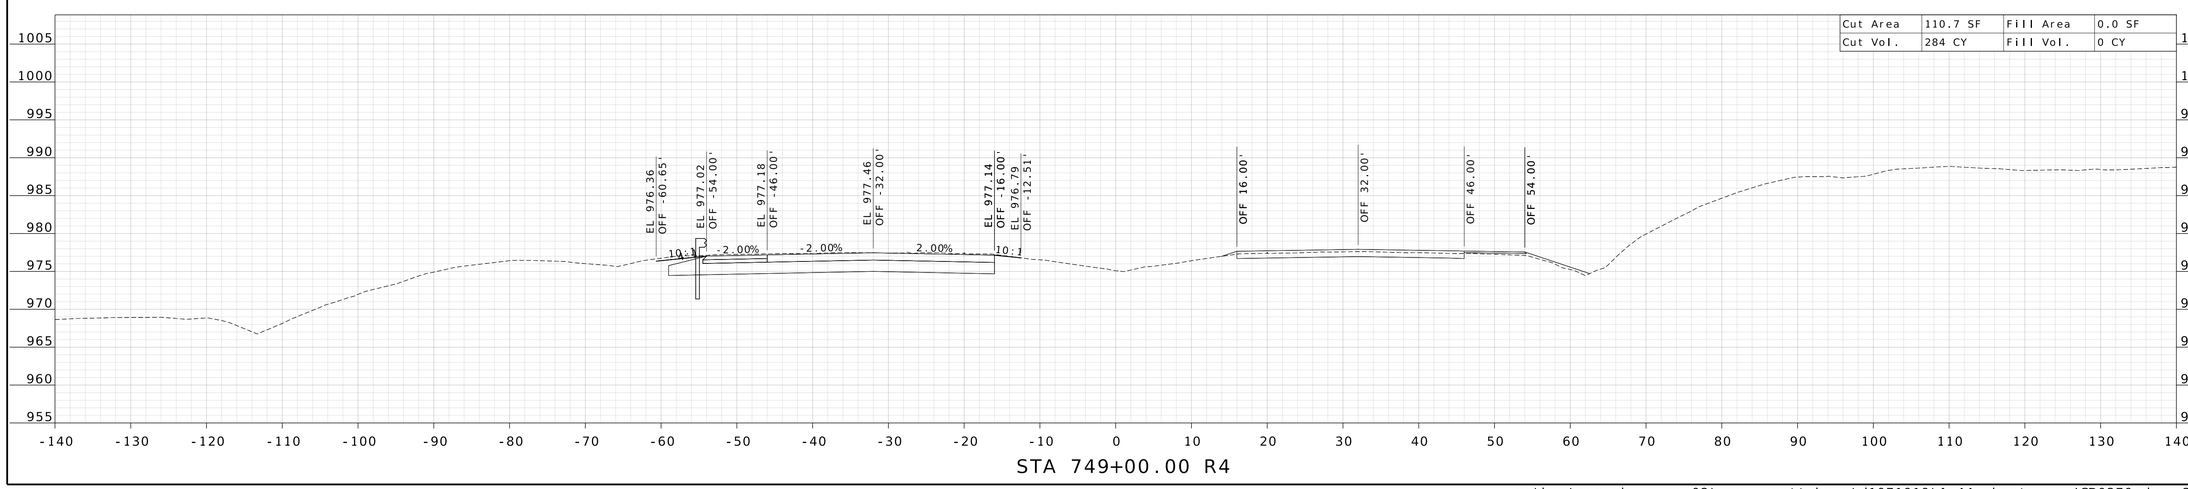

WILLIAM G. KRUSSEL
NUMBER E-27561
STATE OF MISSOURI
REGISTERED PROFESSIONAL ENGINEER

09/21/2026 9:45:19 AM
William G. Krussel
MO PE-27561

DATE PREPARED
9/17/2026

ROUTE	STATE
I-44	MO
DISTRICT	SHEET NO.
CD	115

COUNTY
LACLEDE

JOB NO.
JCD0270

CONTRACT ID.

PROJECT NO.

BRIDGE NO.


DESCRIPTION | DATE

MISSOURI HIGHWAYS AND TRANSPORTATION COMMISSION


105 WEST CAPITOL
JEFFERSON CITY, MO 65102
1-888-ASK-MODOT (1-888-275-6636)

211 N. BROADWAY,
SUITE 2800
ST. LOUIS, MO 63102
CERTIFICATE OF AUTHORITY
NO. 001444 ENGINEERING

c:\bms\wsp-pb-us-pw-02\wsp__scott.keys\d1071919\I-44_sheets_xs_JCD0270.dgn 3:30:13 PM 9/17/2026

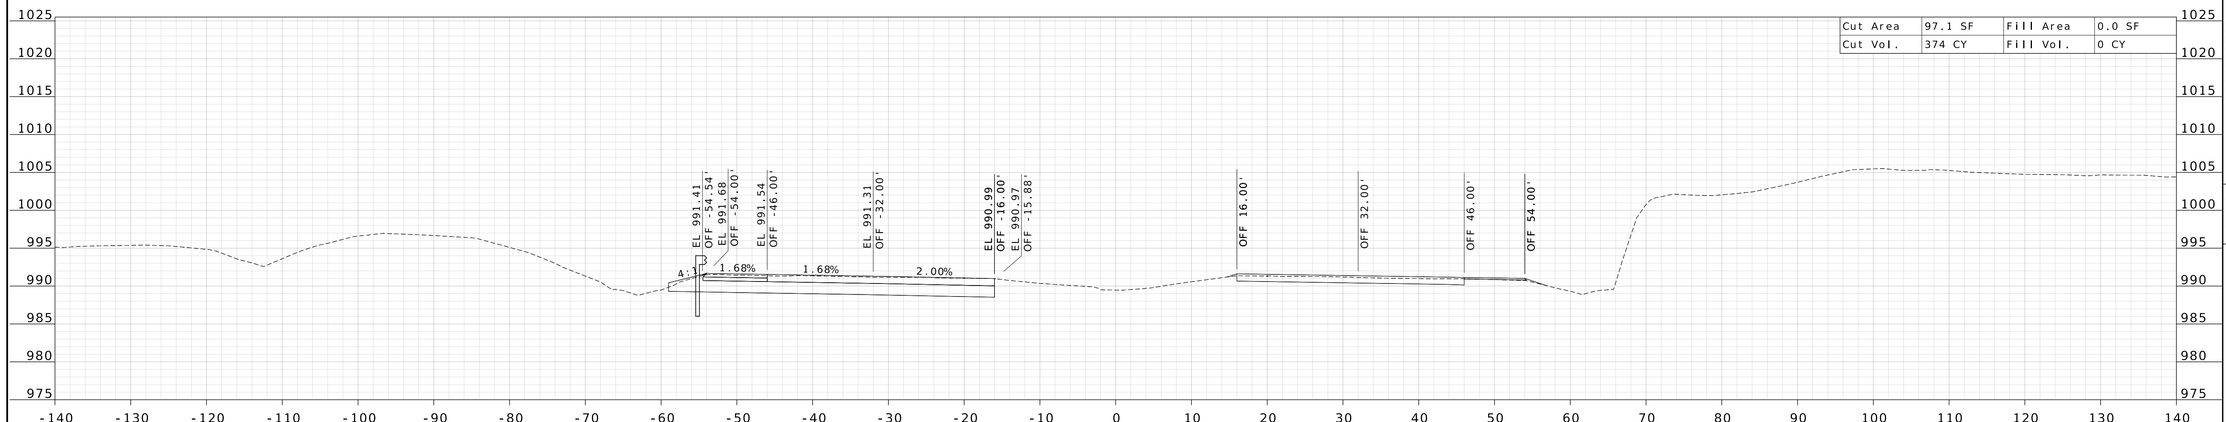

STA 752+00.00 R4

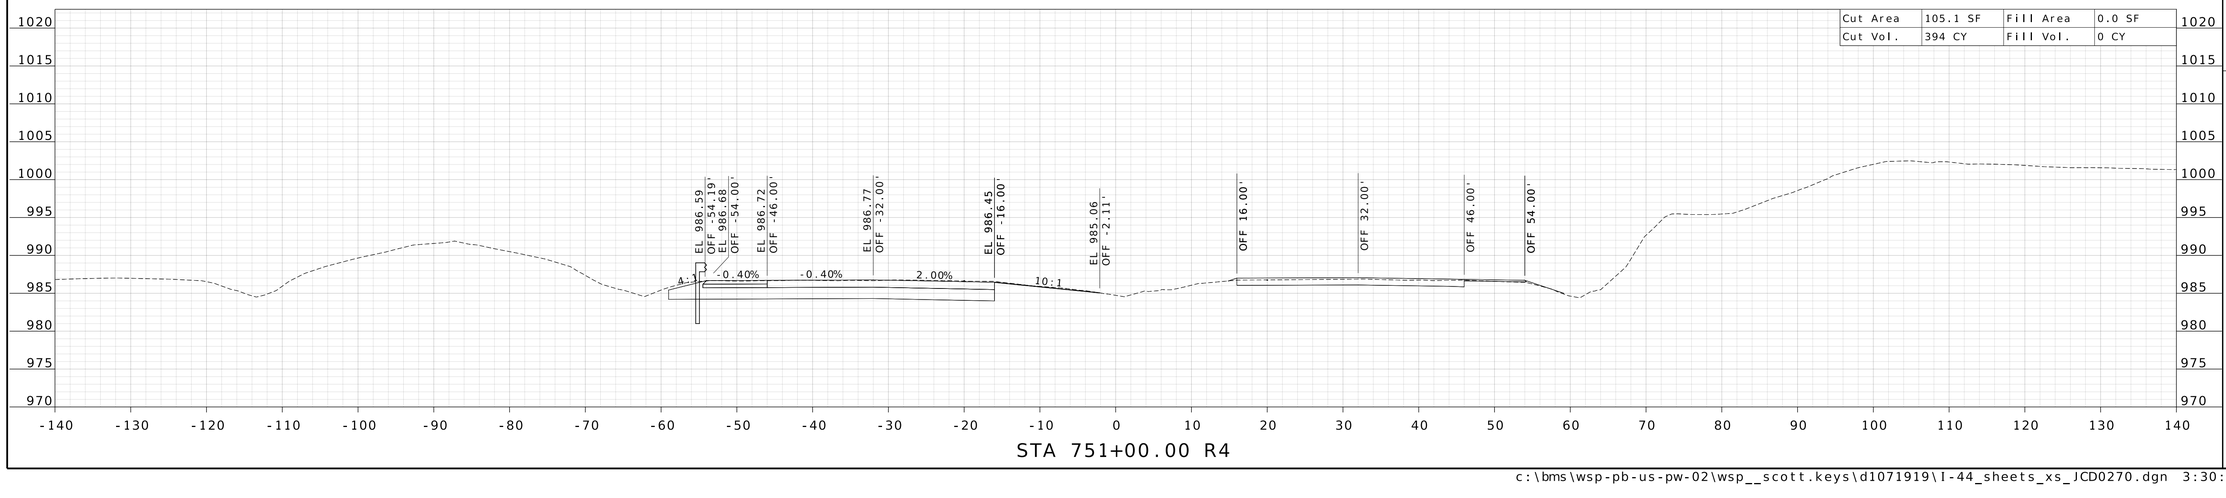

STA 751+00.00 R4

WILLIAM G. KRUSSEL
NUMBER E-27561
STATE OF MISSOURI
REGISTERED PROFESSIONAL ENGINEER

09/21/2026 9:45:20 AM
William G. Krussel
MO PE-27561

DATE PREPARED
9/17/2026

ROUTE	STATE
I-44	MO

DISTRICT	SHEET NO.
CD	116

COUNTY
LACLEDE

JOB NO.
JCD0270

CONTRACT ID.

PROJECT NO.


BRIDGE NO.

DESCRIPTION	DATE

MISSOURI HIGHWAYS AND TRANSPORTATION COMMISSION
105 WEST CAPITOL
JEFFERSON CITY, MO 65102
1-888-ASK-MODOT (1-888-275-6636)

211 N. BROADWAY,
SUITE 2800
ST. LOUIS, MO 63102
CERTIFICATE OF AUTHORITY
NO. 001444 ENGINEERING

c:\bms\wsp-pb-us-pw-02\wsp__scott.keys\d1071919\I-44_sheets_xs_JCD0270.dgn 3:30:15 PM 9/17/2026

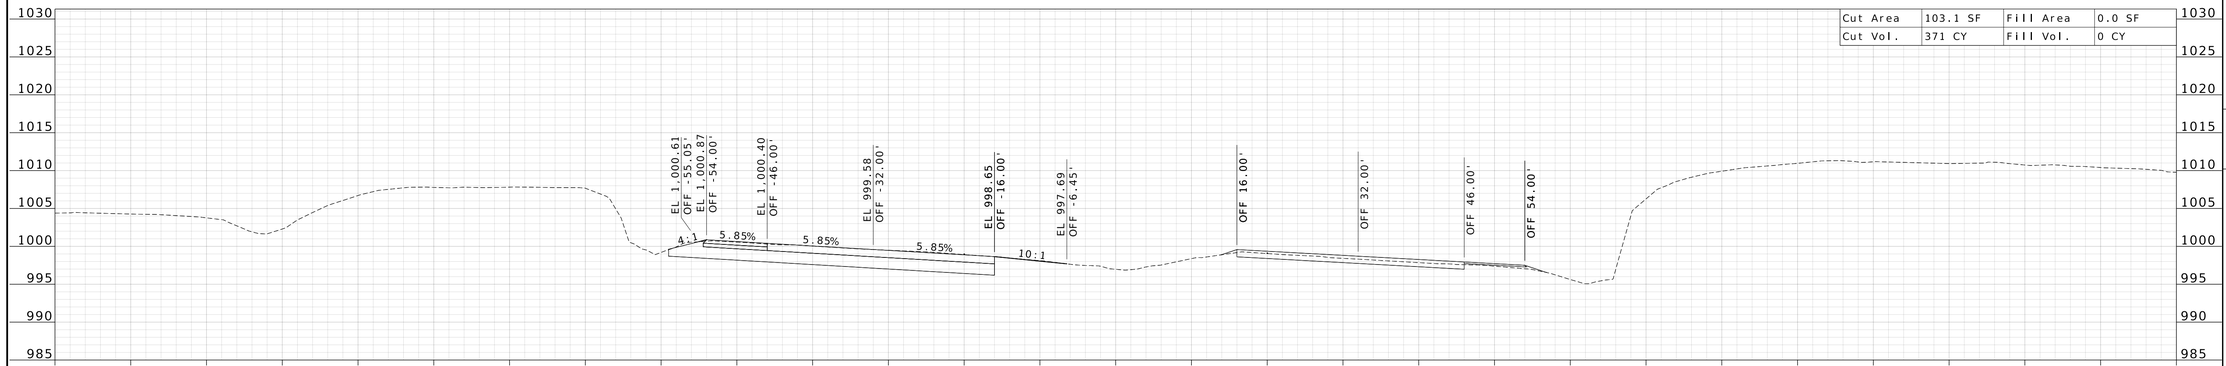

WILLIAM G. KRUSSEL
NUMBER E-27561
REGISTERED PROFESSIONAL ENGINEER
STATE OF MISSOURI

09/21/2026 9:45:20 AM
William G. Krussel
MO PE-27561

DATE PREPARED
9/17/2026

ROUTE	STATE
I-44	MO

DISTRICT	SHEET NO.
CD	117

COUNTY
LACLEDE

JOB NO.
JCD0270

CONTRACT ID.

PROJECT NO.

BRIDGE NO.

DESCRIPTION	DATE

MISSOURI HIGHWAYS AND TRANSPORTATION COMMISSION

105 WEST CAPITOL
JEFFERSON CITY, MO 65102
1-888-ASK-MODOT (1-888-275-6636)


MoDOT

211 N. BROADWAY.
SUITE 2800
ST. LOUIS, MO 63102
CERTIFICATE OF AUTHORITY
NO. 001444 ENGINEERING

WSP

c:\bms\wsp-pb-us-pw-02\wsp__scott.keys\d1071919\I-44_sheets_xs_JCD0270.dgn 3:30:17 PM 9/17/2026



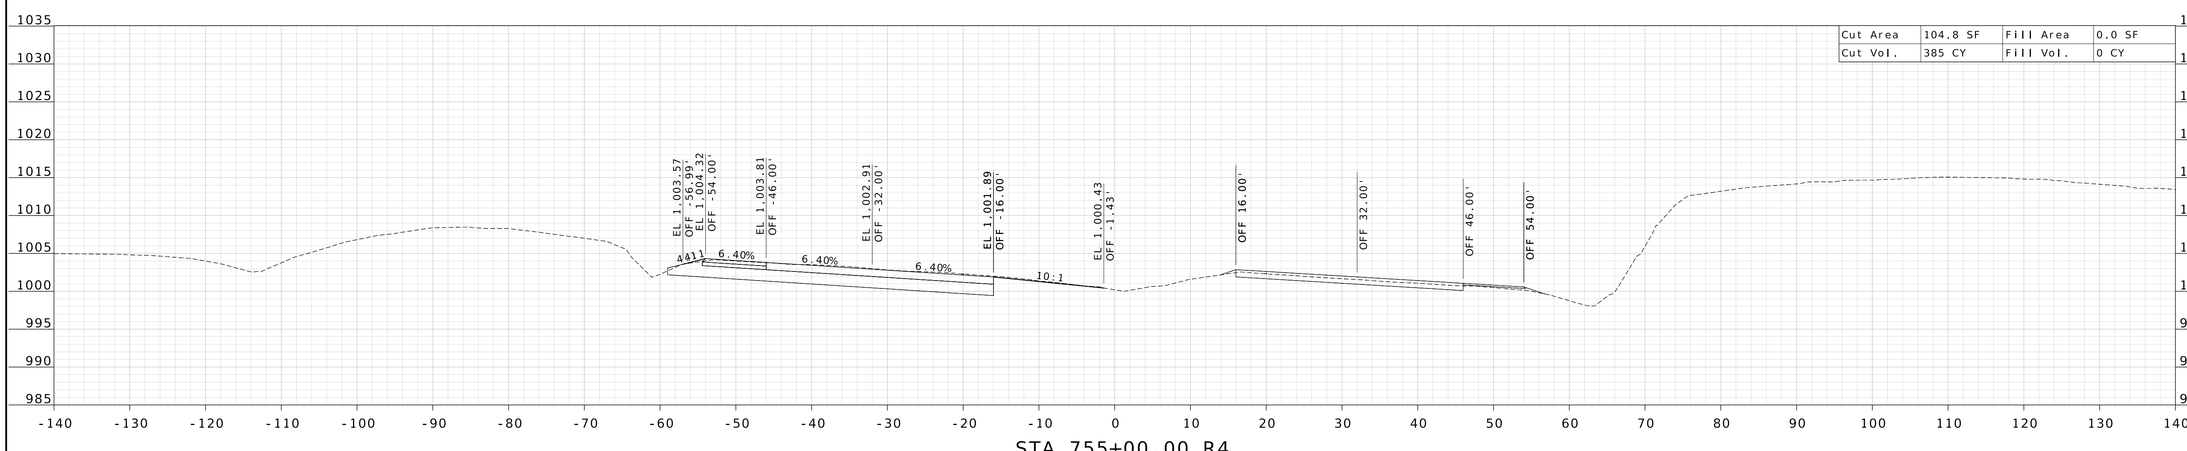

STATE OF MISSOURI
WILLIAM G. KRUSSEL
NUMBER E-27561
REGISTERED PROFESSIONAL ENGINEER

09/21/2026 9:45:20 AM
William G. Krussel
MO PE-27561

DATE PREPARED
9/17/2026

ROUTE	STATE
I-44	MO

DISTRICT	SHEET NO.
CD	118

COUNTY
LACLEDE

JOB NO.
JCD0270

CONTRACT ID.


PROJECT NO.

BRIDGE NO.


DESCRIPTION	DATE

MISSOURI HIGHWAYS AND TRANSPORTATION COMMISSION
105 WEST CAPITOL
JEFFERSON CITY, MO 65102
1-888-ASK-MODOT (1-888-275-6636)


211 N. BROADWAY.
SUITE 2800
ST. LOUIS, MO 63102
CERTIFICATE OF AUTHORITY
NO. 001444 ENGINEERING

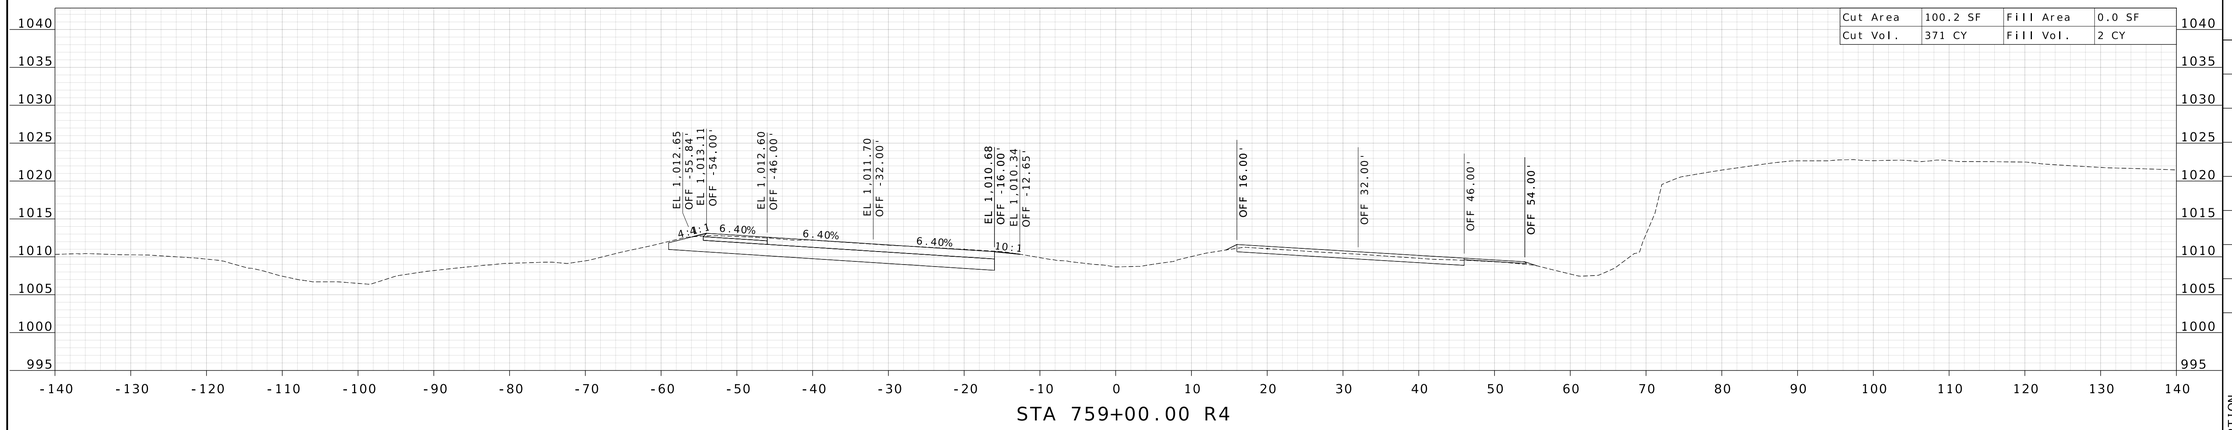

STA 759+00.00 R4

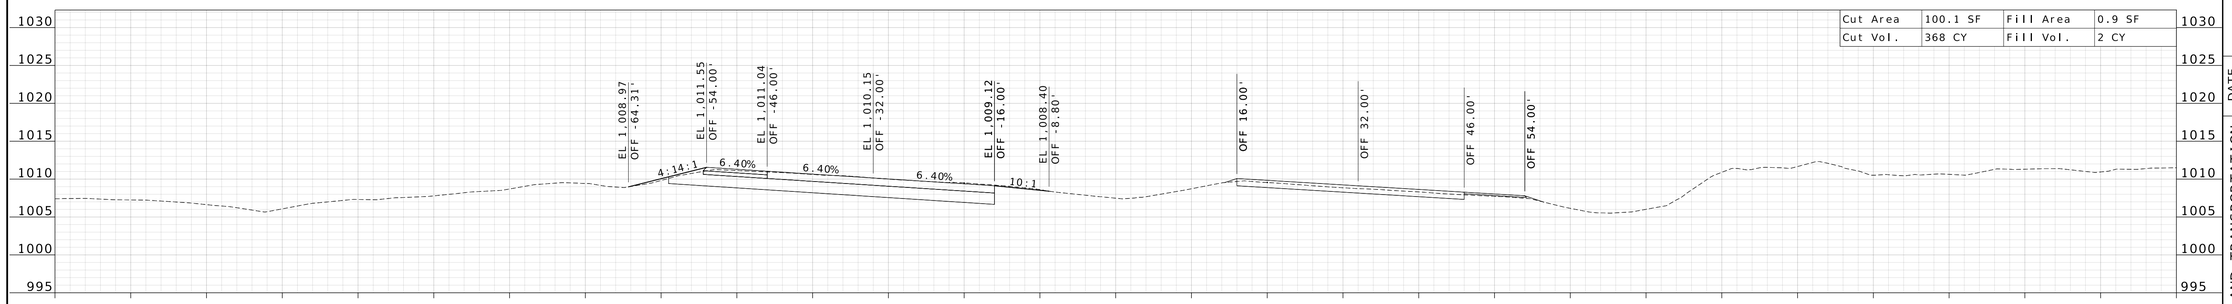

STA 758+00.00 R4

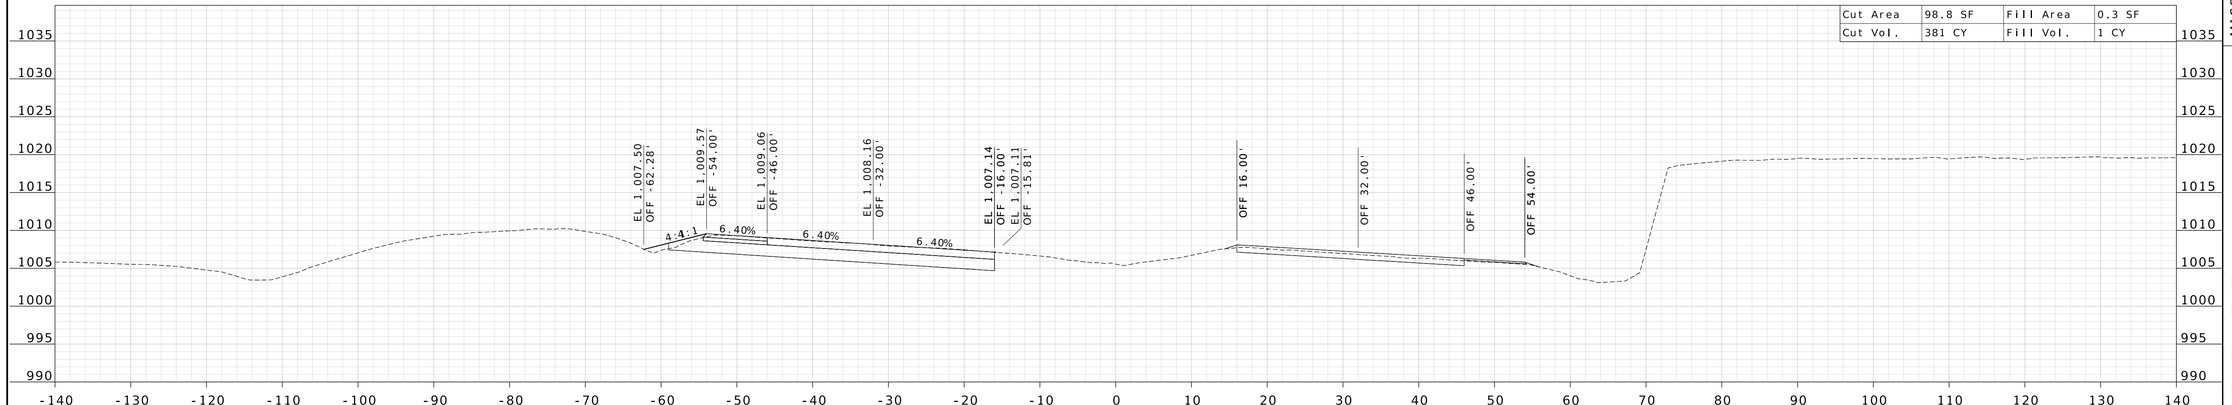

STA 757+00.00 R4

STATE OF MISSOURI
WILLIAM G. KRUSSEL
NUMBER E-27561
REGISTERED PROFESSIONAL ENGINEER
09/21/2026 9:45:21 AM
William G. Krussel
MO PE-27561

DATE PREPARED
9/17/2026

ROUTE	STATE
I-44	MO

DISTRICT	SHEET NO.
CD	119

COUNTY
LACLEDE

JOB NO.
JCD0270

CONTRACT ID.


PROJECT NO.


BRIDGE NO.

DESCRIPTION	DATE

MISSOURI HIGHWAYS AND TRANSPORTATION COMMISSION
105 WEST CAPITOL
JEFFERSON CITY, MO 65102
1-888-ASK-MODOT (1-888-275-6636)

211 N. BROADWAY,
SUITE 2800
ST. LOUIS, MO 63102
CERTIFICATE OF AUTHORITY
NO. 001444 ENGINEERING

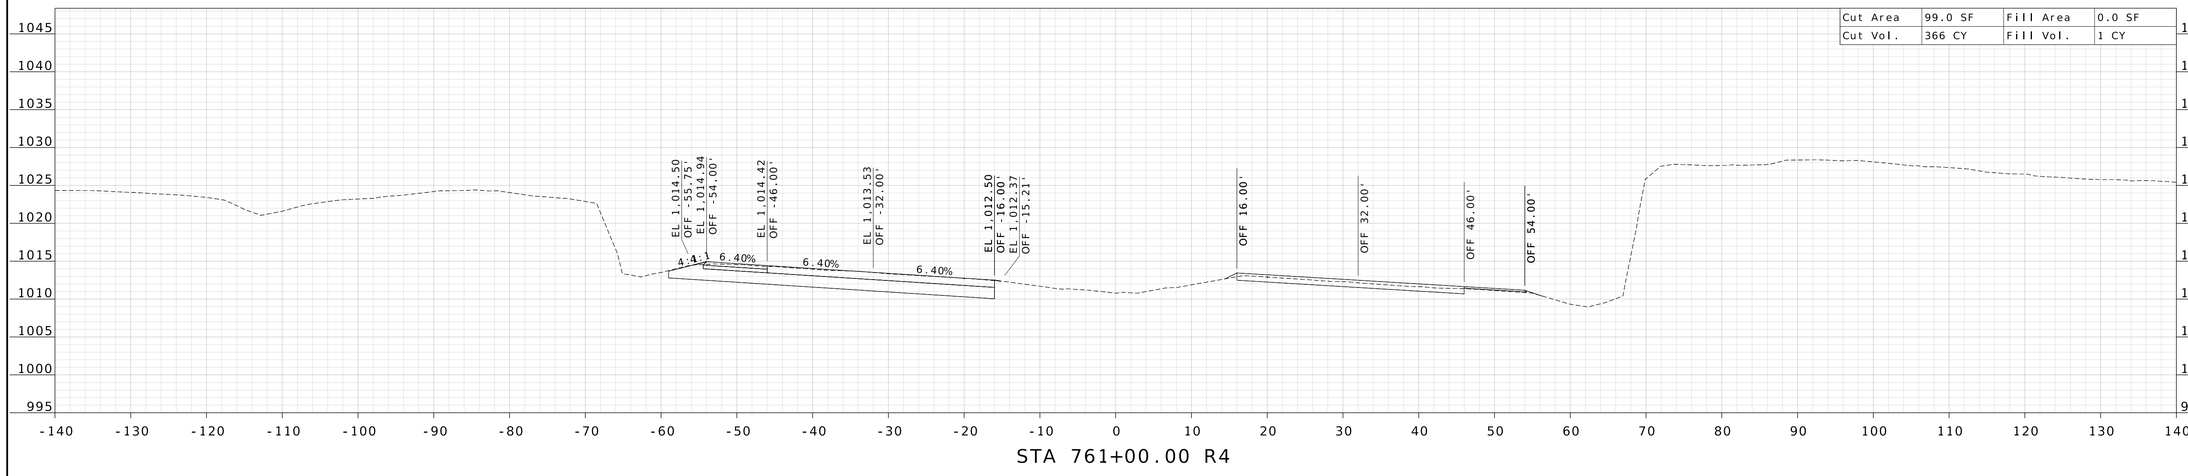

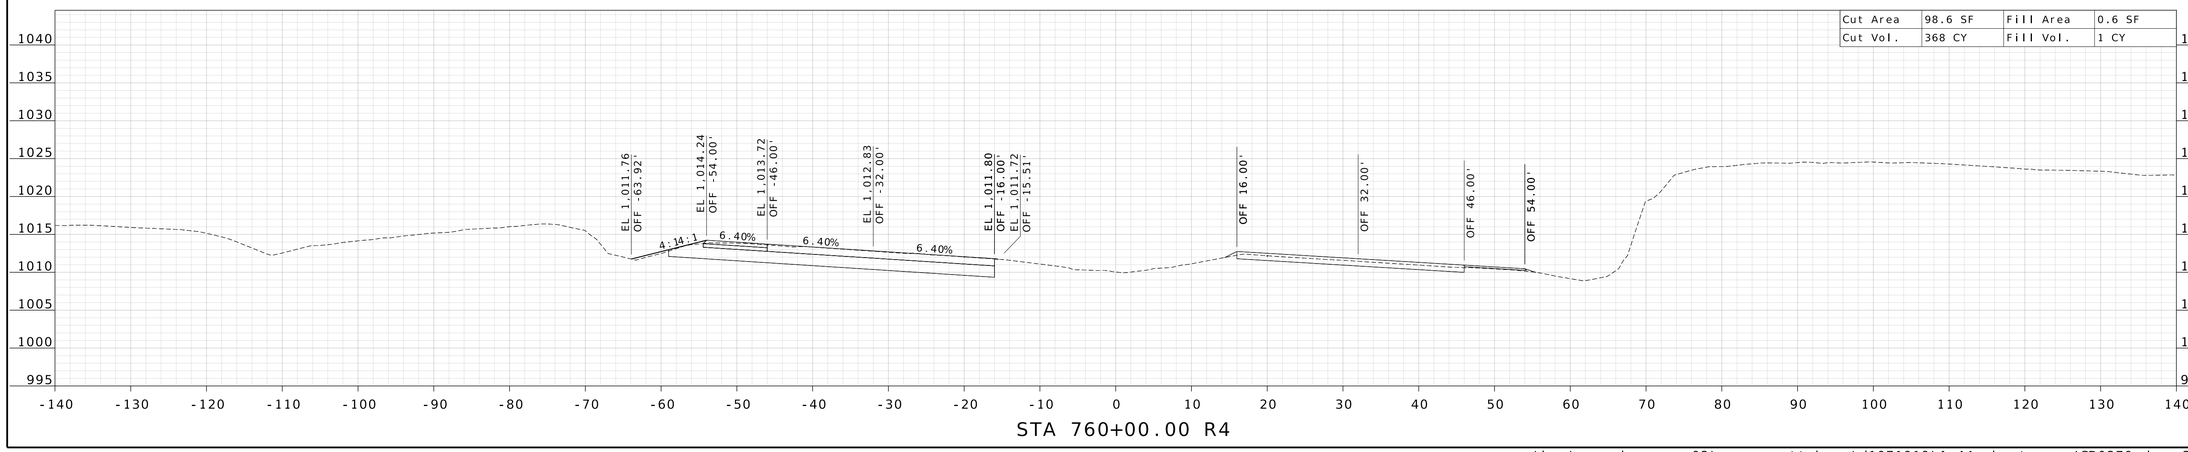

WILLIAM G. KRUSSEL
NUMBER E-27561
STATE OF MISSOURI
REGISTERED PROFESSIONAL ENGINEER

09/21/2026 9:45:21 AM
William G. Krussel
MO PE-27561

DATE PREPARED
9/17/2026

ROUTE	STATE
I-44	MO
DISTRICT	SHEET NO.
CD	120

COUNTY
LACLEDE

JOB NO.
JCD0270

CONTRACT ID.

PROJECT NO.


BRIDGE NO.

DESCRIPTION	DATE


MISSOURI HIGHWAYS AND TRANSPORTATION COMMISSION
105 WEST CAPITOL
JEFFERSON CITY, MO 65102
1-888-ASK-MODOT (1-888-275-6636)

211 N. BROADWAY.
SUITE 2800
ST. LOUIS, MO 63102
CERTIFICATE OF AUTHORITY
NO. 001444 ENGINEERING

c:\bms\wsp-pb-us-pw-02\wsp__scott.keys\d1071919\I-44_sheets_xs_JCD0270.dgn 3:30:24 PM 9/17/2026

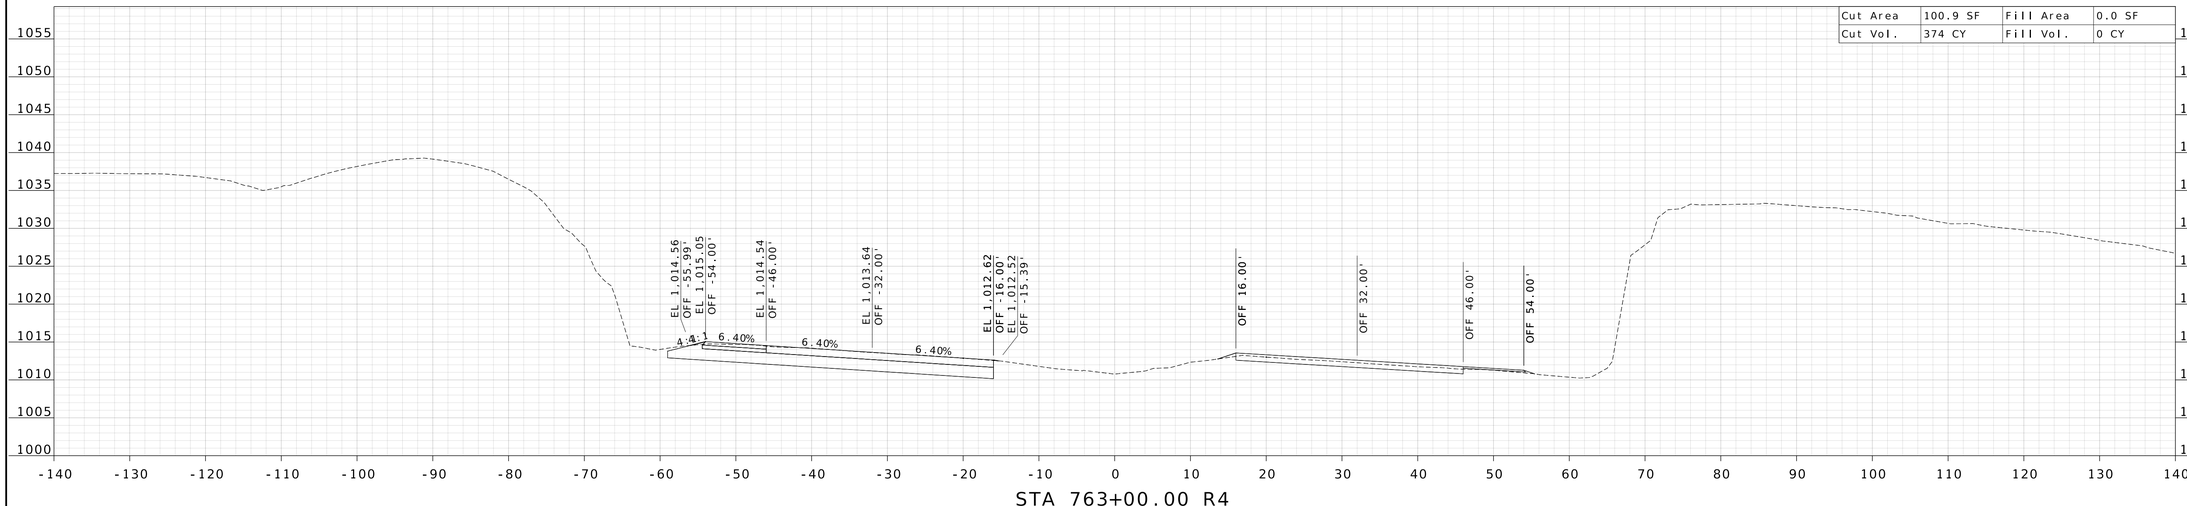

STA 763+00.00 R4

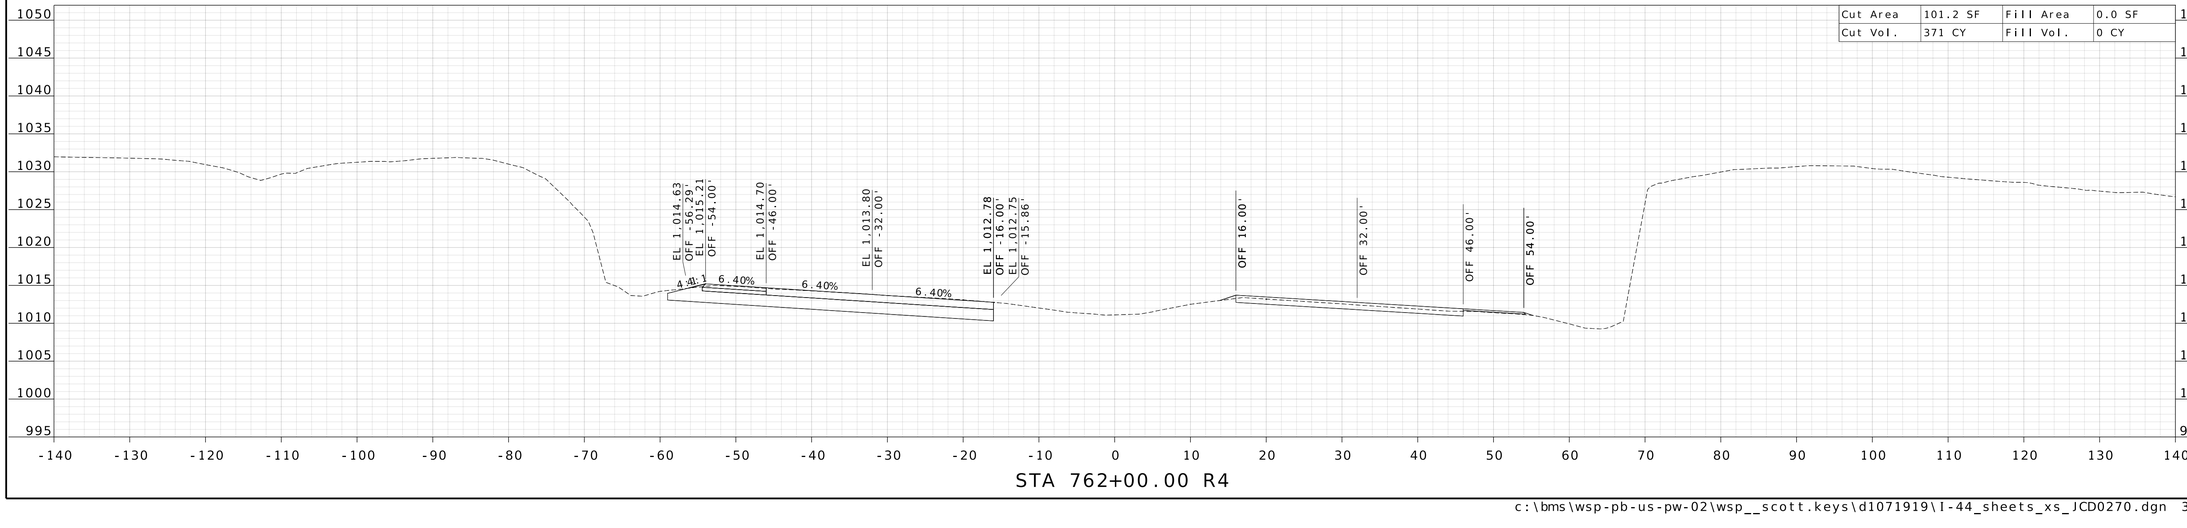

STA 762+00.00 R4

WILLIAM G. KRUSSEL
NUMBER E-27561
STATE OF MISSOURI
REGISTERED PROFESSIONAL ENGINEER

09/21/2026 9:45:21 AM
William G. Krussel
MO PE-27561

DATE PREPARED
9/17/2026

ROUTE	STATE
I-44	MO
DISTRICT	SHEET NO.
CD	121

COUNTY
LACLEDE

JOB NO.
JCD0270

CONTRACT ID.

PROJECT NO.


BRIDGE NO.


DESCRIPTION	DATE

MISSOURI HIGHWAYS AND TRANSPORTATION COMMISSION
105 WEST CAPITOL
JEFFERSON CITY, MO 65102
1-888-ASK-MODOT (1-888-275-6636)

MoDOT

WSP
211 N. BROADWAY,
SUITE 2800
ST. LOUIS, MO 63102
CERTIFICATE OF AUTHORITY
NO. 001444 ENGINEERING

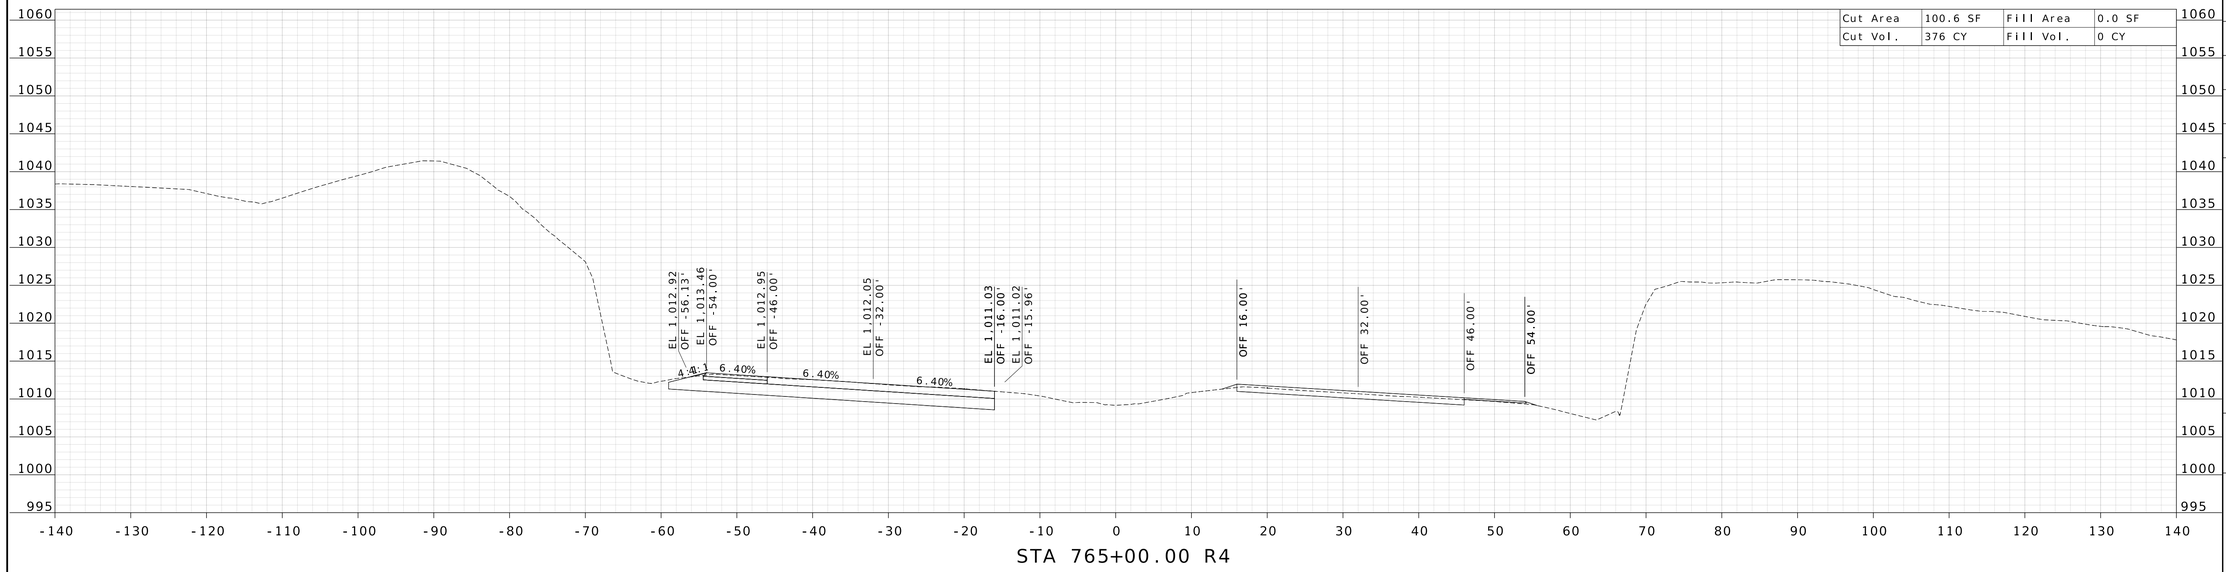

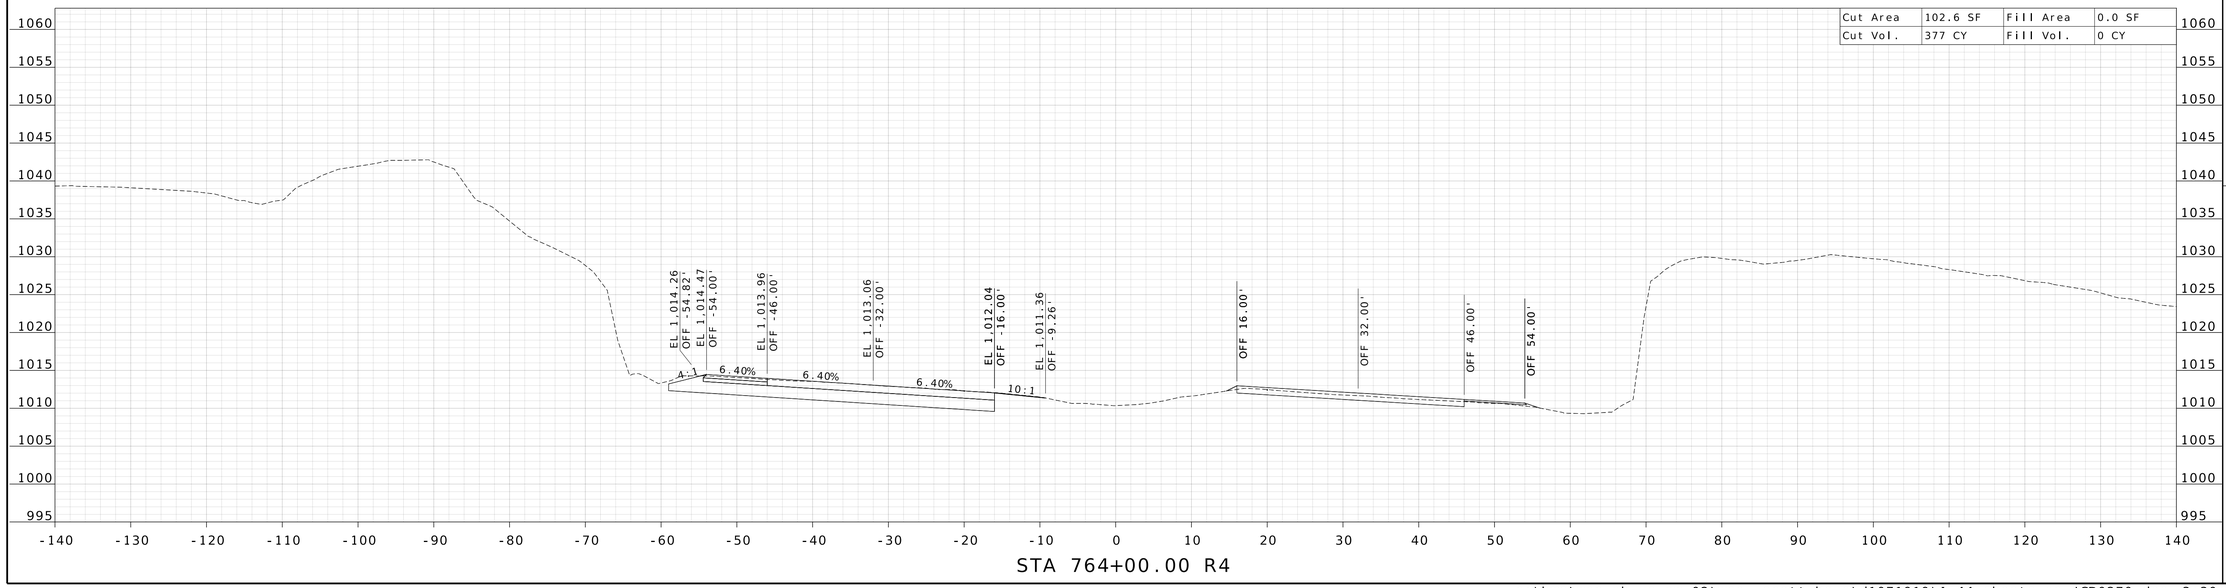

STATE OF MISSOURI
WILLIAM G. KRUSSEL
NUMBER E-27561
REGISTERED PROFESSIONAL ENGINEER

09/21/2026 9:45:22 AM
William G. Krussel
MO PE-27561

DATE PREPARED
9/17/2026

ROUTE	STATE
I-44	MO
DISTRICT	SHEET NO.
CD	122

COUNTY
LACLEDE

JOB NO.
JCD0270

CONTRACT ID.

PROJECT NO.

BRIDGE NO.


DESCRIPTION | DATE


MISSOURI HIGHWAYS AND TRANSPORTATION COMMISSION
105 WEST CAPITOL
JEFFERSON CITY, MO 65102
1-888-ASK-MODOT (1-888-275-6636)

MoDOT

WSP
211 N. BROADWAY.
SUITE 2800
ST. LOUIS, MO 63102
CERTIFICATE OF AUTHORITY
NO. 001444 ENGINEERING

c:\bms\wsp-pb-us-pw-02\wsp__scott.keys\d1071919\I-44_sheets_xs_JCD0270.dgn 3:30:27 PM 9/17/2026

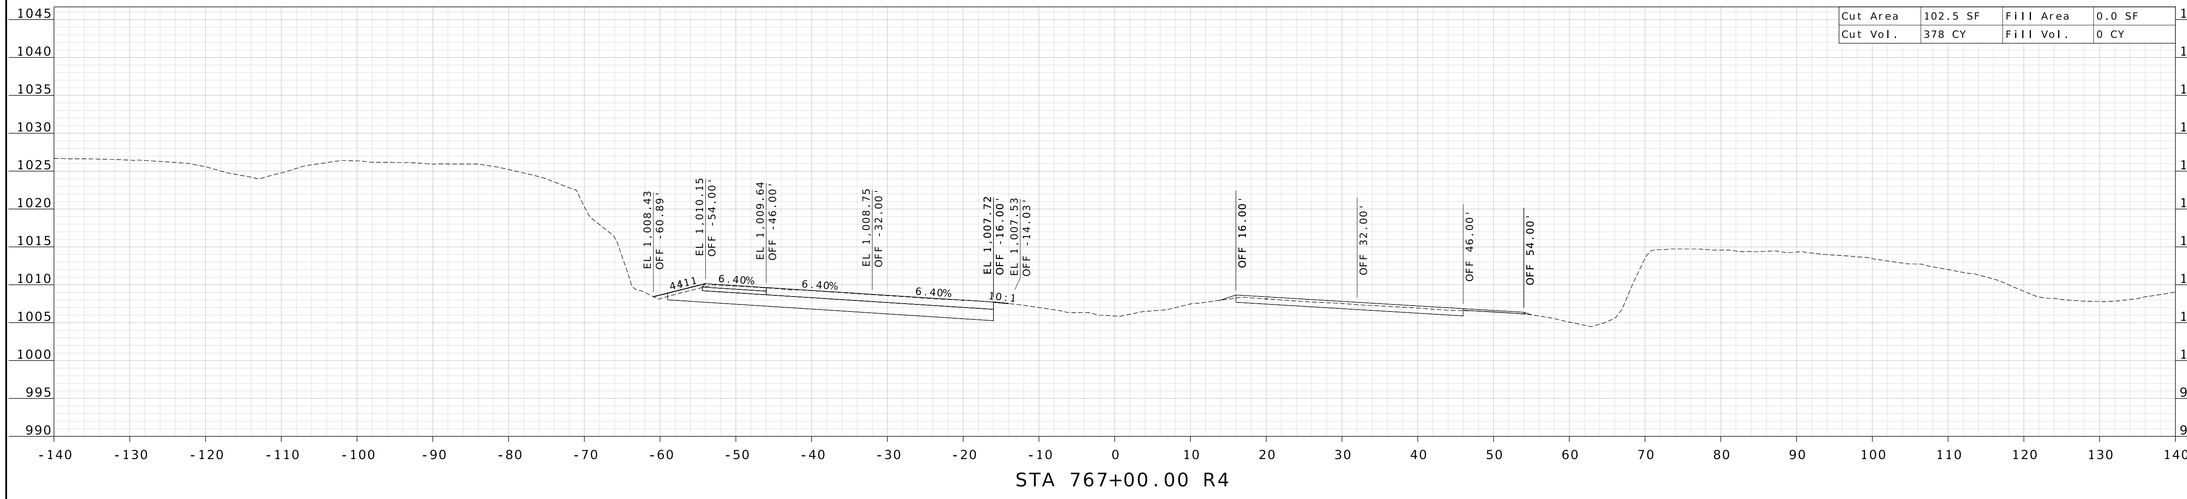

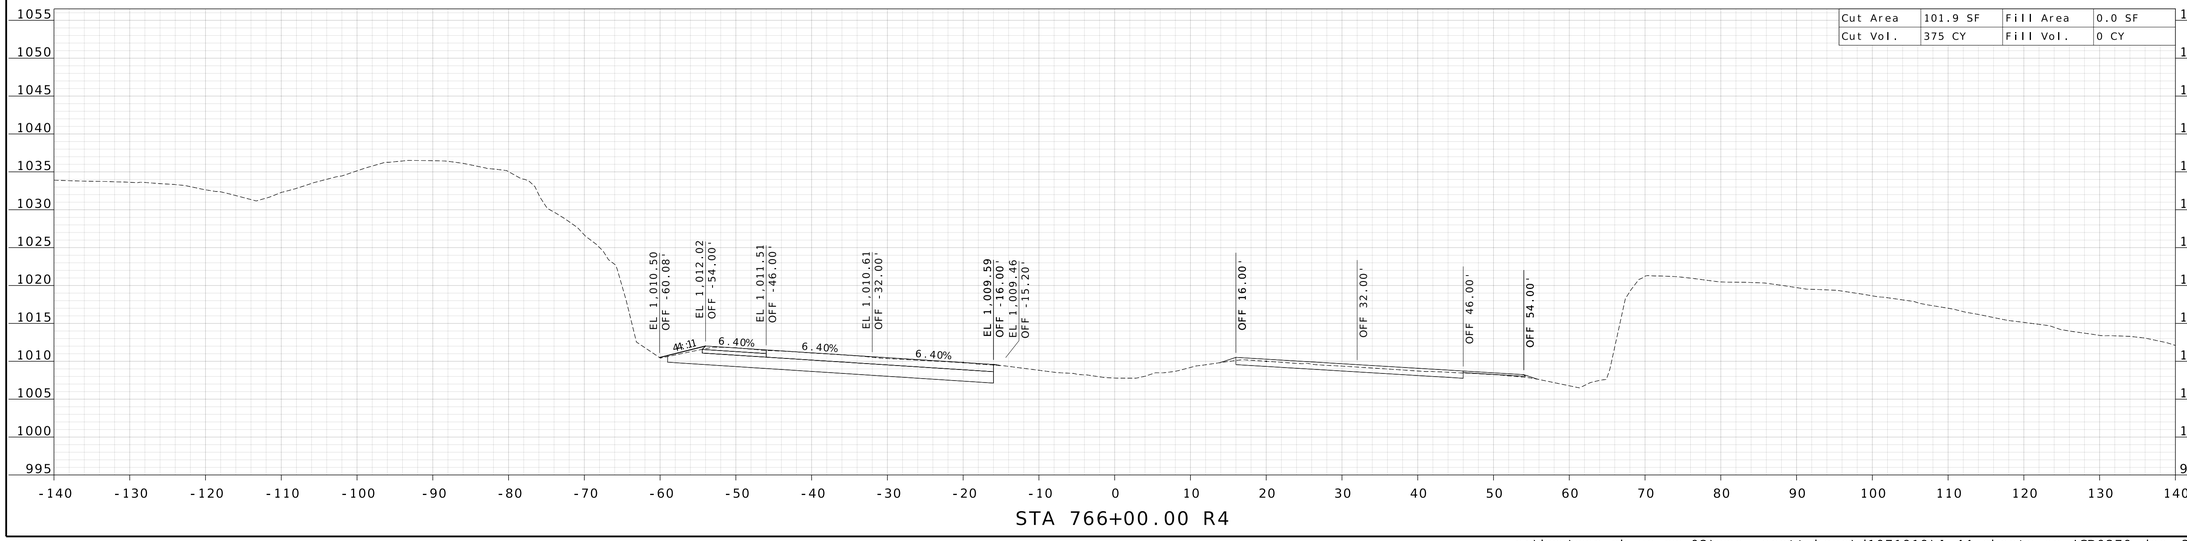

WILLIAM G. KRUSSEL
NUMBER E-27561
STATE OF MISSOURI
REGISTERED PROFESSIONAL ENGINEER

09/21/2026 9:45:22 AM
William G. Krussel
MO PE-27561

DATE PREPARED
9/17/2026

ROUTE	STATE
I-44	MO

DISTRICT	SHEET NO.
CD	123

COUNTY
LACLEDE

JOB NO.
JCD0270

CONTRACT ID.

PROJECT NO.


BRIDGE NO.

DESCRIPTION	DATE


MISSOURI HIGHWAYS AND TRANSPORTATION COMMISSION
105 WEST CAPITOL
JEFFERSON CITY, MO 65102
1-888-ASK-MODOT (1-888-275-6636)

211 N. BROADWAY.
SUITE 2800
ST. LOUIS, MO 63102
CERTIFICATE OF AUTHORITY
NO. 001444 ENGINEERING


c:\bms\wsp-pb-us-pw-02\wsp__scott.keys\d1071919\I-44_sheets_xs_JCD0270.dgn 3:30:29 PM 9/17/2026

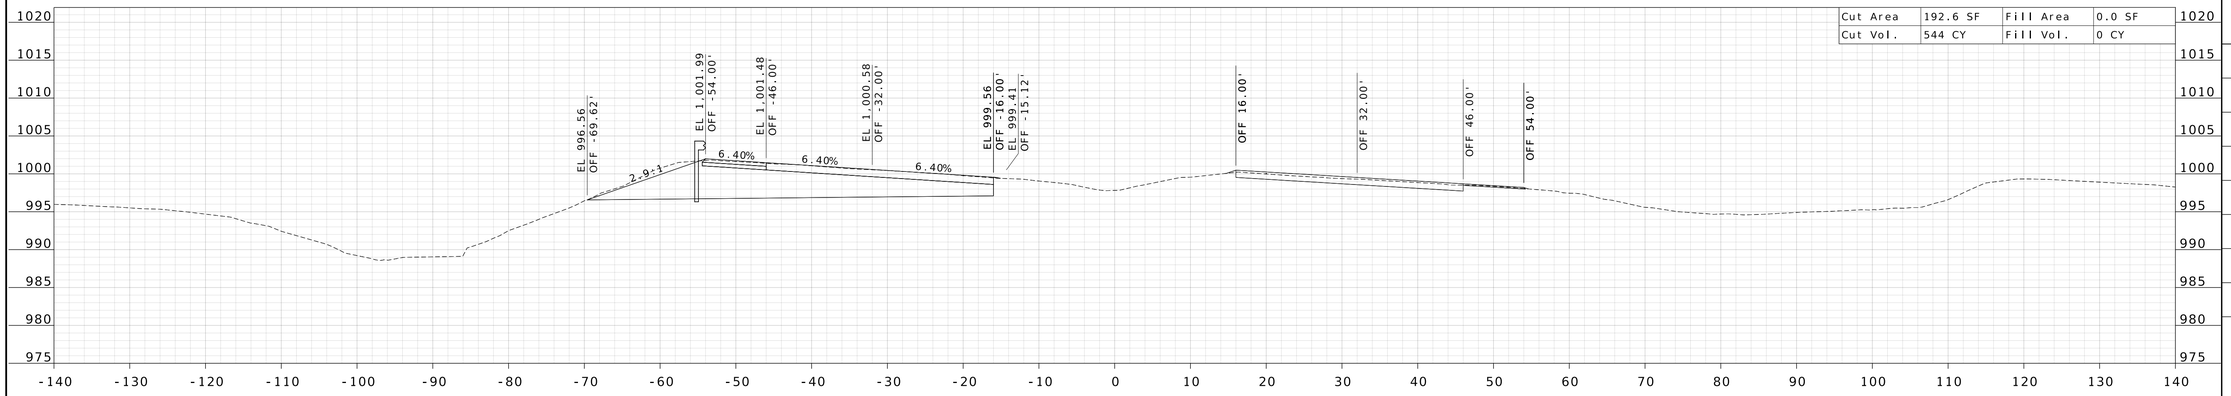

STA 770+00.00 R4

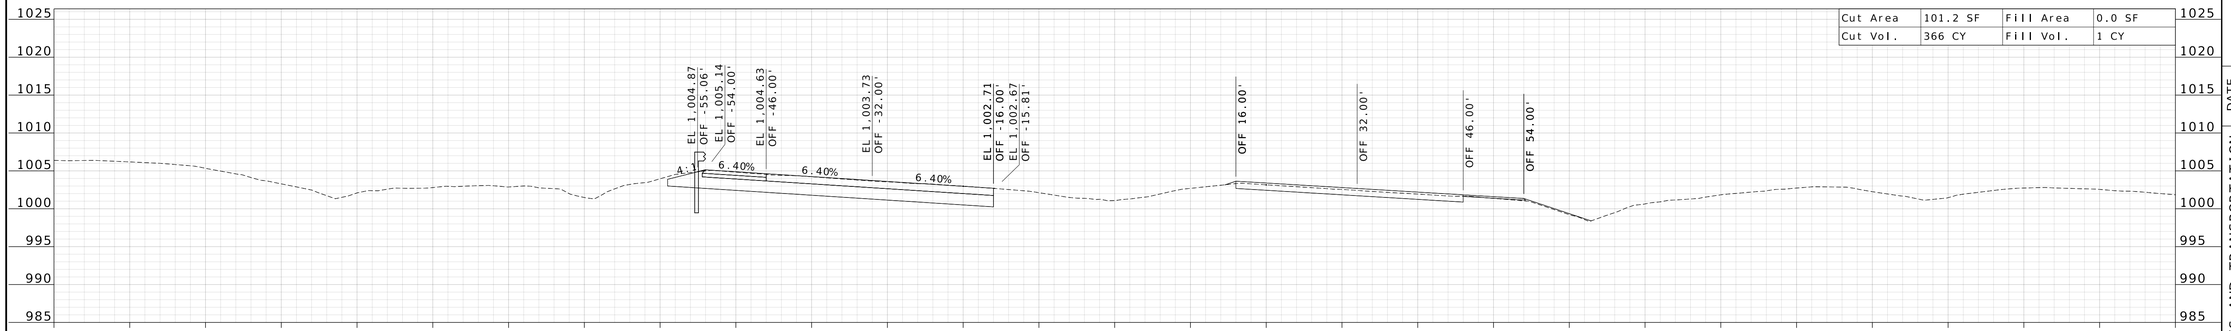

STA 769+00.00 R4

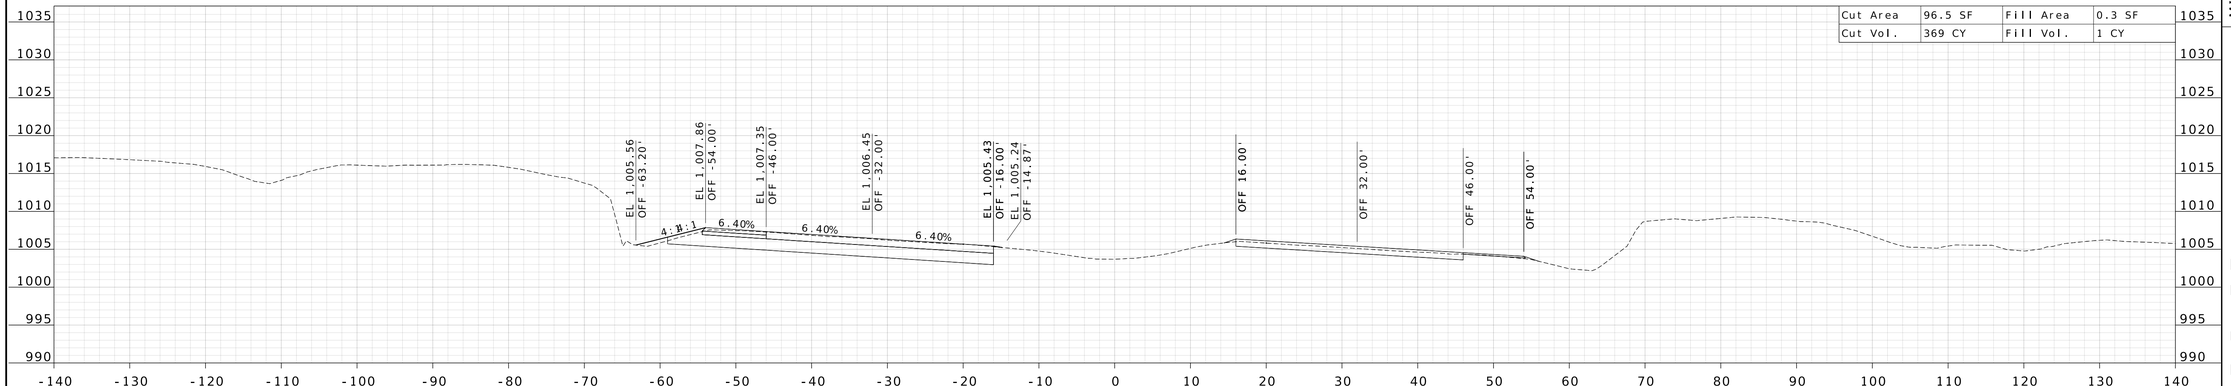

STA 768+00.00 R4

STATE OF MISSOURI
WILLIAM G. KRUSSEL
NUMBER E-27561
REGISTERED PROFESSIONAL ENGINEER

09/21/2026 9:45:22 AM
William G. Krussel
MO PE-27561

DATE PREPARED
9/17/2026

ROUTE	STATE
I-44	MO

DISTRICT	SHEET NO.
CD	124

COUNTY
LACLEDE

JOB NO.
JCD0270

CONTRACT ID.

PROJECT NO.

BRIDGE NO.

DESCRIPTION	DATE


MISSOURI HIGHWAYS AND TRANSPORTATION COMMISSION

105 WEST CAPITOL
JEFFERSON CITY, MO 65102
1-888-ASK-MODOT (1-888-275-6636)


MoDOT

211 N. BROADWAY.
SUITE 2800
ST. LOUIS, MO 63102
CERTIFICATE OF AUTHORITY
NO. 001444 ENGINEERING

WSP

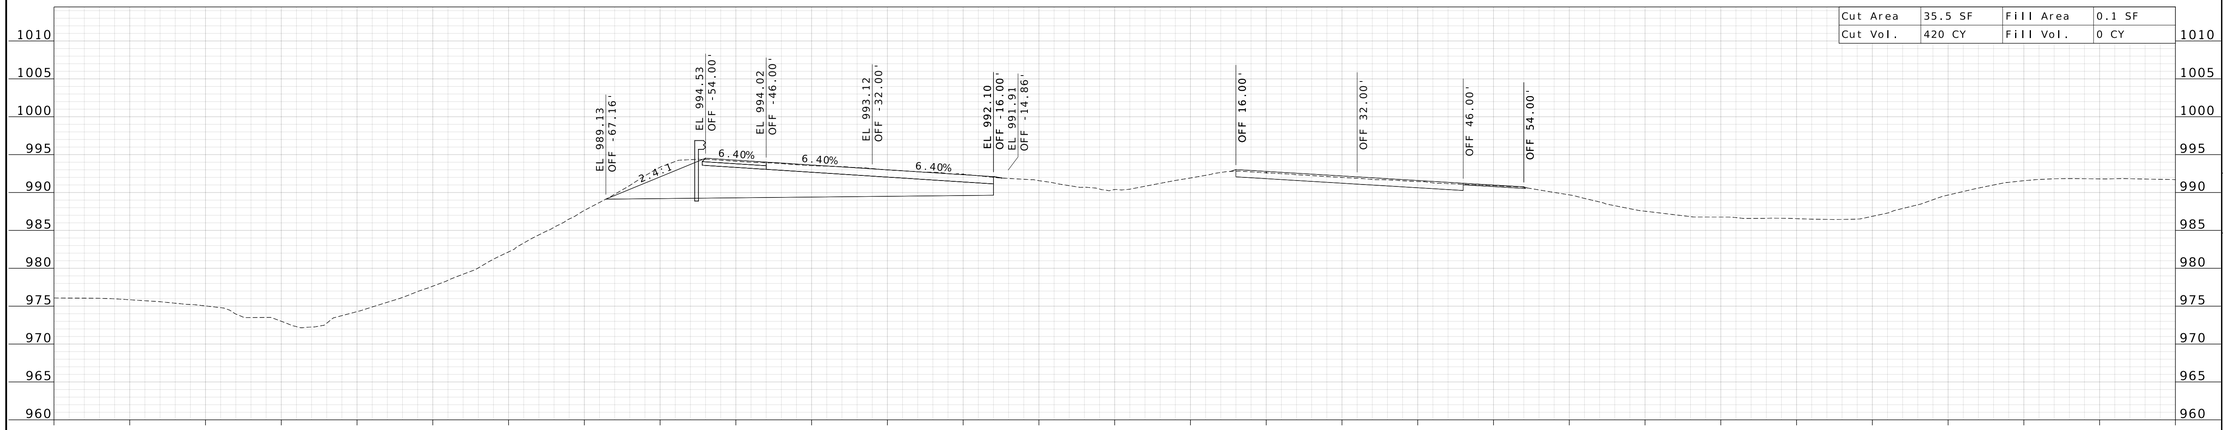

STA 772+00.00 R4

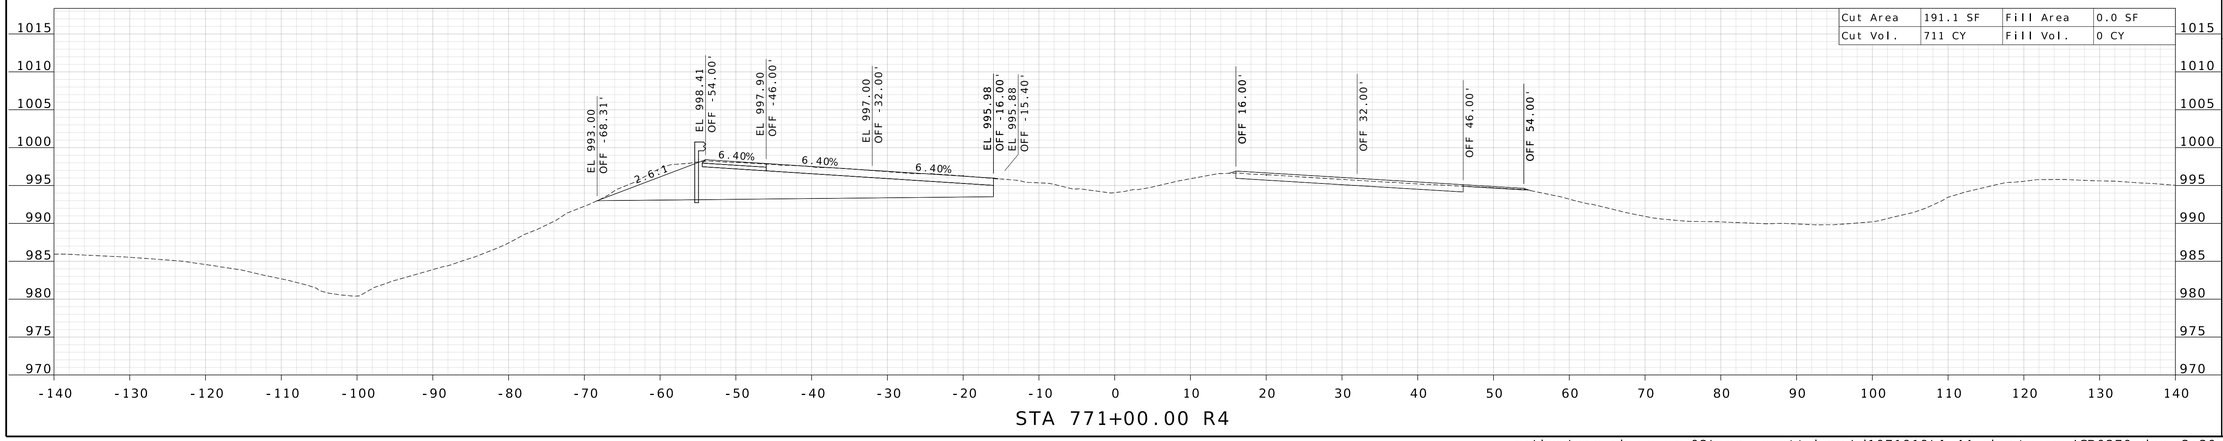

STA 771+00.00 R4

STATE OF MISSOURI
WILLIAM G. KRUSSEL
NUMBER E-27561
REGISTERED PROFESSIONAL ENGINEER

09/21/2026 9:45:23 AM
William G. Krussel
MO PE-27561

DATE PREPARED
9/17/2026

ROUTE	STATE
I-44	MO
DISTRICT	SHEET NO.
CD	125

COUNTY
LACLEDE

JOB NO.
JCD0270

CONTRACT ID.


PROJECT NO.

BRIDGE NO.


DESCRIPTION	DATE

MISSOURI HIGHWAYS AND TRANSPORTATION COMMISSION
105 WEST CAPITOL
JEFFERSON CITY, MO 65102
1-888-ASK-MODOT (1-888-275-6636)

211 N. BROADWAY.
SUITE 2800
ST. LOUIS, MO 63102
CERTIFICATE OF AUTHORITY
NO. 001444 ENGINEERING

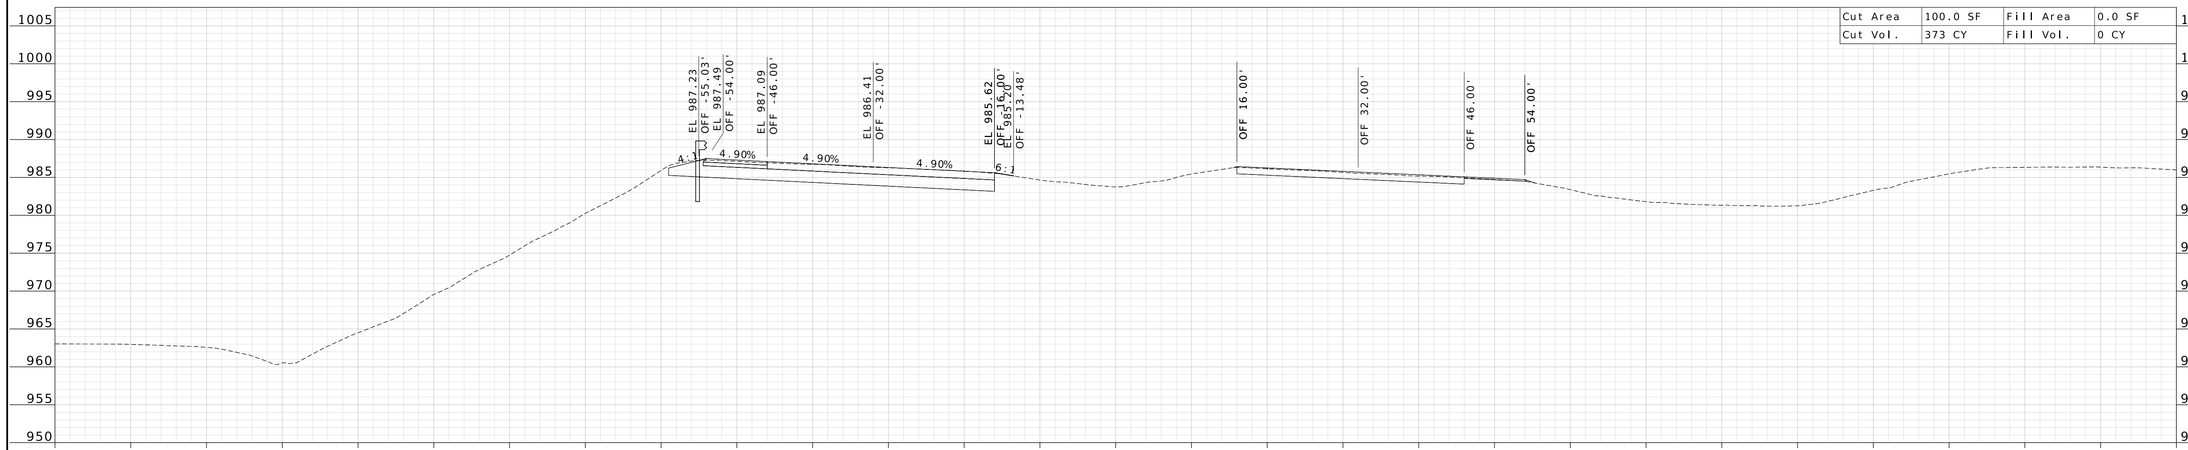

STA 774+00.00 R4

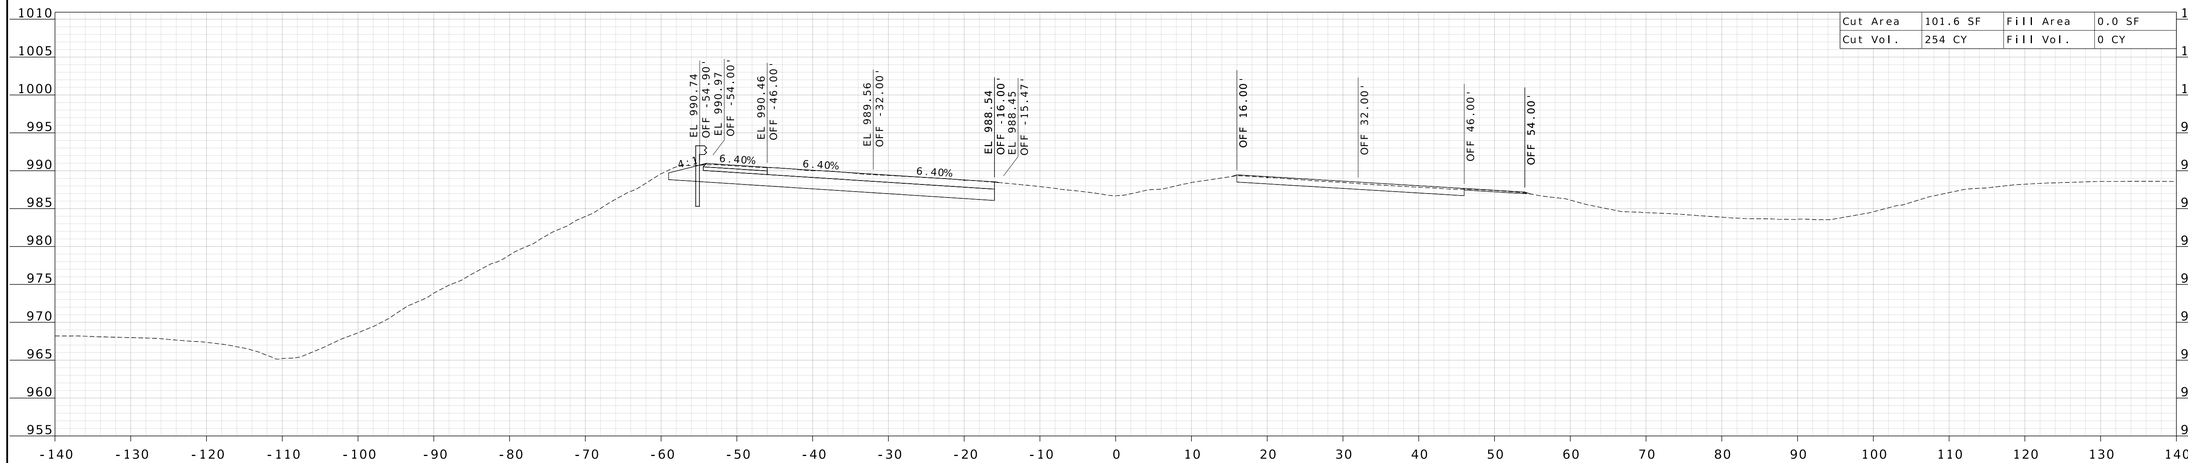

STA 773+00.00 R4

STATE OF MISSOURI
WILLIAM G. KRUSSEL
NUMBER E-27561
REGISTERED PROFESSIONAL ENGINEER

09/21/2026 9:45:23 AM
William G. Krussel
MO PE-27561

DATE PREPARED
9/17/2026

ROUTE	STATE
I-44	MO
DISTRICT	SHEET NO.
CD	126

COUNTY
LACLEDE

JOB NO.
JCD0270

CONTRACT ID.

PROJECT NO.

BRIDGE NO.


DESCRIPTION	DATE

MISSOURI HIGHWAYS AND TRANSPORTATION COMMISSION


105 WEST CAPITOL
JEFFERSON CITY, MO 65102
1-888-ASK-MODOT (1-888-275-6636)

211 N. BROADWAY,
SUITE 2800
ST. LOUIS, MO 63102
CERTIFICATE OF AUTHORITY
NO. 001444 ENGINEERING

c:\bms\wsp-pb-us-pw-02\wsp__scott.keys\d1071919\I-44_sheets_xs_JCD0270.dgn 3:30:34 PM 9/17/2026

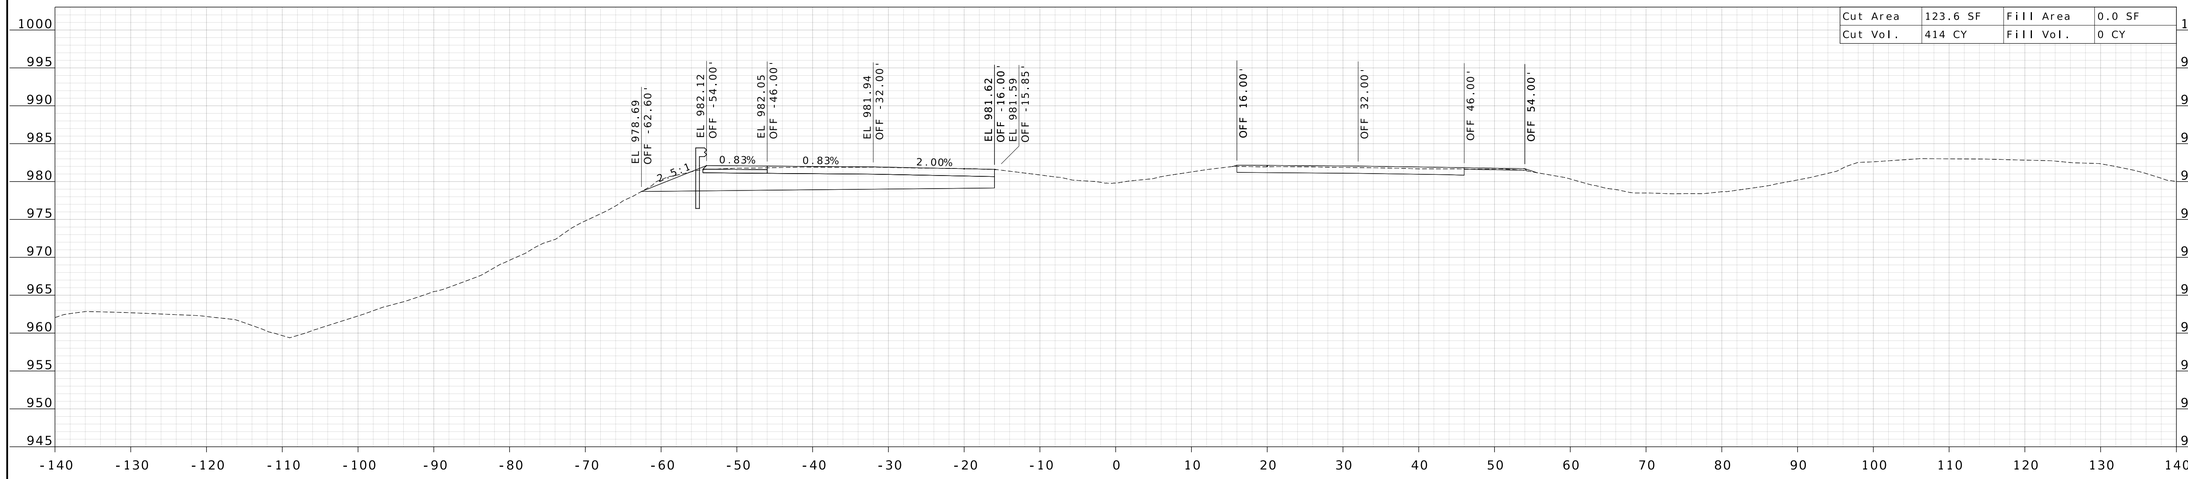

STA 776+00.00 R5

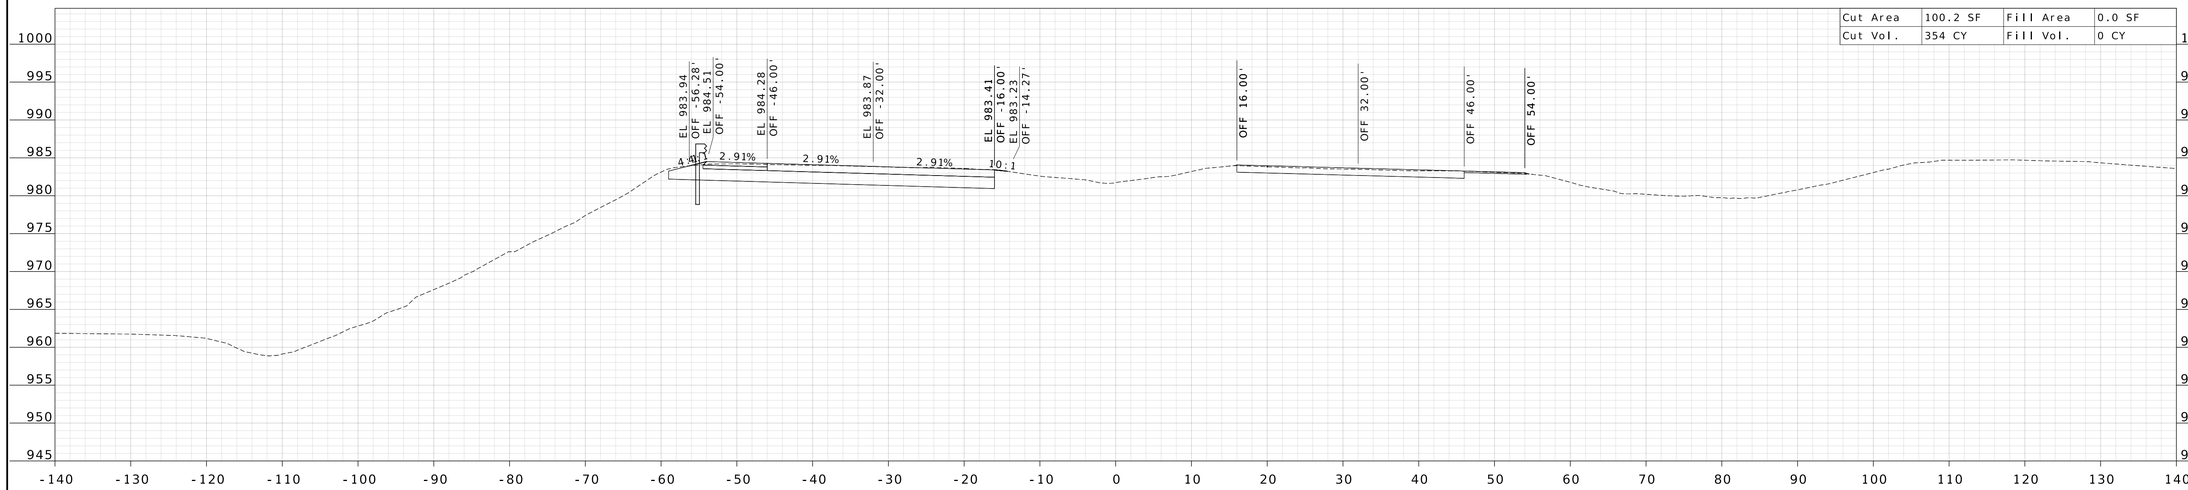

STA 775+00.00 R5

STATE OF MISSOURI
WILLIAM G. KRUSSEL
NUMBER E-27561
REGISTERED PROFESSIONAL ENGINEER

09/21/2026 9:45:23 AM
William G. Krussel
MO PE-27561

DATE PREPARED
9/17/2026

ROUTE	STATE
I-44	MO
DISTRICT	SHEET NO.
CD	127

COUNTY
LACLEDE

JOB NO.
JCD0270

CONTRACT ID.

PROJECT NO.

BRIDGE NO.


DESCRIPTION	DATE

MISSOURI HIGHWAYS AND TRANSPORTATION COMMISSION


105 WEST CAPITOL
JEFFERSON CITY, MO 65102
1-888-ASK-MODOT (1-888-275-6636)

211 N. BROADWAY.
SUITE 2800
ST. LOUIS, MO 63102
CERTIFICATE OF AUTHORITY
NO. 001444 ENGINEERING


c:\bms\wsp-pb-us-pw-02\wsp__scott.keys\d1071919\I-44_sheets_xs_JCD0270.dgn 3:30:36 PM 9/17/2026

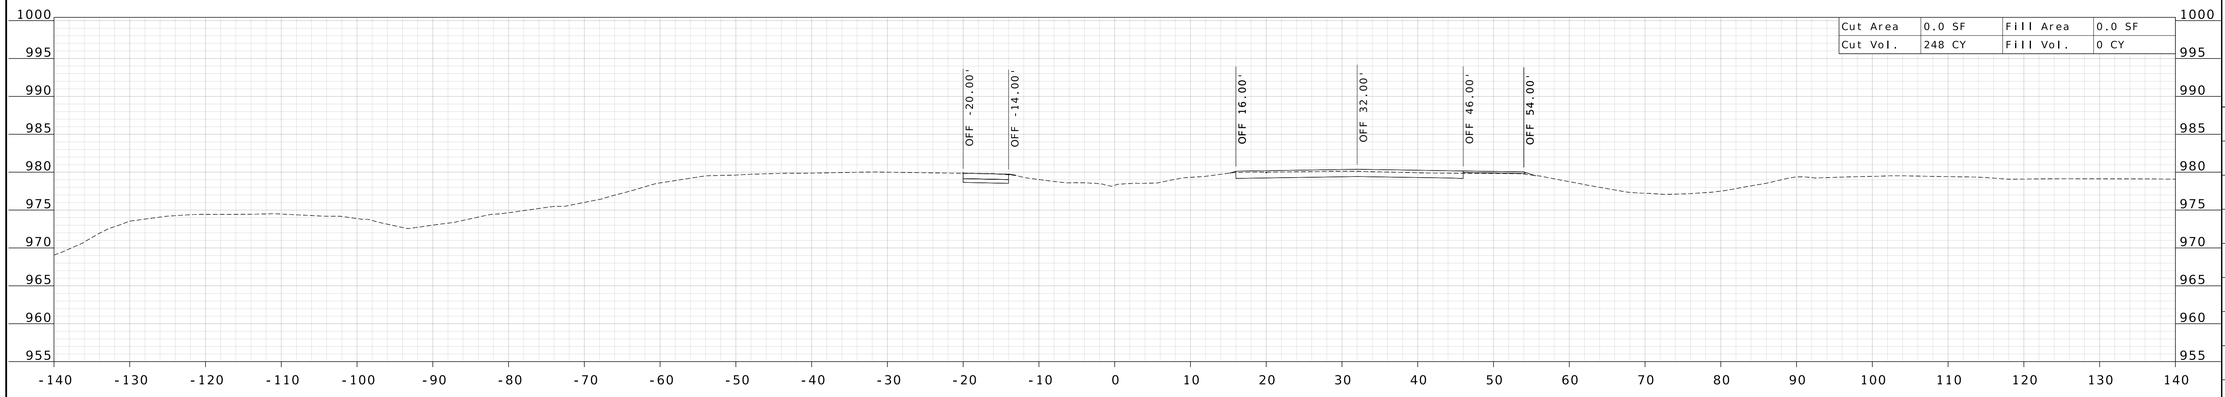

STA 779+00.00 R5

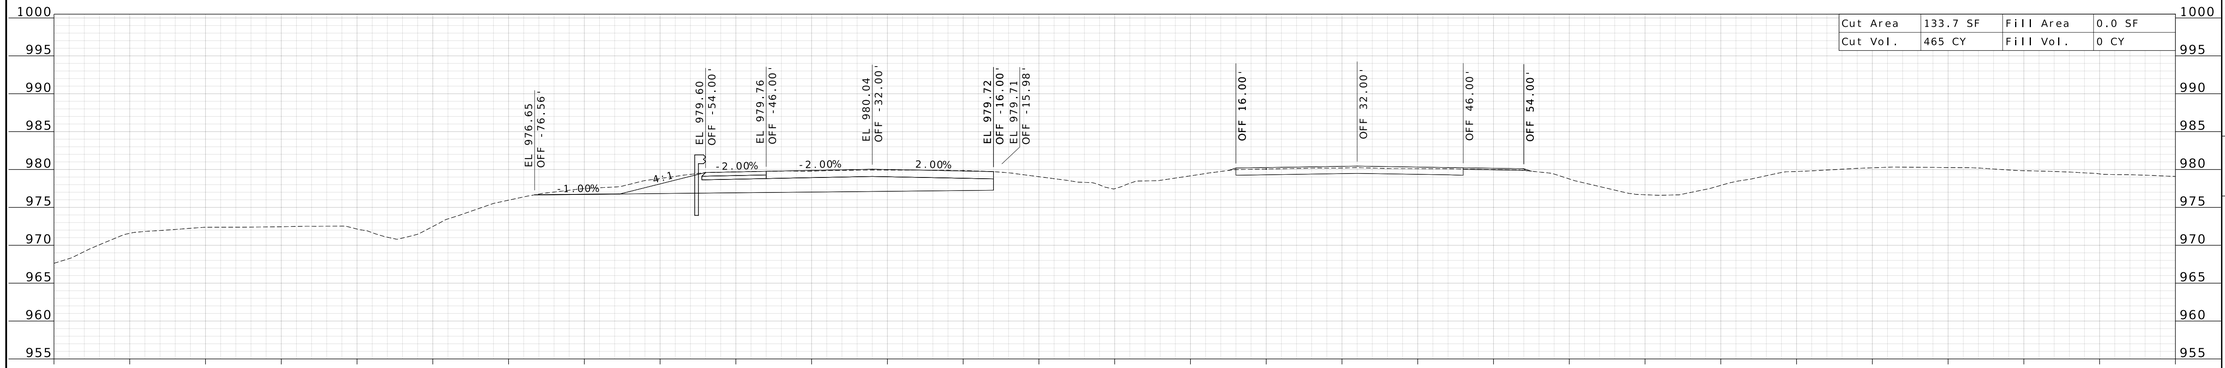

STA 778+00.00 R5

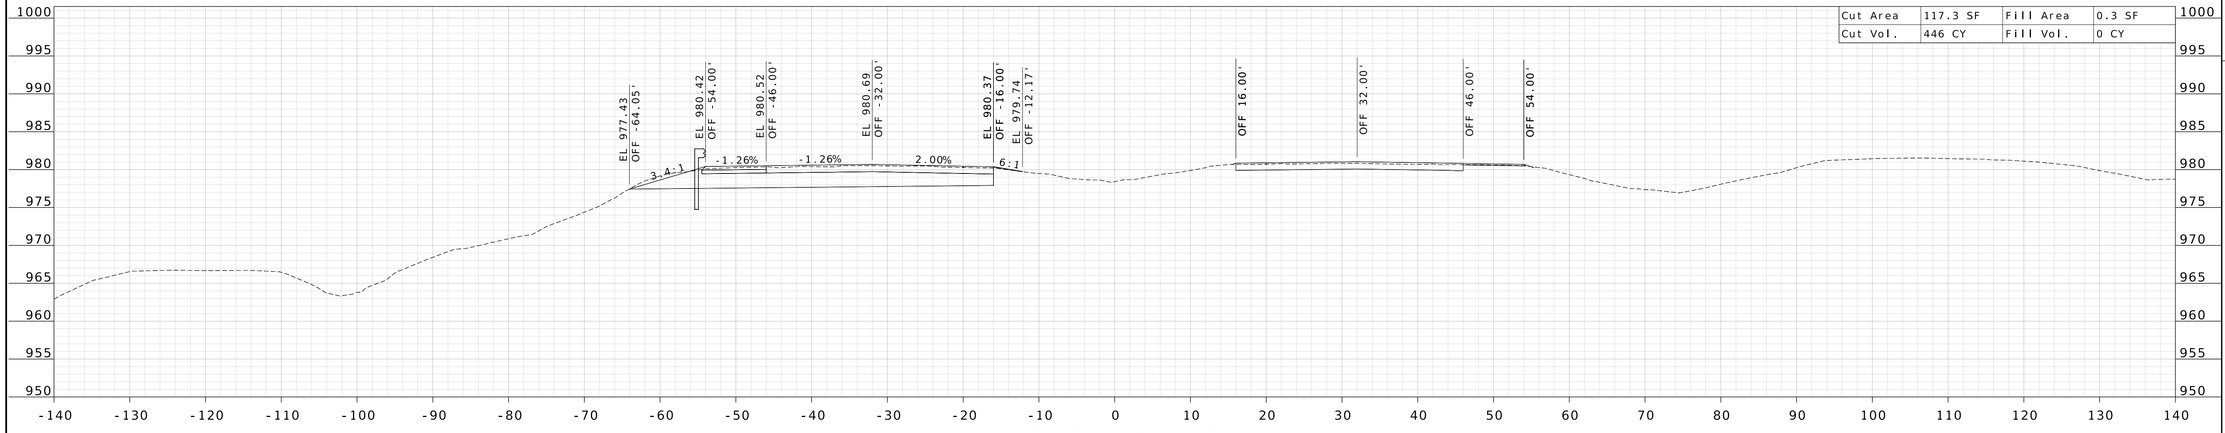

STA 777+00.00 R5

WILLIAM G. KRUSSEL
NUMBER E-27561
STATE OF MISSOURI
REGISTERED PROFESSIONAL ENGINEER

09/21/2026 9:45:24 AM
William G. Krussel
MO PE-27561

DATE PREPARED
9/17/2026

ROUTE	STATE
I-44	MO
DISTRICT	SHEET NO.
CD	128

COUNTY
LACLEDE

JOB NO.
JCD0270

CONTRACT ID.

PROJECT NO.

BRIDGE NO.

DESCRIPTION


DATE

MISSOURI HIGHWAYS AND TRANSPORTATION COMMISSION


105 WEST CAPITOL
JEFFERSON CITY, MO 65102
1-888-ASK-MODOT (1-888-275-6636)

MoDOT

WSP
211 N. BROADWAY.
SUITE 2800
ST. LOUIS, MO 63102
CERTIFICATE OF AUTHORITY
NO. 001444 ENGINEERING

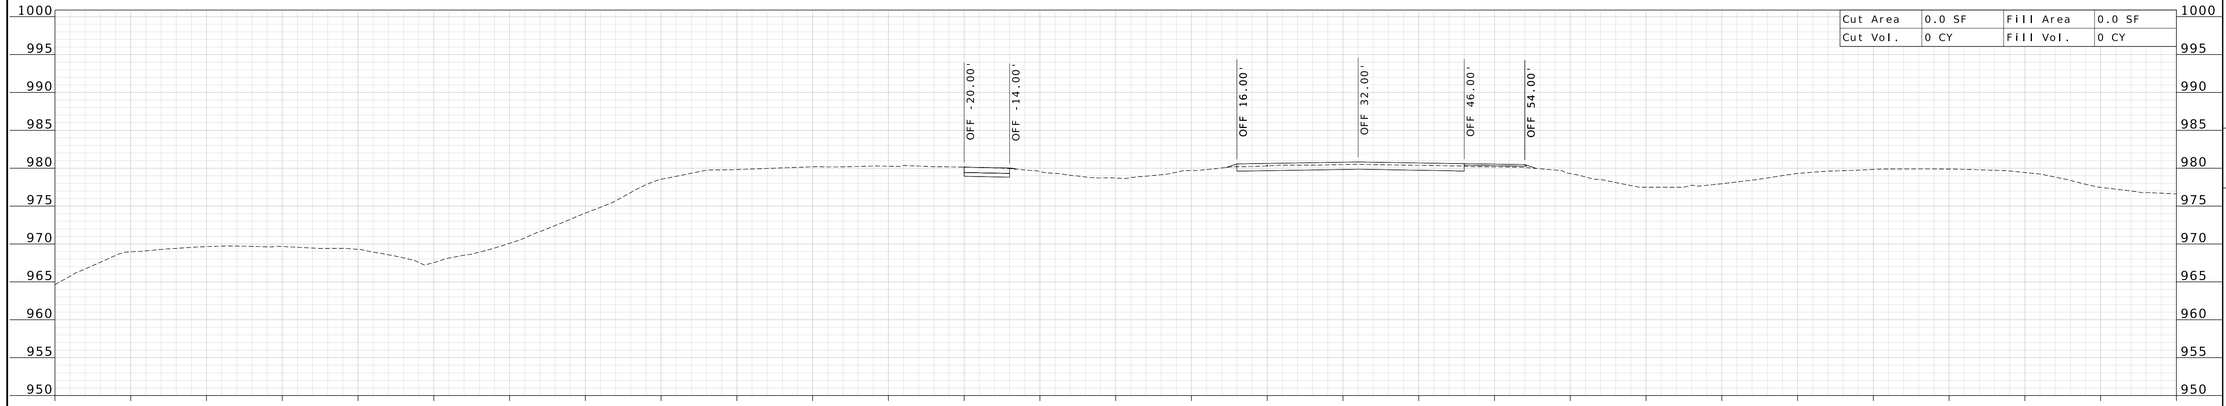

STA 781+00.00 R5

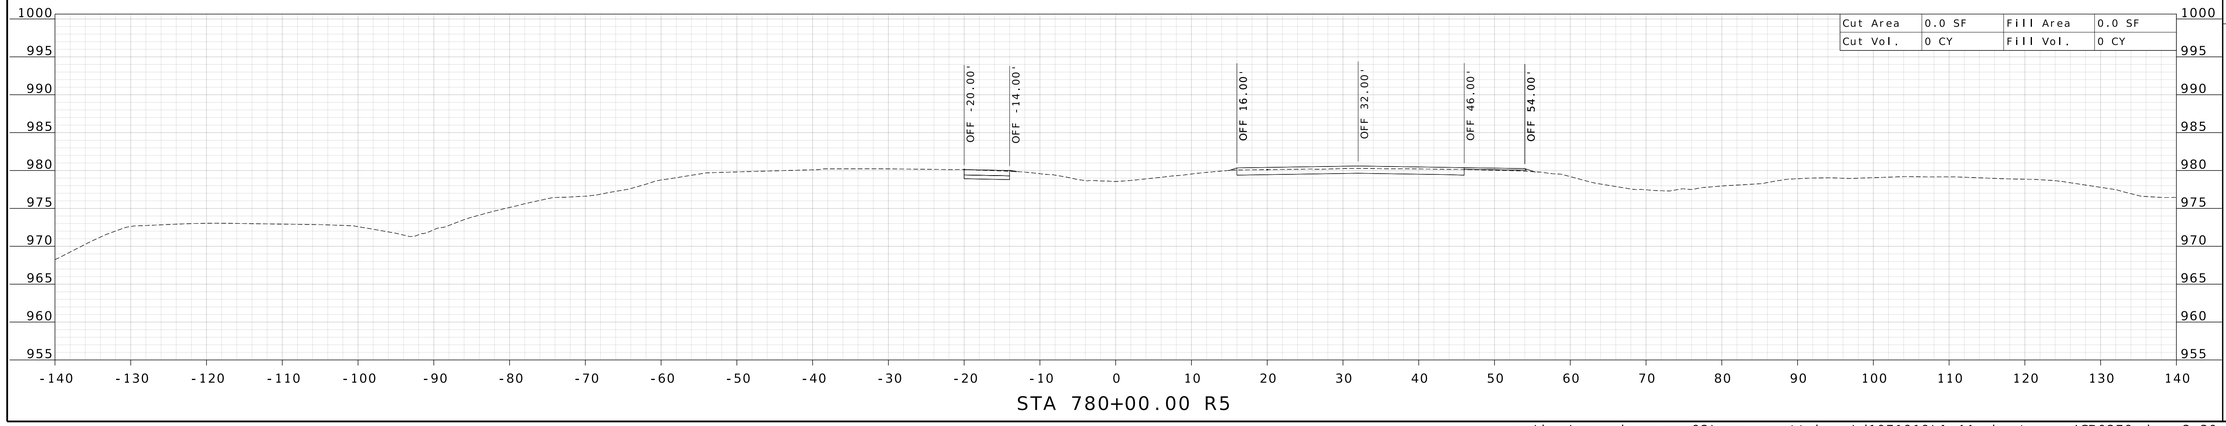

STA 780+00.00 R5

STATE OF MISSOURI
WILLIAM G. KRUSSEL
NUMBER E-27561
REGISTERED PROFESSIONAL ENGINEER

09/21/2026 9:45:24 AM
William G. Krussel
MO PE-27561

DATE PREPARED
9/17/2026

ROUTE	STATE
I-44	MO

DISTRICT	SHEET NO.
CD	129

COUNTY
LACLEDE

JOB NO.
JCD0270

CONTRACT ID.

PROJECT NO.


BRIDGE NO.

DESCRIPTION	DATE


MISSOURI HIGHWAYS AND TRANSPORTATION COMMISSION
105 WEST CAPITOL
JEFFERSON CITY, MO 65102
1-888-ASK-MODOT (1-888-275-6636)

211 N. BROADWAY.
SUITE 2800
ST. LOUIS, MO 63102
CERTIFICATE OF AUTHORITY
NO. 001444 ENGINEERING

c:\bms\wsp-pb-us-pw-02\wsp__scott.keys\d1071919\I-44_sheets_xs_JCD0270.dgn 3:30:40 PM 9/17/2026

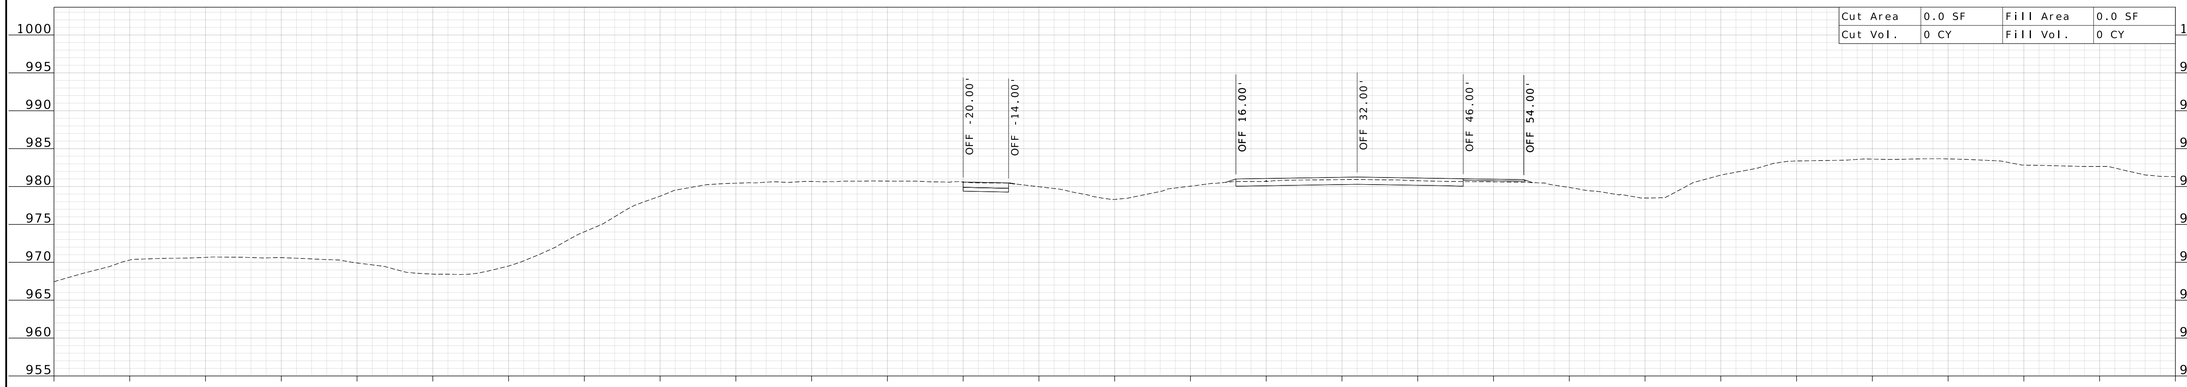

STA 783+00.00 R5

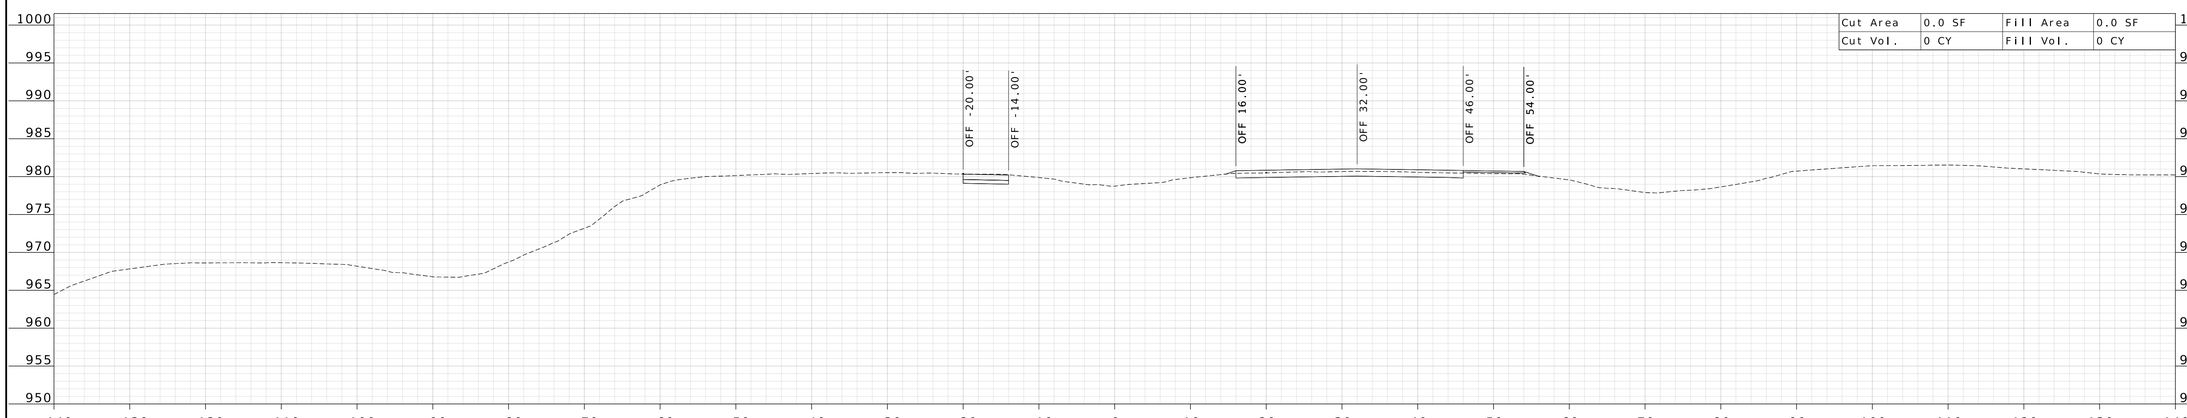

STA 782+00.00 R5

STATE OF MISSOURI
WILLIAM G. KRUSSEL
NUMBER E-27561
REGISTERED PROFESSIONAL ENGINEER

09/21/2026 9:45:24 AM
William G. Krussel
MO PE-27561

DATE PREPARED
9/17/2026

ROUTE	STATE
I-44	MO

DISTRICT	SHEET NO.
CD	130

COUNTY
LACLEDE

JOB NO.
JCD0270

CONTRACT ID.

PROJECT NO.


BRIDGE NO.

DESCRIPTION | DATE


MISSOURI HIGHWAYS AND TRANSPORTATION COMMISSION
105 WEST CAPITOL
JEFFERSON CITY, MO 65102
1-888-ASK-MODOT (1-888-275-6636)

211 N. BROADWAY.
SUITE 2800
ST. LOUIS, MO 63102
CERTIFICATE OF AUTHORITY
NO. 001444 ENGINEERING


c:\bms\wsp-pb-us-pw-02\wsp__scott.keys\d1071919\I-44_sheets_xs_JCD0270.dgn 3:30:43 PM 9/17/2026

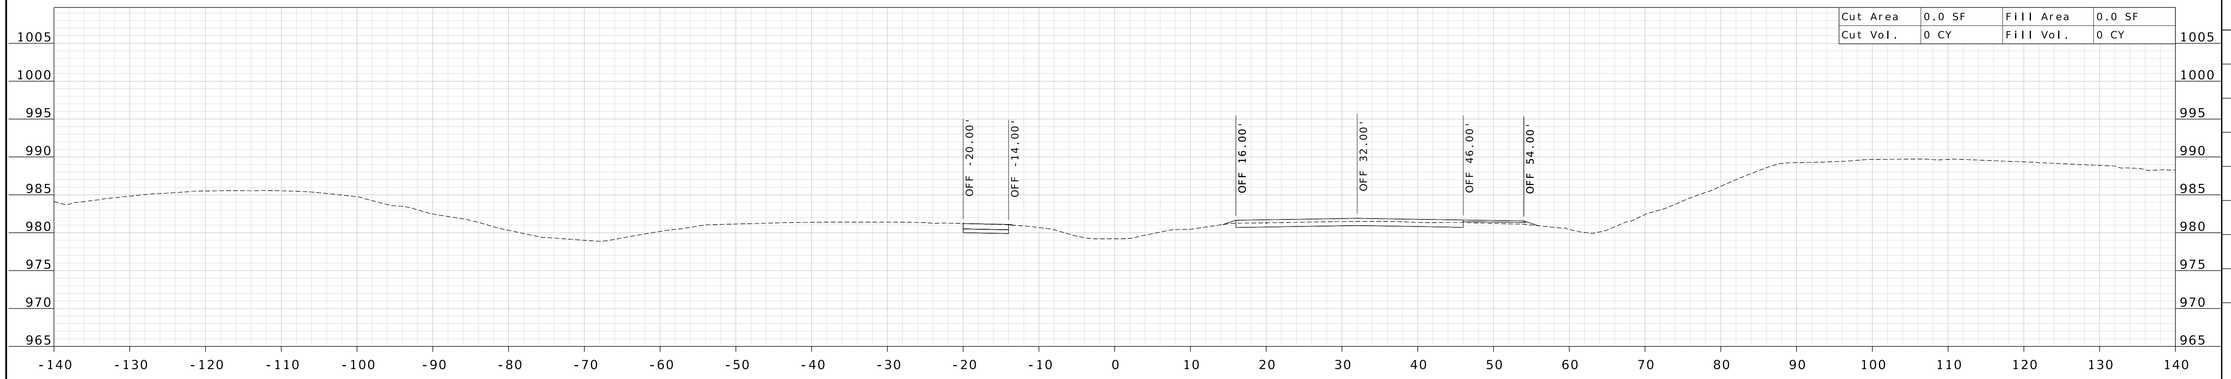

STA 786+00.00 R5

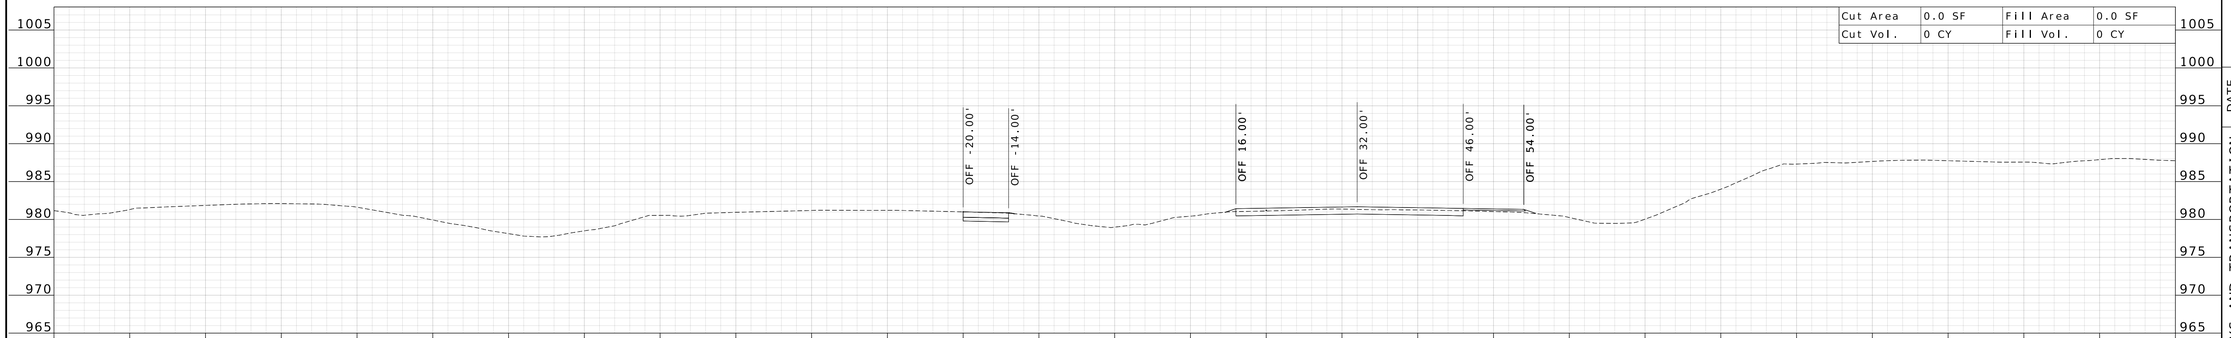

STA 785+00.00 R5

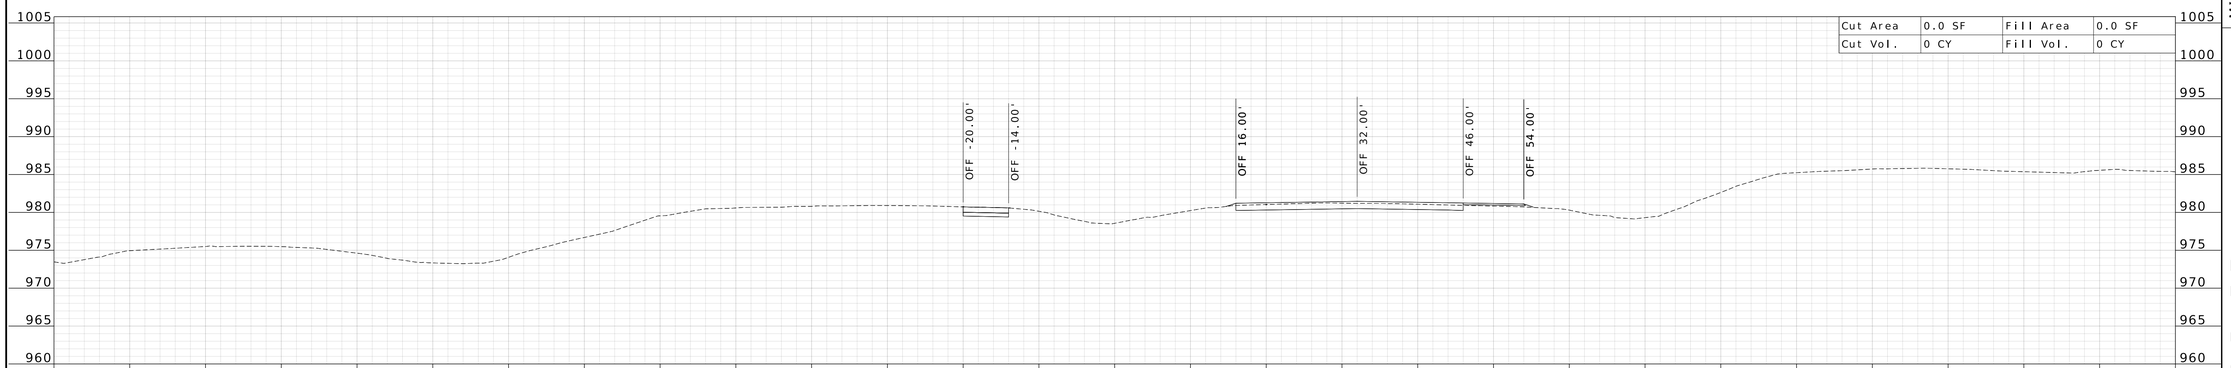

STA 784+00.00 R5

STATE OF MISSOURI
WILLIAM G. KRUSSEL
NUMBER E-27561
REGISTERED PROFESSIONAL ENGINEER

09/21/2026 9:45:25 AM
William G. Krussel
MO PE-27561

DATE PREPARED
9/17/2026

ROUTE	STATE
I-44	MO

DISTRICT	SHEET NO.
CD	131

COUNTY
LACLEDE

JOB NO.
JCD0270

CONTRACT ID.

PROJECT NO.


BRIDGE NO.

DESCRIPTION


DATE

MISSOURI HIGHWAYS AND TRANSPORTATION COMMISSION
105 WEST CAPITOL
JEFFERSON CITY, MO 65102
1-888-ASK-MODOT (1-888-275-6636)


211 N. BROADWAY,
SUITE 2800
ST. LOUIS, MO 63102
CERTIFICATE OF AUTHORITY
NO. 001444 ENGINEERING

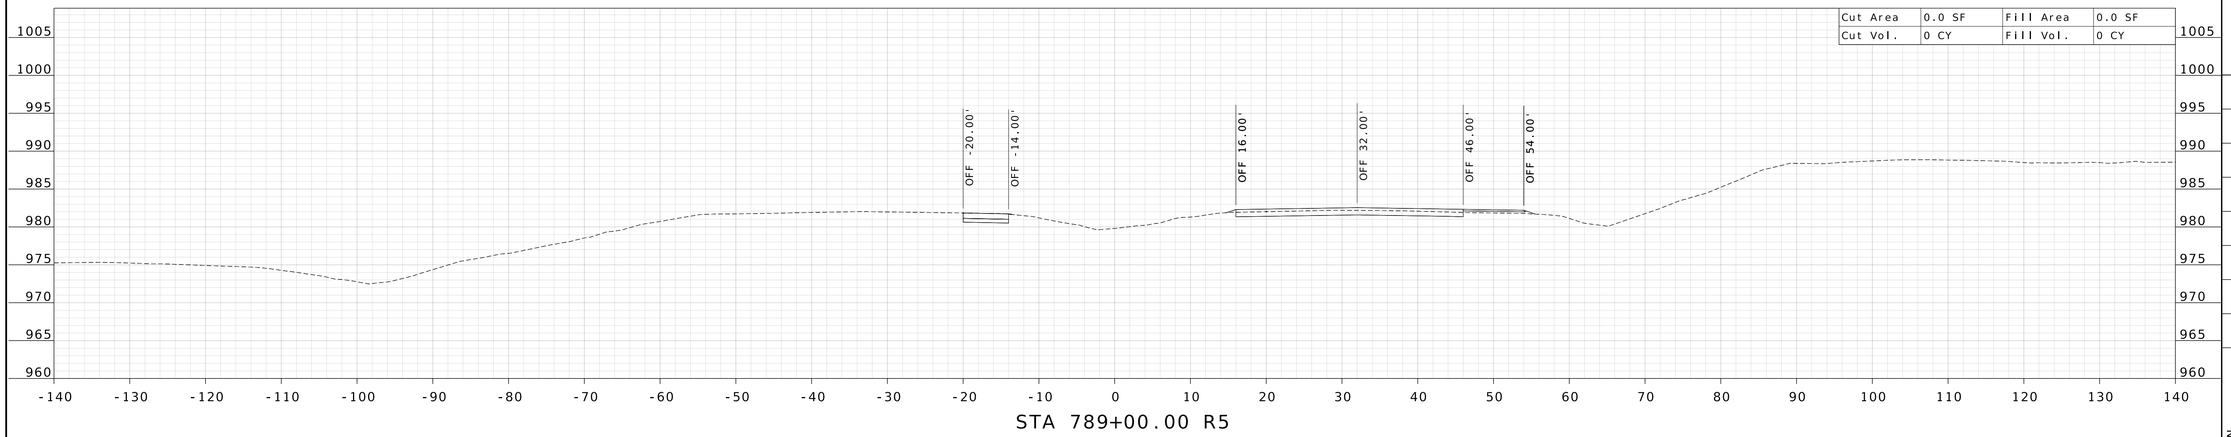

STA 789+00.00 R5

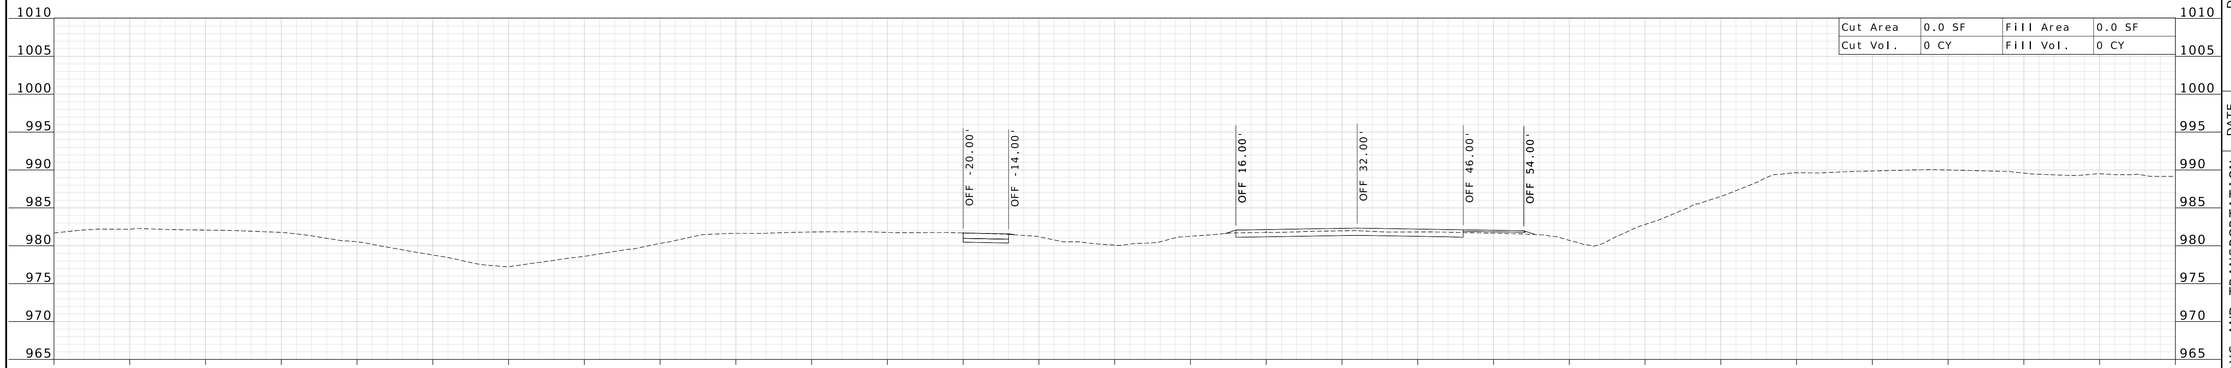

STA 788+00.00 R5

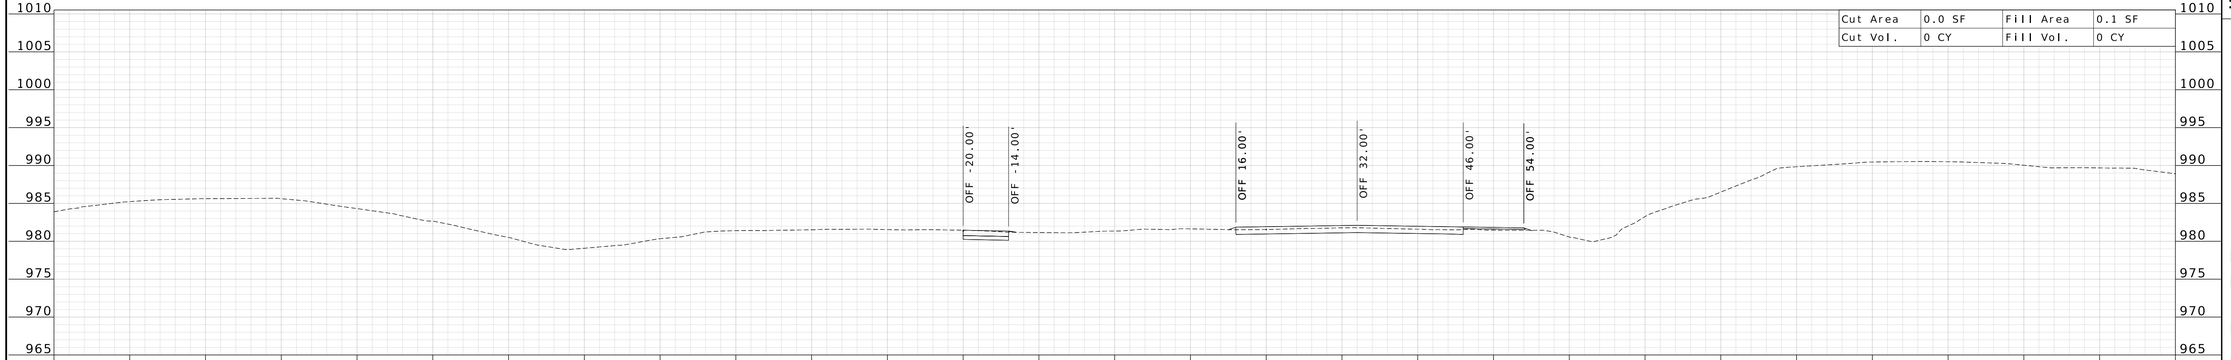

STA 787+00.00 R5

STATE OF MISSOURI
WILLIAM G. KRUSSEL
NUMBER E-27561
REGISTERED PROFESSIONAL ENGINEER

09/21/2026 9:45:25 AM
William G. Krussel
MO PE-27561

DATE PREPARED
9/17/2026

ROUTE	STATE
I-44	MO
DISTRICT	SHEET NO.
CD	132

COUNTY
LACLEDE

JOB NO.
JCD0270

CONTRACT ID.

PROJECT NO.

BRIDGE NO.

DESCRIPTION


DATE

MISSOURI HIGHWAYS AND TRANSPORTATION COMMISSION


105 WEST CAPITOL
JEFFERSON CITY, MO 65102
1-888-ASK-MODOT (1-888-275-6636)

211 N. BROADWAY.
SUITE 2800
ST. LOUIS, MO 63102
CERTIFICATE OF AUTHORITY
NO. 001444 ENGINEERING

c:\bms\wsp-pb-us-pw-02\wsp__scott.keys\d1071919\I-44_sheets_xs_JCD0270.dgn 3:30:46 PM 9/17/2026

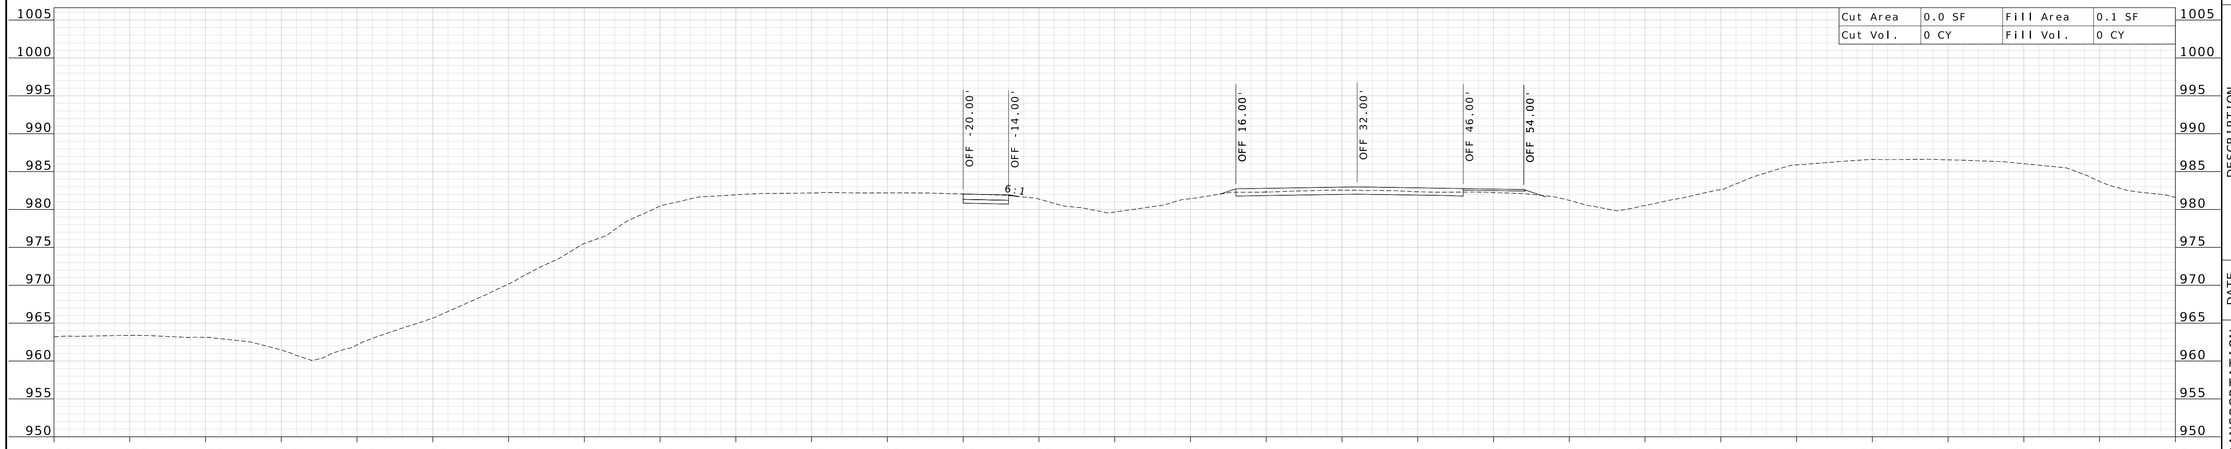

STA 791+00.00 R5

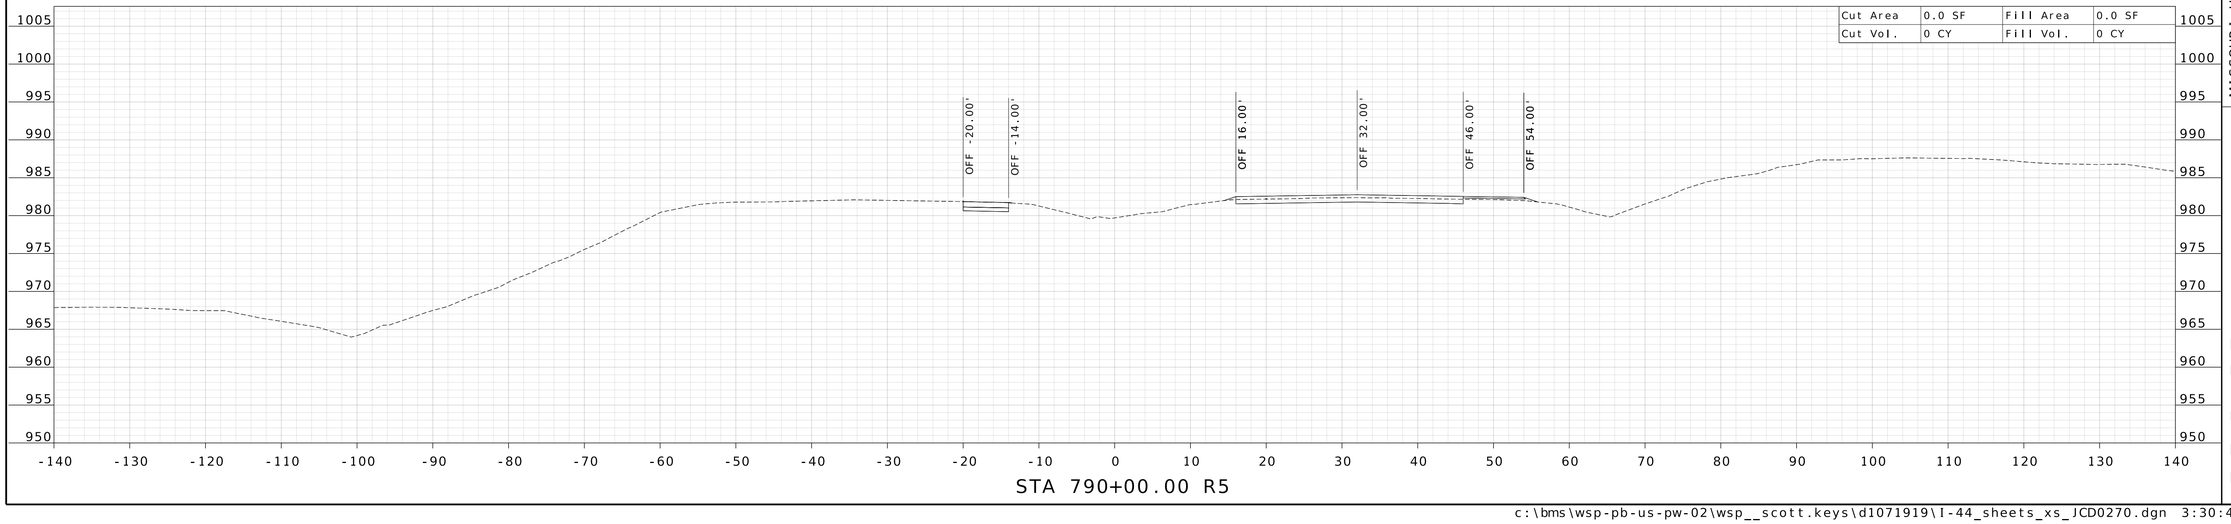

STA 790+00.00 R5

STATE OF MISSOURI
WILLIAM G. KRUSSEL
NUMBER E-27561
REGISTERED PROFESSIONAL ENGINEER

09/21/2026 9:45:25 AM
William G. Krussel
MO PE-27561

DATE PREPARED
9/17/2026

ROUTE	STATE
I-44	MO

DISTRICT	SHEET NO.
CD	133

COUNTY
LACLEDE

JOB NO.
JCD0270

CONTRACT ID.

PROJECT NO.

BRIDGE NO.


DESCRIPTION	DATE

MISSOURI HIGHWAYS AND TRANSPORTATION COMMISSION
105 WEST CAPITOL
JEFFERSON CITY, MO 65102
1-888-ASK-MODOT (1-888-275-6636)


MoDOT

WSP
211 N. BROADWAY.
SUITE 2800
ST. LOUIS, MO 63102
CERTIFICATE OF AUTHORITY
NO. 001444 ENGINEERING

c:\bms\wsp-pb-us-pw-02\wsp__scott.keys\d1071919\I-44_sheets_xs_JCD0270.dgn 3:30:48 PM 9/17/2026

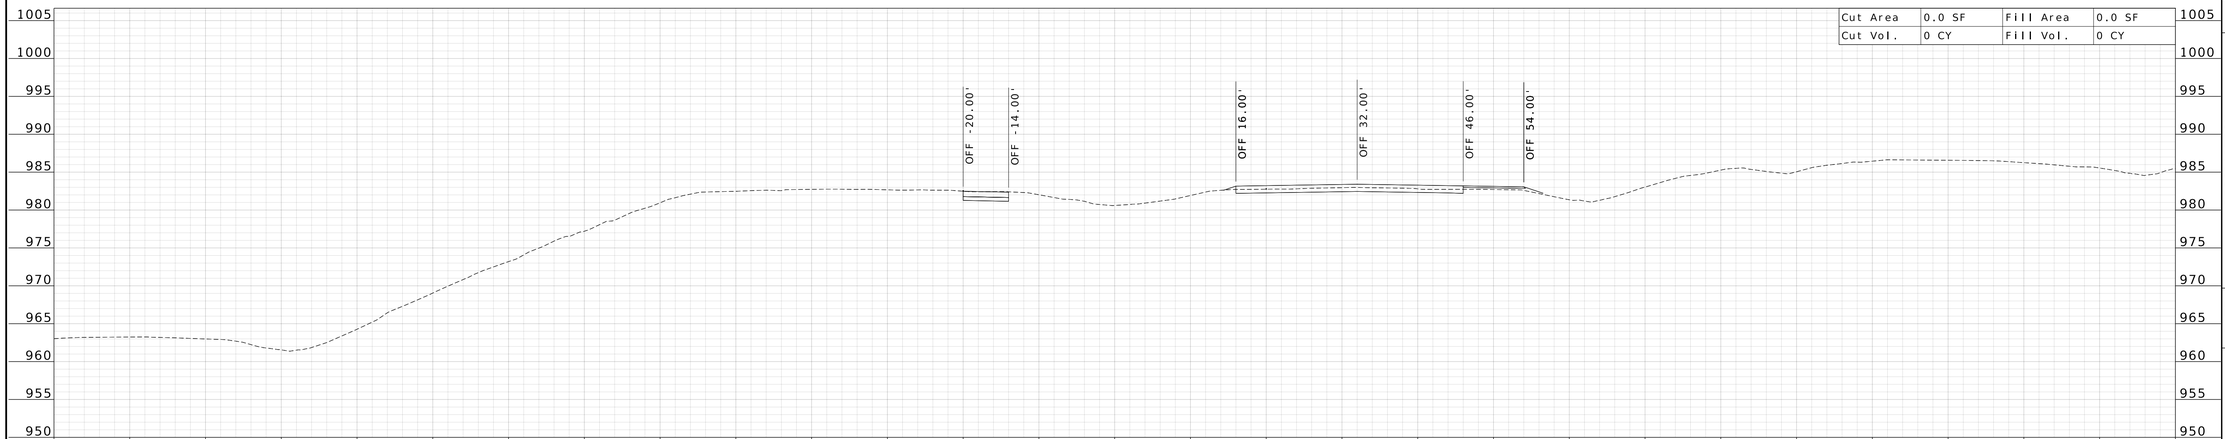

STA 793+00.00 R5

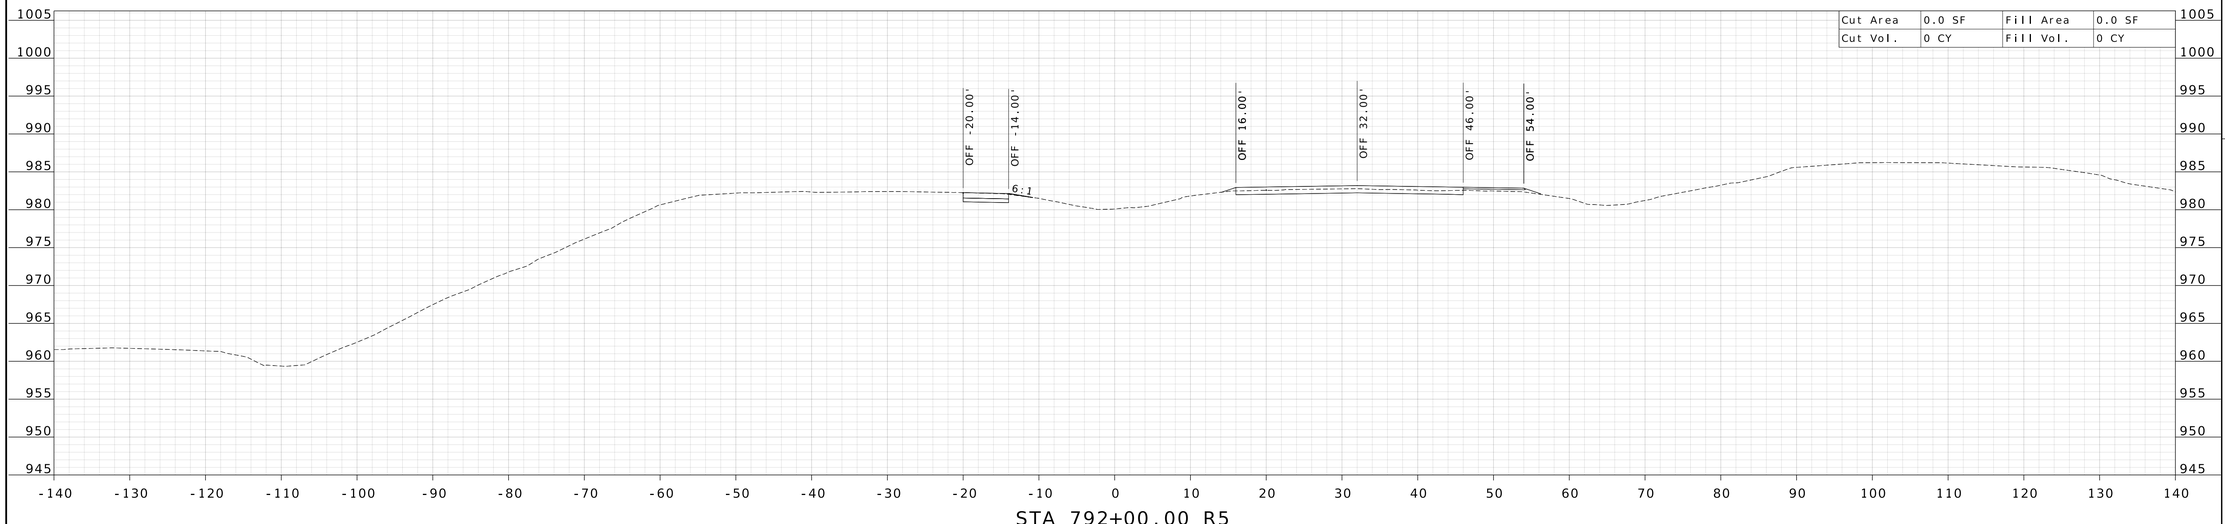

STA 792+00.00 R5

WILLIAM G. KRUSSEL
NUMBER E-27561
STATE OF MISSOURI
REGISTERED PROFESSIONAL ENGINEER

09/21/2026 9:45:26 AM
William G. Krussel
MO PE-27561

DATE PREPARED
9/17/2026

ROUTE	STATE
I-44	MO

DISTRICT	SHEET NO.
CD	134

COUNTY
LACLEDE

JOB NO.
JCD0270

CONTRACT ID.

PROJECT NO.


BRIDGE NO.

DESCRIPTION	DATE


MISSOURI HIGHWAYS AND TRANSPORTATION COMMISSION
105 WEST CAPITOL
JEFFERSON CITY, MO 65102
1-888-ASK-MODOT (1-888-275-6636)

211 N. BROADWAY.
SUITE 2800
ST. LOUIS, MO 63102
CERTIFICATE OF AUTHORITY
NO. 001444 ENGINEERING

c:\bms\wsp-pb-us-pw-02\wsp__scott.keys\d1071919\I-44_sheets_xs_JCD0270.dgn 3:30:49 PM 9/17/2026

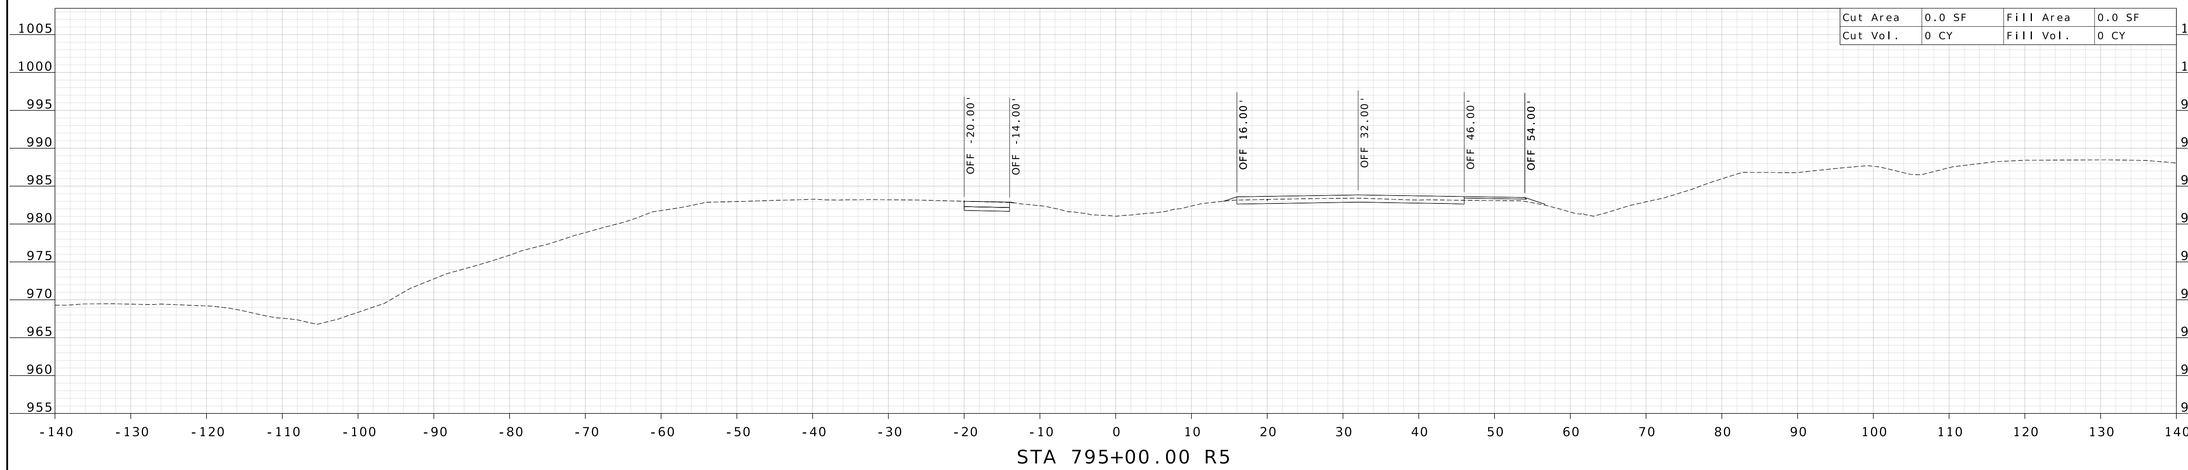

STA 795+00.00 R5

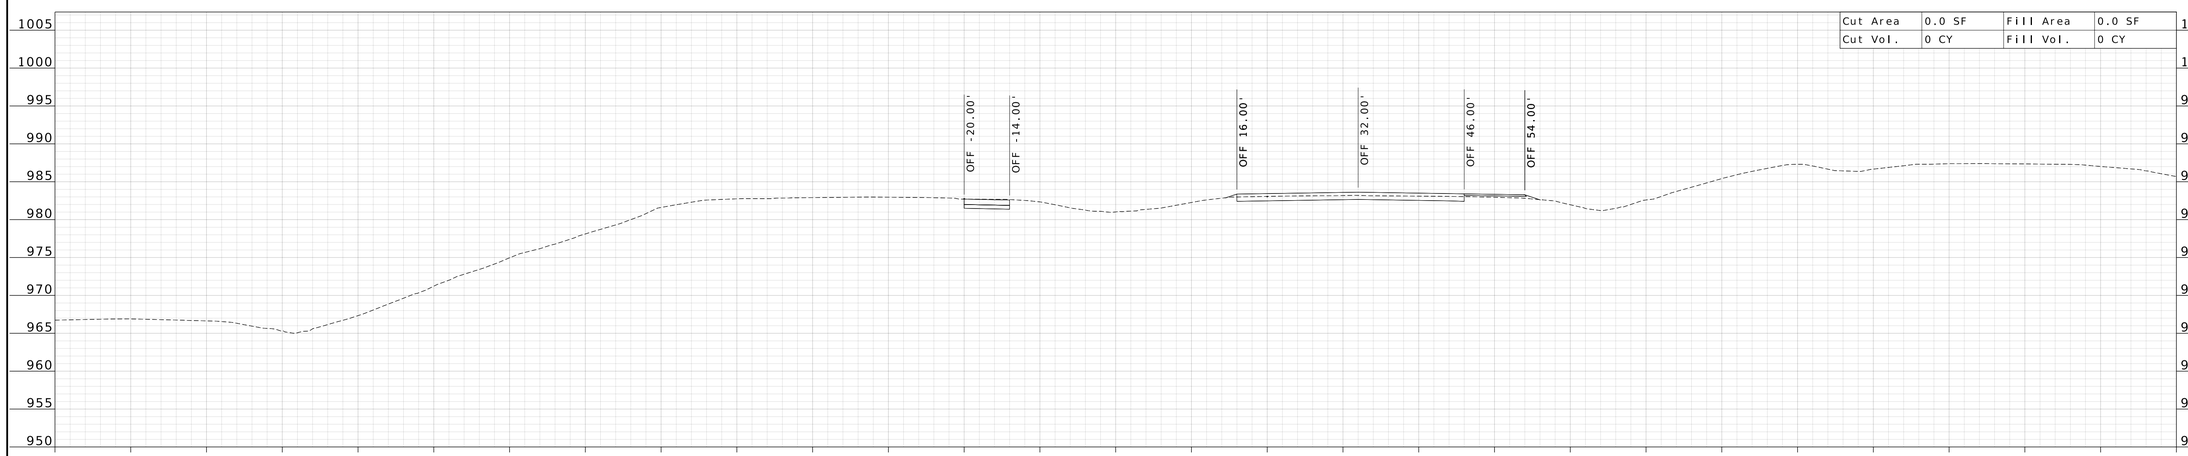

STA 794+00.00 R5

STATE OF MISSOURI
WILLIAM G. KRUSSEL
NUMBER E-27561
REGISTERED PROFESSIONAL ENGINEER

09/21/2026 9:45:26 AM
William G. Krussel
MO PE-27561

DATE PREPARED
9/17/2026

ROUTE	STATE
I-44	MO
DISTRICT	SHEET NO.
CD	135

COUNTY
LACLEDE

JOB NO.
JCD0270

CONTRACT ID.


PROJECT NO.

BRIDGE NO.


DESCRIPTION	DATE

MISSOURI HIGHWAYS AND TRANSPORTATION COMMISSION
105 WEST CAPITOL
JEFFERSON CITY, MO 65102
1-888-ASK-MODOT (1-888-275-6636)

211 N. BROADWAY.
SUITE 2800
ST. LOUIS, MO 63102
CERTIFICATE OF AUTHORITY
NO. 001444 ENGINEERING

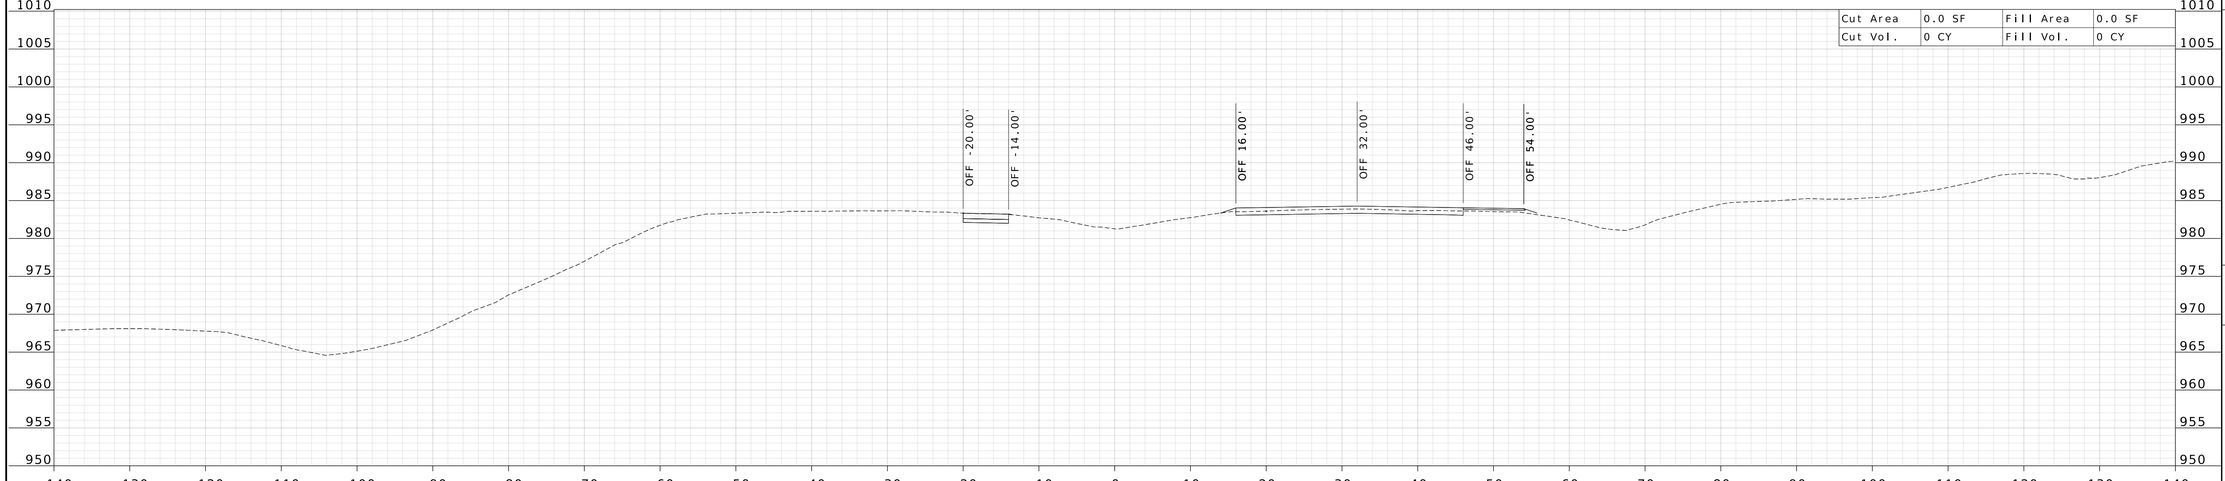

STA 797+00.00 R5

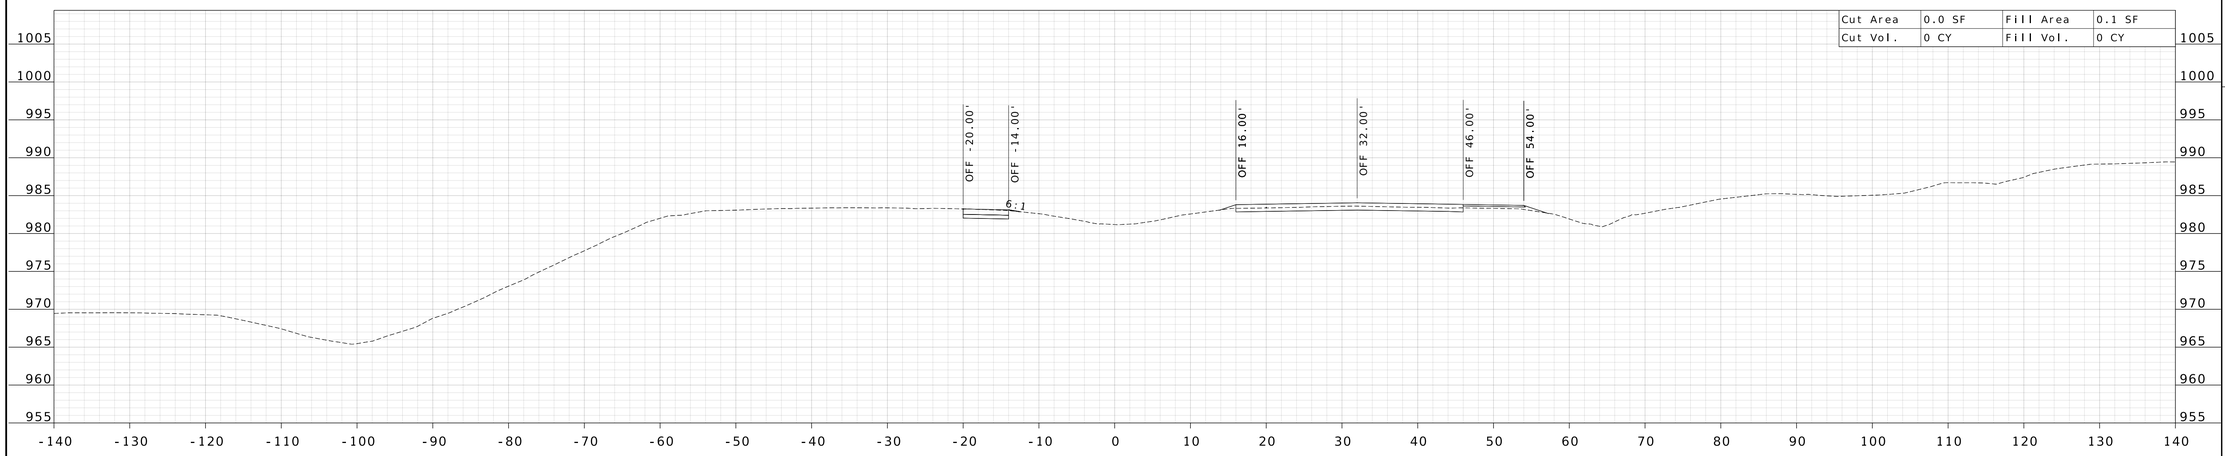

STA 796+00.00 R5

WILLIAM G. KRUSSEL
NUMBER E-27561
STATE OF MISSOURI
REGISTERED PROFESSIONAL ENGINEER

09/21/2026 9:45:26 AM
William G. Krussel
MO PE-27561

DATE PREPARED
9/17/2026

ROUTE	STATE
I-44	MO
DISTRICT	SHEET NO.
CD	136

COUNTY
LACLEDE

JOB NO.
JCD0270

CONTRACT ID.

PROJECT NO.

BRIDGE NO.

DESCRIPTION


DATE

MISSOURI HIGHWAYS AND TRANSPORTATION COMMISSION


105 WEST CAPITOL
JEFFERSON CITY, MO 65102
1-888-ASK-MODOT (1-888-275-6636)

211 N. BROADWAY.
SUITE 2800
ST. LOUIS, MO 63102
CERTIFICATE OF AUTHORITY
NO. 001444 ENGINEERING

c:\bms\wsp-pb-us-pw-02\wsp__scott.keys\d1071919\I-44_sheets_xs_JCD0270.dgn 3:30:51 PM 9/17/2026

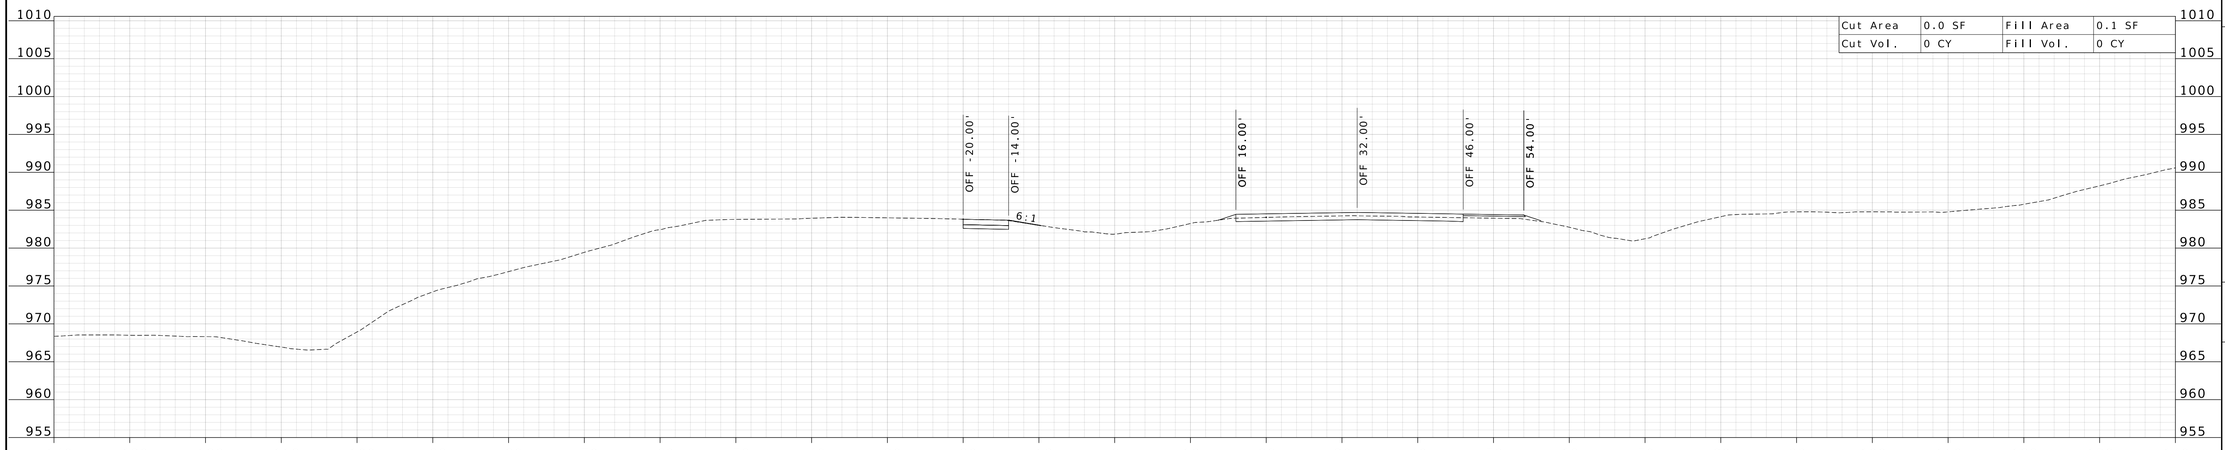

STA 799+00.00 R5

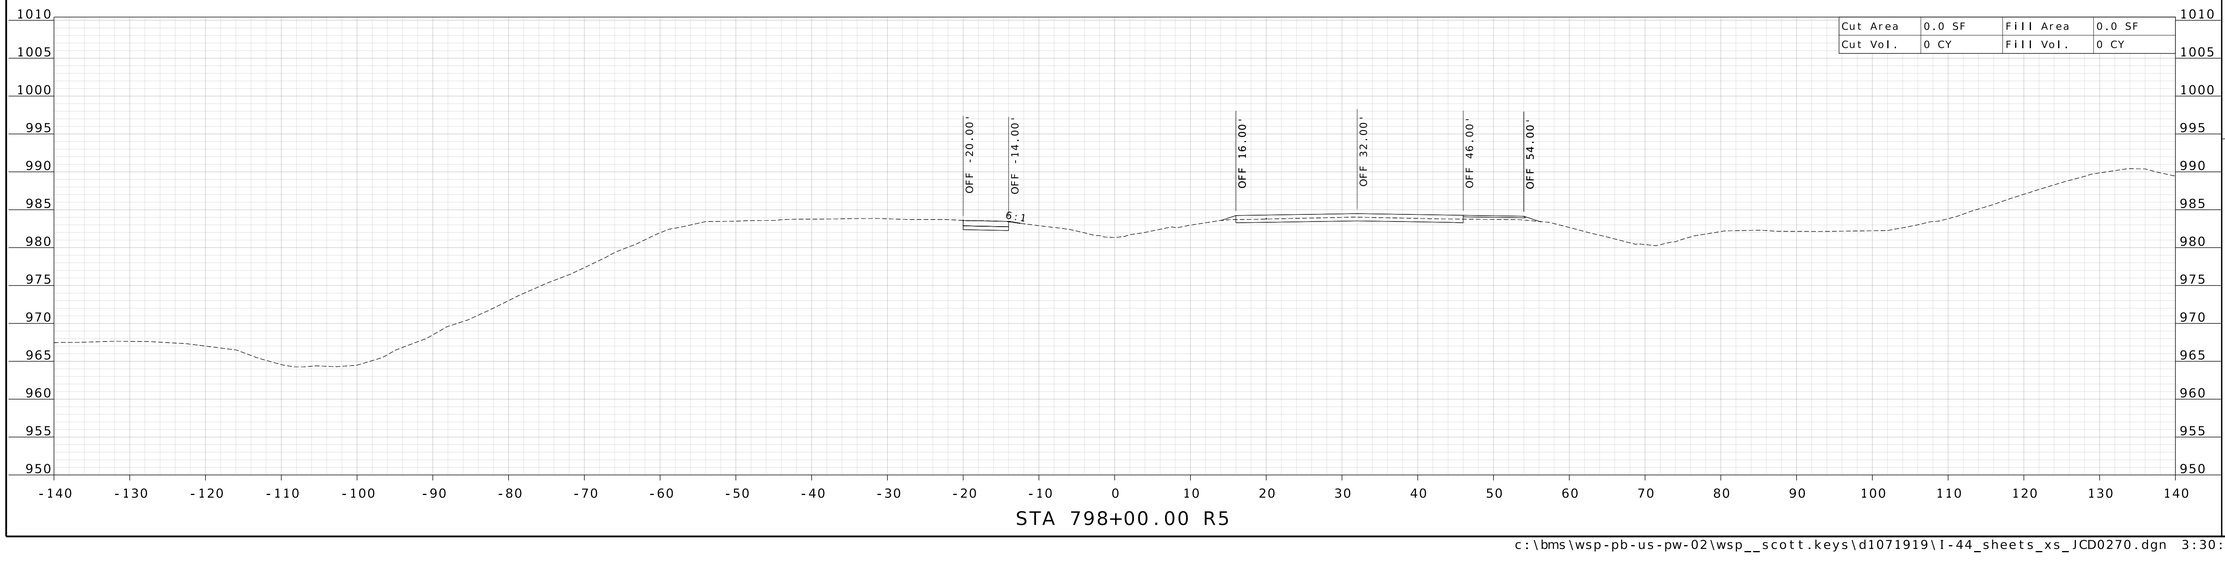

STA 798+00.00 R5

WILLIAM G. KRUSSEL
NUMBER E-27561
STATE OF MISSOURI
REGISTERED PROFESSIONAL ENGINEER

09/21/2026 9:45:27 AM
William G. Krussel
MO PE-27561

DATE PREPARED
9/17/2026

ROUTE	STATE
I-44	MO

DISTRICT	SHEET NO.
CD	137

COUNTY
LACLEDE

JOB NO.
JCD0270

CONTRACT ID.

PROJECT NO.

BRIDGE NO.


DESCRIPTION	DATE

MISSOURI HIGHWAYS AND TRANSPORTATION COMMISSION

105 WEST CAPITOL
JEFFERSON CITY, MO 65102
1-888-ASK-MODOT (1-888-275-6636)

211 N. BROADWAY.
SUITE 2800
ST. LOUIS, MO 63102
CERTIFICATE OF AUTHORITY
NO. 001444 ENGINEERING

c:\bms\wsp-pb-us-pw-02\wsp__scott.keys\d1071919\I-44_sheets_xs_JCD0270.dgn 3:30:53 PM 9/17/2026

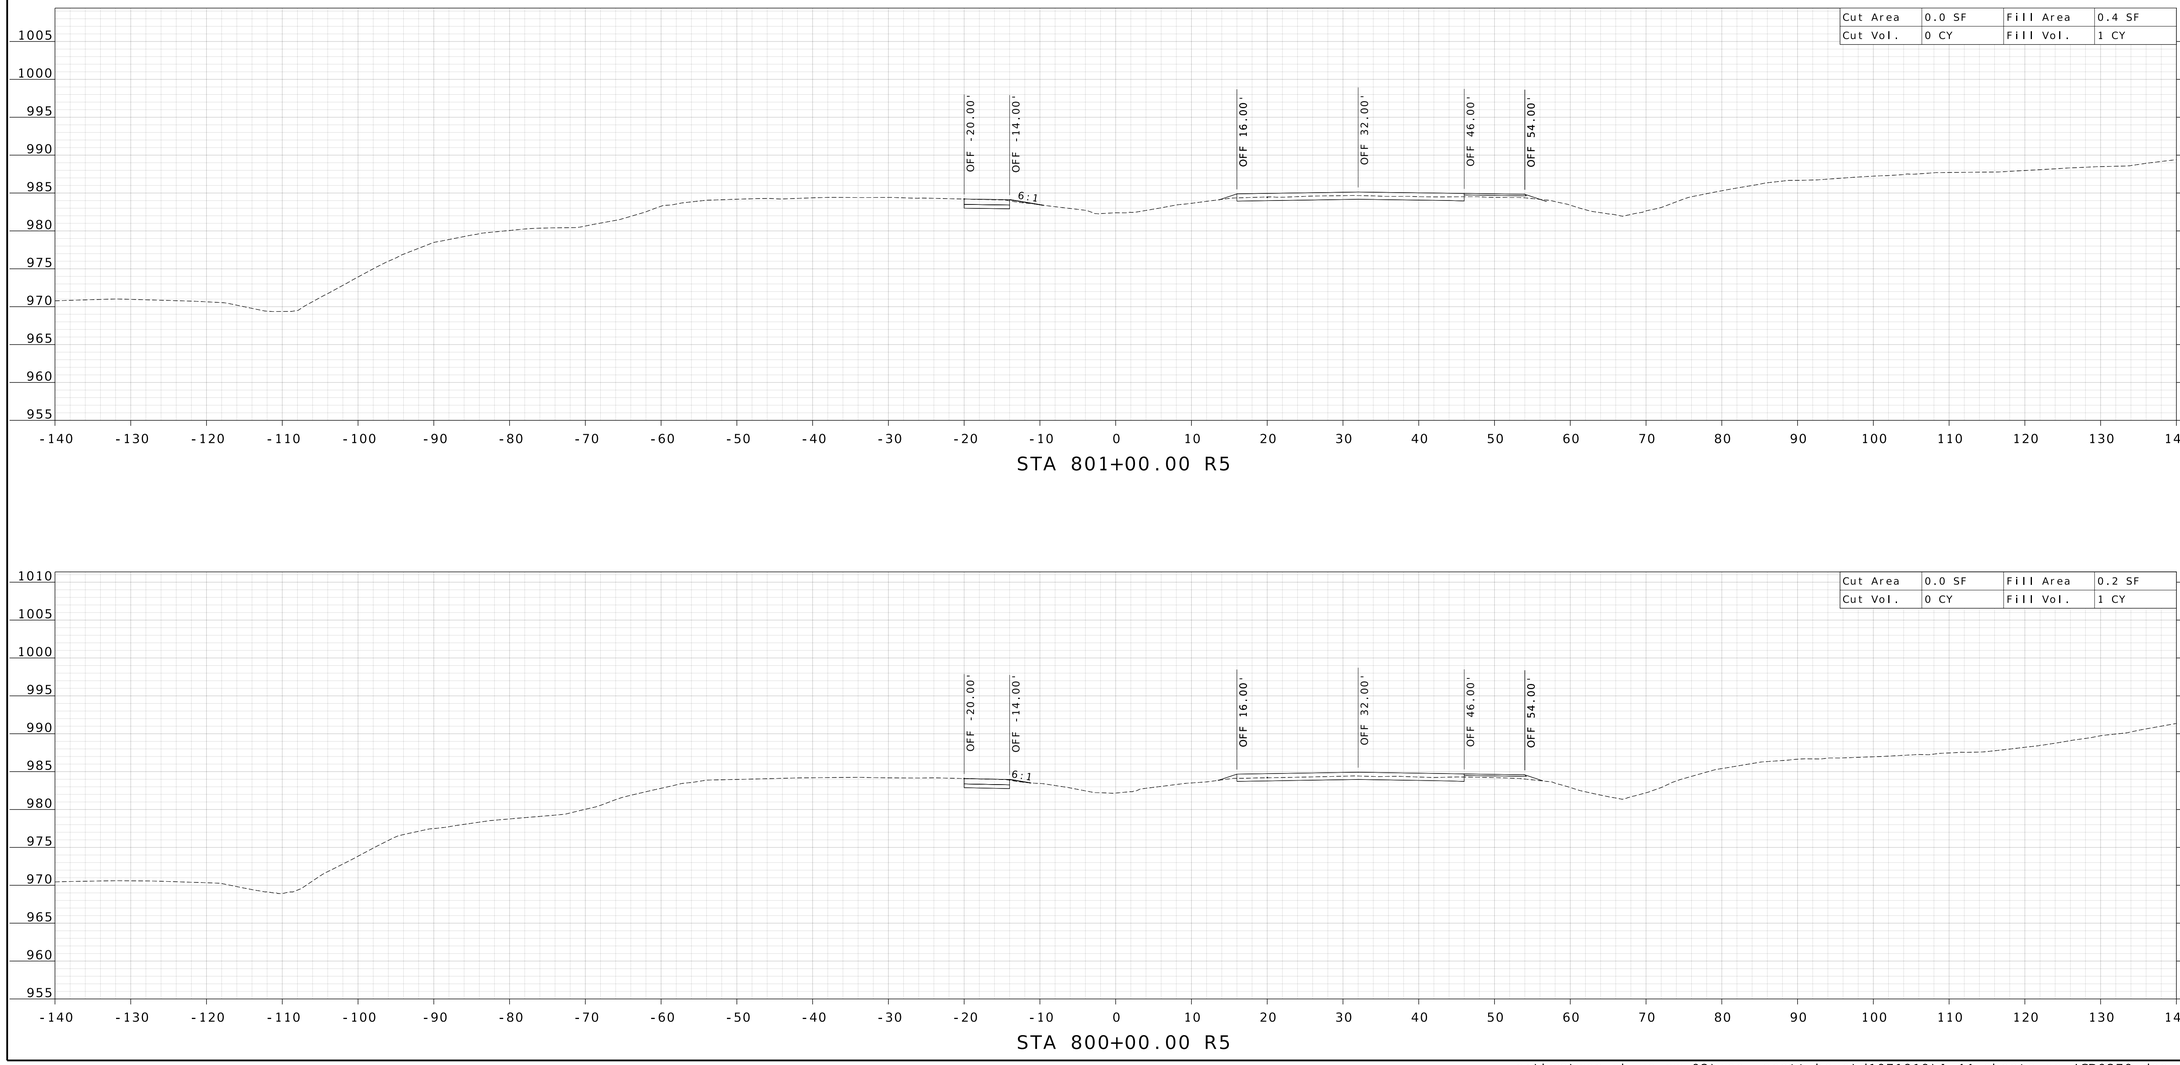

STATE OF MISSOURI
WILLIAM G. KRUSSEL
NUMBER E-27561
REGISTERED PROFESSIONAL ENGINEER

09/21/2026 9:45:27 AM
William G. Krussel
MO PE-27561

DATE PREPARED
9/17/2026

ROUTE	STATE
I-44	MO
DISTRICT	SHEET NO.
CD	138

COUNTY
LACLEDE

JOB NO.
JCD0270

CONTRACT ID.

PROJECT NO.


BRIDGE NO.

DESCRIPTION | DATE


MISSOURI HIGHWAYS AND TRANSPORTATION COMMISSION
105 WEST CAPITOL
JEFFERSON CITY, MO 65102
1-888-ASK-MODOT (1-888-275-6636)

WSP
211 N. BROADWAY.
SUITE 2800
ST. LOUIS, MO 63102
CERTIFICATE OF AUTHORITY
NO. 001444 ENGINEERING

c:\bms\wsp-pb-us-pw-02\wsp__scott.keys\d1071919\I-44_sheets_xs_JCD0270.dgn 3:30:54 PM 9/17/2026

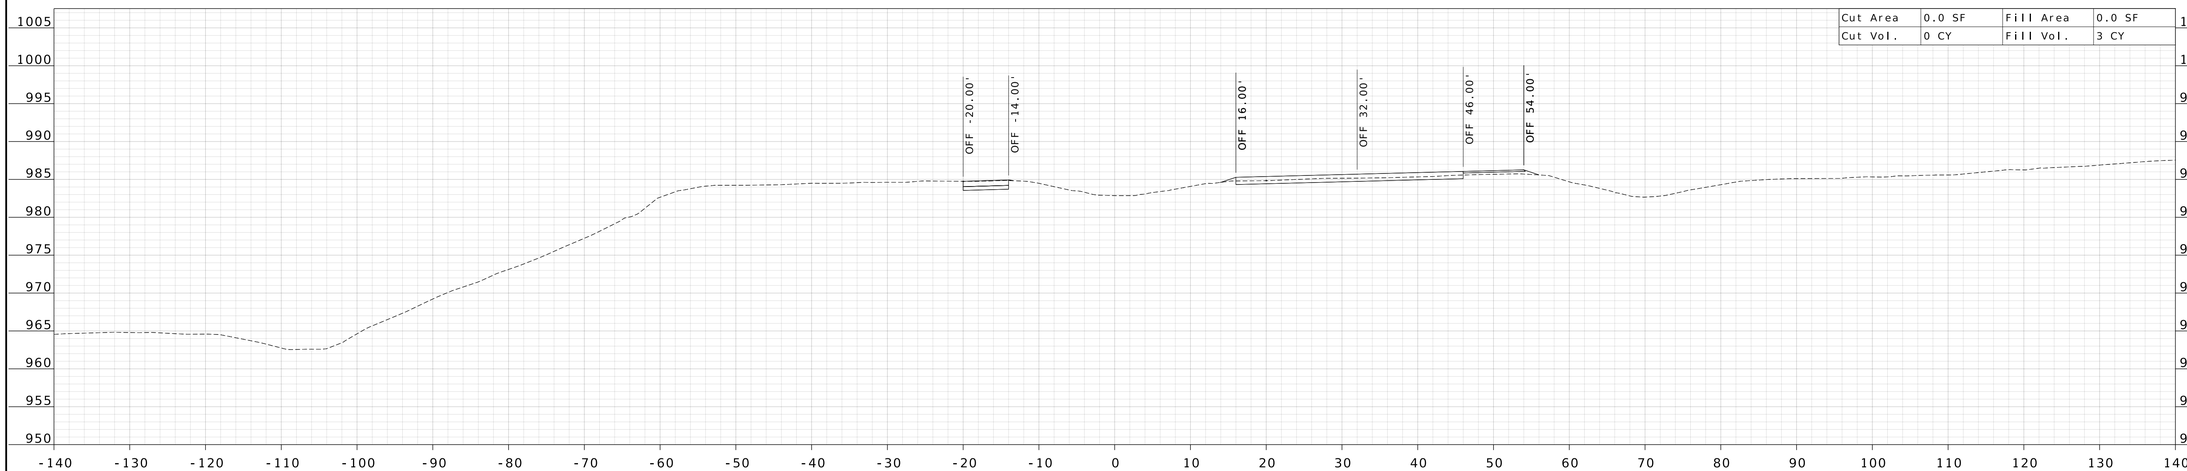

STA 803+00.00 R5

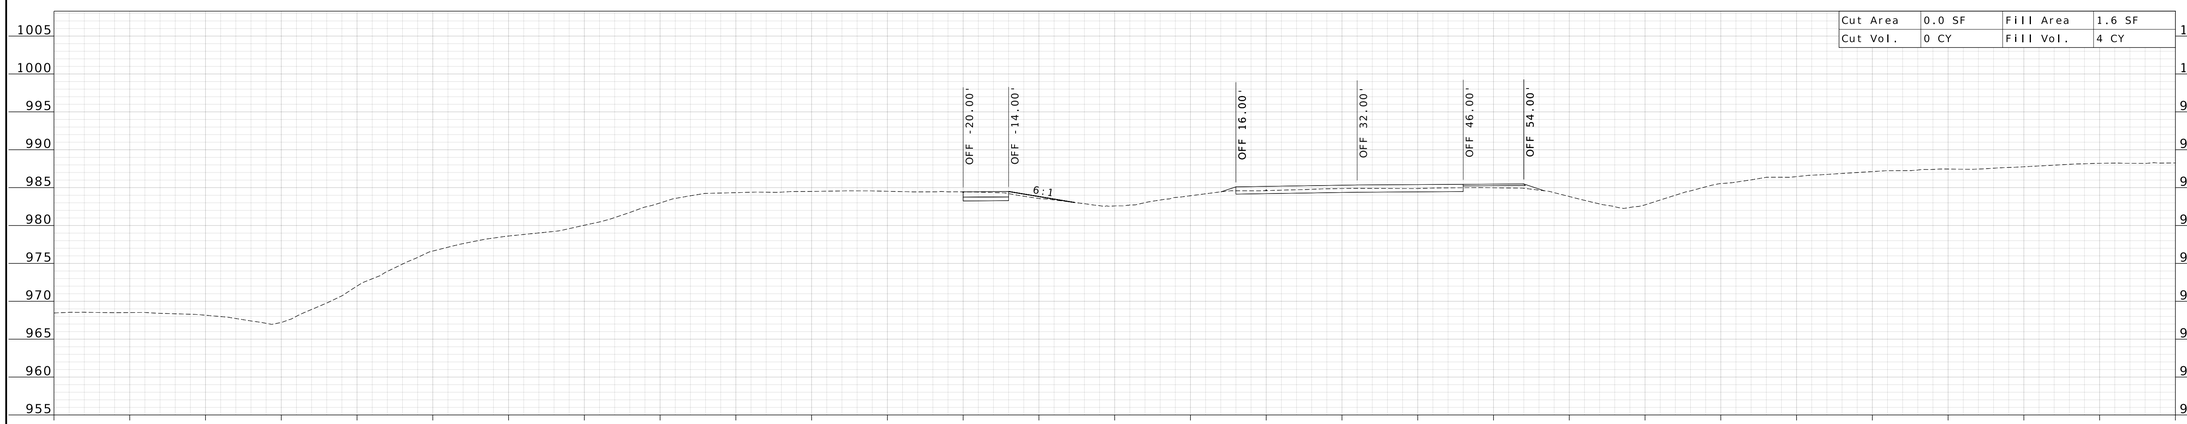

STA 802+00.00 R5

WILLIAM G. KRUSSEL
NUMBER E-27561
REGISTERED PROFESSIONAL ENGINEER
STATE OF MISSOURI

09/21/2026 9:45:27 AM
William G. Krussel
MO PE-27561

DATE PREPARED
9/17/2026

ROUTE	STATE
I-44	MO

DISTRICT	SHEET NO.
CD	139

COUNTY
LACLEDE

JOB NO.
JCD0270

CONTRACT ID.


PROJECT NO.

BRIDGE NO.


DESCRIPTION	DATE

MISSOURI HIGHWAYS AND TRANSPORTATION COMMISSION
105 WEST CAPITOL
JEFFERSON CITY, MO 65102
1-888-ASK-MODOT (1-888-275-6636)

211 N. BROADWAY.
SUITE 2800
ST. LOUIS, MO 63102
CERTIFICATE OF AUTHORITY
NO. 001444 ENGINEERING

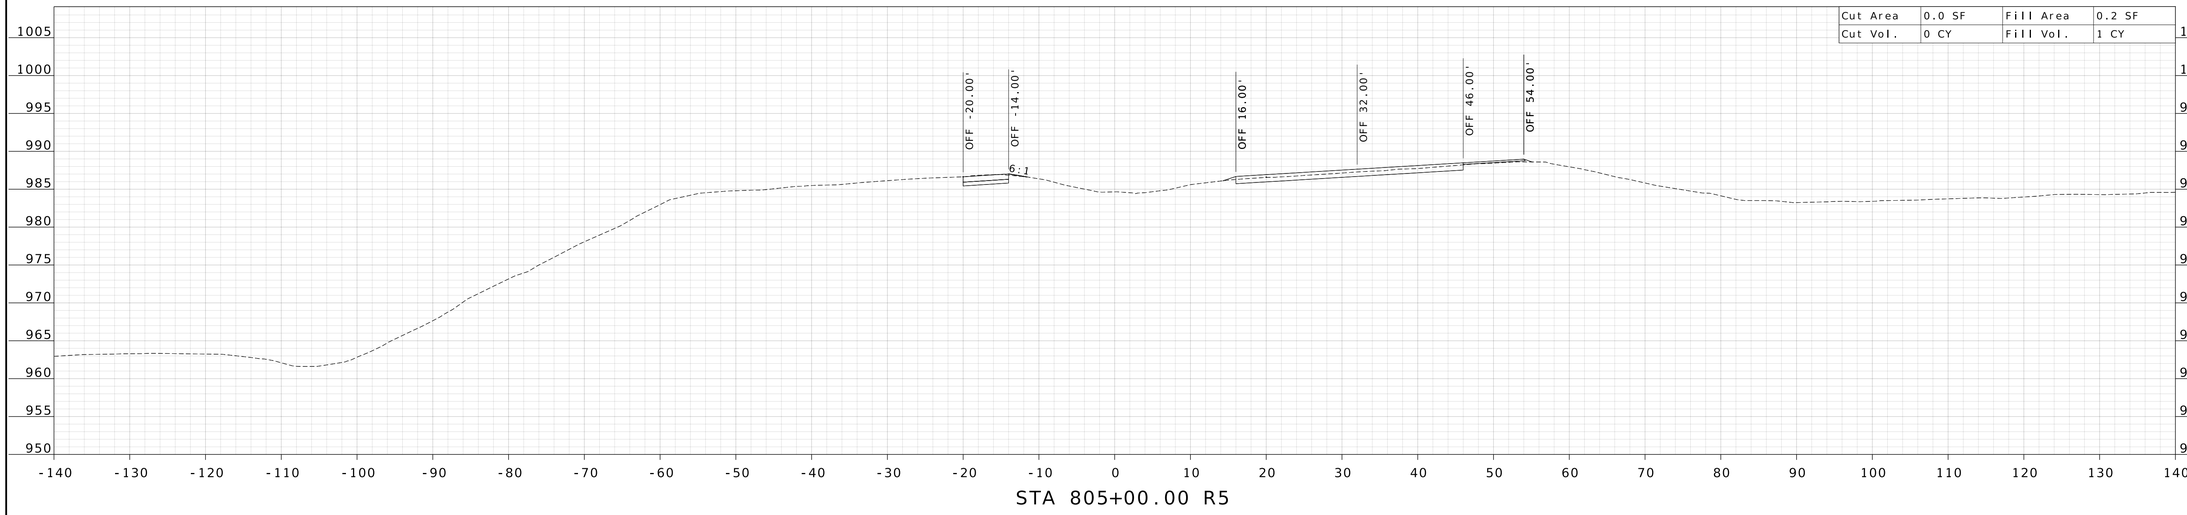

STA 805+00.00 R5

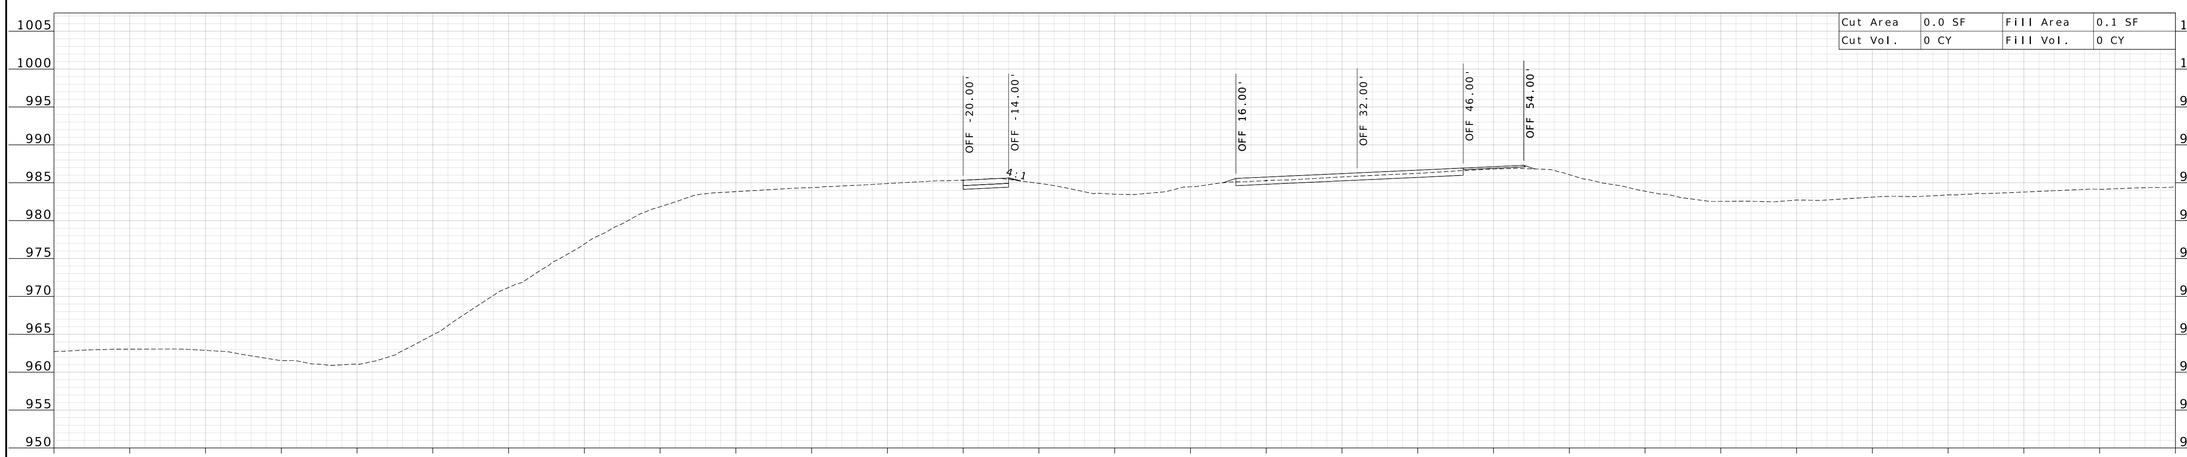

STA 804+00.00 R5

STATE OF MISSOURI
WILLIAM G. KRUSSEL
NUMBER E-27561
REGISTERED PROFESSIONAL ENGINEER

09/21/2026 9:45:28 AM
William G. Krussel
MO PE-27561

DATE PREPARED
9/17/2026

ROUTE	STATE
I-44	MO
DISTRICT	SHEET NO.
CD	140

COUNTY
LACLEDE

JOB NO.
JCD0270

CONTRACT ID.

PROJECT NO.

BRIDGE NO.


DESCRIPTION	DATE

MISSOURI HIGHWAYS AND TRANSPORTATION COMMISSION


105 WEST CAPITOL
JEFFERSON CITY, MO 65102
1-888-ASK-MODOT (1-888-275-6636)

211 N. BROADWAY.
SUITE 2800
ST. LOUIS, MO 63102
CERTIFICATE OF AUTHORITY
NO. 001444 ENGINEERING

c:\bms\wsp-pb-us-pw-02\wsp__scott.keys\d1071919\I-44_sheets_xs_JCD0270.dgn 3:30:57 PM 9/17/2026

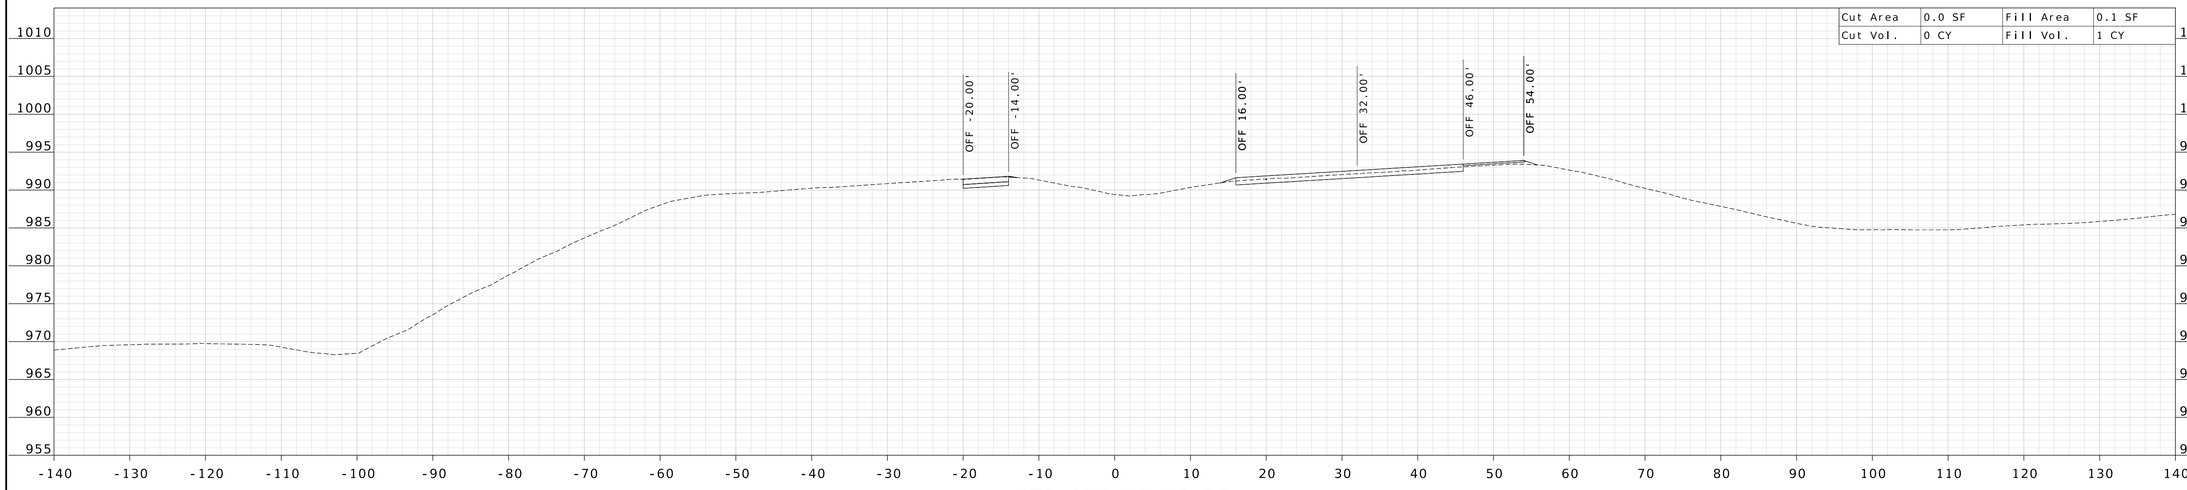

STA 807+00.00 R5

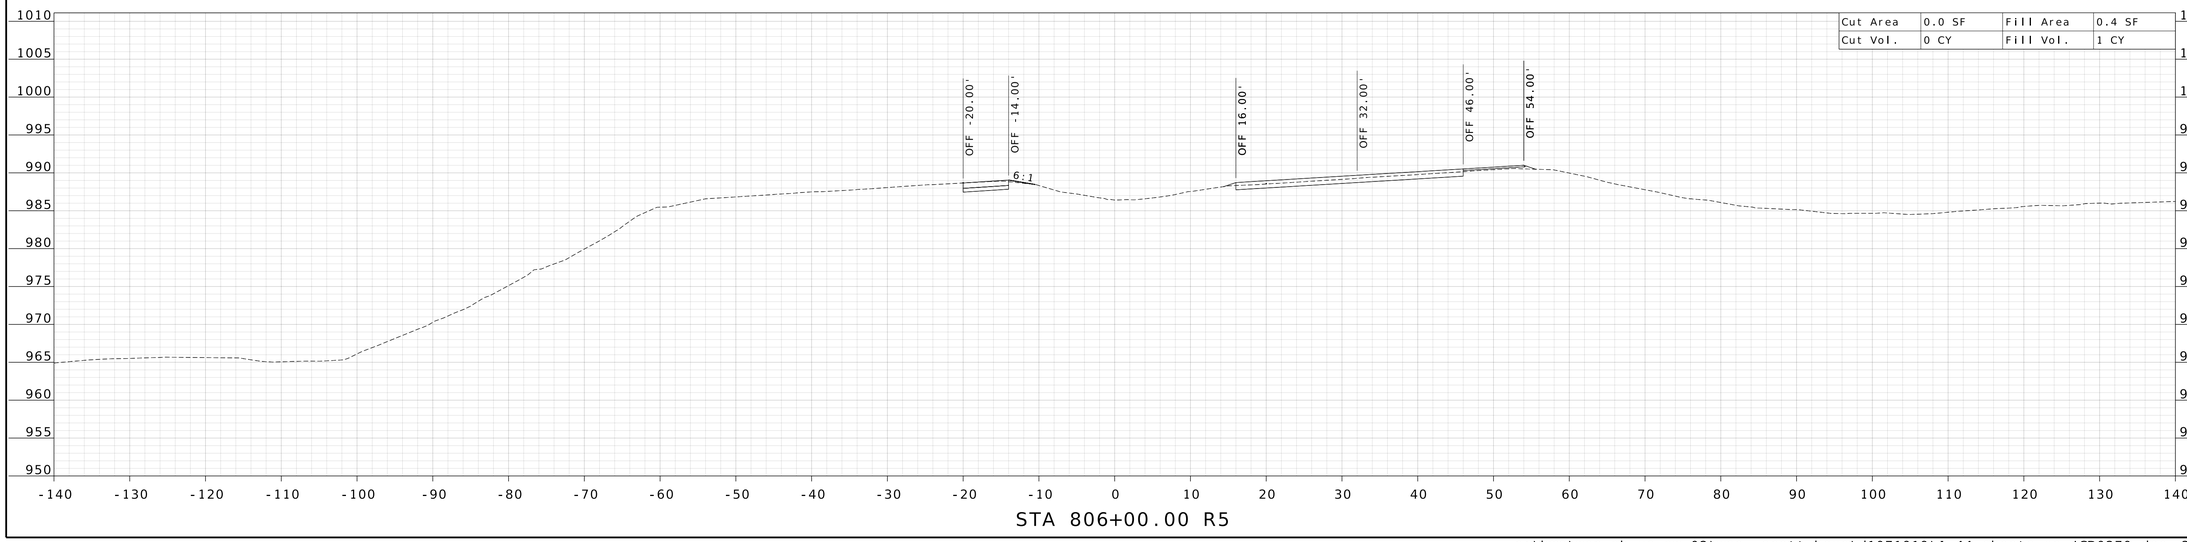

STA 806+00.00 R5

STATE OF MISSOURI
WILLIAM G. KRUSSEL
NUMBER E-27561
REGISTERED PROFESSIONAL ENGINEER

09/21/2026 9:45:28 AM
William G. Krussel
MO PE-27561

DATE PREPARED
9/17/2026

ROUTE	STATE
I-44	MO
DISTRICT	SHEET NO.
CD	141

COUNTY
LACLEDE

JOB NO.
JCD0270

CONTRACT ID.

PROJECT NO.

BRIDGE NO.


DESCRIPTION	DATE

MISSOURI HIGHWAYS AND TRANSPORTATION COMMISSION


105 WEST CAPITOL
JEFFERSON CITY, MO 65102
1-888-ASK-MODOT (1-888-275-6636)

211 N. BROADWAY.
SUITE 2800
ST. LOUIS, MO 63102
CERTIFICATE OF AUTHORITY
NO. 001444 ENGINEERING

c:\bms\wsp-pb-us-pw-02\wsp__scott.keys\d1071919\I-44_sheets_xs_JCD0270.dgn 3:30:58 PM 9/17/2026

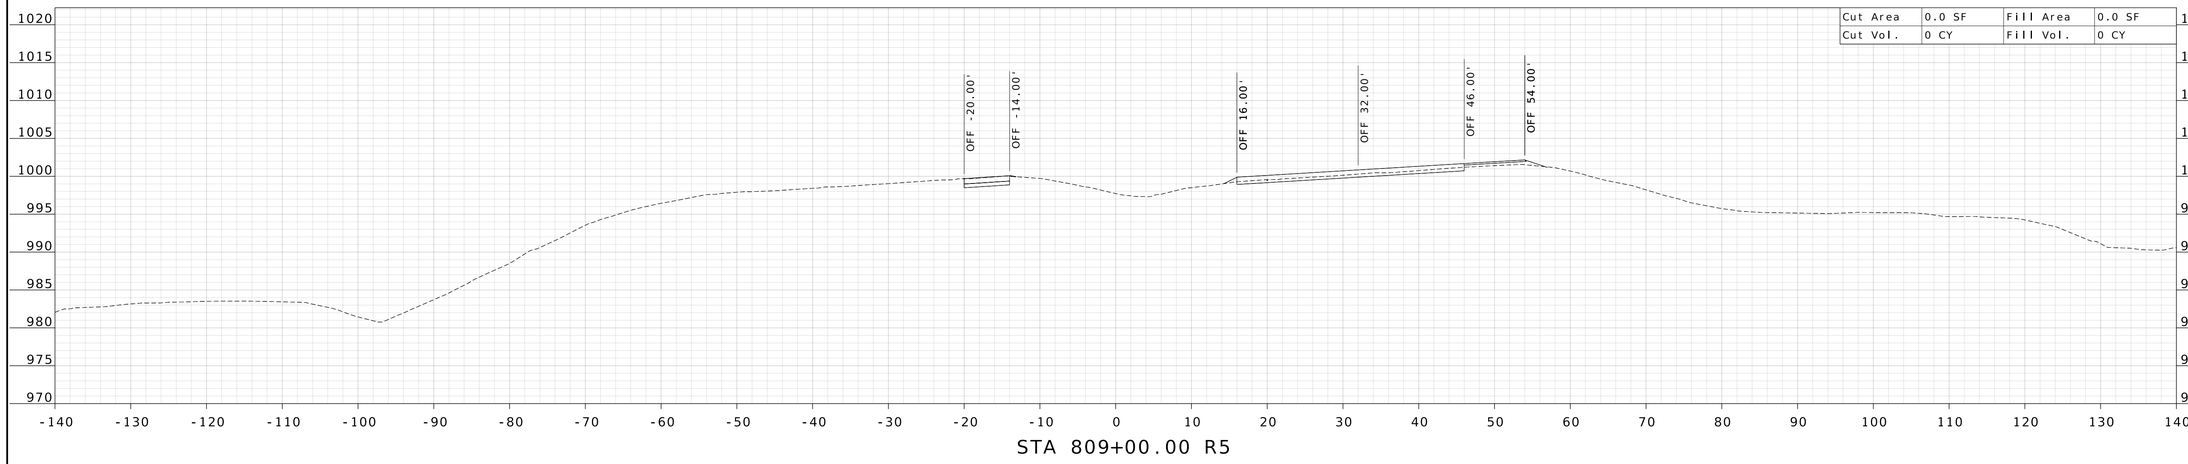

STA 809+00.00 R5

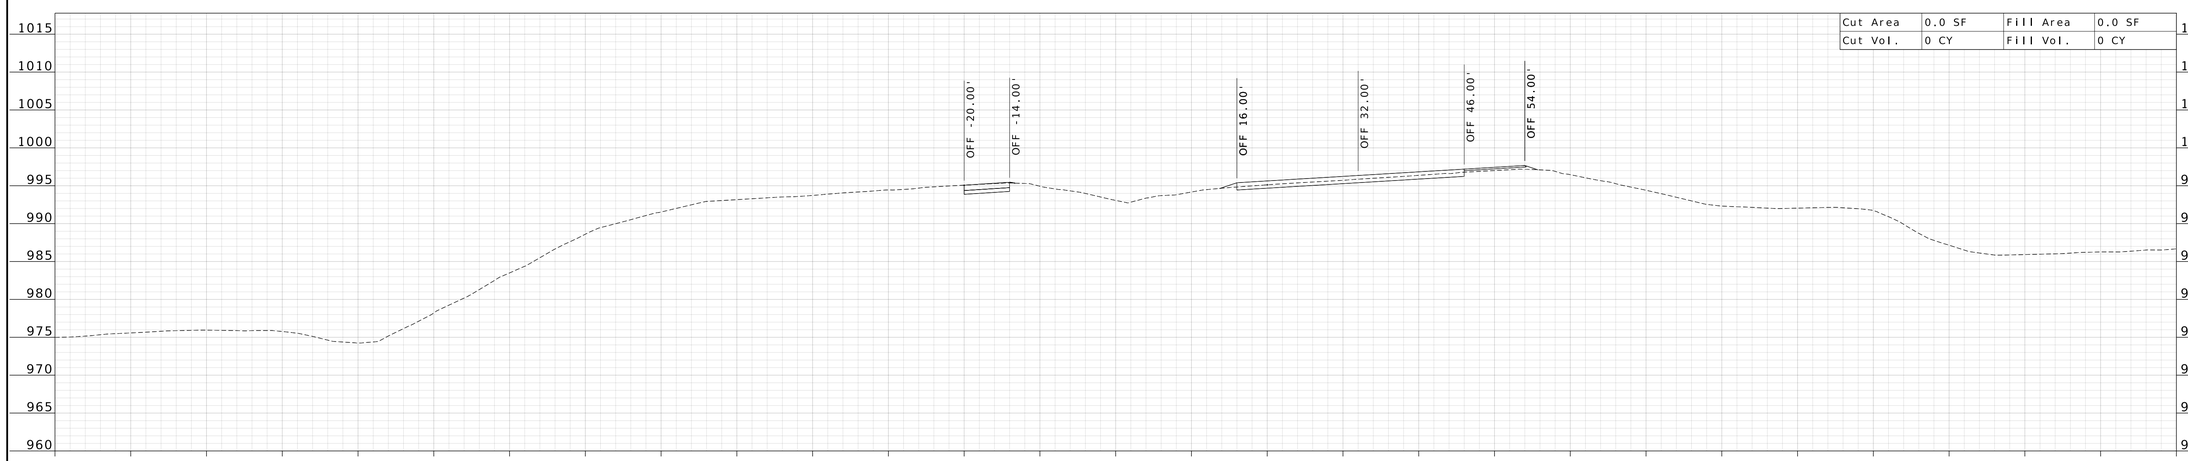

STA 808+00.00 R5

STATE OF MISSOURI
WILLIAM G. KRUSSEL
NUMBER E-27561
REGISTERED PROFESSIONAL ENGINEER

09/21/2026 9:45:28 AM
William G. Krussel
MO PE-27561

DATE PREPARED
9/17/2026

ROUTE	STATE
I-44	MO
DISTRICT	SHEET NO.
CD	142

COUNTY
LACLEDE

JOB NO.
JCD0270

CONTRACT ID.


PROJECT NO.

BRIDGE NO.


DESCRIPTION	DATE

MISSOURI HIGHWAYS AND TRANSPORTATION COMMISSION
105 WEST CAPITOL
JEFFERSON CITY, MO 65102
1-888-ASK-MODOT (1-888-275-6636)


211 N. BROADWAY.
SUITE 2800
ST. LOUIS, MO 63102
CERTIFICATE OF AUTHORITY
NO. 001444 ENGINEERING

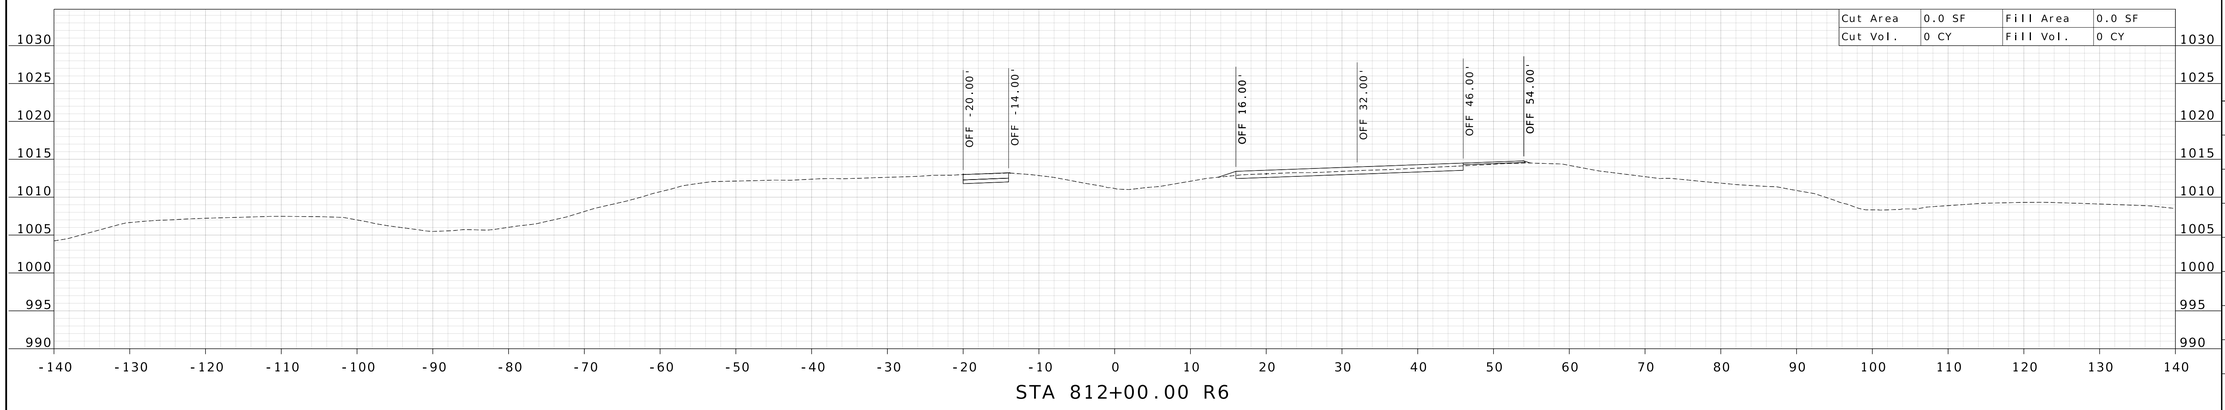

STA 812+00.00 R6

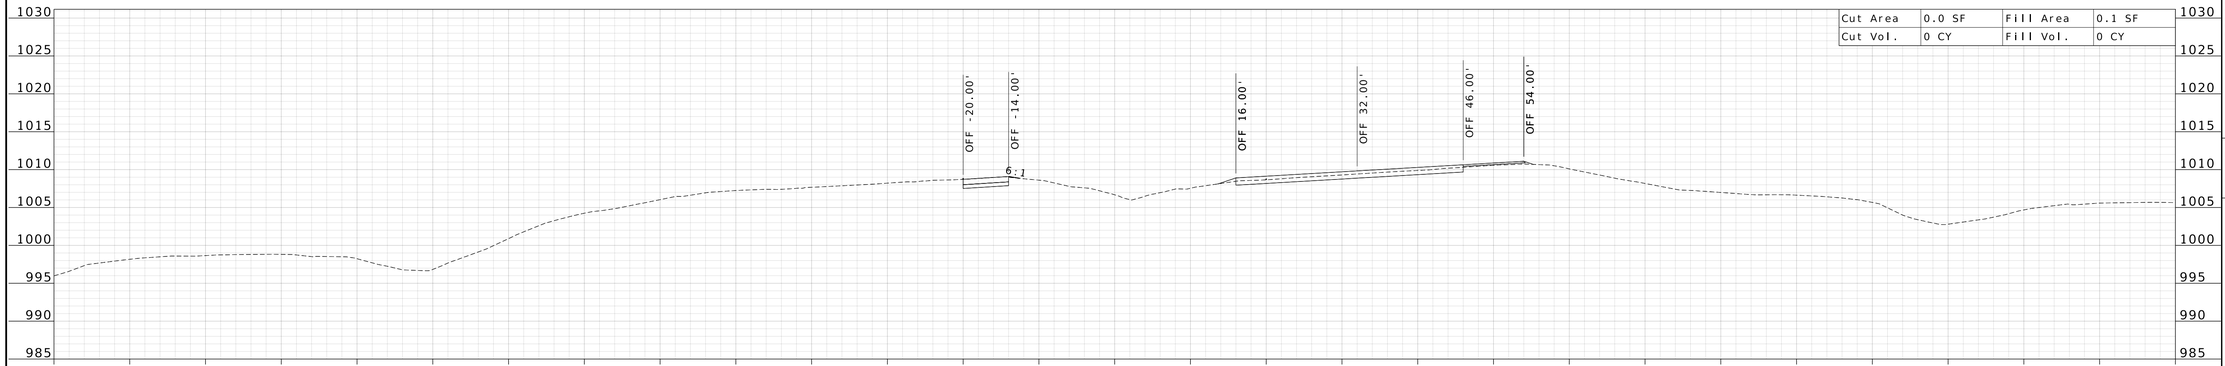

STA 811+00.00 R5

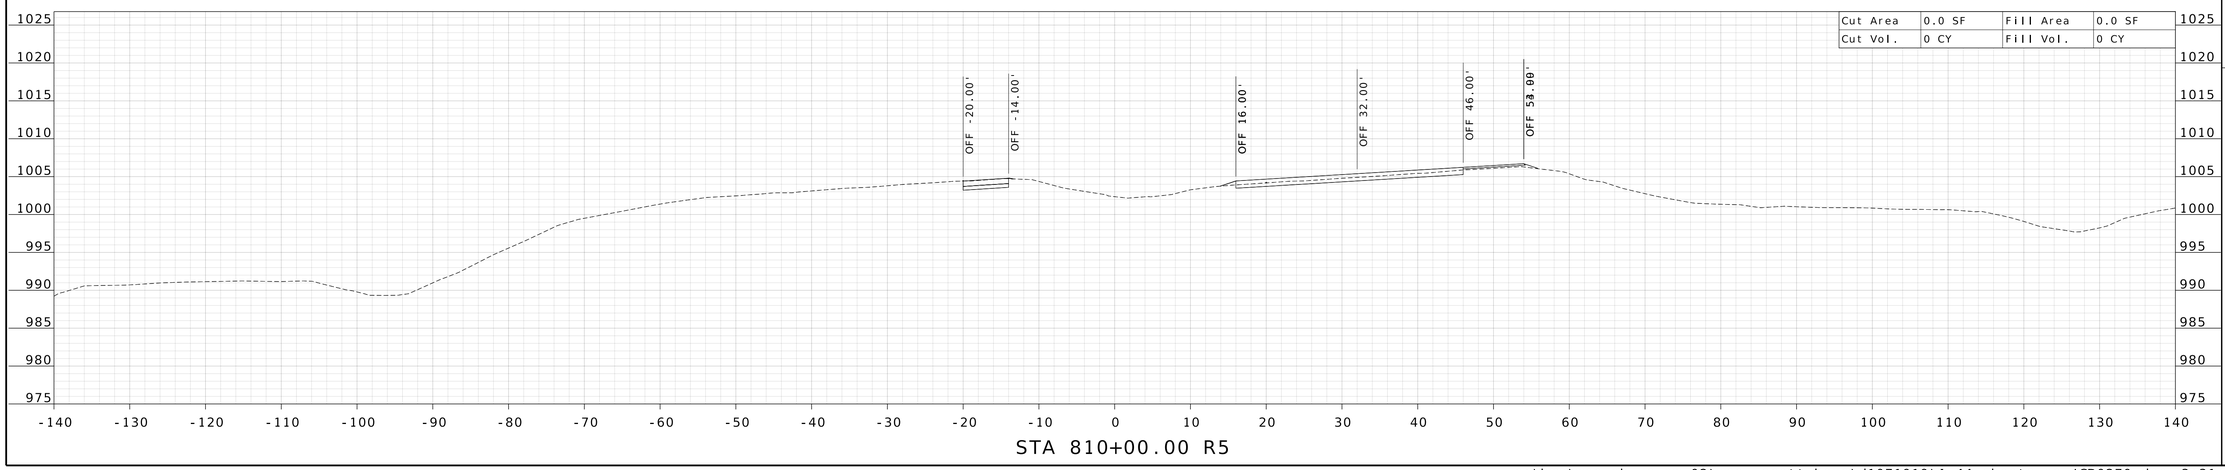

STA 810+00.00 R5

STATE OF MISSOURI
WILLIAM G. KRUSSEL
NUMBER E-27561
REGISTERED PROFESSIONAL ENGINEER

09/21/2026 9:45:29 AM
William G. Krussel
MO PE-27561

DATE PREPARED
9/17/2026

ROUTE	STATE
I-44	MO
DISTRICT	SHEET NO.
CD	143

COUNTY
LACLEDE

JOB NO.
JCD0270

CONTRACT ID.

PROJECT NO.

BRIDGE NO.

DESCRIPTION


DATE

MISSOURI HIGHWAYS AND TRANSPORTATION COMMISSION


105 WEST CAPITOL
JEFFERSON CITY, MO 65102
1-888-ASK-MODOT (1-888-275-6636)

211 N. BROADWAY.
SUITE 2800
ST. LOUIS, MO 63102
CERTIFICATE OF AUTHORITY
NO. 001444 ENGINEERING


c:\bms\wsp-pb-us-pw-02\wsp__scott.keys\d1071919\I-44_sheets_xs_JCD0270.dgn 3:31:01 PM 9/17/2026

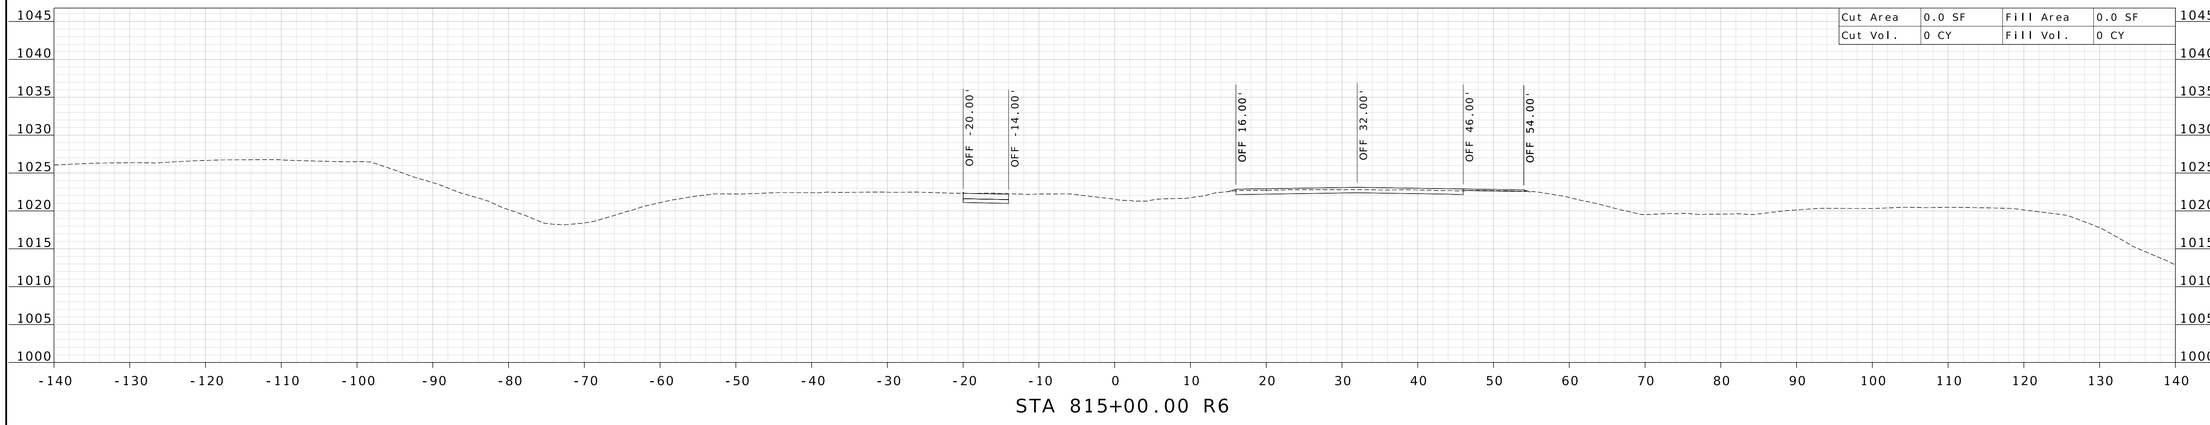

STA 815+00.00 R6

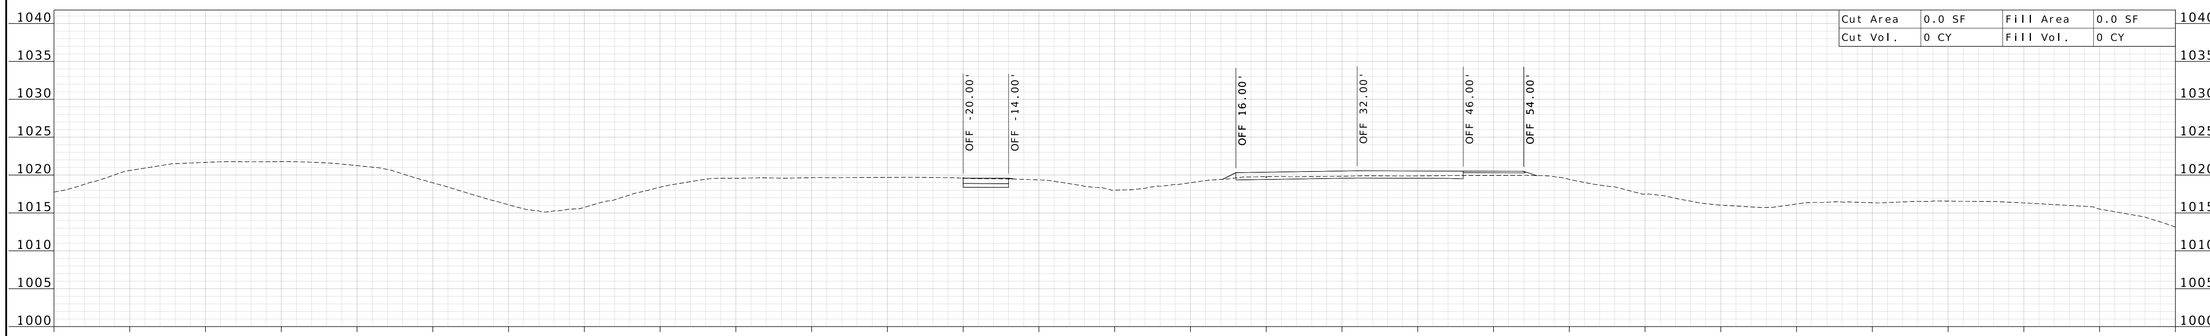

STA 814+00.00 R6

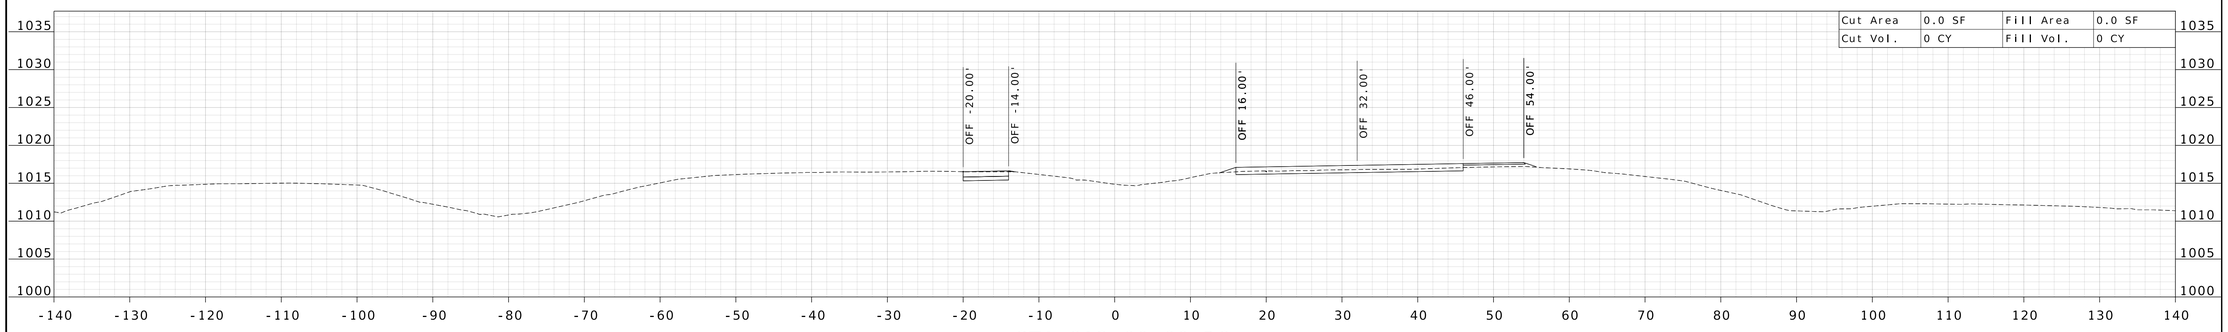

STA 813+00.00 R6

STATE OF MISSOURI
WILLIAM G. KRUSSEL
NUMBER E-27561
REGISTERED PROFESSIONAL ENGINEER

09/21/2026 9:45:29 AM
William G. Krussel
MO PE-27561

DATE PREPARED
9/17/2026

ROUTE	STATE
I-44	MO

DISTRICT	SHEET NO.
CD	144

COUNTY
LACLEDE

JOB NO.
JCD0270

CONTRACT ID.

PROJECT NO.

BRIDGE NO.

DESCRIPTION


DATE

MISSOURI HIGHWAYS AND TRANSPORTATION COMMISSION

105 WEST CAPITOL
JEFFERSON CITY, MO 65102
1-888-ASK-MODOT (1-888-275-6636)

211 N. BROADWAY,
SUITE 2800
ST. LOUIS, MO 63102
CERTIFICATE OF AUTHORITY
NO. 001444 ENGINEERING

c:\bms\wsp-pb-us-pw-02\wsp__scott.keys\d1071919\I-44_sheets_xs_JCD0270.dgn 3:31:03 PM 9/17/2026

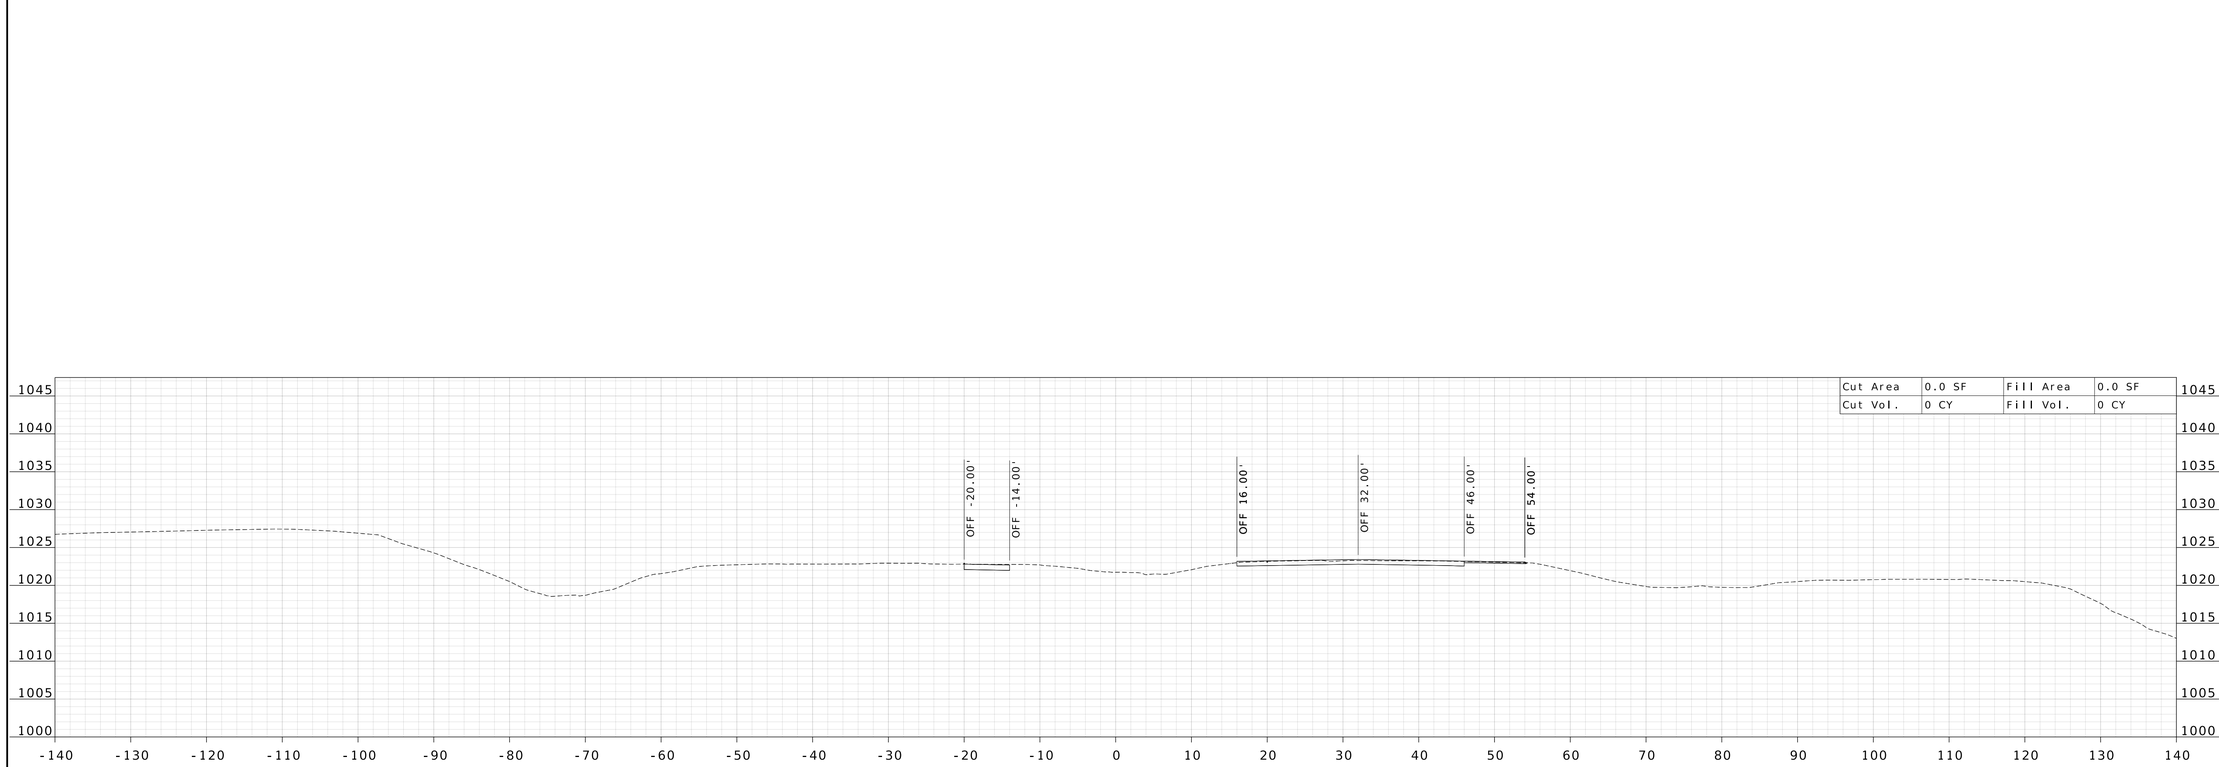

STATE OF MISSOURI
WILLIAM G. KRUSSEL
NUMBER E-27561
REGISTERED PROFESSIONAL ENGINEER

09/21/2026 9:45:29 AM
William G. Krussel
MO PE-27561

DATE PREPARED
9/17/2026

ROUTE	STATE
I-44	MO

DISTRICT	SHEET NO.
CD	145

COUNTY
LACLEDE

JOB NO.
JCD0270

CONTRACT ID.

PROJECT NO.

BRIDGE NO.

DESCRIPTION	DATE

MISSOURI HIGHWAYS AND TRANSPORTATION COMMISSION

105 WEST CAPITOL
JEFFERSON CITY, MO 65102
1-888-ASK-MODOT (1-888-275-6636)

211 N. BROADWAY.
SUITE 2800
ST. LOUIS, MO 63102
CERTIFICATE OF AUTHORITY
NO. 001444 ENGINEERING

c:\bms\wsp-pb-us-pw-02\wsp__scott.keys\d1071919\I-44_sheets_xs_JCD0270.dgn 3:31:04 PM 9/17/2026