
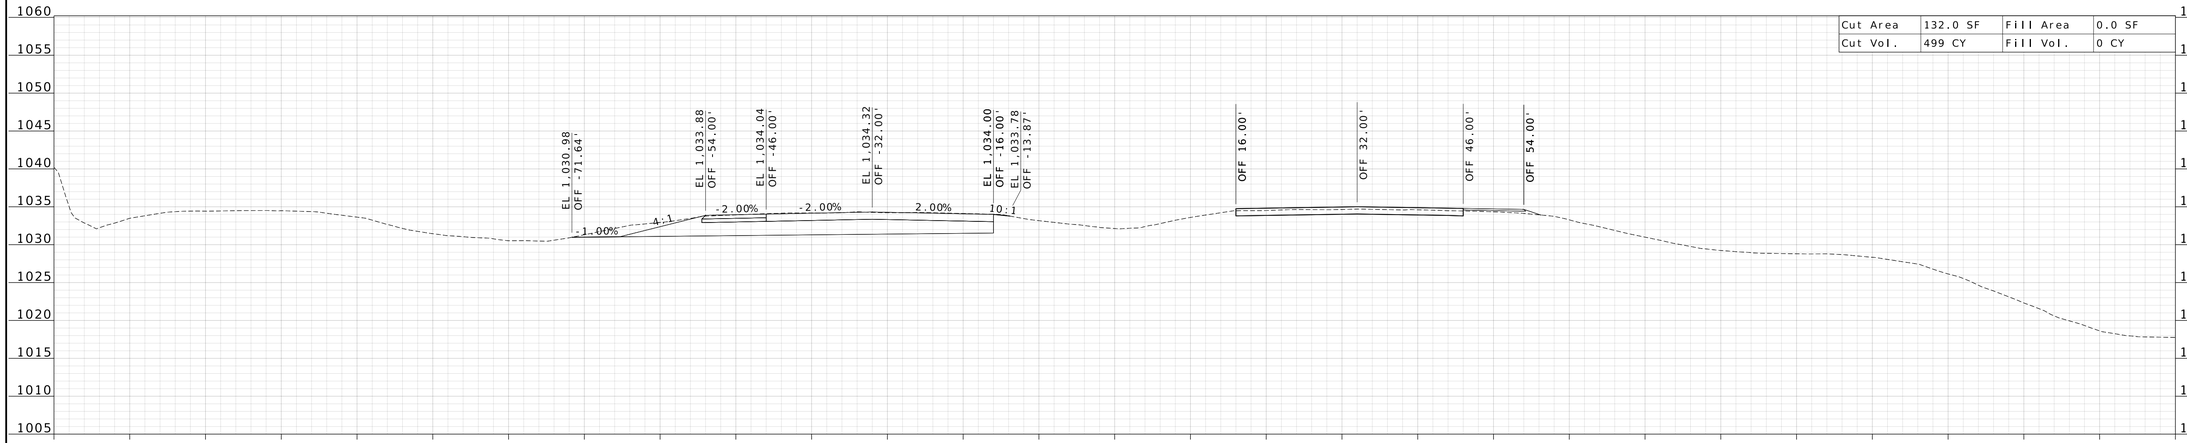


STA 1361+00.00

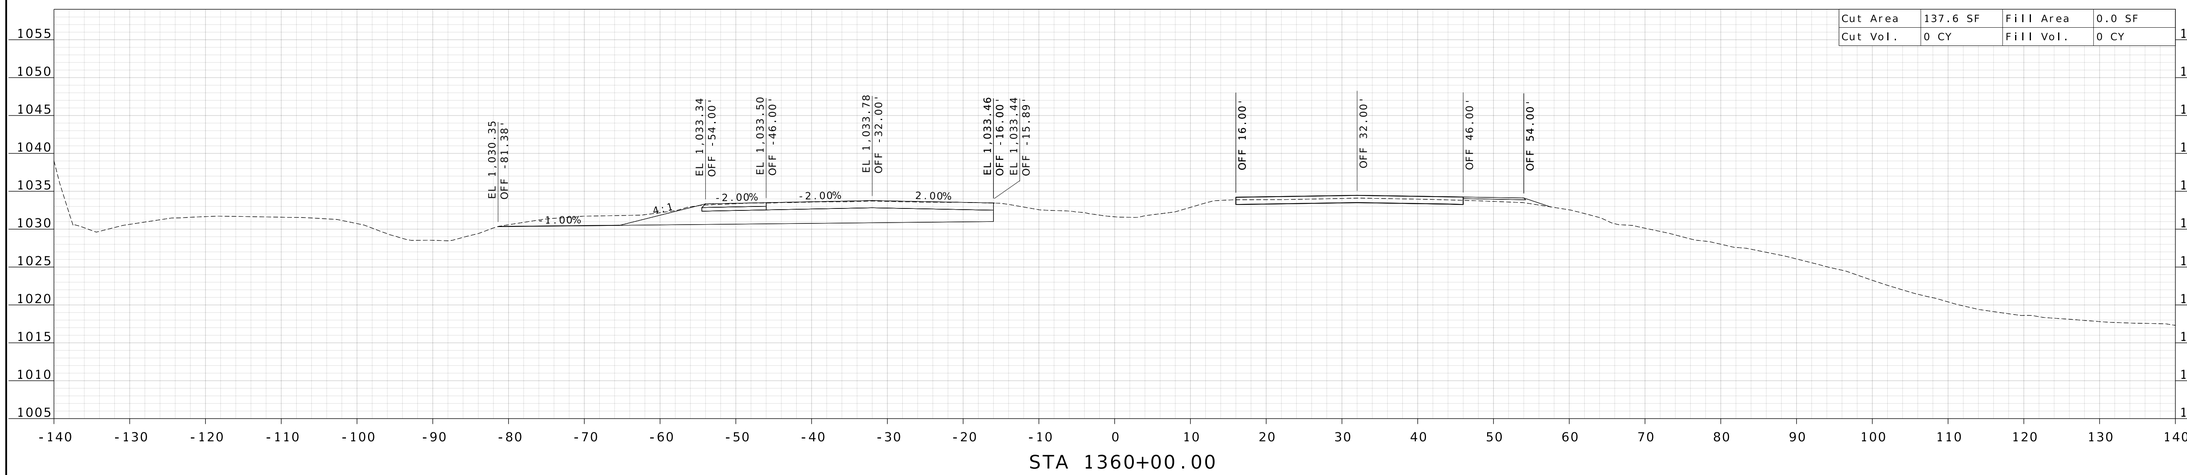

STA 1360+00.00

WILLIAM G. KRUSSEL
NUMBER E-27561
STATE OF MISSOURI
REGISTERED PROFESSIONAL ENGINEER

09/21/2026 8:24:29 AM
William G. Krussel
MO PE-27561

DATE PREPARED
9/17/2026

ROUTE	STATE
I-44	MO

DISTRICT	SHEET NO.
CD	1

COUNTY
LACLEDE

JOB NO.
JST0119

CONTRACT ID.


PROJECT NO.


BRIDGE NO.

DESCRIPTION	DATE

MISSOURI HIGHWAYS AND TRANSPORTATION COMMISSION
105 WEST CAPITOL
JEFFERSON CITY, MO 65102
1-888-ASK-MODOT (1-888-275-6636)

211 N. BROADWAY.
SUITE 2800
ST. LOUIS, MO 63102
CERTIFICATE OF AUTHORITY
NO. 001444 ENGINEERING

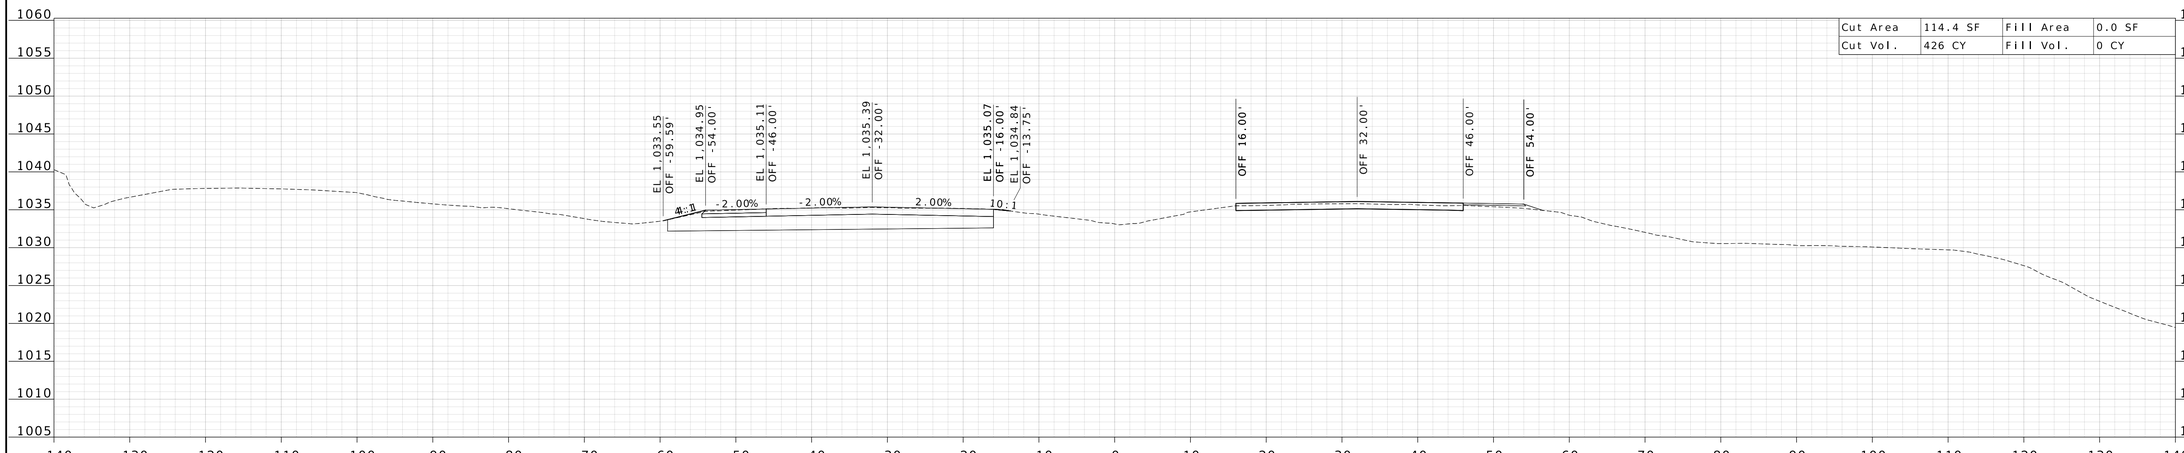

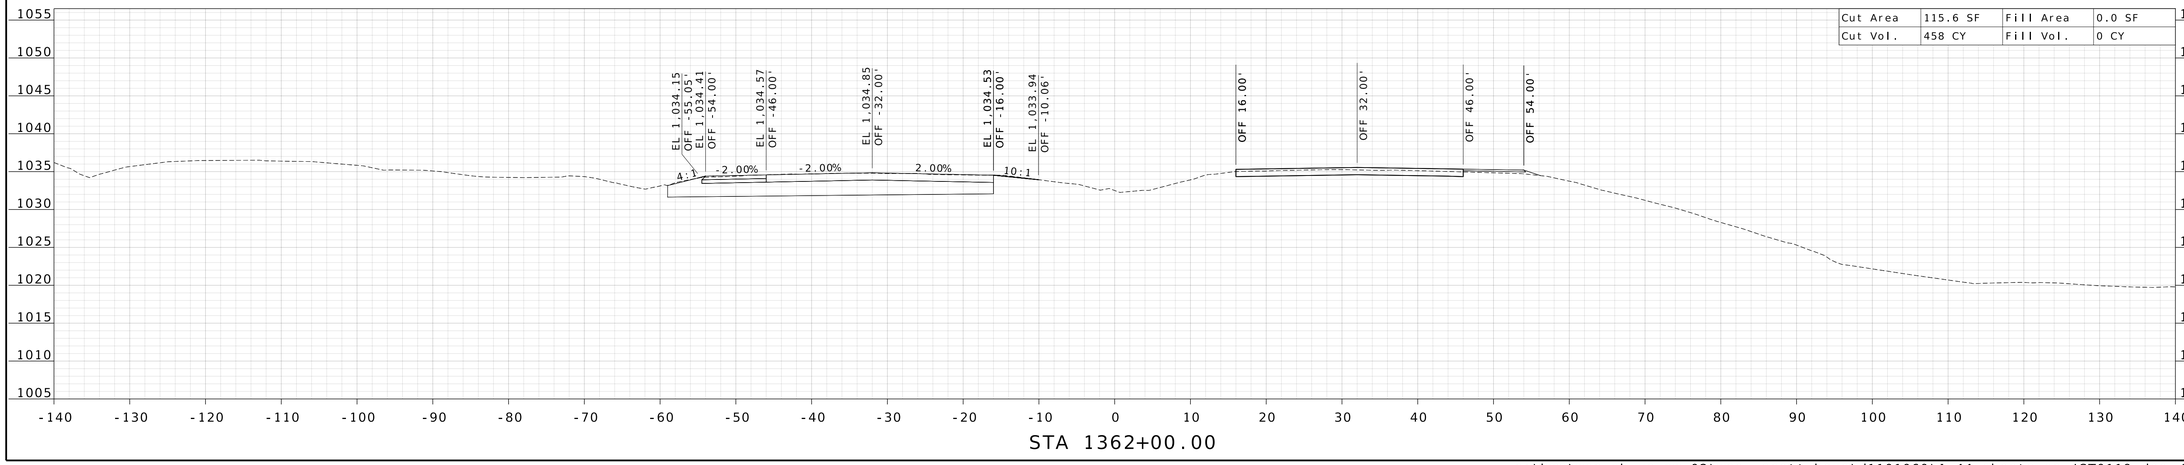

WILLIAM G. KRUSSEL
NUMBER E-27561
REGISTERED PROFESSIONAL ENGINEER
STATE OF MISSOURI

09/21/2026 8:24:41 AM
William G. Krussel
MO PE-27561

DATE PREPARED
9/17/2026

ROUTE	STATE
I-44	MO

DISTRICT	SHEET NO.
CD	2

COUNTY
LACLEDE

JOB NO.
JST0119

CONTRACT ID.

PROJECT NO.

BRIDGE NO.


DESCRIPTION	DATE


MISSOURI HIGHWAYS AND TRANSPORTATION COMMISSION

105 WEST CAPITOL
JEFFERSON CITY, MO 65102
1-888-ASK-MODOT (1-888-275-6636)

211 N. BROADWAY.
SUITE 2800
ST. LOUIS, MO 63102
CERTIFICATE OF AUTHORITY
NO. 001444 ENGINEERING

c:\bms\wsp-pb-us-pw-02\wsp__scott.keys\d1101060\I-44_sheets_xs_JST0119.dgn 3:10:17 PM 9/17/2026

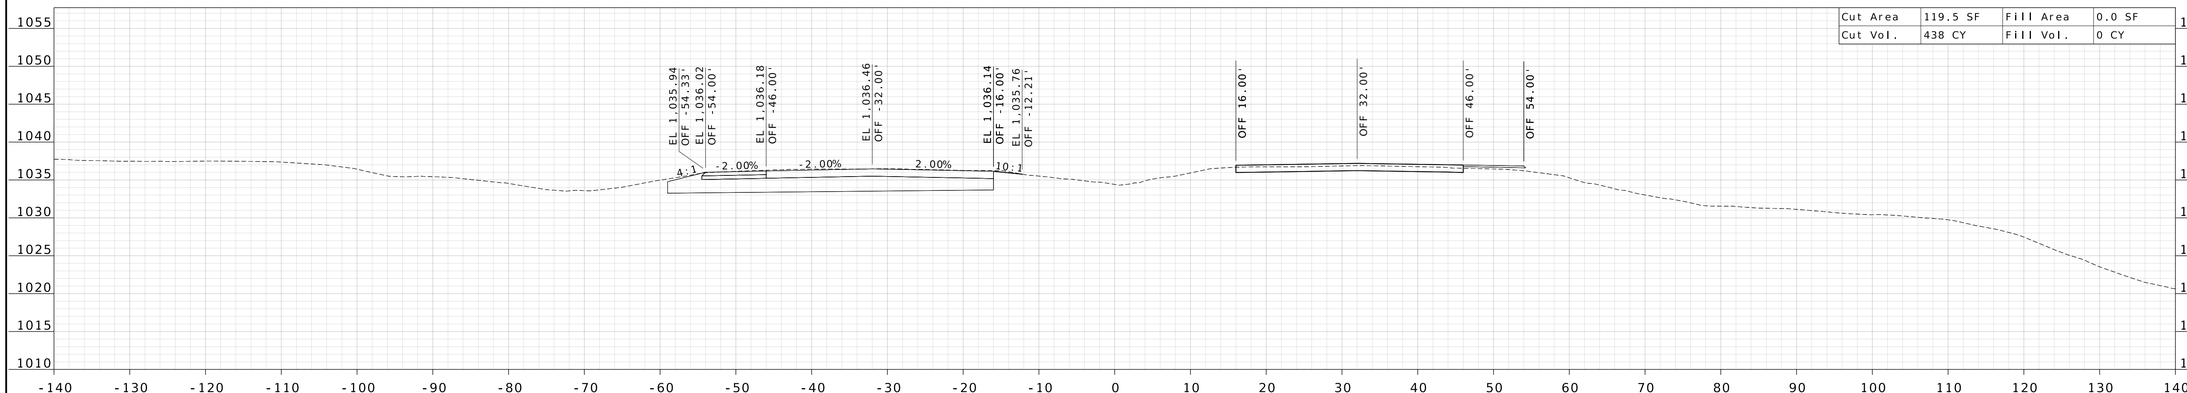

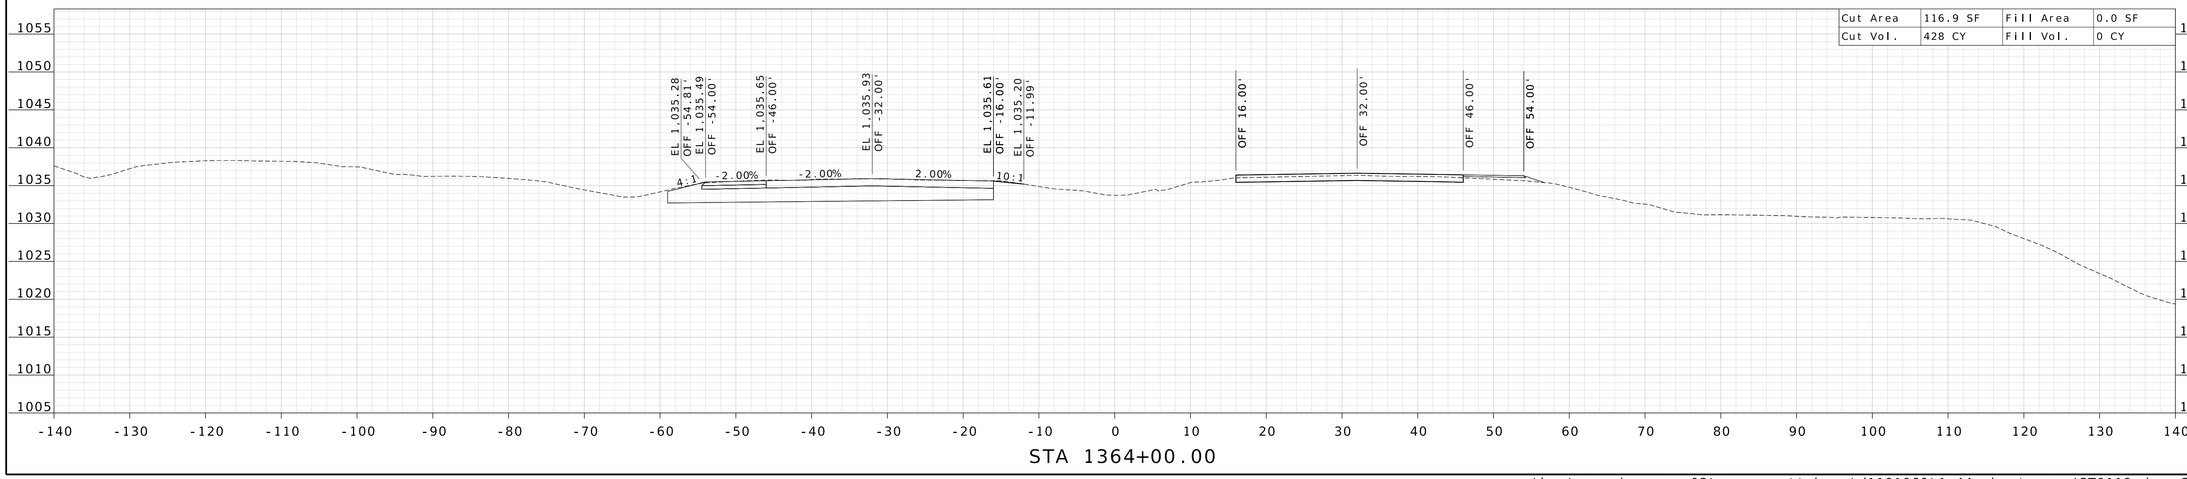

STATE OF MISSOURI
WILLIAM G. KRUSSEL
NUMBER E-27561
REGISTERED PROFESSIONAL ENGINEER

09/21/2026 8:24:41 AM
William G. Krussel
MO PE-27561

DATE PREPARED
9/17/2026

ROUTE	STATE
I-44	MO
DISTRICT	SHEET NO.
CD	3

COUNTY
LACLEDE

JOB NO.
JST0119

CONTRACT ID.

PROJECT NO.

BRIDGE NO.


DESCRIPTION	DATE

MISSOURI HIGHWAYS AND TRANSPORTATION COMMISSION


105 WEST CAPITOL
JEFFERSON CITY, MO 65102
1-888-ASK-MODOT (1-888-275-6636)

211 N. BROADWAY.
SUITE 2800
ST. LOUIS, MO 63102
CERTIFICATE OF AUTHORITY
NO. 001444 ENGINEERING

c:\bms\wsp-pb-us-pw-02\wsp__scott.keys\d1101060\I-44_sheets_xs_JST0119.dgn 3:10:19 PM 9/17/2026

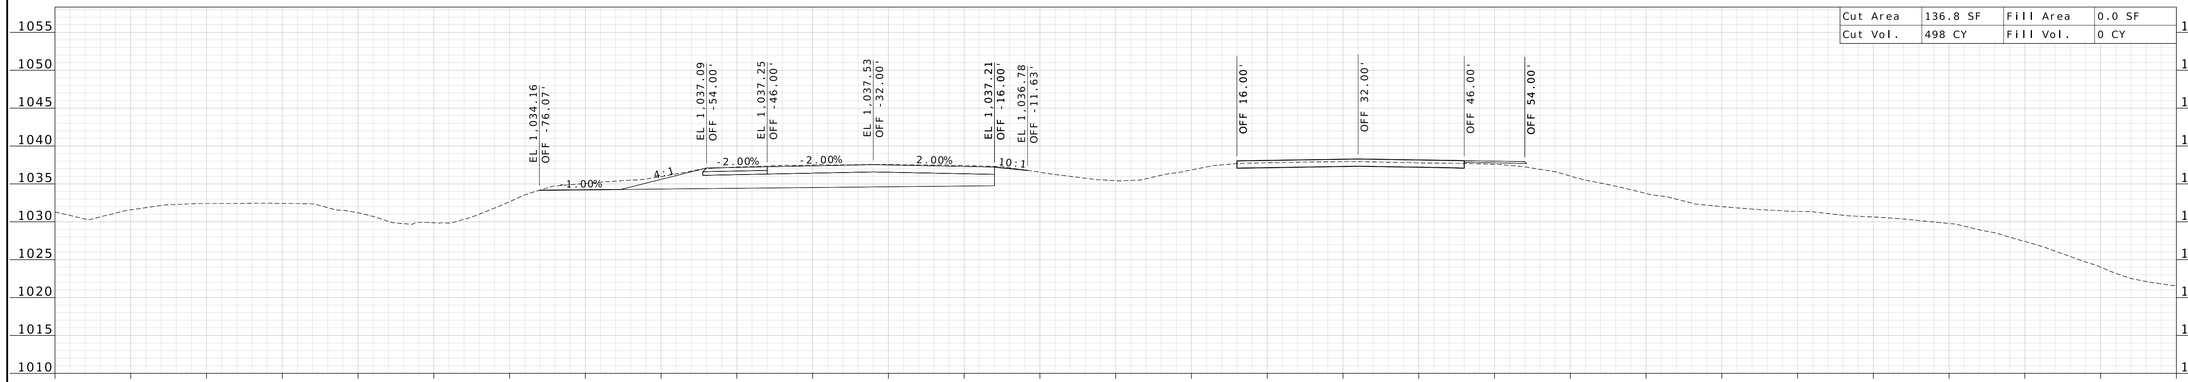

STA 1367+00.00

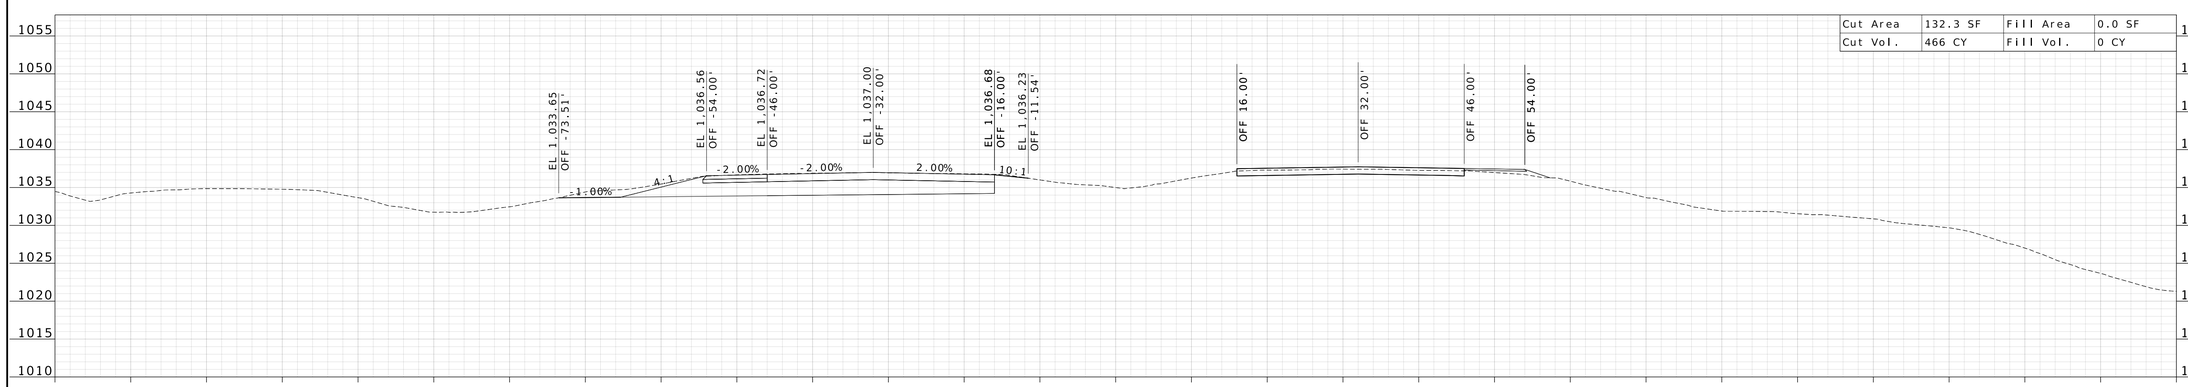

STA 1366+00.00

WILLIAM G. KRUSSEL
NUMBER E-27561
STATE OF MISSOURI
REGISTERED PROFESSIONAL ENGINEER

09/21/2026 8:24:42 AM
William G. Krussel
MO PE-27561

DATE PREPARED
9/17/2026

ROUTE	STATE
I-44	MO

DISTRICT	SHEET NO.
CD	4

COUNTY
LACLEDE

JOB NO.
JST0119

CONTRACT ID.


PROJECT NO.

BRIDGE NO.


DESCRIPTION	DATE

MISSOURI HIGHWAYS AND TRANSPORTATION COMMISSION
105 WEST CAPITOL
JEFFERSON CITY, MO 65102
1-888-ASK-MODOT (1-888-275-6636)

211 N. BROADWAY,
SUITE 2800
ST. LOUIS, MO 63102
CERTIFICATE OF AUTHORITY
NO. 001444 ENGINEERING

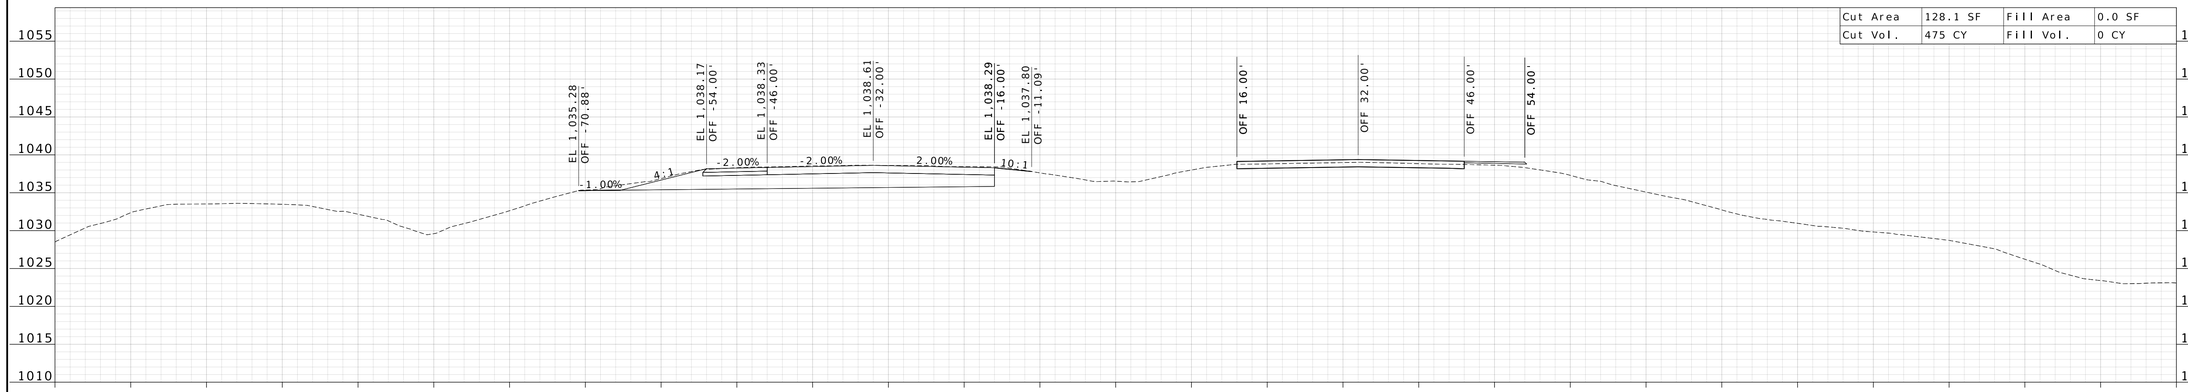

STA 1369+00.00

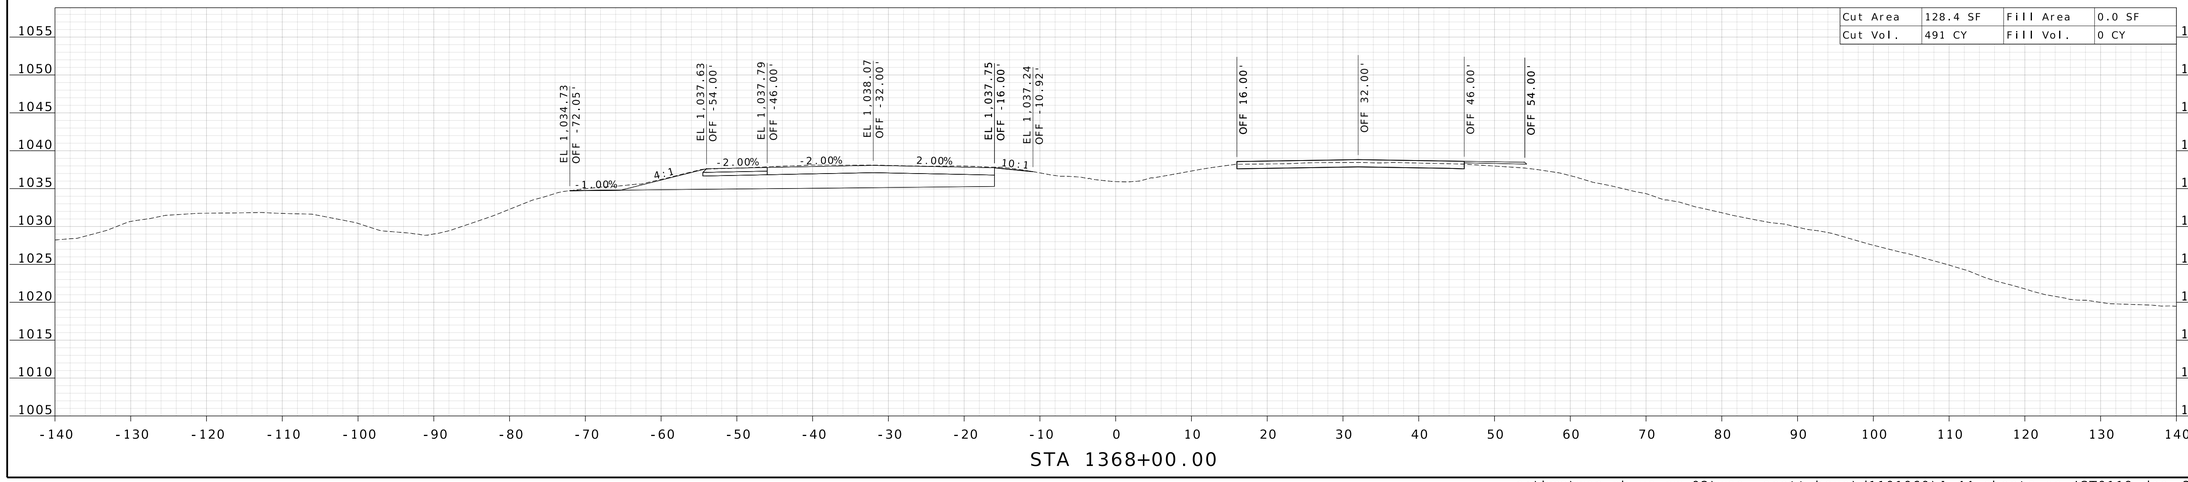

STA 1368+00.00

WILLIAM G. KRUSSEL
NUMBER E-27561
STATE OF MISSOURI
REGISTERED PROFESSIONAL ENGINEER

09/21/2026 8:24:42 AM
William G. Krussel
MO PE-27561

DATE PREPARED
9/17/2026

ROUTE	STATE
I-44	MO
DISTRICT	SHEET NO.
CD	5

COUNTY
LACLEDE

JOB NO.
JST0119

CONTRACT ID.

PROJECT NO.

BRIDGE NO.


DESCRIPTION	DATE

MISSOURI HIGHWAYS AND TRANSPORTATION COMMISSION
105 WEST CAPITOL
JEFFERSON CITY, MO 65102
1-888-ASK-MODOT (1-888-275-6636)


MoDOT

WSP
211 N. BROADWAY.
SUITE 2800
ST. LOUIS, MO 63102
CERTIFICATE OF AUTHORITY
NO. 001444 ENGINEERING

c:\bms\wsp-pb-us-pw-02\wsp__scott.keys\d1101060\I-44_sheets_xs_JST0119.dgn 3:10:22 PM 9/17/2026

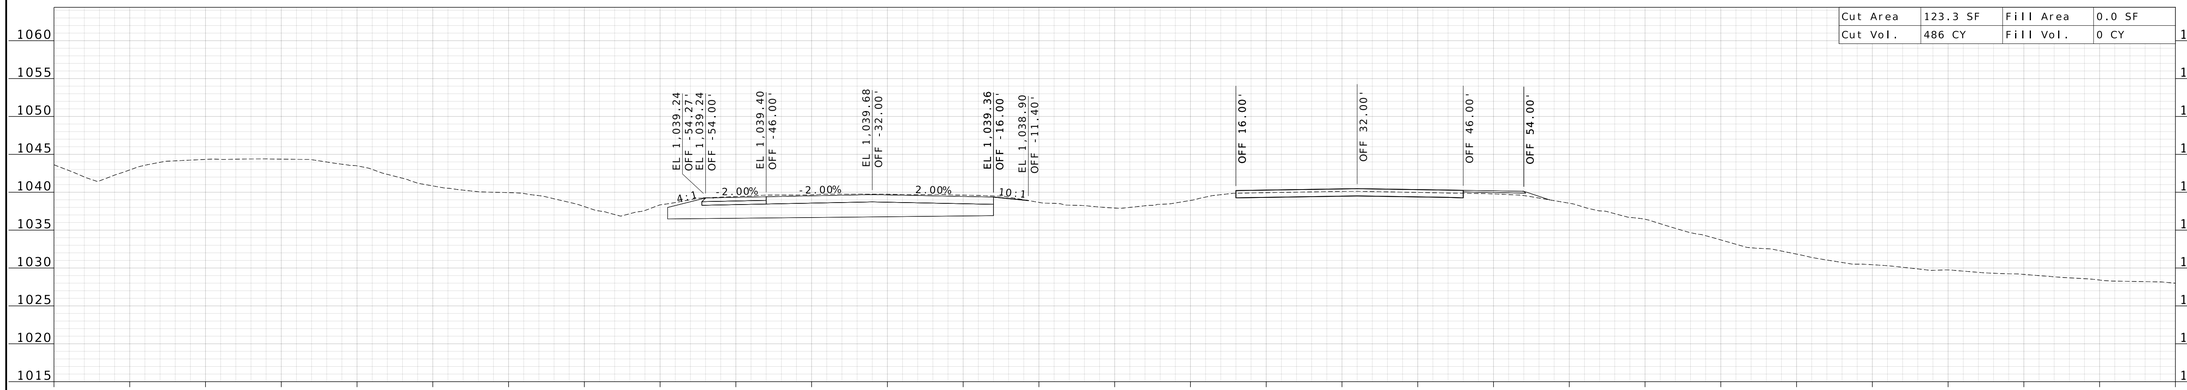

STA 1371+00.00

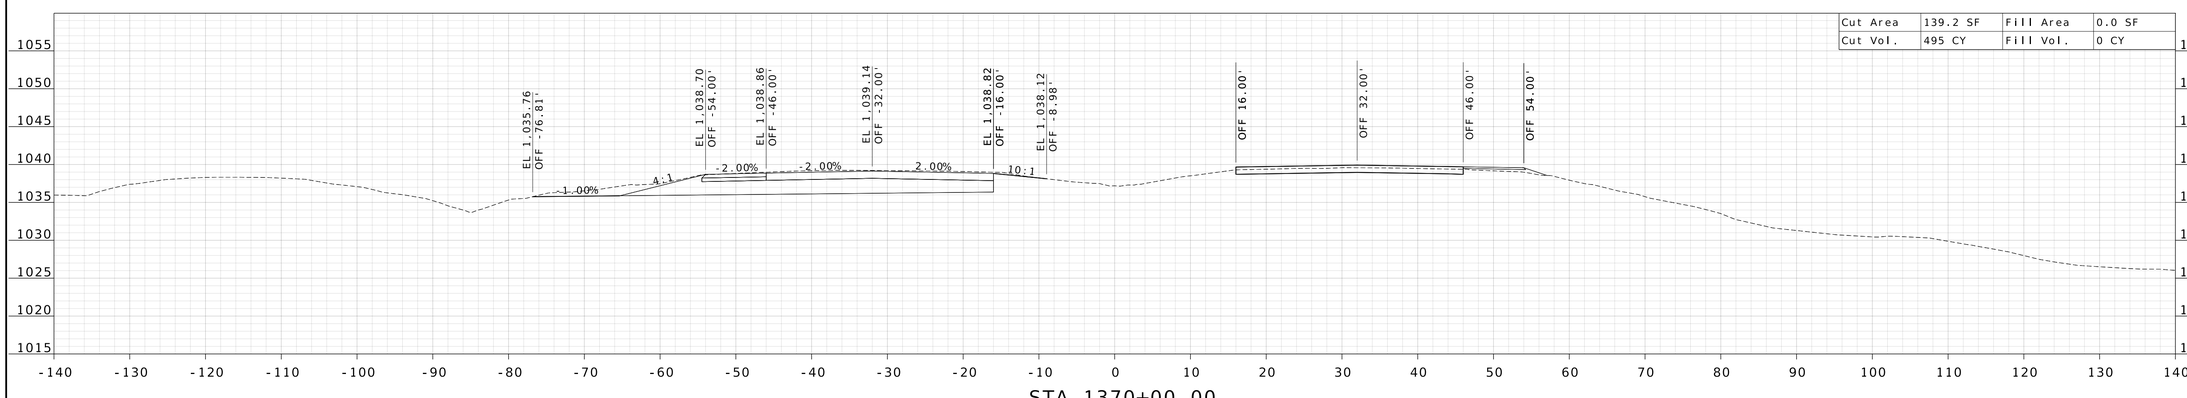

STA 1370+00.00

WILLIAM G. KRUSSEL
NUMBER E-27561
STATE OF MISSOURI
REGISTERED PROFESSIONAL ENGINEER

09/21/2026 8:24:42 AM
William G. Krussel
MO PE-27561

DATE PREPARED
9/17/2026

ROUTE	STATE
I-44	MO
DISTRICT	SHEET NO.
CD	6

COUNTY
LACLEDE

JOB NO.
JST0119

CONTRACT ID.

PROJECT NO.


BRIDGE NO.


DESCRIPTION	DATE

MISSOURI HIGHWAYS AND TRANSPORTATION COMMISSION
105 WEST CAPITOL
JEFFERSON CITY, MO 65102
1-888-ASK-MODOT (1-888-275-6636)

211 N. BROADWAY,
SUITE 2800
ST. LOUIS, MO 63102
CERTIFICATE OF AUTHORITY
NO. 001444 ENGINEERING

c:\bms\wsp-pb-us-pw-02\wsp__scott.keys\d1101060\I-44_sheets_xs_JST0119.dgn 3:10:24 PM 9/17/2026

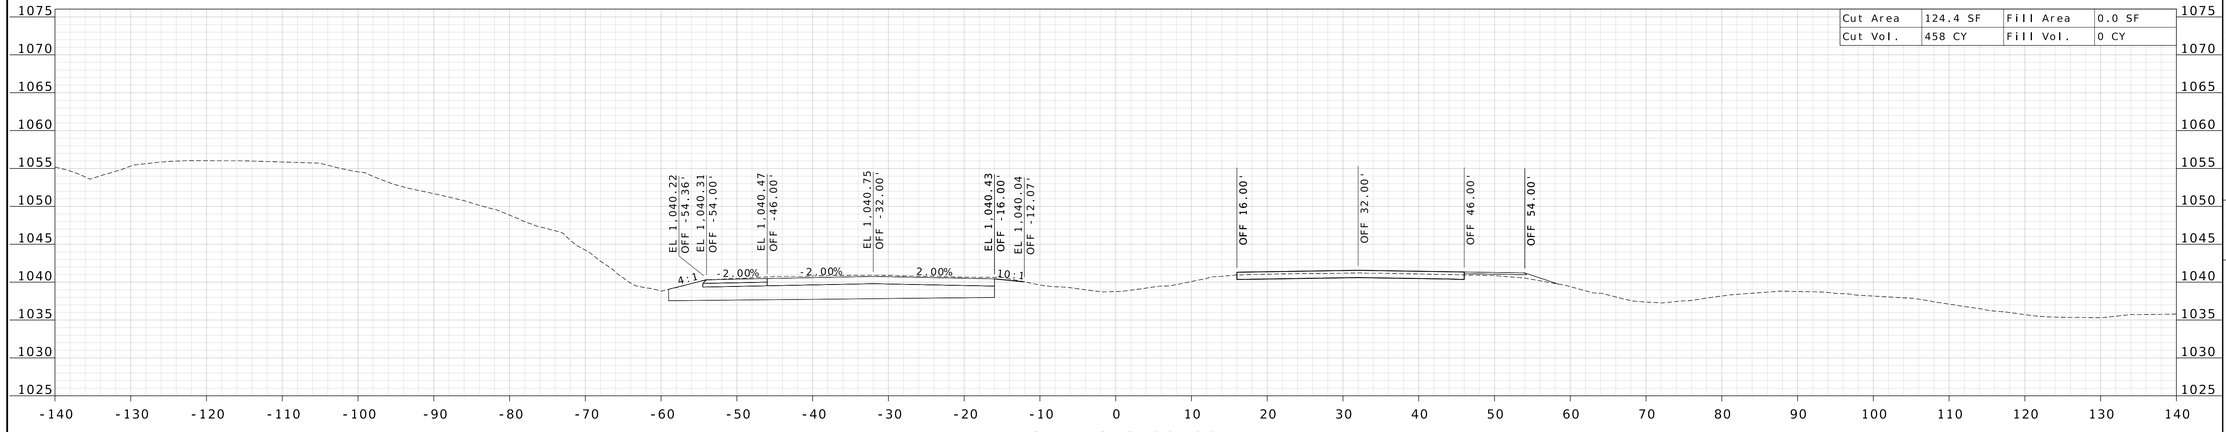

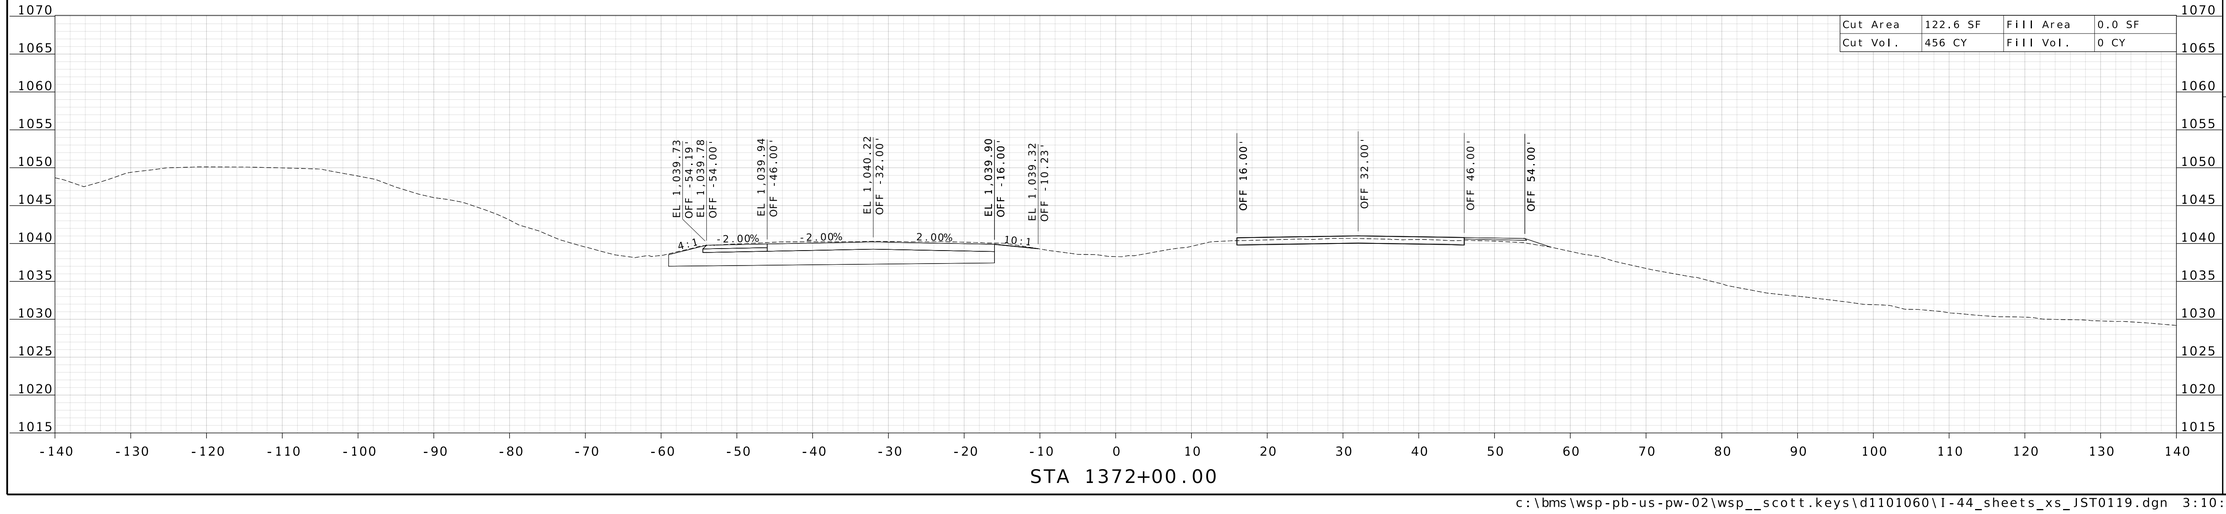

WILLIAM G. KRUSSEL
NUMBER E-27561
REGISTERED PROFESSIONAL ENGINEER
STATE OF MISSOURI

09/21/2026 8:24:42 AM
William G. Krussel
MO PE-27561

DATE PREPARED
9/17/2026

ROUTE	STATE
I-44	MO
DISTRICT	SHEET NO.
CD	7

COUNTY
LACLEDE

JOB NO.
JST0119

CONTRACT ID.

PROJECT NO.

BRIDGE NO.


DESCRIPTION	DATE

MISSOURI HIGHWAYS AND TRANSPORTATION COMMISSION
105 WEST CAPITOL
JEFFERSON CITY, MO 65102
1-888-ASK-MODOT (1-888-275-6636)


MoDOT

WSP
211 N. BROADWAY.
SUITE 2800
ST. LOUIS, MO 63102
CERTIFICATE OF AUTHORITY
NO. 001444 ENGINEERING

c:\bms\wsp-pb-us-pw-02\wsp__scott.keys\d1101060\I-44_sheets_xs_JST0119.dgn 3:10:25 PM 9/17/2026

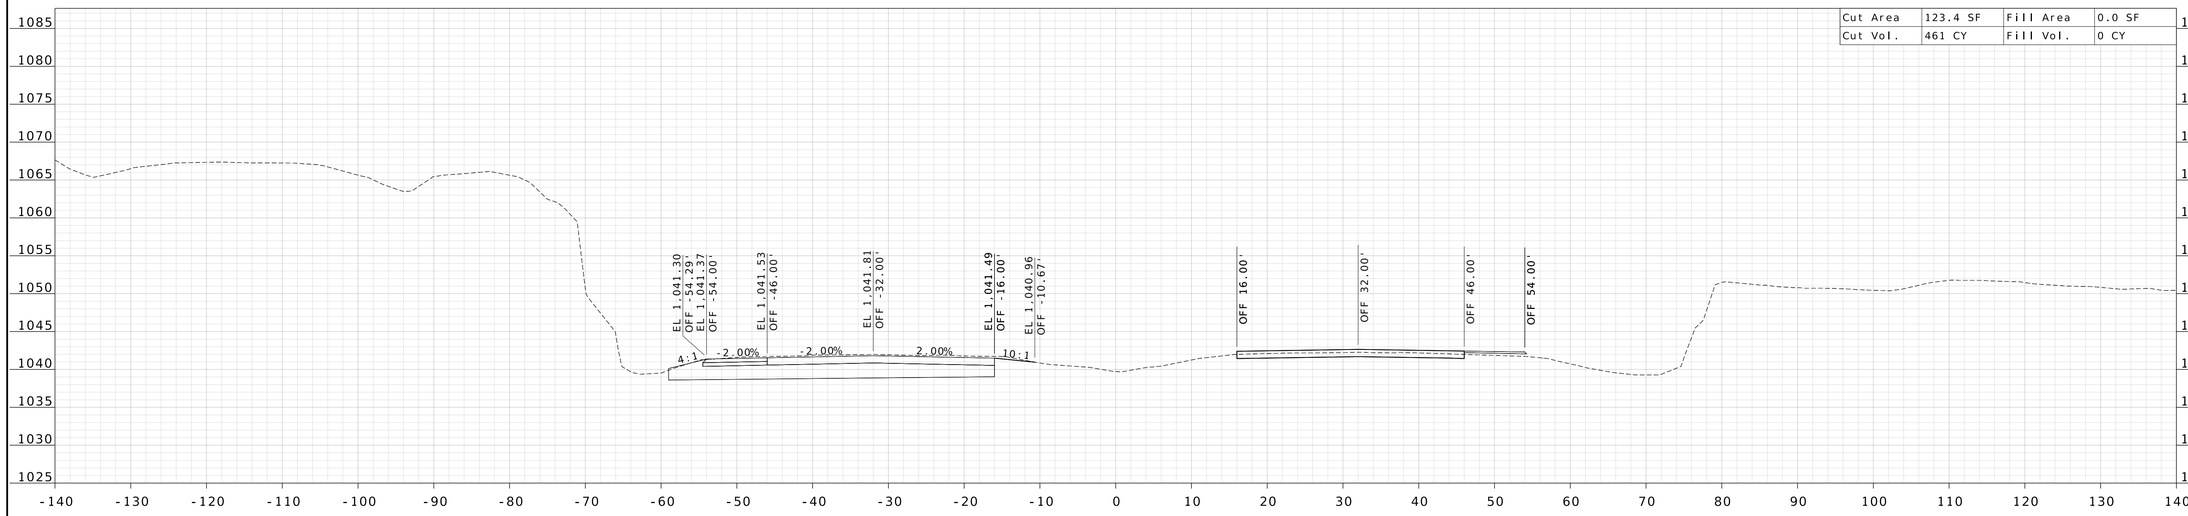

STA 1375+00.00

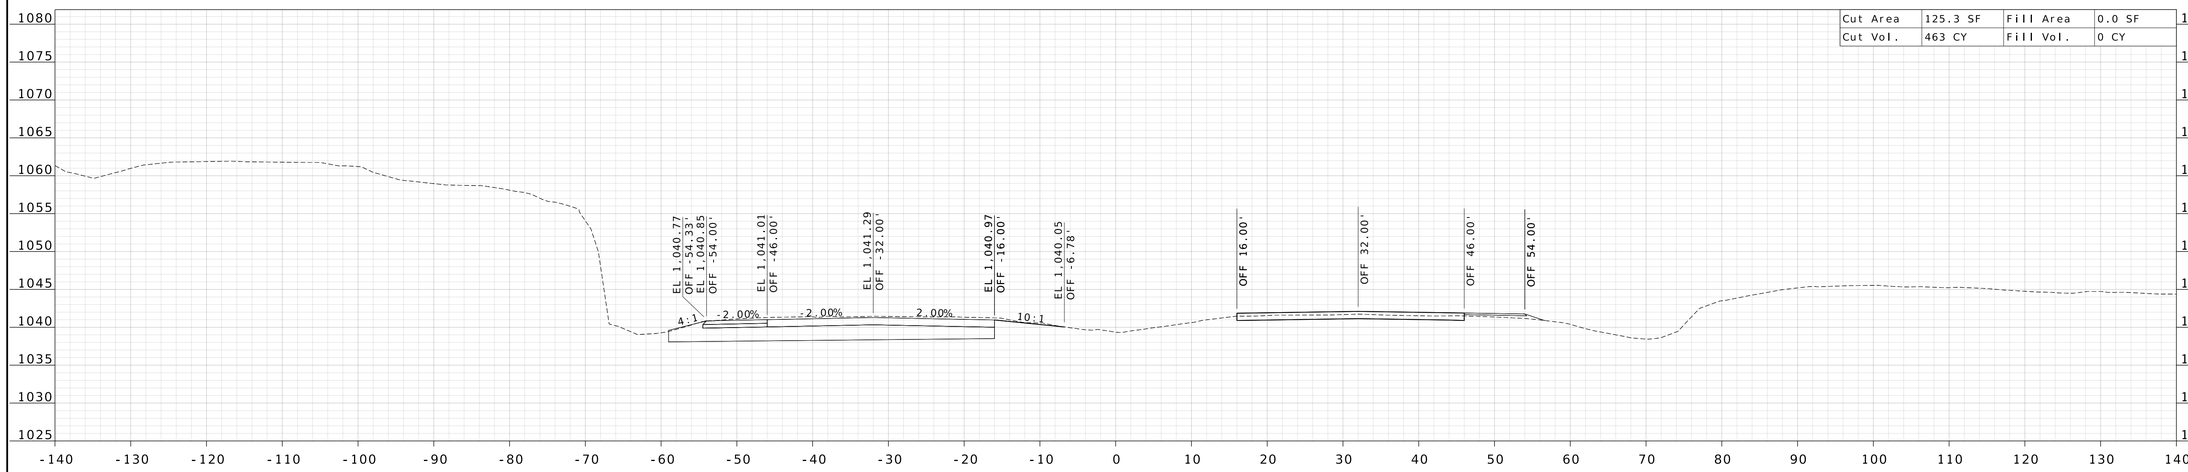

STA 1374+00.00

STATE OF MISSOURI
WILLIAM G. KRUSSEL
NUMBER E-27561
REGISTERED PROFESSIONAL ENGINEER

09/21/2026 8:24:43 AM
William G. Krussel
MO PE-27561

DATE PREPARED
9/17/2026

ROUTE	STATE
I-44	MO

DISTRICT	SHEET NO.
CD	8

COUNTY
LACLEDE

JOB NO.
JST0119

CONTRACT ID.

PROJECT NO.

BRIDGE NO.


DESCRIPTION	DATE


MISSOURI HIGHWAYS AND TRANSPORTATION COMMISSION

105 WEST CAPITOL
JEFFERSON CITY, MO 65102
1-888-ASK-MODOT (1-888-275-6636)

211 N. BROADWAY,
SUITE 2800
ST. LOUIS, MO 63102
CERTIFICATE OF AUTHORITY
NO. 001444 ENGINEERING

c:\bms\wsp-pb-us-pw-02\wsp__scott.keys\d1101060\I-44_sheets_xs_JST0119.dgn 3:10:27 PM 9/17/2026

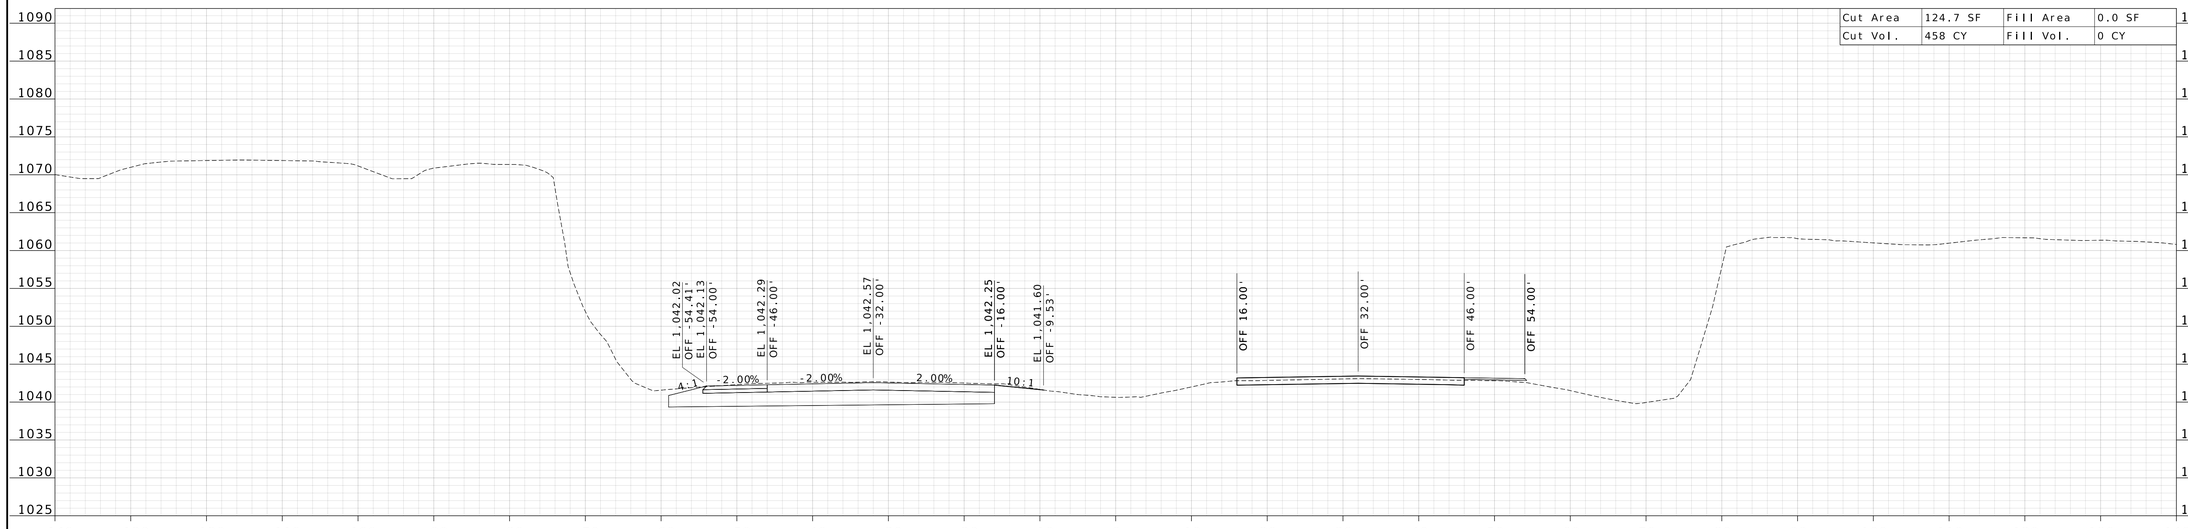

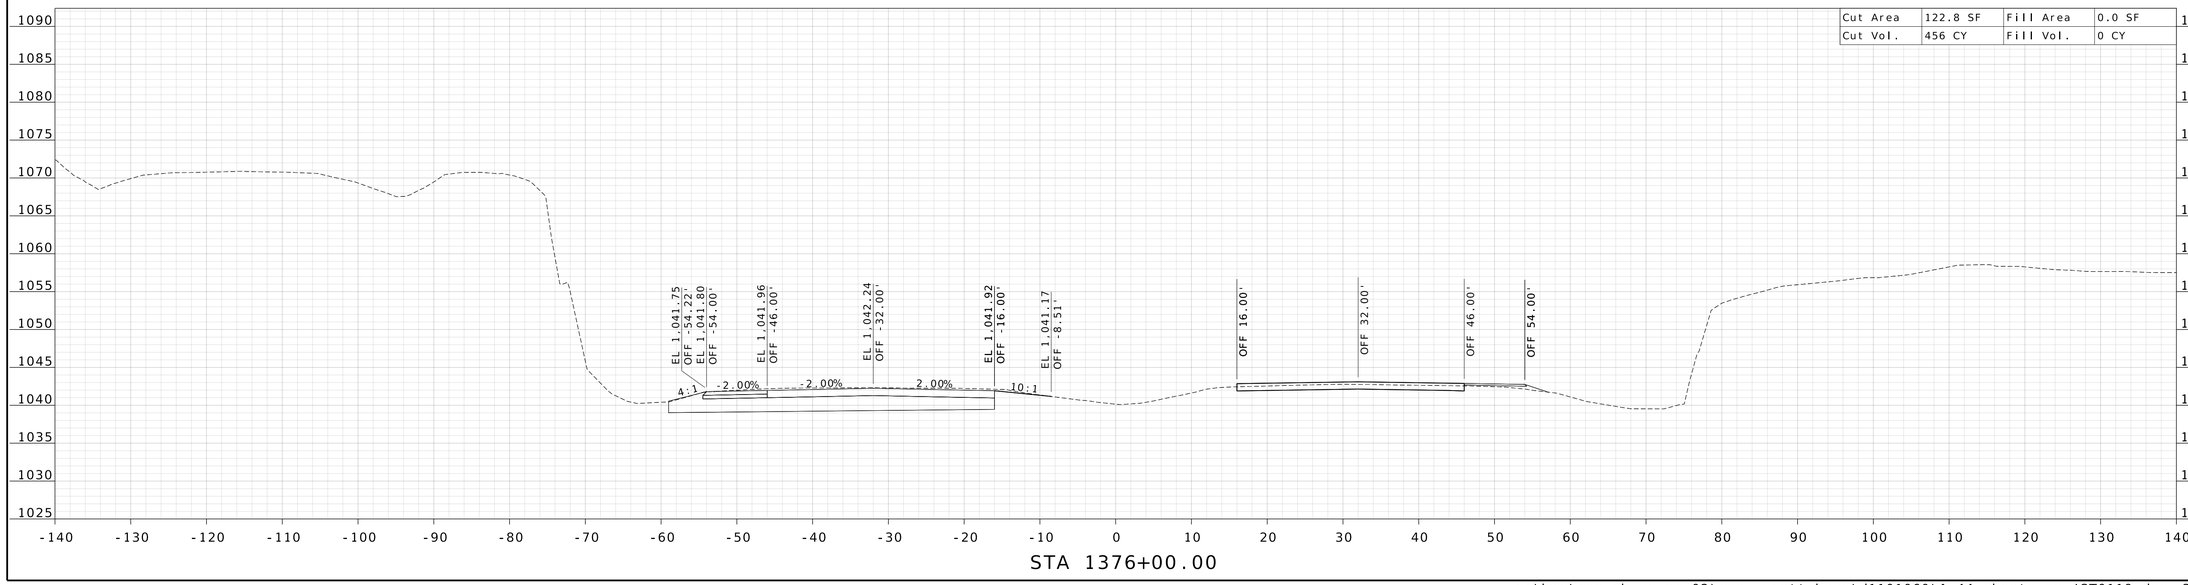

STATE OF MISSOURI
WILLIAM G. KRUSSEL
NUMBER E-27561
REGISTERED PROFESSIONAL ENGINEER

09/21/2026 8:24:43 AM
William G. Krussel
MO PE-27561

DATE PREPARED
9/17/2026

ROUTE	STATE
I-44	MO
DISTRICT	SHEET NO.
CD	9

COUNTY
LACLEDE

JOB NO.
JST0119

CONTRACT ID.

PROJECT NO.

BRIDGE NO.


DESCRIPTION	DATE


MISSOURI HIGHWAYS AND TRANSPORTATION COMMISSION
105 WEST CAPITOL
JEFFERSON CITY, MO 65102
1-888-ASK-MODOT (1-888-275-6636)

MoDOT

WSP
211 N. BROADWAY.
SUITE 2800
ST. LOUIS, MO 63102
CERTIFICATE OF AUTHORITY
NO. 001444 ENGINEERING

c:\bms\wsp-pb-us-pw-02\wsp__scott.keys\d1101060\I-44_sheets_xs_JST0119.dgn 3:10:28 PM 9/17/2026

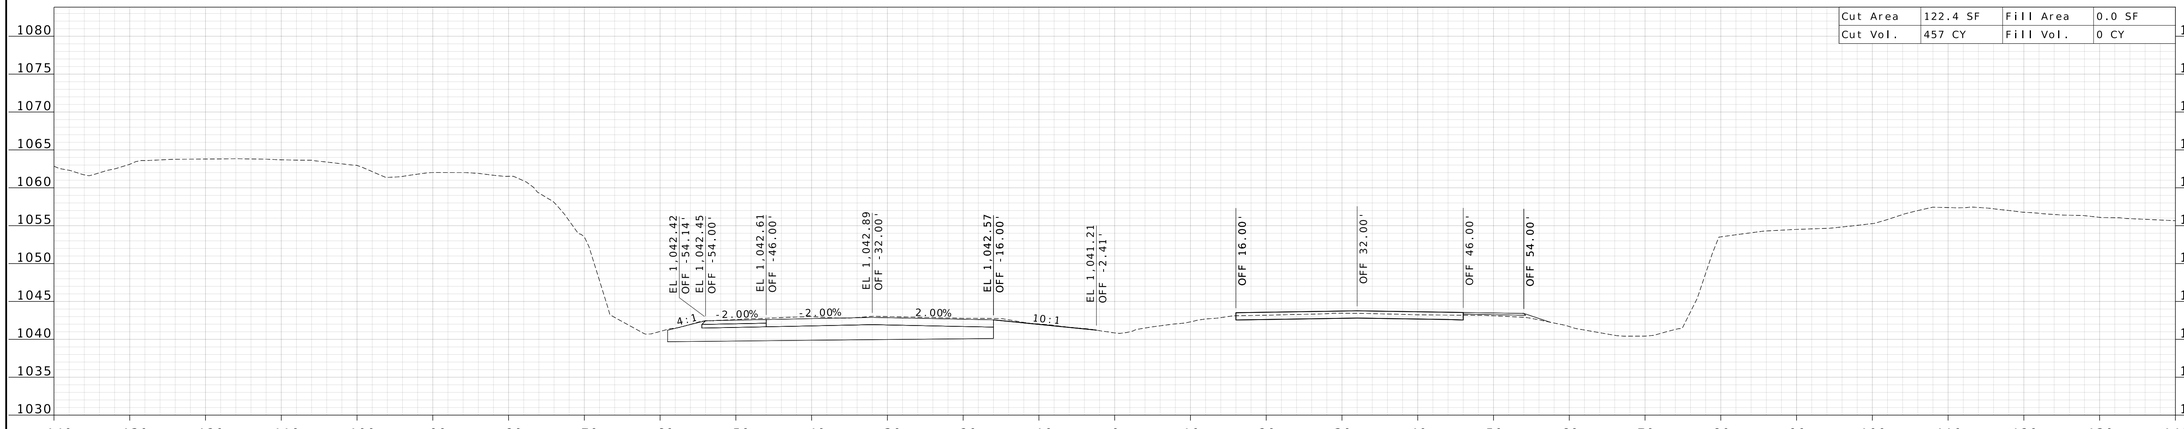

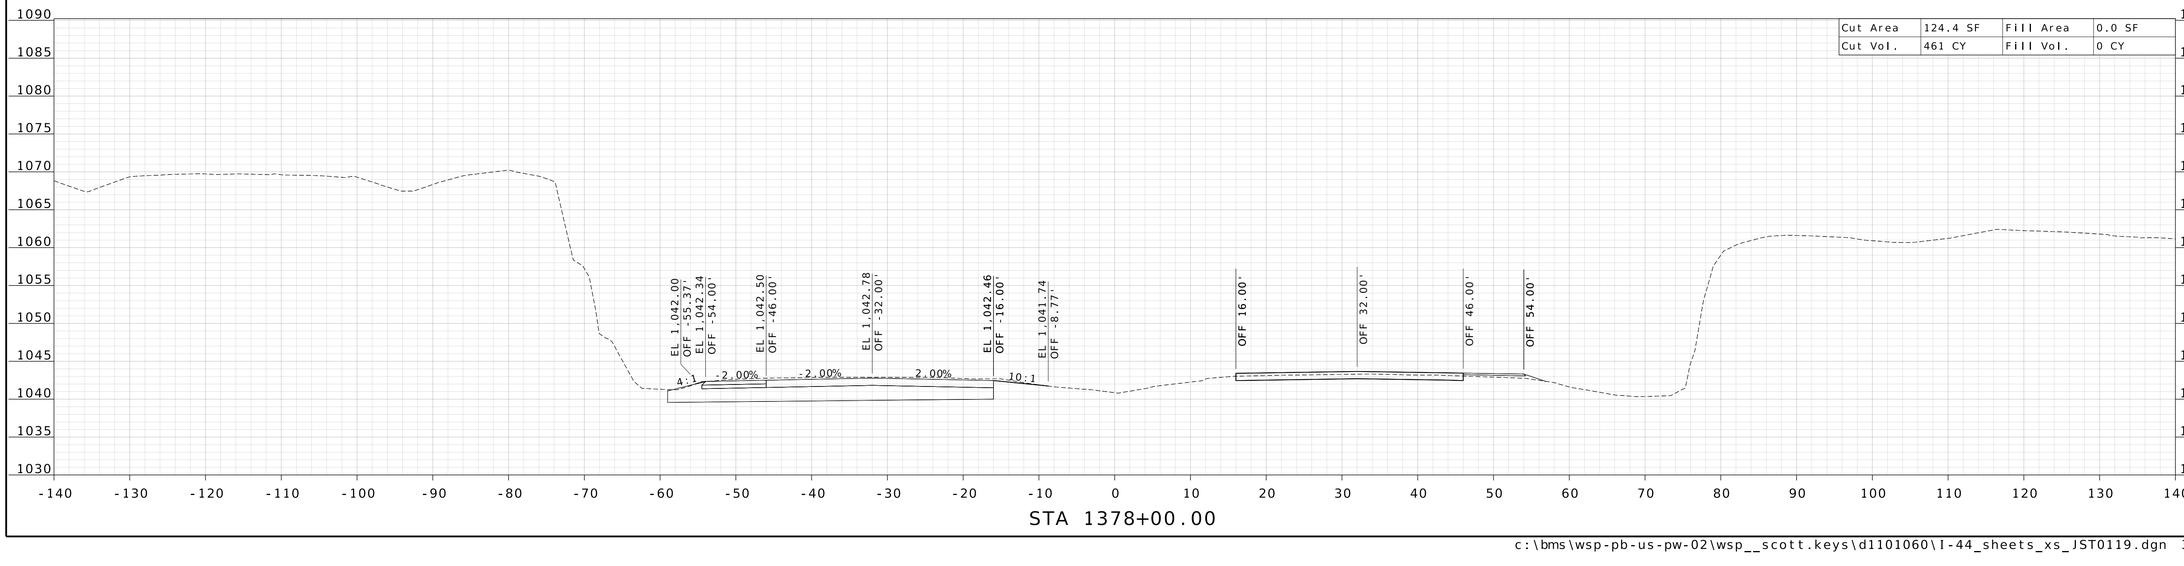

WILLIAM G. KRUSSEL
NUMBER E-27561
REGISTERED PROFESSIONAL ENGINEER
STATE OF MISSOURI

09/21/2026 8:24:43 AM
William G. Krussel
MO PE-27561

DATE PREPARED
9/17/2026

ROUTE	STATE
I-44	MO
DISTRICT	SHEET NO.
CD	10

COUNTY
LACLEDE

JOB NO.
JST0119

CONTRACT ID.

PROJECT NO.


BRIDGE NO.


DESCRIPTION | DATE


MISSOURI HIGHWAYS AND TRANSPORTATION COMMISSION
105 WEST CAPITOL
JEFFERSON CITY, MO 65102
1-888-ASK-MODOT (1-888-275-6636)

211 N. BROADWAY.
SUITE 2800
ST. LOUIS, MO 63102
CERTIFICATE OF AUTHORITY
NO. 001444 ENGINEERING

c:\bms\wsp-pb-us-pw-02\wsp__scott.keys\d1101060\I-44_sheets_xs_JST0119.dgn 3:10:30 PM 9/17/2026

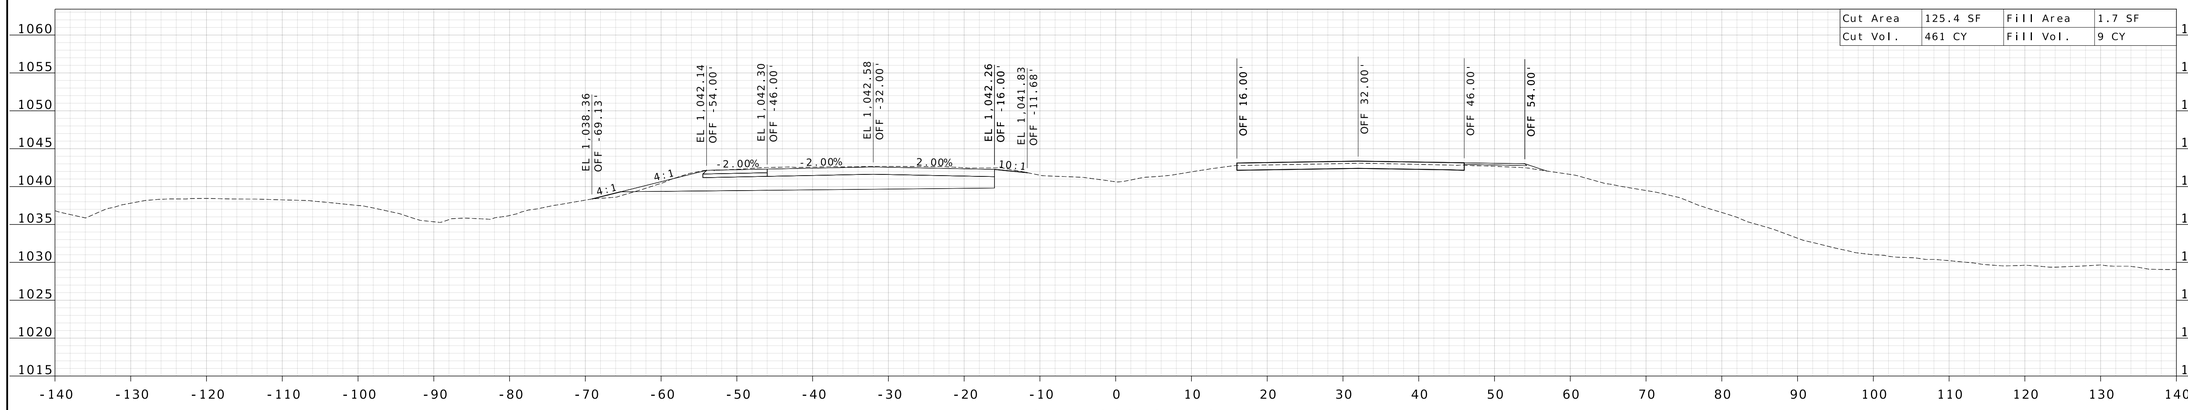

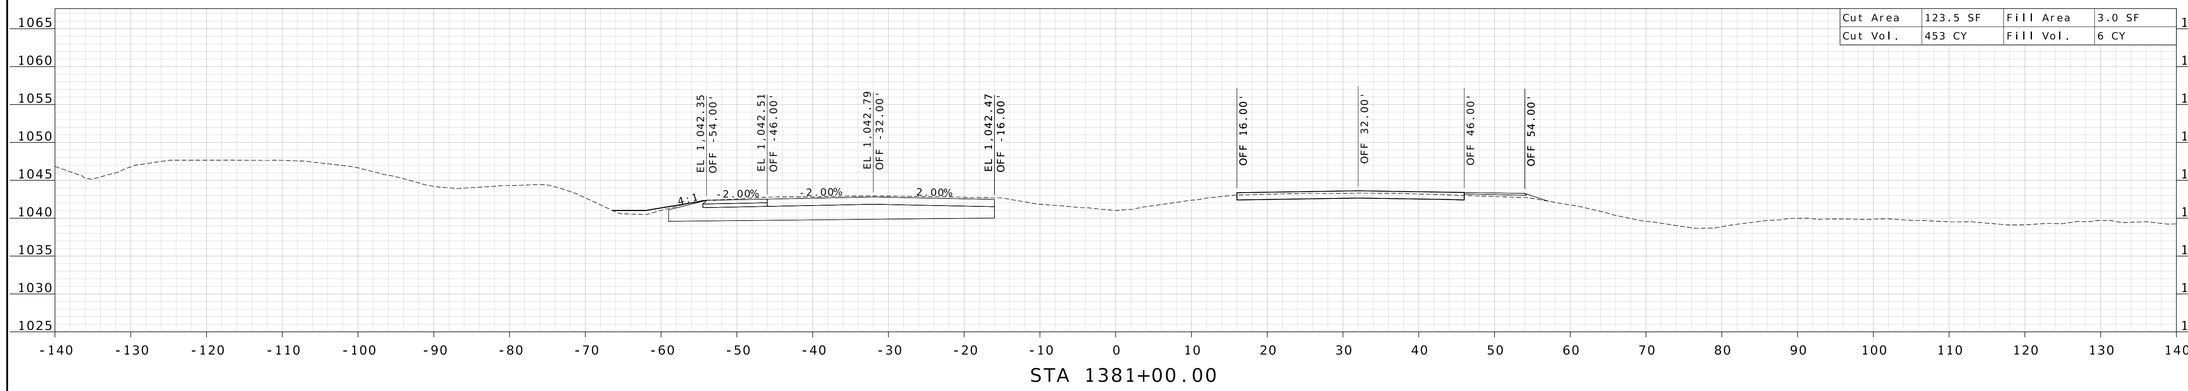

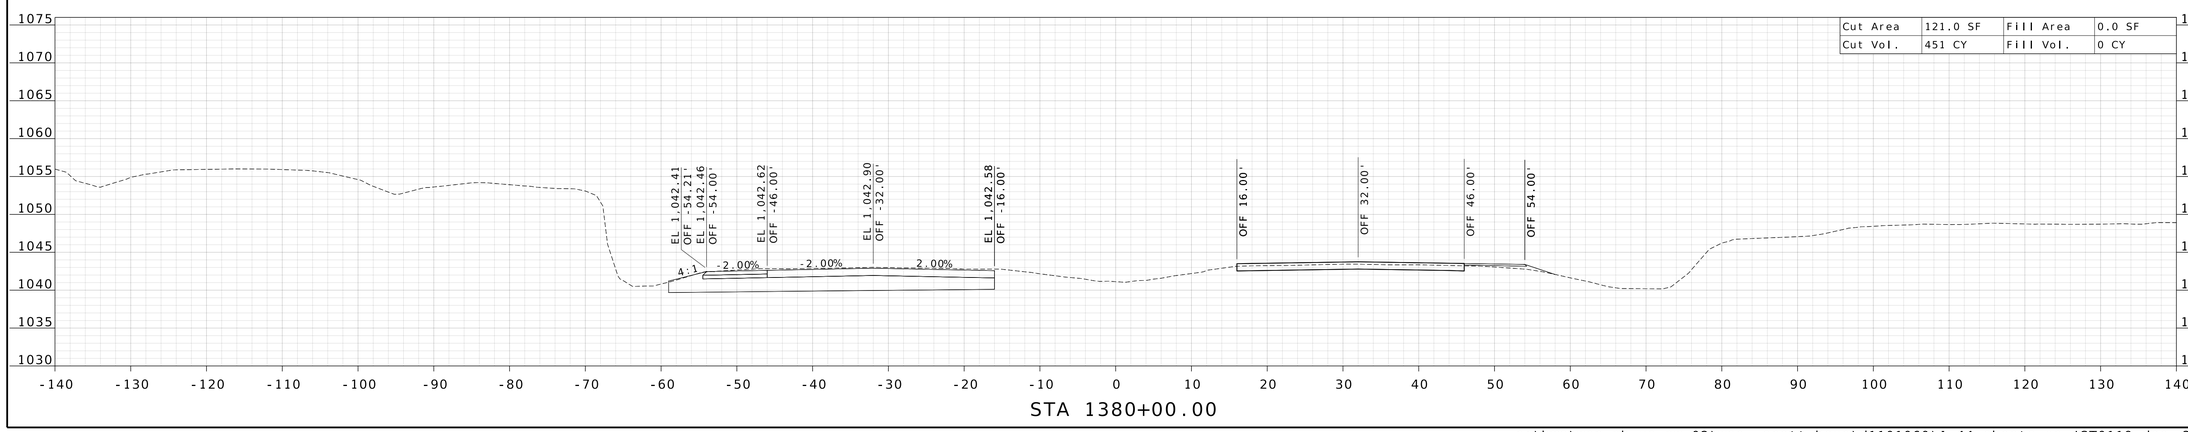

STATE OF MISSOURI
WILLIAM G. KRUSSEL
NUMBER E-27561
REGISTERED PROFESSIONAL ENGINEER

09/21/2026 8:24:44 AM
William G. Krussel
MO PE-27561

DATE PREPARED
9/17/2026

ROUTE	STATE
I-44	MO
DISTRICT	SHEET NO.
CD	11

COUNTY
LACLEDE

JOB NO.
JST0119

CONTRACT ID.

PROJECT NO.


BRIDGE NO.


DESCRIPTION	DATE

MISSOURI HIGHWAYS AND TRANSPORTATION COMMISSION

105 WEST CAPITOL
JEFFERSON CITY, MO 65102
1-888-ASK-MODOT (1-888-275-6636)

211 N. BROADWAY,
SUITE 2800
ST. LOUIS, MO 63102
CERTIFICATE OF AUTHORITY
NO. 001444 ENGINEERING

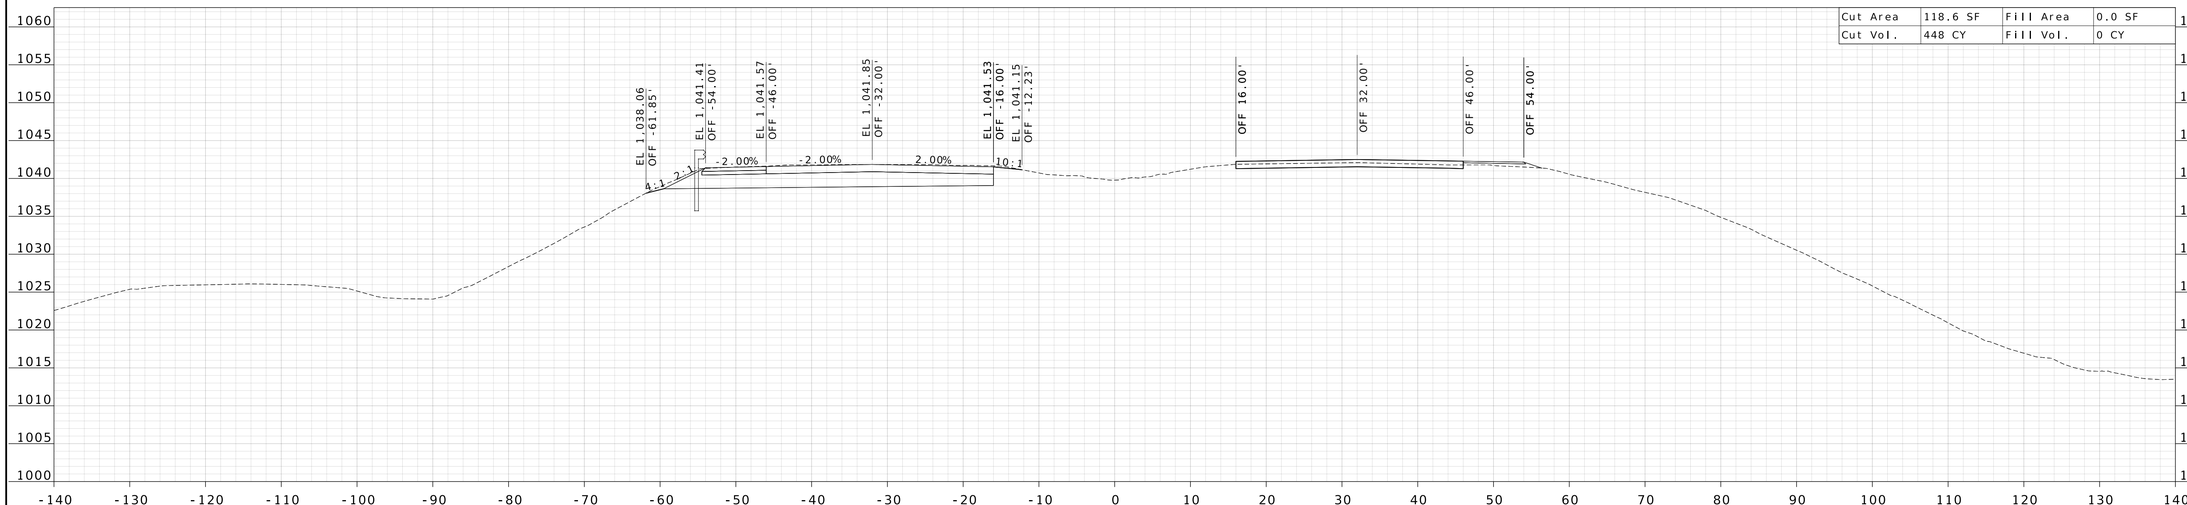

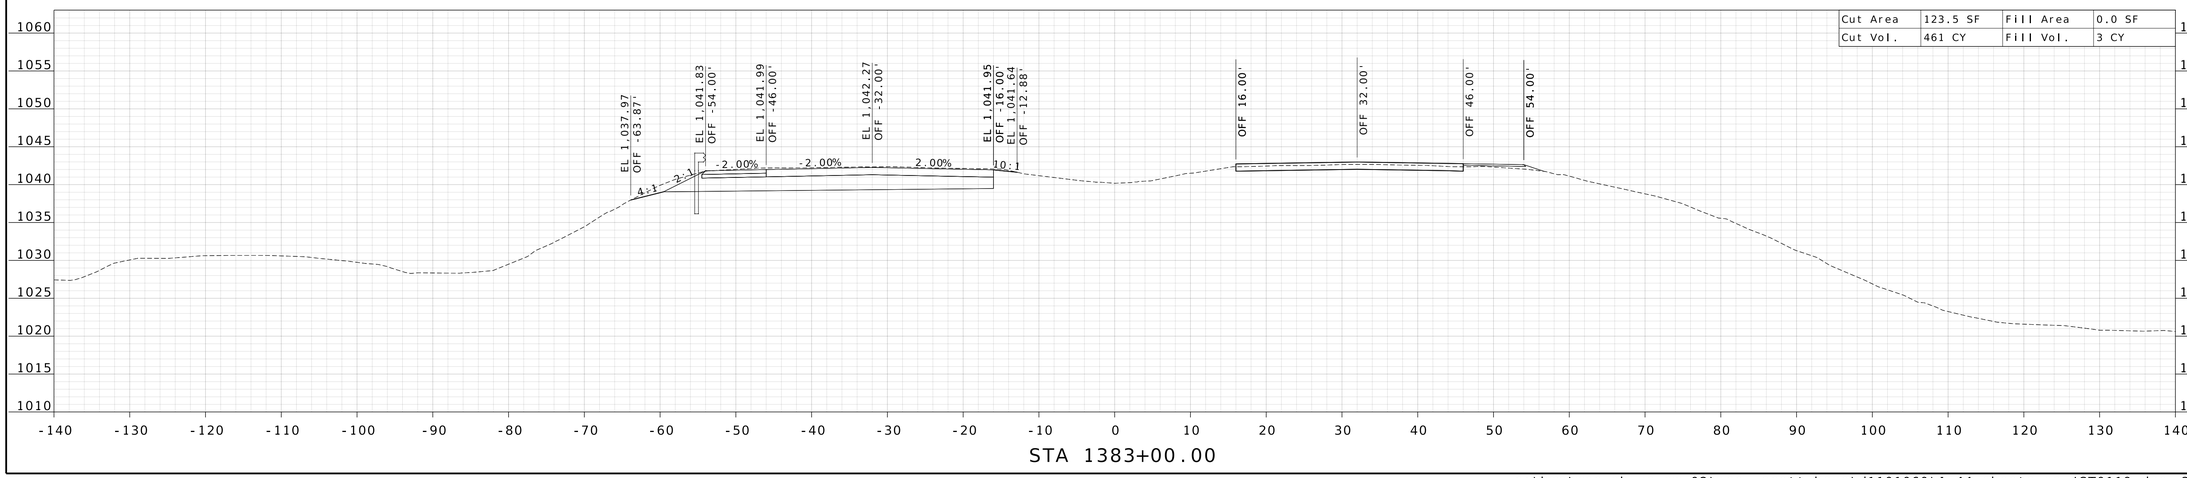

WILLIAM G. KRUSSEL
NUMBER E-27561
STATE OF MISSOURI
REGISTERED PROFESSIONAL ENGINEER

09/21/2026 8:24:44 AM
William G. Krussel
MO PE-27561

DATE PREPARED
9/17/2026

ROUTE	STATE
I-44	MO
DISTRICT	SHEET NO.
CD	12

COUNTY
LACLEDE

JOB NO.
JST0119

CONTRACT ID.

PROJECT NO.


BRIDGE NO.


DESCRIPTION	DATE

MISSOURI HIGHWAYS AND TRANSPORTATION COMMISSION
105 WEST CAPITOL
JEFFERSON CITY, MO 65102
1-888-ASK-MODOT (1-888-275-6636)

211 N. BROADWAY.
SUITE 2800
ST. LOUIS, MO 63102
CERTIFICATE OF AUTHORITY
NO. 001444 ENGINEERING

c:\bms\wsp-pb-us-pw-02\wsp__scott.keys\d1101060\I-44_sheets_xs_JST0119.dgn 3:10:34 PM 9/17/2026

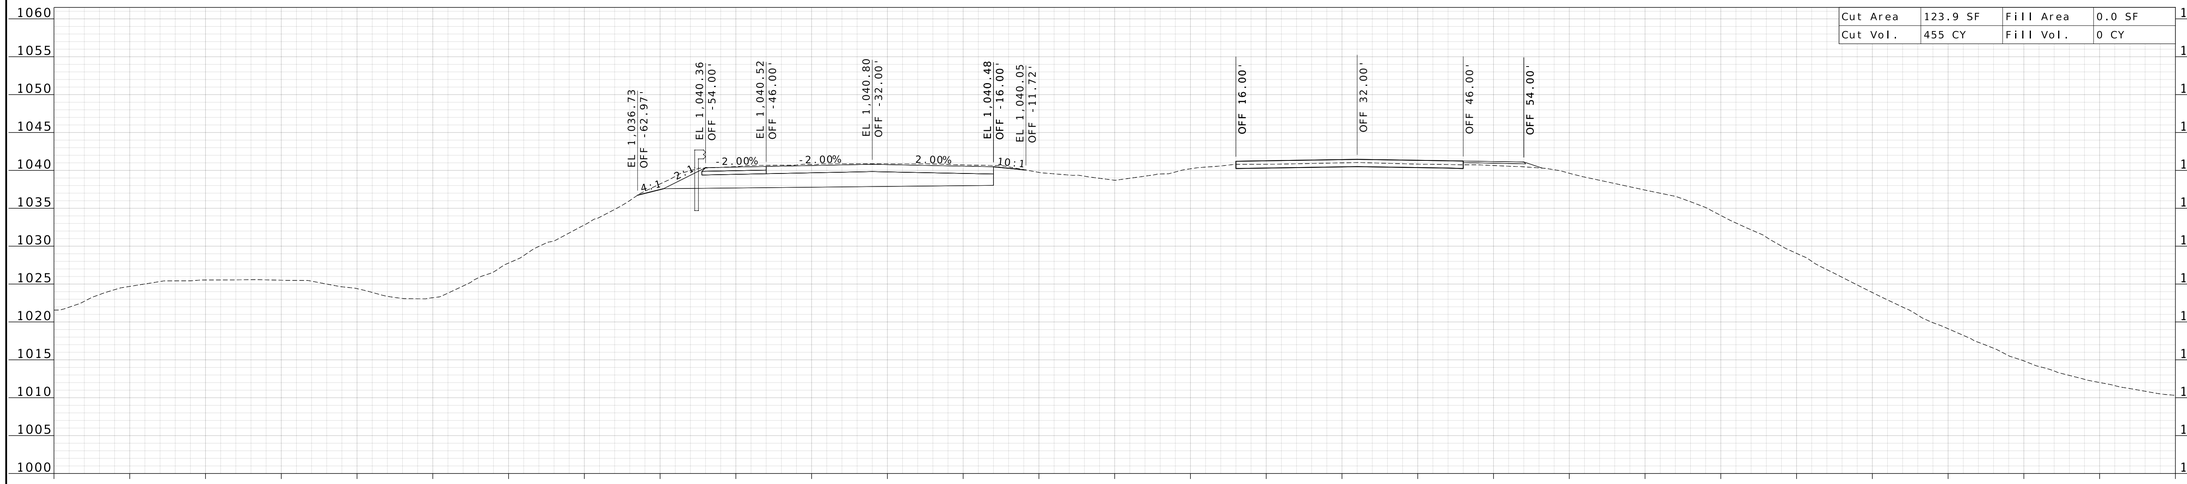

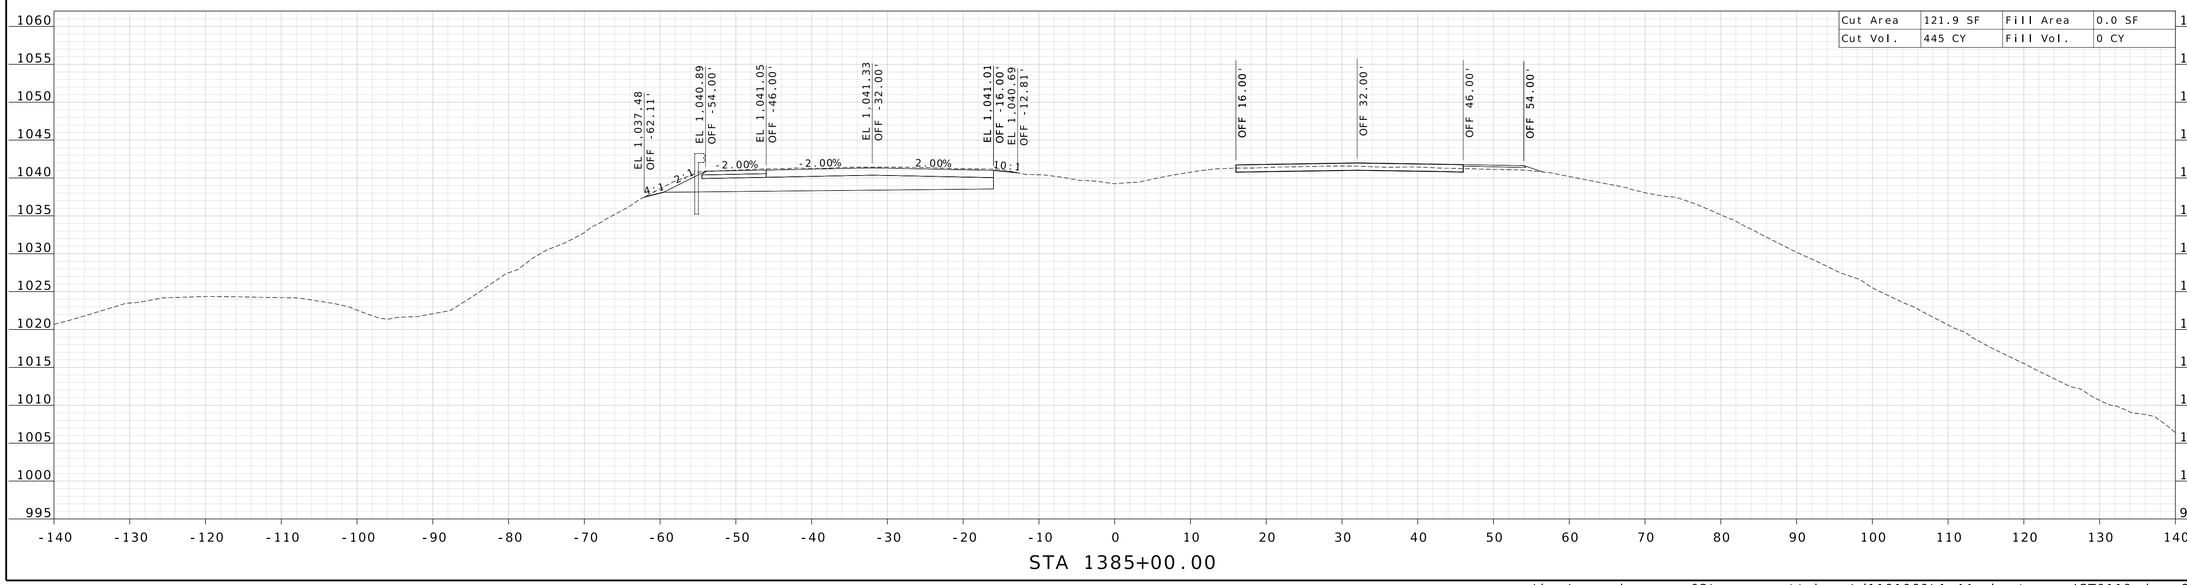

STATE OF MISSOURI
WILLIAM G. KRUSSEL
NUMBER E-27561
REGISTERED PROFESSIONAL ENGINEER

09/21/2026 8:24:44 AM
William G. Krussel
MO PE-27561

DATE PREPARED
9/17/2026

ROUTE	STATE
I-44	MO
DISTRICT	SHEET NO.
CD	13

COUNTY
LACLEDE

JOB NO.
JST0119

CONTRACT ID.

PROJECT NO.

BRIDGE NO.

DESCRIPTION	DATE


MISSOURI HIGHWAYS AND TRANSPORTATION COMMISSION


105 WEST CAPITOL
JEFFERSON CITY, MO 65102
1-888-ASK-MODOT (1-888-275-6636)


MoDOT

211 N. BROADWAY.
SUITE 2800
ST. LOUIS, MO 63102
CERTIFICATE OF AUTHORITY
NO. 001444 ENGINEERING

WSP

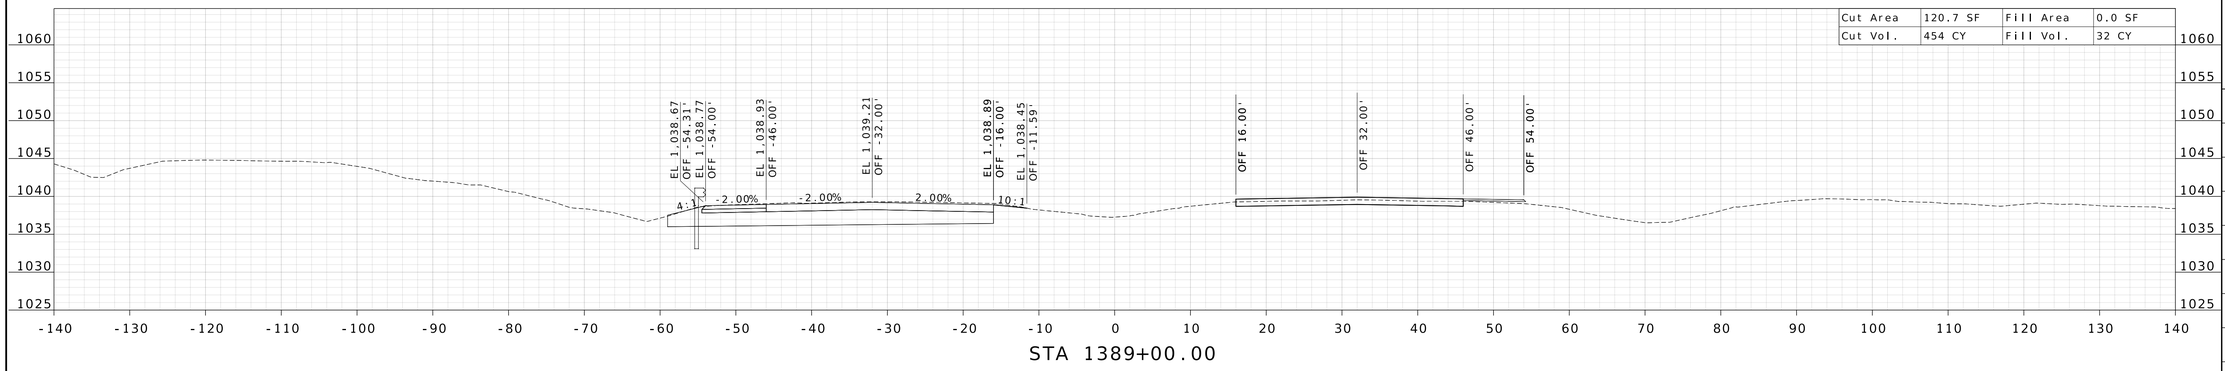

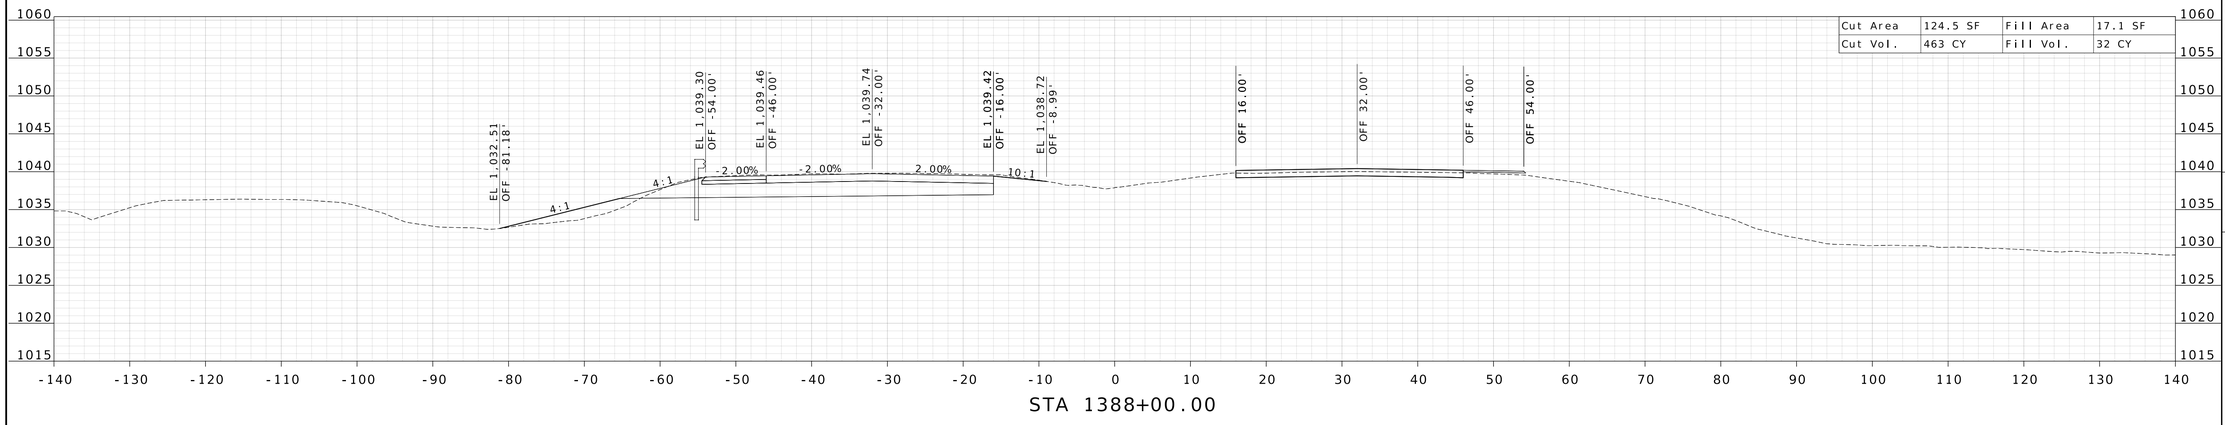

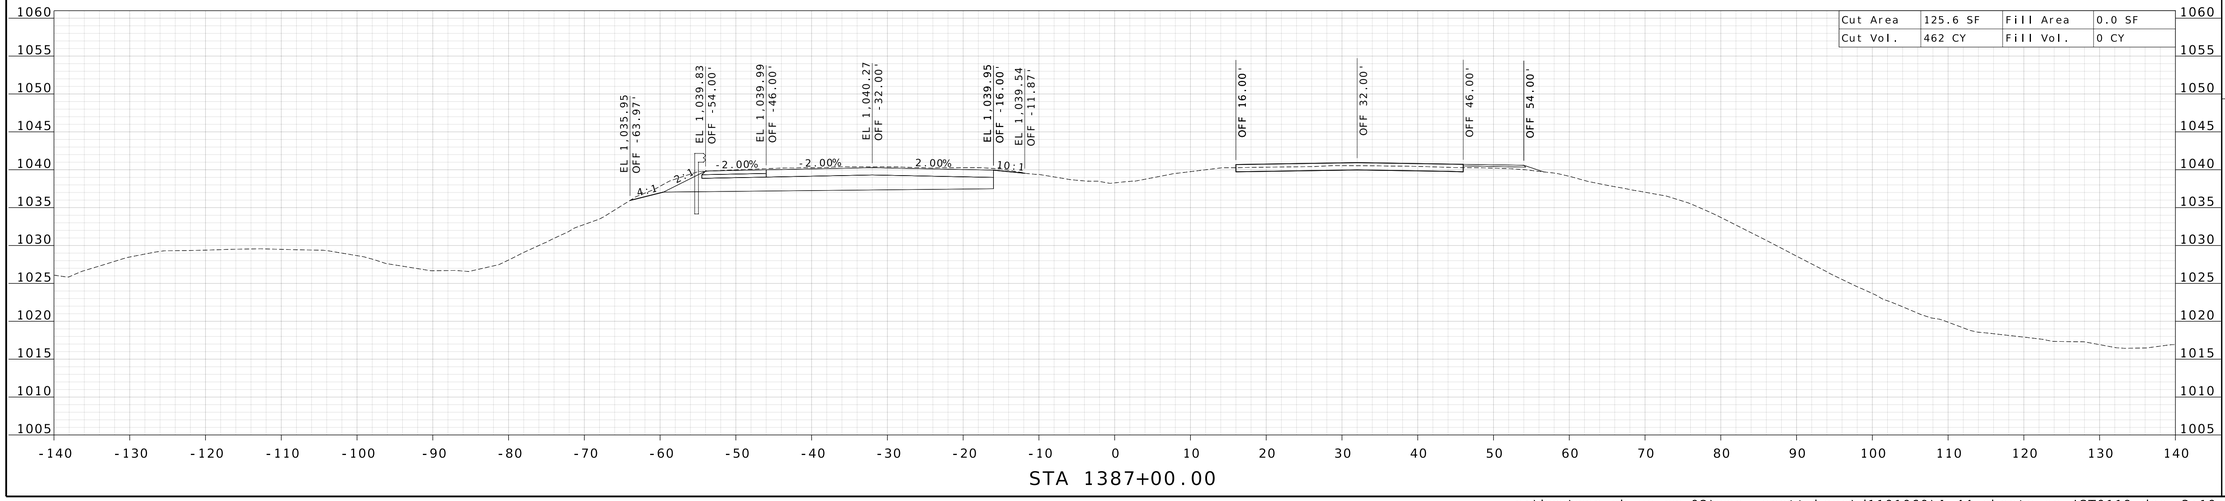

STATE OF MISSOURI
WILLIAM G. KRUSSEL
NUMBER E-27561
REGISTERED PROFESSIONAL ENGINEER

09/21/2026 8:24:45 AM
William G. Krussel
MO PE-27561

DATE PREPARED
9/17/2026

ROUTE	STATE
I-44	MO
DISTRICT	SHEET NO.
CD	14

COUNTY
LACLEDE

JOB NO.
JST0119

CONTRACT ID.

PROJECT NO.

BRIDGE NO.


DESCRIPTION	DATE

MISSOURI HIGHWAYS AND TRANSPORTATION COMMISSION
105 WEST CAPITOL
JEFFERSON CITY, MO 65102
1-888-ASK-MODOT (1-888-275-6636)

211 N. BROADWAY.
SUITE 2800
ST. LOUIS, MO 63102
CERTIFICATE OF AUTHORITY
NO. 001444 ENGINEERING


c:\bms\wsp-pb-us-pw-02\wsp__scott.keys\d1101060\I-44_sheets_xs_JST0119.dgn 3:10:38 PM 9/17/2026

Cut Area	121.1 SF	Fill Area	0.0 SF
Cut Vol.	447 CY	Fill Vol.	0 CY

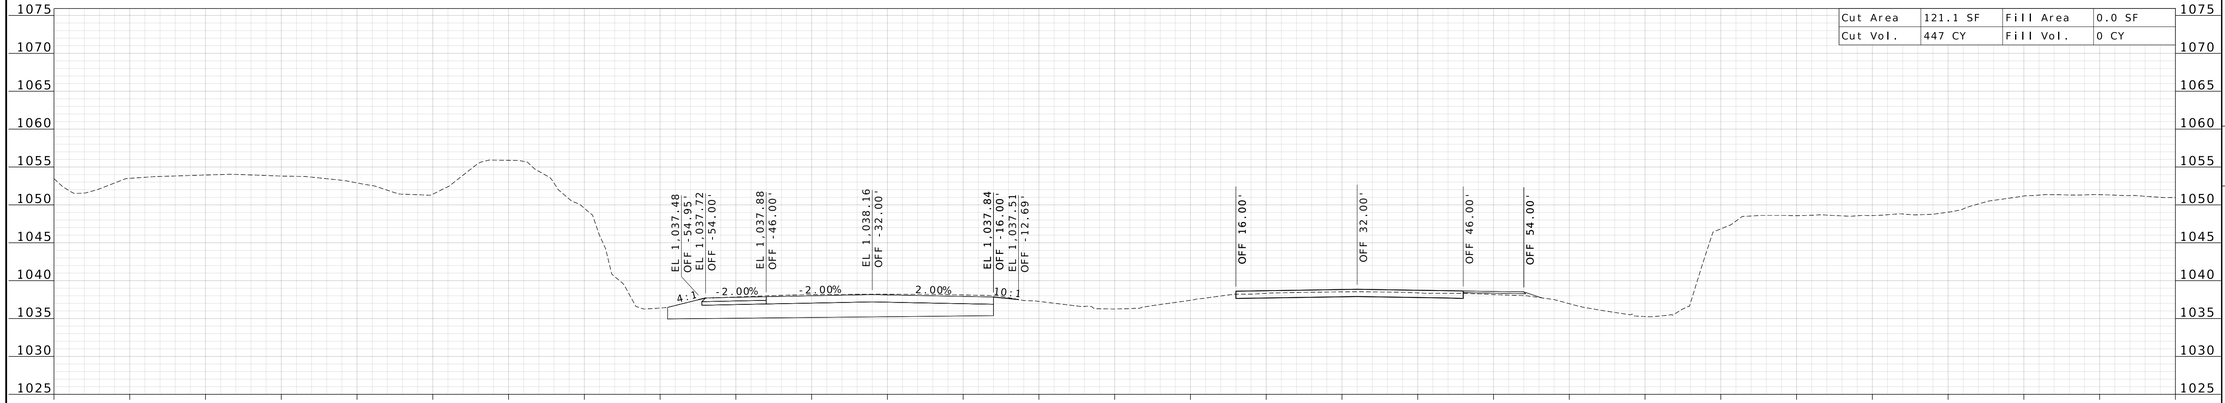

STA 1391+00.00

Cut Area	120.1 SF	Fill Area	0.0 SF
Cut Vol.	446 CY	Fill Vol.	0 CY

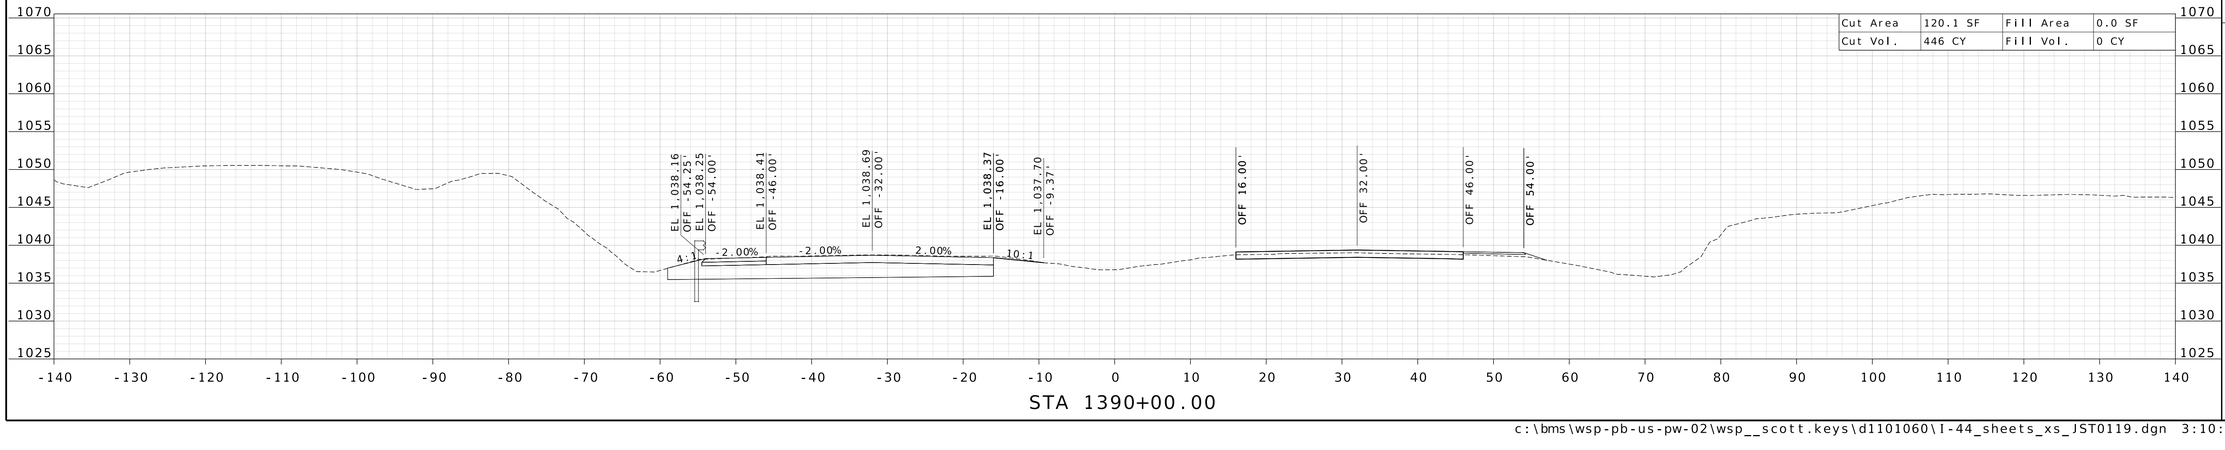

STA 1390+00.00

WILLIAM G. KRUSSEL
NUMBER E-27561
STATE OF MISSOURI
REGISTERED PROFESSIONAL ENGINEER

09/21/2026 8:24:45 AM
William G. Krussel
MO PE-27561

DATE PREPARED
9/17/2026

ROUTE	STATE
I-44	MO

DISTRICT	SHEET NO.
CD	15

COUNTY
LACLEDE

JOB NO.
JST0119

CONTRACT ID.

PROJECT NO.

BRIDGE NO.


DESCRIPTION	DATE


MISSOURI HIGHWAYS AND TRANSPORTATION COMMISSION

105 WEST CAPITOL
JEFFERSON CITY, MO 65102
1-888-ASK-MODOT (1-888-275-6636)

211 N. BROADWAY.
SUITE 2800
ST. LOUIS, MO 63102
CERTIFICATE OF AUTHORITY
NO. 001444 ENGINEERING

c:\bms\wsp-pb-us-pw-02\wsp__scott.keys\d1101060\I-44_sheets_xs_JST0119.dgn 3:10:39 PM 9/17/2026

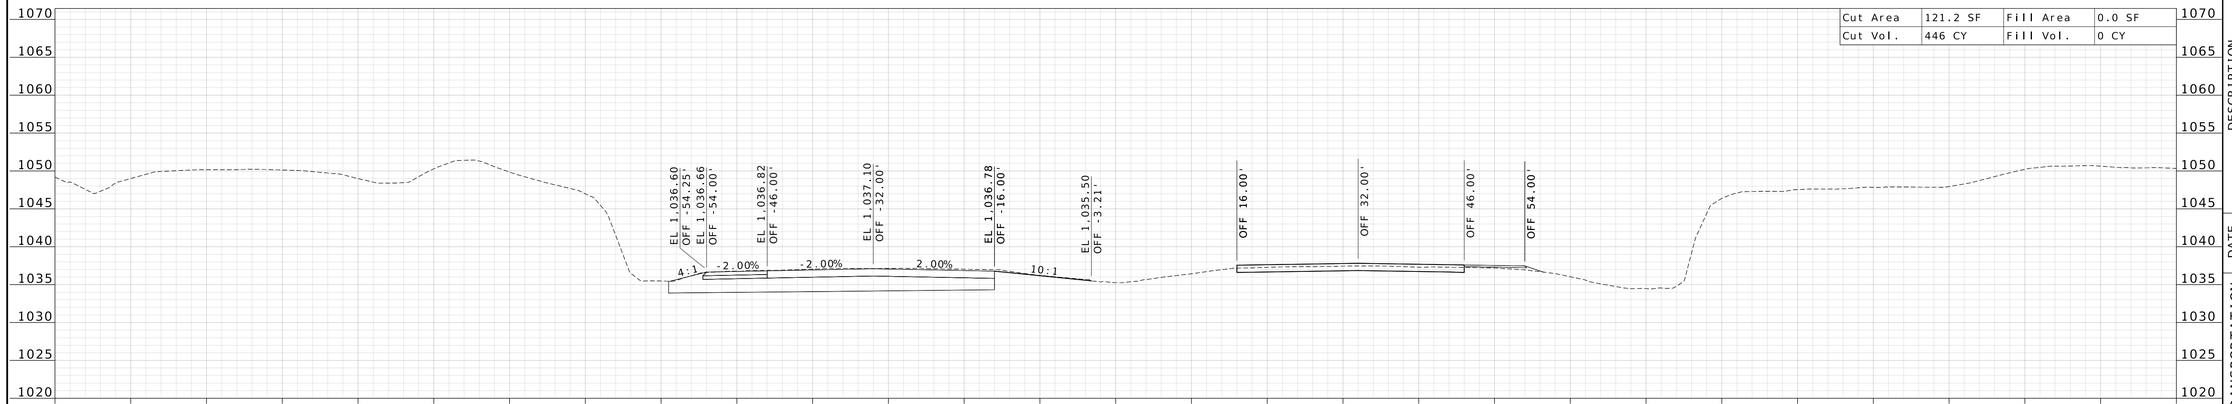

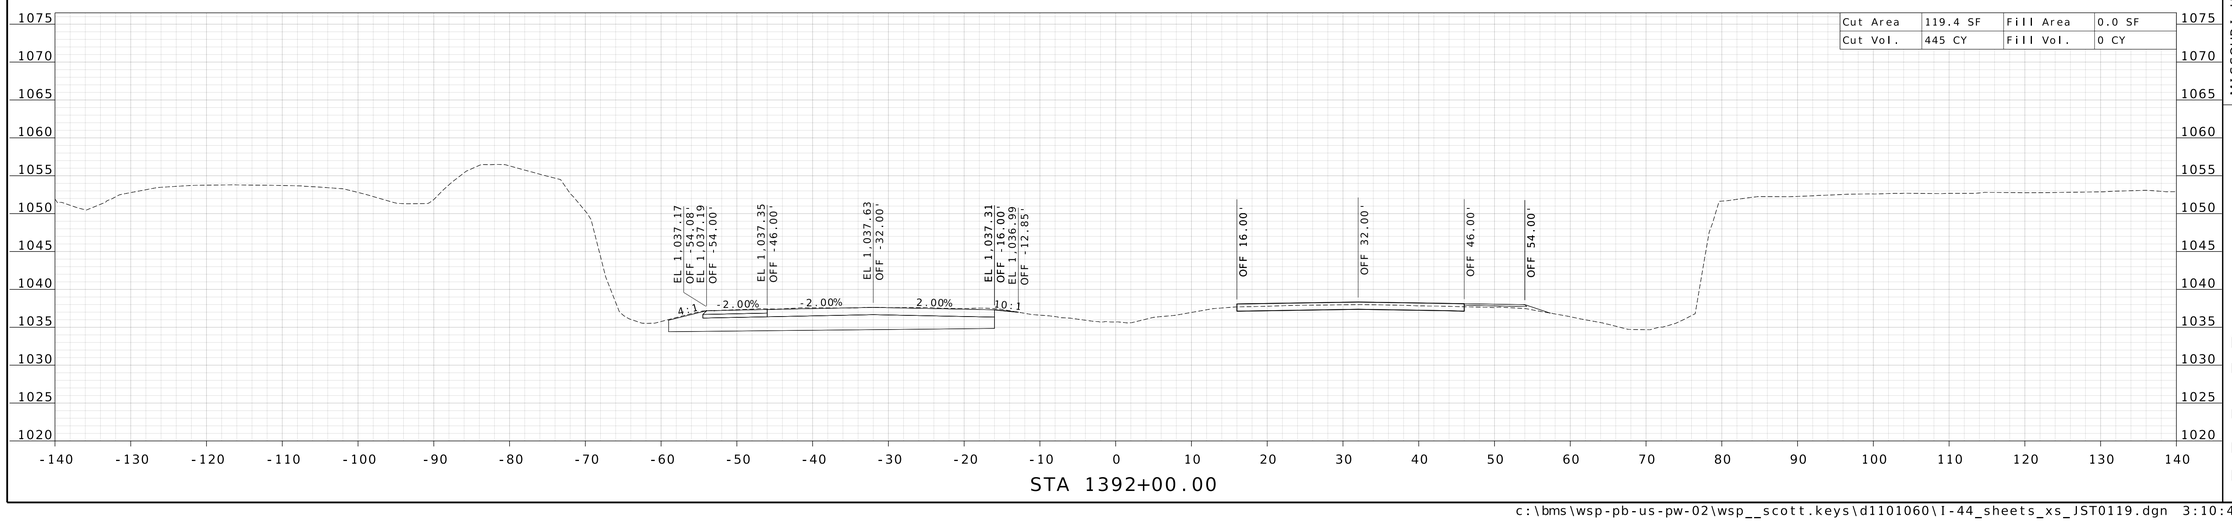

WILLIAM G. KRUSSEL
NUMBER E-27561
STATE OF MISSOURI
REGISTERED PROFESSIONAL ENGINEER

09/21/2026 8:24:45 AM
William G. Krussel
MO PE-27561

DATE PREPARED
9/17/2026

ROUTE	STATE
I-44	MO
DISTRICT	SHEET NO.
CD	16

COUNTY
LACLEDE

JOB NO.
JST0119

CONTRACT ID.

PROJECT NO.

BRIDGE NO.

DESCRIPTION


DATE


MISSOURI HIGHWAYS AND TRANSPORTATION COMMISSION


105 WEST CAPITOL
JEFFERSON CITY, MO 65102
1-888-ASK-MODOT (1-888-275-6636)

211 N. BROADWAY.
SUITE 2800
ST. LOUIS, MO 63102
CERTIFICATE OF AUTHORITY
NO. 001444 ENGINEERING

c:\bms\wsp-pb-us-pw-02\wsp__scott.keys\d1101060\I-44_sheets_xs_JST0119.dgn 3:10:41 PM 9/17/2026

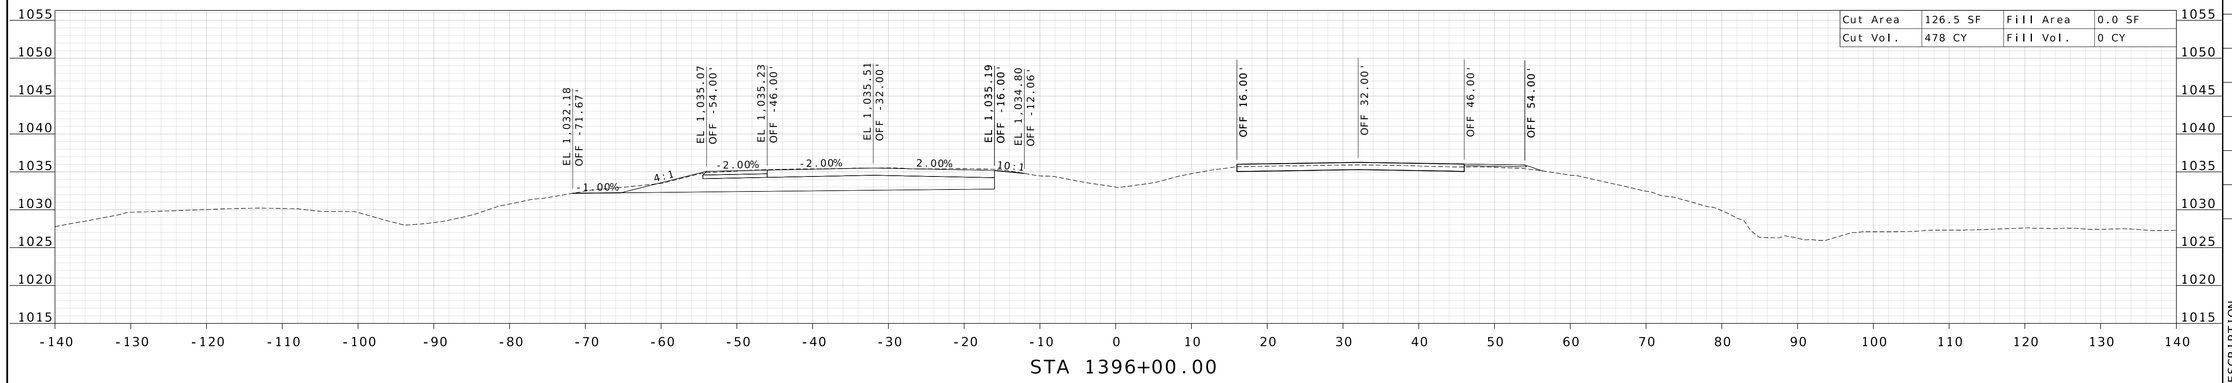

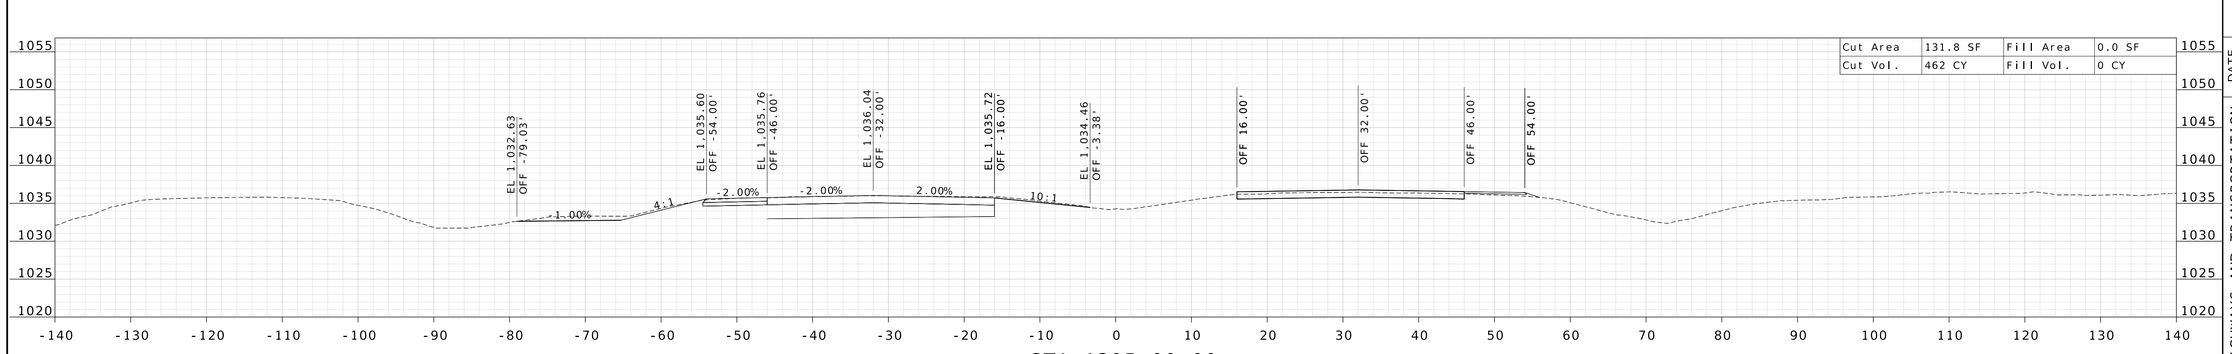

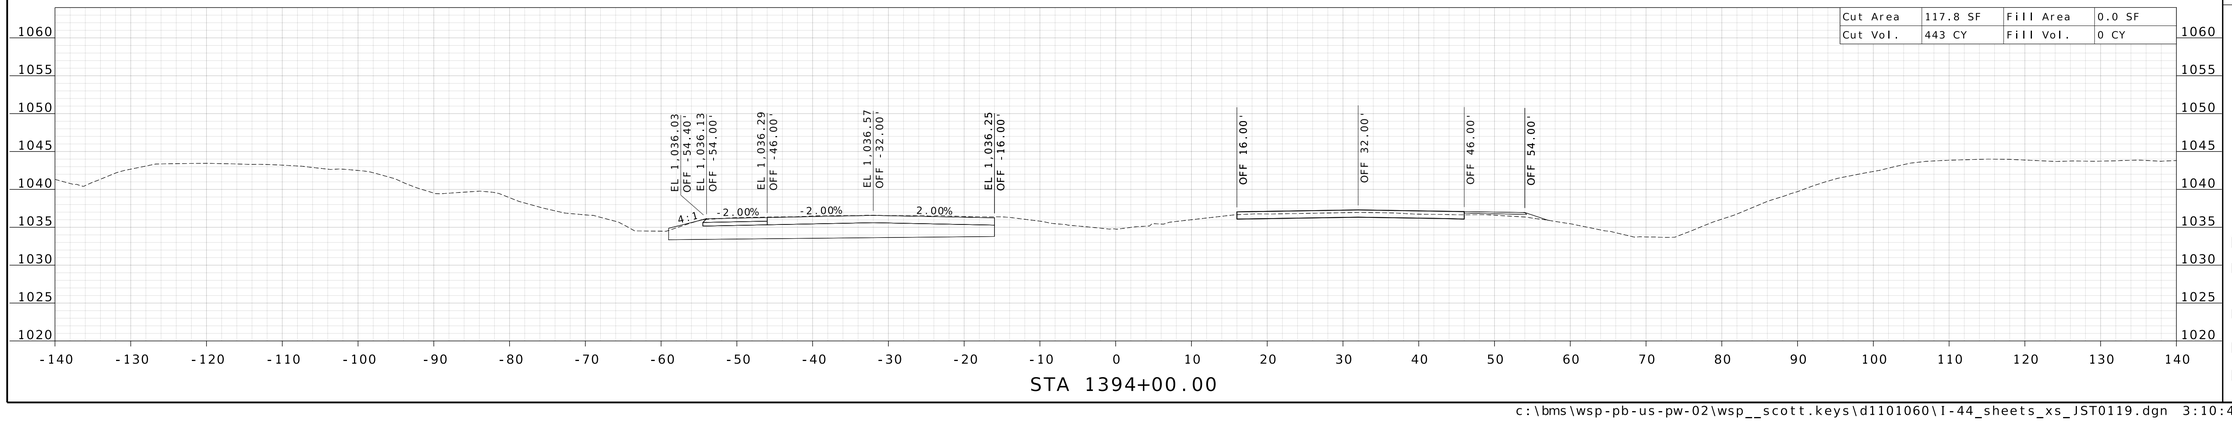

STATE OF MISSOURI
WILLIAM G. KRUSSEL
NUMBER E-27561
REGISTERED PROFESSIONAL ENGINEER

09/21/2026 8:24:45 AM
William G. Krussel
MO PE-27561

DATE PREPARED
9/17/2026

ROUTE	STATE
I-44	MO

DISTRICT	SHEET NO.
CD	17

COUNTY
LACLEDE

JOB NO.
JST0119

CONTRACT ID.

PROJECT NO.

BRIDGE NO.

DESCRIPTION	DATE


MISSOURI HIGHWAYS AND TRANSPORTATION COMMISSION


105 WEST CAPITOL
JEFFERSON CITY, MO 65102
1-888-ASK-MODOT (1-888-275-6636)

MoDOT

WSP
211 N. BROADWAY,
SUITE 2800
ST. LOUIS, MO 63102
CERTIFICATE OF AUTHORITY
NO. 001444 ENGINEERING

c:\bms\wsp-pb-us-pw-02\wsp__scott.keys\d1101060\I-44_sheets_xs_JST0119.dgn 3:10:43 PM 9/17/2026

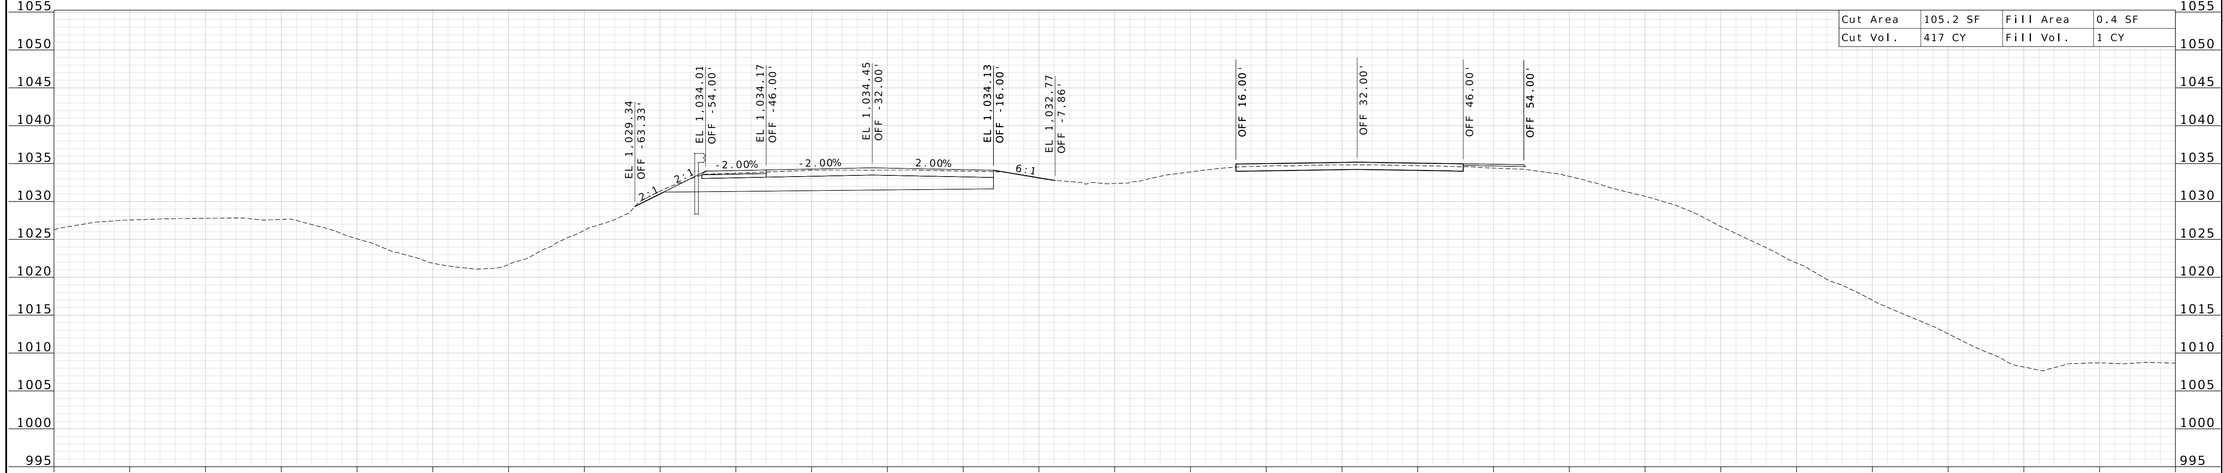

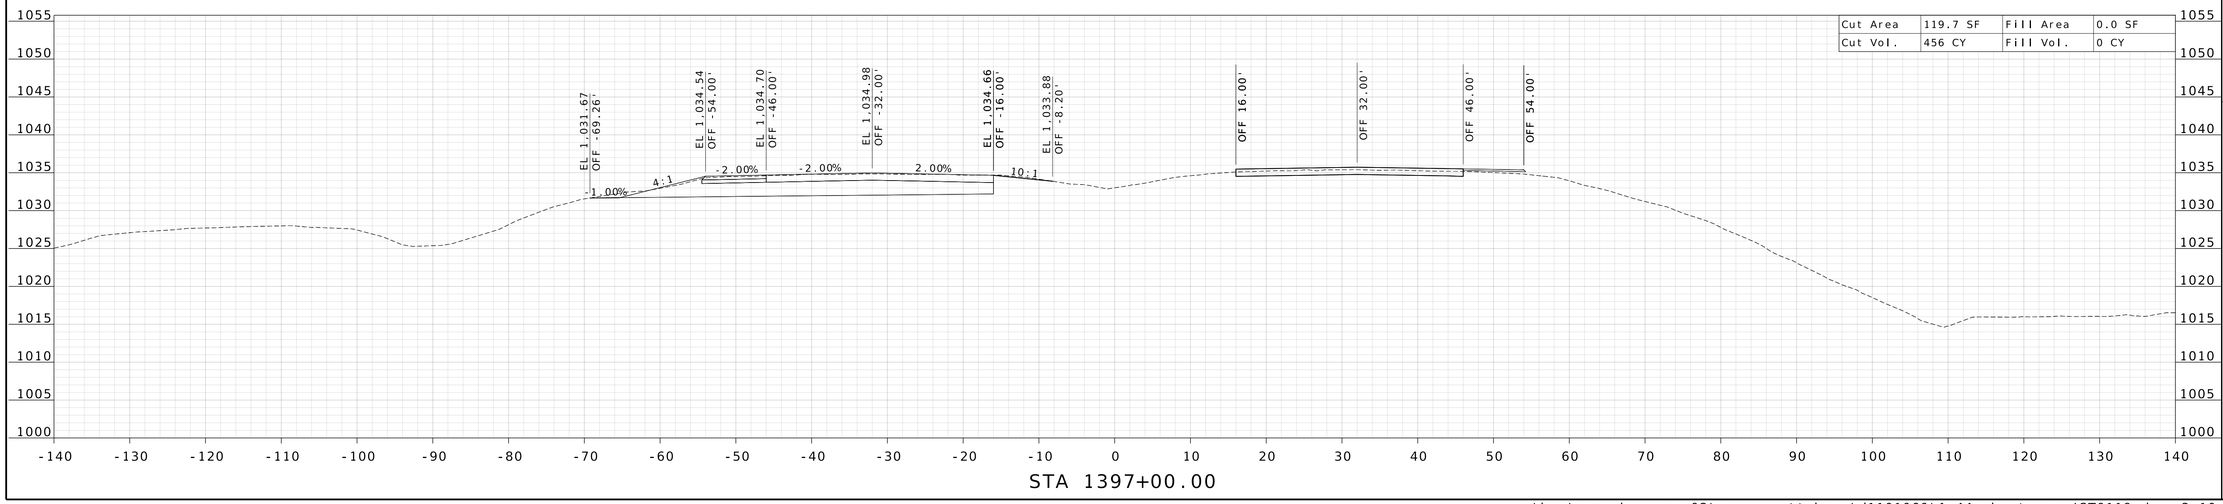

WILLIAM G. KRUSSEL
NUMBER E-27561
STATE OF MISSOURI
REGISTERED PROFESSIONAL ENGINEER

09/21/2026 8:24:46 AM
William G. Krussel
MO PE-27561

DATE PREPARED
9/17/2026

ROUTE	STATE
I-44	MO
DISTRICT	SHEET NO.
CD	18

COUNTY
LACLEDE

JOB NO.
JST0119

CONTRACT ID.

PROJECT NO.

BRIDGE NO.


DESCRIPTION	DATE


MISSOURI HIGHWAYS AND TRANSPORTATION COMMISSION

105 WEST CAPITOL
JEFFERSON CITY, MO 65102
1-888-ASK-MODOT (1-888-275-6636)

211 N. BROADWAY.
SUITE 2800
ST. LOUIS, MO 63102
CERTIFICATE OF AUTHORITY
NO. 001444 ENGINEERING

c:\bms\wsp-pb-us-pw-02\wsp__scott.keys\d1101060\I-44_sheets_xs_JST0119.dgn 3:10:45 PM 9/17/2026

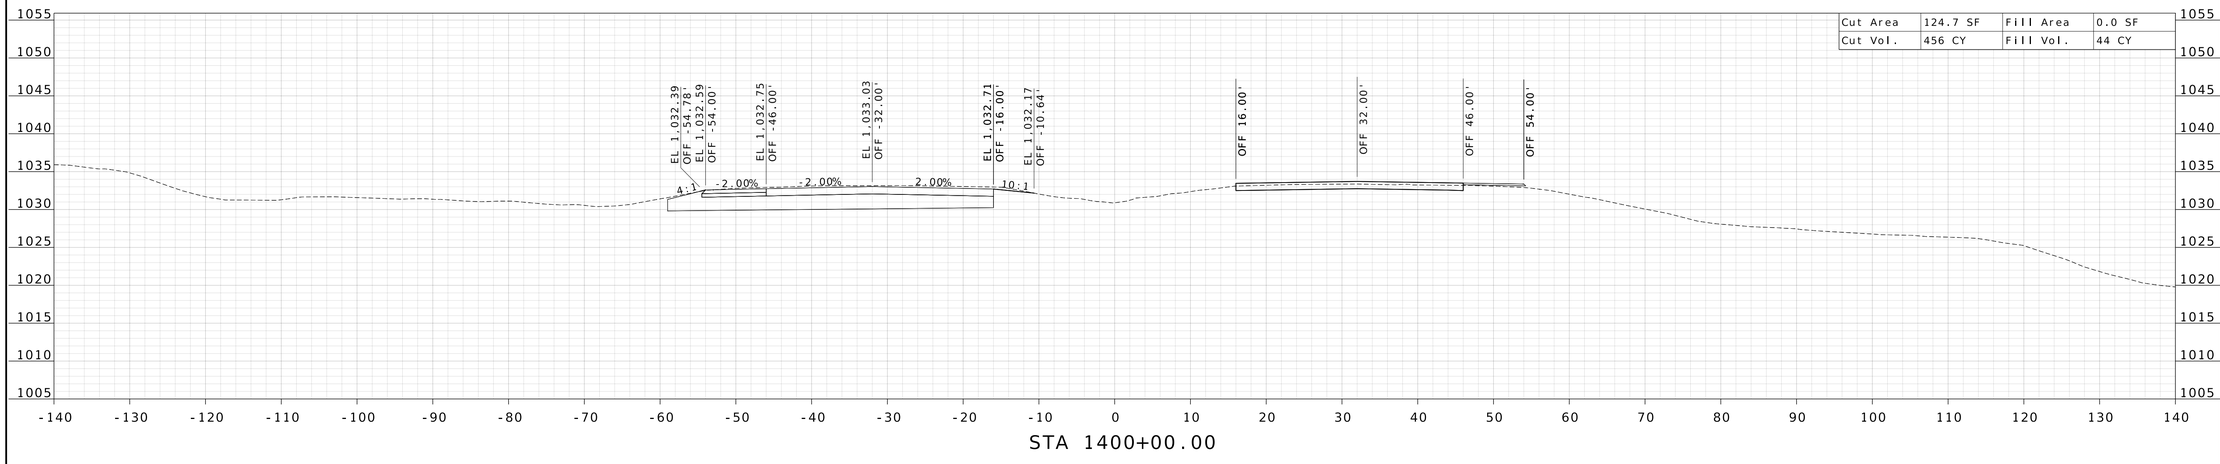

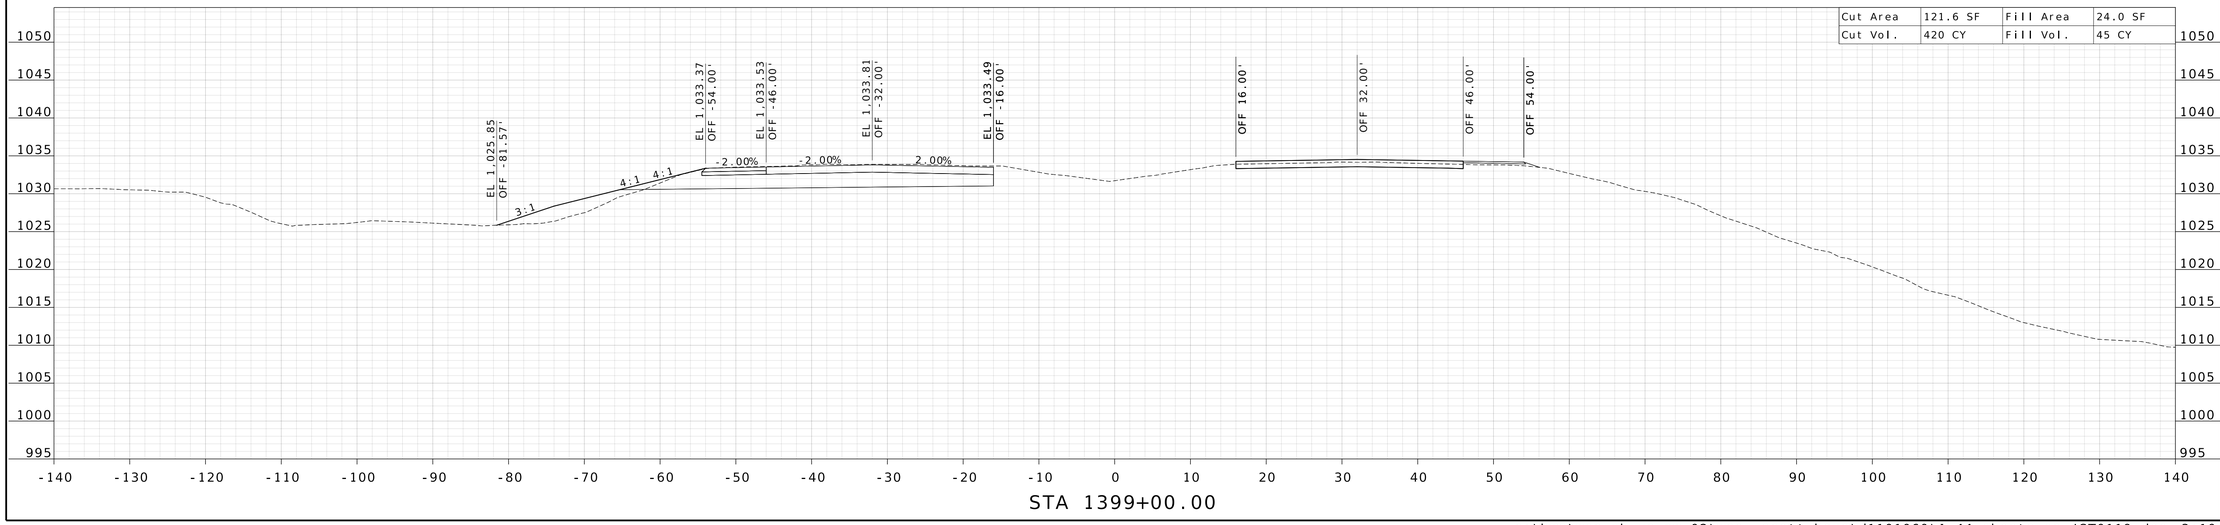

STATE OF MISSOURI
WILLIAM G. KRUSSEL
NUMBER E-27561
REGISTERED PROFESSIONAL ENGINEER

09/21/2026 8:24:46 AM
William G. Krussel
MO PE-27561

DATE PREPARED
9/17/2026

ROUTE	STATE
I-44	MO

DISTRICT	SHEET NO.
CD	19

COUNTY
LACLEDE

JOB NO.
JST0119

CONTRACT ID.

PROJECT NO.


BRIDGE NO.


DESCRIPTION	DATE

MISSOURI HIGHWAYS AND TRANSPORTATION COMMISSION
105 WEST CAPITOL
JEFFERSON CITY, MO 65102
1-888-ASK-MODOT (1-888-275-6636)

211 N. BROADWAY,
SUITE 2800
ST. LOUIS, MO 63102
CERTIFICATE OF AUTHORITY
NO. 001444 ENGINEERING

c:\bms\wsp-pb-us-pw-02\wsp__scott.keys\d1101060\I-44_sheets_xs_JST0119.dgn 3:10:46 PM 9/17/2026

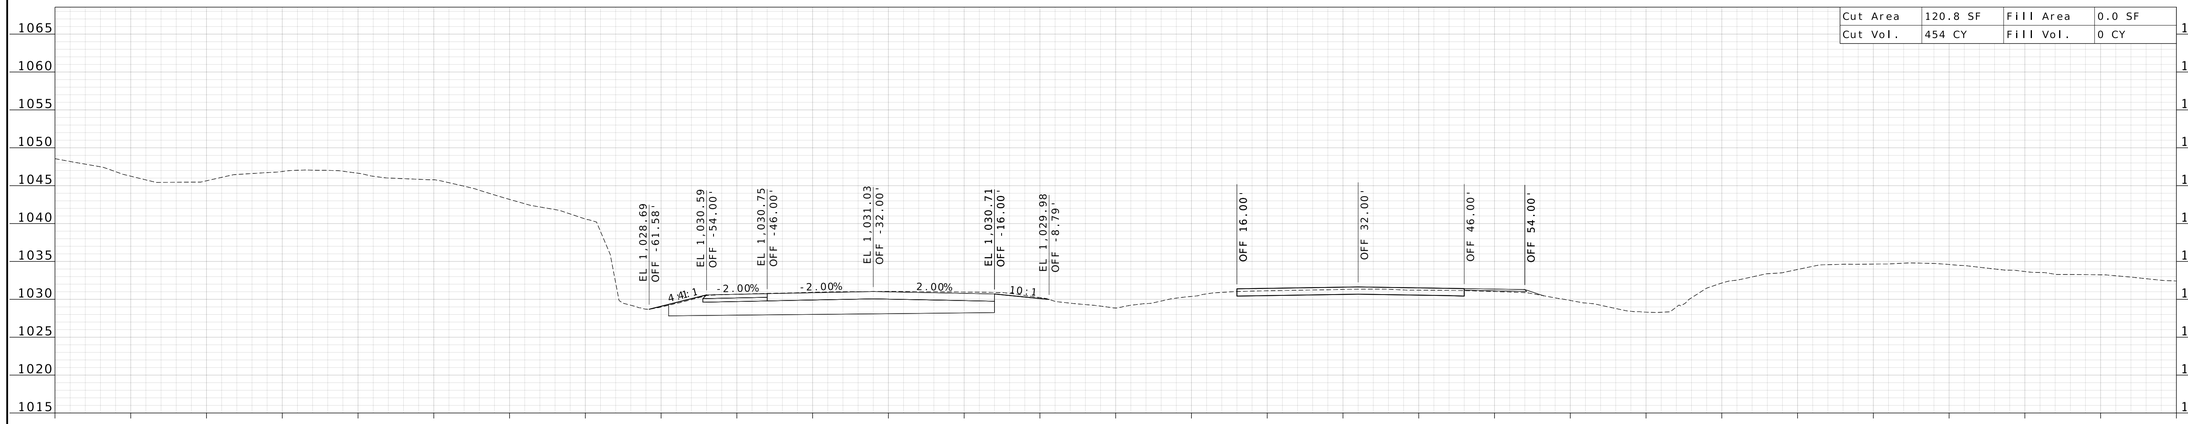

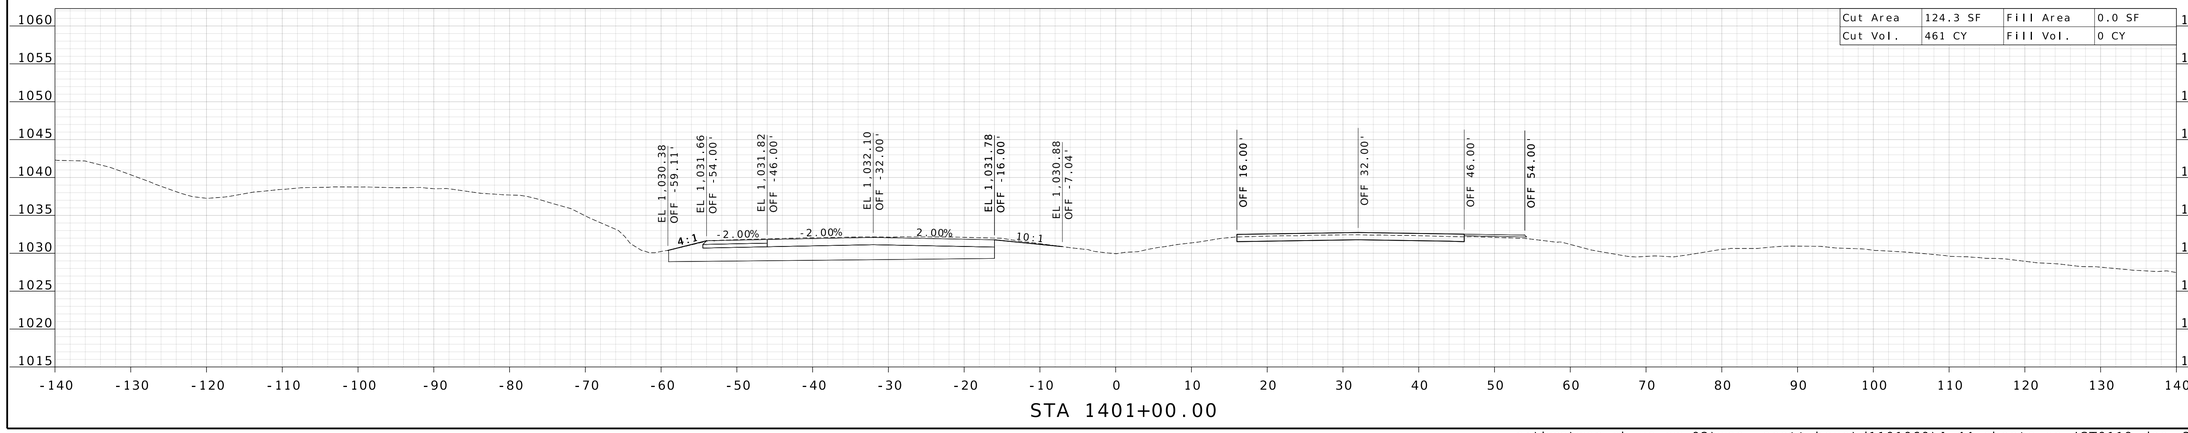

STATE OF MISSOURI
WILLIAM G. KRUSSEL
NUMBER E-27561
REGISTERED PROFESSIONAL ENGINEER

09/21/2026 8:24:46 AM
William G. Krussel
MO PE-27561

DATE PREPARED
9/17/2026

ROUTE	STATE
I-44	MO

DISTRICT	SHEET NO.
CD	20

COUNTY
LACLEDE

JOB NO.
JST0119

CONTRACT ID.

PROJECT NO.


BRIDGE NO.


DESCRIPTION	DATE

MISSOURI HIGHWAYS AND TRANSPORTATION COMMISSION

105 WEST CAPITOL
JEFFERSON CITY, MO 65102
1-888-ASK-MODOT (1-888-275-6636)

211 N. BROADWAY.
SUITE 2800
ST. LOUIS, MO 63102
CERTIFICATE OF AUTHORITY
NO. 001444 ENGINEERING

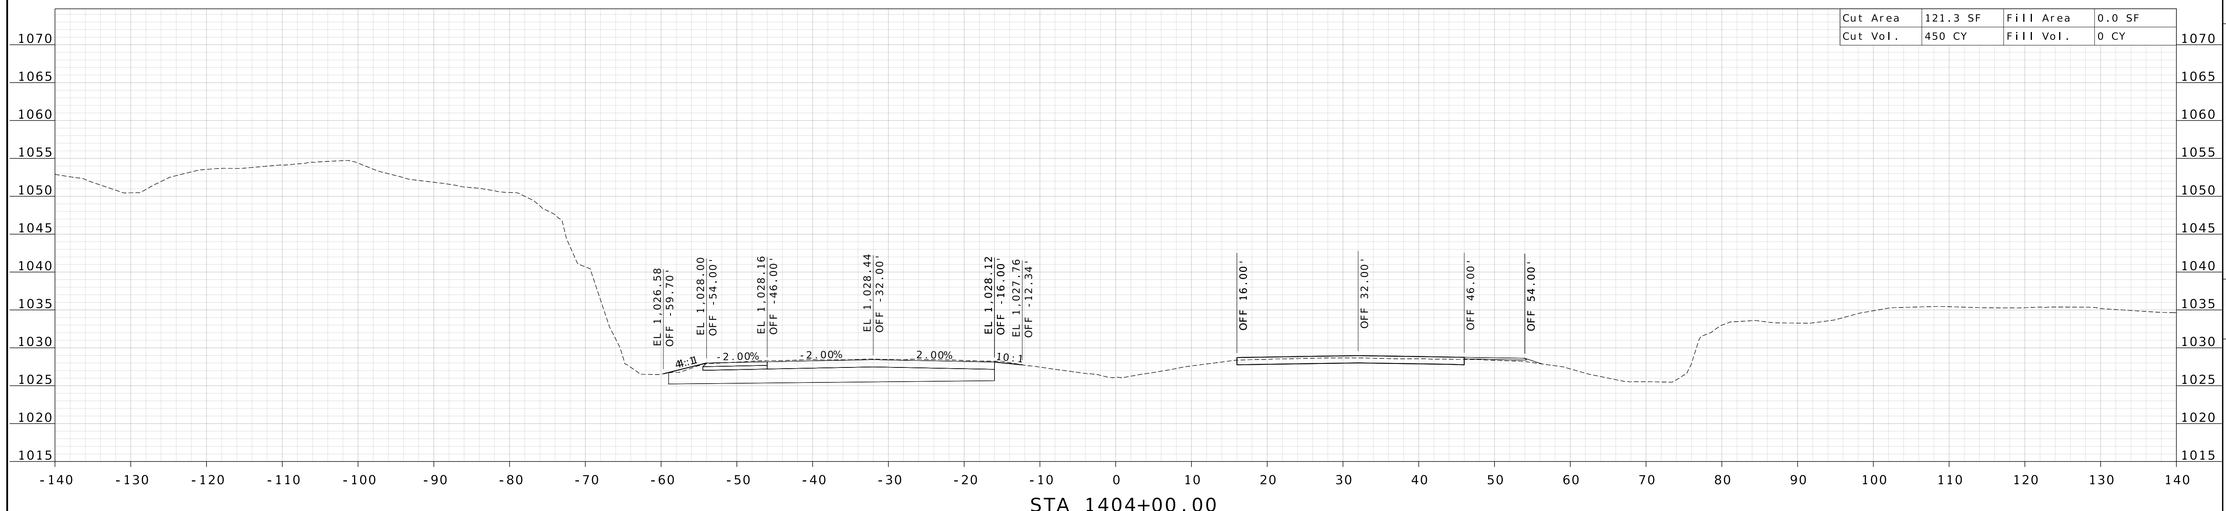

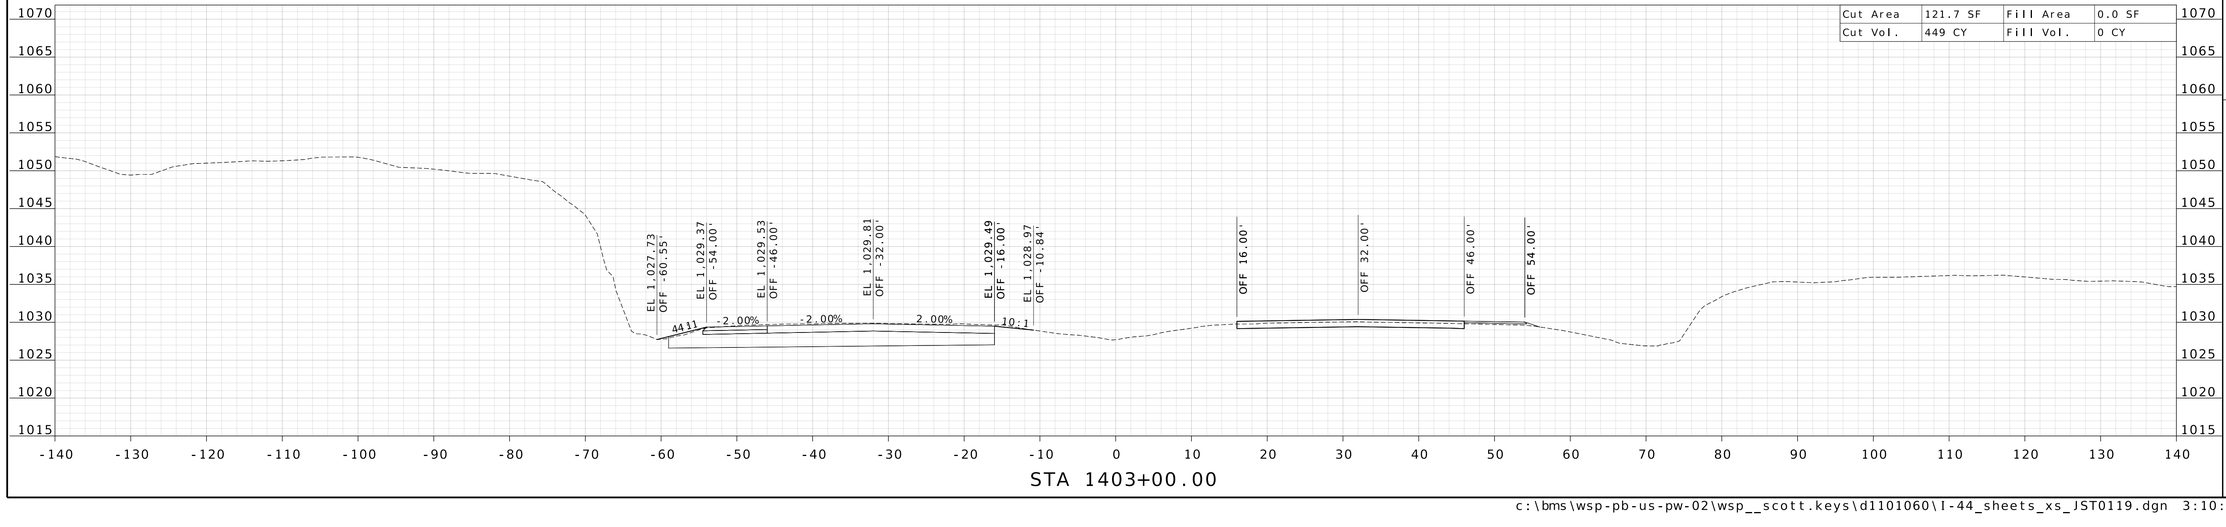

STATE OF MISSOURI
WILLIAM G. KRUSSEL
NUMBER E-27561
REGISTERED PROFESSIONAL ENGINEER

09/21/2026 8:24:47 AM
William G. Krussel
MO PE-27561

DATE PREPARED
9/17/2026

ROUTE	STATE
I-44	MO

DISTRICT	SHEET NO.
CD	21

COUNTY
LACLEDE

JOB NO.
JST0119

CONTRACT ID.


PROJECT NO.


BRIDGE NO.

DESCRIPTION	DATE

MISSOURI HIGHWAYS AND TRANSPORTATION COMMISSION
105 WEST CAPITOL
JEFFERSON CITY, MO 65102
1-888-ASK-MODOT (1-888-275-6636)

211 N. BROADWAY,
SUITE 2800
ST. LOUIS, MO 63102
CERTIFICATE OF AUTHORITY
NO. 001444 ENGINEERING

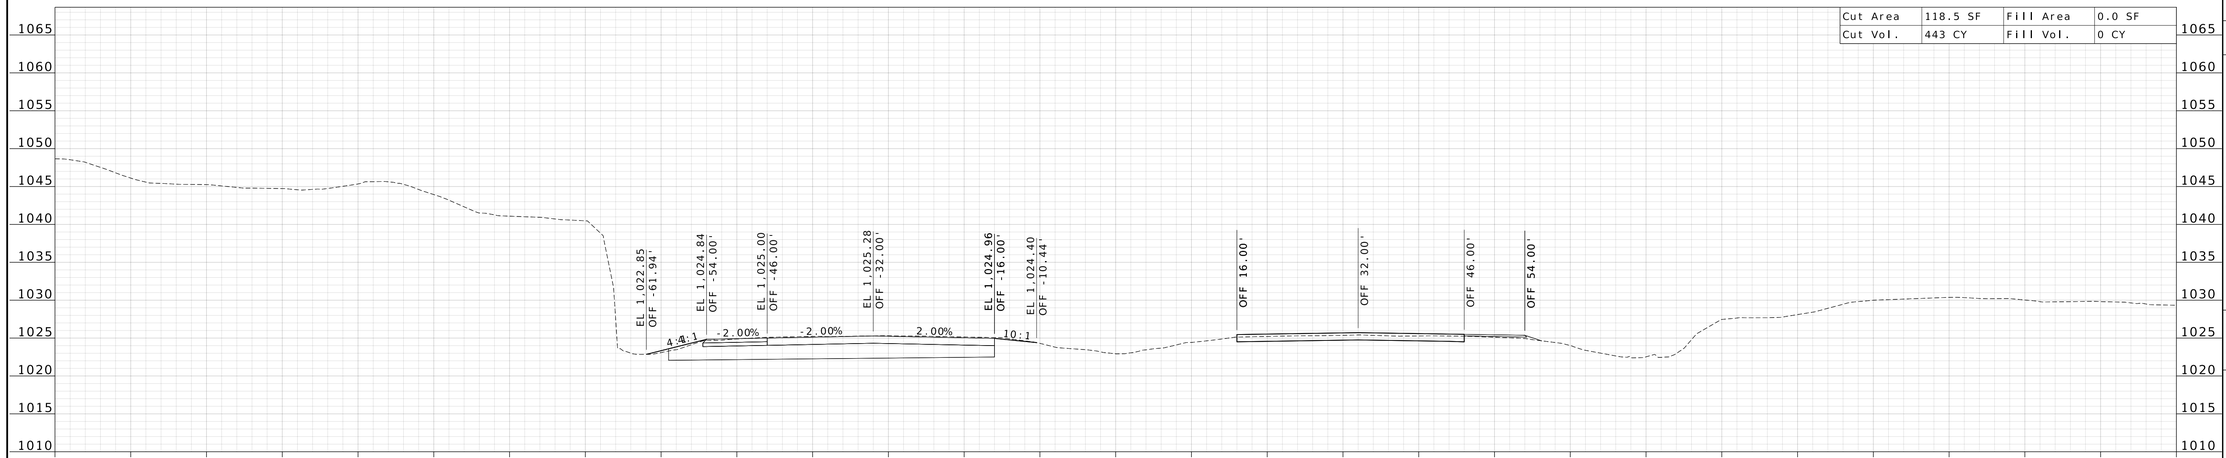

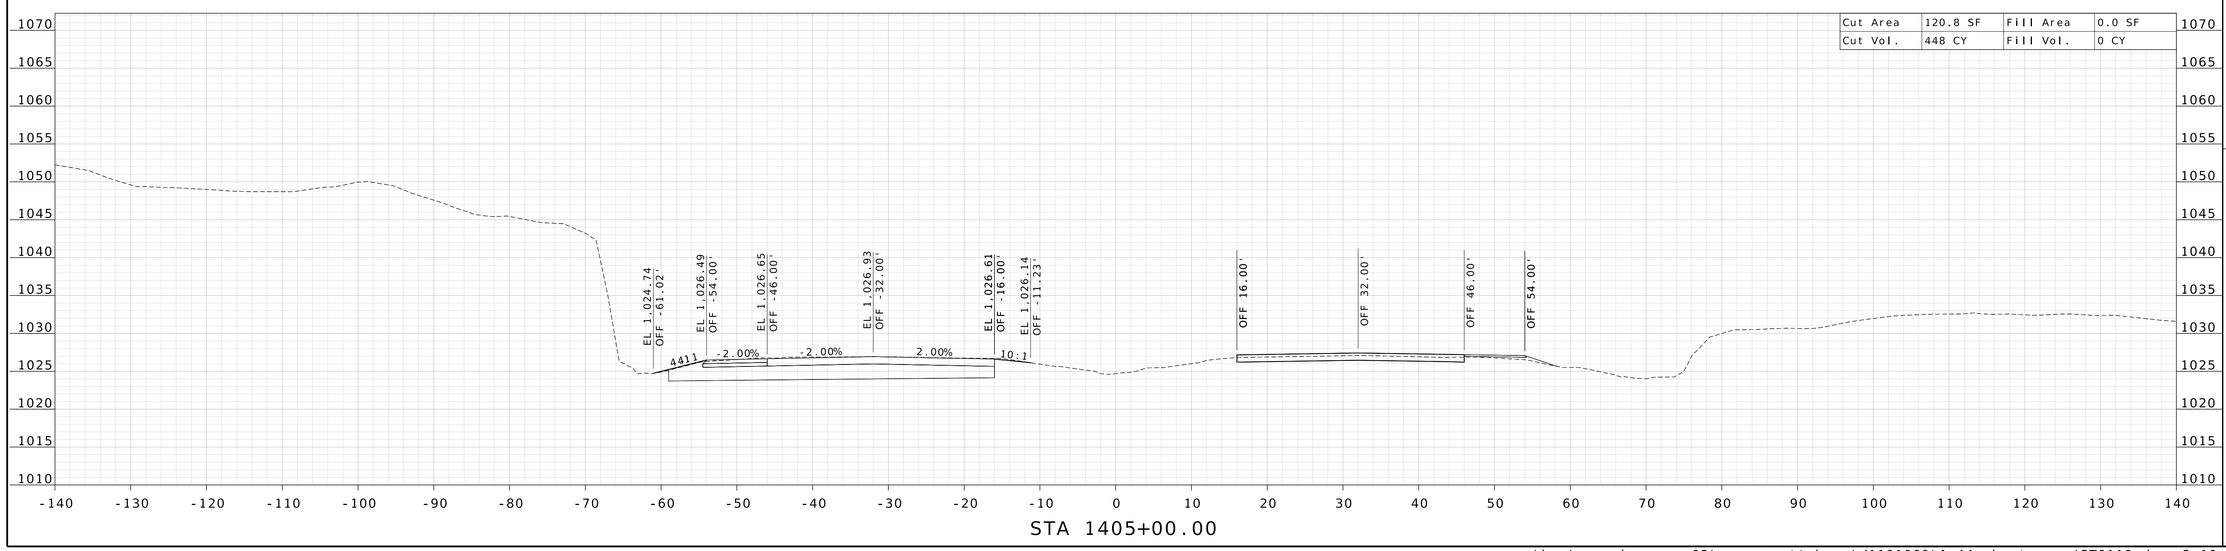

WILLIAM G. KRUSSEL
NUMBER E-27561
STATE OF MISSOURI
REGISTERED PROFESSIONAL ENGINEER

09/21/2026 8:24:47 AM
William G. Krussel
MO PE-27561

DATE PREPARED
9/17/2026

ROUTE	STATE
I-44	MO
DISTRICT	SHEET NO.
CD	22

COUNTY
LACLEDE

JOB NO.
JST0119

CONTRACT ID.

PROJECT NO.

BRIDGE NO.


DESCRIPTION	DATE

MISSOURI HIGHWAYS AND TRANSPORTATION COMMISSION


105 WEST CAPITOL
JEFFERSON CITY, MO 65102
1-888-ASK-MODOT (1-888-275-6636)

211 N. BROADWAY,
SUITE 2800
ST. LOUIS, MO 63102
CERTIFICATE OF AUTHORITY
NO. 001444 ENGINEERING

c:\bms\wsp-pb-us-pw-02\wsp__scott.keys\d1101060\I-44_sheets_xs_JST0119.dgn 3:10:51 PM 9/17/2026

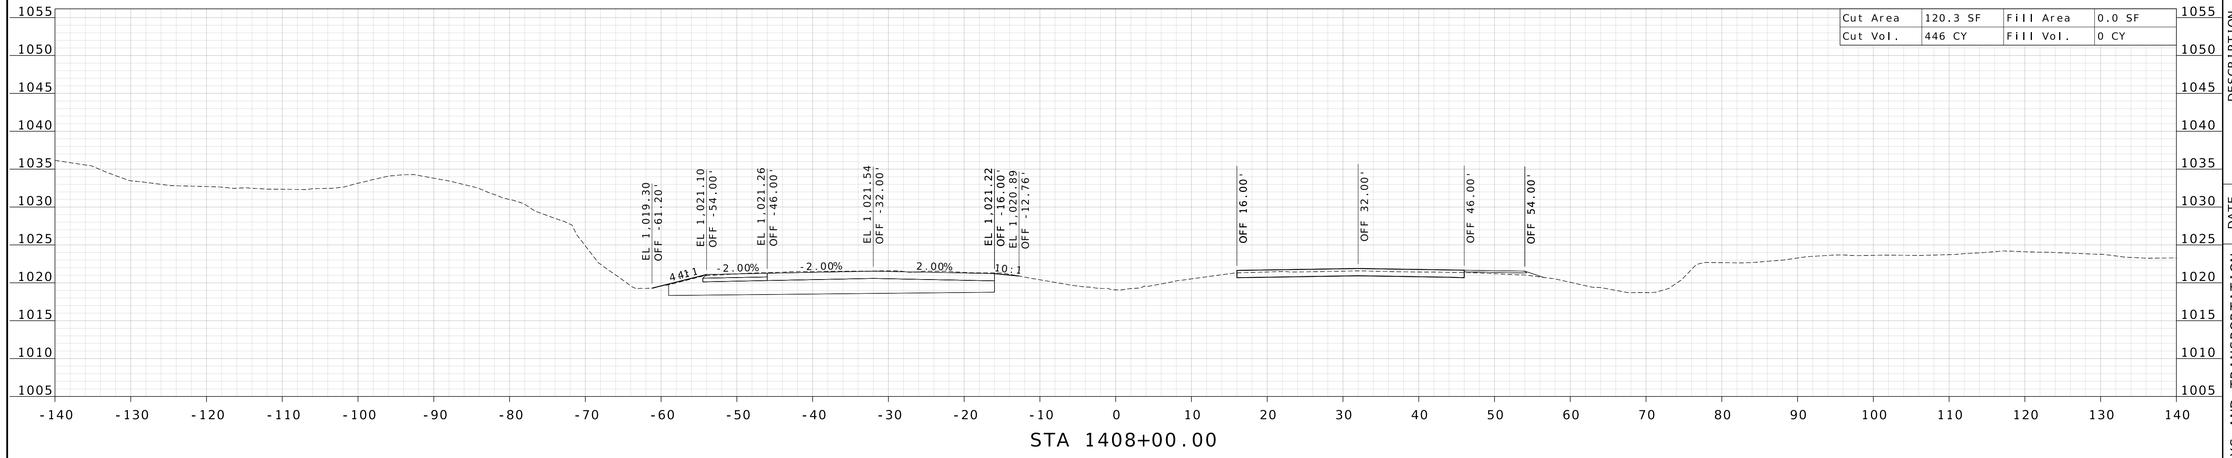

STA 1408+00.00

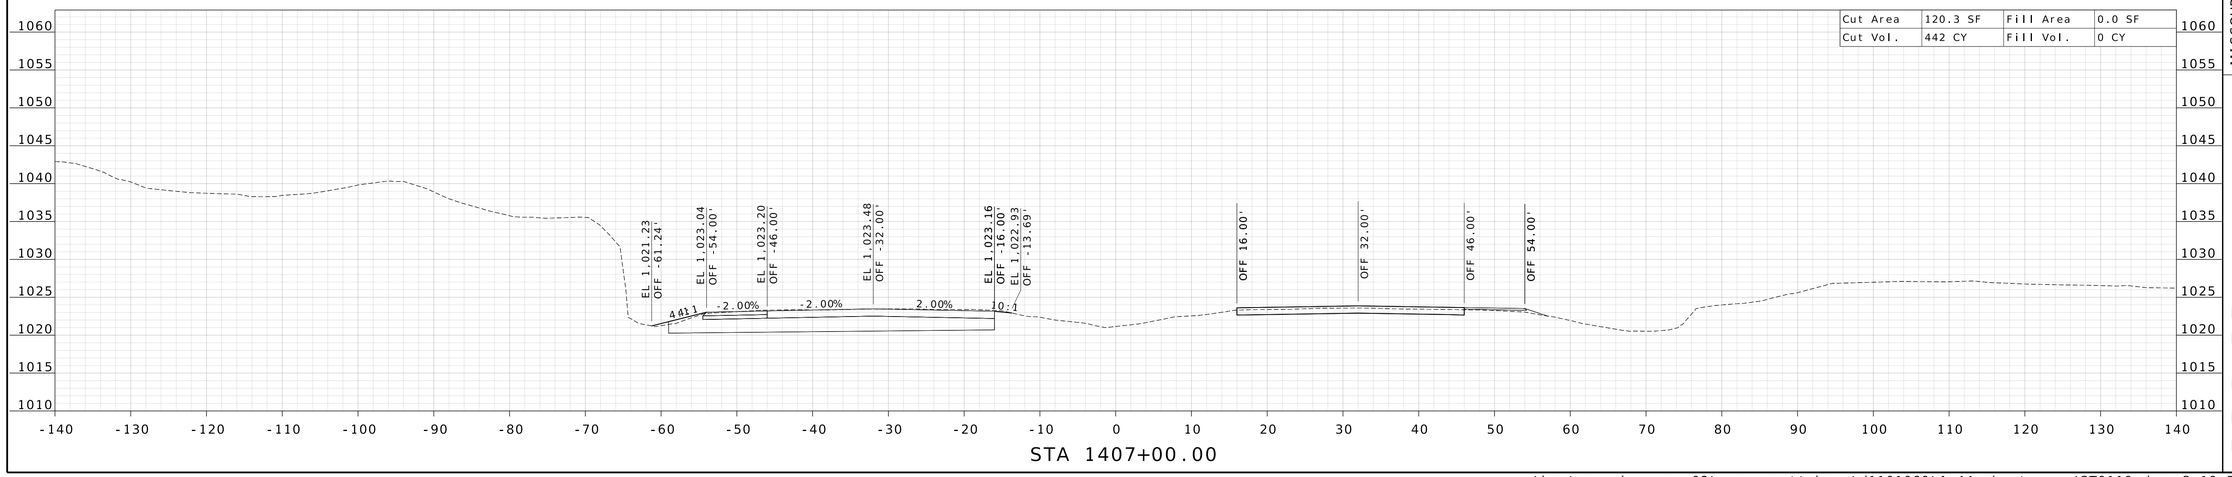

STA 1407+00.00

STATE OF MISSOURI
WILLIAM G. KRUSSEL
NUMBER E-27561
REGISTERED PROFESSIONAL ENGINEER

09/21/2026 8:24:47 AM
William G. Krussel
MO PE-27561

DATE PREPARED
9/17/2026

ROUTE	STATE
I-44	MO

DISTRICT	SHEET NO.
CD	23

COUNTY
LACLEDE

JOB NO.
JST0119

CONTRACT ID.

PROJECT NO.


BRIDGE NO.


DESCRIPTION	DATE


MISSOURI HIGHWAYS AND TRANSPORTATION COMMISSION
105 WEST CAPITOL
JEFFERSON CITY, MO 65102
1-888-ASK-MODOT (1-888-275-6636)

211 N. BROADWAY.
SUITE 2800
ST. LOUIS, MO 63102
CERTIFICATE OF AUTHORITY
NO. 001444 ENGINEERING

c:\bms\wsp-pb-us-pw-02\wsp__scott.keys\d1101060\I-44_sheets_xs_JST0119.dgn 3:10:53 PM 9/17/2026

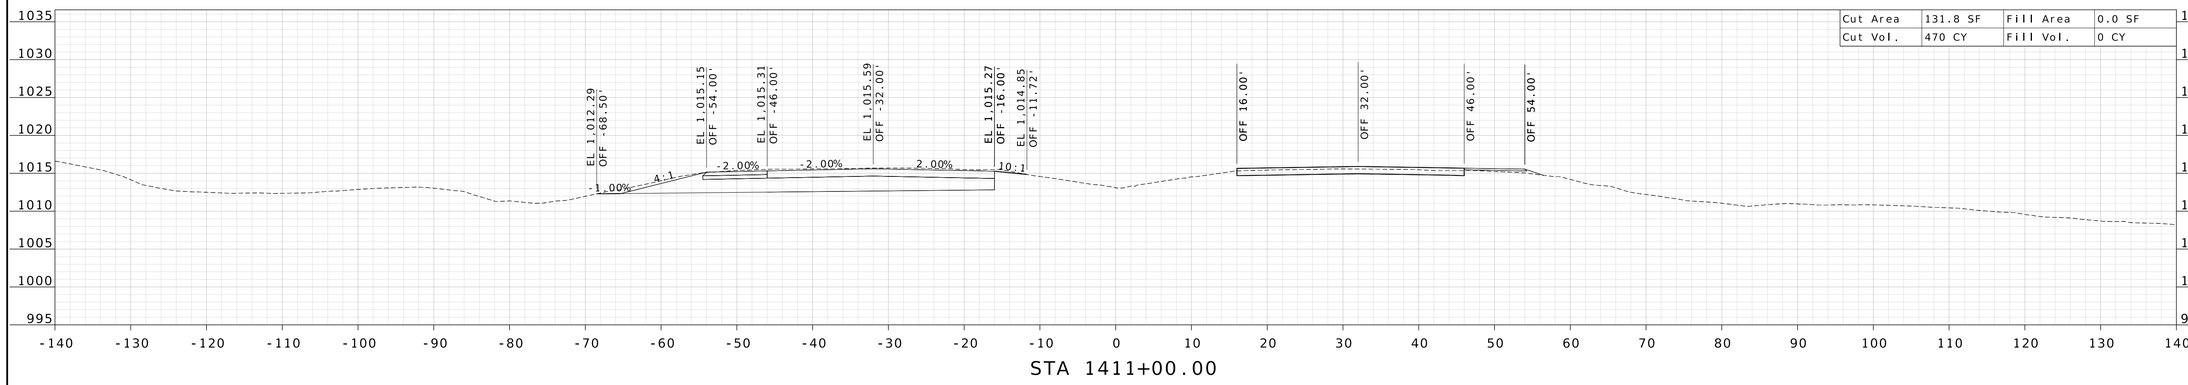

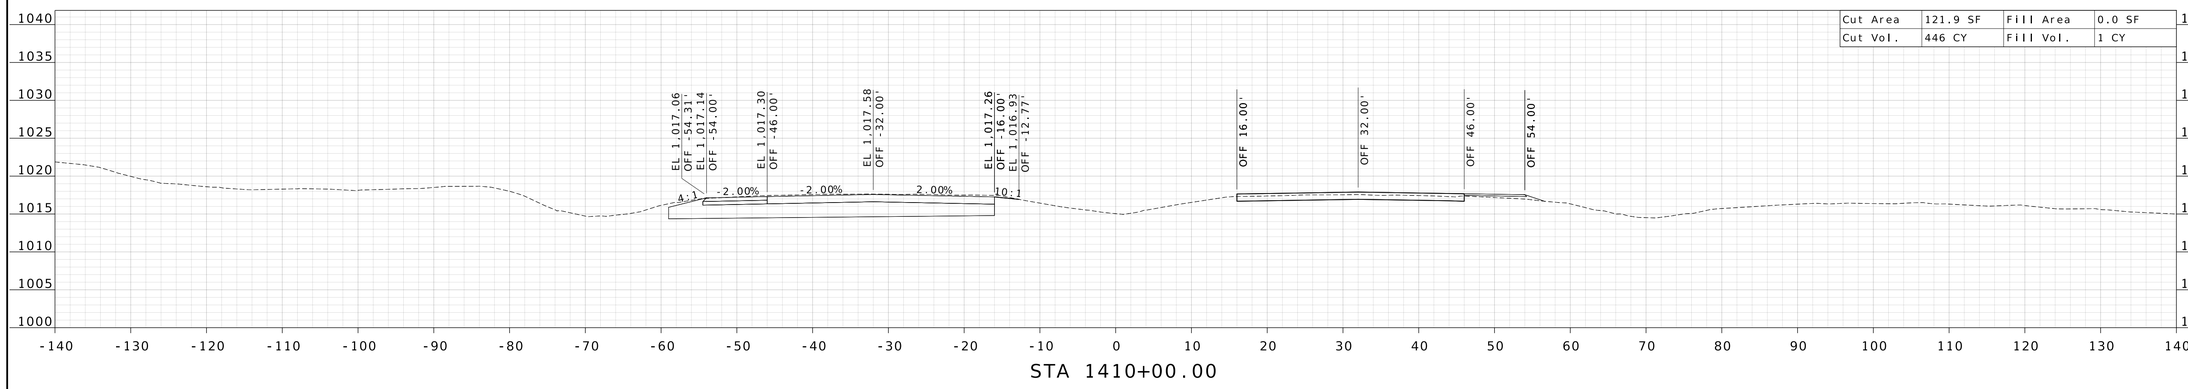

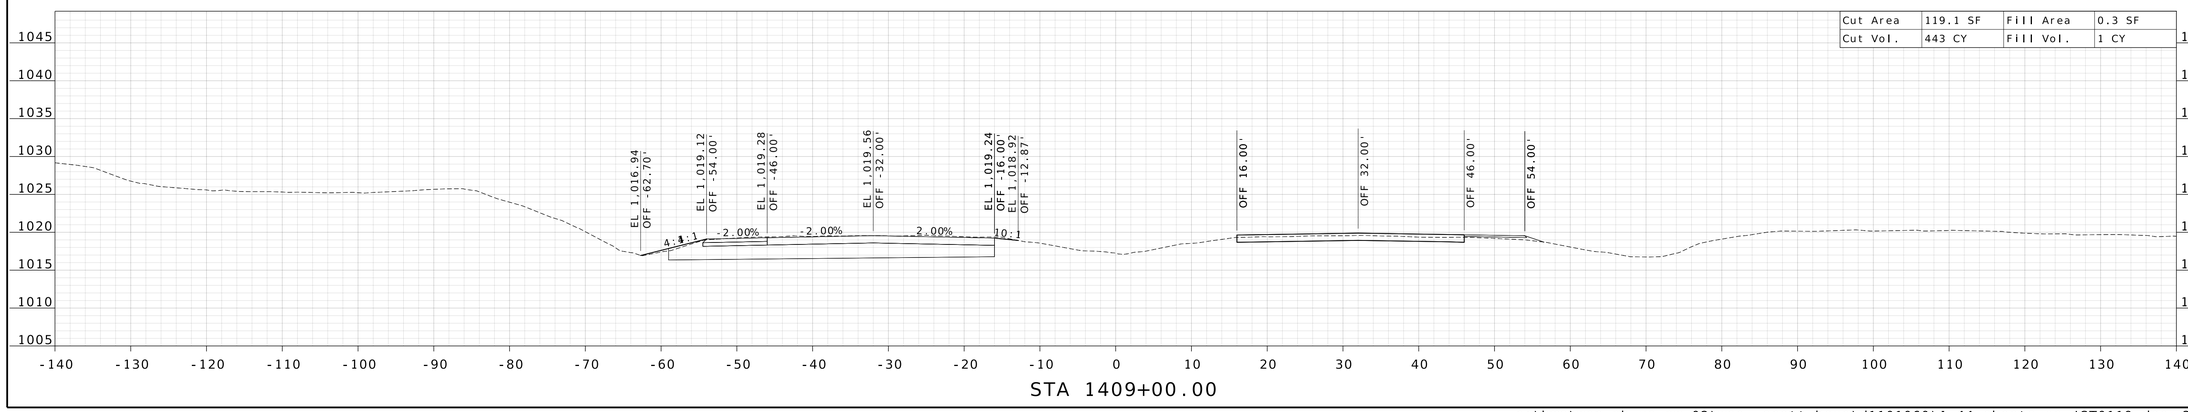

STATE OF MISSOURI
WILLIAM G. KRUSSEL
NUMBER E-27561
REGISTERED PROFESSIONAL ENGINEER

09/21/2026 8:24:48 AM
William G. Krussel
MO PE-27561

DATE PREPARED
9/17/2026

ROUTE	STATE
I-44	MO
DISTRICT	SHEET NO.
CD	24

COUNTY
LACLEDE

JOB NO.
JST0119

CONTRACT ID.

PROJECT NO.

BRIDGE NO.

DESCRIPTION

DATE

MISSOURI HIGHWAYS AND TRANSPORTATION COMMISSION


105 WEST CAPITOL
JEFFERSON CITY, MO 65102
1-888-ASK-MODOT (1-888-275-6636)


MoDOT


211 N. BROADWAY.
SUITE 2800
ST. LOUIS, MO 63102
CERTIFICATE OF AUTHORITY
NO. 001444 ENGINEERING

WSP

c:\bms\wsp-pb-us-pw-02\wsp__scott.keys\d1101060\I-44_sheets_xs_JST0119.dgn 3:10:55 PM 9/17/2026

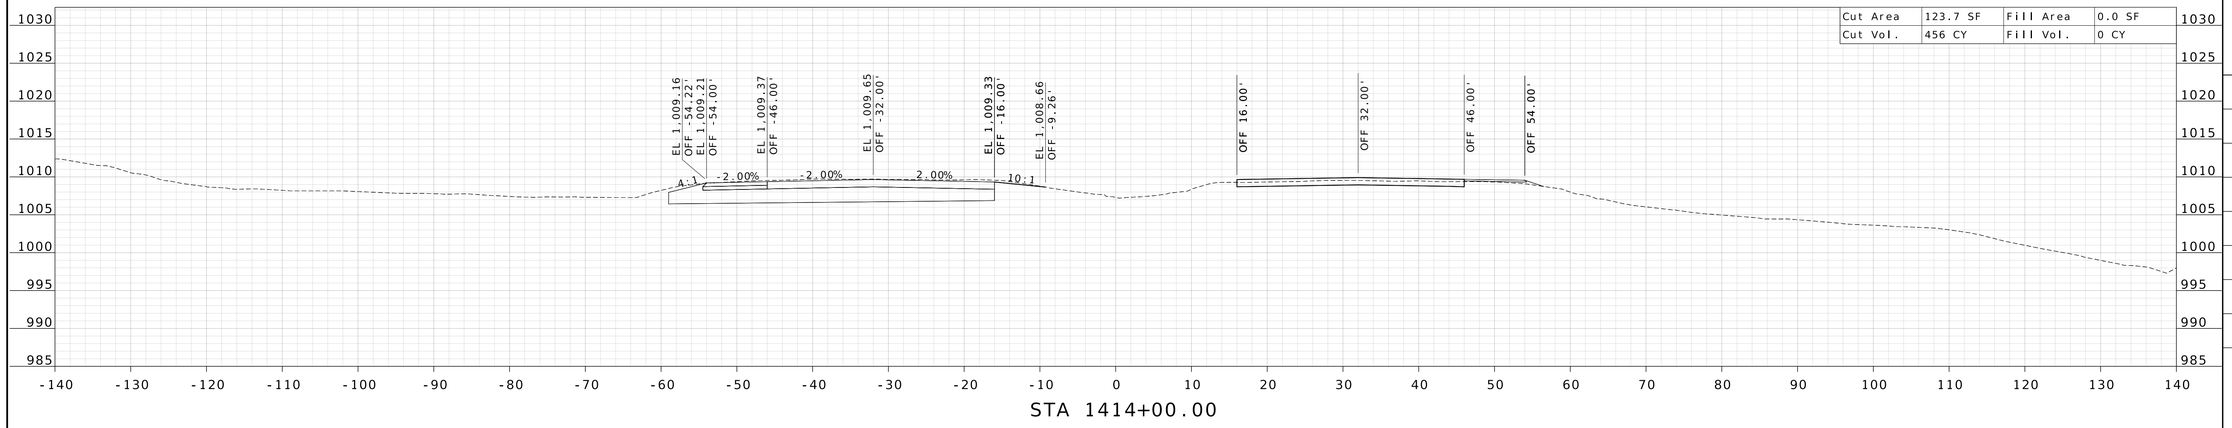

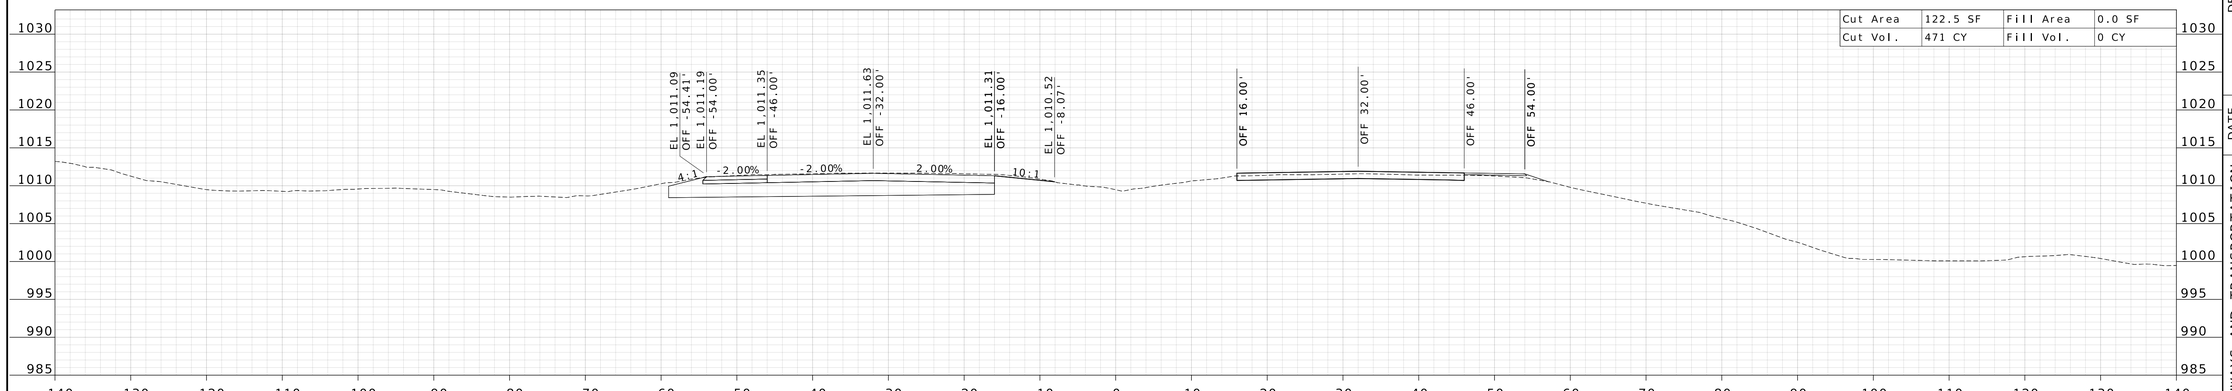

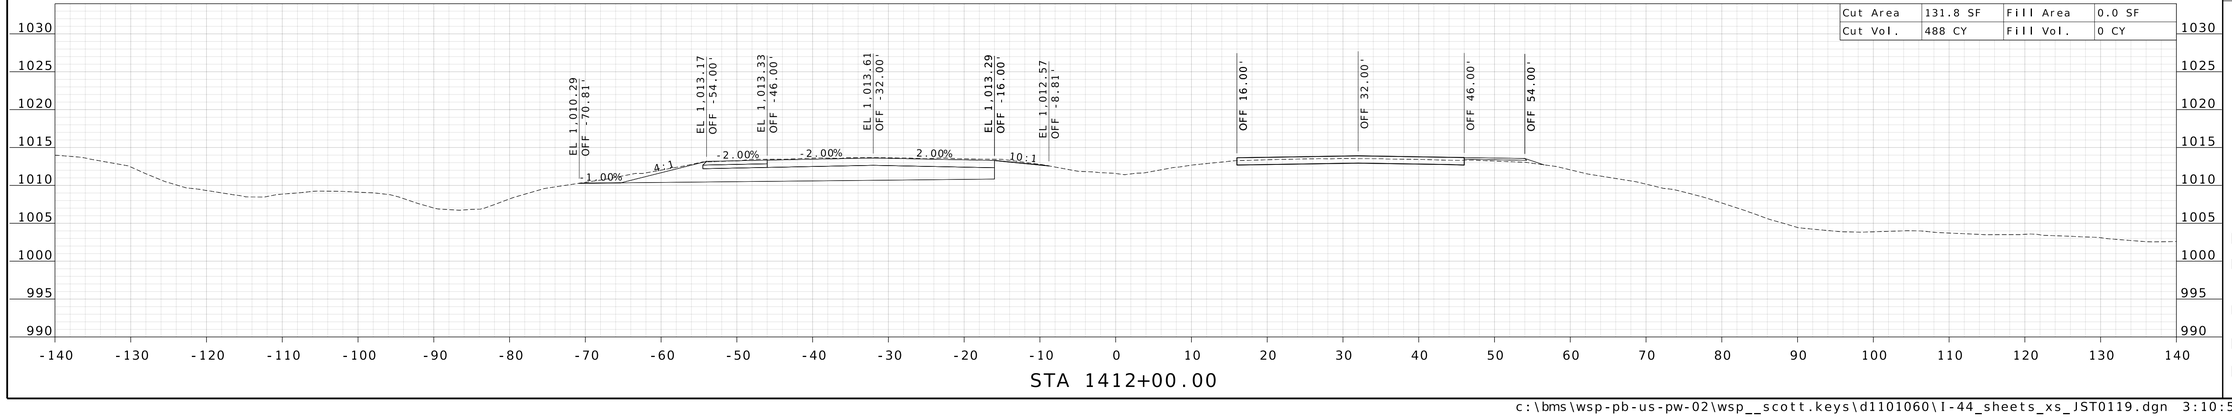

STATE OF MISSOURI
REGISTERED PROFESSIONAL ENGINEER
WILLIAM G. KRUSSEL
NUMBER E-27561

09/21/2026 8:24:48 AM
William G. Krussel
MO PE-27561

DATE PREPARED
9/17/2026

ROUTE	STATE
I-44	MO
DISTRICT	SHEET NO.
CD	25

COUNTY
LACLEDE

JOB NO.
JST0119

CONTRACT ID.

PROJECT NO.


BRIDGE NO.


DESCRIPTION	DATE

MISSOURI HIGHWAYS AND TRANSPORTATION COMMISSION

105 WEST CAPITOL
JEFFERSON CITY, MO 65102
1-888-ASK-MODOT (1-888-275-6636)

211 N. BROADWAY.
SUITE 2800
ST. LOUIS, MO 63102
CERTIFICATE OF AUTHORITY
NO. 001444 ENGINEERING

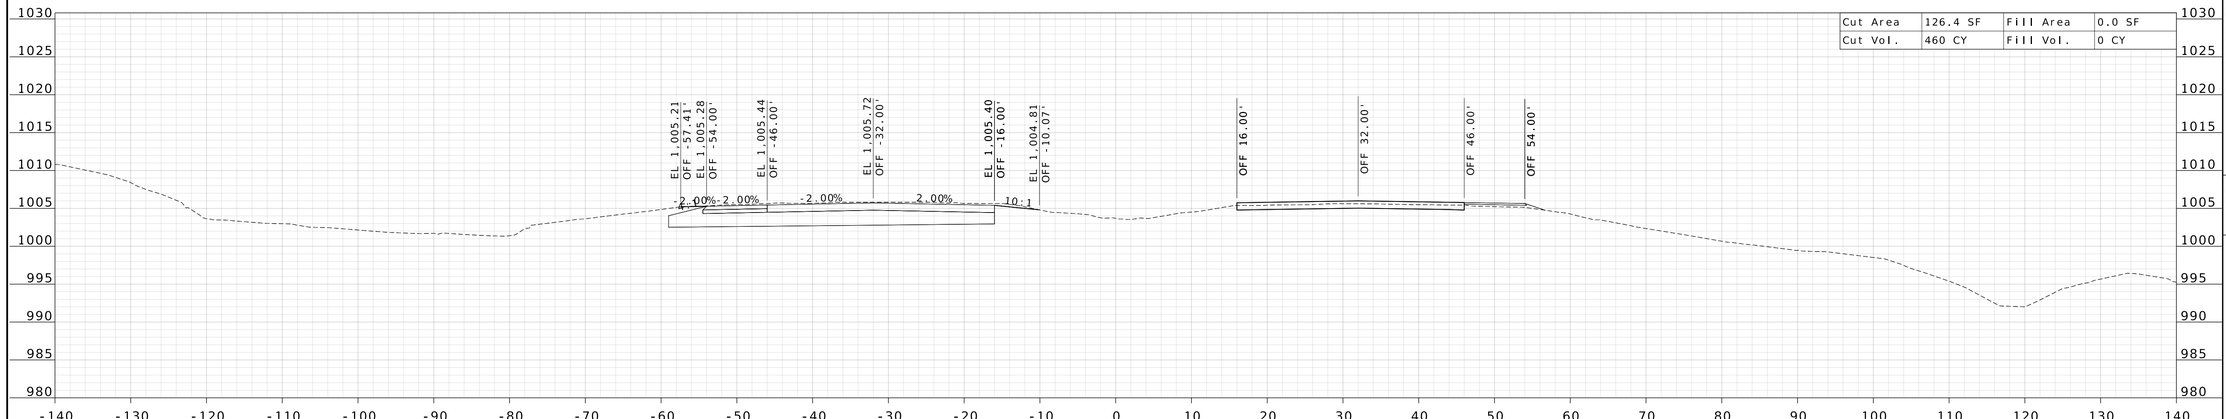

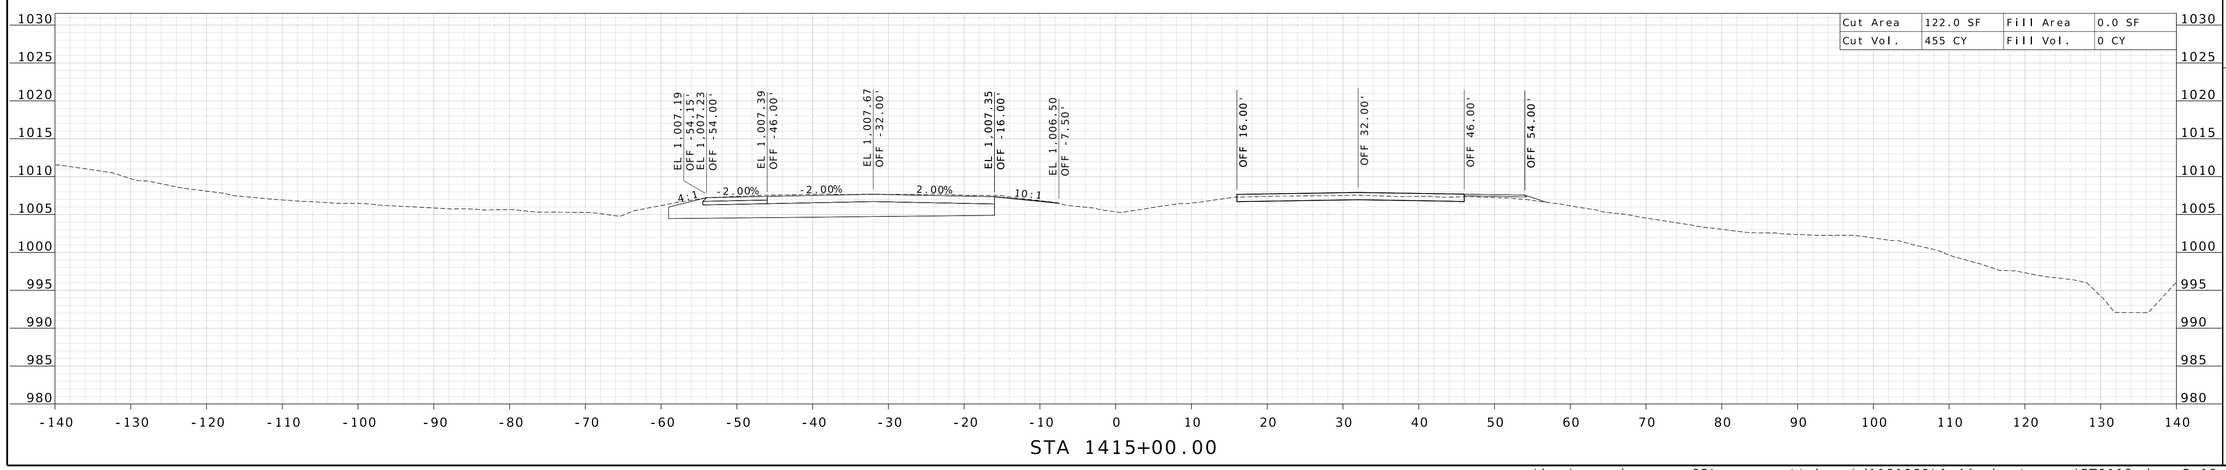



09/21/2026 8:24:48 AM
William G. Krussel
MO PE-27561

DATE PREPARED
9/17/2026

ROUTE	STATE
I-44	MO

DISTRICT	SHEET NO.
CD	26

COUNTY
LACLEDE

JOB NO.
JST0119

CONTRACT ID.

PROJECT NO.

BRIDGE NO.


DESCRIPTION	DATE

MISSOURI HIGHWAYS AND TRANSPORTATION COMMISSION


105 WEST CAPITOL
JEFFERSON CITY, MO 65102
1-888-ASK-MODOT (1-888-275-6636)

211 N. BROADWAY.
SUITE 2800
ST. LOUIS, MO 63102
CERTIFICATE OF AUTHORITY
NO. 001444 ENGINEERING

c:\bms\wsp-pb-us-pw-02\wsp__scott.keys\d1101060\I-44_sheets_xs_JST0119.dgn 3:10:59 PM 9/17/2026

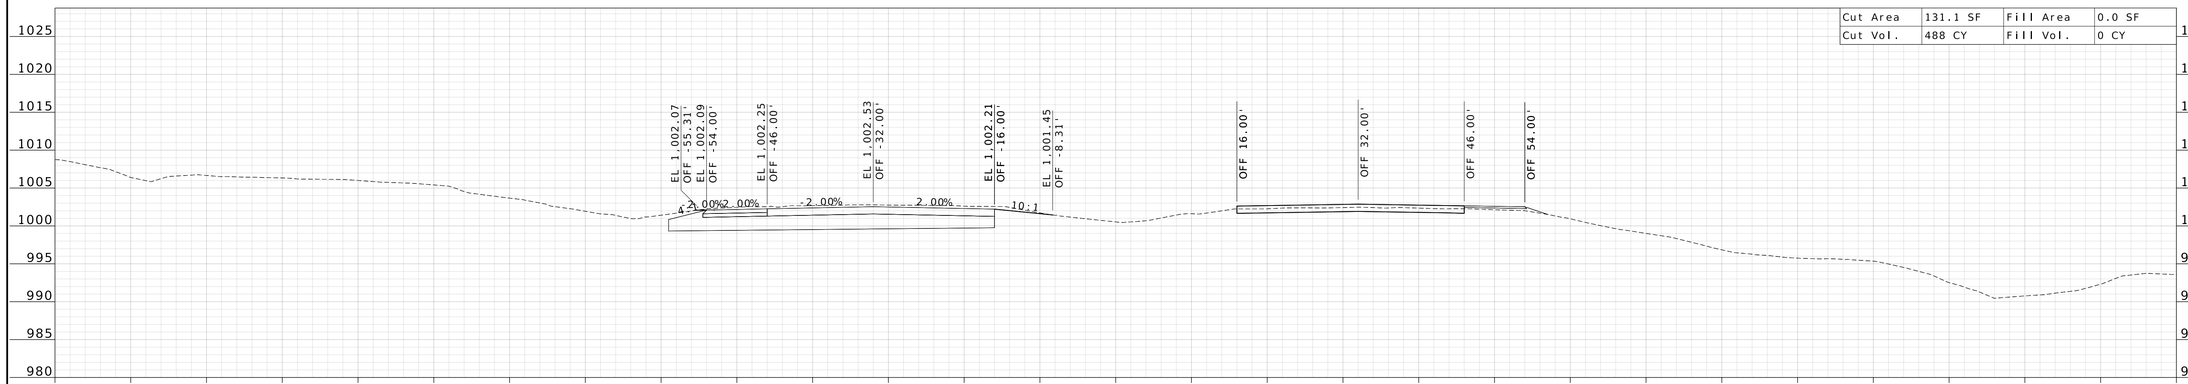

STA 1418+00.00

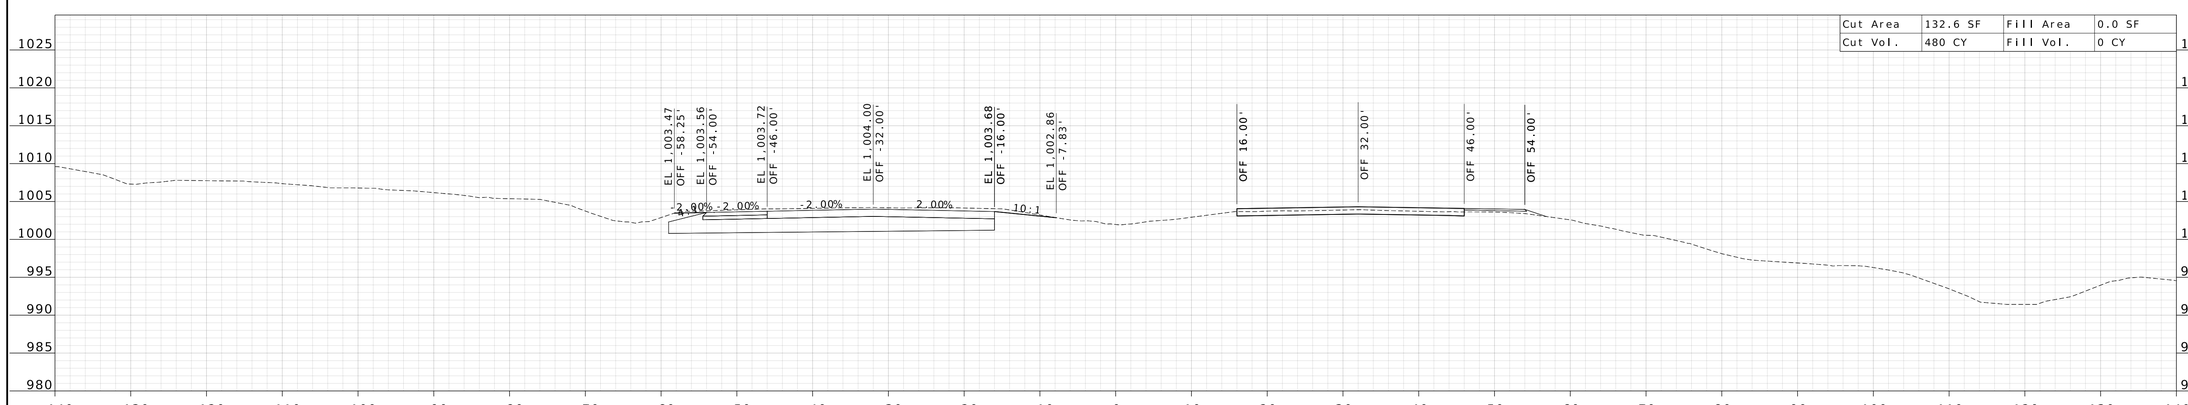

STA 1417+00.00

STATE OF MISSOURI
WILLIAM G. KRUSSEL
NUMBER E-27561
REGISTERED PROFESSIONAL ENGINEER

09/21/2026 8:24:49 AM
William G. Krussel
MO PE-27561

DATE PREPARED
9/17/2026

ROUTE	STATE
I-44	MO

DISTRICT	SHEET NO.
CD	27

COUNTY
LACLEDE

JOB NO.
JST0119

CONTRACT ID.


PROJECT NO.

BRIDGE NO.


DESCRIPTION	DATE

MISSOURI HIGHWAYS AND TRANSPORTATION COMMISSION
105 WEST CAPITOL
JEFFERSON CITY, MO 65102
1-888-ASK-MODOT (1-888-275-6636)

211 N. BROADWAY,
SUITE 2800
ST. LOUIS, MO 63102
CERTIFICATE OF AUTHORITY
NO. 001444 ENGINEERING

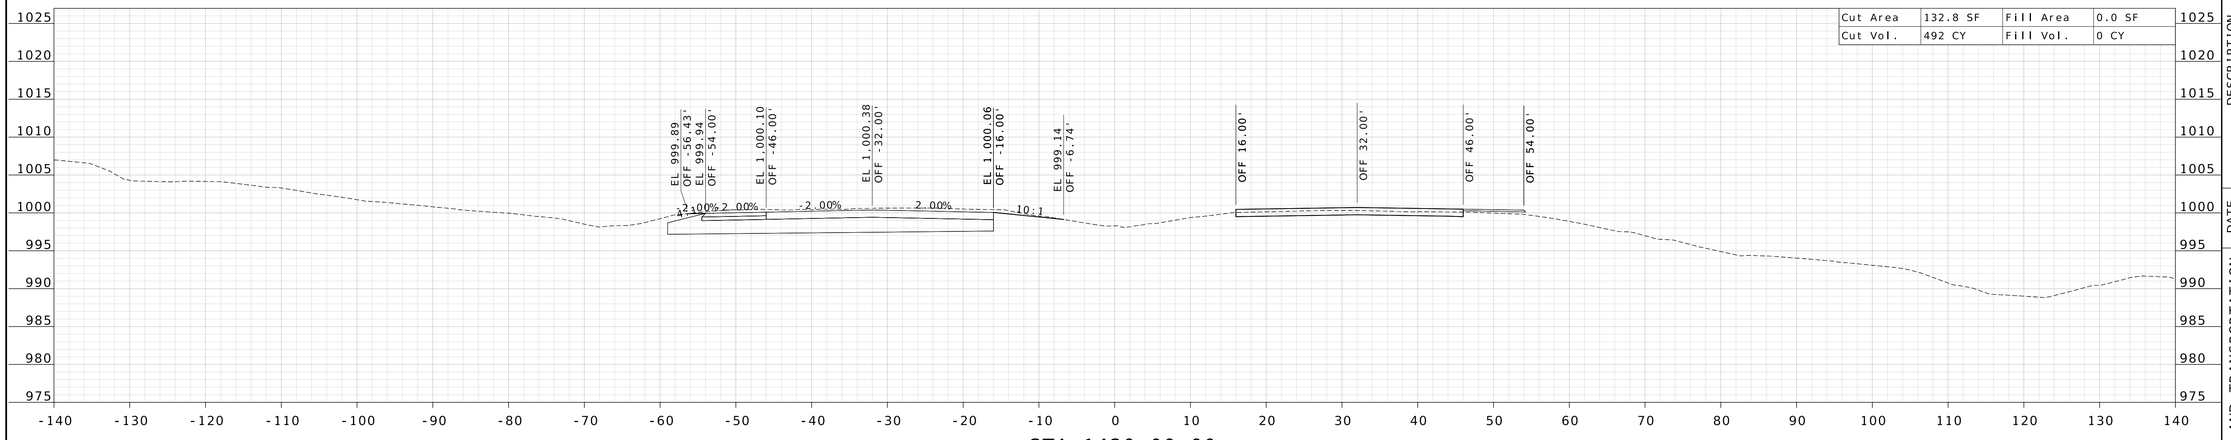

STA 1420+00.00

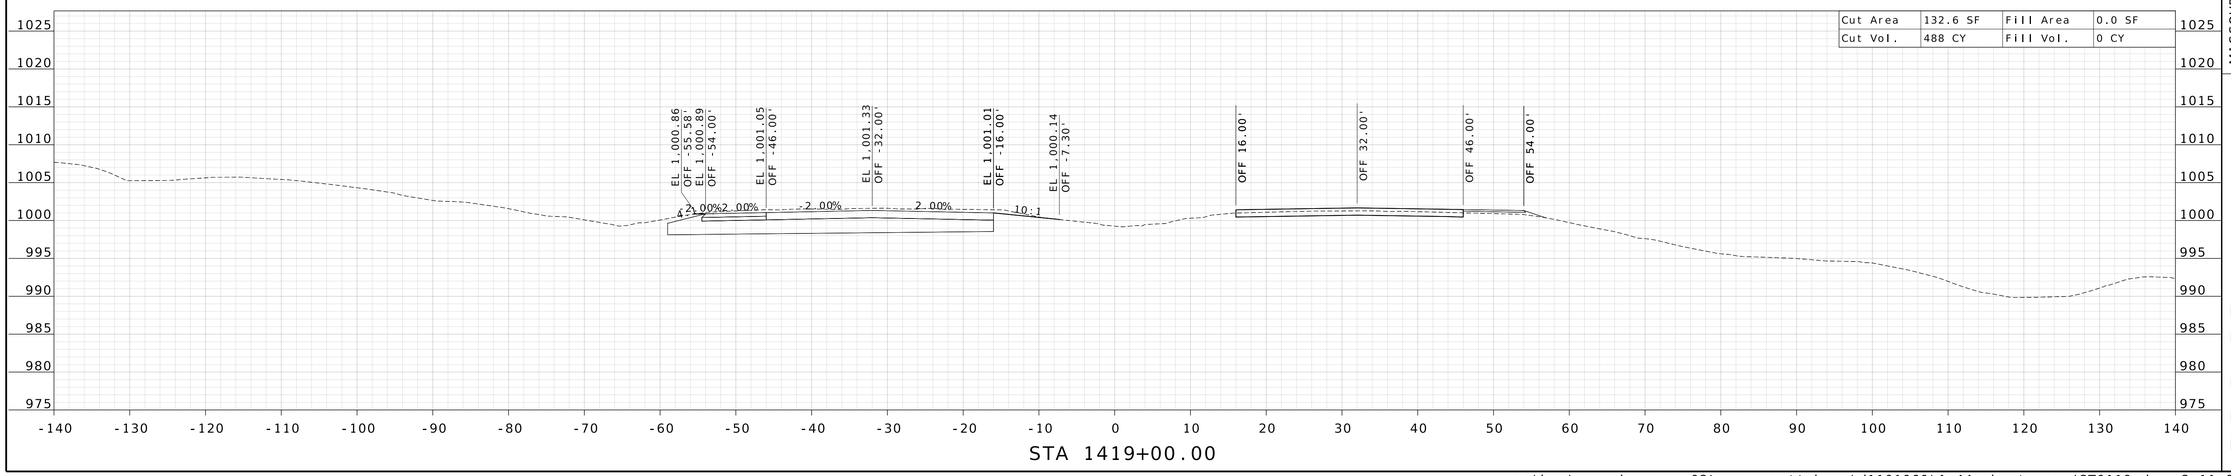

STA 1419+00.00

STATE OF MISSOURI
WILLIAM G. KRUSSEL
NUMBER E-27561
REGISTERED PROFESSIONAL ENGINEER

09/21/2026 8:24:49 AM
William G. Krussel
MO PE-27561

DATE PREPARED
9/17/2026

ROUTE	STATE
I-44	MO
DISTRICT	SHEET NO.
CD	28

COUNTY
LACLEDE

JOB NO.
JST0119

CONTRACT ID.

PROJECT NO.


BRIDGE NO.

DESCRIPTION	DATE


MISSOURI HIGHWAYS AND TRANSPORTATION COMMISSION
105 WEST CAPITOL
JEFFERSON CITY, MO 65102
1-888-ASK-MODOT (1-888-275-6636)

211 N. BROADWAY.
SUITE 2800
ST. LOUIS, MO 63102
CERTIFICATE OF AUTHORITY
NO. 001444 ENGINEERING

c:\bms\wsp-pb-us-pw-02\wsp__scott.keys\d1101060\I-44_sheets_xs_JST0119.dgn 3:11:02 PM 9/17/2026

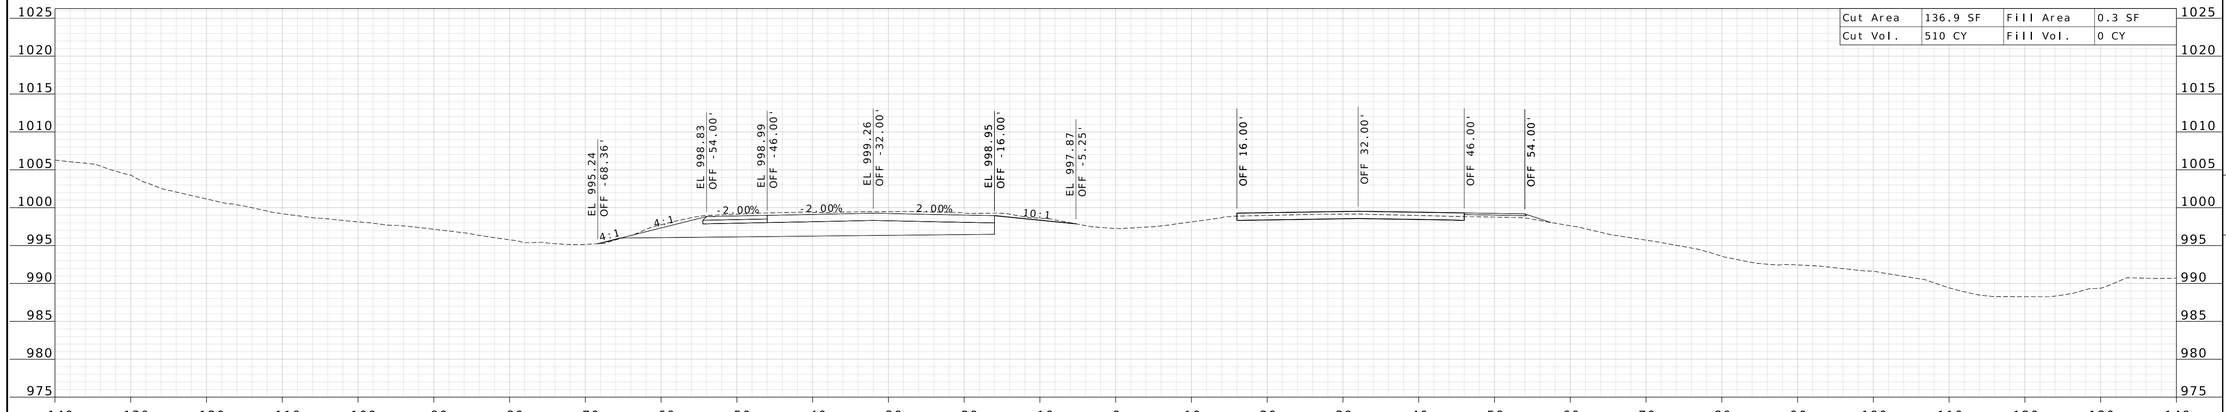

STA 1422+00.00

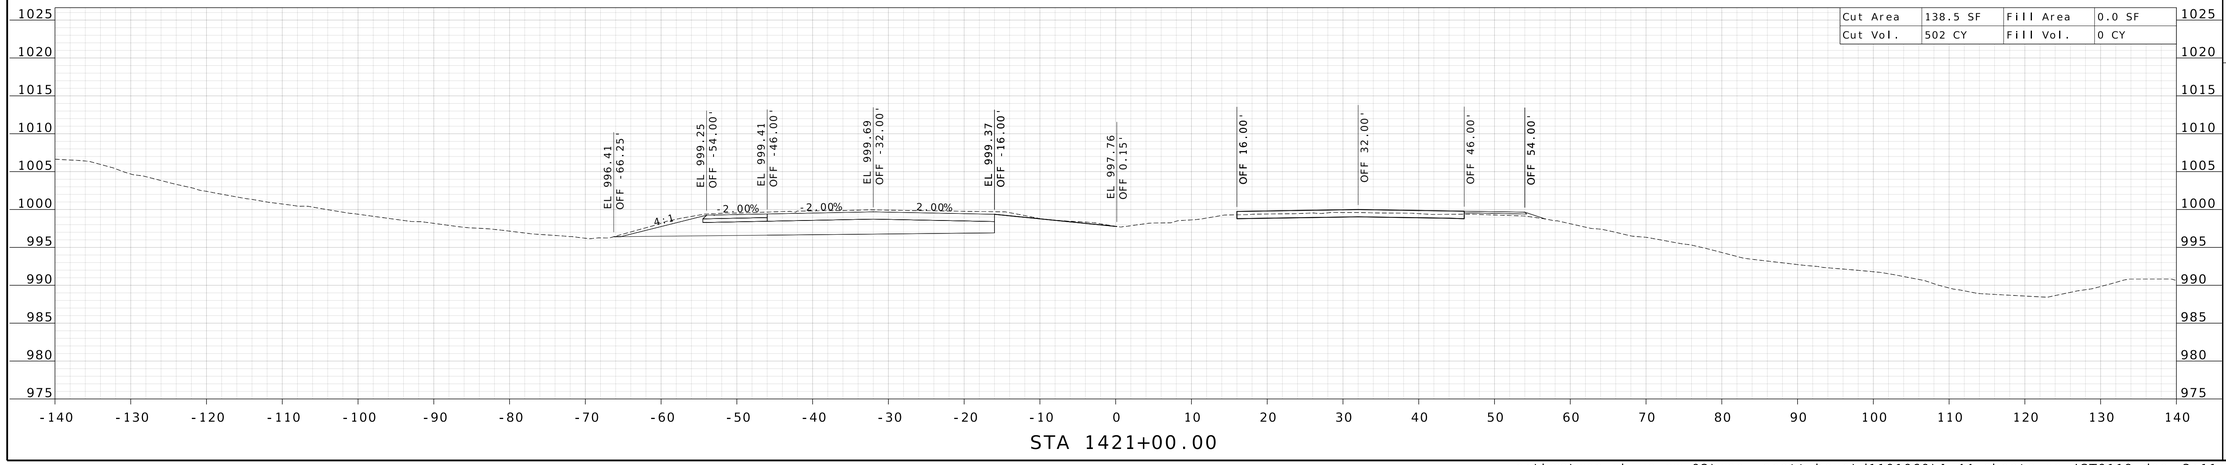

STA 1421+00.00

WILLIAM G. KRUSSEL
NUMBER E-27561
STATE OF MISSOURI
REGISTERED PROFESSIONAL ENGINEER

09/21/2026 8:24:49 AM
William G. Krussel
MO PE-27561

DATE PREPARED
9/17/2026

ROUTE	STATE
I-44	MO
DISTRICT	SHEET NO.
CD	29

COUNTY
LACLEDE

JOB NO.
JST0119

CONTRACT ID.

PROJECT NO.

BRIDGE NO.

DESCRIPTION


DATE


MISSOURI HIGHWAYS AND TRANSPORTATION COMMISSION

105 WEST CAPITOL
JEFFERSON CITY, MO 65102
1-888-ASK-MODOT (1-888-275-6636)

211 N. BROADWAY.
SUITE 2800
ST. LOUIS, MO 63102
CERTIFICATE OF AUTHORITY
NO. 001444 ENGINEERING

c:\bms\wsp-pb-us-pw-02\wsp__scott.keys\d1101060\I-44_sheets_xs_JST0119.dgn 3:11:03 PM 9/17/2026

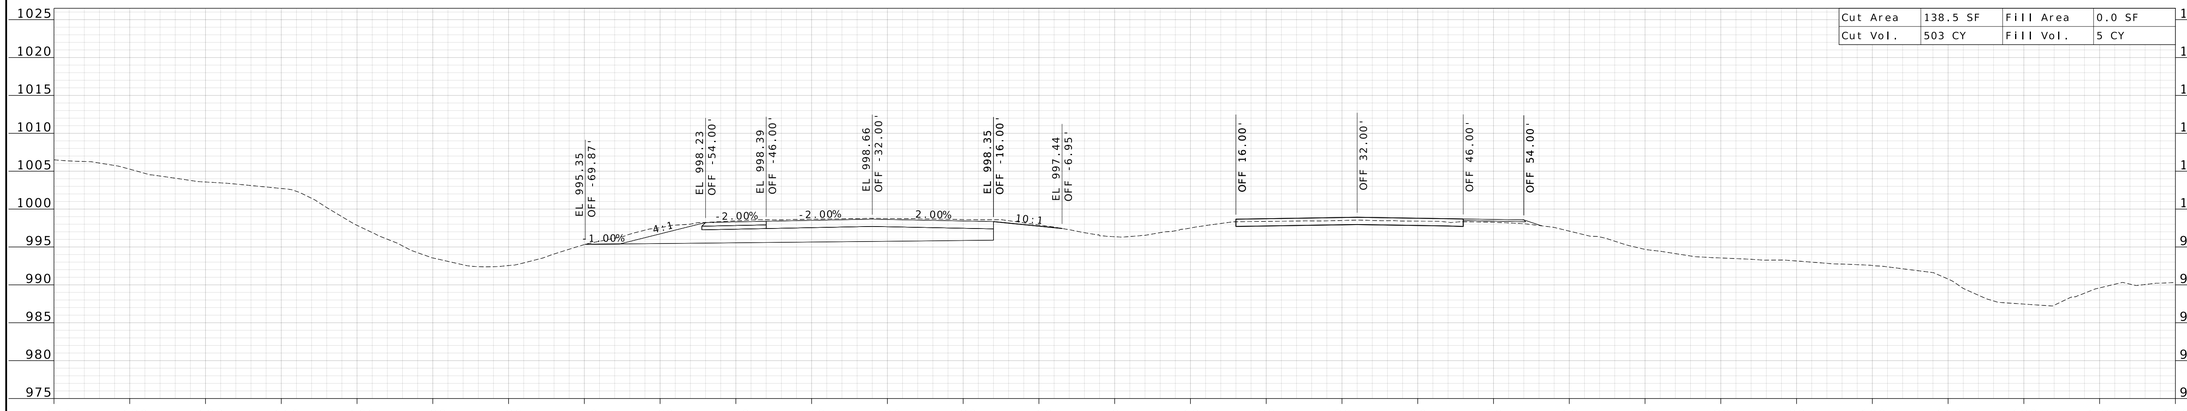

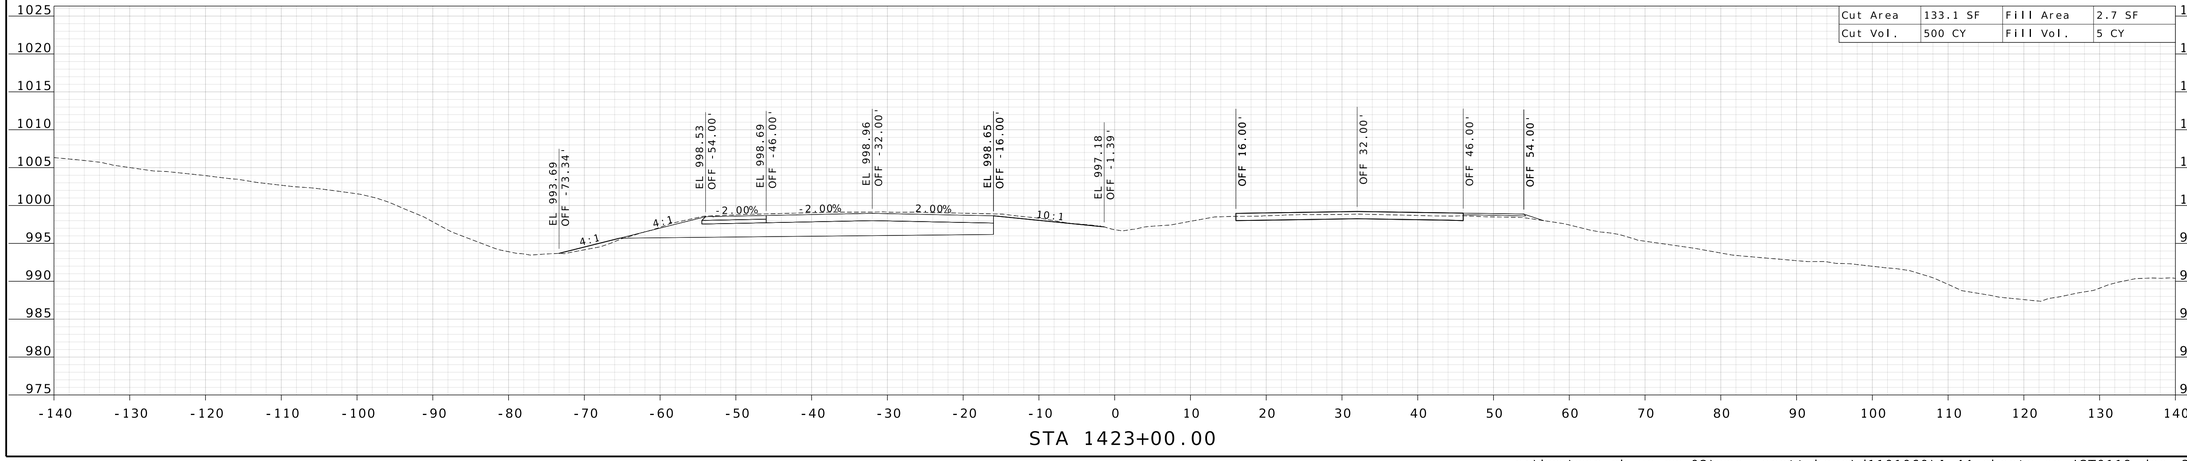

STATE OF MISSOURI
WILLIAM G. KRUSSEL
NUMBER E-27561
REGISTERED PROFESSIONAL ENGINEER

09/21/2026 8:24:49 AM
William G. Krussel
MO PE-27561

DATE PREPARED
9/17/2026

ROUTE	STATE
I-44	MO

DISTRICT	SHEET NO.
CD	30

COUNTY
LACLEDE

JOB NO.
JST0119

CONTRACT ID.


PROJECT NO.

BRIDGE NO.


DESCRIPTION	DATE

MISSOURI HIGHWAYS AND TRANSPORTATION COMMISSION
105 WEST CAPITOL
JEFFERSON CITY, MO 65102
1-888-ASK-MODOT (1-888-275-6636)

211 N. BROADWAY.
SUITE 2800
ST. LOUIS, MO 63102
CERTIFICATE OF AUTHORITY
NO. 001444 ENGINEERING

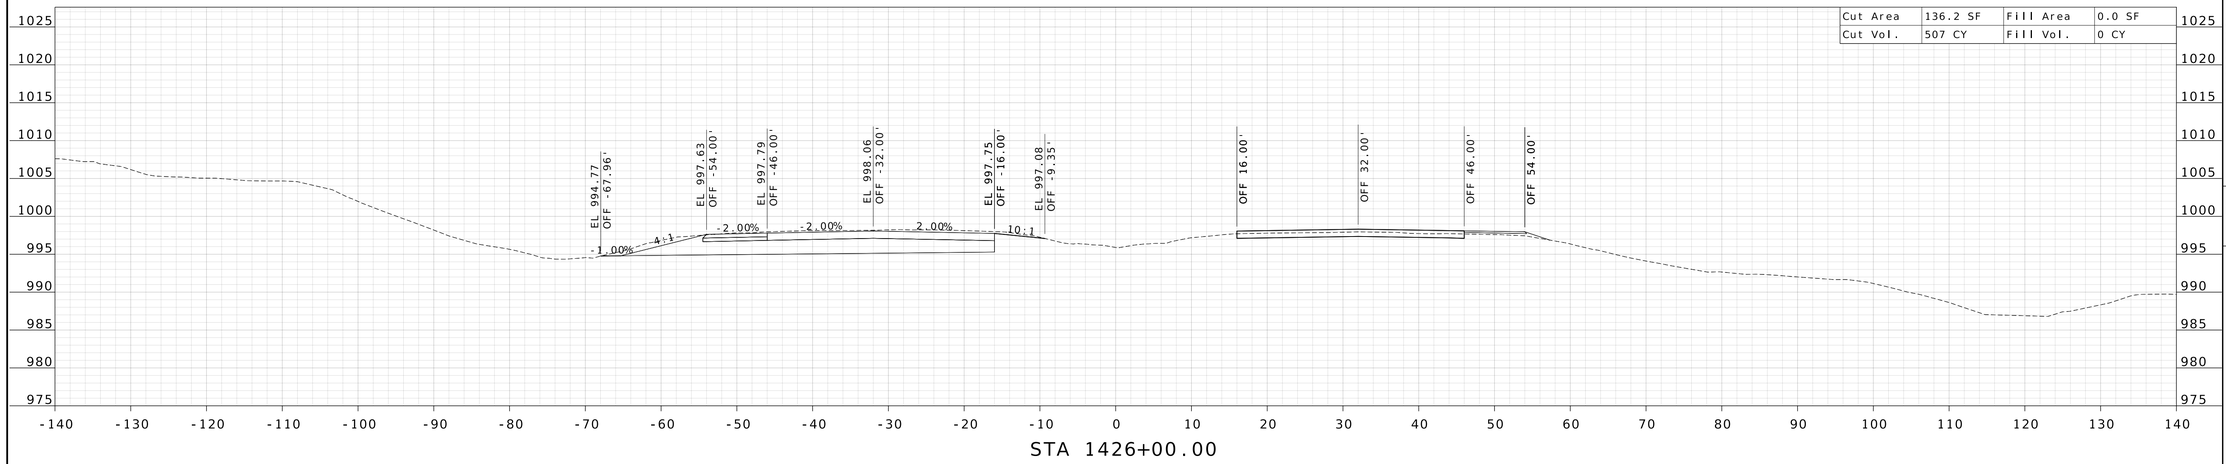

STA 1426+00.00

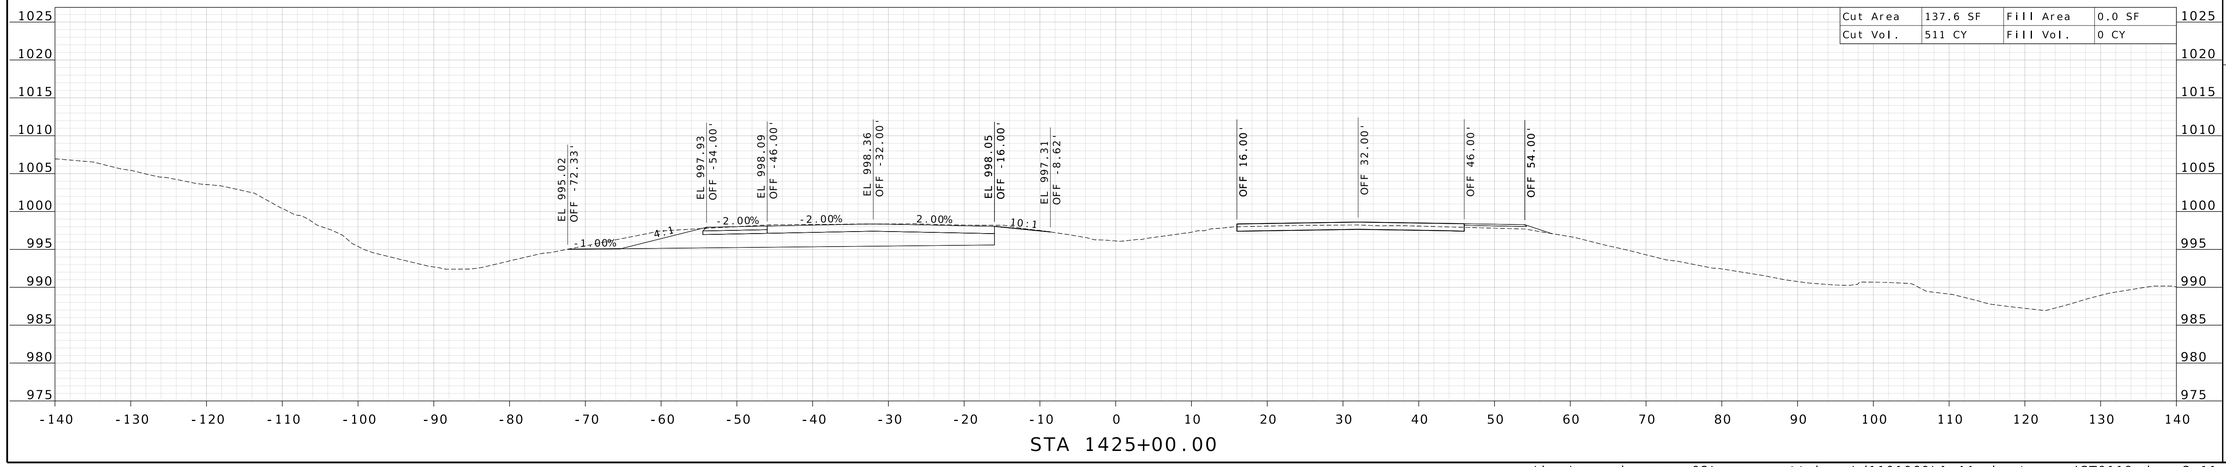

STA 1425+00.00

WILLIAM G. KRUSSEL
NUMBER E-27561
STATE OF MISSOURI
REGISTERED PROFESSIONAL ENGINEER

09/21/2026 8:24:50 AM
William G. Krussel
MO PE-27561

DATE PREPARED
9/17/2026

ROUTE	STATE
I-44	MO
DISTRICT	SHEET NO.
CD	31

COUNTY
LACLEDE

JOB NO.
JST0119

CONTRACT ID.

PROJECT NO.


BRIDGE NO.


DESCRIPTION | DATE

MISSOURI HIGHWAYS AND TRANSPORTATION COMMISSION
105 WEST CAPITOL
JEFFERSON CITY, MO 65102
1-888-ASK-MODOT (1-888-275-6636)

211 N. BROADWAY,
SUITE 2800
ST. LOUIS, MO 63102
CERTIFICATE OF AUTHORITY
NO. 001444 ENGINEERING

c:\bms\wsp-pb-us-pw-02\wsp__scott.keys\d1101060\I-44_sheets_xs_JST0119.dgn 3:11:06 PM 9/17/2026

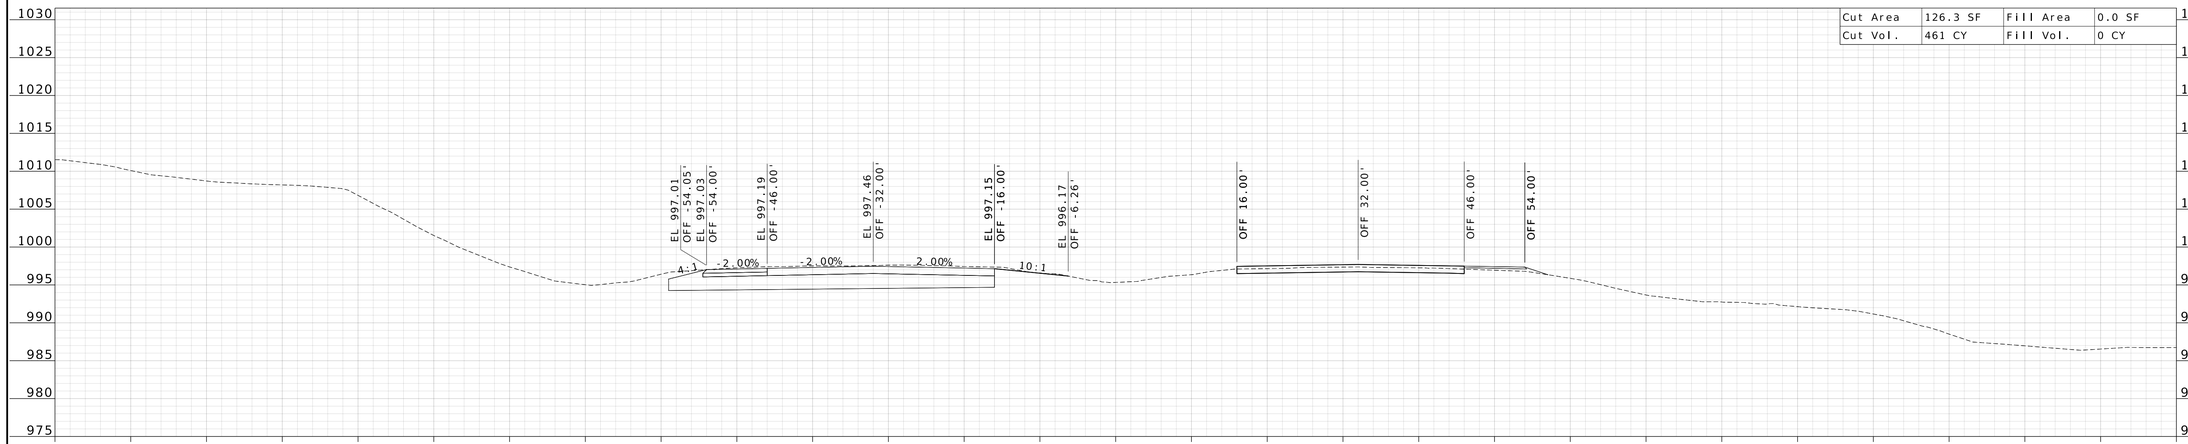

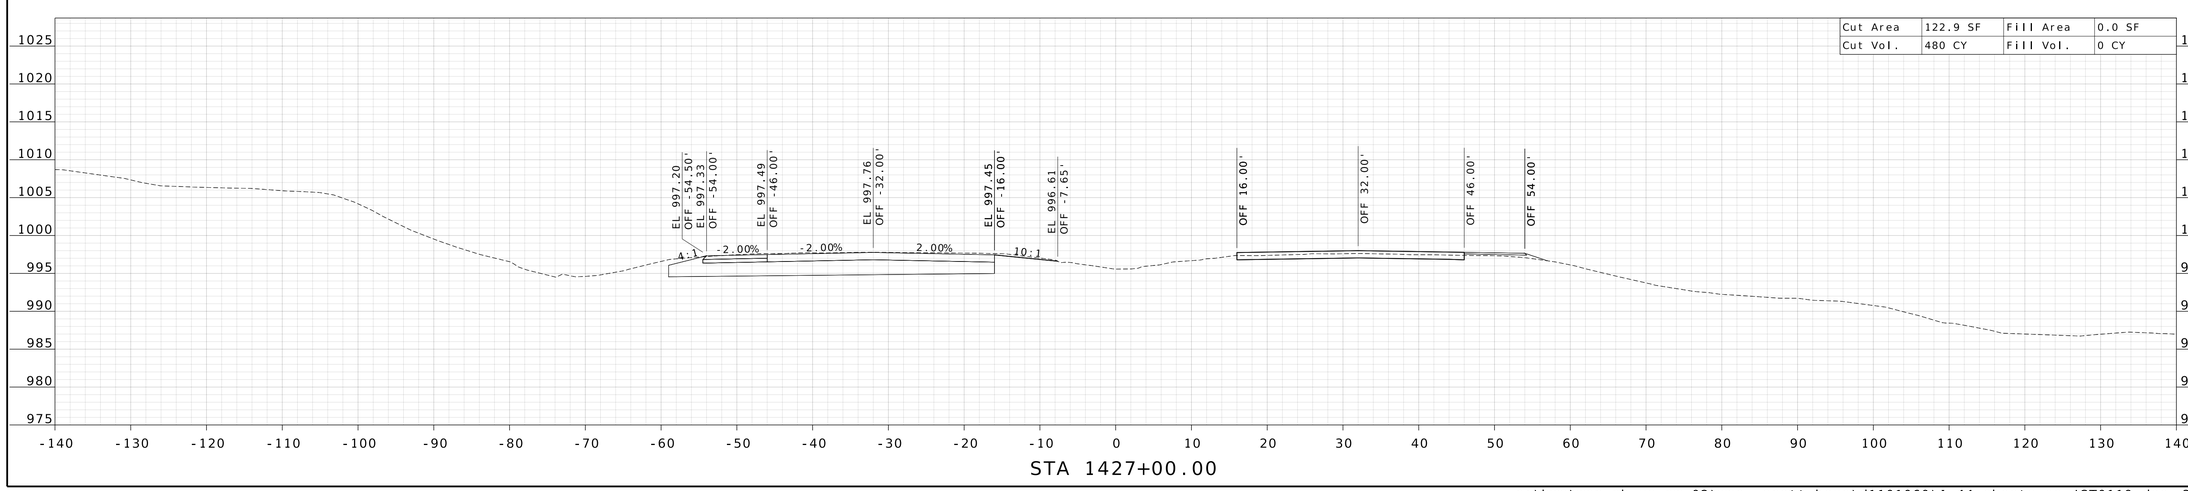

WILLIAM G. KRUSSEL
NUMBER E-27561
STATE OF MISSOURI
REGISTERED PROFESSIONAL ENGINEER

09/21/2026 8:24:50 AM
William G. Krussel
MO PE-27561

DATE PREPARED
9/17/2026

ROUTE	STATE
I-44	MO

DISTRICT	SHEET NO.
CD	32

COUNTY
LACLEDE

JOB NO.
JST0119

CONTRACT ID.

PROJECT NO.


BRIDGE NO.


DESCRIPTION	DATE

MISSOURI HIGHWAYS AND TRANSPORTATION COMMISSION
105 WEST CAPITOL
JEFFERSON CITY, MO 65102
1-888-ASK-MODOT (1-888-275-6636)

211 N. BROADWAY,
SUITE 2800
ST. LOUIS, MO 63102
CERTIFICATE OF AUTHORITY
NO. 001444 ENGINEERING

c:\bms\wsp-pb-us-pw-02\wsp__scott.keys\d1101060\I-44_sheets_xs_JST0119.dgn 3:11:08 PM 9/17/2026

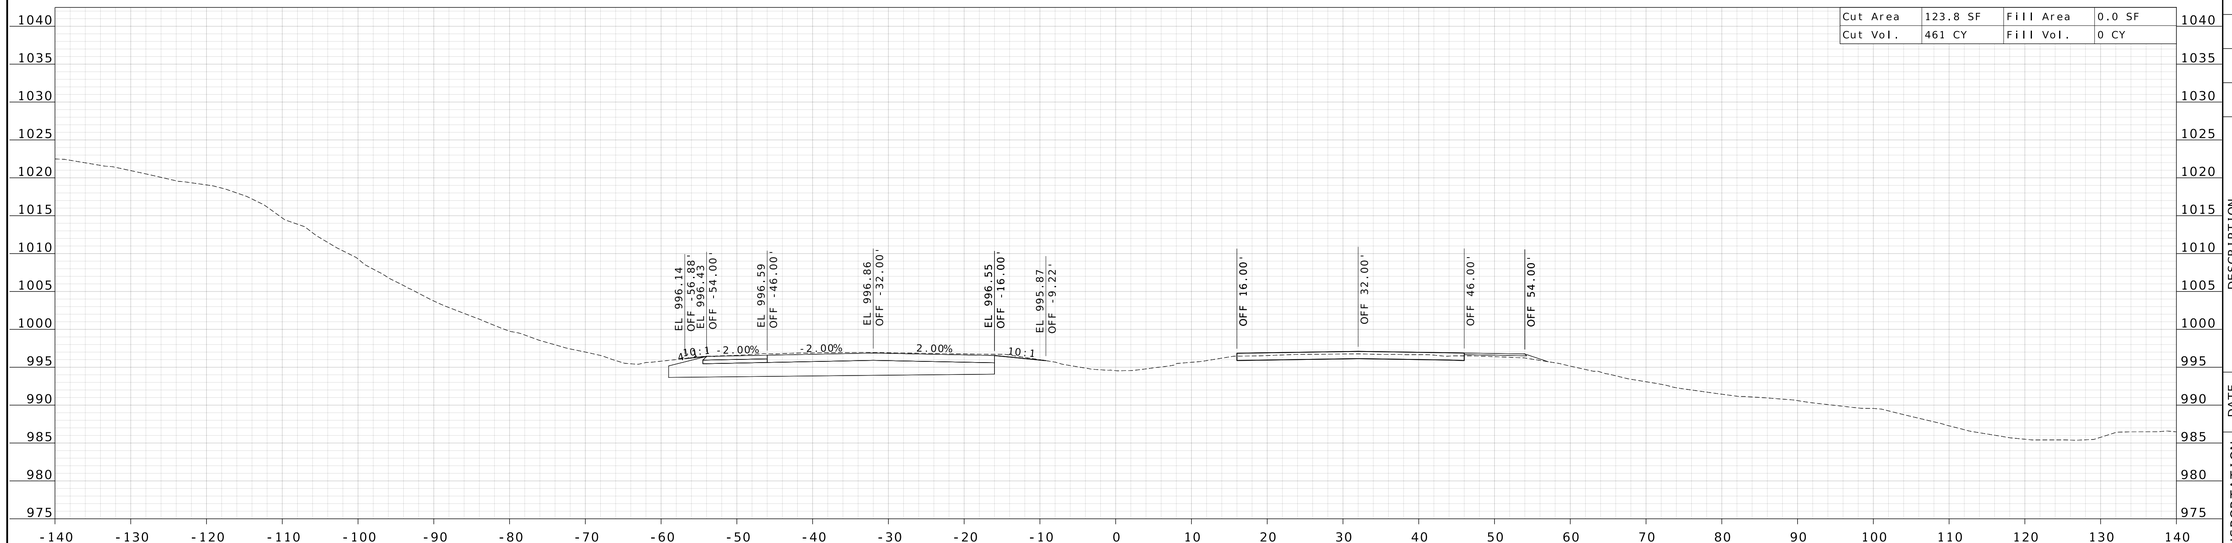

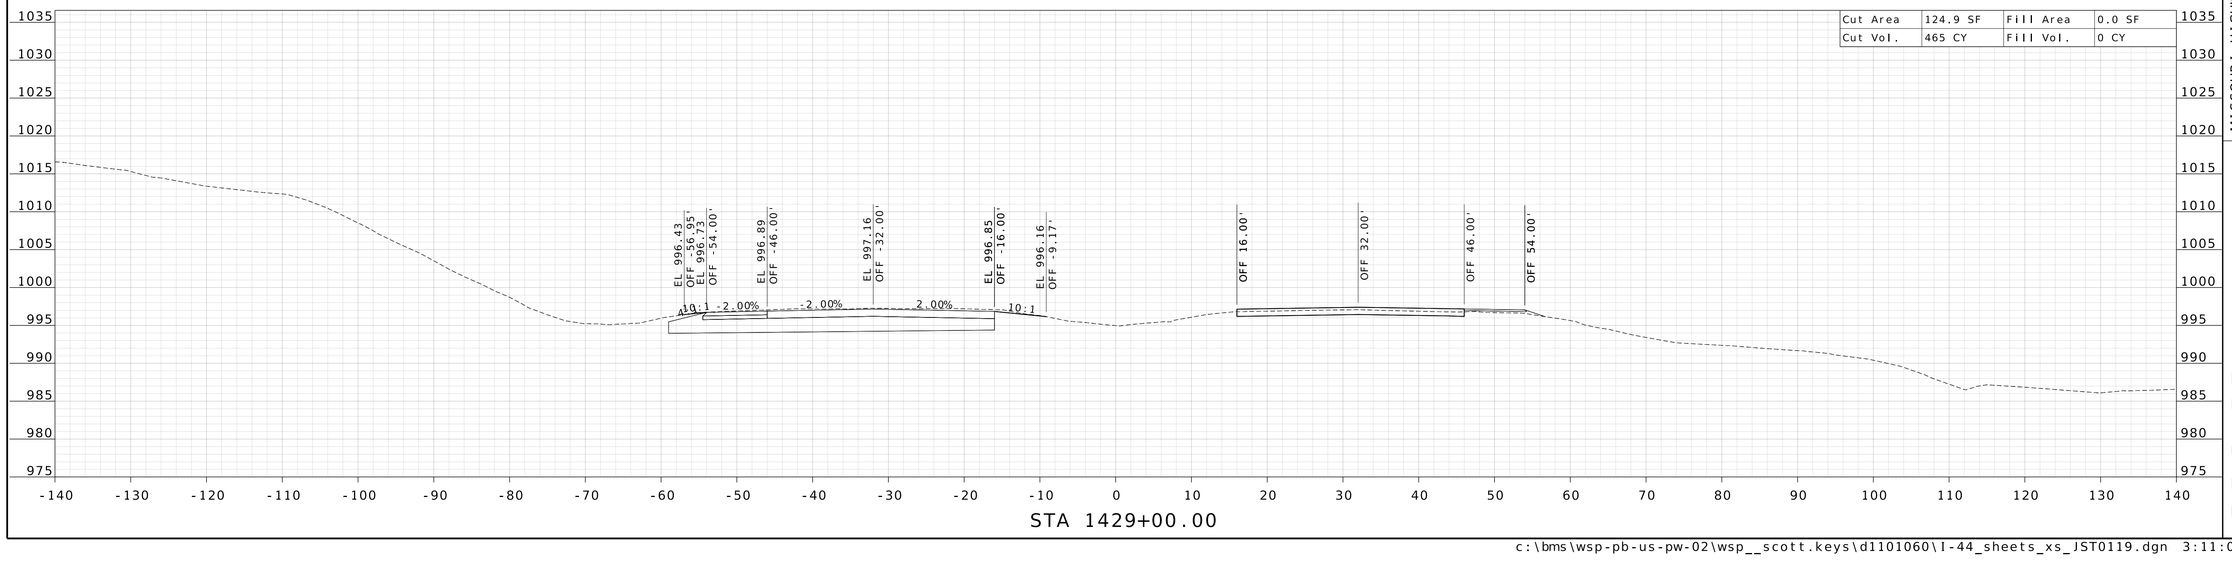

WILLIAM G. KRUSSEL
NUMBER E-27561
STATE OF MISSOURI
REGISTERED PROFESSIONAL ENGINEER

09/21/2026 8:24:50 AM
William G. Krussel
MO PE-27561

DATE PREPARED
9/17/2026

ROUTE	STATE
I-44	MO
DISTRICT	SHEET NO.
CD	33

COUNTY
LACLEDE

JOB NO.
JST0119

CONTRACT ID.


PROJECT NO.

BRIDGE NO.

DESCRIPTION | DATE

MISSOURI HIGHWAYS AND TRANSPORTATION COMMISSION
105 WEST CAPITOL
JEFFERSON CITY, MO 65102
1-888-ASK-MODOT (1-888-275-6636)

211 N. BROADWAY.
SUITE 2800
ST. LOUIS, MO 63102
CERTIFICATE OF AUTHORITY
NO. 001444 ENGINEERING

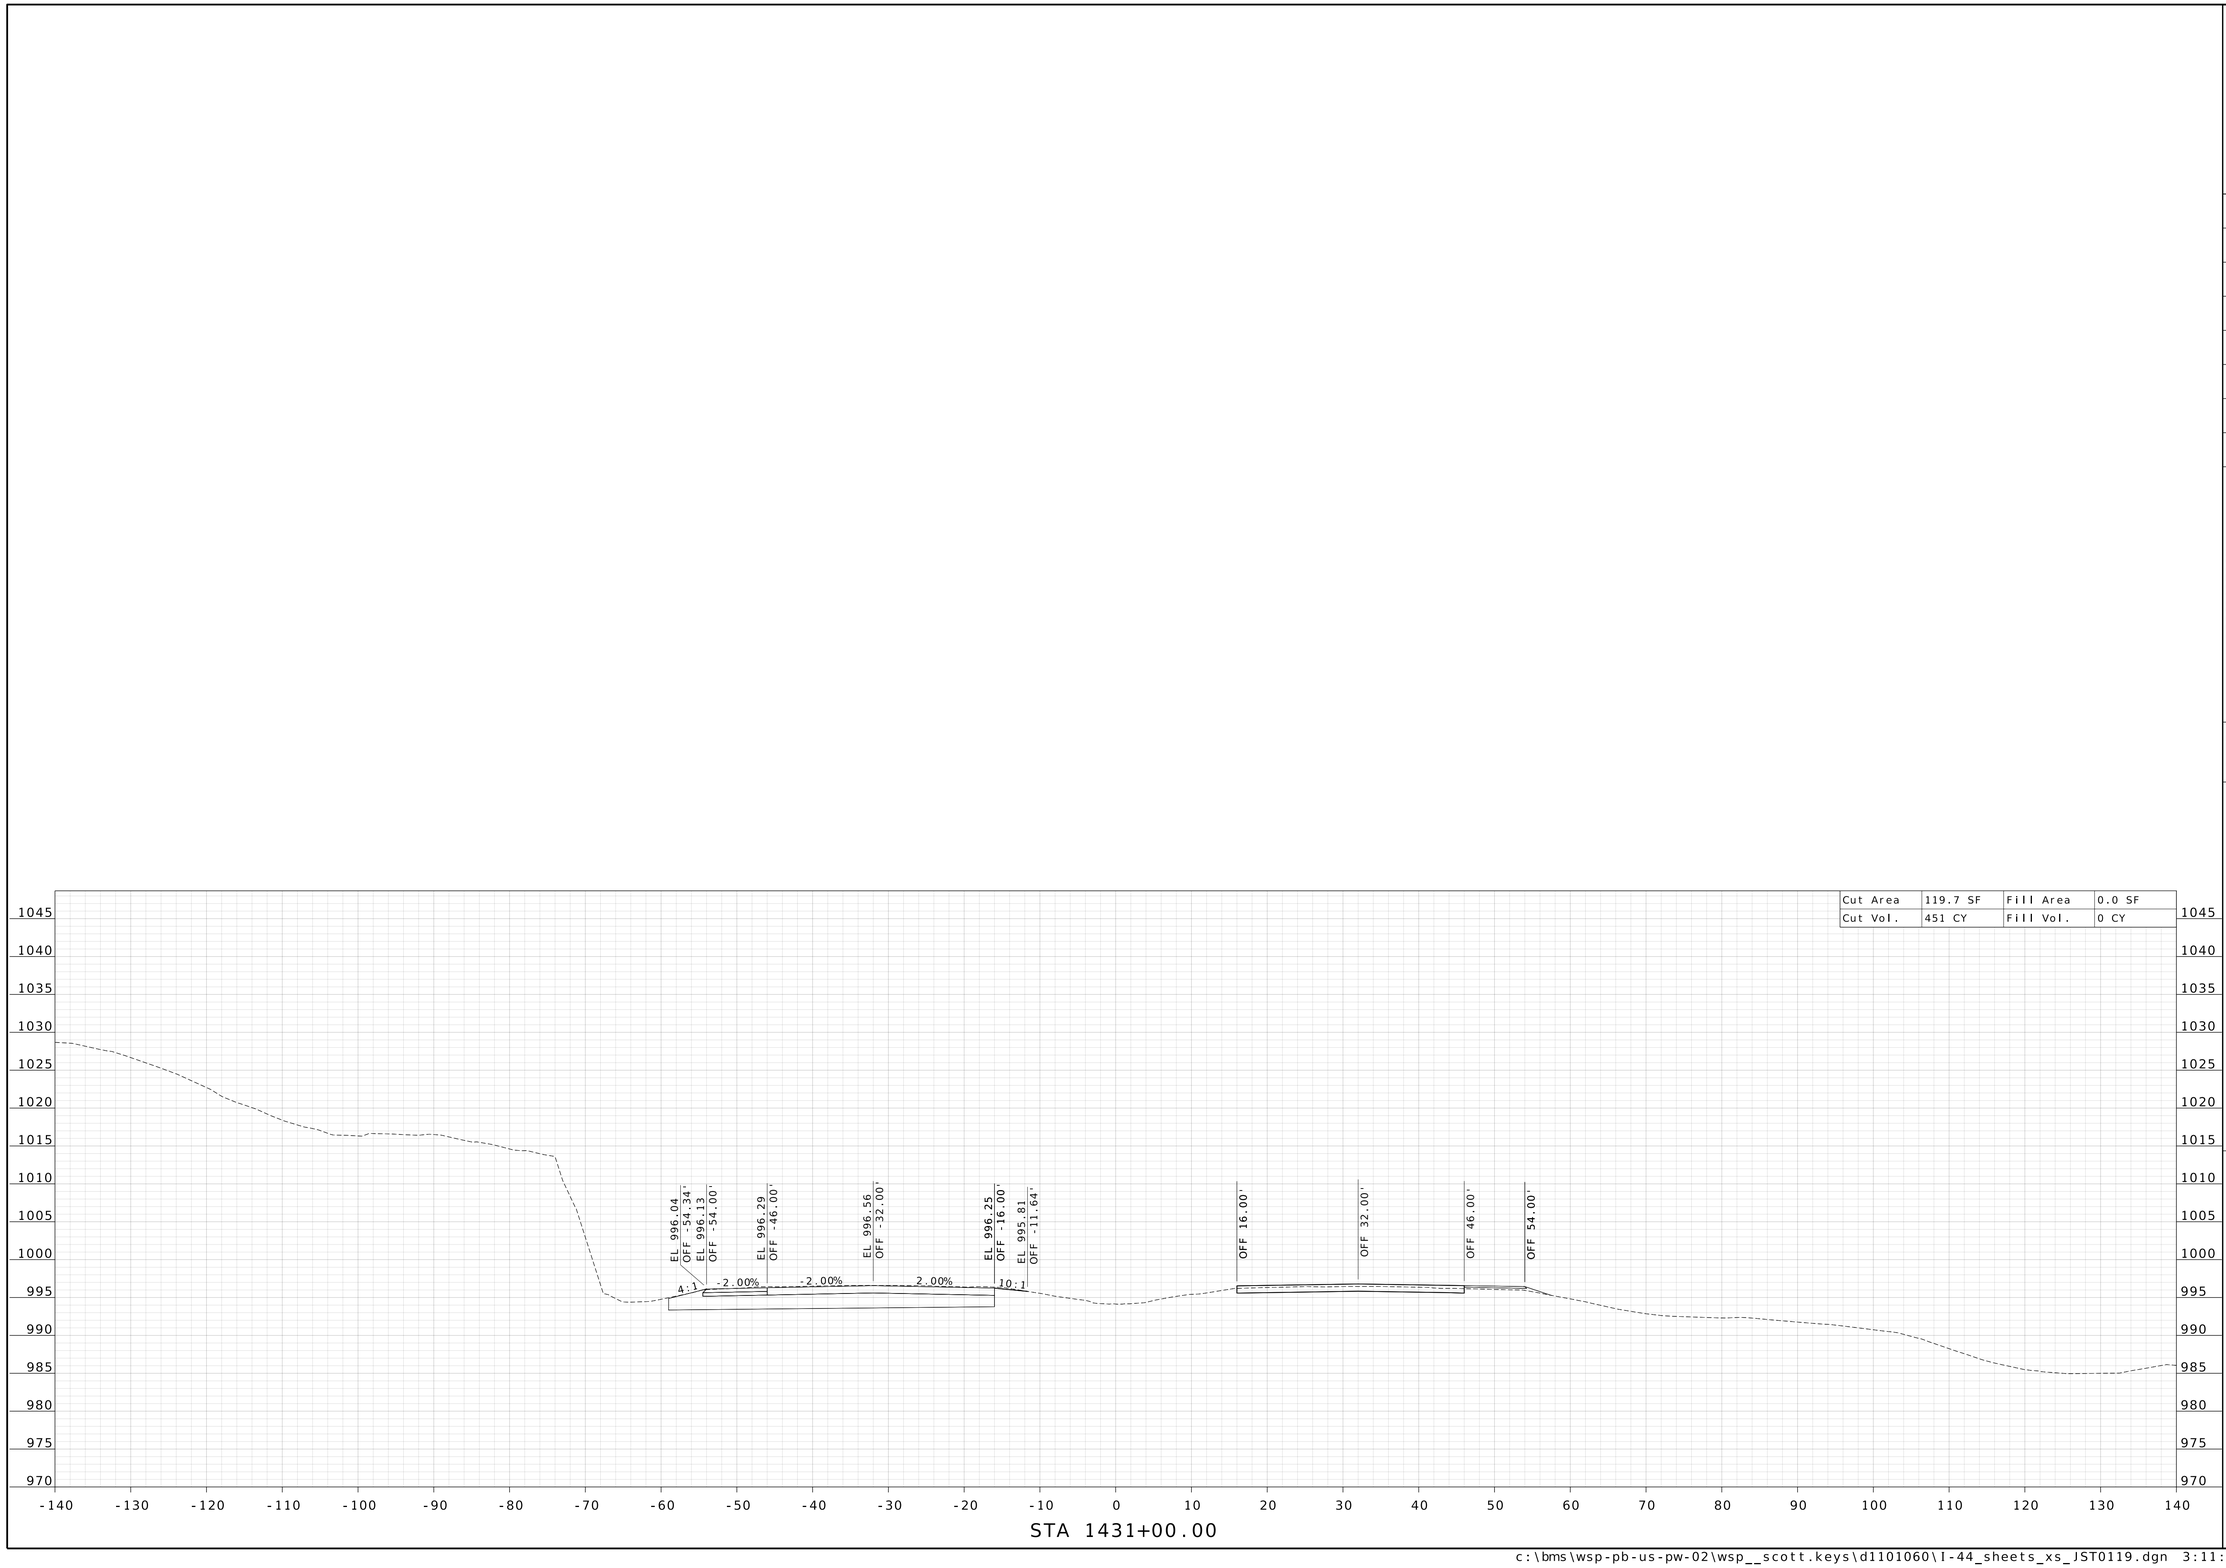

STATE OF MISSOURI
WILLIAM G. KRUSSEL
NUMBER E-27561
REGISTERED PROFESSIONAL ENGINEER

09/21/2026 8:24:51 AM
William G. Krussel
MO PE-27561

DATE PREPARED
9/17/2026

ROUTE	STATE
I-44	MO

DISTRICT	SHEET NO.
CD	34

COUNTY
LACLEDE

JOB NO.
JST0119

CONTRACT ID.

PROJECT NO.

BRIDGE NO.


DESCRIPTION	DATE

MISSOURI HIGHWAYS AND TRANSPORTATION COMMISSION

105 WEST CAPITOL
JEFFERSON CITY, MO 65102
1-888-ASK-MODOT (1-888-275-6636)

211 N. BROADWAY,
SUITE 2800
ST. LOUIS, MO 63102
CERTIFICATE OF AUTHORITY
NO. 001444 ENGINEERING

c:\bms\wsp-pb-us-pw-02\wsp__scott.keys\d1101060\I-44_sheets_xs_JST0119.dgn 3:11:10 PM 9/17/2026

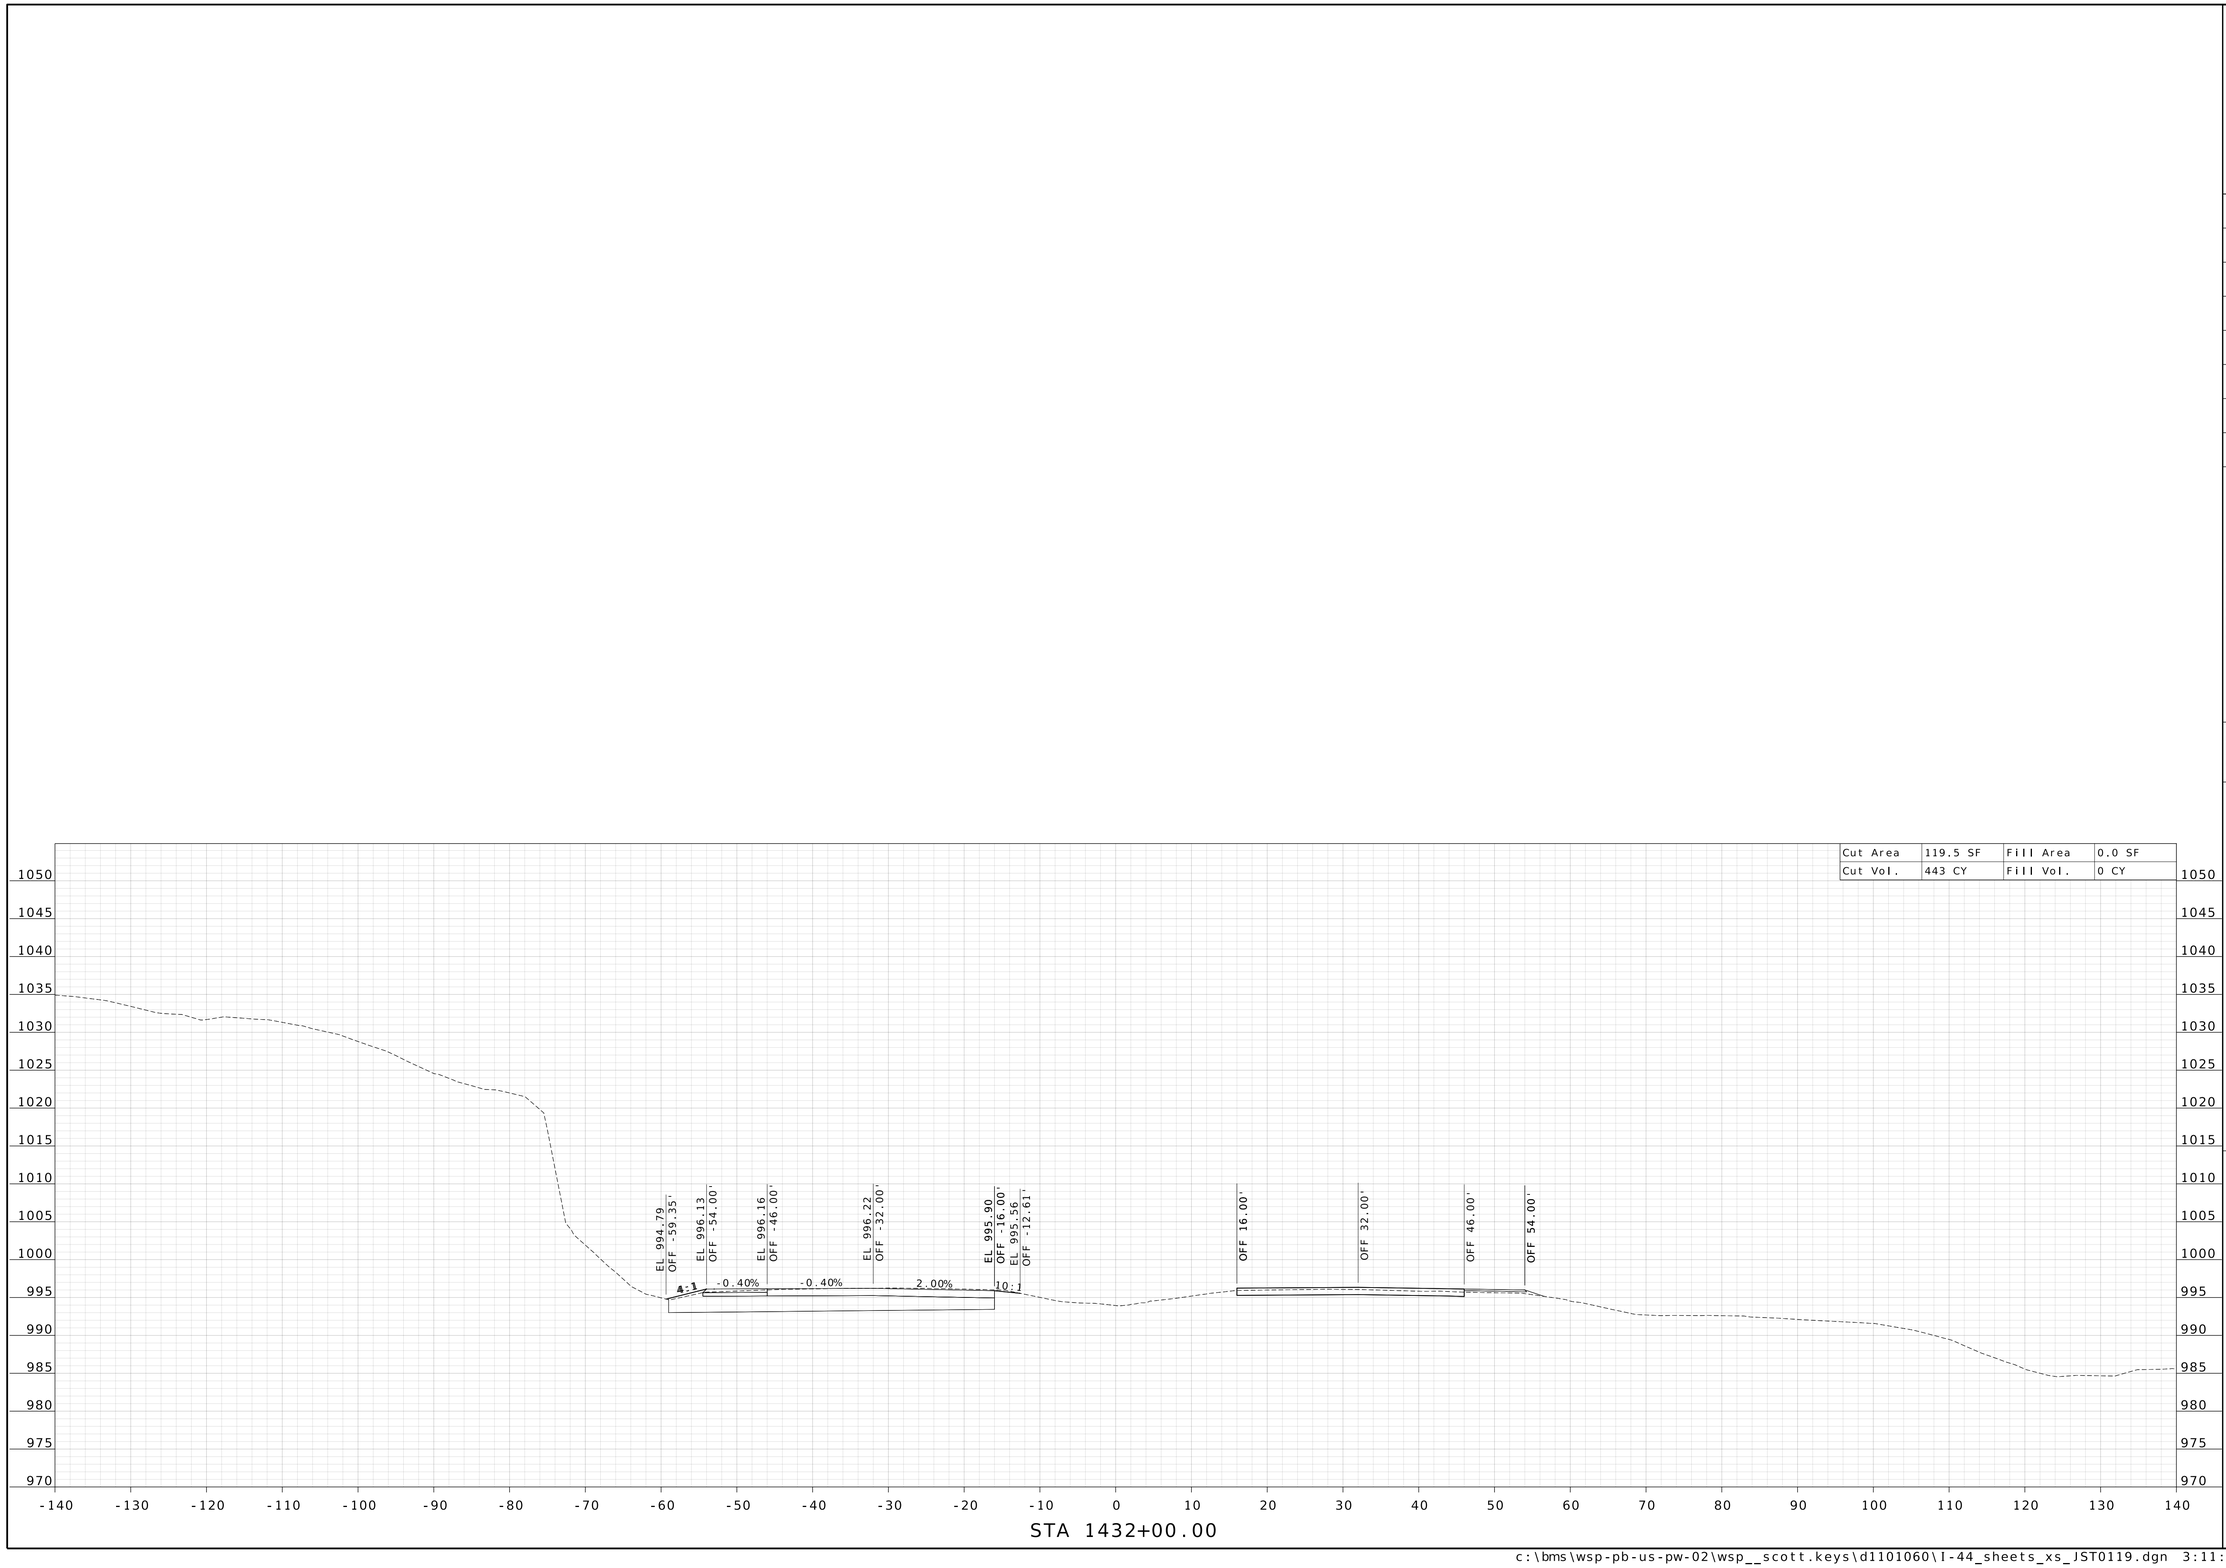

STATE OF MISSOURI
WILLIAM G. KRUSSEL
NUMBER E-27561
REGISTERED PROFESSIONAL ENGINEER

09/21/2026 8:24:51 AM
William G. Krussel
MO PE-27561

DATE PREPARED
9/17/2026

ROUTE	STATE
I-44	MO

DISTRICT	SHEET NO.
CD	35

COUNTY
LACLEDE

JOB NO.
JST0119

CONTRACT ID.

PROJECT NO.

BRIDGE NO.


DESCRIPTION	DATE

MISSOURI HIGHWAYS AND TRANSPORTATION COMMISSION

105 WEST CAPITOL
JEFFERSON CITY, MO 65102
1-888-ASK-MODOT (1-888-275-6636)

211 N. BROADWAY,
SUITE 2800
ST. LOUIS, MO 63102
CERTIFICATE OF AUTHORITY
NO. 001444 ENGINEERING

c:\bms\wsp-pb-us-pw-02\wsp__scott.keys\d1101060\I-44_sheets_xs_JST0119.dgn 3:11:11 PM 9/17/2026

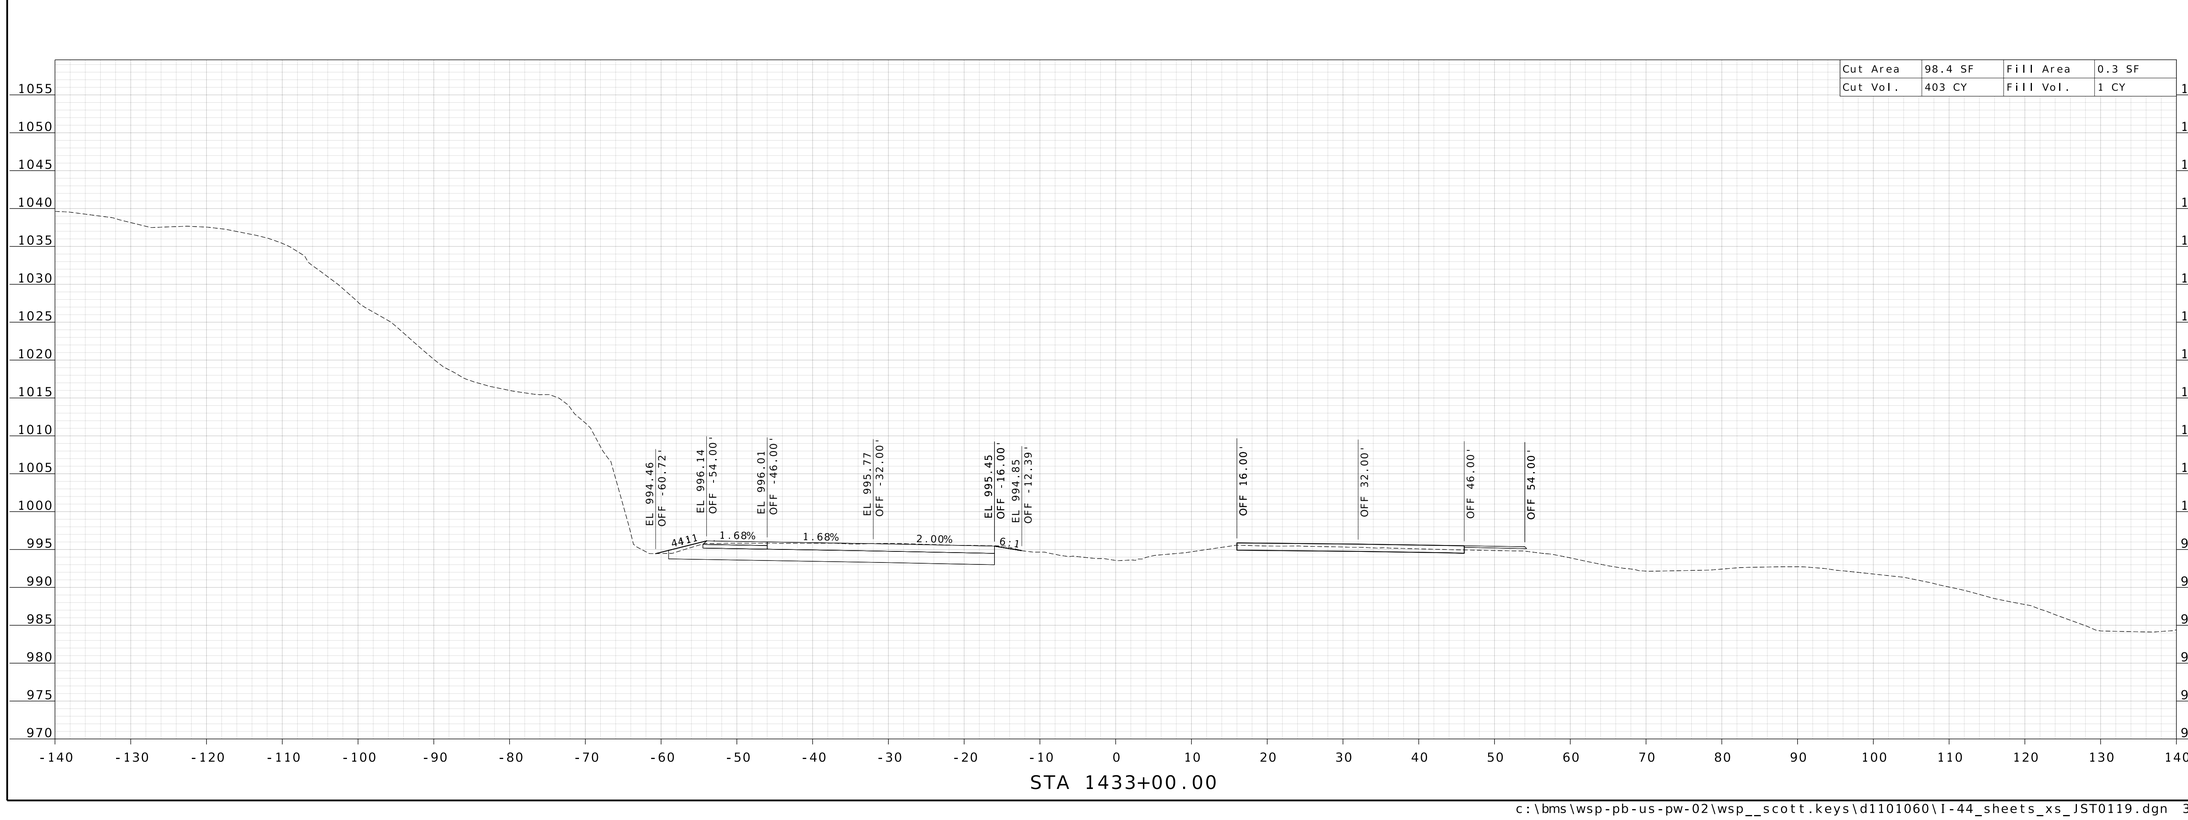

STATE OF MISSOURI
WILLIAM G. KRUSSEL
NUMBER E-27561
REGISTERED PROFESSIONAL ENGINEER

09/21/2026 8:24:51 AM
William G. Krussel
MO PE-27561

DATE PREPARED
9/17/2026

ROUTE	STATE
I-44	MO

DISTRICT	SHEET NO.
CD	36

COUNTY
LACLEDE

JOB NO.
JST0119

CONTRACT ID.

PROJECT NO.

BRIDGE NO.

DESCRIPTION	DATE


MISSOURI HIGHWAYS AND TRANSPORTATION COMMISSION

105 WEST CAPITOL
JEFFERSON CITY, MO 65102
1-888-ASK-MODOT (1-888-275-6636)

211 N. BROADWAY.
SUITE 2800
ST. LOUIS, MO 63102
CERTIFICATE OF AUTHORITY
NO. 001444 ENGINEERING

c:\bms\wsp-pb-us-pw-02\wsp__scott.keys\d1101060\I-44_sheets_xs_JST0119.dgn 3:11:12 PM 9/17/2026

Cut Area	96.2 SF	Fill Area	1.9 SF
Cut Vol.	360 CY	Fill Vol.	4 CY

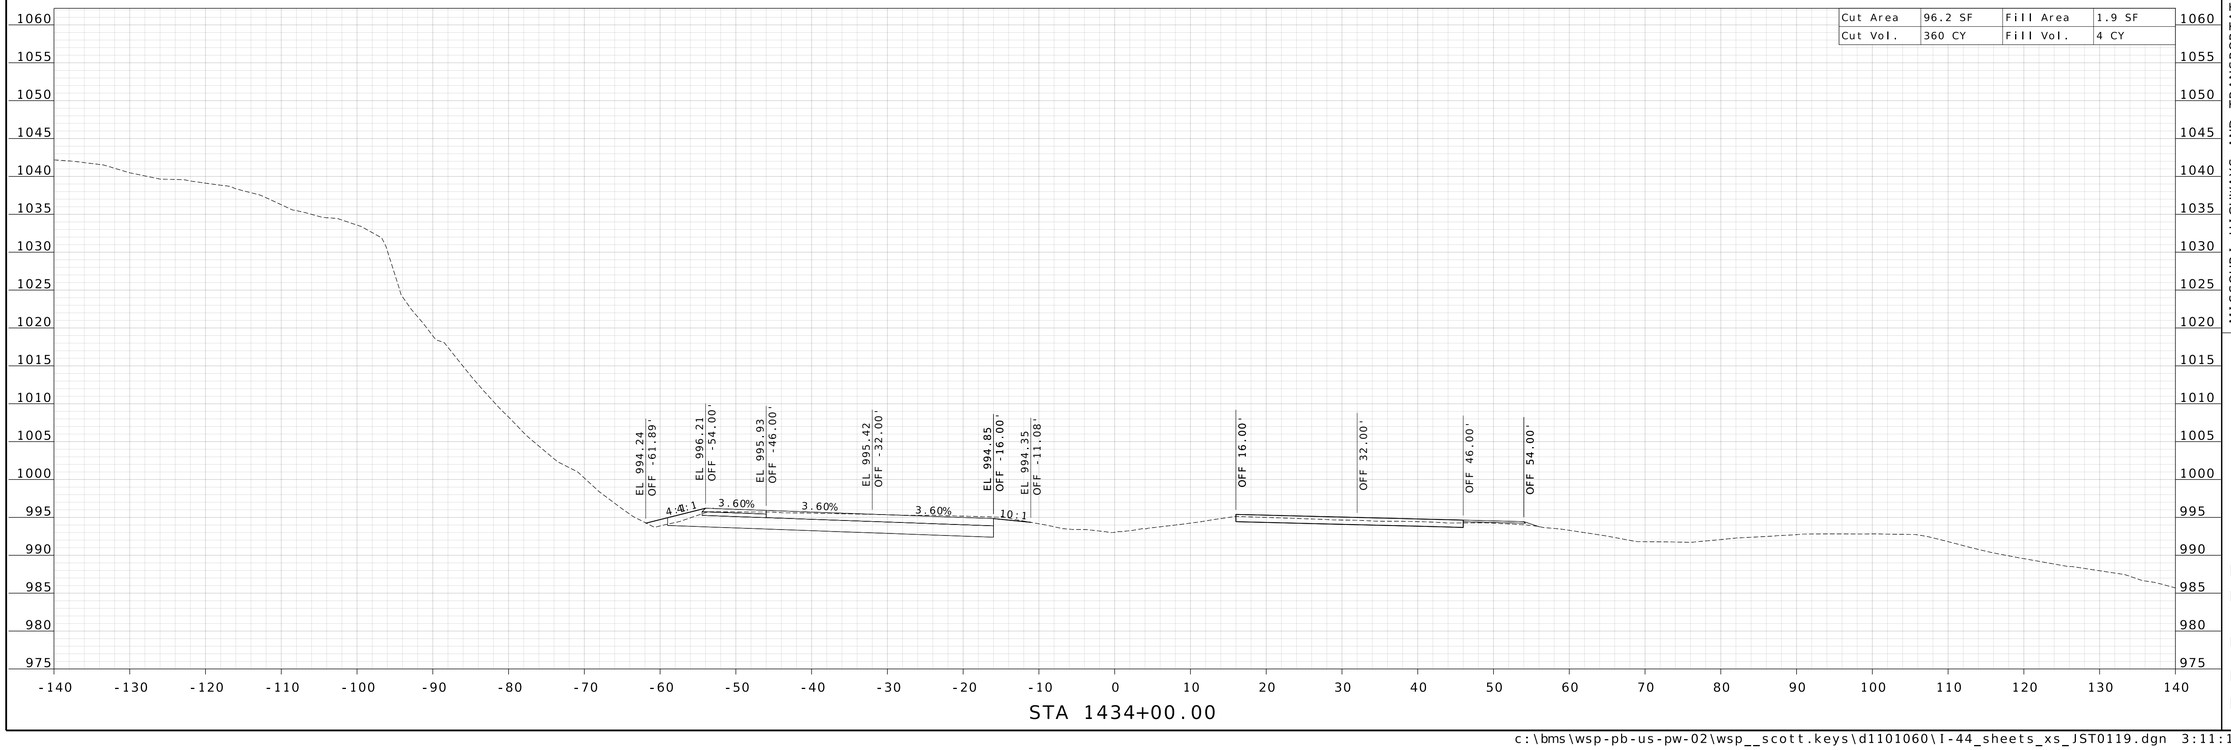

STA 1434+00.00

STATE OF MISSOURI
WILLIAM G. KRUSSEL
NUMBER E-27561
REGISTERED PROFESSIONAL ENGINEER

09/21/2026 8:24:52 AM
William G. Krussel
MO PE-27561

DATE PREPARED
9/17/2026

ROUTE	STATE
I-44	MO

DISTRICT	SHEET NO.
CD	37

COUNTY
LACLEDE

JOB NO.
JST0119

CONTRACT ID.

PROJECT NO.

BRIDGE NO.


DESCRIPTION	DATE


MISSOURI HIGHWAYS AND TRANSPORTATION COMMISSION

105 WEST CAPITOL
JEFFERSON CITY, MO 65102
1-888-ASK-MODOT (1-888-275-6636)

211 N. BROADWAY,
SUITE 2800
ST. LOUIS, MO 63102
CERTIFICATE OF AUTHORITY
NO. 001444 ENGINEERING

c:\bms\wsp-pb-us-pw-02\wsp__scott.keys\d1101060\I-44_sheets_xs_JST0119.dgn 3:11:14 PM 9/17/2026

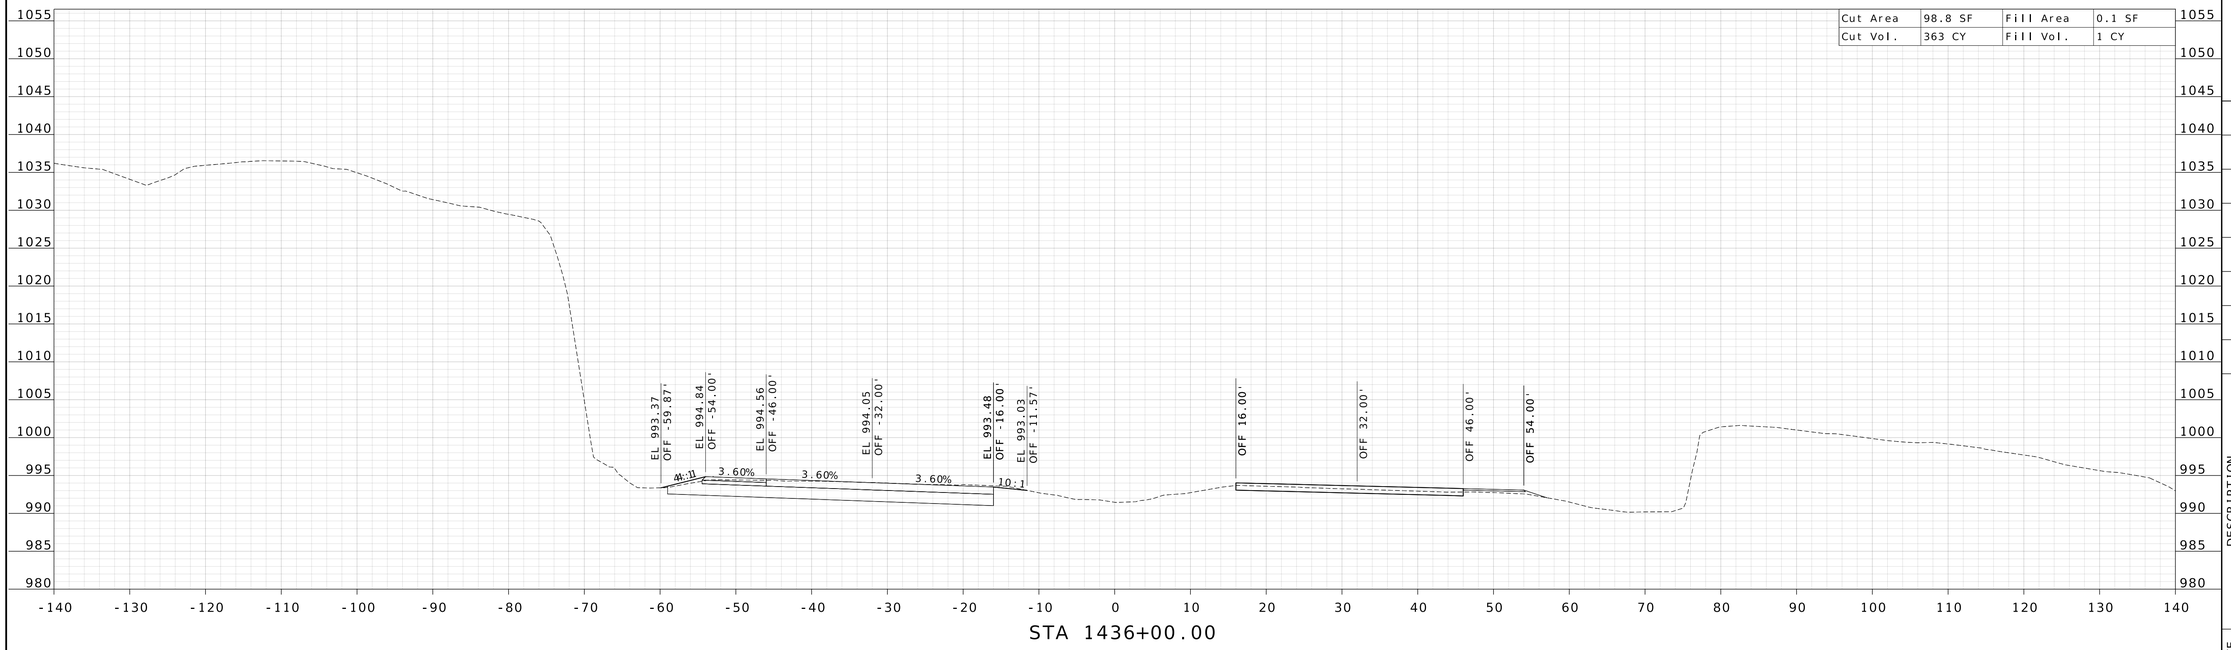

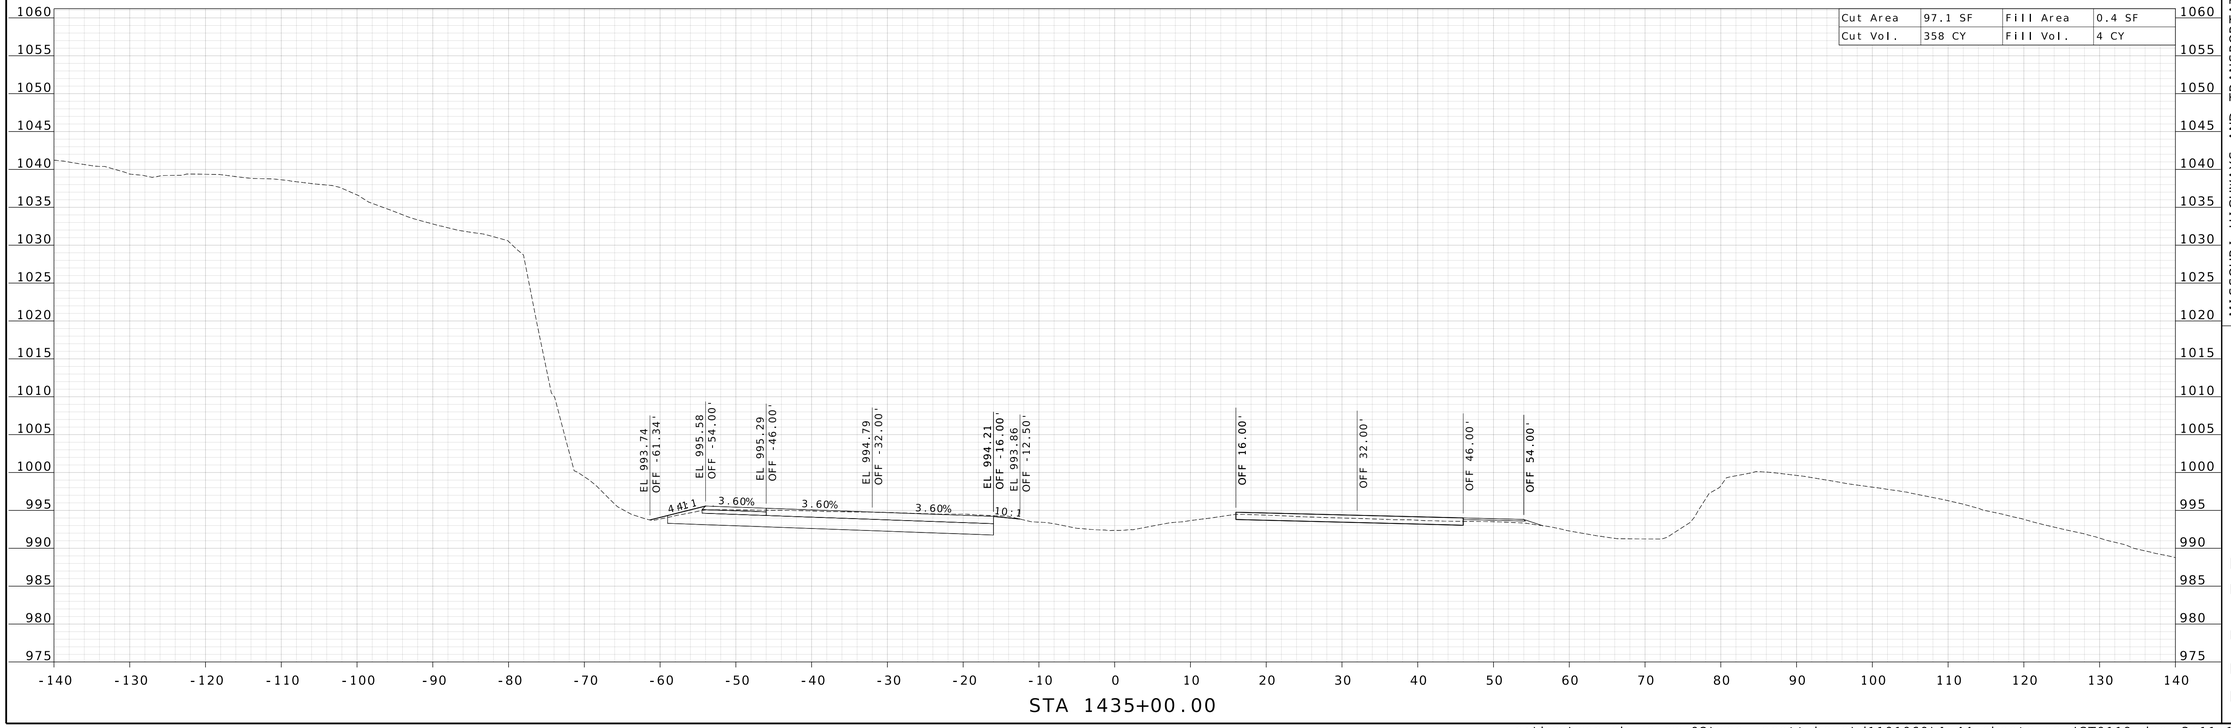

STATE OF MISSOURI
WILLIAM G. KRUSSEL
NUMBER E-27561
REGISTERED PROFESSIONAL ENGINEER

09/21/2026 8:24:52 AM
William G. Krussel
MO PE-27561

DATE PREPARED
9/17/2026

ROUTE	STATE
I-44	MO

DISTRICT	SHEET NO.
CD	38

COUNTY
LACLEDE

JOB NO.
JST0119

CONTRACT ID.

PROJECT NO.

BRIDGE NO.


DESCRIPTION	DATE


MISSOURI HIGHWAYS AND TRANSPORTATION COMMISSION

105 WEST CAPITOL
JEFFERSON CITY, MO 65102
1-888-ASK-MODOT (1-888-275-6636)

211 N. BROADWAY,
SUITE 2800
ST. LOUIS, MO 63102
CERTIFICATE OF AUTHORITY
NO. 001444 ENGINEERING

c:\bms\wsp-pb-us-pw-02\wsp__scott.keys\d1101060\I-44_sheets_xs_JST0119.dgn 3:11:15 PM 9/17/2026

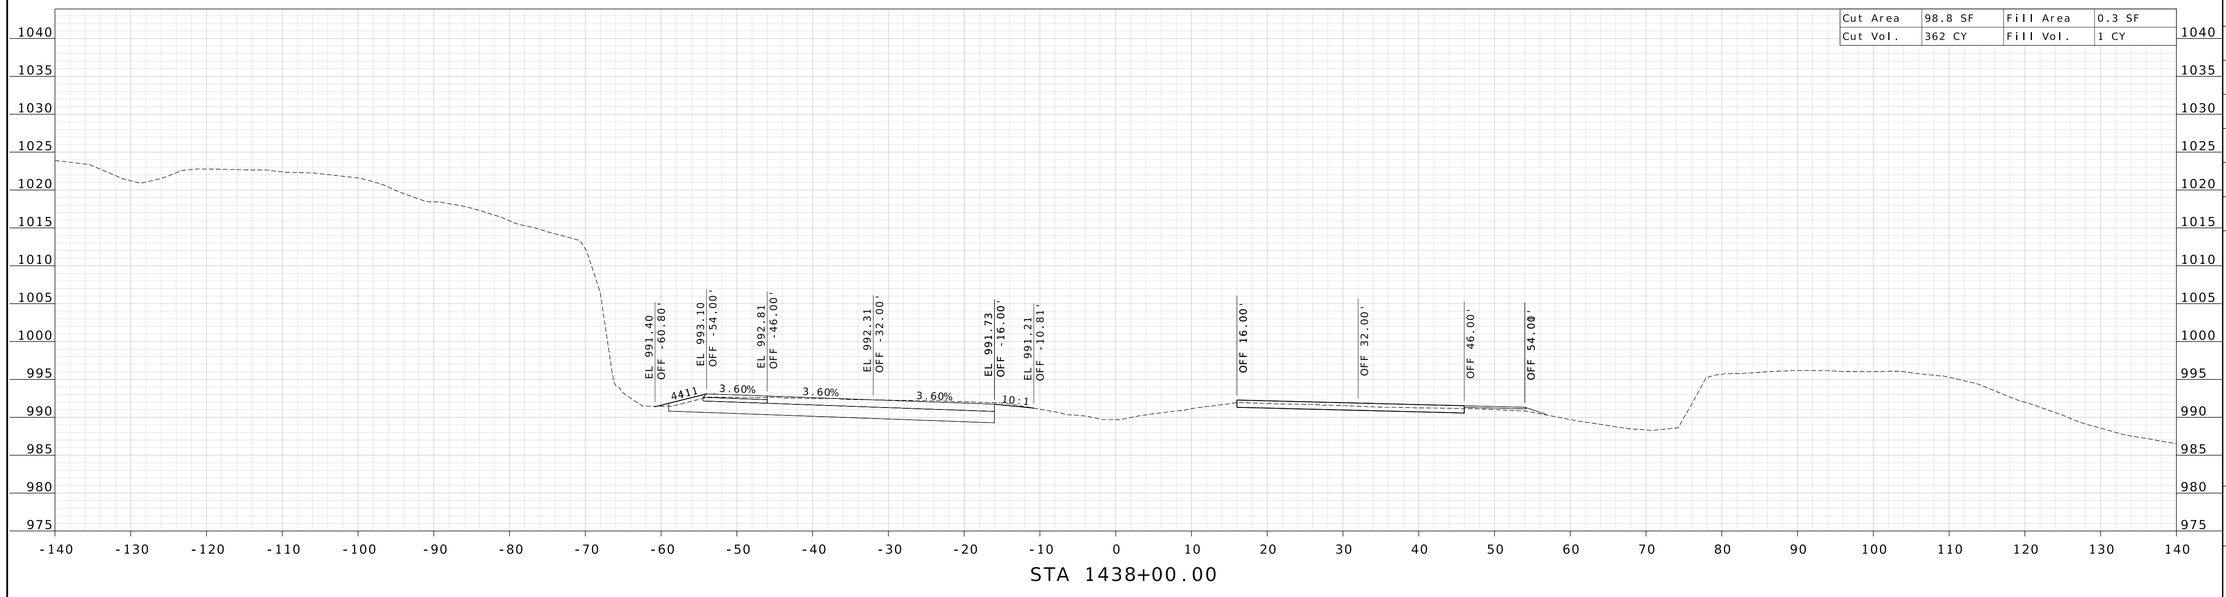

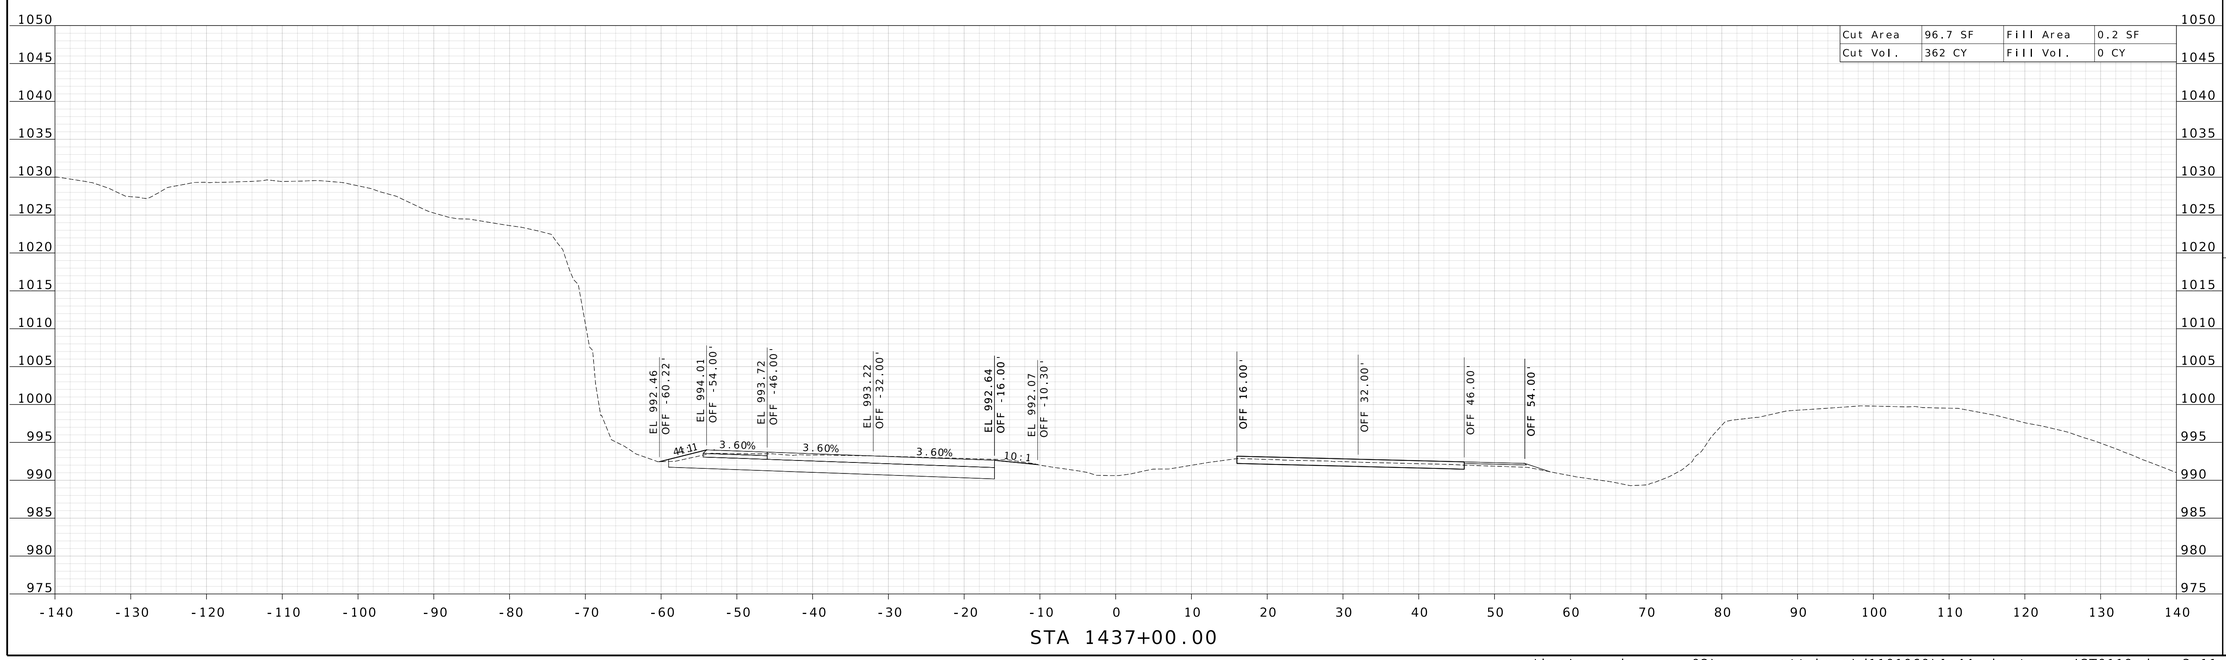

STATE OF MISSOURI
WILLIAM G. KRUSSEL
NUMBER E-27561
REGISTERED PROFESSIONAL ENGINEER

09/21/2026 8:24:52 AM
William G. Krussel
MO PE-27561

DATE PREPARED
9/17/2026

ROUTE	STATE
I-44	MO

DISTRICT	SHEET NO.
CD	39

COUNTY
LACLEDE

JOB NO.
JST0119

CONTRACT ID.

PROJECT NO.


BRIDGE NO.

DESCRIPTION	DATE


MISSOURI HIGHWAYS AND TRANSPORTATION COMMISSION
105 WEST CAPITOL
JEFFERSON CITY, MO 65102
1-888-ASK-MODOT (1-888-275-6636)

WSP
211 N. BROADWAY, SUITE 2800
ST. LOUIS, MO 63102
CERTIFICATE OF AUTHORITY NO. 001444 ENGINEERING

c:\bms\wsp-pb-us-pw-02\wsp__scott.keys\d1101060\I-44_sheets_xs_JST0119.dgn 3:11:17 PM 9/17/2026

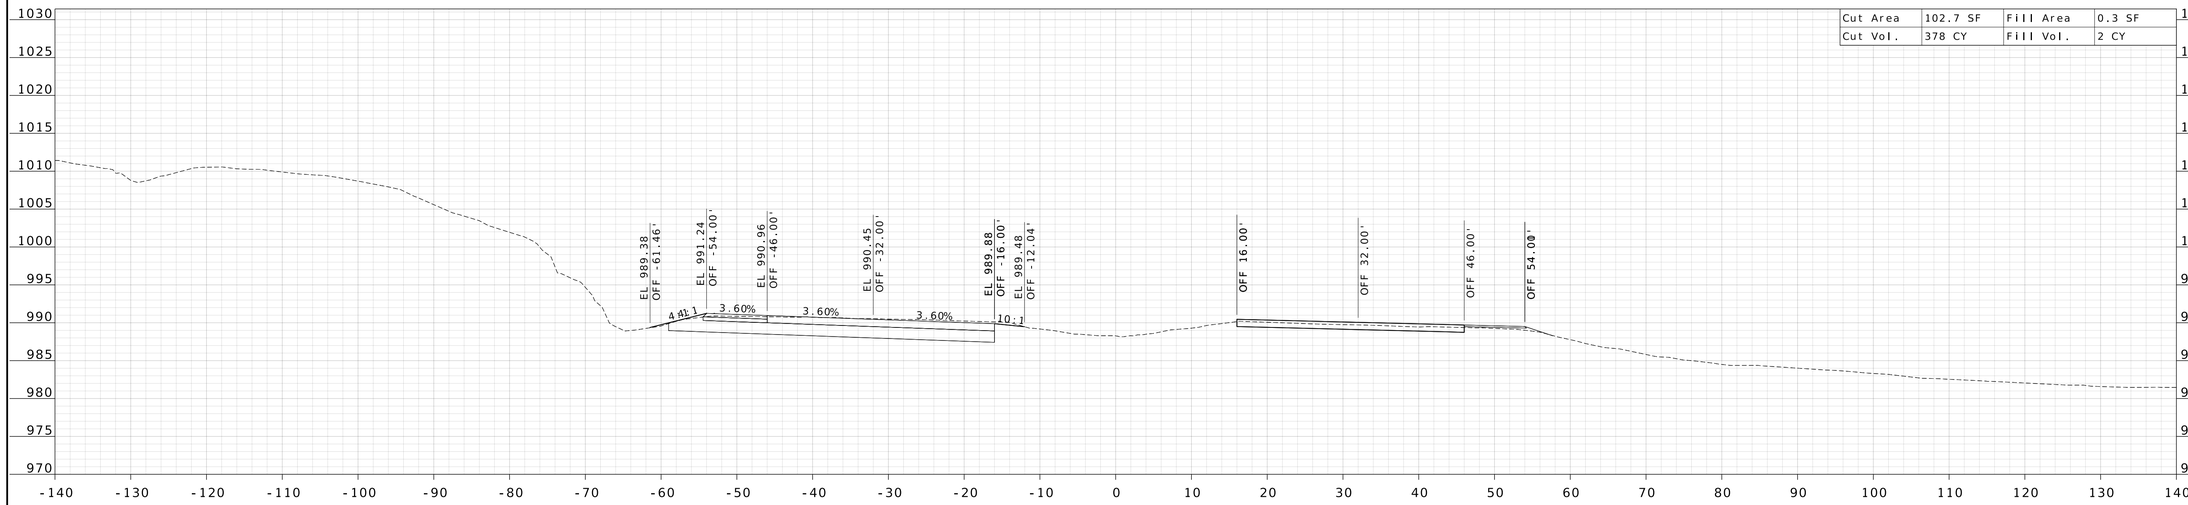

STA 1440+00.00

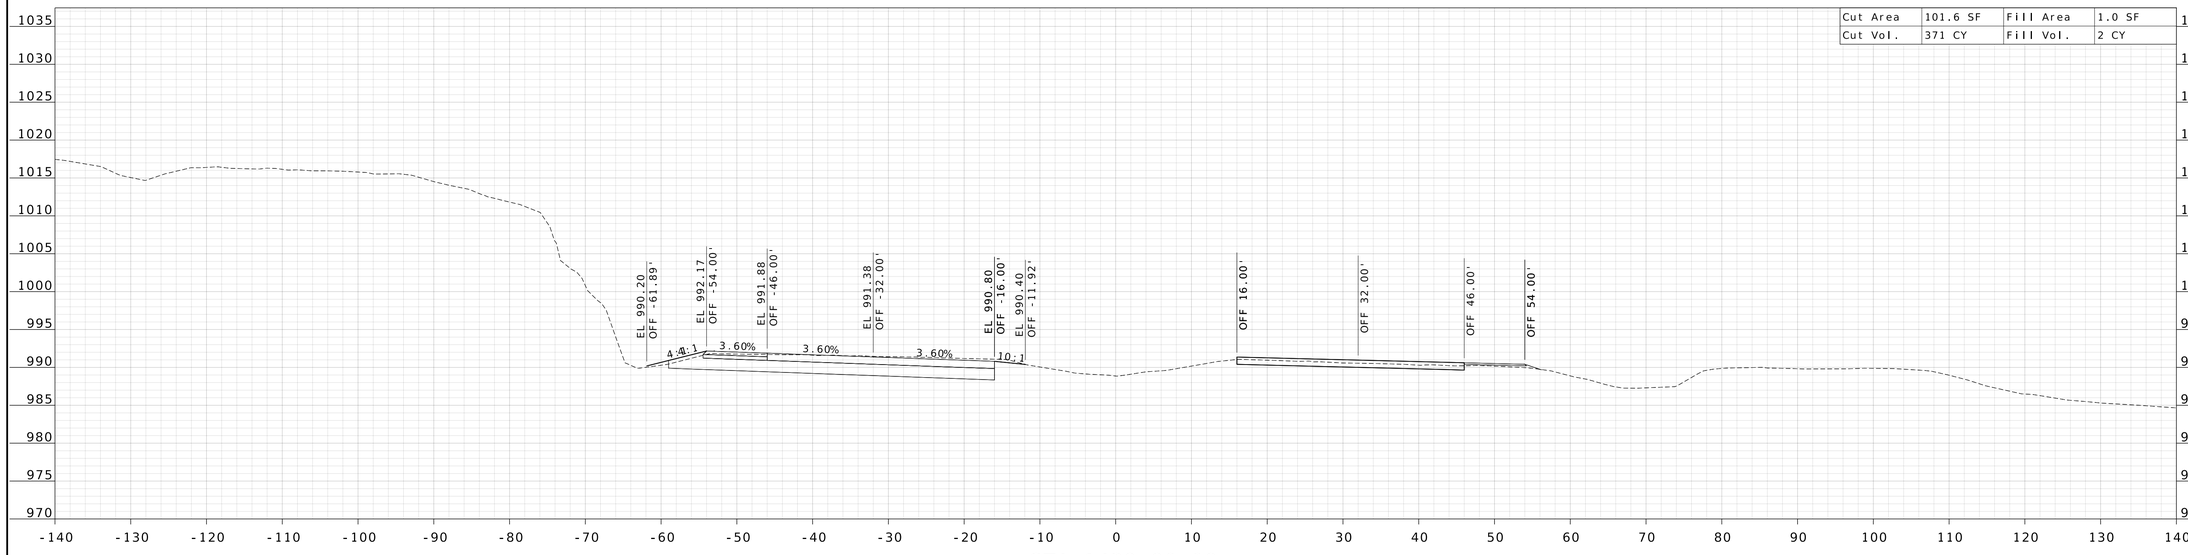

STA 1439+00.00

STATE OF MISSOURI
WILLIAM G. KRUSSEL
NUMBER E-27561
REGISTERED PROFESSIONAL ENGINEER

09/21/2026 8:24:53 AM
William G. Krussel
MO PE-27561

DATE PREPARED
9/17/2026

ROUTE	STATE
I-44	MO
DISTRICT	SHEET NO.
CD	40

COUNTY
LACLEDE

JOB NO.
JST0119

CONTRACT ID.

PROJECT NO.


BRIDGE NO.

DESCRIPTION	DATE


MISSOURI HIGHWAYS AND TRANSPORTATION COMMISSION
105 WEST CAPITOL
JEFFERSON CITY, MO 65102
1-888-ASK-MODOT (1-888-275-6636)

211 N. BROADWAY.
SUITE 2800
ST. LOUIS, MO 63102
CERTIFICATE OF AUTHORITY
NO. 001444 ENGINEERING

c:\bms\wsp-pb-us-pw-02\wsp__scott.keys\d1101060\I-44_sheets_xs_JST0119.dgn 3:11:18 PM 9/17/2026

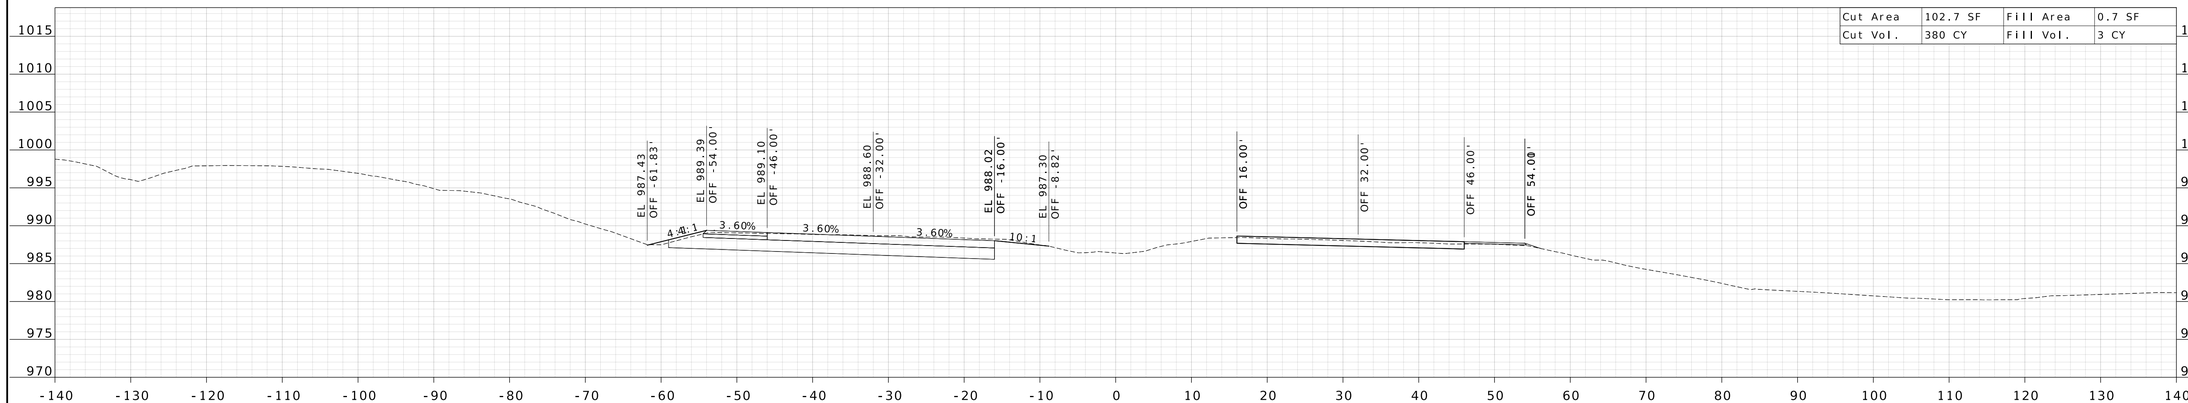

STA 1442+00.00

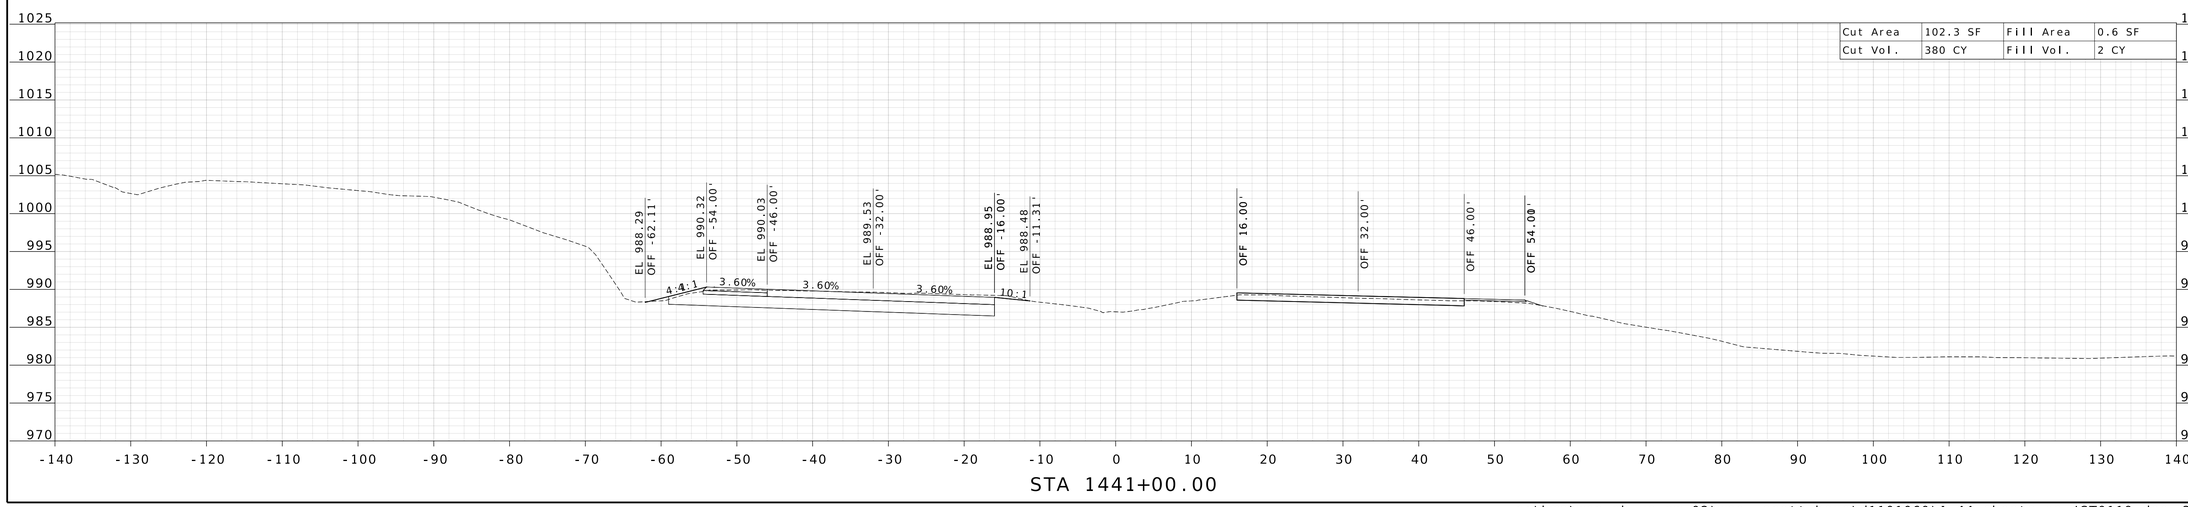

STA 1441+00.00

WILLIAM G. KRUSSEL
NUMBER E-27561
STATE OF MISSOURI
REGISTERED PROFESSIONAL ENGINEER

09/21/2026 8:24:53 AM
William G. Krussel
MO PE-27561

DATE PREPARED
9/17/2026

ROUTE	STATE
I-44	MO
DISTRICT	SHEET NO.
CD	41

COUNTY
LACLEDE

JOB NO.
JST0119

CONTRACT ID.

PROJECT NO.


BRIDGE NO.


DESCRIPTION	DATE


MISSOURI HIGHWAYS AND TRANSPORTATION COMMISSION
105 WEST CAPITOL
JEFFERSON CITY, MO 65102
1-888-ASK-MODOT (1-888-275-6636)

211 N. BROADWAY,
SUITE 2800
ST. LOUIS, MO 63102
CERTIFICATE OF AUTHORITY
NO. 001444 ENGINEERING

c:\bms\wsp-pb-us-pw-02\wsp__scott.keys\d1101060\I-44_sheets_xs_JST0119.dgn 3:11:20 PM 9/17/2026

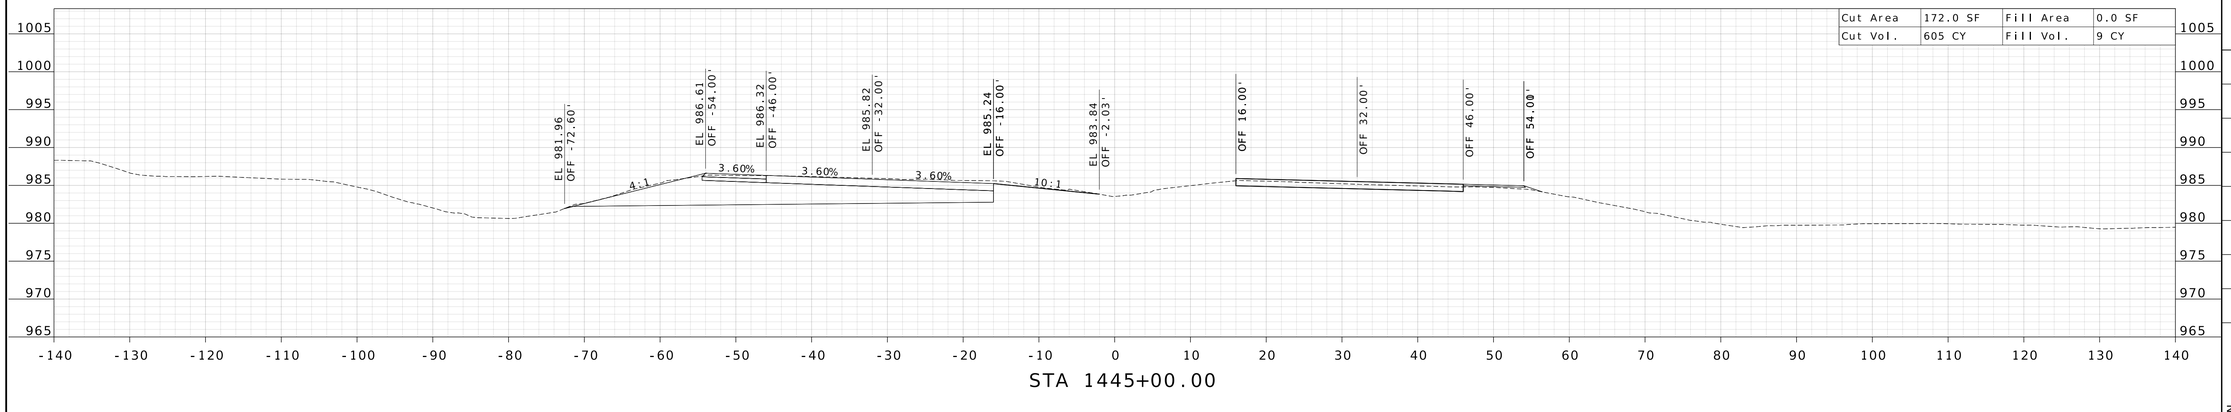

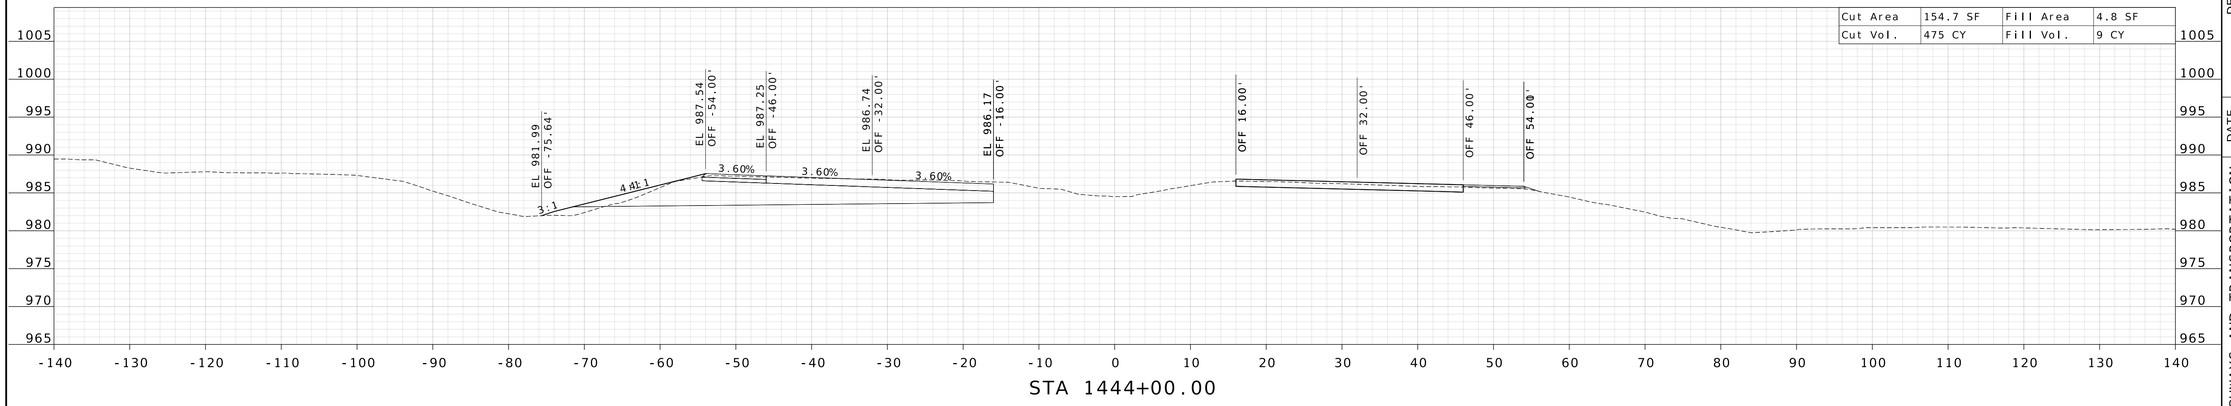

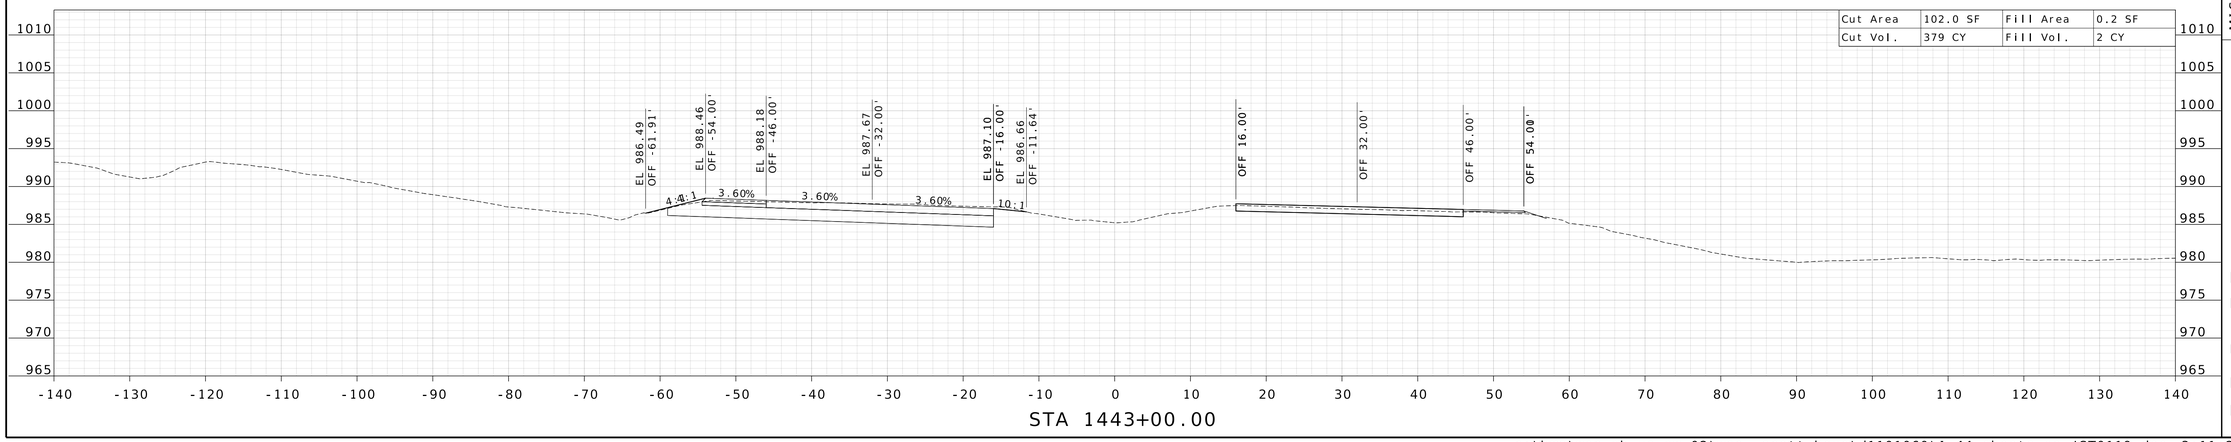

STATE OF MISSOURI
WILLIAM G. KRUSSEL
NUMBER E-27561
REGISTERED PROFESSIONAL ENGINEER

09/21/2026 8:24:53 AM
William G. Krussel
MO PE-27561

DATE PREPARED
9/17/2026

ROUTE	STATE
I-44	MO

DISTRICT	SHEET NO.
CD	42

COUNTY
LACLEDE

JOB NO.
JST0119

CONTRACT ID.

PROJECT NO.

BRIDGE NO.


DESCRIPTION	DATE

MISSOURI HIGHWAYS AND TRANSPORTATION COMMISSION


105 WEST CAPITOL
JEFFERSON CITY, MO 65102
1-888-ASK-MODOT (1-888-275-6636)

211 N. BROADWAY.
SUITE 2800
ST. LOUIS, MO 63102
CERTIFICATE OF AUTHORITY
NO. 001444 ENGINEERING


c:\bms\wsp-pb-us-pw-02\wsp__scott.keys\d1101060\I-44_sheets_xs_JST0119.dgn 3:11:21 PM 9/17/2026

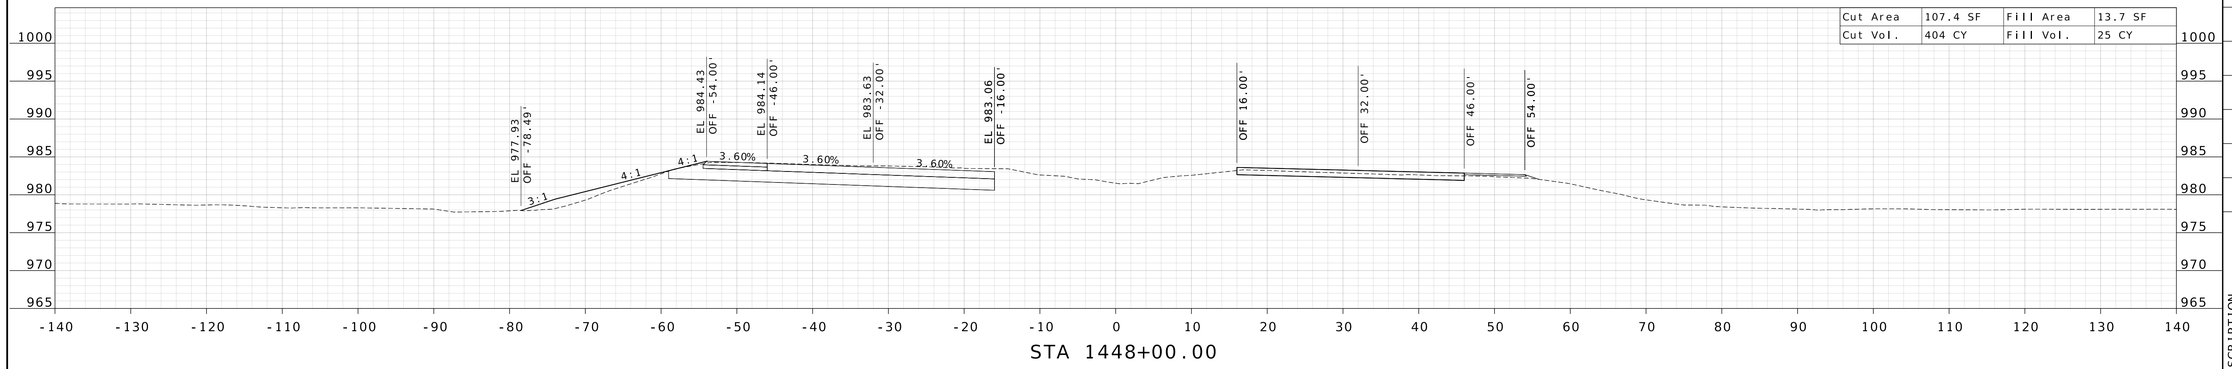

STA 1448+00.00

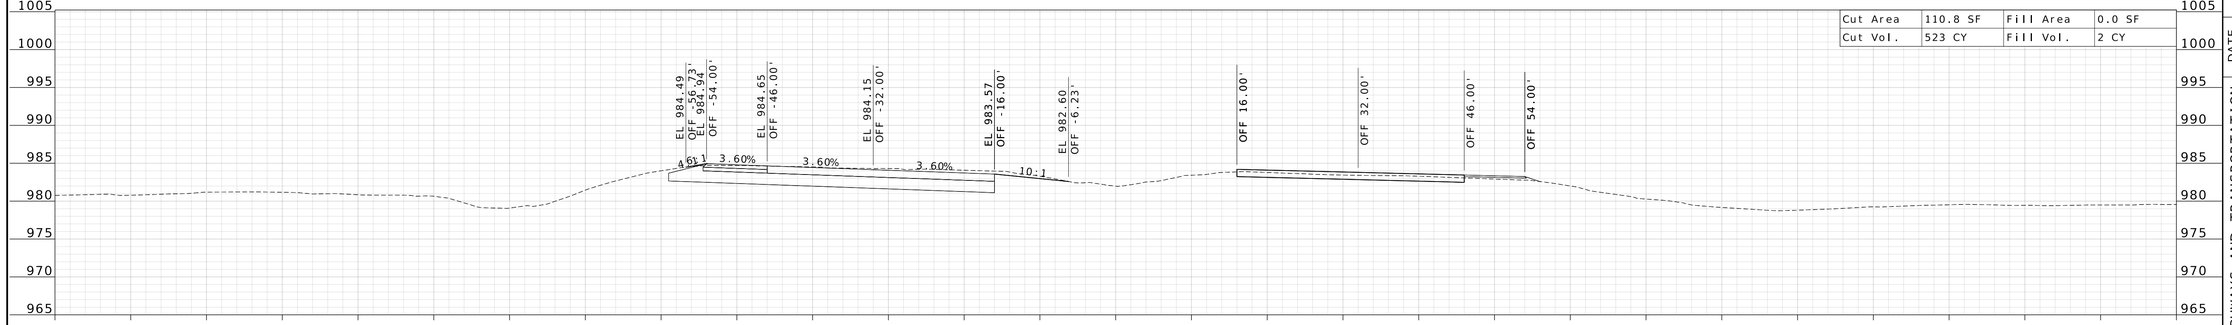

STA 1447+00.00

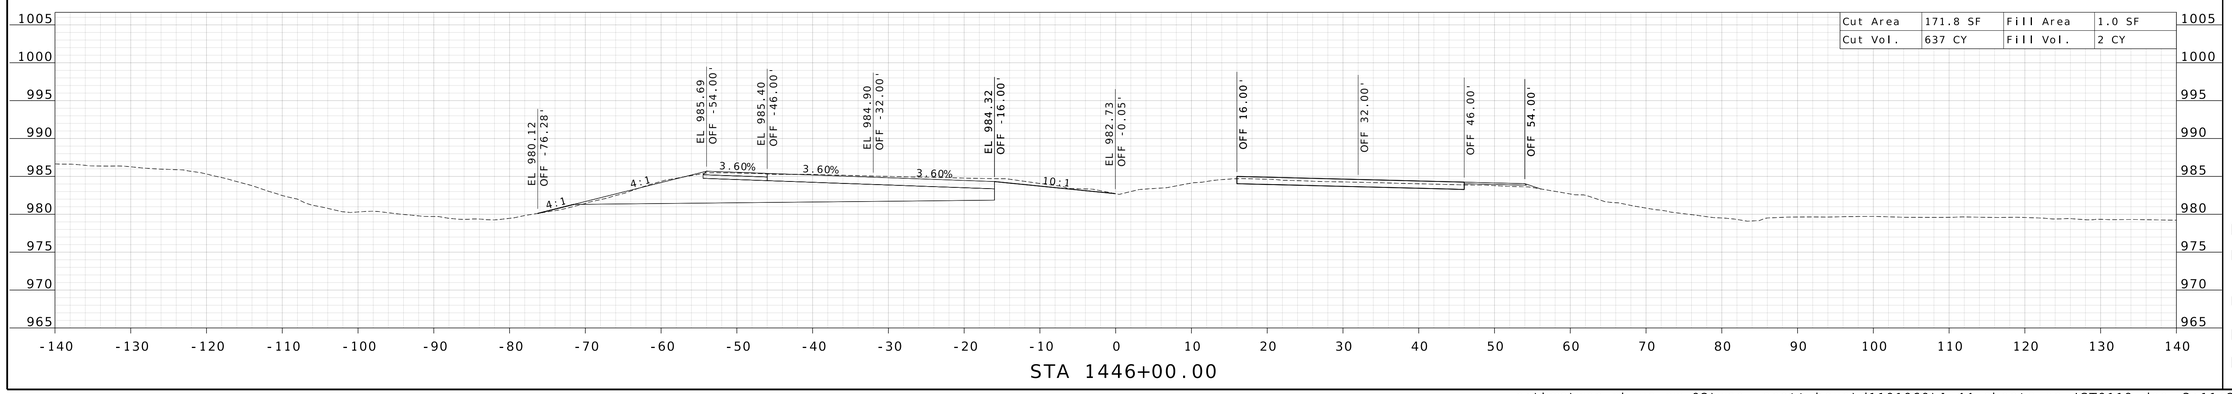

STA 1446+00.00

STATE OF MISSOURI
WILLIAM G. KRUSSEL
NUMBER E-27561
REGISTERED PROFESSIONAL ENGINEER

09/21/2026 8:24:54 AM
William G. Krussel
MO PE-27561

DATE PREPARED
9/17/2026

ROUTE	STATE
I-44	MO

DISTRICT	SHEET NO.
CD	43

COUNTY
LACLEDE

JOB NO.
JST0119

CONTRACT ID.

PROJECT NO.

BRIDGE NO.


DESCRIPTION


DATE

MISSOURI HIGHWAYS AND TRANSPORTATION COMMISSION

105 WEST CAPITOL
JEFFERSON CITY, MO 65102
1-888-ASK-MODOT (1-888-275-6636)

211 N. BROADWAY.
SUITE 2800
ST. LOUIS, MO 63102
CERTIFICATE OF AUTHORITY
NO. 001444 ENGINEERING

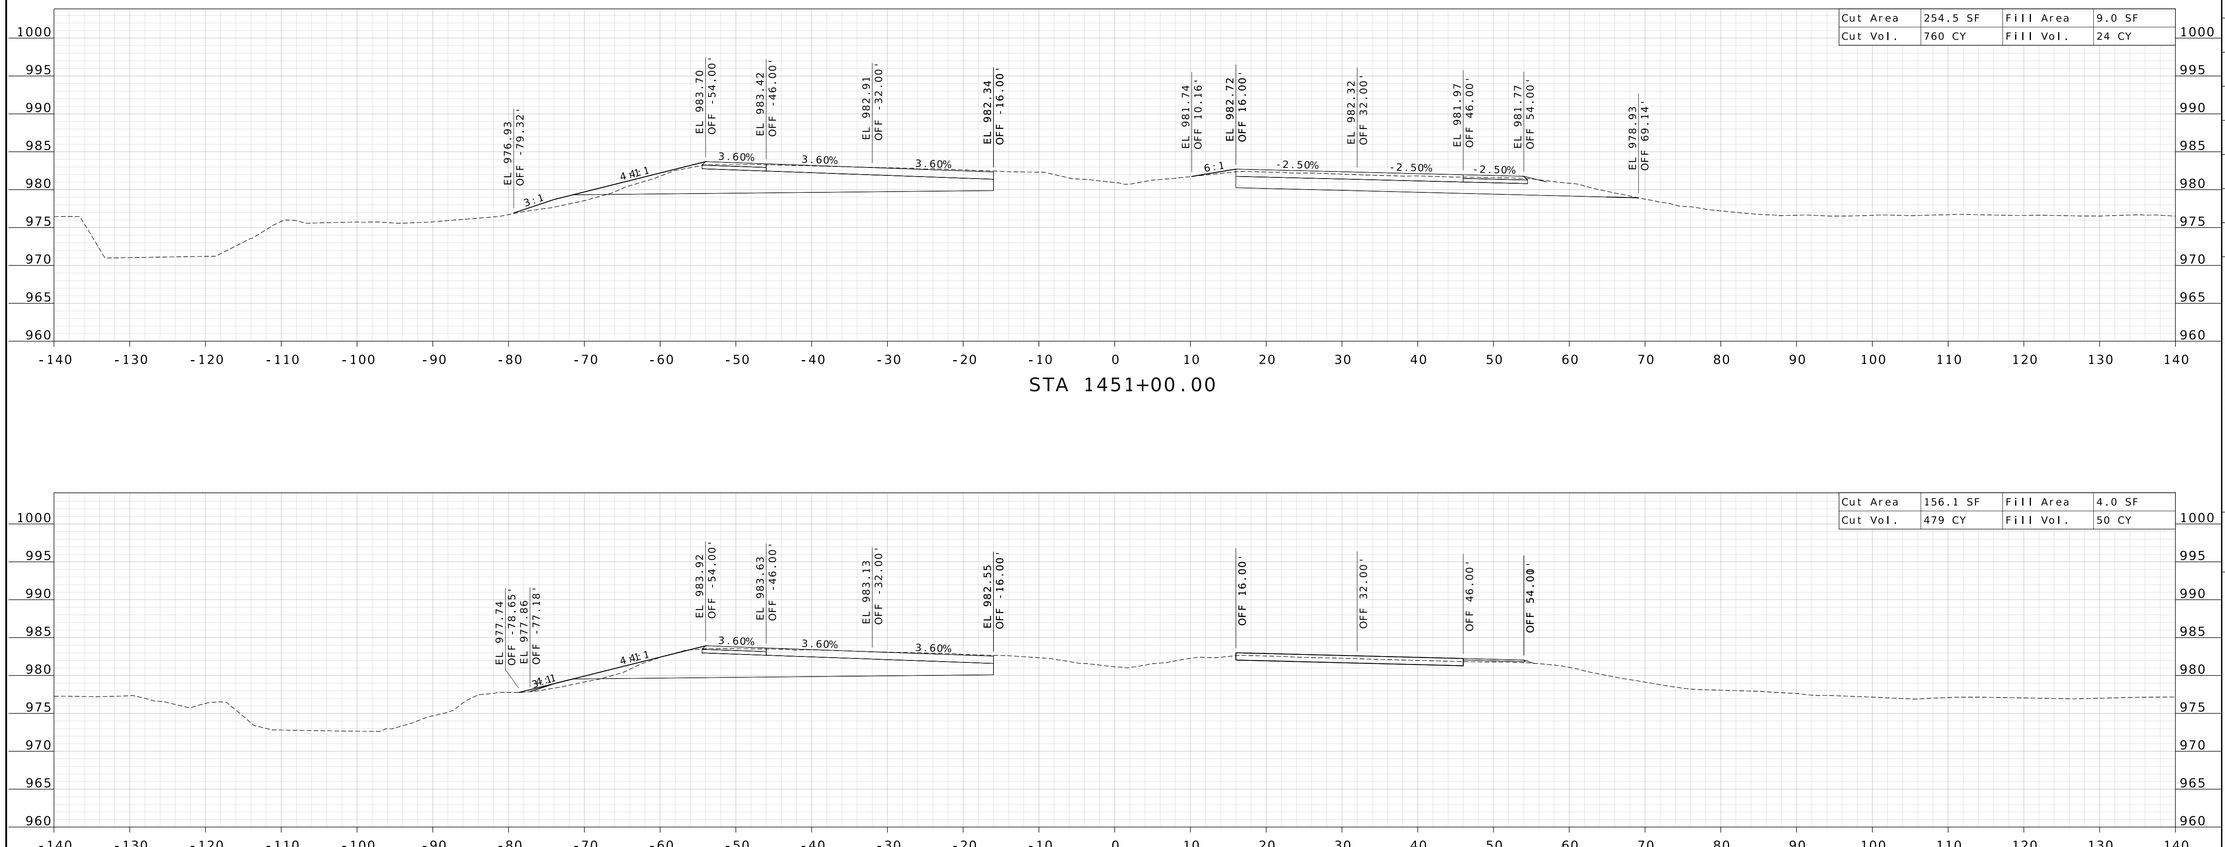

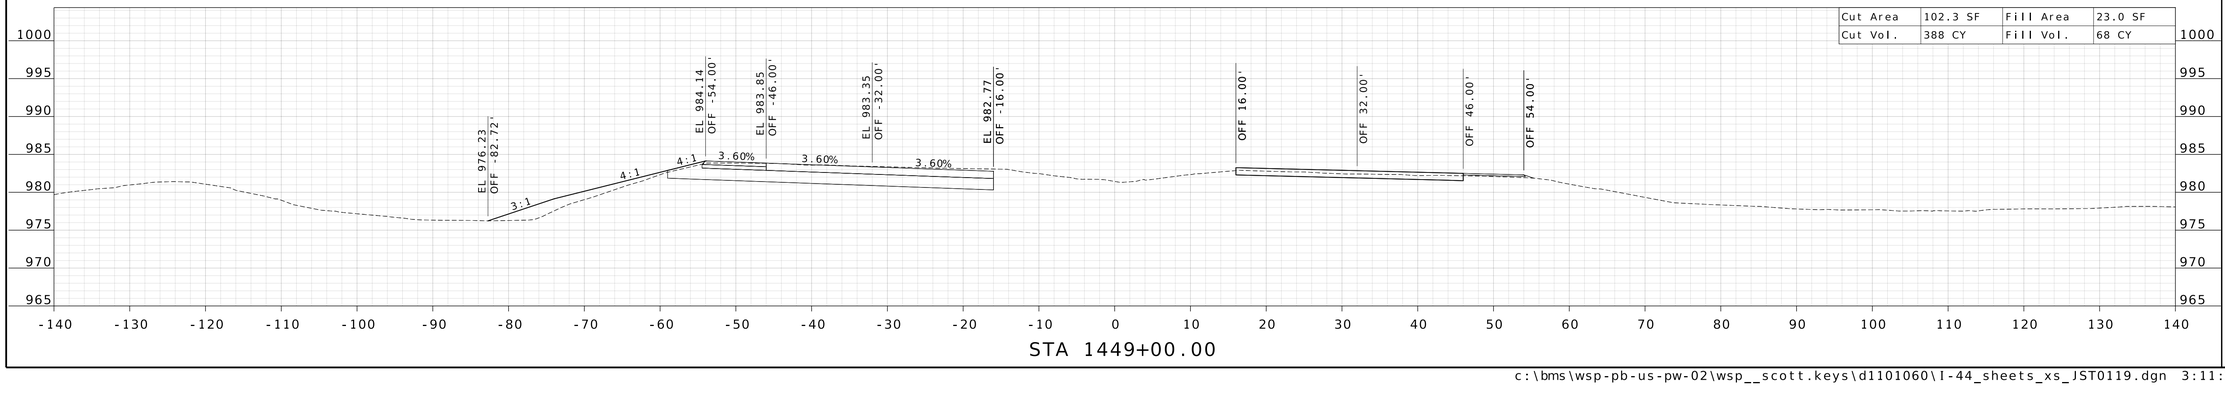

STATE OF MISSOURI
WILLIAM G. KRUSSEL
NUMBER E-27561
REGISTERED PROFESSIONAL ENGINEER

09/21/2026 8:24:54 AM
William G. Krussel
MO PE-27561

DATE PREPARED
9/17/2026

ROUTE	STATE
I-44	MO

DISTRICT	SHEET NO.
CD	44

COUNTY
LACLEDE

JOB NO.
JST0119

CONTRACT ID.

PROJECT NO.

BRIDGE NO.

DESCRIPTION


DATE

MISSOURI HIGHWAYS AND TRANSPORTATION COMMISSION


105 WEST CAPITOL
JEFFERSON CITY, MO 65102
1-888-ASK-MODOT (1-888-275-6636)

211 N. BROADWAY.
SUITE 2800
ST. LOUIS, MO 63102
CERTIFICATE OF AUTHORITY
NO. 001444 ENGINEERING


c:\bms\wsp-pb-us-pw-02\wsp__scott.keys\d1101060\I-44_sheets_xs_JST0119.dgn 3:11:25 PM 9/17/2026

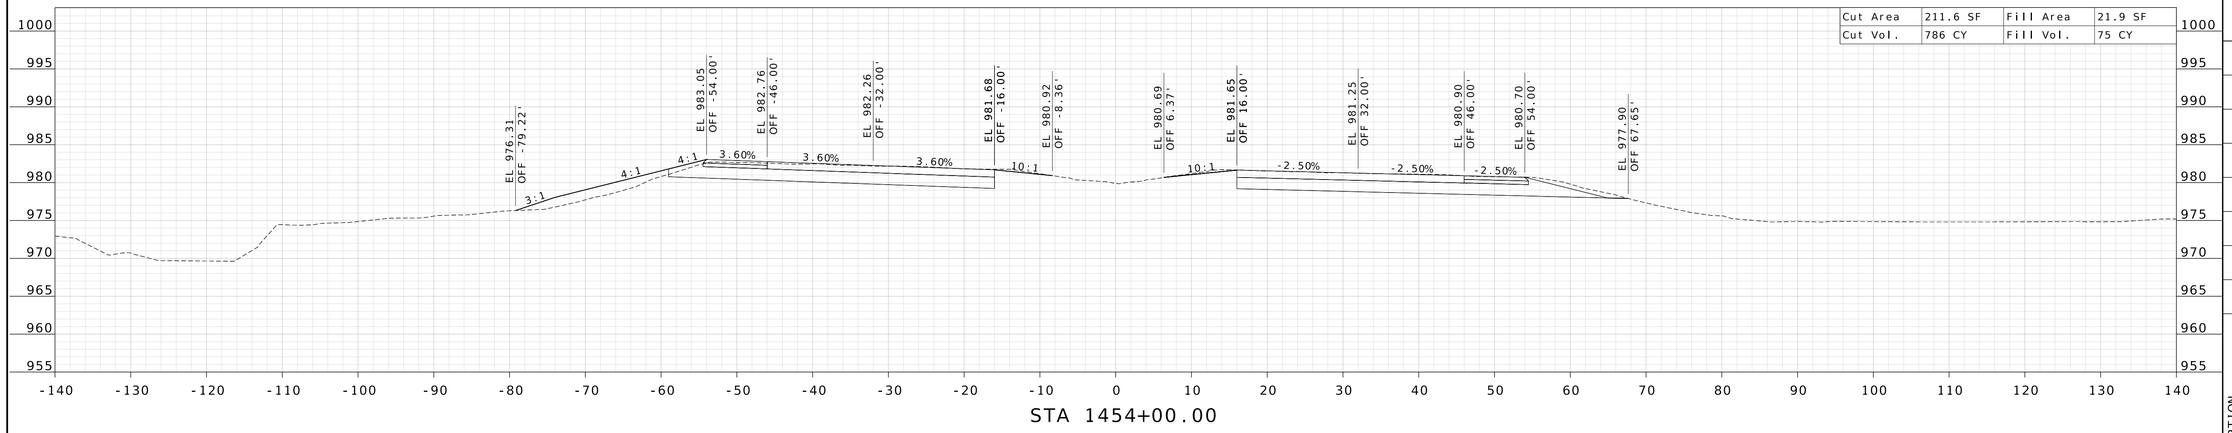

STA 1454+00.00

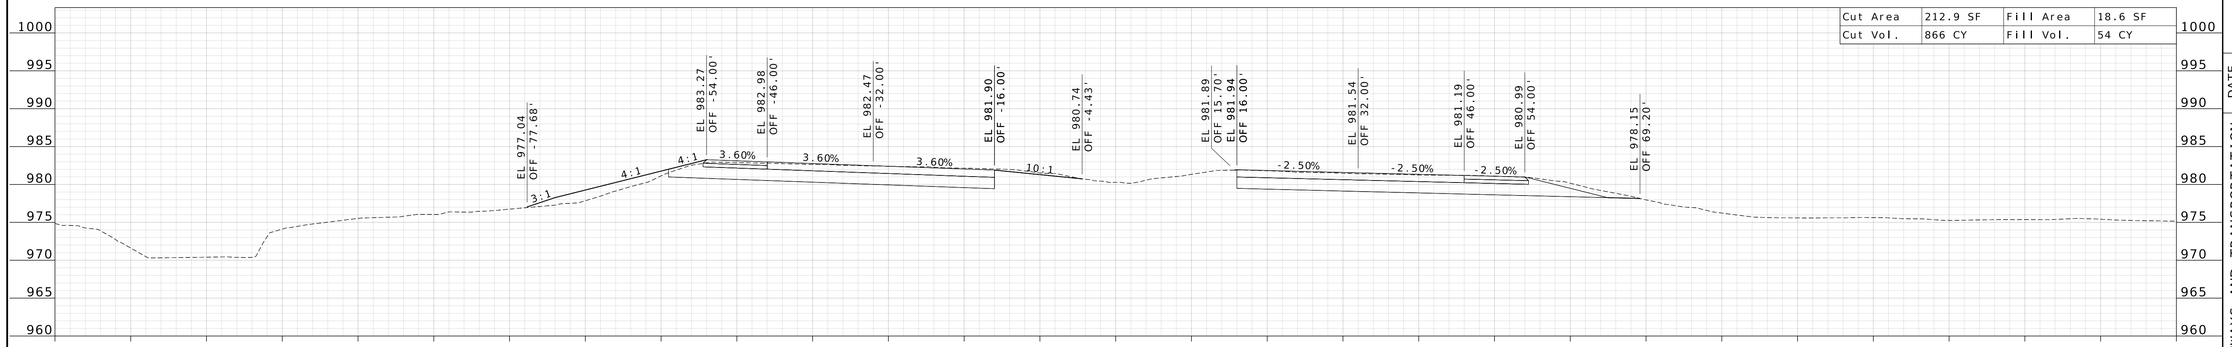

STA 1453+00.00

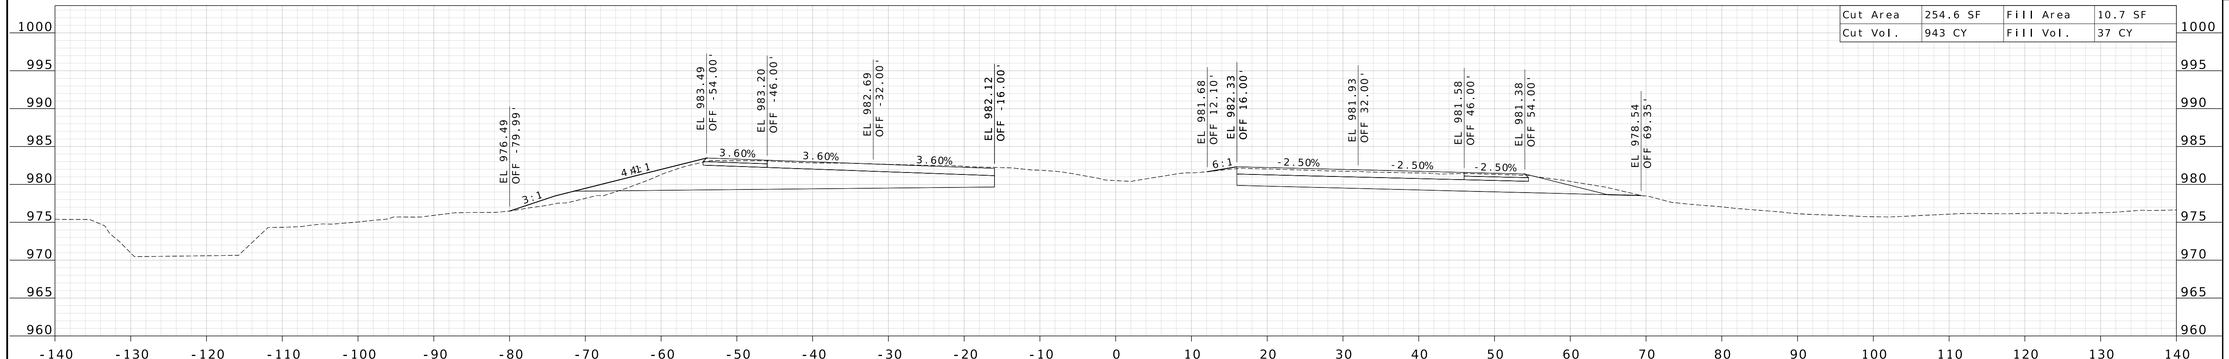

STA 1452+00.00

STATE OF MISSOURI
WILLIAM G. KRUSSEL
NUMBER E-27561
REGISTERED PROFESSIONAL ENGINEER

09/21/2026 8:24:54 AM
William G. Krussel
MO PE-27561

DATE PREPARED
9/17/2026

ROUTE	STATE
I-44	MO
DISTRICT	SHEET NO.
CD	45

COUNTY
LACLEDE

JOB NO.
JST0119

CONTRACT ID.

PROJECT NO.


BRIDGE NO.


DESCRIPTION	DATE

MISSOURI HIGHWAYS AND TRANSPORTATION COMMISSION

105 WEST CAPITOL
JEFFERSON CITY, MO 65102
1-888-ASK-MODOT (1-888-275-6636)

211 N. BROADWAY.
SUITE 2800
ST. LOUIS, MO 63102
CERTIFICATE OF AUTHORITY
NO. 001444 ENGINEERING

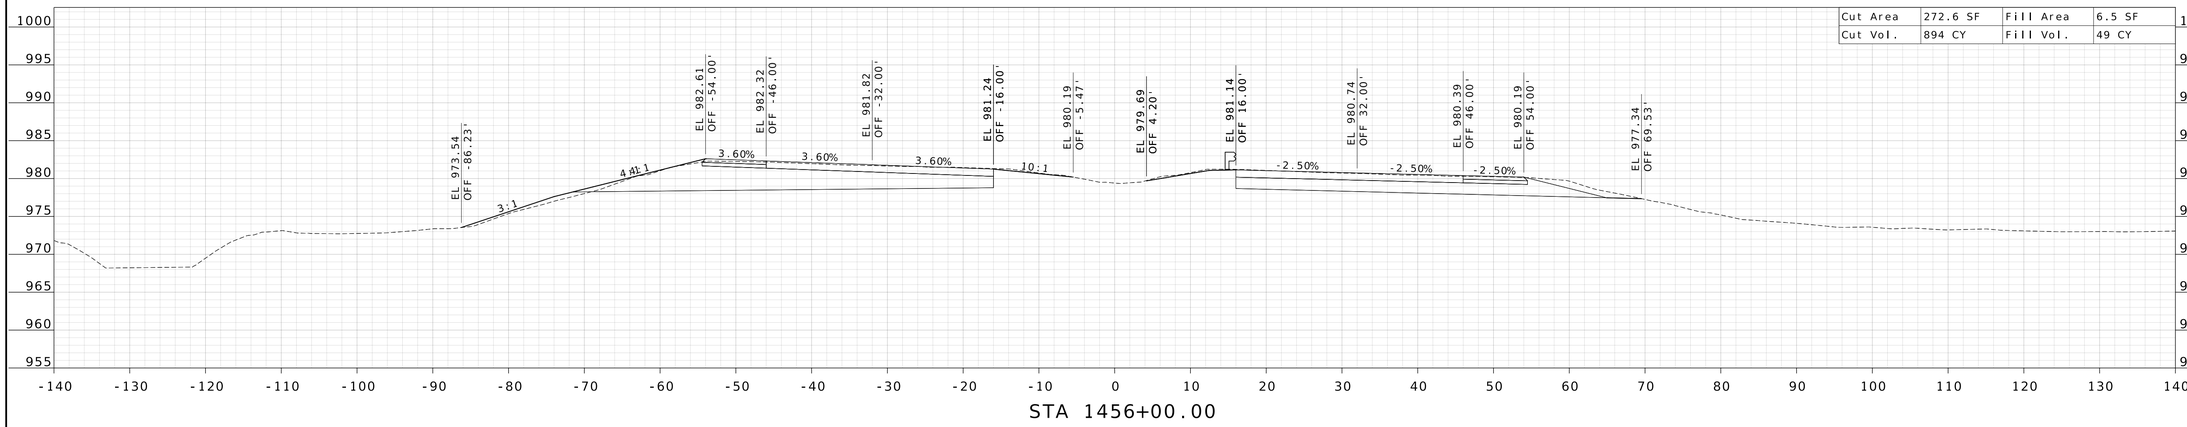

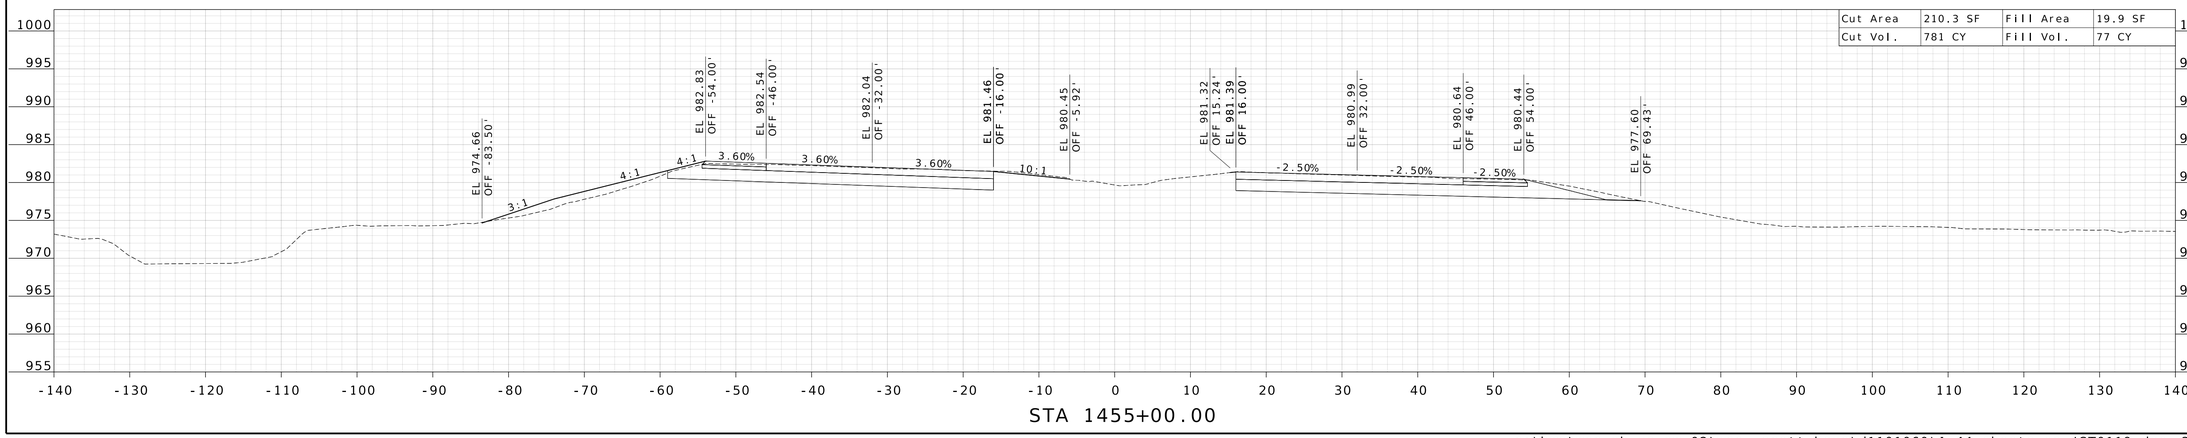

STATE OF MISSOURI
REGISTERED PROFESSIONAL ENGINEER
WILLIAM G. KRUSSEL
NUMBER E-27561

09/21/2026 8:24:55 AM
William G. Krussel
MO PE-27561

DATE PREPARED
9/17/2026

ROUTE	STATE
I-44	MO
DISTRICT	SHEET NO.
CD	46

COUNTY
LACLEDE

JOB NO.
JST0119

CONTRACT ID.

PROJECT NO.


BRIDGE NO.


DESCRIPTION	DATE

MISSOURI HIGHWAYS AND TRANSPORTATION COMMISSION
105 WEST CAPITOL
JEFFERSON CITY, MO 65102
1-888-ASK-MODOT (1-888-275-6636)

211 N. BROADWAY,
SUITE 2800
ST. LOUIS, MO 63102
CERTIFICATE OF AUTHORITY
NO. 001444 ENGINEERING

c:\bms\wsp-pb-us-pw-02\wsp__scott.keys\d1101060\I-44_sheets_xs_JST0119.dgn 3:11:29 PM 9/17/2026

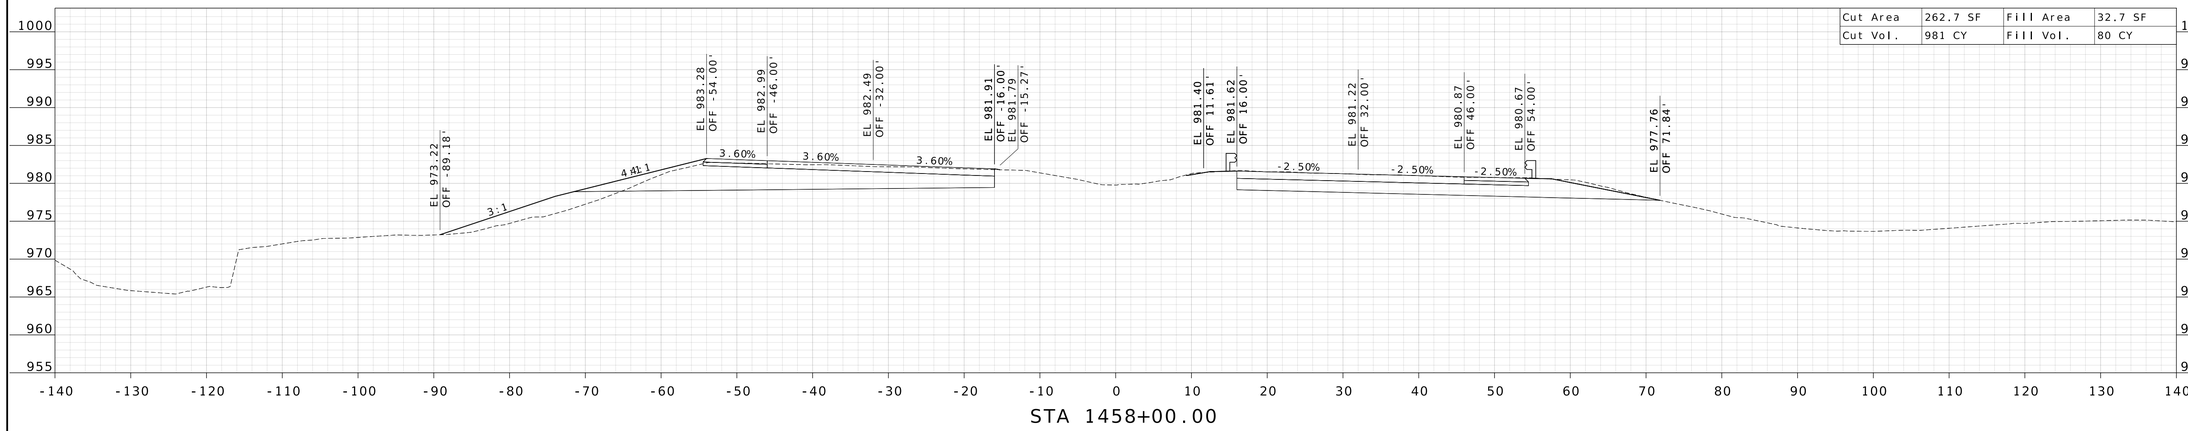

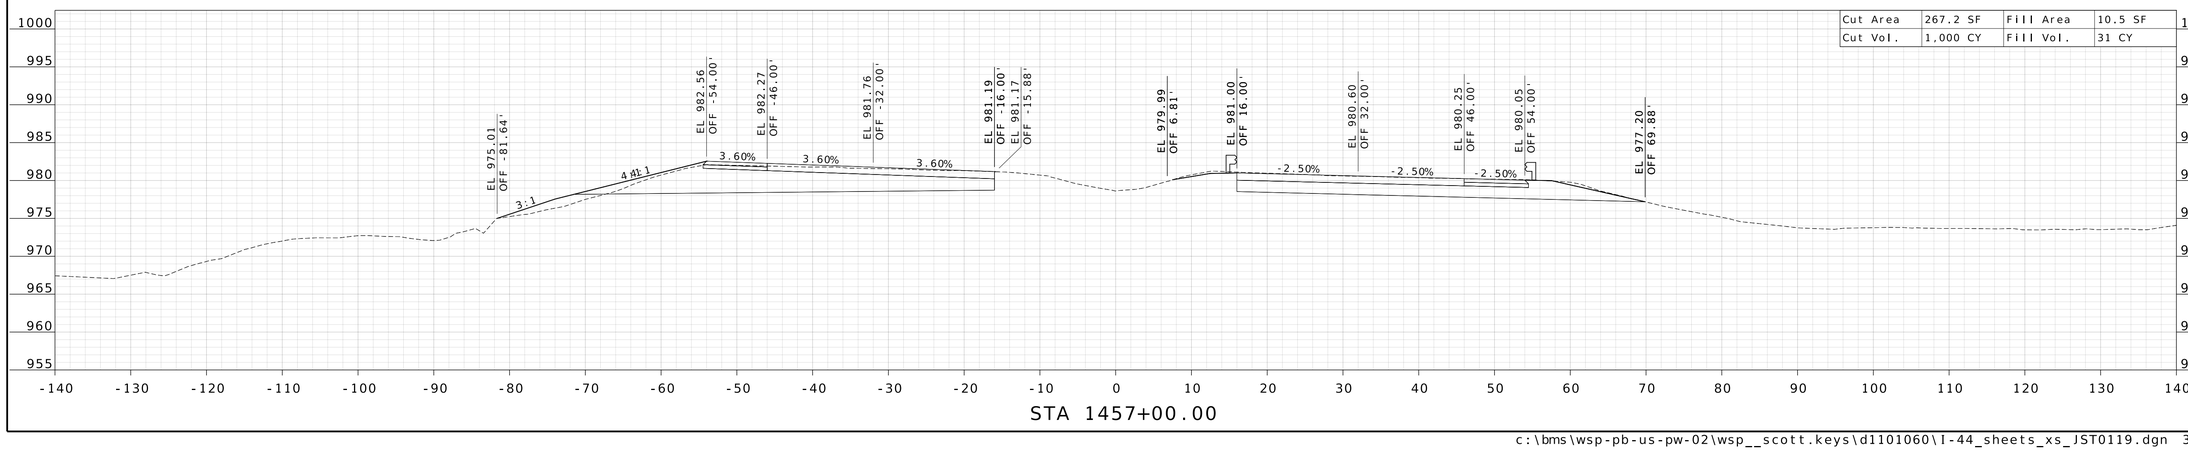

STATE OF MISSOURI
WILLIAM G. KRUSSEL
NUMBER E-27561
REGISTERED PROFESSIONAL ENGINEER

09/21/2026 8:24:55 AM
William G. Krussel
MO PE-27561

DATE PREPARED
9/17/2026

ROUTE	STATE
I-44	MO

DISTRICT	SHEET NO.
CD	47

COUNTY
LACLEDE

JOB NO.
JST0119

CONTRACT ID.

PROJECT NO.


BRIDGE NO.


DESCRIPTION	DATE

MISSOURI HIGHWAYS AND TRANSPORTATION COMMISSION
105 WEST CAPITOL
JEFFERSON CITY, MO 65102
1-888-ASK-MODOT (1-888-275-6636)

WSP
211 N. BROADWAY.
SUITE 2800
ST. LOUIS, MO 63102
CERTIFICATE OF AUTHORITY
NO. 001444 ENGINEERING

c:\bms\wsp-pb-us-pw-02\wsp__scott.keys\d1101060\I-44_sheets_xs_JST0119.dgn 3:11:31 PM 9/17/2026

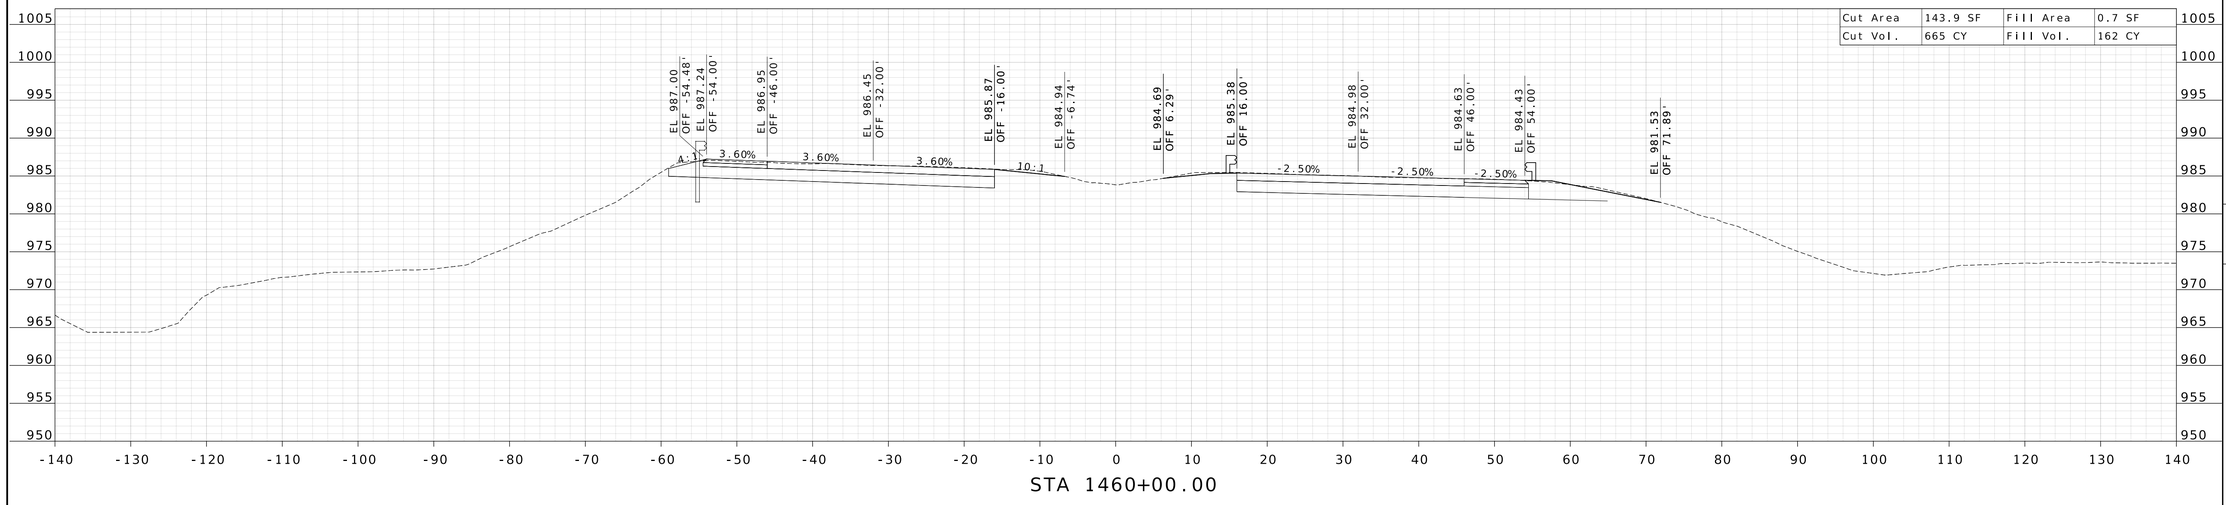

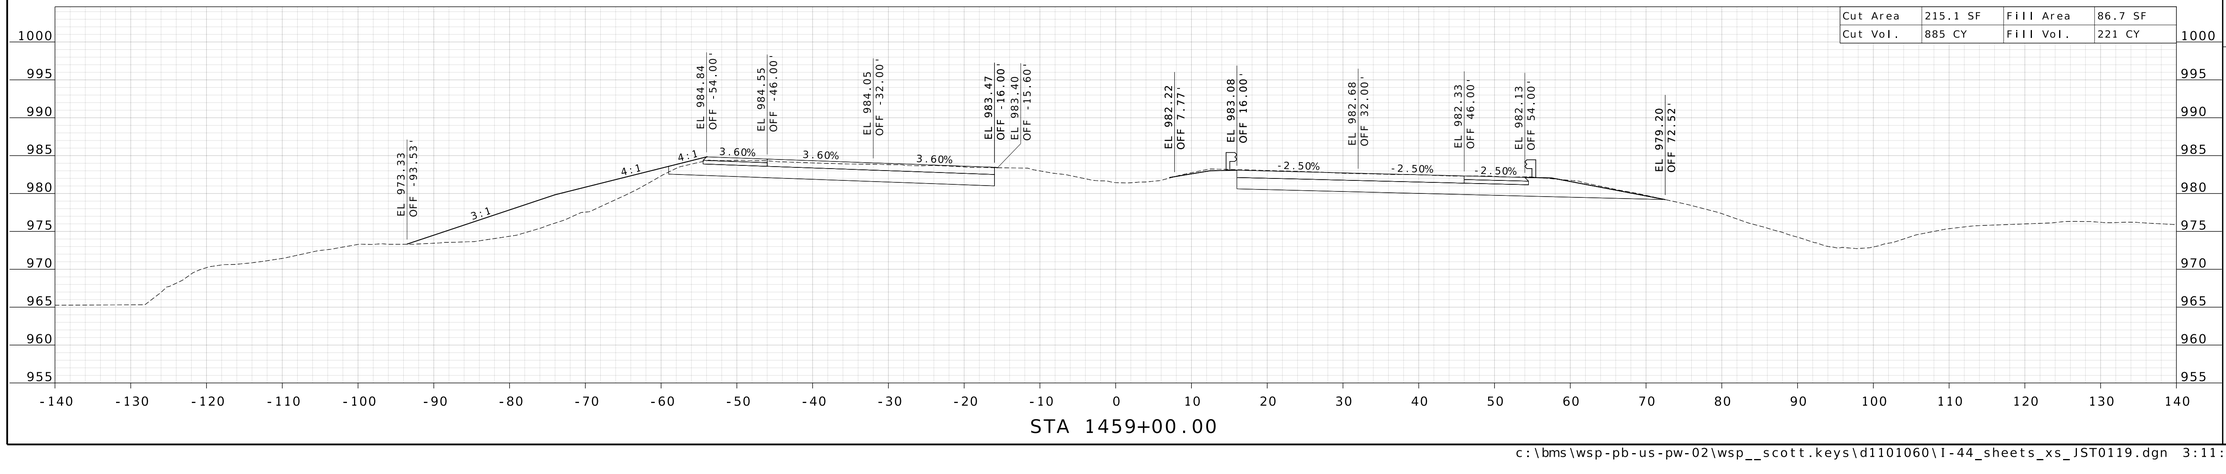

WILLIAM G. KRUSSEL
NUMBER E-27561
STATE OF MISSOURI
REGISTERED PROFESSIONAL ENGINEER

09/21/2026 8:24:55 AM
William G. Krussel
MO PE-27561

DATE PREPARED
9/17/2026

ROUTE	STATE
I-44	MO

DISTRICT	SHEET NO.
CD	48

COUNTY
LACLEDE

JOB NO.
JST0119

CONTRACT ID.

PROJECT NO.


BRIDGE NO.


DESCRIPTION | DATE

MISSOURI HIGHWAYS AND TRANSPORTATION COMMISSION
105 WEST CAPITOL
JEFFERSON CITY, MO 65102
1-888-ASK-MODOT (1-888-275-6636)

211 N. BROADWAY.
SUITE 2800
ST. LOUIS, MO 63102
CERTIFICATE OF AUTHORITY
NO. 001444 ENGINEERING

c:\bms\wsp-pb-us-pw-02\wsp__scott.keys\d1101060\I-44_sheets_xs_JST0119.dgn 3:11:33 PM 9/17/2026

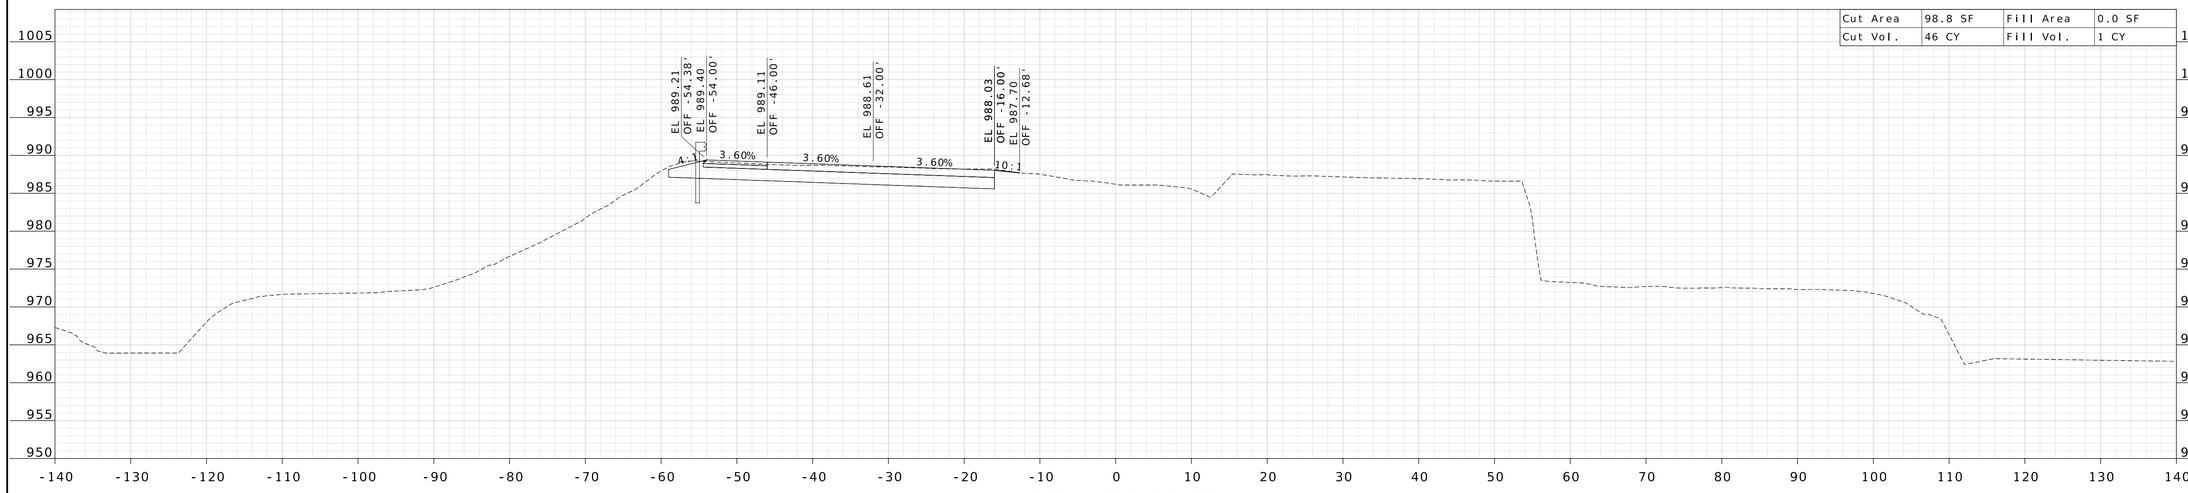

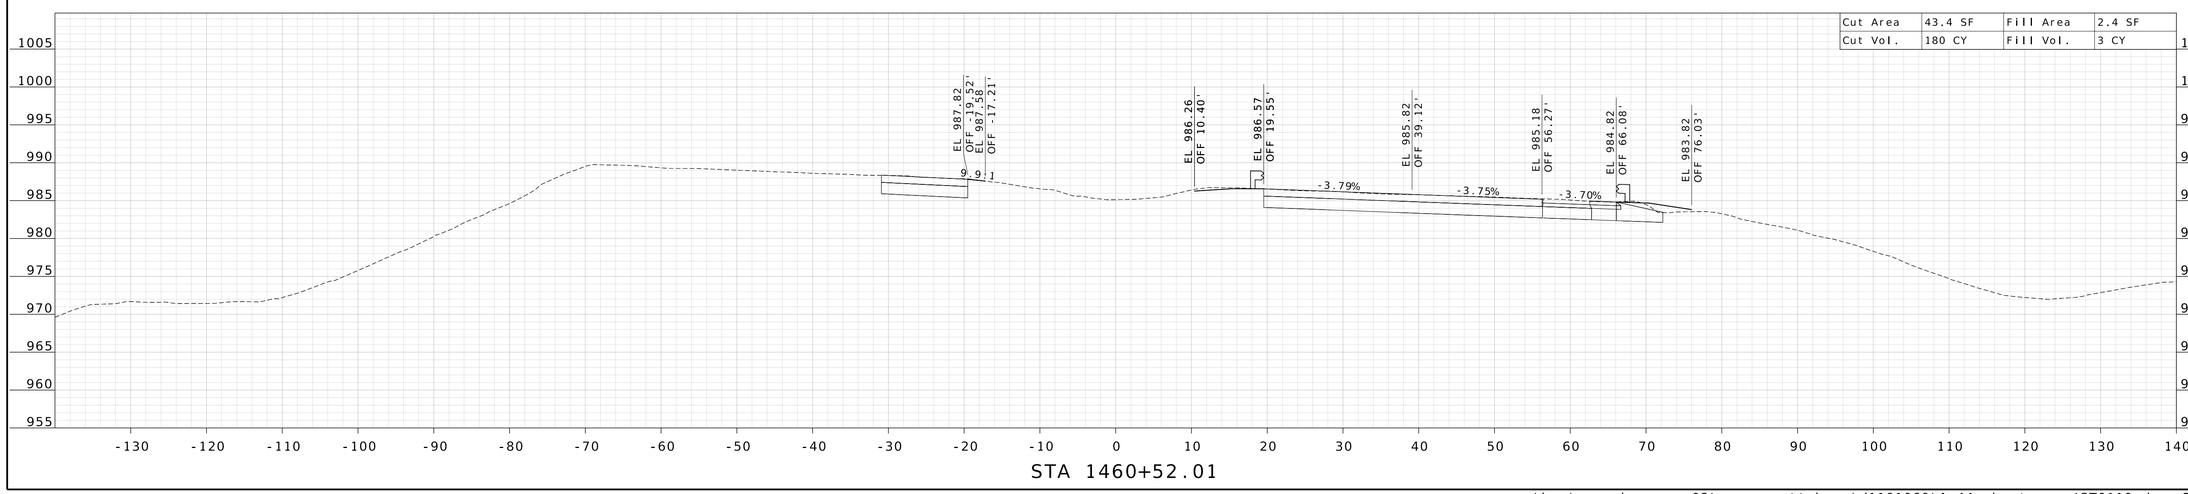

WILLIAM G. KRUSSEL
NUMBER E-27561
STATE OF MISSOURI
REGISTERED PROFESSIONAL ENGINEER

09/21/2026 8:24:56 AM
William G. Krussel
MO PE-27561

DATE PREPARED
9/17/2026

ROUTE	STATE
I-44	MO

DISTRICT	SHEET NO.
CD	49

COUNTY
LACLEDE

JOB NO.
JST0119

CONTRACT ID.

PROJECT NO.


BRIDGE NO.

DESCRIPTION	DATE


MISSOURI HIGHWAYS AND TRANSPORTATION COMMISSION
105 WEST CAPITOL
JEFFERSON CITY, MO 65102
1-888-ASK-MODOT (1-888-275-6636)

211 N. BROADWAY,
SUITE 2800
ST. LOUIS, MO 63102
CERTIFICATE OF AUTHORITY
NO. 001444 ENGINEERING

c:\bms\wsp-pb-us-pw-02\wsp__scott.keys\d1101060\I-44_sheets_xs_JST0119.dgn 3:11:34 PM 9/17/2026

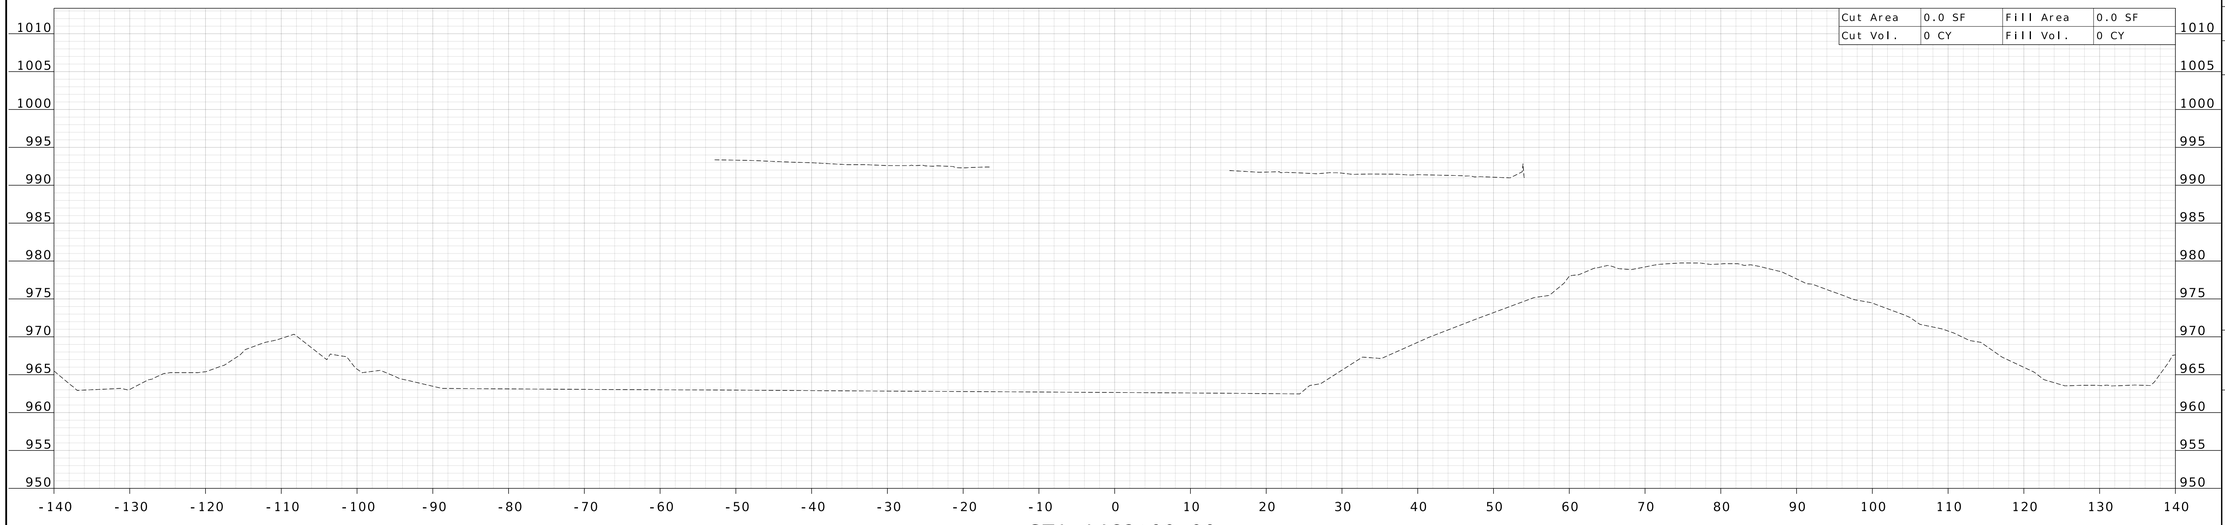

STA 1462+00.00

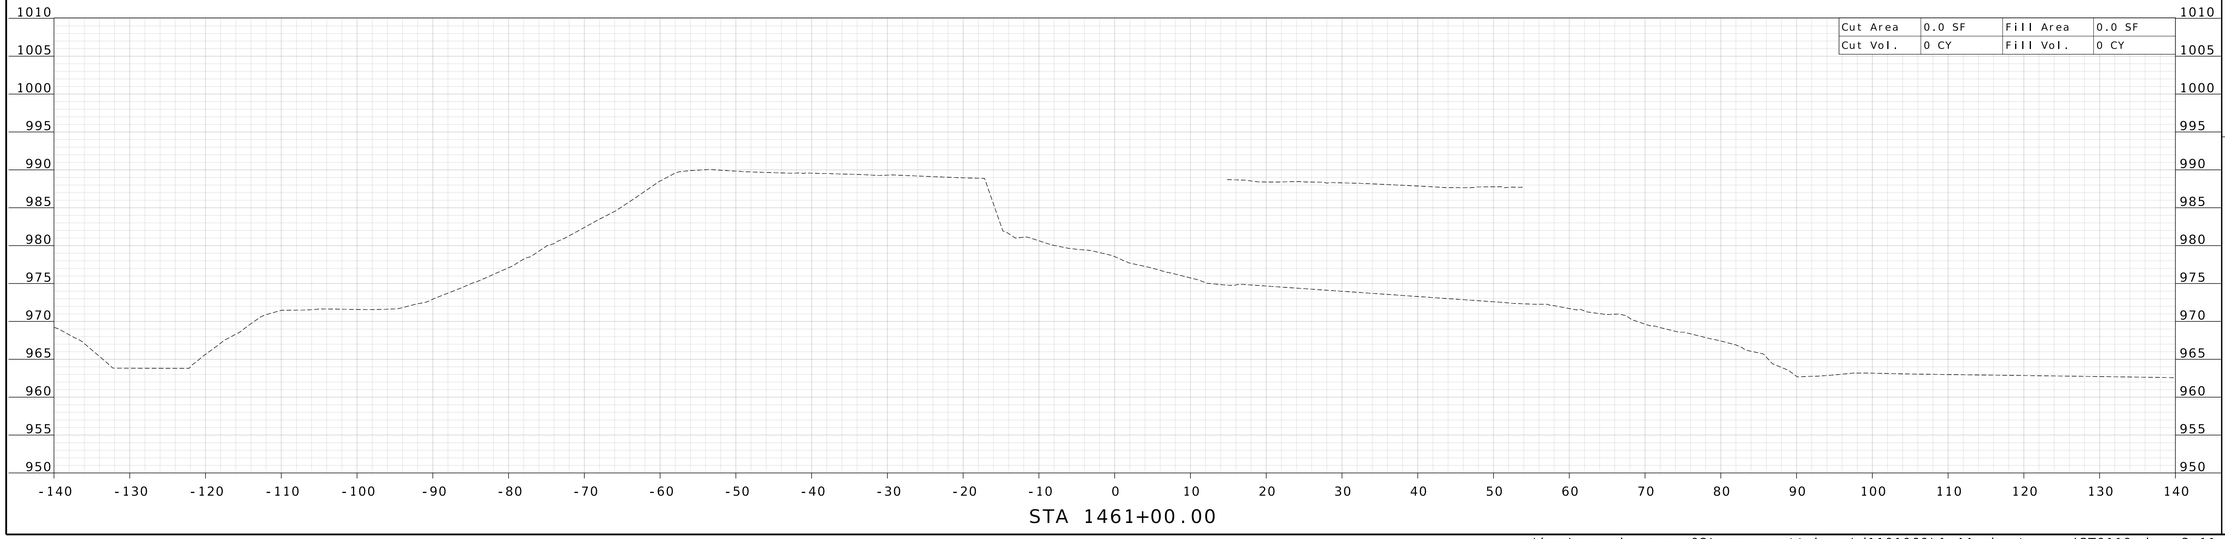

STA 1461+00.00

STATE OF MISSOURI
WILLIAM G. KRUSSEL
NUMBER E-27561
REGISTERED PROFESSIONAL ENGINEER

09/21/2026 8:24:56 AM
William G. Krussel
MO PE-27561

DATE PREPARED
9/17/2026

ROUTE	STATE
I-44	MO

DISTRICT	SHEET NO.
CD	50

COUNTY
LACLEDE

JOB NO.
JST0119

CONTRACT ID.

PROJECT NO.

BRIDGE NO.


DESCRIPTION	DATE


MISSOURI HIGHWAYS AND TRANSPORTATION COMMISSION

105 WEST CAPITOL
JEFFERSON CITY, MO 65102
1-888-ASK-MODOT (1-888-275-6636)

211 N. BROADWAY.
SUITE 2800
ST. LOUIS, MO 63102
CERTIFICATE OF AUTHORITY
NO. 001444 ENGINEERING

c:\bms\wsp-pb-us-pw-02\wsp__scott.keys\d1101060\I-44_sheets_xs_JST0119.dgn 3:11:36 PM 9/17/2026

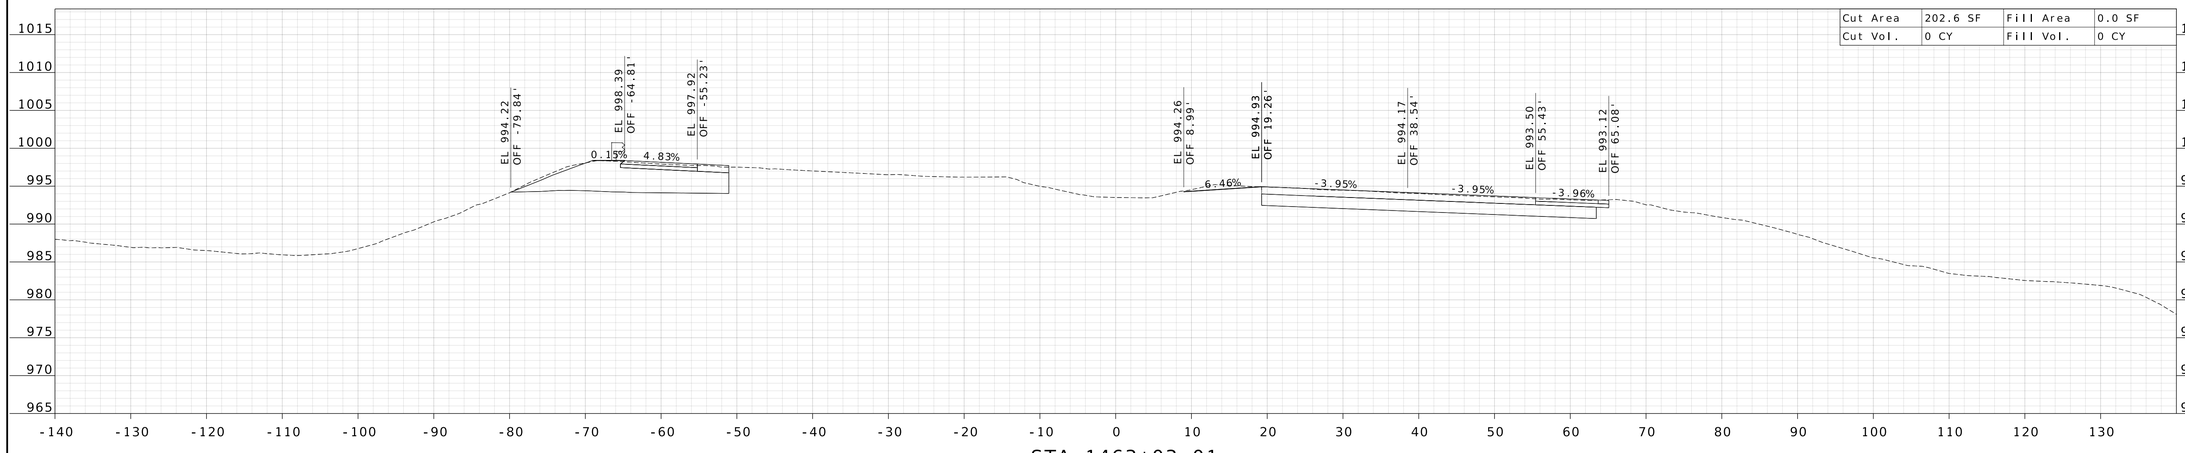

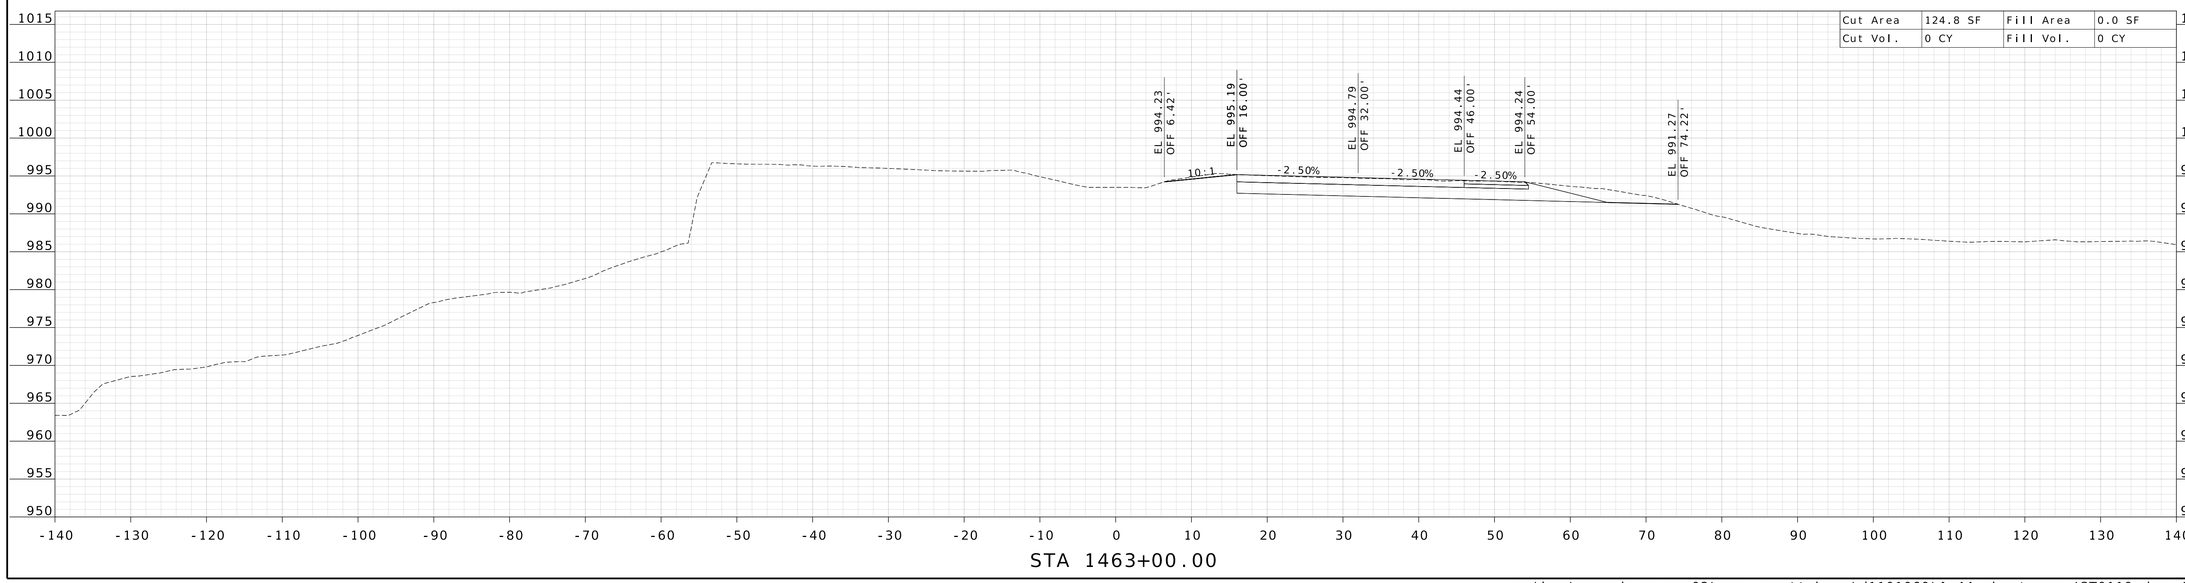

STATE OF MISSOURI
WILLIAM G. KRUSSEL
NUMBER E-27561
REGISTERED PROFESSIONAL ENGINEER

09/21/2026 8:24:56 AM
William G. Krussel
MO PE-27561

DATE PREPARED
9/17/2026

ROUTE	STATE
I-44	MO

DISTRICT	SHEET NO.
CD	51

COUNTY
LACLEDE

JOB NO.
JST0119

CONTRACT ID.

PROJECT NO.

BRIDGE NO.

DESCRIPTION


DATE


MISSOURI HIGHWAYS AND TRANSPORTATION COMMISSION

105 WEST CAPITOL
JEFFERSON CITY, MO 65102
1-888-ASK-MODOT (1-888-275-6636)

211 N. BROADWAY,
SUITE 2800
ST. LOUIS, MO 63102
CERTIFICATE OF AUTHORITY
NO. 001444 ENGINEERING

c:\bms\wsp-pb-us-pw-02\wsp__scott.keys\d1101060\I-44_sheets_xs_JST0119.dgn 3:11:38 PM 9/17/2026

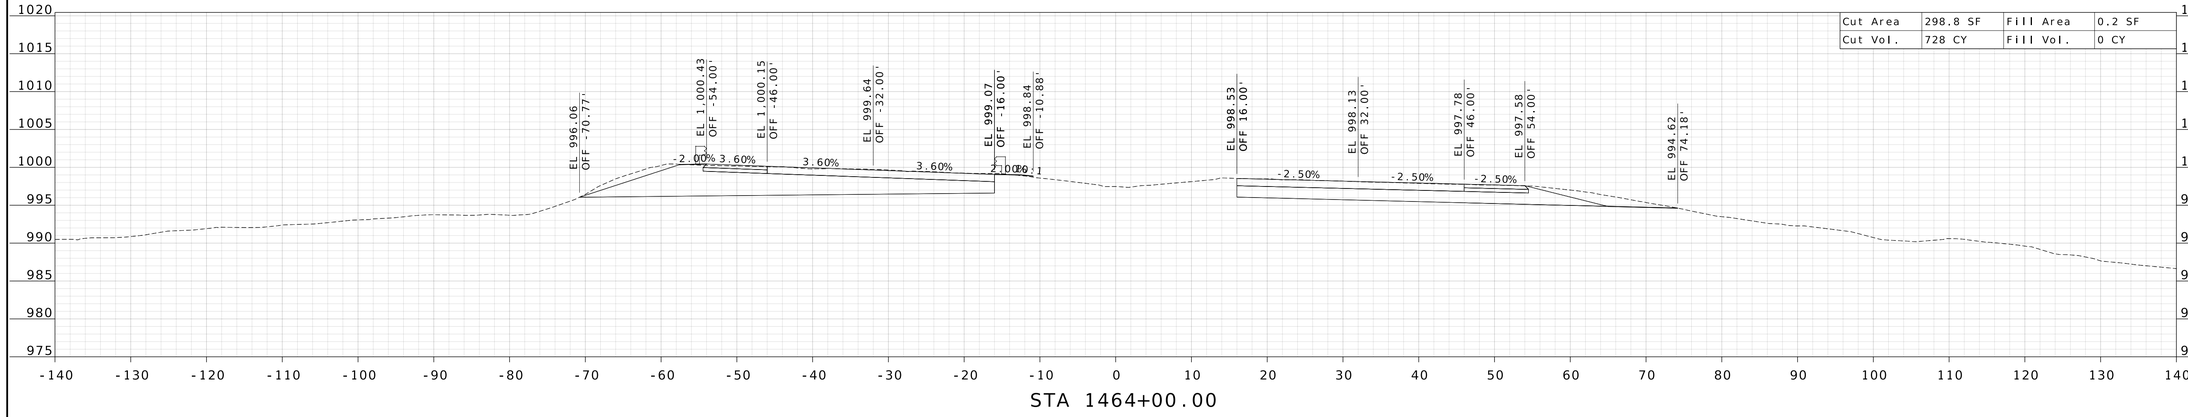

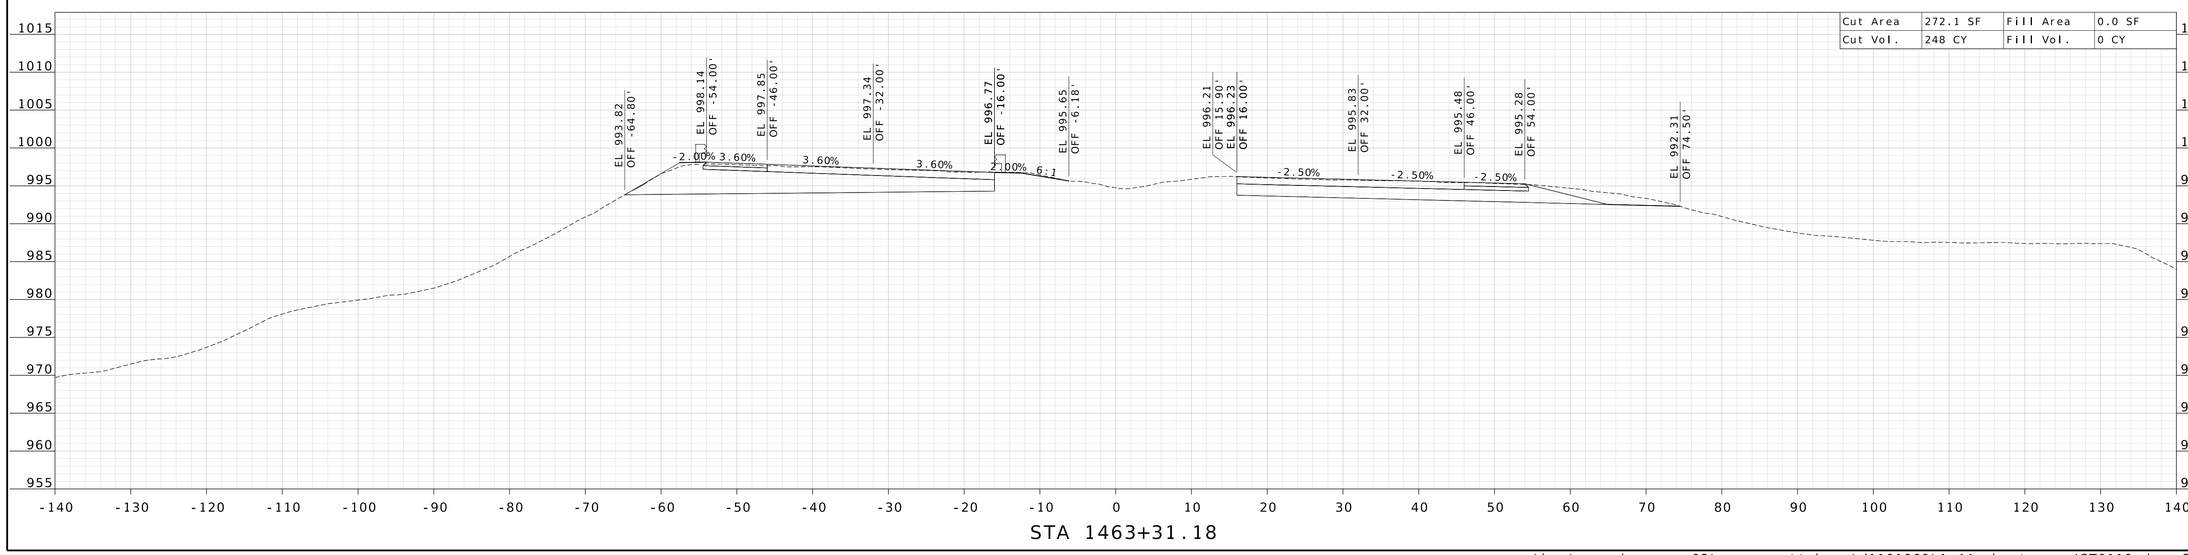

WILLIAM G. KRUSSEL
NUMBER E-27561
STATE OF MISSOURI
REGISTERED PROFESSIONAL ENGINEER

09/21/2026 8:24:56 AM
William G. Krussel
MO PE-27561

DATE PREPARED
9/17/2026

ROUTE	STATE
I-44	MO
DISTRICT	SHEET NO.
CD	52

COUNTY
LACLEDE

JOB NO.
JST0119

CONTRACT ID.

PROJECT NO.

BRIDGE NO.


DESCRIPTION


DATE


MISSOURI HIGHWAYS AND TRANSPORTATION COMMISSION

105 WEST CAPITOL
JEFFERSON CITY, MO 65102
1-888-ASK-MODOT (1-888-275-6636)

211 N. BROADWAY,
SUITE 2800
ST. LOUIS, MO 63102
CERTIFICATE OF AUTHORITY
NO. 001444 ENGINEERING

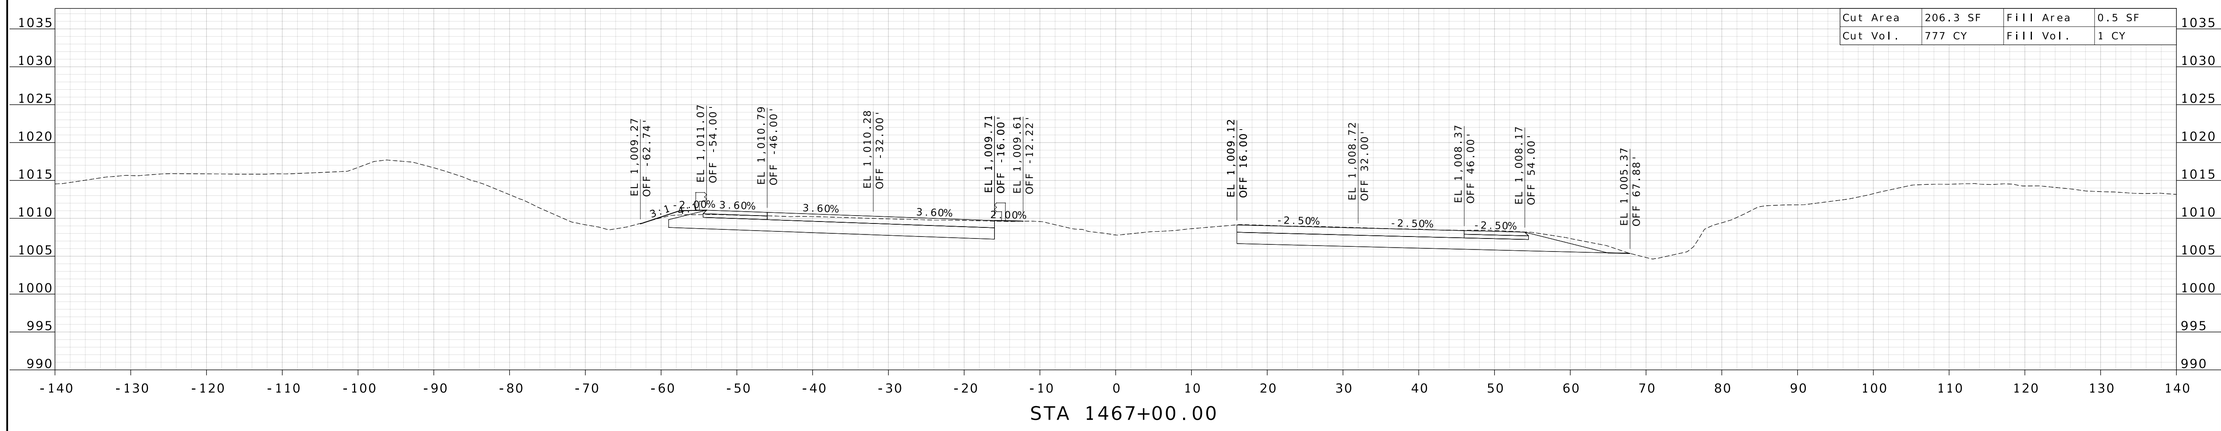

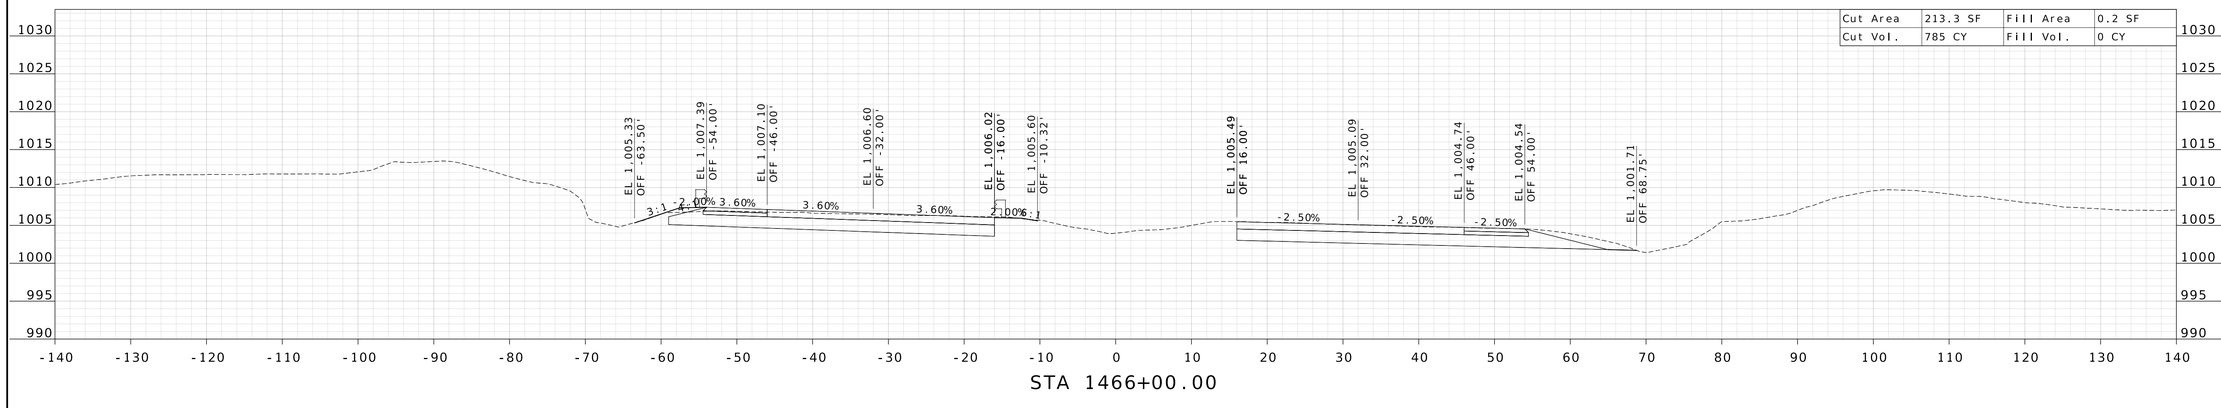

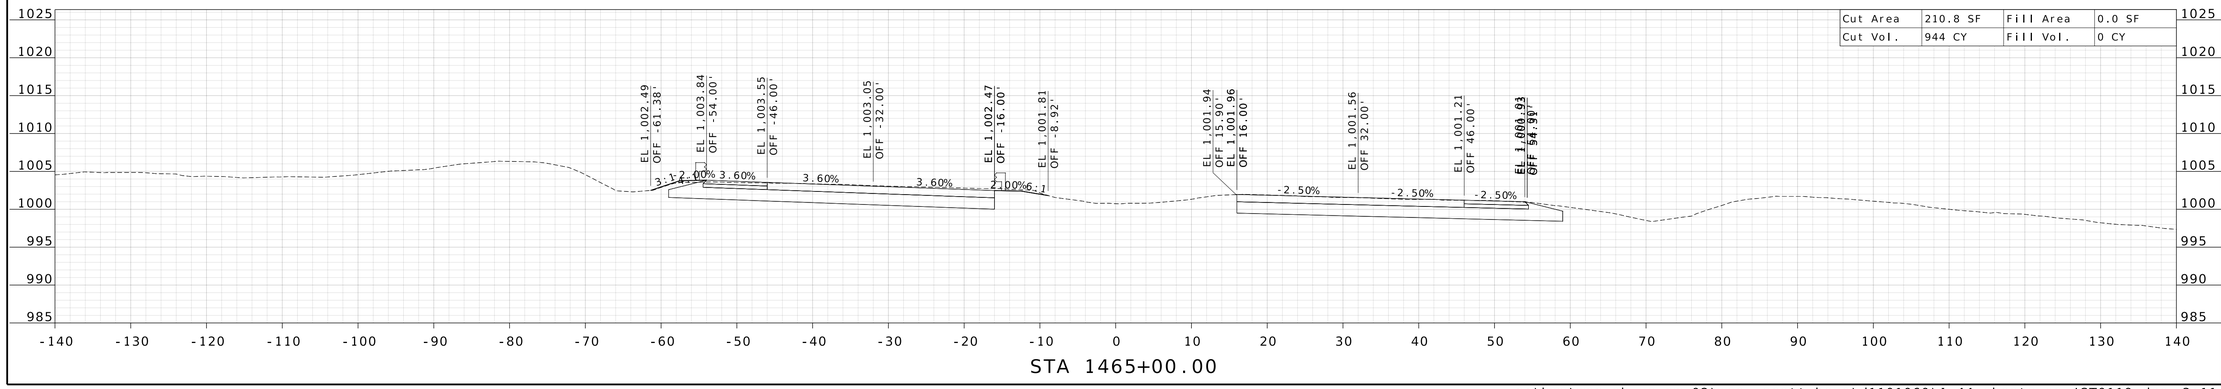

STATE OF MISSOURI
WILLIAM G. KRUSSEL
NUMBER E-27561
REGISTERED PROFESSIONAL ENGINEER

09/21/2026 8:24:57 AM
William G. Krussel
MO PE-27561

DATE PREPARED
9/17/2026

ROUTE	STATE
I-44	MO

DISTRICT	SHEET NO.
CD	53

COUNTY
LACLEDE

JOB NO.
JST0119

CONTRACT ID.

PROJECT NO.

BRIDGE NO.


DESCRIPTION	DATE


MISSOURI HIGHWAYS AND TRANSPORTATION COMMISSION


105 WEST CAPITOL
JEFFERSON CITY, MO 65102
1-888-ASK-MODOT (1-888-275-6636)

211 N. BROADWAY.
SUITE 2800
ST. LOUIS, MO 63102
CERTIFICATE OF AUTHORITY
NO. 001444 ENGINEERING

c:\bms\wsp-pb-us-pw-02\wsp__scott.keys\d1101060\I-44_sheets_xs_JST0119.dgn 3:11:42 PM 9/17/2026

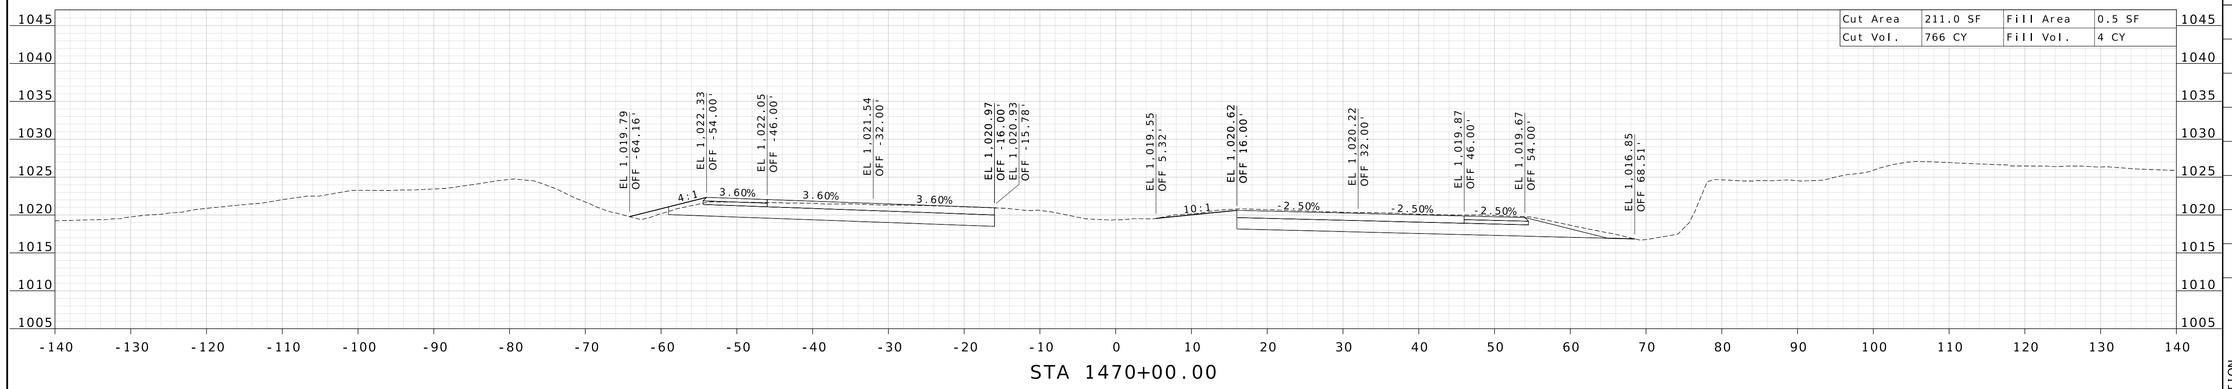

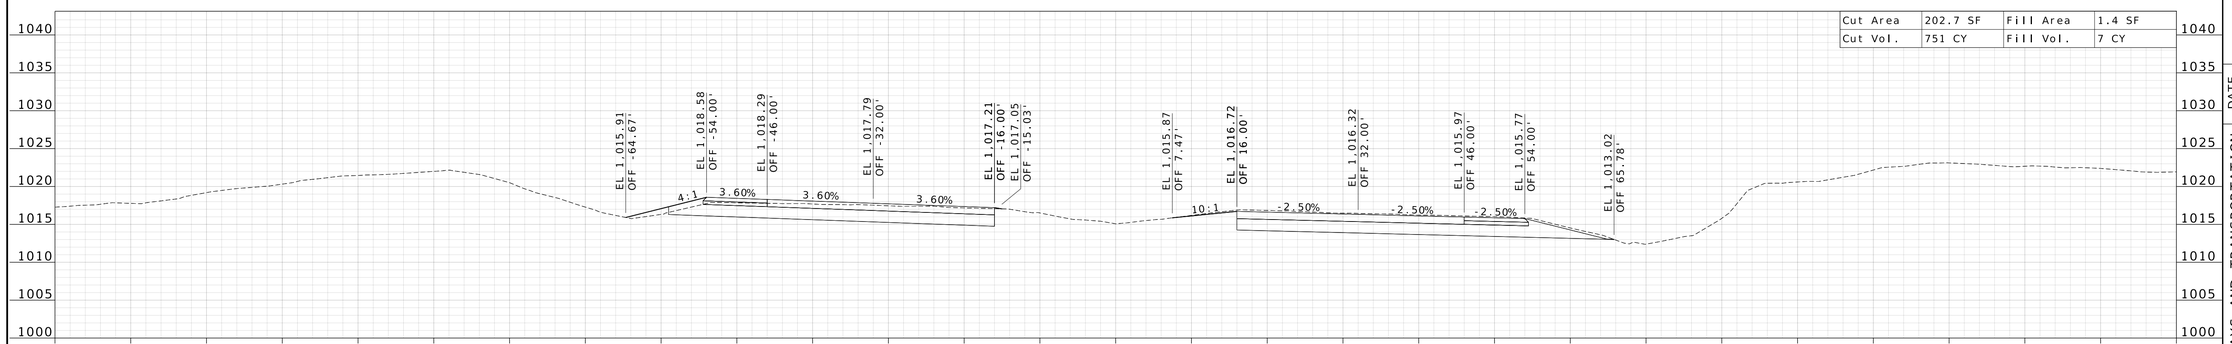

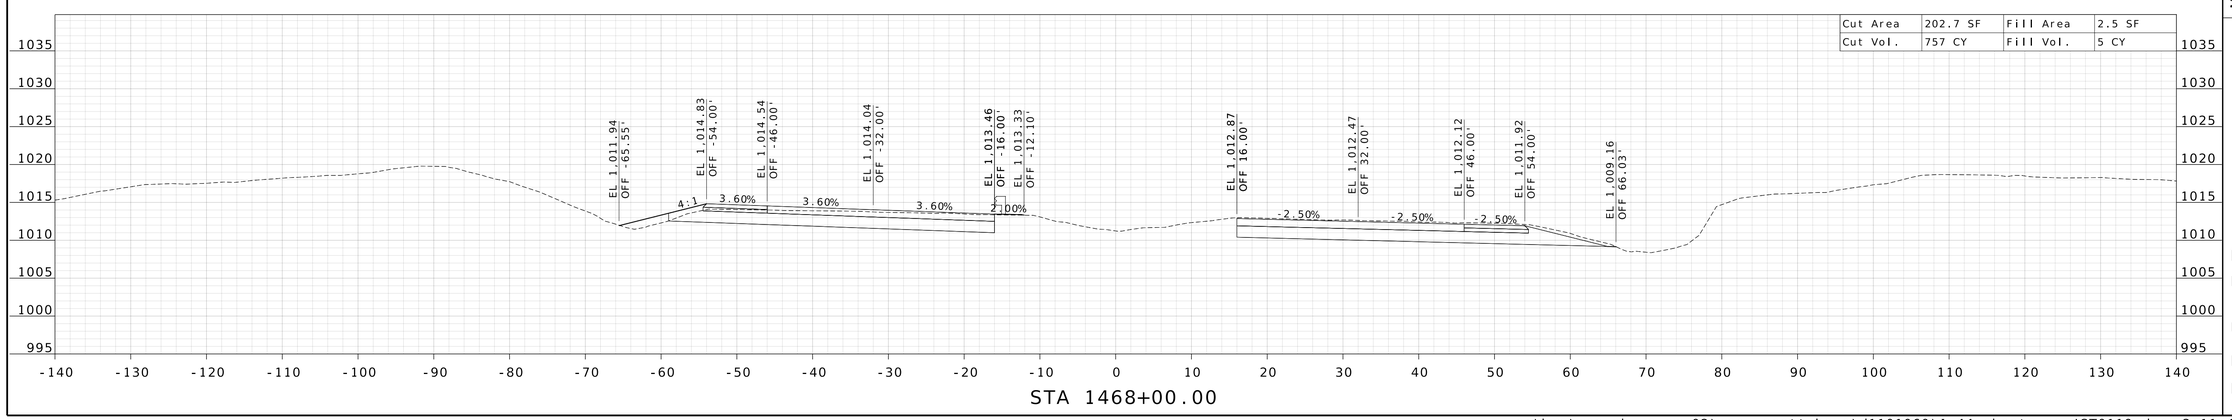

WILLIAM G. KRUSSEL
NUMBER E-27561
STATE OF MISSOURI
REGISTERED PROFESSIONAL ENGINEER

09/21/2026 8:24:57 AM
William G. Krussel
MO PE-27561

DATE PREPARED
9/17/2026

ROUTE	STATE
I-44	MO

DISTRICT	SHEET NO.
CD	54

COUNTY
LACLEDE

JOB NO.
JST0119

CONTRACT ID.

PROJECT NO.

BRIDGE NO.

DESCRIPTION


DATE

MISSOURI HIGHWAYS AND TRANSPORTATION COMMISSION


105 WEST CAPITOL
JEFFERSON CITY, MO 65102
1-888-ASK-MODOT (1-888-275-6636)

211 N. BROADWAY,
SUITE 2800
ST. LOUIS, MO 63102
CERTIFICATE OF AUTHORITY
NO. 001444 ENGINEERING


c:\bms\wsp-pb-us-pw-02\wsp__scott.keys\d1101060\I-44_sheets_xs_JST0119.dgn 3:11:45 PM 9/17/2026

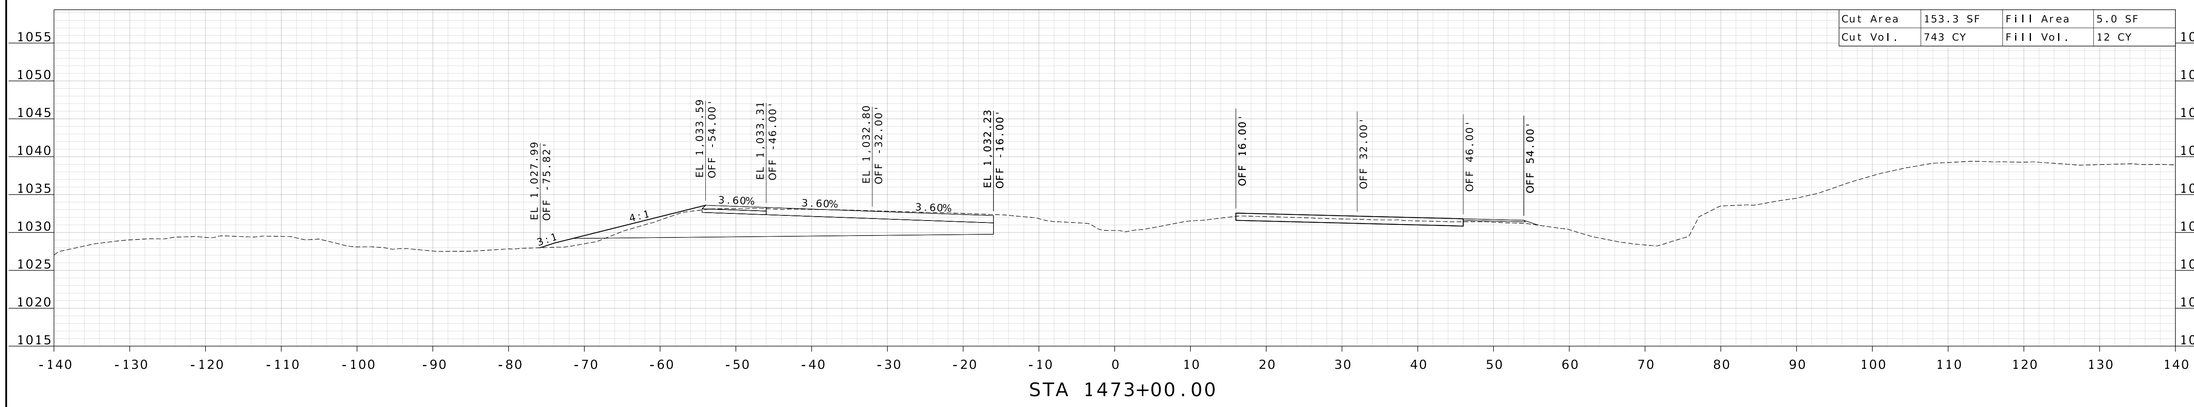

STA 1473+00.00

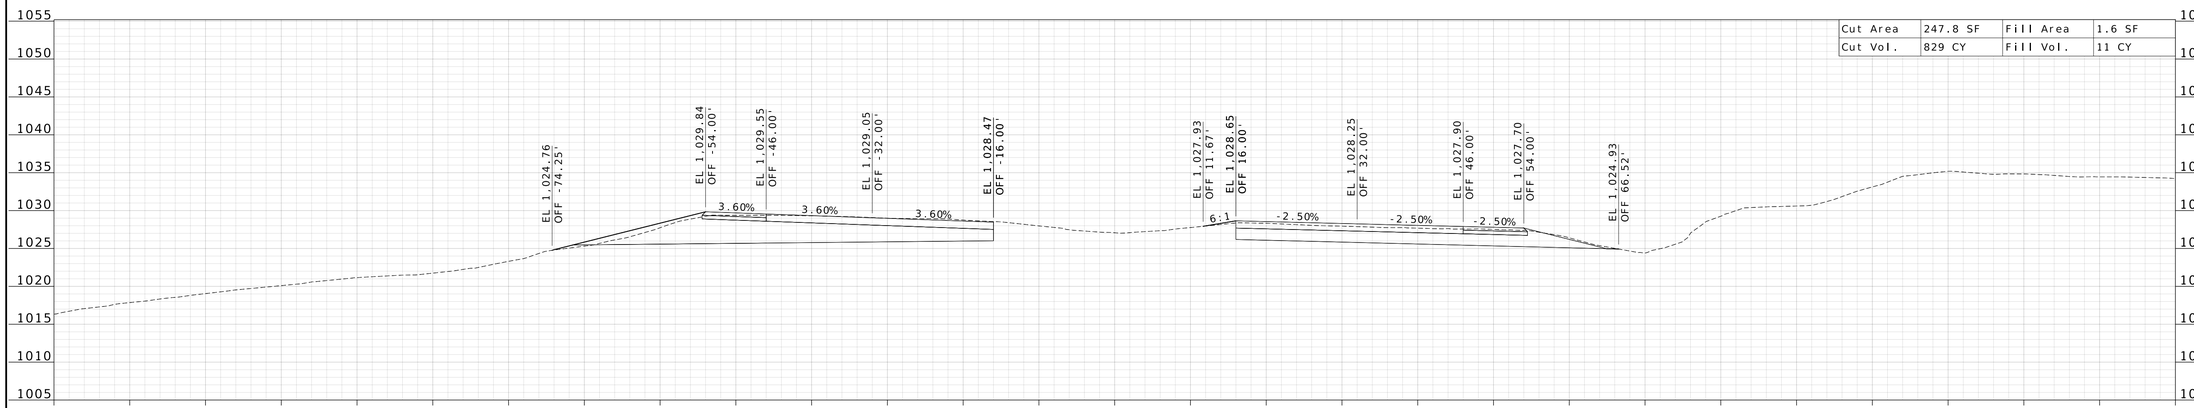

STA 1472+00.00

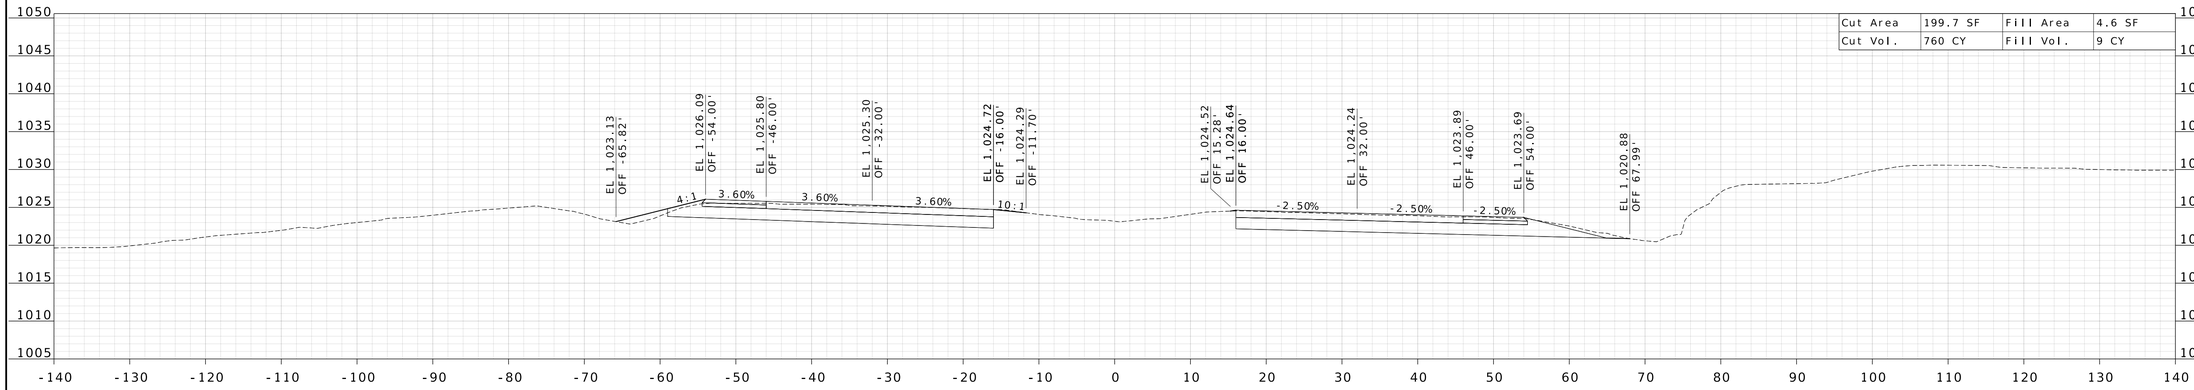

STA 1471+00.00

STATE OF MISSOURI
WILLIAM G. KRUSSEL
NUMBER E-27561
REGISTERED PROFESSIONAL ENGINEER
09/21/2026 8:24:57 AM
William G. Krussel
MO PE-27561

DATE PREPARED
9/17/2026

ROUTE	STATE
I-44	MO

DISTRICT	SHEET NO.
CD	55

COUNTY
LACLEDE

JOB NO.
JST0119


CONTRACT ID.


PROJECT NO.

BRIDGE NO.

DESCRIPTION	DATE

MISSOURI HIGHWAYS AND TRANSPORTATION COMMISSION
105 WEST CAPITOL
JEFFERSON CITY, MO 65102
1-888-ASK-MODOT (1-888-275-6636)
MoDOT
211 N. BROADWAY.
SUITE 2800
ST. LOUIS, MO 63102
CERTIFICATE OF AUTHORITY
NO. 001444 ENGINEERING
WSP

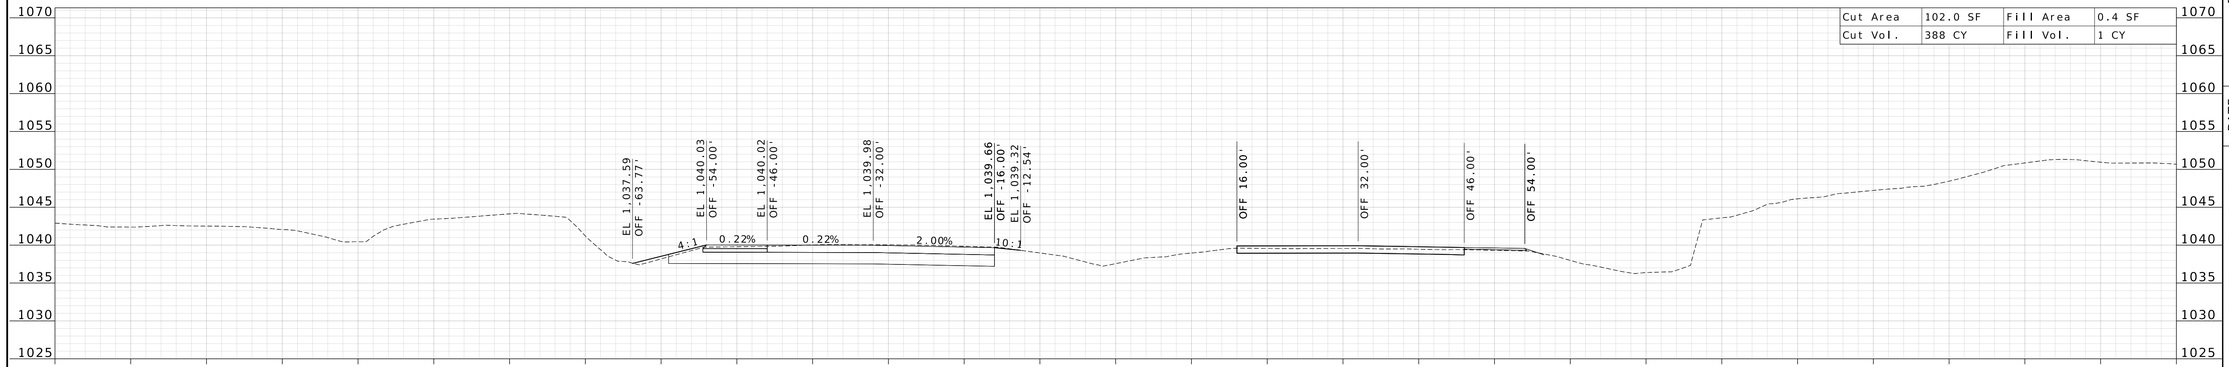

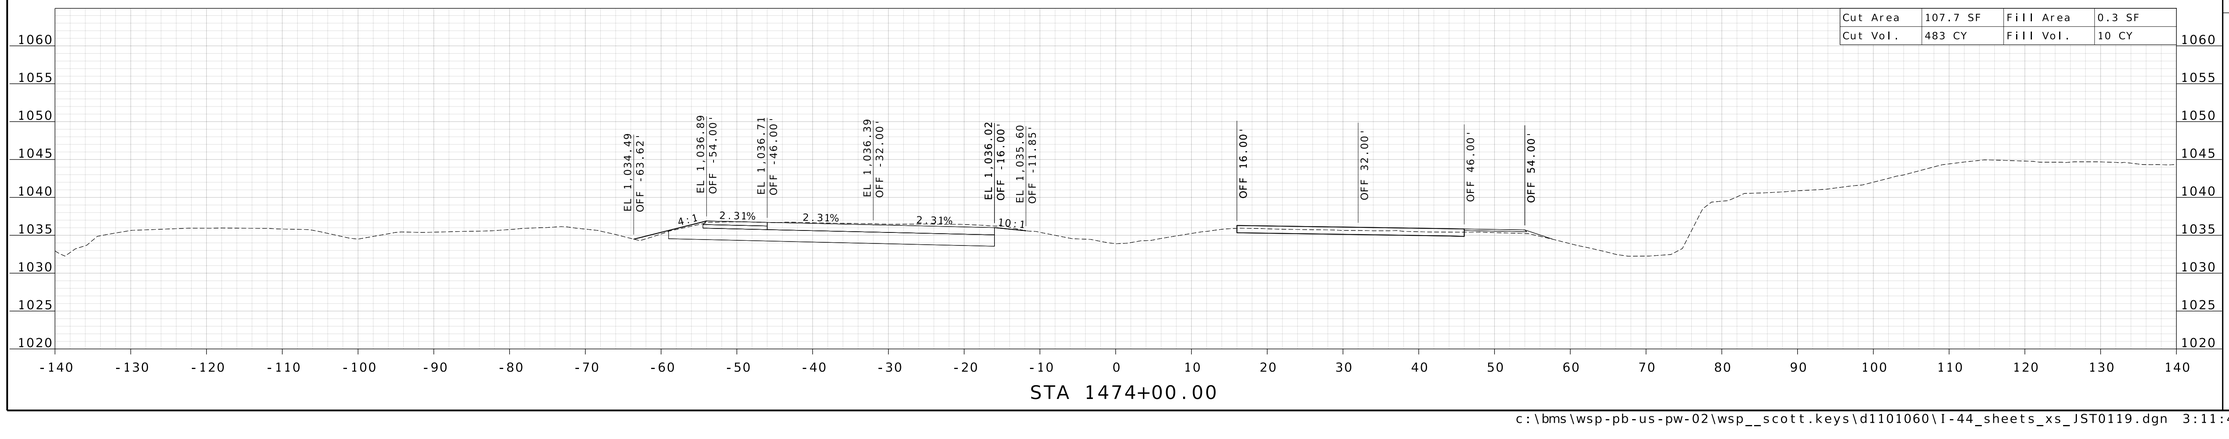

STATE OF MISSOURI
WILLIAM G. KRUSSEL
NUMBER E-27561
REGISTERED PROFESSIONAL ENGINEER

09/21/2026 8:24:58 AM
William G. Krussel
MO PE-27561

DATE PREPARED
9/17/2026

ROUTE	STATE
I-44	MO

DISTRICT	SHEET NO.
CD	56

COUNTY
LACLEDE

JOB NO.
JST0119

CONTRACT ID.


PROJECT NO.

BRIDGE NO.


DESCRIPTION	DATE

MISSOURI HIGHWAYS AND TRANSPORTATION COMMISSION
105 WEST CAPITOL
JEFFERSON CITY, MO 65102
1-888-ASK-MODOT (1-888-275-6636)

211 N. BROADWAY.
SUITE 2800
ST. LOUIS, MO 63102
CERTIFICATE OF AUTHORITY
NO. 001444 ENGINEERING

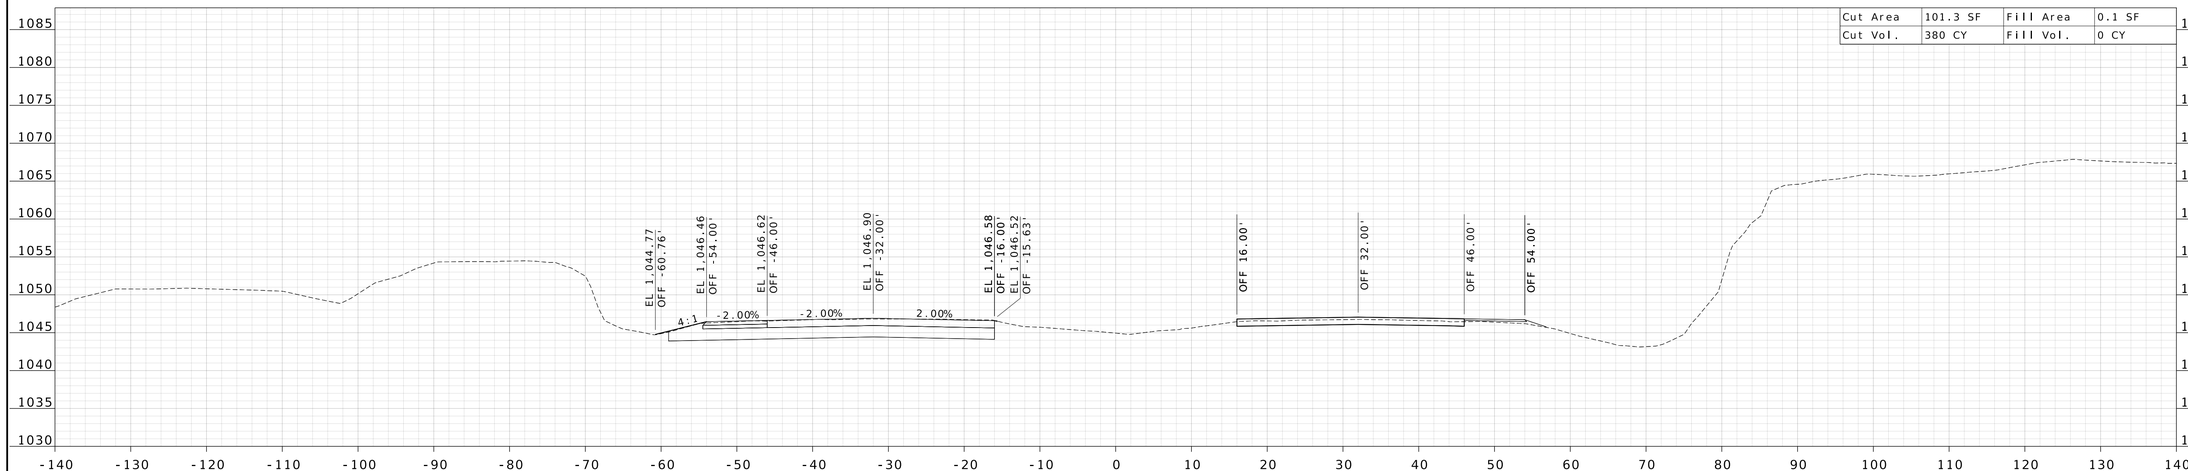

STA 1477+00.00

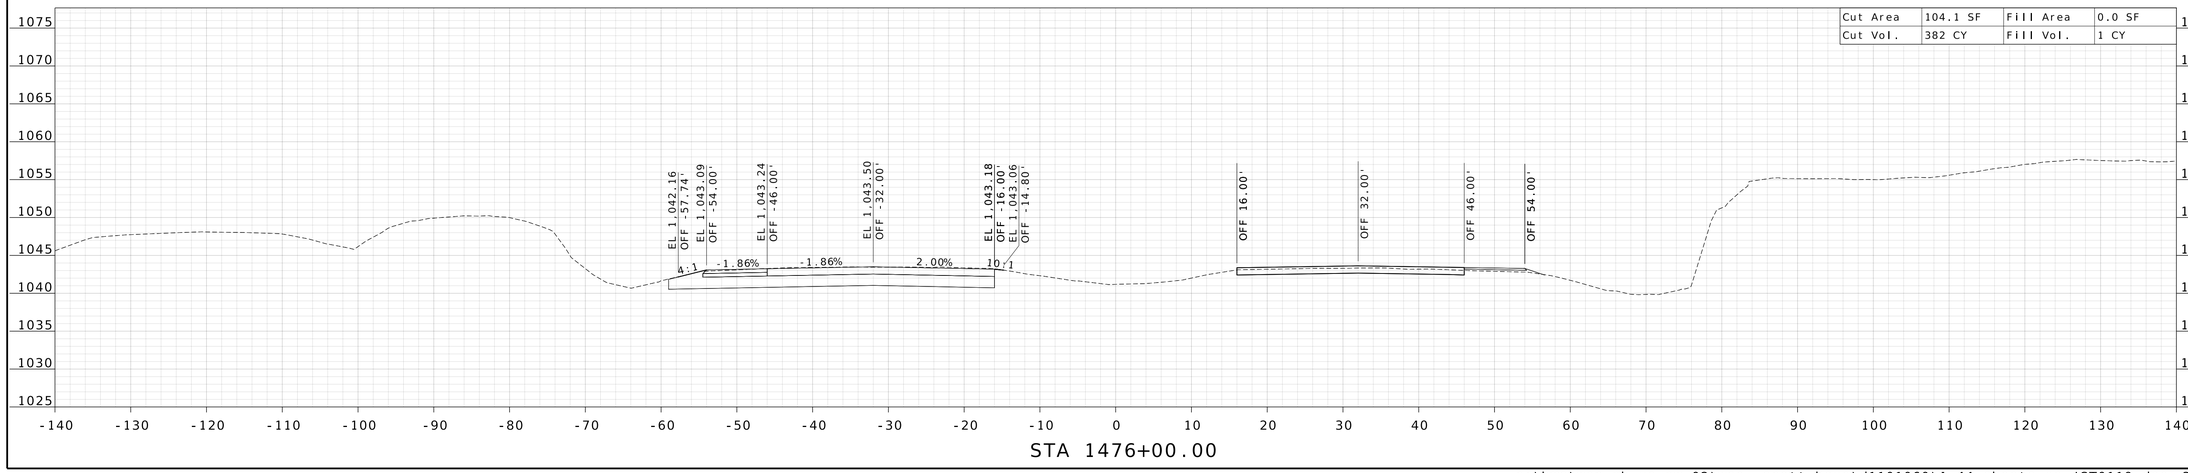

STA 1476+00.00

STATE OF MISSOURI
WILLIAM G. KRUSSEL
NUMBER E-27561
REGISTERED PROFESSIONAL ENGINEER

09/21/2026 8:24:58 AM
William G. Krussel
MO PE-27561

DATE PREPARED
9/17/2026

ROUTE	STATE
I-44	MO

DISTRICT	SHEET NO.
CD	57

COUNTY
LACLEDE

JOB NO.
JST0119

CONTRACT ID.


PROJECT NO.


BRIDGE NO.

DESCRIPTION	DATE

MISSOURI HIGHWAYS AND TRANSPORTATION COMMISSION
105 WEST CAPITOL
JEFFERSON CITY, MO 65102
1-888-ASK-MODOT (1-888-275-6636)

211 N. BROADWAY.
SUITE 2800
ST. LOUIS, MO 63102
CERTIFICATE OF AUTHORITY
NO. 001444 ENGINEERING

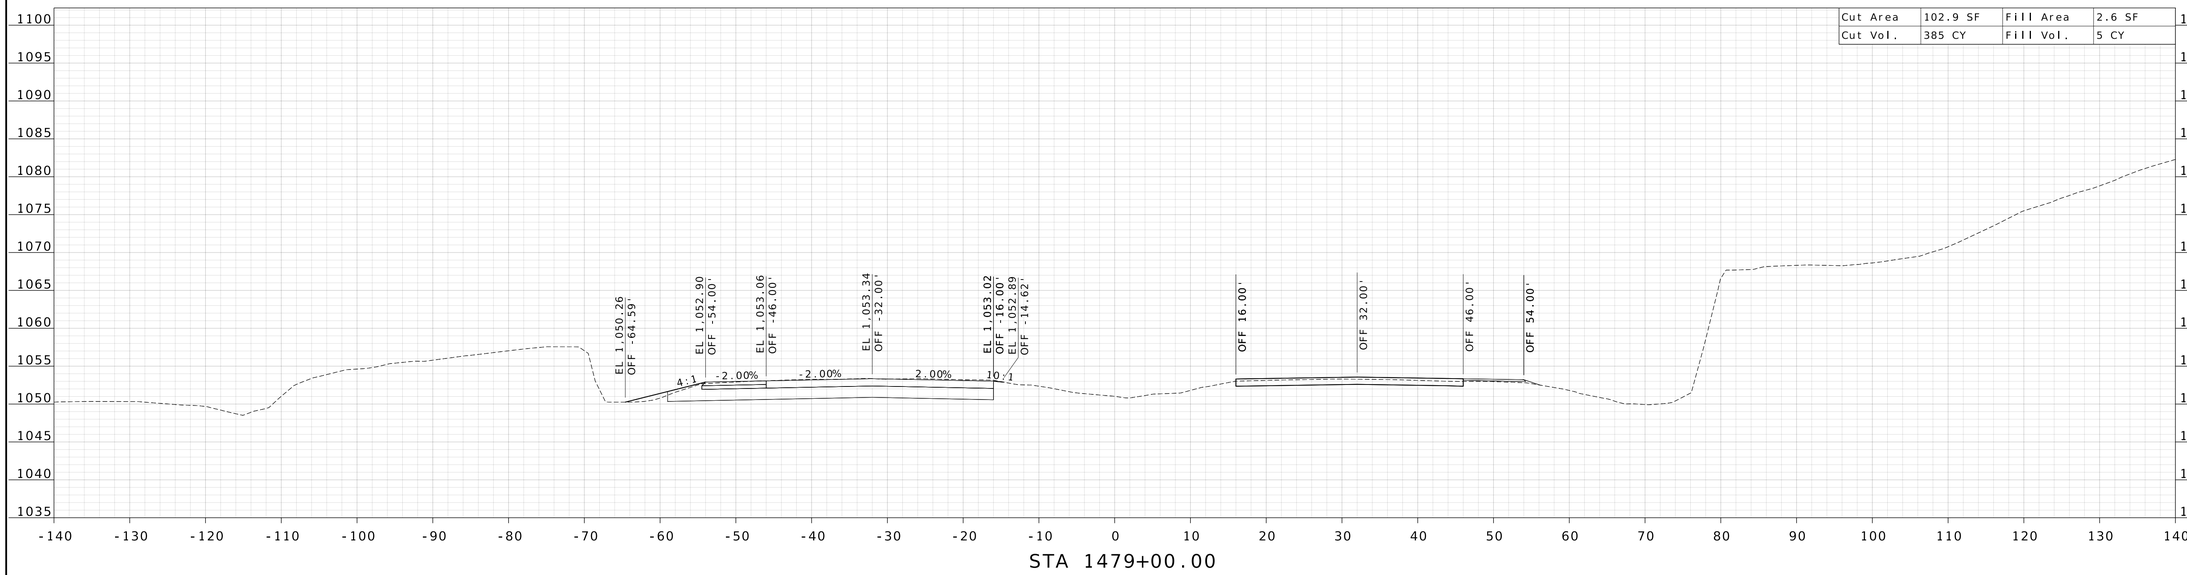

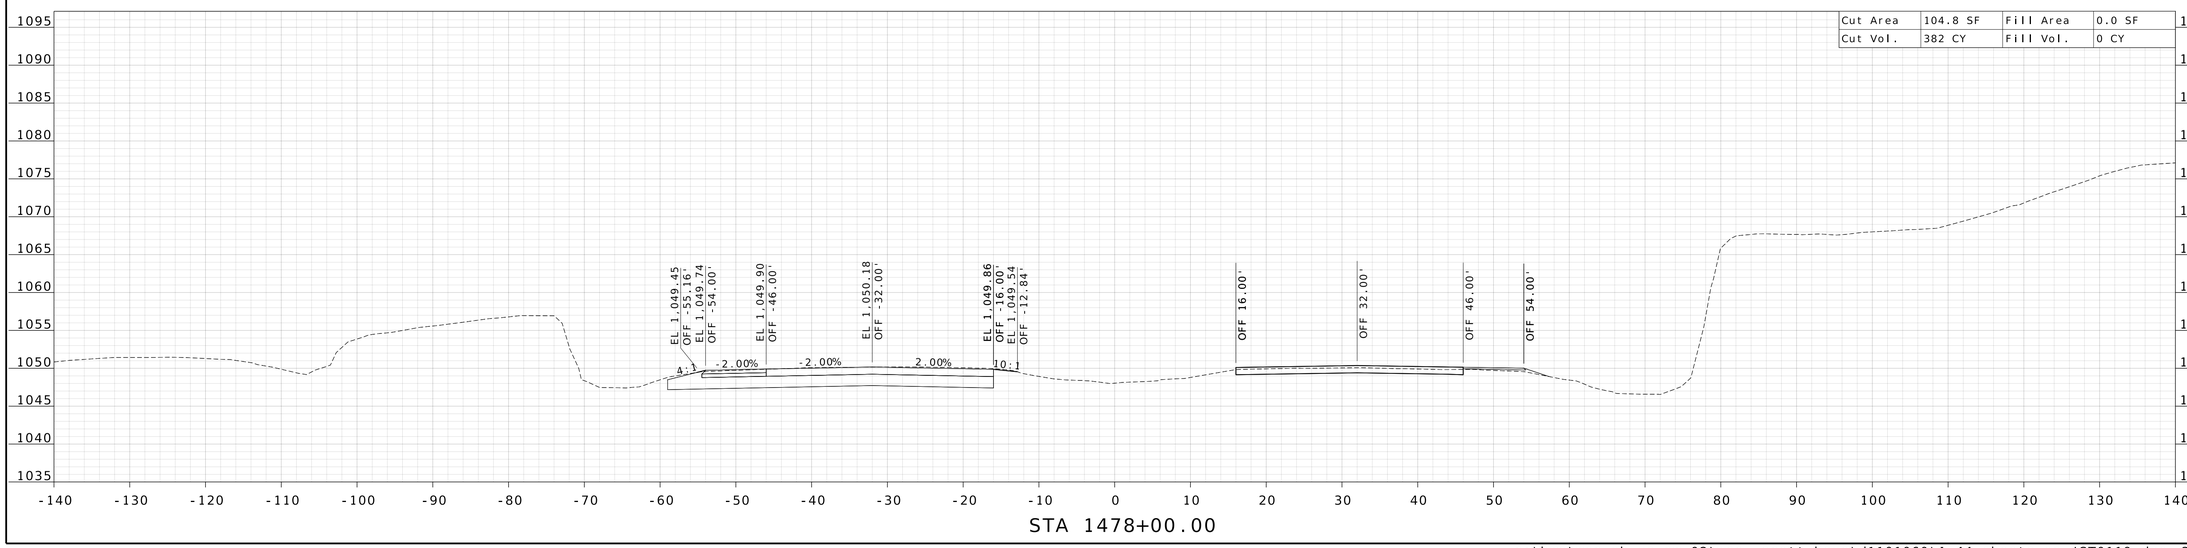

STATE OF MISSOURI
WILLIAM G. KRUSSEL
NUMBER E-27561
REGISTERED PROFESSIONAL ENGINEER

09/21/2026 8:24:58 AM
William G. Krussel
MO PE-27561

DATE PREPARED
9/17/2026

ROUTE	STATE
I-44	MO
DISTRICT	SHEET NO.
CD	58

COUNTY
LACLEDE

JOB NO.
JST0119

CONTRACT ID.

PROJECT NO.

BRIDGE NO.


DESCRIPTION	DATE


MISSOURI HIGHWAYS AND TRANSPORTATION COMMISSION

105 WEST CAPITOL
JEFFERSON CITY, MO 65102
1-888-ASK-MODOT (1-888-275-6636)

211 N. BROADWAY,
SUITE 2800
ST. LOUIS, MO 63102
CERTIFICATE OF AUTHORITY
NO. 001444 ENGINEERING

c:\bms\wsp-pb-us-pw-02\wsp__scott.keys\d1101060\I-44_sheets_xs_JST0119.dgn 3:11:53 PM 9/17/2026

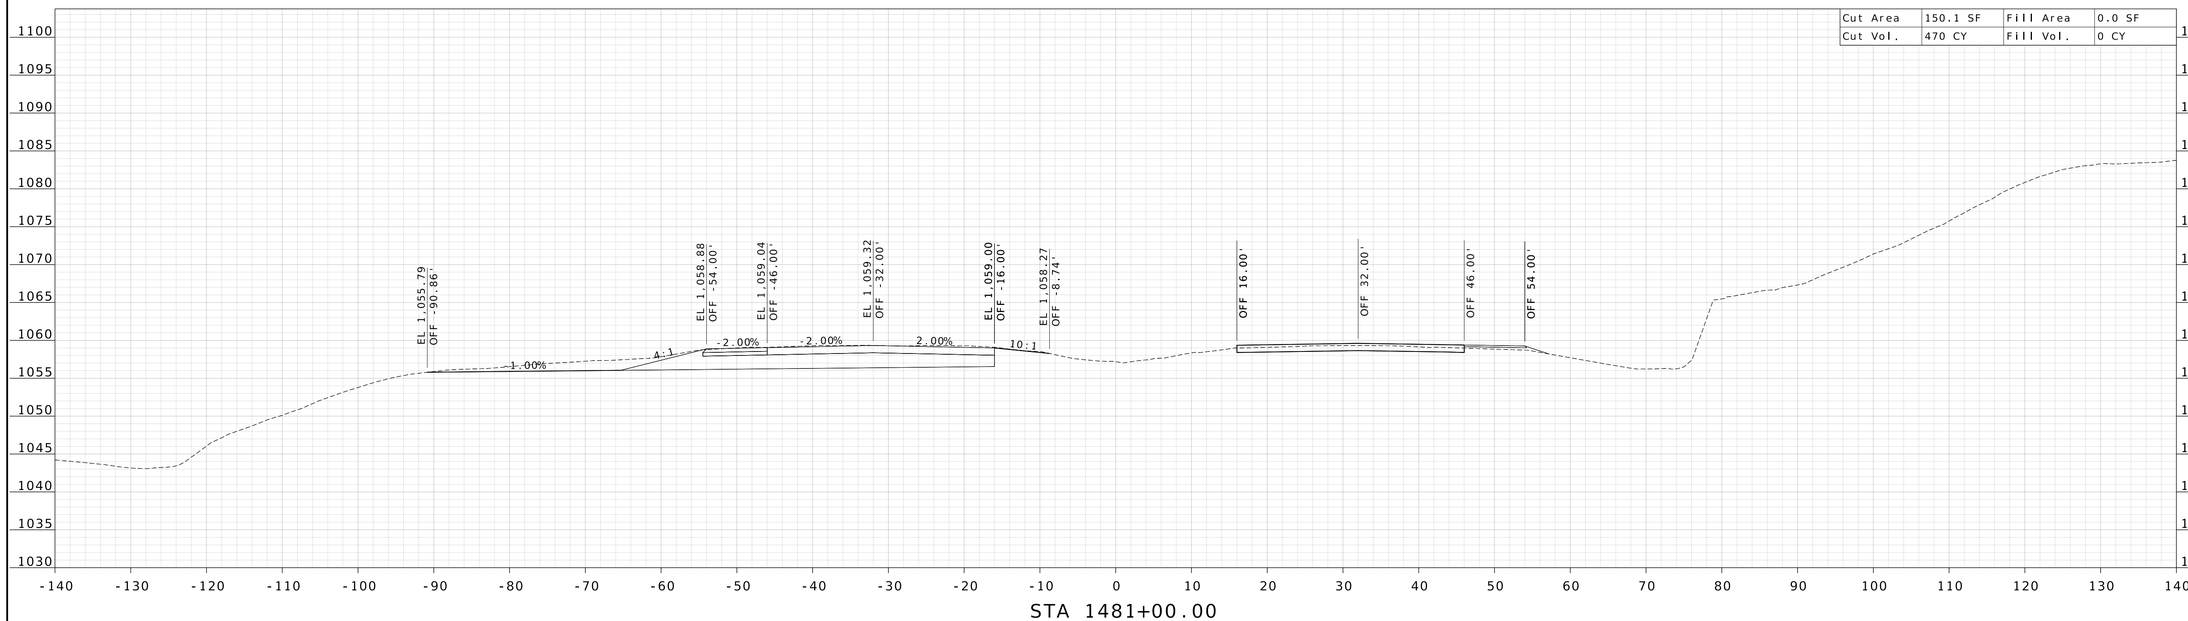

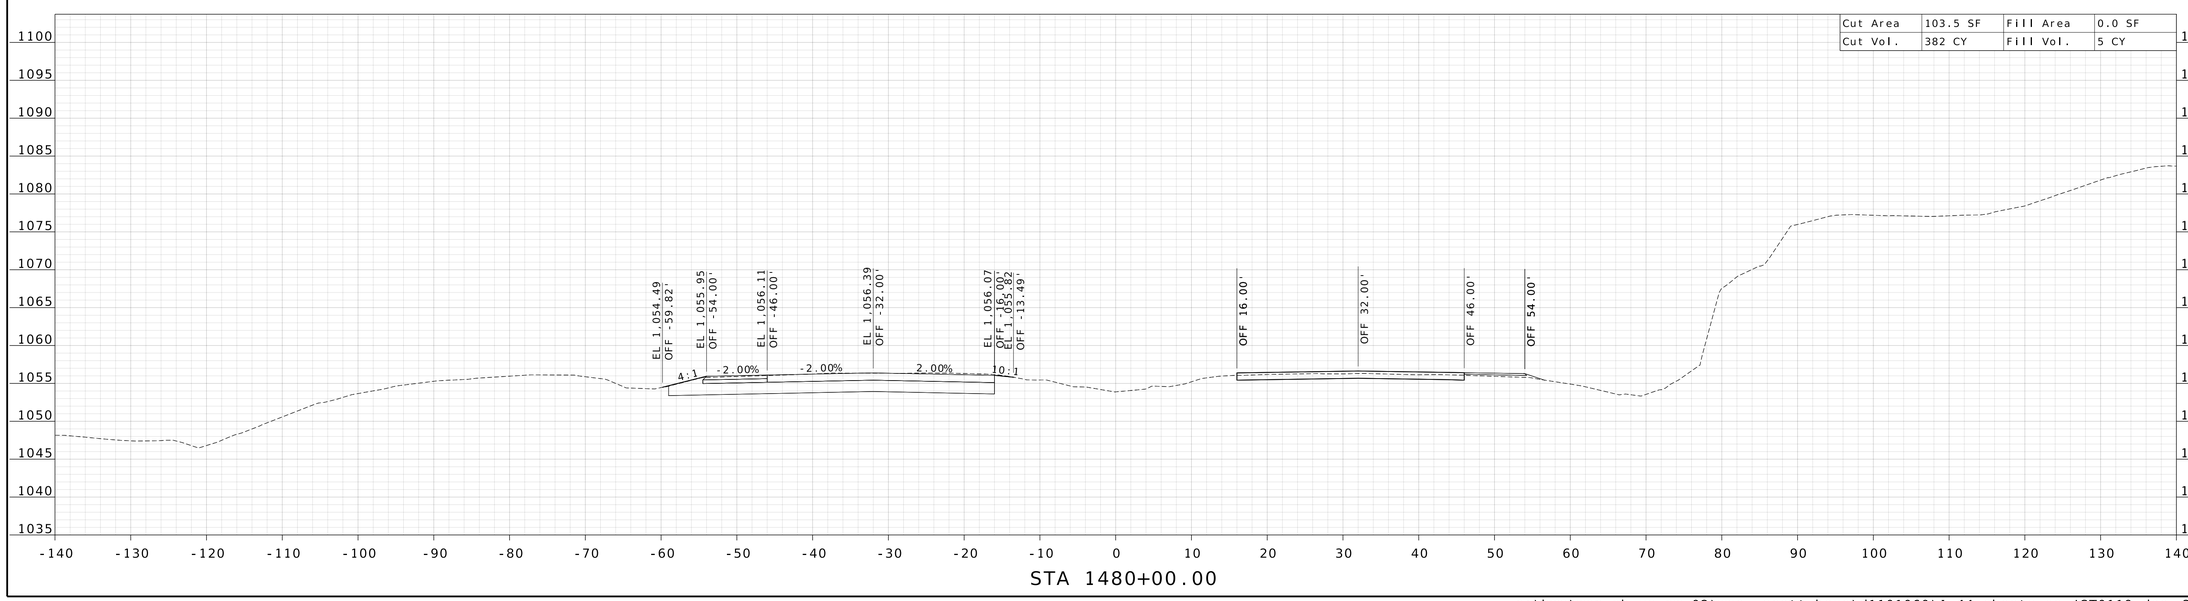

WILLIAM G. KRUSSEL
NUMBER E-27561
STATE OF MISSOURI
REGISTERED PROFESSIONAL ENGINEER

09/21/2026 8:24:59 AM
William G. Krussel
MO PE-27561

DATE PREPARED
9/17/2026

ROUTE	STATE
I-44	MO

DISTRICT	SHEET NO.
CD	59

COUNTY
LACLEDE

JOB NO.
JST0119

CONTRACT ID.

PROJECT NO.

BRIDGE NO.

DESCRIPTION	DATE

MISSOURI HIGHWAYS AND TRANSPORTATION COMMISSION


105 WEST CAPITOL
JEFFERSON CITY, MO 65102
1-888-ASK-MODOT (1-888-275-6636)


MoDOT

211 N. BROADWAY.
SUITE 2800
ST. LOUIS, MO 63102
CERTIFICATE OF AUTHORITY
NO. 001444 ENGINEERING

WSP

c:\bms\wsp-pb-us-pw-02\wsp__scott.keys\d1101060\I-44_sheets_xs_JST0119.dgn 3:11:55 PM 9/17/2026

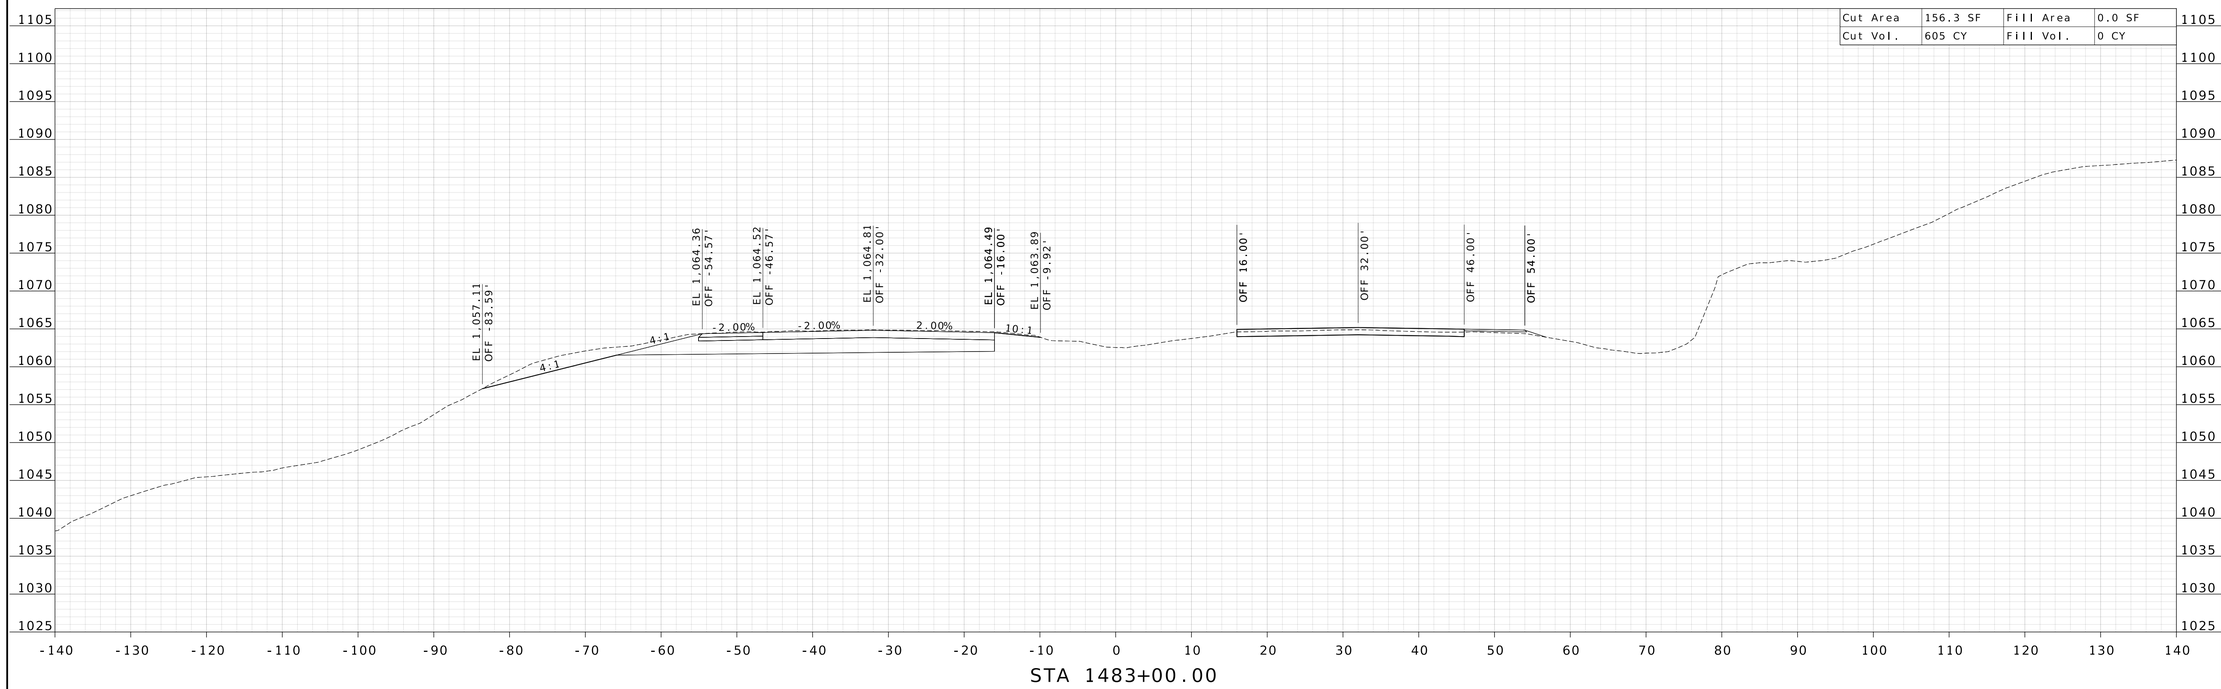

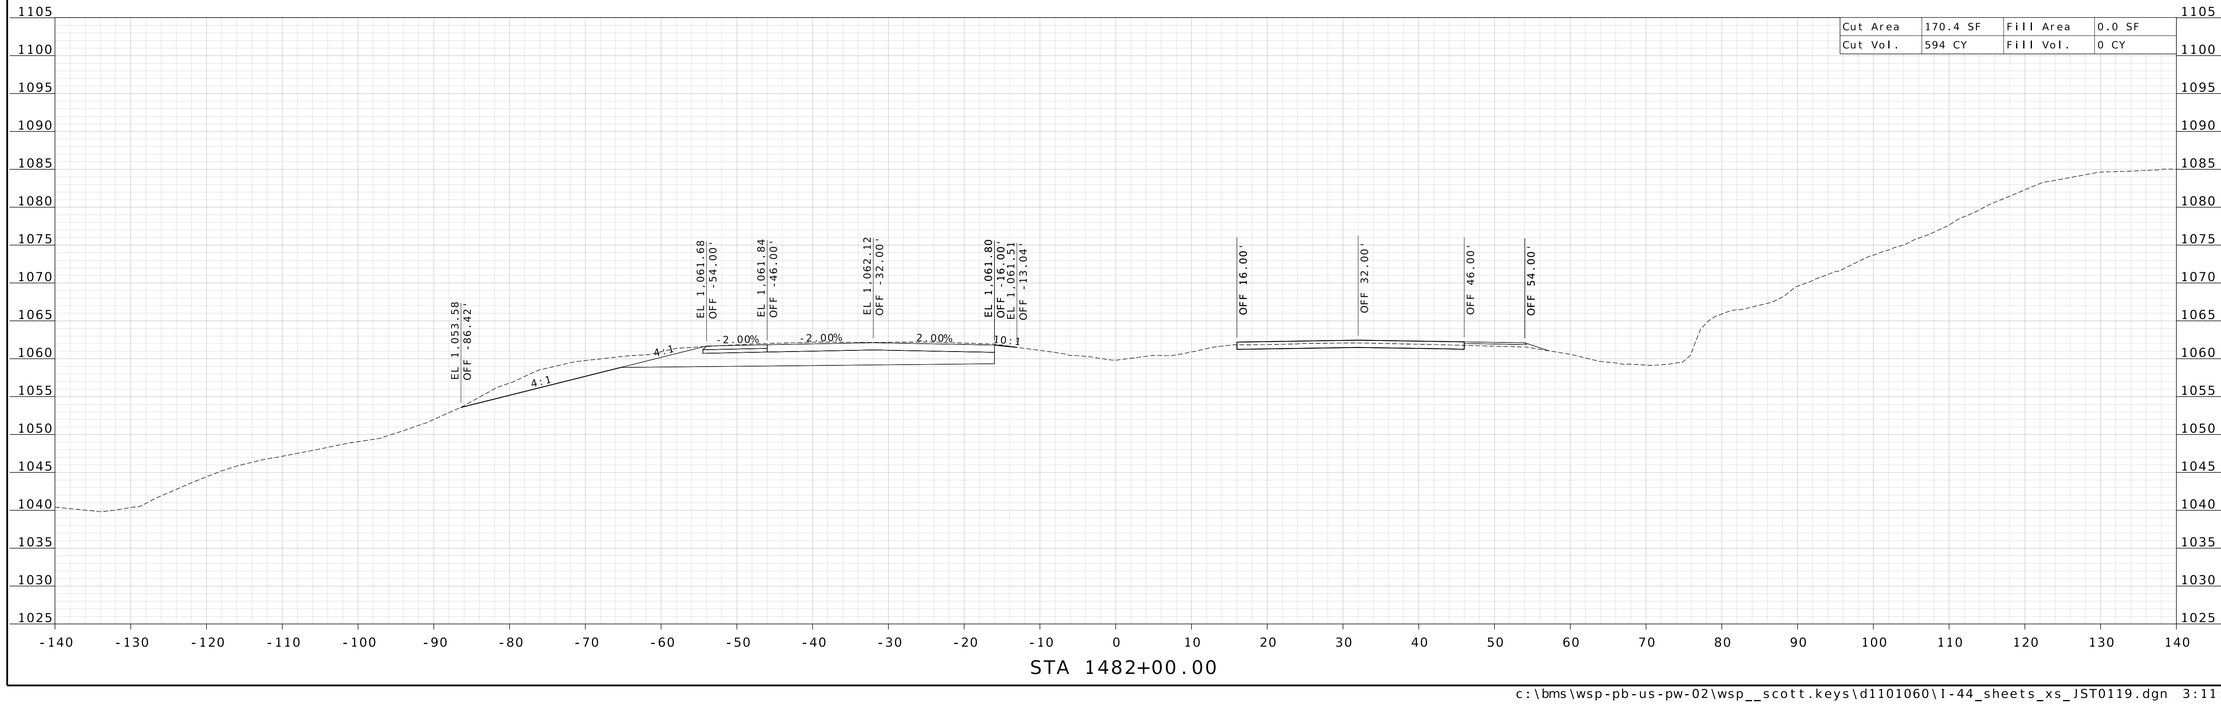

STATE OF MISSOURI
WILLIAM G. KRUSSEL
NUMBER E-27561
REGISTERED PROFESSIONAL ENGINEER

09/21/2026 8:24:59 AM
William G. Krussel
MO PE-27561

DATE PREPARED
9/17/2026

ROUTE	STATE
I-44	MO

DISTRICT	SHEET NO.
CD	60

COUNTY
LACLEDE

JOB NO.
JST0119

CONTRACT ID.

PROJECT NO.

BRIDGE NO.


DESCRIPTION	DATE

MISSOURI HIGHWAYS AND TRANSPORTATION COMMISSION

105 WEST CAPITOL
JEFFERSON CITY, MO 65102
1-888-ASK-MODOT (1-888-275-6636)

211 N. BROADWAY.
SUITE 2800
ST. LOUIS, MO 63102
CERTIFICATE OF AUTHORITY
NO. 001444 ENGINEERING

c:\bms\wsp-pb-us-pw-02\wsp__scott.keys\d1101060\I-44_sheets_xs_JST0119.dgn 3:11:57 PM 9/17/2026

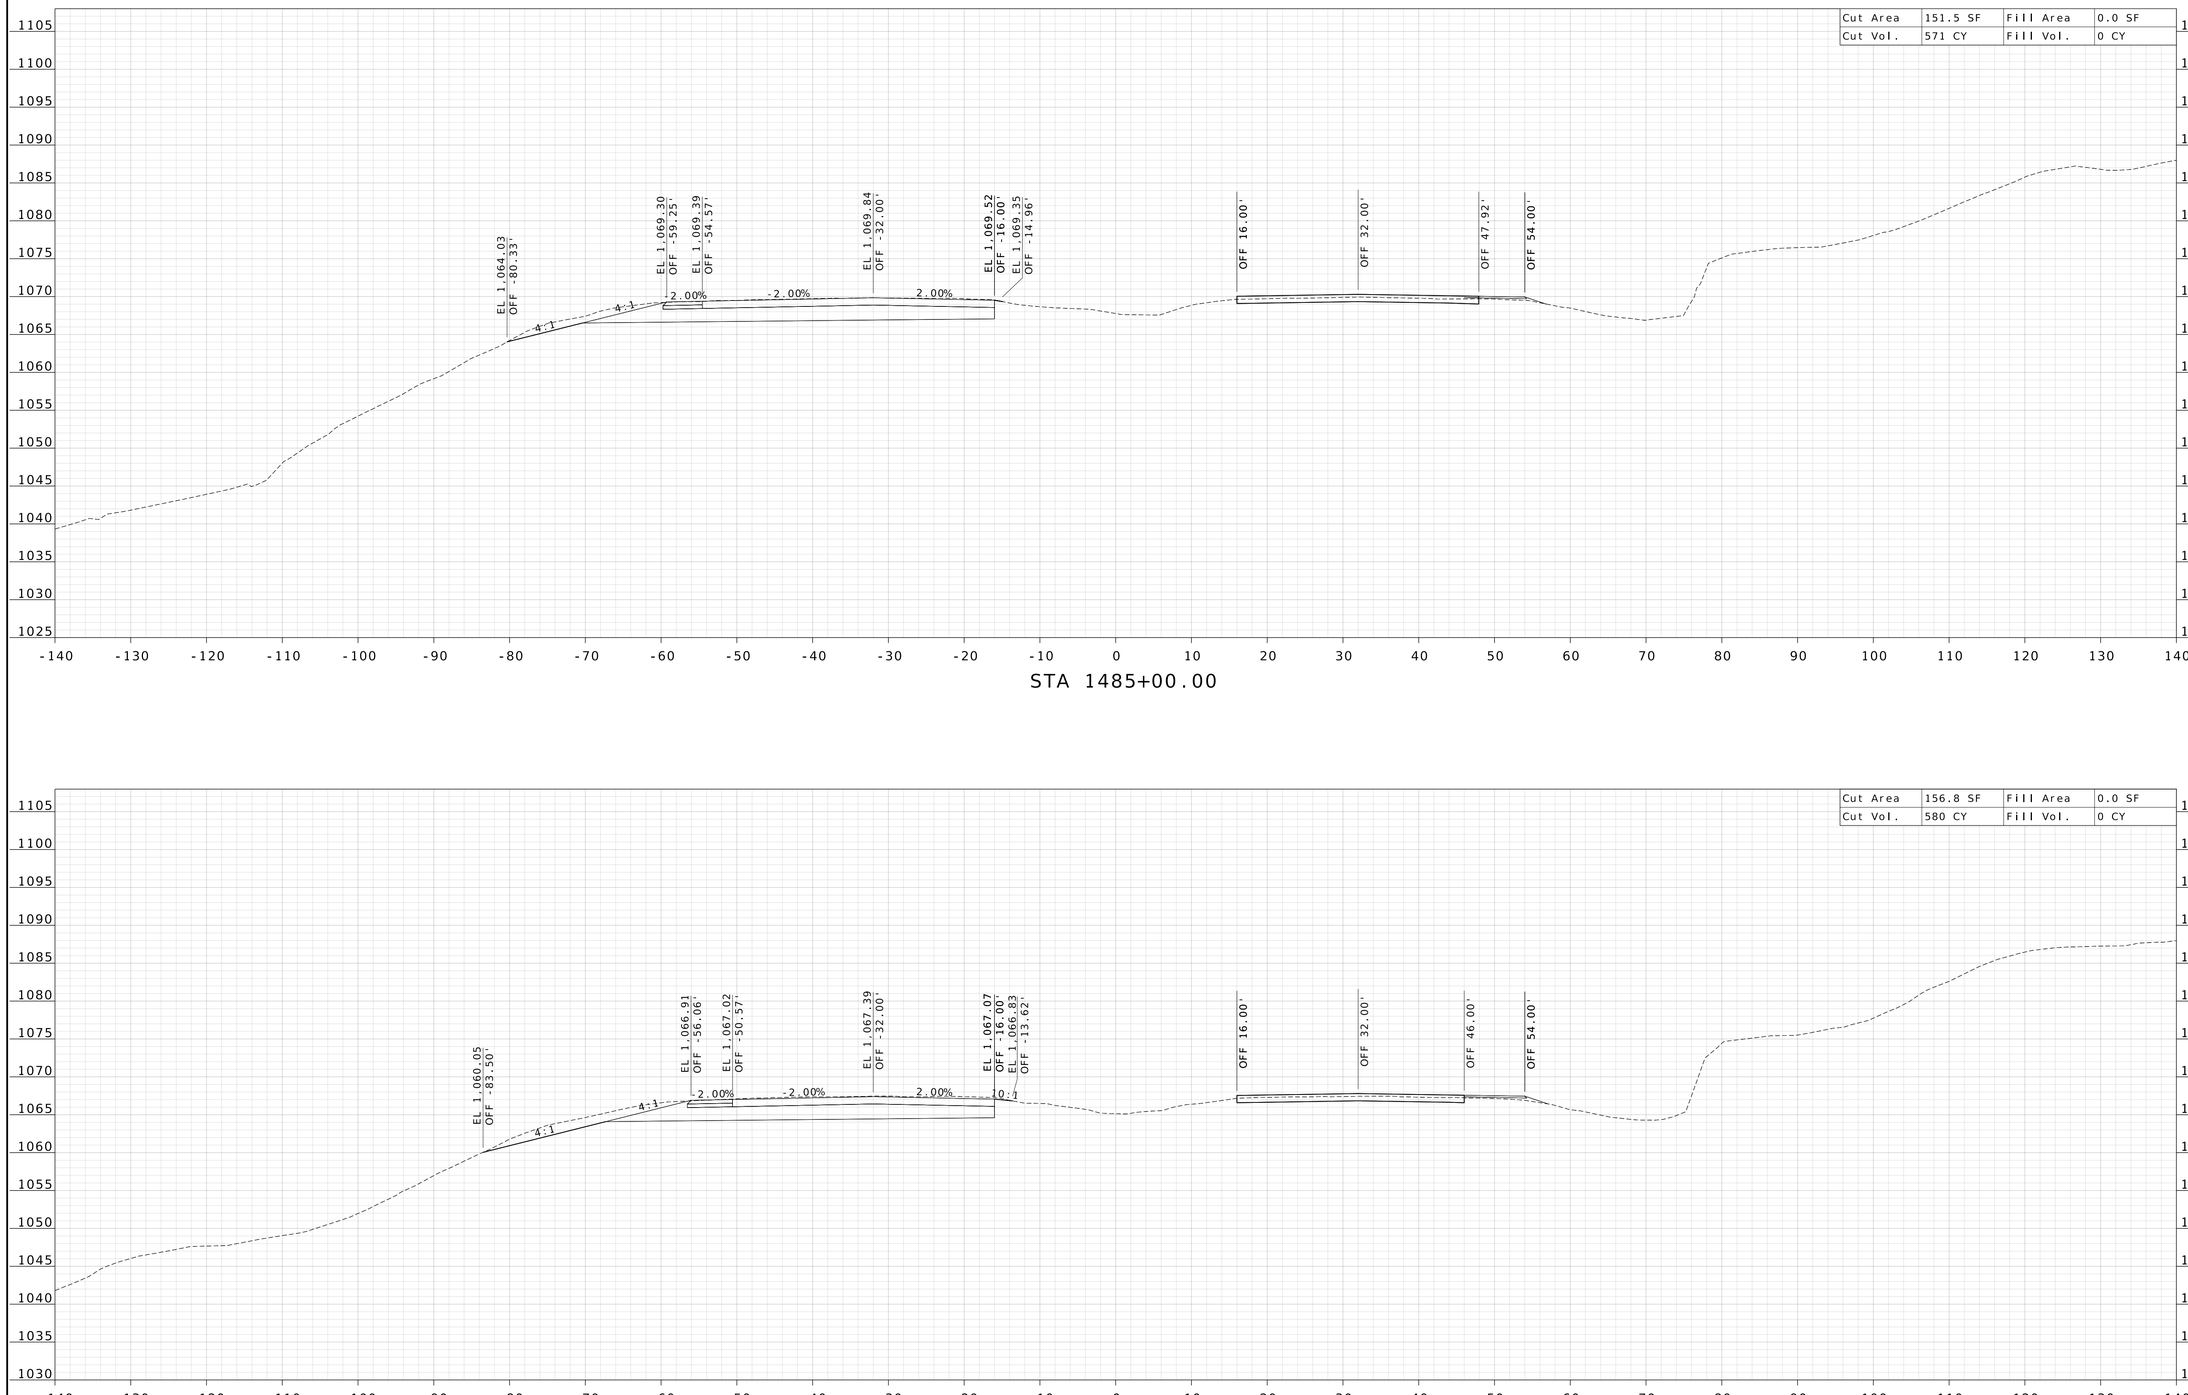

WILLIAM G. KRUSSEL
NUMBER E-27561
STATE OF MISSOURI
REGISTERED PROFESSIONAL ENGINEER

09/21/2026 8:24:59 AM
William G. Krussel
MO PE-27561


DATE PREPARED	
9/17/2026	
ROUTE	STATE
I-44	MO
DISTRICT	SHEET NO.
CD	61


COUNTY: LACLEDE
JOB NO.: JST0119
CONTRACT ID.:
PROJECT NO.:
BRIDGE NO.:

DESCRIPTION	DATE

MISSOURI HIGHWAYS AND TRANSPORTATION COMMISSION
105 WEST CAPITOL
JEFFERSON CITY, MO 65102
1-888-ASK-MODOT (1-888-275-6636)

211 N. BROADWAY.
SUITE 2800
ST. LOUIS, MO 63102
CERTIFICATE OF AUTHORITY
NO. 001444 ENGINEERING

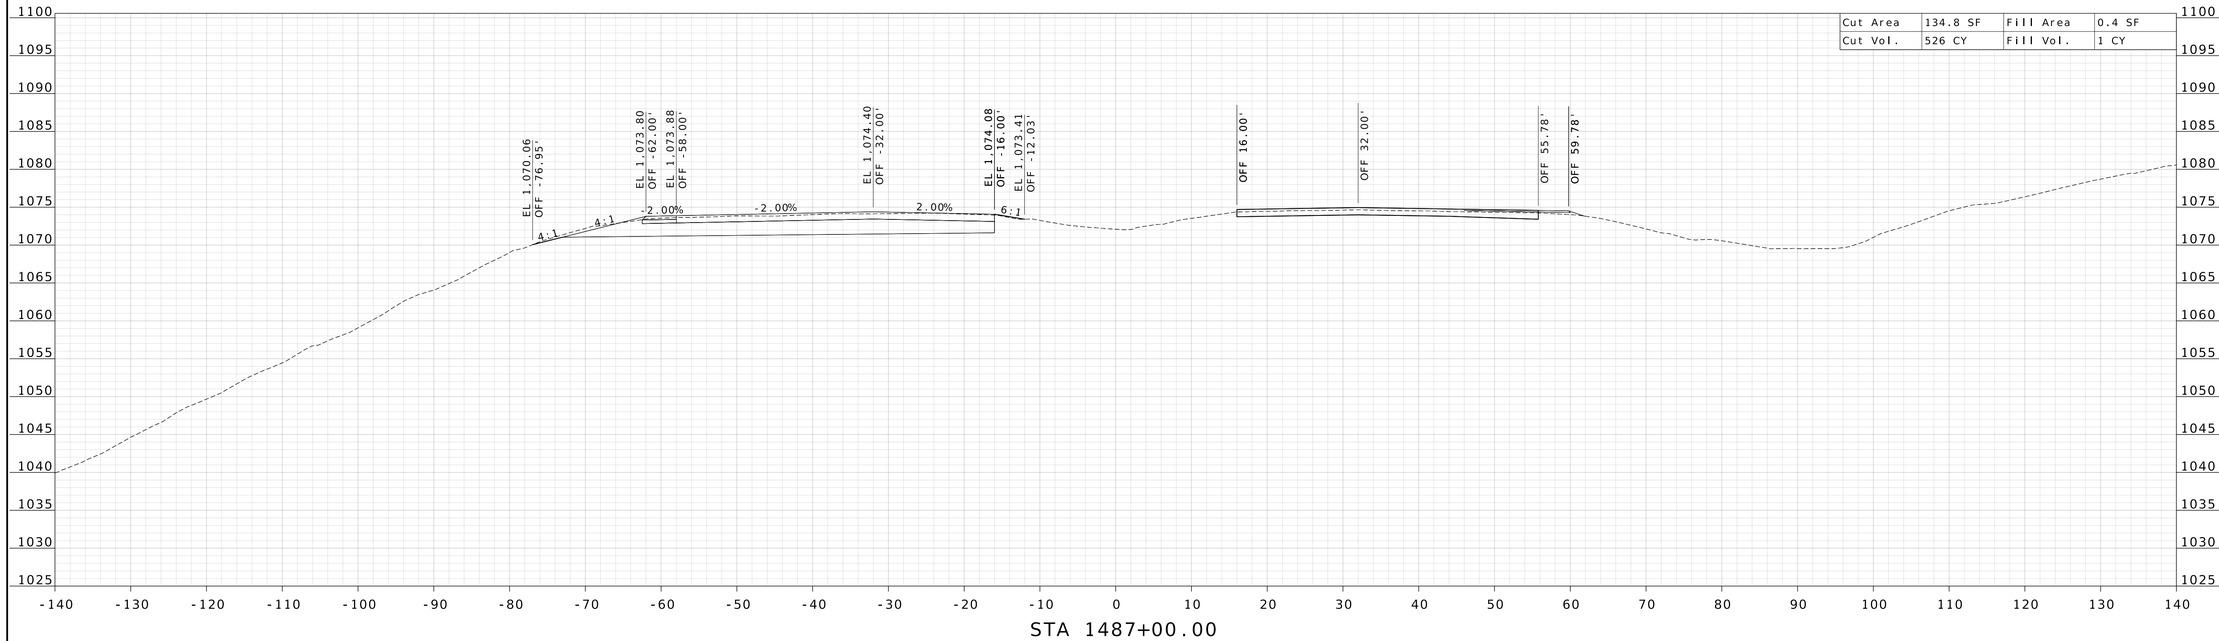

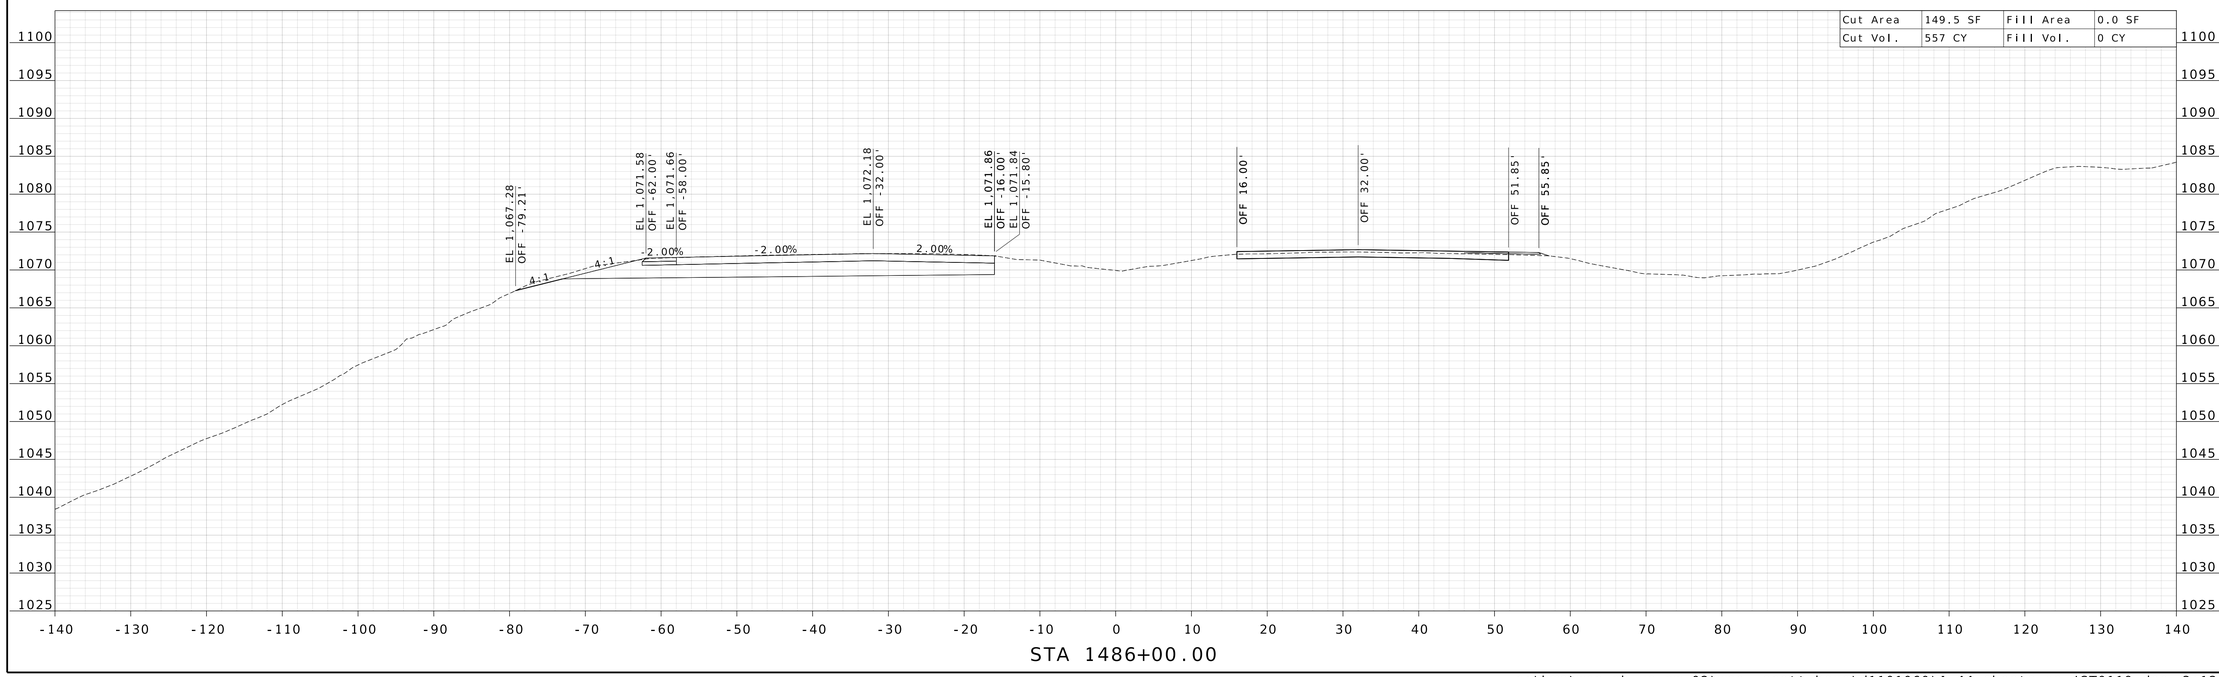

WILLIAM G. KRUSSEL
NUMBER E-27561
STATE OF MISSOURI
REGISTERED PROFESSIONAL ENGINEER

09/21/2026 8:24:59 AM
William G. Krussel
MO PE-27561

DATE PREPARED
9/17/2026

ROUTE	STATE
I-44	MO
DISTRICT	SHEET NO.
CD	62

COUNTY
LACLEDE

JOB NO.
JST0119

CONTRACT ID.

PROJECT NO.


BRIDGE NO.


DESCRIPTION	DATE

MISSOURI HIGHWAYS AND TRANSPORTATION COMMISSION
105 WEST CAPITOL
JEFFERSON CITY, MO 65102
1-888-ASK-MODOT (1-888-275-6636)

WSP
211 N. BROADWAY.
SUITE 2800
ST. LOUIS, MO 63102
CERTIFICATE OF AUTHORITY
NO. 001444 ENGINEERING

c:\bms\wsp-pb-us-pw-02\wsp__scott.keys\d1101060\I-44_sheets_xs_JST0119.dgn 3:12:00 PM 9/17/2026

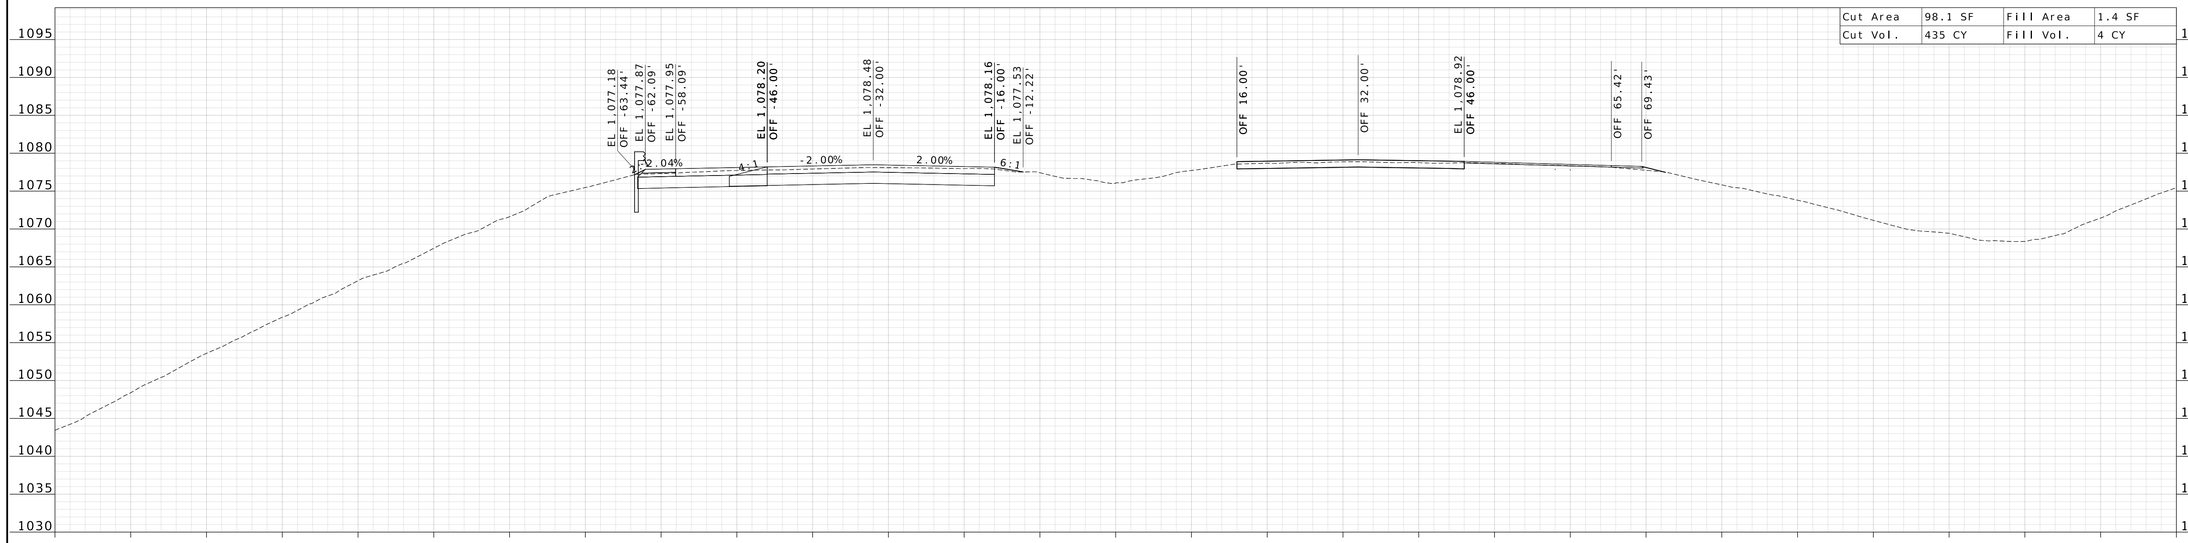

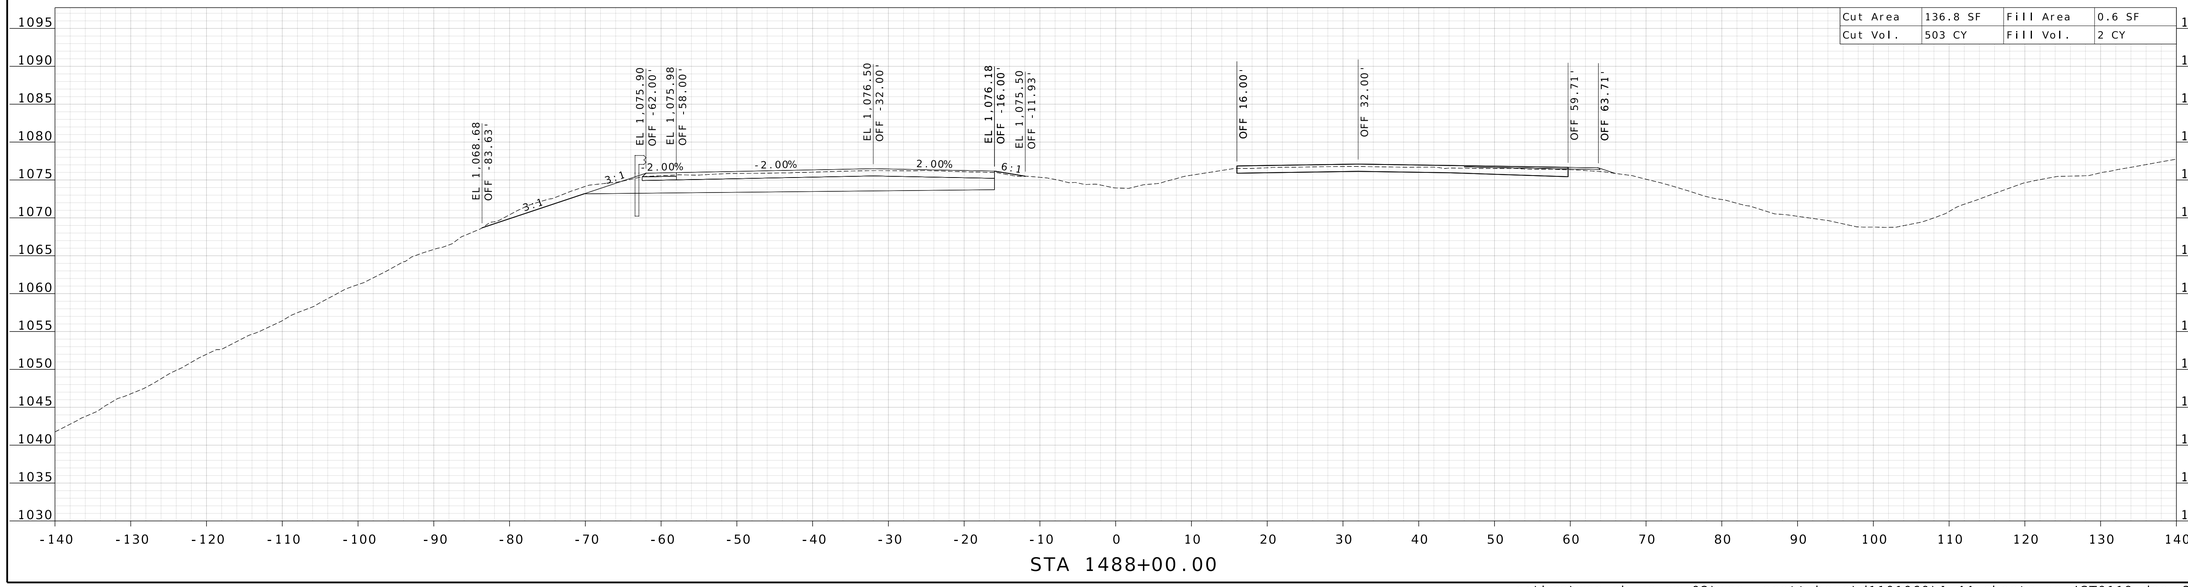

STATE OF MISSOURI
WILLIAM G. KRUSSEL
NUMBER E-27561
REGISTERED PROFESSIONAL ENGINEER

09/21/2026 8:25:00 AM
William G. Krussel
MO PE-27561

DATE PREPARED
9/17/2026

ROUTE	STATE
I-44	MO

DISTRICT	SHEET NO.
CD	63

COUNTY
LACLEDE

JOB NO.
JST0119

CONTRACT ID.


PROJECT NO.


BRIDGE NO.

DESCRIPTION	DATE

MISSOURI HIGHWAYS AND TRANSPORTATION COMMISSION
105 WEST CAPITOL
JEFFERSON CITY, MO 65102
1-888-ASK-MODOT (1-888-275-6636)

211 N. BROADWAY.
SUITE 2800
ST. LOUIS, MO 63102
CERTIFICATE OF AUTHORITY
NO. 001444 ENGINEERING

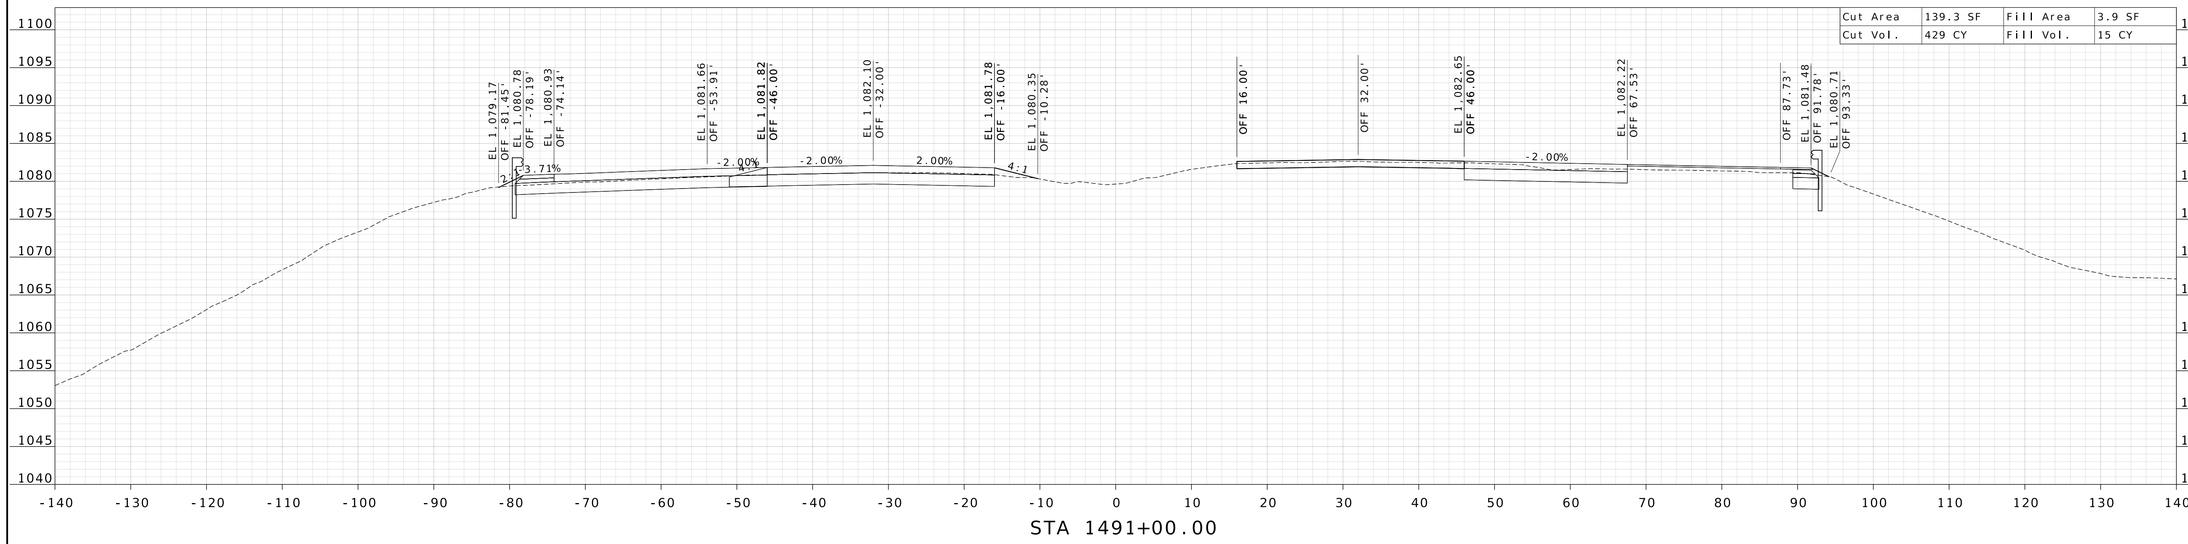

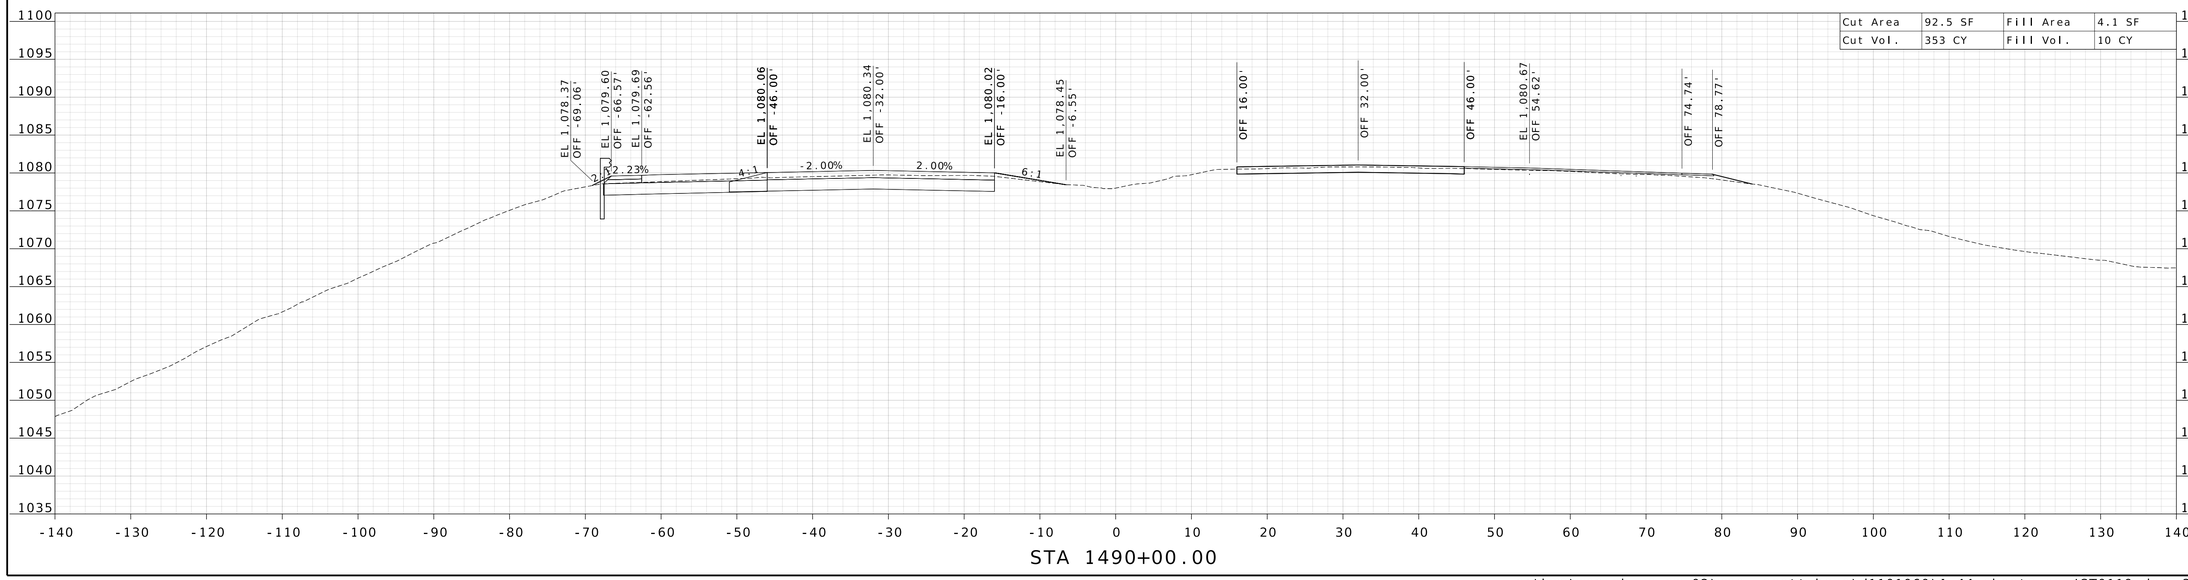

STATE OF MISSOURI
WILLIAM G. KRUSSEL
NUMBER E-27561
REGISTERED PROFESSIONAL ENGINEER
09/21/2026 8:25:00 AM
William G. Krussel
MO PE-27561

DATE PREPARED
9/17/2026

ROUTE	STATE
I-44	MO

DISTRICT	SHEET NO.
CD	64

COUNTY
LACLEDE

JOB NO.
JST0119

CONTRACT ID.


PROJECT NO.


BRIDGE NO.


DESCRIPTION	DATE

MISSOURI HIGHWAYS AND TRANSPORTATION COMMISSION
105 WEST CAPITOL
JEFFERSON CITY, MO 65102
1-888-ASK-MODOT (1-888-275-6636)

211 N. BROADWAY.
SUITE 2800
ST. LOUIS, MO 63102
CERTIFICATE OF AUTHORITY
NO. 001444 ENGINEERING

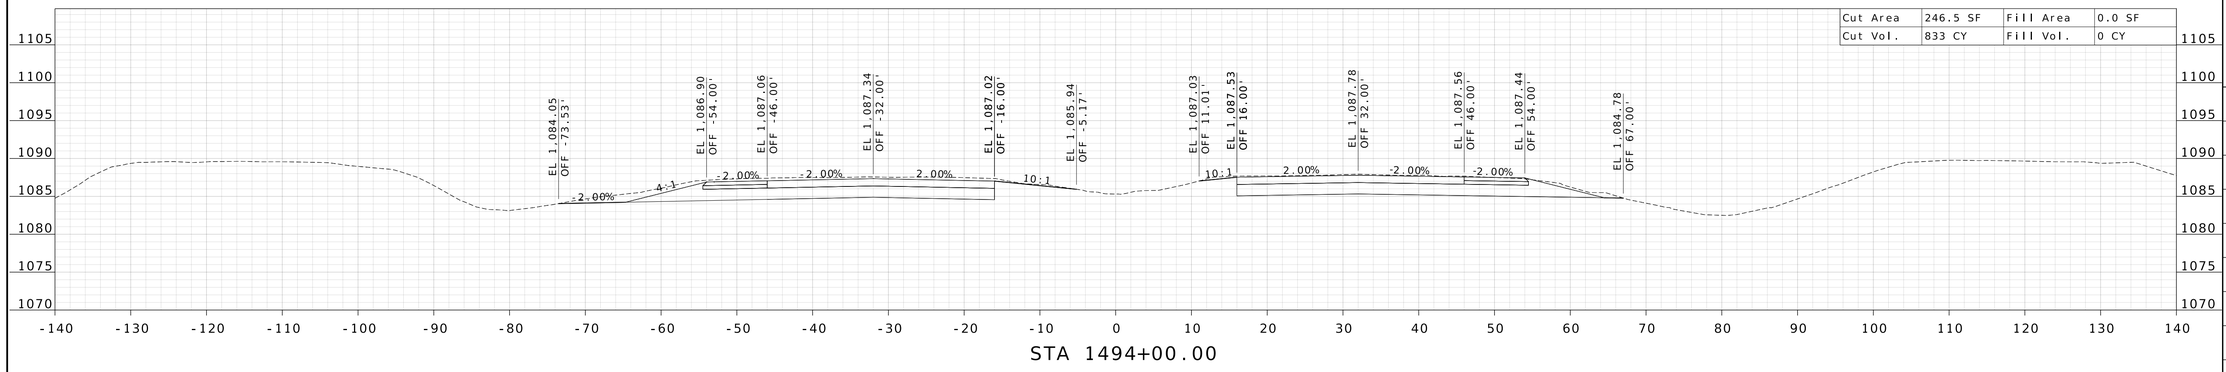

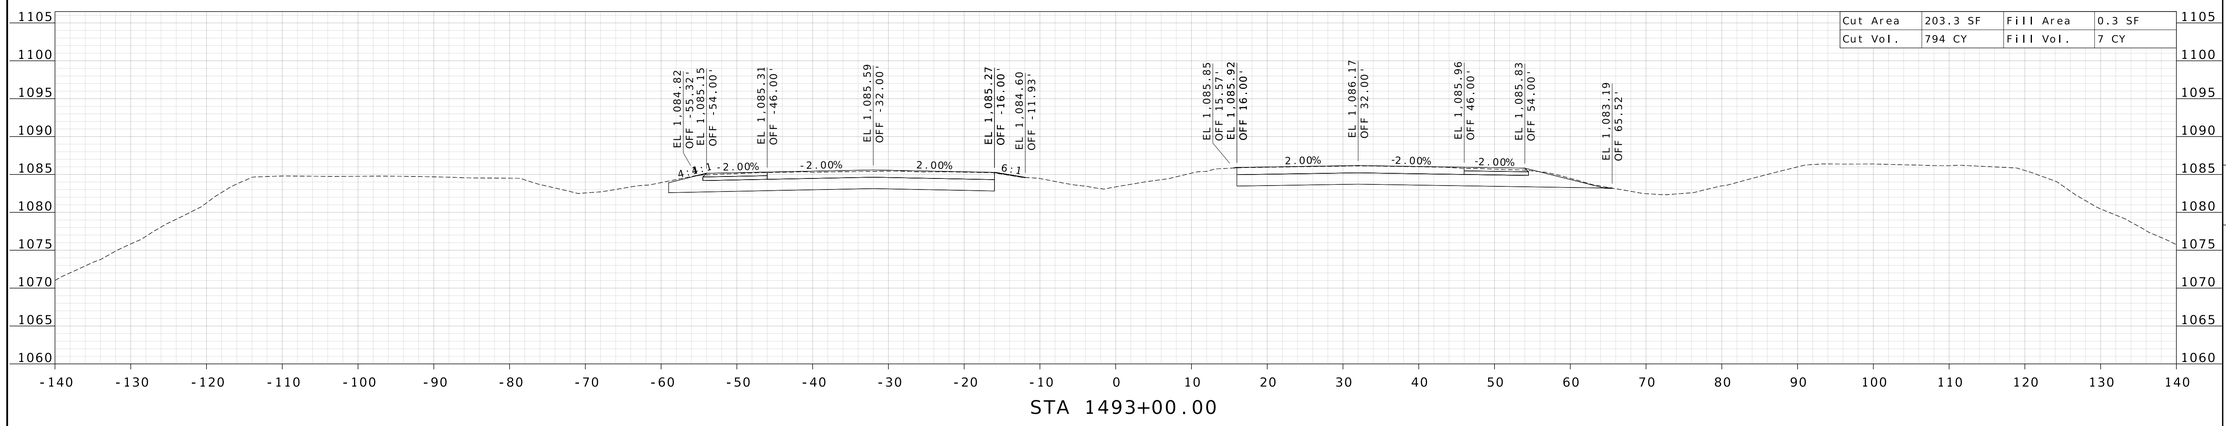

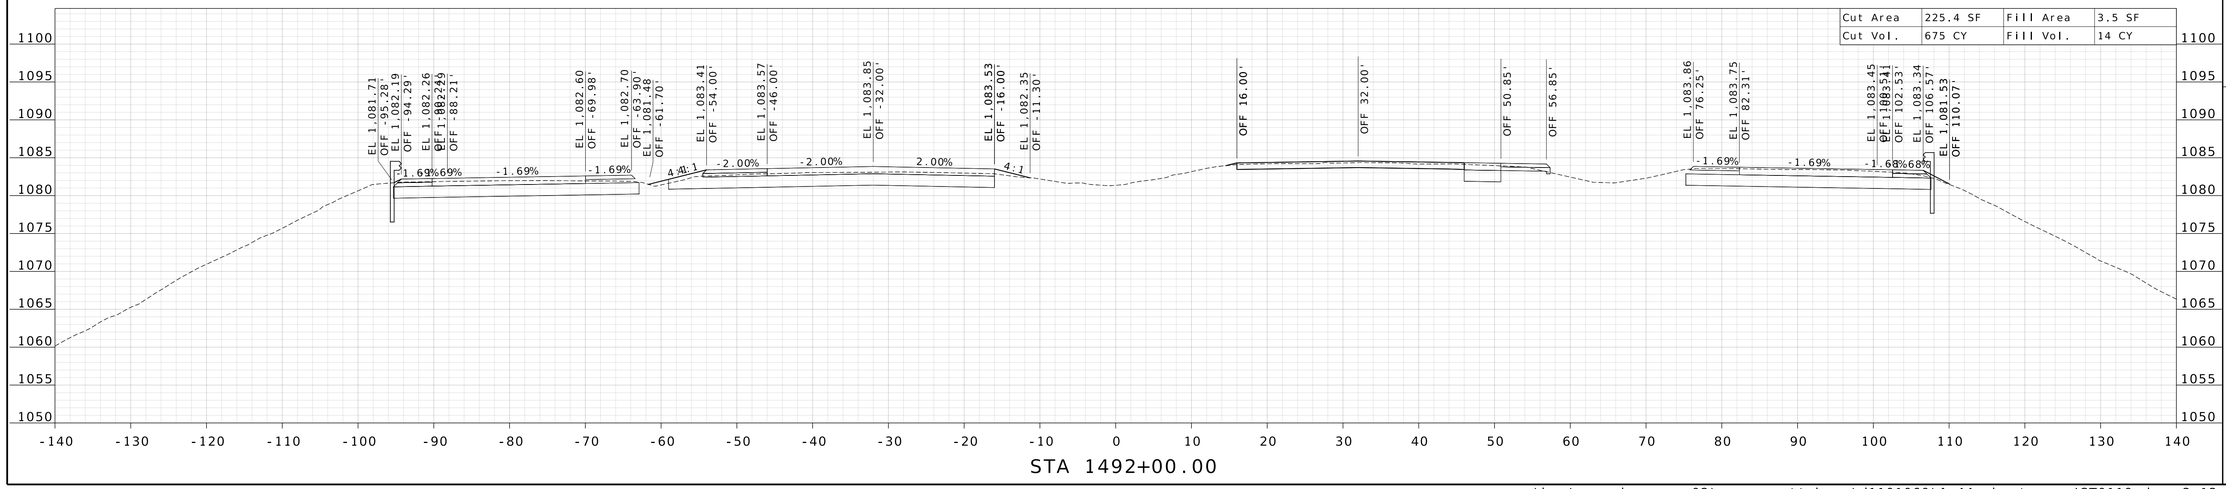

STATE OF MISSOURI
WILLIAM G. KRUSSEL
NUMBER E-27561
REGISTERED PROFESSIONAL ENGINEER
09/21/2026 8:25:00 AM
William G. Krussel
MO PE-27561

DATE PREPARED
9/17/2026

ROUTE	STATE
I-44	MO
DISTRICT	SHEET NO.
CD	65

COUNTY
LACLEDE

JOB NO.
JST0119

CONTRACT ID.


PROJECT NO.

BRIDGE NO.

DESCRIPTION	DATE


MISSOURI HIGHWAYS AND TRANSPORTATION COMMISSION
105 WEST CAPITOL
JEFFERSON CITY, MO 65102
1-888-ASK-MODOT (1-888-275-6636)
211 N. BROADWAY, SUITE 2800
ST. LOUIS, MO 63102
CERTIFICATE OF AUTHORITY NO. 001444 ENGINEERING

Cut Area	263.6 SF	Fill Area	0.0 SF
Cut Vol.	966 CY	Fill Vol.	0 CY

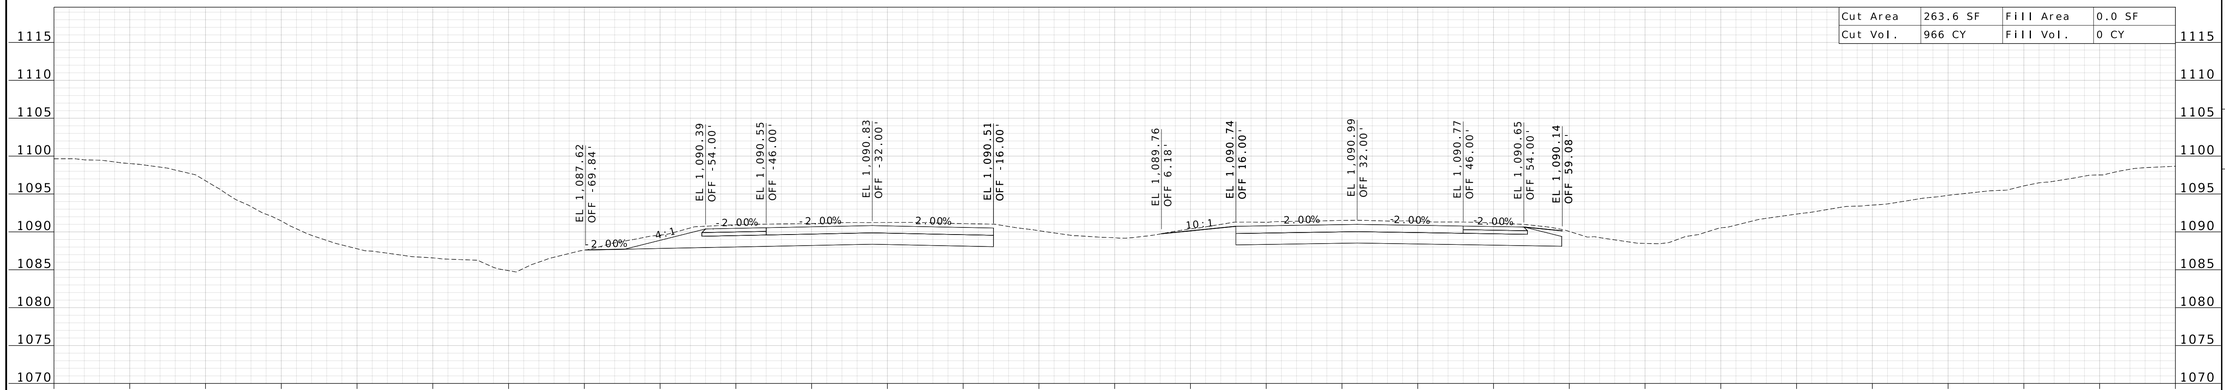

STA 1496+00.00

Cut Area	258.0 SF	Fill Area	0.0 SF
Cut Vol.	934 CY	Fill Vol.	0 CY

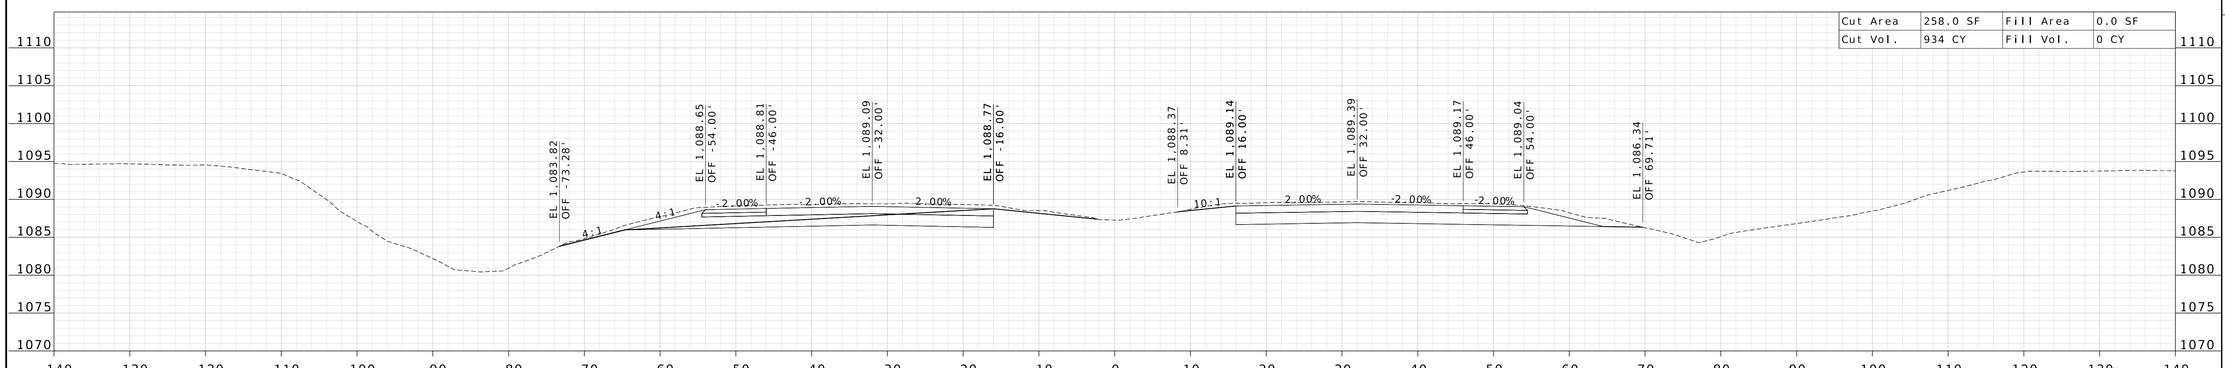

STA 1495+00.00

STATE OF MISSOURI
WILLIAM G. KRUSSEL
NUMBER E-27561
REGISTERED PROFESSIONAL ENGINEER

09/21/2026 8:25:01 AM
William G. Krussel
MO PE-27561

DATE PREPARED
9/17/2026

ROUTE	STATE
I-44	MO
DISTRICT	SHEET NO.
CD	66

COUNTY
LACLEDE

JOB NO.
JST0119

CONTRACT ID.

PROJECT NO.

BRIDGE NO.

DESCRIPTION

DATE


MISSOURI HIGHWAYS AND TRANSPORTATION COMMISSION


105 WEST CAPITOL
JEFFERSON CITY, MO 65102
1-888-ASK-MODOT (1-888-275-6636)


MoDOT

211 N. BROADWAY.
SUITE 2800
ST. LOUIS, MO 63102
CERTIFICATE OF AUTHORITY
NO. 001444 ENGINEERING

WSP

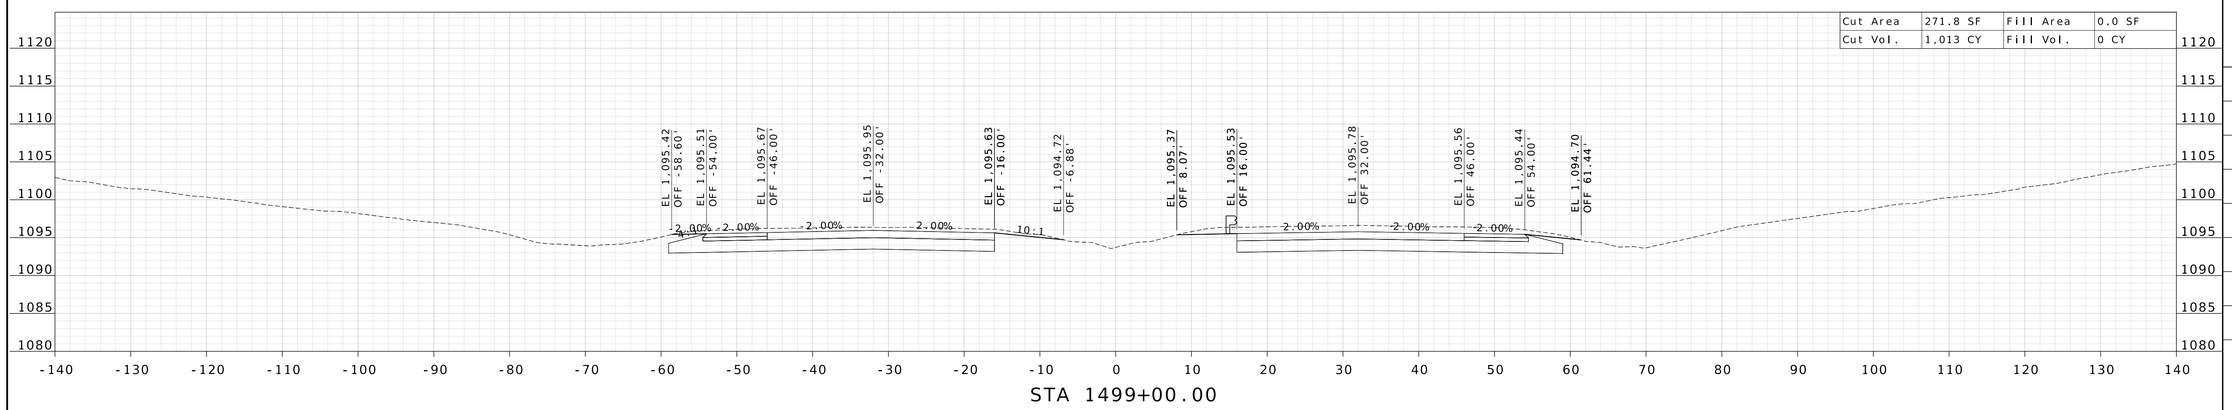

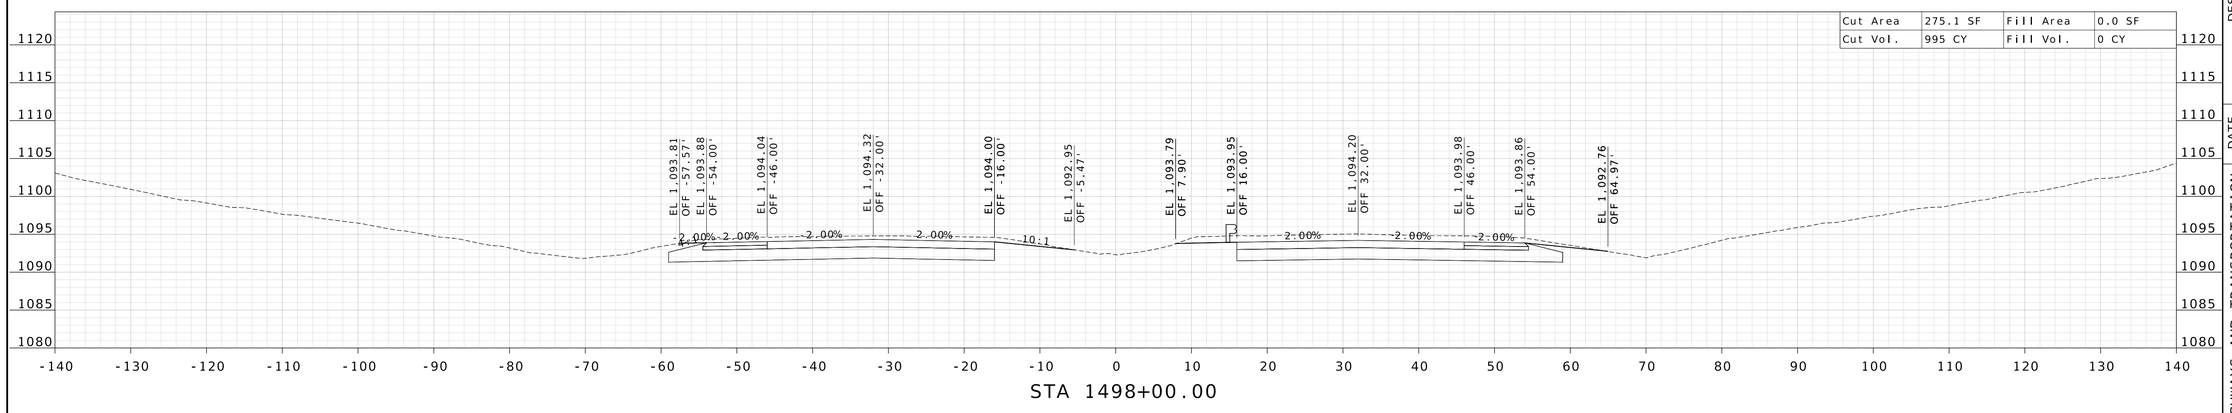

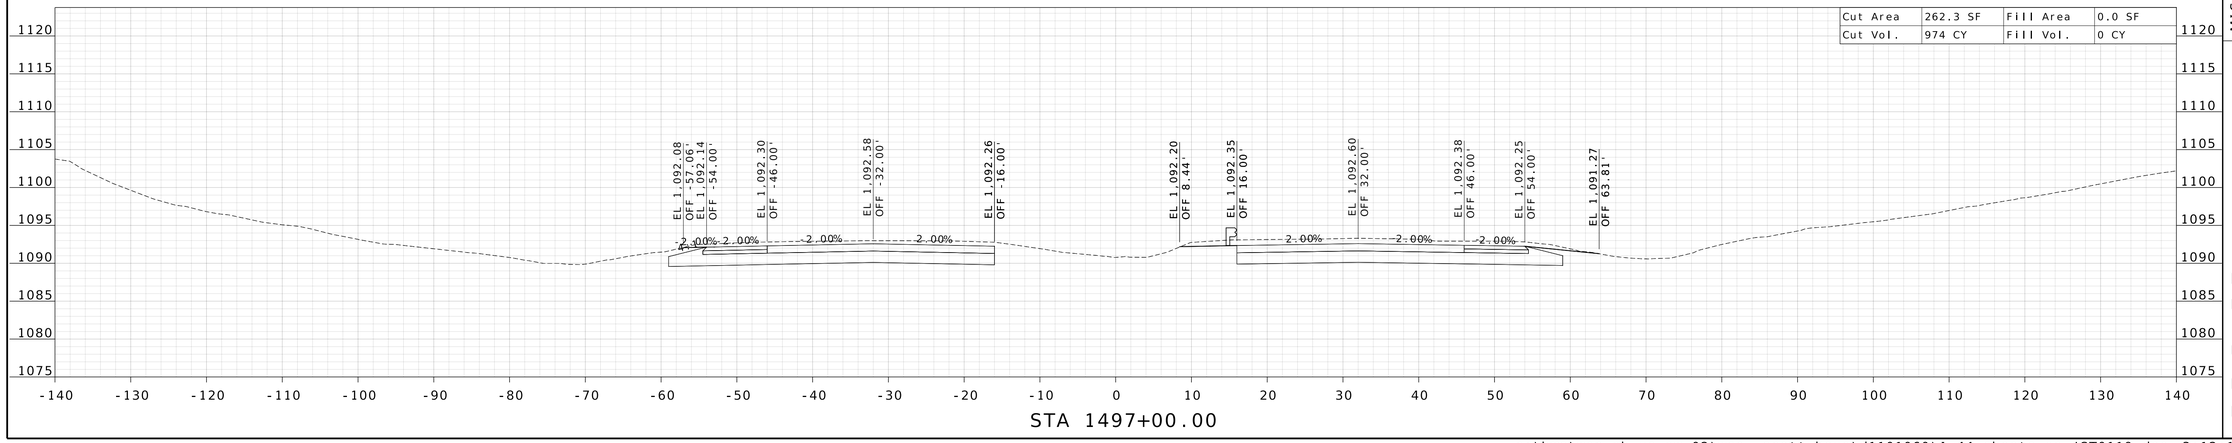

STATE OF MISSOURI
WILLIAM G. KRUSSEL
NUMBER E-27561
REGISTERED PROFESSIONAL ENGINEER

09/21/2026 8:25:01 AM
William G. Krussel
MO PE-27561

DATE PREPARED
9/17/2026

ROUTE	STATE
I-44	MO

DISTRICT	SHEET NO.
CD	67

COUNTY
LACLEDE

JOB NO.
JST0119

CONTRACT ID.

PROJECT NO.


BRIDGE NO.


DESCRIPTION	DATE


MISSOURI HIGHWAYS AND TRANSPORTATION COMMISSION

105 WEST CAPITOL
JEFFERSON CITY, MO 65102
1-888-ASK-MODOT (1-888-275-6636)

211 N. BROADWAY.
SUITE 2800
ST. LOUIS, MO 63102
CERTIFICATE OF AUTHORITY
NO. 001444 ENGINEERING

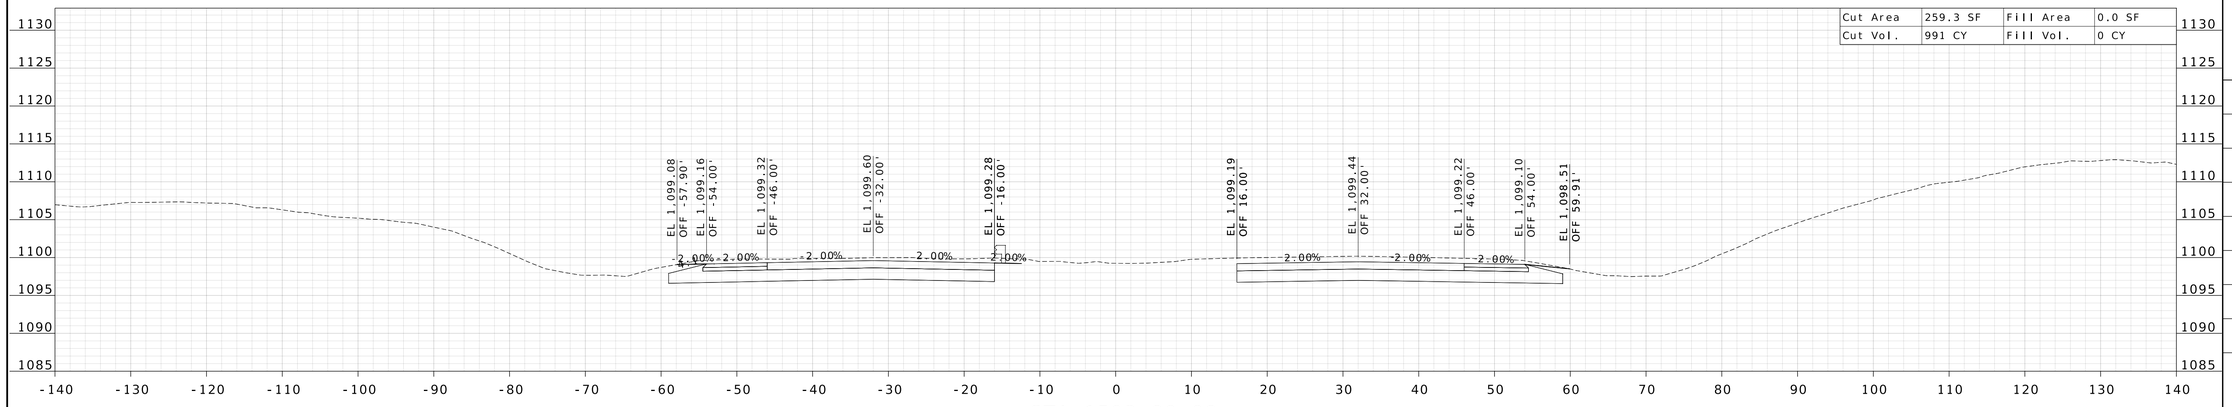

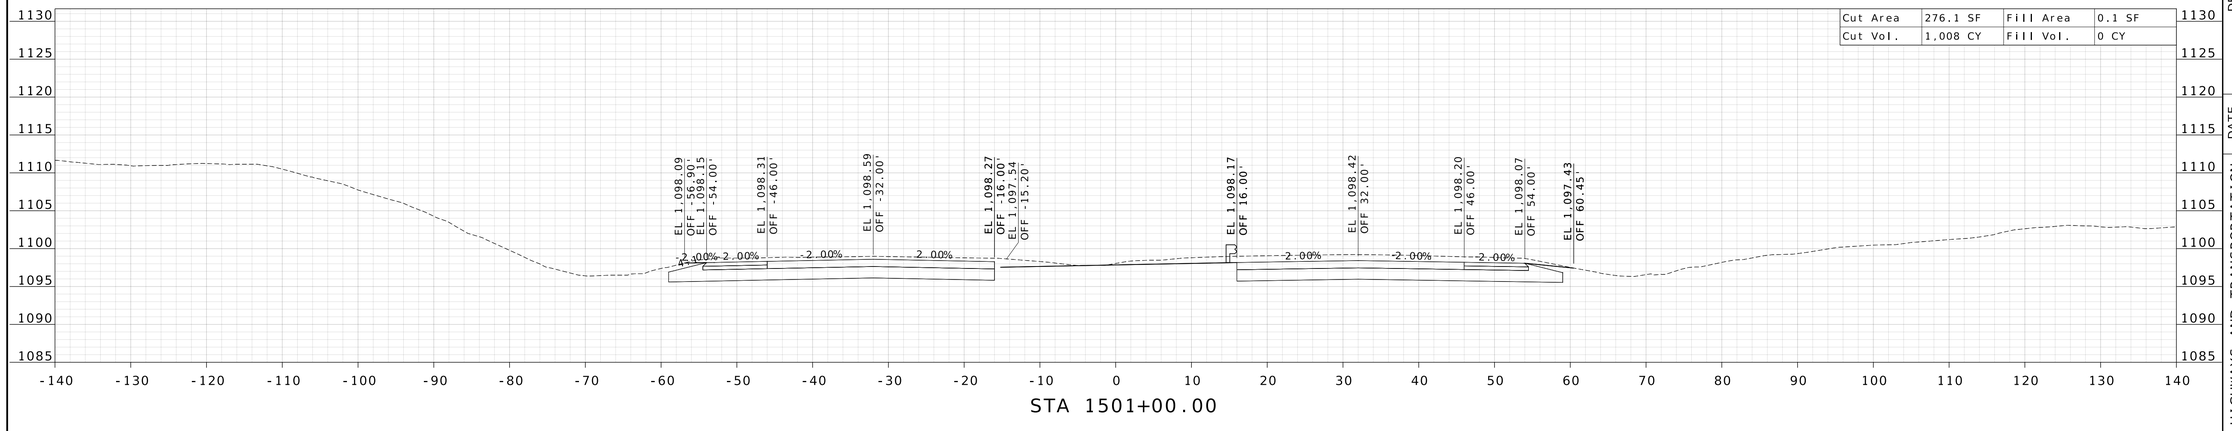

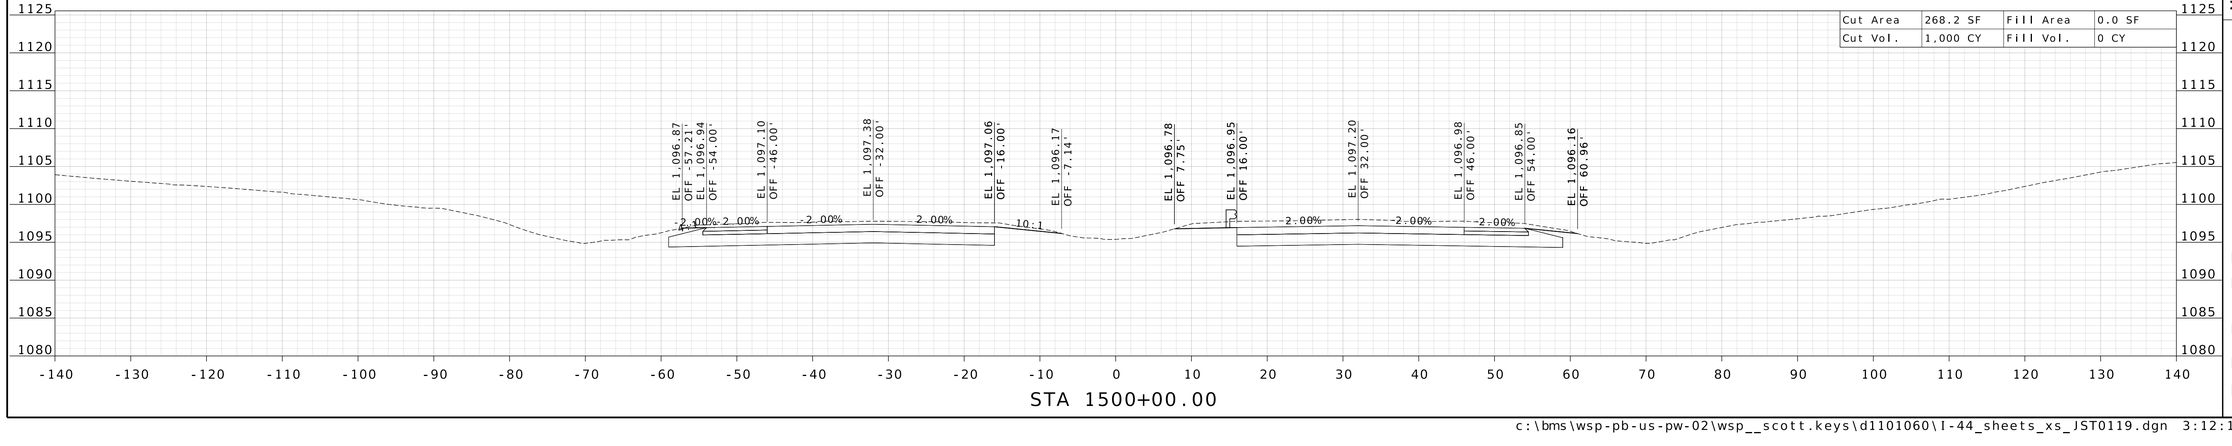

STATE OF MISSOURI
WILLIAM G. KRUSSEL
NUMBER E-27561
REGISTERED PROFESSIONAL ENGINEER
09/21/2026 8:25:01 AM
William G. Krussel
MO PE-27561

DATE PREPARED
9/17/2026

ROUTE	STATE
I-44	MO

DISTRICT	SHEET NO.
CD	68

COUNTY
LACLEDE

JOB NO.
JST0119

CONTRACT ID.


PROJECT NO.


BRIDGE NO.


DESCRIPTION	DATE

MISSOURI HIGHWAYS AND TRANSPORTATION COMMISSION
105 WEST CAPITOL
JEFFERSON CITY, MO 65102
1-888-ASK-MODOT (1-888-275-6636)

211 N. BROADWAY,
SUITE 2800
ST. LOUIS, MO 63102
CERTIFICATE OF AUTHORITY
NO. 001444 ENGINEERING

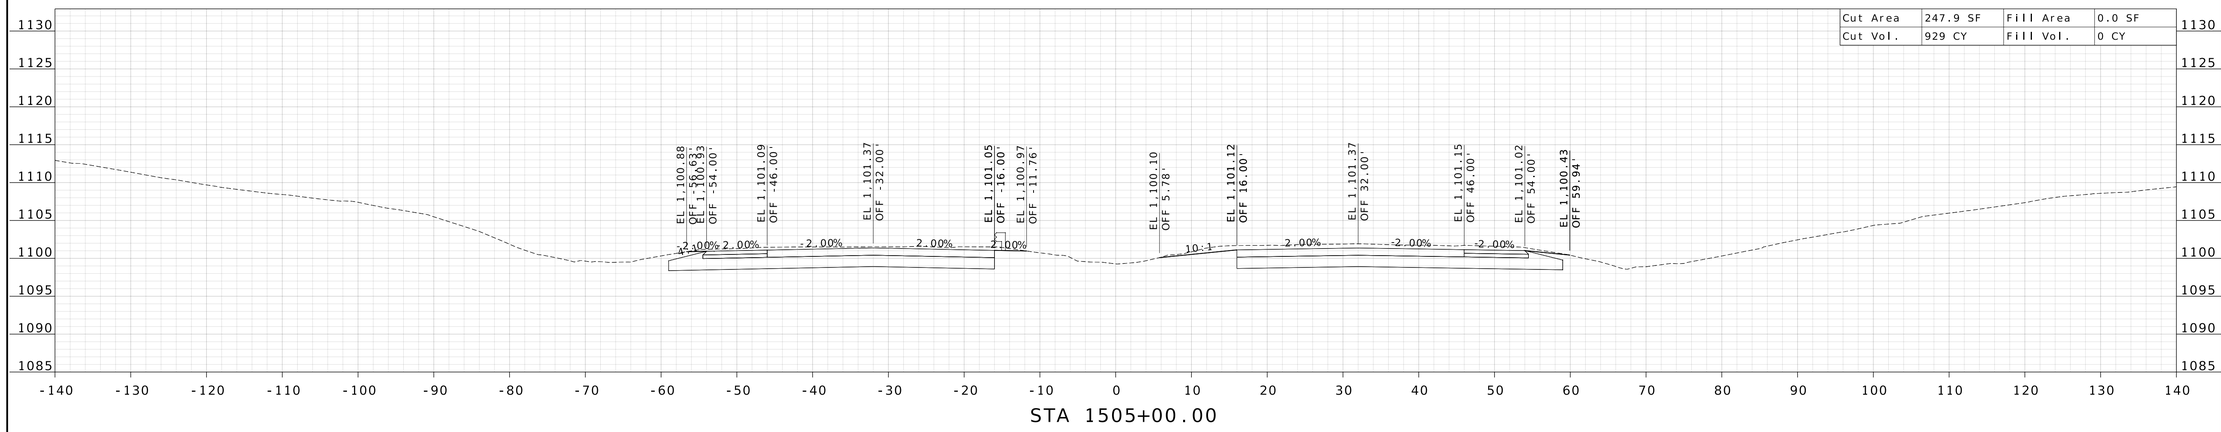

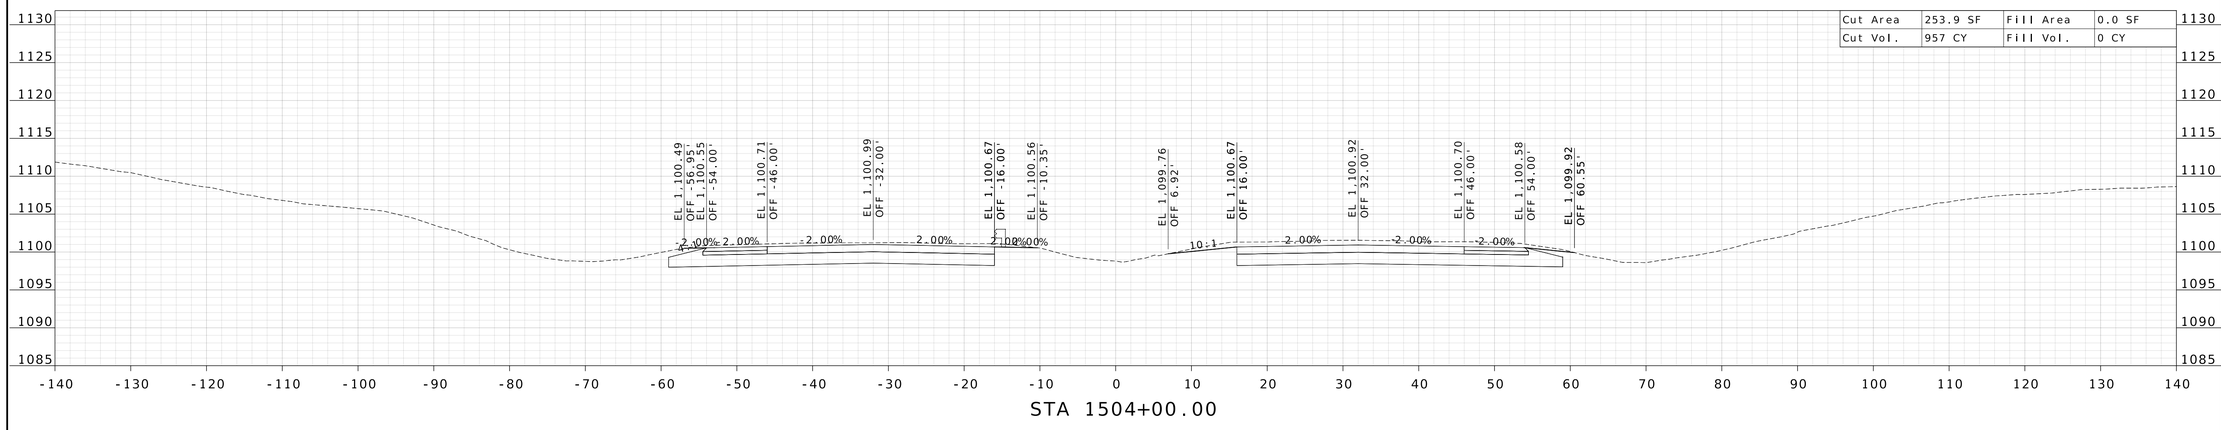

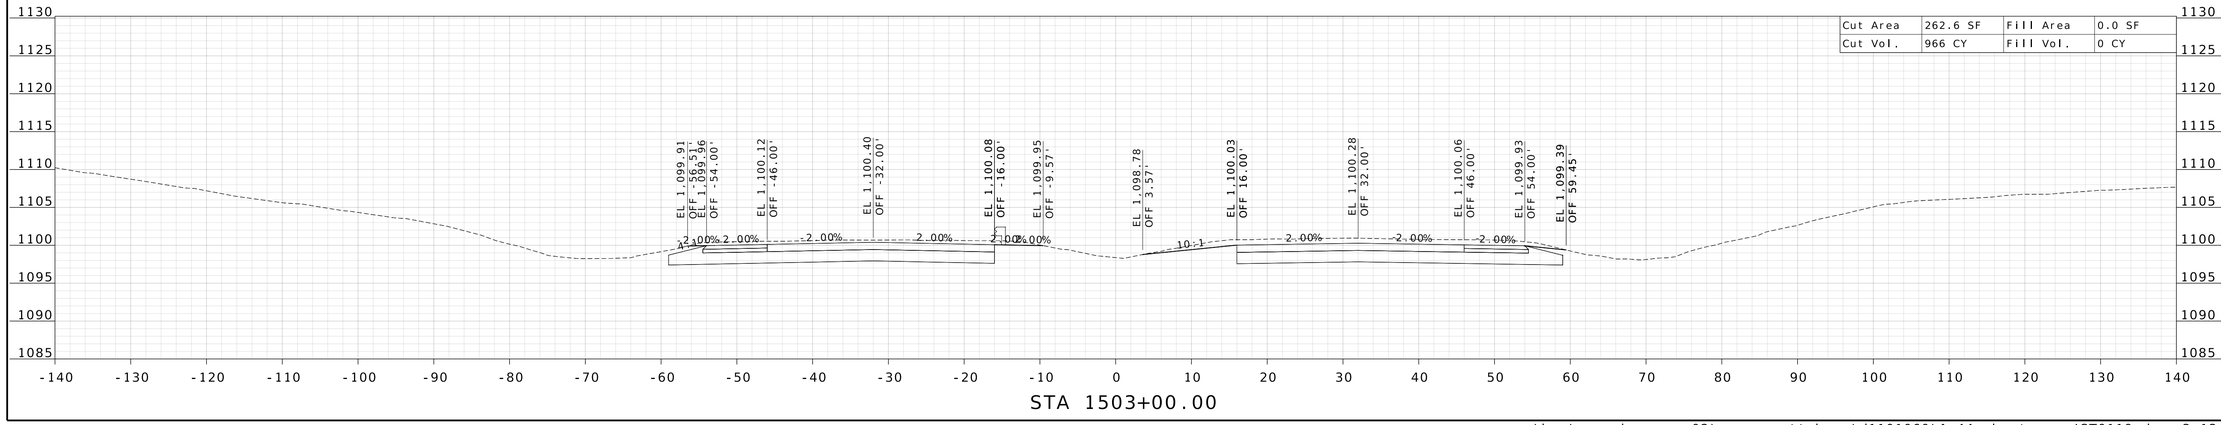

STATE OF MISSOURI
WILLIAM G. KRUSSEL
NUMBER E-27561
REGISTERED PROFESSIONAL ENGINEER

09/21/2026 8:25:02 AM
William G. Krussel
MO PE-27561

DATE PREPARED
9/17/2026

ROUTE	STATE
I-44	MO

DISTRICT	SHEET NO.
CD	69

COUNTY
LACLEDE

JOB NO.
JST0119

CONTRACT ID.

PROJECT NO.


BRIDGE NO.


DESCRIPTION	DATE


MISSOURI HIGHWAYS AND TRANSPORTATION COMMISSION

105 WEST CAPITOL
JEFFERSON CITY, MO 65102
1-888-ASK-MODOT (1-888-275-6636)

211 N. BROADWAY.
SUITE 2800
ST. LOUIS, MO 63102
CERTIFICATE OF AUTHORITY
NO. 001444 ENGINEERING

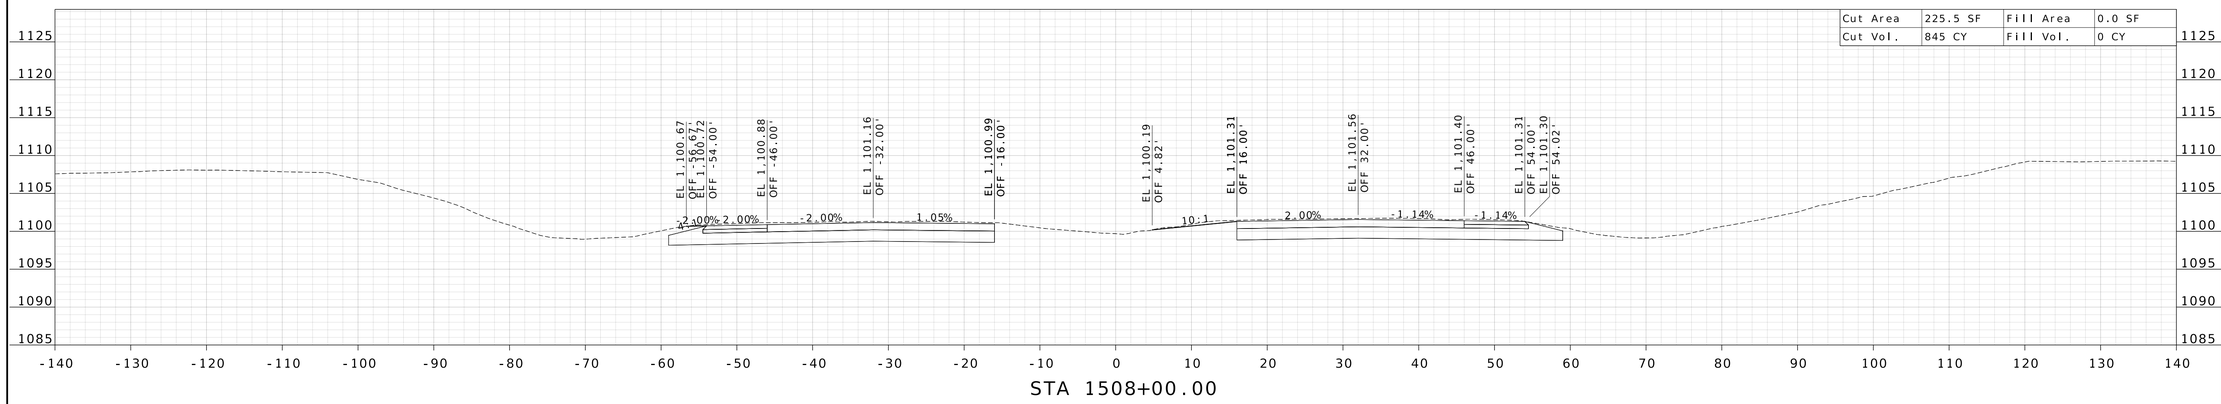

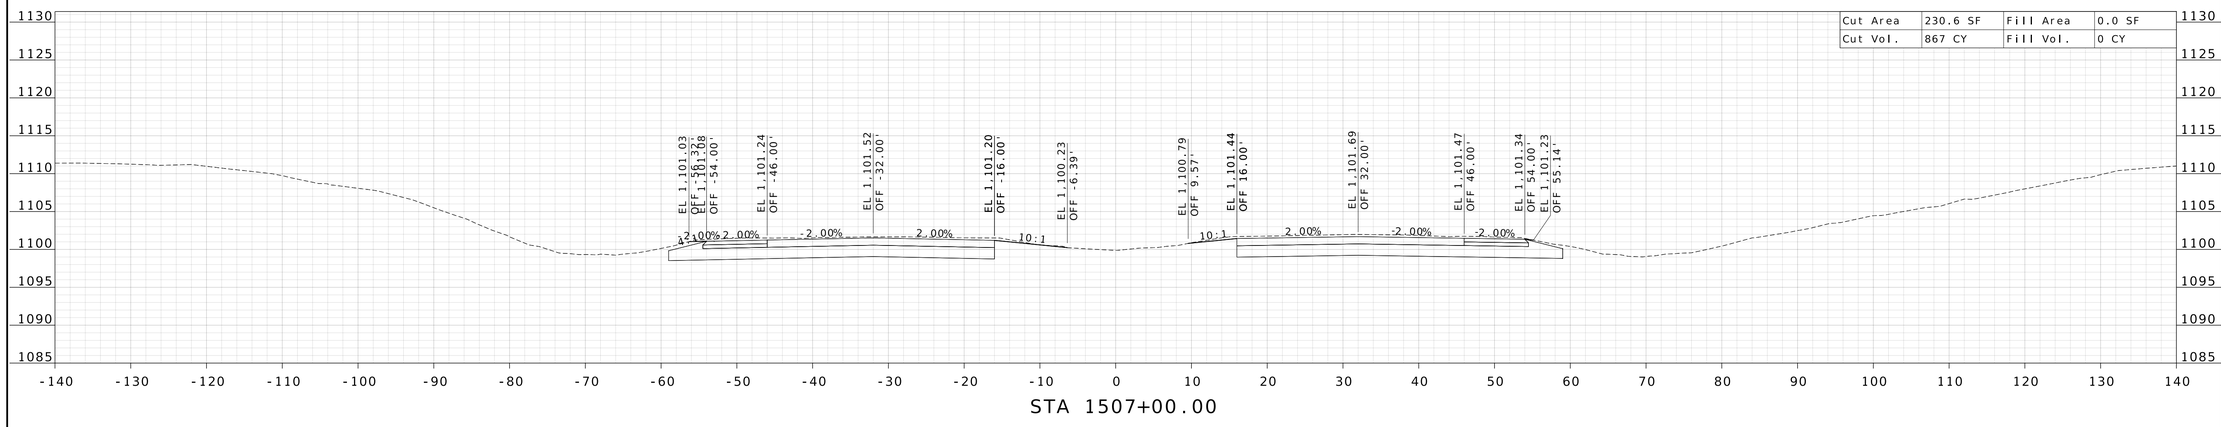

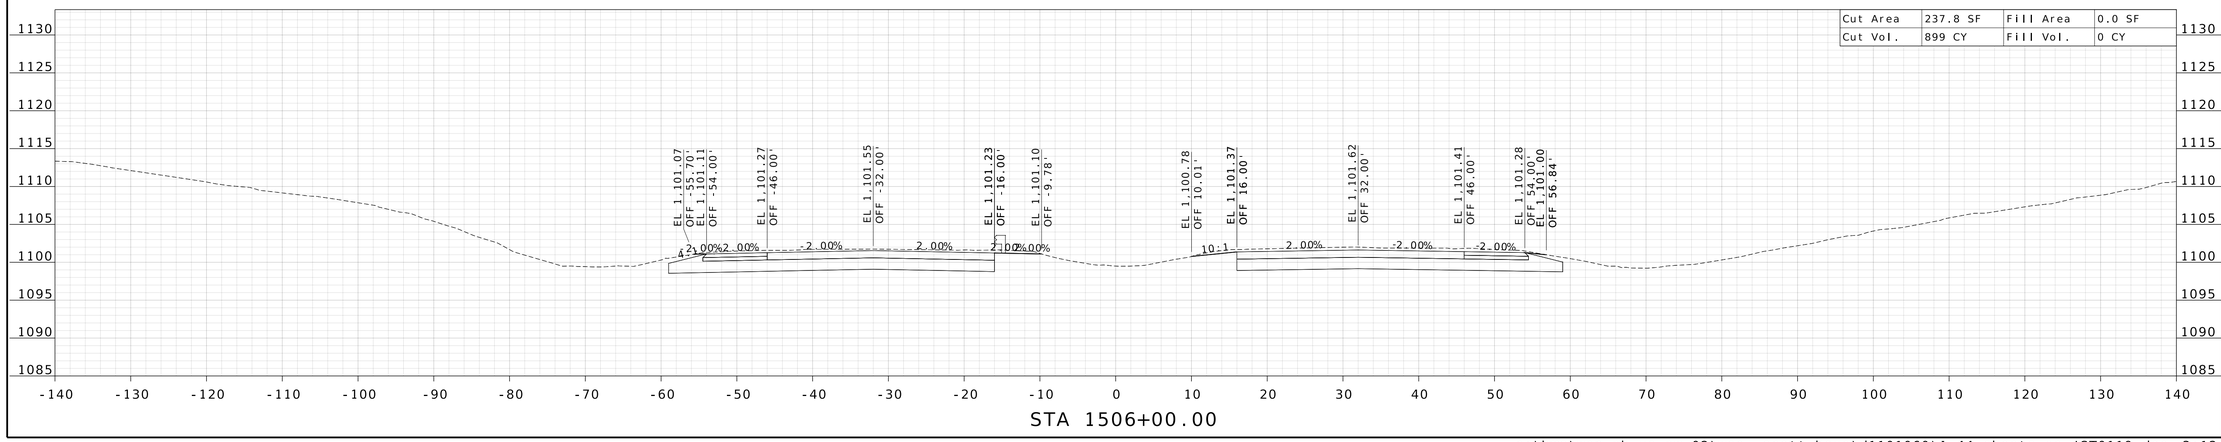

STATE OF MISSOURI
WILLIAM G. KRUSSEL
NUMBER E-27561
REGISTERED PROFESSIONAL ENGINEER

09/21/2026 8:25:02 AM
William G. Krussel
MO PE-27561

DATE PREPARED
9/17/2026

ROUTE	STATE
I-44	MO

DISTRICT	SHEET NO.
CD	70

COUNTY
LACLEDE

JOB NO.
JST0119

CONTRACT ID.

PROJECT NO.

BRIDGE NO.


DESCRIPTION	DATE


MISSOURI HIGHWAYS AND TRANSPORTATION COMMISSION


105 WEST CAPITOL
JEFFERSON CITY, MO 65102
1-888-ASK-MODOT (1-888-275-6636)

211 N. BROADWAY,
SUITE 2800
ST. LOUIS, MO 63102
CERTIFICATE OF AUTHORITY
NO. 001444 ENGINEERING

c:\bms\wsp-pb-us-pw-02\wsp__scott.keys\d1101060\I-44_sheets_xs_JST0119.dgn 3:12:17 PM 9/17/2026

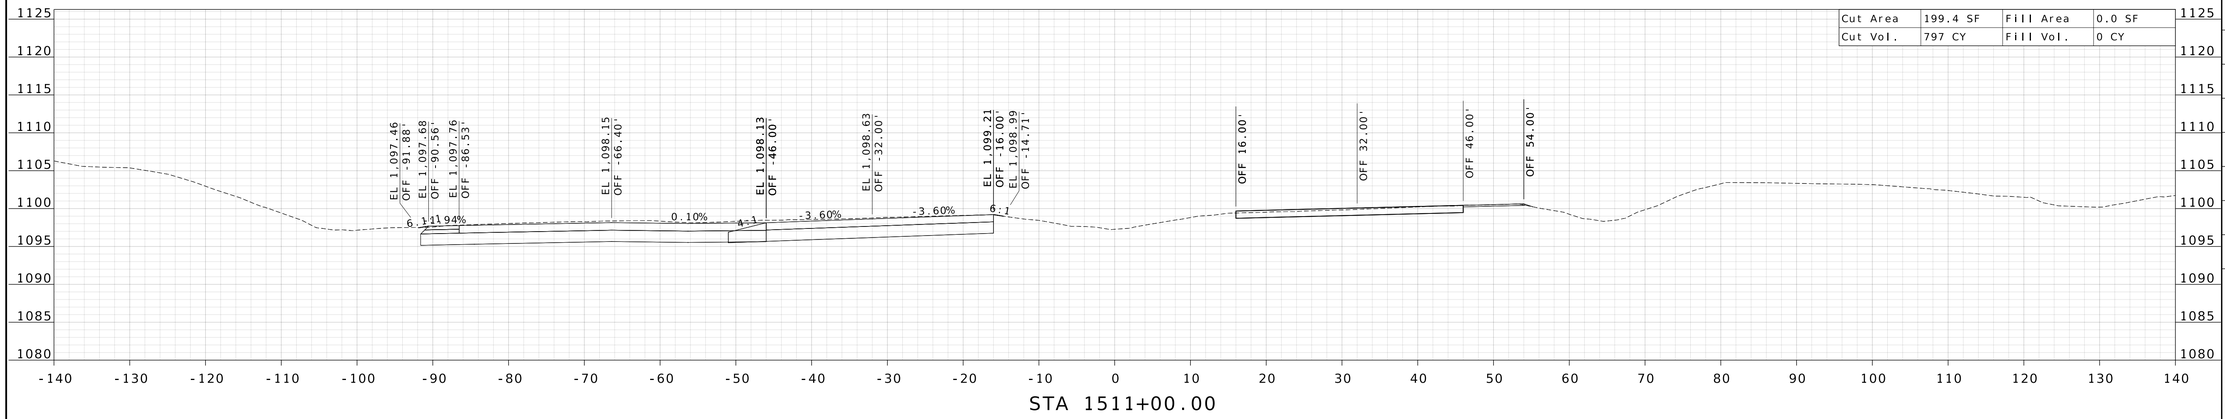

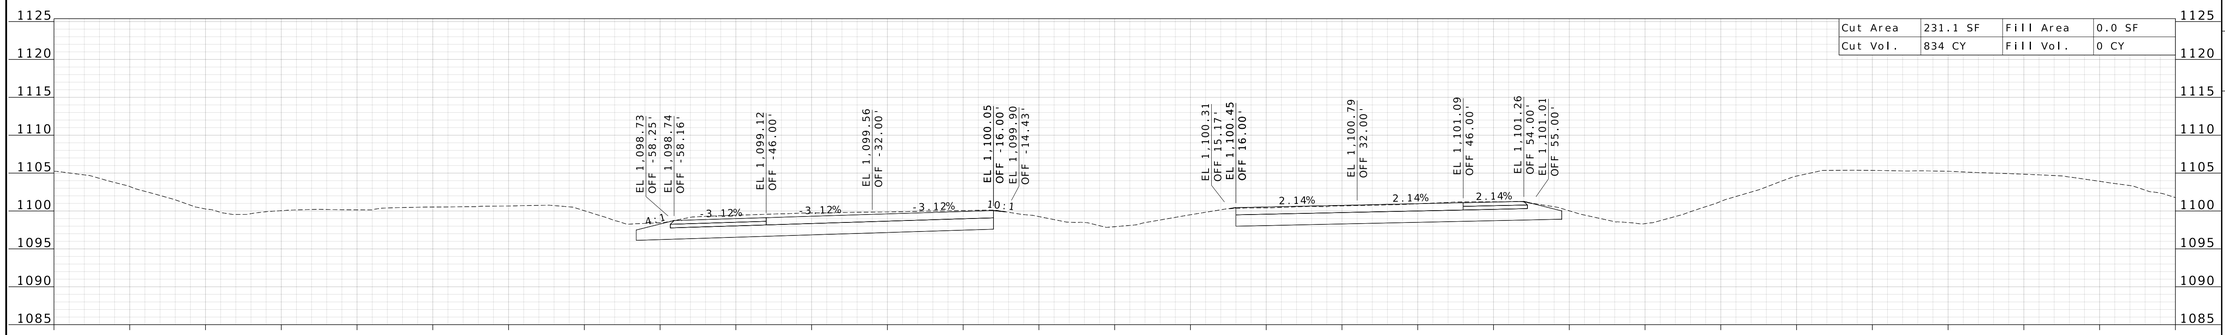

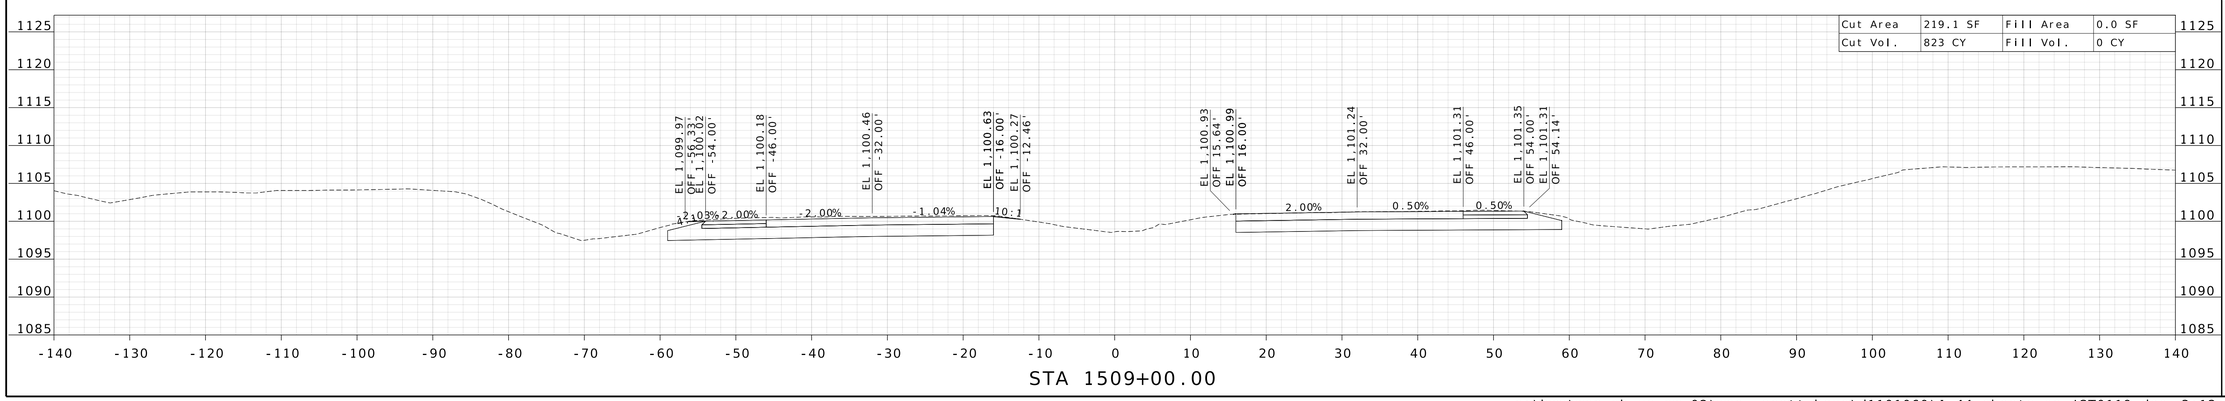

STATE OF MISSOURI
WILLIAM G. KRUSSEL
NUMBER E-27561
REGISTERED PROFESSIONAL ENGINEER

09/21/2026 8:25:02 AM
William G. Krussel
MO PE-27561

DATE PREPARED
9/17/2026

ROUTE	STATE
I-44	MO

DISTRICT	SHEET NO.
CD	71

COUNTY
LACLEDE

JOB NO.
JST0119

CONTRACT ID.

PROJECT NO.


BRIDGE NO.

DESCRIPTION	DATE


MISSOURI HIGHWAYS AND TRANSPORTATION COMMISSION
105 WEST CAPITOL
JEFFERSON CITY, MO 65102
1-888-ASK-MODOT (1-888-275-6636)

211 N. BROADWAY.
SUITE 2800
ST. LOUIS, MO 63102
CERTIFICATE OF AUTHORITY
NO. 001444-ENGINEERING

c:\bms\wsp-pb-us-pw-02\wsp__scott.keys\d1101060\I-44_sheets_xs_JST0119.dgn 3:12:20 PM 9/17/2026

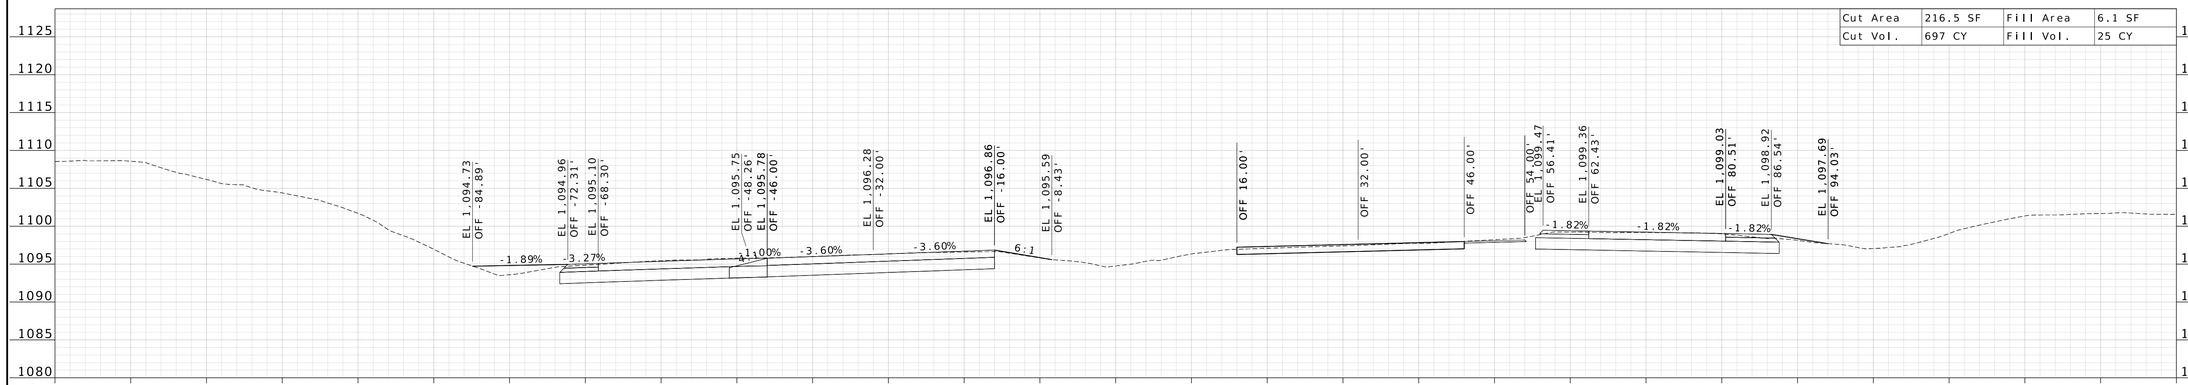

STA 1513+00.00

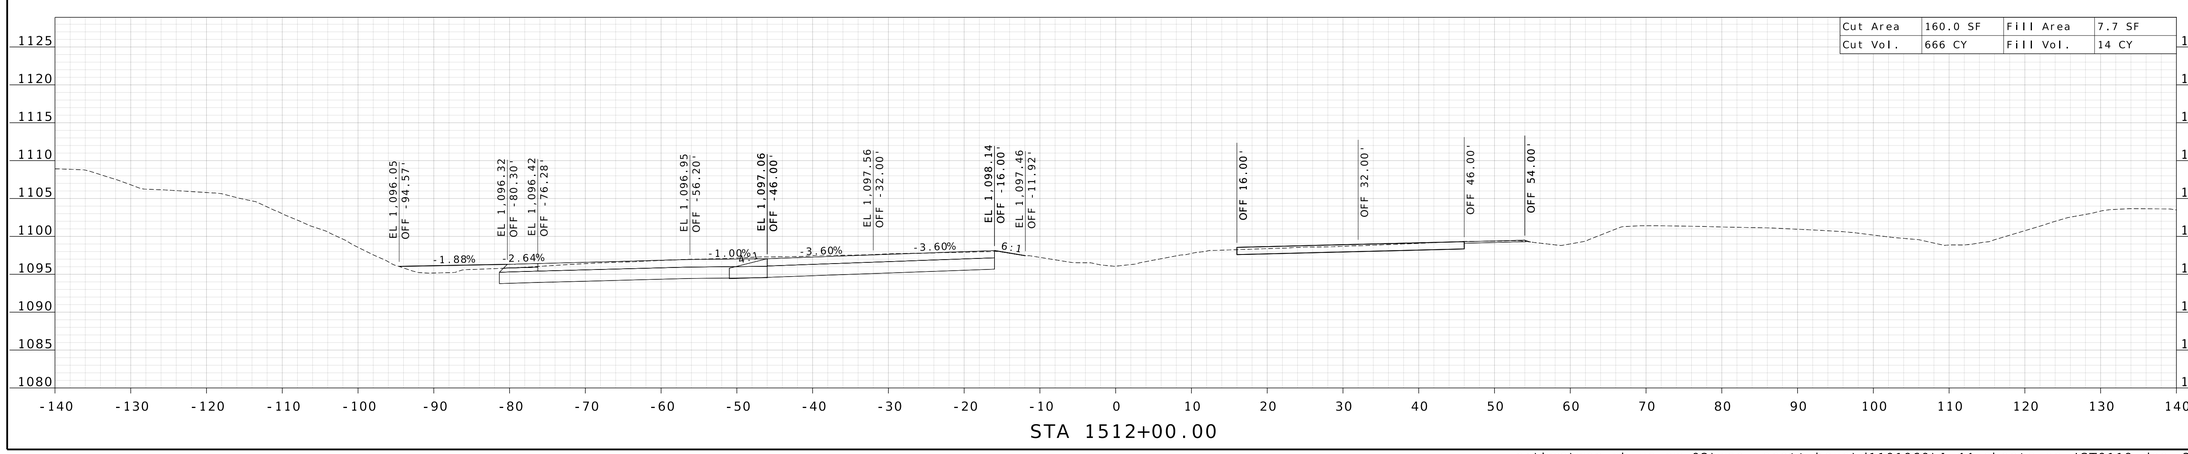

STA 1512+00.00

STATE OF MISSOURI
WILLIAM G. KRUSSEL
NUMBER E-27561
REGISTERED PROFESSIONAL ENGINEER

09/21/2026 8:25:03 AM
William G. Krussel
MO PE-27561

DATE PREPARED
9/17/2026

ROUTE	STATE
I-44	MO

DISTRICT	SHEET NO.
CD	72

COUNTY
LACLEDE

JOB NO.
JST0119

CONTRACT ID.


PROJECT NO.


BRIDGE NO.

DESCRIPTION	DATE

MISSOURI HIGHWAYS AND TRANSPORTATION COMMISSION
105 WEST CAPITOL
JEFFERSON CITY, MO 65102
1-888-ASK-MODOT (1-888-275-6636)

211 N. BROADWAY.
SUITE 2800
ST. LOUIS, MO 63102
CERTIFICATE OF AUTHORITY
NO. 001444 ENGINEERING

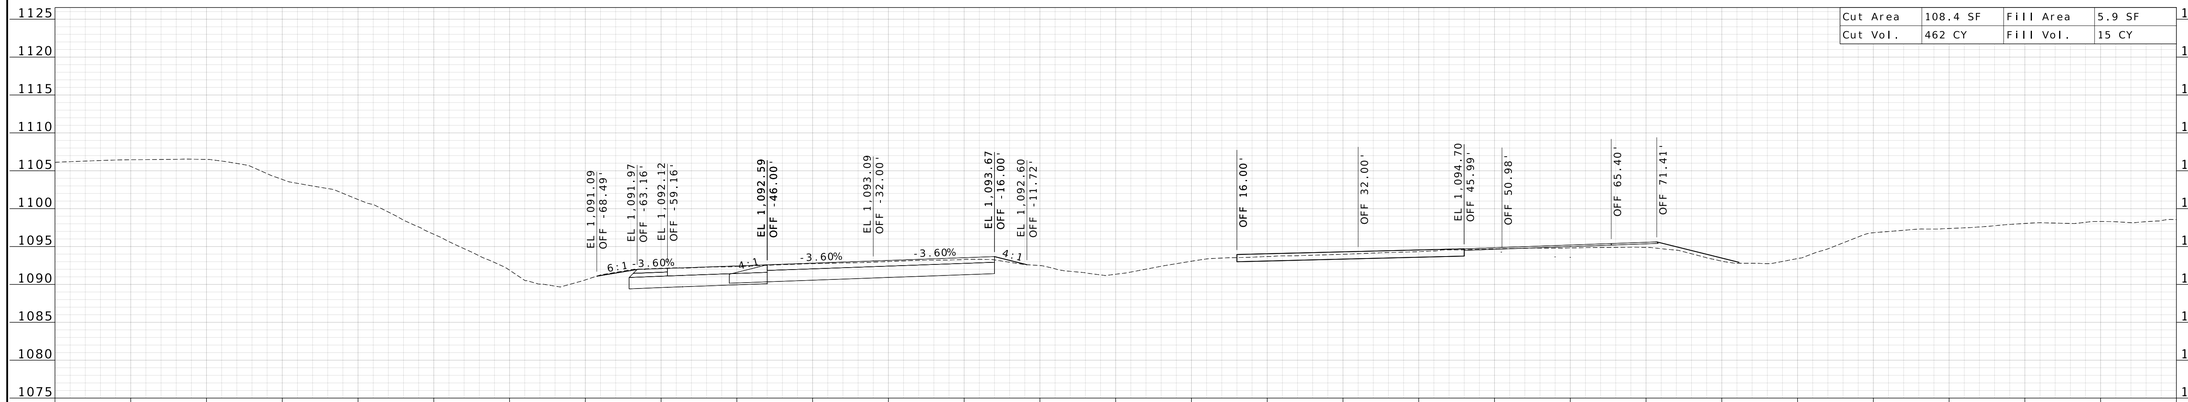

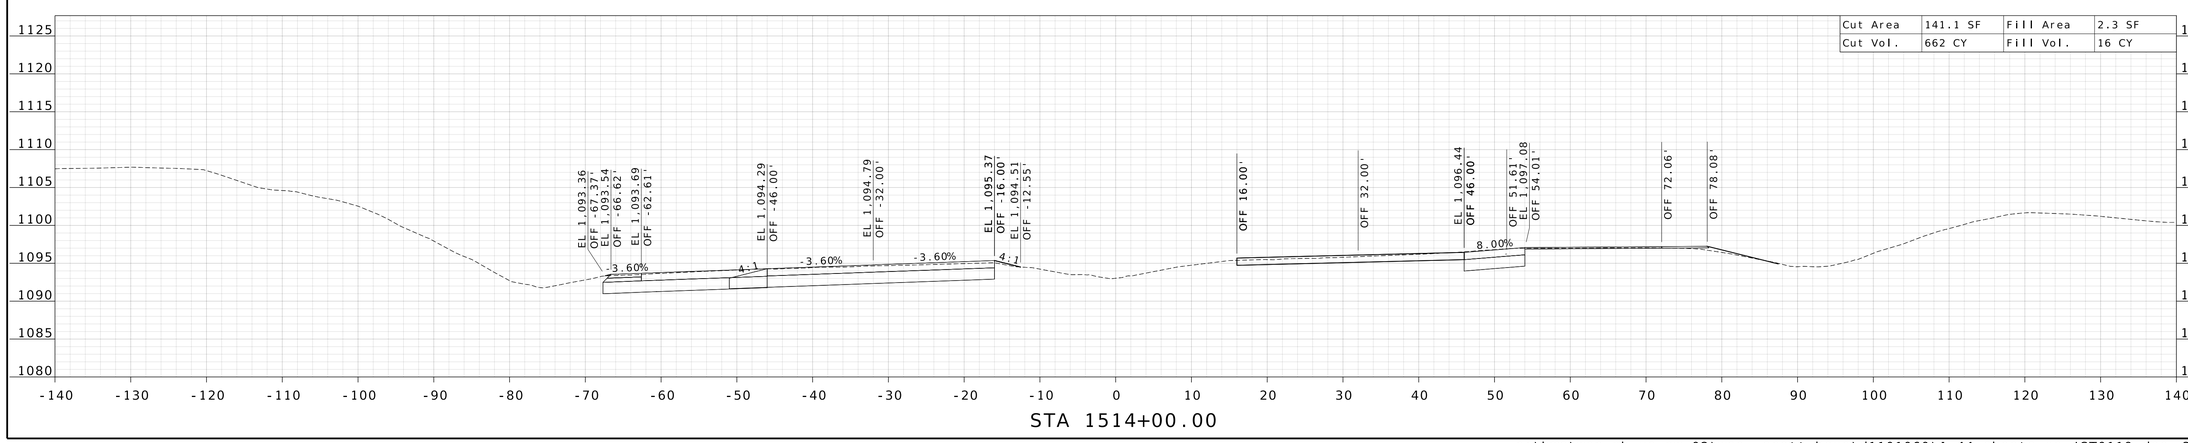

WILLIAM G. KRUSSEL
NUMBER E-27561
STATE OF MISSOURI
REGISTERED PROFESSIONAL ENGINEER

09/21/2026 8:25:03 AM
William G. Krussel
MO PE-27561

DATE PREPARED
9/17/2026

ROUTE	STATE
I-44	MO

DISTRICT	SHEET NO.
CD	73

COUNTY
LACLEDE

JOB NO.
JST0119

CONTRACT ID.

PROJECT NO.


BRIDGE NO.


DESCRIPTION	DATE

MISSOURI HIGHWAYS AND TRANSPORTATION COMMISSION
105 WEST CAPITOL
JEFFERSON CITY, MO 65102
1-888-ASK-MODOT (1-888-275-6636)

211 N. BROADWAY.
SUITE 2800
ST. LOUIS, MO 63102
CERTIFICATE OF AUTHORITY
NO. 001444-ENGINEERING

c:\bms\wsp-pb-us-pw-02\wsp__scott.keys\d1101060\I-44_sheets_xs_JST0119.dgn 3:12:23 PM 9/17/2026

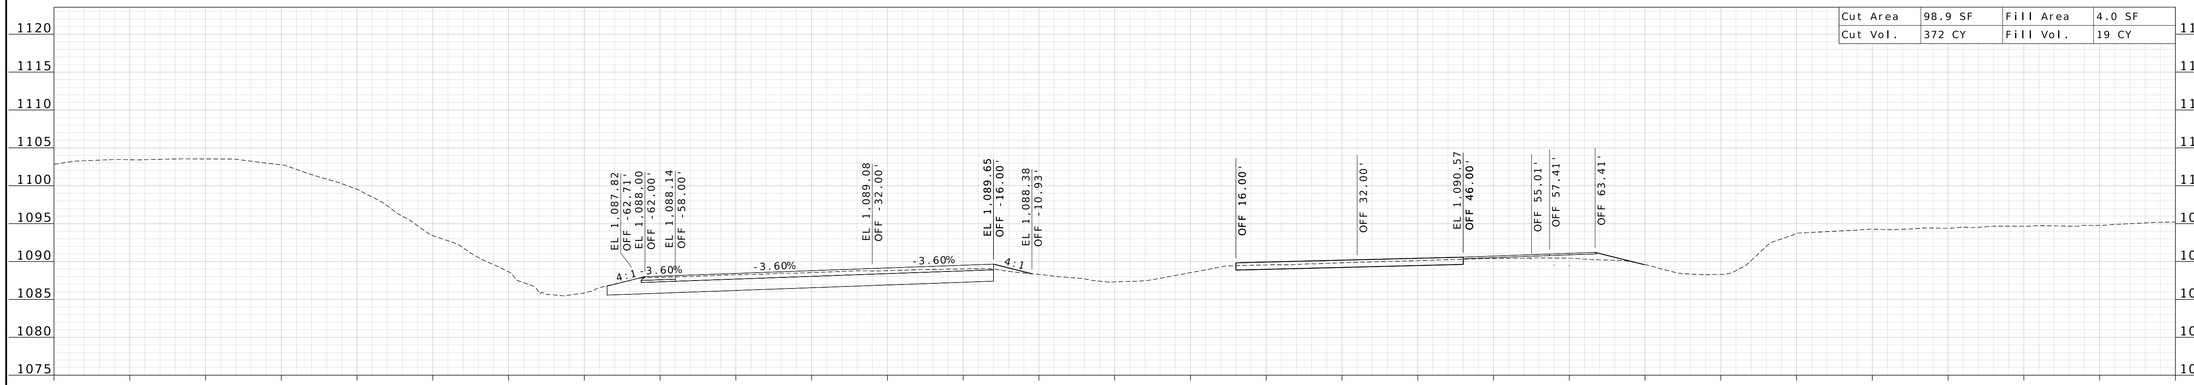

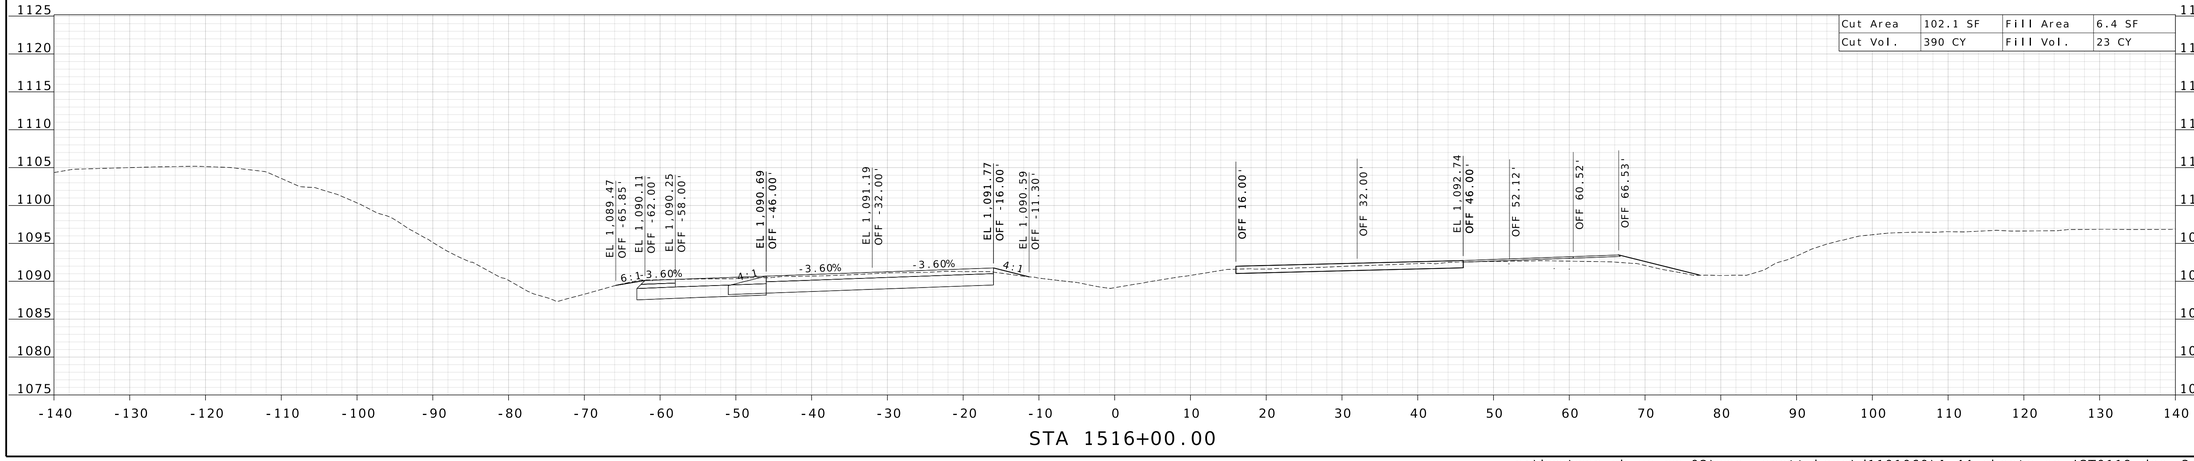

WILLIAM G. KRUSSEL
NUMBER E-27561
REGISTERED PROFESSIONAL ENGINEER
STATE OF MISSOURI

09/21/2026 8:25:03 AM
William G. Krussel
MO PE-27561

DATE PREPARED
9/17/2026

ROUTE	STATE
I-44	MO

DISTRICT	SHEET NO.
CD	74

COUNTY
LACLEDE

JOB NO.
JST0119

CONTRACT ID.

PROJECT NO.

BRIDGE NO.


DESCRIPTION	DATE


MISSOURI HIGHWAYS AND TRANSPORTATION COMMISSION

105 WEST CAPITOL
JEFFERSON CITY, MO 65102
1-888-ASK-MODOT (1-888-275-6636)

211 N. BROADWAY.
SUITE 2800
ST. LOUIS, MO 63102
CERTIFICATE OF AUTHORITY
NO. 001444 ENGINEERING

c:\bms\wsp-pb-us-pw-02\wsp__scott.keys\d1101060\I-44_sheets_xs_JST0119.dgn 3:12:25 PM 9/17/2026

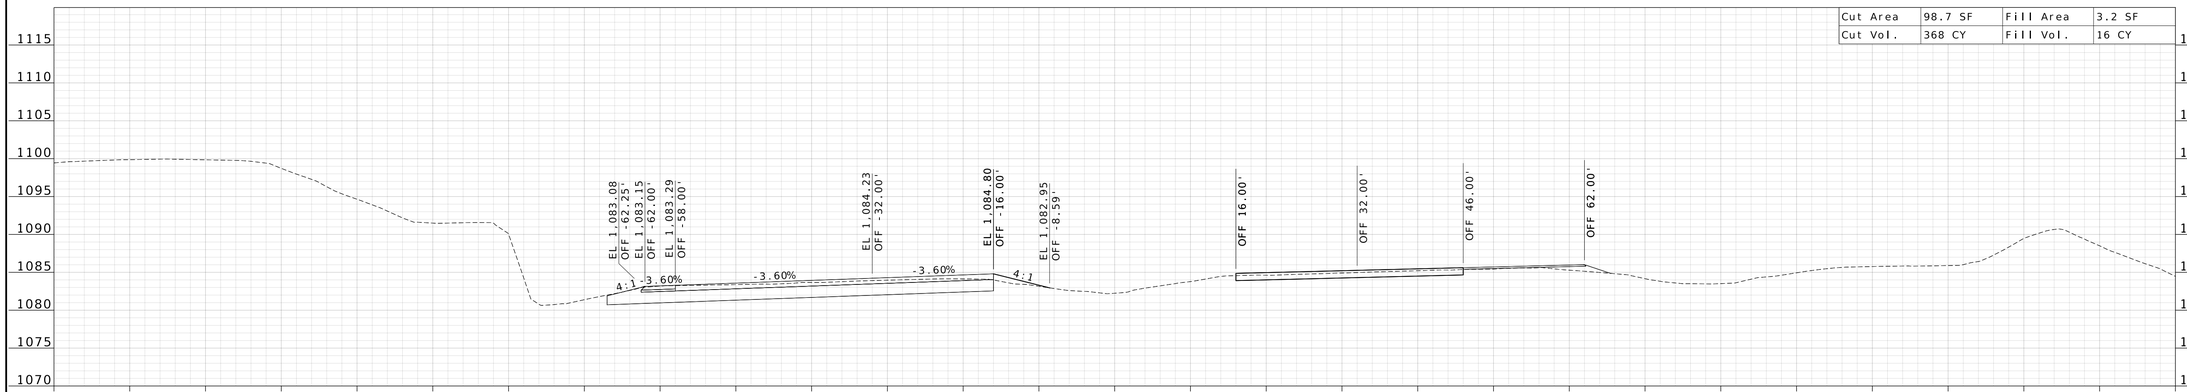

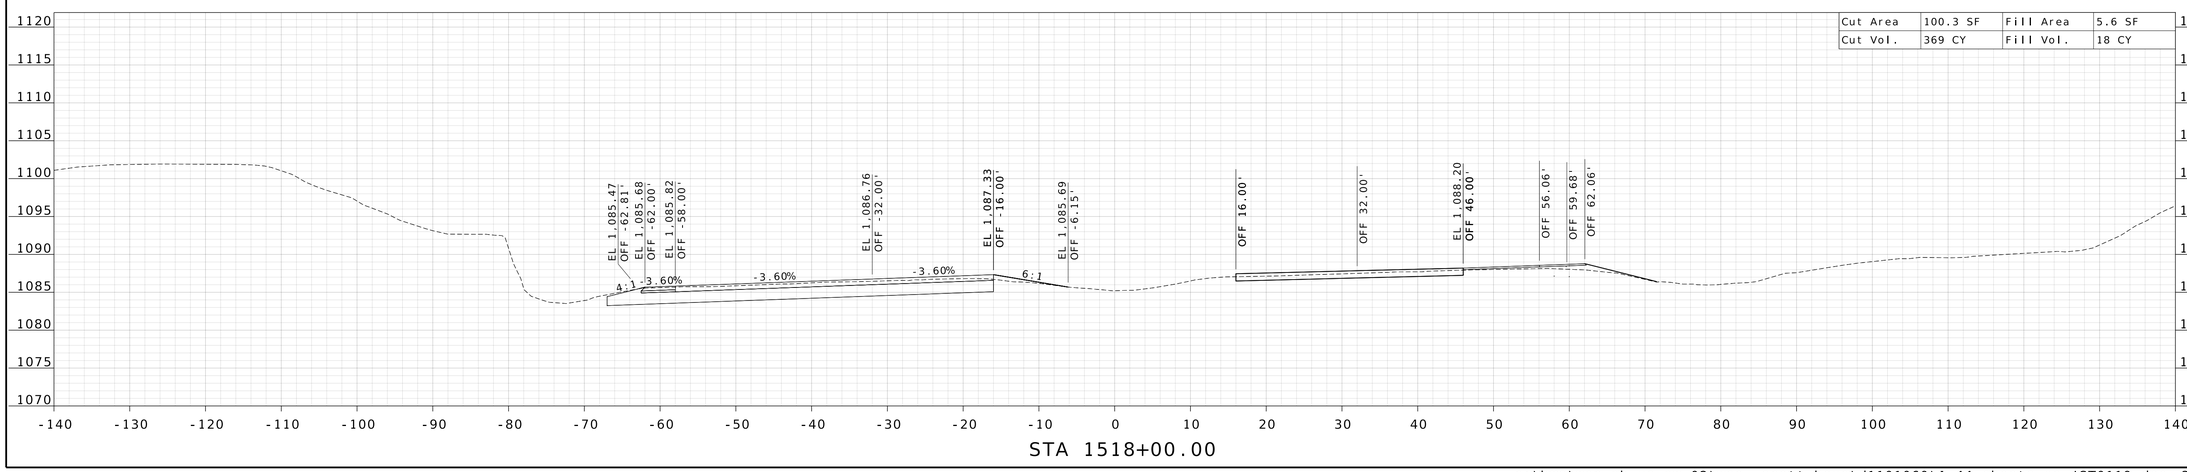

STATE OF MISSOURI
WILLIAM G. KRUSSEL
NUMBER E-27561
REGISTERED PROFESSIONAL ENGINEER

09/21/2026 8:25:04 AM
William G. Krussel
MO PE-27561

DATE PREPARED
9/17/2026

ROUTE	STATE
I-44	MO

DISTRICT	SHEET NO.
CD	75

COUNTY
LACLEDE

JOB NO.
JST0119

CONTRACT ID.

PROJECT NO.


BRIDGE NO.


DESCRIPTION	DATE

MISSOURI HIGHWAYS AND TRANSPORTATION COMMISSION
105 WEST CAPITOL
JEFFERSON CITY, MO 65102
1-888-ASK-MODOT (1-888-275-6636)

211 N. BROADWAY,
SUITE 2800
ST. LOUIS, MO 63102
CERTIFICATE OF AUTHORITY
NO. 001444 ENGINEERING

c:\bms\wsp-pb-us-pw-02\wsp__scott.keys\d1101060\I-44_sheets_xs_JST0119.dgn 3:12:26 PM 9/17/2026

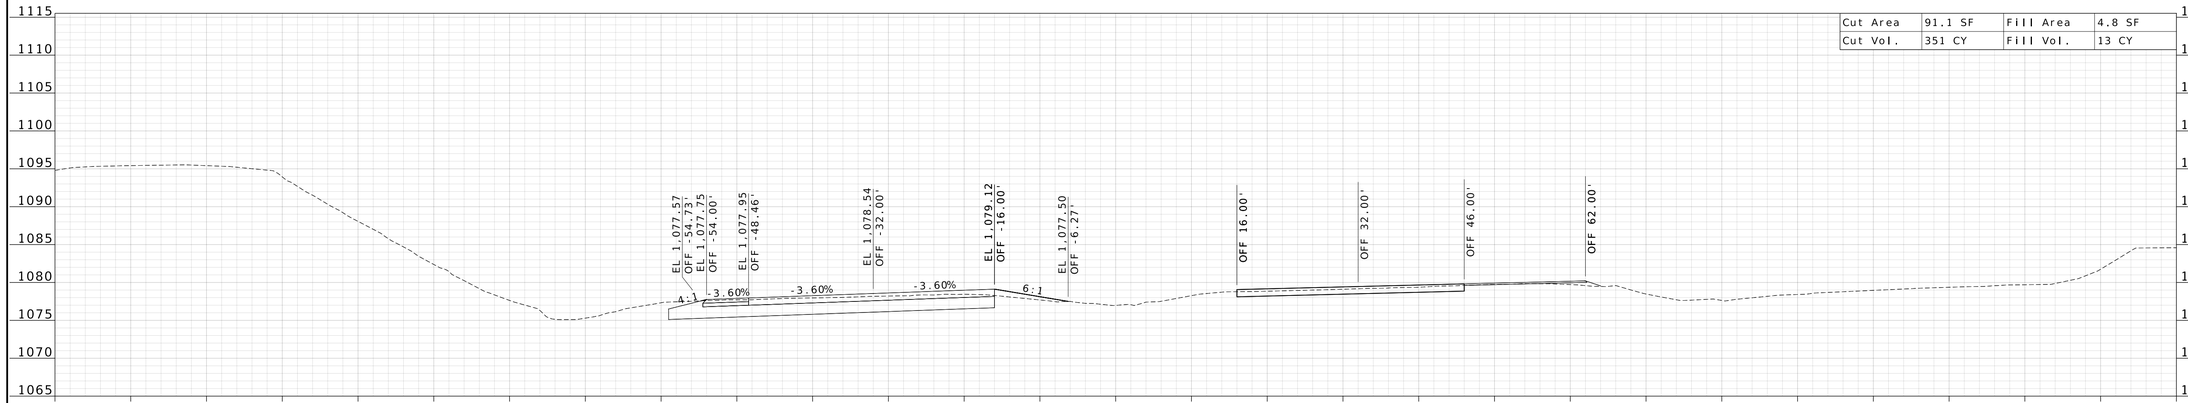

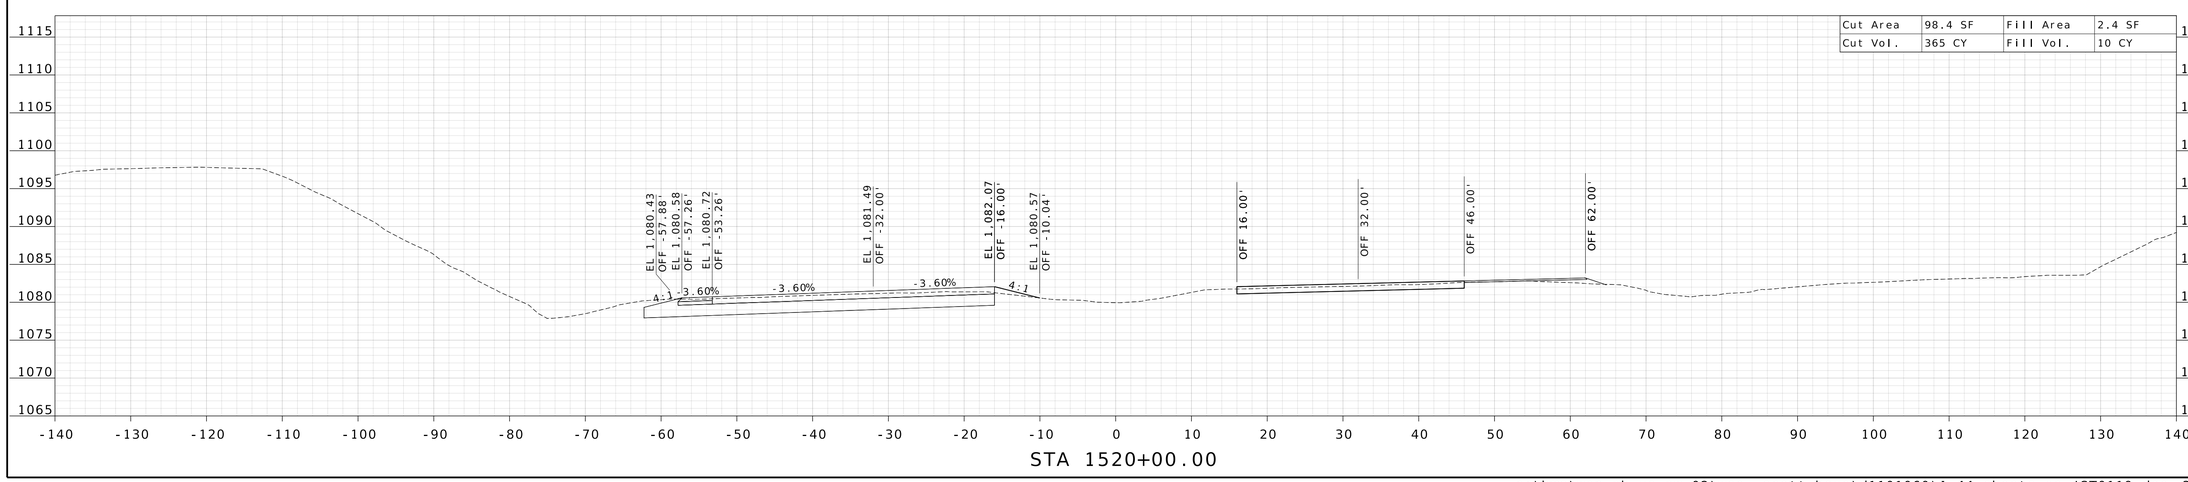

WILLIAM G. KRUSSEL
NUMBER E-27561
REGISTERED PROFESSIONAL ENGINEER
STATE OF MISSOURI

09/21/2026 8:25:04 AM
William G. Krussel
MO PE-27561

DATE PREPARED
9/17/2026

ROUTE	STATE
I-44	MO

DISTRICT	SHEET NO.
CD	76

COUNTY
LACLEDE

JOB NO.
JST0119

CONTRACT ID.


PROJECT NO.

BRIDGE NO.

DESCRIPTION	DATE

MISSOURI HIGHWAYS AND TRANSPORTATION COMMISSION
105 WEST CAPITOL
JEFFERSON CITY, MO 65102
1-888-ASK-MODOT (1-888-275-6636)

211 N. BROADWAY.
SUITE 2800
ST. LOUIS, MO 63102
CERTIFICATE OF AUTHORITY
NO. 001444 ENGINEERING

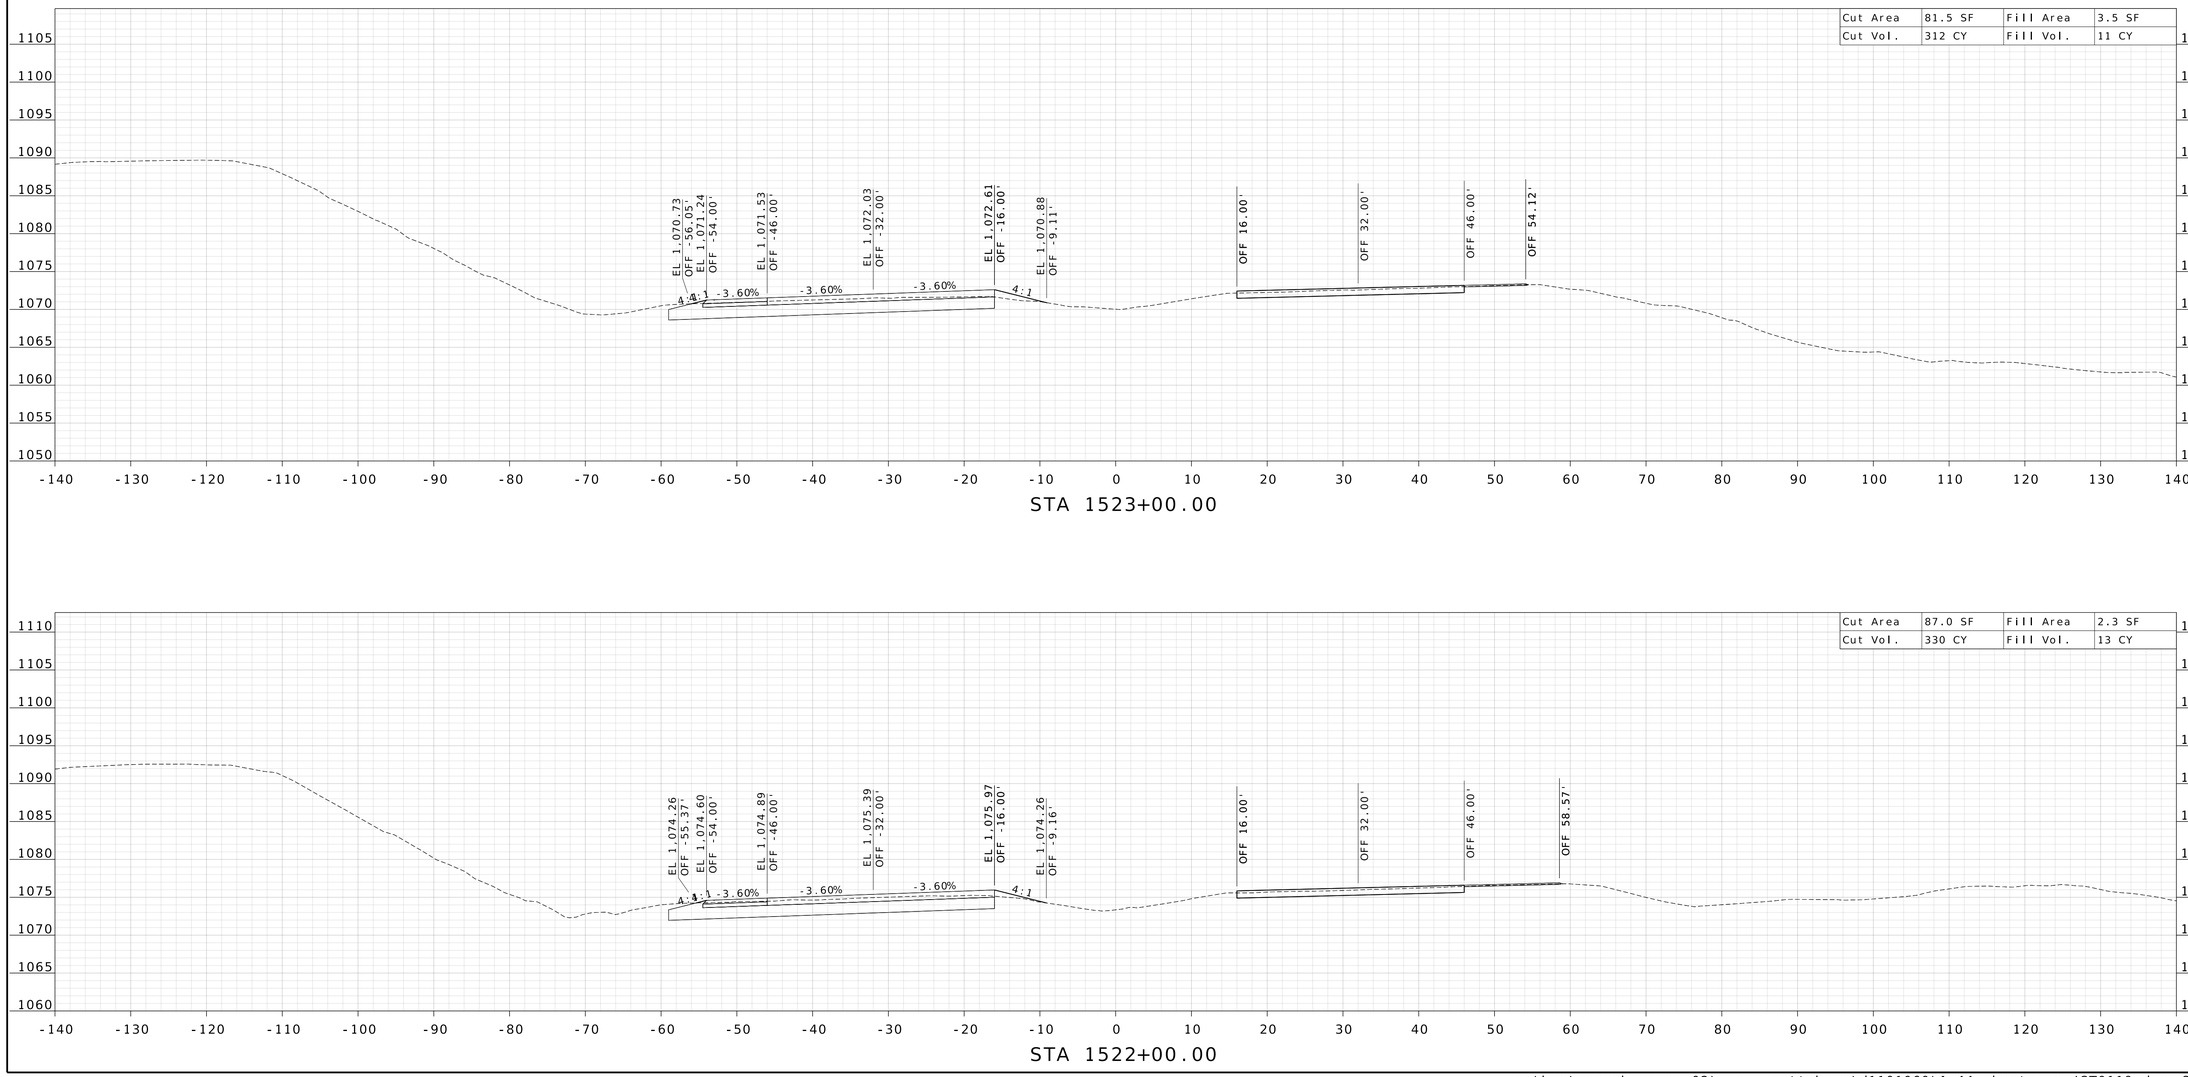

WILLIAM G. KRUSSEL
NUMBER E-27561
REGISTERED PROFESSIONAL ENGINEER
STATE OF MISSOURI

09/21/2026 8:25:04 AM
William G. Krussel
MO PE-27561

DATE PREPARED
9/17/2026

ROUTE	STATE
I-44	MO
DISTRICT	SHEET NO.
CD	77

COUNTY
LACLEDE

JOB NO.
JST0119

CONTRACT ID.

PROJECT NO.


BRIDGE NO.


DESCRIPTION | DATE

MISSOURI HIGHWAYS AND TRANSPORTATION COMMISSION
105 WEST CAPITOL
JEFFERSON CITY, MO 65102
1-888-ASK-MODOT (1-888-275-6636)

211 N. BROADWAY,
SUITE 2800
ST. LOUIS, MO 63102
CERTIFICATE OF AUTHORITY
NO. 001444 ENGINEERING

c:\bms\wsp-pb-us-pw-02\wsp__scott.keys\d1101060\I-44_sheets_xs_JST0119.dgn 3:12:29 PM 9/17/2026

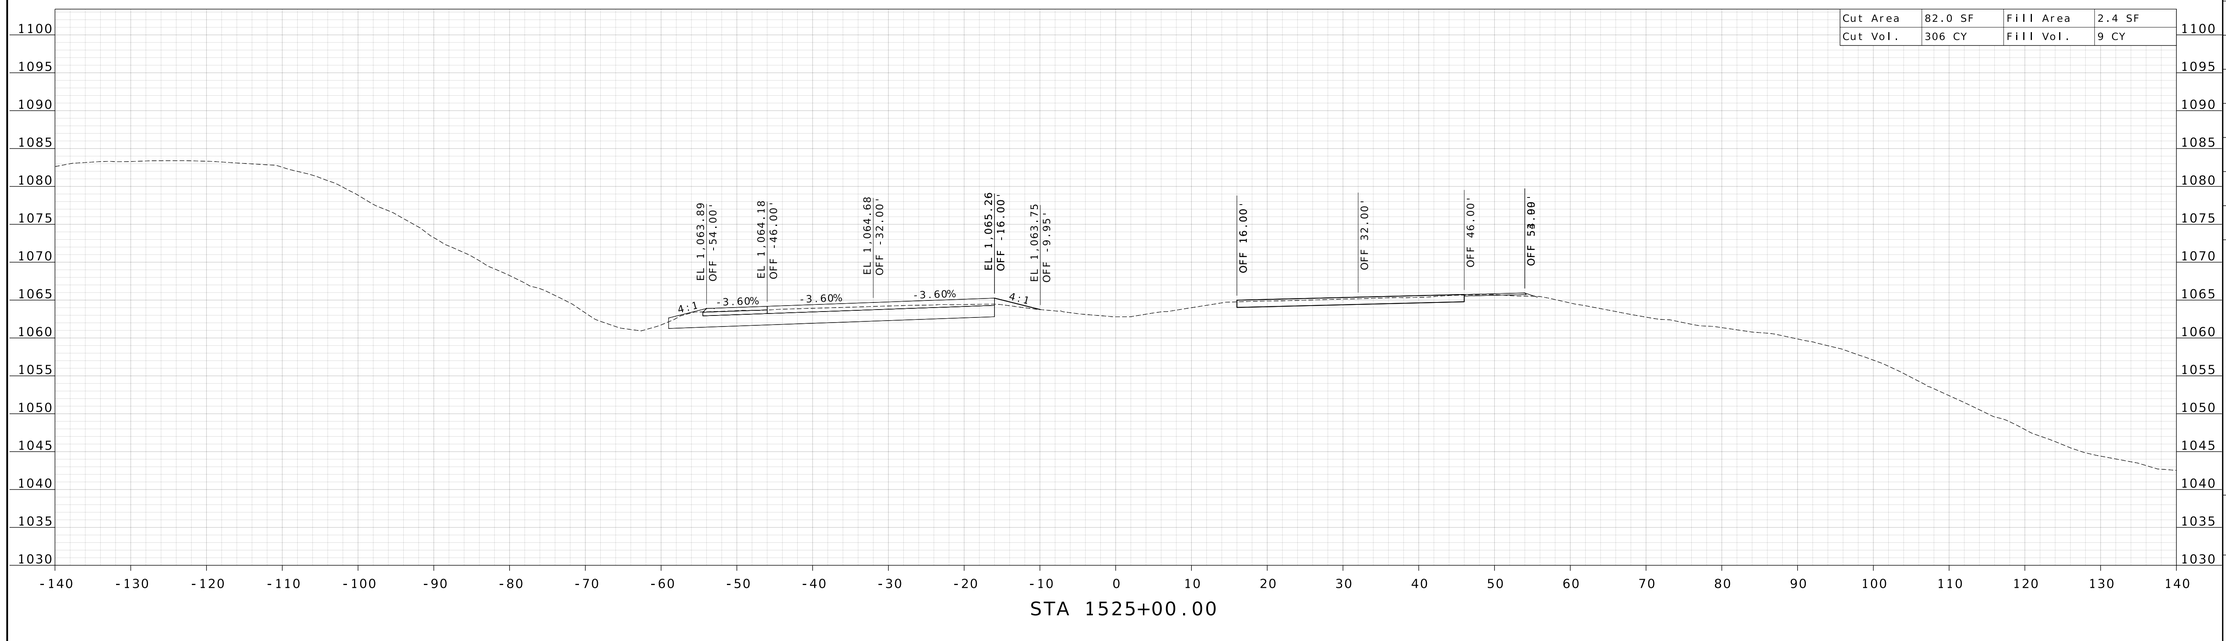

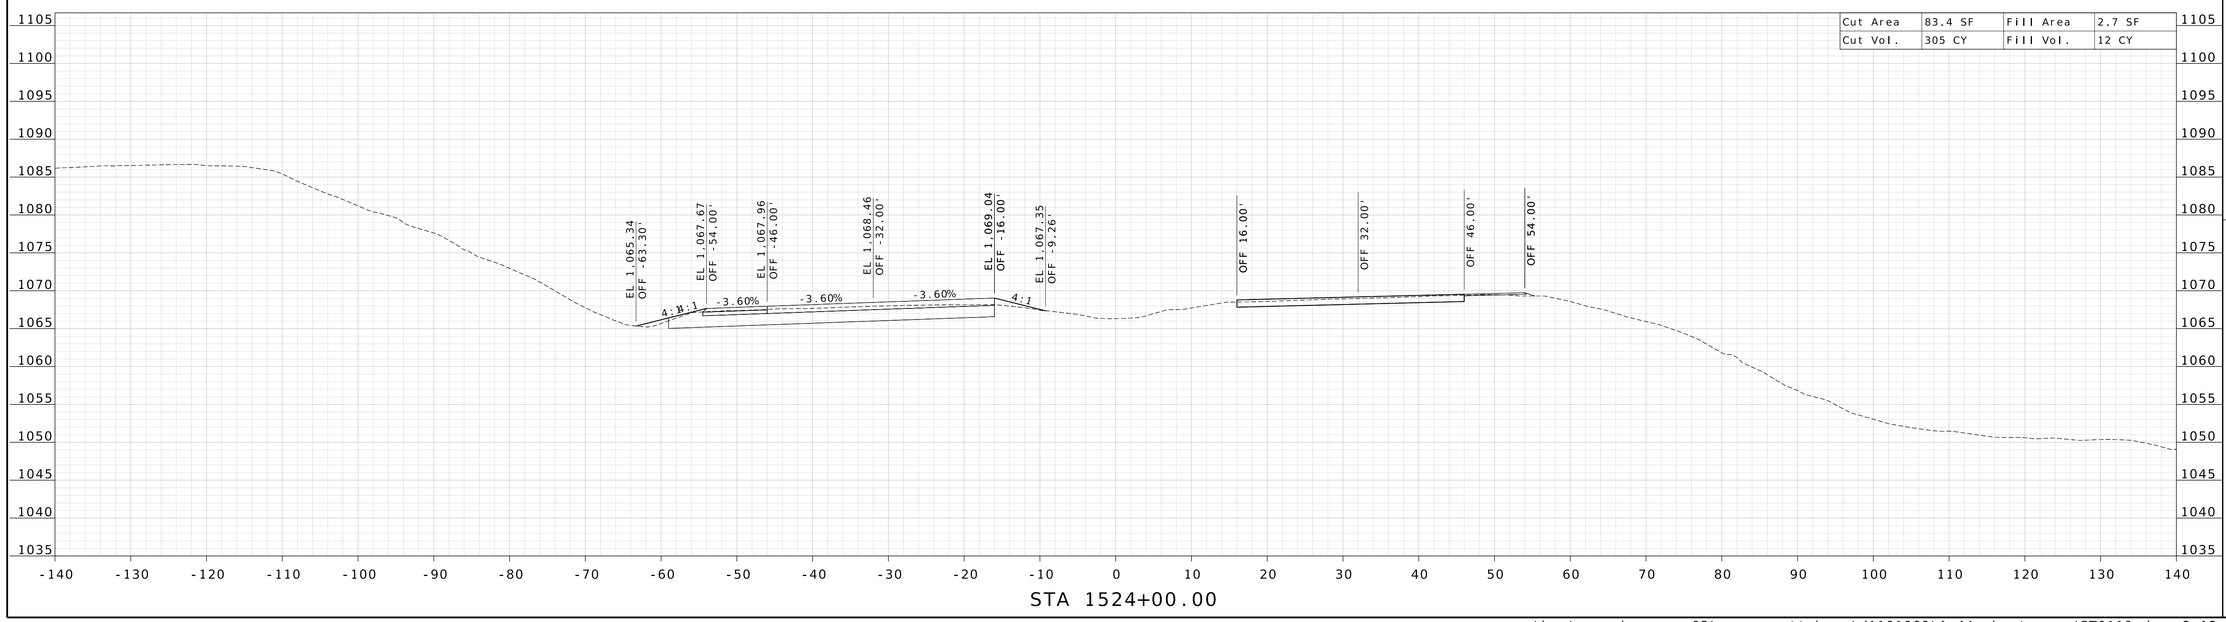

STATE OF MISSOURI
WILLIAM G. KRUSSEL
NUMBER E-27561
REGISTERED PROFESSIONAL ENGINEER

09/21/2026 8:25:05 AM
William G. Krussel
MO PE-27561

DATE PREPARED
9/17/2026

ROUTE	STATE
I-44	MO
DISTRICT	SHEET NO.
CD	78

COUNTY
LACLEDE

JOB NO.
JST0119

CONTRACT ID.

PROJECT NO.


BRIDGE NO.


DESCRIPTION	DATE

MISSOURI HIGHWAYS AND TRANSPORTATION COMMISSION

105 WEST CAPITOL
JEFFERSON CITY, MO 65102
1-888-ASK-MODOT (1-888-275-6636)

211 N. BROADWAY.
SUITE 2800
ST. LOUIS, MO 63102
CERTIFICATE OF AUTHORITY
NO. 001444 ENGINEERING

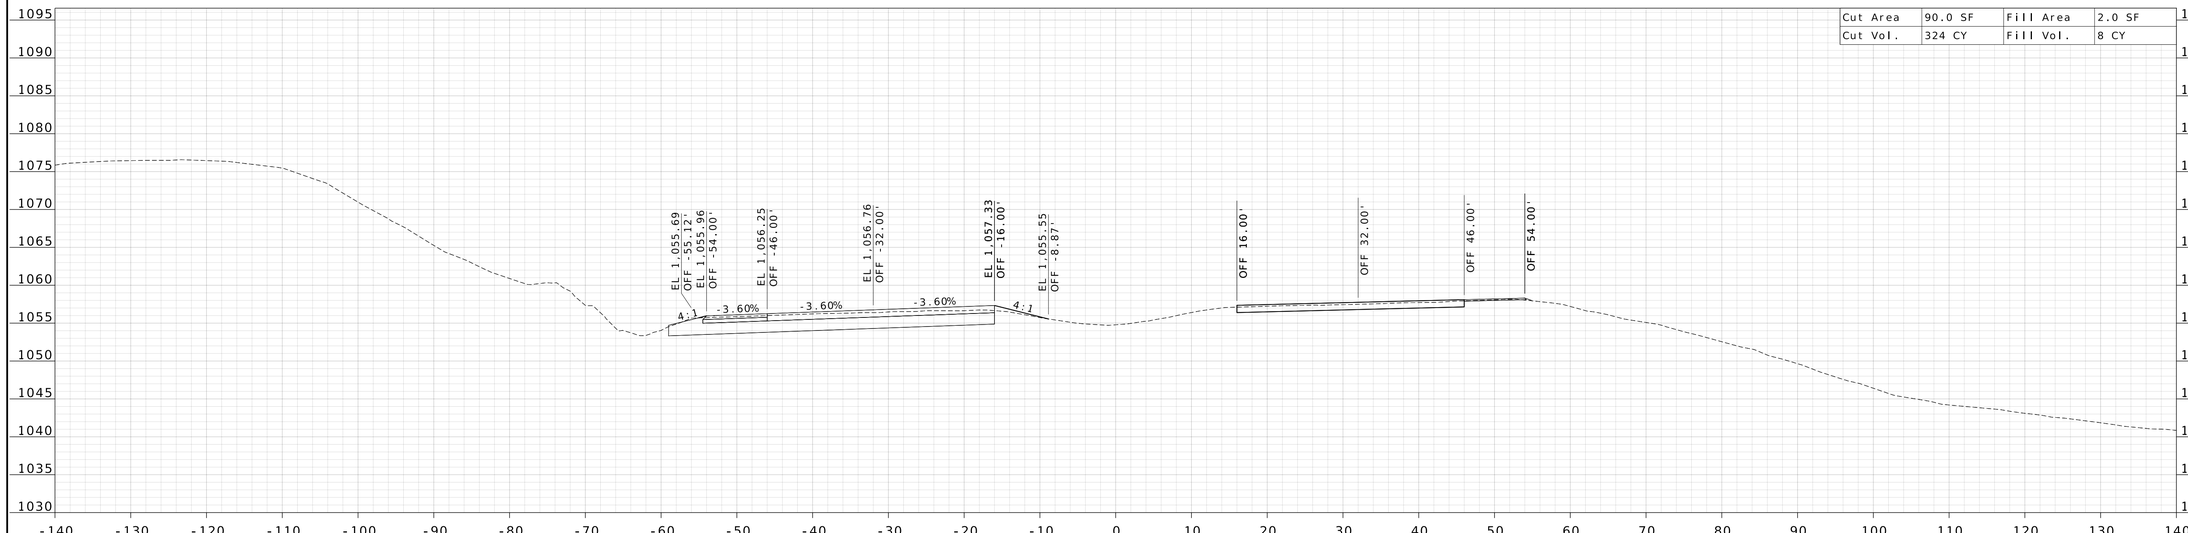

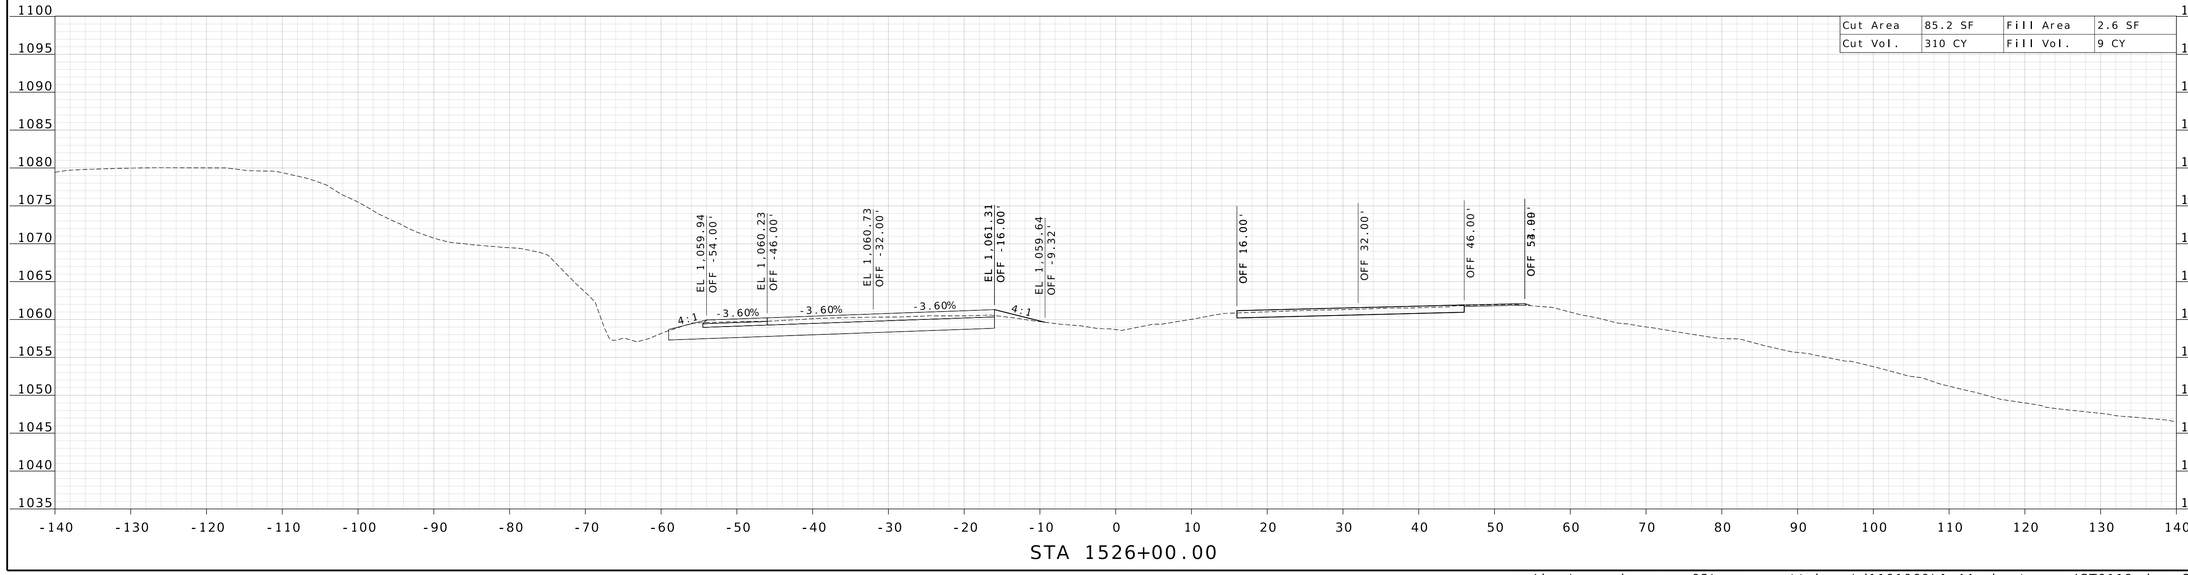

STATE OF MISSOURI
WILLIAM G. KRUSSEL
NUMBER E-27561
REGISTERED PROFESSIONAL ENGINEER

09/21/2026 8:25:05 AM
William G. Krussel
MO PE-27561

DATE PREPARED
9/17/2026

ROUTE	STATE
I-44	MO
DISTRICT	SHEET NO.
CD	79

COUNTY
LACLEDE

JOB NO.
JST0119

CONTRACT ID.

PROJECT NO.


BRIDGE NO.


DESCRIPTION	DATE

MISSOURI HIGHWAYS AND TRANSPORTATION COMMISSION
105 WEST CAPITOL
JEFFERSON CITY, MO 65102
1-888-ASK-MODOT (1-888-275-6636)

WSP
211 N. BROADWAY,
SUITE 2800
ST. LOUIS, MO 63102
CERTIFICATE OF AUTHORITY
NO. 001444 ENGINEERING

c:\bms\wsp-pb-us-pw-02\wsp__scott.keys\d1101060\I-44_sheets_xs_JST0119.dgn 3:12:32 PM 9/17/2026

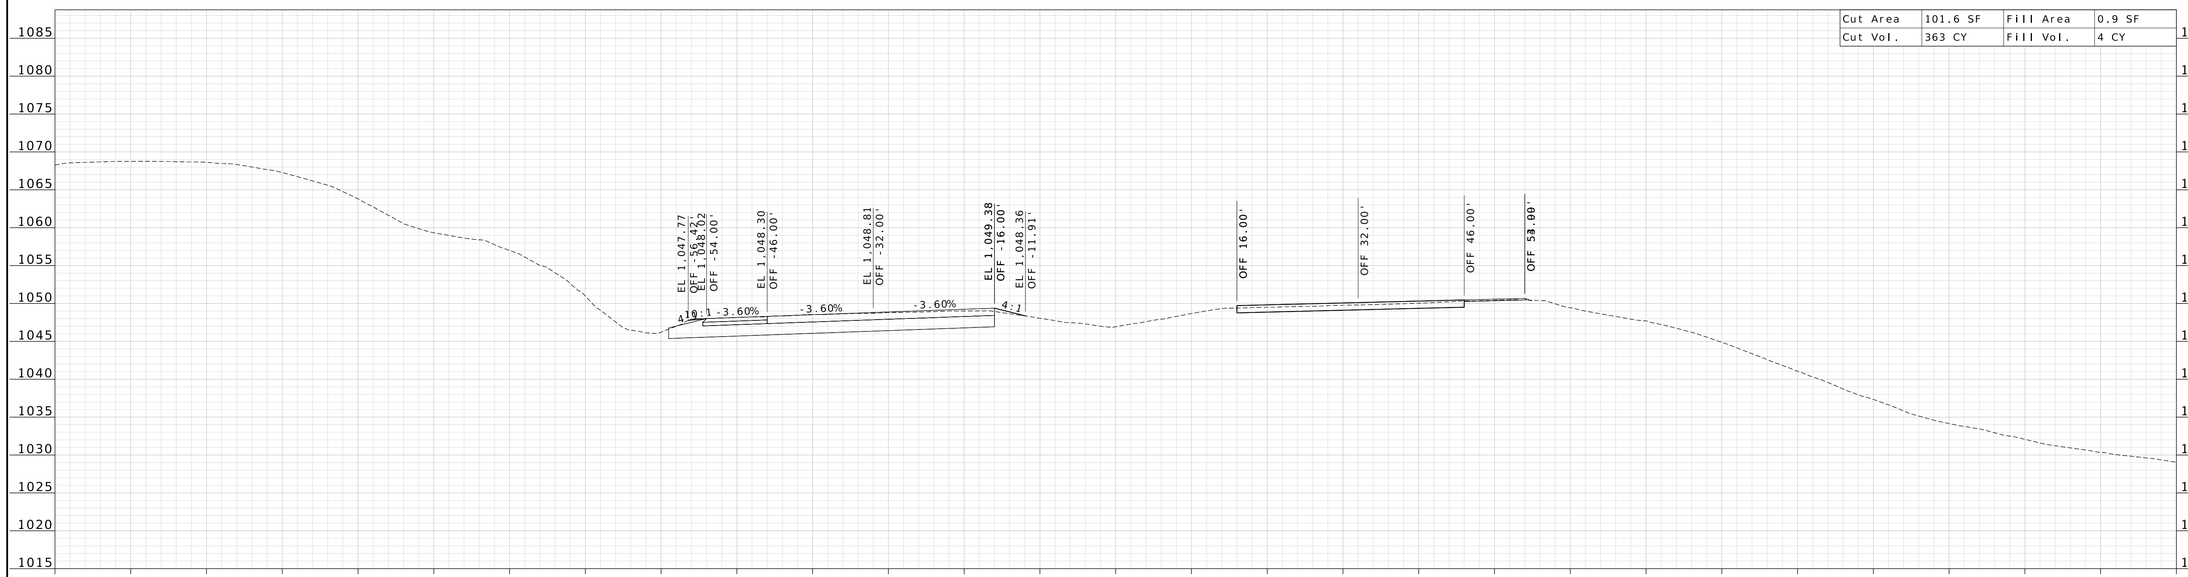

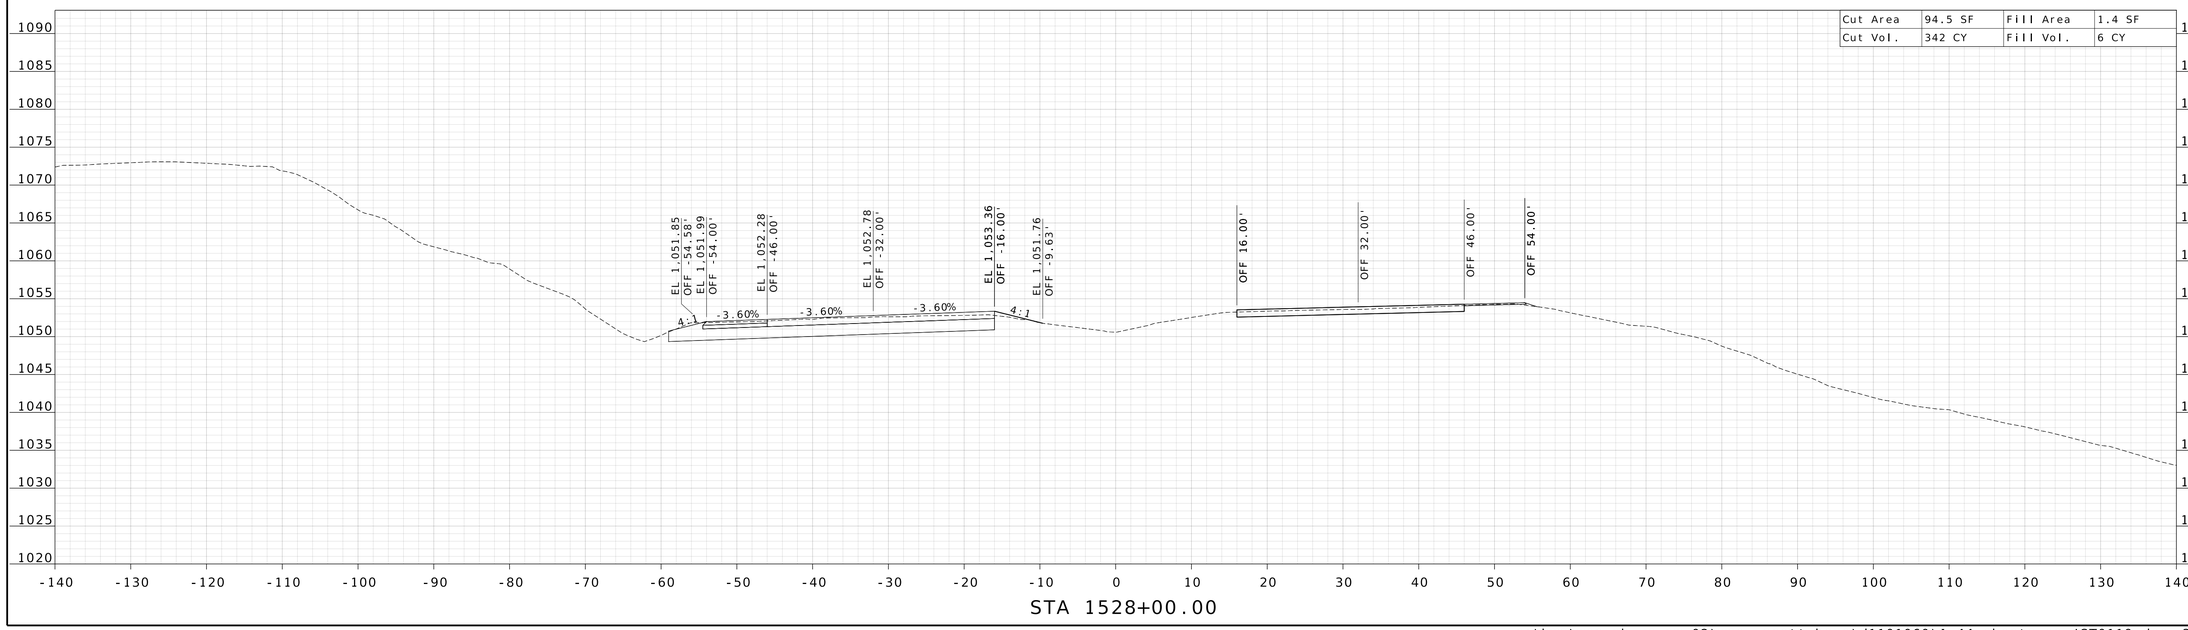

STATE OF MISSOURI
WILLIAM G. KRUSSEL
NUMBER E-27561
REGISTERED PROFESSIONAL ENGINEER

09/21/2026 8:25:05 AM
William G. Krussel
MO PE-27561

DATE PREPARED
9/17/2026

ROUTE	STATE
I-44	MO
DISTRICT	SHEET NO.
CD	80

COUNTY
LACLEDE

JOB NO.
JST0119

CONTRACT ID.

PROJECT NO.


BRIDGE NO.

DESCRIPTION	DATE


MISSOURI HIGHWAYS AND TRANSPORTATION COMMISSION

105 WEST CAPITOL
JEFFERSON CITY, MO 65102
1-888-ASK-MODOT (1-888-275-6636)

211 N. BROADWAY.
SUITE 2800
ST. LOUIS, MO 63102
CERTIFICATE OF AUTHORITY
NO. 001444 ENGINEERING

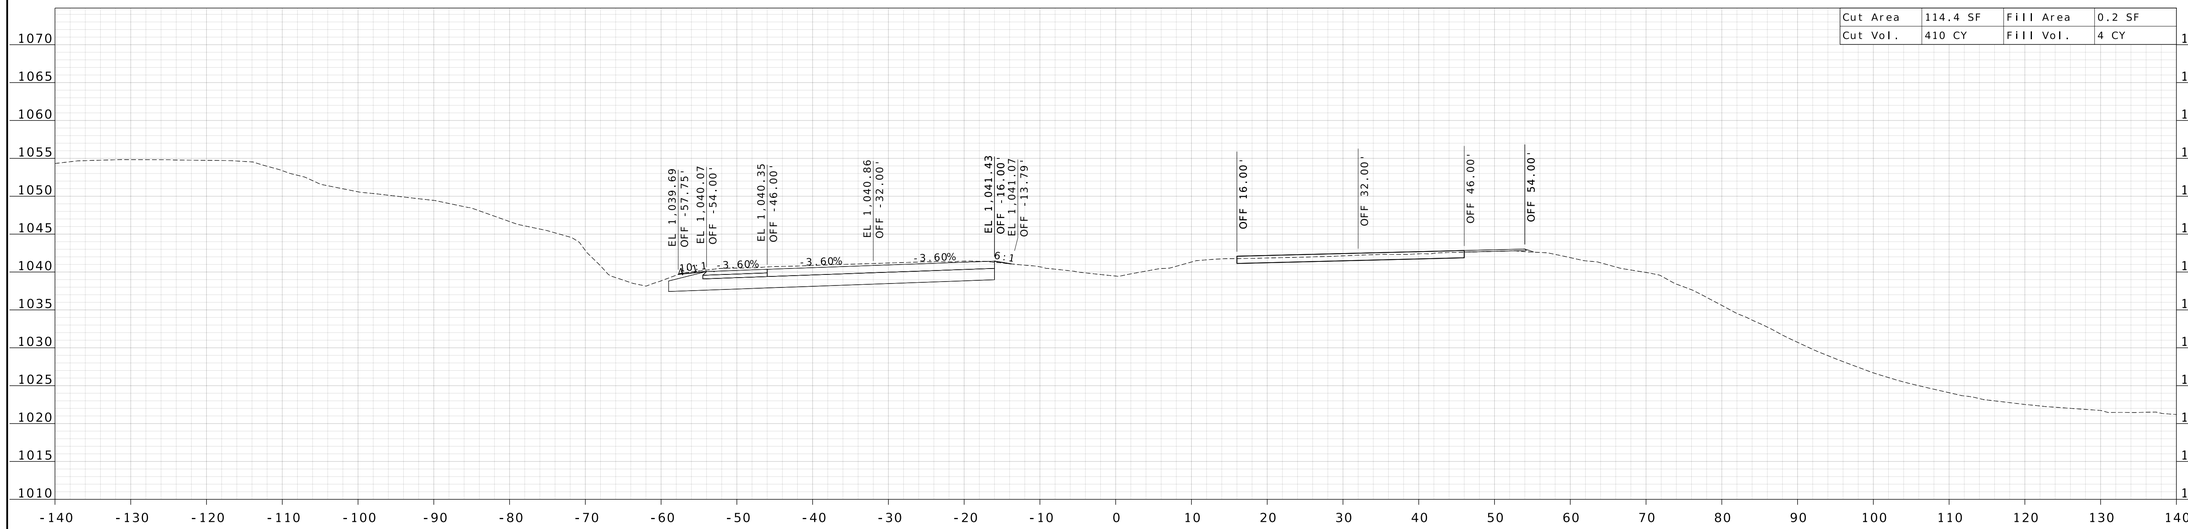

STA 1531+00.00

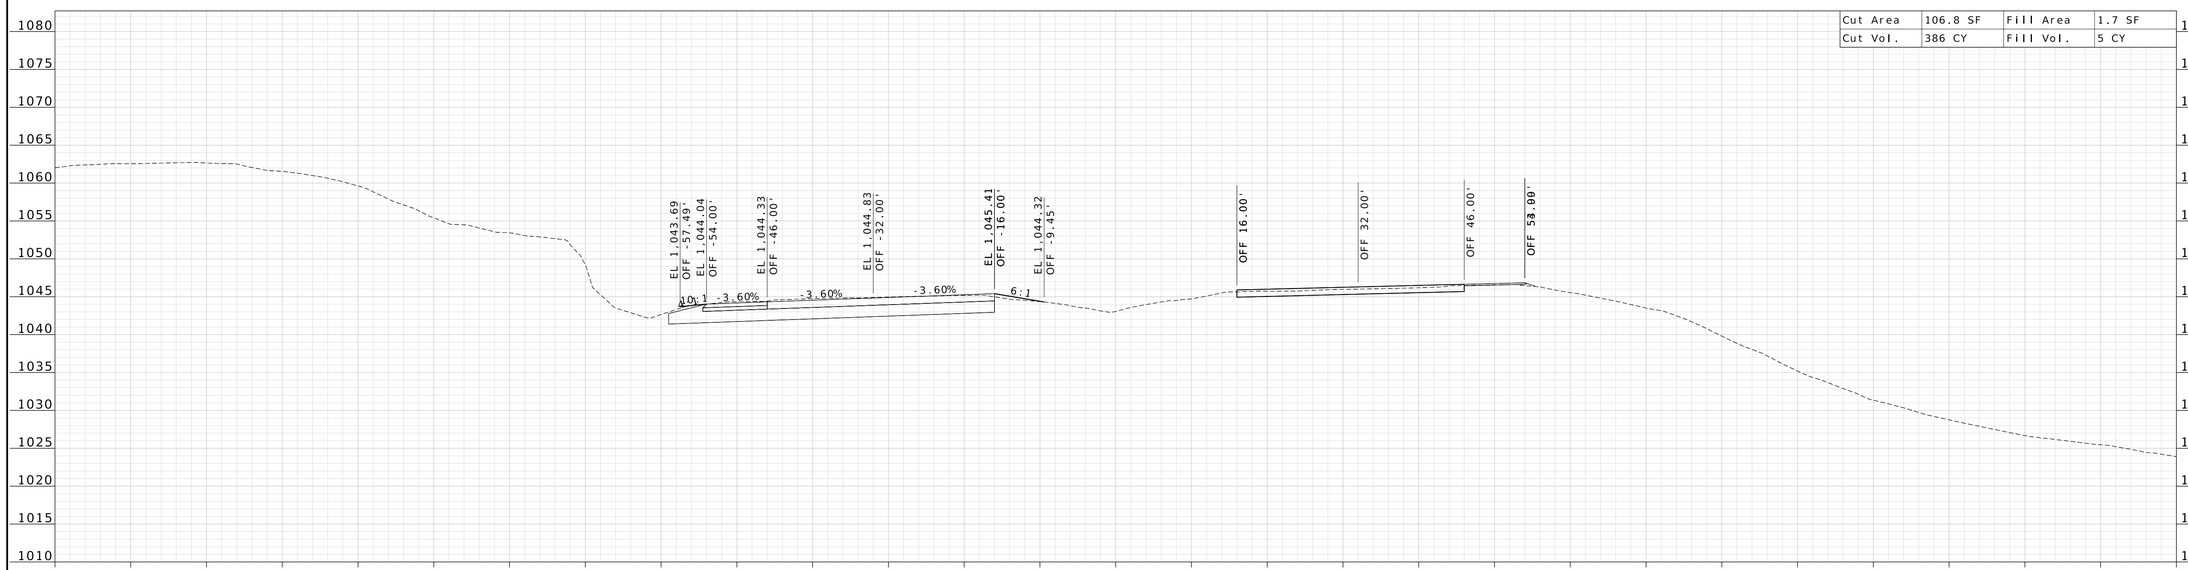

STA 1530+00.00

STATE OF MISSOURI
WILLIAM G. KRUSSEL
NUMBER E-27561
REGISTERED PROFESSIONAL ENGINEER

09/21/2026 8:25:05 AM
William G. Krussel
MO PE-27561

DATE PREPARED
9/17/2026

ROUTE	STATE
I-44	MO

DISTRICT	SHEET NO.
CD	81

COUNTY
LACLEDE

JOB NO.
JST0119

CONTRACT ID.

PROJECT NO.


BRIDGE NO.


DESCRIPTION	DATE

MISSOURI HIGHWAYS AND TRANSPORTATION COMMISSION
105 WEST CAPITOL
JEFFERSON CITY, MO 65102
1-888-ASK-MODOT (1-888-275-6636)

211 N. BROADWAY,
SUITE 2800
ST. LOUIS, MO 63102
CERTIFICATE OF AUTHORITY
NO. 001444 ENGINEERING

c:\bms\wsp-pb-us-pw-02\wsp__scott.keys\d1101060\I-44_sheets_xs_JST0119.dgn 3:12:36 PM 9/17/2026

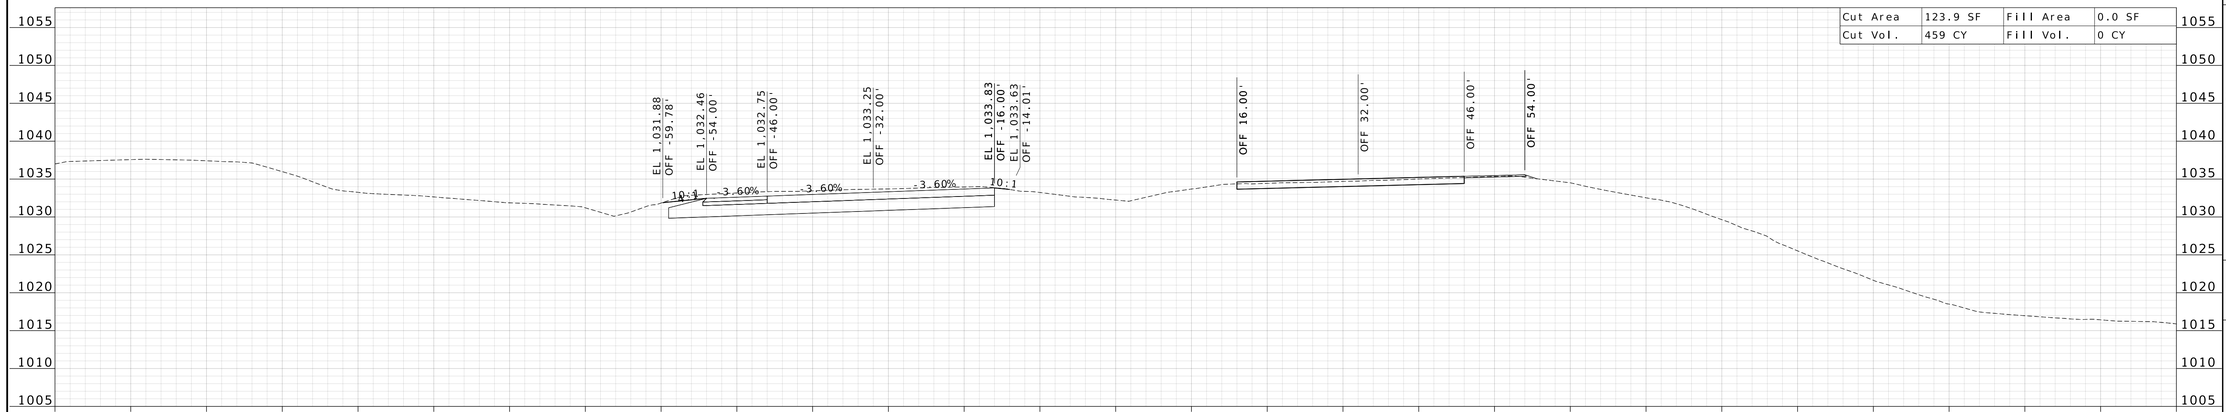

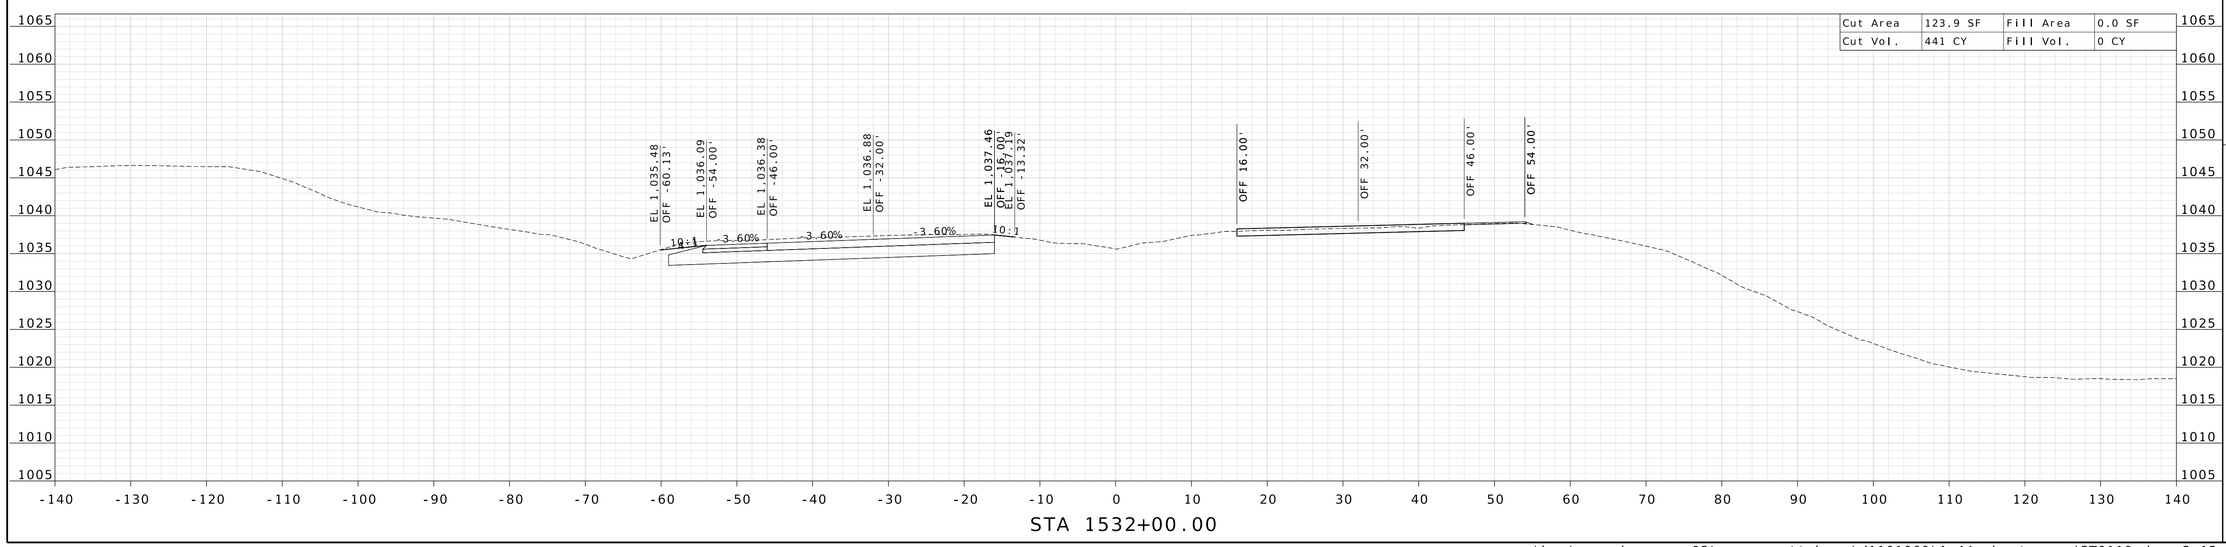

STATE OF MISSOURI
WILLIAM G. KRUSSEL
NUMBER E-27561
REGISTERED PROFESSIONAL ENGINEER

09/21/2026 8:25:06 AM
William G. Krussel
MO PE-27561

DATE PREPARED
9/17/2026

ROUTE	STATE
I-44	MO
DISTRICT	SHEET NO.
CD	82

COUNTY
LACLEDE

JOB NO.
JST0119

CONTRACT ID.

PROJECT NO.


BRIDGE NO.

DESCRIPTION | DATE

MISSOURI HIGHWAYS AND TRANSPORTATION COMMISSION
105 WEST CAPITOL
JEFFERSON CITY, MO 65102
1-888-ASK-MODOT (1-888-275-6636)

211 N. BROADWAY,
SUITE 2800
ST. LOUIS, MO 63102
CERTIFICATE OF AUTHORITY
NO. 001444 ENGINEERING

c:\bms\wsp-pb-us-pw-02\wsp__scott.keys\d1101060\I-44_sheets_xs_JST0119.dgn 3:12:37 PM 9/17/2026

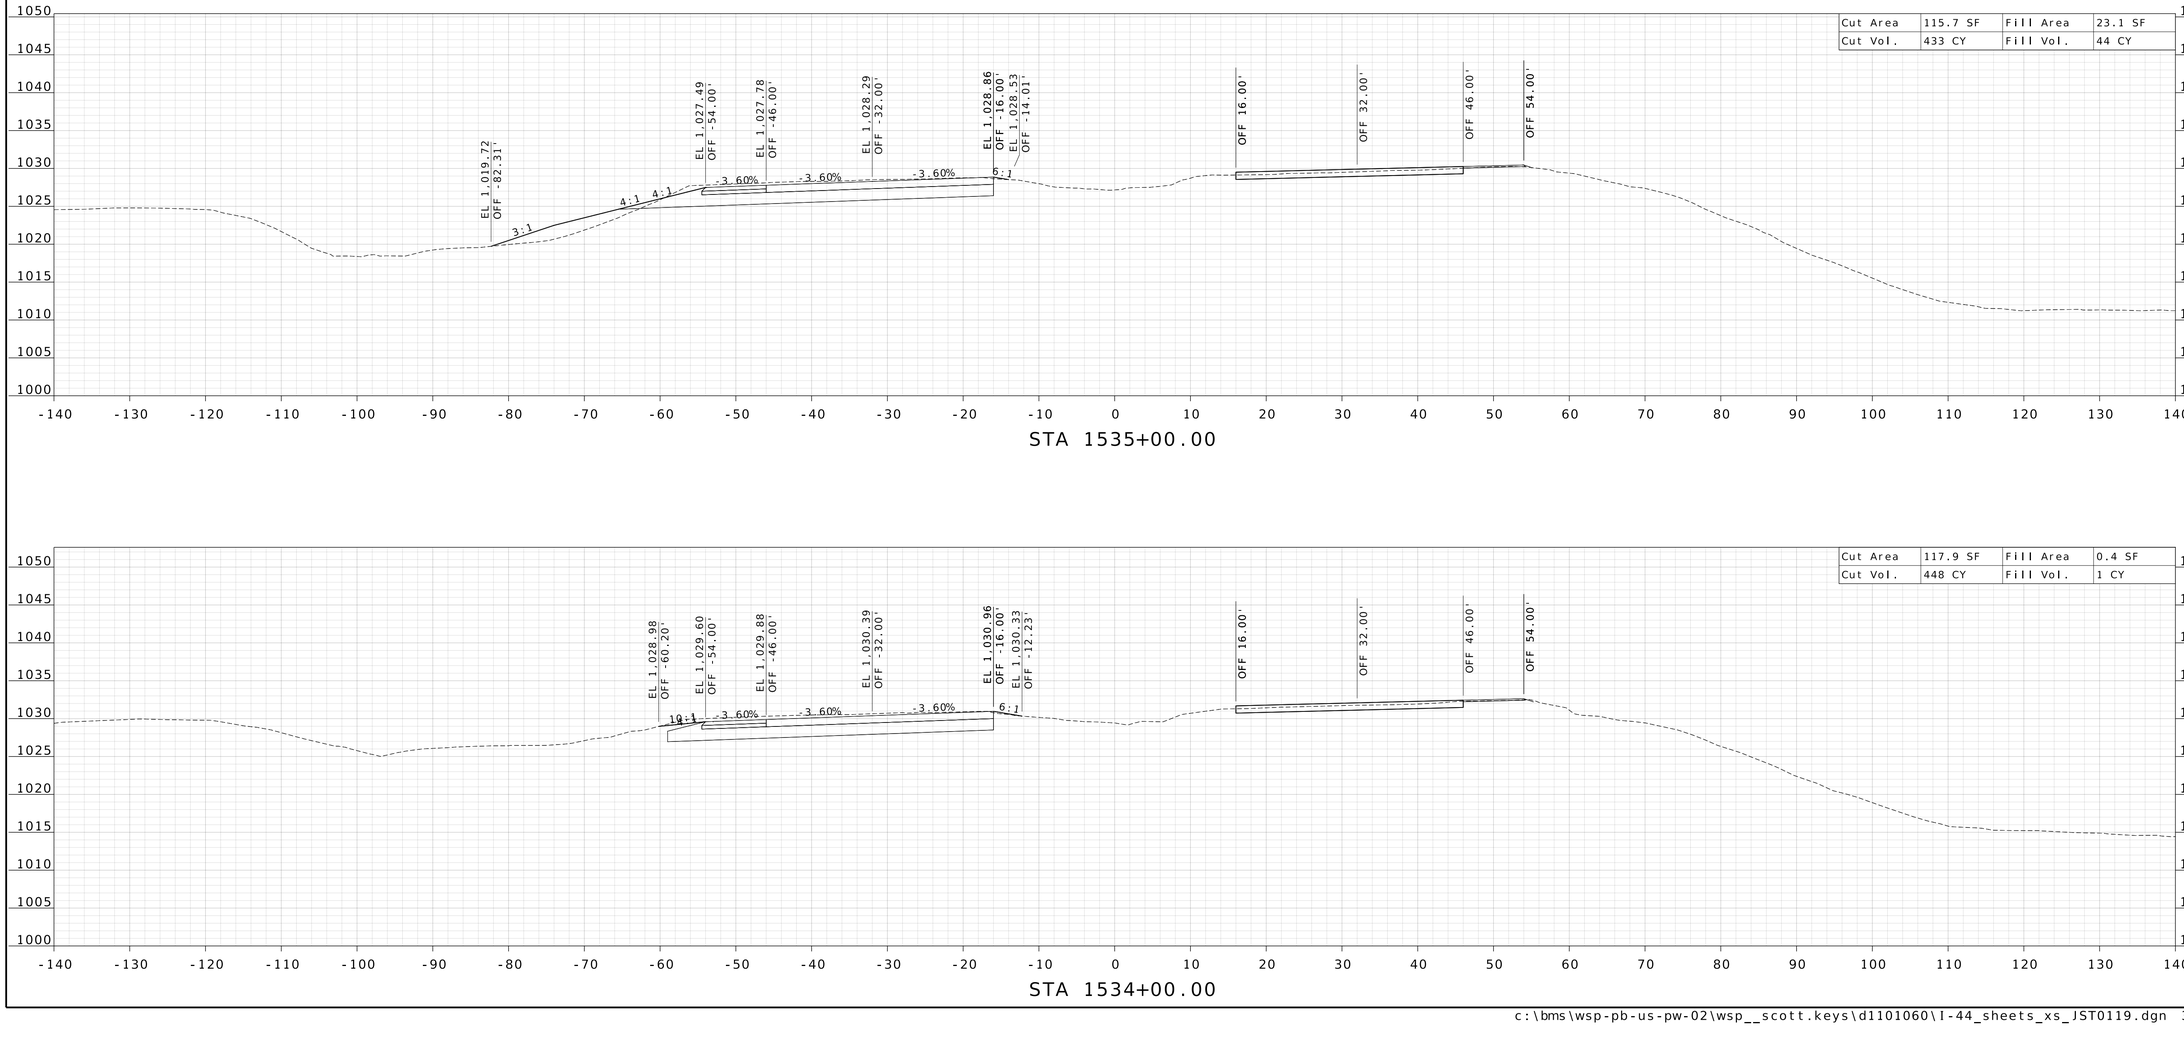

WILLIAM G. KRUSSEL
NUMBER E-27561
STATE OF MISSOURI
REGISTERED PROFESSIONAL ENGINEER

09/21/2026 8:25:06 AM
William G. Krussel
MO PE-27561

DATE PREPARED
9/17/2026

ROUTE	STATE
I-44	MO
DISTRICT	SHEET NO.
CD	83

COUNTY
LACLEDE

JOB NO.
JST0119

CONTRACT ID.

PROJECT NO.


BRIDGE NO.


DESCRIPTION	DATE

MISSOURI HIGHWAYS AND TRANSPORTATION COMMISSION
105 WEST CAPITOL
JEFFERSON CITY, MO 65102
1-888-ASK-MODOT (1-888-275-6636)

MoDOT

WSP
211 N. BROADWAY.
SUITE 2800
ST. LOUIS, MO 63102
CERTIFICATE OF AUTHORITY
NO. 001444 ENGINEERING

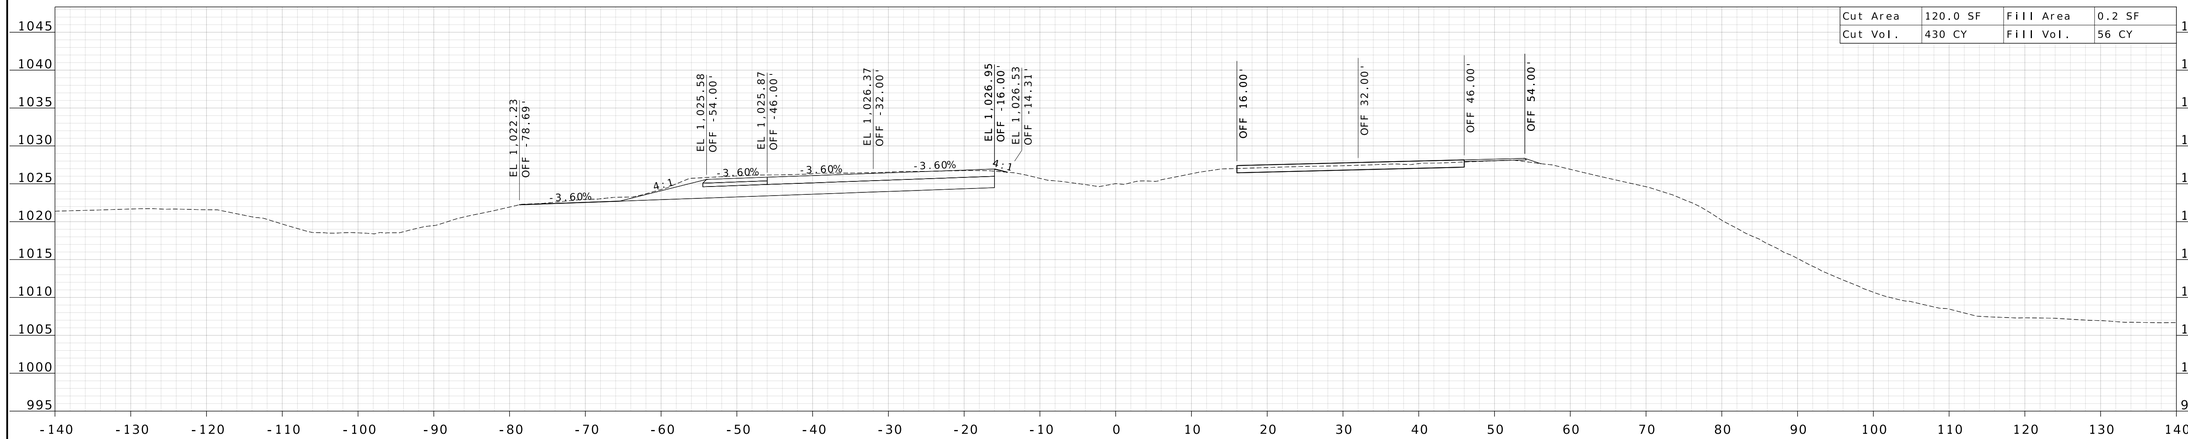

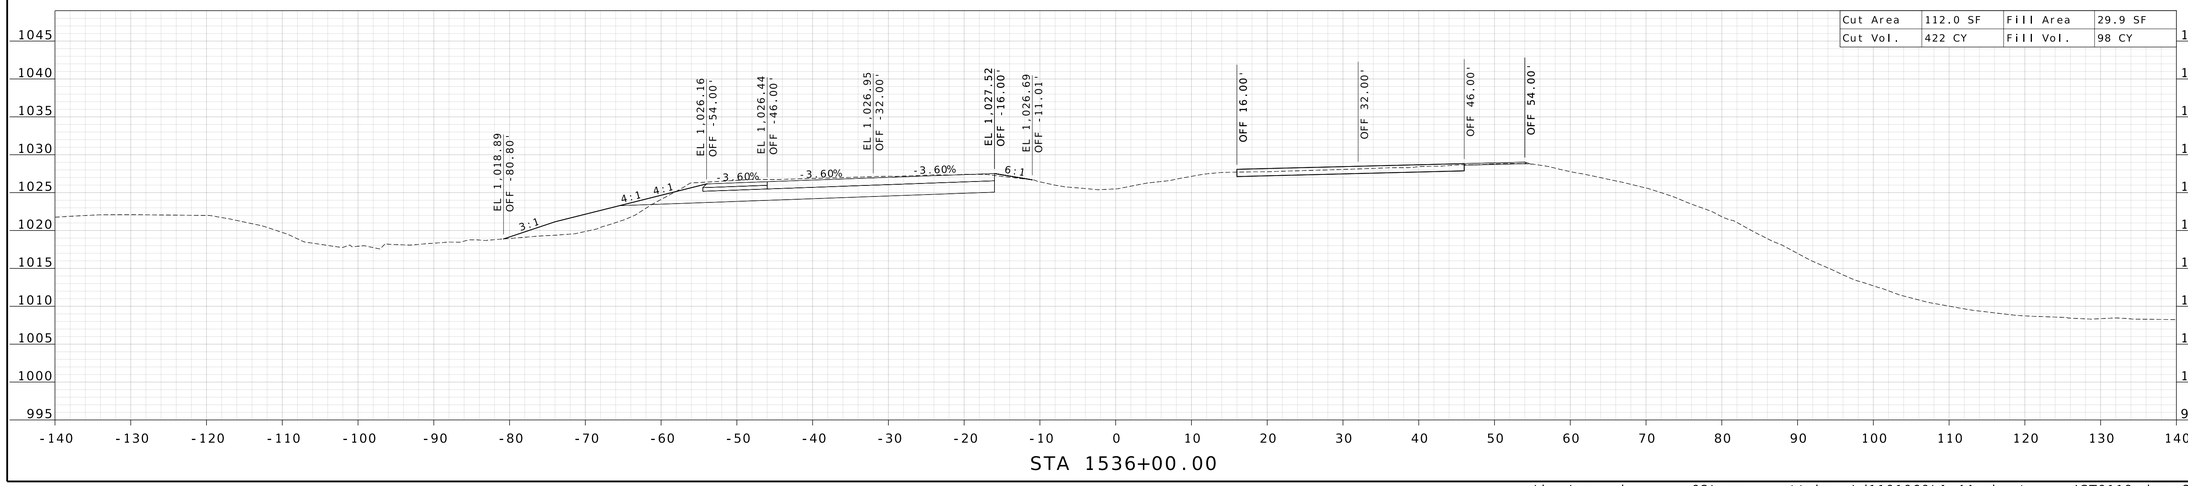

WILLIAM G. KRUSSEL
NUMBER E-27561
STATE OF MISSOURI
REGISTERED PROFESSIONAL ENGINEER

09/21/2026 8:25:06 AM
William G. Krussel
MO PE-27561

DATE PREPARED
9/17/2026

ROUTE	STATE
I-44	MO
DISTRICT	SHEET NO.
CD	84

COUNTY
LACLEDE

JOB NO.
JST0119

CONTRACT ID.

PROJECT NO.


BRIDGE NO.

DESCRIPTION	DATE


MISSOURI HIGHWAYS AND TRANSPORTATION COMMISSION
105 WEST CAPITOL
JEFFERSON CITY, MO 65102
1-888-ASK-MODOT (1-888-275-6636)

211 N. BROADWAY,
SUITE 2800
ST. LOUIS, MO 63102
CERTIFICATE OF AUTHORITY
NO. 001444 ENGINEERING

c:\bms\wsp-pb-us-pw-02\wsp__scott.keys\d1101060\I-44_sheets_xs_JST0119.dgn 3:12:40 PM 9/17/2026

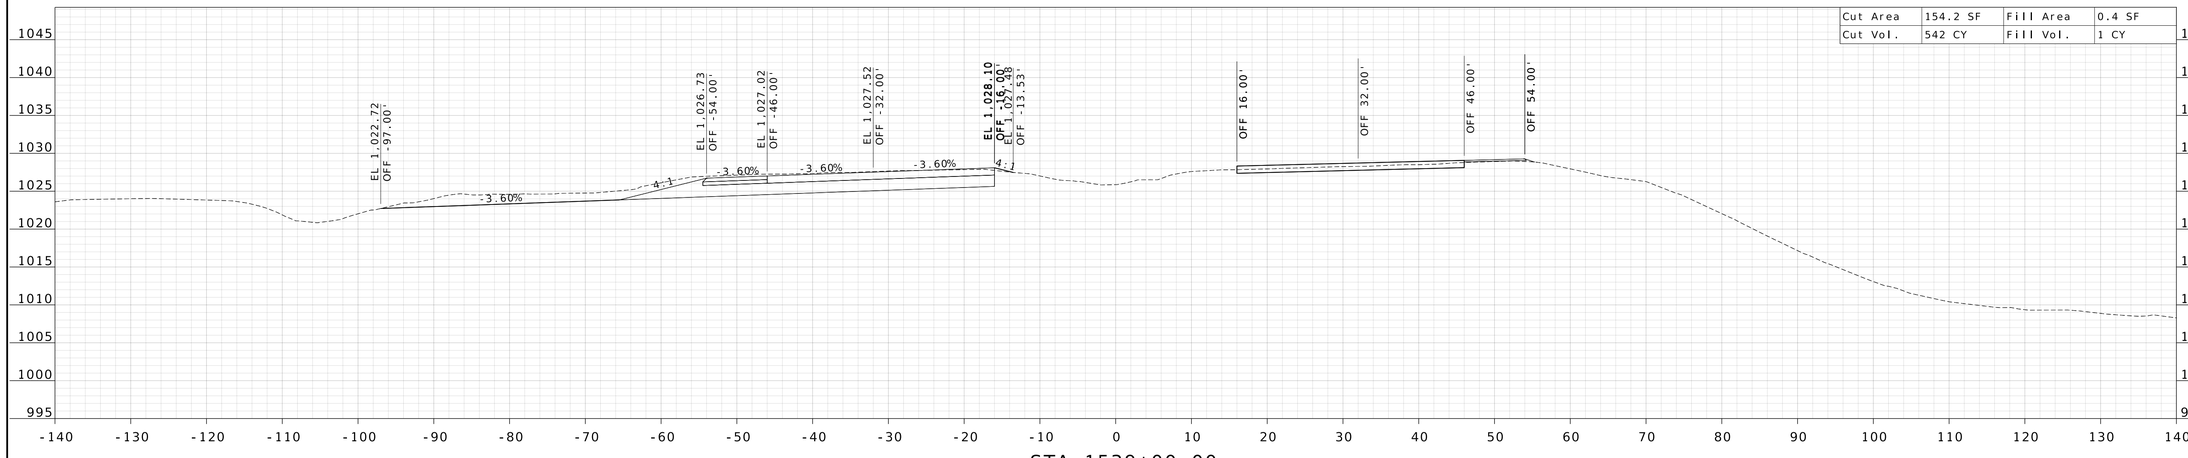

STA 1539+00.00

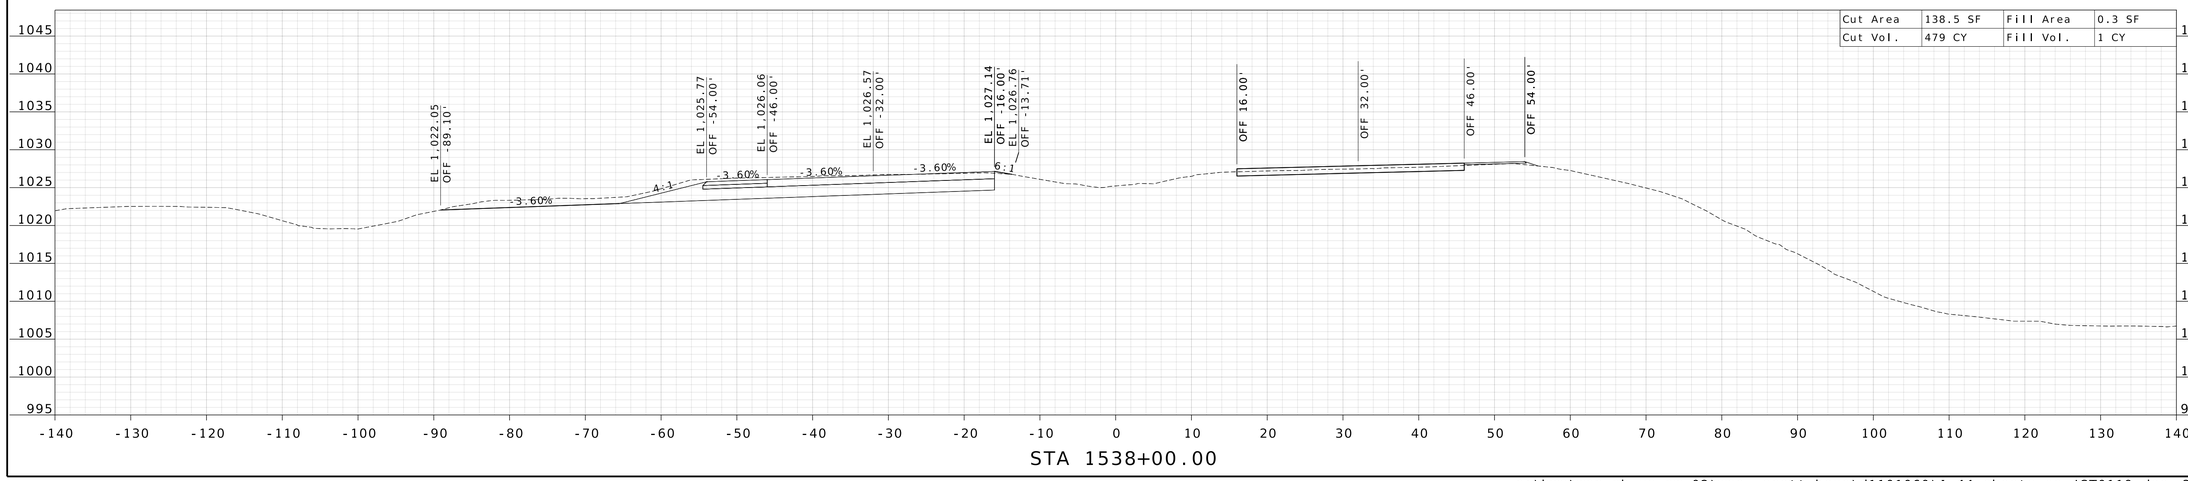

STA 1538+00.00

STATE OF MISSOURI
WILLIAM G. KRUSSEL
NUMBER E-27561
REGISTERED PROFESSIONAL ENGINEER

09/21/2026 8:25:07 AM
William G. Krussel
MO PE-27561

DATE PREPARED
9/17/2026

ROUTE	STATE
I-44	MO
DISTRICT	SHEET NO.
CD	85

COUNTY
LACLEDE

JOB NO.
JST0119

CONTRACT ID.

PROJECT NO.


BRIDGE NO.


DESCRIPTION	DATE

MISSOURI HIGHWAYS AND TRANSPORTATION COMMISSION
105 WEST CAPITOL
JEFFERSON CITY, MO 65102
1-888-ASK-MODOT (1-888-275-6636)

211 N. BROADWAY,
SUITE 2800
ST. LOUIS, MO 63102
CERTIFICATE OF AUTHORITY
NO. 001444 ENGINEERING

c:\bms\wsp-pb-us-pw-02\wsp__scott.keys\d1101060\I-44_sheets_xs_JST0119.dgn 3:12:42 PM 9/17/2026

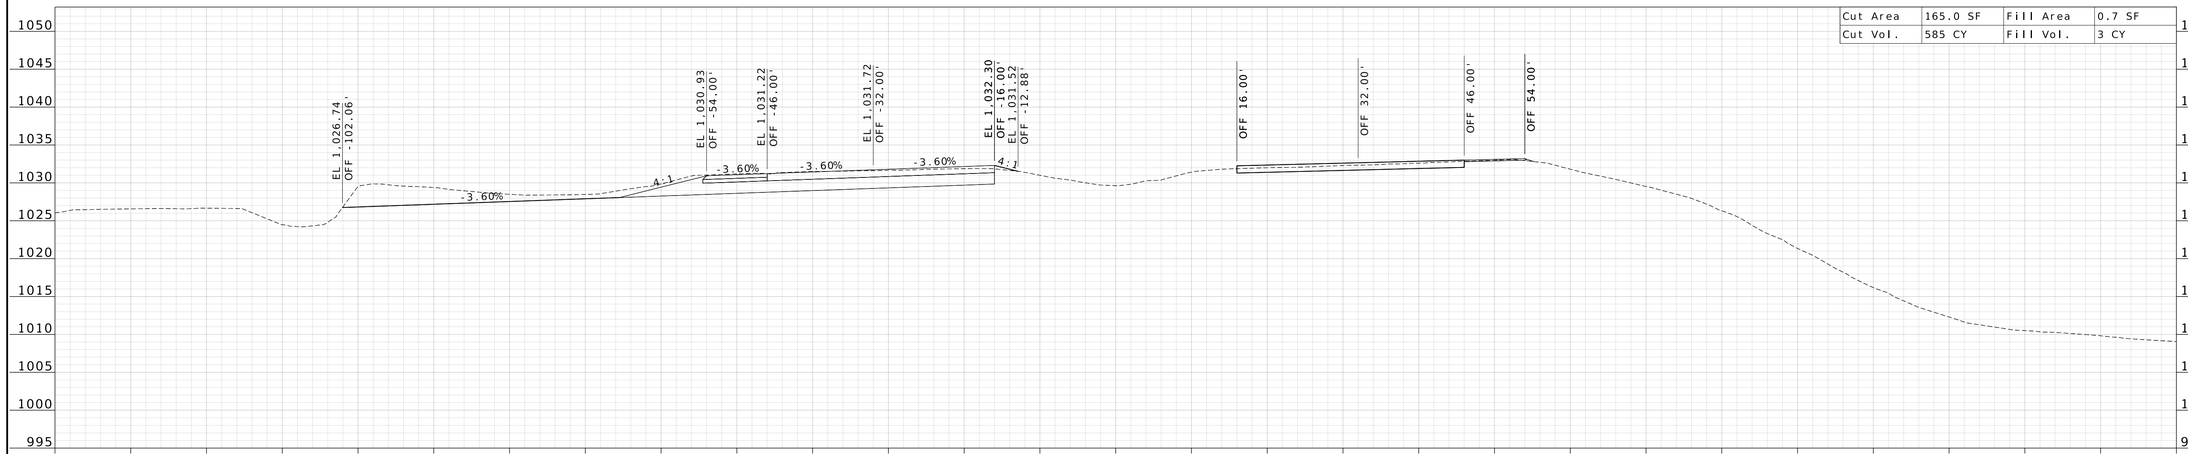

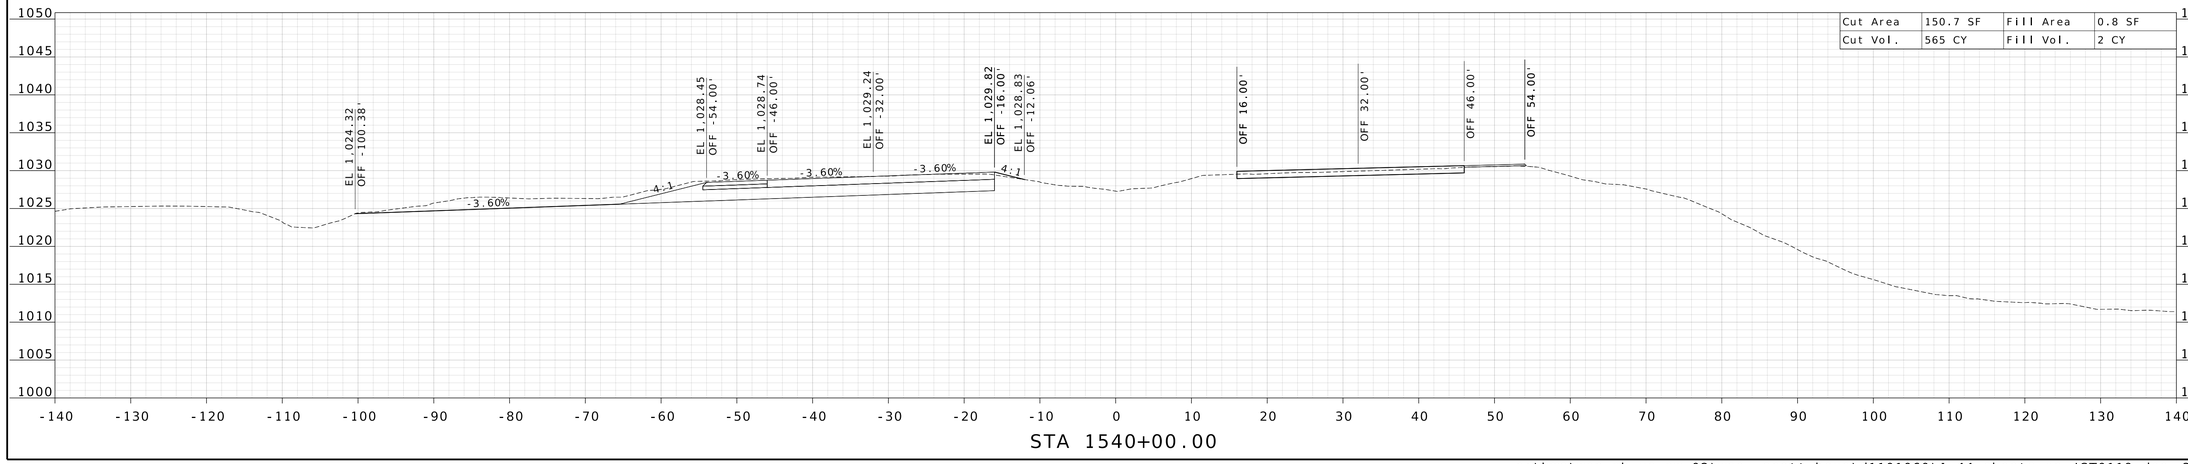

WILLIAM G. KRUSSEL
NUMBER E-27561
STATE OF MISSOURI
REGISTERED PROFESSIONAL ENGINEER

09/21/2026 8:25:07 AM
William G. Krussel
MO PE-27561

DATE PREPARED
9/17/2026

ROUTE	STATE
I-44	MO
DISTRICT	SHEET NO.
CD	86

COUNTY
LACLEDE

JOB NO.
JST0119

CONTRACT ID.

PROJECT NO.


BRIDGE NO.

DESCRIPTION	DATE


MISSOURI HIGHWAYS AND TRANSPORTATION COMMISSION
105 WEST CAPITOL
JEFFERSON CITY, MO 65102
1-888-ASK-MODOT (1-888-275-6636)

211 N. BROADWAY,
SUITE 2800
ST. LOUIS, MO 63102
CERTIFICATE OF AUTHORITY
NO. 001444 ENGINEERING

c:\bms\wsp-pb-us-pw-02\wsp__scott.keys\d1101060\I-44_sheets_xs_JST0119.dgn 3:12:43 PM 9/17/2026

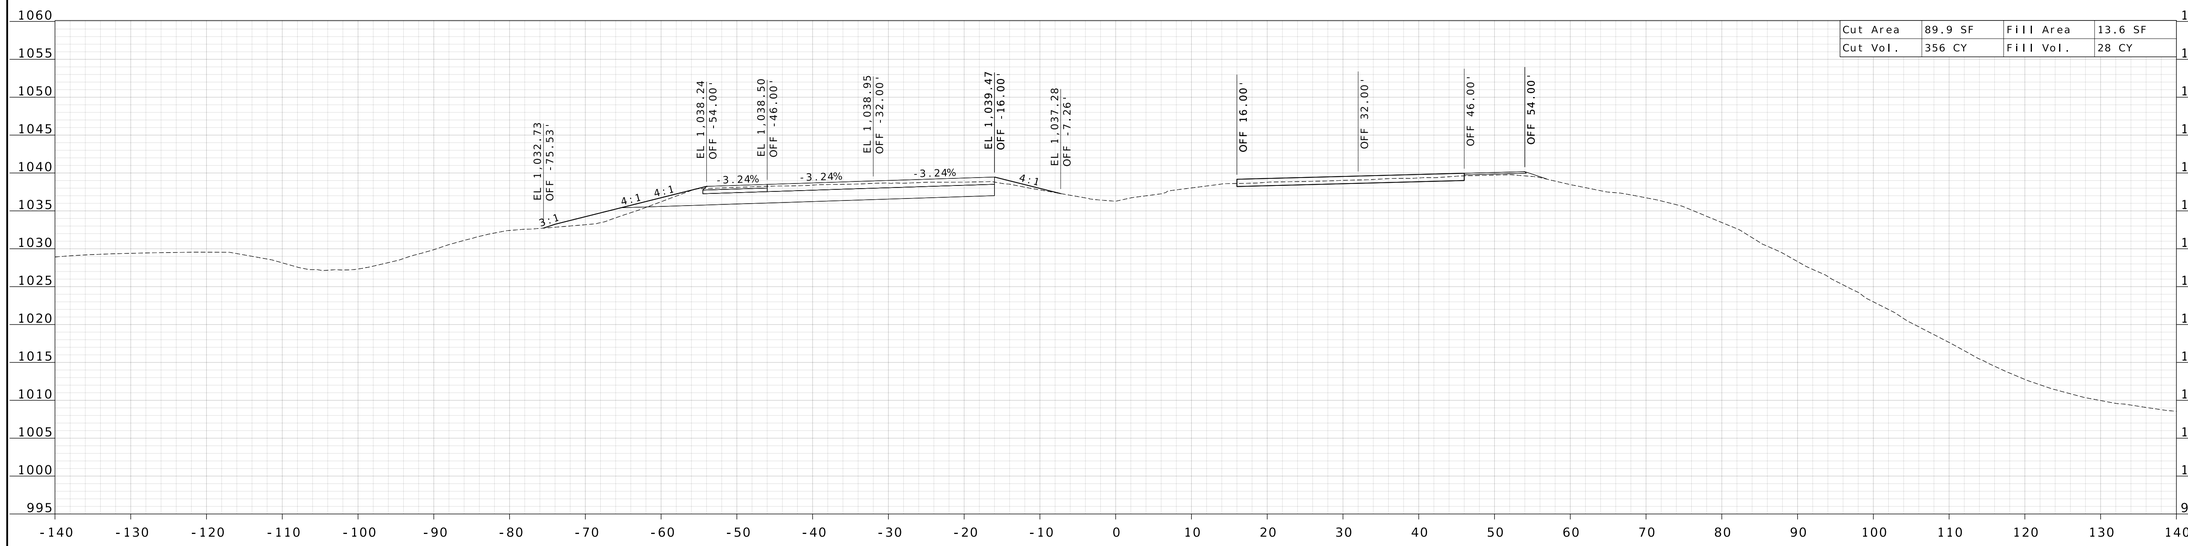

STA 1543+00.00

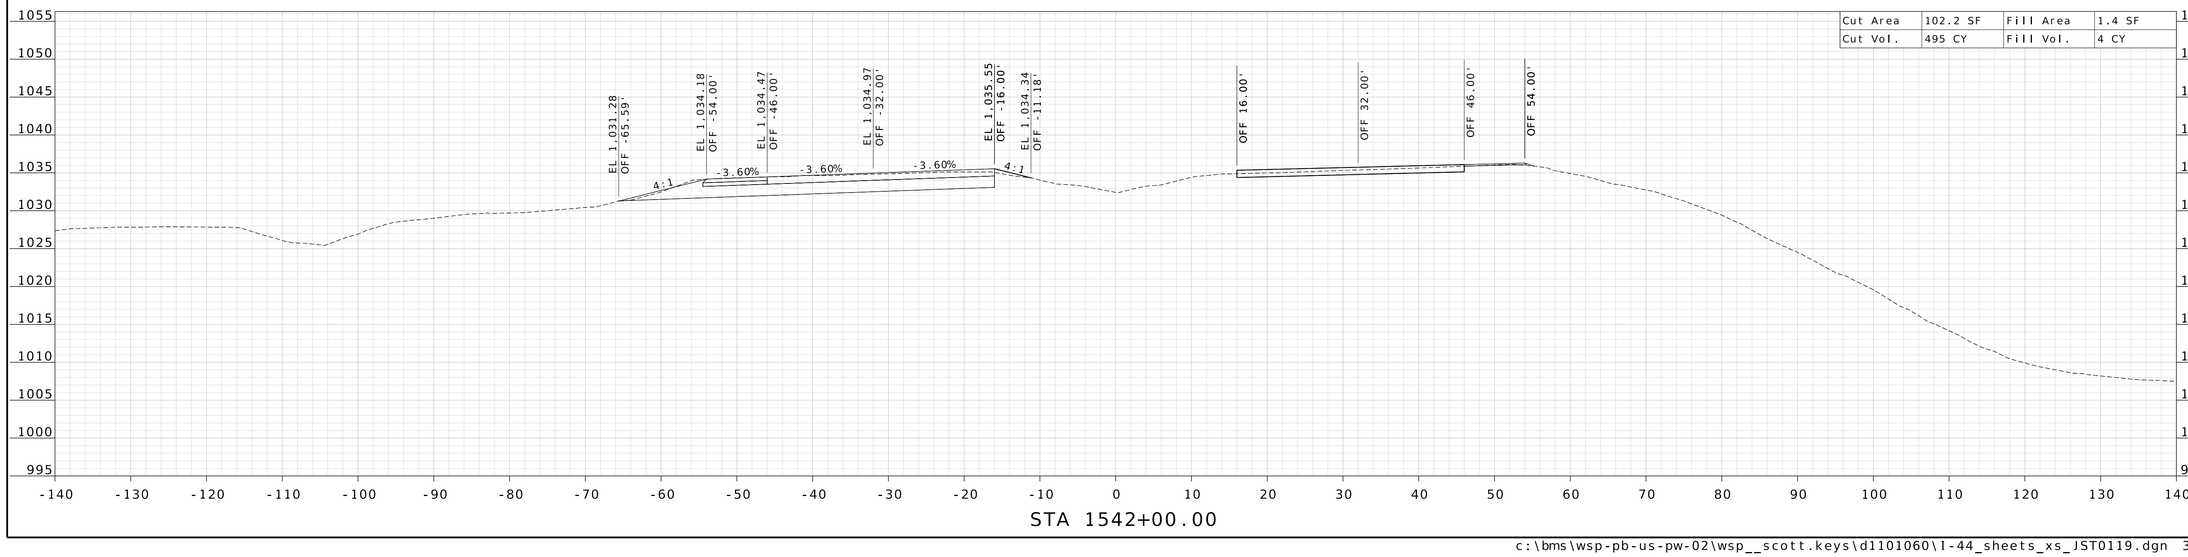

STA 1542+00.00

STATE OF MISSOURI
WILLIAM G. KRUSSEL
NUMBER E-27561
REGISTERED PROFESSIONAL ENGINEER

09/21/2026 8:25:07 AM
William G. Krussel
MO PE-27561

DATE PREPARED
9/17/2026

ROUTE	STATE
I-44	MO

DISTRICT	SHEET NO.
CD	87

COUNTY
LACLEDE

JOB NO.
JST0119

CONTRACT ID.


PROJECT NO.

BRIDGE NO.


DESCRIPTION	DATE

MISSOURI HIGHWAYS AND TRANSPORTATION COMMISSION
105 WEST CAPITOL
JEFFERSON CITY, MO 65102
1-888-ASK-MODOT (1-888-275-6636)

211 N. BROADWAY.
SUITE 2800
ST. LOUIS, MO 63102
CERTIFICATE OF AUTHORITY
NO. 001444 ENGINEERING

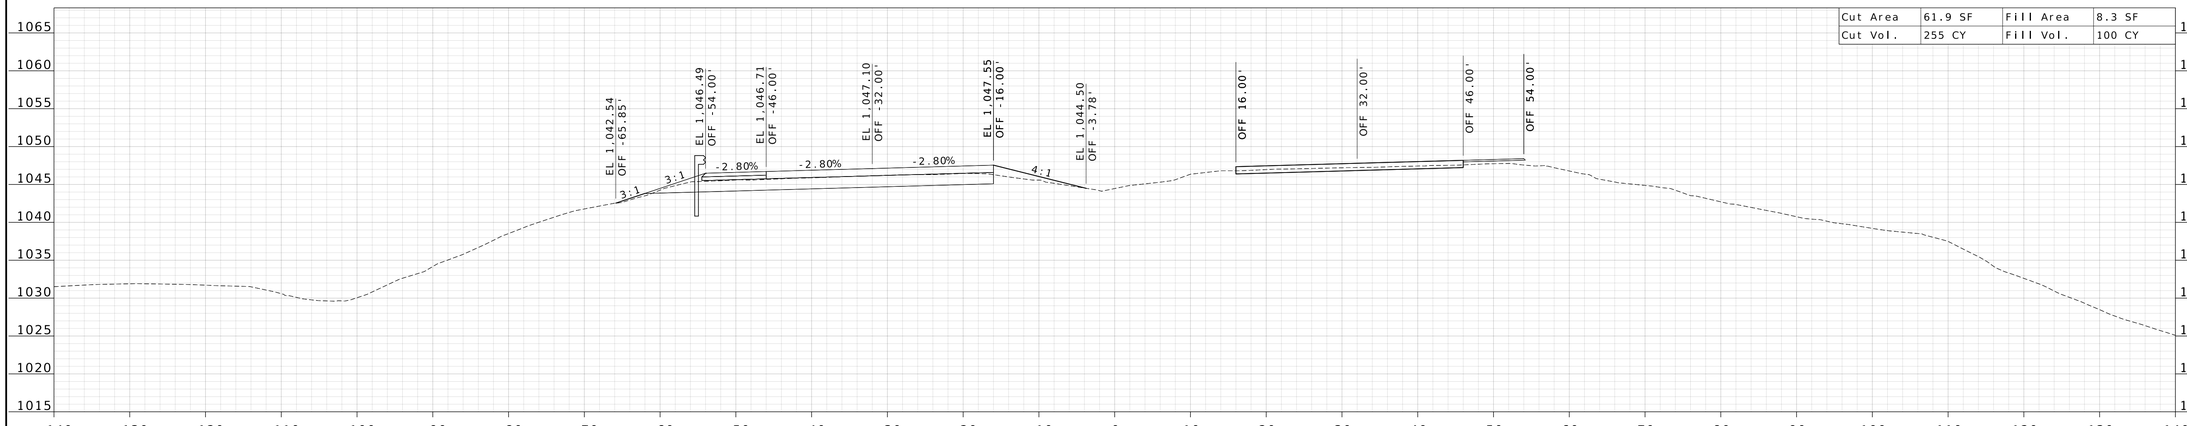

STA 1545+00.00

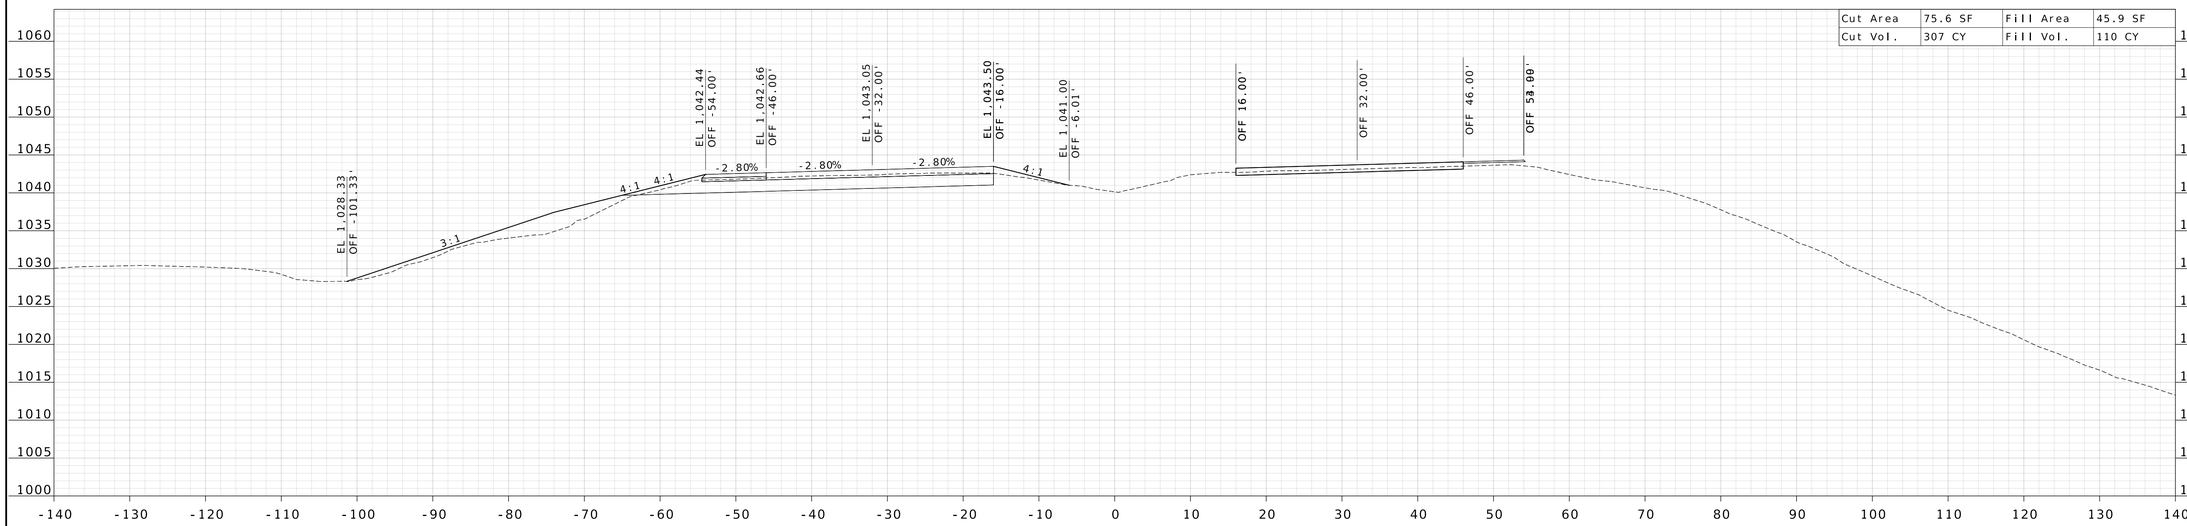

STA 1544+00.00

WILLIAM G. KRUSSEL
NUMBER E-27561
STATE OF MISSOURI
REGISTERED PROFESSIONAL ENGINEER

09/21/2026 8:25:08 AM
William G. Krussel
MO PE-27561

DATE PREPARED
9/17/2026

ROUTE	STATE
I-44	MO
DISTRICT	SHEET NO.
CD	88

COUNTY
LACLEDE

JOB NO.
JST0119

CONTRACT ID.


PROJECT NO.

BRIDGE NO.


DESCRIPTION	DATE

MISSOURI HIGHWAYS AND TRANSPORTATION COMMISSION
105 WEST CAPITOL
JEFFERSON CITY, MO 65102
1-888-ASK-MODOT (1-888-275-6636)

211 N. BROADWAY.
SUITE 2800
ST. LOUIS, MO 63102
CERTIFICATE OF AUTHORITY
NO. 001444 ENGINEERING

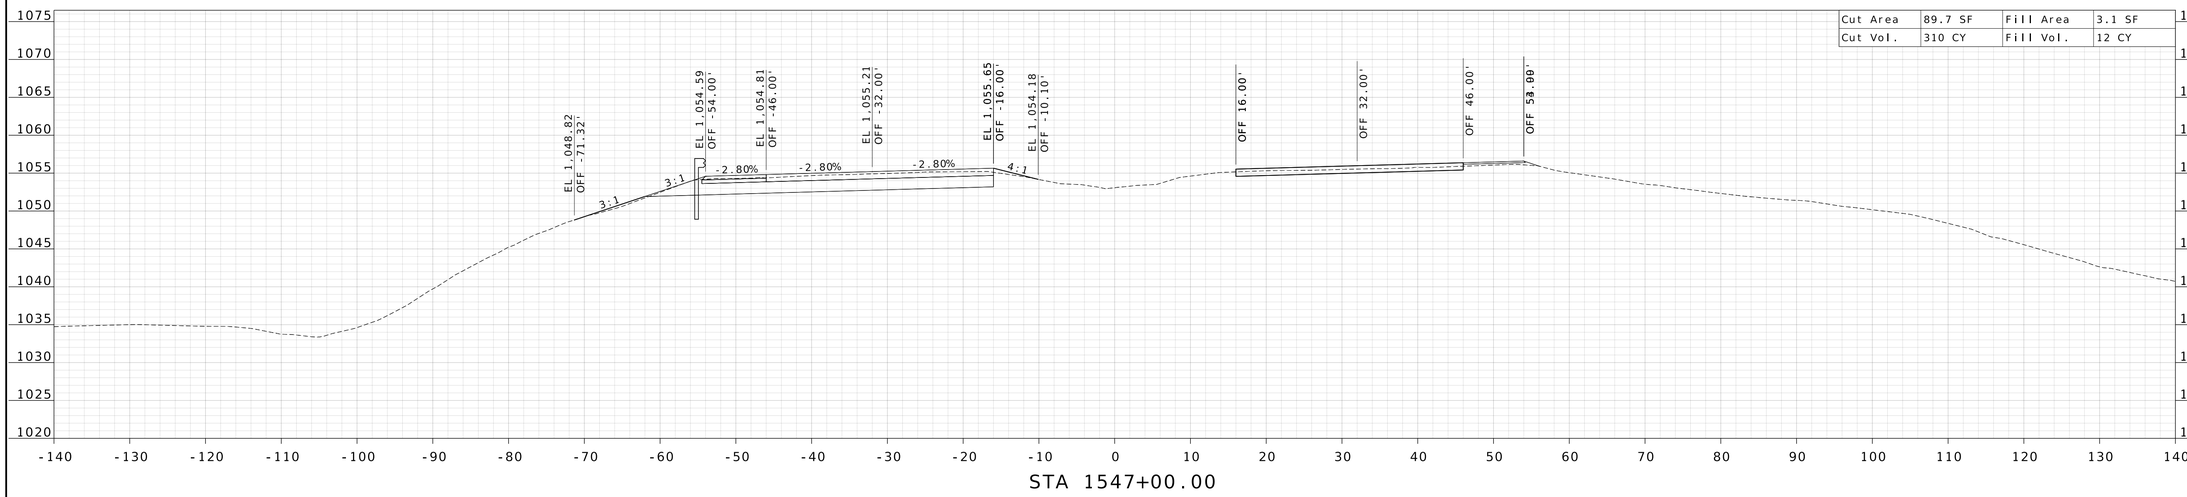

STA 1547+00.00

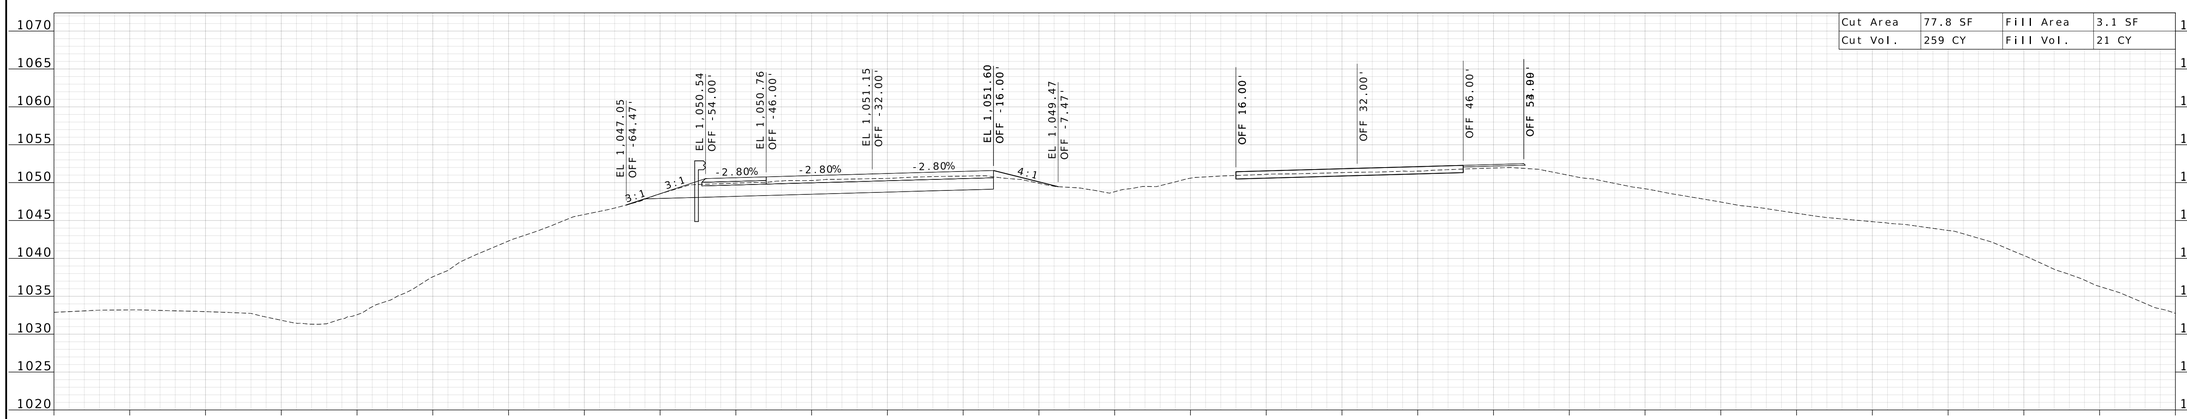

STA 1546+00.00

WILLIAM G. KRUSSEL
NUMBER E-27561
STATE OF MISSOURI
REGISTERED PROFESSIONAL ENGINEER

09/21/2026 8:25:08 AM
William G. Krussel
MO PE-27561

DATE PREPARED
9/17/2026

ROUTE	STATE
I-44	MO

DISTRICT	SHEET NO.
CD	89

COUNTY
LACLEDE

JOB NO.
JST0119

CONTRACT ID.

PROJECT NO.

BRIDGE NO.

DESCRIPTION

DATE

MISSOURI HIGHWAYS AND TRANSPORTATION COMMISSION


105 WEST CAPITOL
JEFFERSON CITY, MO 65102
1-888-ASK-MODOT (1-888-275-6636)

MoDOT

WSP

211 N. BROADWAY,
SUITE 2800
ST. LOUIS, MO 63102
CERTIFICATE OF AUTHORITY
NO. 001444 ENGINEERING

c:\bms\wsp-pb-us-pw-02\wsp__scott.keys\d1101060\I-44_sheets_xs_JST0119.dgn 3:12:48 PM 9/17/2026

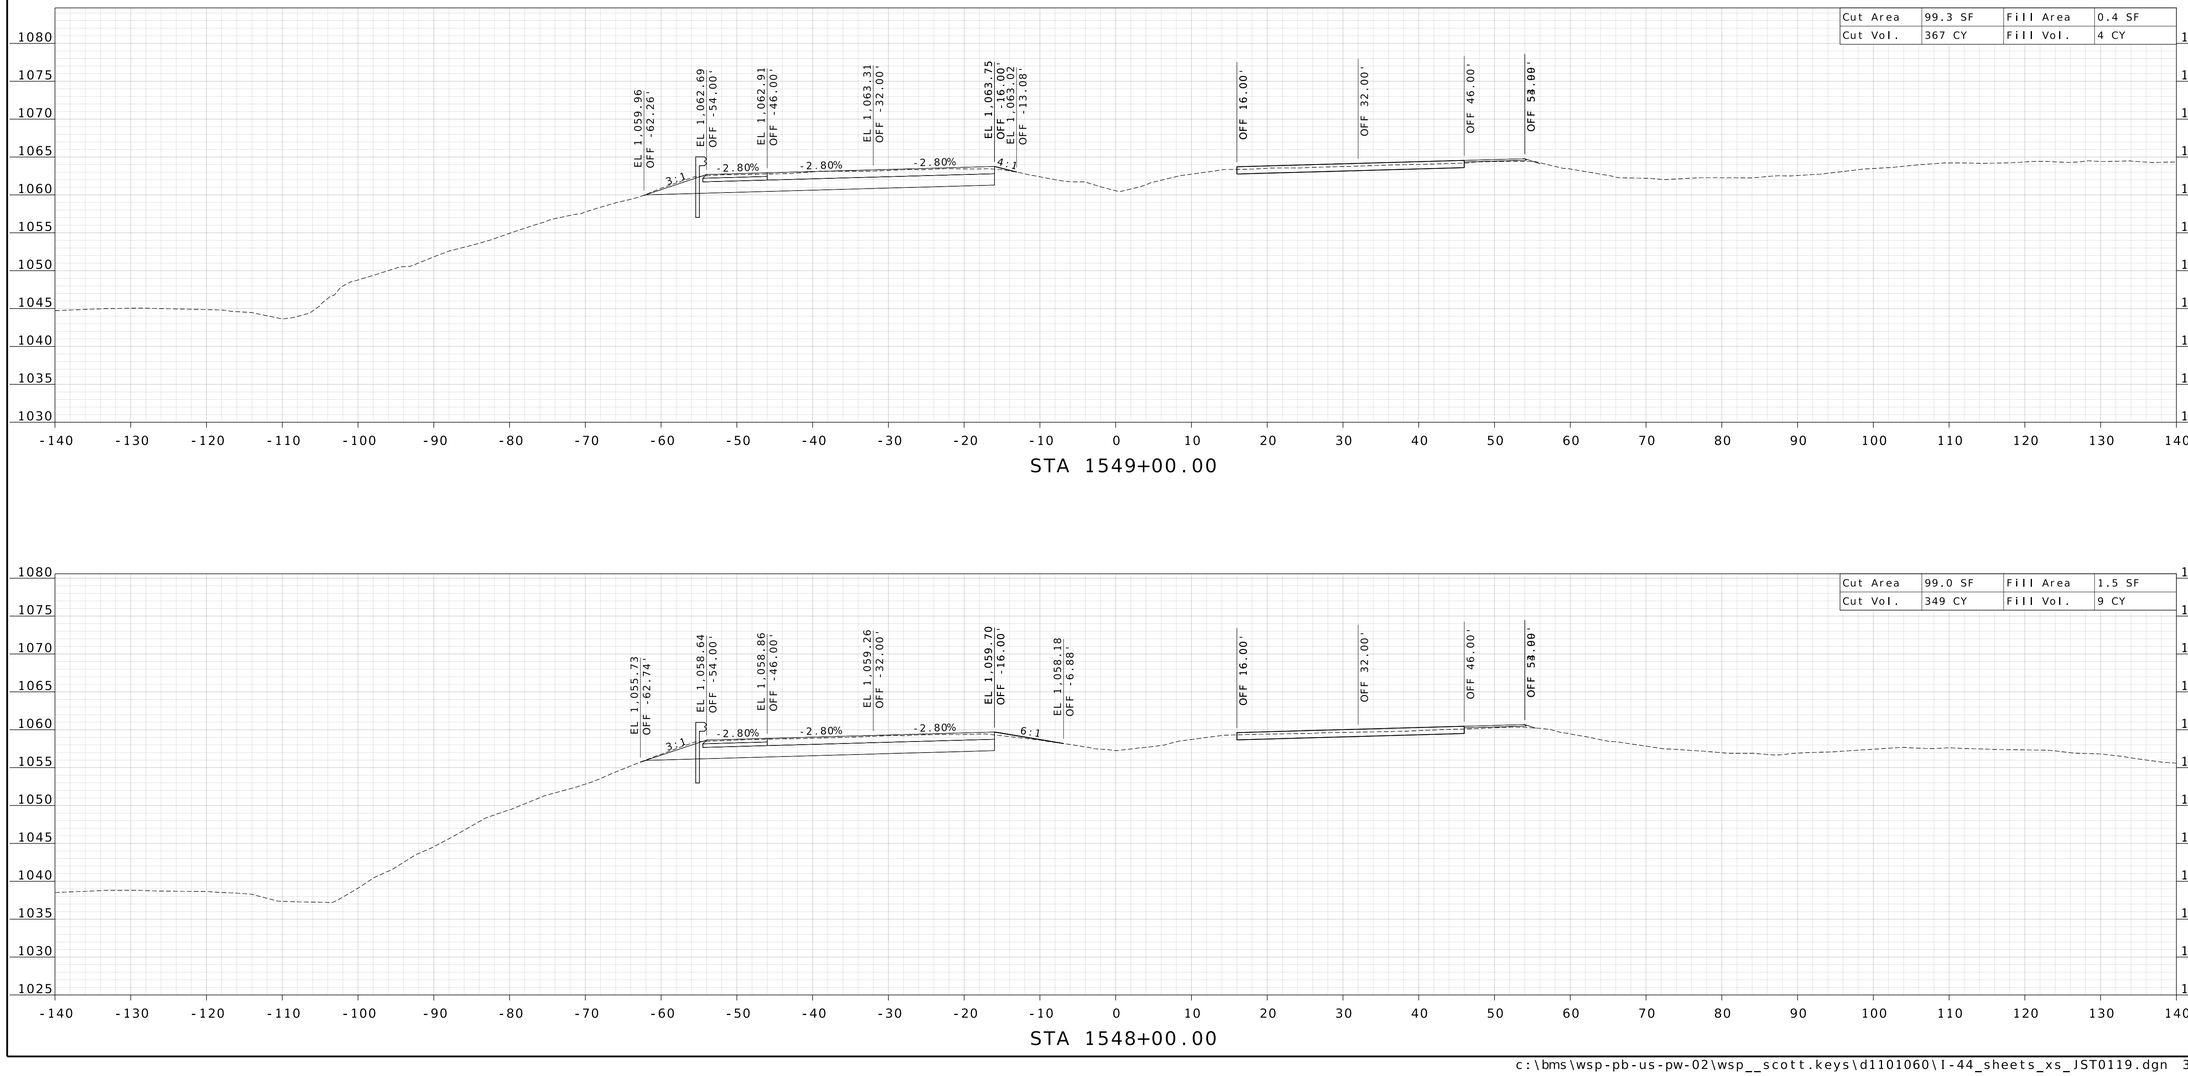

STATE OF MISSOURI
WILLIAM G. KRUSSEL
NUMBER E-27561
REGISTERED PROFESSIONAL ENGINEER

09/21/2026 8:25:08 AM
William G. Krussel
MO PE-27561

DATE PREPARED
9/17/2026

ROUTE	STATE
I-44	MO
DISTRICT	SHEET NO.
CD	90

COUNTY
LACLEDE

JOB NO.
JST0119

CONTRACT ID.

PROJECT NO.


BRIDGE NO.


DESCRIPTION	DATE

MISSOURI HIGHWAYS AND TRANSPORTATION COMMISSION
105 WEST CAPITOL
JEFFERSON CITY, MO 65102
1-888-ASK-MODOT (1-888-275-6636)

211 N. BROADWAY.
SUITE 2800
ST. LOUIS, MO 63102
CERTIFICATE OF AUTHORITY
NO. 001444 ENGINEERING

c:\bms\wsp-pb-us-pw-02\wsp__scott.keys\d1101060\I-44_sheets_xs_JST0119.dgn 3:12:50 PM 9/17/2026

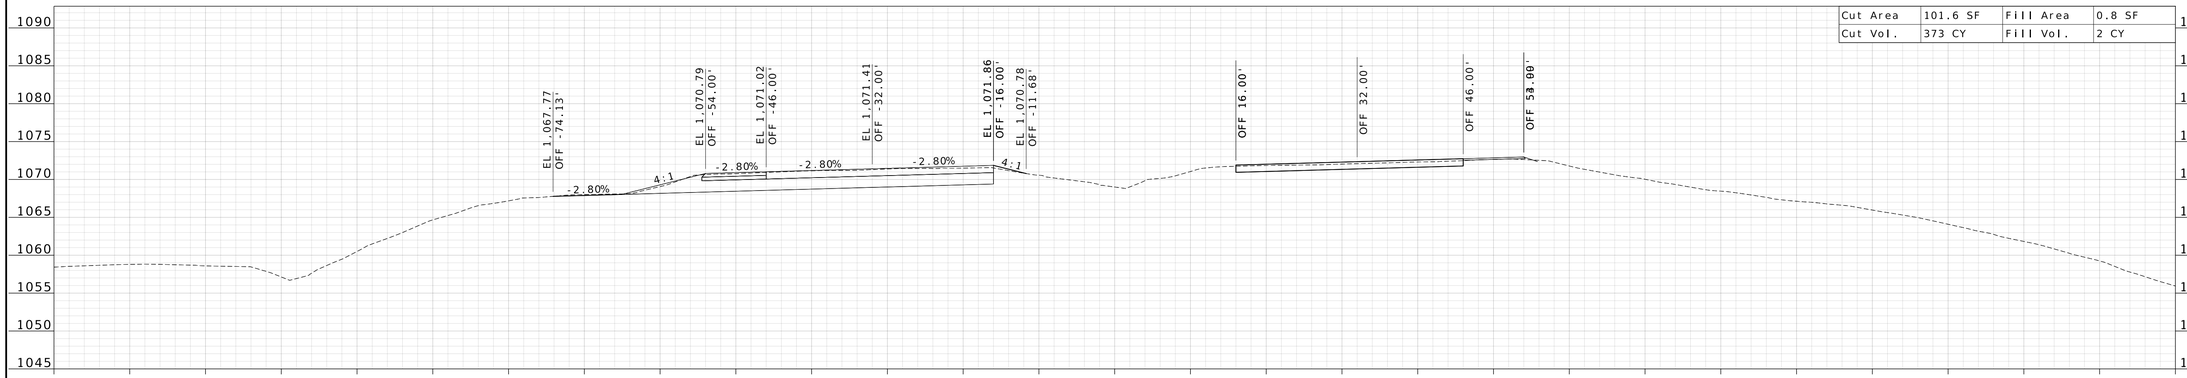

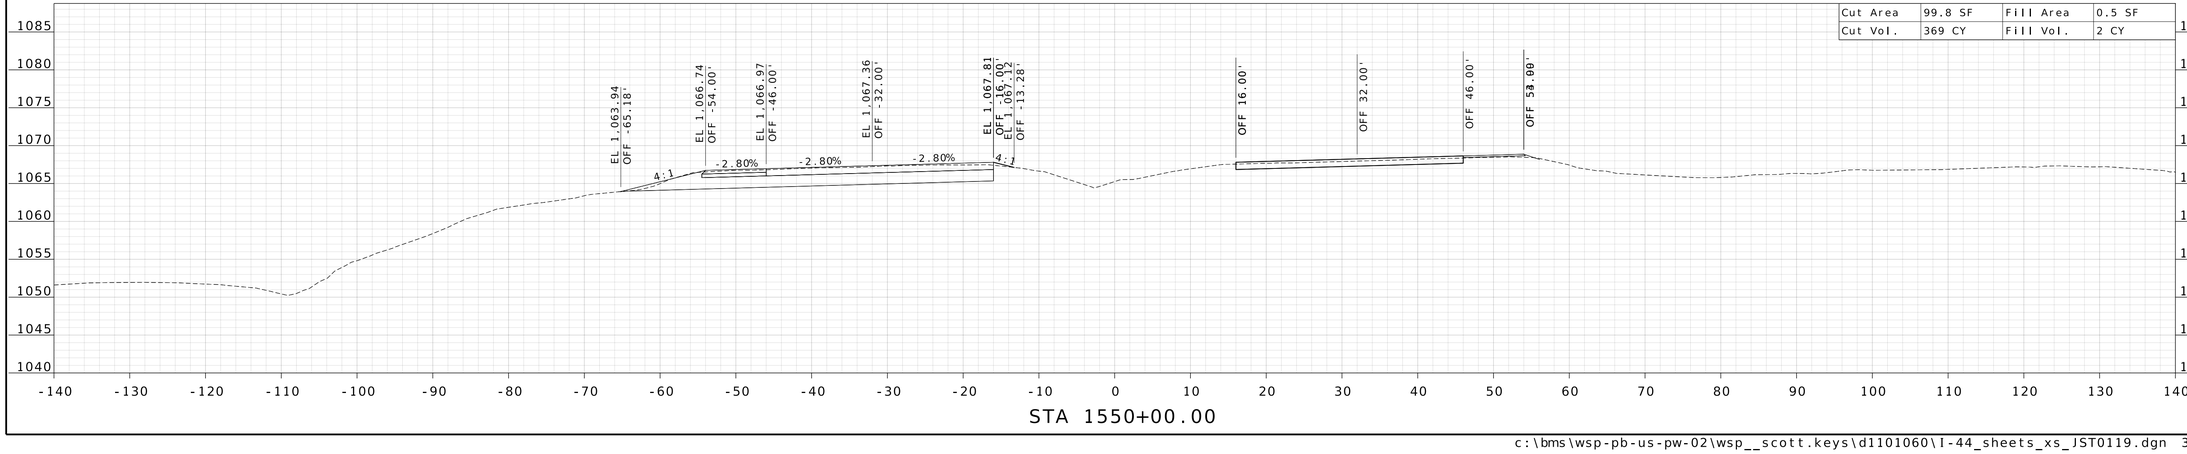

WILLIAM G. KRUSSEL
NUMBER E-27561
REGISTERED PROFESSIONAL ENGINEER
STATE OF MISSOURI

09/21/2026 8:25:08 AM
William G. Krussel
MO PE-27561

DATE PREPARED
9/17/2026

ROUTE	STATE
I-44	MO

DISTRICT	SHEET NO.
CD	91

COUNTY
LACLEDE

JOB NO.
JST0119

CONTRACT ID.


PROJECT NO.


BRIDGE NO.

DESCRIPTION | DATE

MISSOURI HIGHWAYS AND TRANSPORTATION COMMISSION
105 WEST CAPITOL
JEFFERSON CITY, MO 65102
1-888-ASK-MODOT (1-888-275-6636)

211 N. BROADWAY.
SUITE 2800
ST. LOUIS, MO 63102
CERTIFICATE OF AUTHORITY
NO. 001444 ENGINEERING

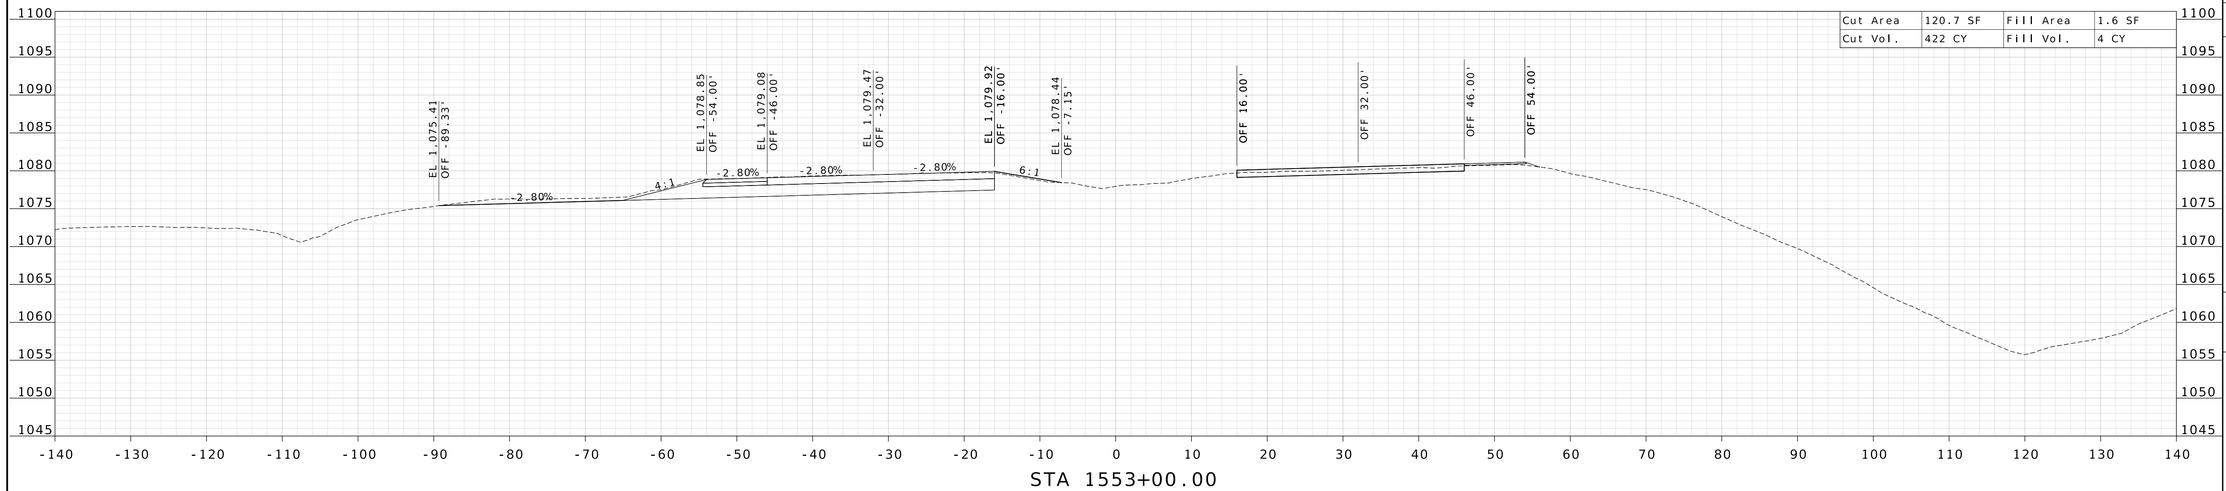

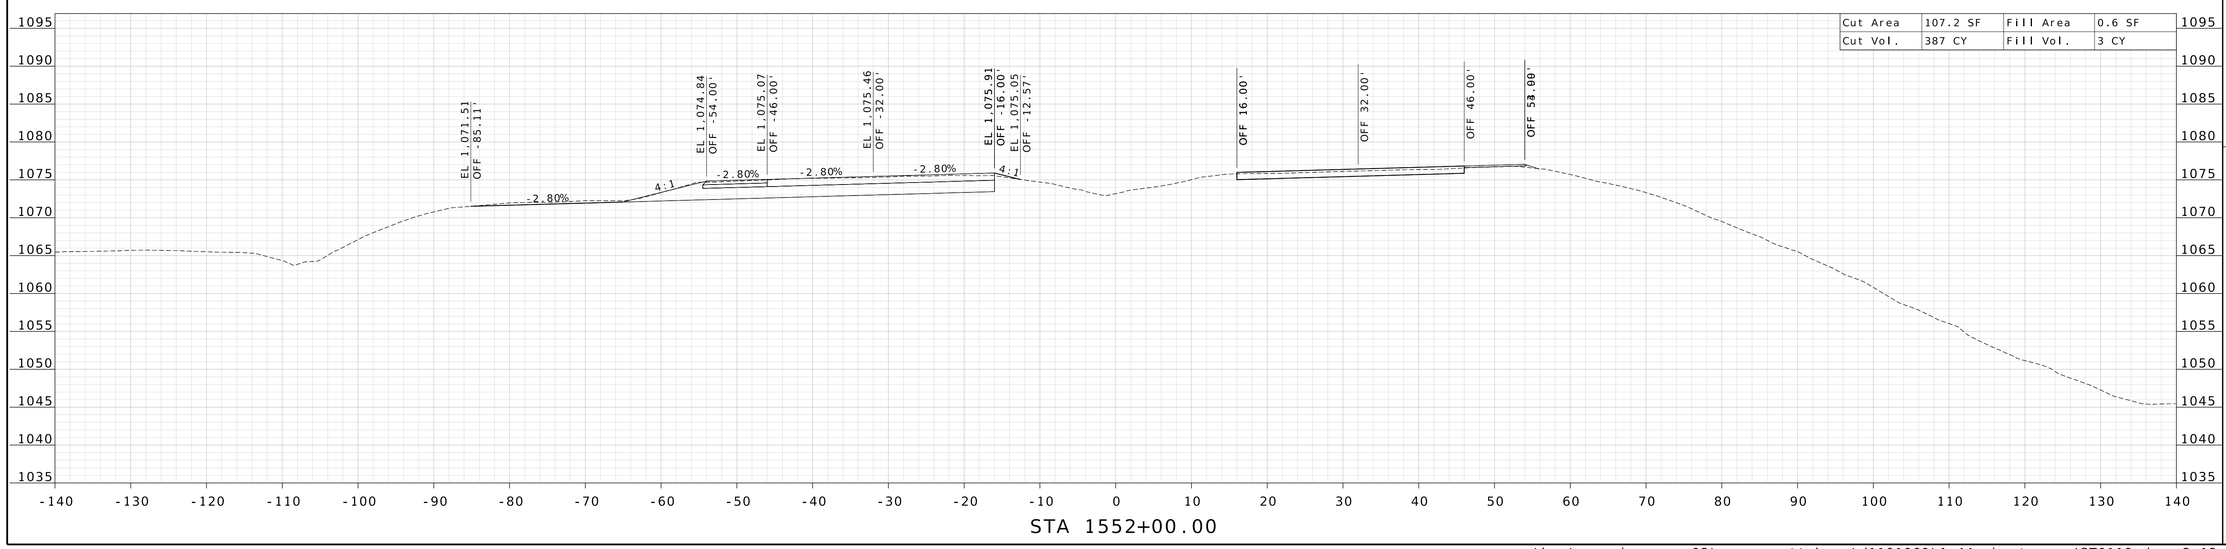

WILLIAM G. KRUSSEL
NUMBER E-27561
REGISTERED PROFESSIONAL ENGINEER
STATE OF MISSOURI

09/21/2026 8:25:09 AM
William G. Krussel
MO PE-27561

DATE PREPARED
9/17/2026

ROUTE	STATE
I-44	MO

DISTRICT	SHEET NO.
CD	92

COUNTY
LACLEDE

JOB NO.
JST0119

CONTRACT ID.

PROJECT NO.


BRIDGE NO.

DESCRIPTION	DATE

MISSOURI HIGHWAYS AND TRANSPORTATION COMMISSION
105 WEST CAPITOL
JEFFERSON CITY, MO 65102
1-888-ASK-MODOT (1-888-275-6636)

211 N. BROADWAY.
SUITE 2800
ST. LOUIS, MO 63102
CERTIFICATE OF AUTHORITY
NO. 001444 ENGINEERING

c:\bms\wsp-pb-us-pw-02\wsp__scott.keys\d1101060\I-44_sheets_xs_JST0119.dgn 3:12:53 PM 9/17/2026

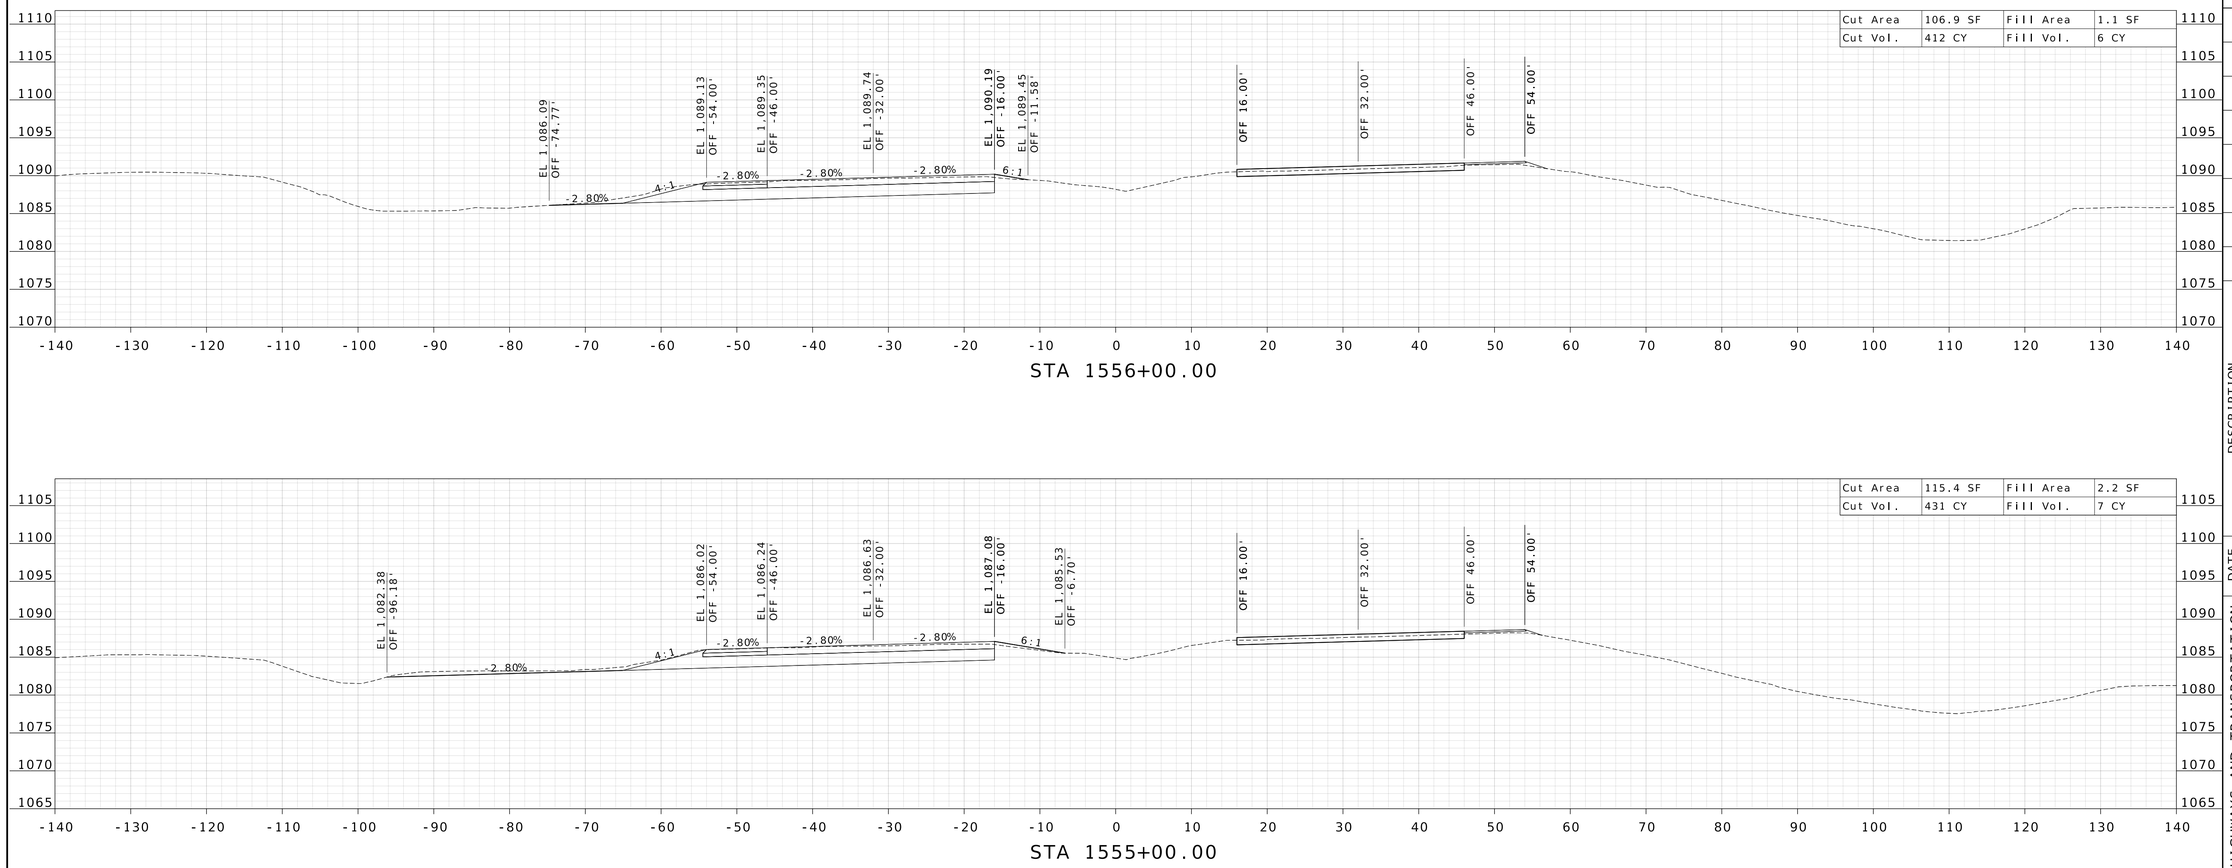

STATE OF MISSOURI
WILLIAM G. KRUSSEL
NUMBER E-27561
REGISTERED PROFESSIONAL ENGINEER

09/21/2026 8:25:09 AM
William G. Krussel
MO PE-27561

DATE PREPARED
9/17/2026

ROUTE	STATE
I-44	MO
DISTRICT	SHEET NO.
CD	93

COUNTY
LACLEDE

JOB NO.
JST0119

CONTRACT ID.

PROJECT NO.

BRIDGE NO.


DESCRIPTION	DATE

MISSOURI HIGHWAYS AND TRANSPORTATION COMMISSION


105 WEST CAPITOL
JEFFERSON CITY, MO 65102
1-888-ASK-MODOT (1-888-275-6636)

211 N. BROADWAY,
SUITE 2800
ST. LOUIS, MO 63102
CERTIFICATE OF AUTHORITY
NO. 001444 ENGINEERING


c:\bms\wsp-pb-us-pw-02\wsp__scott.keys\d1101060\I-44_sheets_xs_JST0119.dgn 3:12:55 PM 9/17/2026

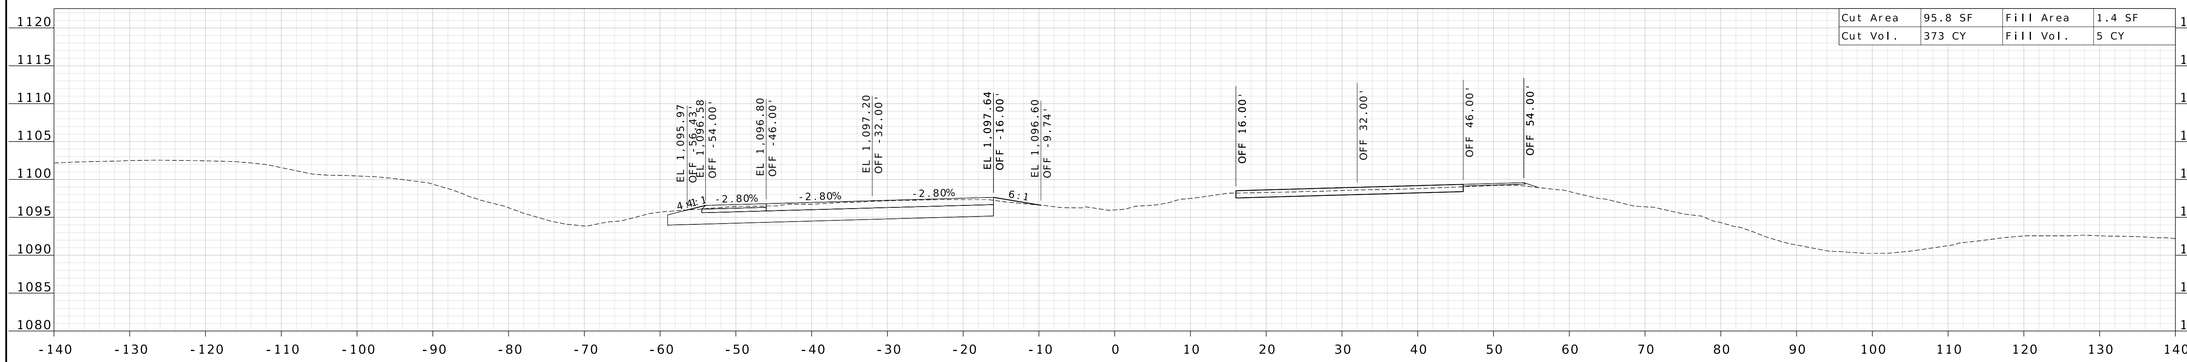

STA 1559+00.00

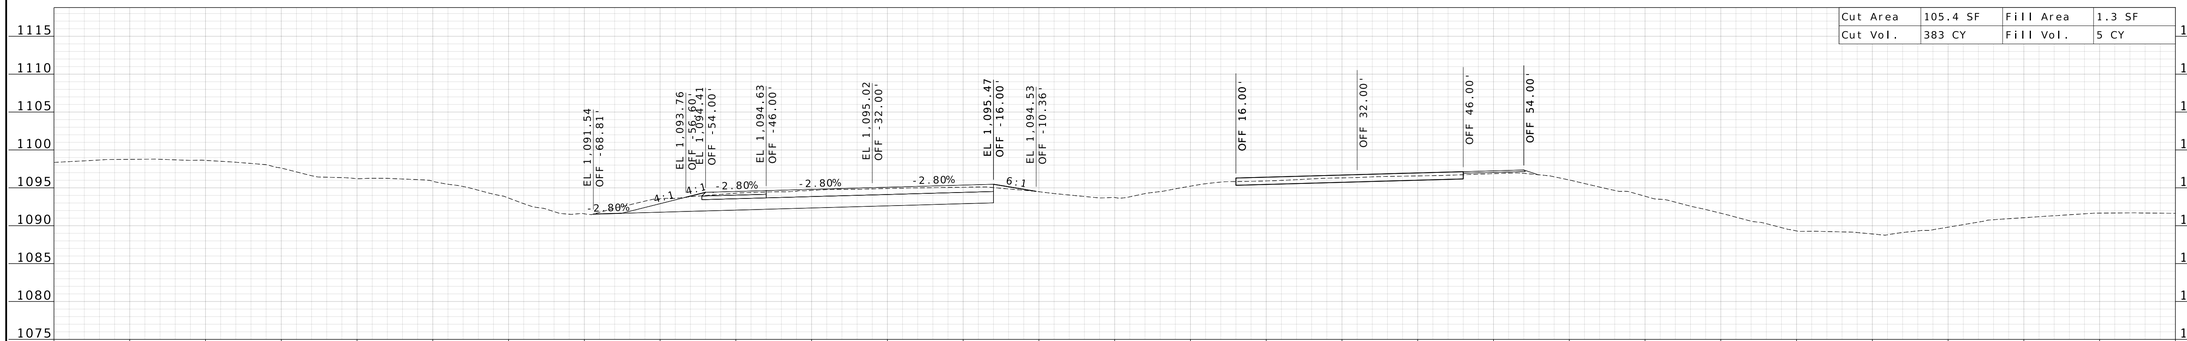

STA 1558+00.00

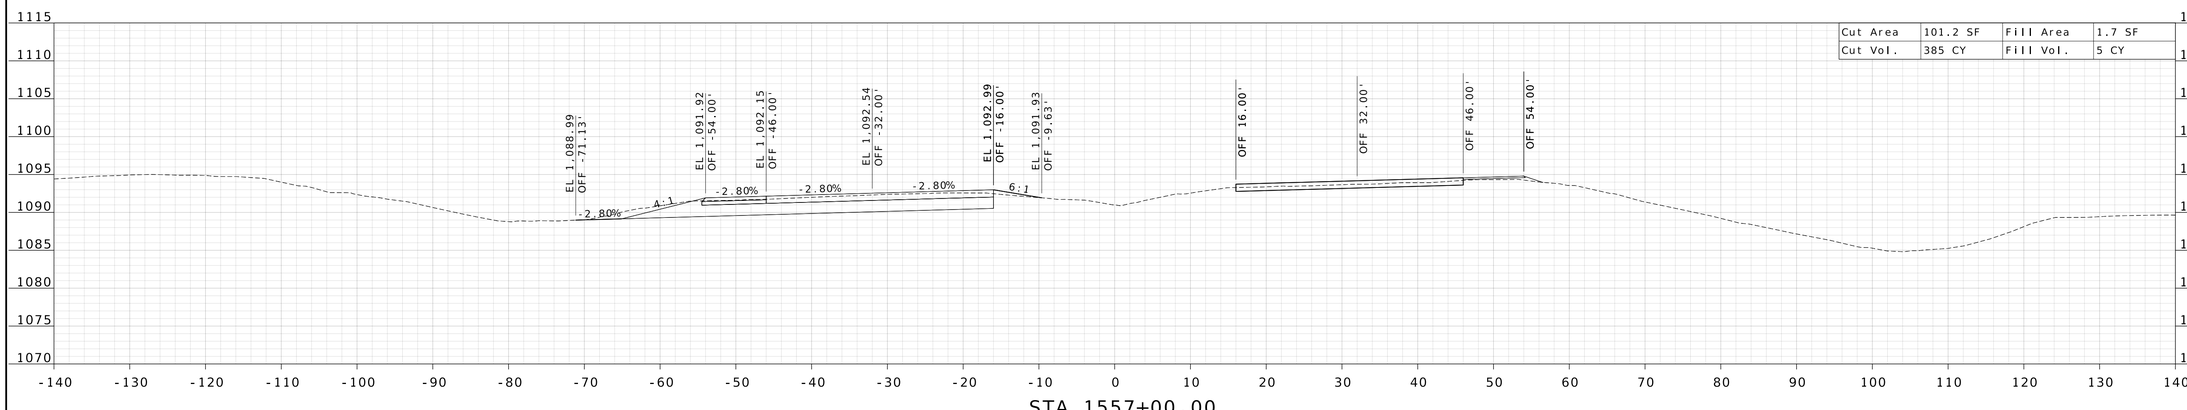

STA 1557+00.00

STATE OF MISSOURI
WILLIAM G. KRUSSEL
NUMBER E-27561
REGISTERED PROFESSIONAL ENGINEER

09/21/2026 8:25:09 AM
William G. Krussel
MO PE-27561

DATE PREPARED
9/17/2026

ROUTE	STATE
I-44	MO

DISTRICT	SHEET NO.
CD	94

COUNTY
LACLEDE

JOB NO.
JST0119

CONTRACT ID.

PROJECT NO.


BRIDGE NO.


DESCRIPTION	DATE

MISSOURI HIGHWAYS AND TRANSPORTATION COMMISSION
105 WEST CAPITOL
JEFFERSON CITY, MO 65102
1-888-ASK-MODOT (1-888-275-6636)

211 N. BROADWAY.
SUITE 2800
ST. LOUIS, MO 63102
CERTIFICATE OF AUTHORITY
NO. 001444 ENGINEERING

c:\bms\wsp-pb-us-pw-02\wsp__scott.keys\d1101060\I-44_sheets_xs_JST0119.dgn 3:12:56 PM 9/17/2026

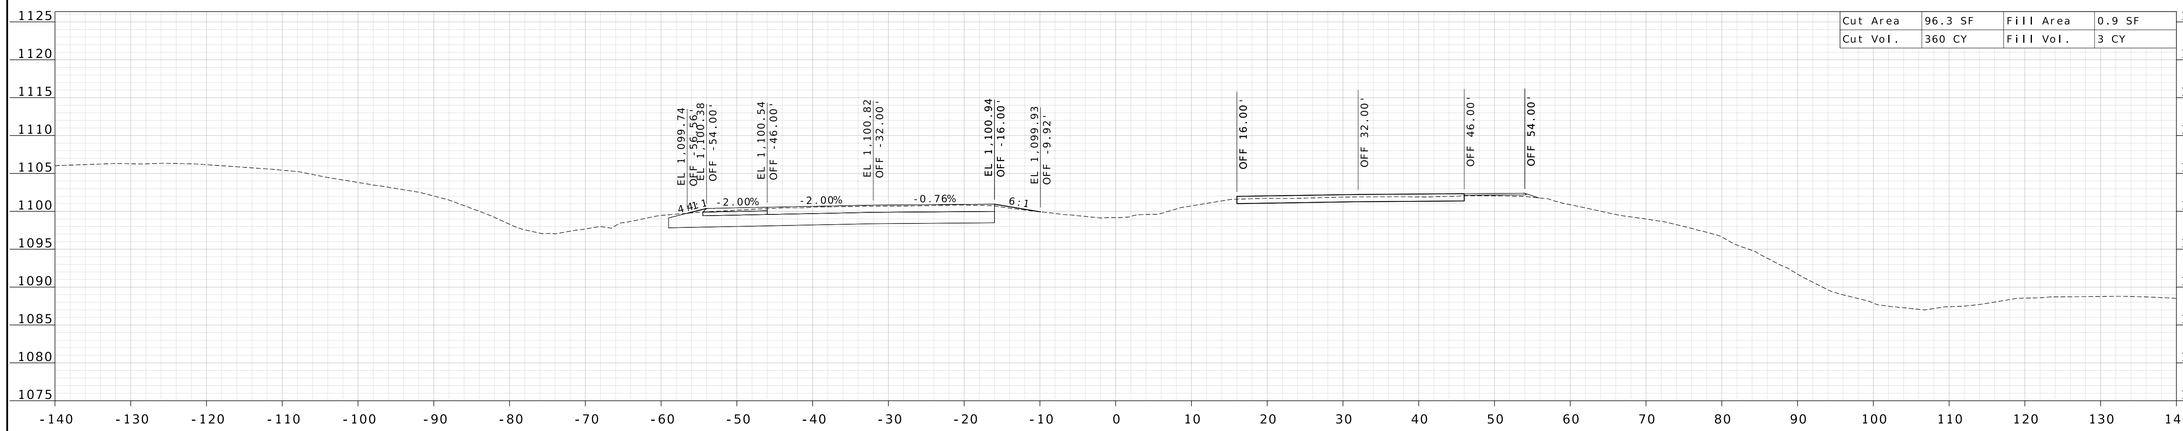

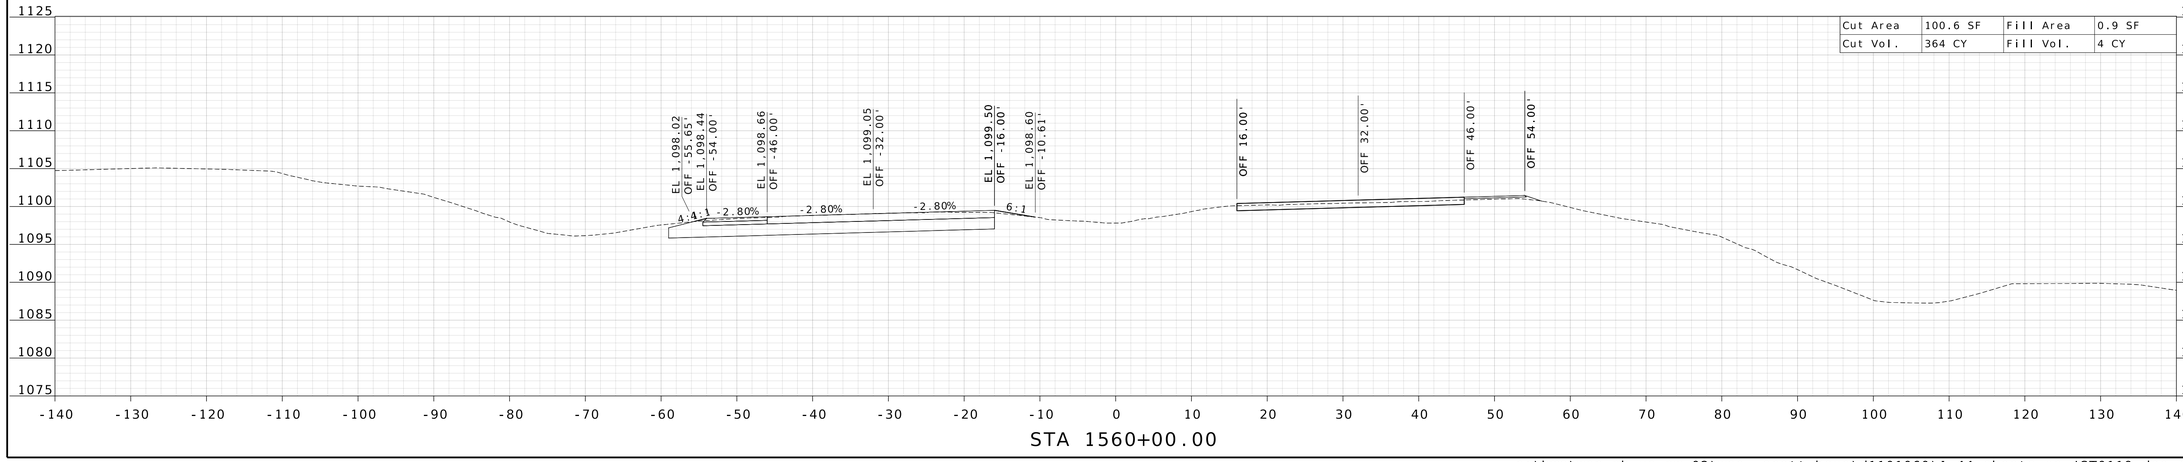

WILLIAM G. KRUSSEL
NUMBER E-27561
STATE OF MISSOURI
REGISTERED PROFESSIONAL ENGINEER

09/21/2026 8:25:10 AM
William G. Krussel
MO PE-27561

DATE PREPARED
9/17/2026

ROUTE	STATE
I-44	MO

DISTRICT	SHEET NO.
CD	95

COUNTY
LACLEDE

JOB NO.
JST0119

CONTRACT ID.

PROJECT NO.

BRIDGE NO.


DESCRIPTION	DATE

MISSOURI HIGHWAYS AND TRANSPORTATION COMMISSION


105 WEST CAPITOL
JEFFERSON CITY, MO 65102
1-888-ASK-MODOT (1-888-275-6636)

211 N. BROADWAY,
SUITE 2800
ST. LOUIS, MO 63102
CERTIFICATE OF AUTHORITY
NO. 001444 ENGINEERING

c:\bms\wsp-pb-us-pw-02\wsp__scott.keys\d1101060\I-44_sheets_xs_JST0119.dgn 3:12:58 PM 9/17/2026

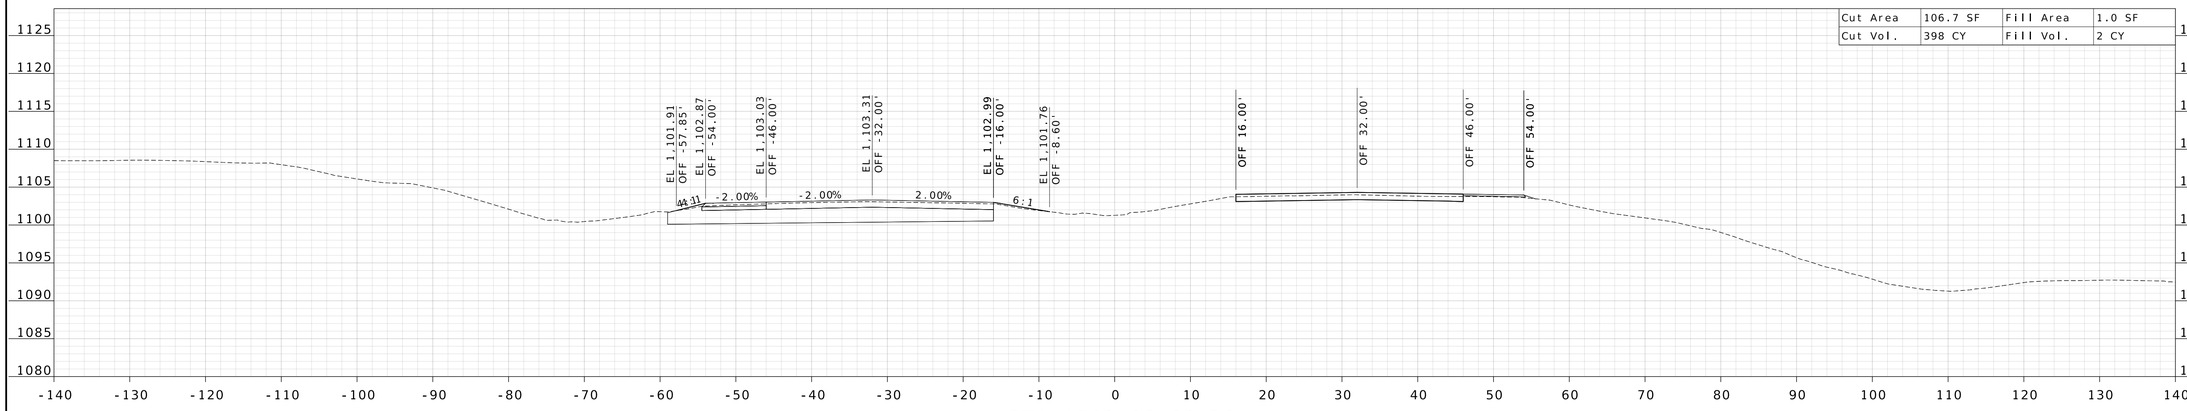

STA 1563+00.00 R2

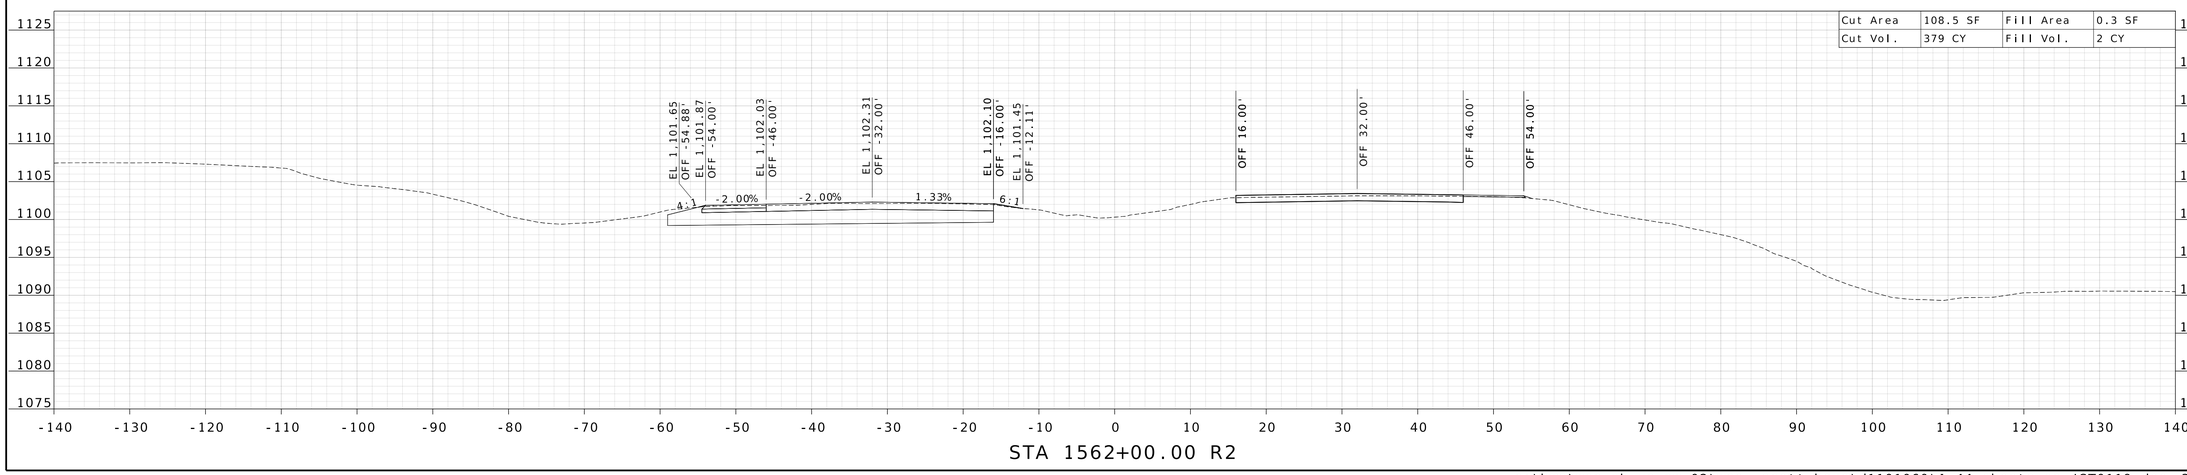

STA 1562+00.00 R2

STATE OF MISSOURI
WILLIAM G. KRUSSEL
NUMBER E-27561
REGISTERED PROFESSIONAL ENGINEER

09/21/2026 8:25:10 AM
William G. Krussel
MO PE-27561

DATE PREPARED
9/17/2026

ROUTE	STATE
I-44	MO
DISTRICT	SHEET NO.
CD	96

COUNTY
LACLEDE

JOB NO.
JST0119

CONTRACT ID.


PROJECT NO.

BRIDGE NO.


DESCRIPTION	DATE

MISSOURI HIGHWAYS AND TRANSPORTATION COMMISSION
105 WEST CAPITOL
JEFFERSON CITY, MO 65102
1-888-ASK-MODOT (1-888-275-6636)

211 N. BROADWAY.
SUITE 2800
ST. LOUIS, MO 63102
CERTIFICATE OF AUTHORITY
NO. 001444 ENGINEERING

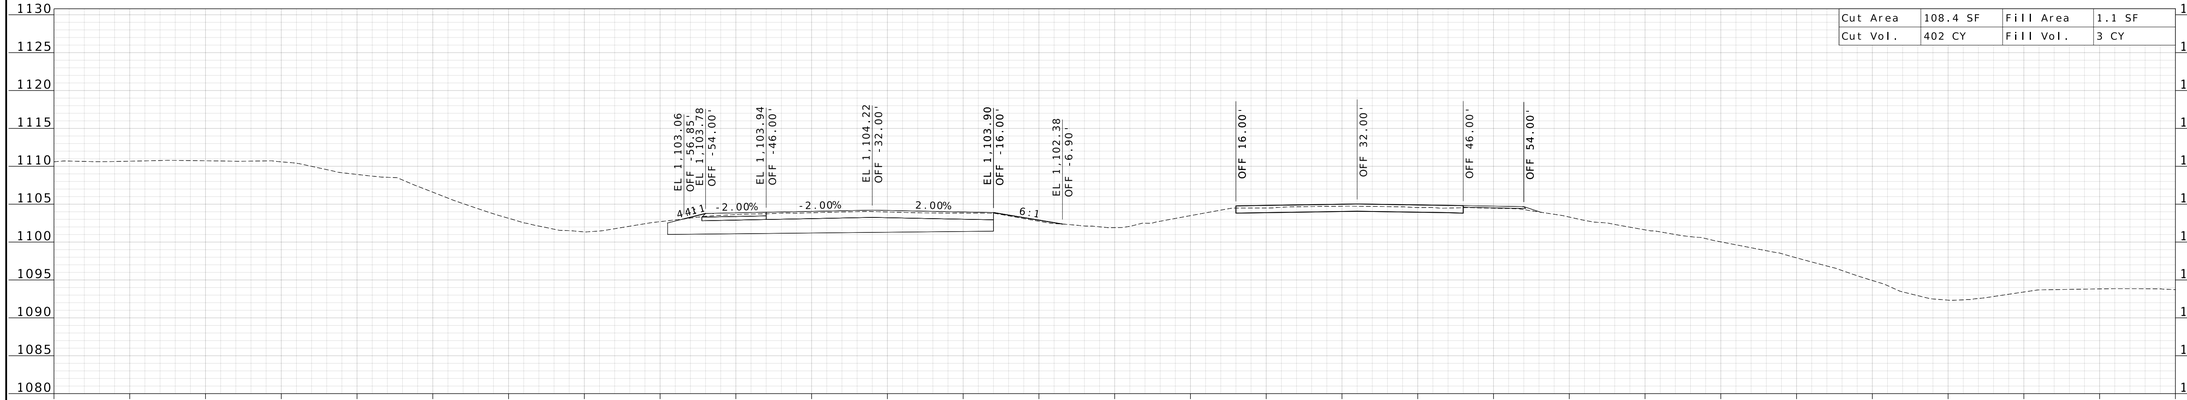

STA 1565+00.00 R2

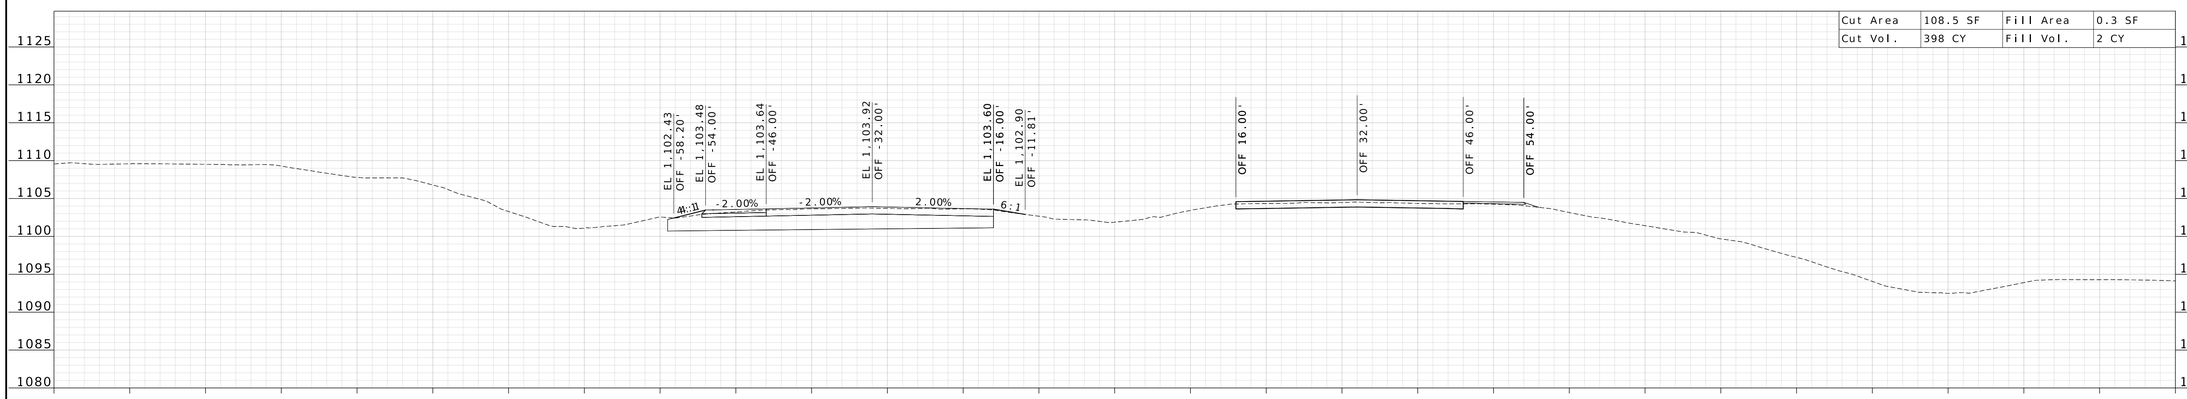

STA 1564+00.00 R2

STATE OF MISSOURI
WILLIAM G. KRUSSEL
NUMBER E-27561
REGISTERED PROFESSIONAL ENGINEER

09/21/2026 8:25:10 AM
William G. Krussel
MO PE-27561

DATE PREPARED
9/17/2026

ROUTE	STATE
I-44	MO
DISTRICT	SHEET NO.
CD	97

COUNTY
LACLEDE

JOB NO.
JST0119

CONTRACT ID.

PROJECT NO.


BRIDGE NO.

DESCRIPTION	DATE


MISSOURI HIGHWAYS AND TRANSPORTATION COMMISSION
105 WEST CAPITOL
JEFFERSON CITY, MO 65102
1-888-ASK-MODOT (1-888-275-6636)

WSP
211 N. BROADWAY.
SUITE 2800
ST. LOUIS, MO 63102
CERTIFICATE OF AUTHORITY
NO. 001444 ENGINEERING

c:\bms\wsp-pb-us-pw-02\wsp__scott.keys\d1101060\I-44_sheets_xs_JST0119.dgn 3:13:01 PM 9/17/2026

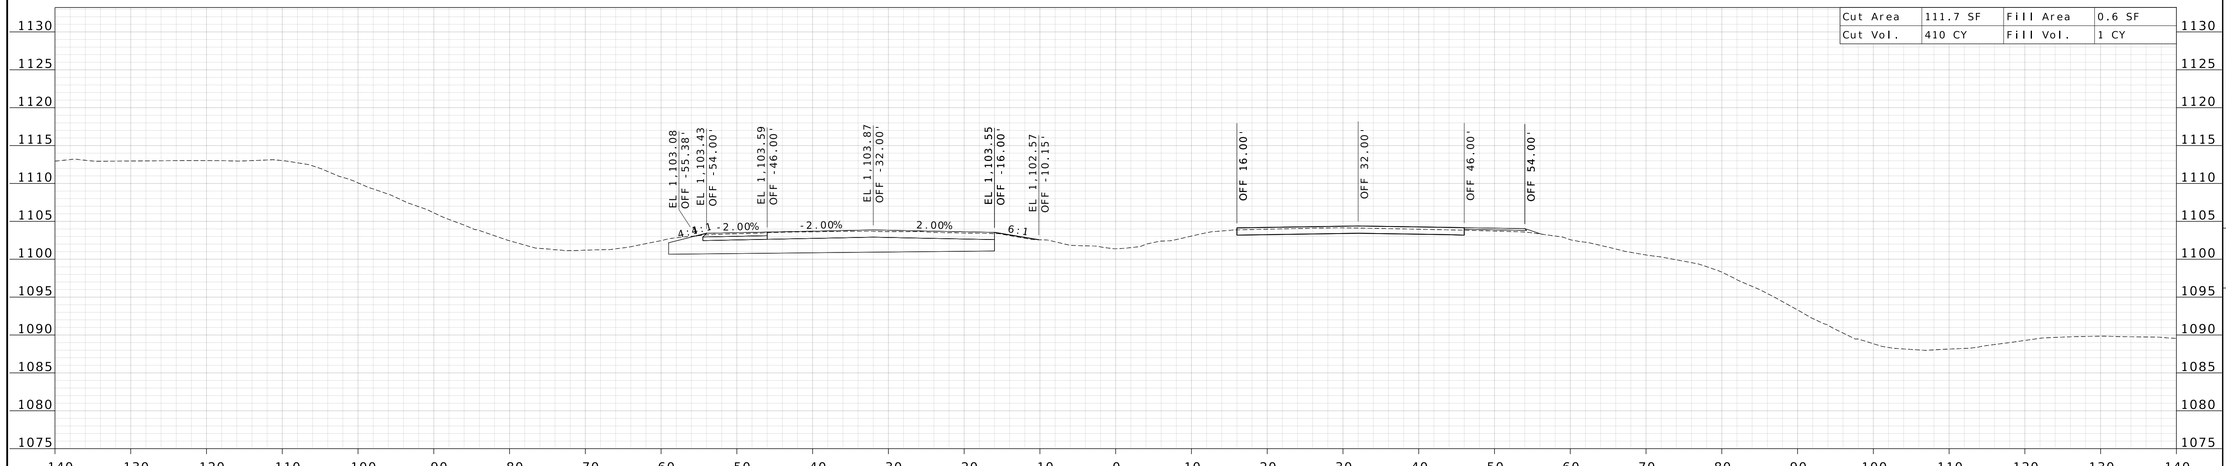

STA 1567+00.00 R2

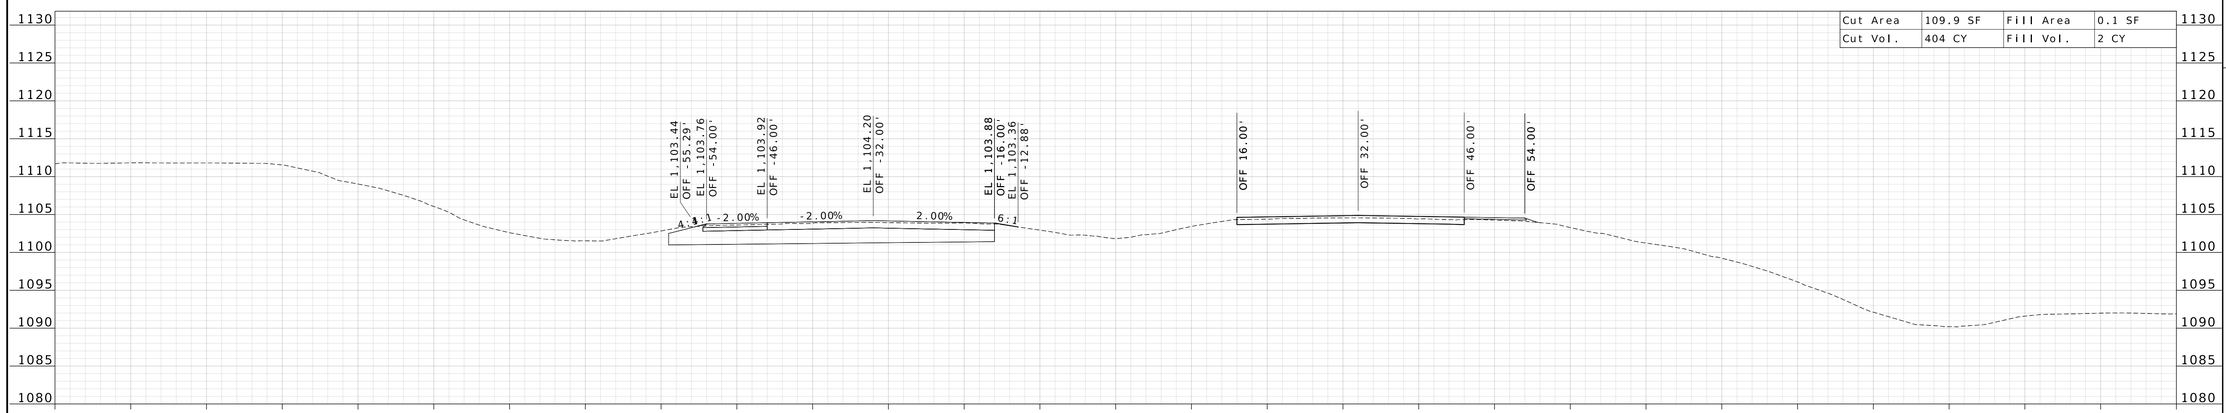

STA 1566+00.00 R2

WILLIAM G. KRUSSEL
NUMBER E-27561
STATE OF MISSOURI
REGISTERED PROFESSIONAL ENGINEER

09/21/2026 8:25:11 AM
William G. Krussel
MO PE-27561

DATE PREPARED
9/17/2026

ROUTE	STATE
I-44	MO
DISTRICT	SHEET NO.
CD	98

COUNTY
LACLEDE

JOB NO.
JST0119

CONTRACT ID.

PROJECT NO.


BRIDGE NO.


DESCRIPTION	DATE

MISSOURI HIGHWAYS AND TRANSPORTATION COMMISSION
105 WEST CAPITOL
JEFFERSON CITY, MO 65102
1-888-ASK-MODOT (1-888-275-6636)

WSP
211 N. BROADWAY, SUITE 2800
ST. LOUIS, MO 63102
CERTIFICATE OF AUTHORITY NO. 001444 ENGINEERING

c:\bms\wsp-pb-us-pw-02\wsp__scott.keys\d1101060\I-44_sheets_xs_JST0119.dgn 3:13:02 PM 9/17/2026

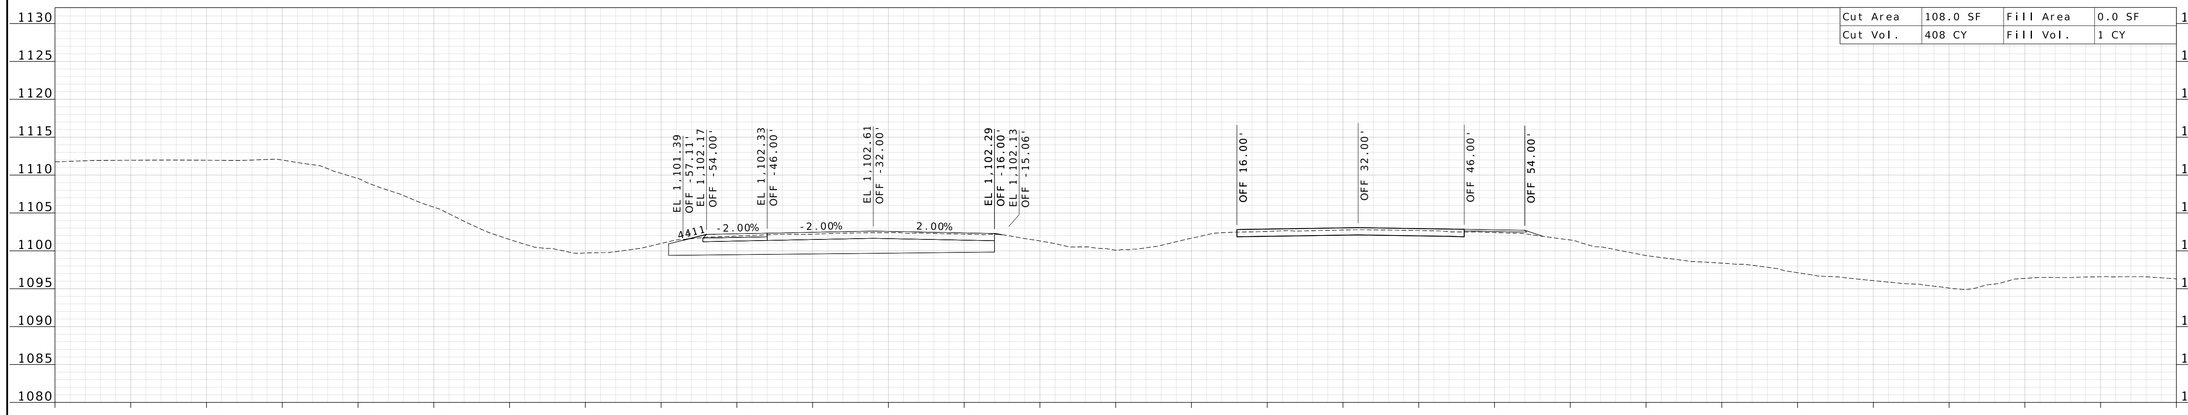

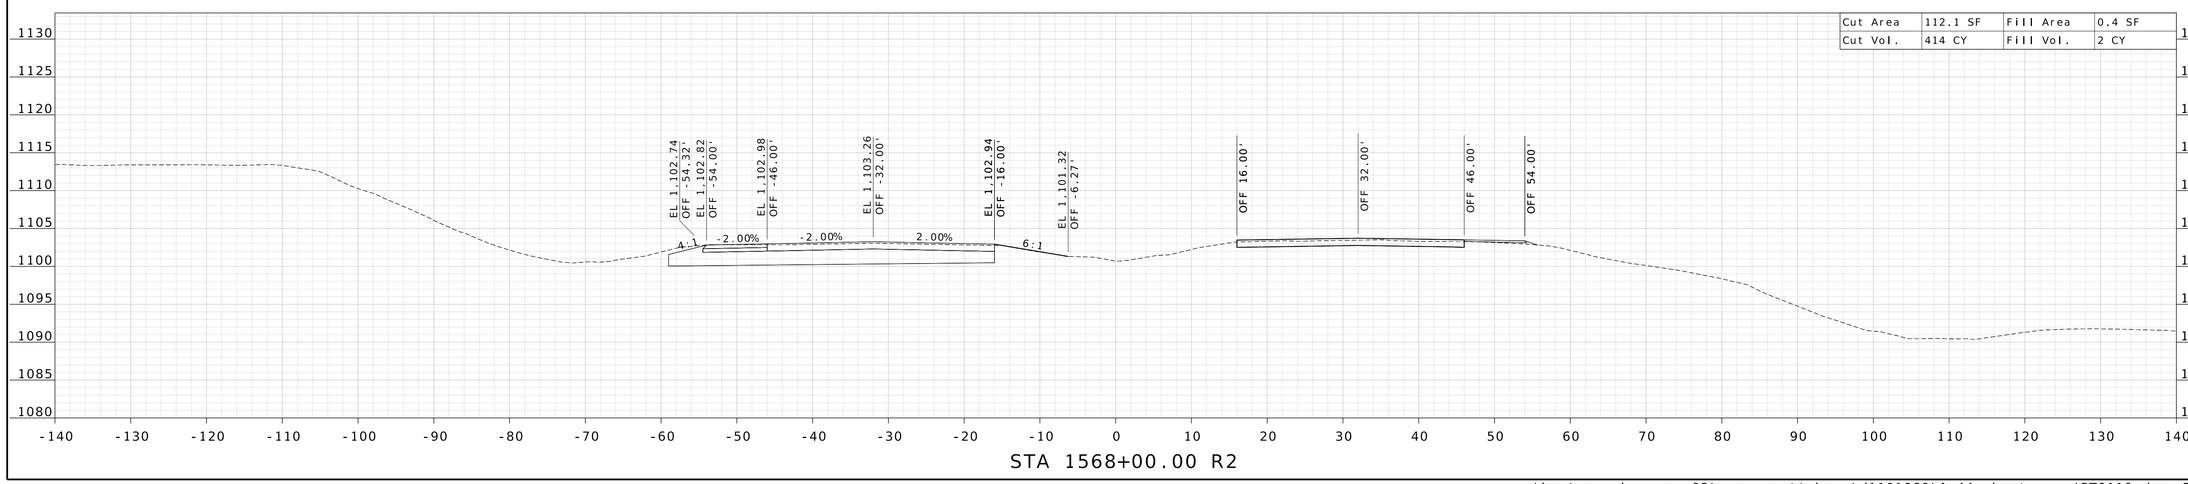

STATE OF MISSOURI
WILLIAM G. KRUSSEL
NUMBER E-27561
REGISTERED PROFESSIONAL ENGINEER

09/21/2026 8:25:11 AM
William G. Krussel
MO PE-27561

DATE PREPARED
9/17/2026

ROUTE	STATE
I-44	MO

DISTRICT	SHEET NO.
CD	99

COUNTY
LACLEDE

JOB NO.
JST0119

CONTRACT ID.

PROJECT NO.


BRIDGE NO.

DESCRIPTION	DATE


MISSOURI HIGHWAYS AND TRANSPORTATION COMMISSION
105 WEST CAPITOL
JEFFERSON CITY, MO 65102
1-888-ASK-MODOT (1-888-275-6636)

211 N. BROADWAY,
SUITE 2800
ST. LOUIS, MO 63102
CERTIFICATE OF AUTHORITY
NO. 001444 ENGINEERING


c:\bms\wsp-pb-us-pw-02\wsp__scott.keys\d1101060\I-44_sheets_xs_JST0119.dgn 3:13:04 PM 9/17/2026

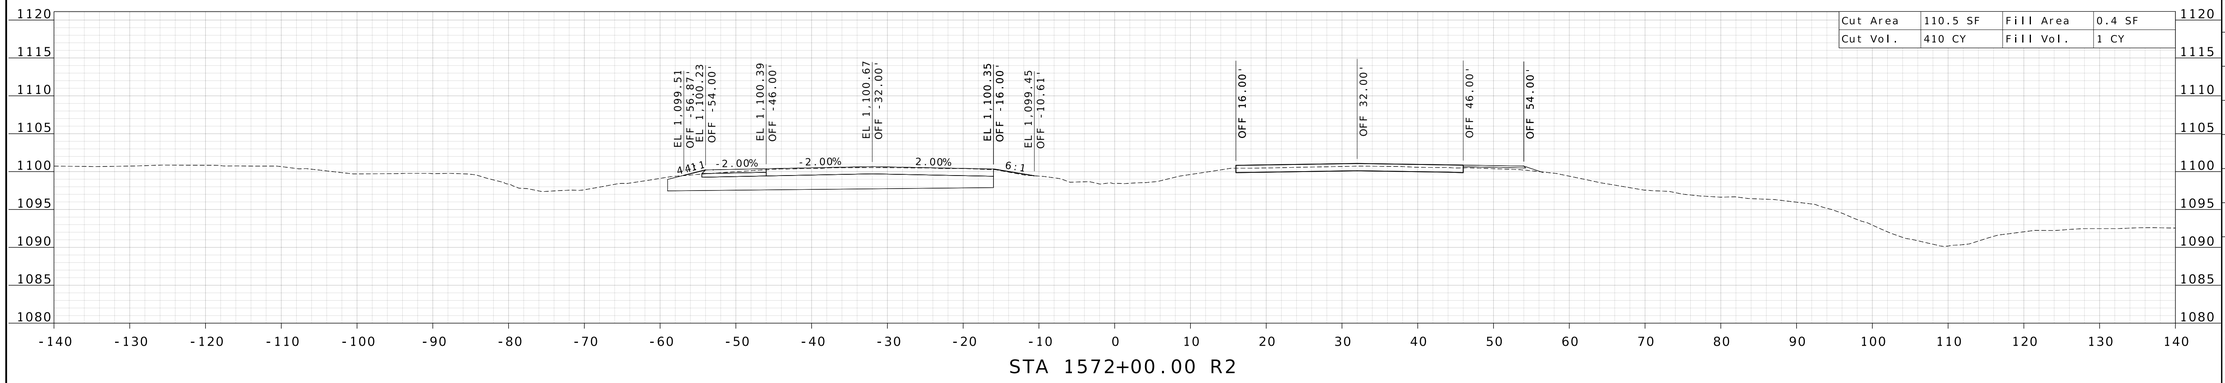

STA 1572+00.00 R2

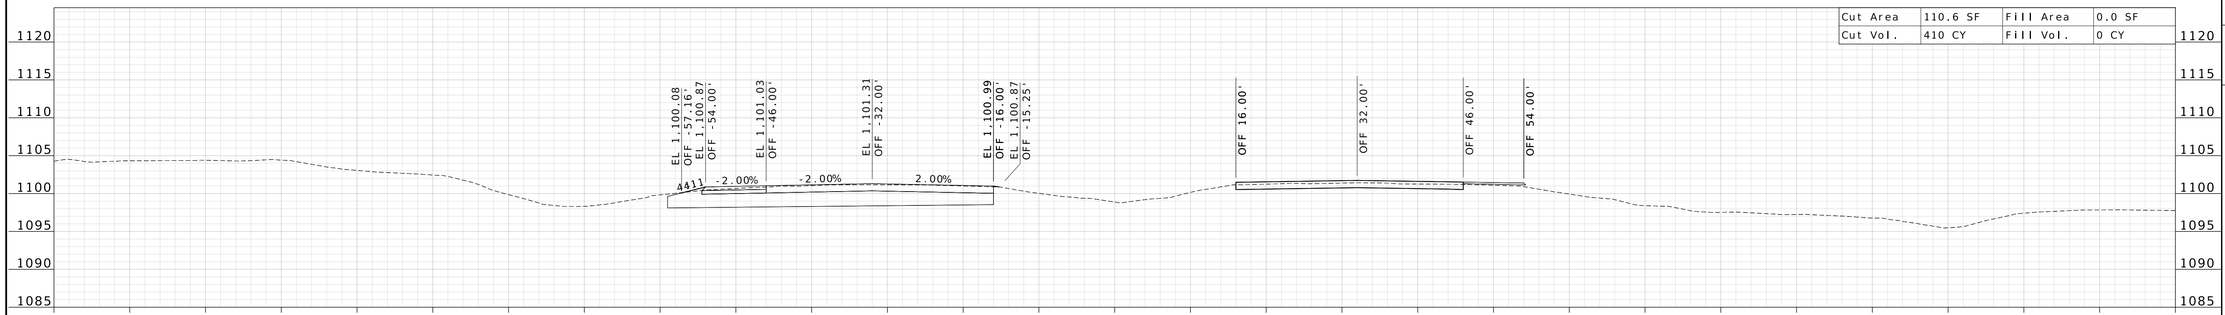

STA 1571+00.00 R2

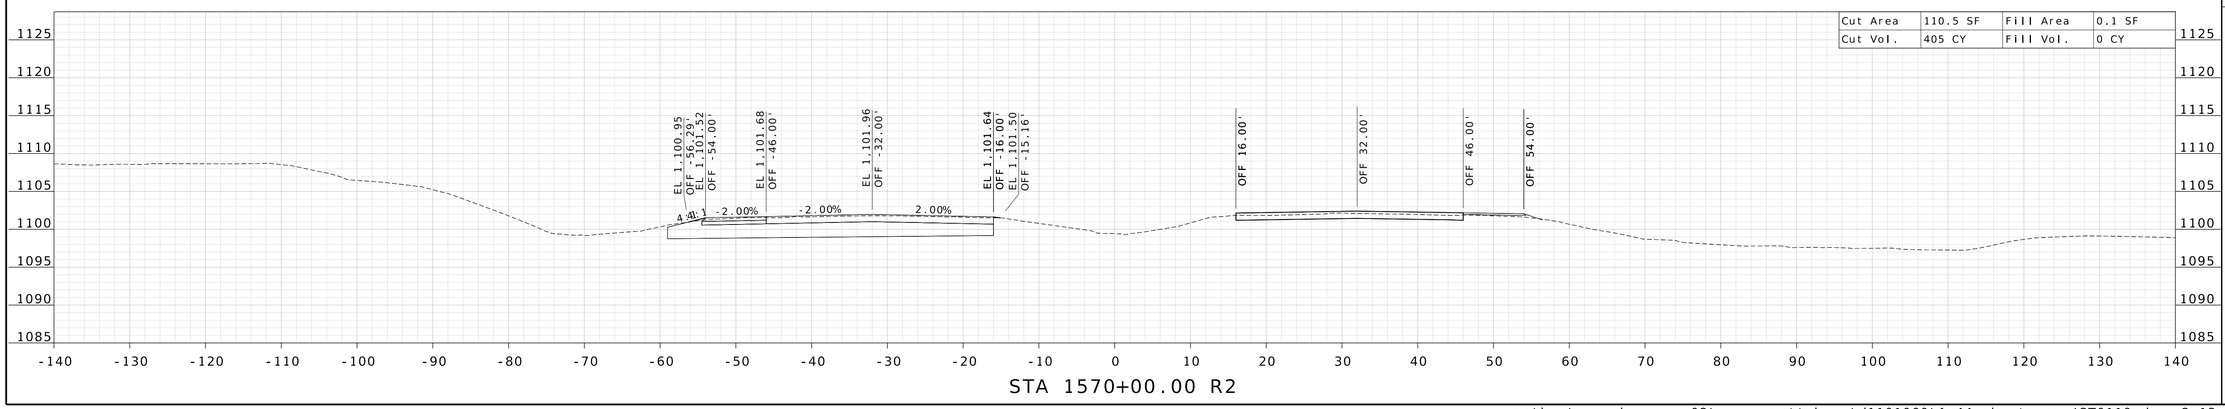

STA 1570+00.00 R2

STATE OF MISSOURI
WILLIAM G. KRUSSEL
NUMBER E-27561
REGISTERED PROFESSIONAL ENGINEER

09/21/2026 8:25:11 AM
William G. Krussel
MO PE-27561

DATE PREPARED
9/17/2026

ROUTE	STATE
I-44	MO
DISTRICT	SHEET NO.
CD	100

COUNTY
LACLEDE

JOB NO.
JST0119

CONTRACT ID.

PROJECT NO.

BRIDGE NO.

DESCRIPTION

DATE

MISSOURI HIGHWAYS AND TRANSPORTATION COMMISSION


105 WEST CAPITOL
JEFFERSON CITY, MO 65102
1-888-ASK-MODOT (1-888-275-6636)

MoDOT


WSP

211 N. BROADWAY.
SUITE 2800
ST. LOUIS, MO 63102
CERTIFICATE OF AUTHORITY
NO. 001444 ENGINEERING

c:\bms\wsp-pb-us-pw-02\wsp__scott.keys\d1101060\I-44_sheets_xs_JST0119.dgn 3:13:06 PM 9/17/2026

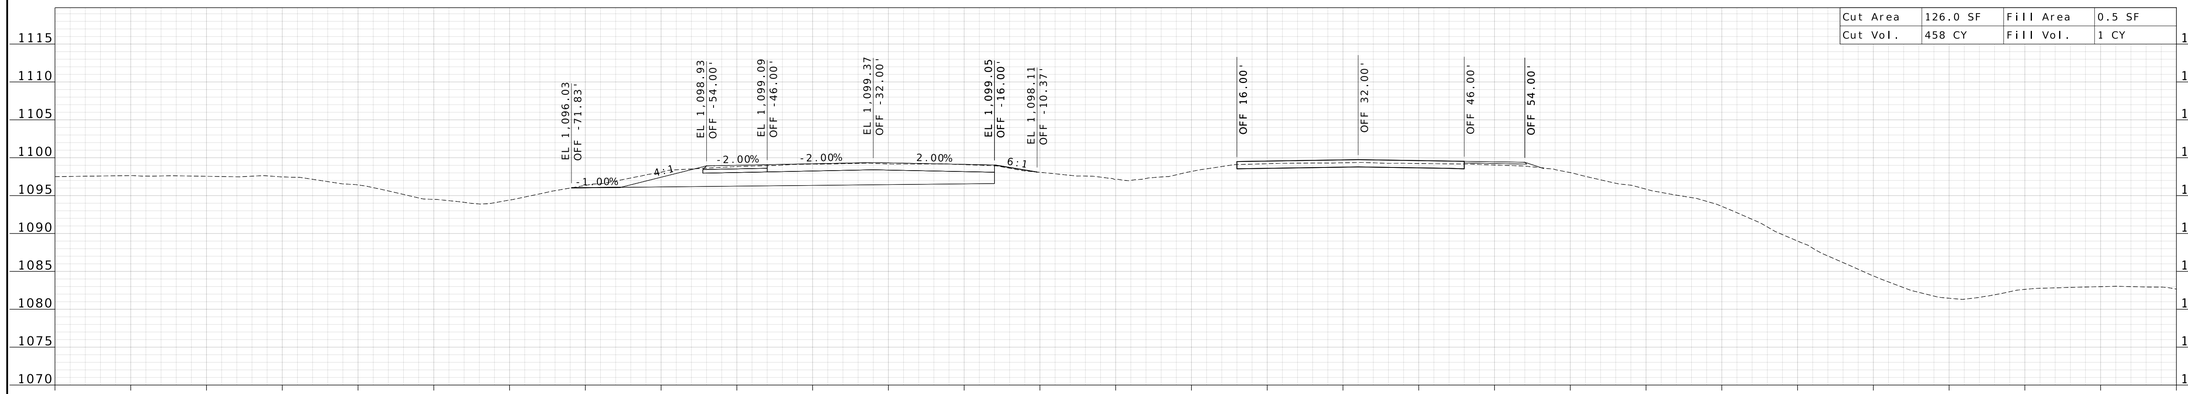

STA 1574+00.00 R2

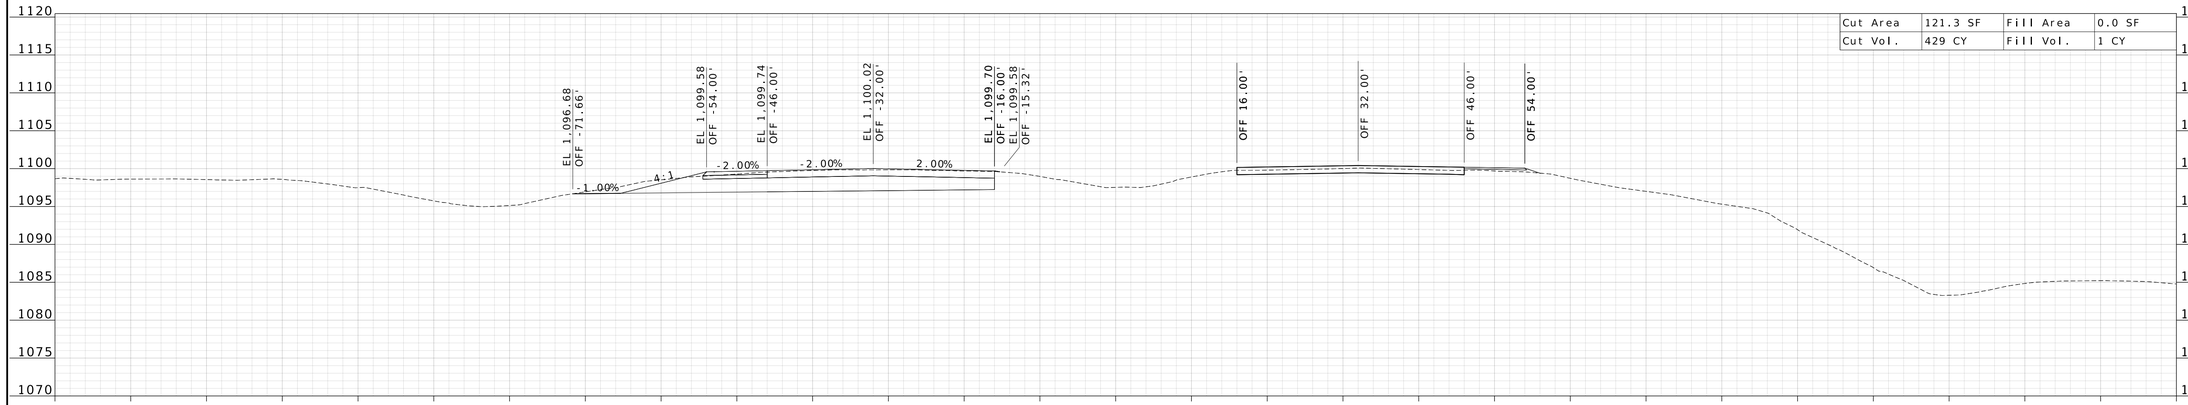

STA 1573+00.00 R2

STATE OF MISSOURI
WILLIAM G. KRUSSEL
NUMBER E-27561
REGISTERED PROFESSIONAL ENGINEER

09/21/2026 8:25:11 AM
William G. Krussel
MO PE-27561

DATE PREPARED
9/17/2026

ROUTE	STATE
I-44	MO

DISTRICT	SHEET NO.
CD	101

COUNTY
LACLEDE

JOB NO.
JST0119

CONTRACT ID.

PROJECT NO.

BRIDGE NO.


DESCRIPTION	DATE

MISSOURI HIGHWAYS AND TRANSPORTATION COMMISSION


105 WEST CAPITOL
JEFFERSON CITY, MO 65102
1-888-ASK-MODOT (1-888-275-6636)

211 N. BROADWAY.
SUITE 2800
ST. LOUIS, MO 63102
CERTIFICATE OF AUTHORITY
NO. 001444 ENGINEERING


c:\bms\wsp-pb-us-pw-02\wsp__scott.keys\d1101060\I-44_sheets_xs_JST0119.dgn 3:13:07 PM 9/17/2026

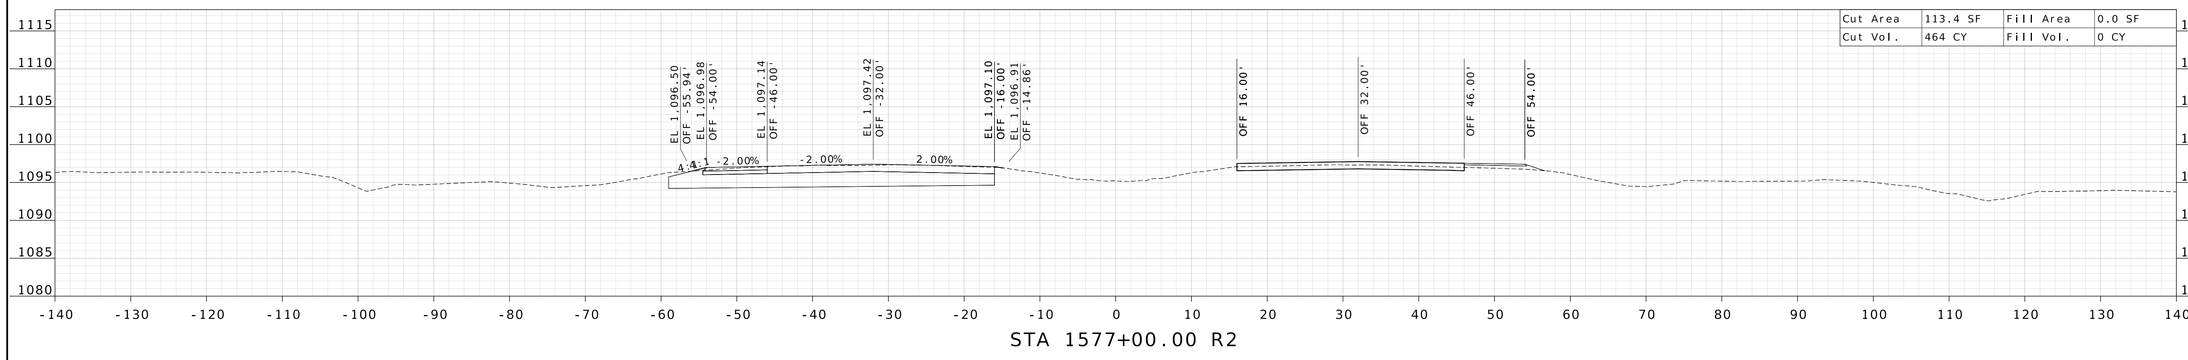

STA 1577+00.00 R2

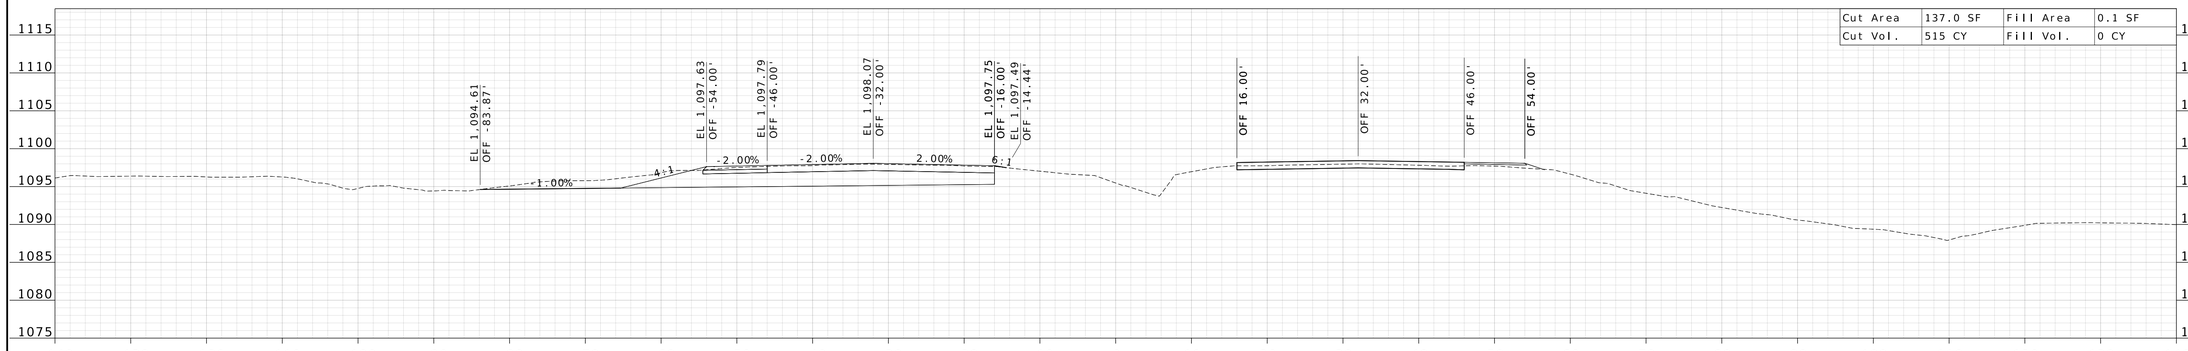

STA 1576+00.00 R2

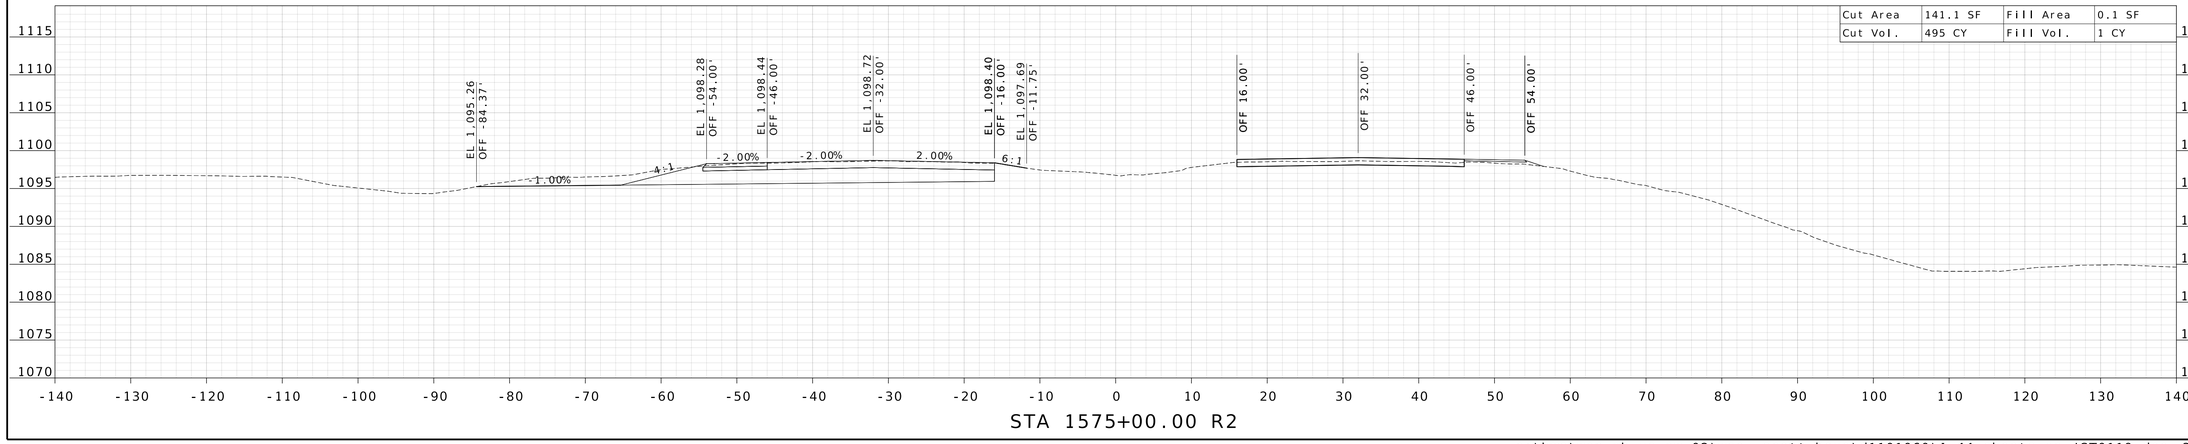

STA 1575+00.00 R2

STATE OF MISSOURI
WILLIAM G. KRUSSEL
NUMBER E-27561
REGISTERED PROFESSIONAL ENGINEER

09/21/2026 8:25:12 AM
William G. Krussel
MO PE-27561

DATE PREPARED
9/17/2026

ROUTE	STATE
I-44	MO

DISTRICT	SHEET NO.
CD	102

COUNTY
LACLEDE

JOB NO.
JST0119

CONTRACT ID.

PROJECT NO.


BRIDGE NO.

DESCRIPTION	DATE


MISSOURI HIGHWAYS AND TRANSPORTATION COMMISSION
105 WEST CAPITOL
JEFFERSON CITY, MO 65102
1-888-ASK-MODOT (1-888-275-6636)

211 N. BROADWAY.
SUITE 2800
ST. LOUIS, MO 63102
CERTIFICATE OF AUTHORITY
NO. 001444 ENGINEERING


c:\bms\wsp-pb-us-pw-02\wsp__scott.keys\d1101060\I-44_sheets_xs_JST0119.dgn 3:13:09 PM 9/17/2026

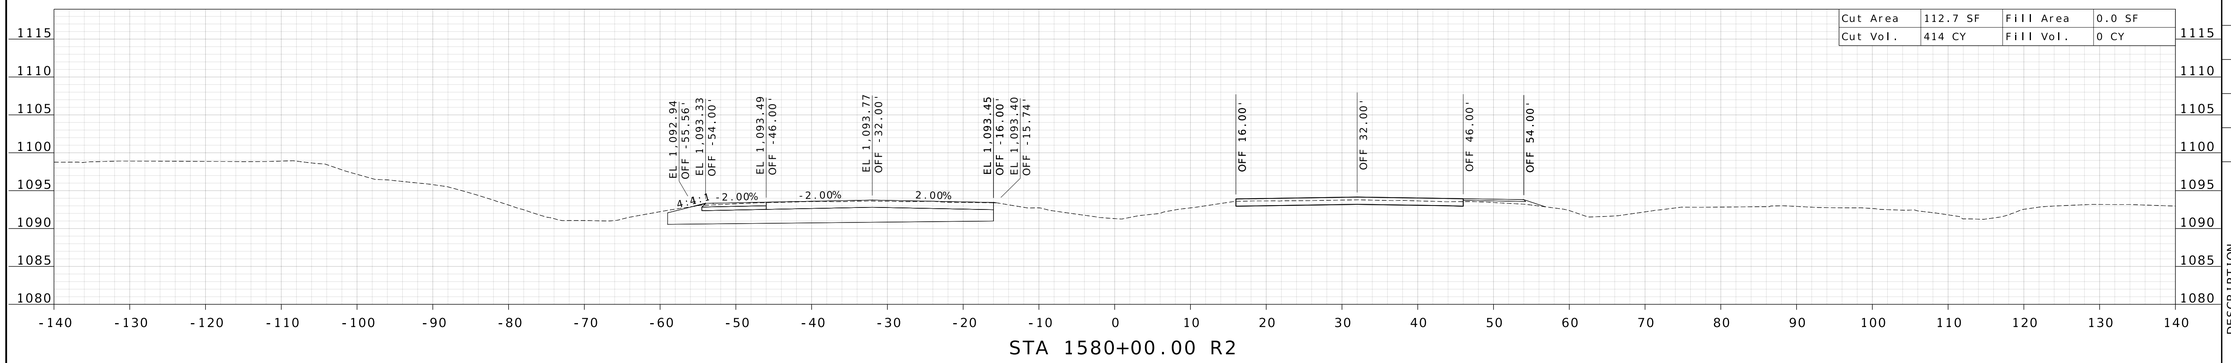

STA 1580+00.00 R2

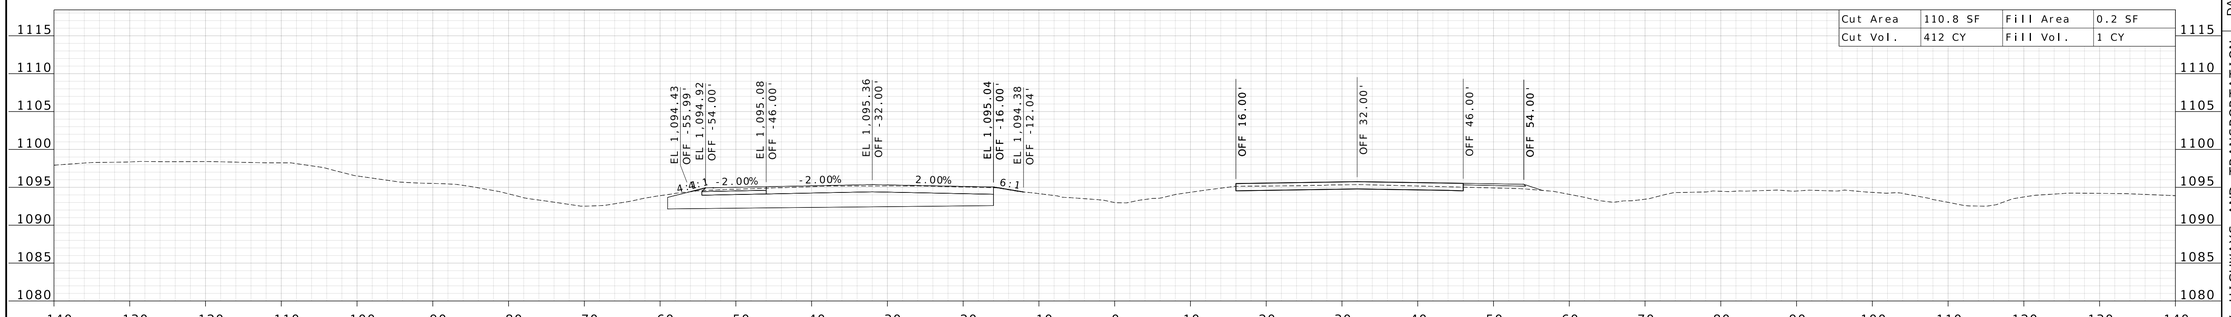

STA 1579+00.00 R2

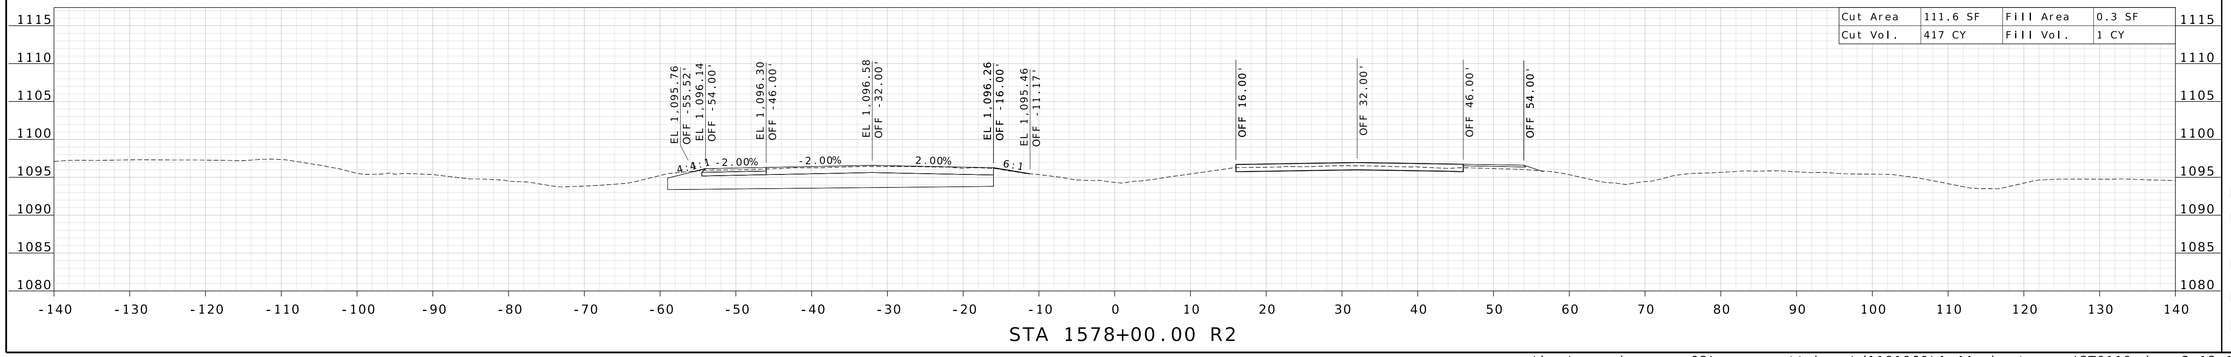

STA 1578+00.00 R2

STATE OF MISSOURI
WILLIAM G. KRUSSEL
NUMBER E-27561
REGISTERED PROFESSIONAL ENGINEER

09/21/2026 8:25:12 AM
William G. Krussel
MO PE-27561

DATE PREPARED
9/17/2026

ROUTE	STATE
I-44	MO
DISTRICT	SHEET NO.
CD	103

COUNTY
LACLEDE

JOB NO.
JST0119

CONTRACT ID.

PROJECT NO.

BRIDGE NO.

DESCRIPTION


DATE

MISSOURI HIGHWAYS AND TRANSPORTATION COMMISSION


105 WEST CAPITOL
JEFFERSON CITY, MO 65102
1-888-ASK-MODOT (1-888-275-6636)

211 N. BROADWAY.
SUITE 2800
ST. LOUIS, MO 63102
CERTIFICATE OF AUTHORITY
NO. 001444 ENGINEERING


c:\bms\wsp-pb-us-pw-02\wsp__scott.keys\d1101060\I-44_sheets_xs_JST0119.dgn 3:13:11 PM 9/17/2026

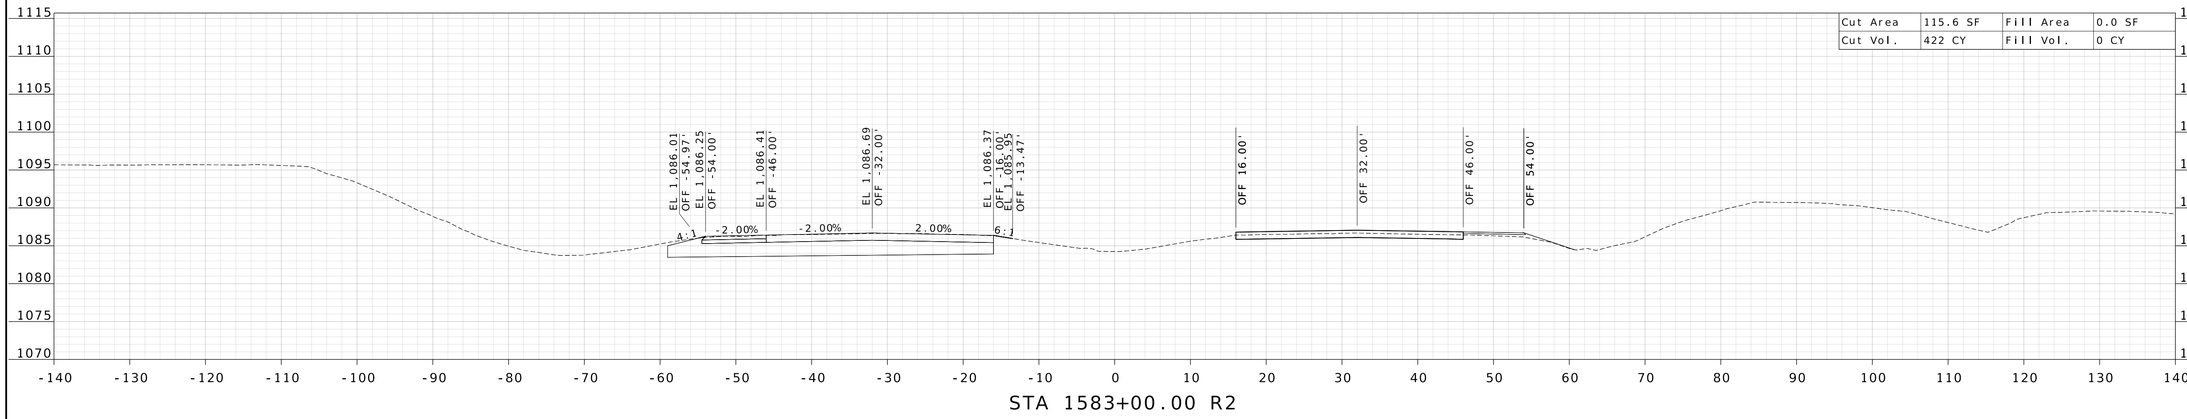

STA 1583+00.00 R2

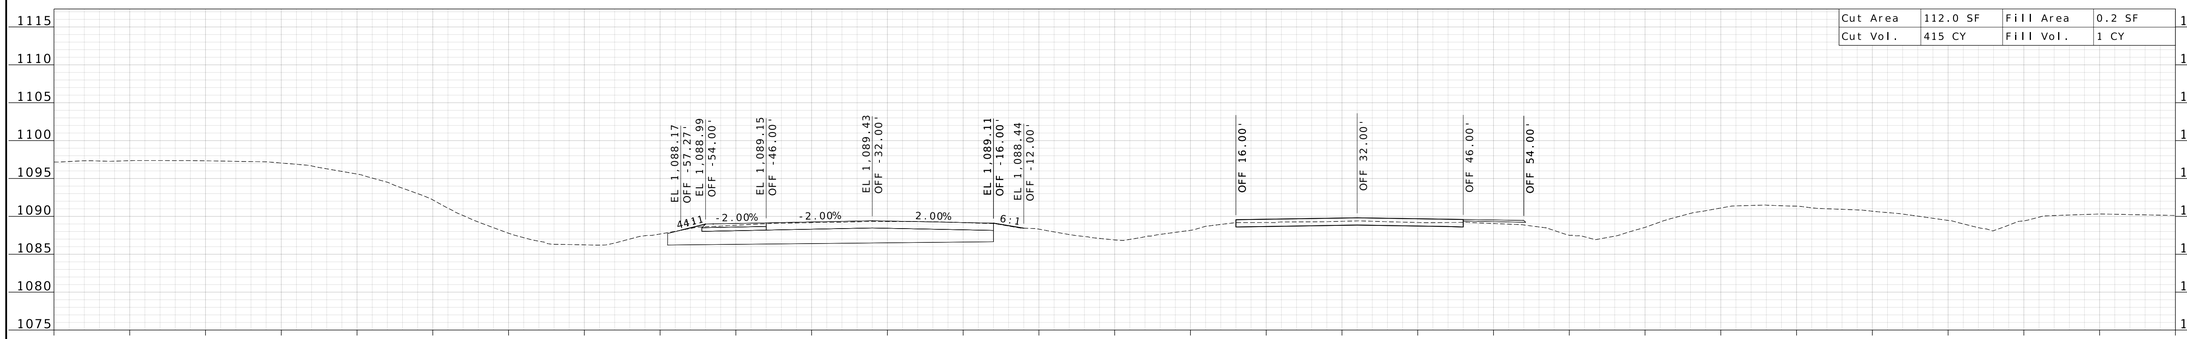

STA 1582+00.00 R2

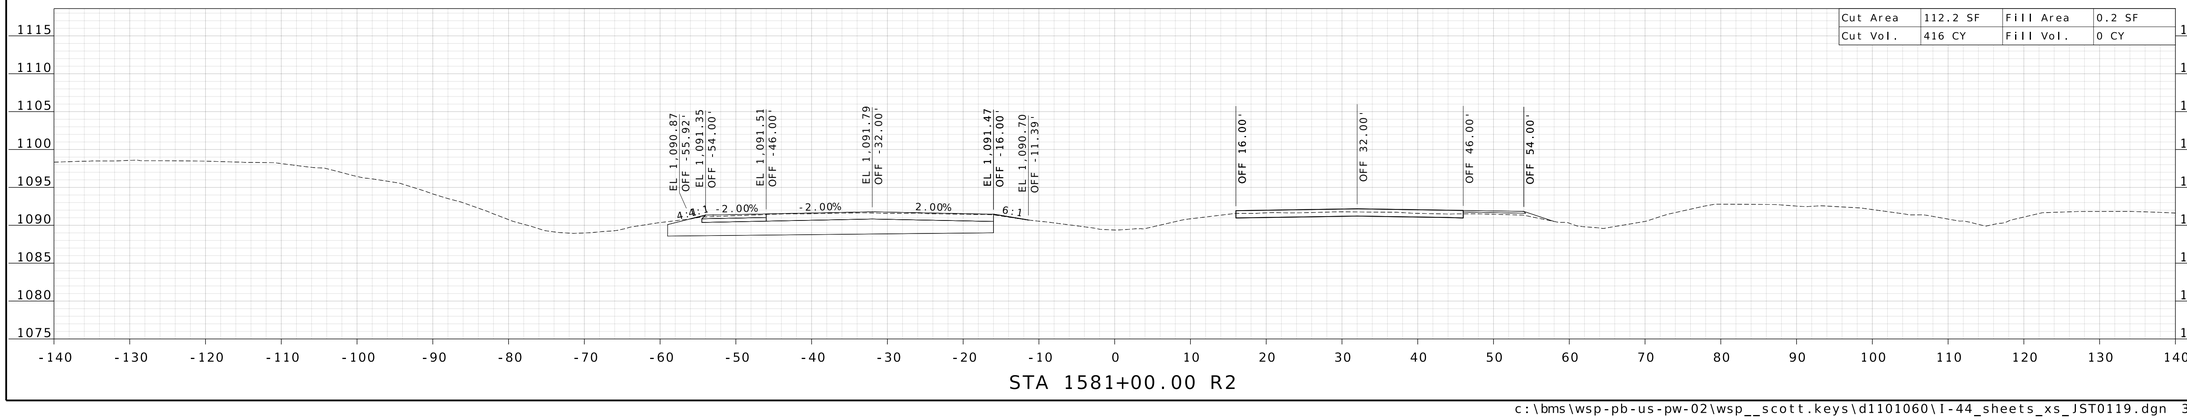

STA 1581+00.00 R2

STATE OF MISSOURI
WILLIAM G. KRUSSEL
NUMBER E-27561
REGISTERED PROFESSIONAL ENGINEER

09/21/2026 8:25:12 AM
William G. Krussel
MO PE-27561

DATE PREPARED
9/17/2026

ROUTE	STATE
I-44	MO

DISTRICT	SHEET NO.
CD	104

COUNTY
LACLEDE

JOB NO.
JST0119

CONTRACT ID.

PROJECT NO.

BRIDGE NO.


DESCRIPTION	DATE


MISSOURI HIGHWAYS AND TRANSPORTATION COMMISSION

105 WEST CAPITOL
JEFFERSON CITY, MO 65102
1-888-ASK-MODOT (1-888-275-6636)

211 N. BROADWAY,
SUITE 2800
ST. LOUIS, MO 63102
CERTIFICATE OF AUTHORITY
NO. 001444 ENGINEERING

c:\bms\wsp-pb-us-pw-02\wsp__scott.keys\d1101060\I-44_sheets_xs_JST0119.dgn 3:13:13 PM 9/17/2026

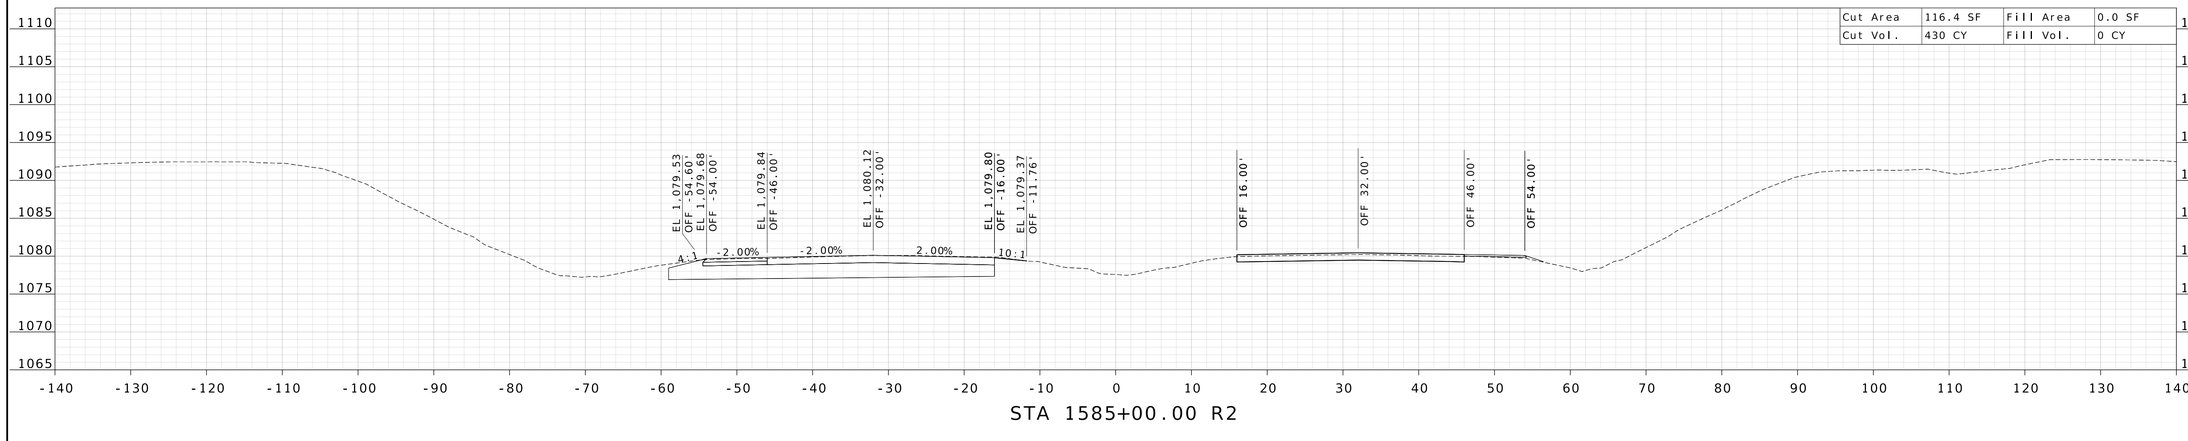

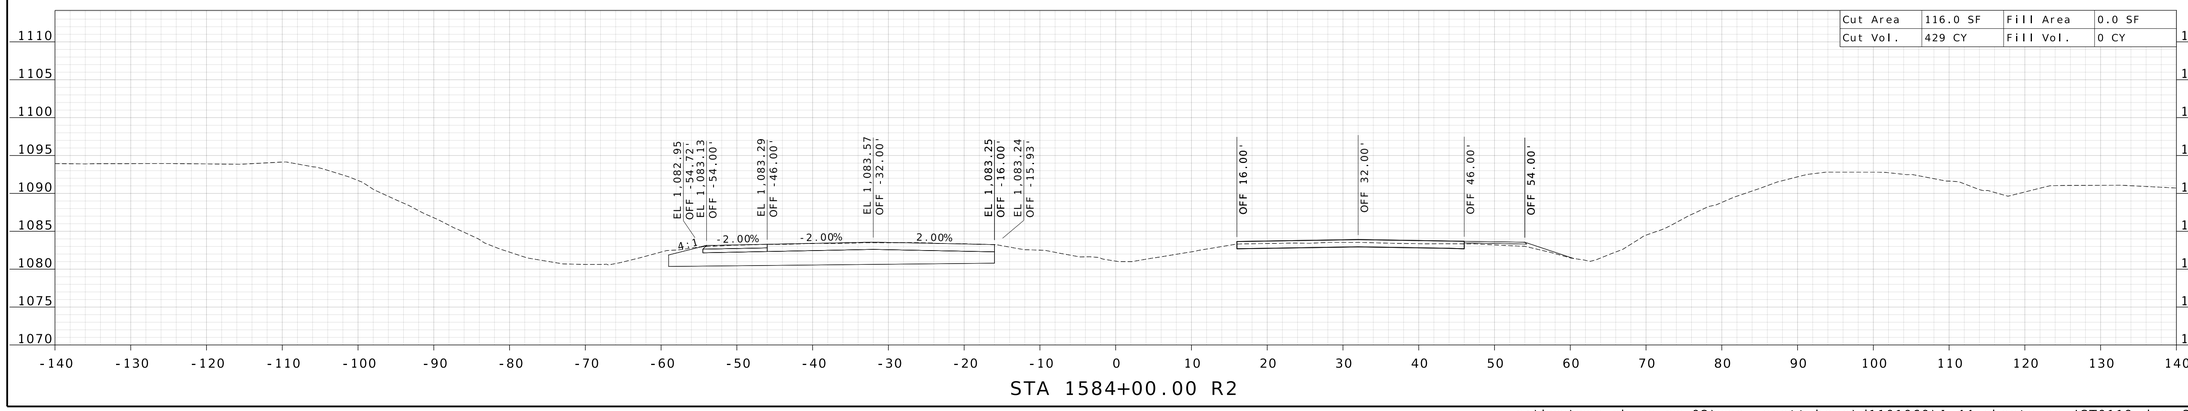

WILLIAM G. KRUSSEL
NUMBER E-27561
STATE OF MISSOURI
REGISTERED PROFESSIONAL ENGINEER

09/21/2026 8:25:13 AM
William G. Krussel
MO PE-27561

DATE PREPARED
9/17/2026

ROUTE	STATE
I-44	MO

DISTRICT	SHEET NO.
CD	105

COUNTY
LACLEDE

JOB NO.
JST0119

CONTRACT ID.

PROJECT NO.

BRIDGE NO.


DESCRIPTION	DATE

MISSOURI HIGHWAYS AND TRANSPORTATION COMMISSION


105 WEST CAPITOL
JEFFERSON CITY, MO 65102
1-888-ASK-MODOT (1-888-275-6636)

MoDOT

211 N. BROADWAY.
SUITE 2800
ST. LOUIS, MO 63102
CERTIFICATE OF AUTHORITY
NO. 001444 ENGINEERING

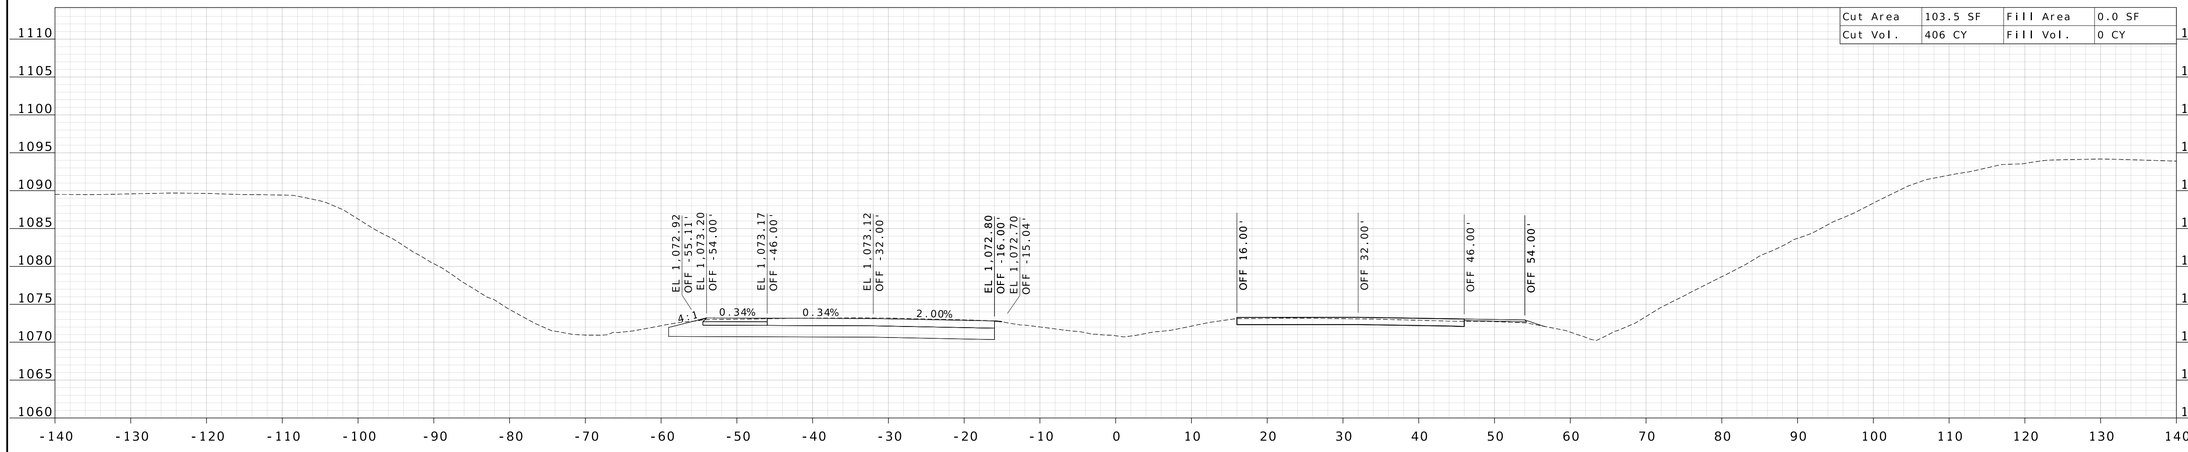

STA 1587+00.00 R2

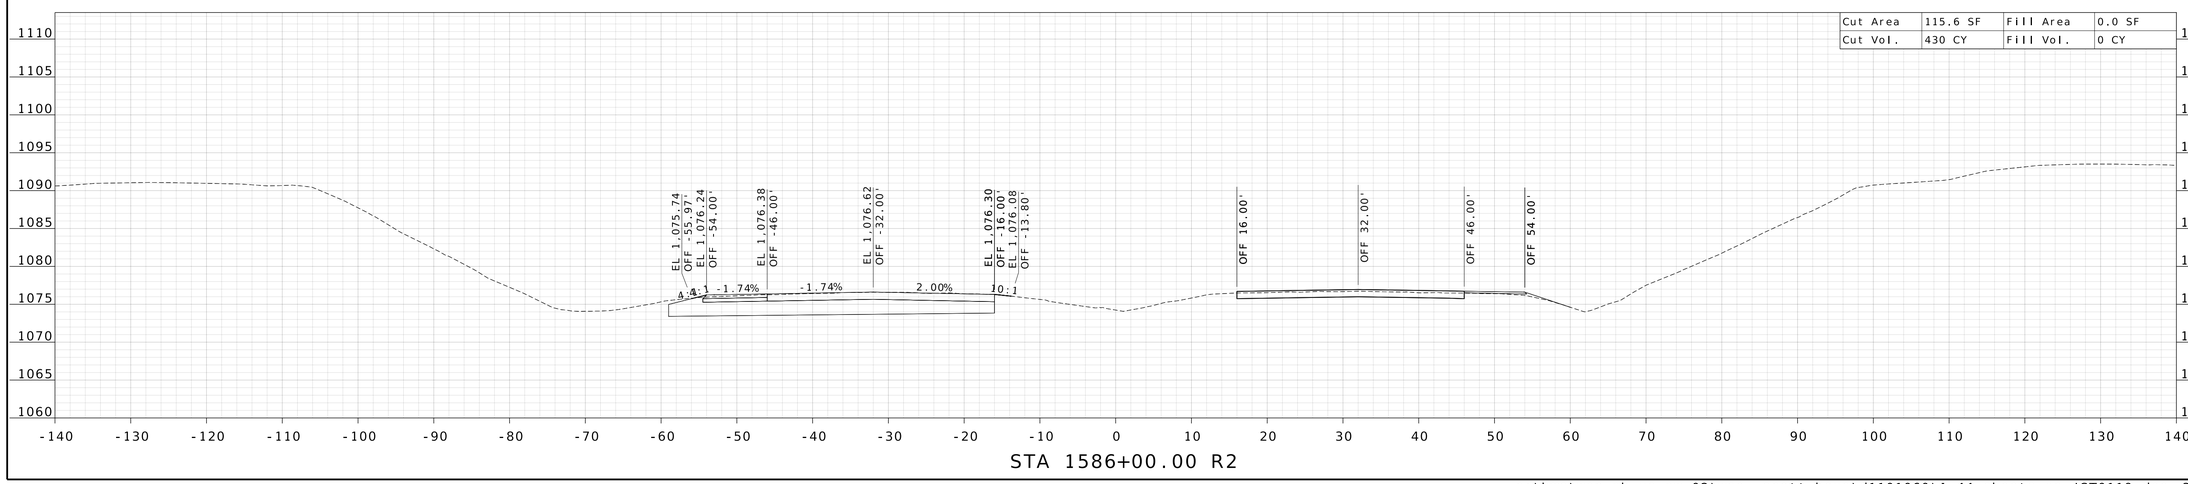

STA 1586+00.00 R2

STATE OF MISSOURI
WILLIAM G. KRUSSEL
NUMBER E-27561
REGISTERED PROFESSIONAL ENGINEER

09/21/2026 8:25:13 AM
William G. Krussel
MO PE-27561

DATE PREPARED
9/17/2026

ROUTE	STATE
I-44	MO

DISTRICT	SHEET NO.
CD	106

COUNTY
LACLEDE

JOB NO.
JST0119

CONTRACT ID.

PROJECT NO.

BRIDGE NO.

DESCRIPTION	DATE


MISSOURI HIGHWAYS AND TRANSPORTATION COMMISSION


105 WEST CAPITOL
JEFFERSON CITY, MO 65102
1-888-ASK-MODOT (1-888-275-6636)

MoDOT

211 N. BROADWAY.
SUITE 2800
ST. LOUIS, MO 63102
CERTIFICATE OF AUTHORITY
NO. 001444 ENGINEERING

WSP

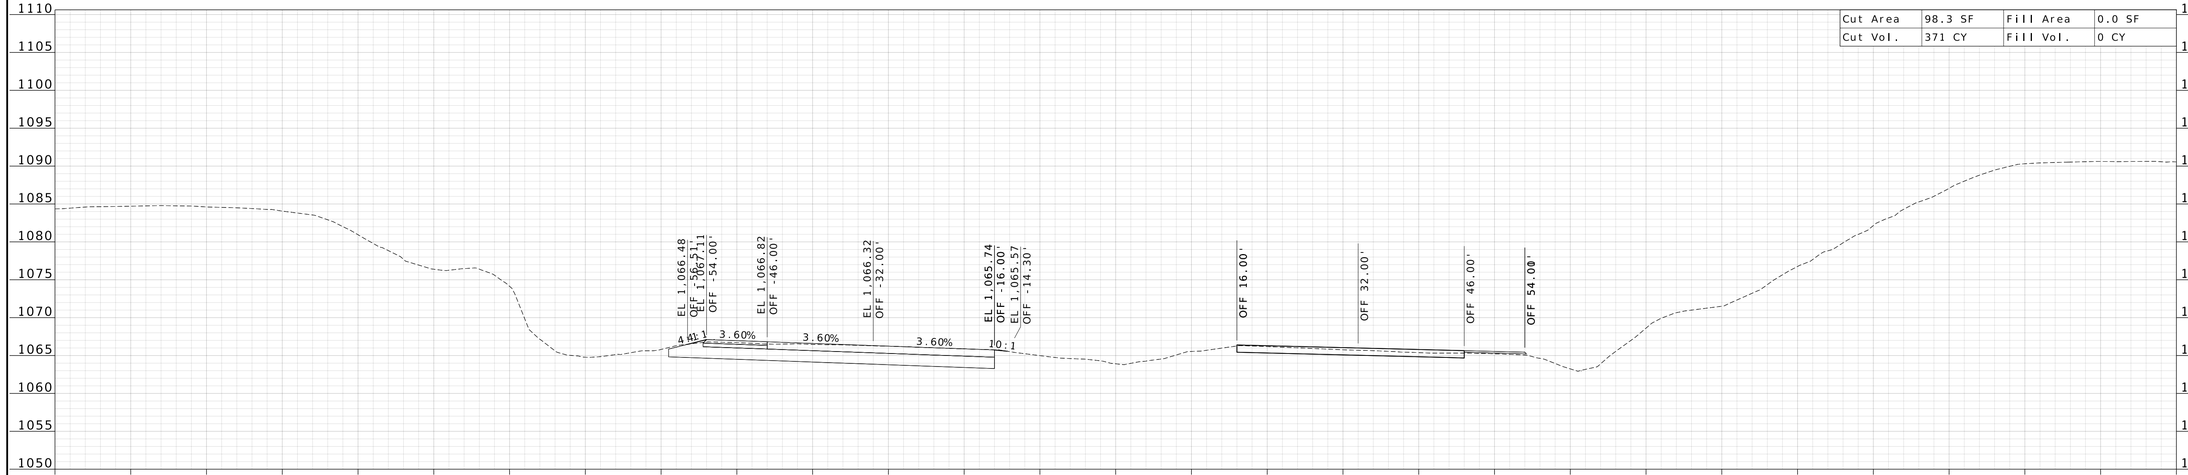

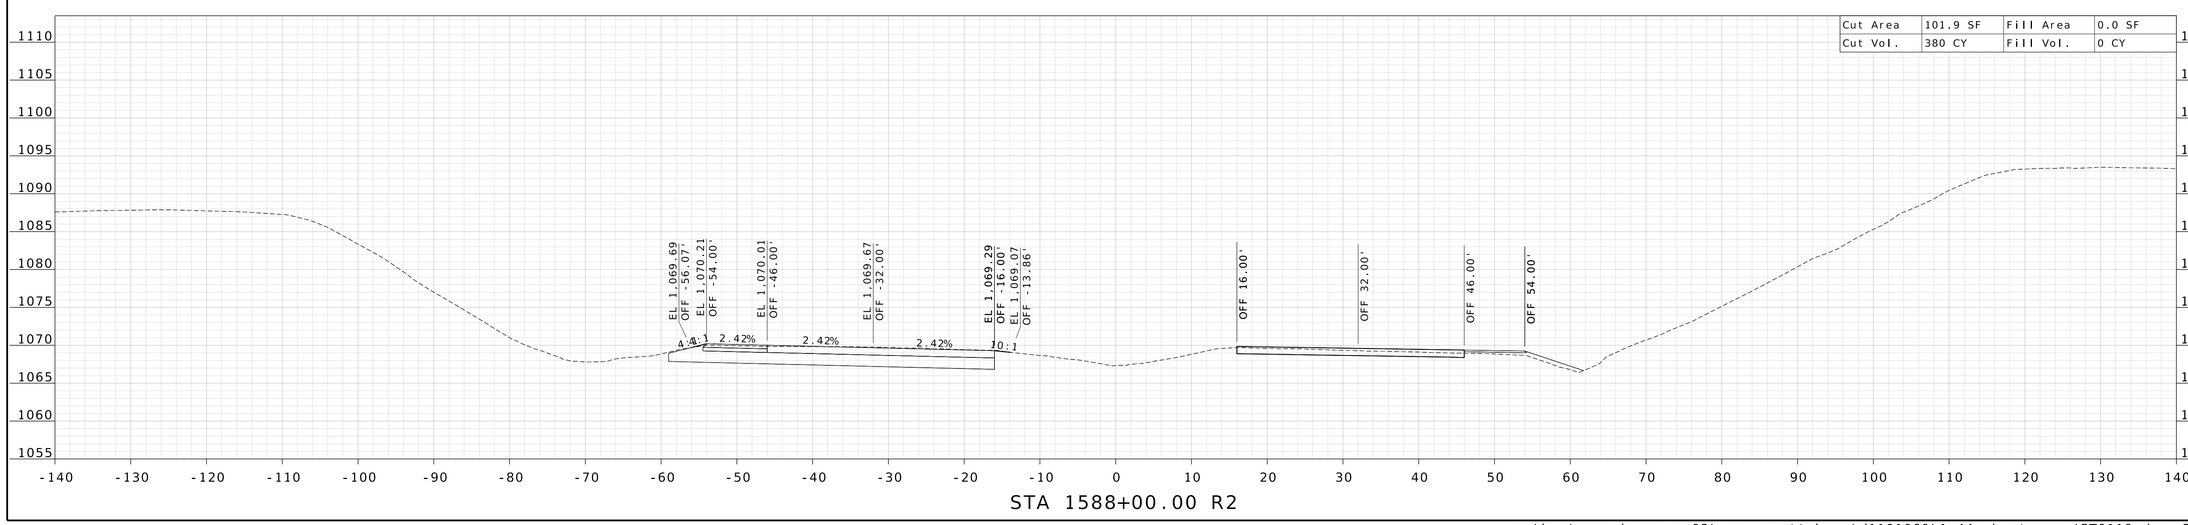

WILLIAM G. KRUSSEL
NUMBER E-27561
STATE OF MISSOURI
REGISTERED PROFESSIONAL ENGINEER

09/21/2026 8:25:13 AM
William G. Krussel
MO PE-27561

DATE PREPARED
9/17/2026

ROUTE	STATE
I-44	MO
DISTRICT	SHEET NO.
CD	107

COUNTY
LACLEDE

JOB NO.
JST0119

CONTRACT ID.

PROJECT NO.


BRIDGE NO.

DESCRIPTION	DATE


MISSOURI HIGHWAYS AND TRANSPORTATION COMMISSION
105 WEST CAPITOL
JEFFERSON CITY, MO 65102
1-888-ASK-MODOT (1-888-275-6636)

211 N. BROADWAY,
SUITE 2800
ST. LOUIS, MO 63102
CERTIFICATE OF AUTHORITY
NO. 001444 ENGINEERING

c:\bms\wsp-pb-us-pw-02\wsp__scott.keys\d1101060\I-44_sheets_xs_JST0119.dgn 3:13:18 PM 9/17/2026

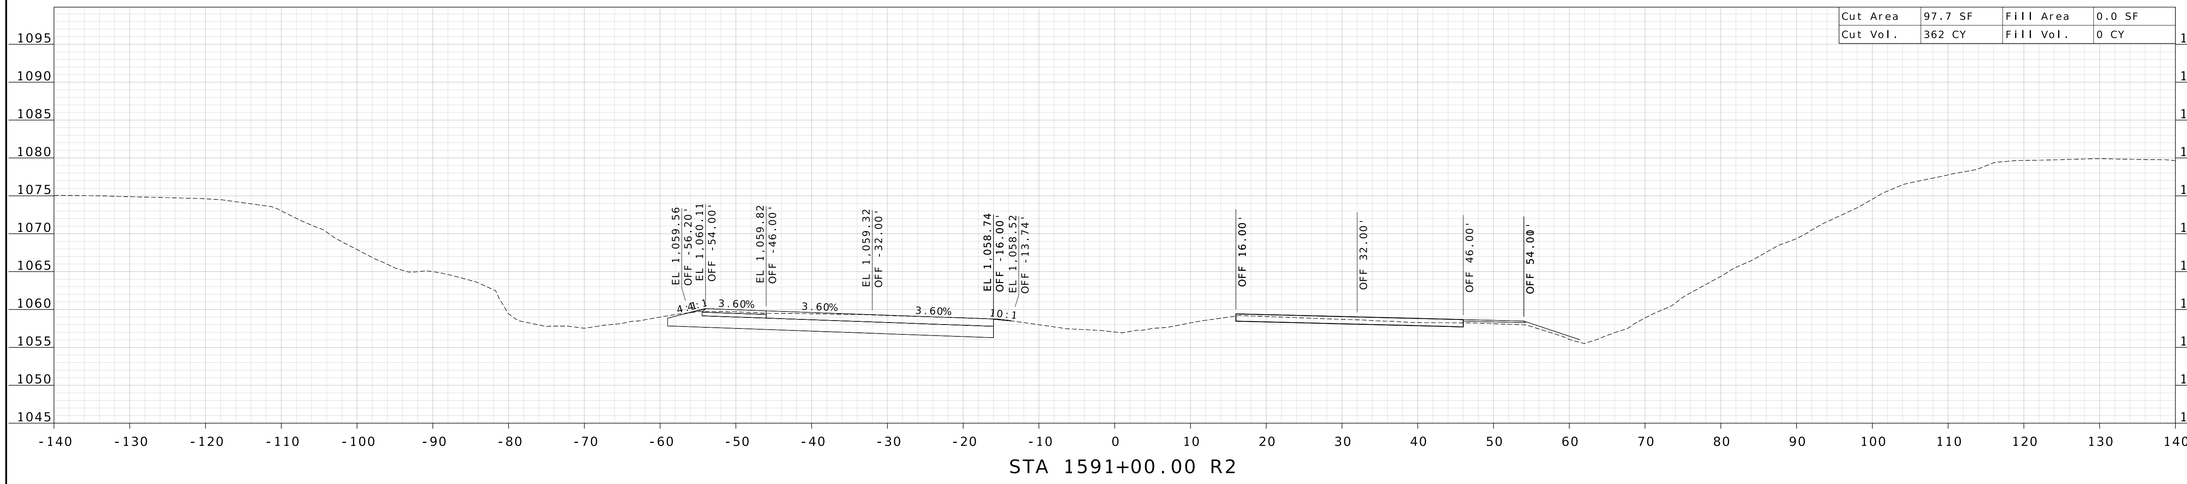

STA 1591+00.00 R2

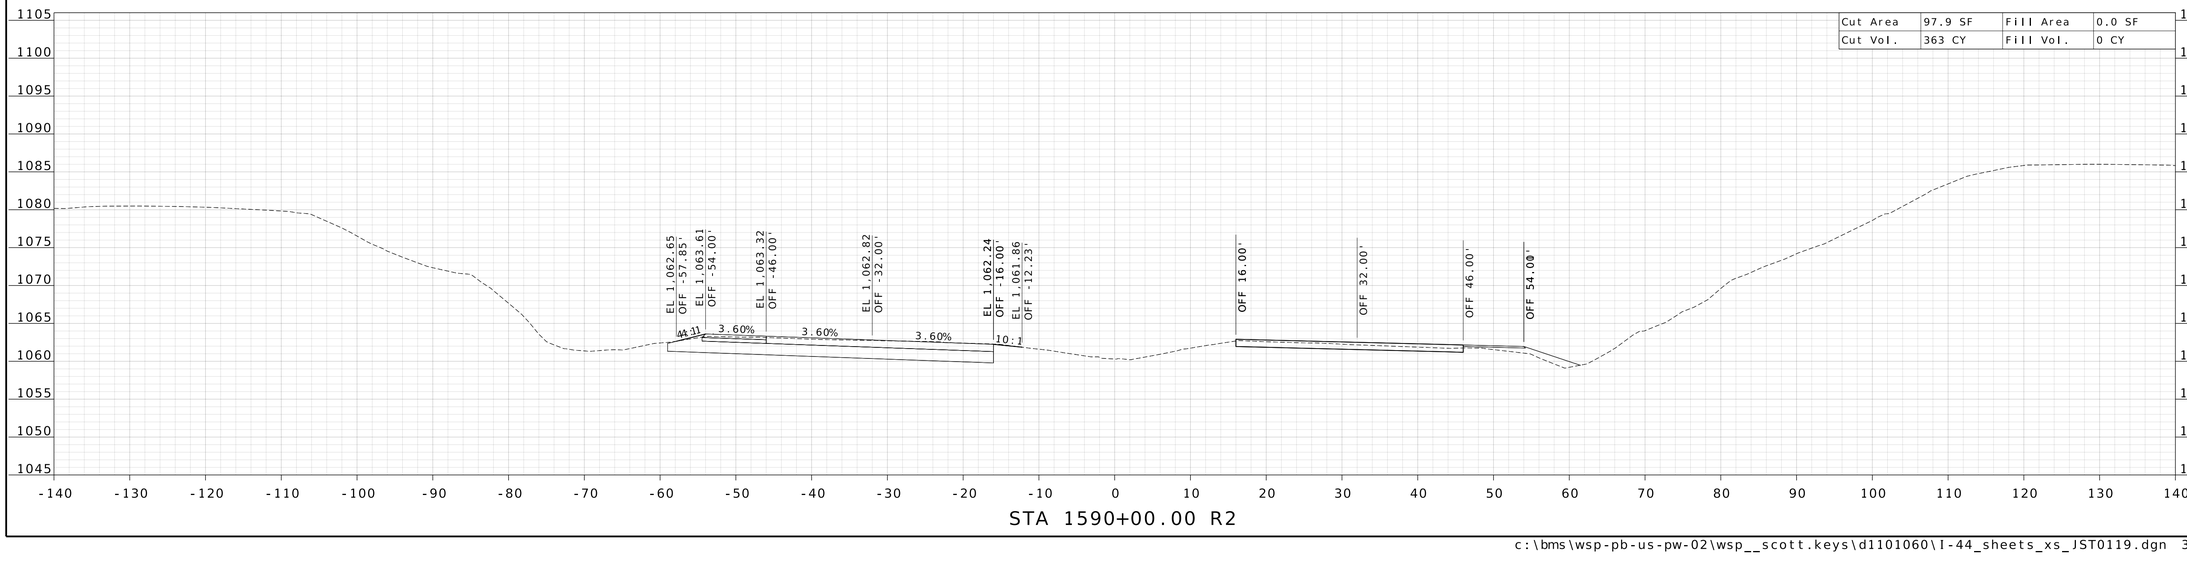

STA 1590+00.00 R2

STATE OF MISSOURI
WILLIAM G. KRUSSEL
NUMBER E-27561
REGISTERED PROFESSIONAL ENGINEER

09/21/2026 8:25:14 AM
William G. Krussel
MO PE-27561

DATE PREPARED
9/17/2026

ROUTE	STATE
I-44	MO

DISTRICT	SHEET NO.
CD	108

COUNTY
LACLEDE

JOB NO.
JST0119

CONTRACT ID.

PROJECT NO.

BRIDGE NO.


DESCRIPTION	DATE


MISSOURI HIGHWAYS AND TRANSPORTATION COMMISSION

105 WEST CAPITOL
JEFFERSON CITY, MO 65102
1-888-ASK-MODOT (1-888-275-6636)

211 N. BROADWAY.
SUITE 2800
ST. LOUIS, MO 63102
CERTIFICATE OF AUTHORITY
NO. 001444 ENGINEERING

c:\bms\wsp-pb-us-pw-02\wsp__scott.keys\d1101060\I-44_sheets_xs_JST0119.dgn 3:13:19 PM 9/17/2026

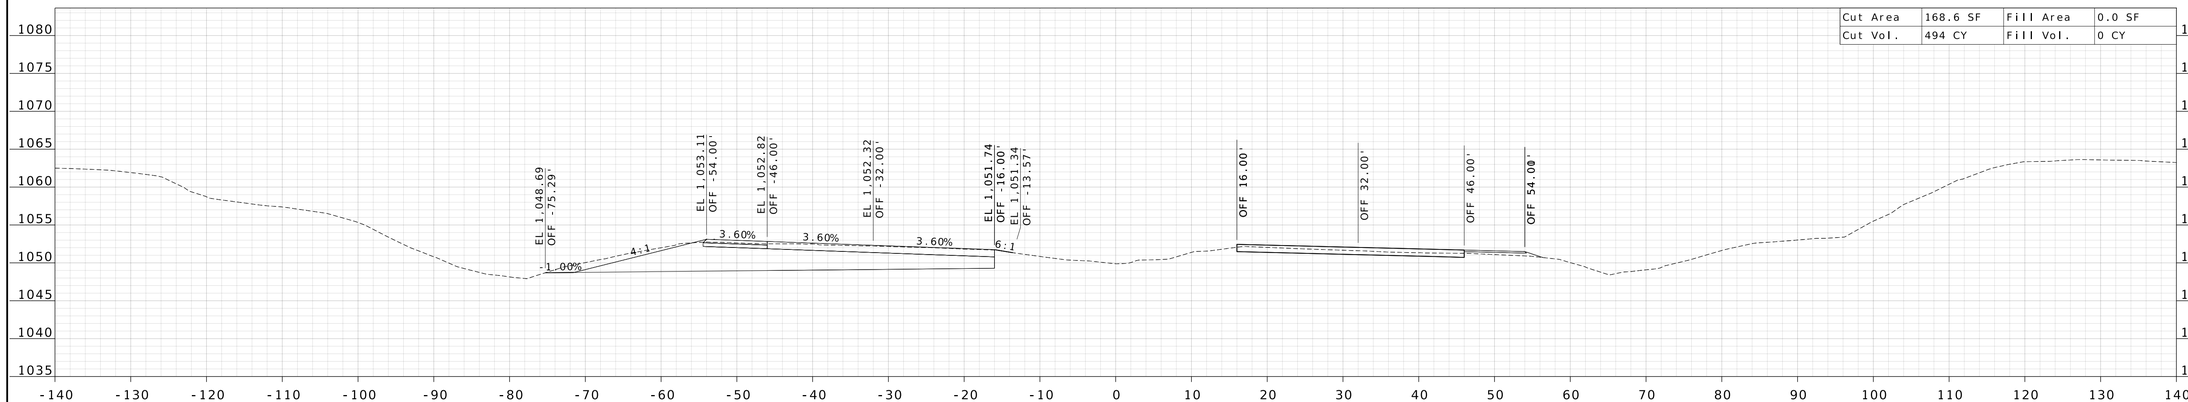

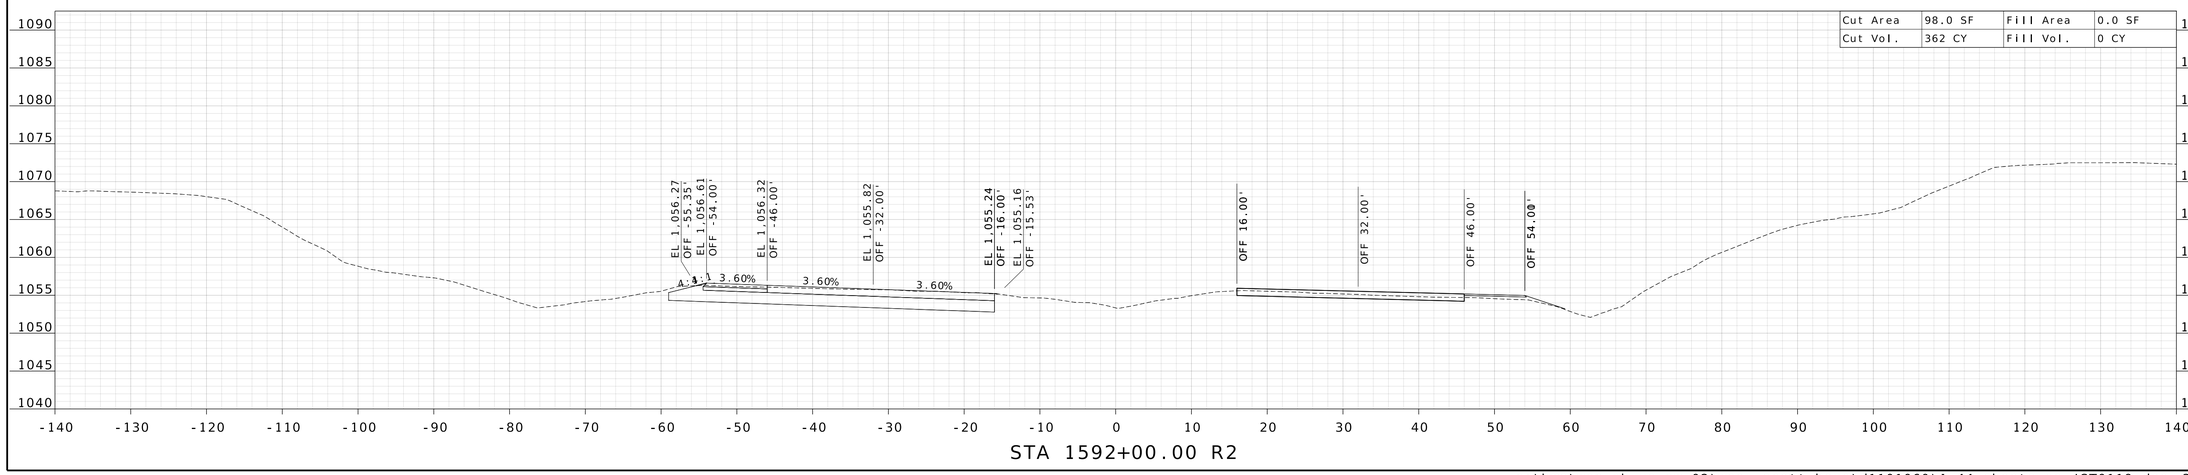

WILLIAM G. KRUSSEL
NUMBER E-27561
REGISTERED PROFESSIONAL ENGINEER
STATE OF MISSOURI

09/21/2026 8:25:14 AM
William G. Krussel
MO PE-27561

DATE PREPARED
9/17/2026

ROUTE	STATE
I-44	MO
DISTRICT	SHEET NO.
CD	109

COUNTY
LACLEDE

JOB NO.
JST0119

CONTRACT ID.

PROJECT NO.

BRIDGE NO.

DESCRIPTION


DATE


MISSOURI HIGHWAYS AND TRANSPORTATION COMMISSION

105 WEST CAPITOL
JEFFERSON CITY, MO 65102
1-888-ASK-MODOT (1-888-275-6636)

211 N. BROADWAY.
SUITE 2800
ST. LOUIS, MO 63102
CERTIFICATE OF AUTHORITY
NO. 001444 ENGINEERING

c:\bms\wsp-pb-us-pw-02\wsp__scott.keys\d1101060\I-44_sheets_xs_JST0119.dgn 3:13:21 PM 9/17/2026

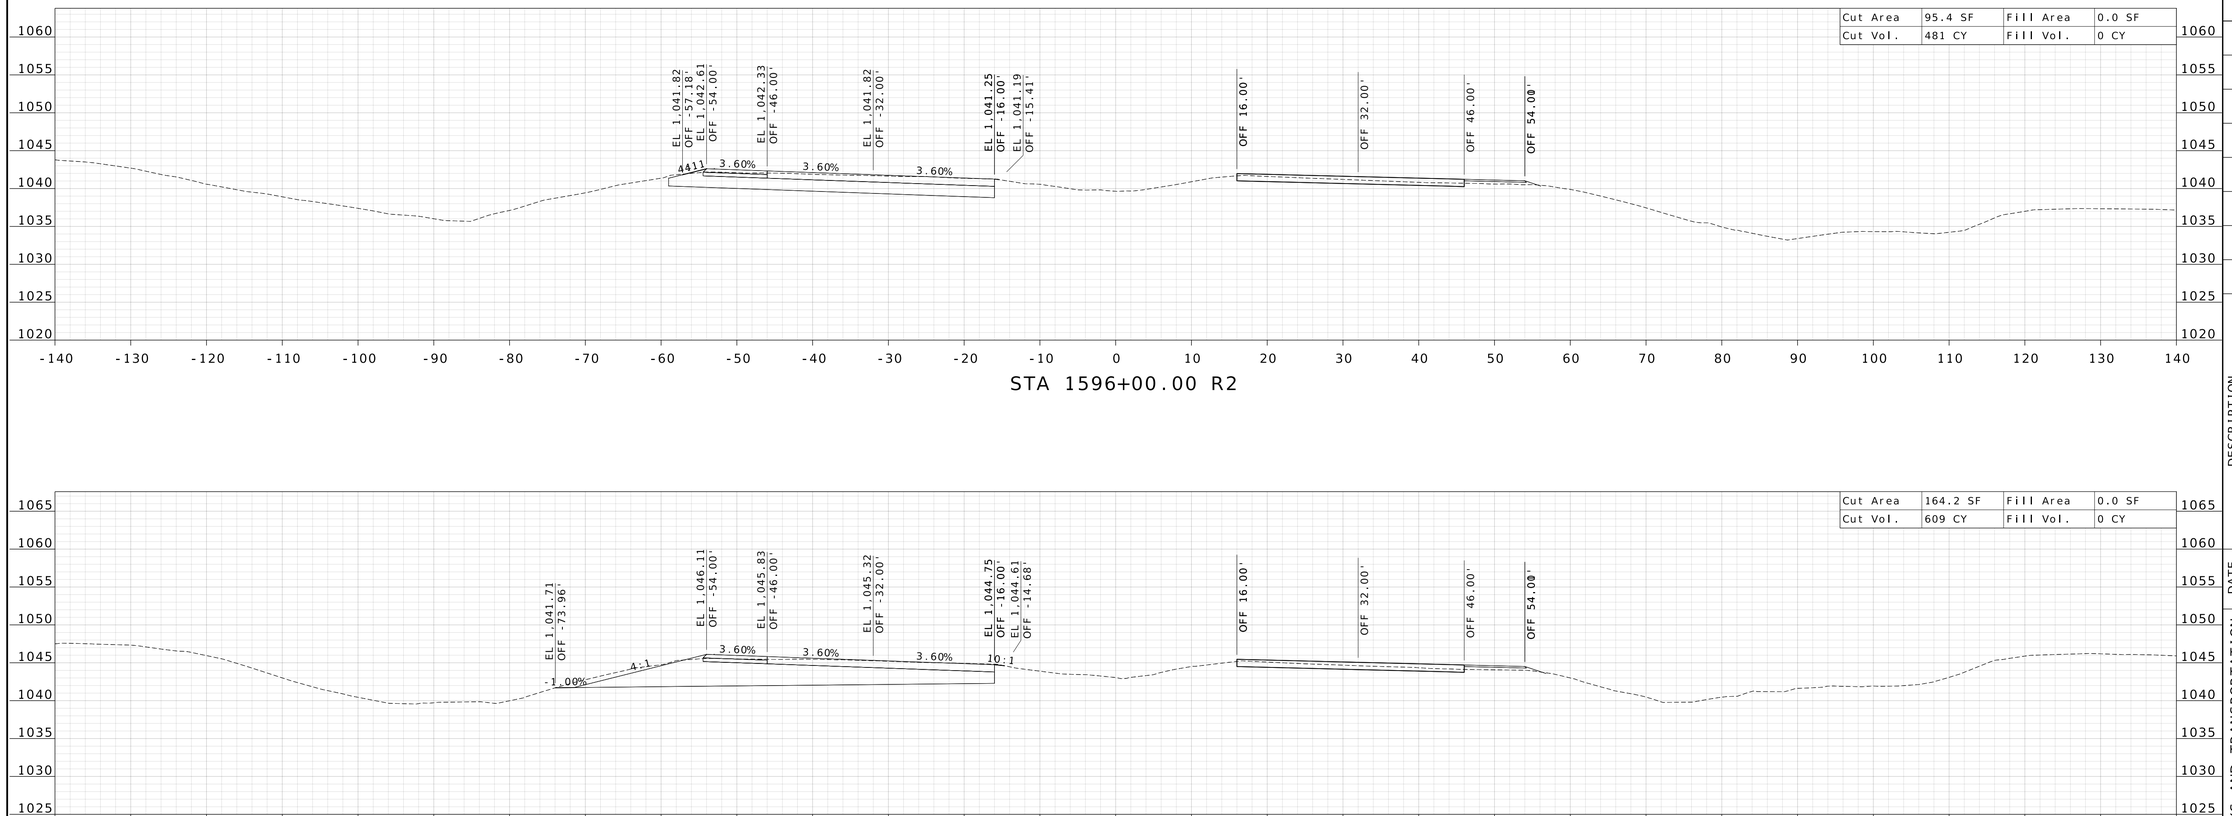

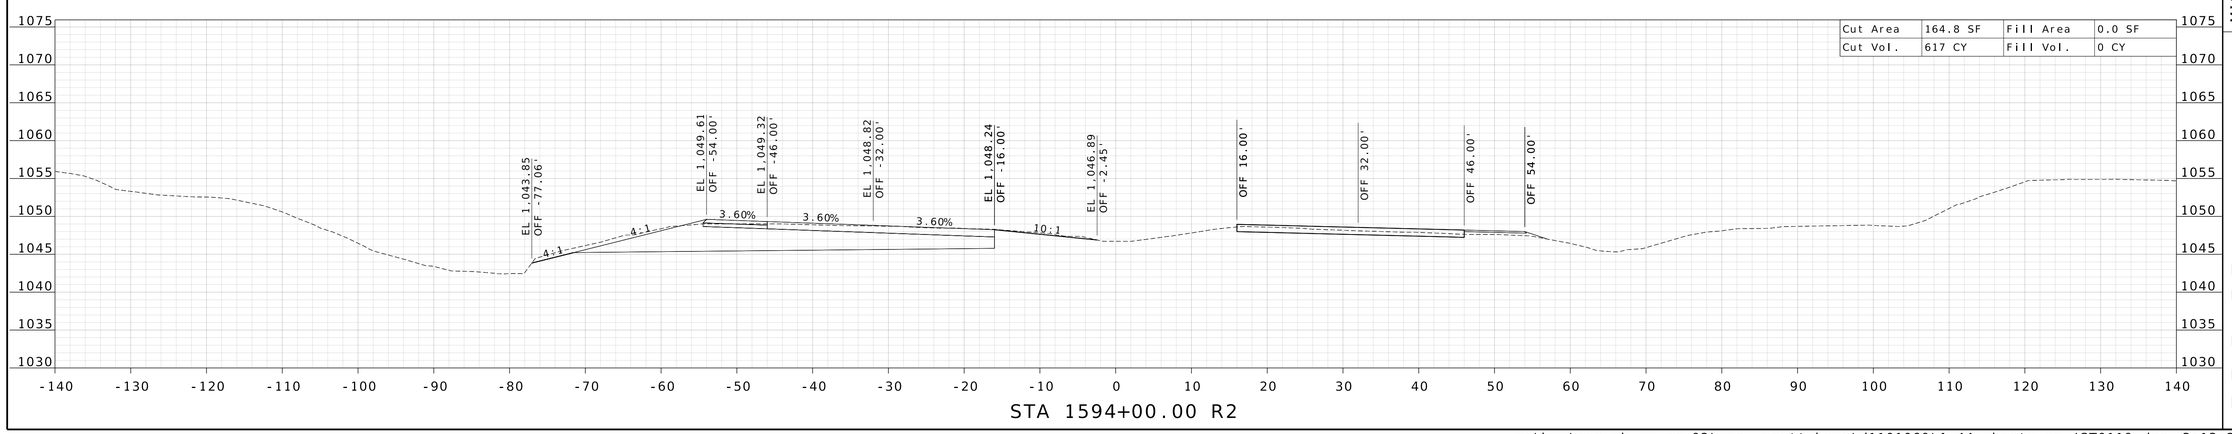

STATE OF MISSOURI
WILLIAM G. KRUSSEL
NUMBER E-27561
REGISTERED PROFESSIONAL ENGINEER

09/21/2026 8:25:14 AM
William G. Krussel
MO PE-27561

DATE PREPARED
9/17/2026

ROUTE	STATE
I-44	MO

DISTRICT	SHEET NO.
CD	110

COUNTY
LACLEDE

JOB NO.
JST0119

CONTRACT ID.

PROJECT NO.


BRIDGE NO.


DESCRIPTION	DATE

MISSOURI HIGHWAYS AND TRANSPORTATION COMMISSION
105 WEST CAPITOL
JEFFERSON CITY, MO 65102
1-888-ASK-MODOT (1-888-275-6636)

211 N. BROADWAY.
SUITE 2800
ST. LOUIS, MO 63102
CERTIFICATE OF AUTHORITY
NO. 001444 ENGINEERING

c:\bms\wsp-pb-us-pw-02\wsp__scott.keys\d1101060\I-44_sheets_xs_JST0119.dgn 3:13:23 PM 9/17/2026

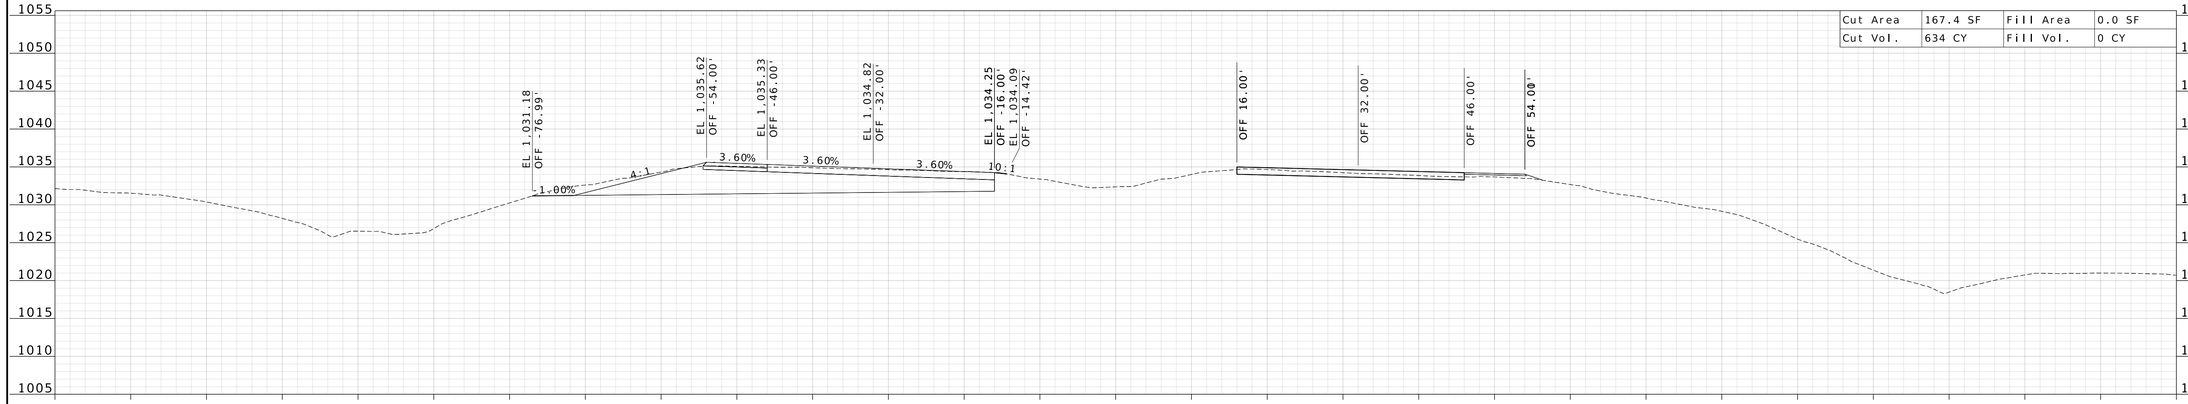

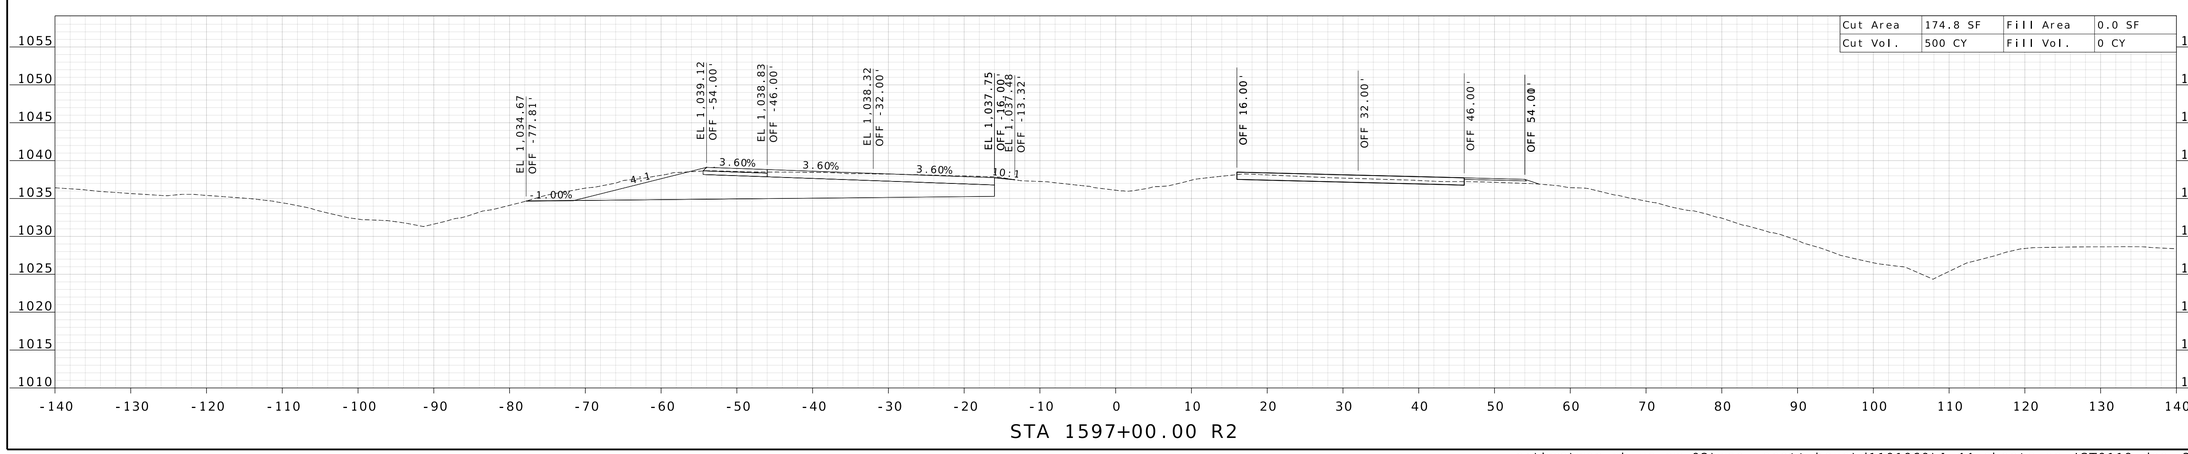

WILLIAM G. KRUSSEL
NUMBER E-27561
REGISTERED PROFESSIONAL ENGINEER
STATE OF MISSOURI

09/21/2026 8:25:15 AM
William G. Krussel
MO PE-27561

DATE PREPARED
9/17/2026

ROUTE	STATE
I-44	MO
DISTRICT	SHEET NO.
CD	111

COUNTY
LACLEDE

JOB NO.
JST0119

CONTRACT ID.

PROJECT NO.

BRIDGE NO.


DESCRIPTION	DATE

MISSOURI HIGHWAYS AND TRANSPORTATION COMMISSION


105 WEST CAPITOL
JEFFERSON CITY, MO 65102
1-888-ASK-MODOT (1-888-275-6636)

211 N. BROADWAY,
SUITE 2800
ST. LOUIS, MO 63102
CERTIFICATE OF AUTHORITY
NO. 001444 ENGINEERING

c:\bms\wsp-pb-us-pw-02\wsp__scott.keys\d1101060\I-44_sheets_xs_JST0119.dgn 3:13:24 PM 9/17/2026

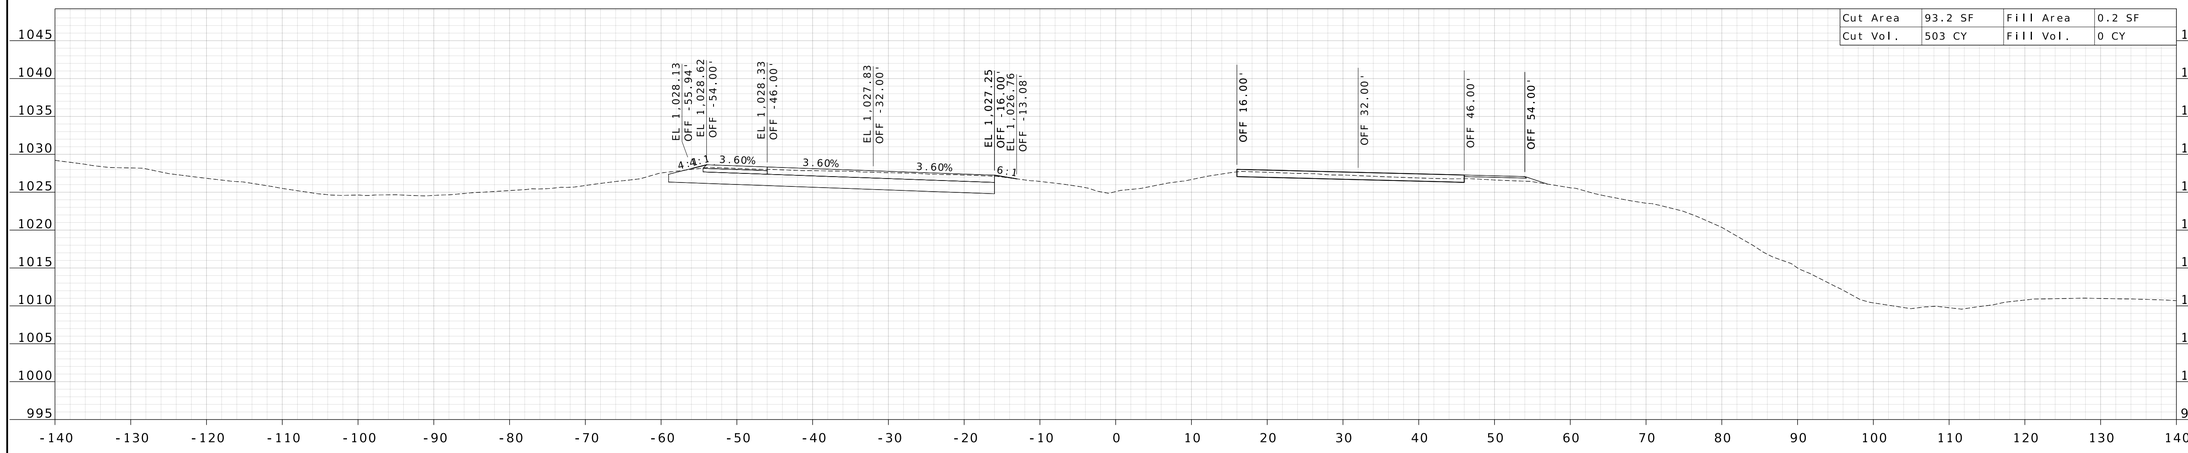

STA 1600+00.00 R2

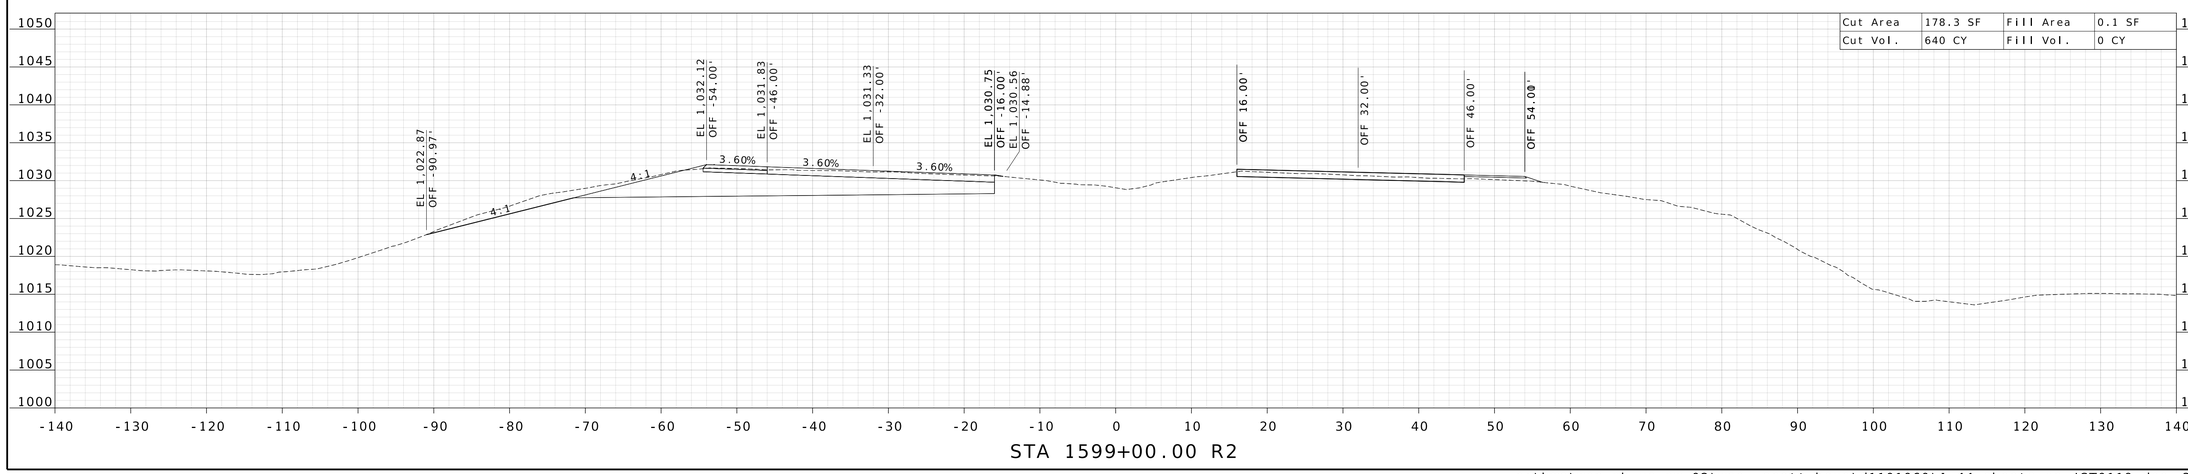

STA 1599+00.00 R2

WILLIAM G. KRUSSEL
NUMBER E-27561
STATE OF MISSOURI
REGISTERED PROFESSIONAL ENGINEER

09/21/2026 8:25:15 AM
William G. Krussel
MO PE-27561

DATE PREPARED
9/17/2026

ROUTE	STATE
I-44	MO
DISTRICT	SHEET NO.
CD	112

COUNTY
LACLEDE

JOB NO.
JST0119

CONTRACT ID.


PROJECT NO.

BRIDGE NO.


DESCRIPTION	DATE

MISSOURI HIGHWAYS AND TRANSPORTATION COMMISSION
105 WEST CAPITOL
JEFFERSON CITY, MO 65102
1-888-ASK-MODOT (1-888-275-6636)

211 N. BROADWAY,
SUITE 2800
ST. LOUIS, MO 63102
CERTIFICATE OF AUTHORITY
NO. 001444 ENGINEERING

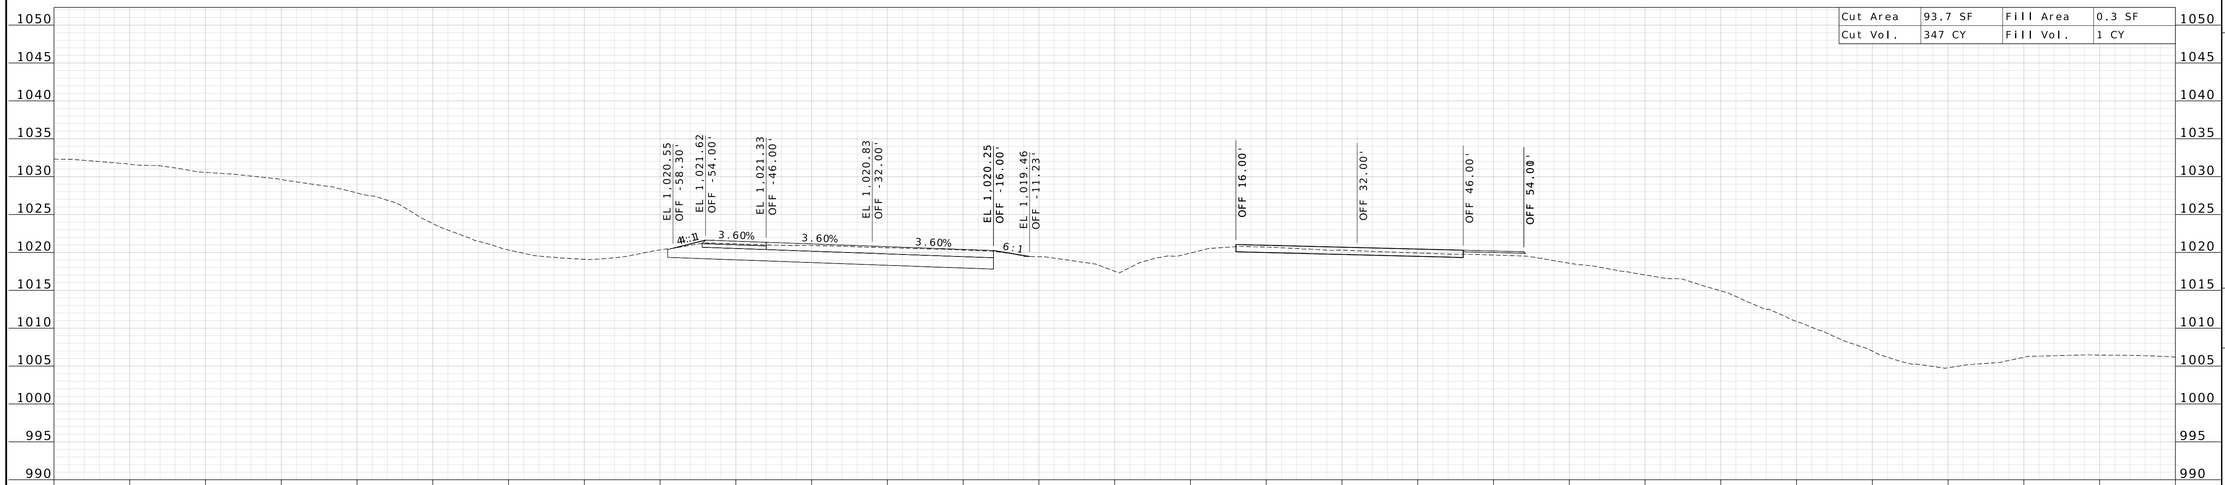

STA 1602+00.00 R2

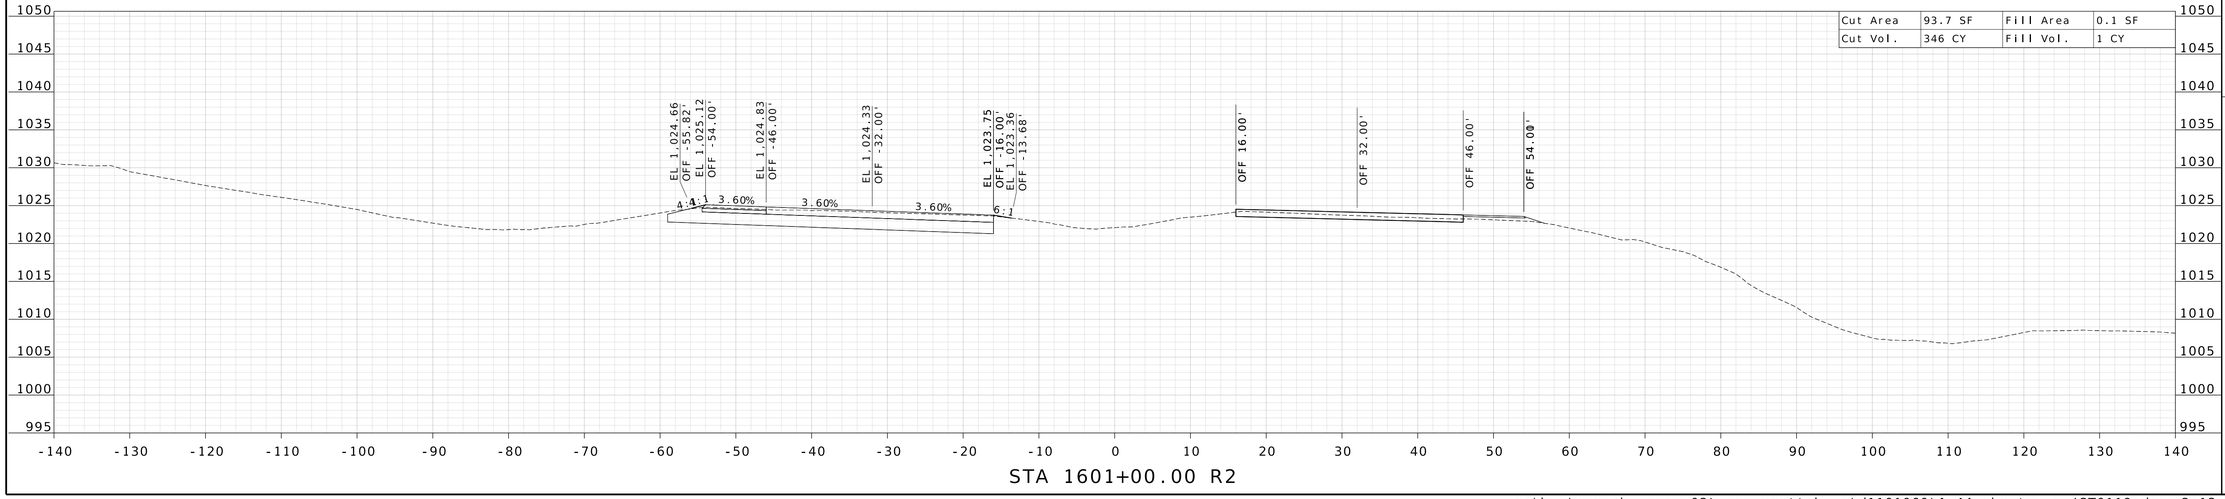

STA 1601+00.00 R2

STATE OF MISSOURI
WILLIAM G. KRUSSEL
NUMBER E-27561
REGISTERED PROFESSIONAL ENGINEER

09/21/2026 8:25:15 AM
William G. Krussel
MO PE-27561

DATE PREPARED
9/17/2026

ROUTE	STATE
I-44	MO

DISTRICT	SHEET NO.
CD	113

COUNTY
LACLEDE

JOB NO.
JST0119

CONTRACT ID.

PROJECT NO.


BRIDGE NO.

DESCRIPTION	DATE


MISSOURI HIGHWAYS AND TRANSPORTATION COMMISSION
105 WEST CAPITOL
JEFFERSON CITY, MO 65102
1-888-ASK-MODOT (1-888-275-6636)

211 N. BROADWAY.
SUITE 2800
ST. LOUIS, MO 63102
CERTIFICATE OF AUTHORITY
NO. 001444 ENGINEERING

c:\bms\wsp-pb-us-pw-02\wsp__scott.keys\d1101060\I-44_sheets_xs_JST0119.dgn 3:13:27 PM 9/17/2026

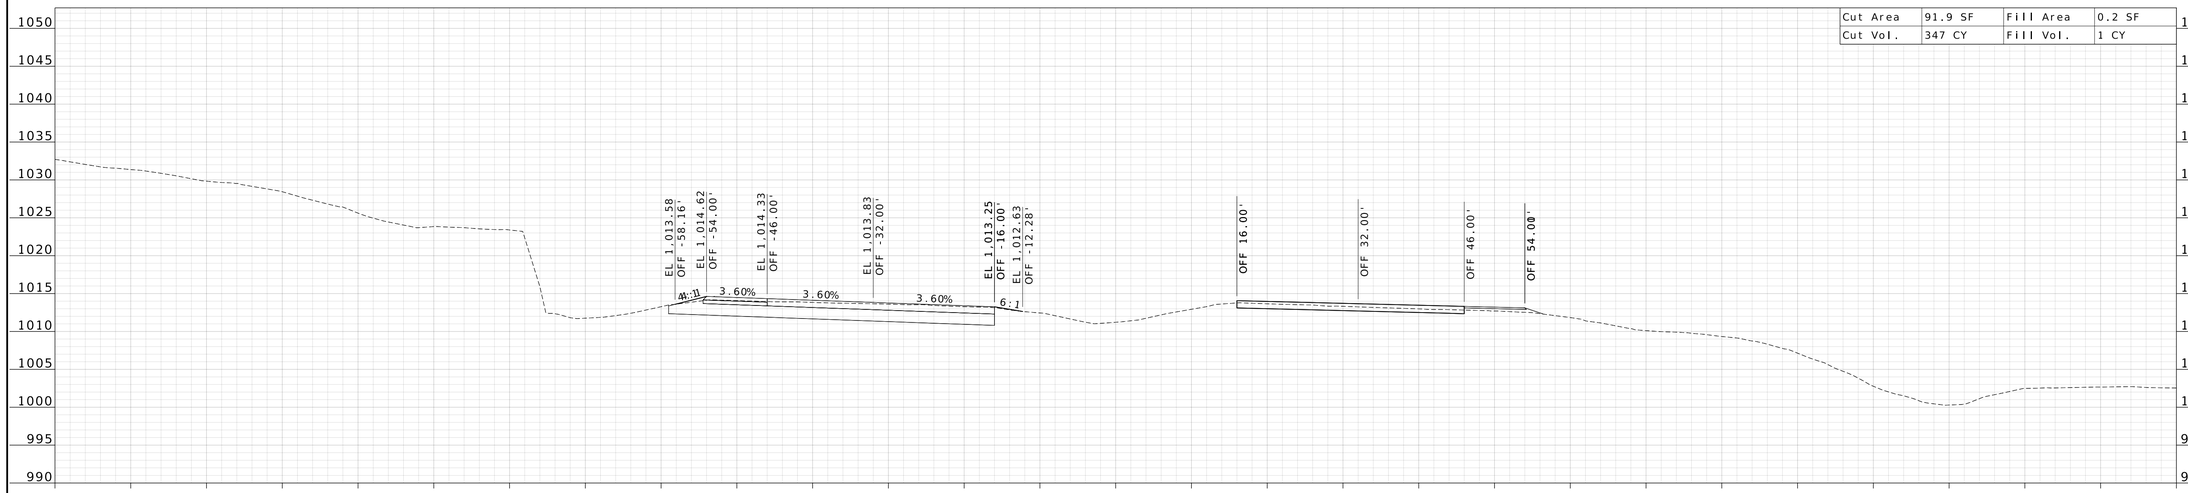

STA 1604+00.00 R2

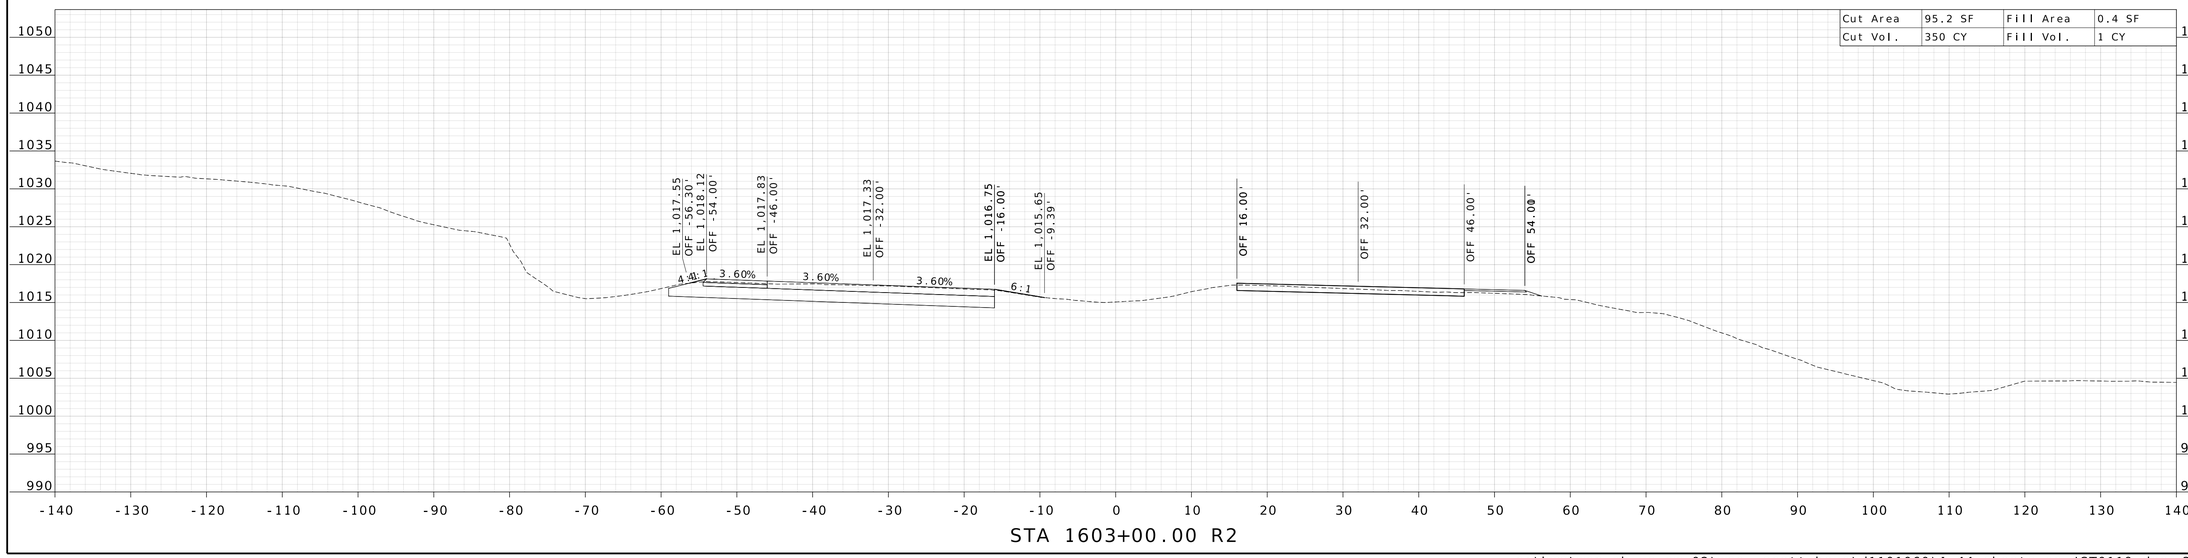

STA 1603+00.00 R2

STATE OF MISSOURI
WILLIAM G. KRUSSEL
NUMBER E-27561
REGISTERED PROFESSIONAL ENGINEER

09/21/2026 8:25:15 AM
William G. Krussel
MO PE-27561

DATE PREPARED
9/17/2026

ROUTE	STATE
I-44	MO

DISTRICT	SHEET NO.
CD	114

COUNTY
LACLEDE

JOB NO.
JST0119

CONTRACT ID.

PROJECT NO.

BRIDGE NO.


DESCRIPTION	DATE

MISSOURI HIGHWAYS AND TRANSPORTATION COMMISSION


105 WEST CAPITOL
JEFFERSON CITY, MO 65102
1-888-ASK-MODOT (1-888-275-6636)

211 N. BROADWAY,
SUITE 2800
ST. LOUIS, MO 63102
CERTIFICATE OF AUTHORITY
NO. 001444 ENGINEERING

c:\bms\wsp-pb-us-pw-02\wsp__scott.keys\d1101060\I-44_sheets_xs_JST0119.dgn 3:13:29 PM 9/17/2026

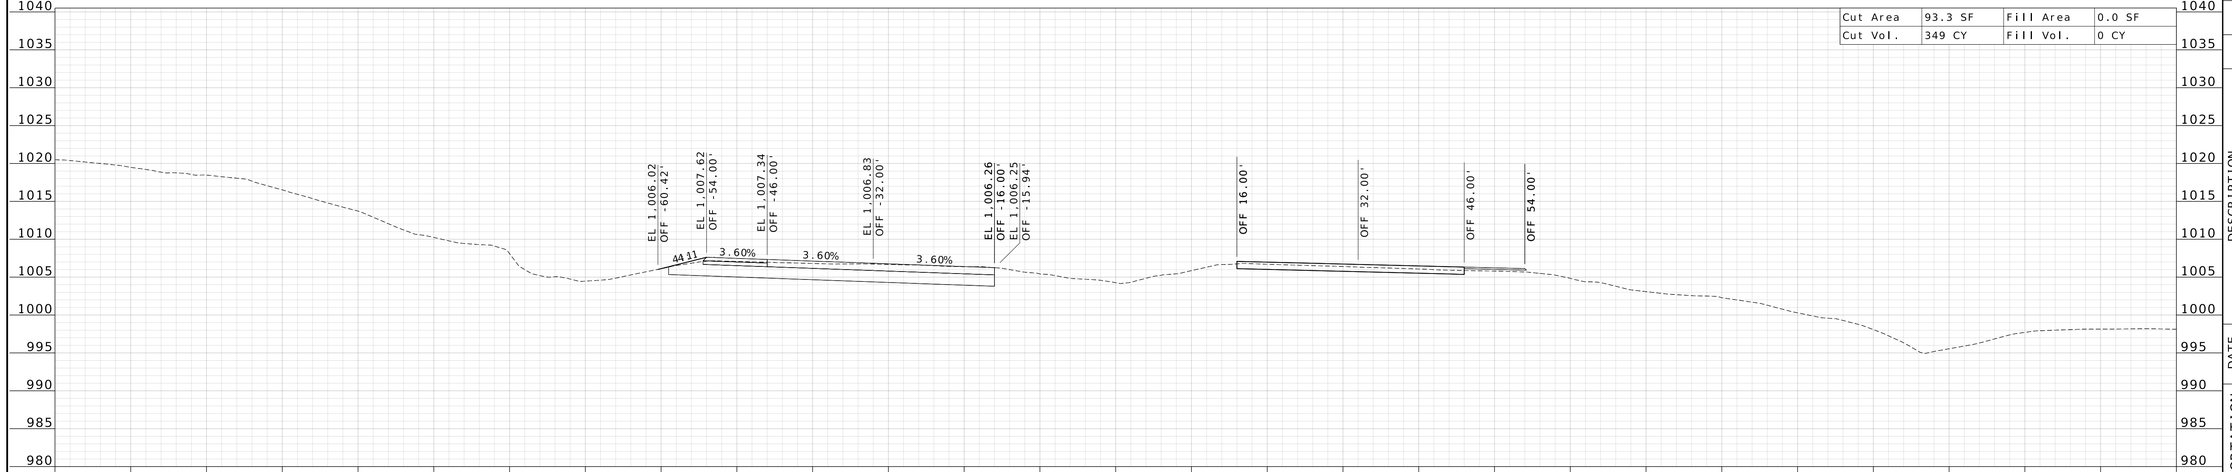

STA 1606+00.00 R2

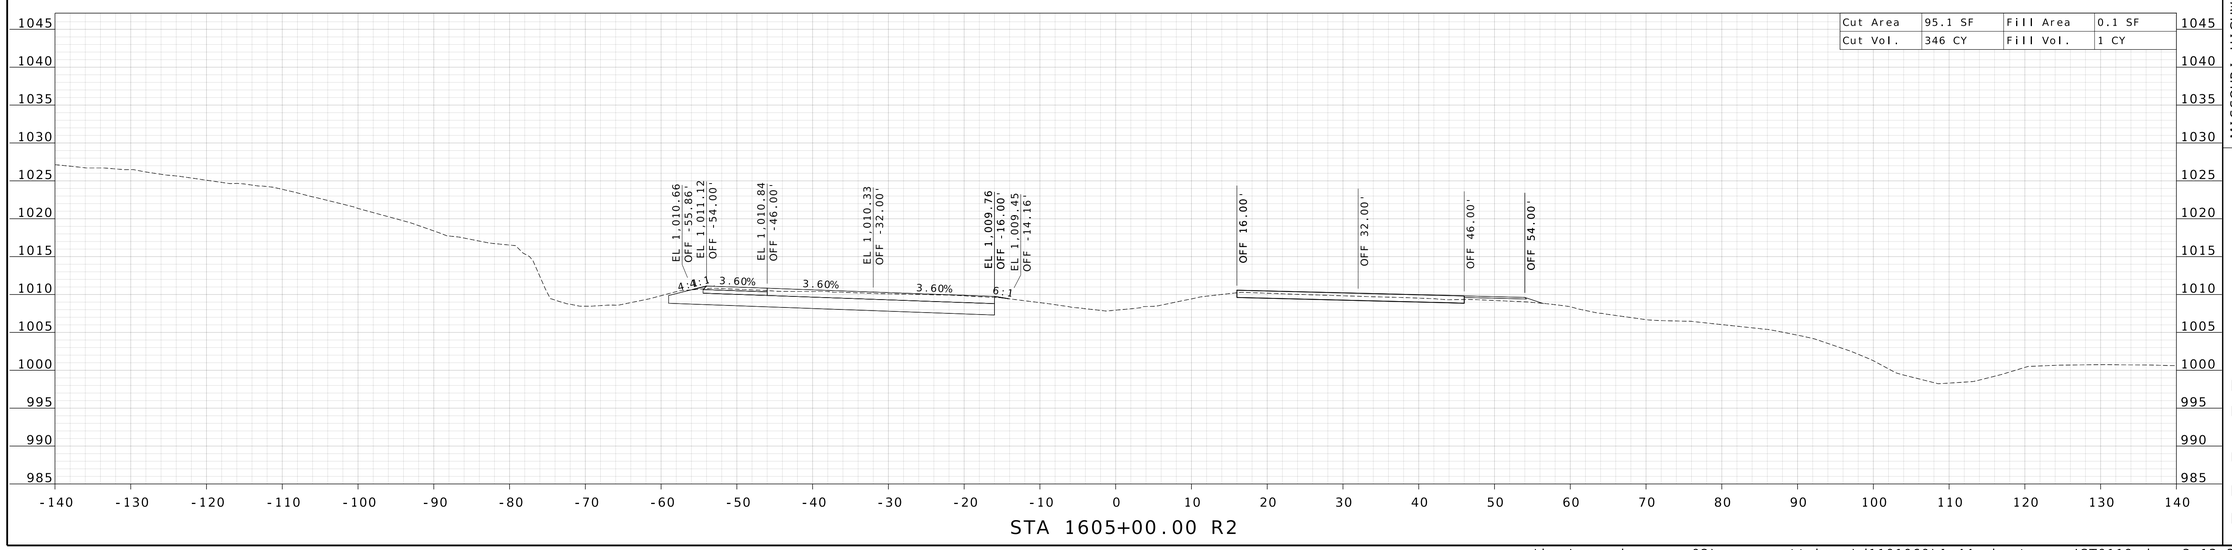

STA 1605+00.00 R2

STATE OF MISSOURI
WILLIAM G. KRUSSEL
NUMBER E-27561
REGISTERED PROFESSIONAL ENGINEER

09/21/2026 8:25:16 AM
William G. Krussel
MO PE-27561

DATE PREPARED
9/17/2026

ROUTE	STATE
I-44	MO

DISTRICT	SHEET NO.
CD	115

COUNTY
LACLEDE

JOB NO.
JST0119

CONTRACT ID.


PROJECT NO.

BRIDGE NO.


DESCRIPTION	DATE

MISSOURI HIGHWAYS AND TRANSPORTATION COMMISSION
105 WEST CAPITOL
JEFFERSON CITY, MO 65102
1-888-ASK-MODOT (1-888-275-6636)

211 N. BROADWAY.
SUITE 2800
ST. LOUIS, MO 63102
CERTIFICATE OF AUTHORITY
NO. 001444 ENGINEERING

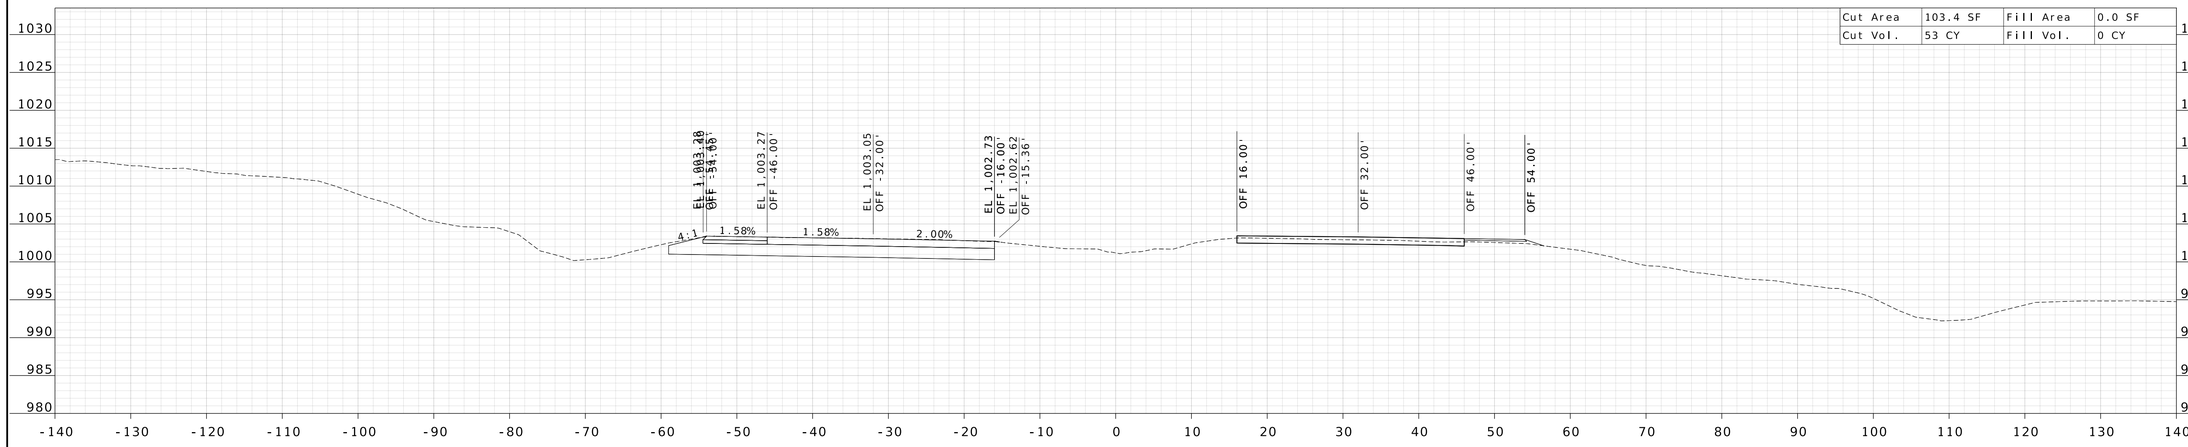

STA 648+13.79 R3

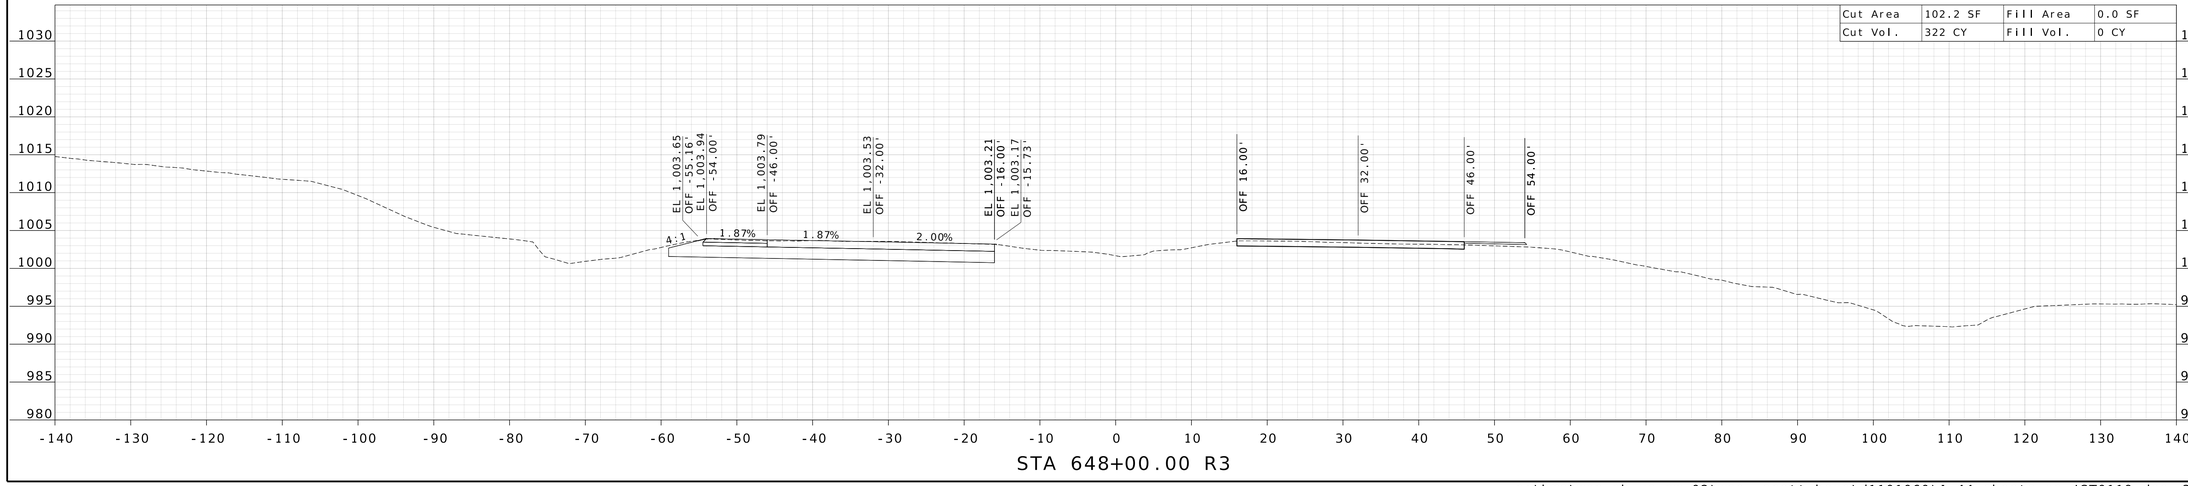

STA 648+00.00 R3

STATE OF MISSOURI
WILLIAM G. KRUSSEL
NUMBER E-27561
REGISTERED PROFESSIONAL ENGINEER

09/21/2026 8:25:16 AM
William G. Krussel
MO PE-27561

DATE PREPARED
9/17/2026

ROUTE	STATE
I-44	MO

DISTRICT	SHEET NO.
CD	116

COUNTY
LACLEDE

JOB NO.
JST0119

CONTRACT ID.

PROJECT NO.

BRIDGE NO.

DESCRIPTION	DATE

MISSOURI HIGHWAYS AND TRANSPORTATION COMMISSION
105 WEST CAPITOL
JEFFERSON CITY, MO 65102
1-888-ASK-MODOT (1-888-275-6636)

211 N. BROADWAY.
SUITE 2800
ST. LOUIS, MO 63102
CERTIFICATE OF AUTHORITY
NO. 001444 ENGINEERING