
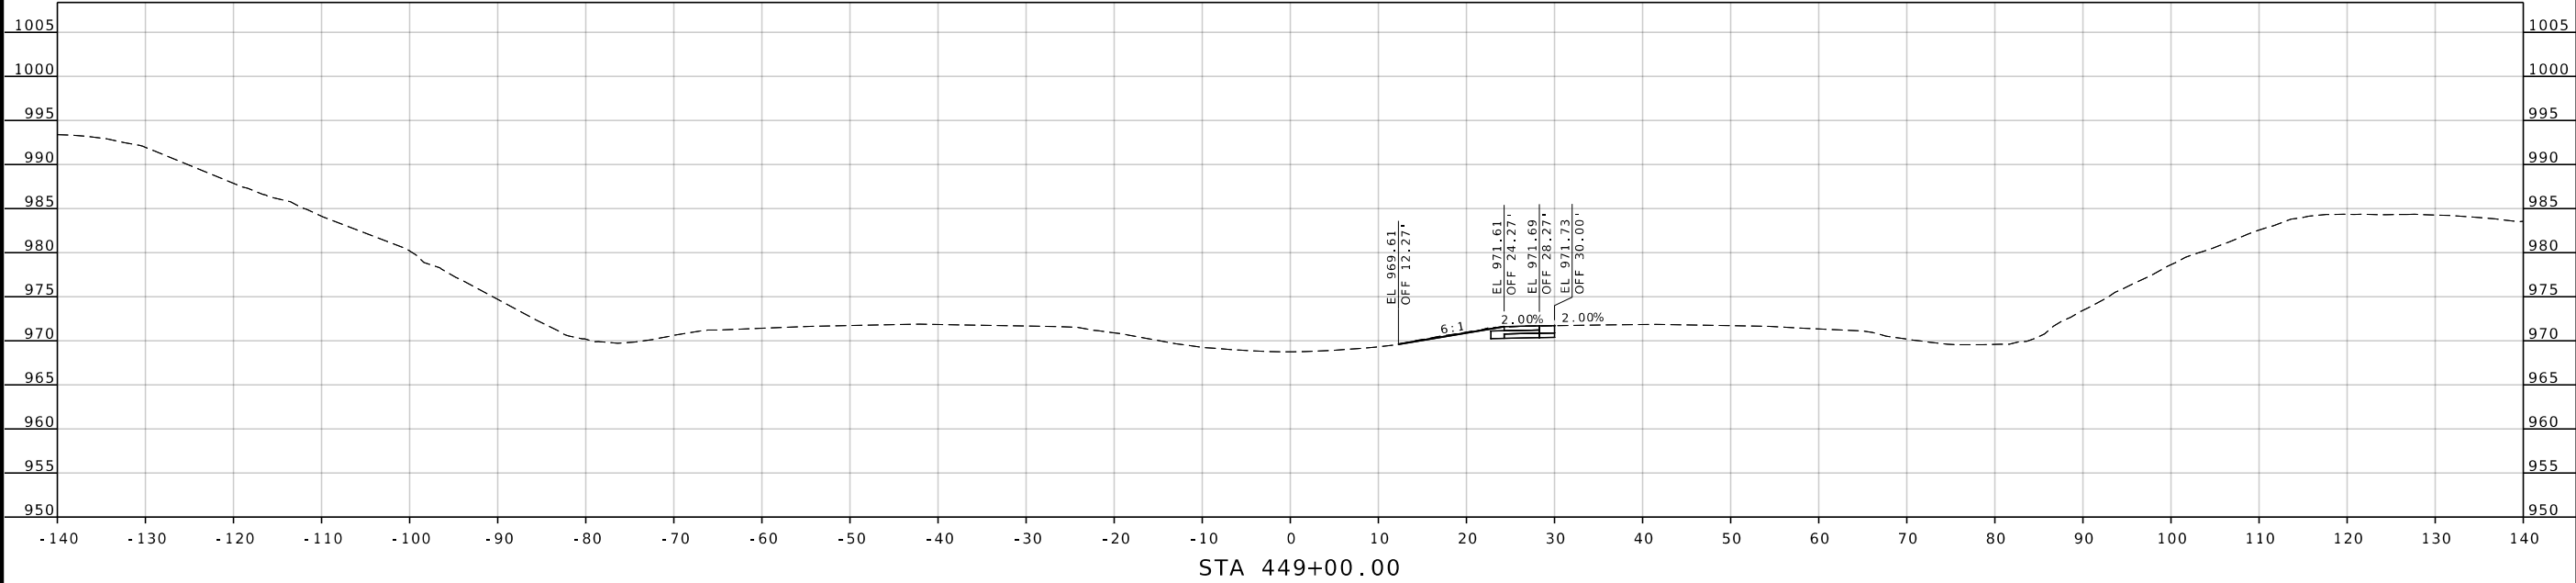


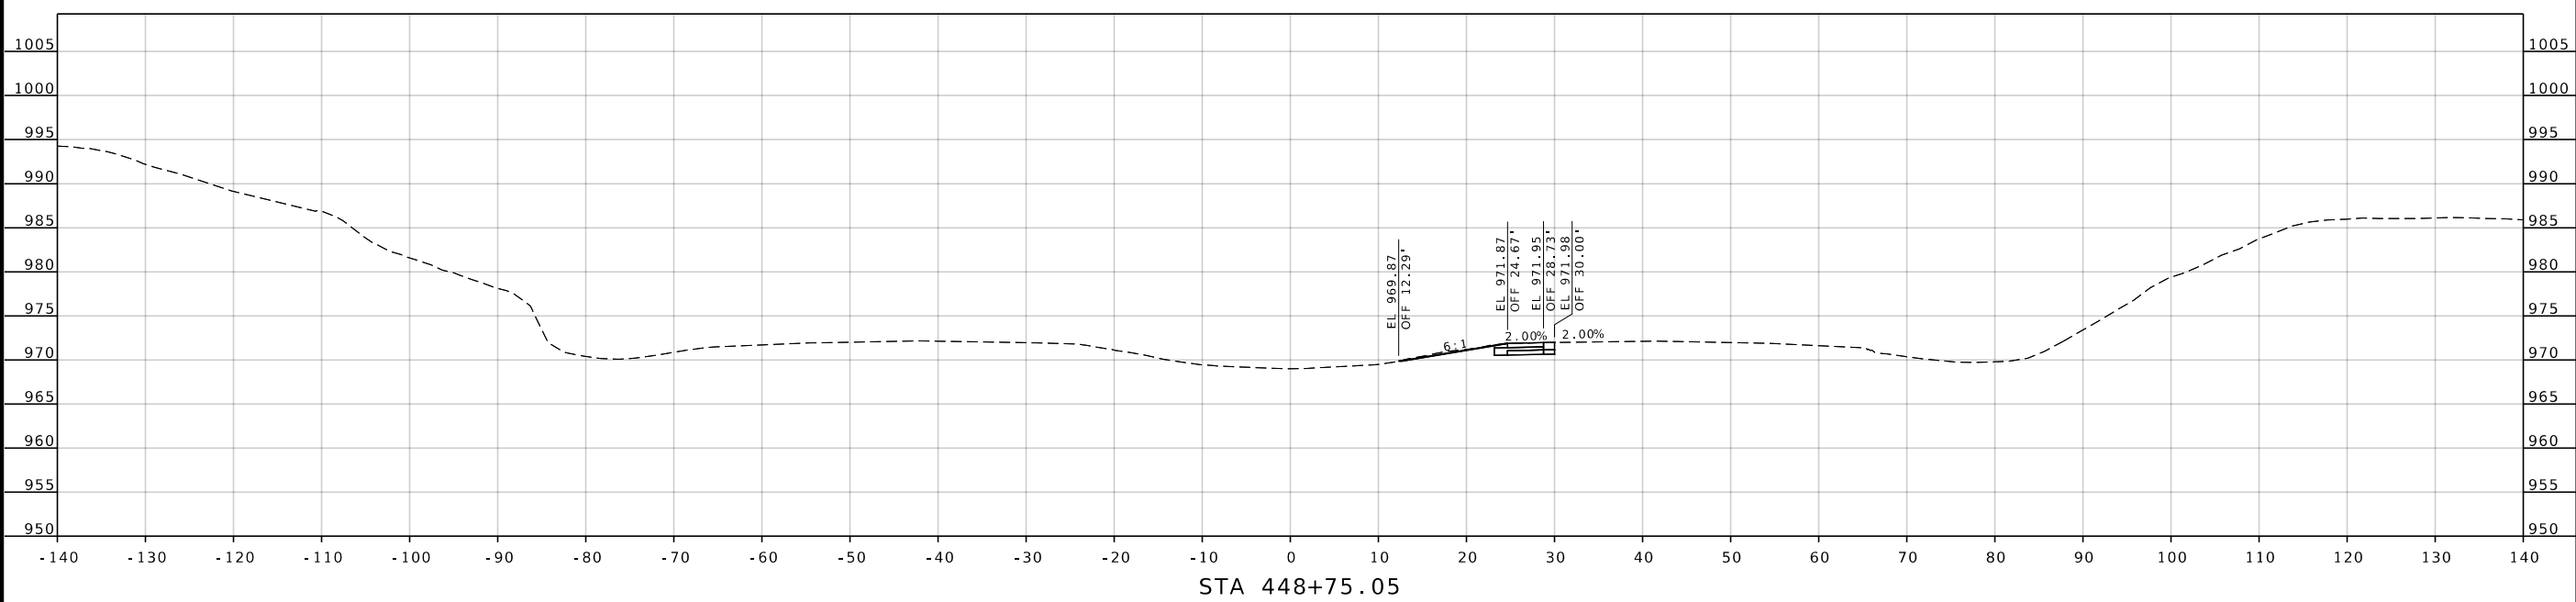

STATE OF MISSOURI

SEAL

WATKINS

NUMBER E-27133

PROFESSIONAL ENGINEER

DATE PREPARED
8/10/2026

ROUTE
96

DISTRICT
SW

STATE
MO

SHEET NO.
1

COUNTY
JASPER

JOB NO.
JSR0060

CONTRACT ID.
-

PROJECT NO.
-

BRIDGE NO.
-

DESCRIPTION	DATE

MISSOURI HIGHWAYS AND TRANSPORTATION COMMISSION





105 WEST CAPITOL
JEFFERSON CITY, MO 65102
1-888-ASK-MODOT (1-888-275-6636)

2215 Fairlawn Dr
Carthage, MO 64836
417.358.9551
COA# 00062
weareown.com



Engineering beyond!

... \XS_001-110_JSRO060_i10_96.dgn 4:57:39 PM 8/10/2026

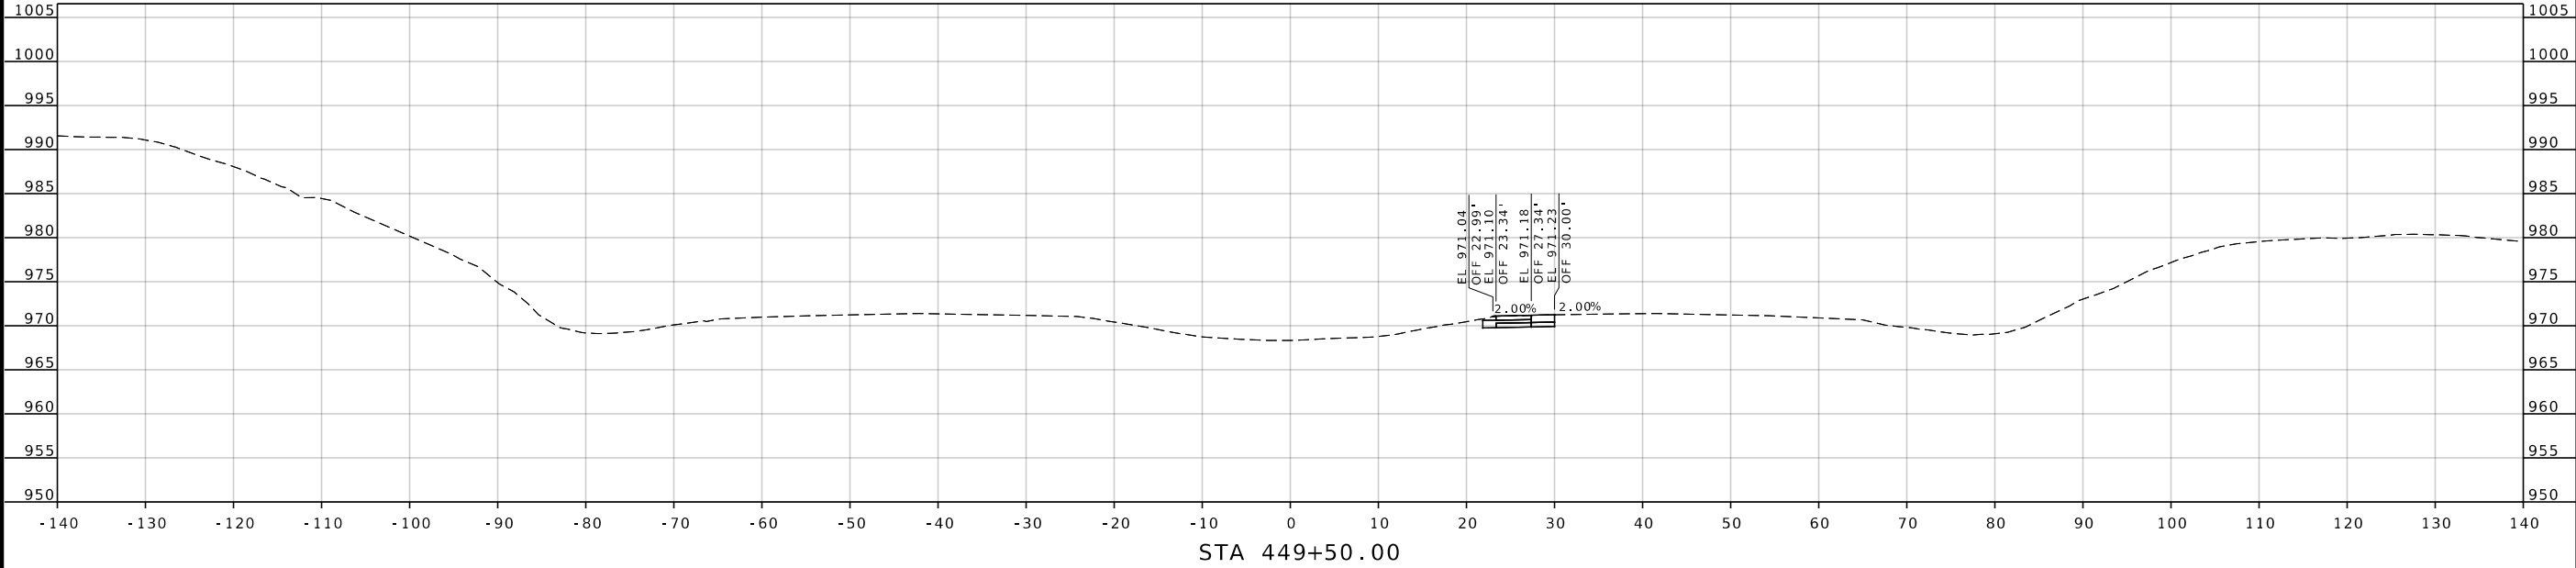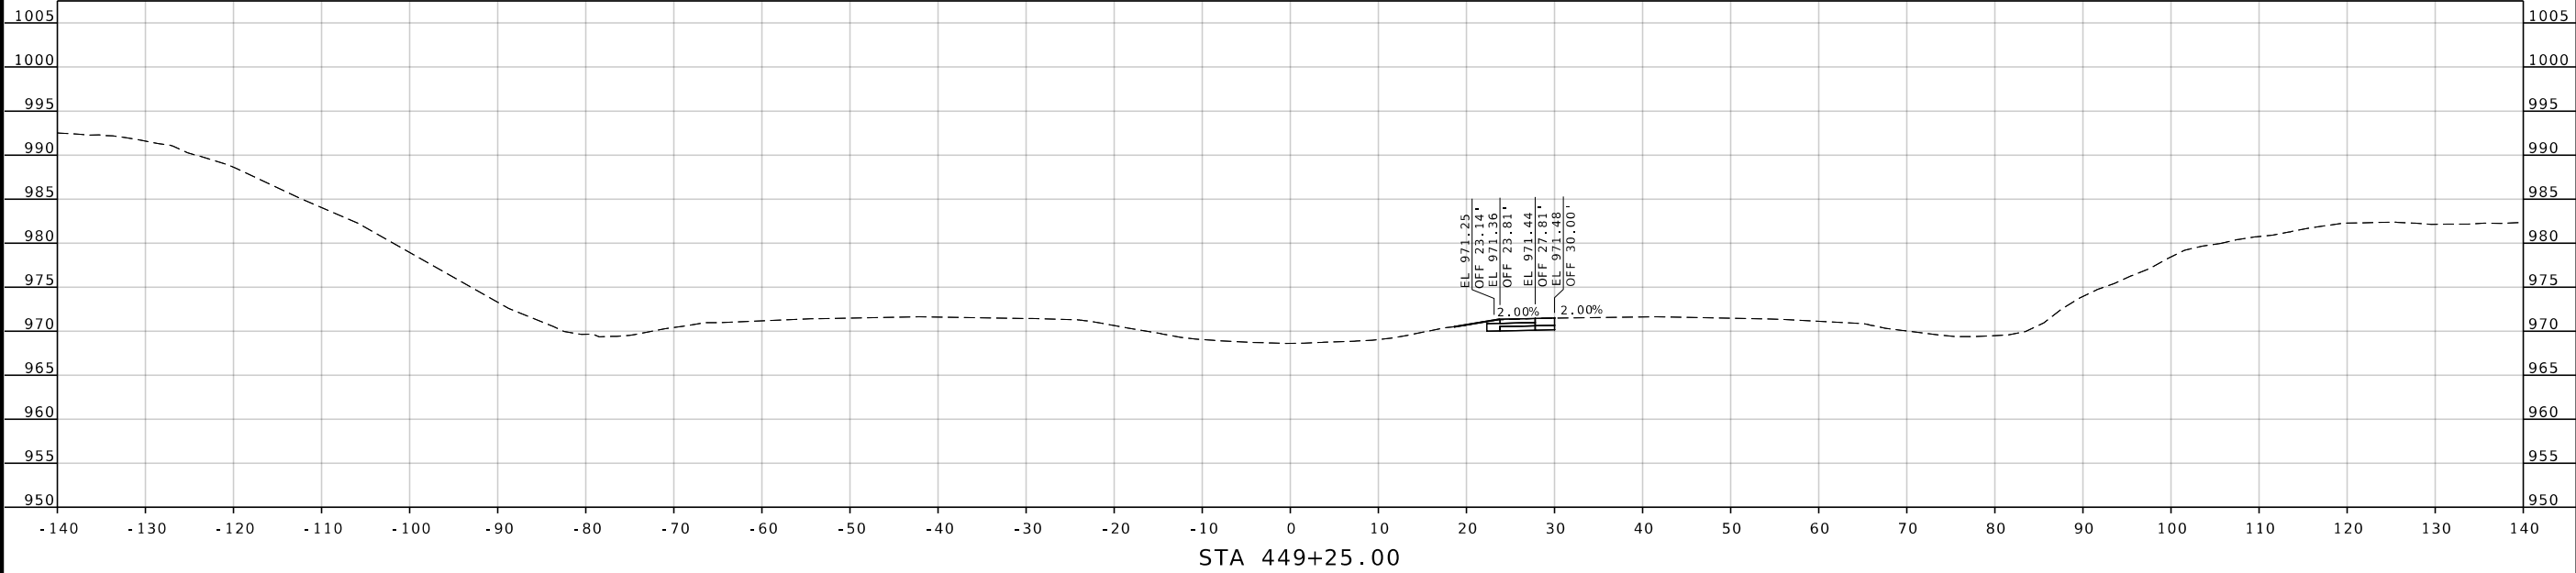

STATE OF MISSOURI

SEAN MATLOCK

NUMBER E-27133

PROFESSIONAL ENGINEER

DATE PREPARED
8/10/2026

ROUTE
96

DISTRICT
SW

STATE
MO

SHEET NO.
2

COUNTY
JASPER

JOB NO.
JSR0060

CONTRACT ID.
-

PROJECT NO.
-

BRIDGE NO.
-

DESCRIPTION	DATE

MISSOURI HIGHWAYS AND TRANSPORTATION COMMISSION





105 WEST CAPITOL
JEFFERSON CITY, MO 65102
1-888-ASK-MODOT (1-888-275-6636)

2215 Fairlawn Dr
Carthage, MO 64836
417.358.9551
COA# 00062
weareown.com



Engineering beyond!

...\\XS_001-110_JSRO060_i10_96.dgn 4:57:41 PM 8/10/2026

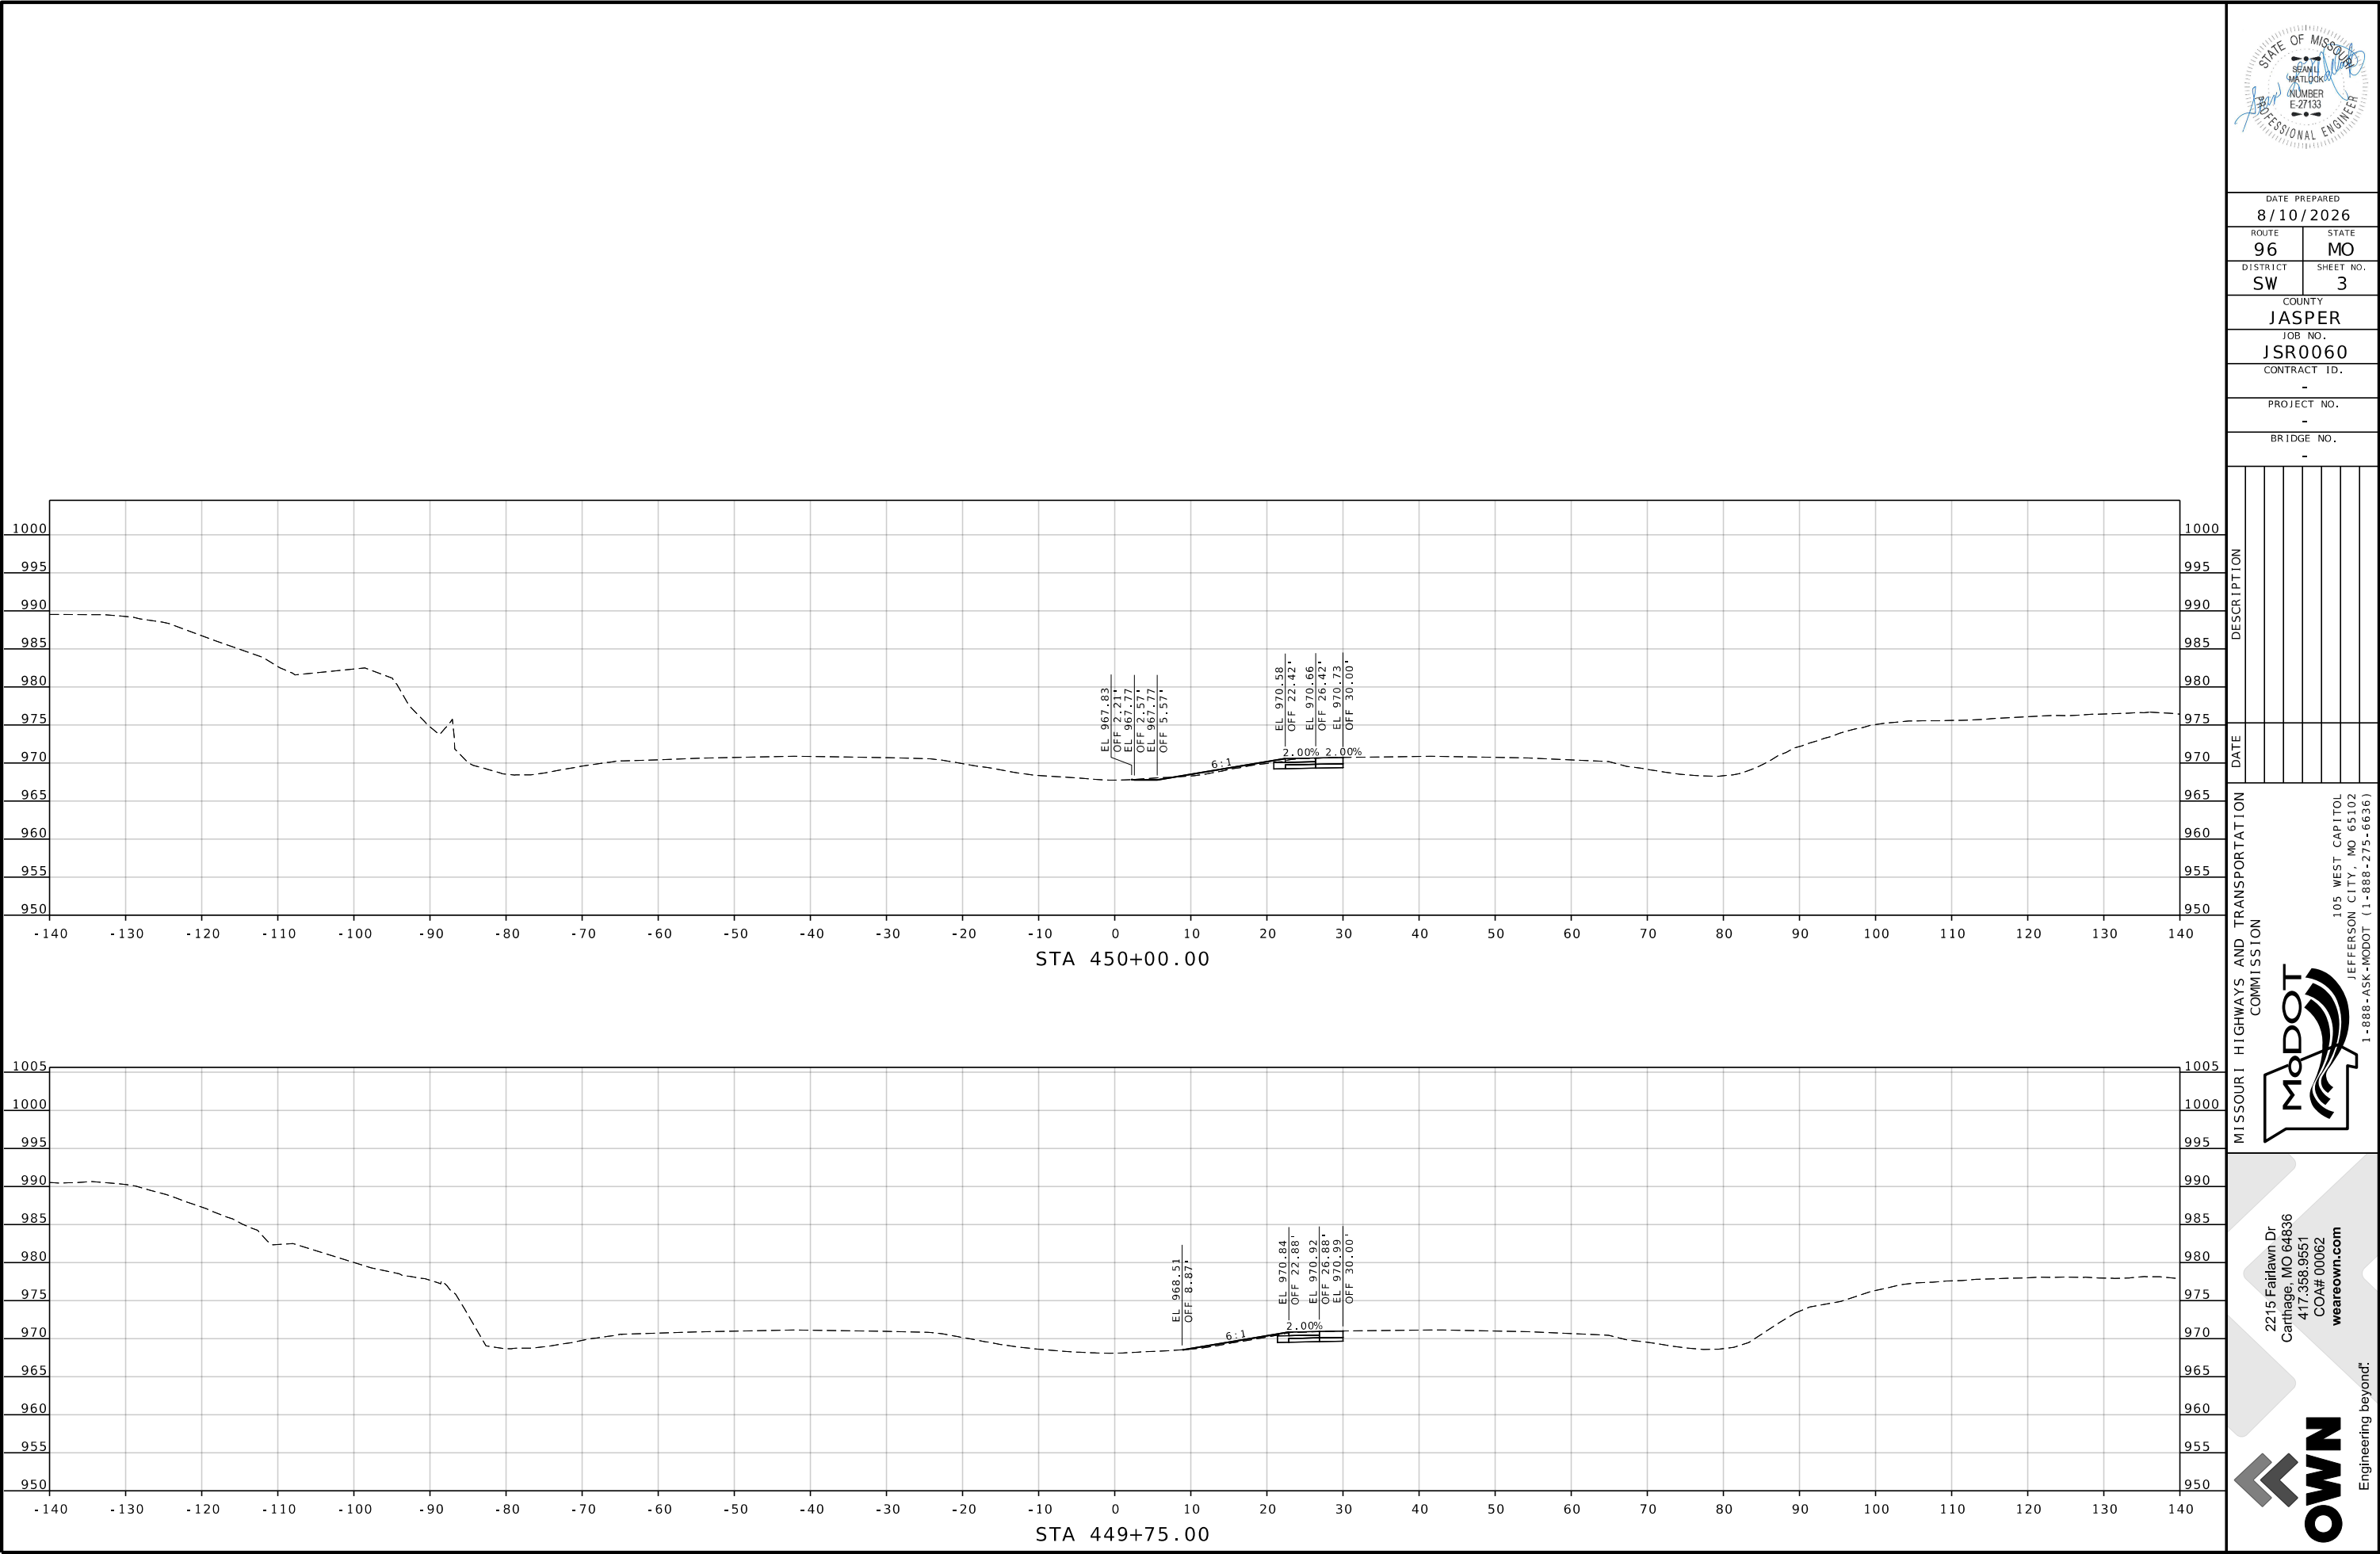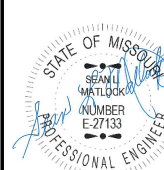

DATE PREPARED
8/10/2026

ROUTE 96	STATE MO
DISTRICT SW	SHEET NO. 3

COUNTY
JASPER

JOB NO.
JSR0060

CONTRACT ID.
-

PROJECT NO.
-

BRIDGE NO.
-

DESCRIPTION


DATE

MISSOURI HIGHWAYS AND TRANSPORTATION COMMISSION

105 WEST CAPITOL
JEFFERSON CITY, MO 65102
1-888-ASK-MODOT (1-888-273-6636)

2215 Fairlawn Dr
Carthage, MO 64836
417.358.9551
COA# 00062
weareown.com

Engineering beyond!

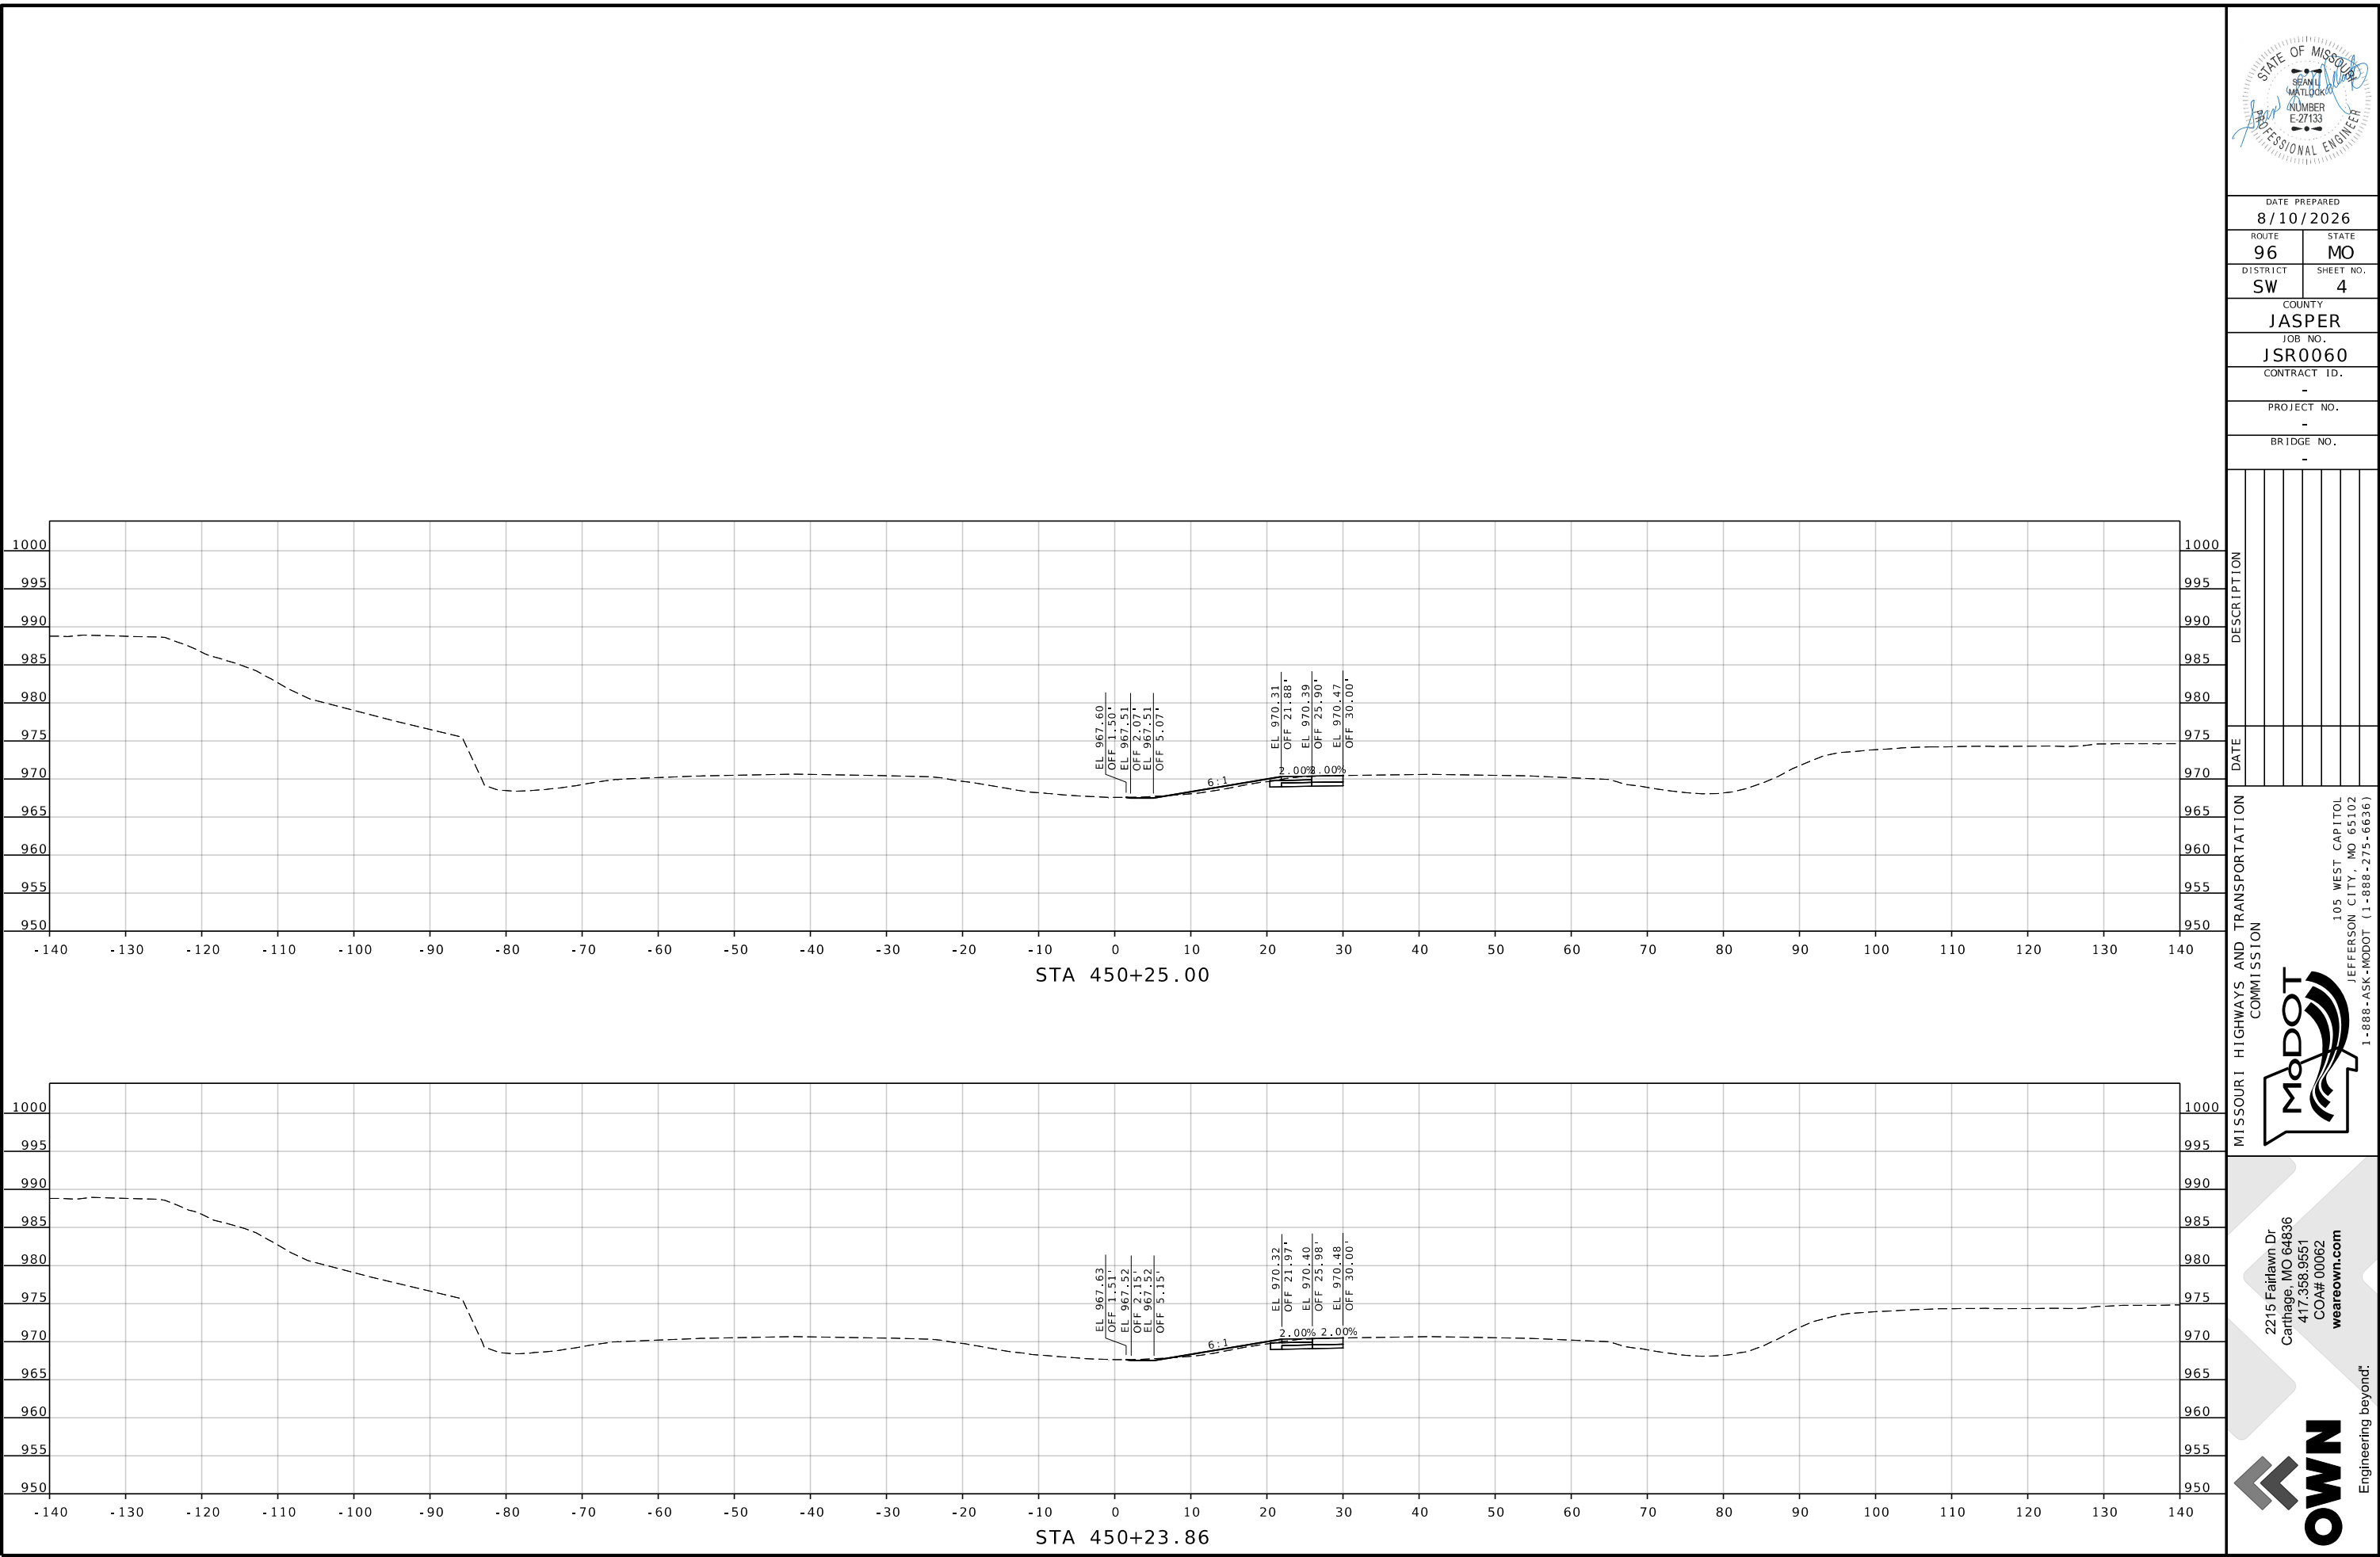

DATE PREPARED 8/10/2026	
ROUTE 96	STATE MO
DISTRICT SW	SHEET NO. 4
COUNTY JASPER	
JOB NO. JSR0060	
CONTRACT ID. -	
PROJECT NO. -	
BRIDGE NO. -	


DESCRIPTION	DATE

MISSOURI HIGHWAYS AND TRANSPORTATION COMMISSION

105 WEST CAPITOL
JEFFERSON CITY, MO 65102
1-888-ASK-MODOT (1-888-275-6636)

2215 Fairlawn Dr
Carthage, MO 64836
417.358.9551
COA# 00062
weareown.com

Engineering beyond!

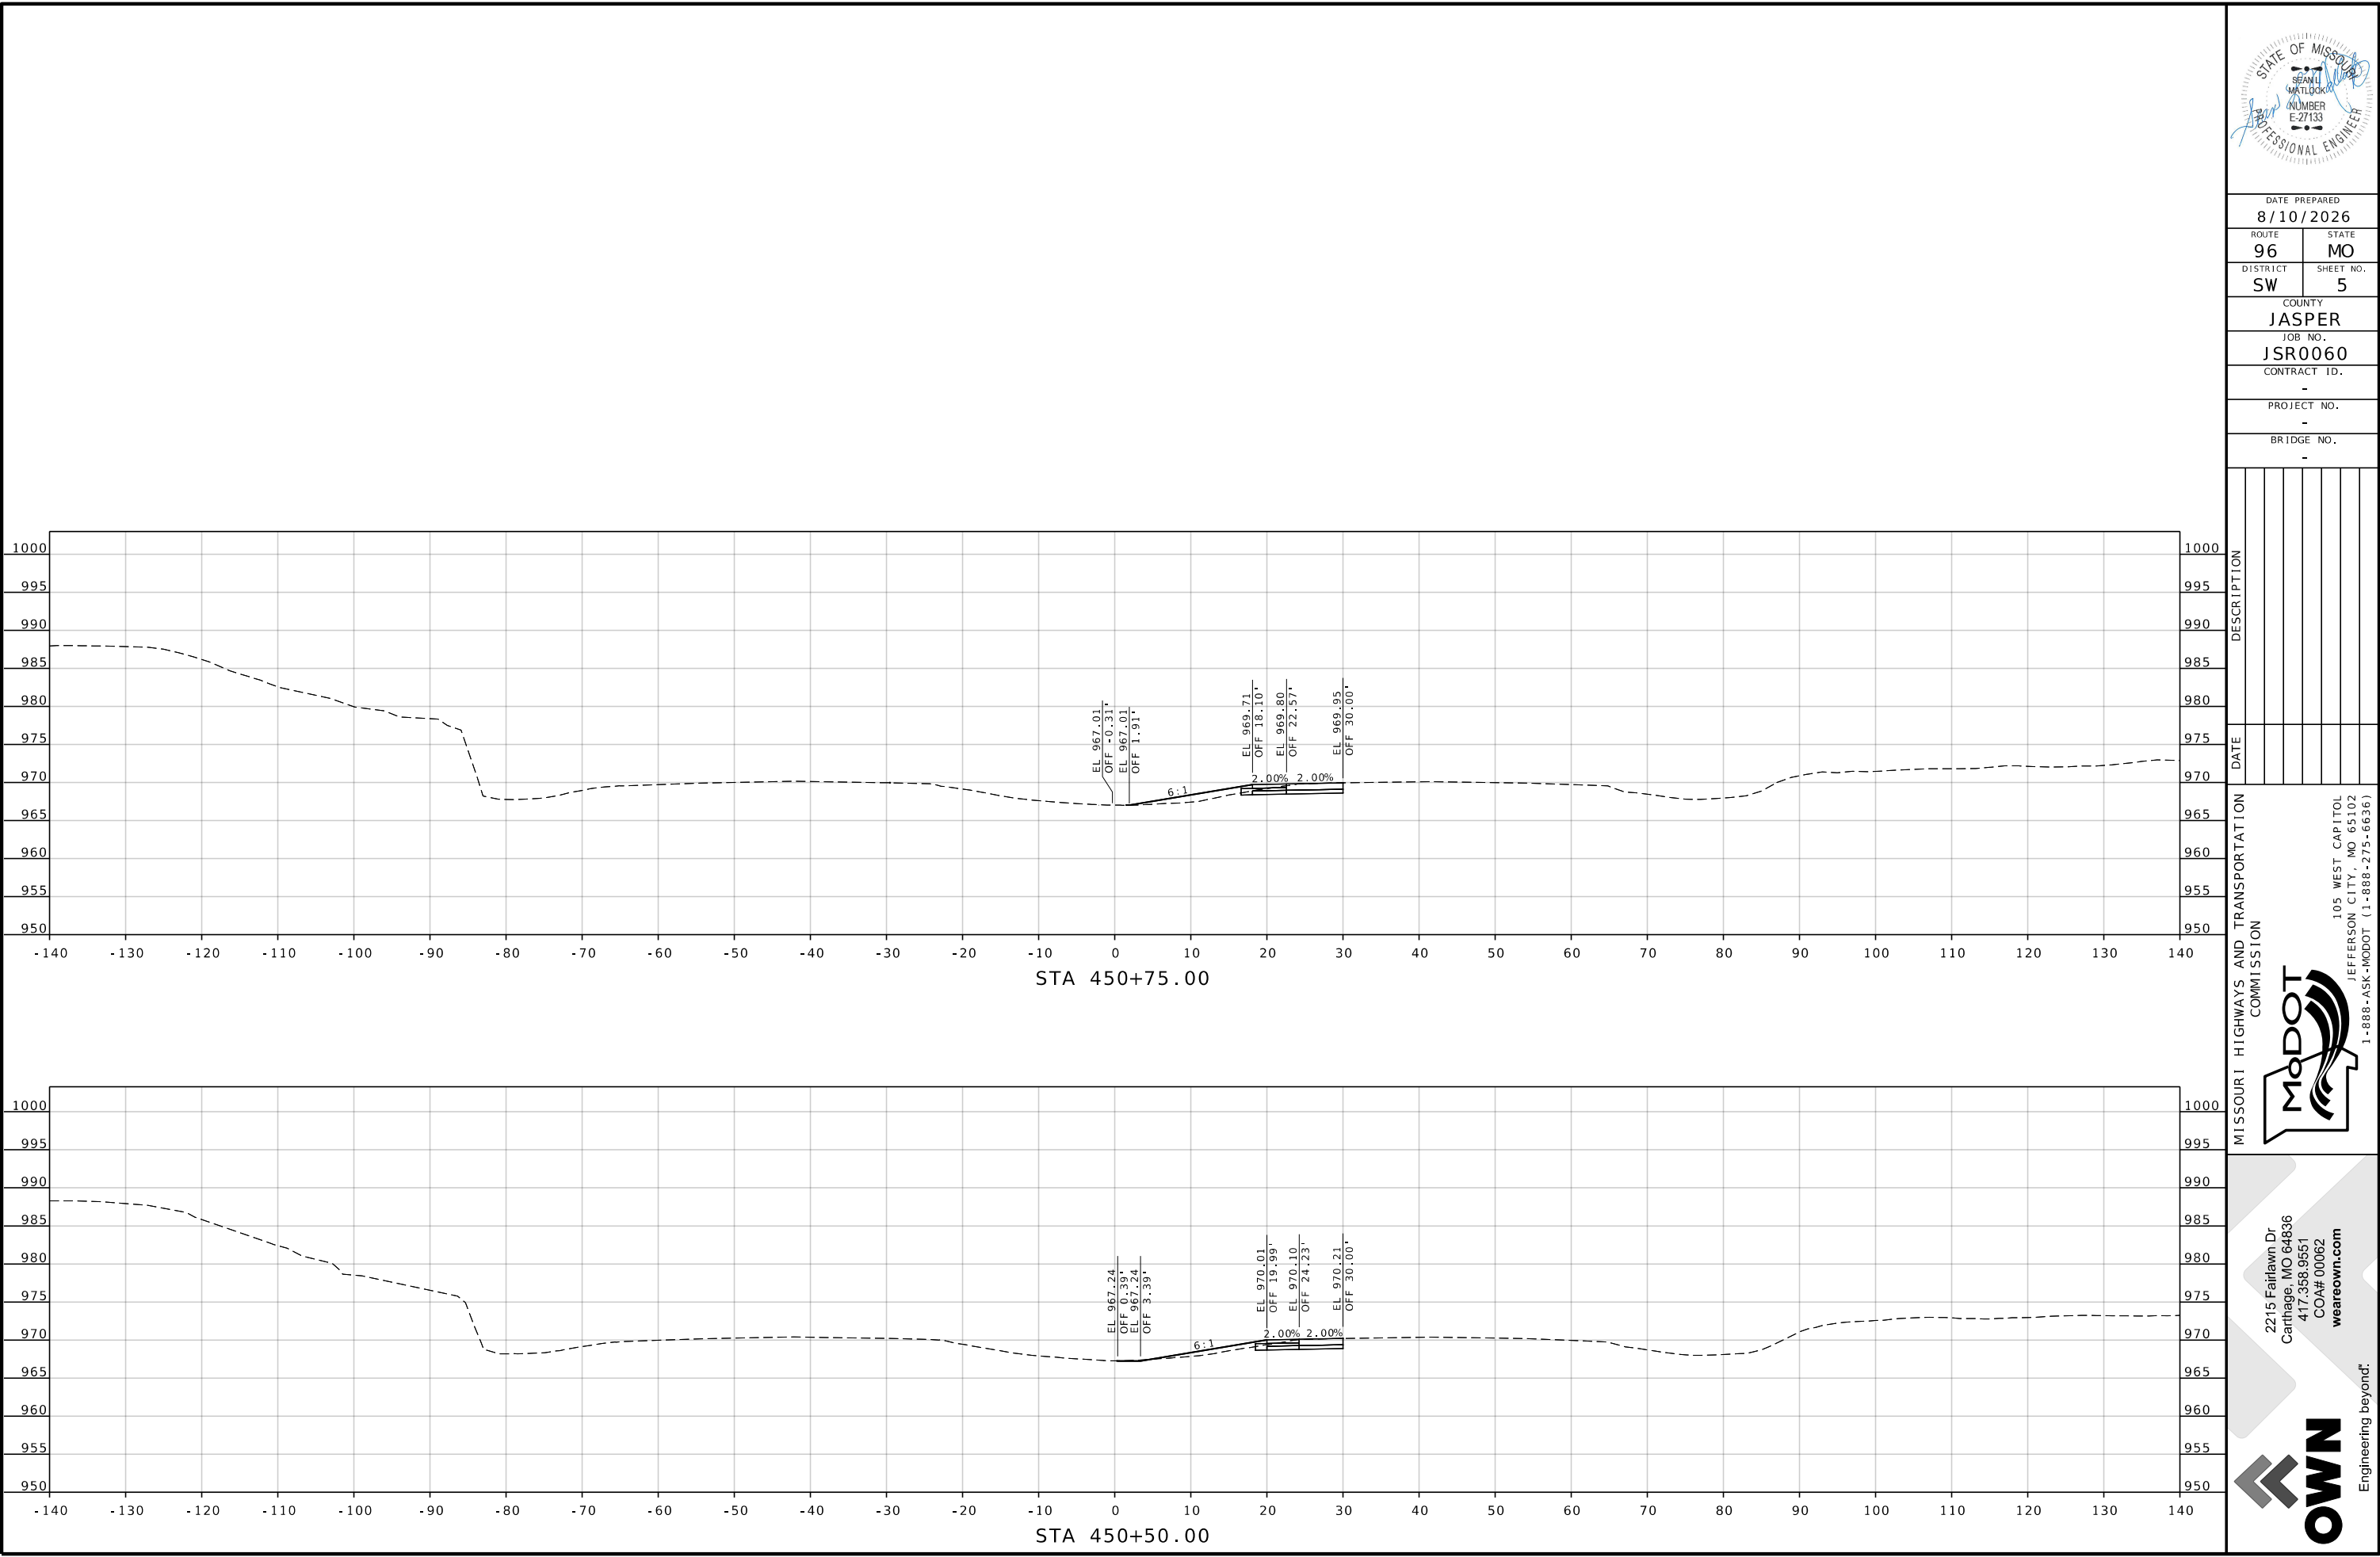

DATE PREPARED 8/10/2026	
ROUTE 96	STATE MO
DISTRICT SW	SHEET NO. 5
COUNTY JASPER	
JOB NO. JSR0060	
CONTRACT ID. -	
PROJECT NO. -	
BRIDGE NO. -	

DESCRIPTION	DATE



MISSOURI HIGHWAYS AND TRANSPORTATION COMMISSION



105 WEST CAPITOL
JEFFERSON CITY, MO 65102
1-888-ASK-MODOT (1-888-273-6636)

2215 Fairlawn Dr
Carthage, MO 64836
417.358.9551
COA# 00062
weareown.com

 Engineering beyond!

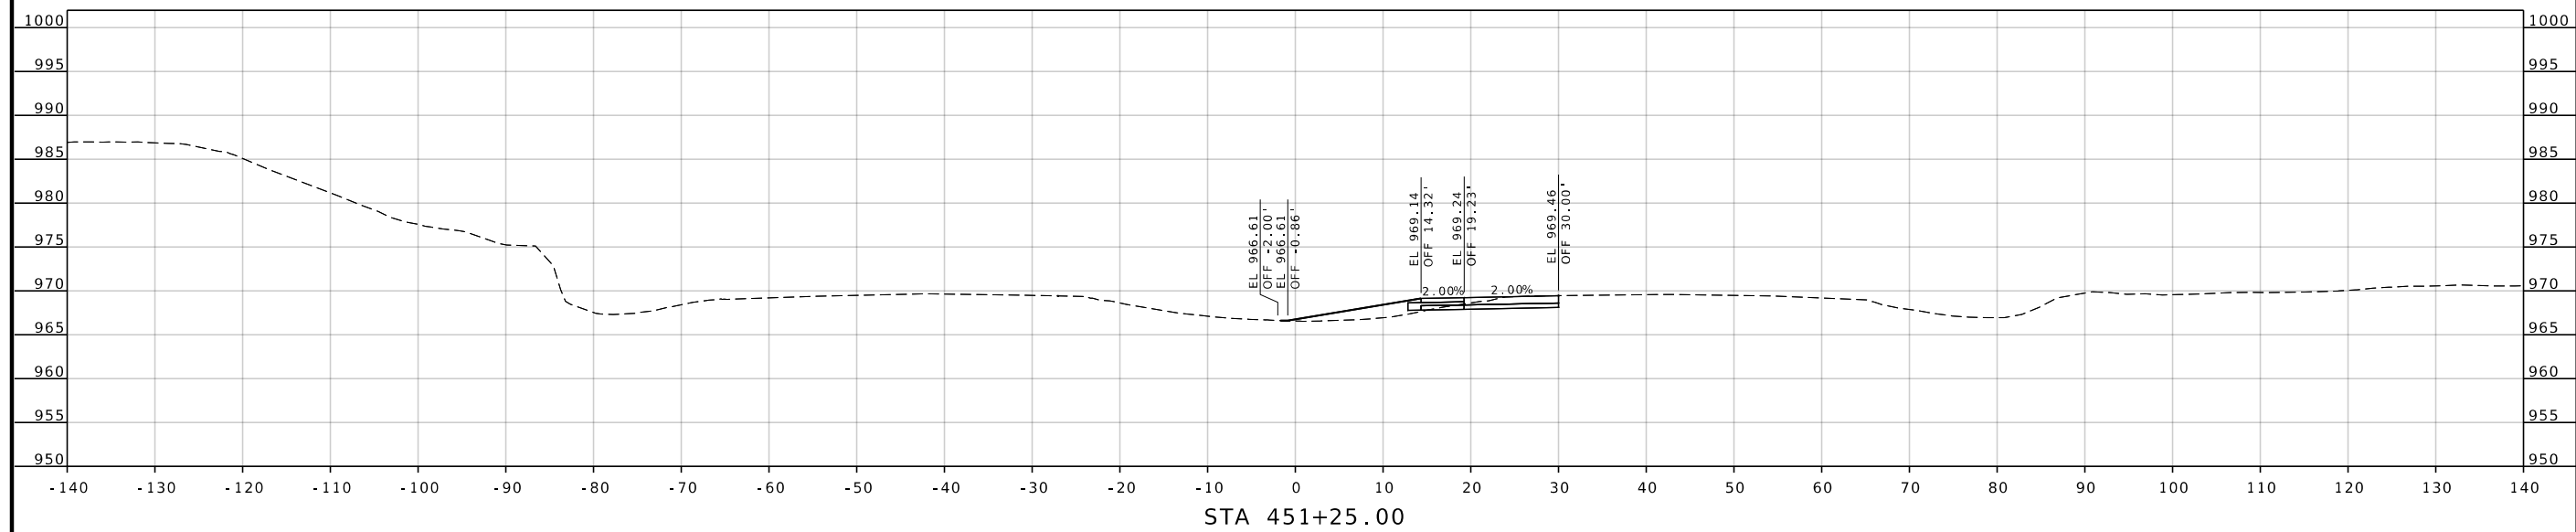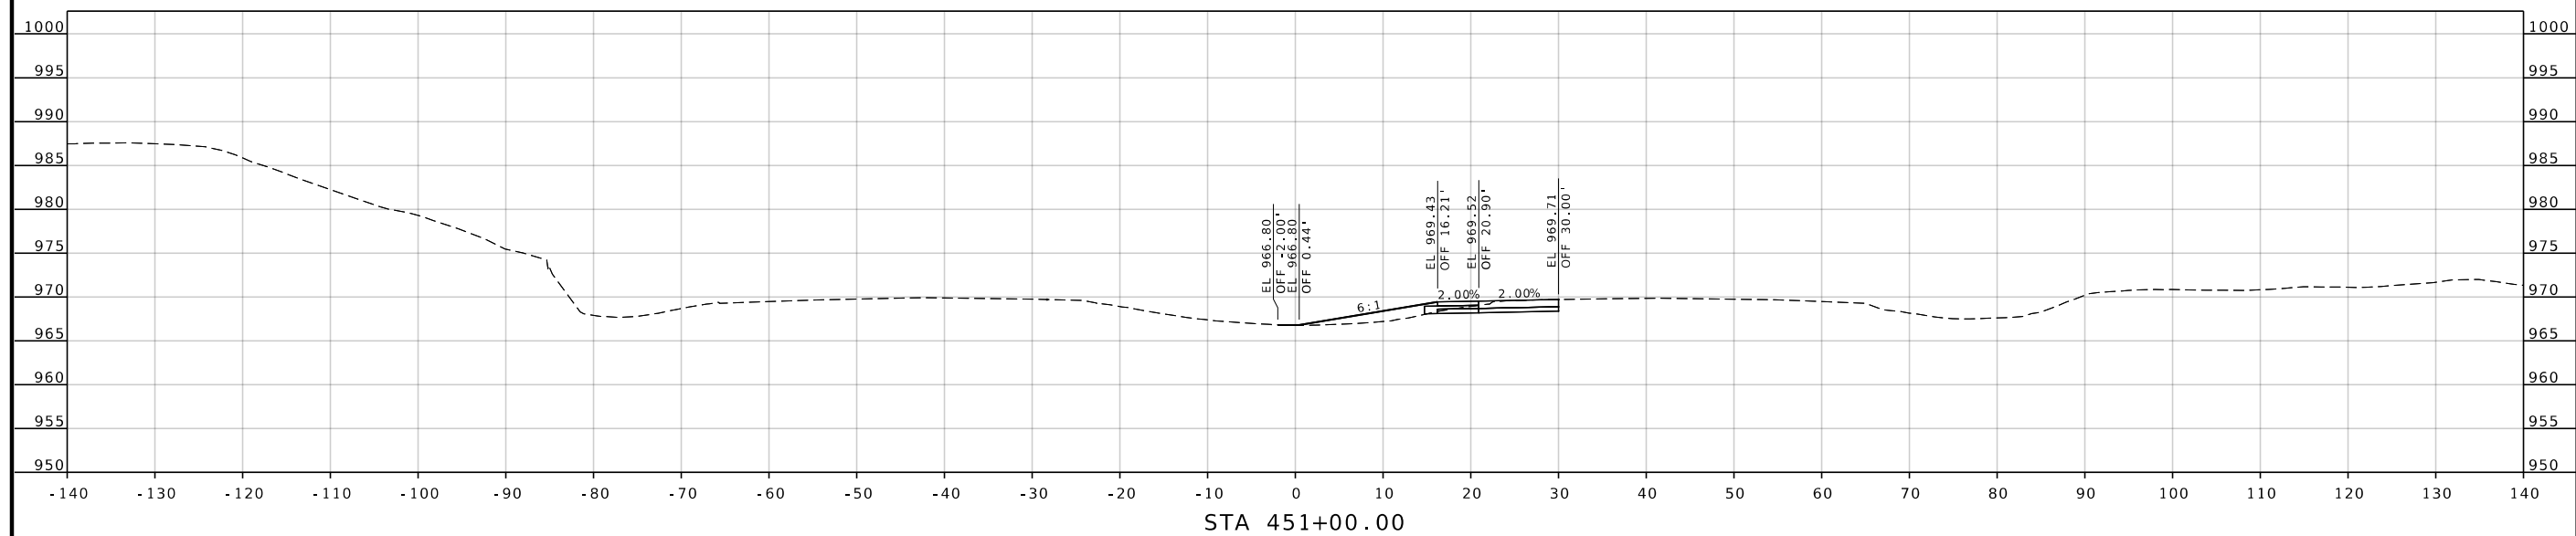

DATE PREPARED

ROUTE	STATE
96	MO

DISTRICT	SHEET
SW	6

COUNTY
JASPER

JOB NO.
JSR0060

CONTRACT ID.

PROJECT NO.

BRIDGE NO.


[illegible]


MISSOURI HIGHWAYS AND TRANSPORTATION
COMMISSION



105 WEST CAPITOL
JEFFERSON CITY, MO 65102
1-888-ASK-MODOT (1-888-275-6636)

2215 Fairlawn Dr
Carthage, MO 64836
417.358.9551
COA# 00062
weareown.com

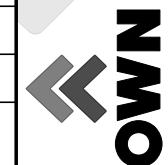

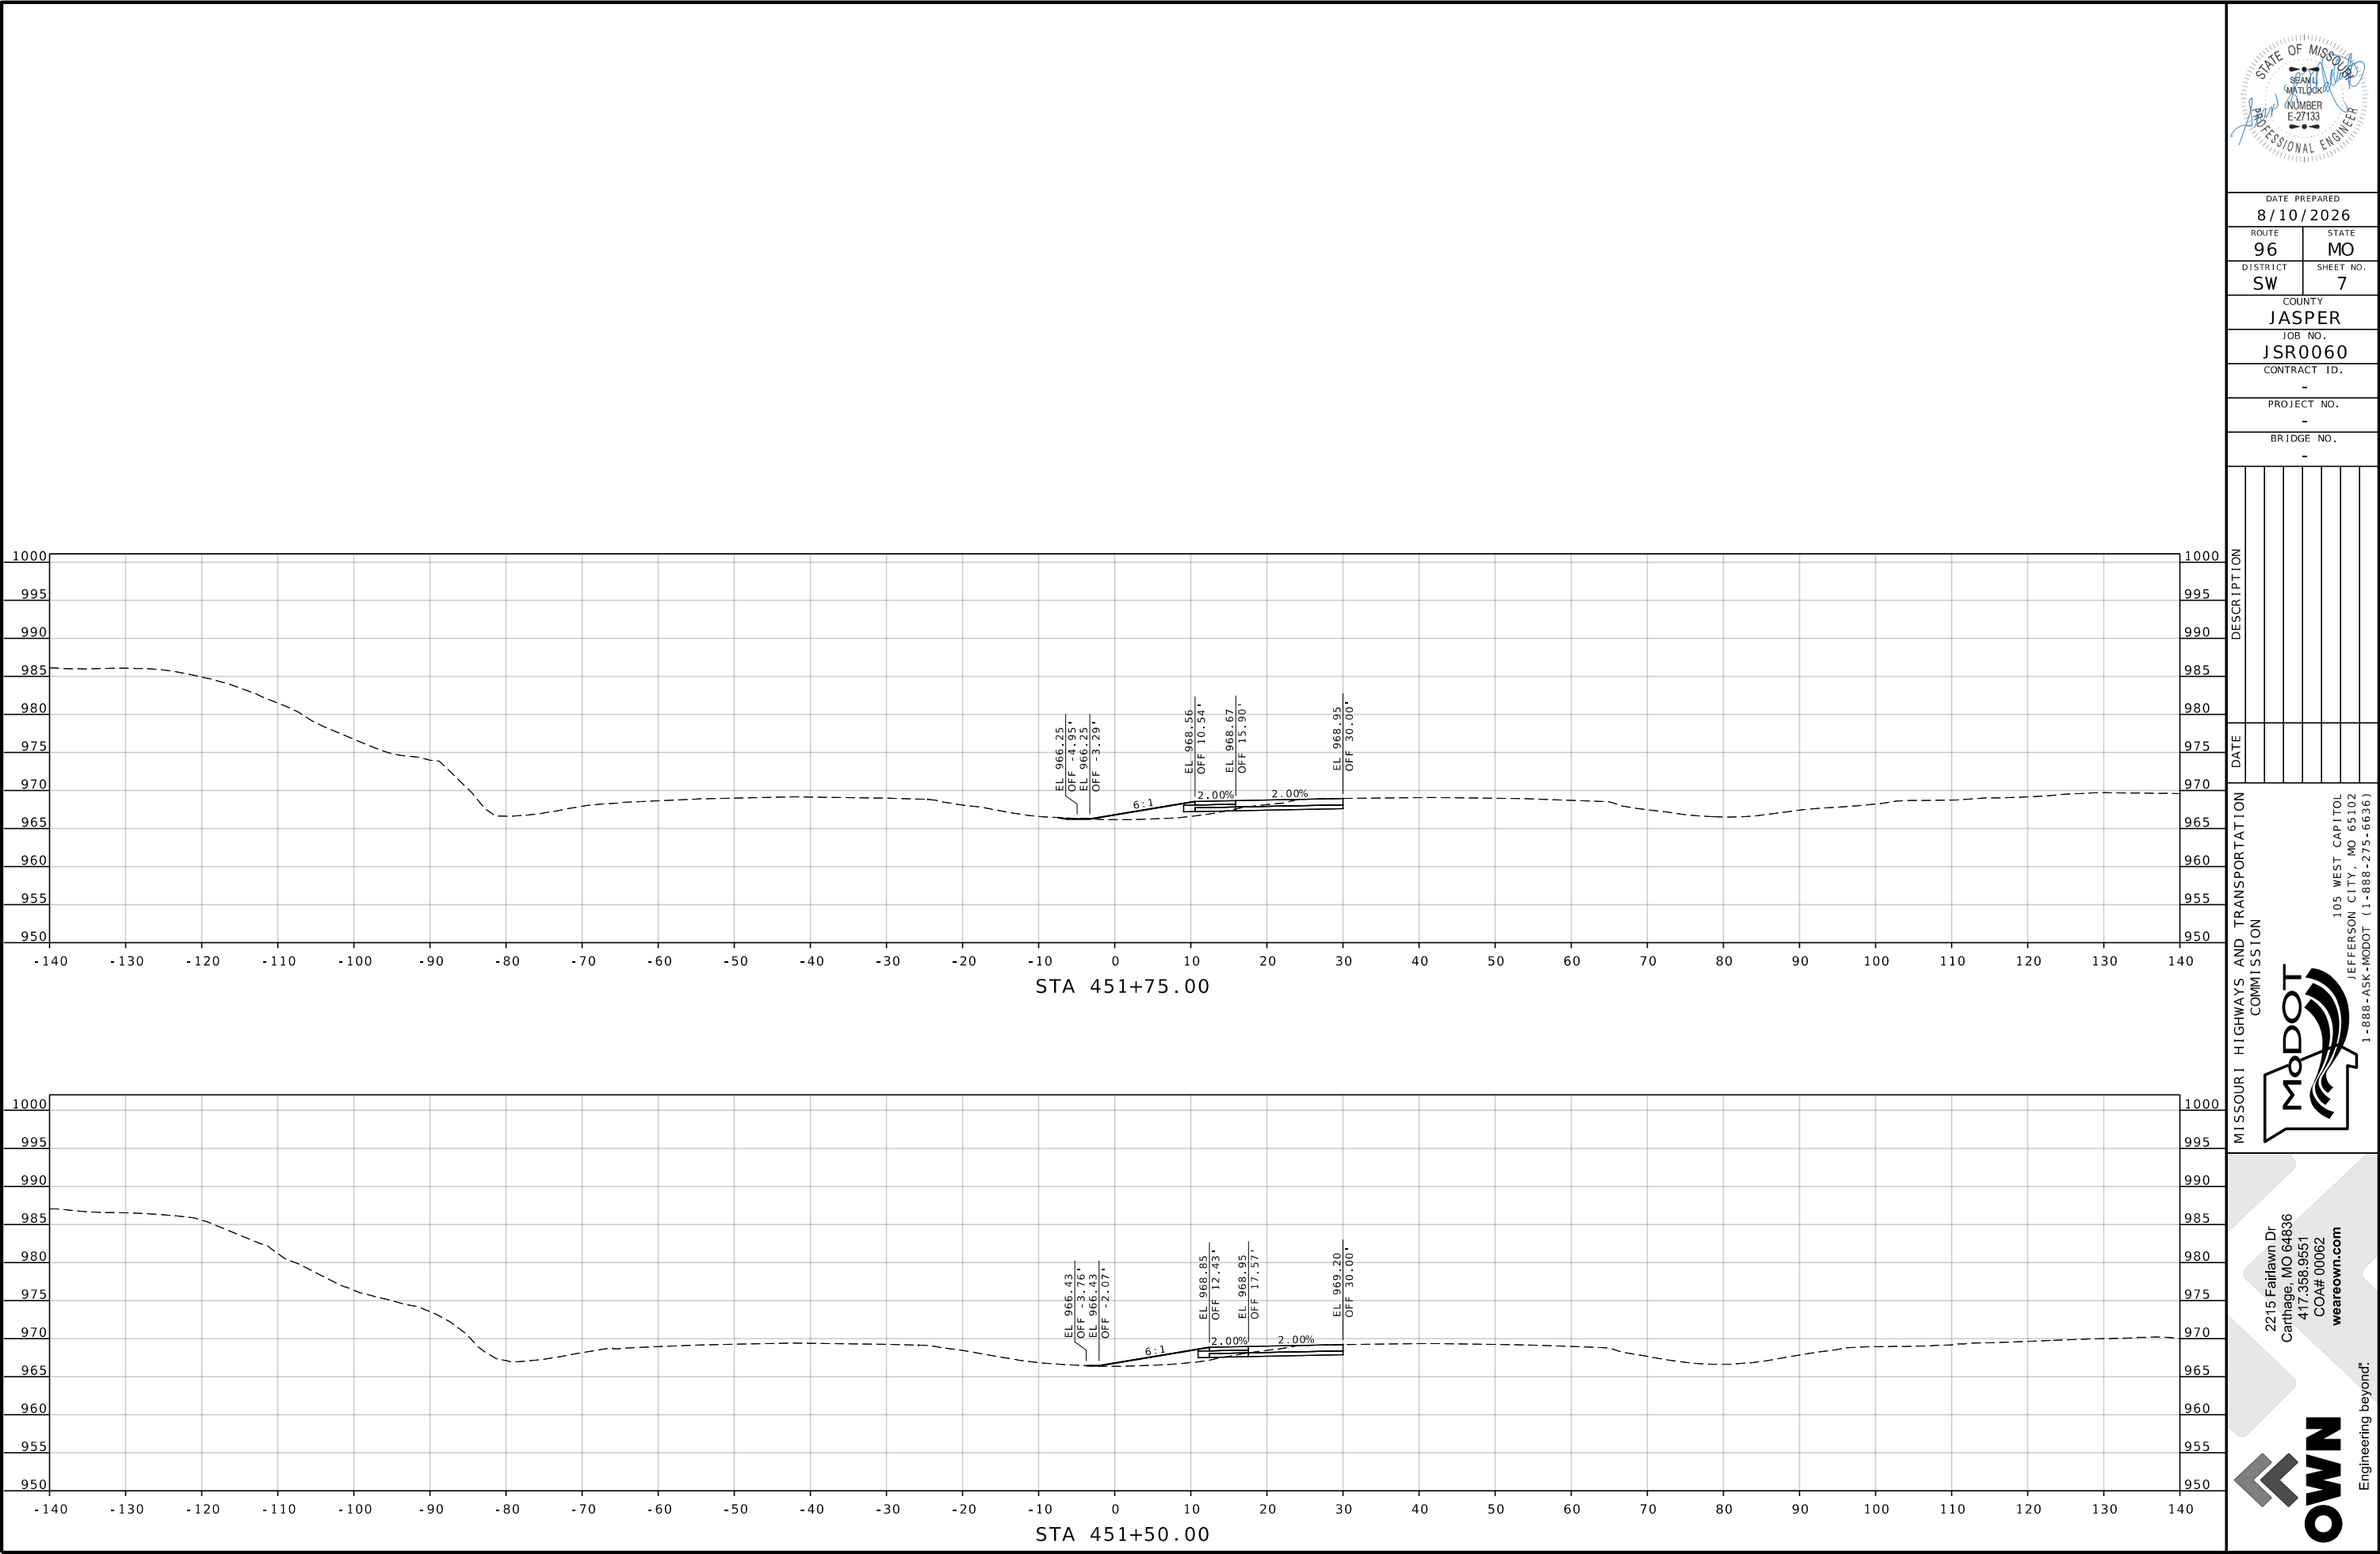

DATE PREPARED
8/10/2026

ROUTE 96	STATE MO
DISTRICT SW	SHEET NO. 7

COUNTY
JASPER

JOB NO.
JSR0060

CONTRACT ID.
-

PROJECT NO.
-

BRIDGE NO.
-



DESCRIPTION	DATE

MISSOURI HIGHWAYS AND TRANSPORTATION COMMISSION

105 WEST CAPITOL
JEFFERSON CITY, MO 65102
1-888-ASK-MODOT (1-888-275-6636)

2215 Fairlawn Dr
Carthage, MO 64836
417.358.9551
COA# 00062
weareown.com

Engineering beyond.

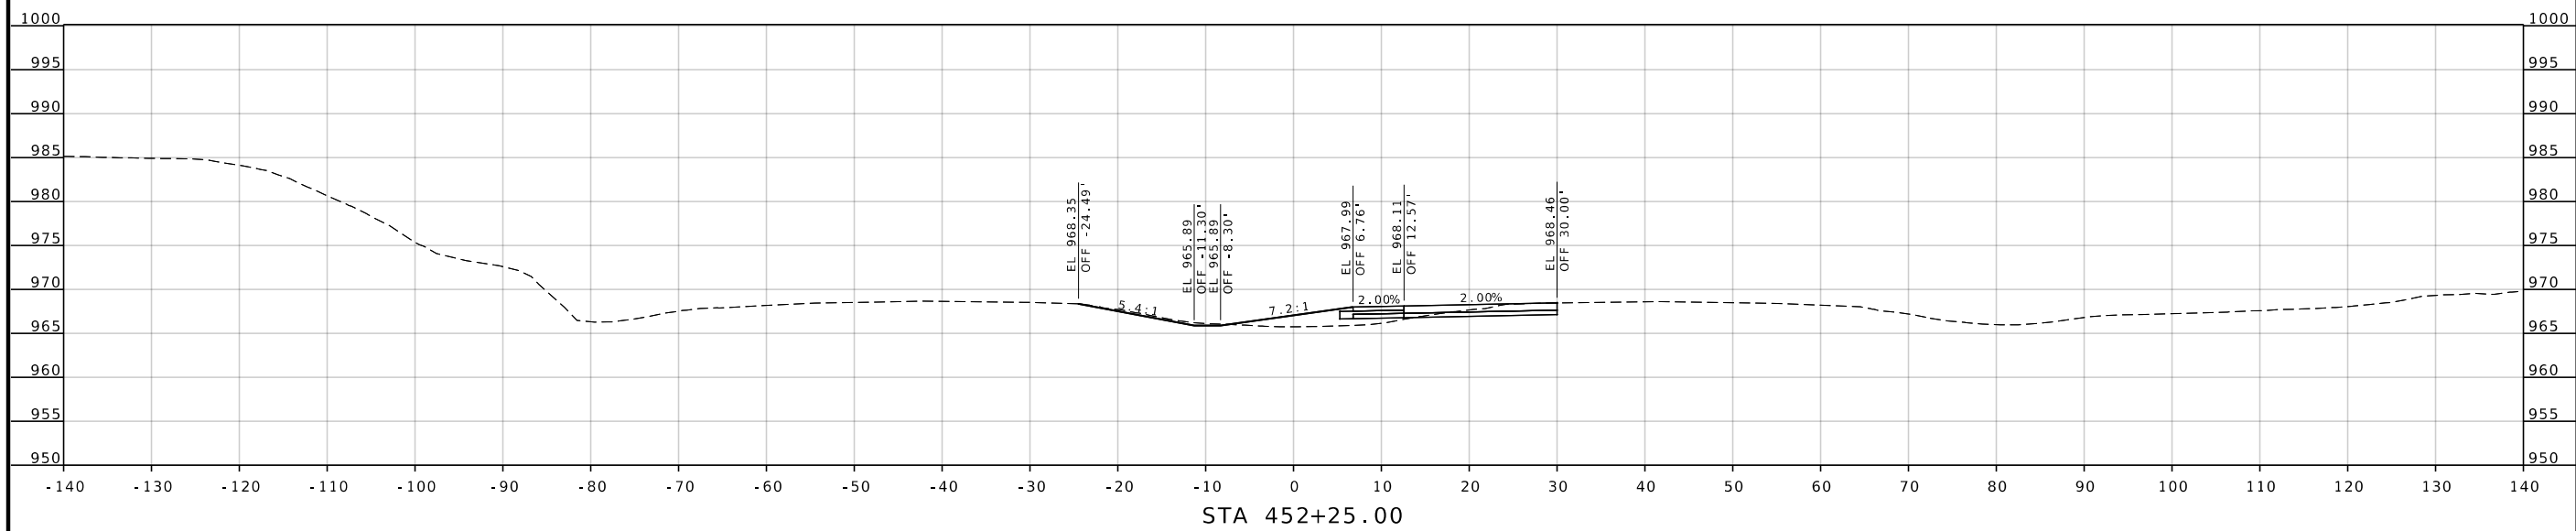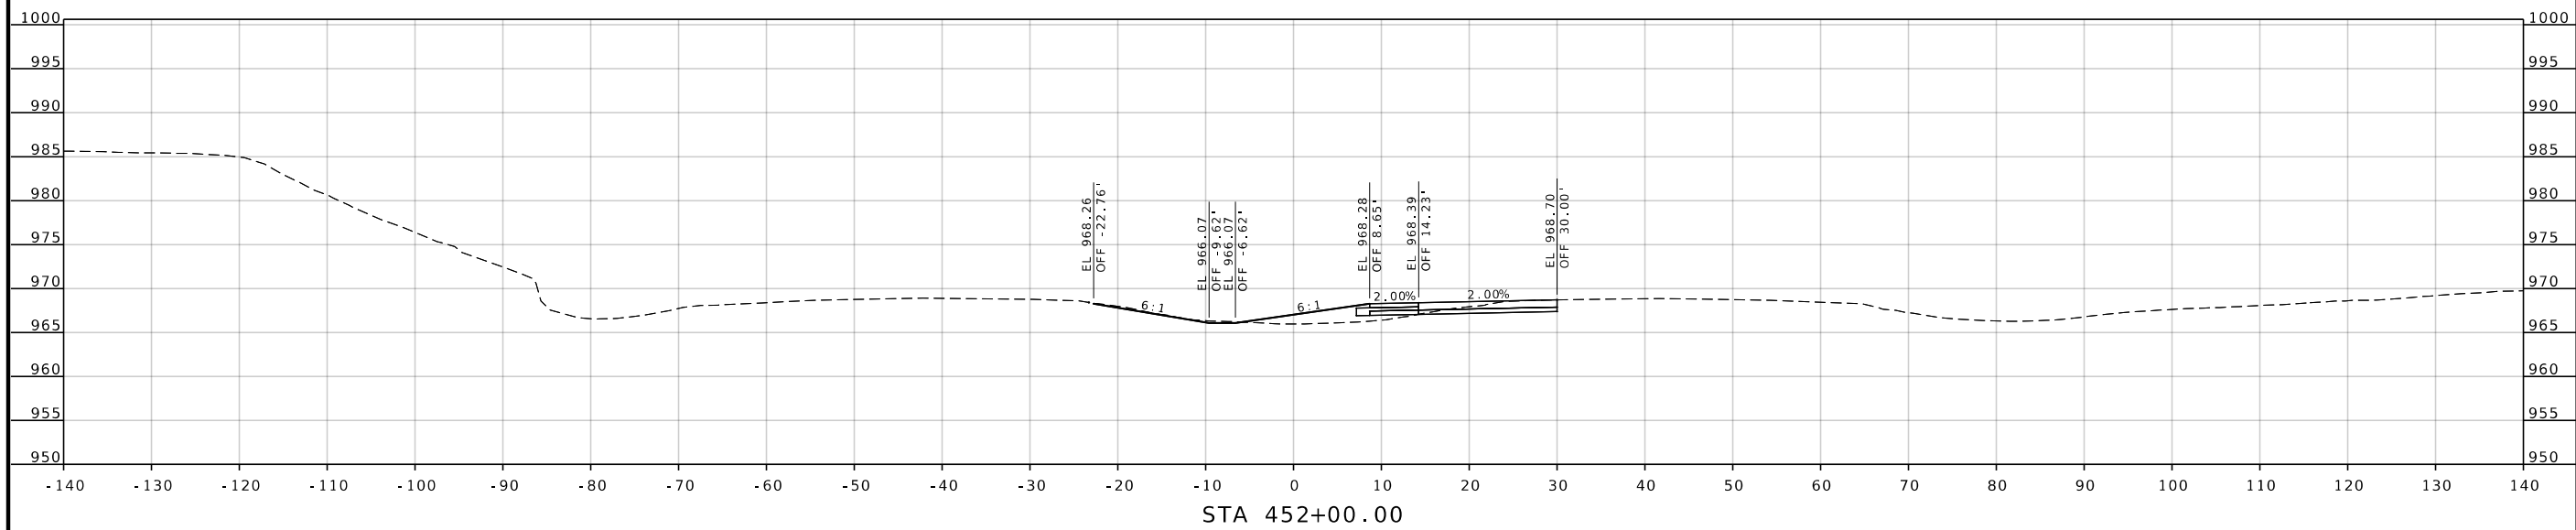

DATE PREPARED

ROUTE	STATE
96	MO

DISTRICT	SHEET
SW	8

COUNTY
JASPER

JOB NO.
JSR0060

CONTRACT ID.

PROJECT NO.

BRIDGE NO.


[illegible]


MISSOURI DEPARTMENT OF TRANSPORTATION
 105 WEST CAPITOL
 JEFFERSON CITY, MO 65102



2215 Fairlawn Dr
Carthage, MO 64836
417.358.9551
COA# 00062
weareown.com



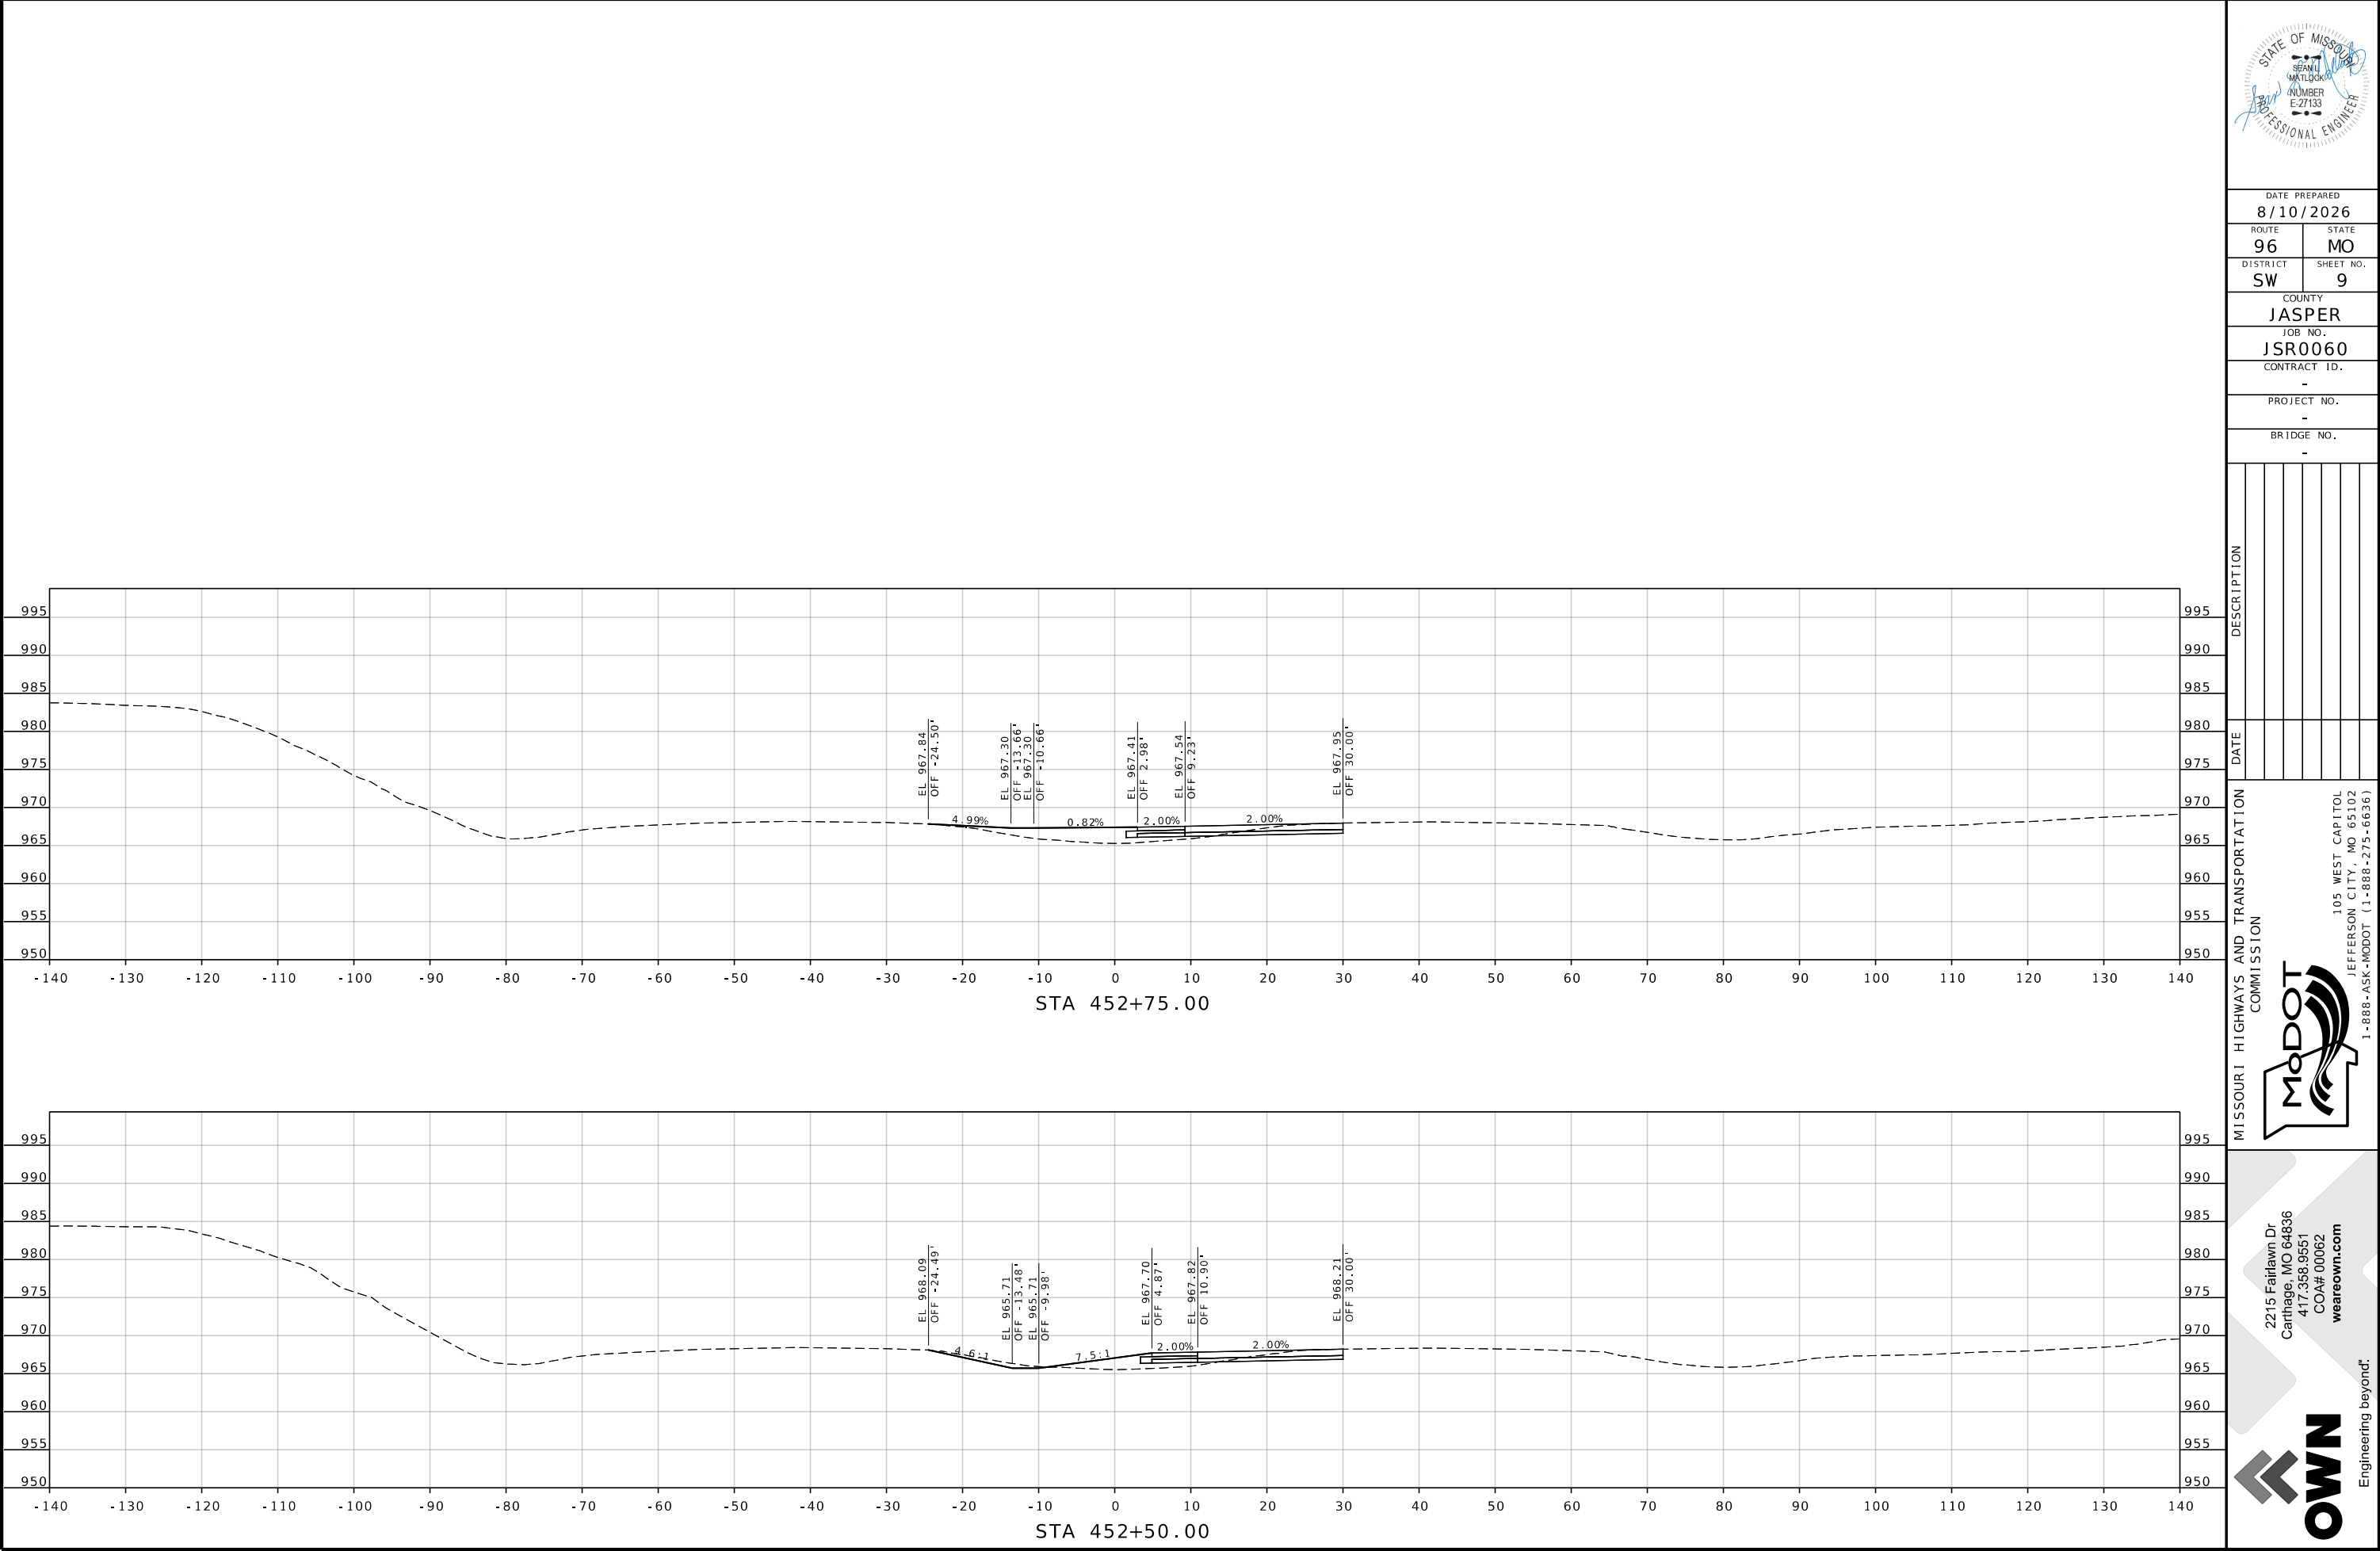

DATE PREPARED 8/10/2026	
ROUTE 96	STATE MO
DISTRICT SW	SHEET NO. 9
COUNTY JASPER	
JOB NO. JSR0060	
CONTRACT ID. -	
PROJECT NO. -	
BRIDGE NO. -	





DATE	DESCRIPTION

MISSOURI HIGHWAYS AND TRANSPORTATION COMMISSION

105 WEST CAPITOL
JEFFERSON CITY, MO 65102
1-888-ASK-MODOT (1-888-275-6636)

2215 Fairlawn Dr
Carthage, MO 64836
417.358.9551
COA# 00062
weareown.com

Engineering beyond!

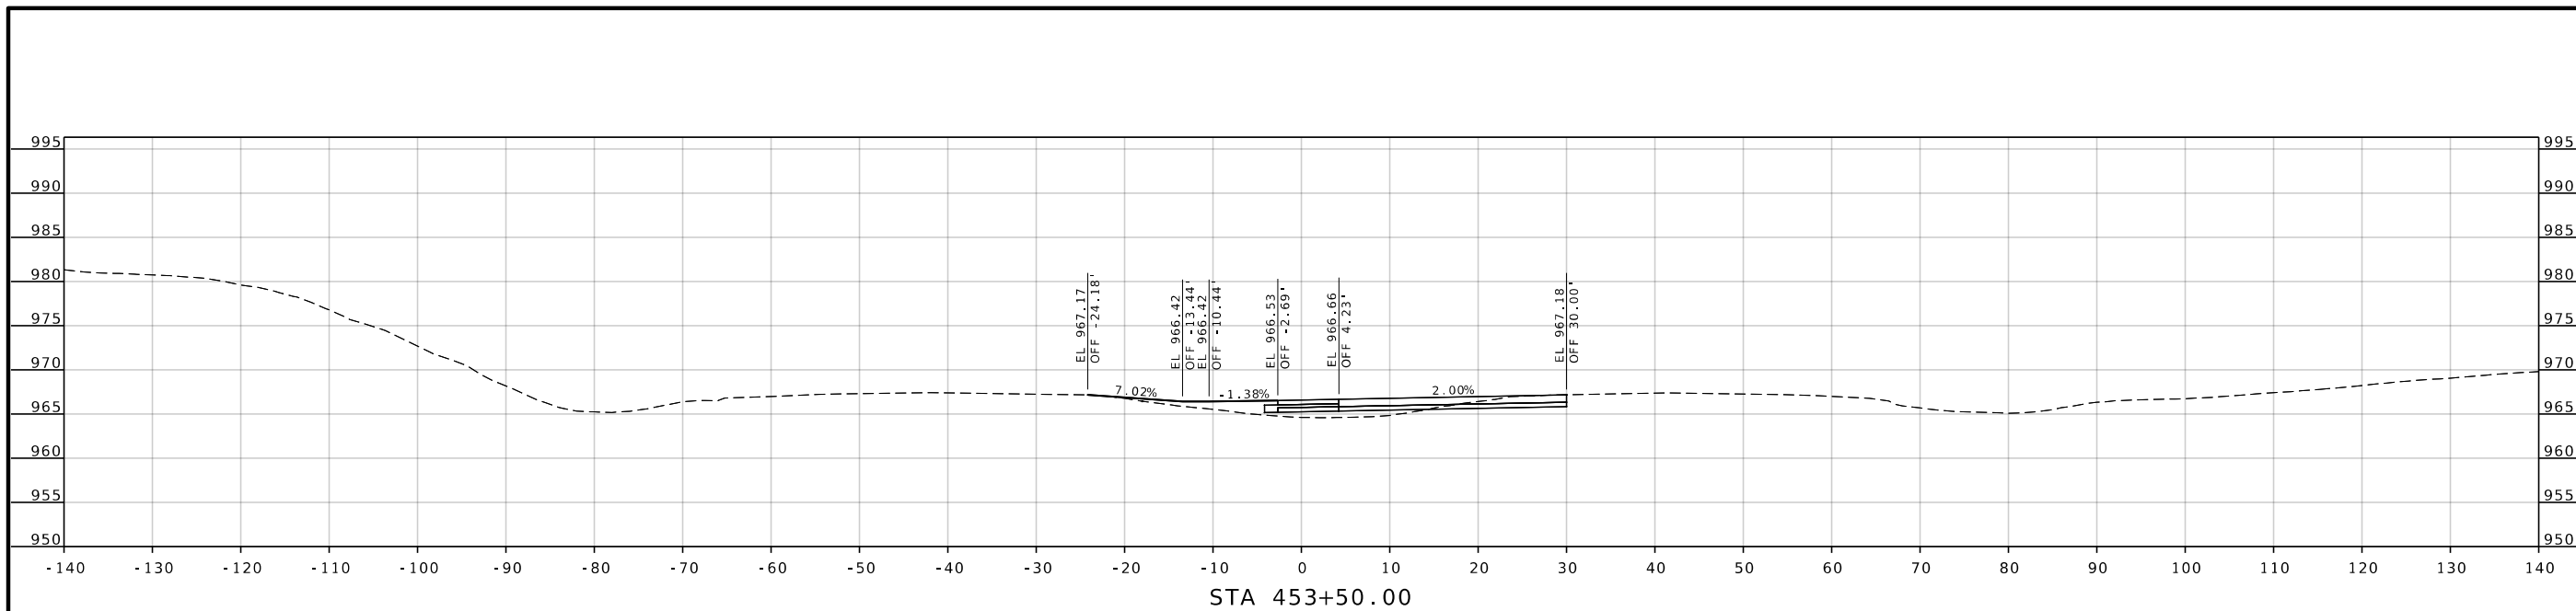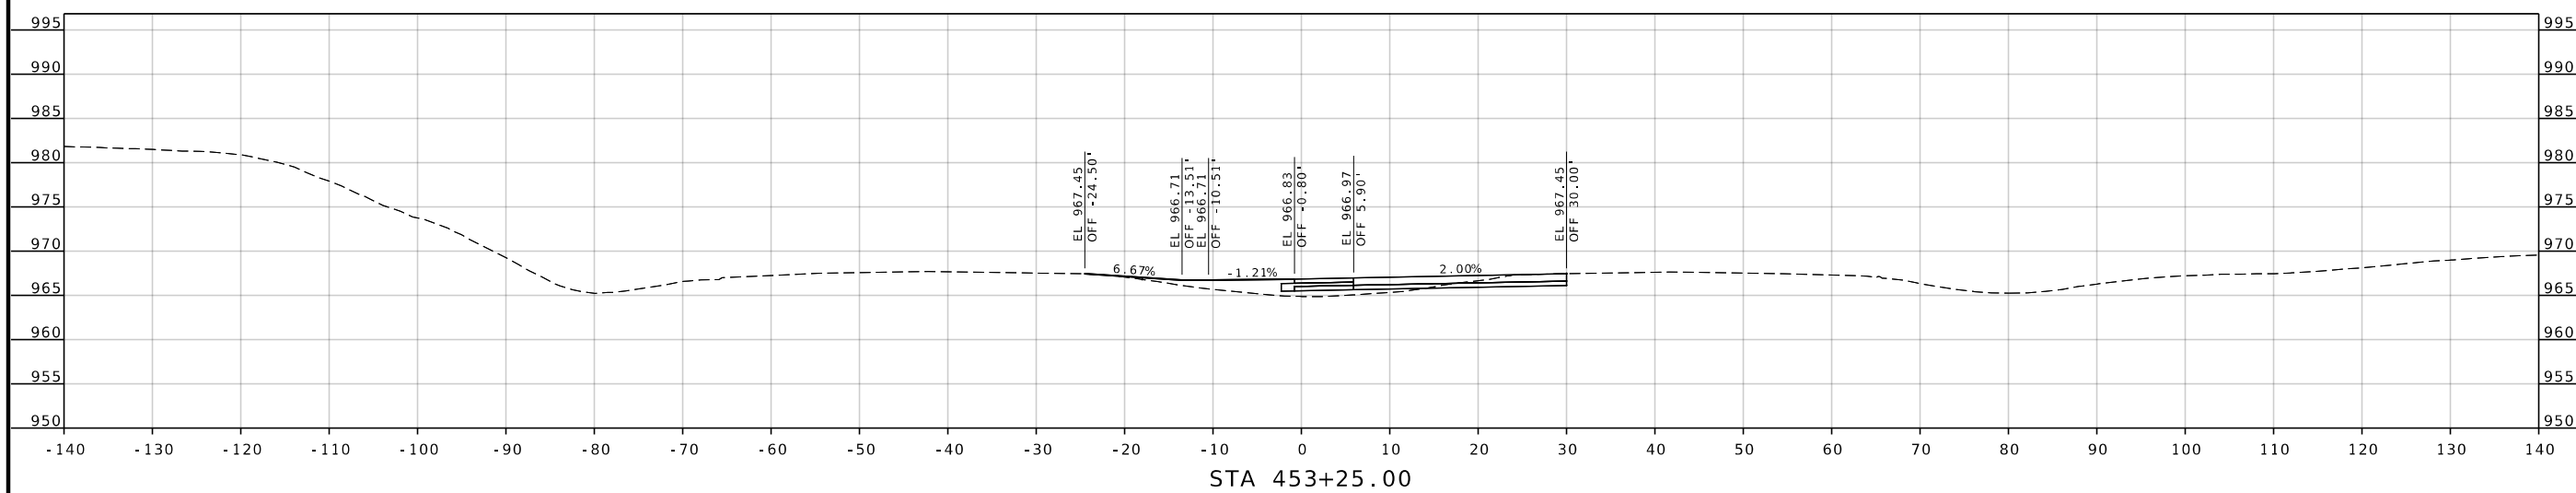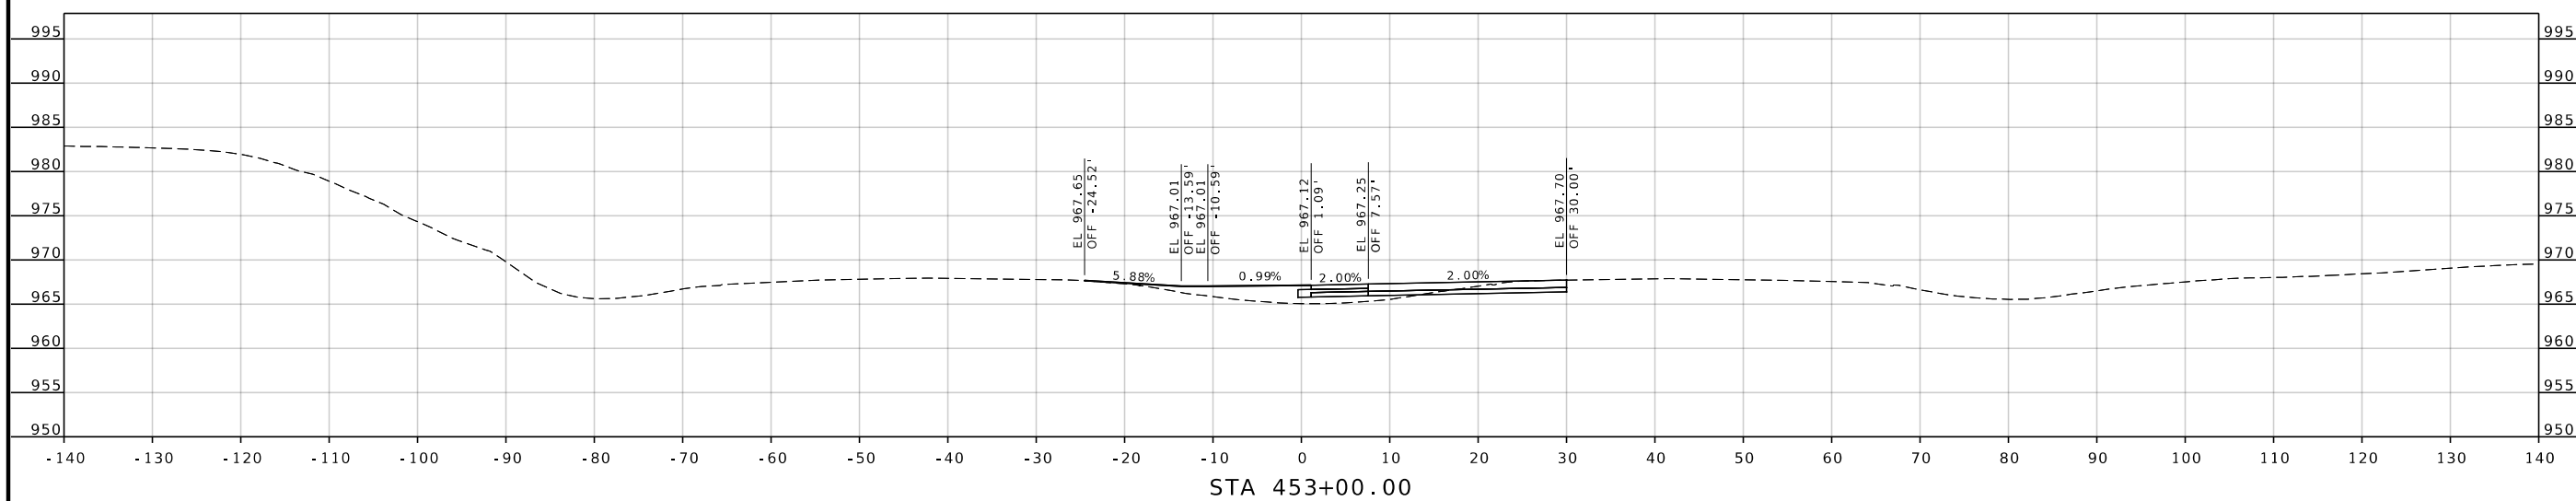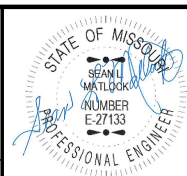




DATE PREPARED	
8/10/2026	
ROUTE	STATE
96	MO
DISTRICT	SHEET NO.
SW	10
COUNTY	
JASPER	
JOB NO.	
JSR0060	
CONTRACT ID.	
-	
PROJECT NO.	
-	
BRIDGE NO.	
-	

[illegible]MISSOURI HIGHWAYS AND TRANSPORTATION
COMMISSION

105 WEST CAPITOL
JEFFERSON CITY, MO 65102
1-888-ASK-MODOT (1-888-275-6636)

2215 Fairlawn Dr
Carthage, MO 64836
417.358.9551
COA# 00062
weareown.com



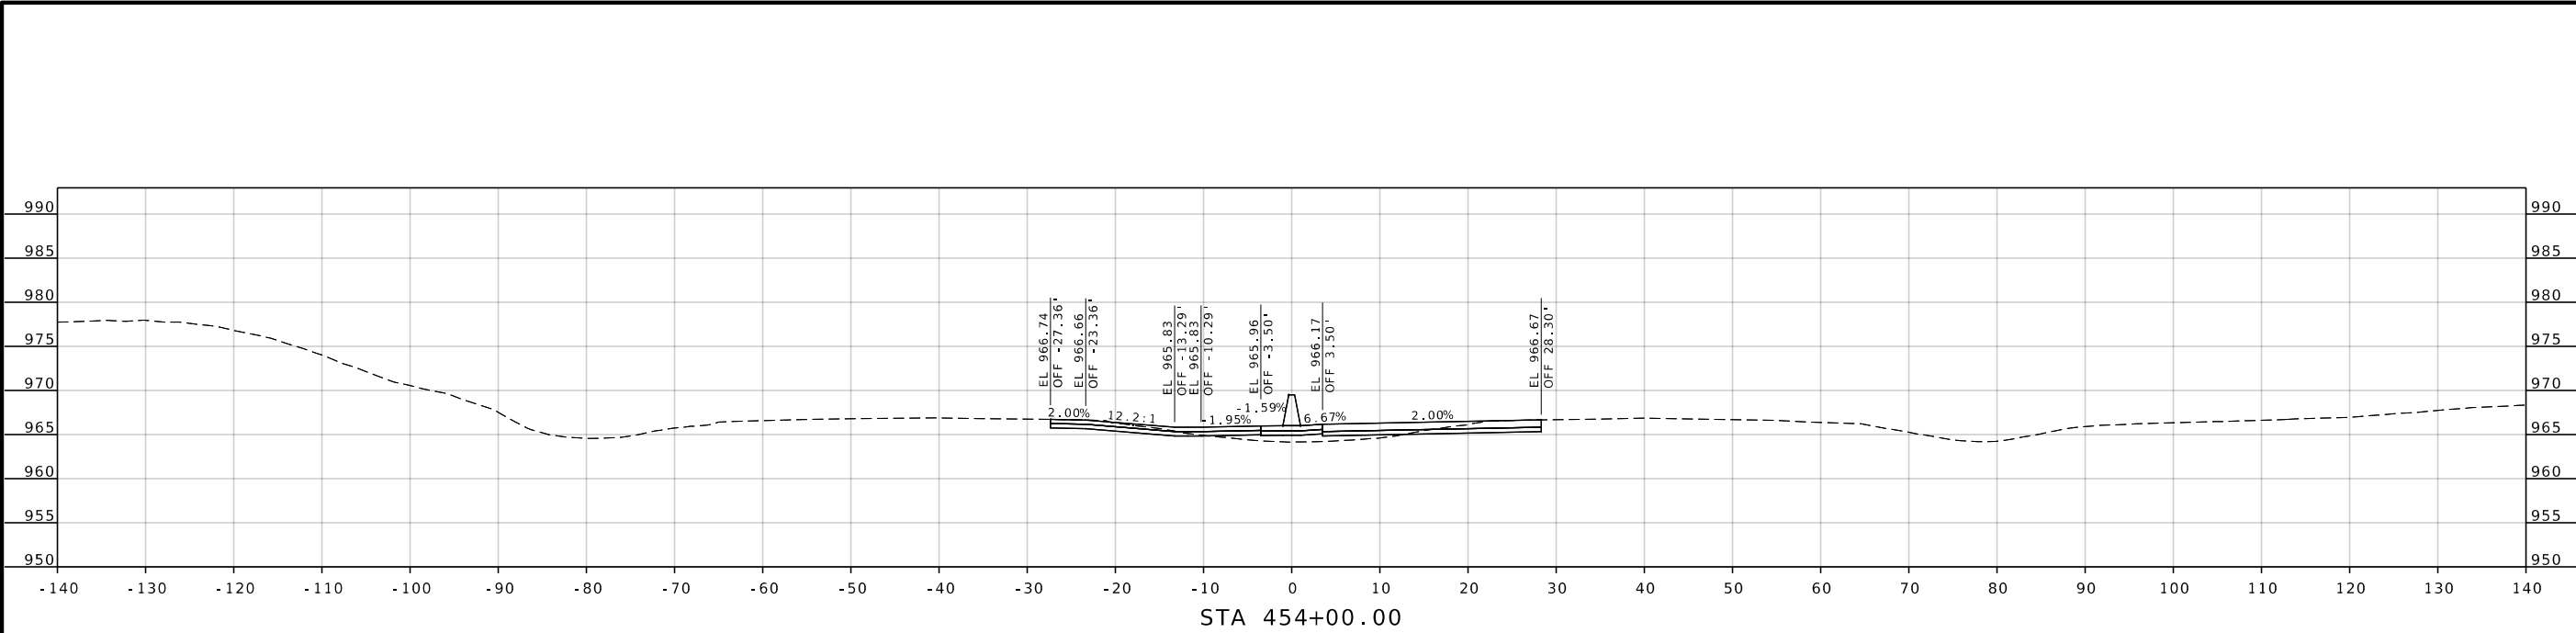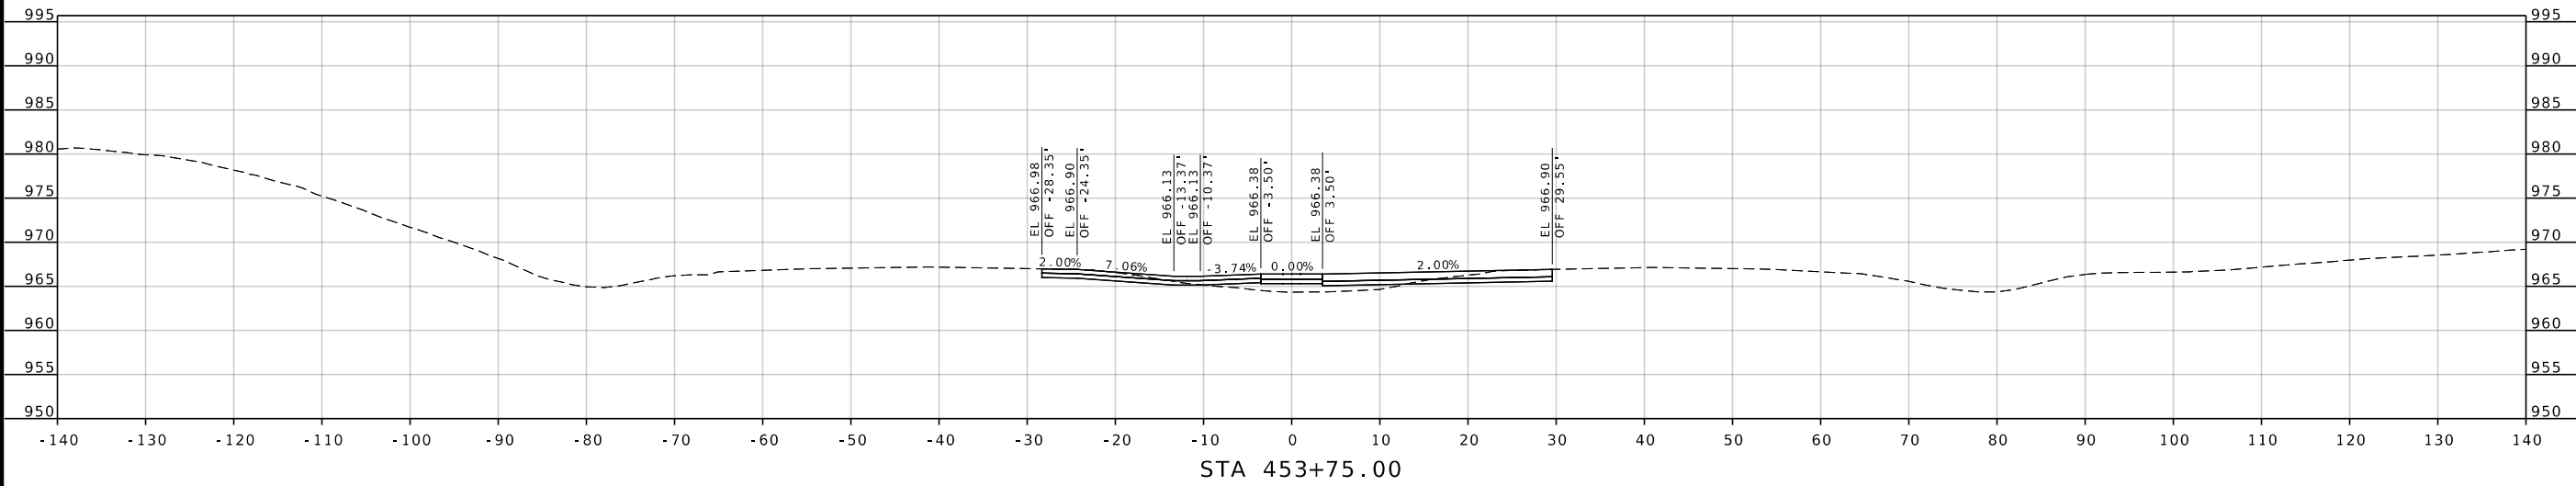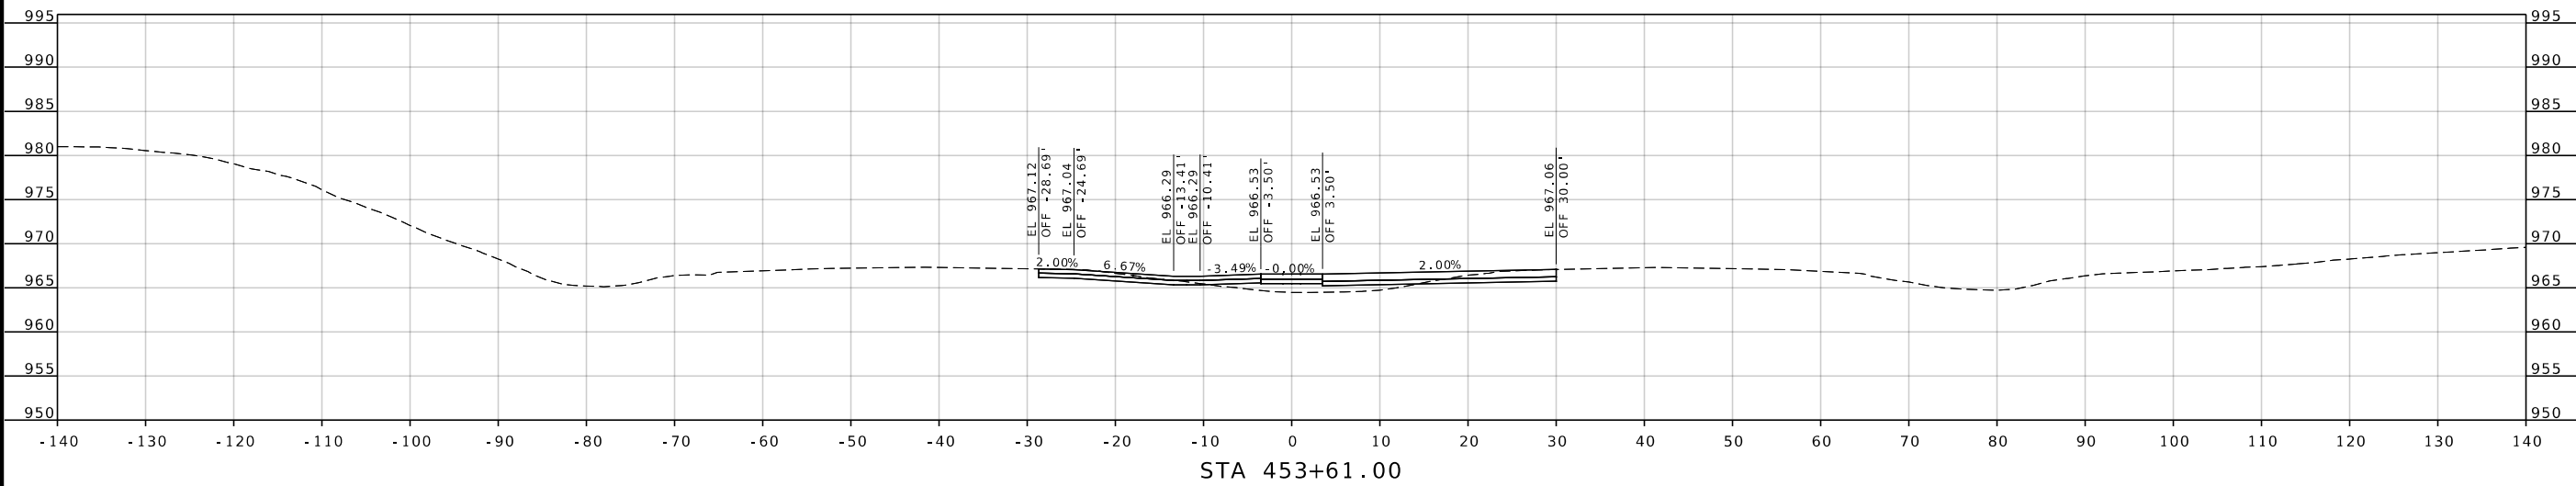

DATE PREPARED 8/10/2026	
ROUTE 96	STATE MO
DISTRICT SW	SHEET NO. 11
COUNTY JASPER	
JOB NO. JSR0060	
CONTRACT ID. -	
PROJECT NO. -	
BRIDGE NO. -	

DESCRIPTION	DATE




MISSOURI HIGHWAYS AND TRANSPORTATION COMMISSION

105 WEST CAPITOL
JEFFERSON CITY, MO 65102
1-888-ASK-MODOT (1-888-273-6636)

2215 Fairlawn Dr
Carthage, MO 64836
417.358.9551
COA# 00062
weareown.com

Engineering beyond.

... \XS_001-110_JSRO060_i10_96.dgn 4:57:53 PM 8/10/2026

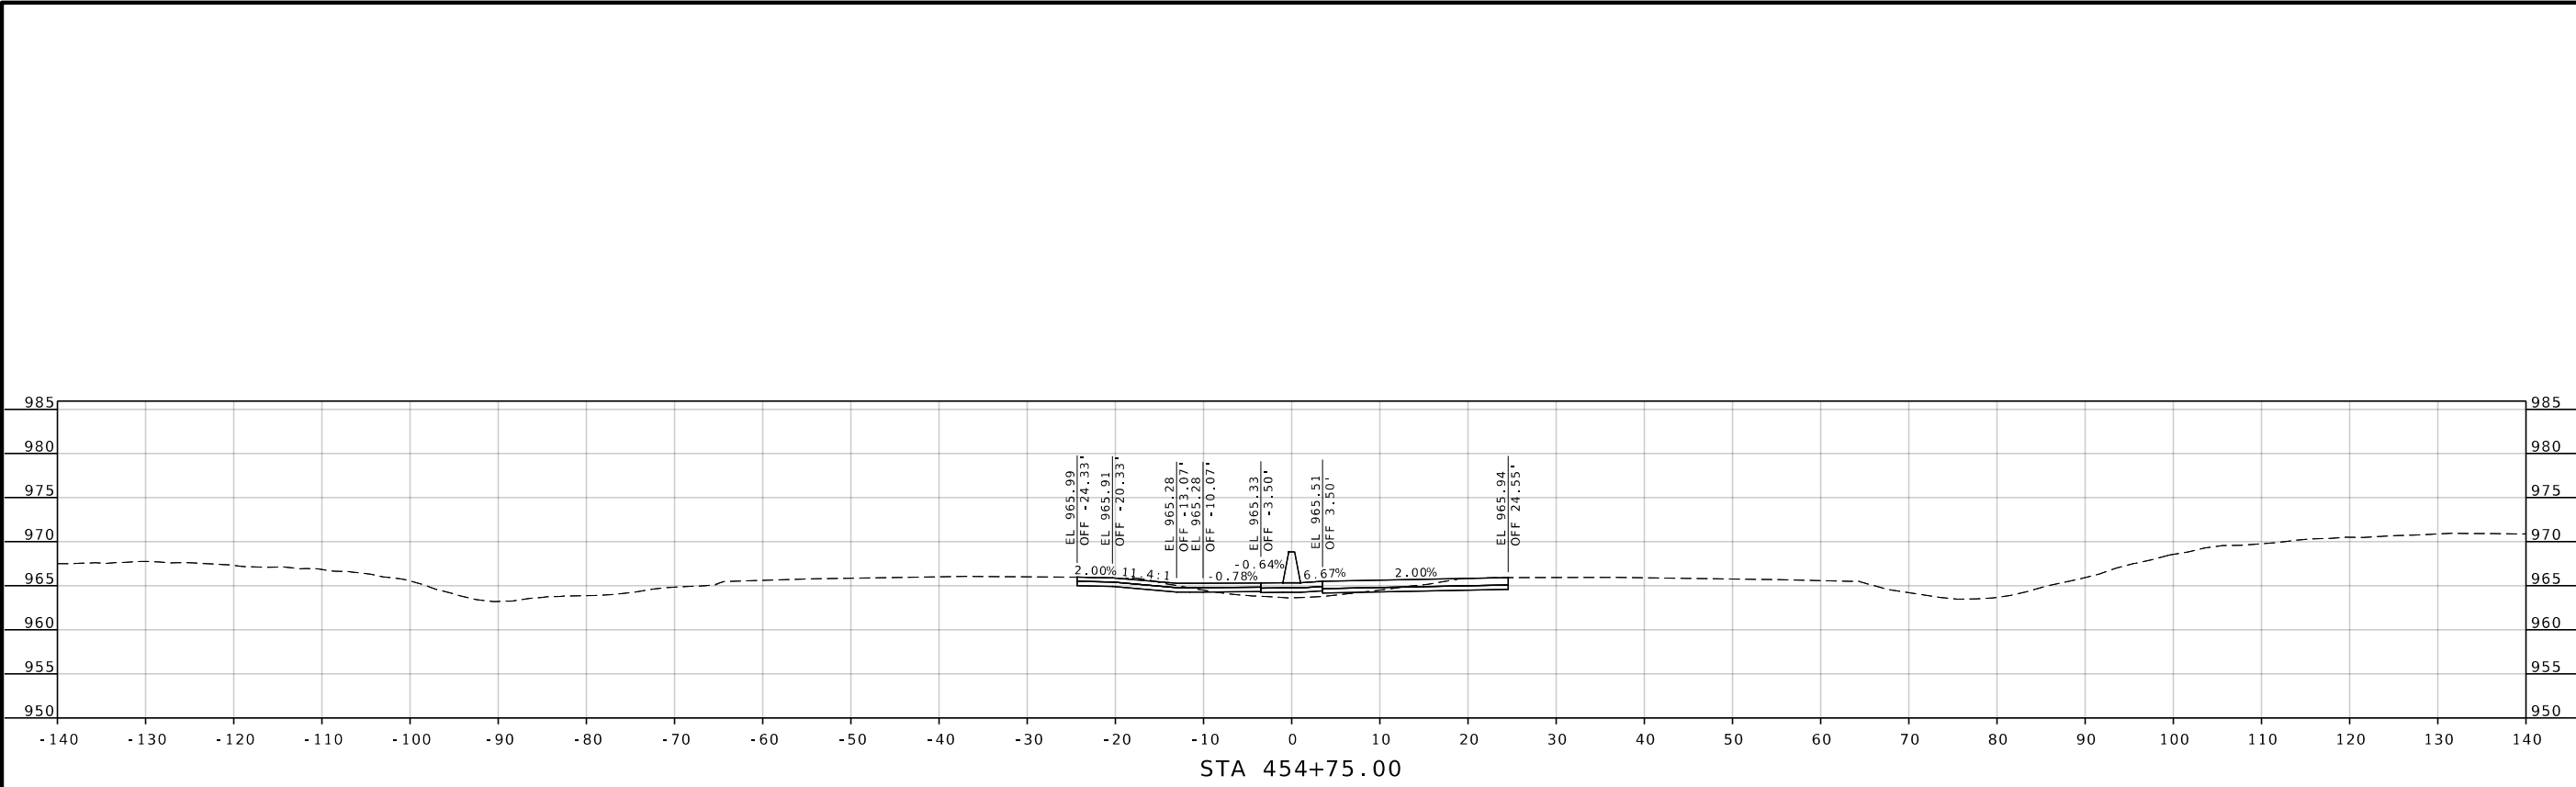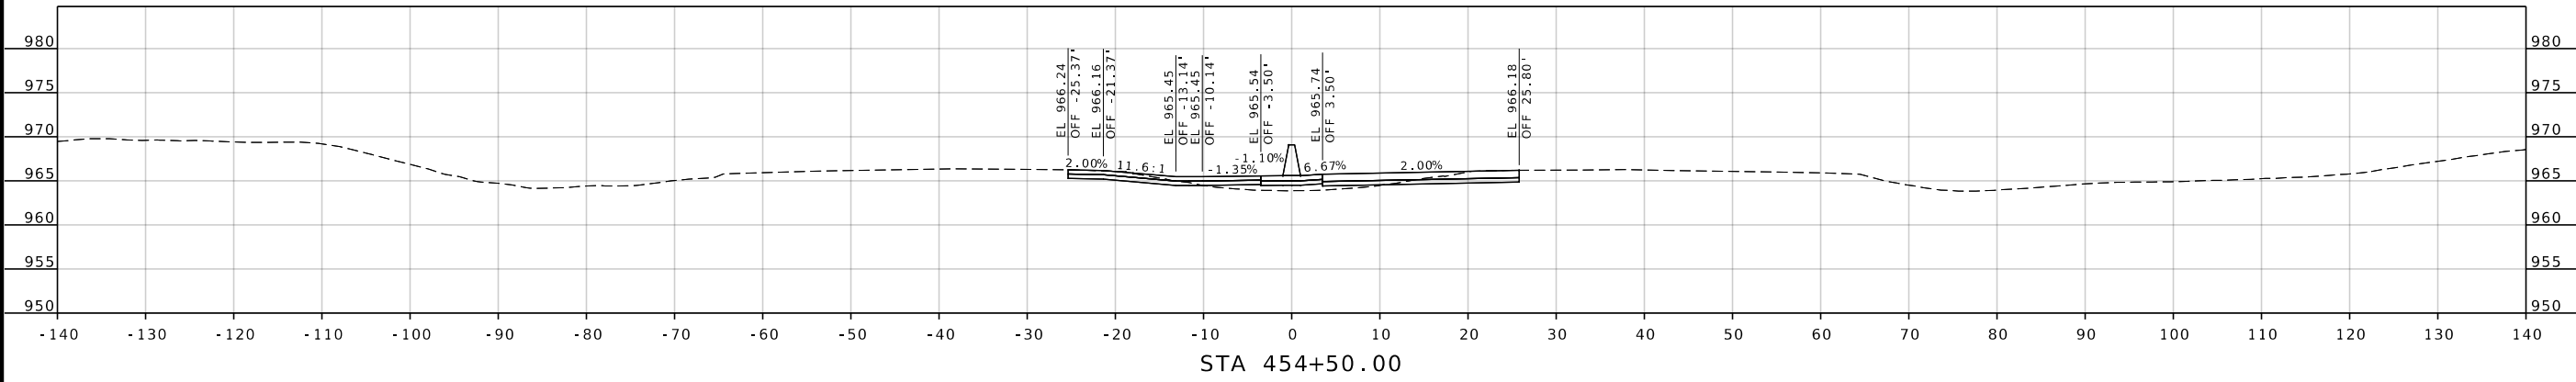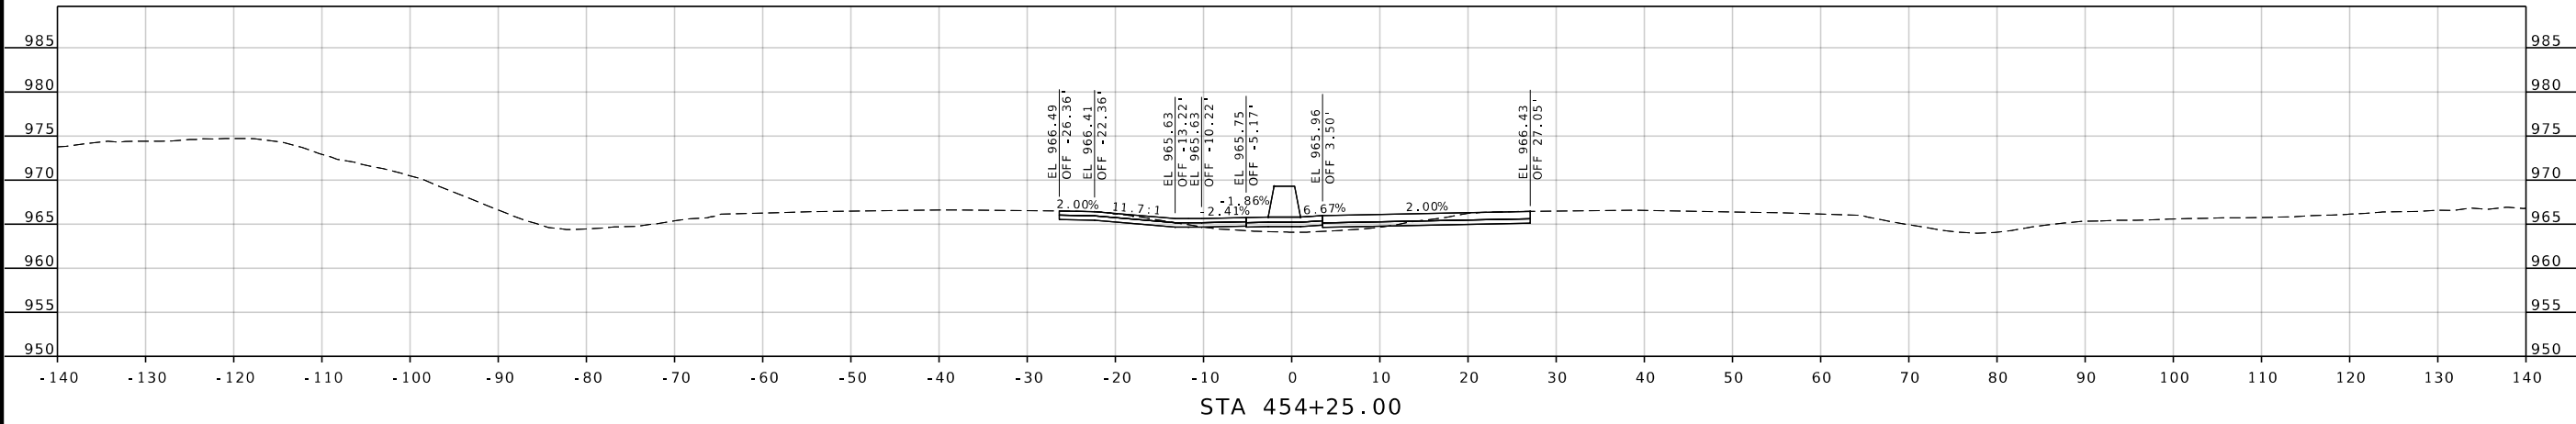

STATE OF MISSOURI
SEAL
NUMBER
E-27133
PROFESSIONAL ENGINEER

DATE PREPARED
8/10/2026

ROUTE
96

DISTRICT
SW

STATE
MO

SHEET NO.
12

COUNTY
JASPER

JOB NO.
JSR0060

CONTRACT ID.
-

PROJECT NO.
-

BRIDGE NO.
-

DESCRIPTION

DATE




MISSOURI HIGHWAYS AND TRANSPORTATION COMMISSION

105 WEST CAPITOL
JEFFERSON CITY, MO 65102
1-888-ASK-MODOT (1-888-273-6636)

2215 Fairlawn Dr
Carthage, MO 64836
417.358.9551
COA# 00062
weareown.com

Engineering beyond.

... \XS_001-110_JSRO060_i10_96.dgn 4:57:55 PM 8/10/2026

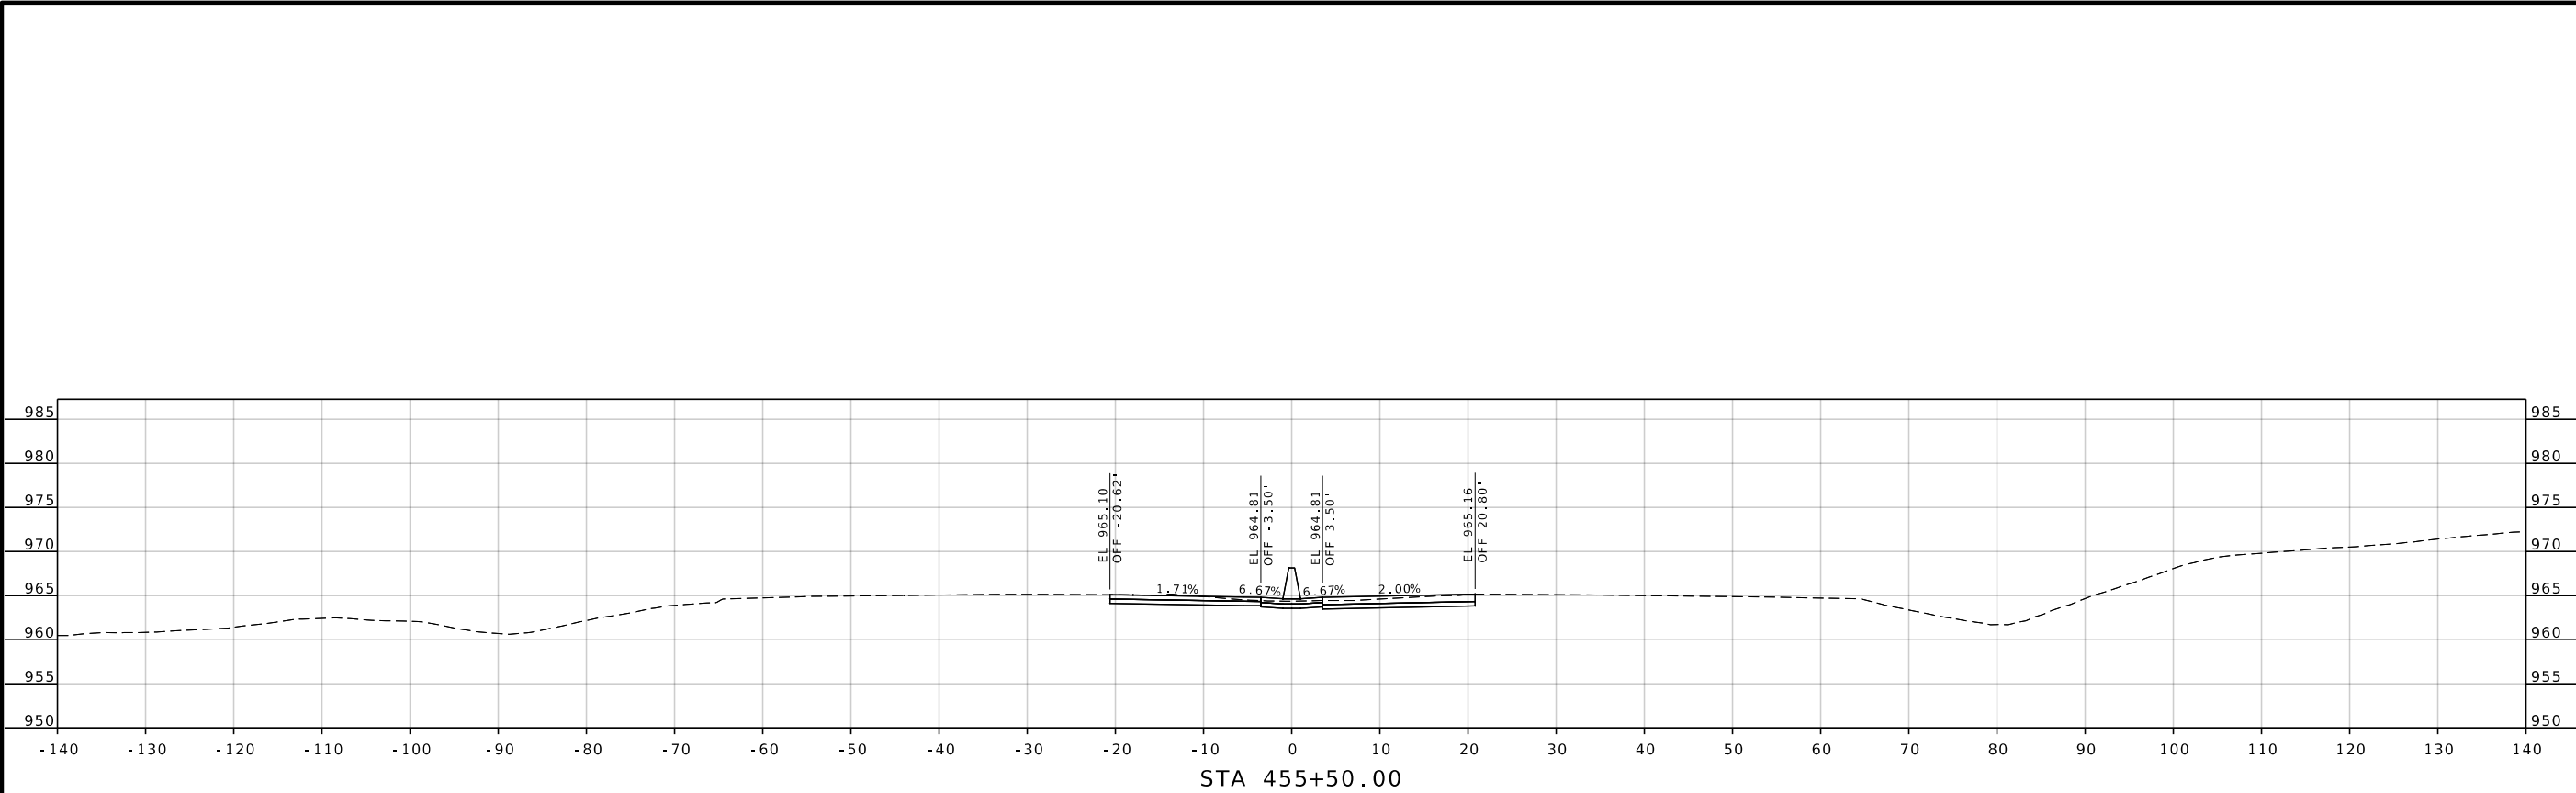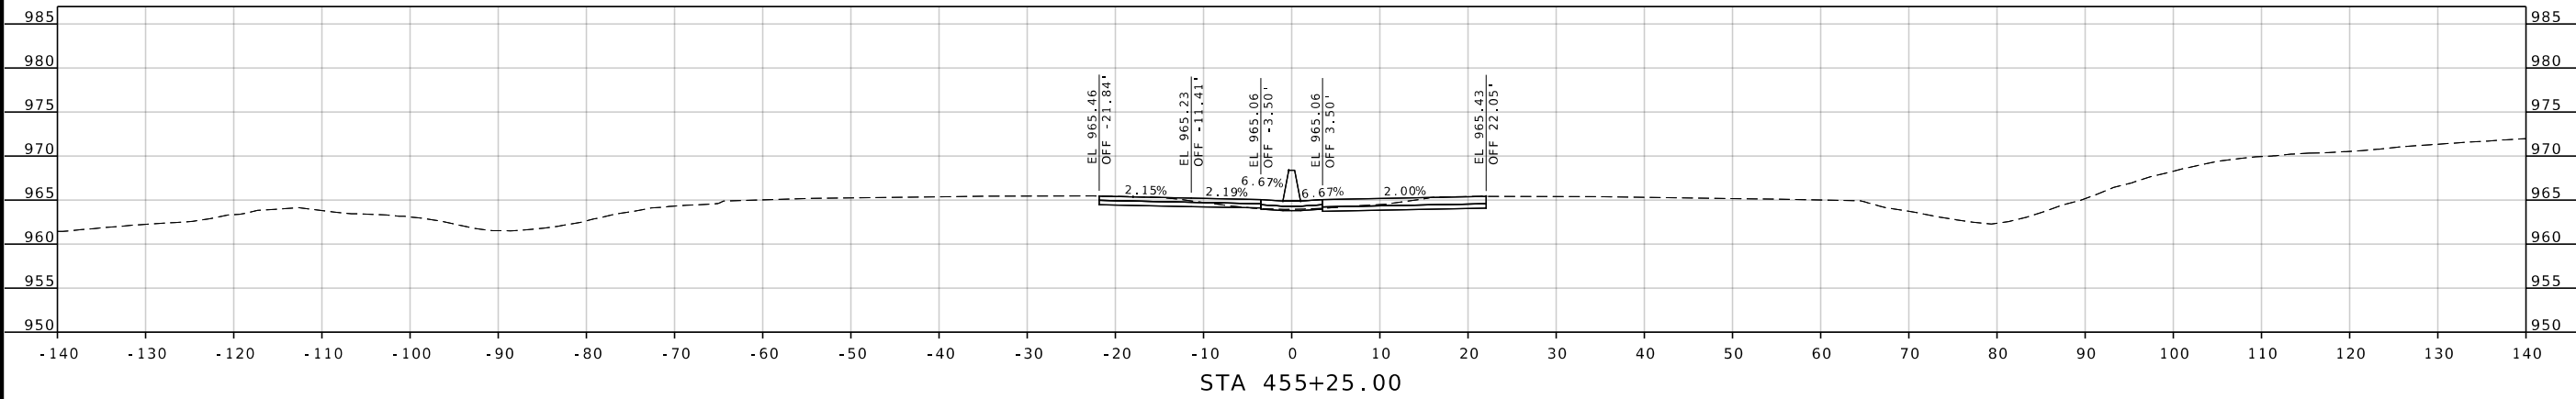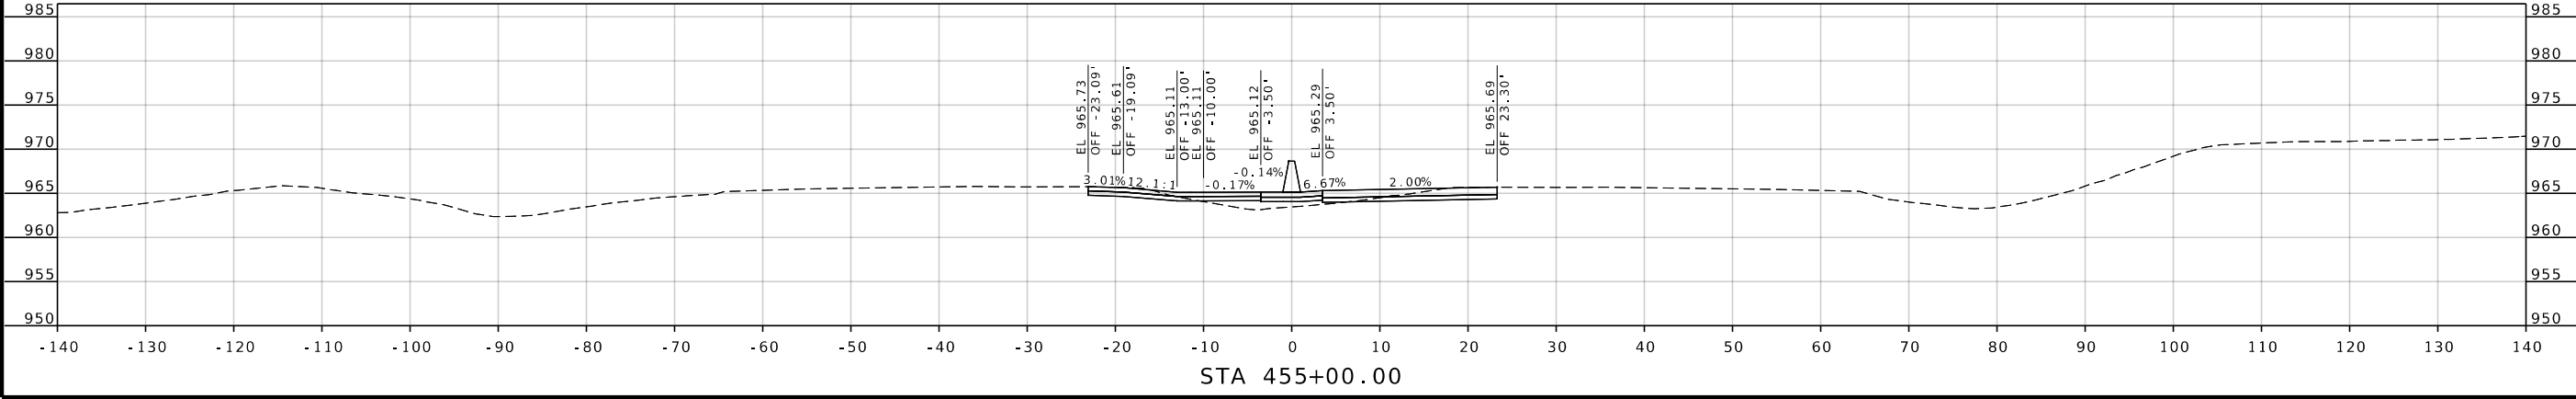

STATE OF MISSOURI
SEAL
MATLOCK
NUMBER
E-27133
PROFESSIONAL ENGINEER

DATE PREPARED
8/10/2026

ROUTE 96	STATE MO
DISTRICT SW	SHEET NO. 13

COUNTY
JASPER

JOB NO.
JSR0060

CONTRACT ID.
-

PROJECT NO.
-

BRIDGE NO.
-




DESCRIPTION	DATE

MISSOURI HIGHWAYS AND TRANSPORTATION COMMISSION

105 WEST CAPITOL
JEFFERSON CITY, MO 65102
1-888-ASK-MODOT (1-888-275-6636)

2215 Fairlawn Dr
Carthage, MO 64836
417.358.9551
COA# 00062
weareown.com

Engineering beyond.

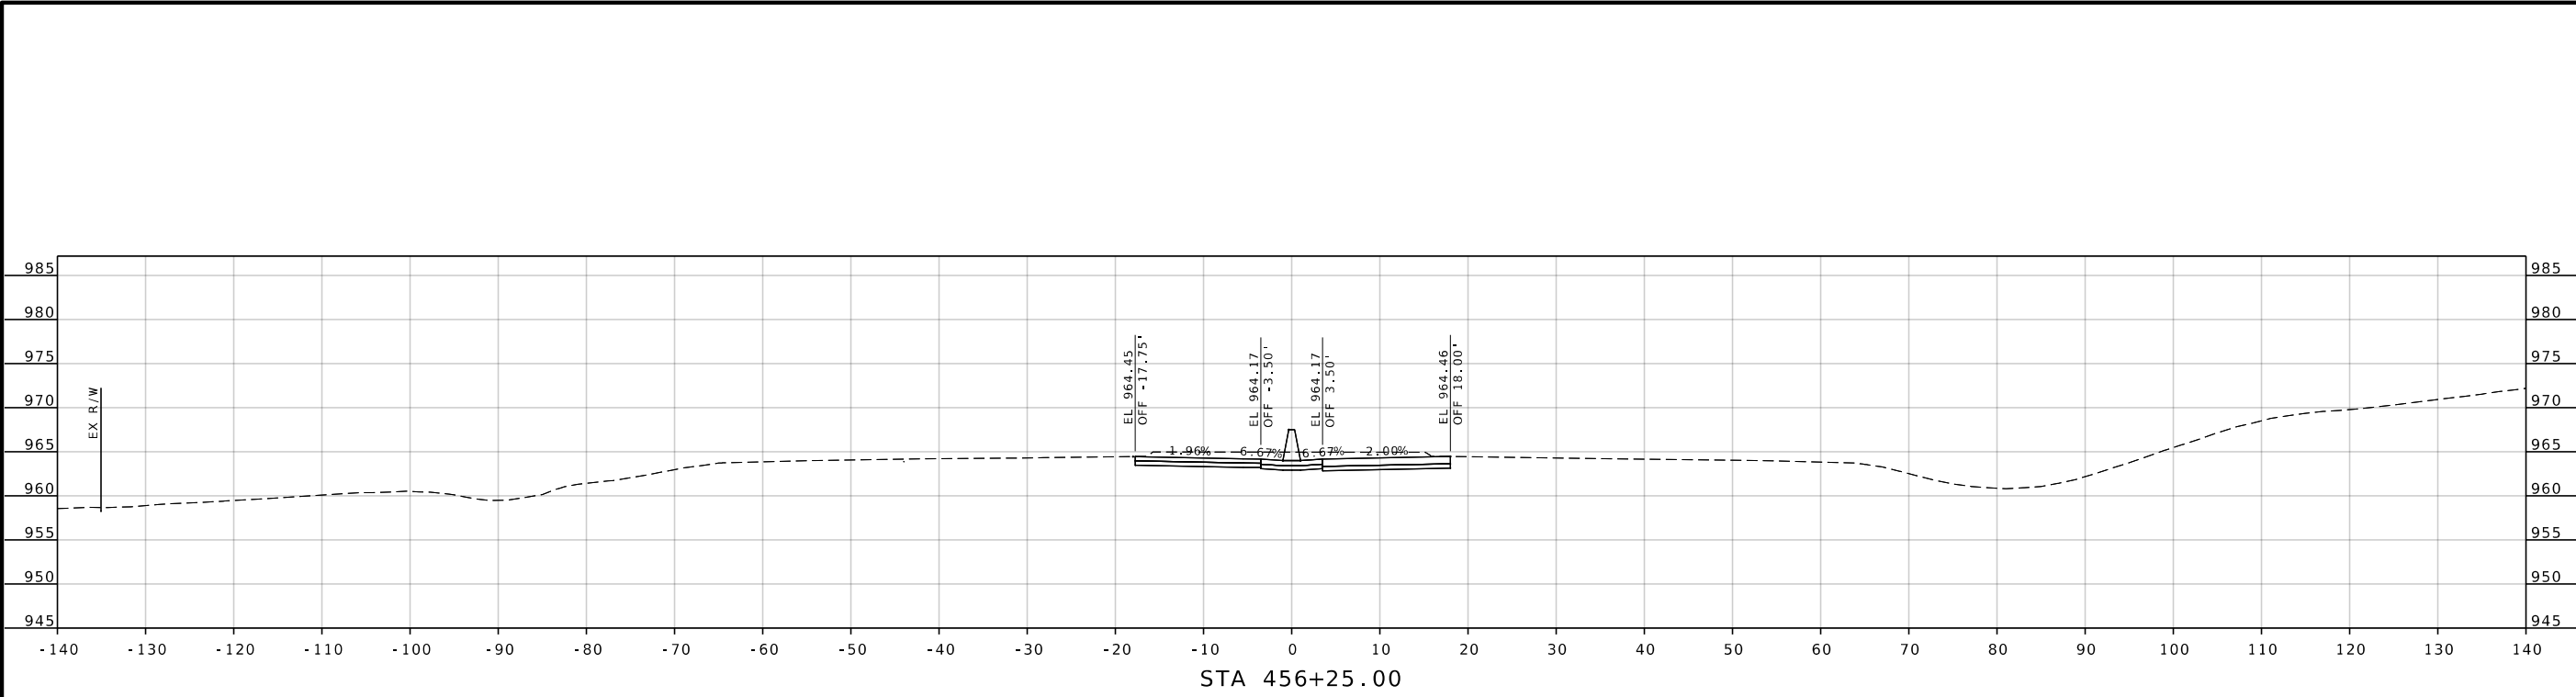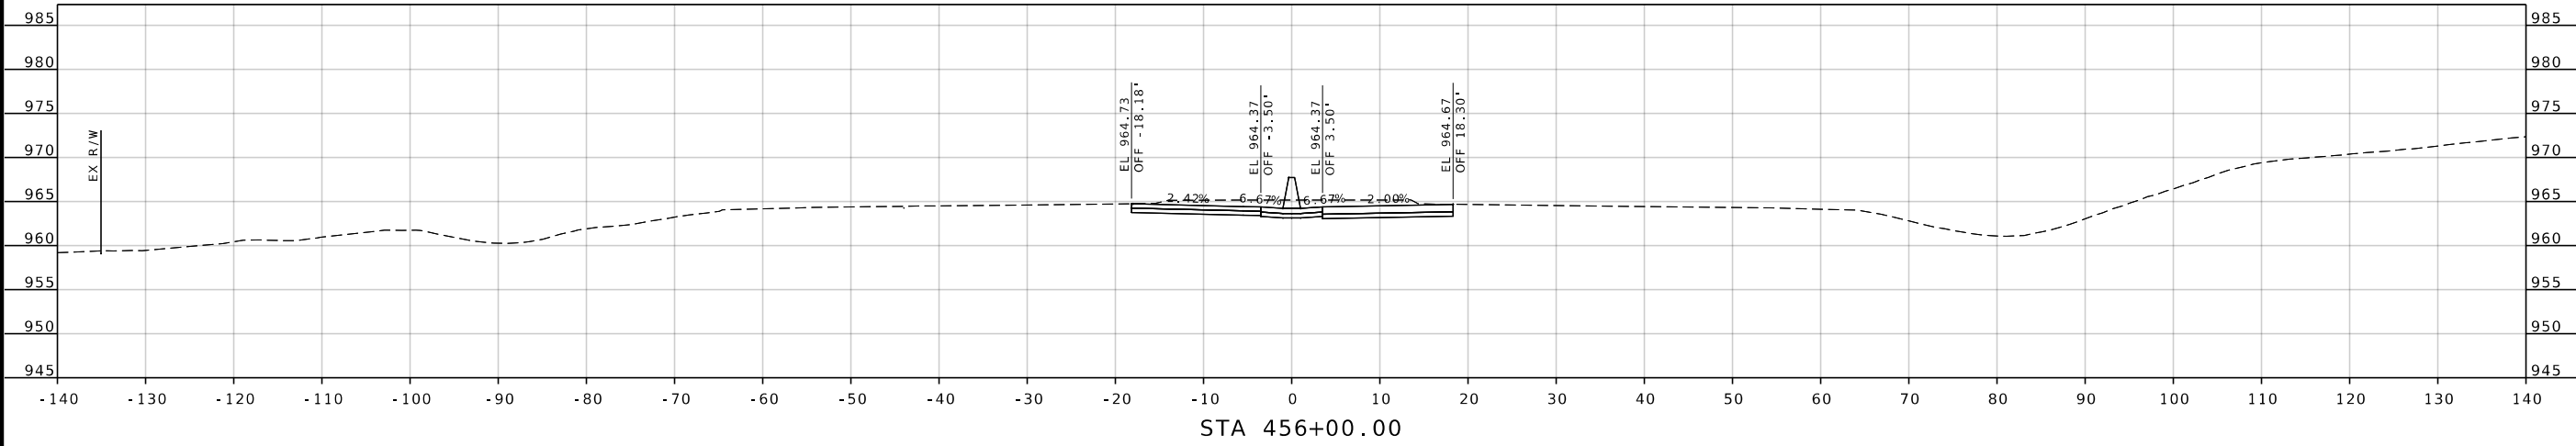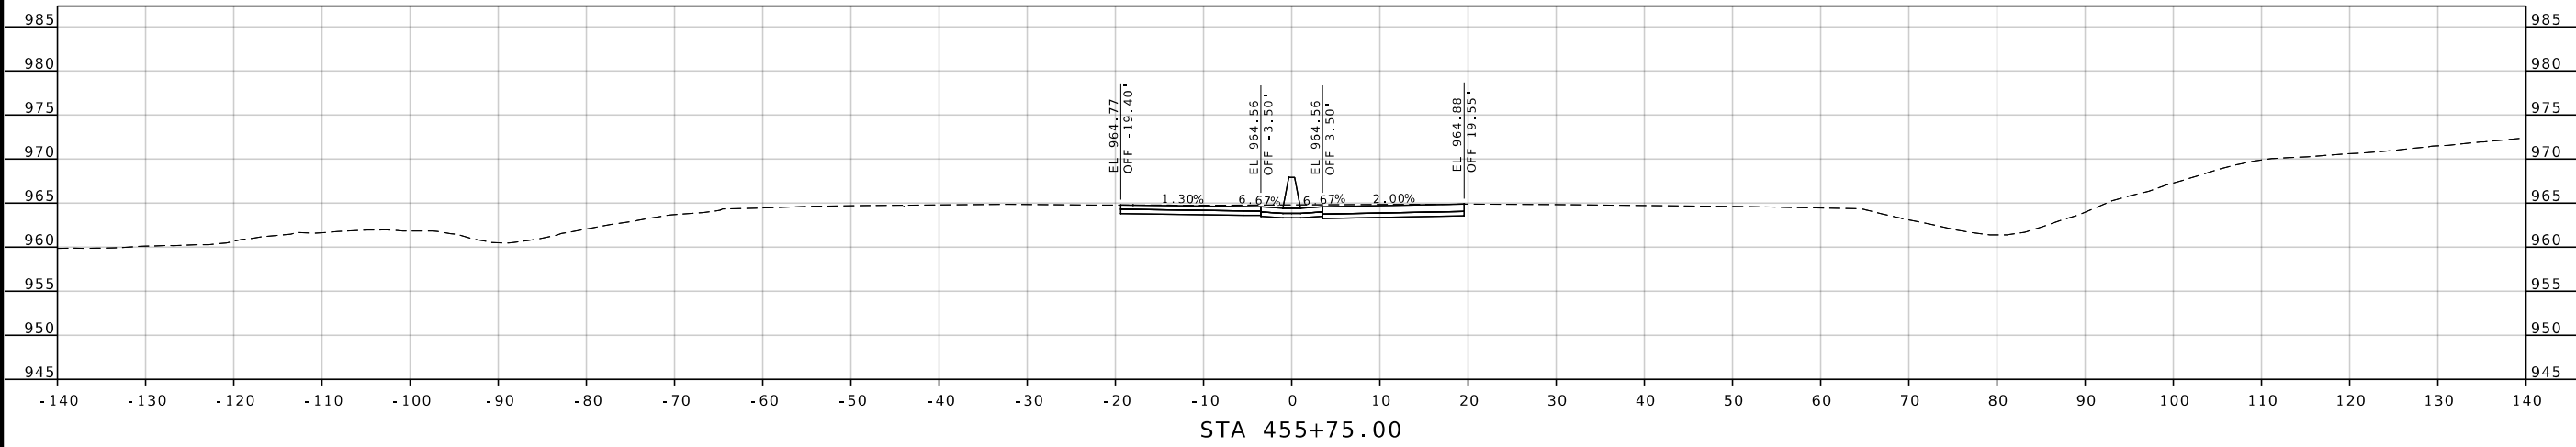

STATE OF MISSOURI
SEAN MATLOCK
E-27133
PROFESSIONAL ENGINEER

DATE PREPARED
8/10/2026

ROUTE 96	STATE MO
DISTRICT SW	SHEET NO. 14
COUNTY JASPER	
JOB NO. JSR0060	
CONTRACT ID. -	
PROJECT NO. -	
BRIDGE NO. -	


DESCRIPTION	DATE

MISSOURI HIGHWAYS AND TRANSPORTATION COMMISSION

105 WEST CAPITOL
JEFFERSON CITY, MO 65102
1-888-ASK-MODOT (1-888-275-6636)

2215 Fairlawn Dr
Carthage, MO 64836
417.358.9551
COA# 00062
weareown.com

Engineering beyond®

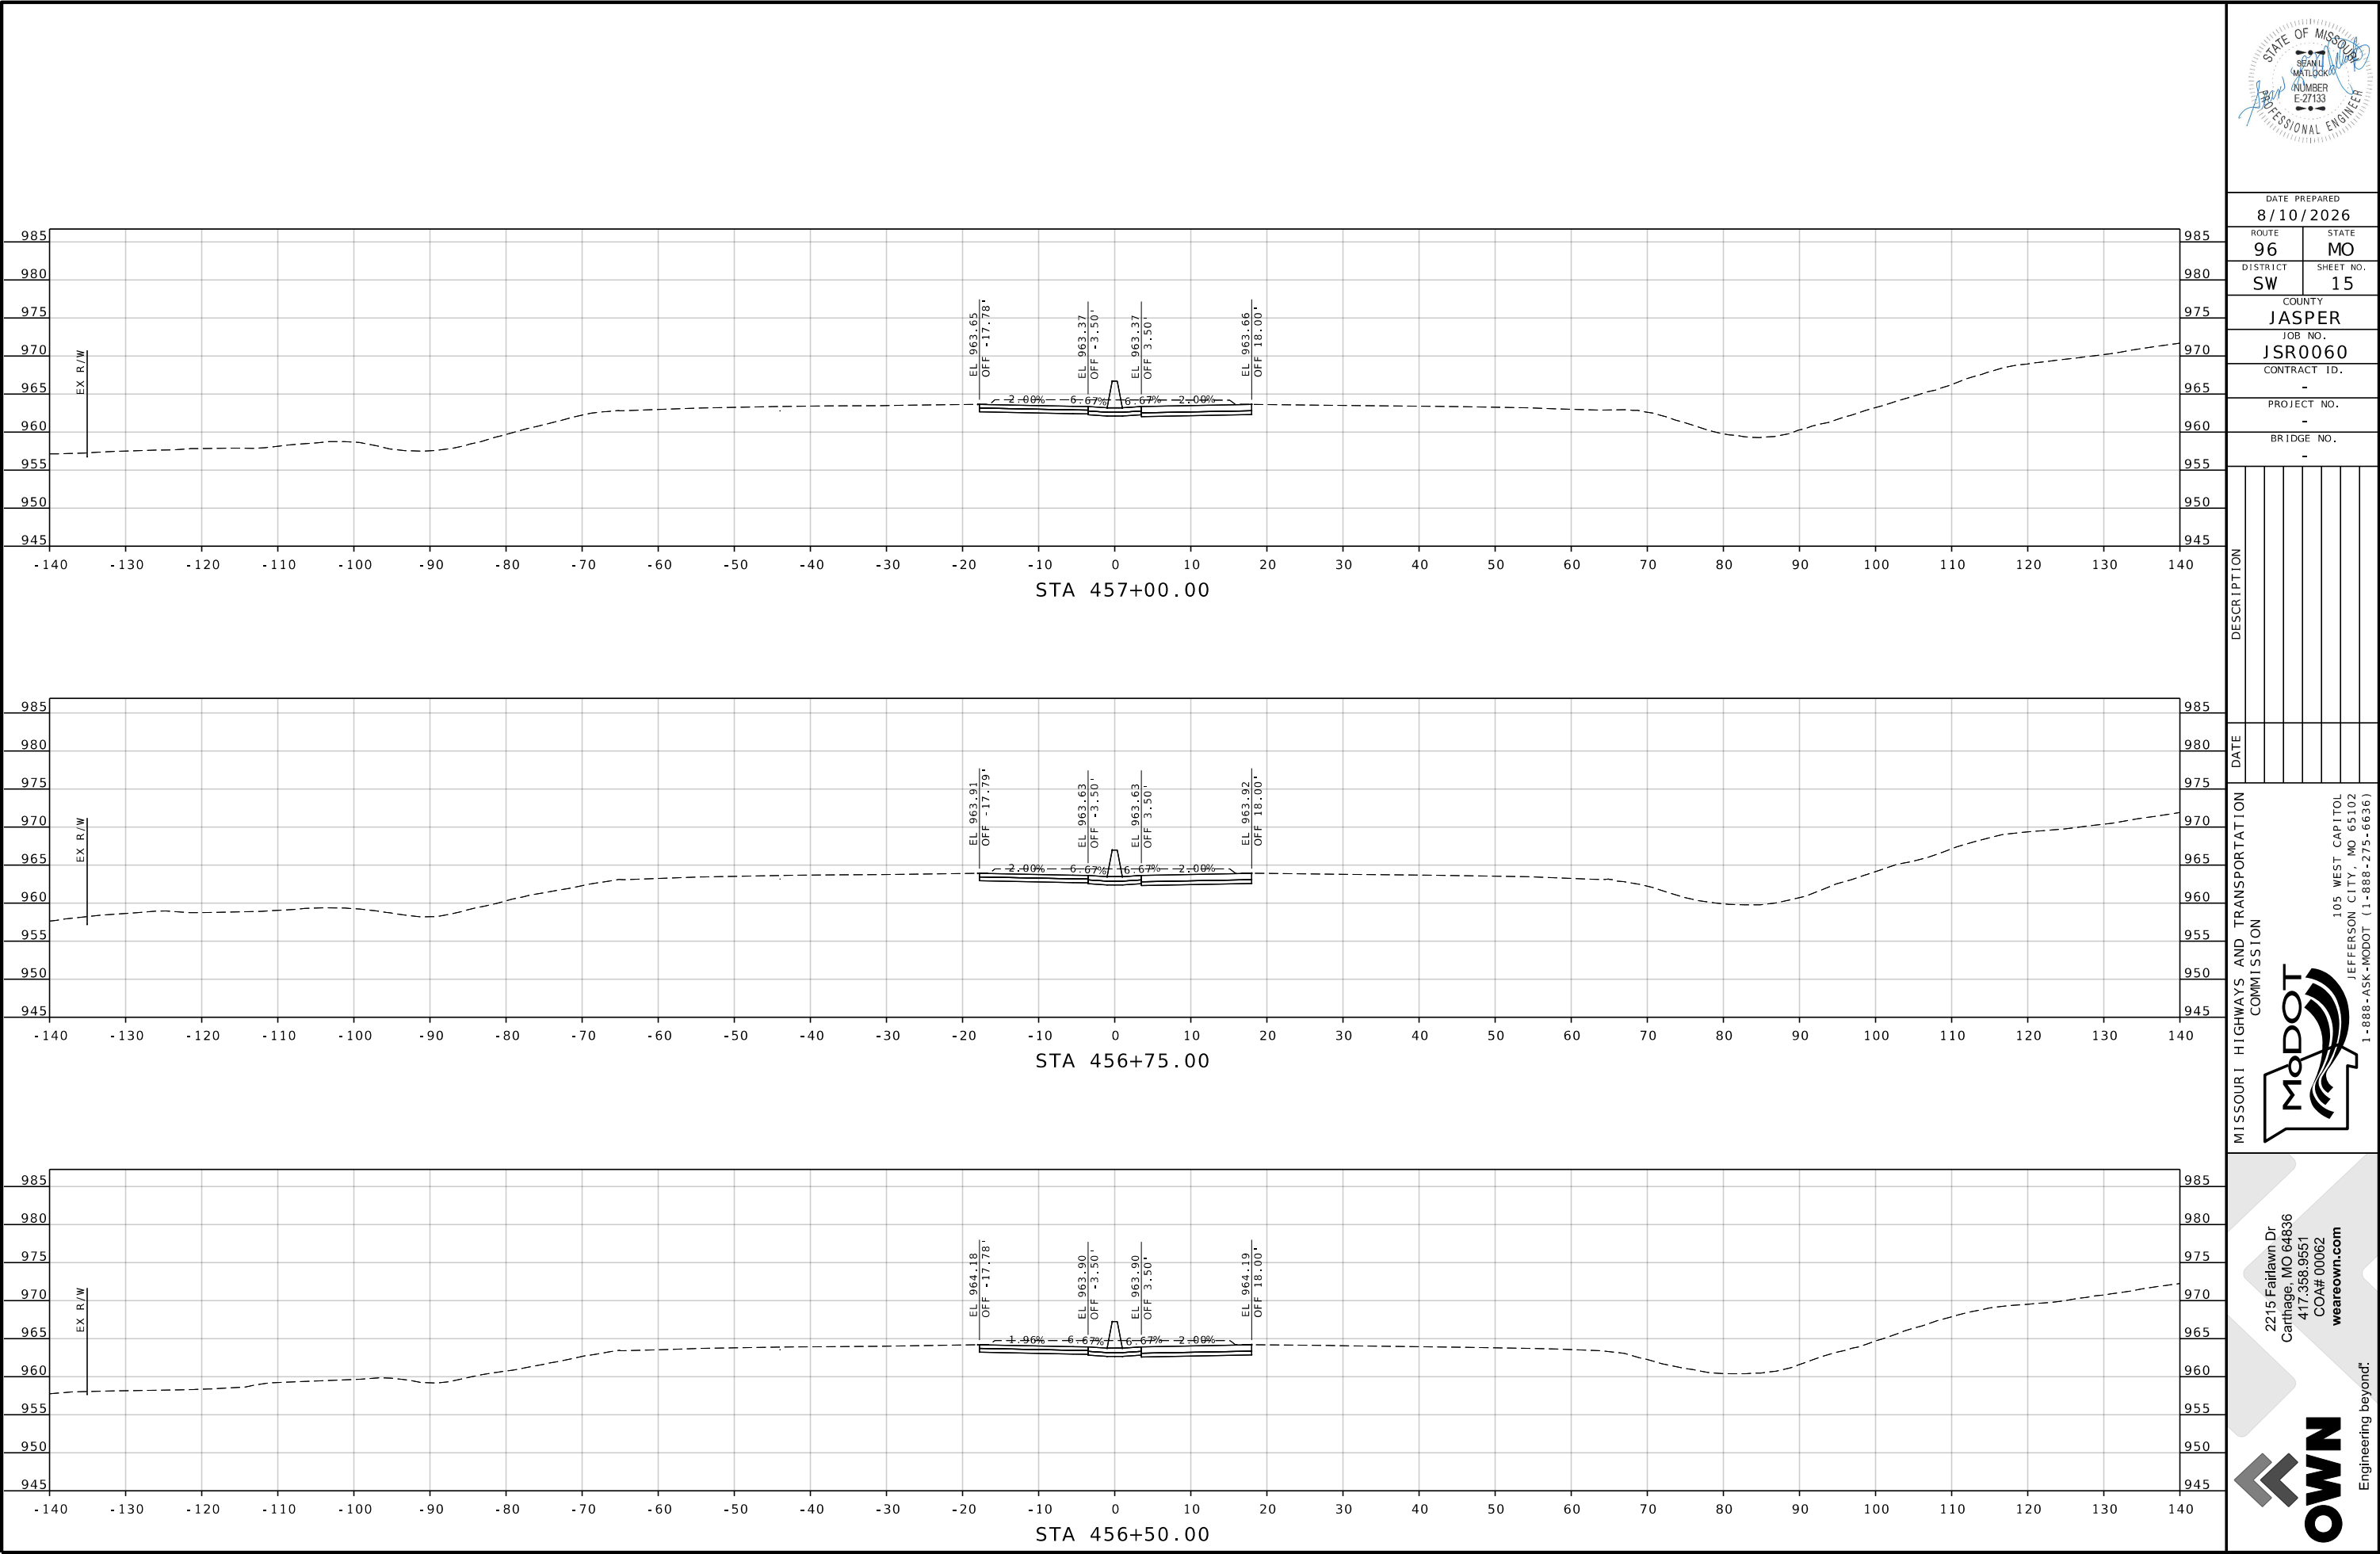

DATE PREPARED 8/10/2026	
ROUTE 96	STATE MO
DISTRICT SW	SHEET NO. 15
COUNTY JASPER	
JOB NO. JSR0060	
CONTRACT ID. -	
PROJECT NO. -	
BRIDGE NO. -	

DESCRIPTION

MISSOURI HIGHWAYS AND TRANSPORTATION COMMISSION




105 WEST CAPITOL
JEFFERSON CITY, MO 65102
1-888-ASK-MODOT (1-888-275-6636)

2215 Fairlawn Dr
Carthage, MO 64836
417.358.9551
COA# 00062
weareown.com



Engineering beyond®

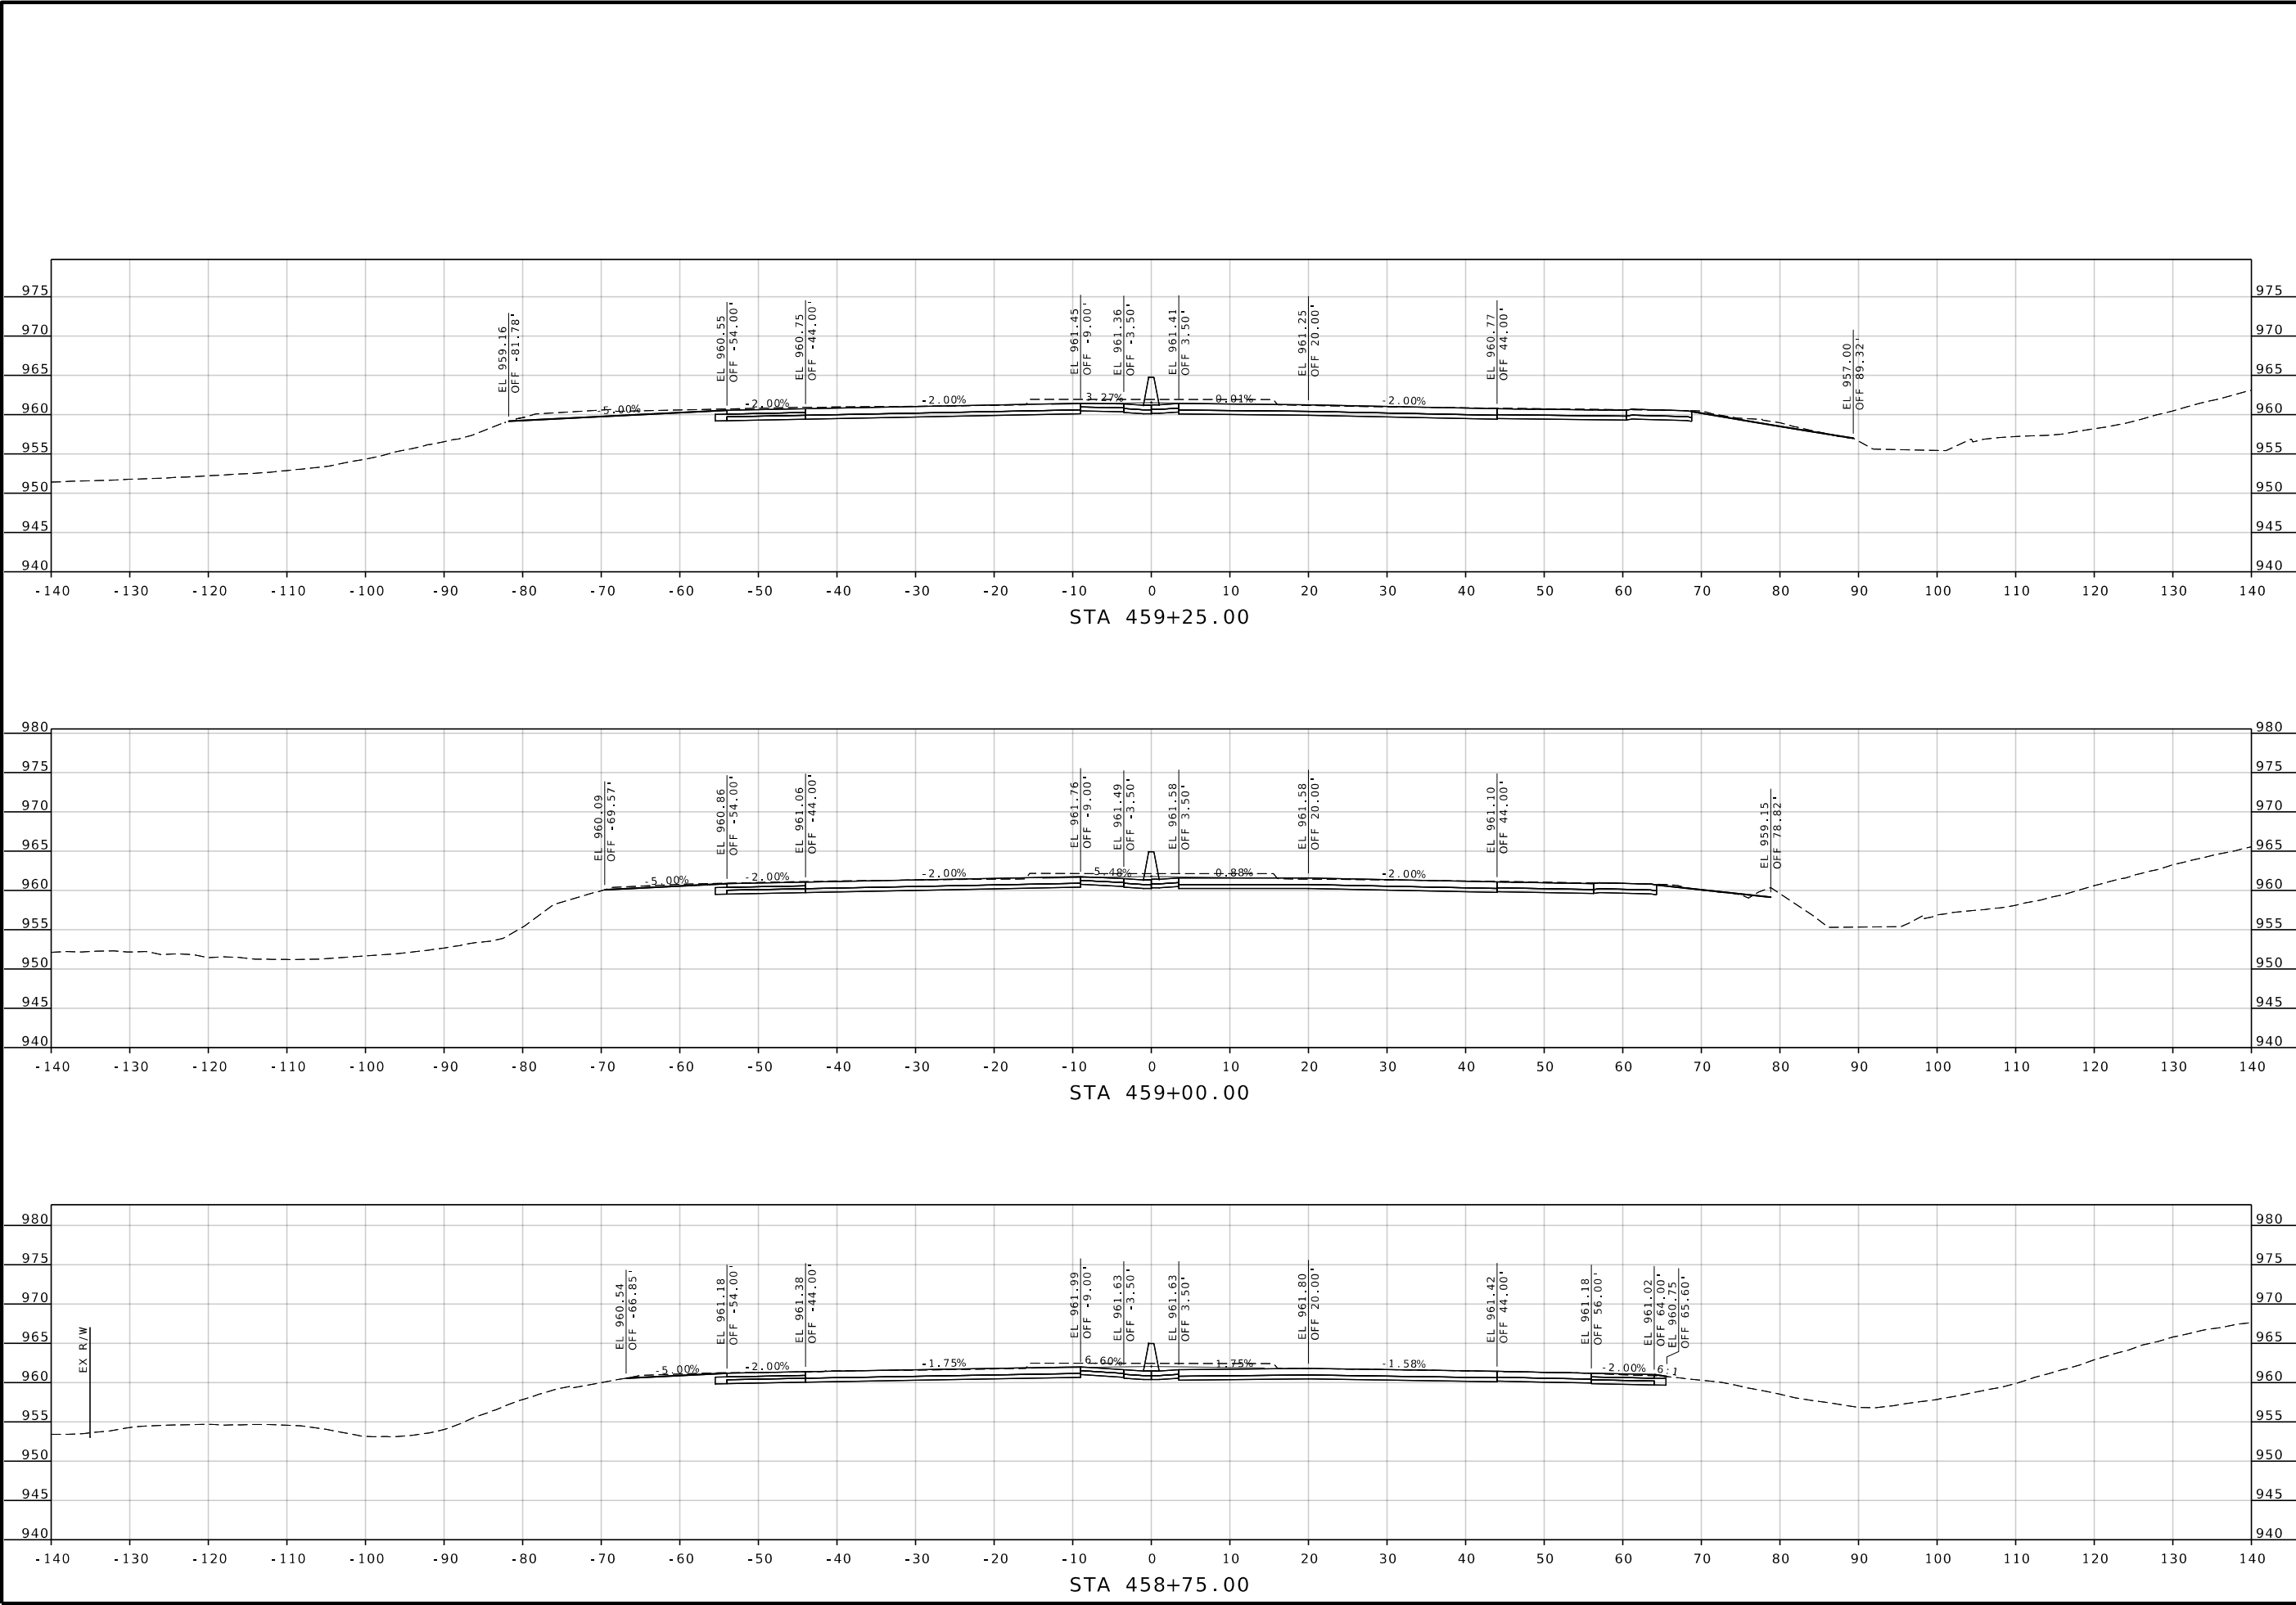

STATE OF MISSOURI
SEAL
NUMBER
E-27133
PROFESSIONAL ENGINEER

DATE PREPARED 8/10/2026	
ROUTE 96	STATE MO
DISTRICT SW	SHEET NO. 18
COUNTY JASPER	
JOB NO. JSR0060	
CONTRACT ID. -	
PROJECT NO. -	
BRIDGE NO. -	




DESCRIPTION	DATE

MISSOURI HIGHWAYS AND TRANSPORTATION COMMISSION

105 WEST CAPITOL
JEFFERSON CITY, MO 65102
1-888-ASK-MODOT (1-888-275-6636)

2215 Fairlawn Dr
Carthage, MO 64836
417.358.9551
COA# 00062
weareown.com

Engineering beyond®

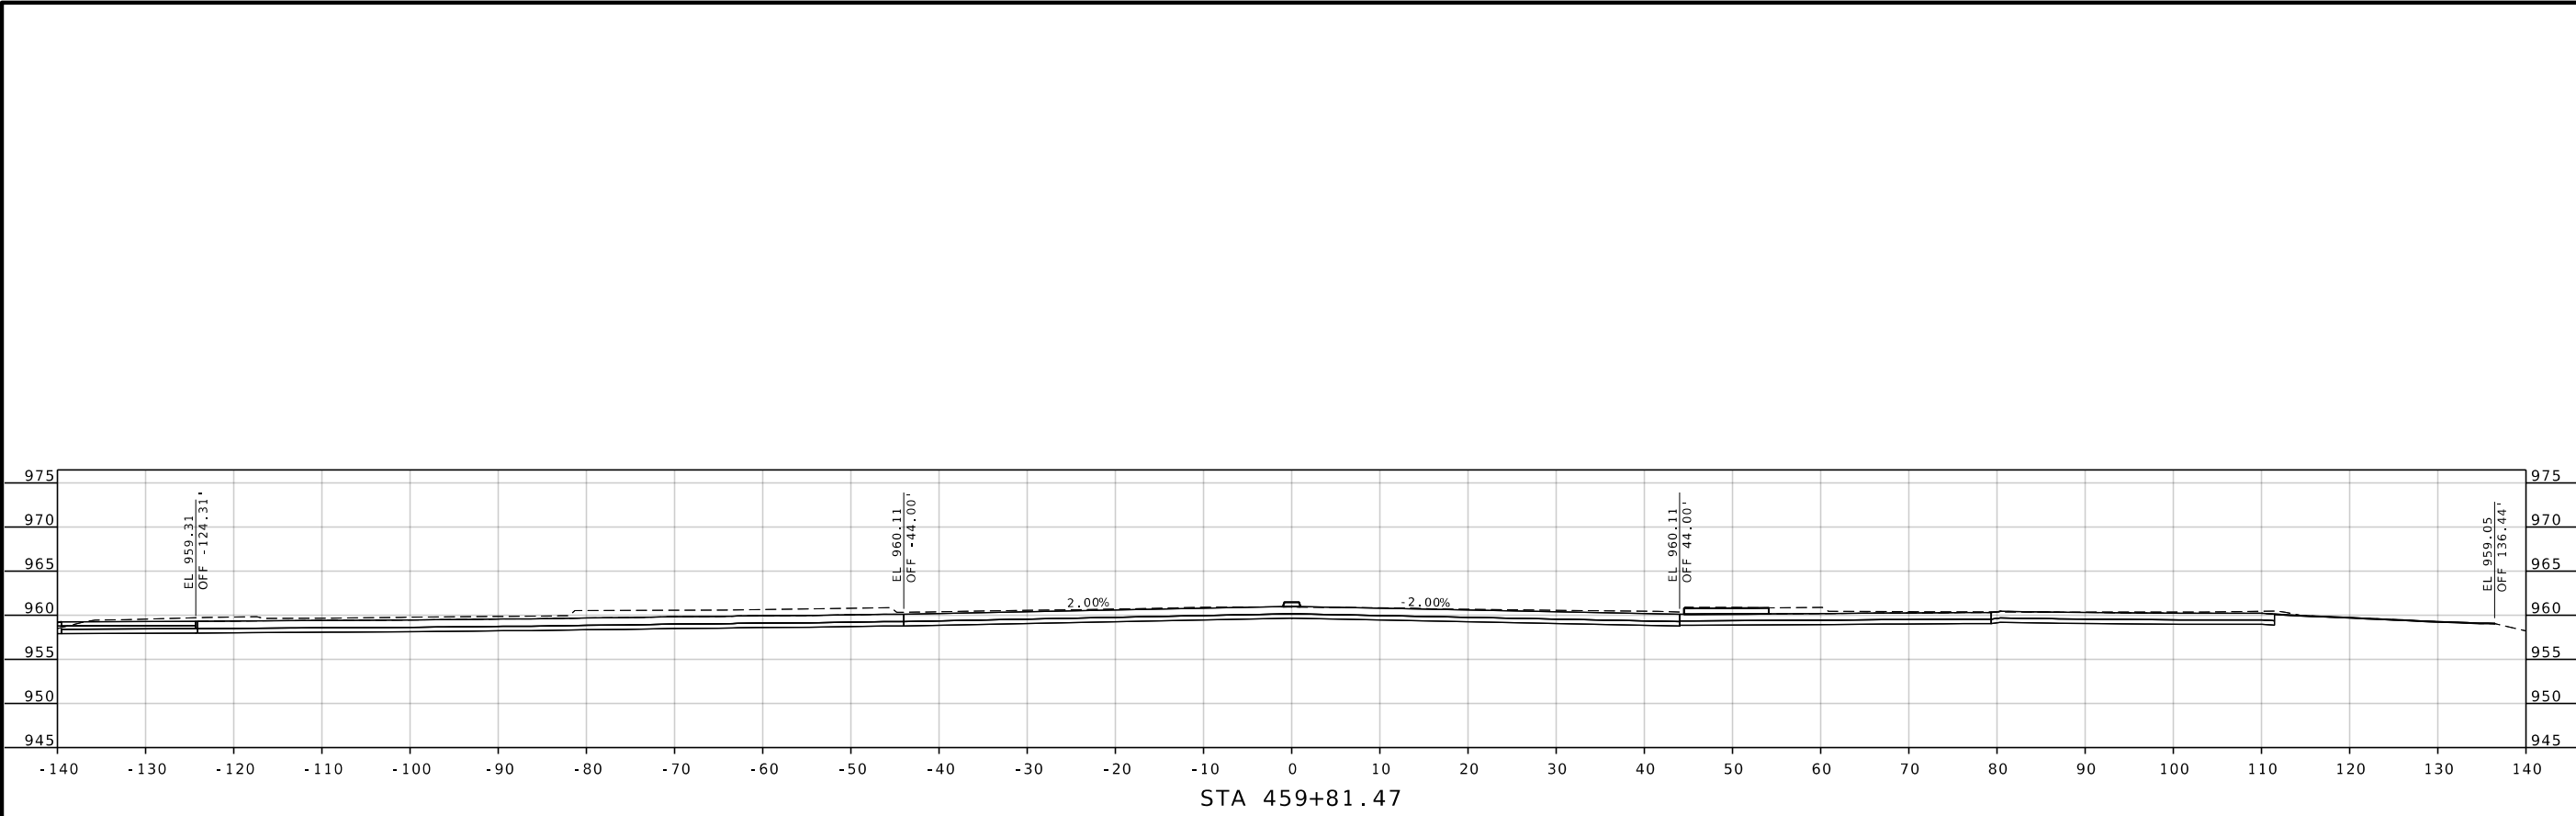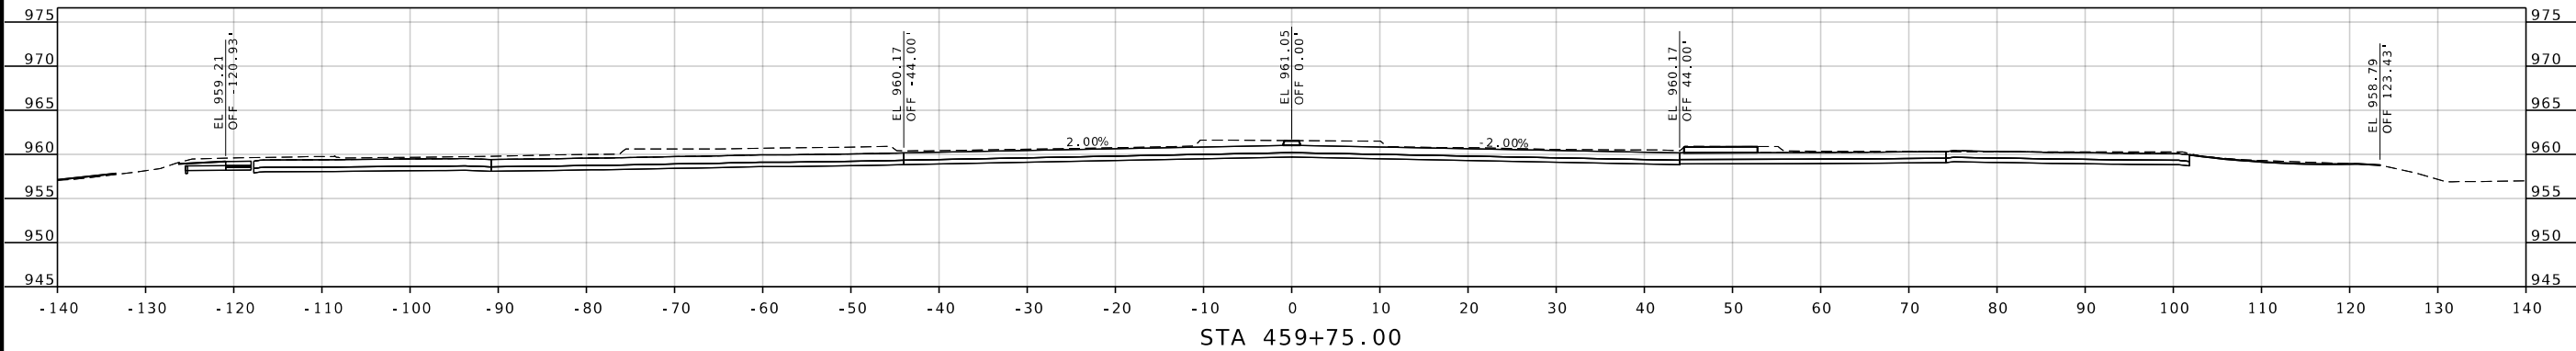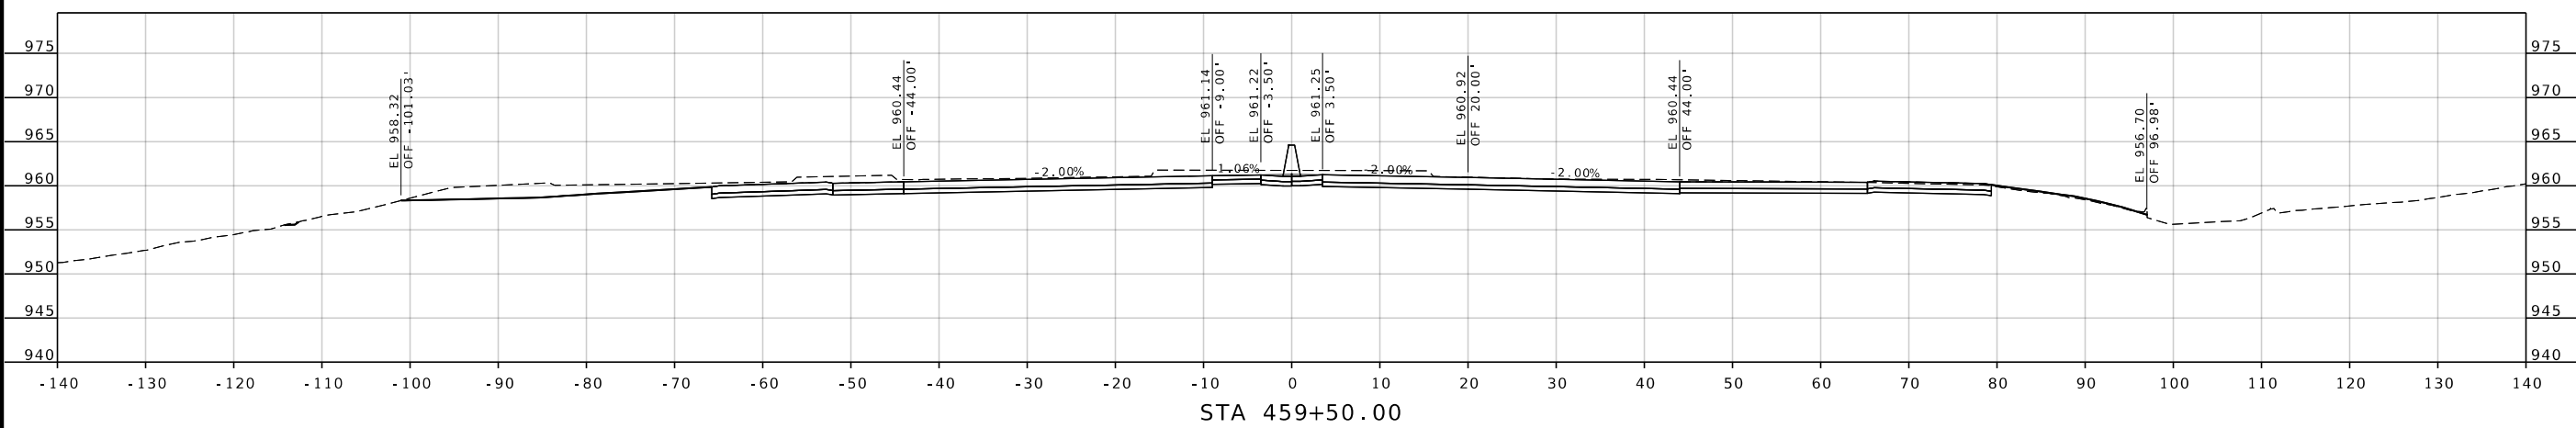

STATE OF MISSOURI

SEAL

ARTICLE

NUMBER

E-27133

PROFESSIONAL ENGINEER

DATE PREPARED

8/10/2026

ROUTE

96

STATE

MO

DISTRICT

SW

SHEET NO.

19

COUNTY

JASPER

JOB NO.

JSR0060

CONTRACT ID.

-

PROJECT NO.

-

BRIDGE NO.

-

DESCRIPTION

DATE

MISSOURI HIGHWAYS AND TRANSPORTATION COMMISSION

MoDOT

105 WEST CAPITOL

JEFFERSON CITY, MO 65102

1-888-ASK-MODOT (1-888-273-6636)

2215 Fairlawn Dr

Carthage, MO 64836

417.358.9551





COA# 00062

weareown.com

OWN

Engineering beyond!

... \XS_001-110_JSRO060_i10_96.dgn 4:58:07 PM 8/10/2026

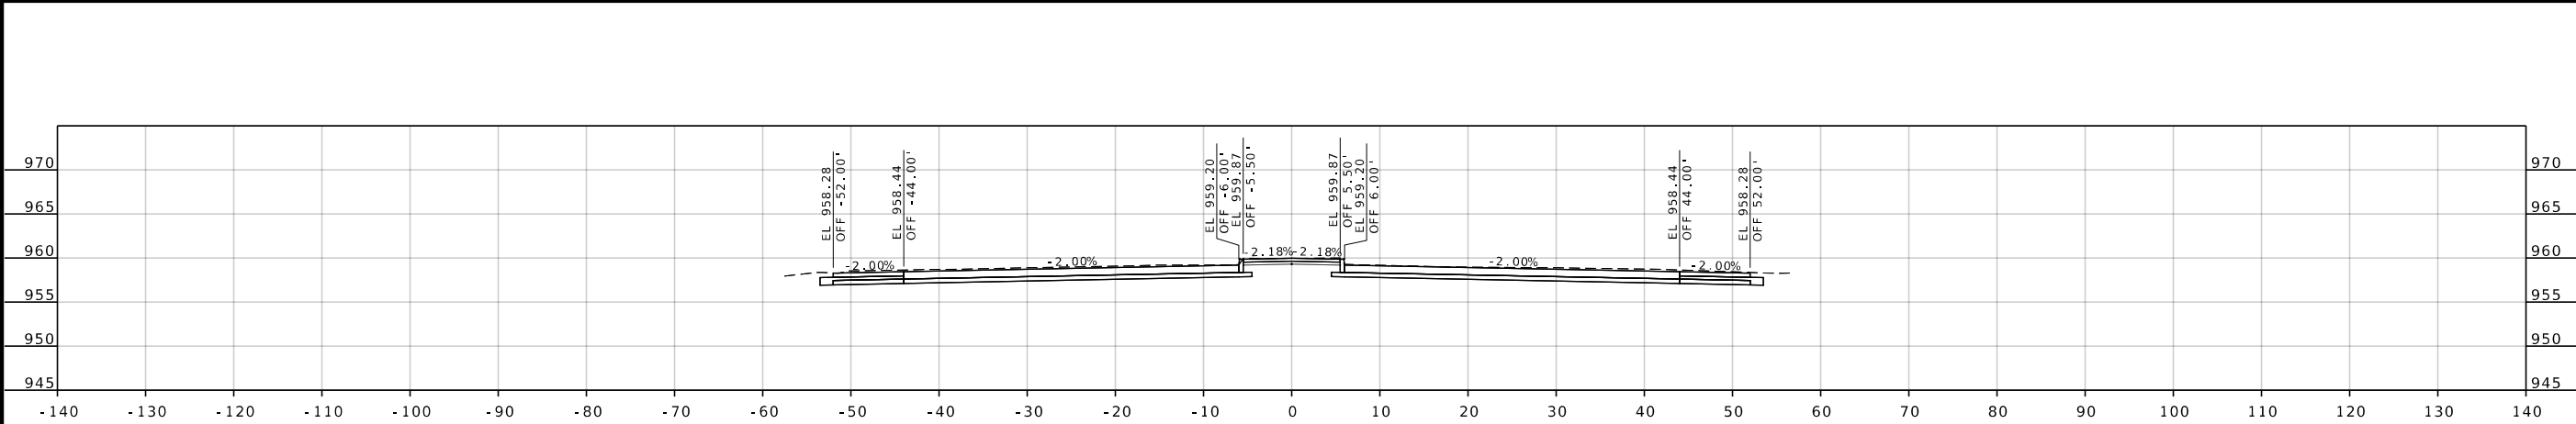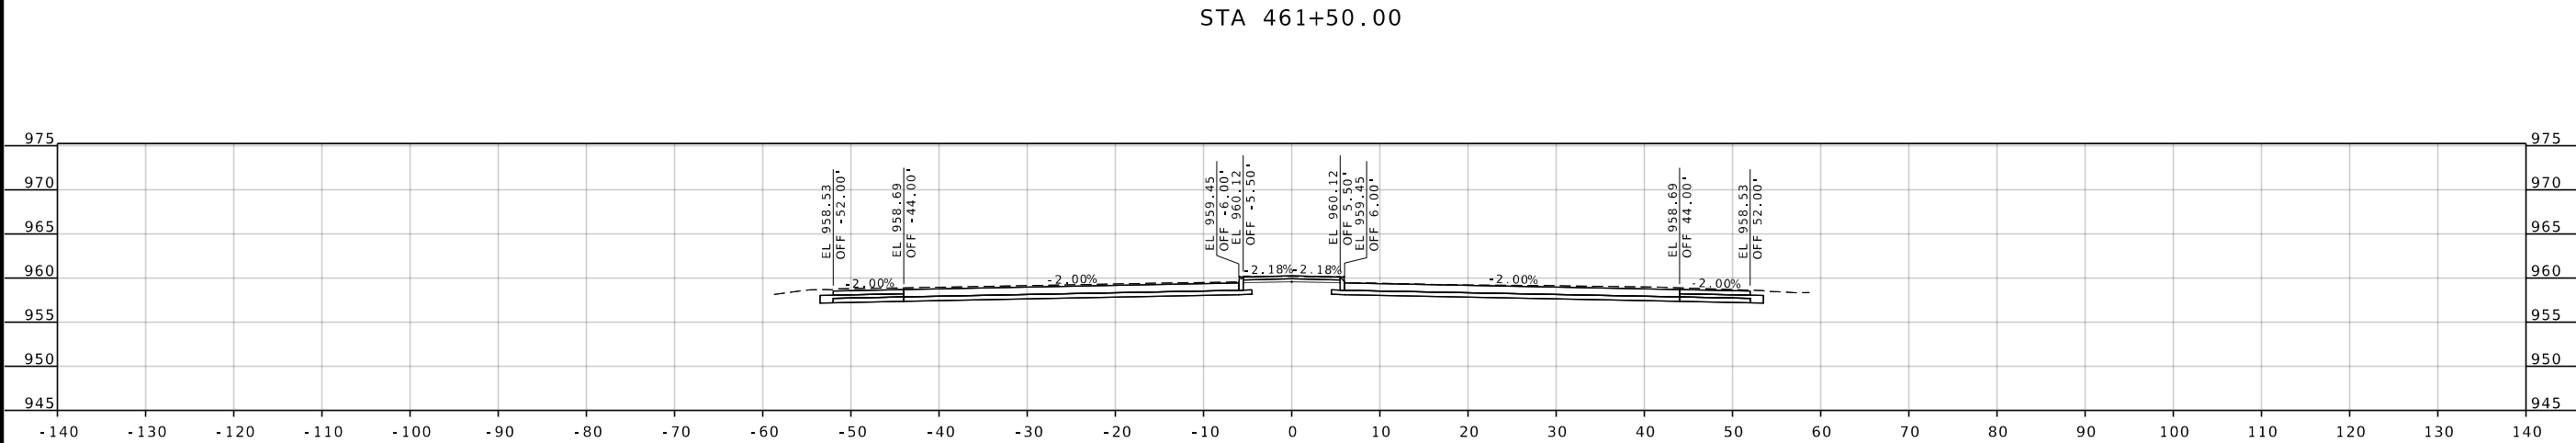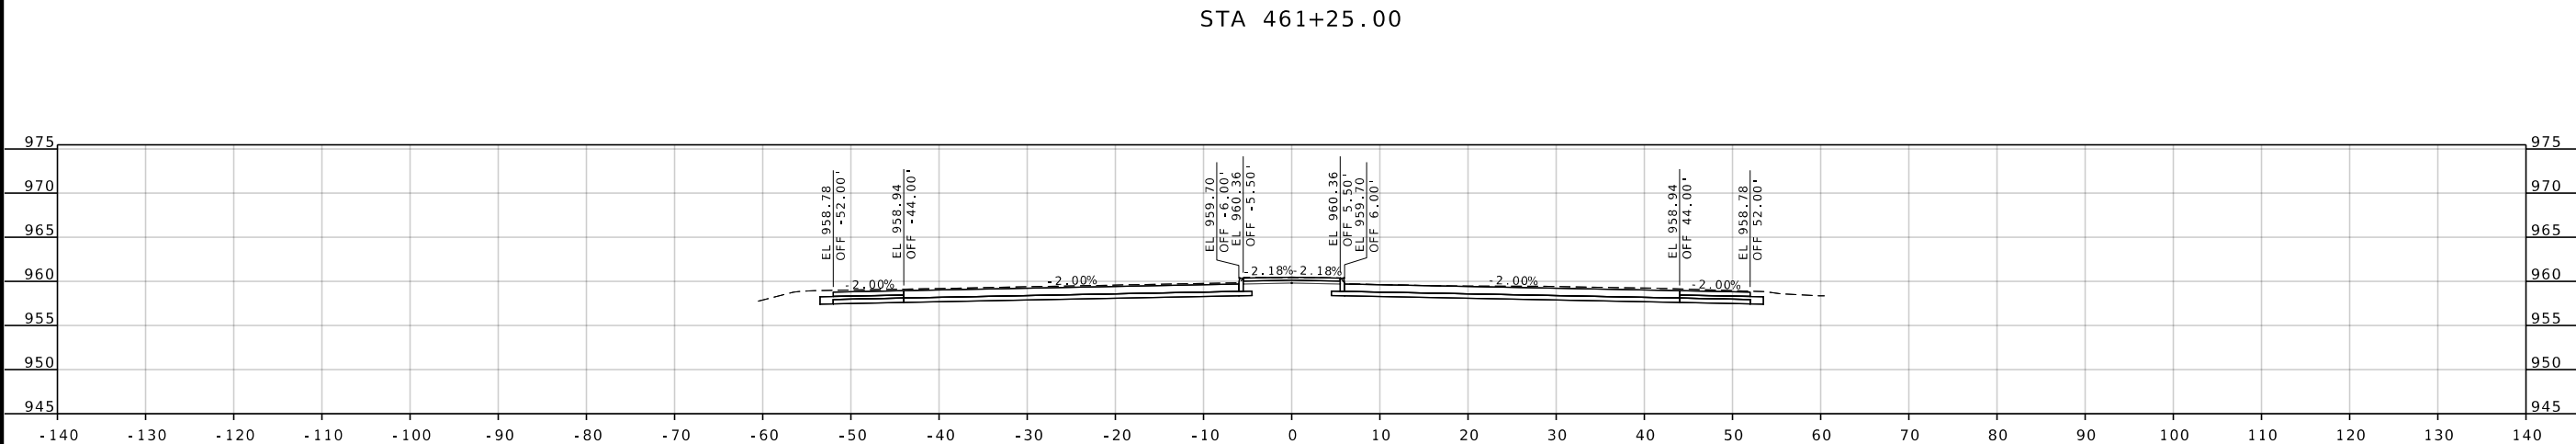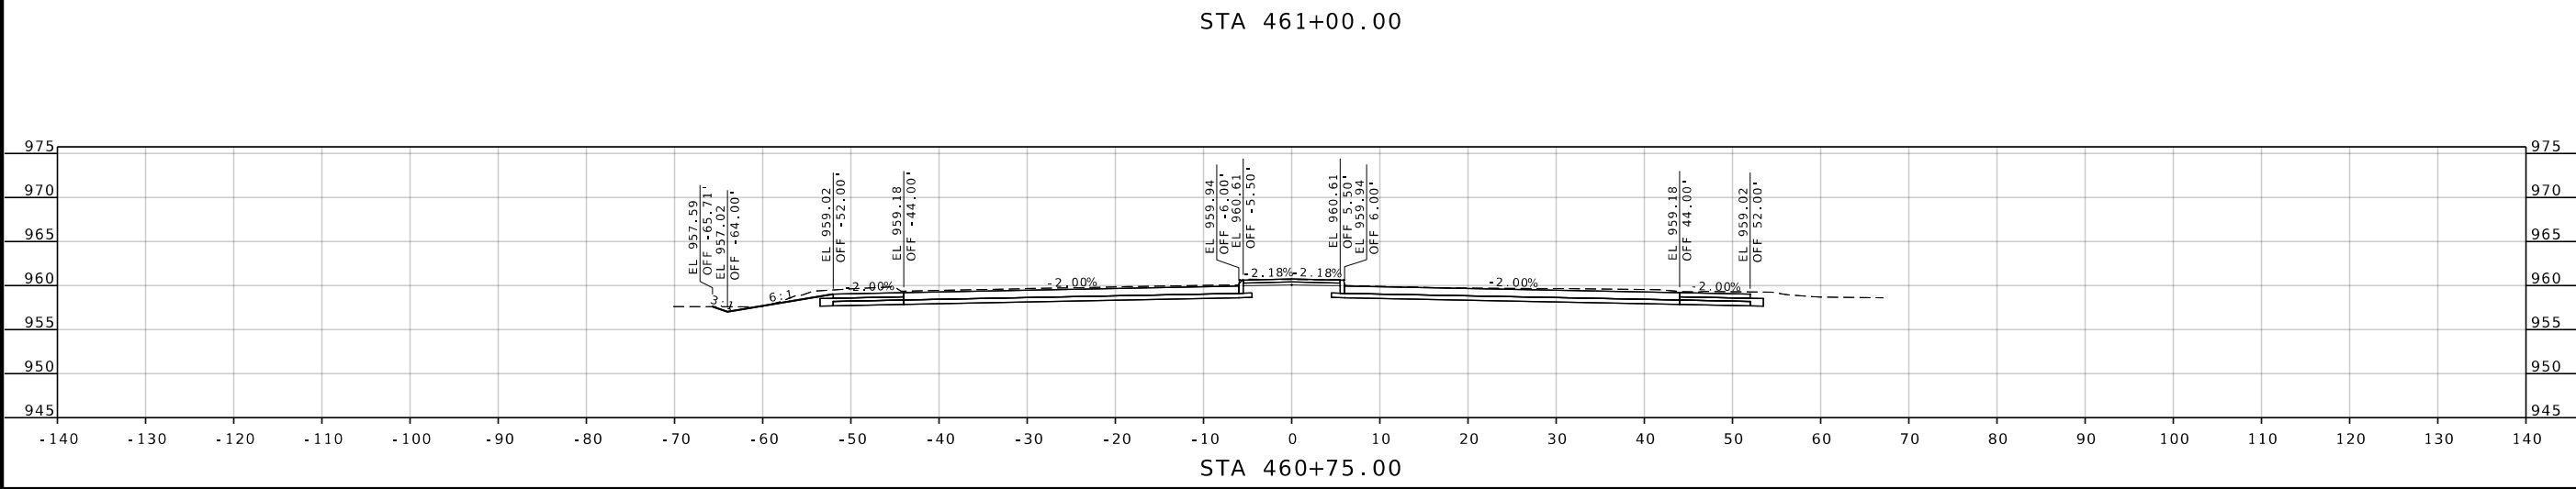

STATE OF MISSOURI
SEAN MATLOCK
E-27133
PROFESSIONAL ENGINEER

DATE PREPARED
8/10/2026

ROUTE 96	STATE MO
DISTRICT SW	SHEET NO. 21

COUNTY
JASPER

JOB NO.
JSR0060

CONTRACT ID.
-

PROJECT NO.
-

BRIDGE NO.
-


DESCRIPTION	DATE

MISSOURI HIGHWAYS AND TRANSPORTATION COMMISSION


105 WEST CAPITOL
JEFFERSON CITY, MO 65102
1-888-ASK-MODOT (1-888-273-6636)

2215 Fairlawn Dr
Carthage, MO 64836
417.358.9551
COA# 00062
weareown.com


Engineering beyond.

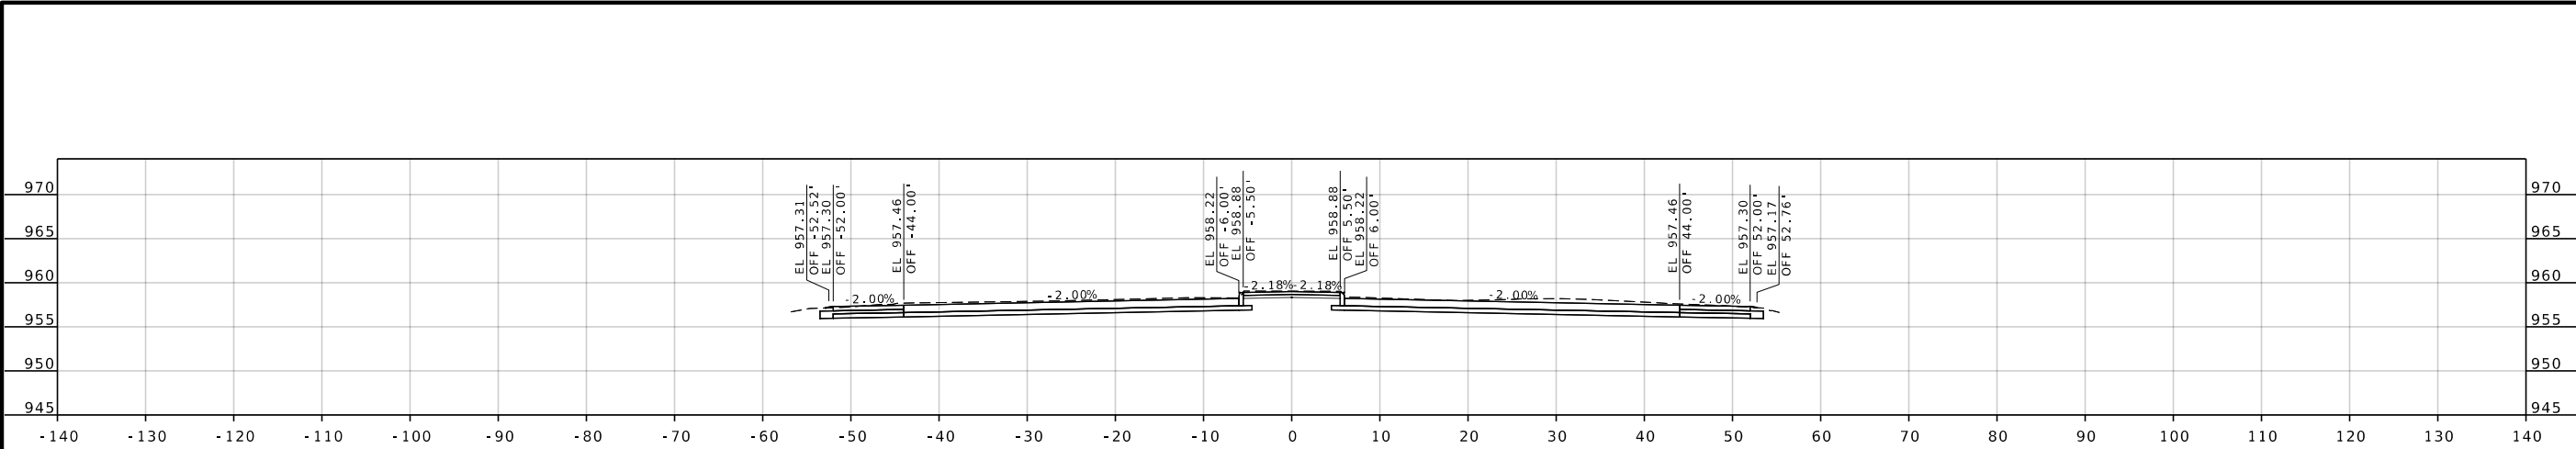


STA 462+50.00

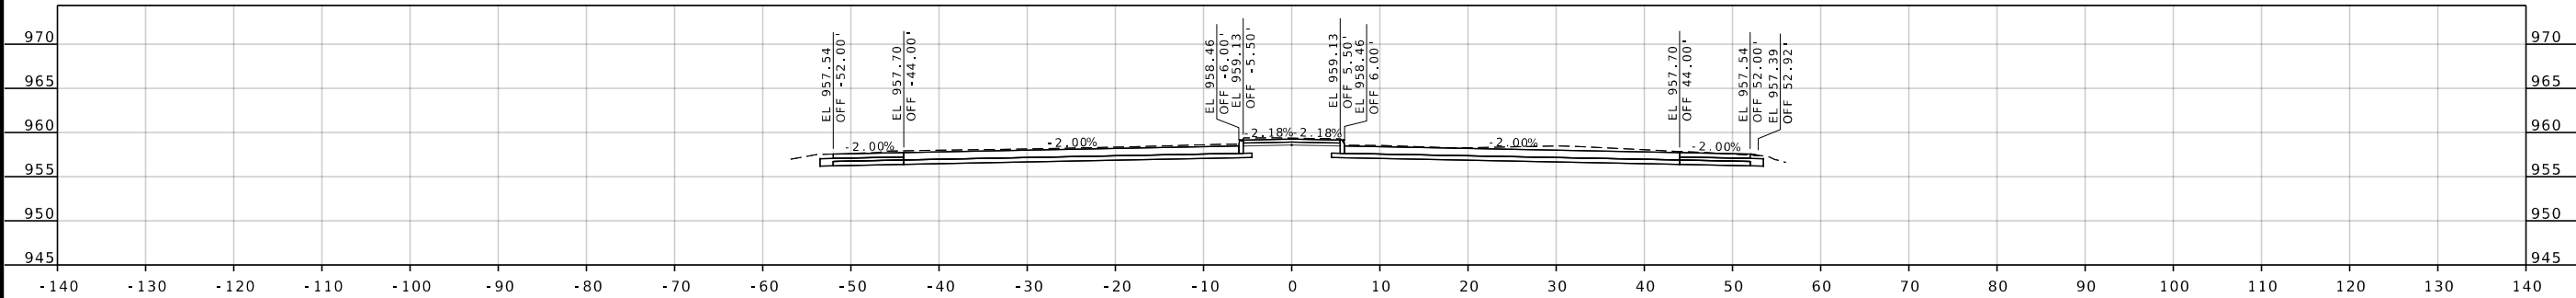


STA 462+25.00

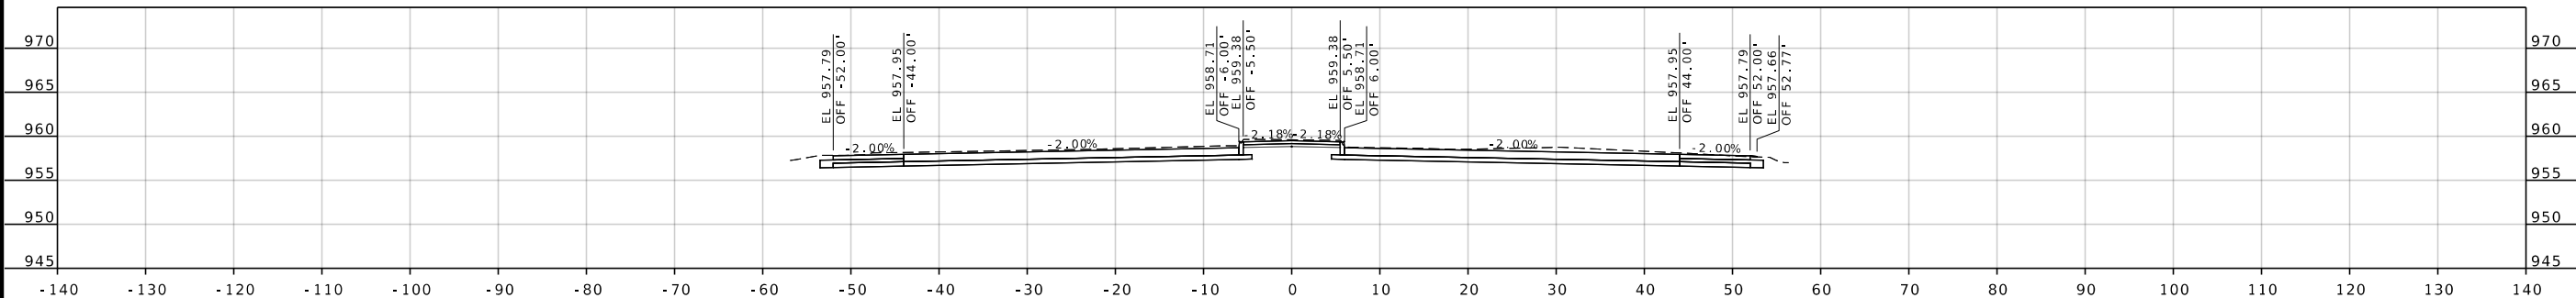

STA 462+00.00

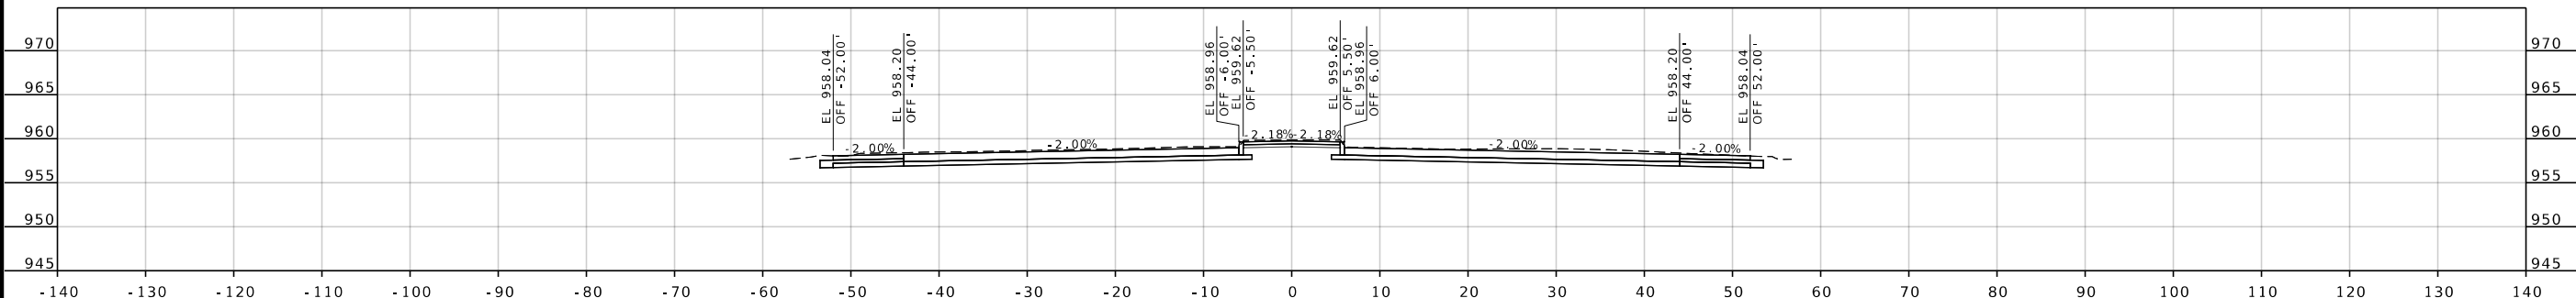

STA 461+75.00

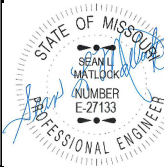

DATE PREPARED 8/10/2026	
ROUTE 96	STATE MO
DISTRICT SW	SHEET NO. 22
COUNTY JASPER	
JOB NO. JSR0060	
CONTRACT ID. -	
PROJECT NO. -	
BRIDGE NO. -	





DATE	DESCRIPTION

MISSOURI HIGHWAYS AND TRANSPORTATION COMMISSION

105 WEST CAPITOL
JEFFERSON CITY, MO 65102
1-888-ASK-MODOT (1-888-273-6636)

2215 Fairlawn Dr
Carthage, MO 64836
417.358.9551
COA# 00062
weareown.com

Engineering beyond.

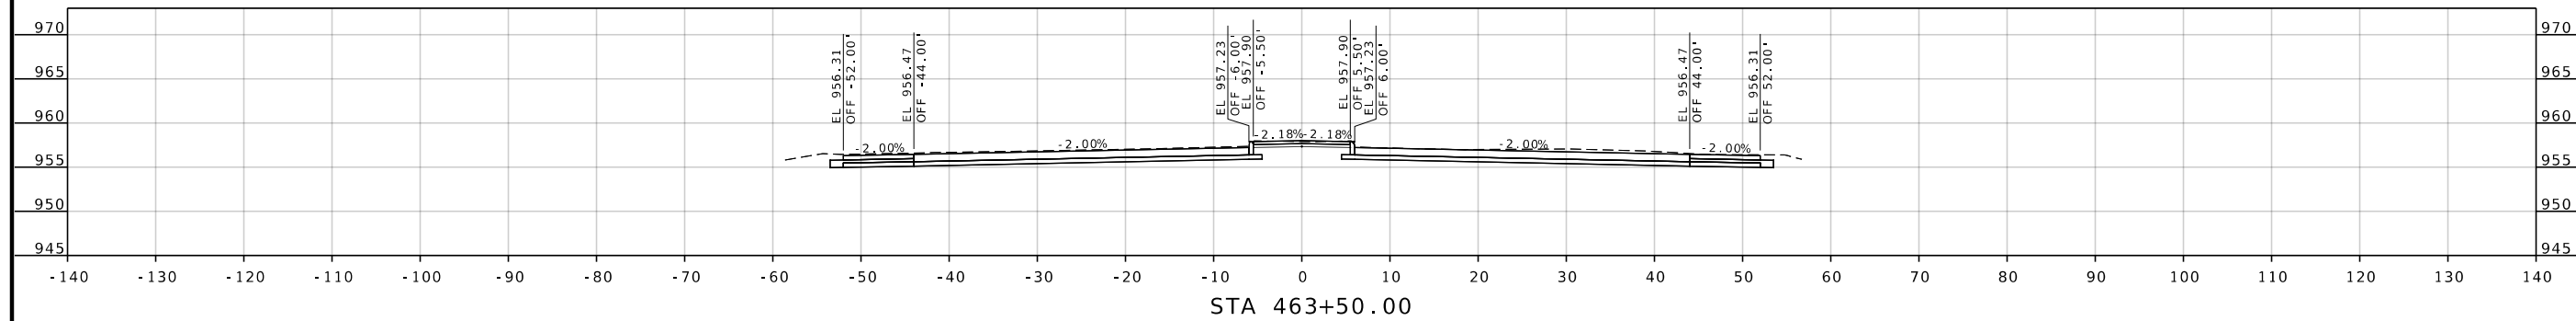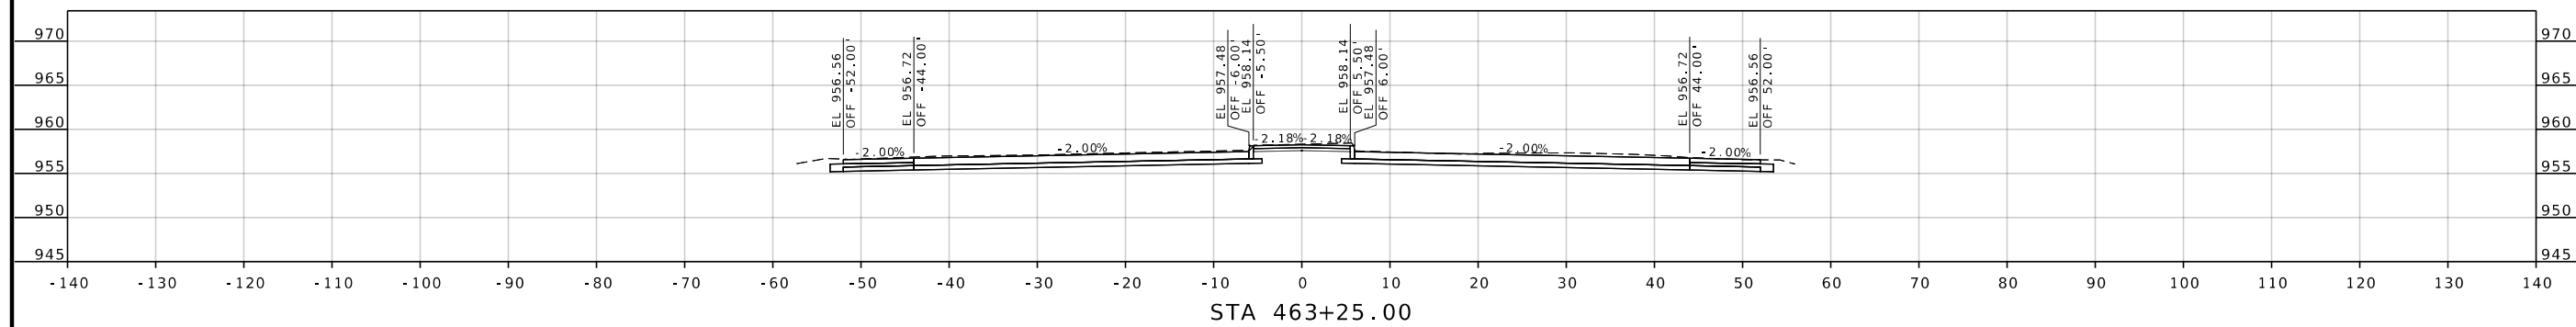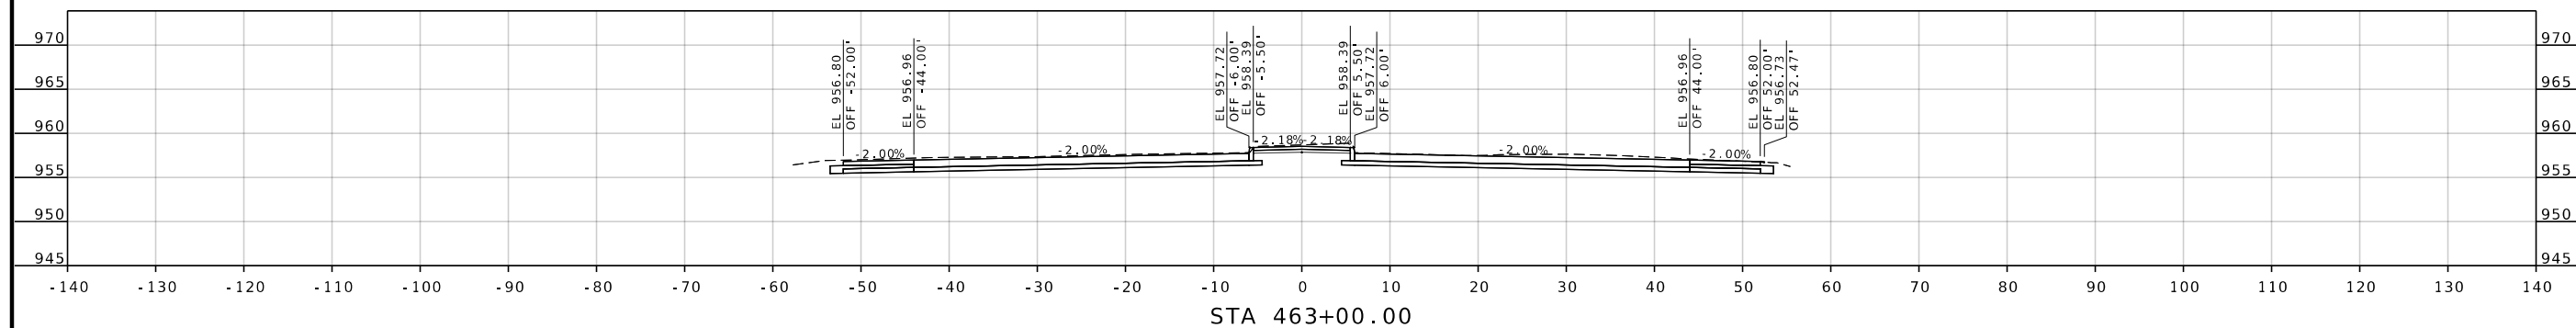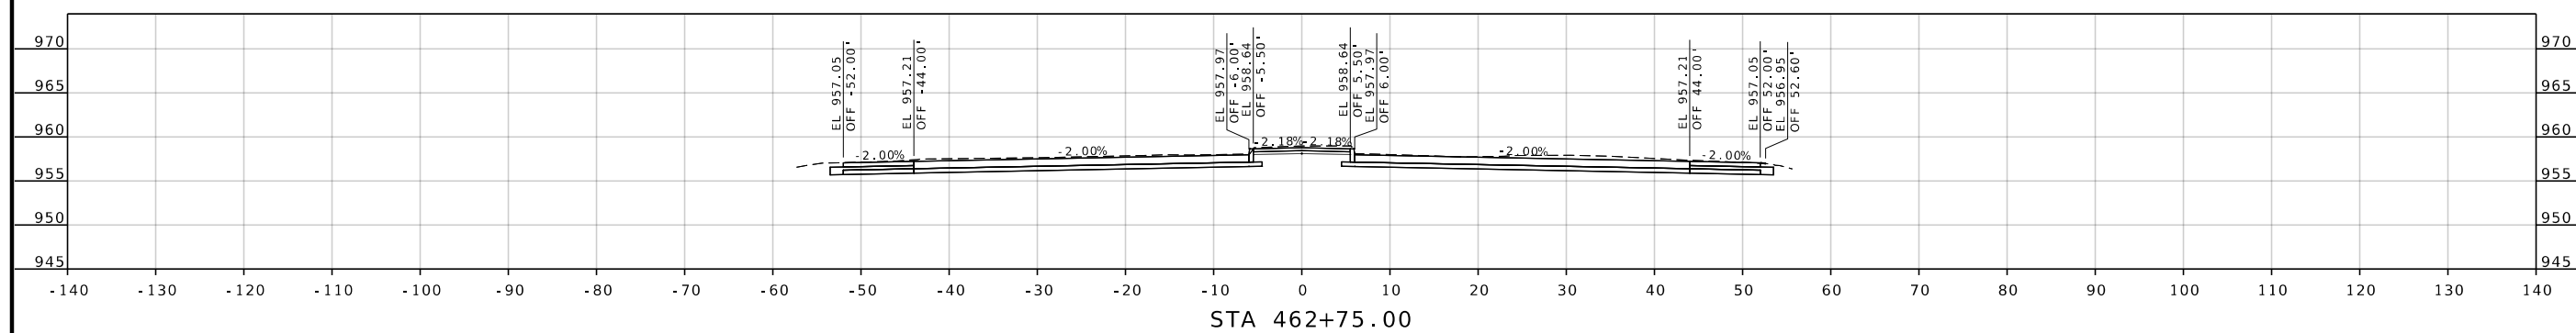

DATE PREPARED
8/10/2026

ROUTE	STATE
96	MO

DISTRICT SW	SHEET NO. 23
----------------	-----------------

COUNTY
JASPER

JOB NO.
JSR0060

CONTRACT ID.
-

PROJECT NO.
-

BRIDGE NO.	-
------------	---


[illegible]

MISSOURI HIGHWAYS AND TRANSPORTATION
COMMISSION






105 WEST CAPITOL
JEFFERSON CITY, MO 65102
1-888-ASK-MODOT (1-888-275-6636)

2215 Fairlawn Dr
Carthage, MO 64836
417.358.9551
COA# 00062
weareown.com

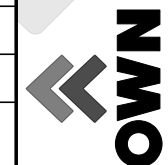

Engineering beyond[™].

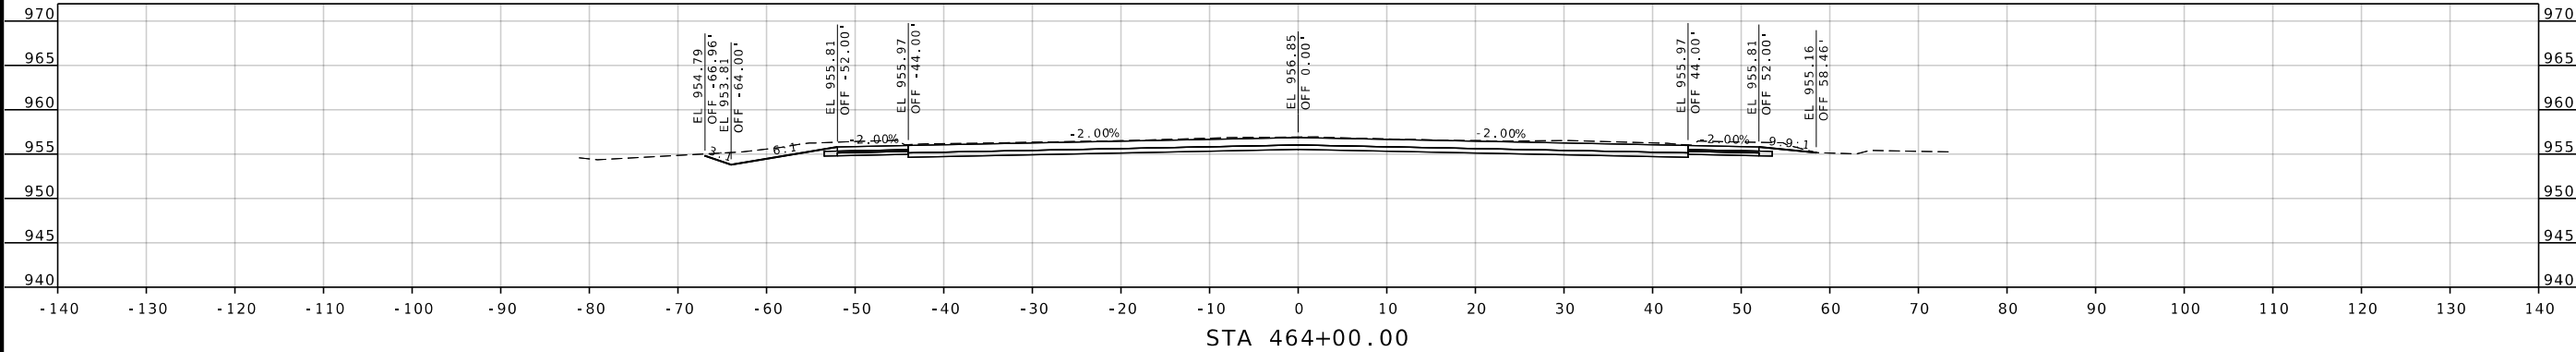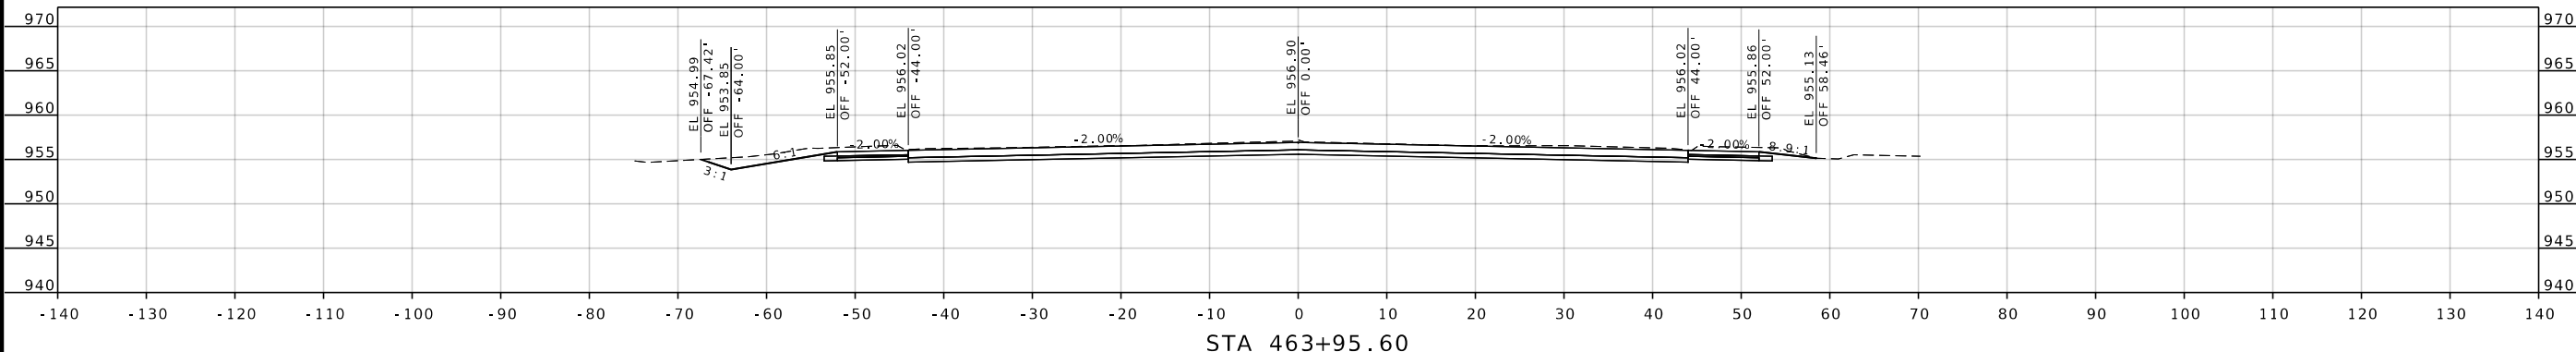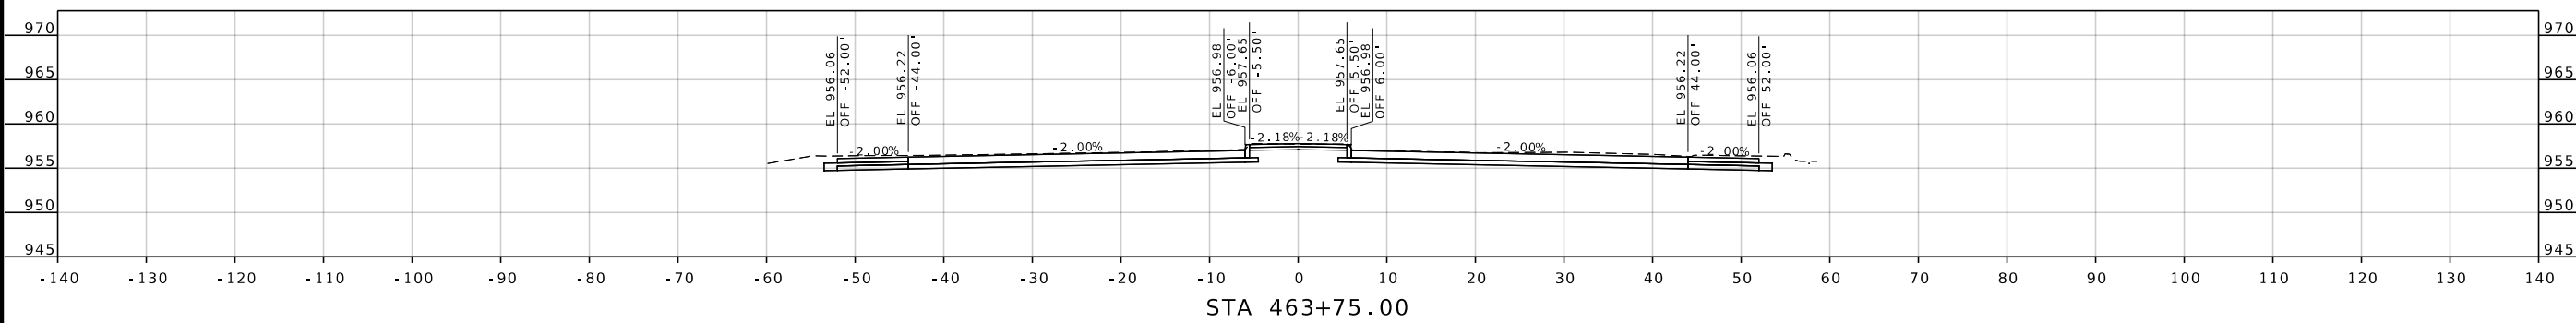

DATE PREPARED		8/10/2026
ROUTE	STATE	96 MO
DISTRICT	SHEET NO.	SW 24
COUNTY		JASPER
JOB NO.		JSR0060
CONTRACT ID.		-
PROJECT NO.		-
BRIDGE NO.		-





DATE	DESCRIPTION

MISSOURI HIGHWAYS AND TRANSPORTATION COMMISSION

105 WEST CAPITOL
JEFFERSON CITY, MO 65102
1-888-ASK-MODOT (1-888-273-6636)

2215 Fairlawn Dr
Carthage, MO 64836
417.358.9551
COA# 00062
weareown.com

Engineering beyond®

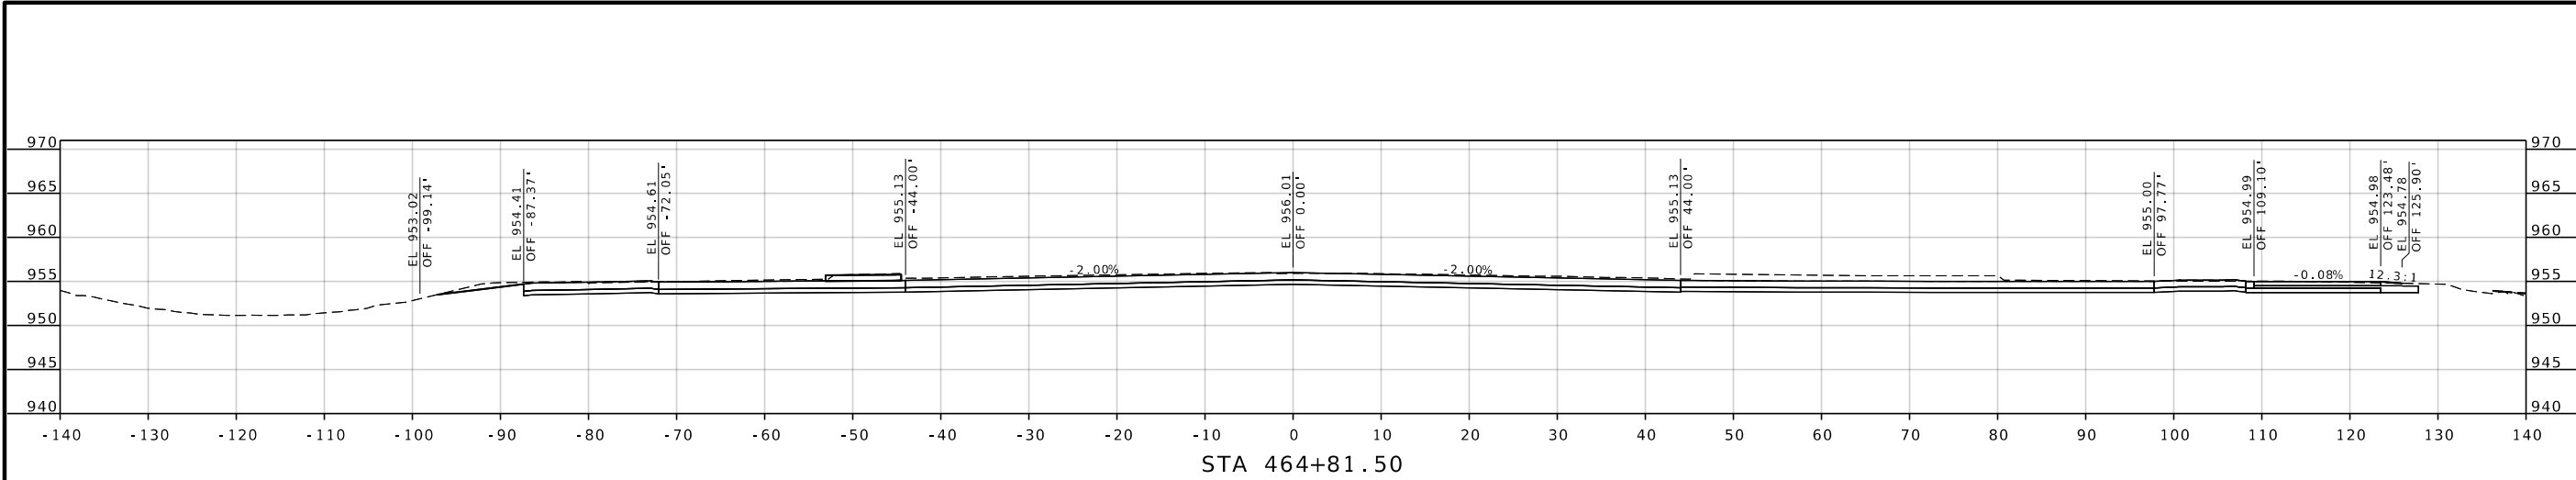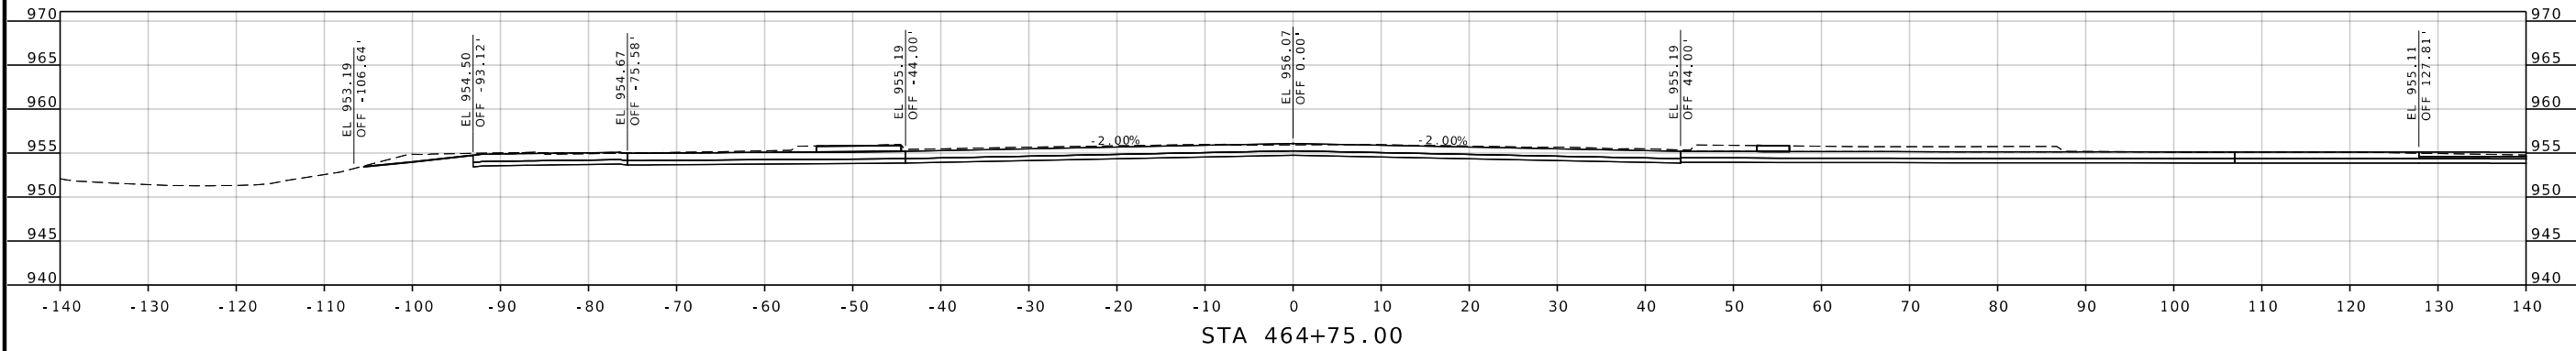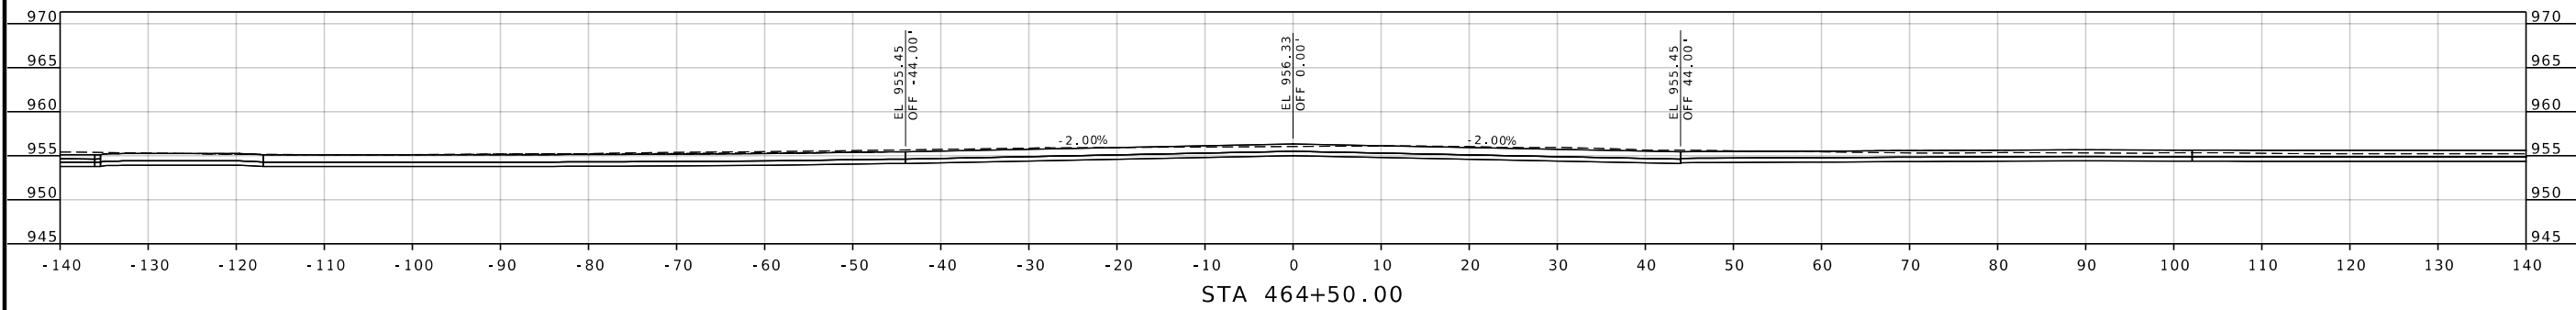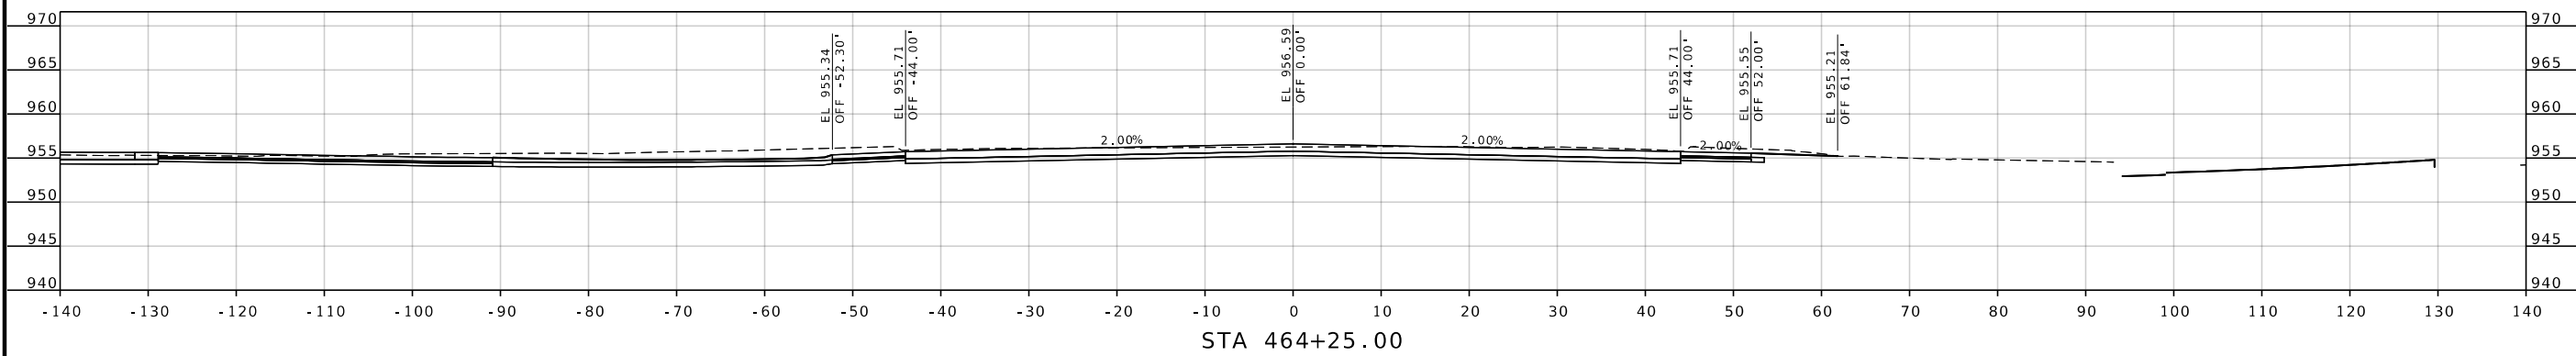

STATE OF MISSOURI

SEAN MATLOCK

NUMBER E-27133

PROFESSIONAL ENGINEER

DATE PREPARED
8/10/2026

ROUTE 96
DISTRICT SW

STATE MO
SHEET NO. 25

COUNTY JASPER

JOB NO. JSR0060

CONTRACT ID. -

PROJECT NO. -

BRIDGE NO. -

DESCRIPTION	DATE




MISSOURI HIGHWAYS AND TRANSPORTATION COMMISSION

105 WEST CAPITOL
JEFFERSON CITY, MO 65102
1-888-ASK-MODOT (1-888-273-6636)

2215 Fairlawn Dr
Carthage, MO 64836
417.358.9551
COA# 00062
weareown.com

Engineering beyond!

... \XS_001-110_JSRO060_i10_96.dgn 4:58:22 PM 8/10/2026

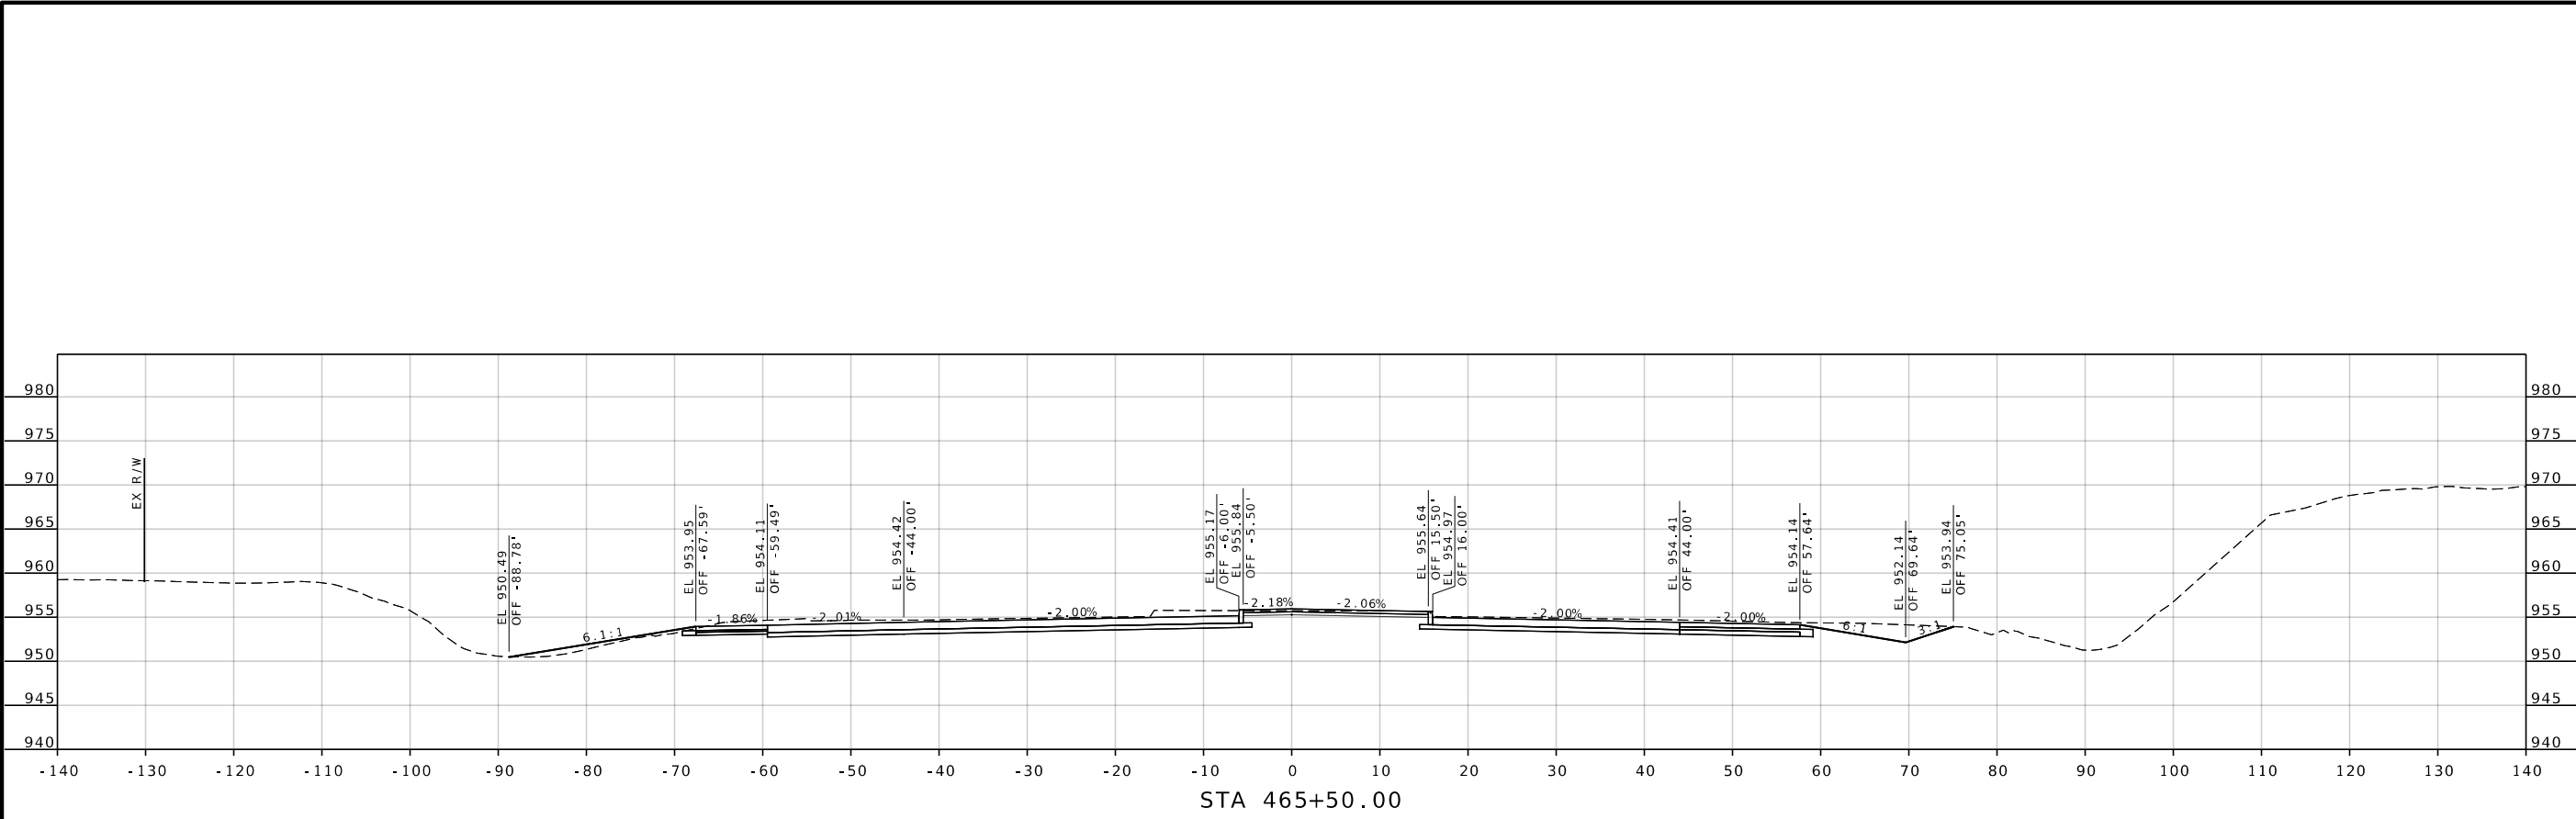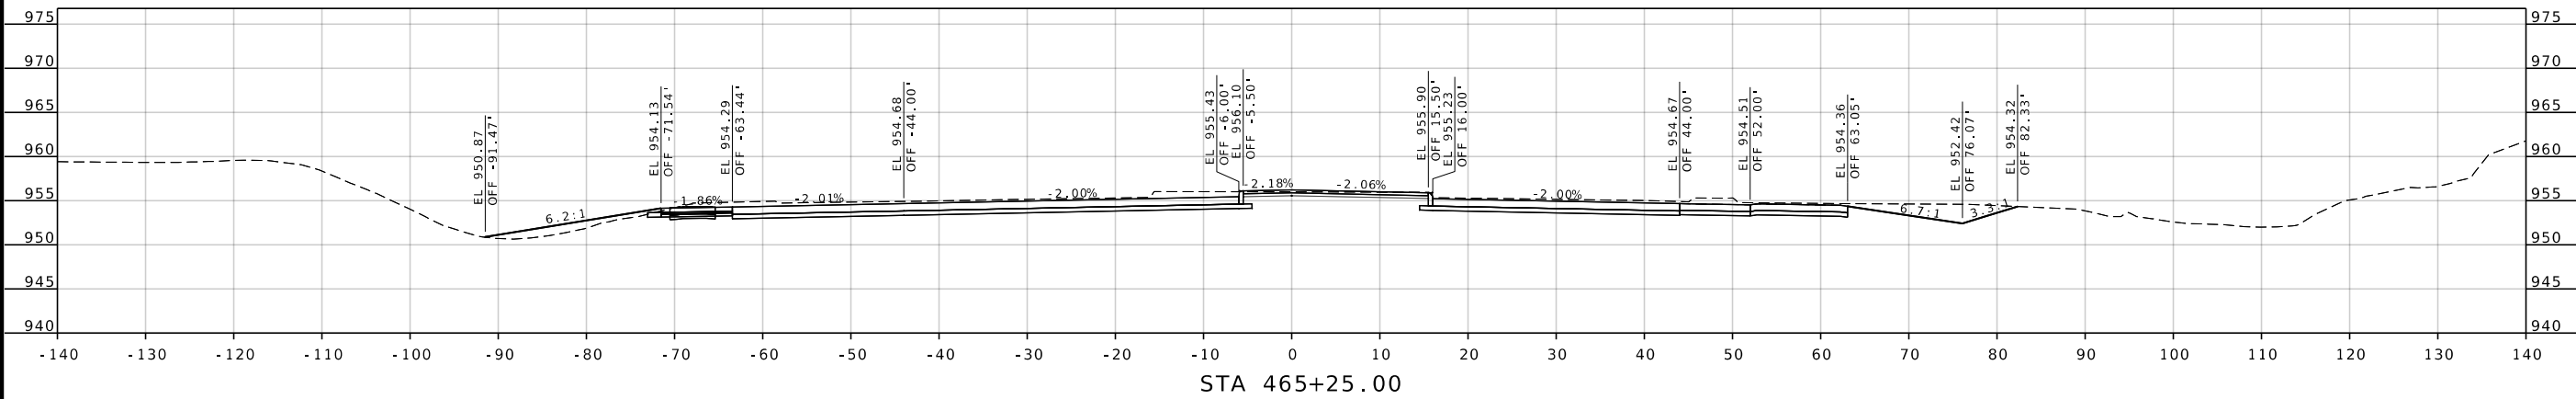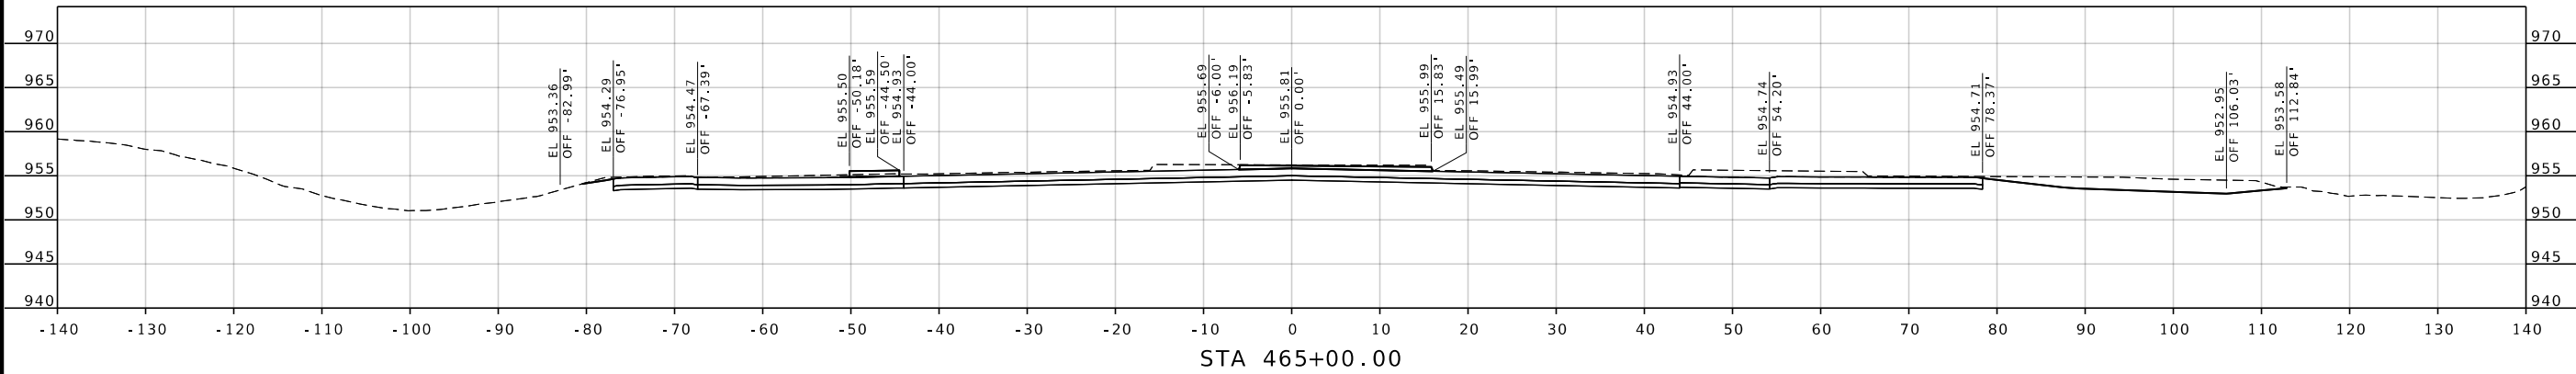

STATE OF MISSOURI
SEAN MATLOCK
NUMBER E-27133
PROFESSIONAL ENGINEER

DATE PREPARED 8/10/2026	
ROUTE 96	STATE MO
DISTRICT SW	SHEET NO. 26
COUNTY JASPER	
JOB NO. JSR0060	
CONTRACT ID. -	
PROJECT NO. -	
BRIDGE NO. -	




DESCRIPTION	DATE

MISSOURI HIGHWAYS AND TRANSPORTATION COMMISSION

105 WEST CAPITOL
JEFFERSON CITY, MO 65102
1-888-ASK-MODOT (1-888-275-6636)

2215 Fairlawn Dr
Carthage, MO 64836
417.358.9551
COA# 00062
weareown.com

Engineering beyond®

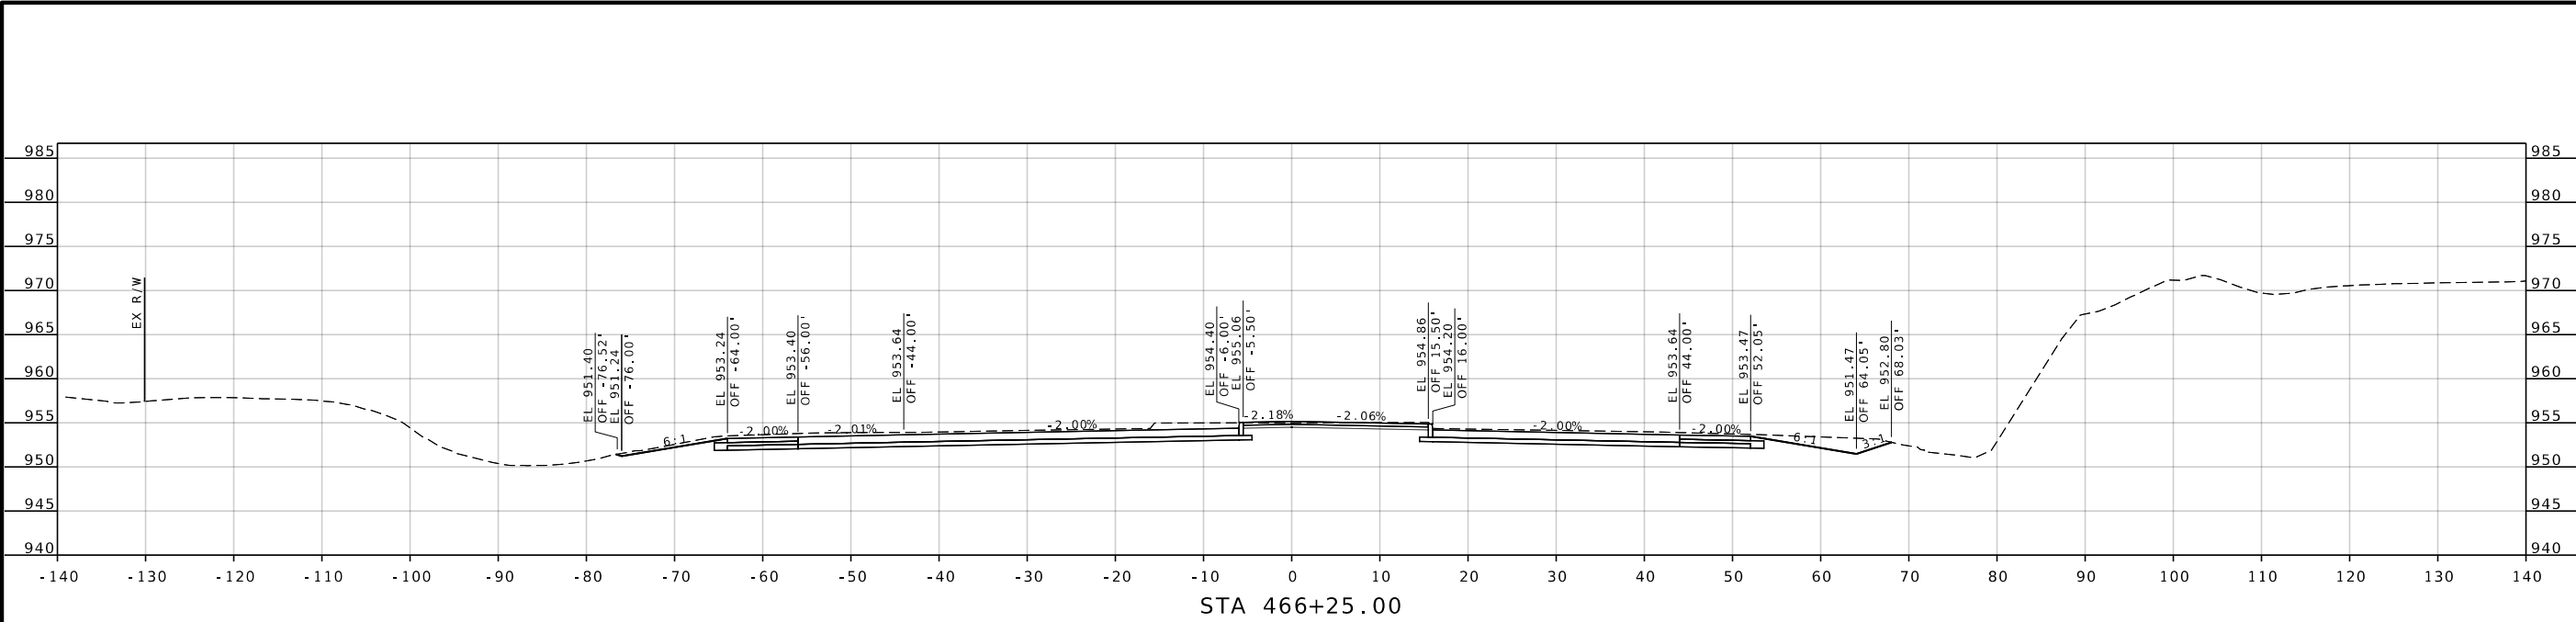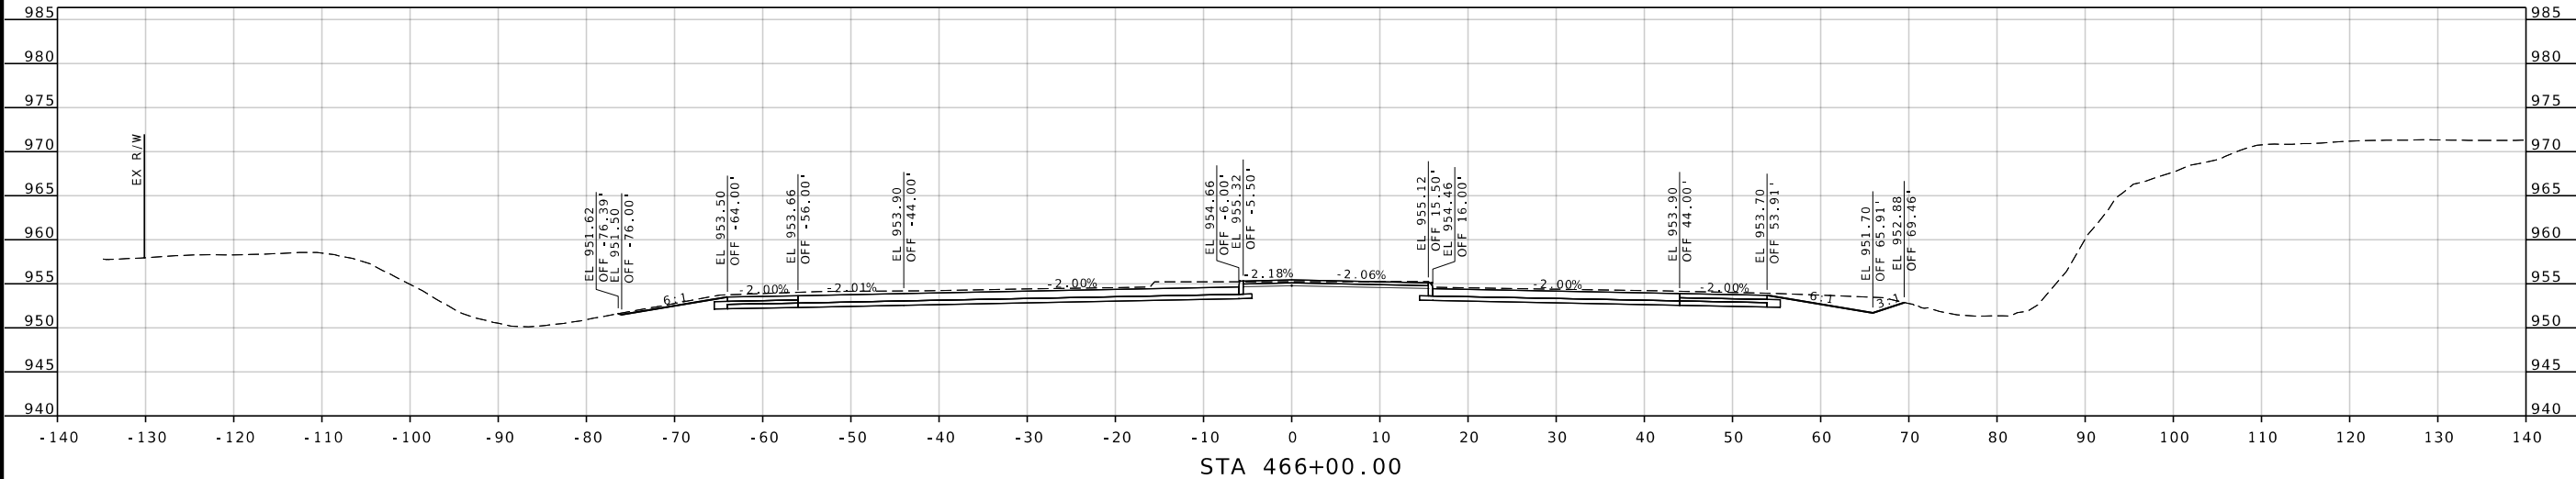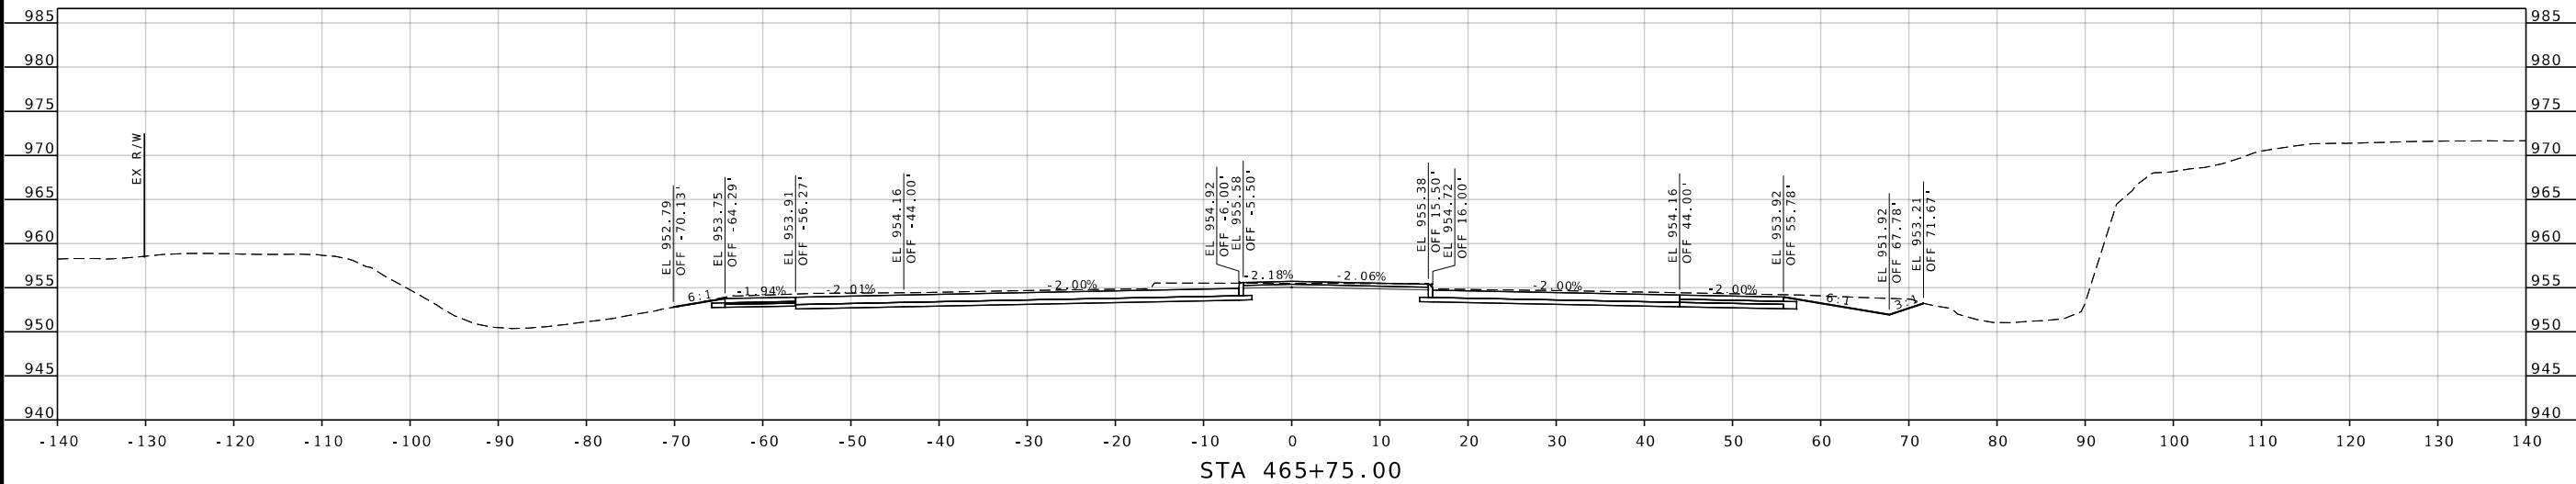

DATE PREPARED
8/10/2026

ROUTE 96	STATE MO
DISTRICT SW	SHEET NO. 27

COUNTY
JASPER

JOB NO.
JSR0060

CONTRACT ID.
-

PROJECT NO.
-

BRIDGE NO.
-

DESCRIPTION	




MISSOURI HIGHWAYS AND TRANSPORTATION COMMISSION

DATE

--	--	--	--	--	--

105 WEST CAPITOL
JEFFERSON CITY, MO 65102
1-888-ASK-MODOT (1-888-273-6636)

2215 Fairlawn Dr
Carthage, MO 64836
417.358.9551
COA# 00062
weareown.com

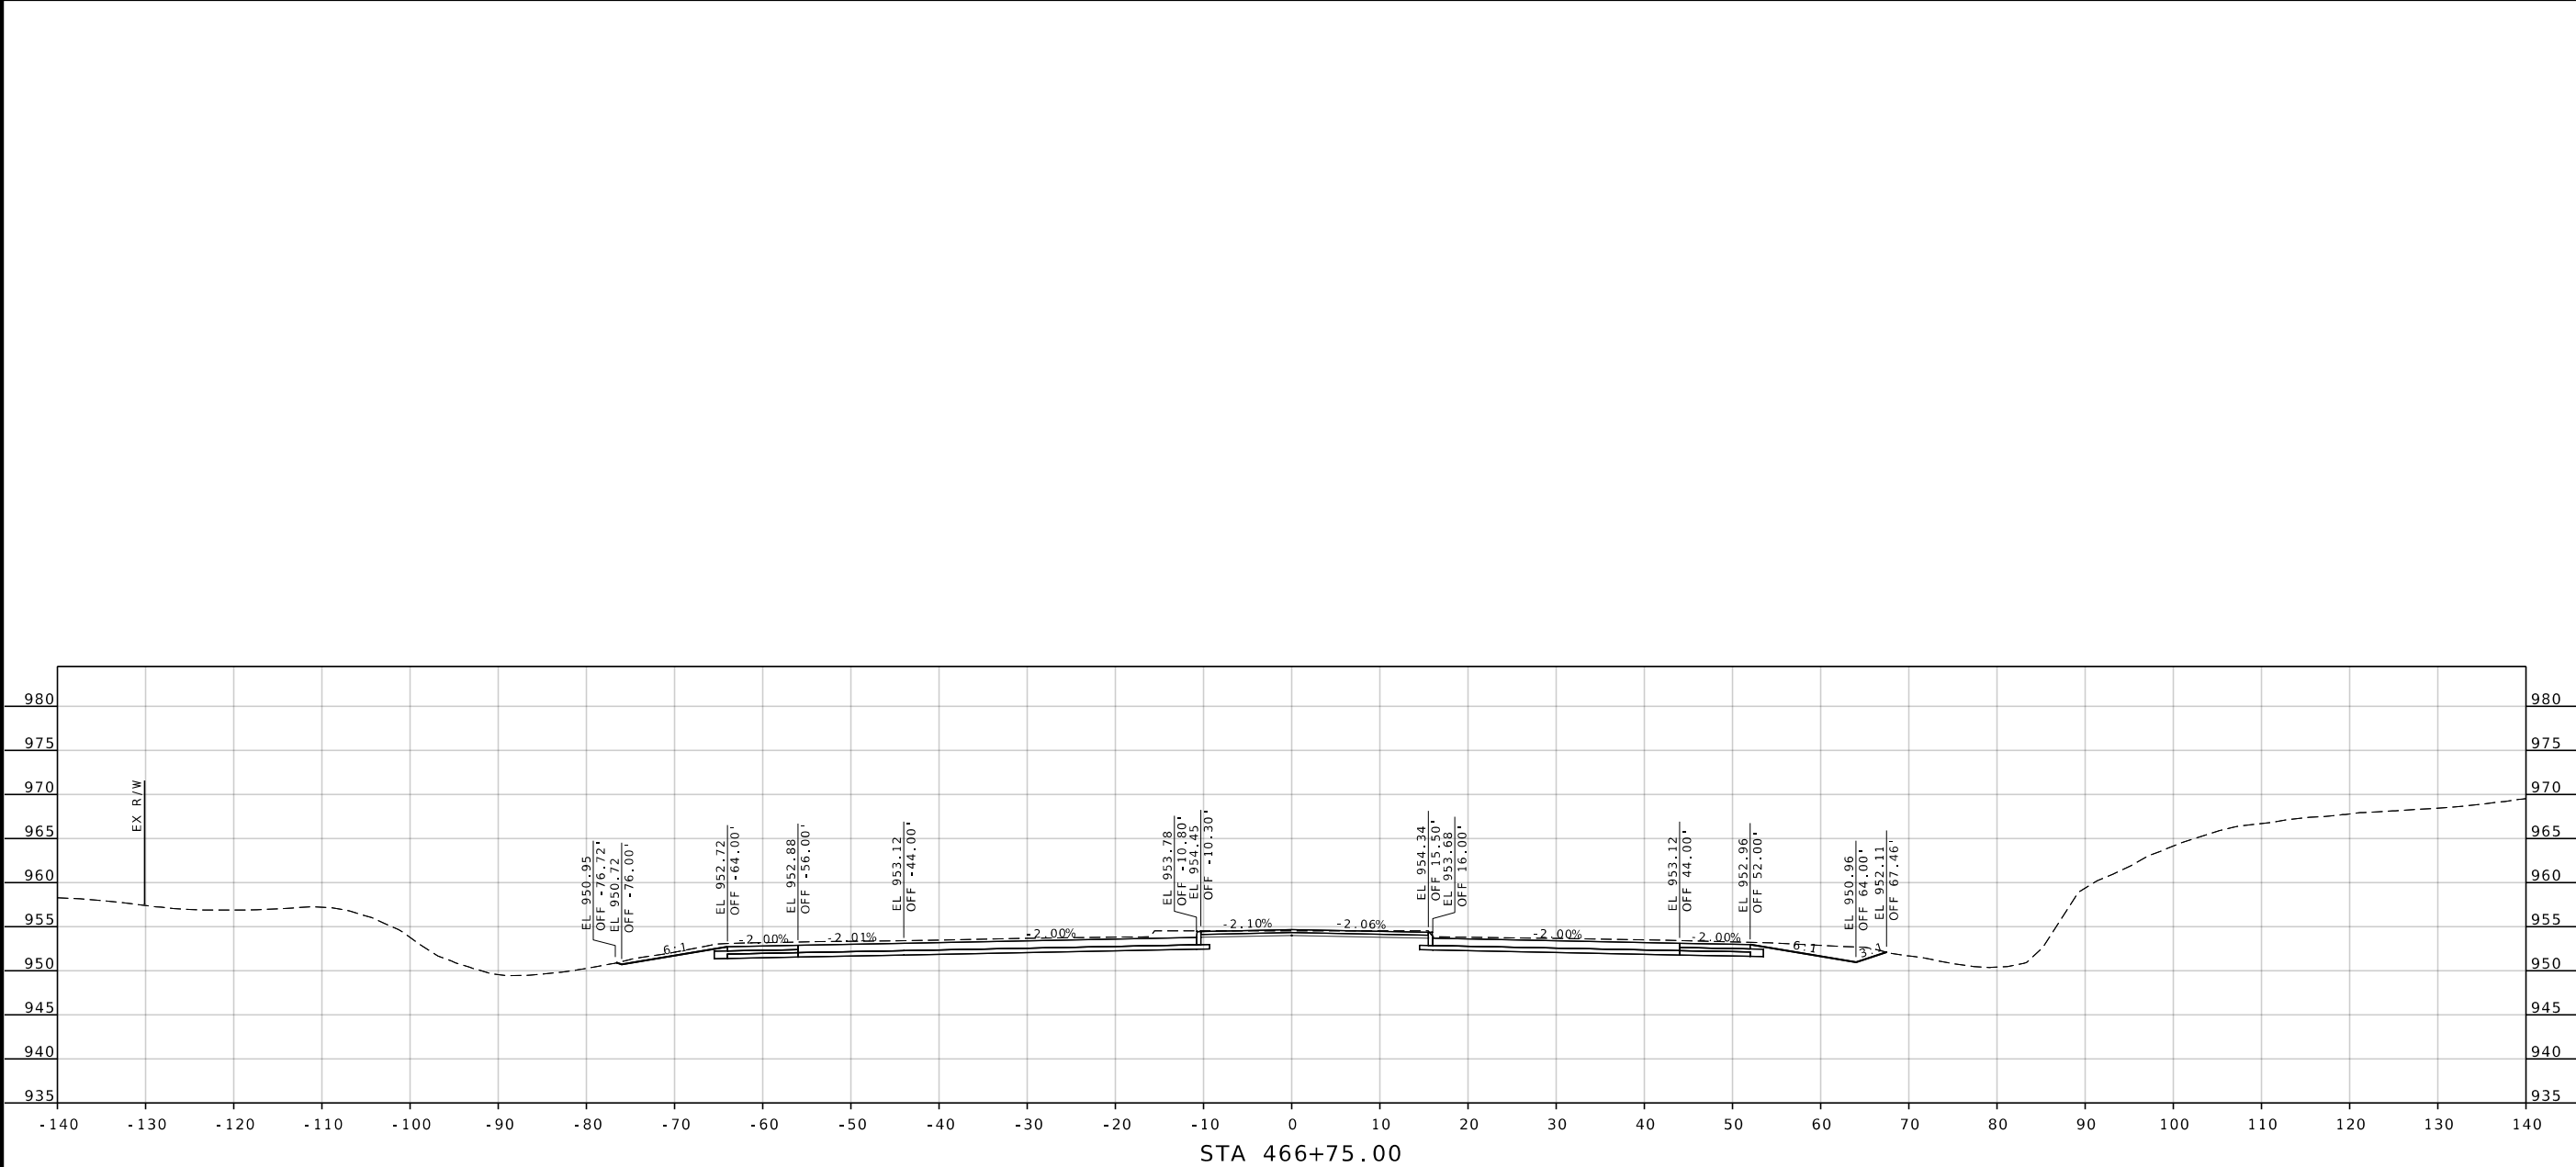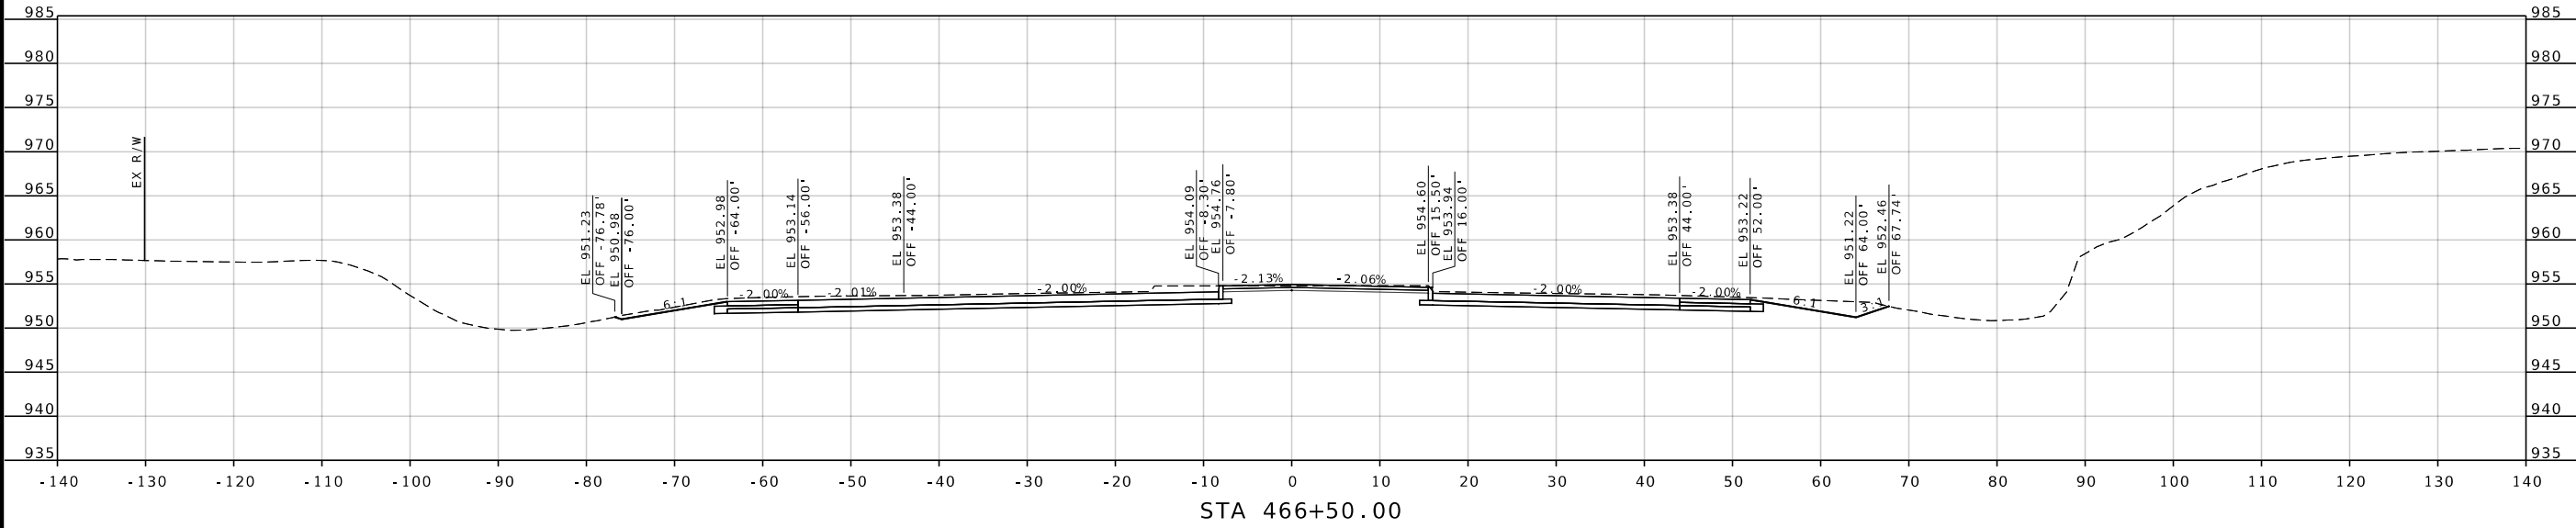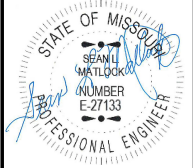

DATE PREPARED 8/10/2026	
ROUTE 96	STATE MO
DISTRICT SW	SHEET NO. 28
COUNTY JASPER	
JOB NO. JSR0060	
CONTRACT ID. -	
PROJECT NO. -	
BRIDGE NO. -	

DESCRIPTION




MISSOURI HIGHWAYS AND TRANSPORTATION COMMISSION



105 WEST CAPITOL
JEFFERSON CITY, MO 65102
1-888-ASK-MODOT (1-888-275-6636)

2215 Fairlawn Dr
Carthage, MO 64836
417.358.9551
COA# 00062
weareown.com

 Engineering beyond!

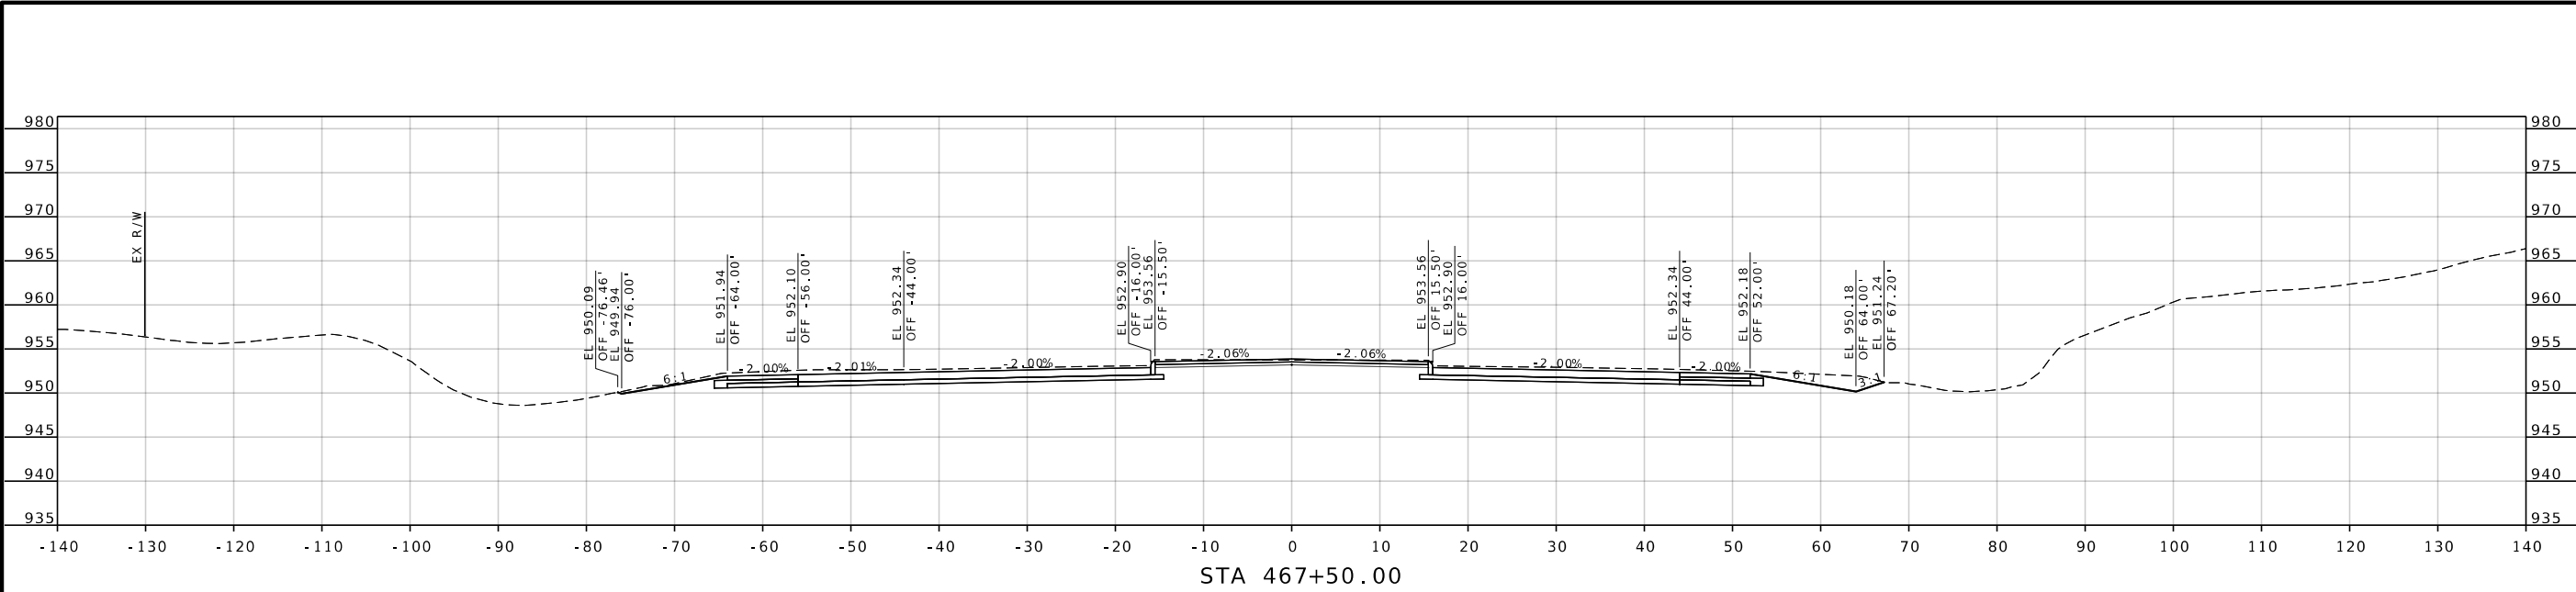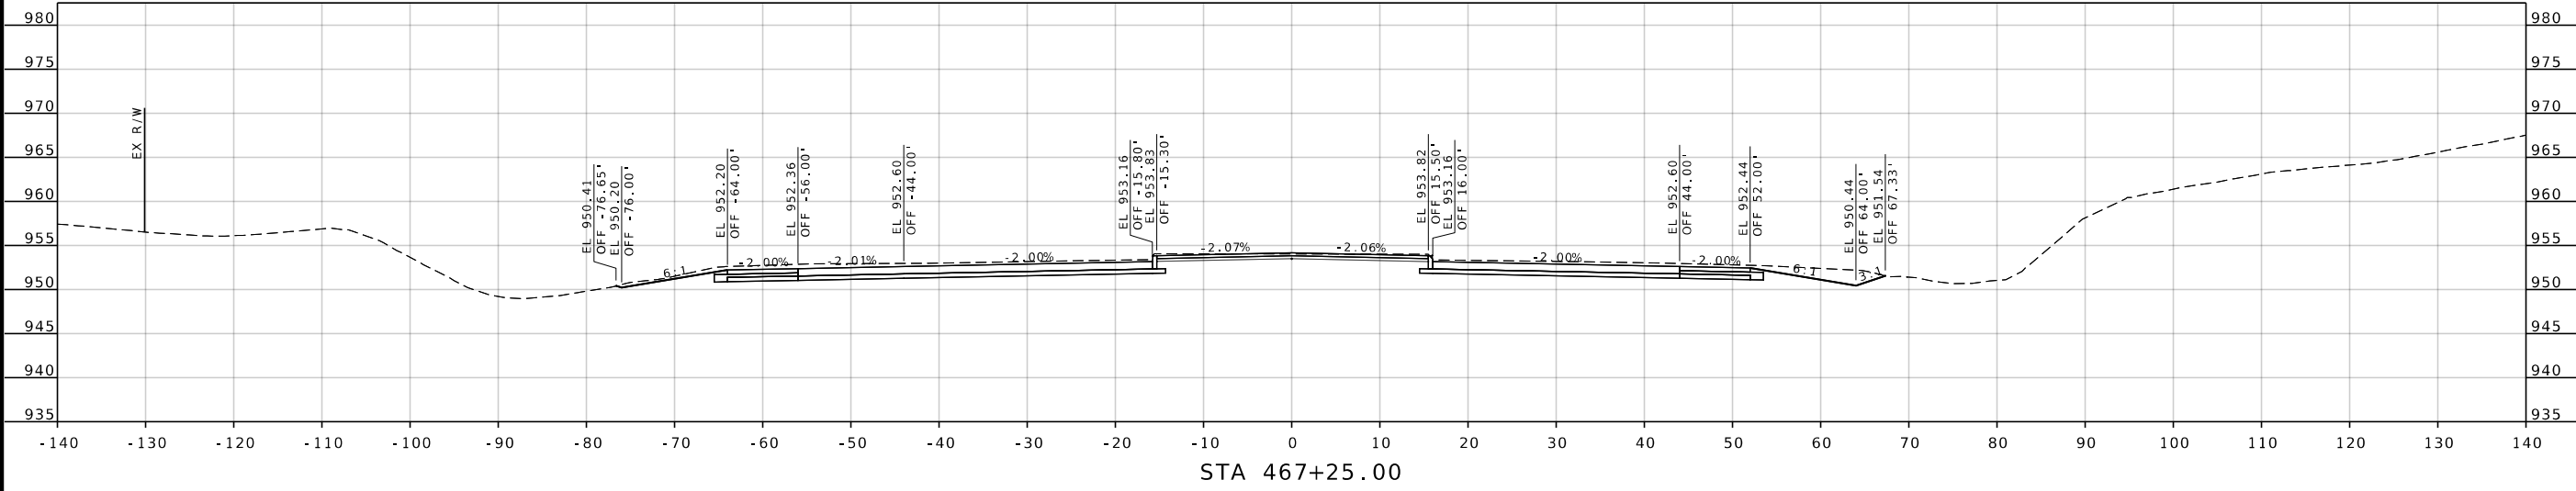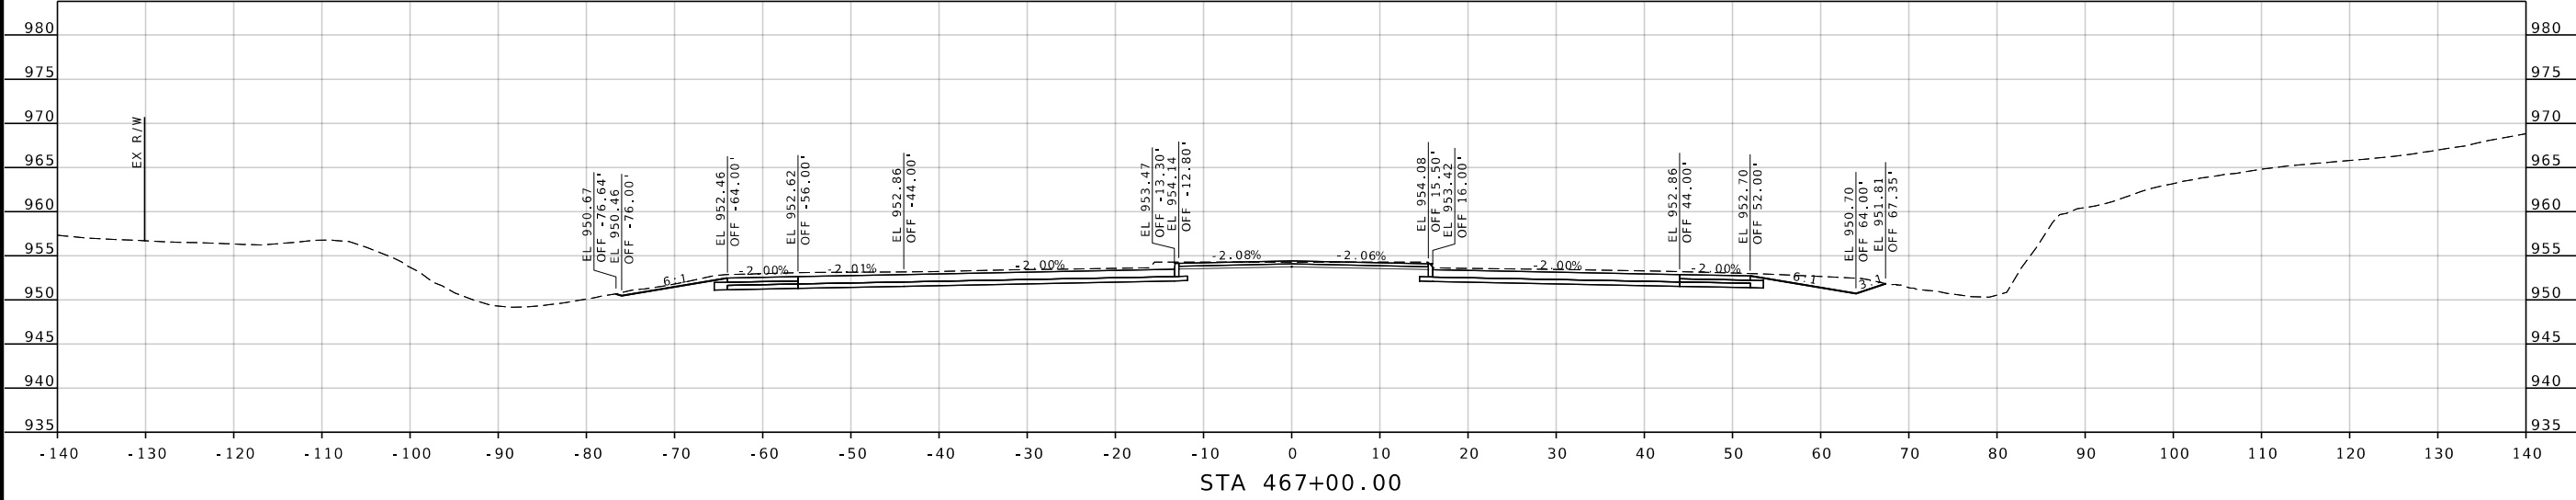

STATE OF MISSOURI
SEAL
JASON M. WILSON
NUMBER E-27133
PROFESSIONAL ENGINEER

DATE PREPARED
8/10/2026

ROUTE 96	STATE MO
DISTRICT SW	SHEET NO. 29
COUNTY JASPER	
JOB NO. JSR0060	
CONTRACT ID. -	
PROJECT NO. -	
BRIDGE NO. -	


DATE	DESCRIPTION

MISSOURI HIGHWAYS AND TRANSPORTATION COMMISSION

105 WEST CAPITOL
JEFFERSON CITY, MO 65102
1-888-ASK-MODOT (1-888-273-6636)

2215 Fairlawn Dr
Carthage, MO 64836
417.358.9551
COA# 00062
weareown.com

OWN
Engineering beyond.

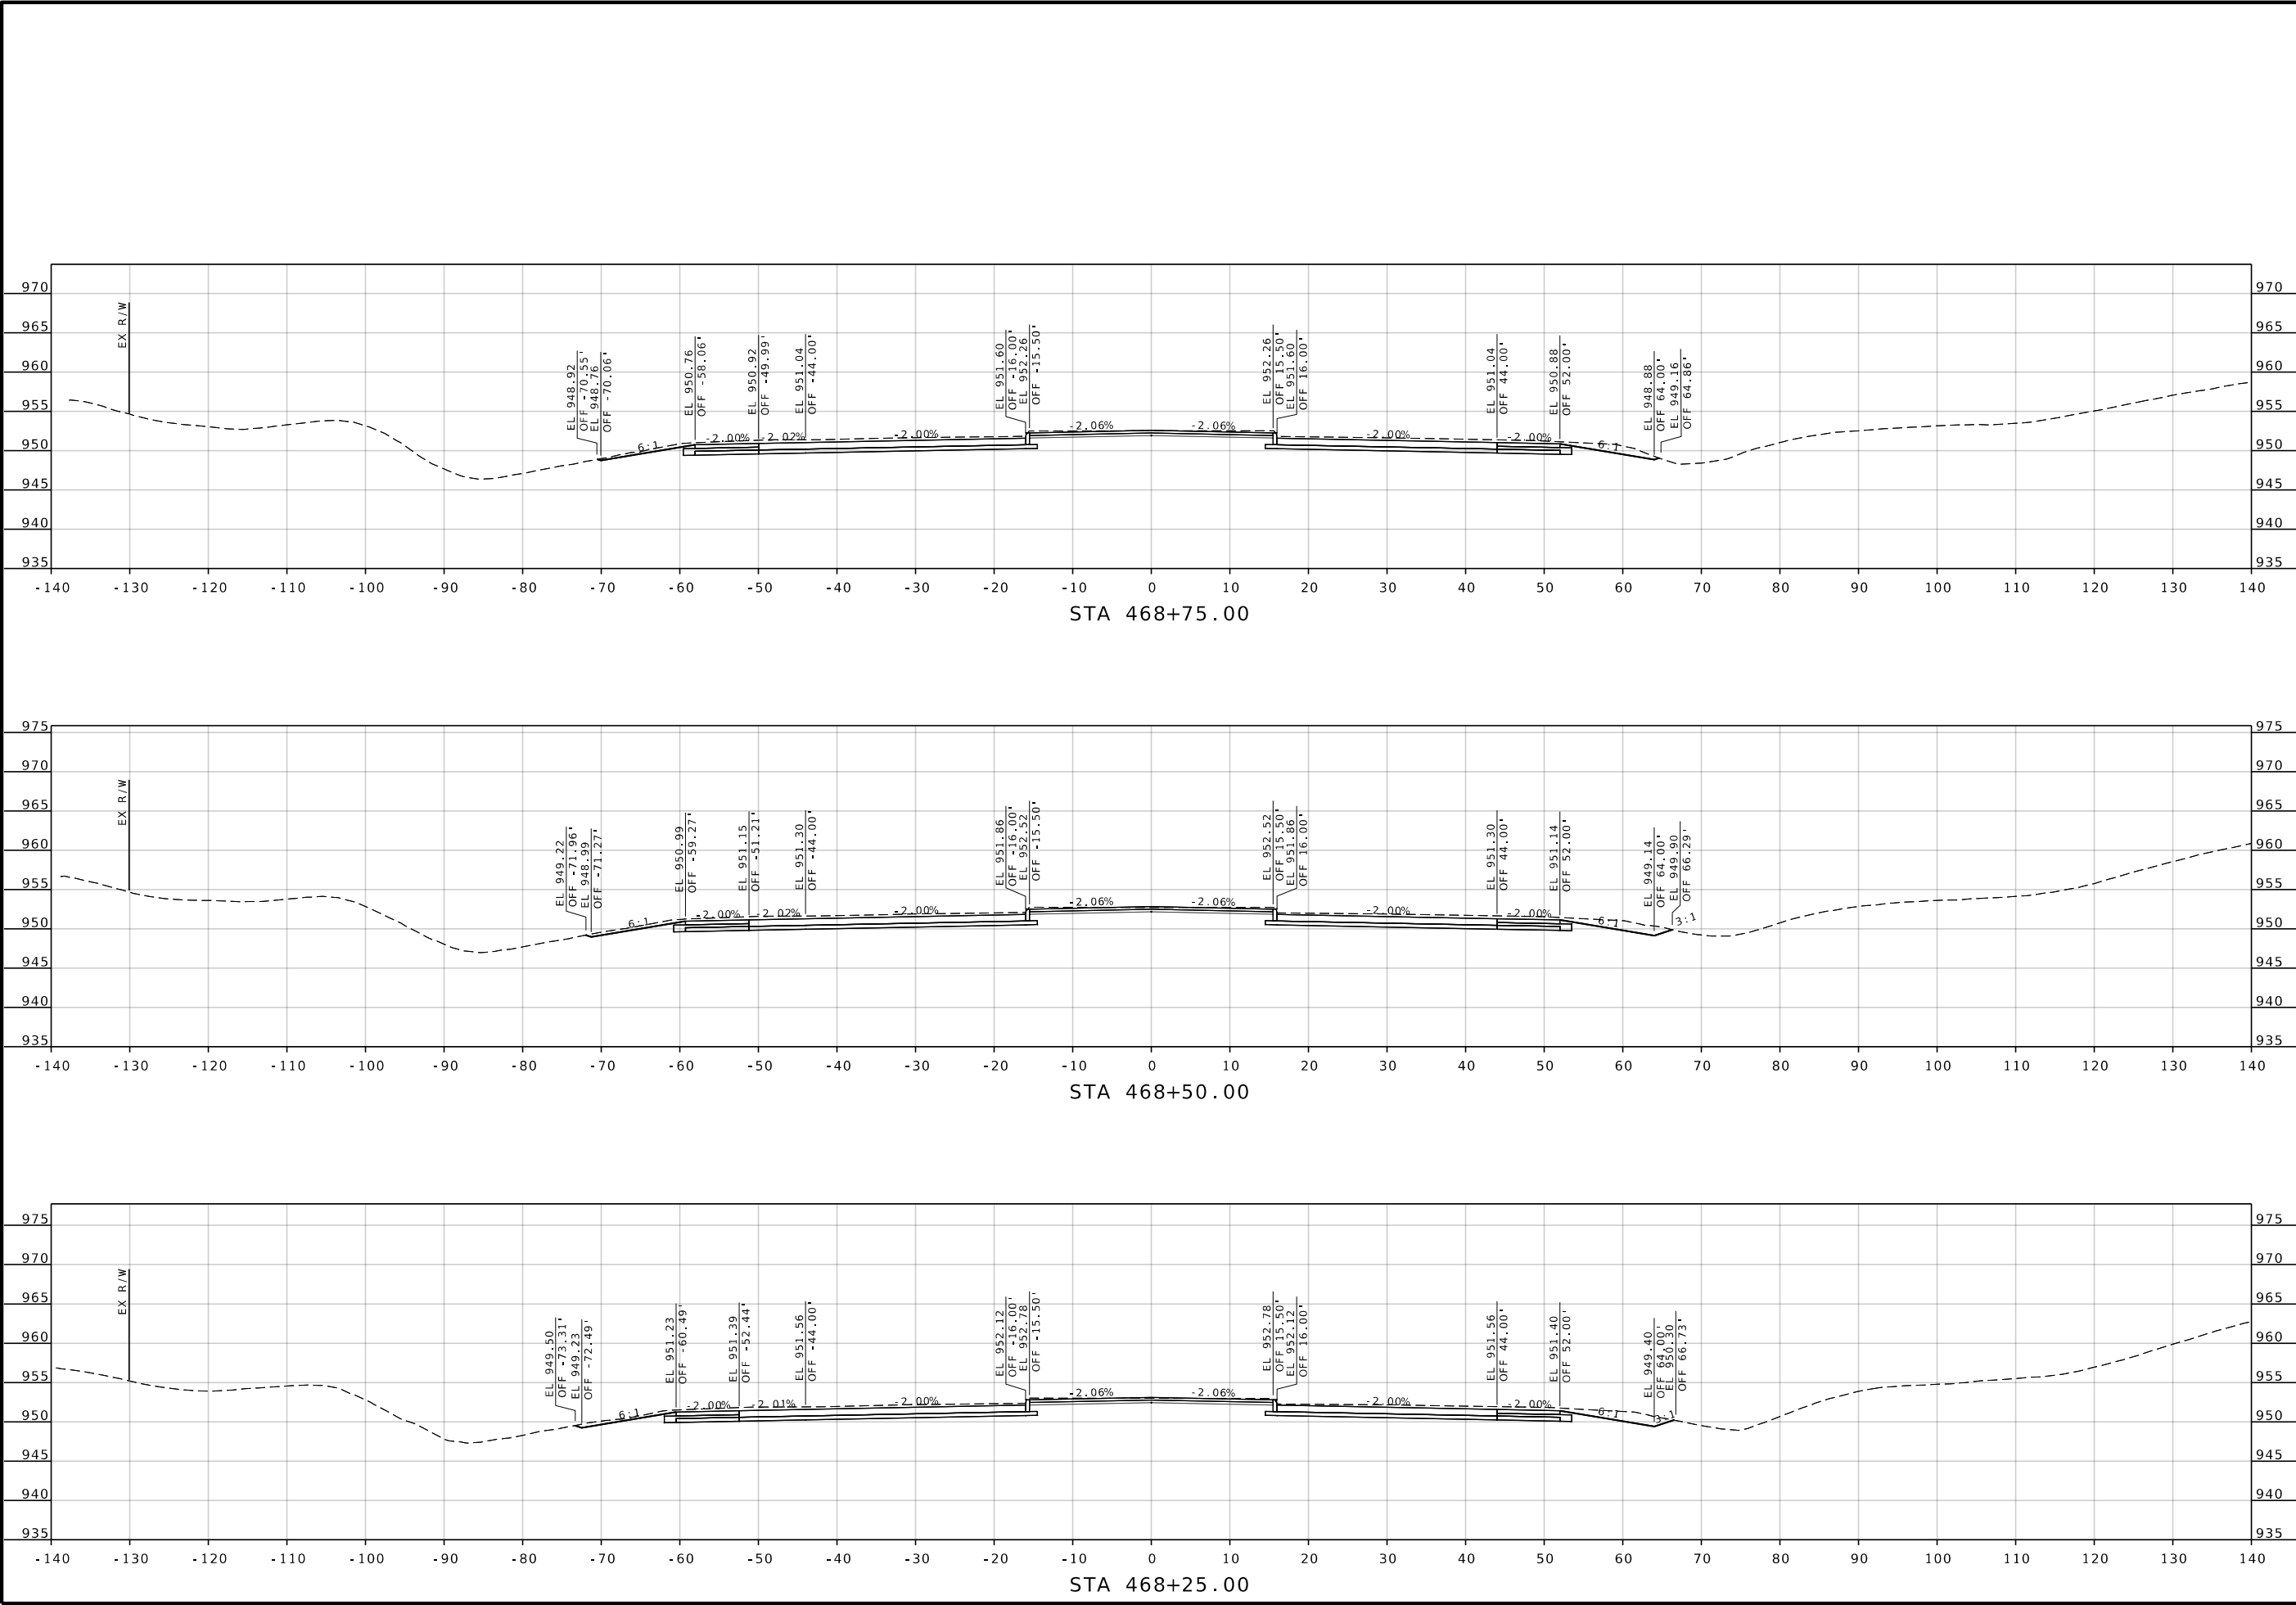

STATE OF MISSOURI
SEAN L. MATLOCK
NUMBER E-27133
PROFESSIONAL ENGINEER

DATE PREPARED
8/10/2026

ROUTE
96

DISTRICT
SW

STATE
MO

SHEET NO.
31

COUNTY
JASPER

JOB NO.
JSR0060

CONTRACT ID.
-

PROJECT NO.
-

BRIDGE NO.
-

DESCRIPTION

DATE

MISSOURI HIGHWAYS AND TRANSPORTATION COMMISSION






105 WEST CAPITOL
JEFFERSON CITY, MO 65102
1-888-ASK-MODOT (1-888-275-6636)

2215 Fairlawn Dr
Carthage, MO 64836
417.358.9551
COA# 00062
weareown.com



Engineering beyond!

...\\XS_001-110_JSRO060_i10_96.dgn 4:58:33 PM 8/10/2026

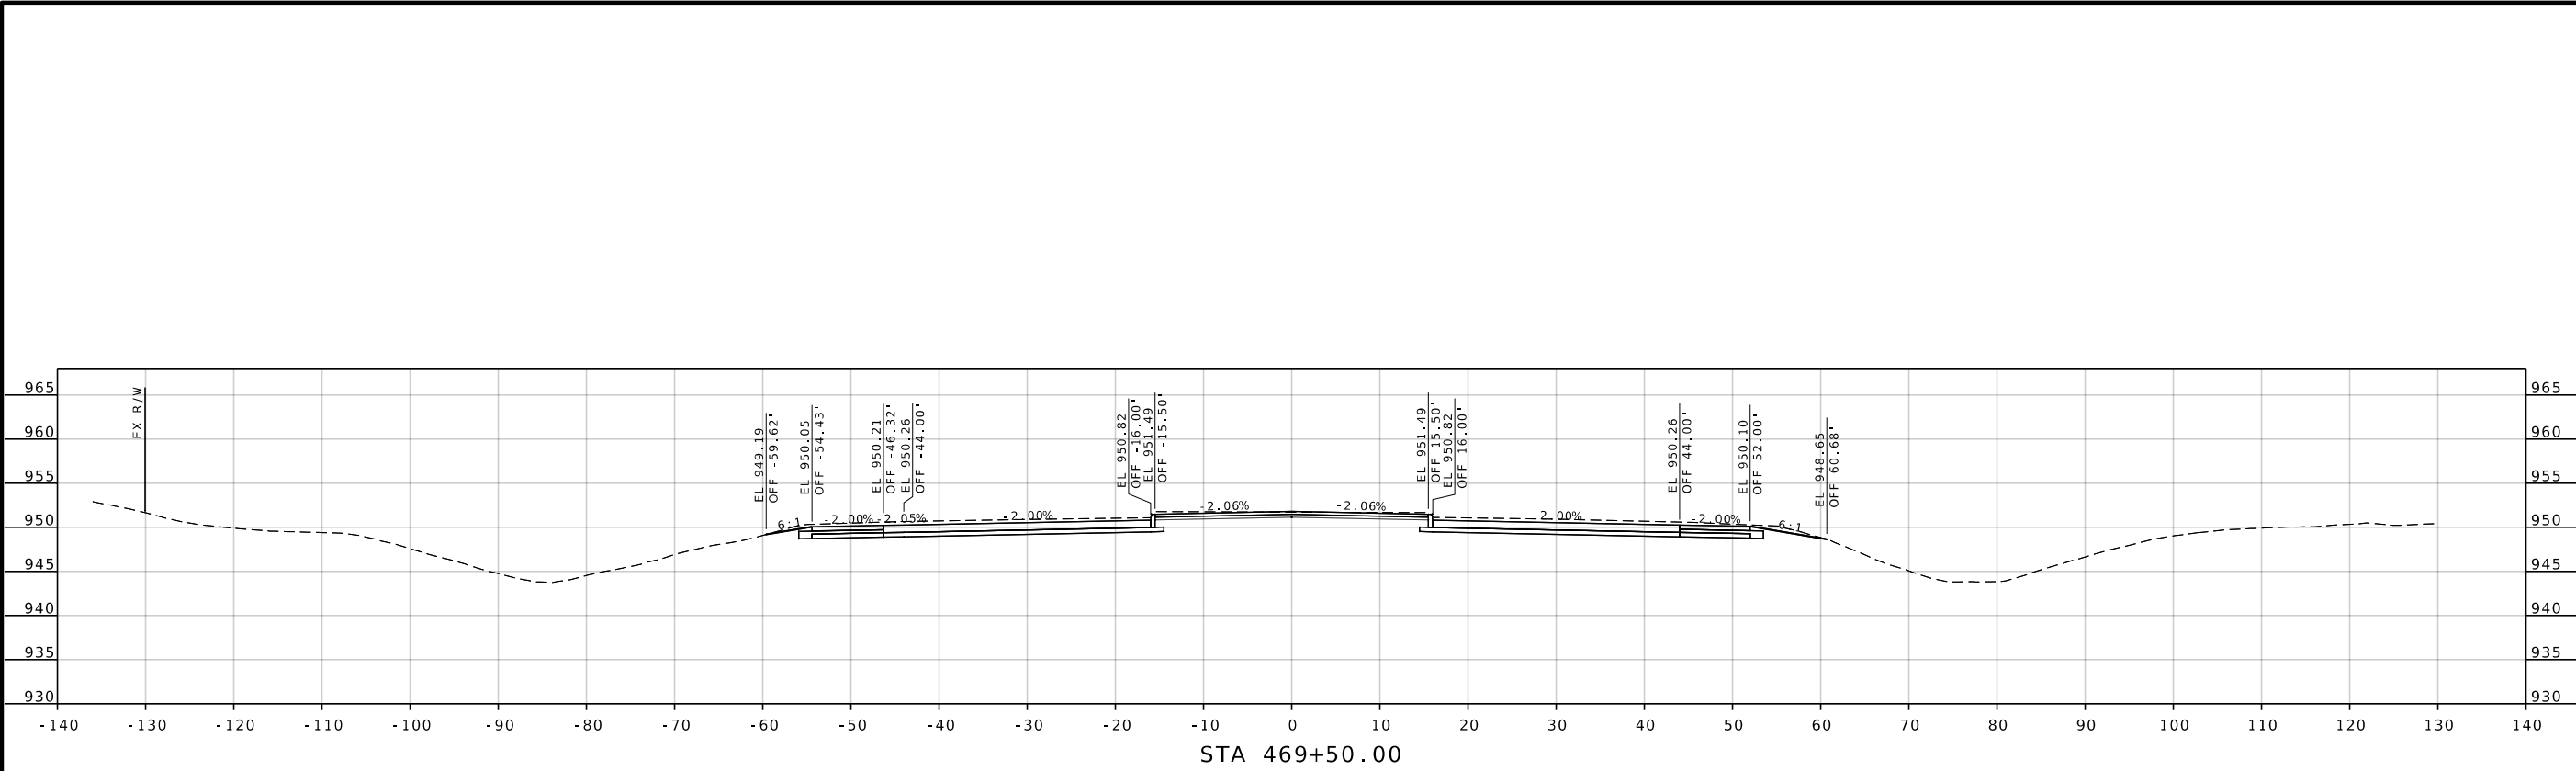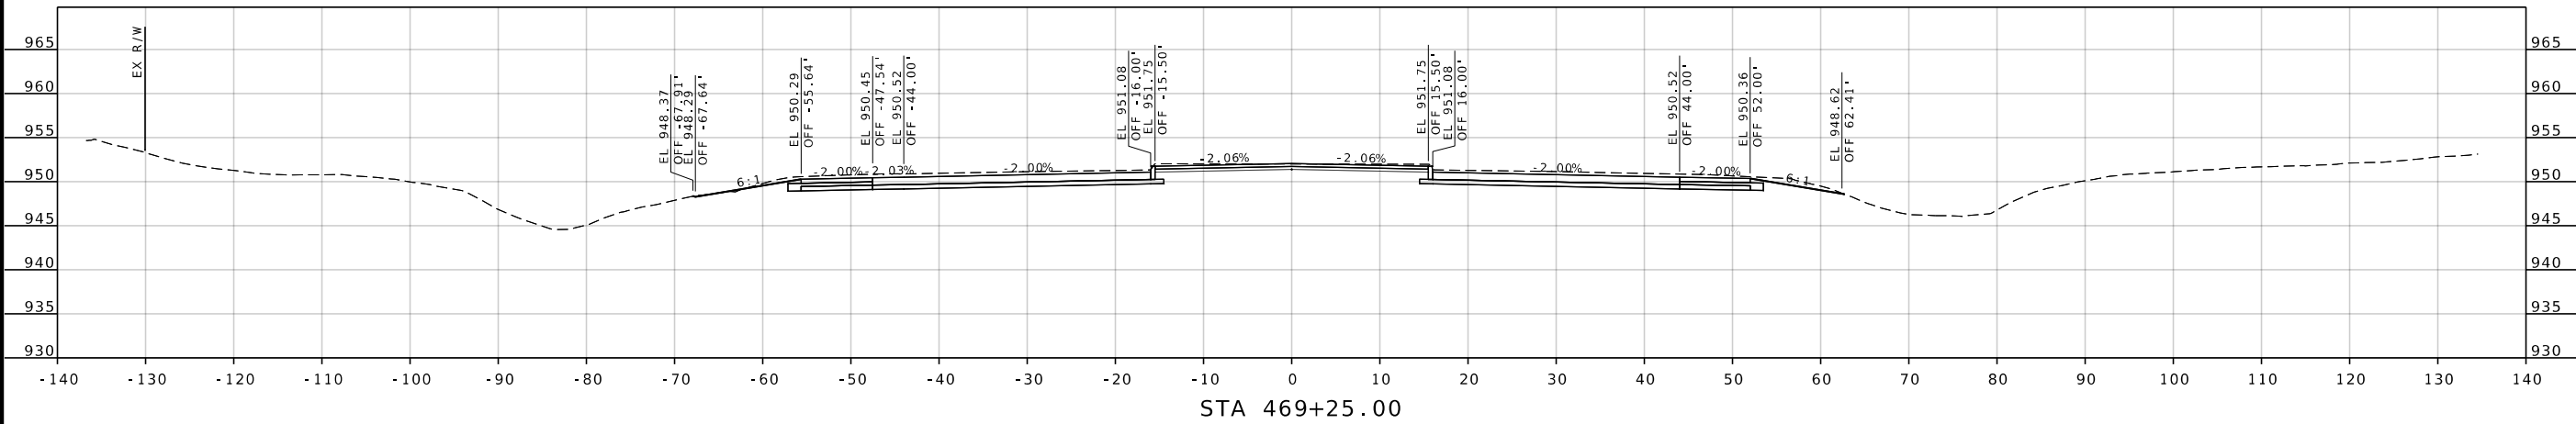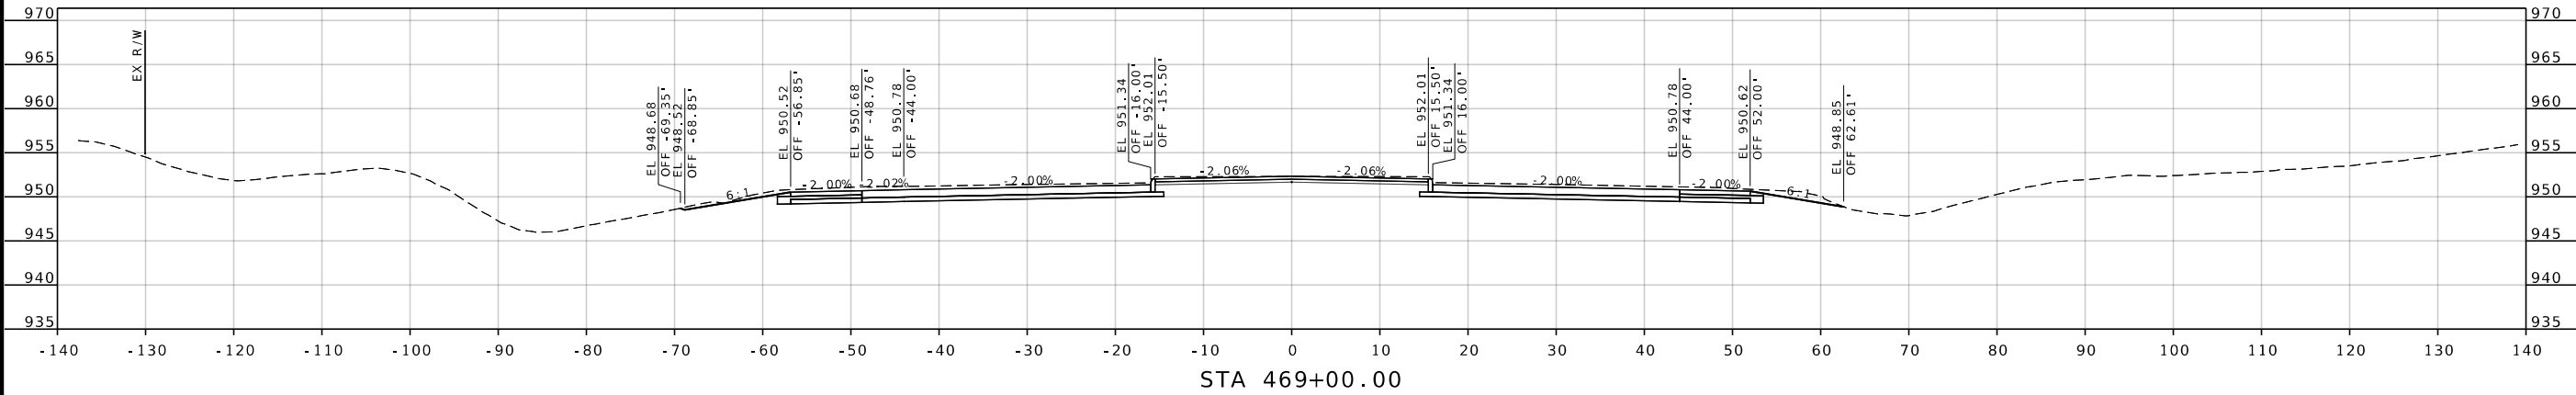

STATE OF MISSOURI
SEAN WATLOCK
NUMBER E-27133
PROFESSIONAL ENGINEER

DATE PREPARED
8/10/2026

ROUTE 96	STATE MO
DISTRICT SW	SHEET NO. 32

COUNTY
JASPER

JOB NO.
JSR0060

CONTRACT ID.
-

PROJECT NO.
-

BRIDGE NO.
-




DESCRIPTION	DATE

MISSOURI HIGHWAYS AND TRANSPORTATION COMMISSION

105 WEST CAPITOL
JEFFERSON CITY, MO 65102
1-888-ASK-MODOT (1-888-275-6636)

2215 Fairlawn Dr
Carthage, MO 64836
417.358.9551
COA# 00062
weareown.com

Engineering beyond!

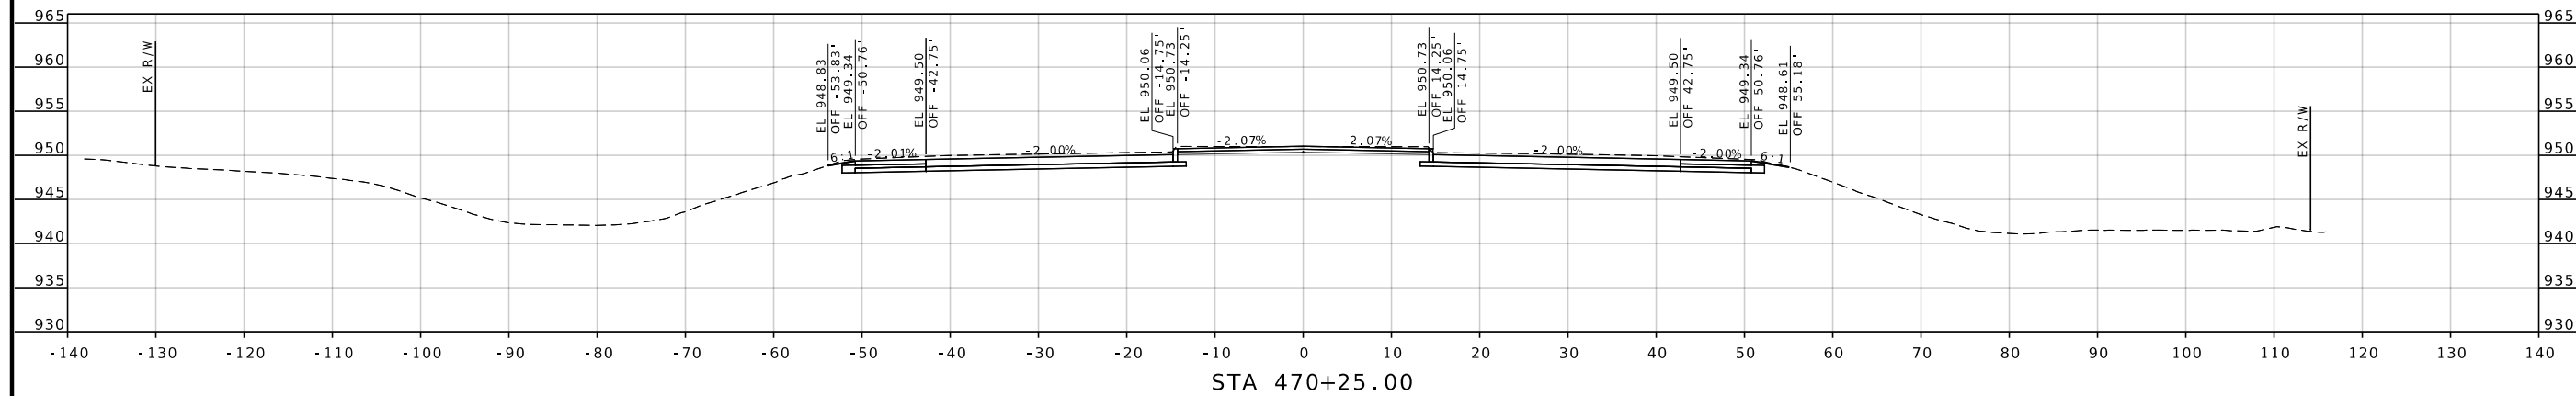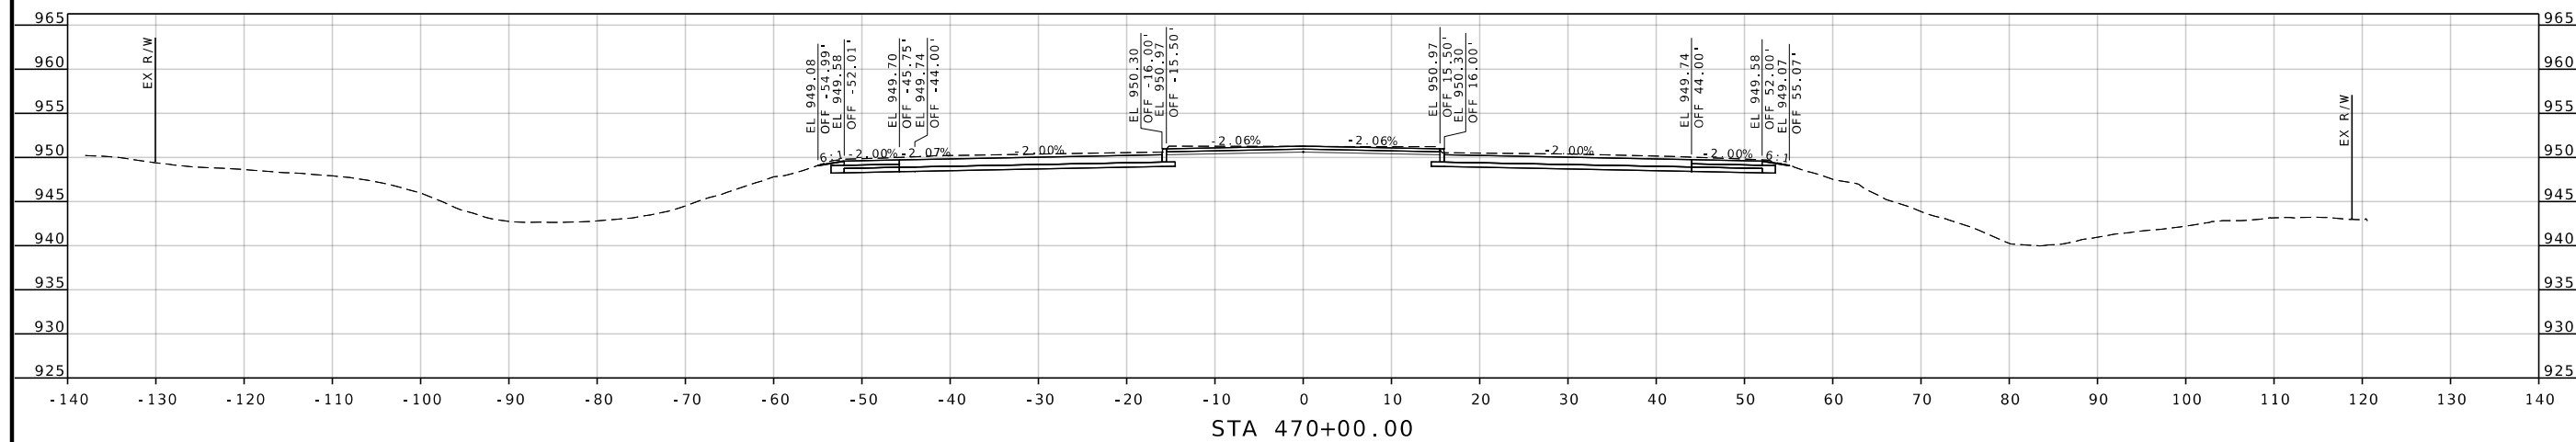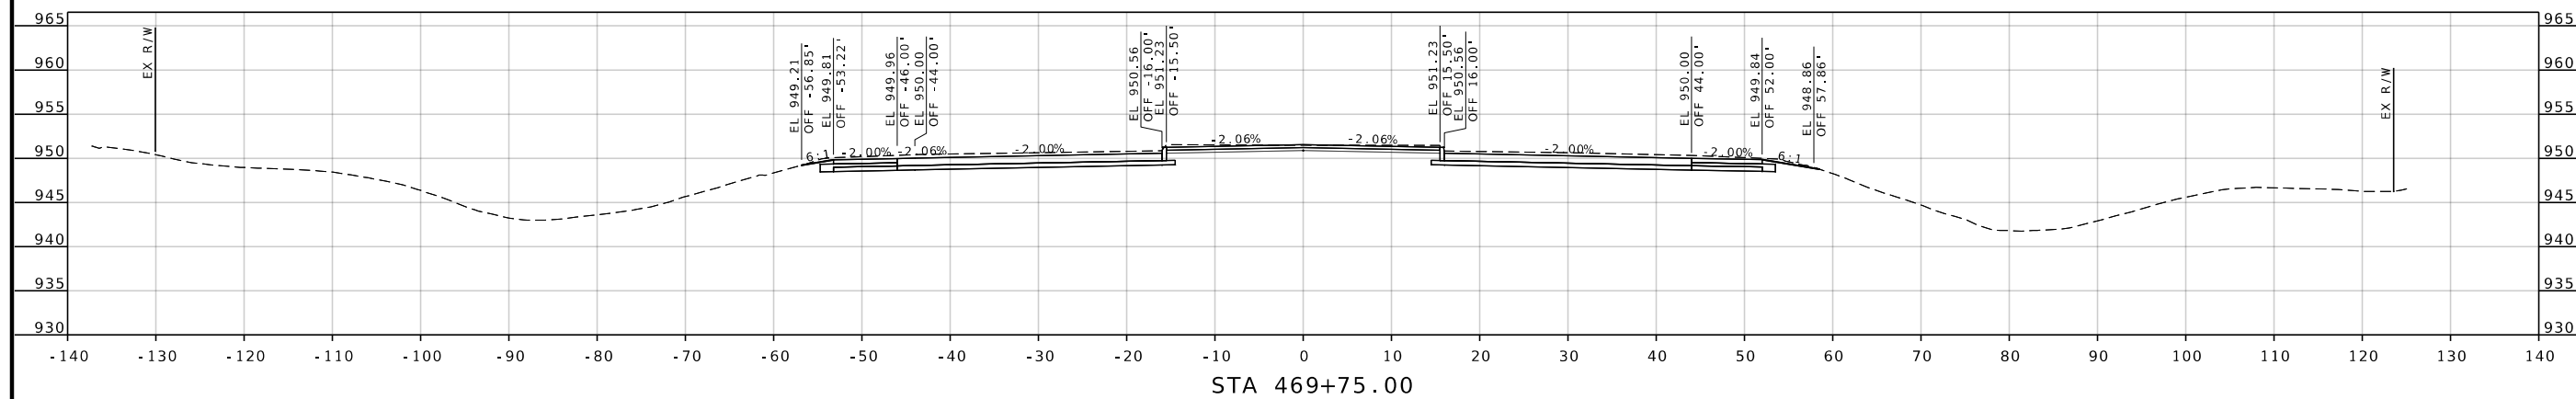

DATE PREPARED

8 / 10 / 2026

ROUTE	STATE
96	MO

50	MO
DISTRICT	SHEET 1

SW	33
----	----

COUNTY
LACED

JASPER
JOB NO.

JSR0060

[illegible]


DATE


MISSOURI HIGHWAYS AND TRANSPORTATION COMMISSION




105 WEST CAPITOL
JEFFERSON CITY, MO 65102
1-888-ASK-MODOT (1-888-275-6636)

2215 Fairlawn Dr
Carthage, MO 64836
417.358.9551
COA# 00062
weareown.com

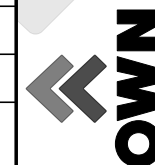


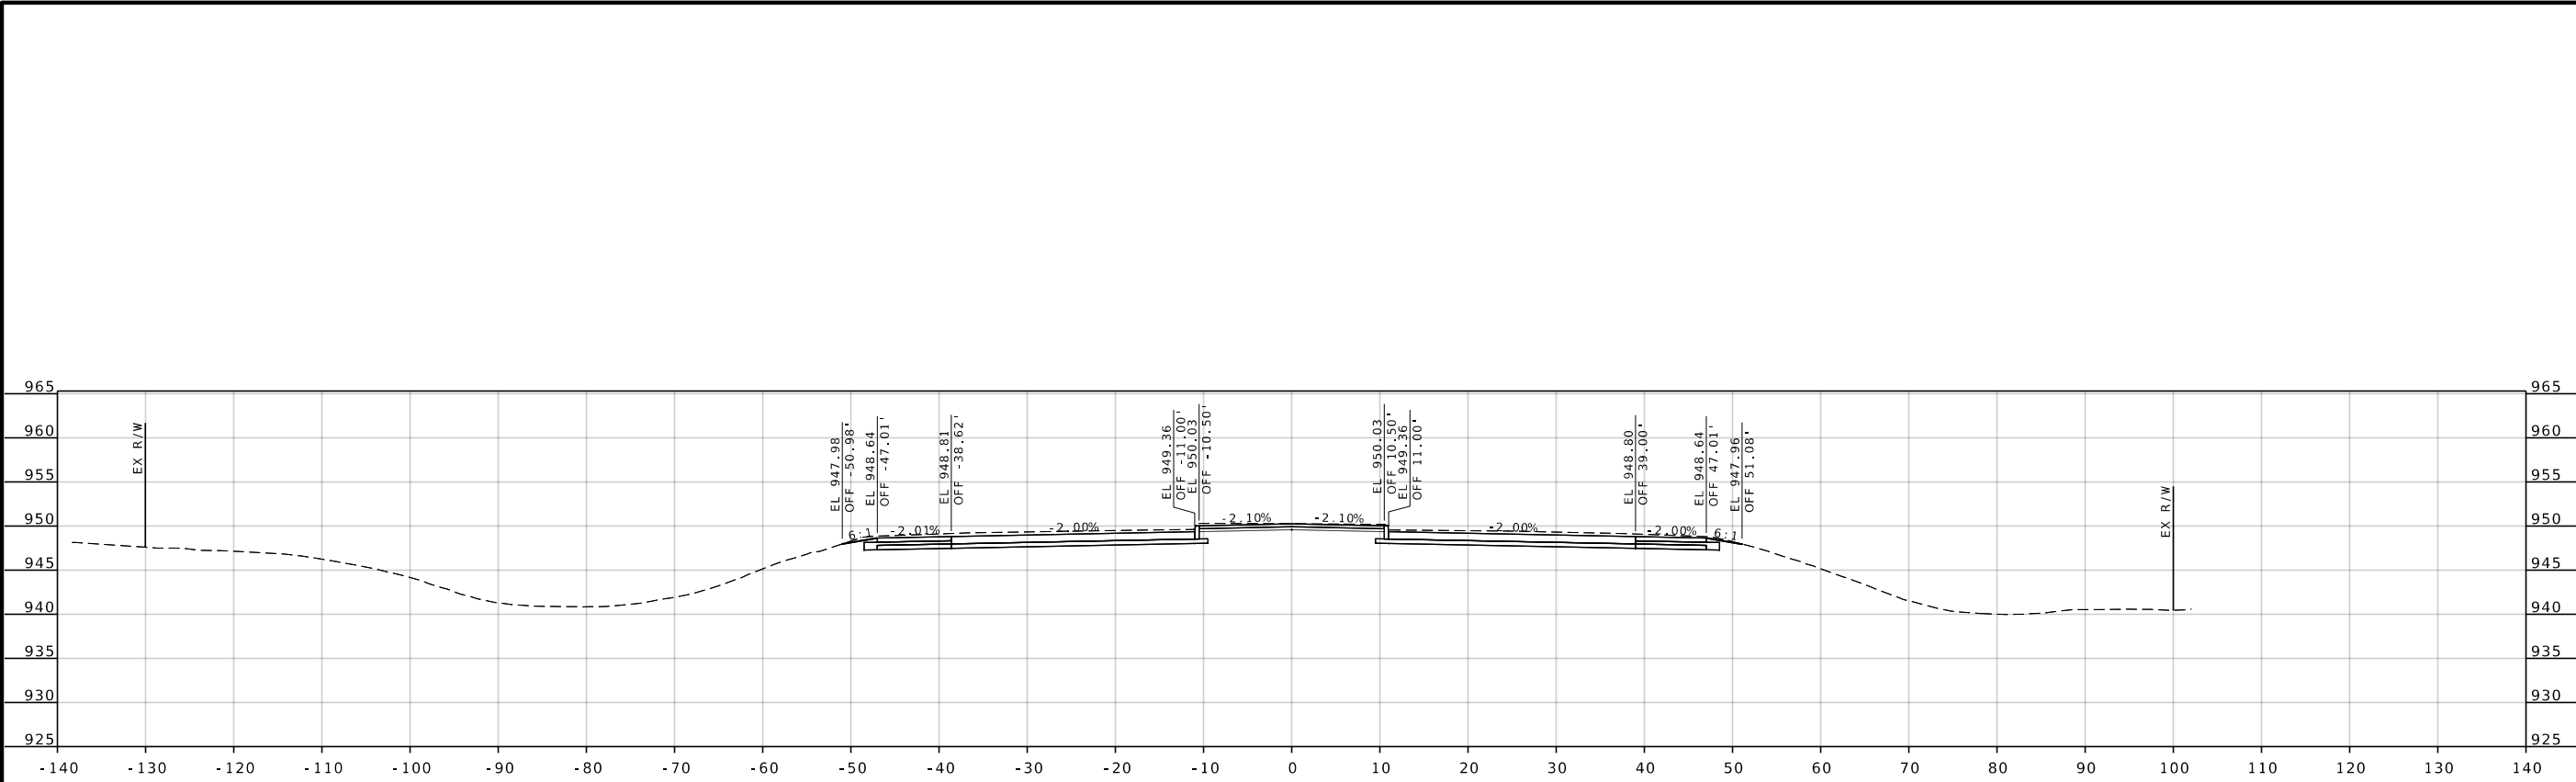

STA 471+00.00

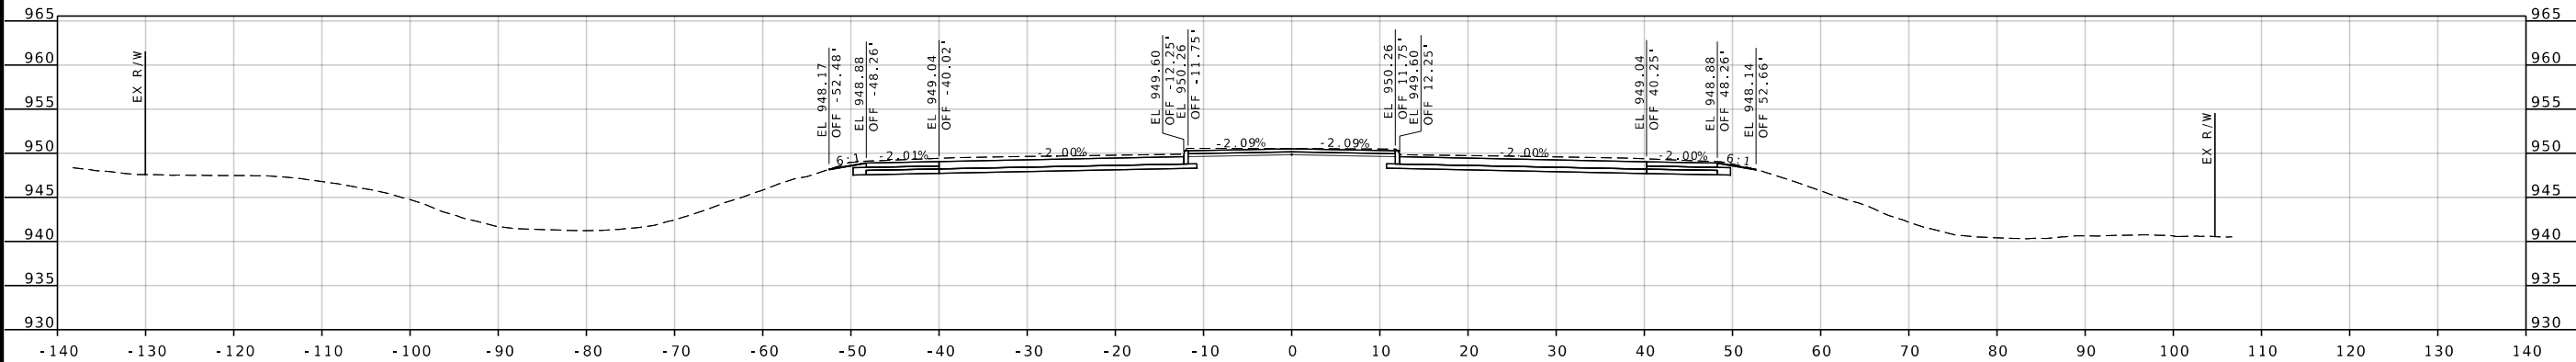

STA 470+75.00

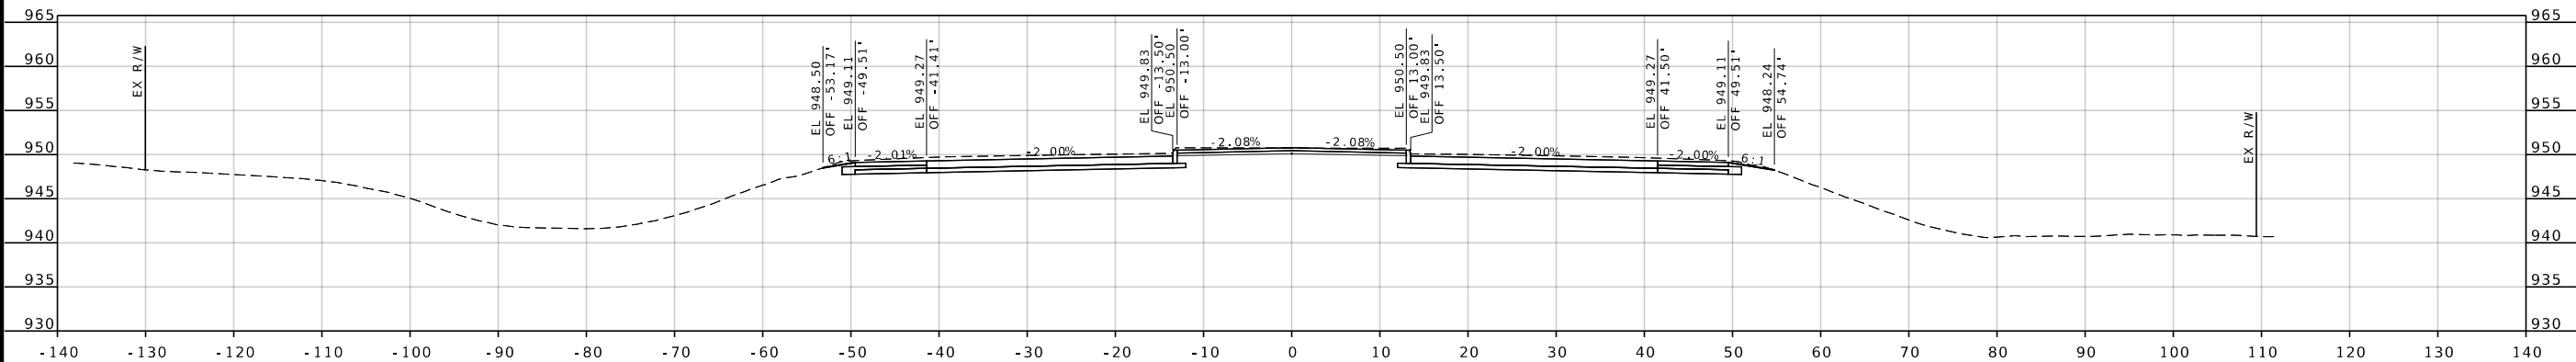

STA 470+50.00

STATE OF MISSOURI
SEAN L. MATLOCK
NUMBER
E-27133
PROFESSIONAL ENGINEER

DATE PREPARED
8/10/2026

ROUTE
96

DISTRICT
SW

STATE
MO

SHEET NO.
34

COUNTY
JASPER

JOB NO.
JSR0060

CONTRACT ID.
-

PROJECT NO.
-

BRIDGE NO.
-

DESCRIPTION

DATE

MISSOURI HIGHWAYS AND TRANSPORTATION COMMISSION

105 WEST CAPITOL
JEFFERSON CITY, MO 65102
1-888-ASK-MODOT (1-888-275-6636)




MODOT

2215 Fairlawn Dr
Carthage, MO 64836
417.358.9551
COA# 00062
weareown.com

OWN

Engineering beyond!

... \XS_001-110_JSRO060_i10_96.dgn 4:58:39 PM 8/10/2026

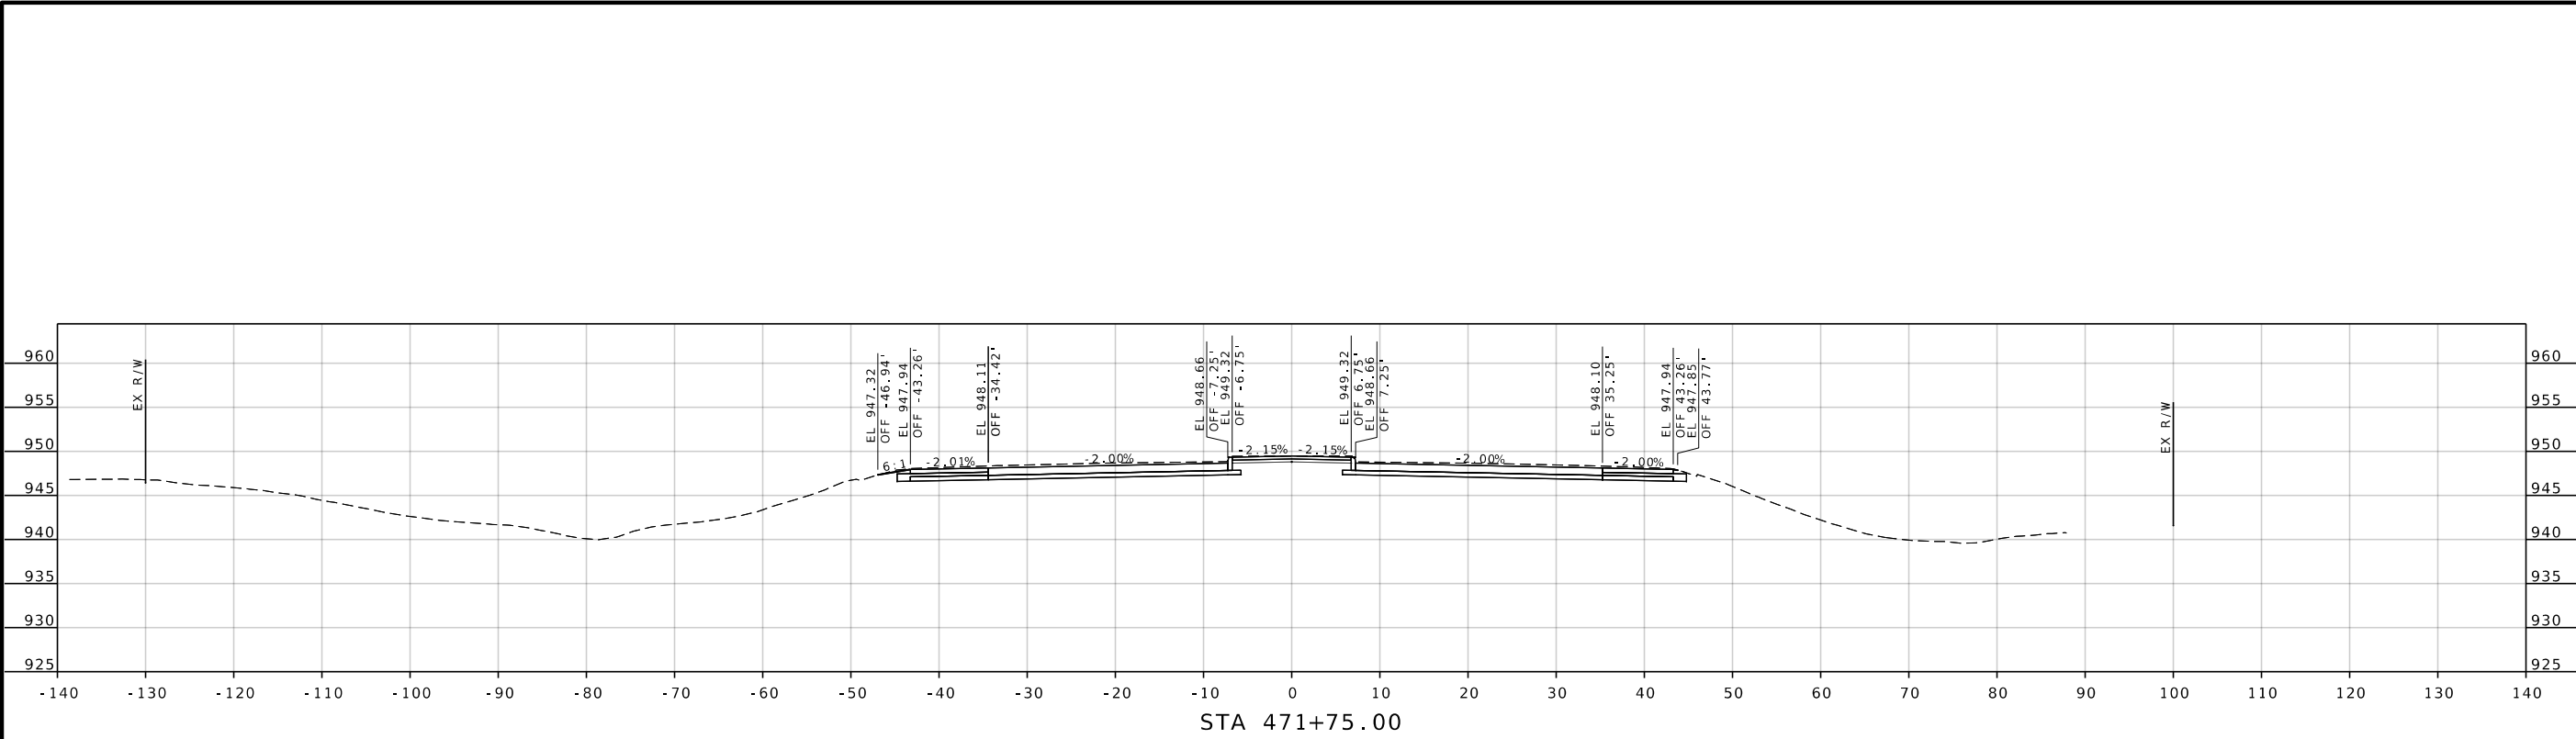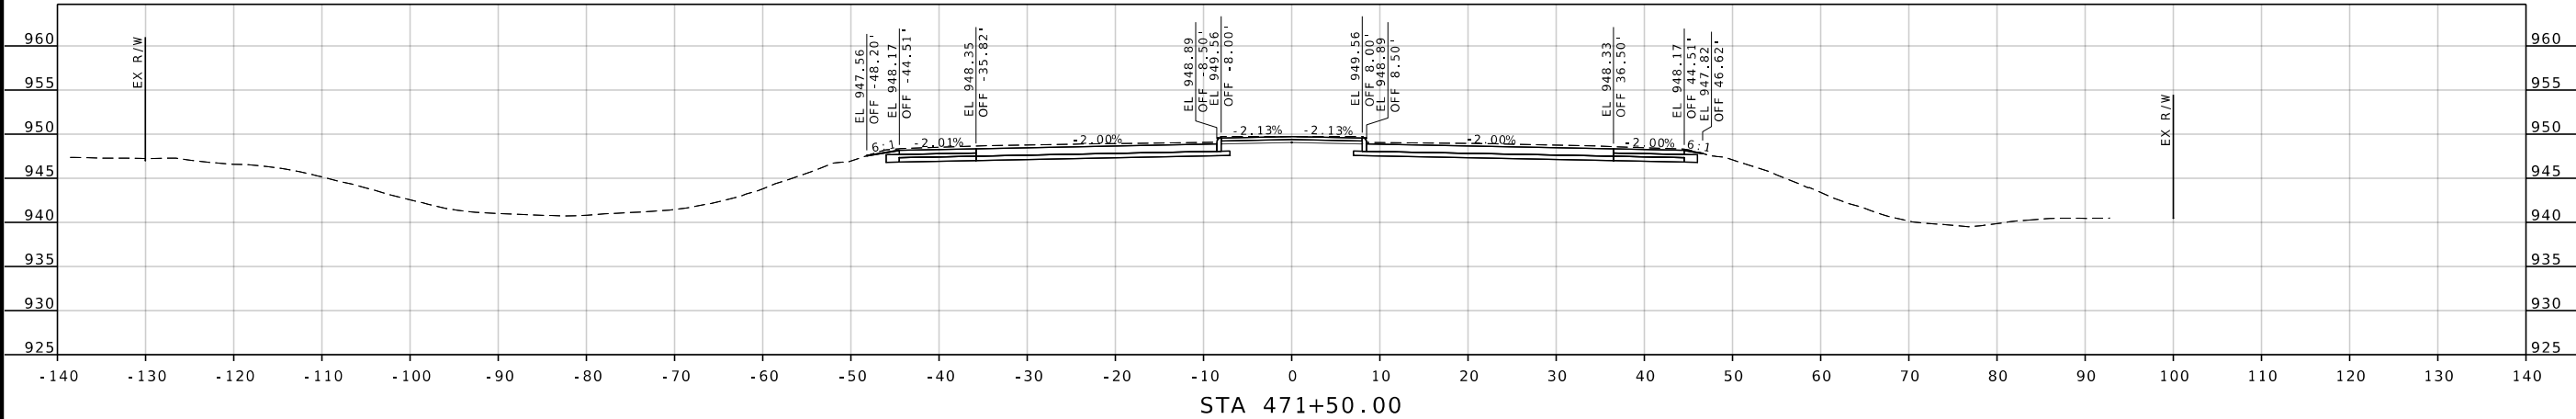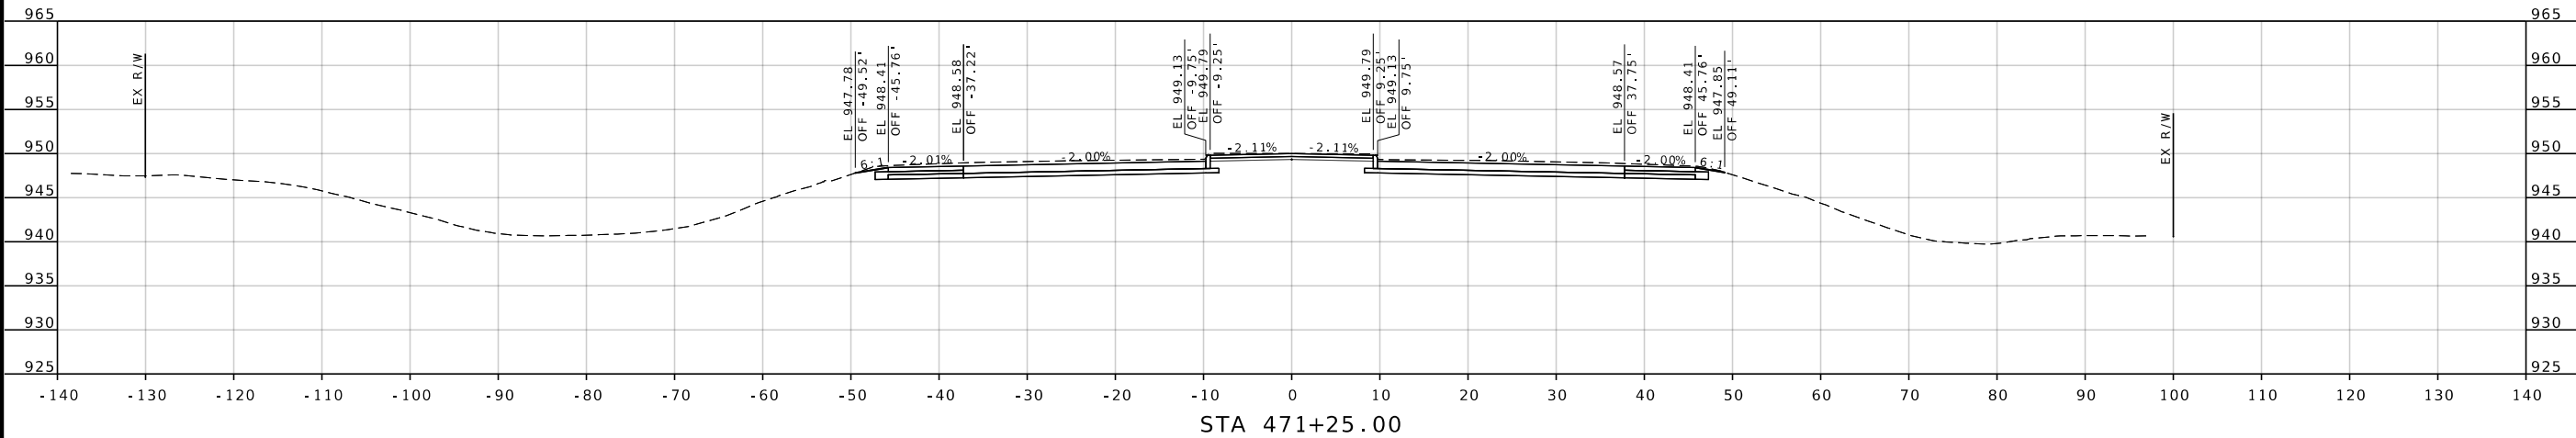

STATE OF MISSOURI

SEAN L. MATLOCK

NUMBER E-27133

PROFESSIONAL ENGINEER

DATE PREPARED
8/10/2026

ROUTE
96

DISTRICT
SW

STATE
MO

SHEET NO.
35

COUNTY
JASPER

JOB NO.
JSR0060

CONTRACT ID.
-

PROJECT NO.
-

BRIDGE NO.
-




DESCRIPTION	DATE


MISSOURI HIGHWAYS AND TRANSPORTATION COMMISSION

105 WEST CAPITOL
JEFFERSON CITY, MO 65102
1-888-ASK-MODOT (1-888-275-6636)

2215 Fairlawn Dr
Carthage, MO 64836
417.358.9551
COA# 0062
weareown.com

Engineering beyond!

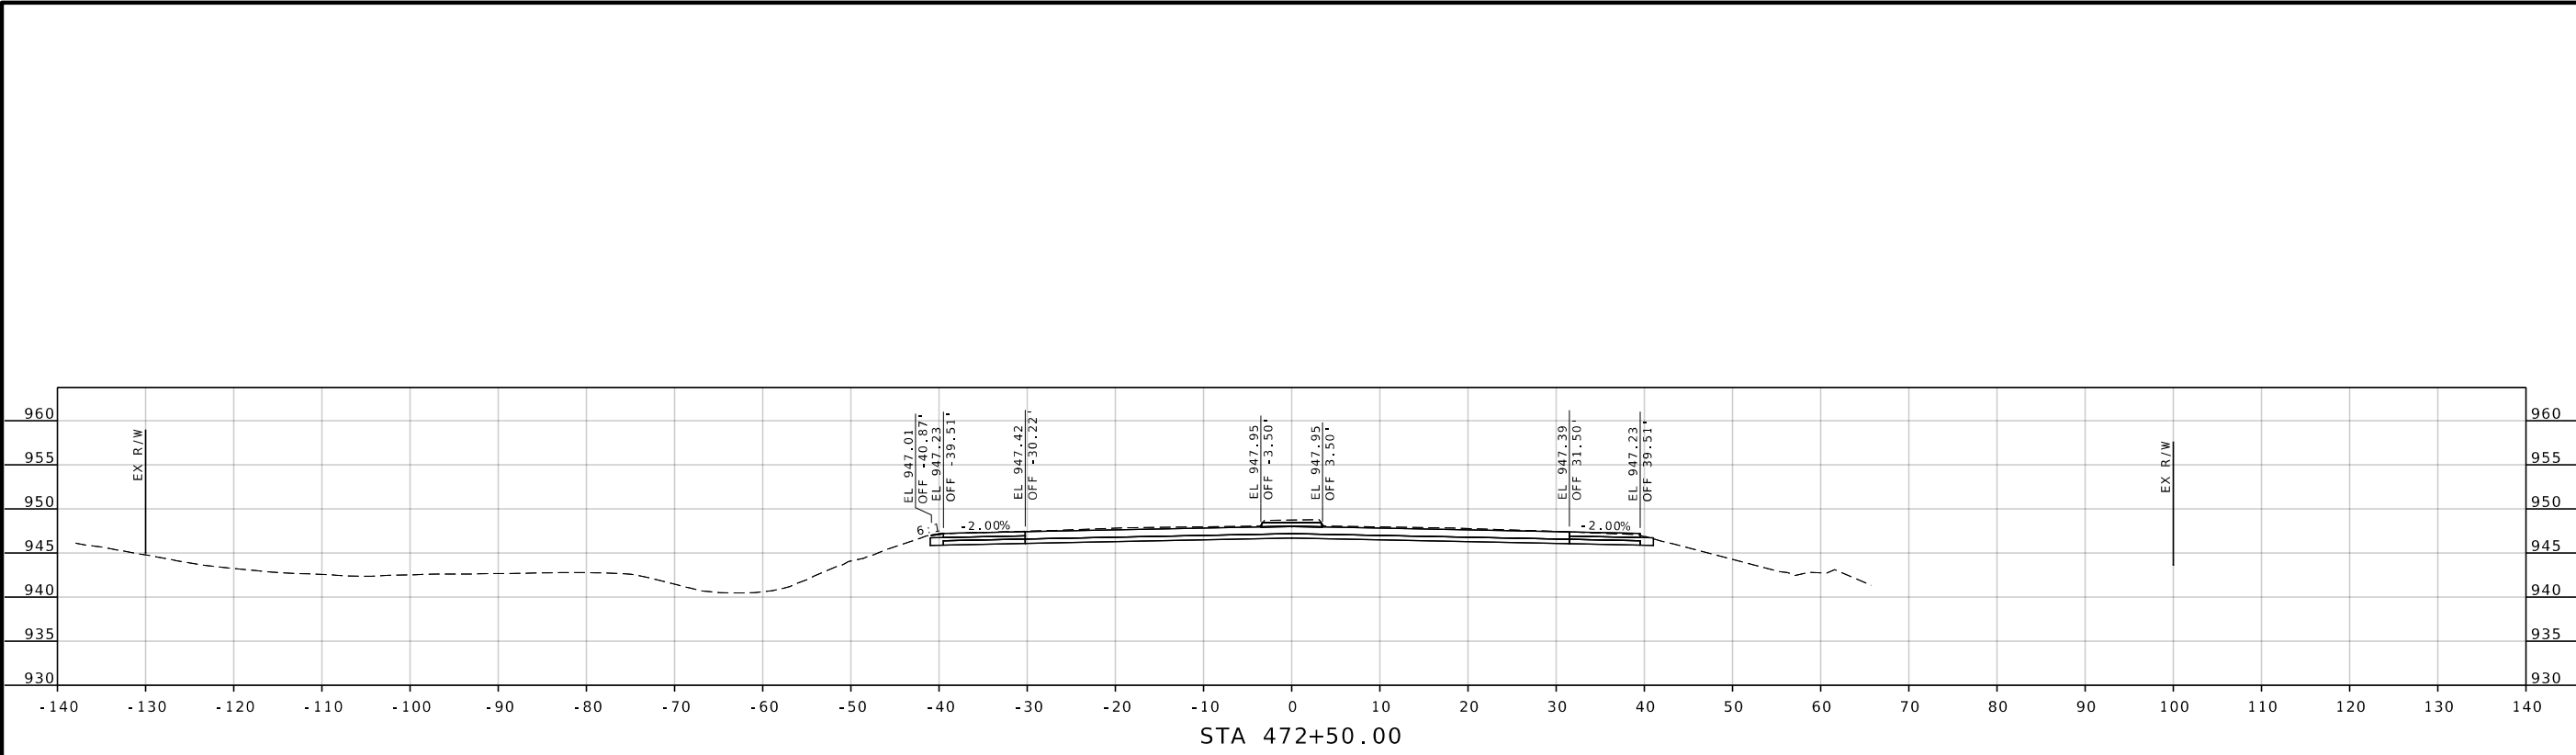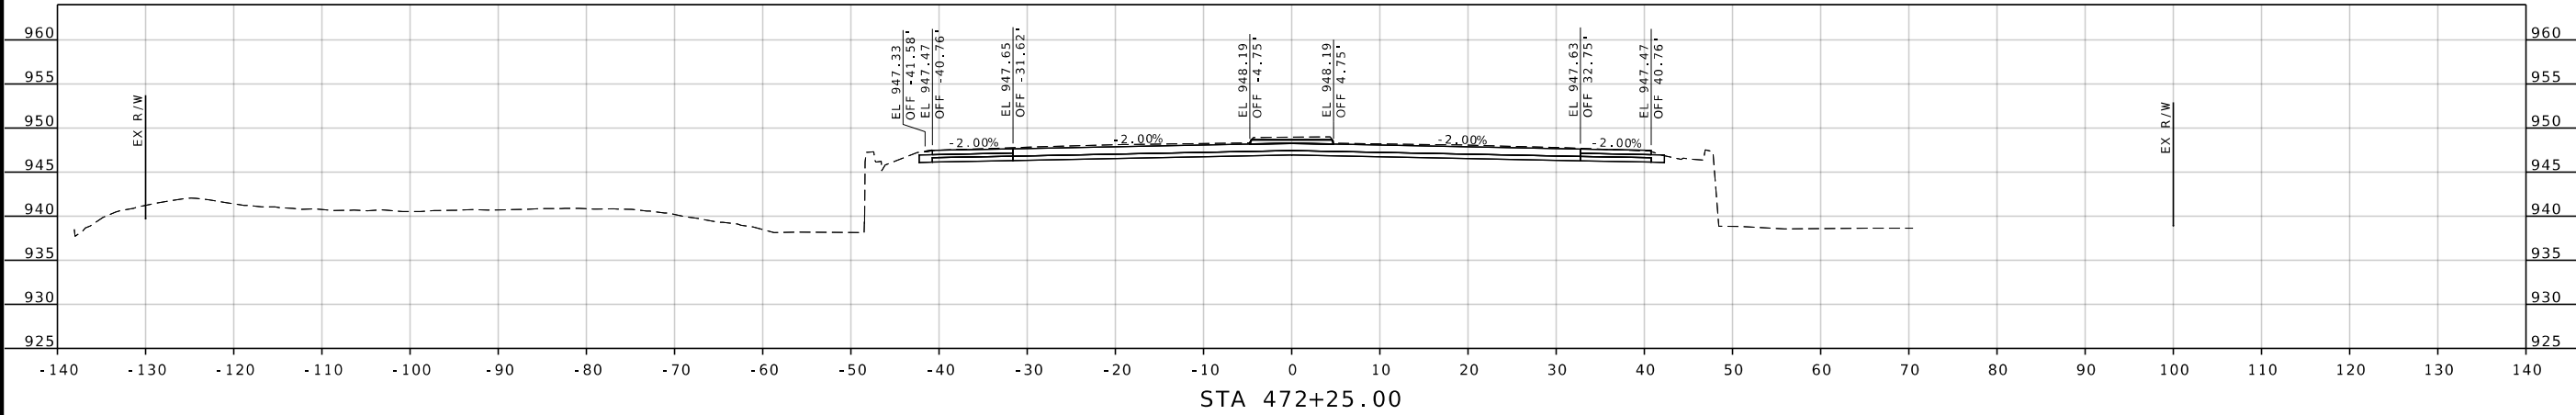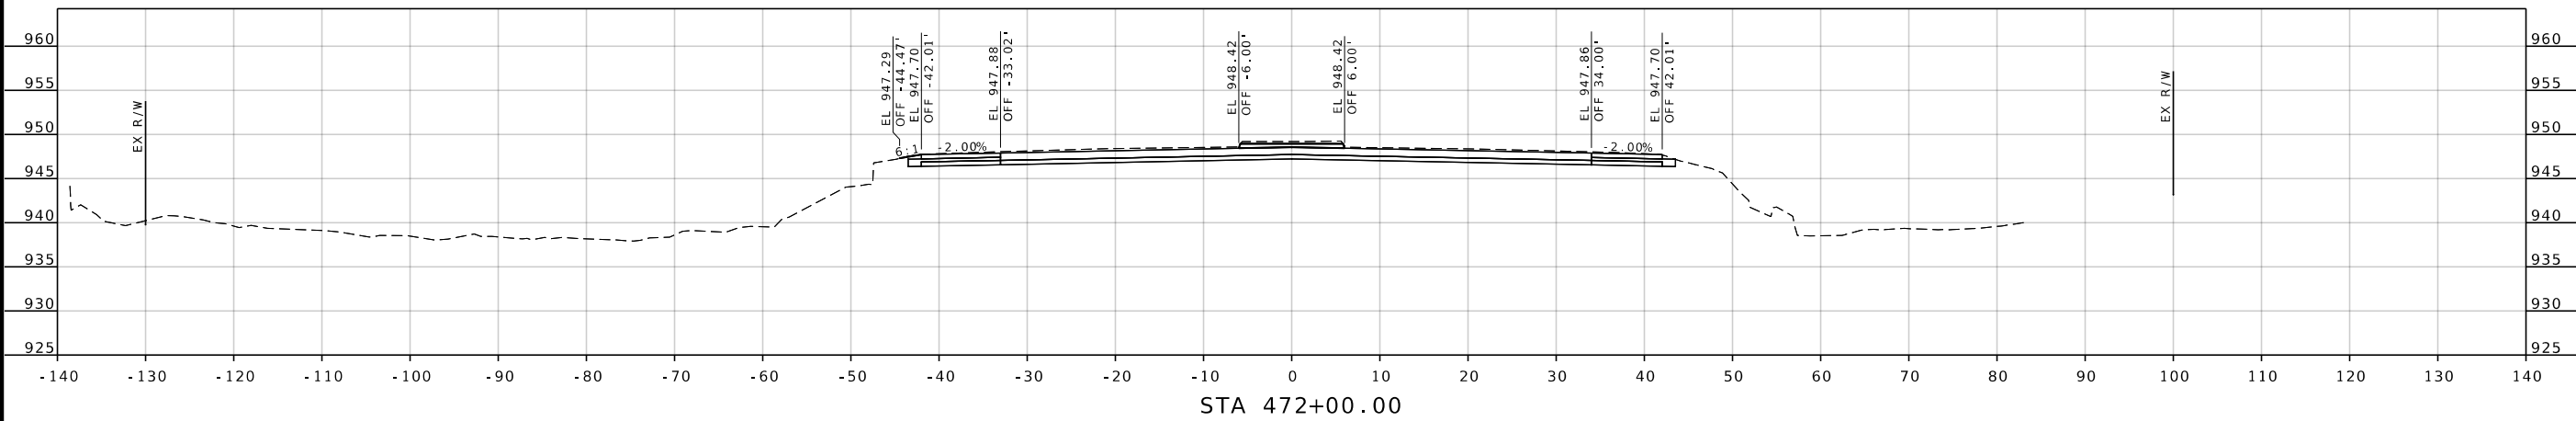

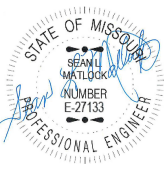

DATE PREPARED 8/10/2026	
ROUTE 96	STATE MO
DISTRICT SW	SHEET NO. 36
COUNTY JASPER	
JOB NO. JSR0060	
CONTRACT ID. -	
PROJECT NO. -	
BRIDGE NO. -	

DESCRIPTION	DATE

MISSOURI HIGHWAYS AND TRANSPORTATION COMMISSION






105 WEST CAPITOL
JEFFERSON CITY, MO 65102
1-888-ASK-MODOT (1-888-275-6636)

2215 Fairlawn Dr
Carthage, MO 64836
417.358.9551
COA# 00062
weareown.com



Engineering beyond.

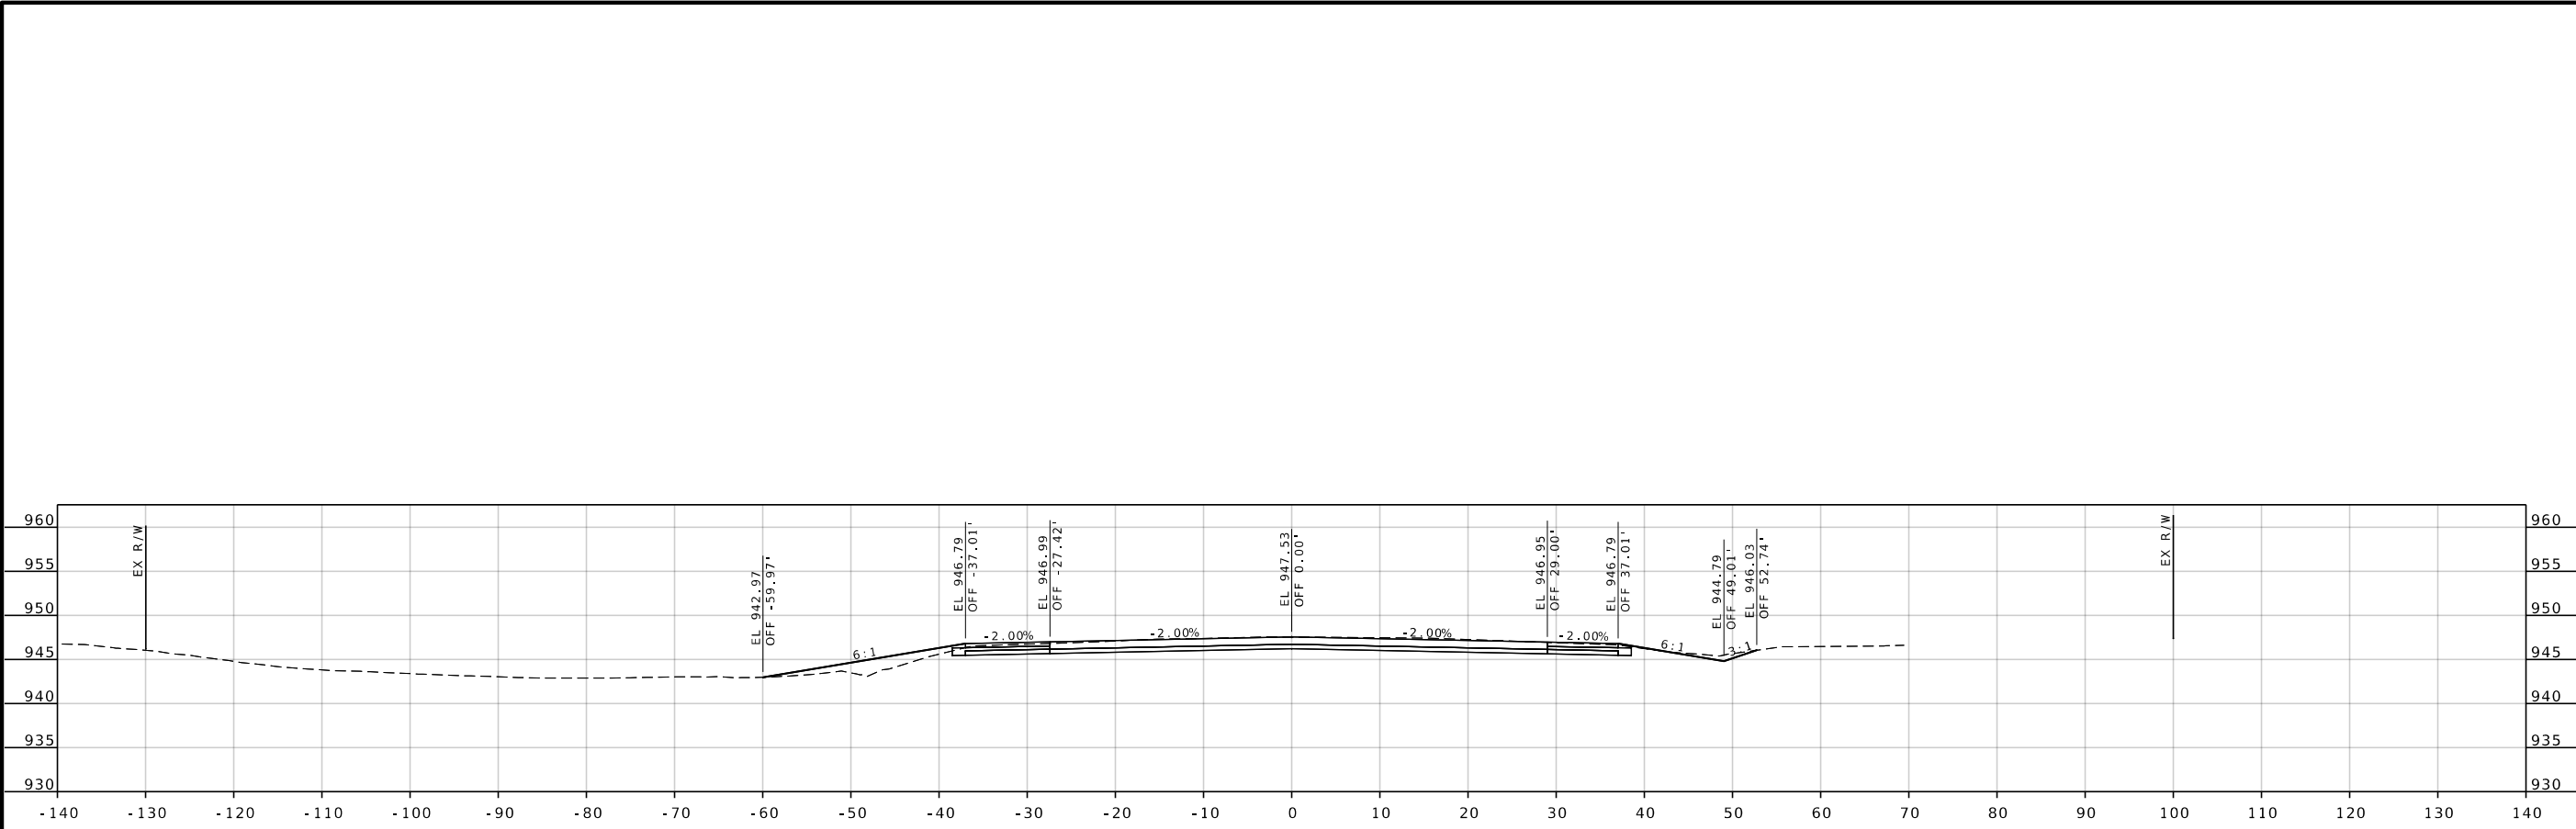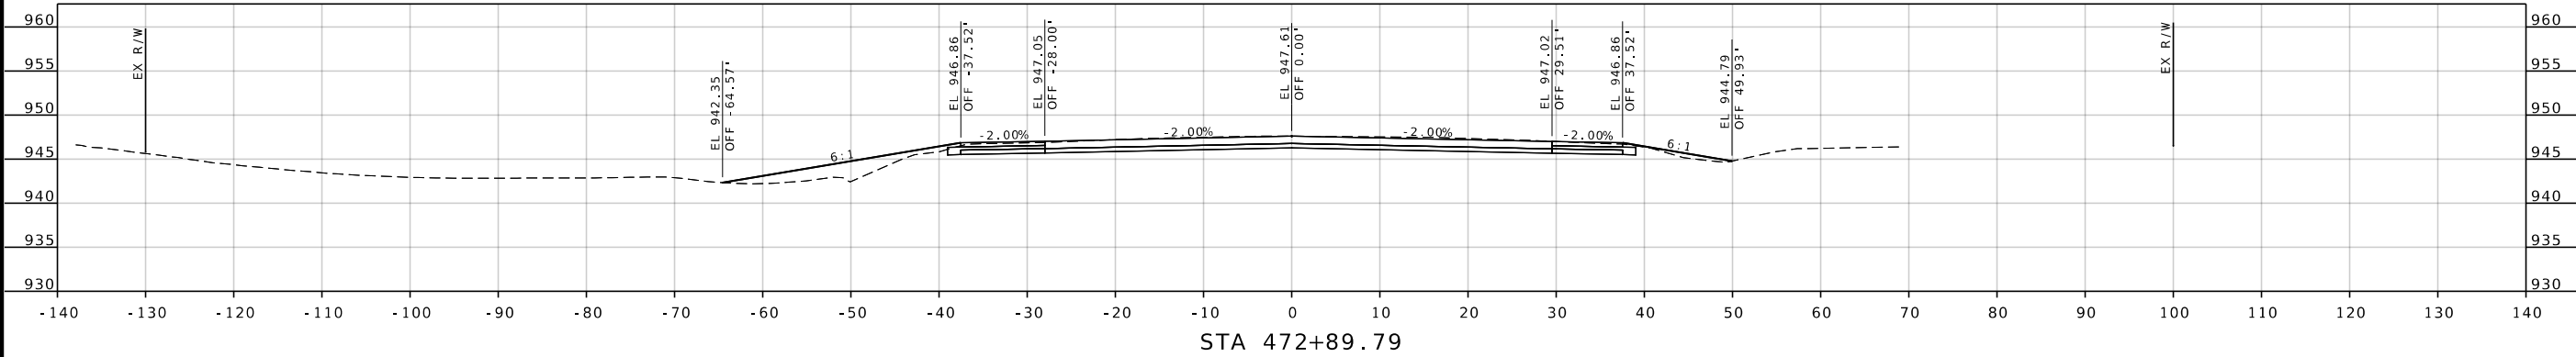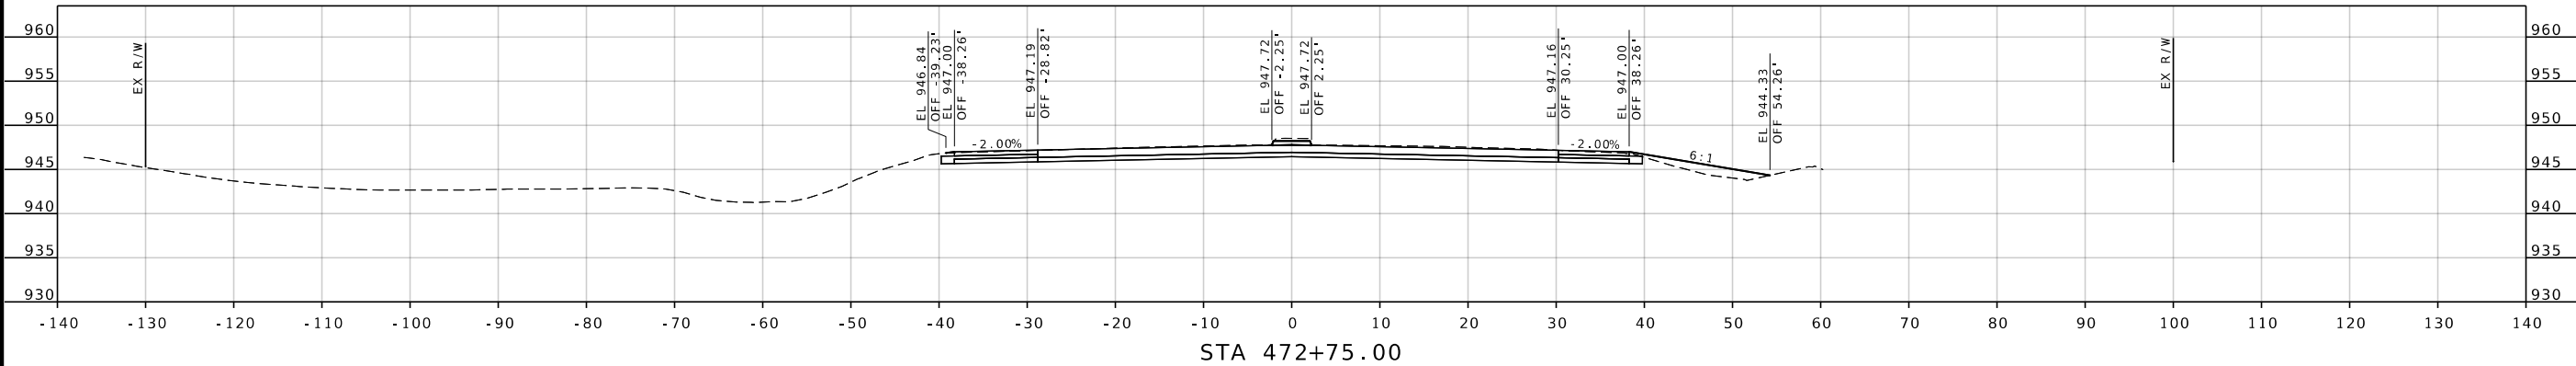

STATE OF MISSOURI

SEAL

WATLOCK

NUMBER

E-27133

PROFESSIONAL ENGINEER

DATE PREPARED

8/10/2026

ROUTE

96

DISTRICT

SW

STATE

MO

SHEET NO.

37

COUNTY

JASPER

JOB NO.

JSR0060

CONTRACT ID.

-

PROJECT NO.

-

BRIDGE NO.

-

DESCRIPTION

DATE

MISSOURI HIGHWAYS AND TRANSPORTATION COMMISSION

105 WEST CAPITOL

JEFFERSON CITY, MO 65102

1-888-ASK-MODOT (1-888-273-6636)

2215 Fairlawn Dr

Carthage, MO 64836

417.358.9551


COA# 00062

weareown.com

OWN

Engineering beyond.

... \XS_001-110_JSRO060_i10_96.dgn 4:58:45 PM 8/10/2026

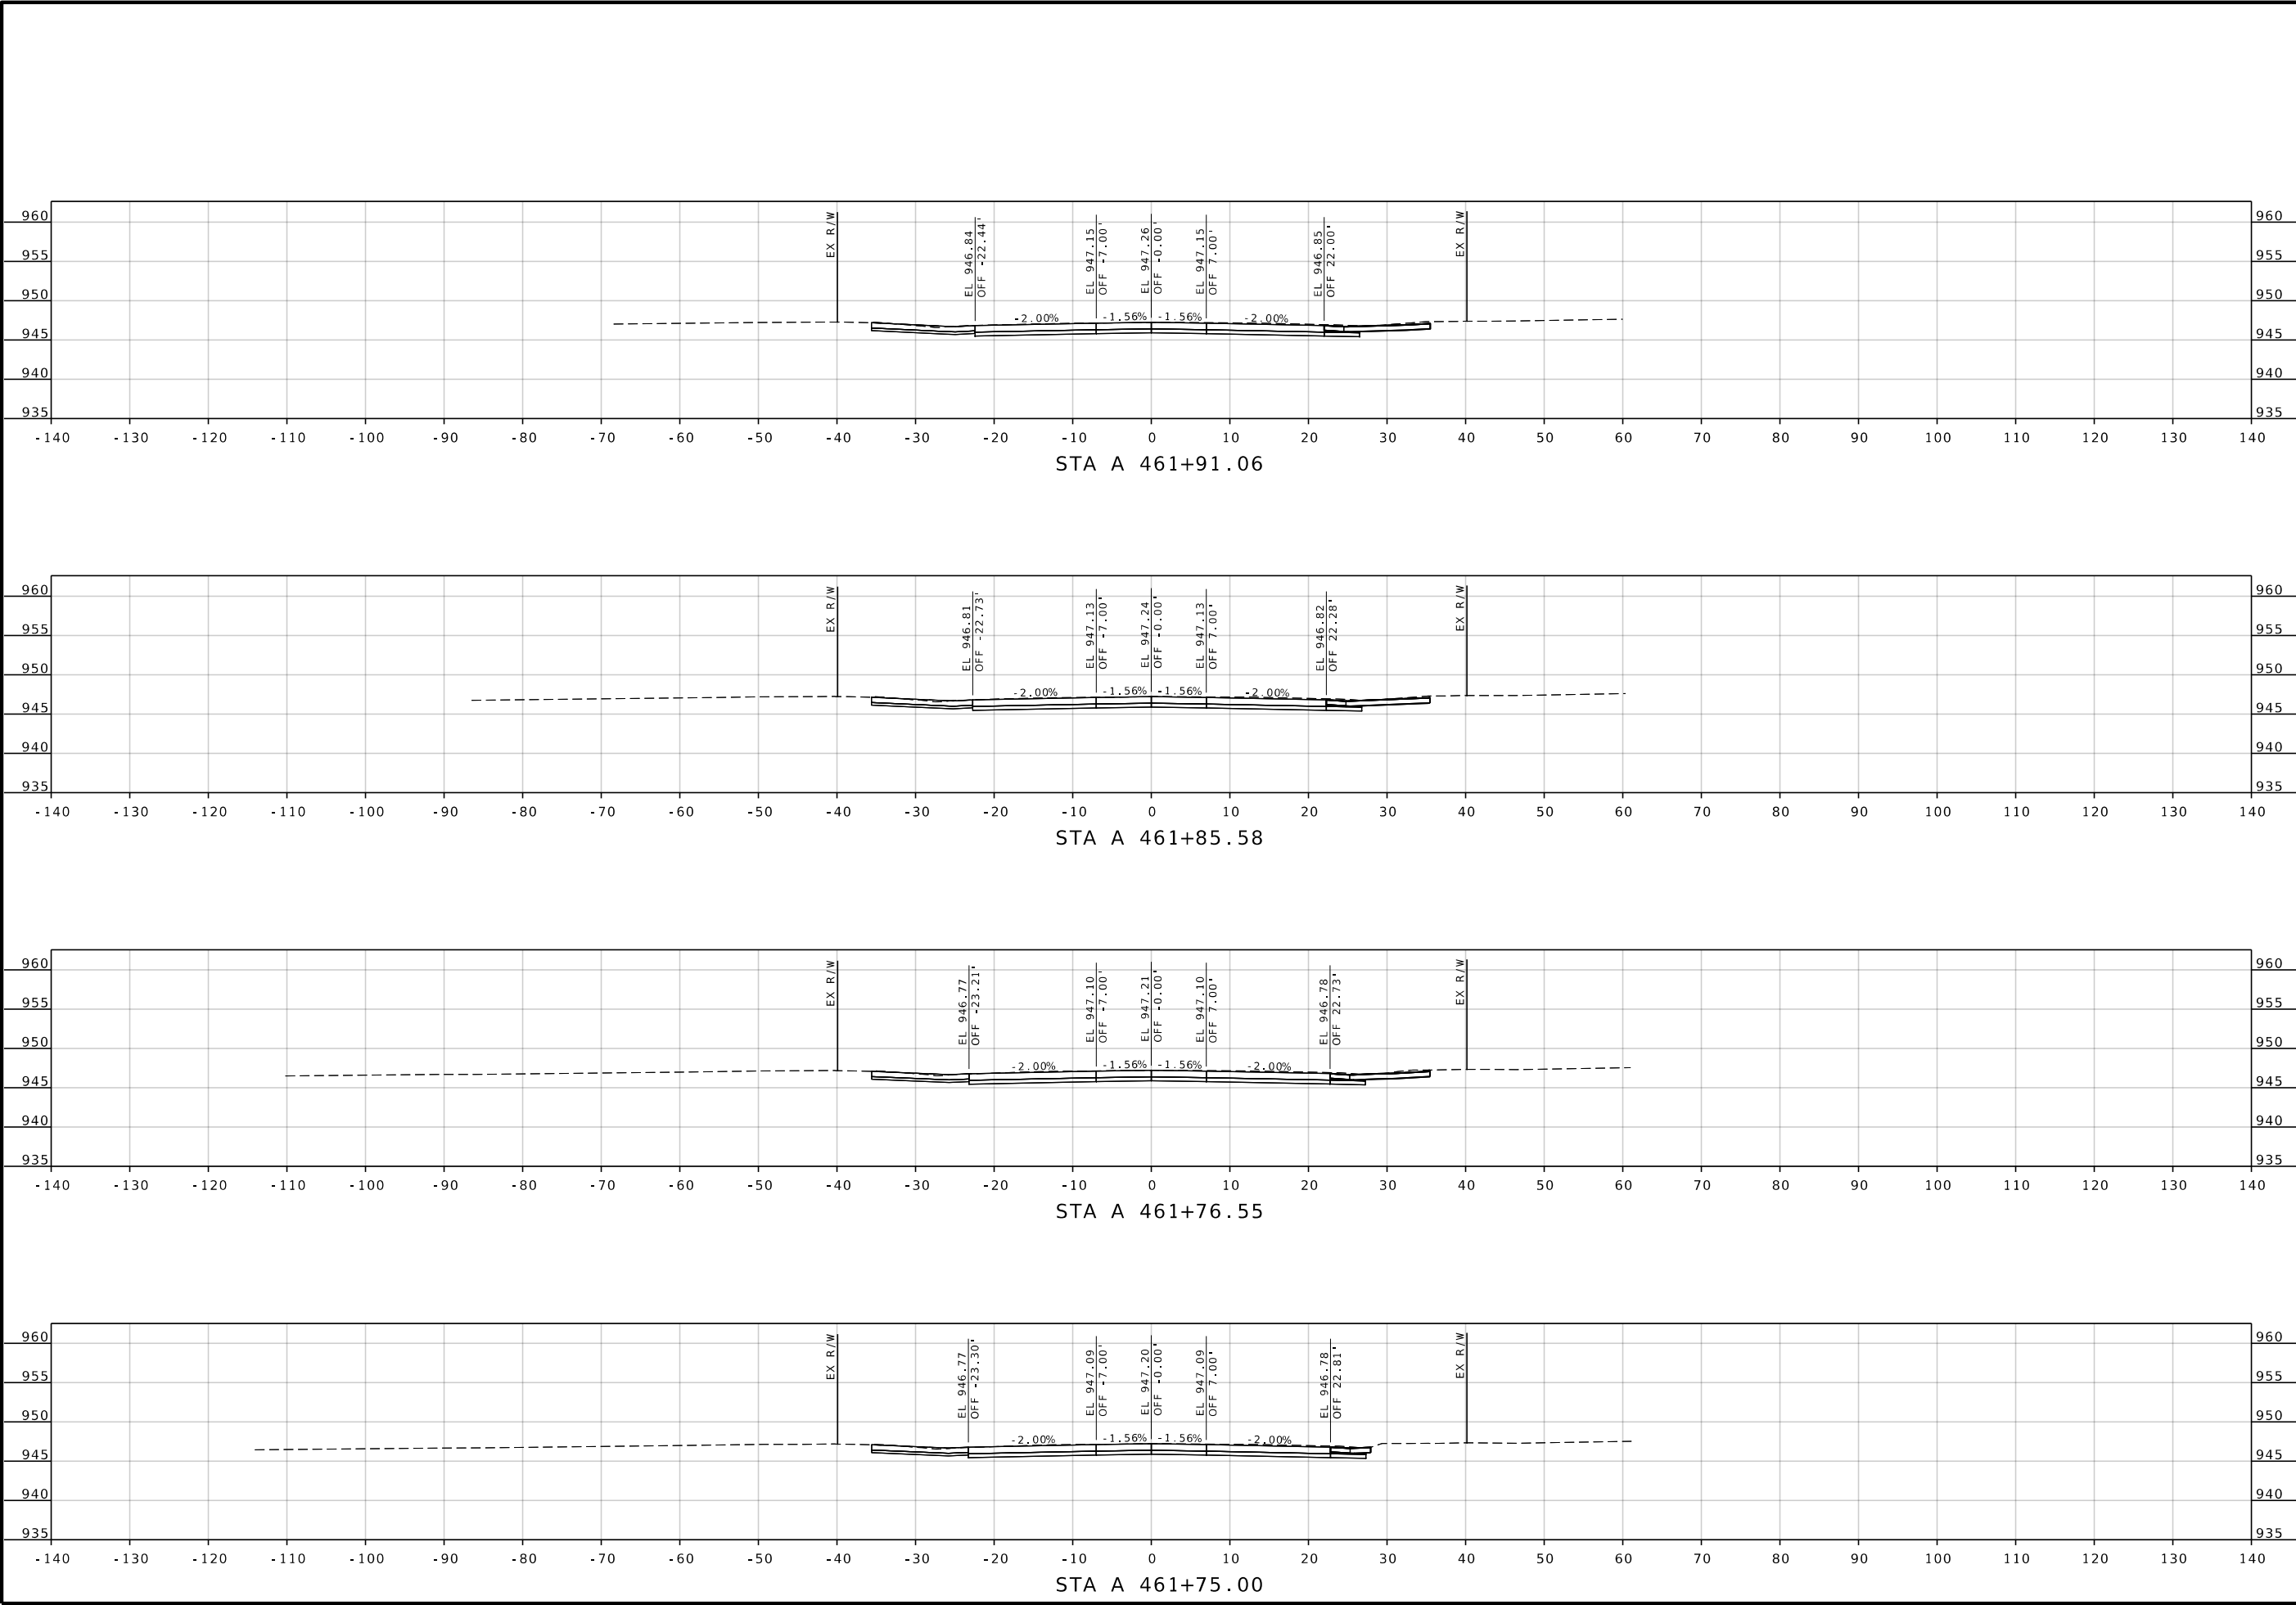

STATE OF MISSOURI

SEAL

WATLOCK

NUMBER

E-27133

PROFESSIONAL ENGINEER

DATE PREPARED

8/10/2026

ROUTE

96

DISTRICT

SW

STATE

MO

SHEET NO.

39

COUNTY

JASPER

JOB NO.

JSR0060

CONTRACT ID.

-

PROJECT NO.

-

BRIDGE NO.

-

DESCRIPTION

DATE

MISSOURI HIGHWAYS AND TRANSPORTATION COMMISSION

105 WEST CAPITOL

JEFFERSON CITY, MO 65102

1-888-ASK-MODOT (1-888-273-6636)

2215 Fairlawn Dr

Carthage, MO 64836


417.358.9551

COA# 00062


weareown.com

Engineering beyond!


...\\XS_001-110_JSRO060_i10_96.dgn 4:58:50 PM 8/10/2026

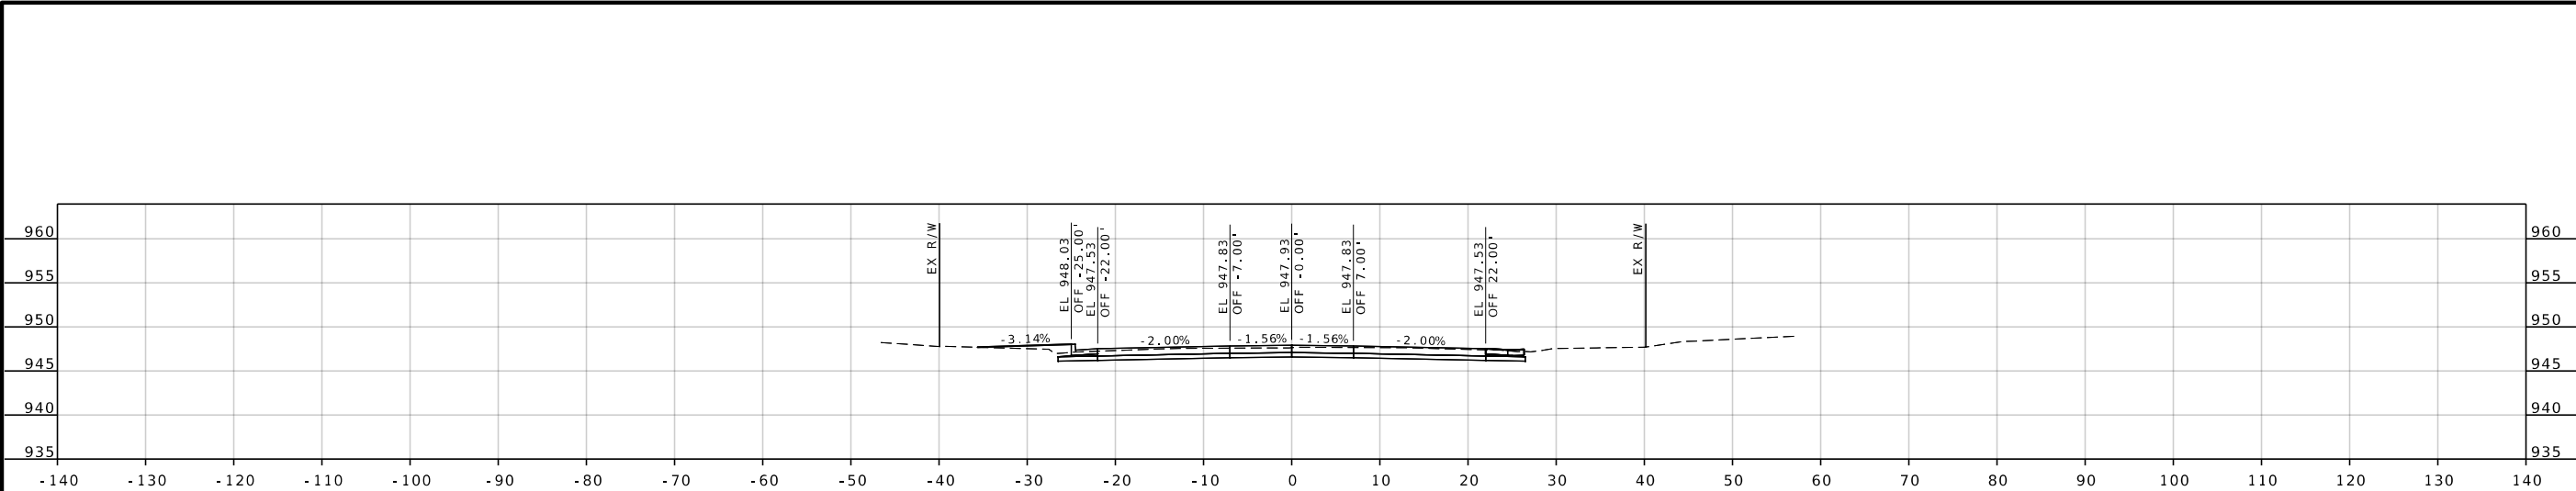


STA A 462+50.00

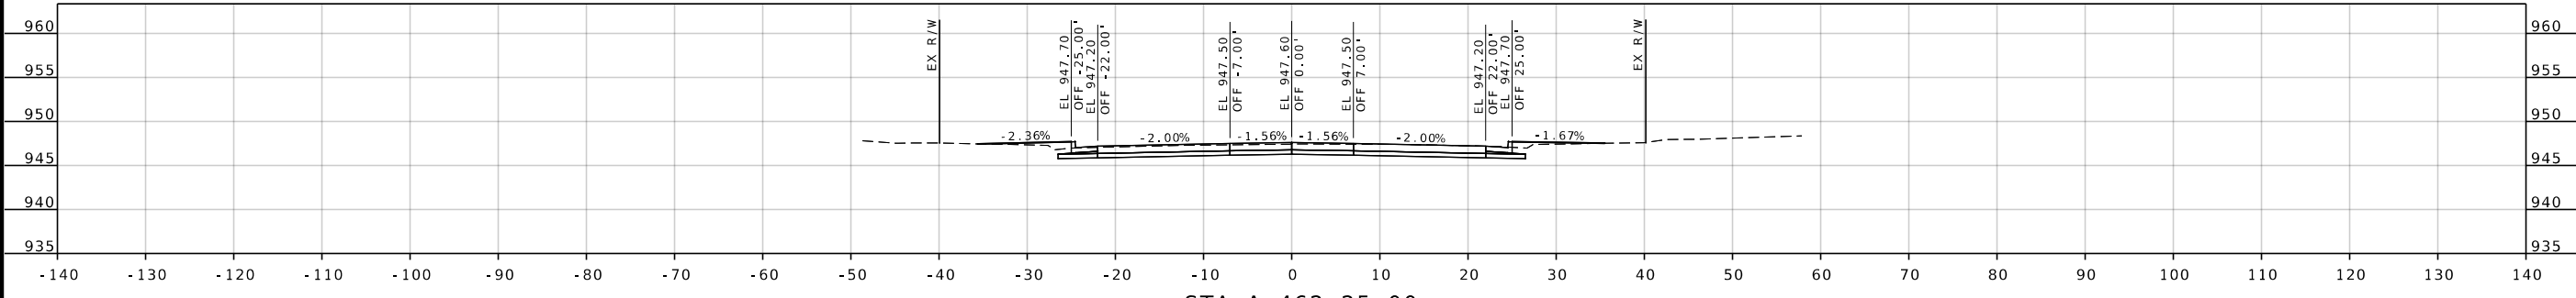

STA A 462+25.00

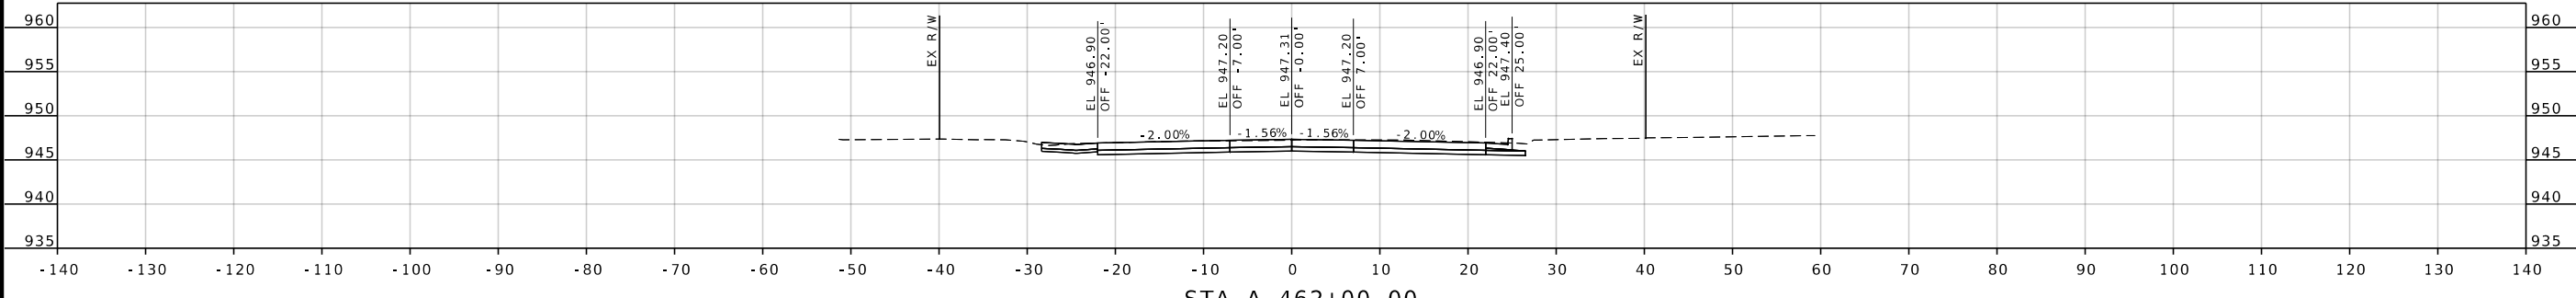

STA A 462+00.00

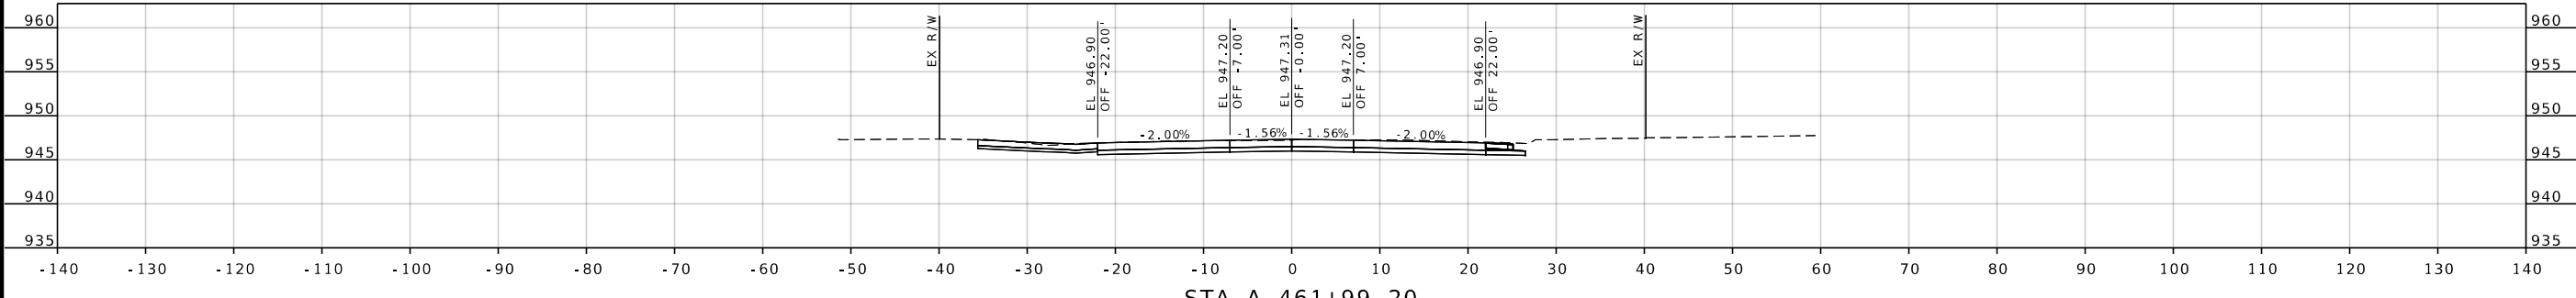

STA A 461+99.20

STATE OF MISSOURI

SEAN MATLOCK

NUMBER E-27133

PROFESSIONAL ENGINEER

DATE PREPARED

8/10/2026

ROUTE

96

STATE

MO

DISTRICT

SW

SHEET NO.

40

COUNTY

JASPER

JOB NO.

JSR0060

CONTRACT ID.

-

PROJECT NO.

-

BRIDGE NO.

-

DESCRIPTION

DATE

MISSOURI HIGHWAYS AND TRANSPORTATION COMMISSION

105 WEST CAPITOL

JEFFERSON CITY, MO 65102

1-888-ASK-MODOT (1-888-273-6636)

2215 Fairlawn Dr

Carthage, MO 64836

417.358.9551


COA# 00062

weareown.com


OWN

Engineering beyond.


... \XS_001-110_JSRO060_i10_96.dgn 4:58:53 PM 8/10/2026

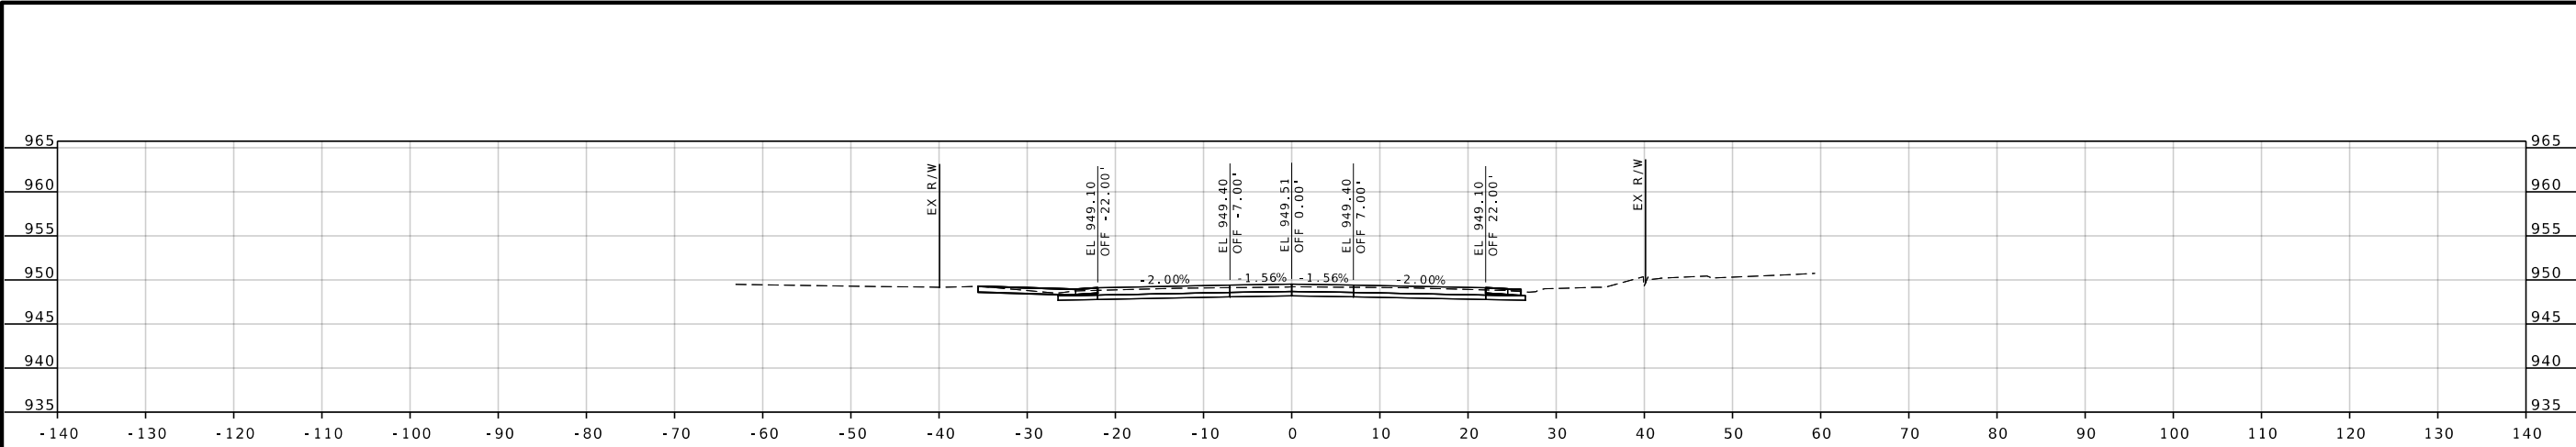


STA A 463+14.90

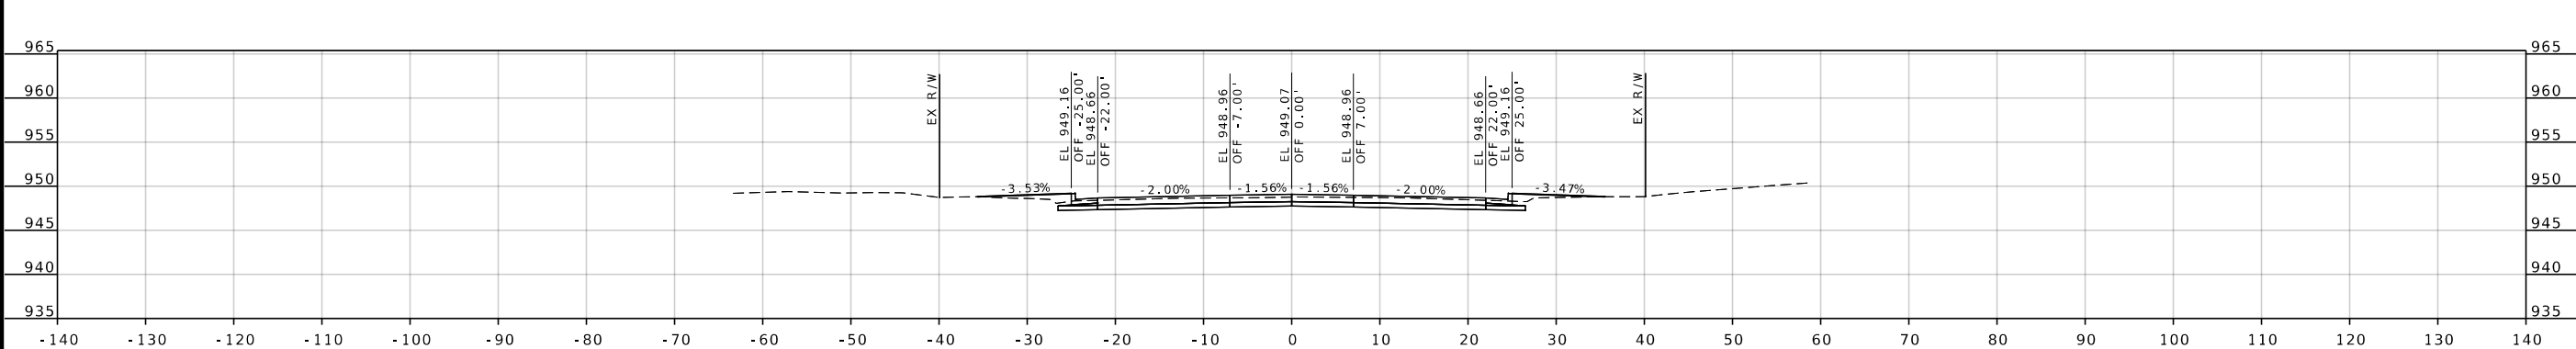

STA A 463+00.00

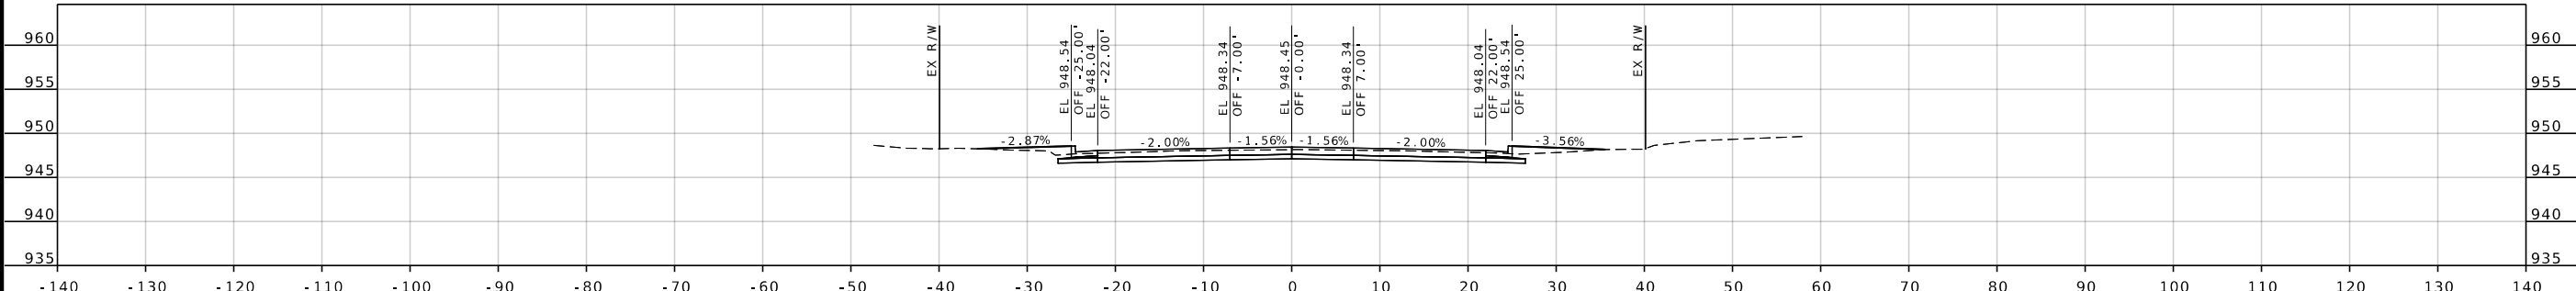

STA A 462+75.00

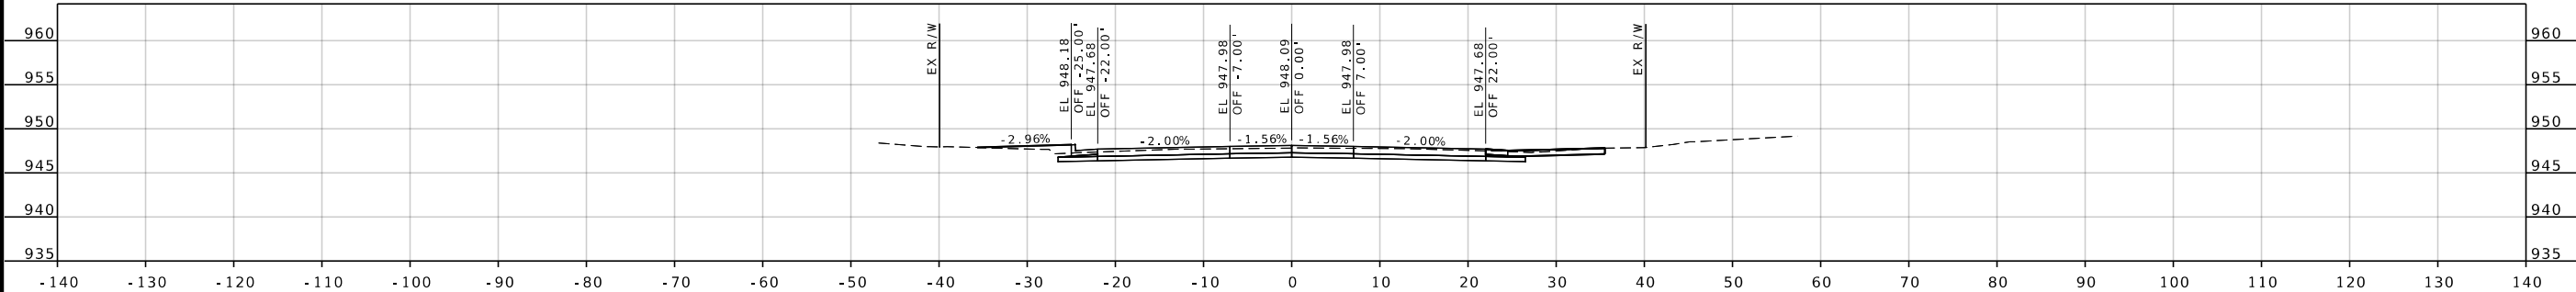

STA A 462+58.04



DATE PREPARED 8/10/2026	
ROUTE 96	STATE MO
DISTRICT SW	SHEET NO. 41
COUNTY JASPER	
JOB NO. JSR0060	
CONTRACT ID. -	
PROJECT NO. -	
BRIDGE NO. -	


DATE	DESCRIPTION

MISSOURI HIGHWAYS AND TRANSPORTATION COMMISSION


105 WEST CAPITOL
JEFFERSON CITY, MO 65102
1-888-ASK-MODOT (1-888-273-6636)

2215 Fairlawn Dr
Carthage, MO 64836
417.358.9551
COA# 00062
weareown.com


Engineering beyond.

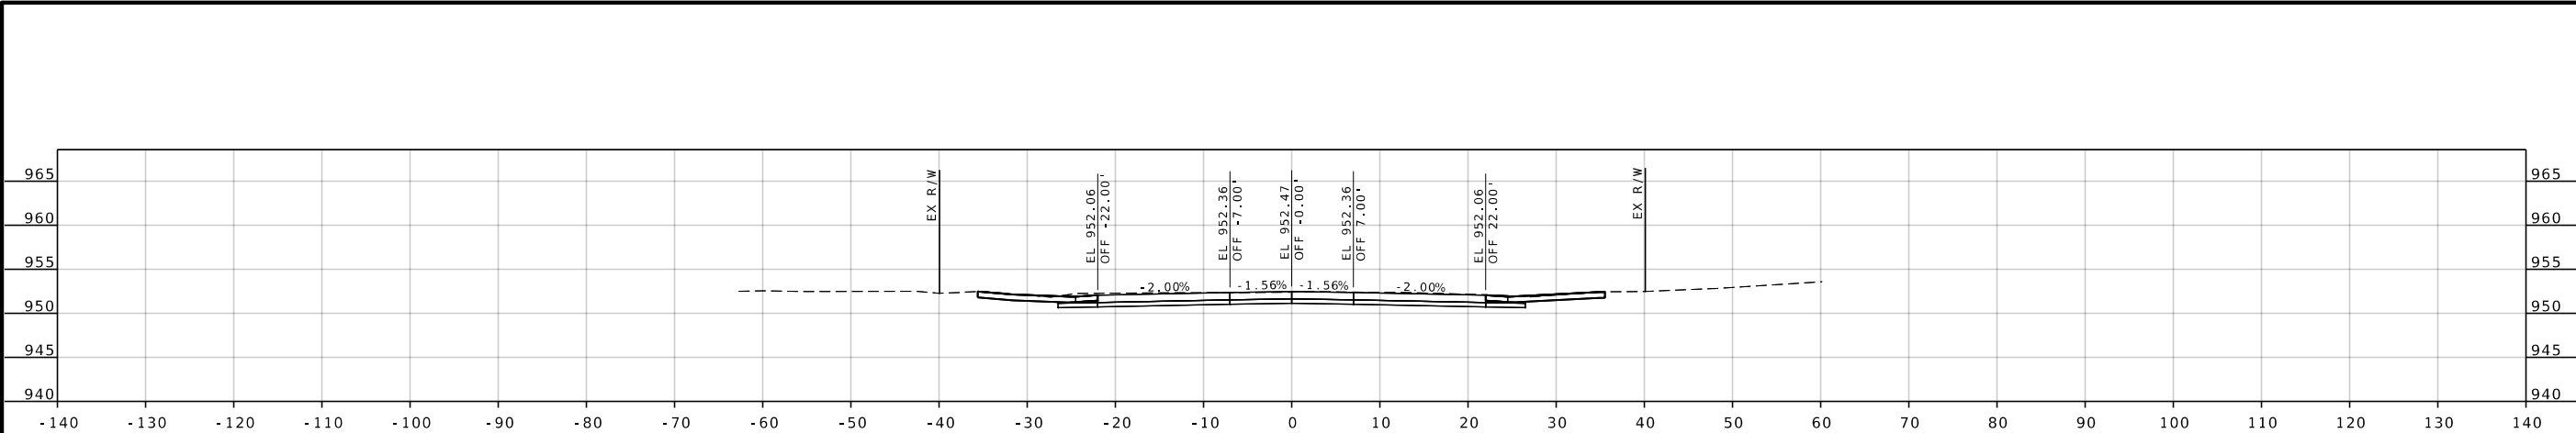


STA A 463+91.02

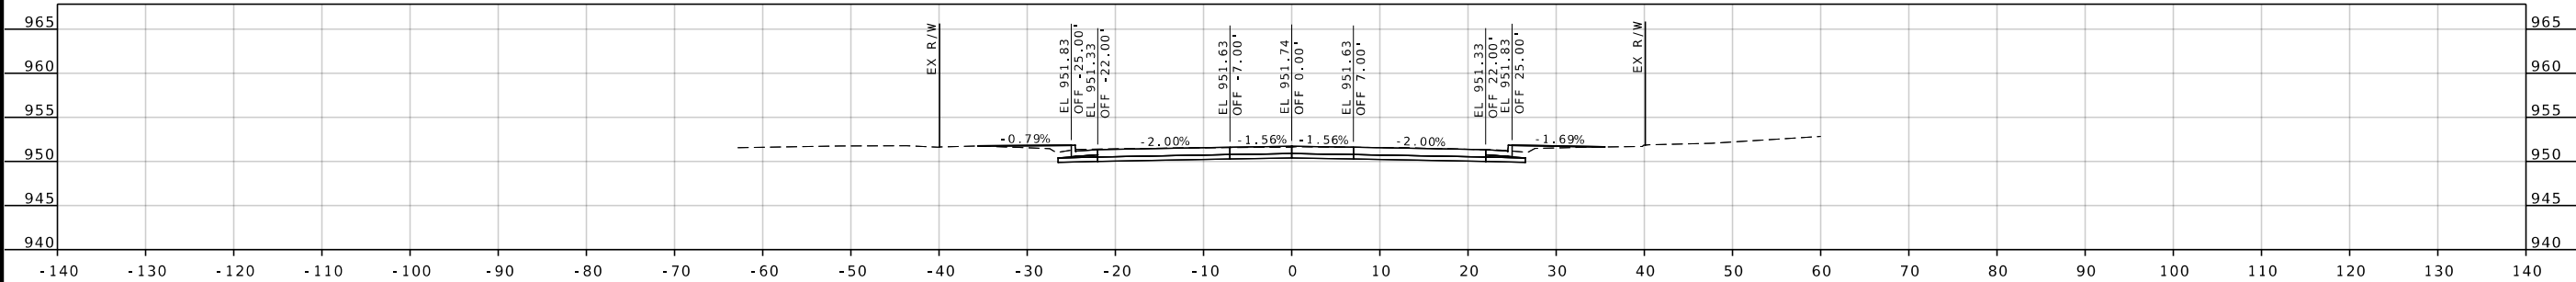

STA A 463+75.00

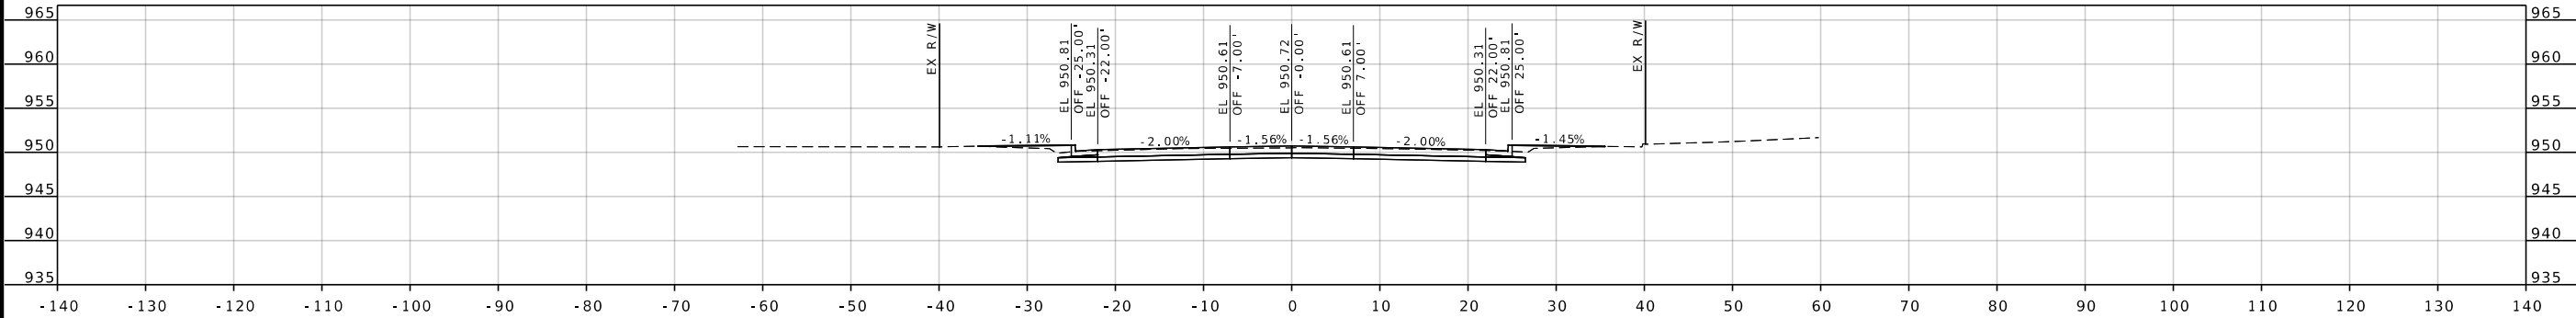

STA A 463+50.00

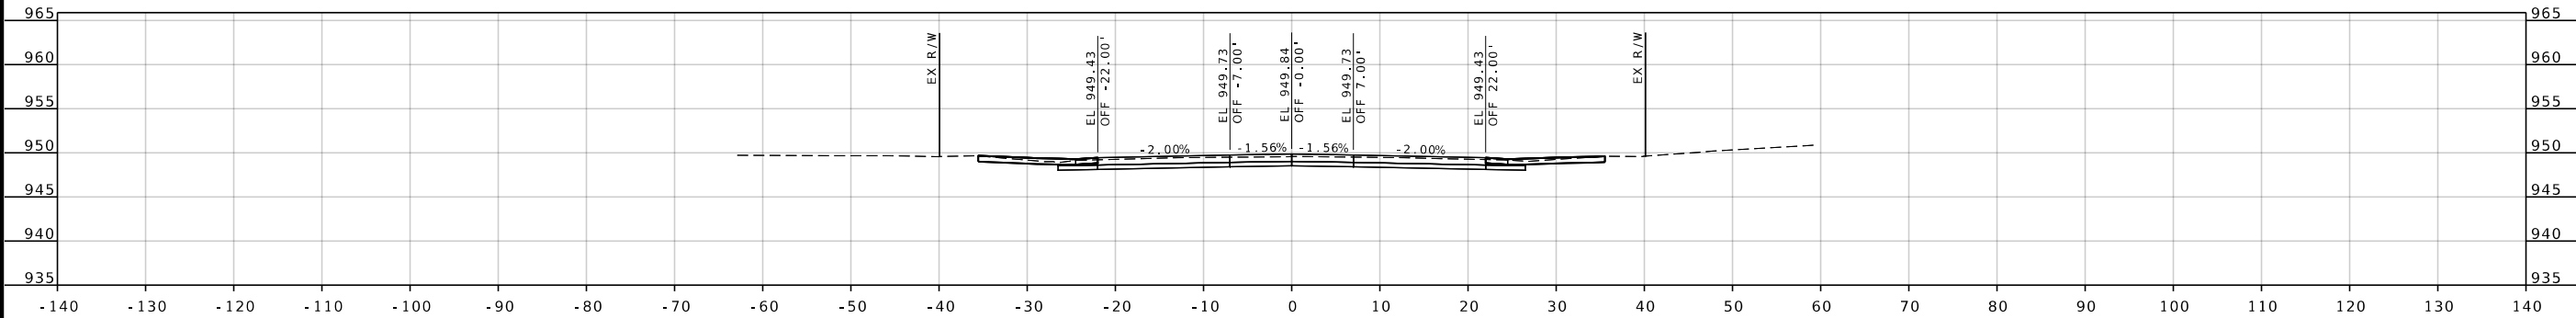

STA A 463+25.00



DATE PREPARED 8/10/2026	
ROUTE 96	STATE MO
DISTRICT SW	SHEET NO. 42
COUNTY JASPER	
JOB NO. JSR0060	
CONTRACT ID. -	
PROJECT NO. -	
BRIDGE NO. -	




DESCRIPTION	DATE

MISSOURI HIGHWAYS AND TRANSPORTATION COMMISSION

105 WEST CAPITOL
JEFFERSON CITY, MO 65102
1-888-ASK-MODOT (1-888-273-6636)

2215 Fairlawn Dr
Carthage, MO 64836
417.358.9551
COA# 00062
weareown.com

Engineering beyond.

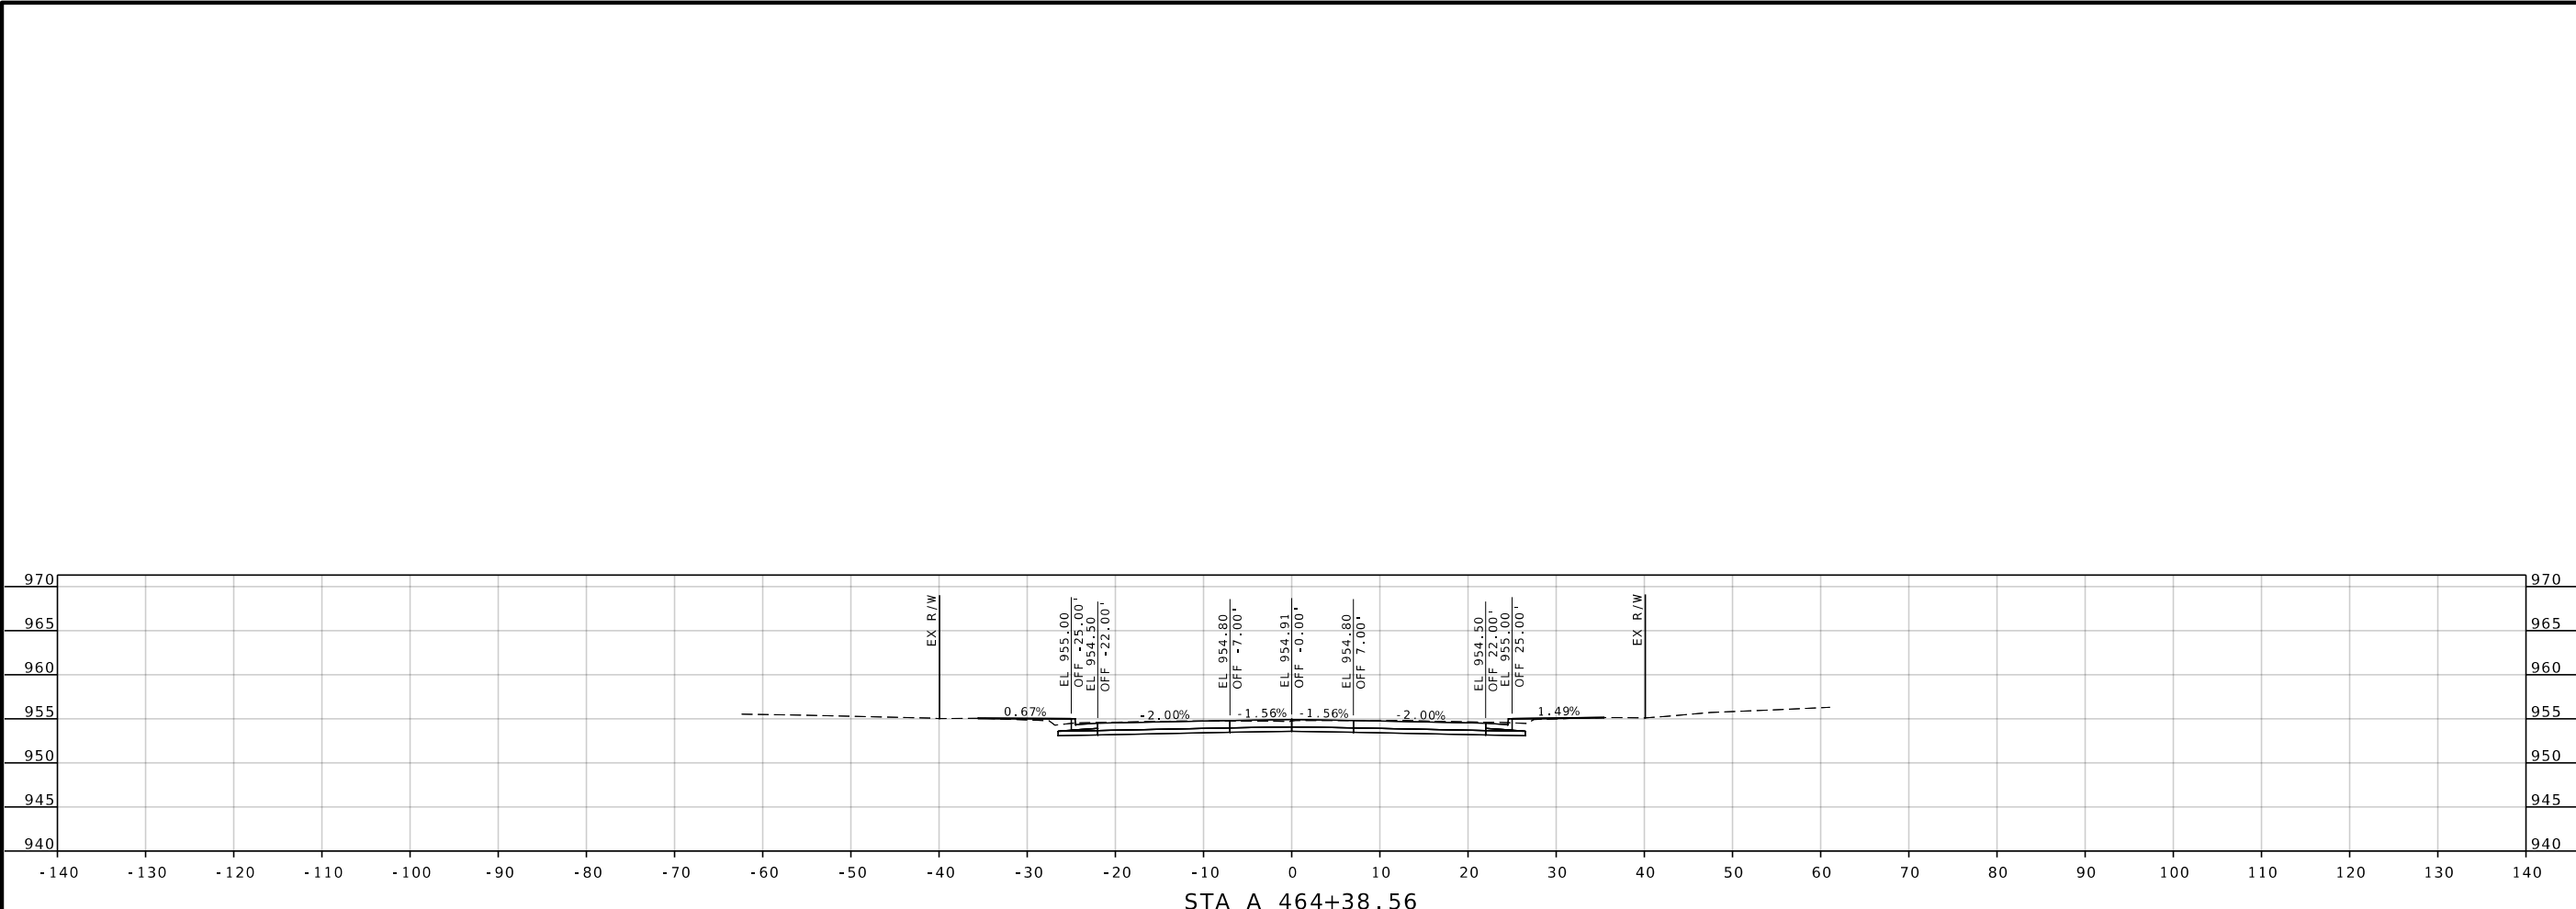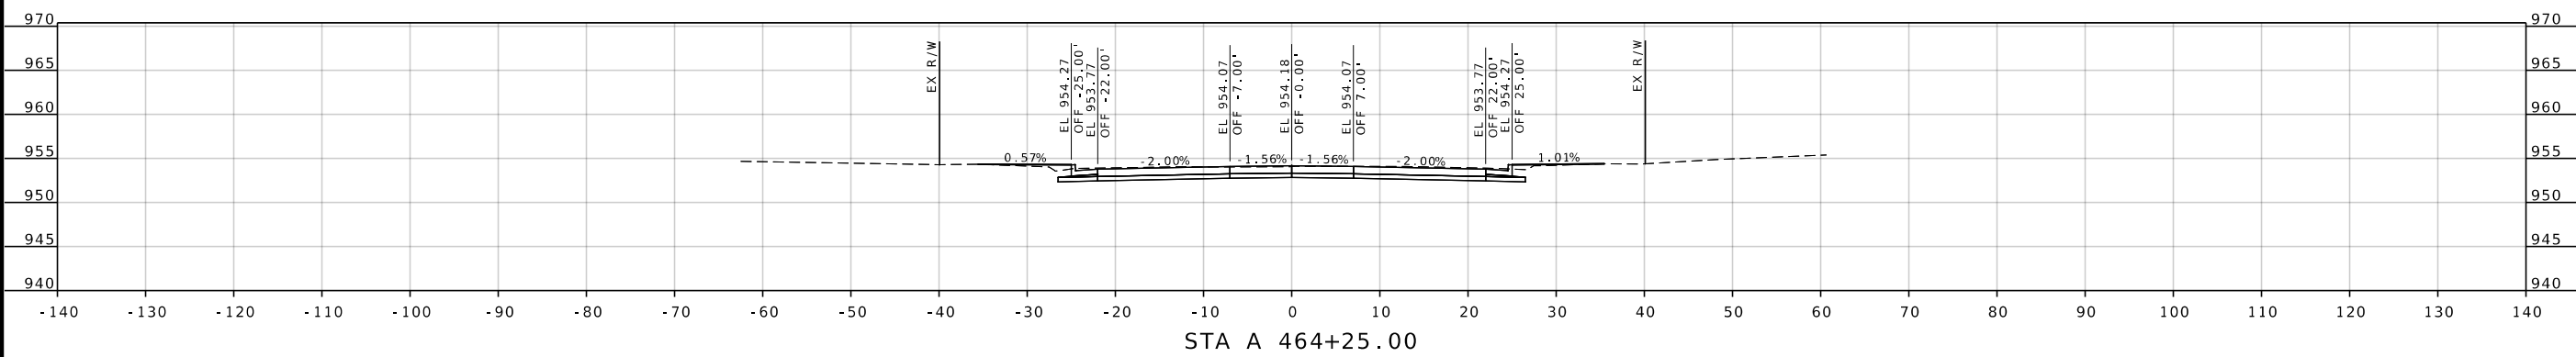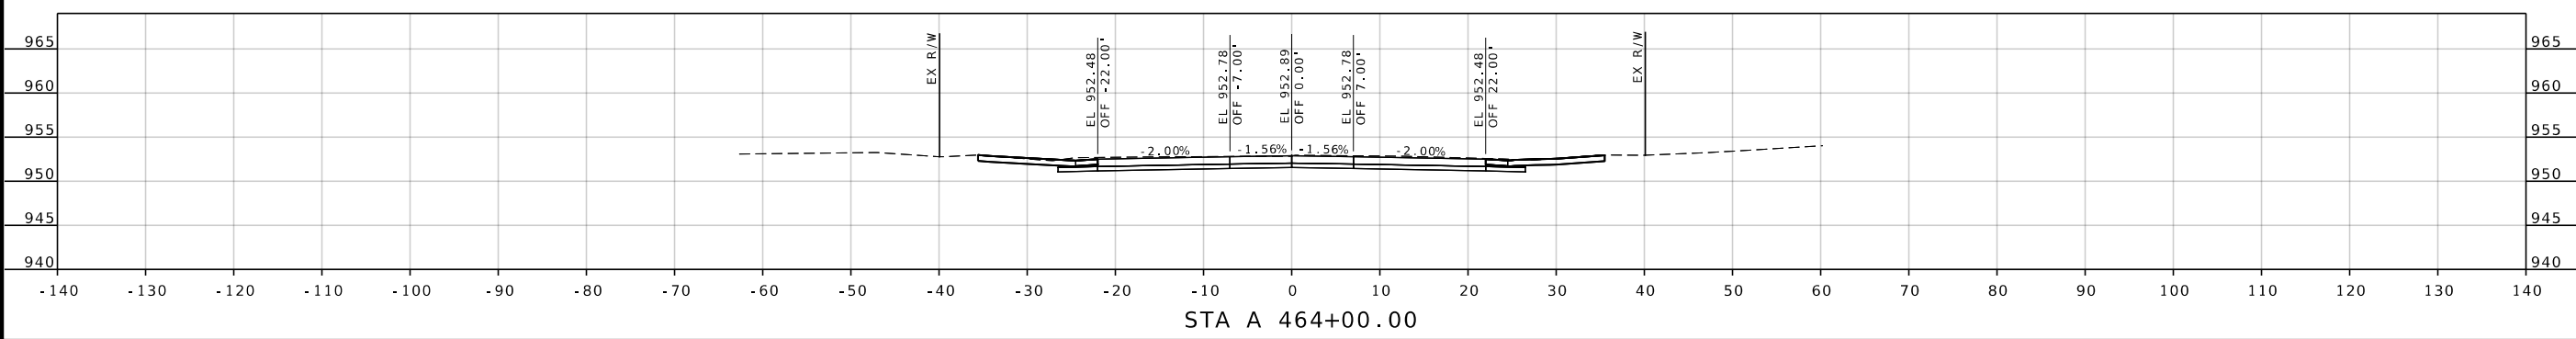

STATE OF MISSOURI

SEAN L. MATLOCK

NUMBER E-27133

PROFESSIONAL ENGINEER

DATE PREPARED
8/10/2026

ROUTE
96

DISTRICT
SW

STATE
MO

SHEET NO.
43

COUNTY
JASPER

JOB NO.
JSR0060

CONTRACT ID.
-

PROJECT NO.
-

BRIDGE NO.
-


DESCRIPTION	DATE

MISSOURI HIGHWAYS AND TRANSPORTATION COMMISSION


105 WEST CAPITOL
JEFFERSON CITY, MO 65102
1-888-ASK-MODOT (1-888-273-6636)

2215 Fairlawn Dr
Carthage, MO 64836
417.358.9551
COA# 00062
weareown.com


Engineering beyond!

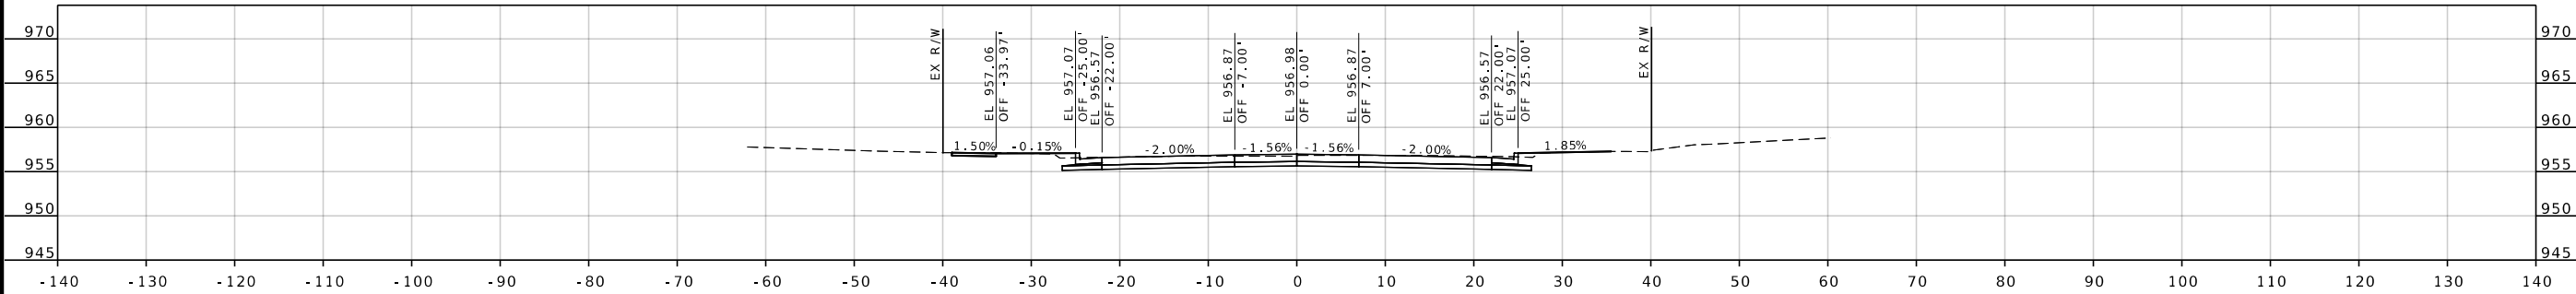

STA A 464+75.00

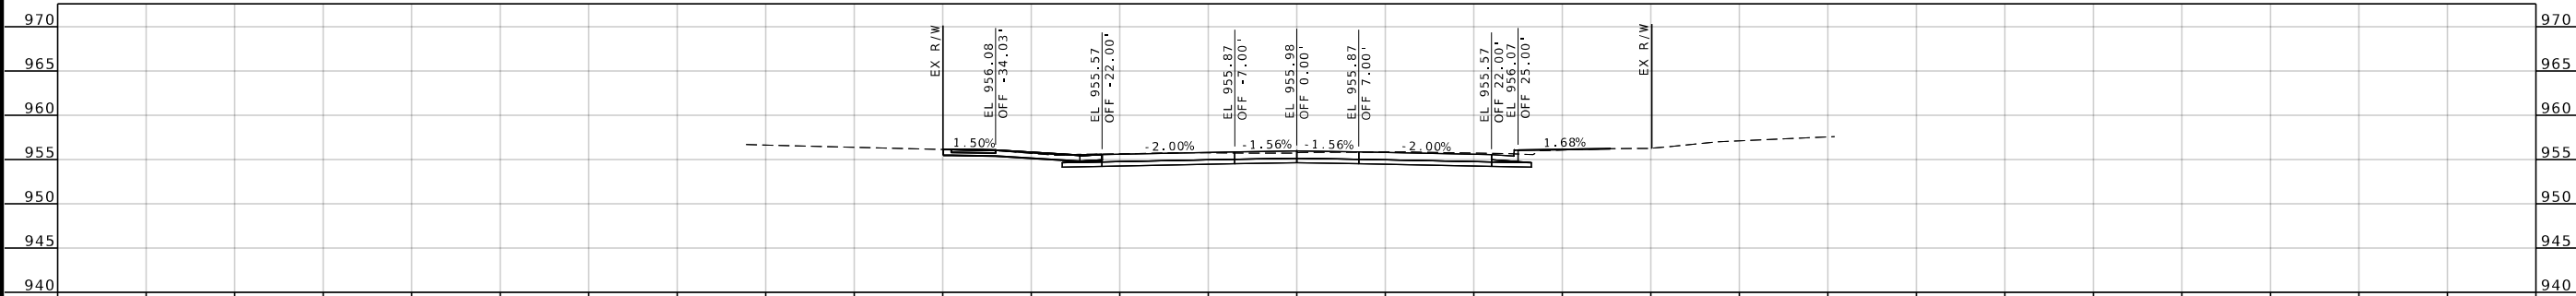

STA A 464+57.45

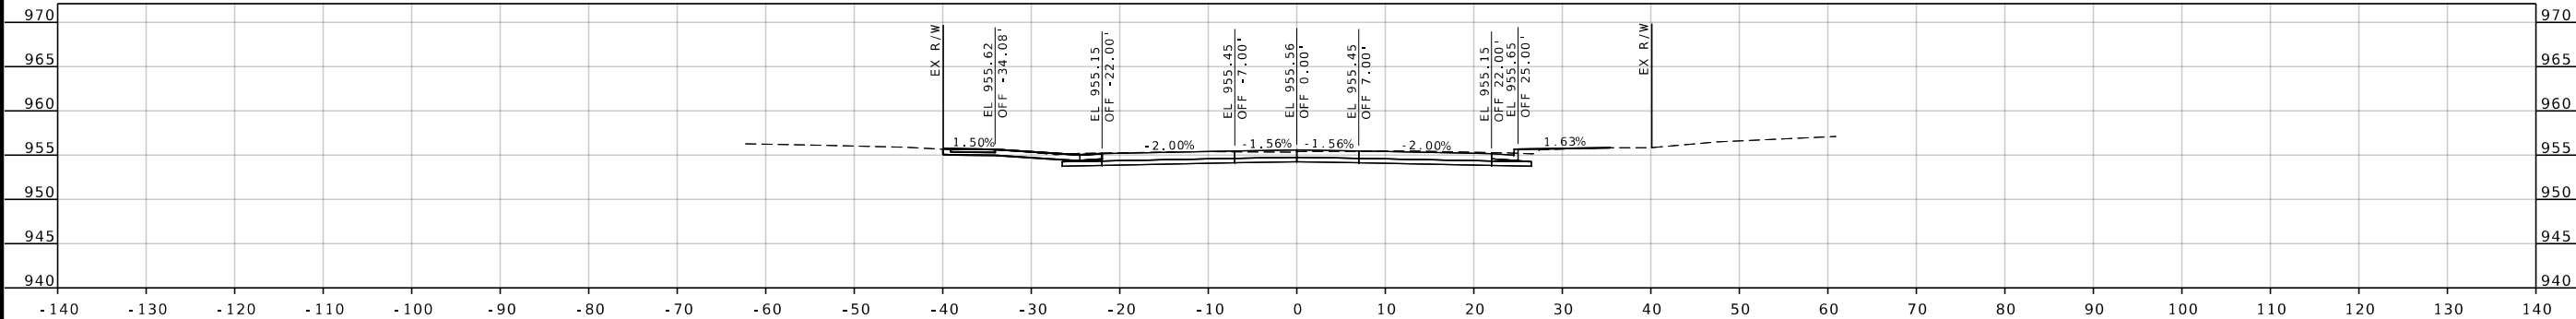

STA A 464+50.00



DATE PREPARED
8/10/2026

ROUTE 96	STATE MO
DISTRICT SW	SHEET NO. 44

COUNTY
JASPER

JOB NO.
JSR0060

CONTRACT ID.
-

PROJECT NO.
-

BRIDGE NO.
-




DESCRIPTION	DATE

MISSOURI HIGHWAYS AND TRANSPORTATION COMMISSION

105 WEST CAPITOL
JEFFERSON CITY, MO 65102
1-888-ASK-MODOT (1-888-273-6636)

2215 Fairlawn Dr
Carthage, MO 64836
417.358.9551
COA# 00062
weareown.com

Engineering beyond.

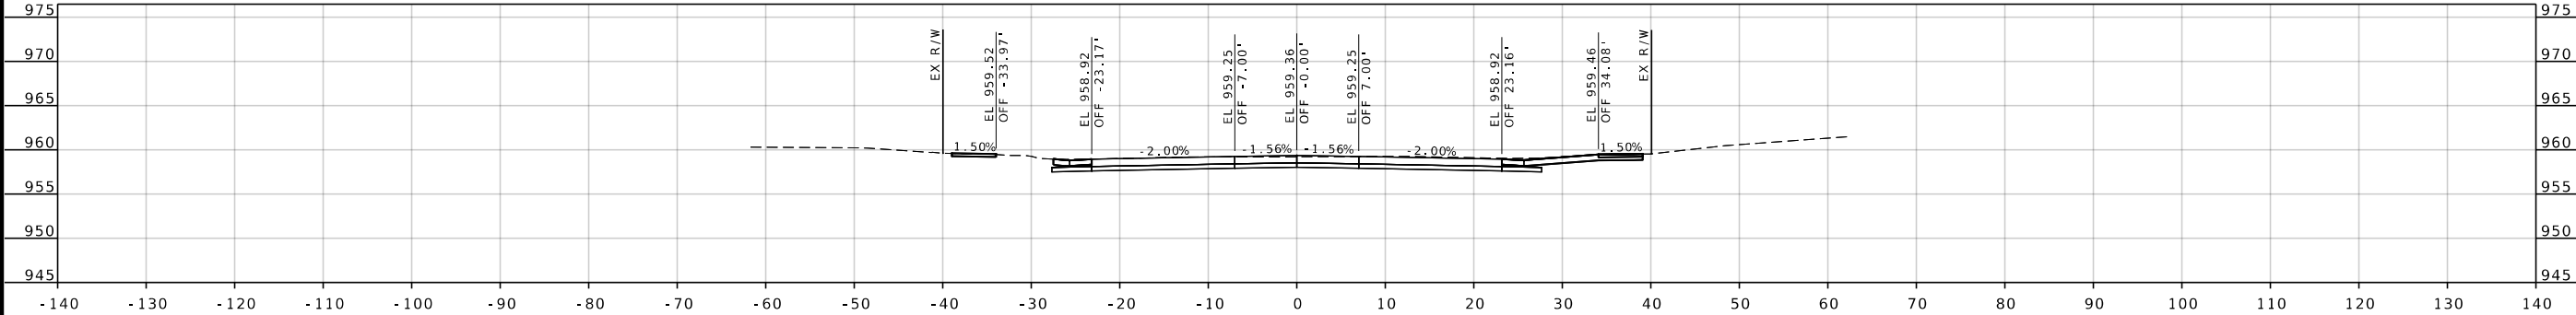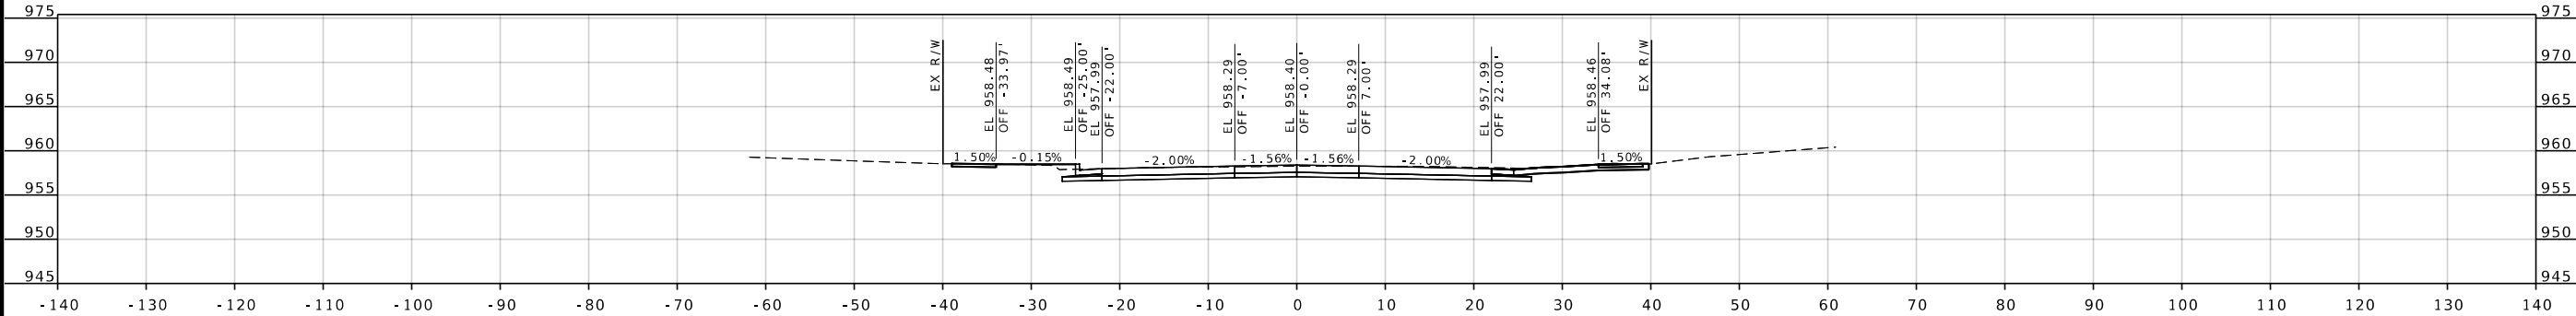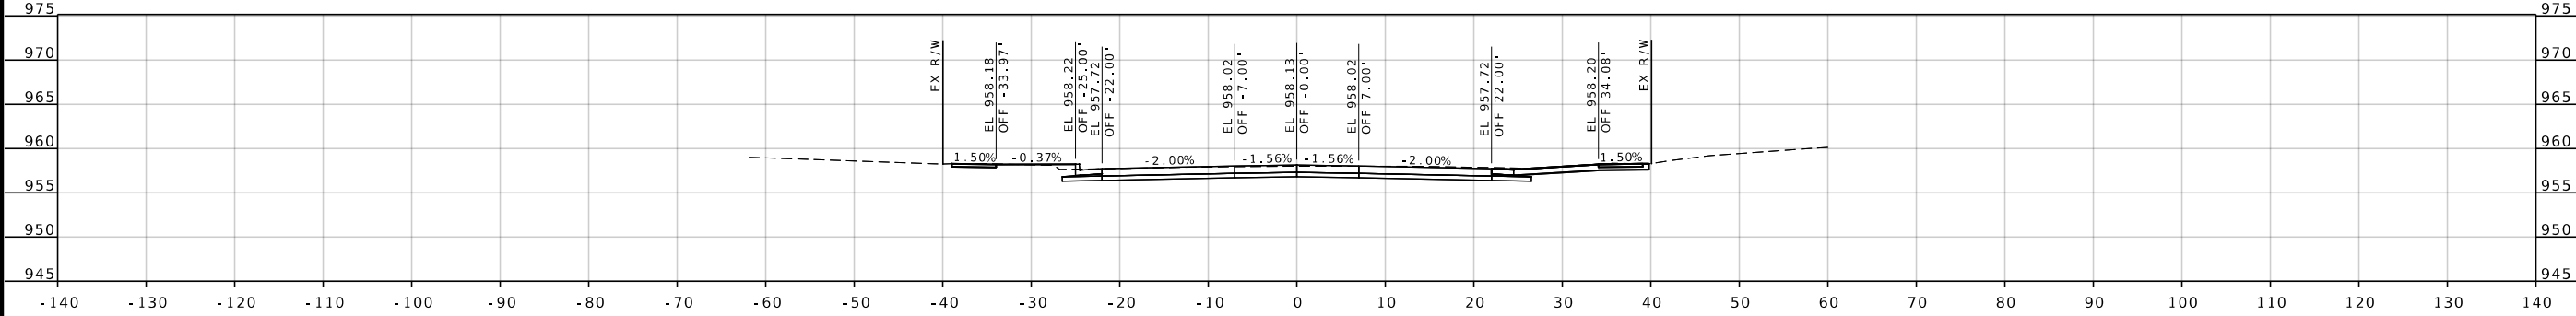

DATE PREPARED 8/10/2026	
ROUTE 96	STATE MO
DISTRICT SW	SHEET NO. 45
COUNTY JASPER	
JOB NO. JSR0060	
CONTRACT ID. -	
PROJECT NO. -	
BRIDGE NO. -	





DATE	DESCRIPTION

MISSOURI HIGHWAYS AND TRANSPORTATION COMMISSION

105 WEST CAPITOL
JEFFERSON CITY, MO 65102
1-888-ASK-MODOT (1-888-273-6636)

2215 Fairlawn Dr
Carthage, MO 64836
417.358.9551
COA# 00062
weareown.com

Engineering beyond.

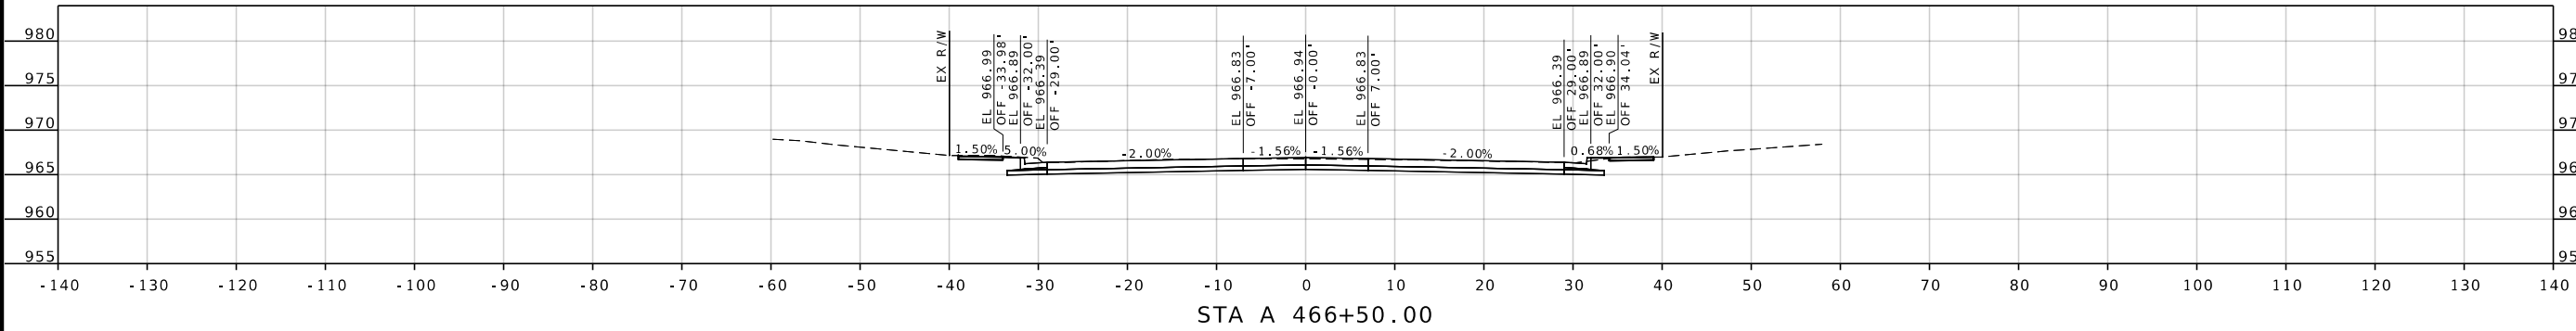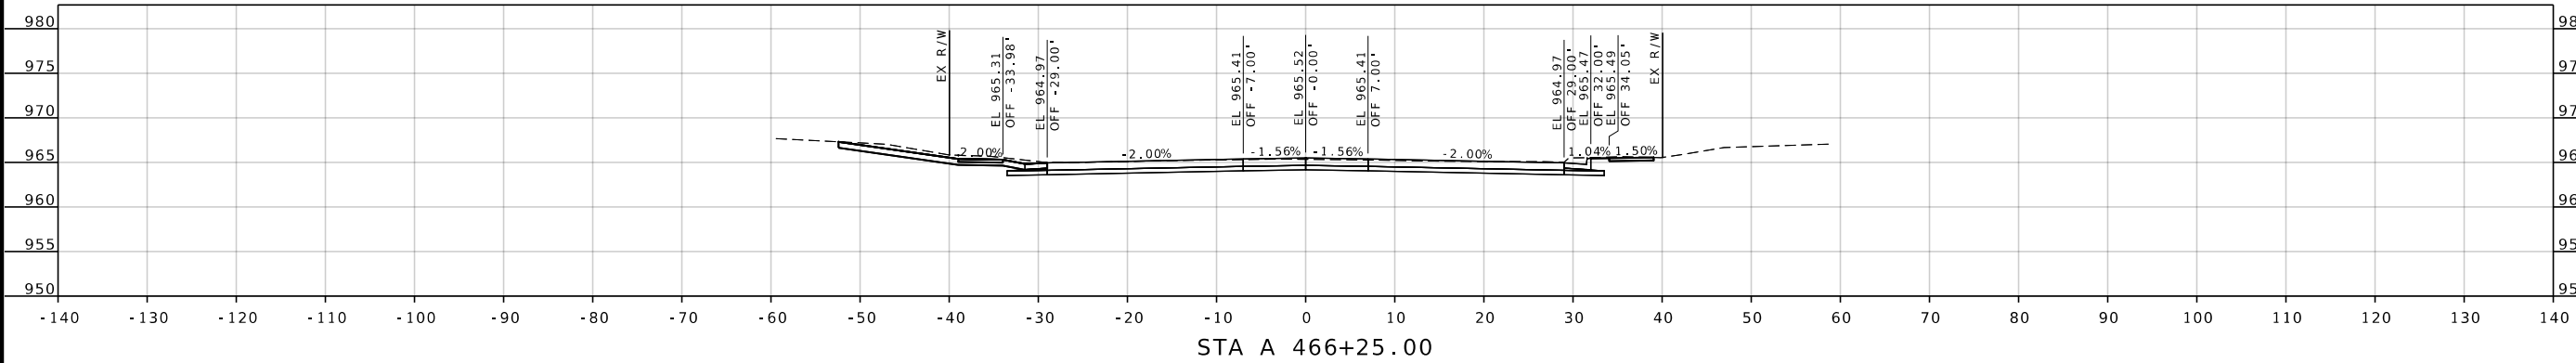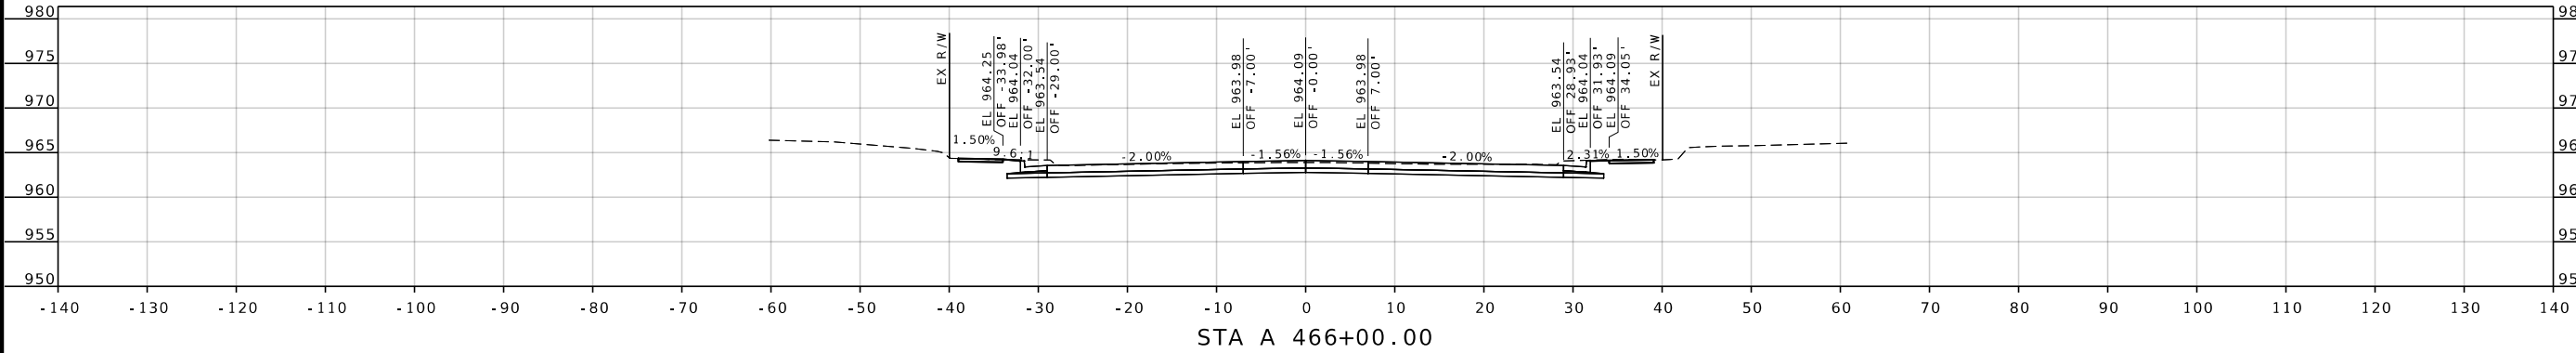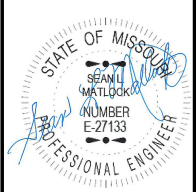

DATE PREPARED		8/10/2026
ROUTE	STATE	96 MO
DISTRICT	SHEET NO.	SW 47
COUNTY		JASPER
JOB NO.		JSR0060
CONTRACT ID.		-
PROJECT NO.		-
BRIDGE NO.		-


DESCRIPTION	DATE

MISSOURI HIGHWAYS AND TRANSPORTATION COMMISSION


105 WEST CAPITOL
JEFFERSON CITY, MO 65102
1-888-ASK-MODOT (1-888-273-6636)

2215 Fairlawn Dr
Carthage, MO 64836
417.358.9551
COA# 00062
weareown.com


Engineering beyond!

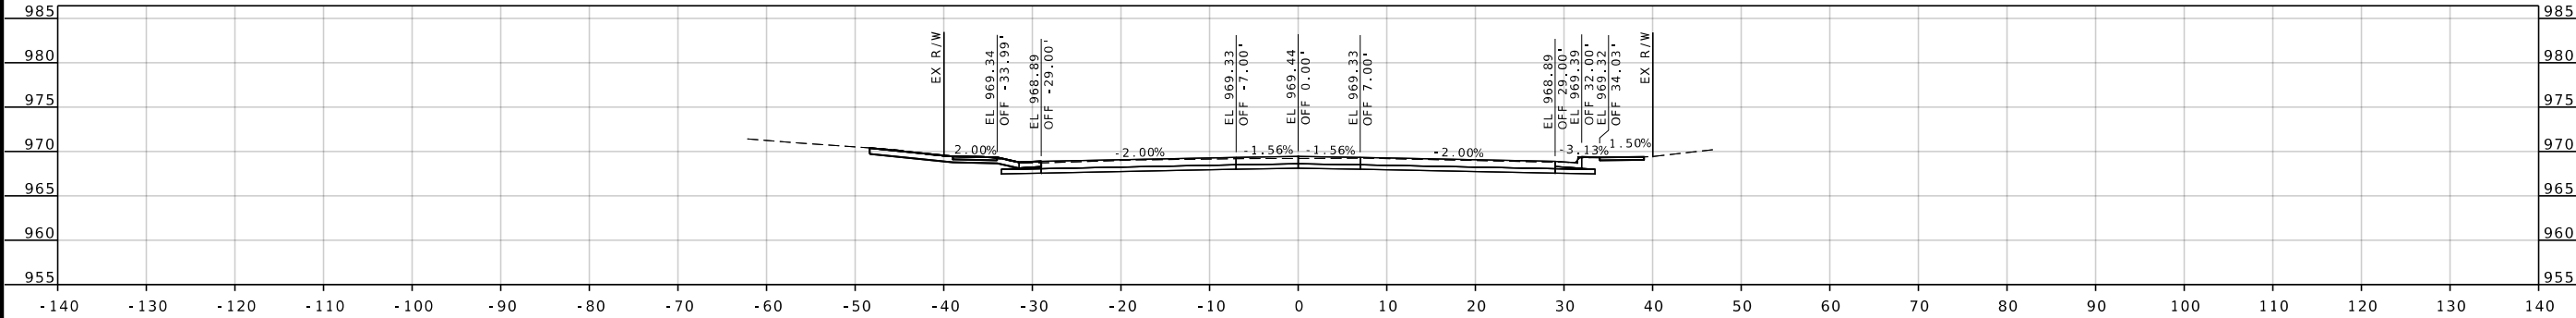


STA A 466+95.12

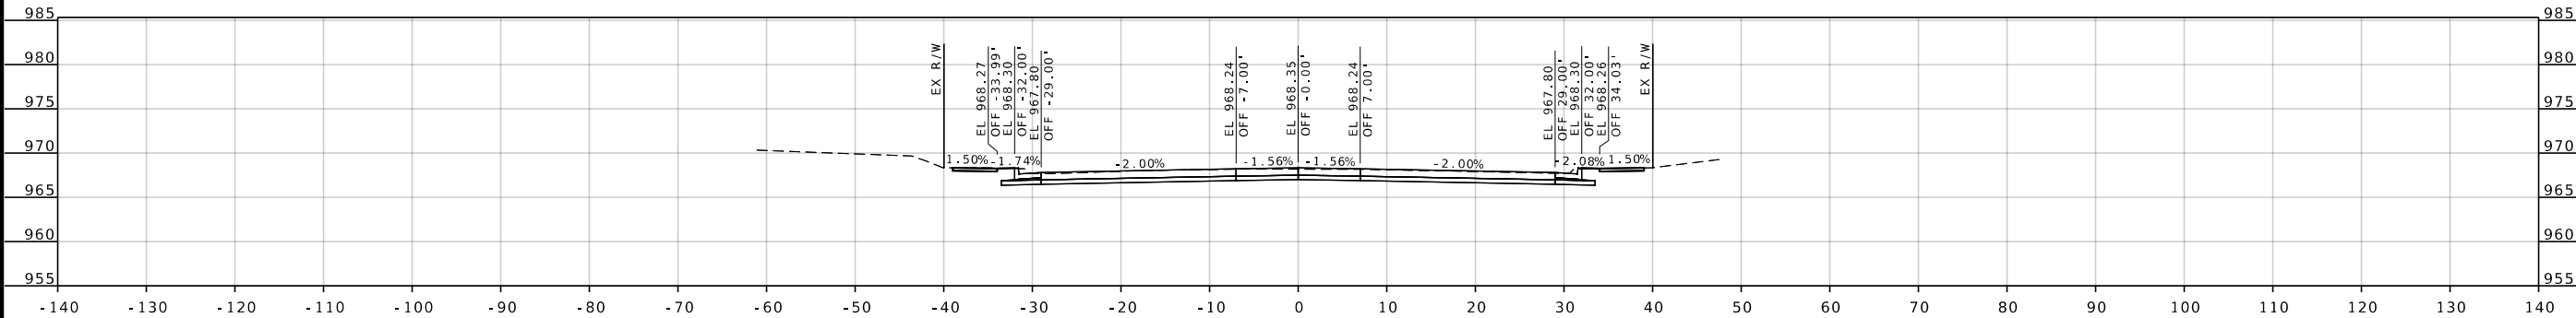

STA A 466+75.00

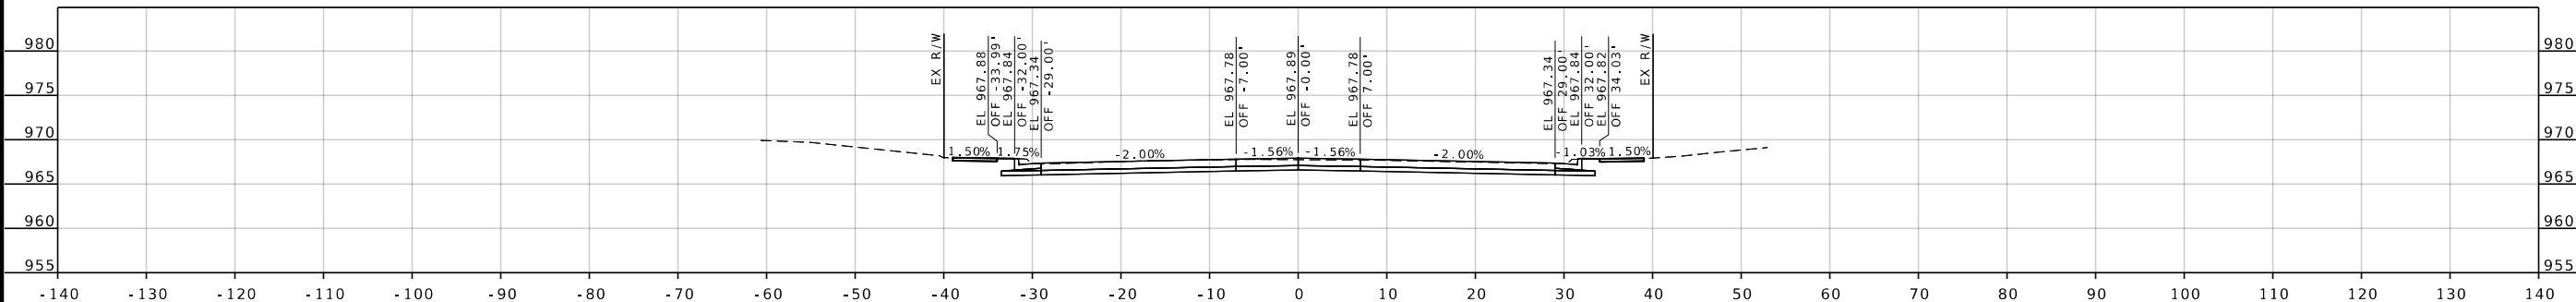

STA A 466+66.77

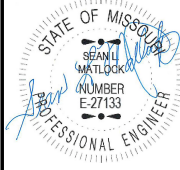

DATE PREPARED 8/10/2026	
ROUTE 96	STATE MO
DISTRICT SW	SHEET NO. 48
COUNTY JASPER	
JOB NO. JSR0060	
CONTRACT ID. -	
PROJECT NO. -	
BRIDGE NO. -	





DATE	DESCRIPTION

MISSOURI HIGHWAYS AND TRANSPORTATION COMMISSION

105 WEST CAPITOL
JEFFERSON CITY, MO 65102
1-888-ASK-MODOT (1-888-273-6636)

2215 Fairlawn Dr
Carthage, MO 64836
417.358.9551
COA# 00062
weareown.com

Engineering beyond.

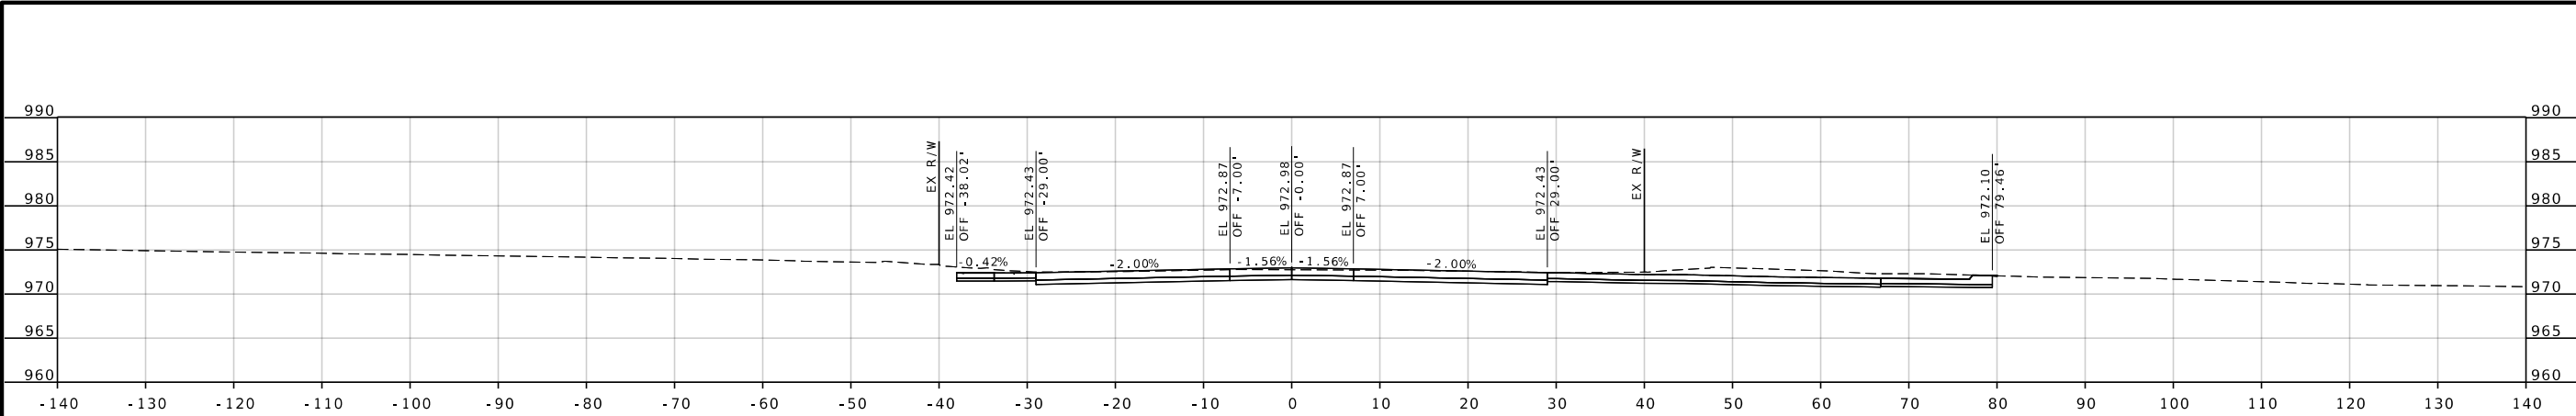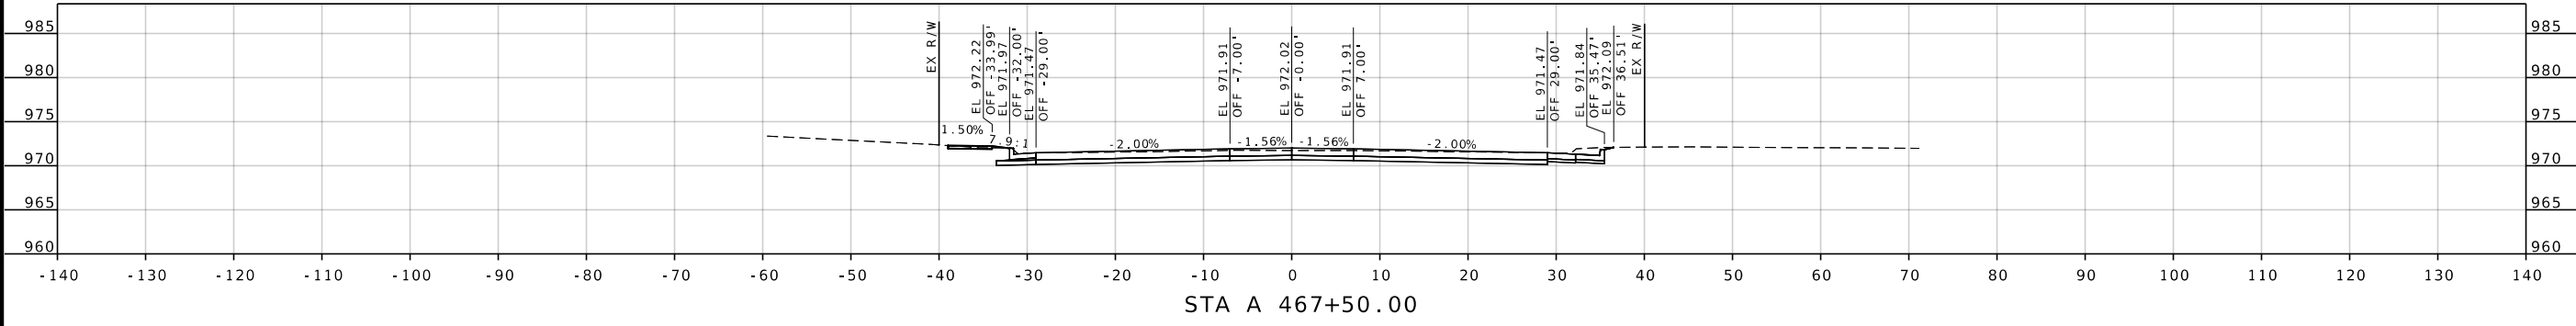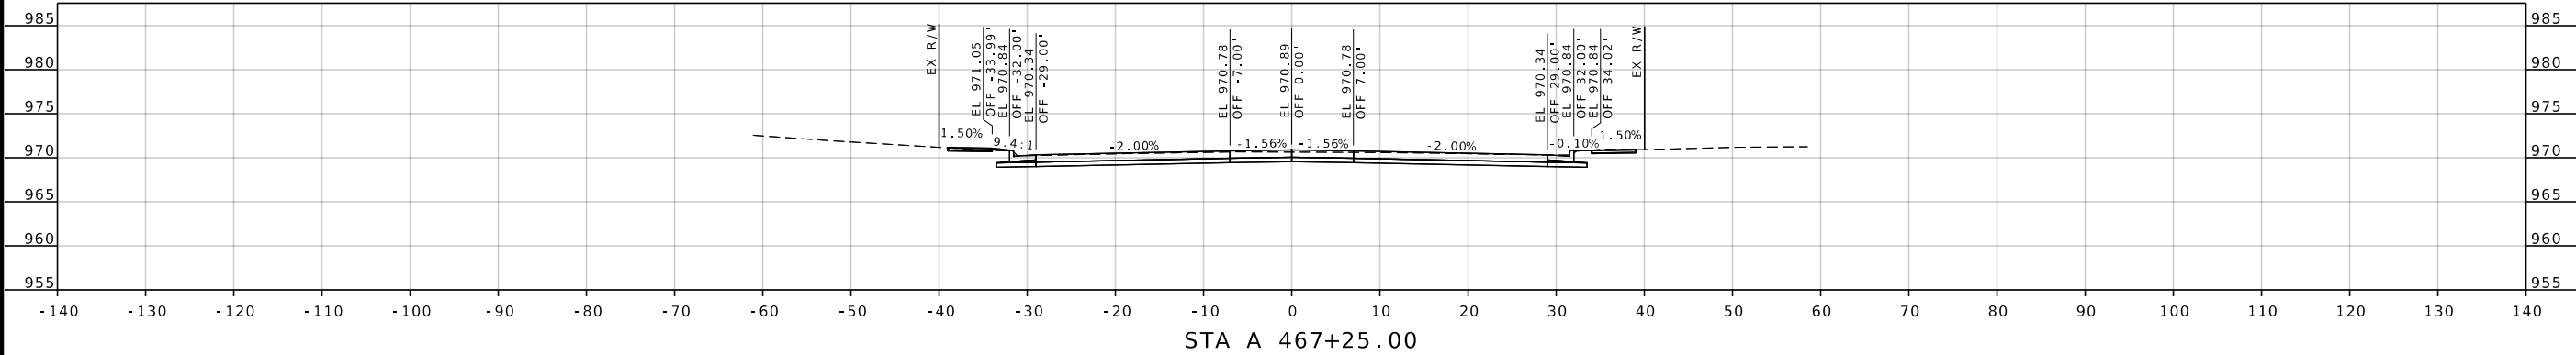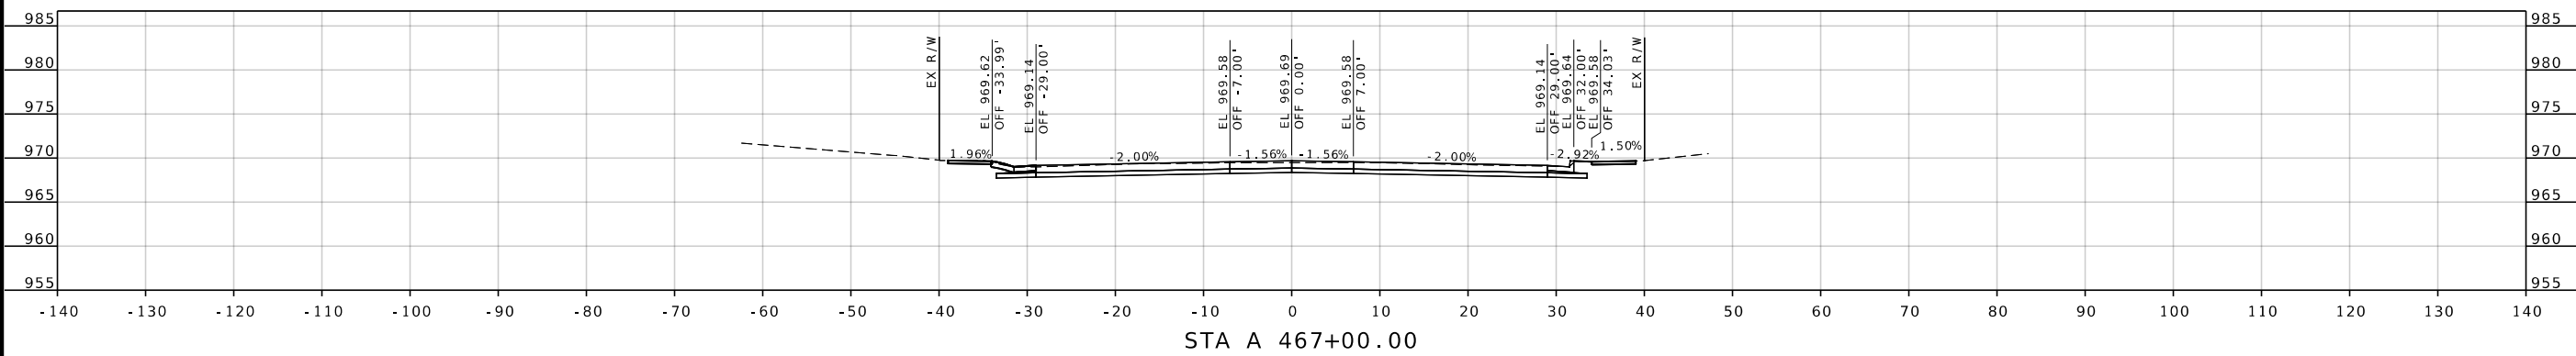

STATE OF MISSOURI

SEAN MATLOCK

PROFESSIONAL ENGINEER

E-27133

DATE PREPARED
8/10/2026

ROUTE
96

DISTRICT
SW

COUNTY
JASPER

JOB NO.
JSR0060

CONTRACT ID.
-

PROJECT NO.
-

BRIDGE NO.
-

DESCRIPTION

DATE

MISSOURI HIGHWAYS AND TRANSPORTATION COMMISSION

105 WEST CAPITOL

JEFFERSON CITY, MO 65102

1-888-ASK-MODOT (1-888-273-6636)

2215 Fairlawn Dr

Carthage, MO 64836

417.358.9551


COA# 00062

weareown.com


OWN

Engineering beyond!


... \XS_001-110_JS0060_i10_96.dgn 4:59:14 PM 8/10/2026

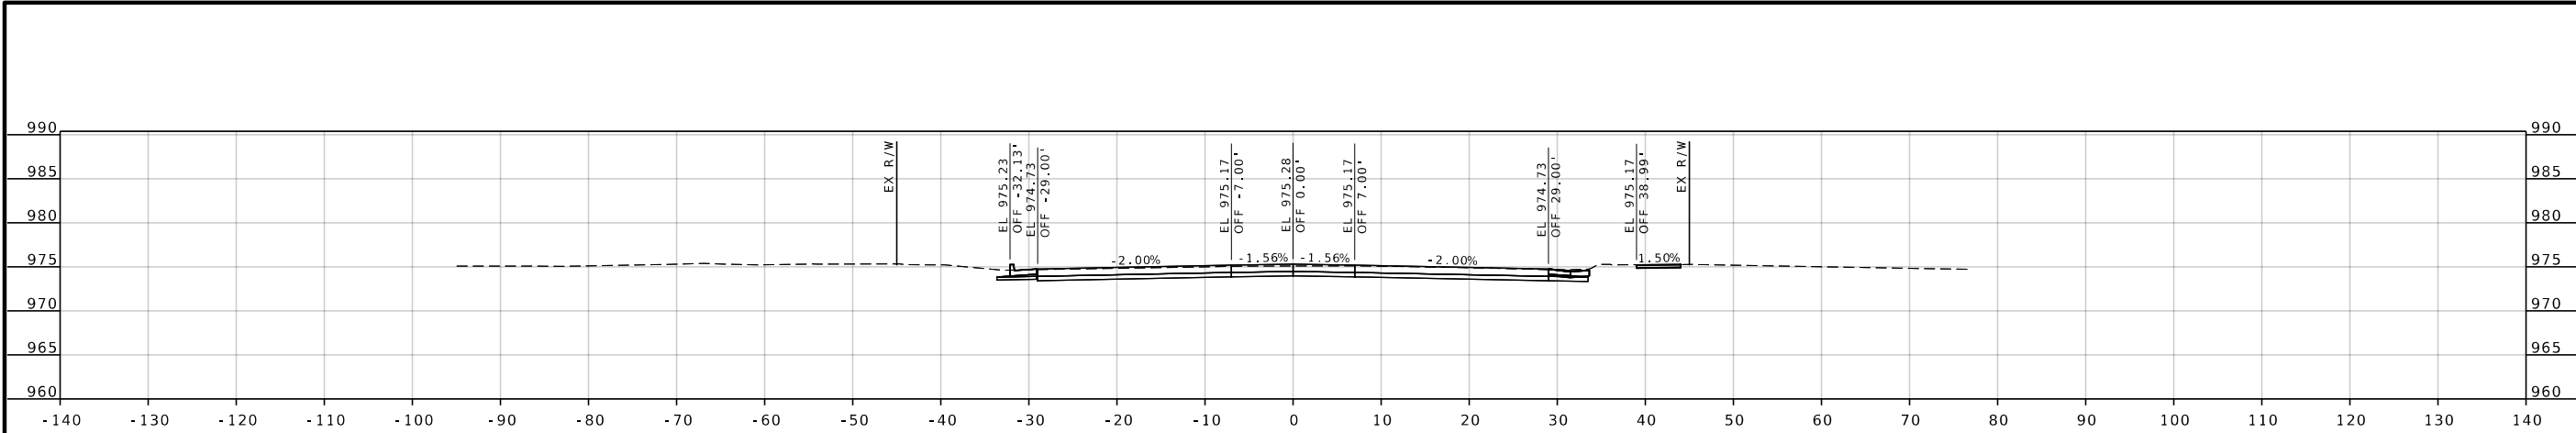


STA A 468+50.00

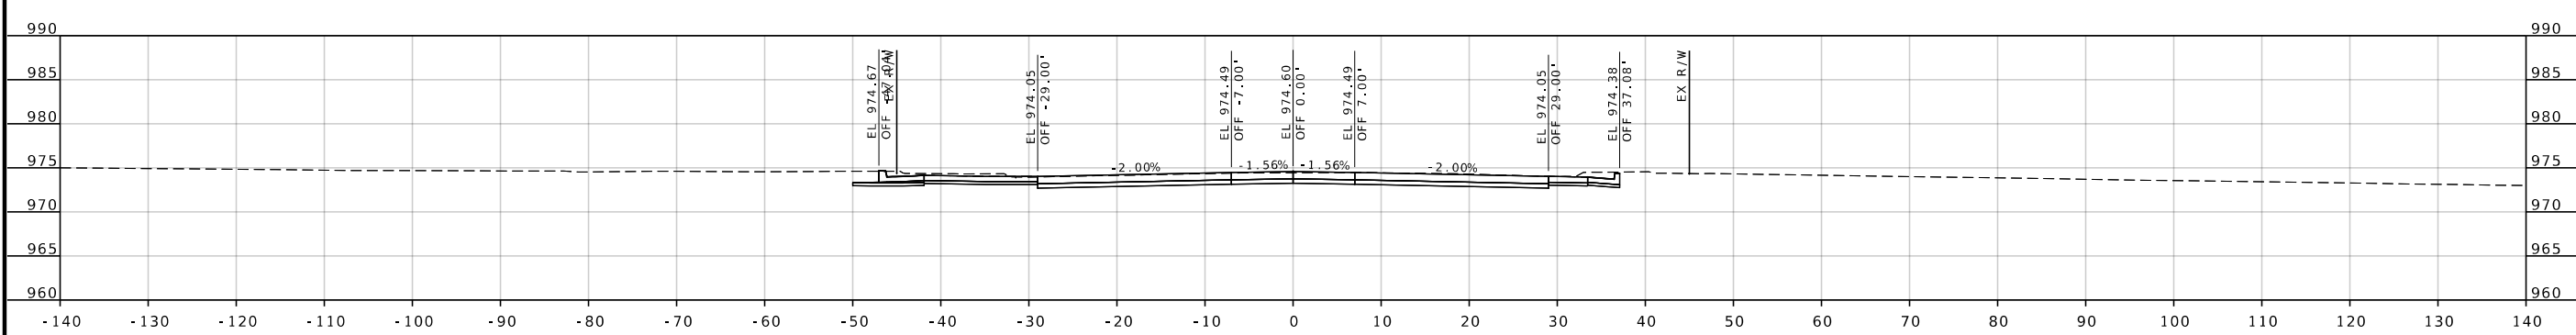

STA A 468+25.00

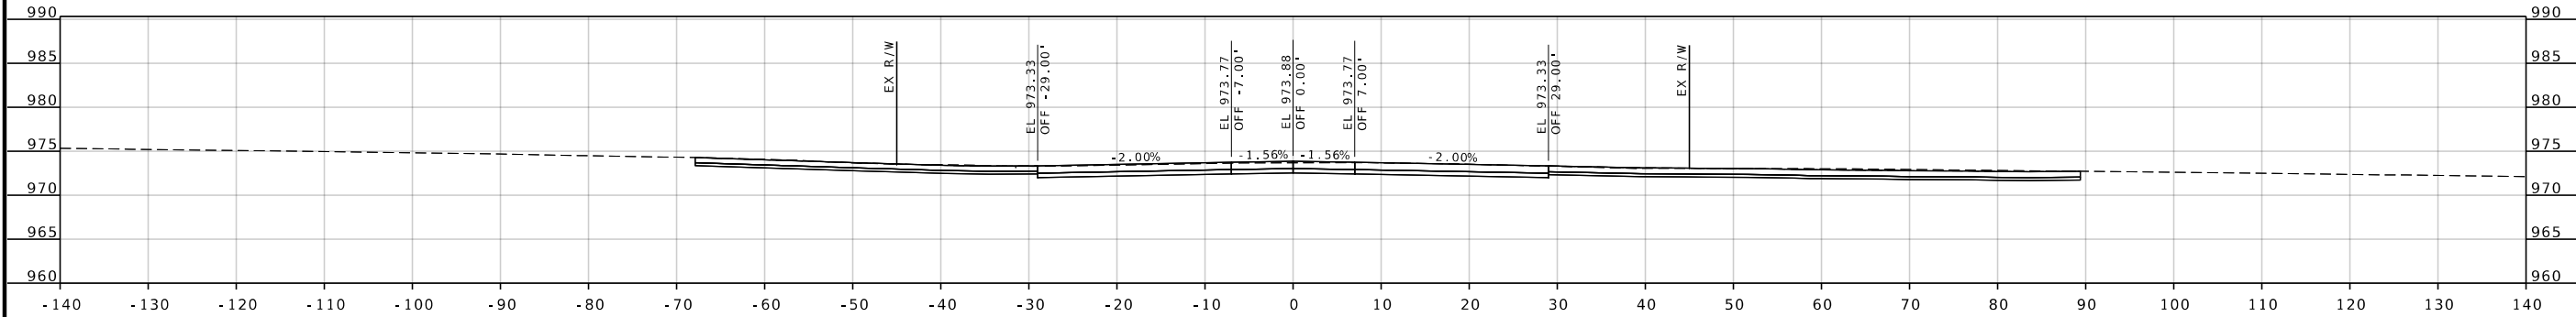

STA A 468+00.00

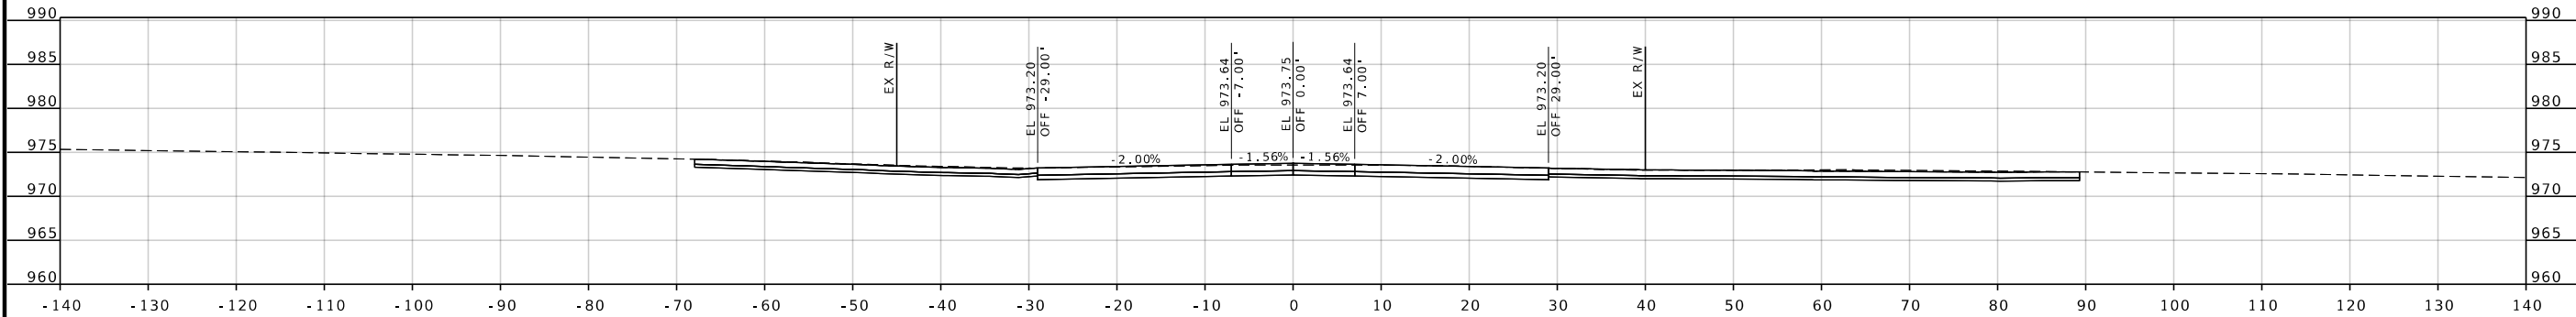

STA A 467+96.00

STATE OF MISSOURI
SEAL
REGISTERED PROFESSIONAL ENGINEER
NUMBER
E-27133

DATE PREPARED
8/10/2026

ROUTE
96

DISTRICT
SW

COUNTY
JASPER

JOB NO.
JSR0060

CONTRACT ID.
-

PROJECT NO.
-

BRIDGE NO.
-

DESCRIPTION

DATE

MISSOURI HIGHWAYS AND TRANSPORTATION COMMISSION

105 WEST CAPITOL
JEFFERSON CITY, MO 65102
1-888-ASK-MODOT (1-888-273-6636)





MODOT

2215 Fairlawn Dr
Carthage, MO 64836
417.358.9551
COA# 00062
weareown.com

OWN

Engineering beyond®

... \XS_001-110_JSRO060_i10_96.dgn 4:59:17 PM 8/10/2026

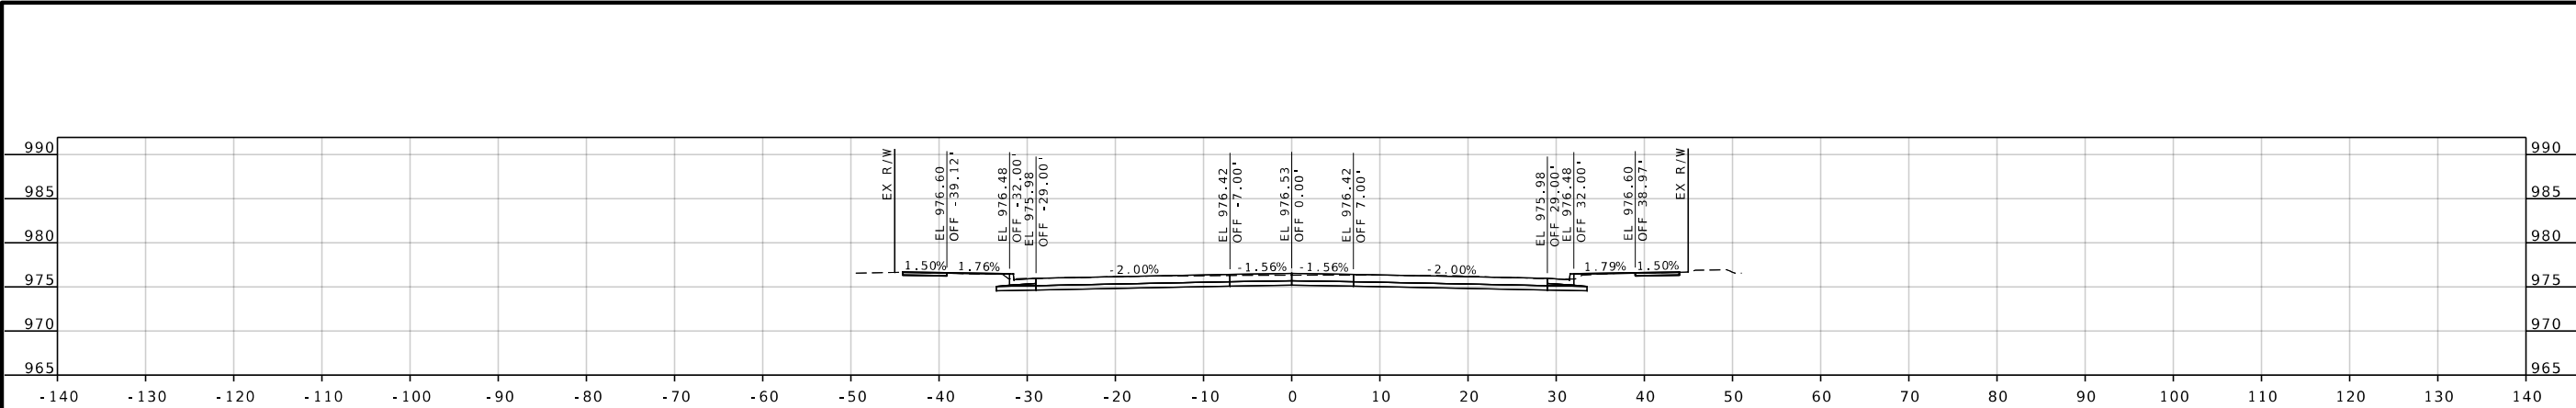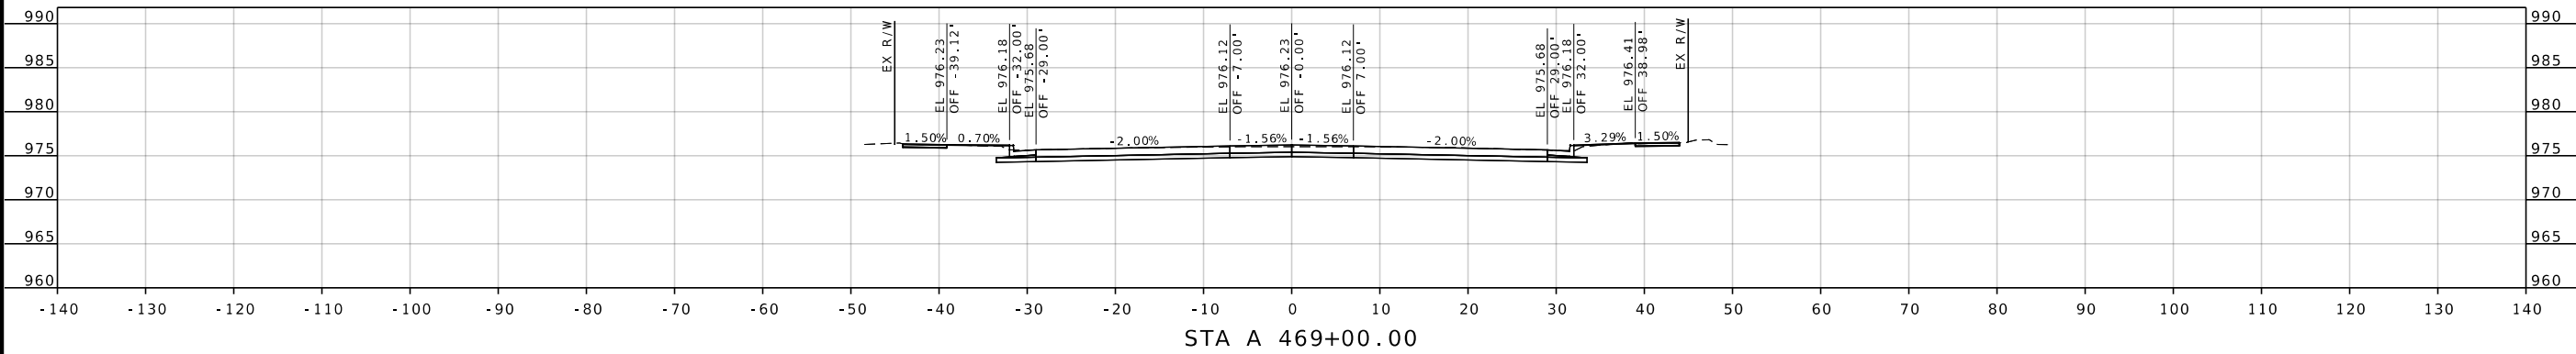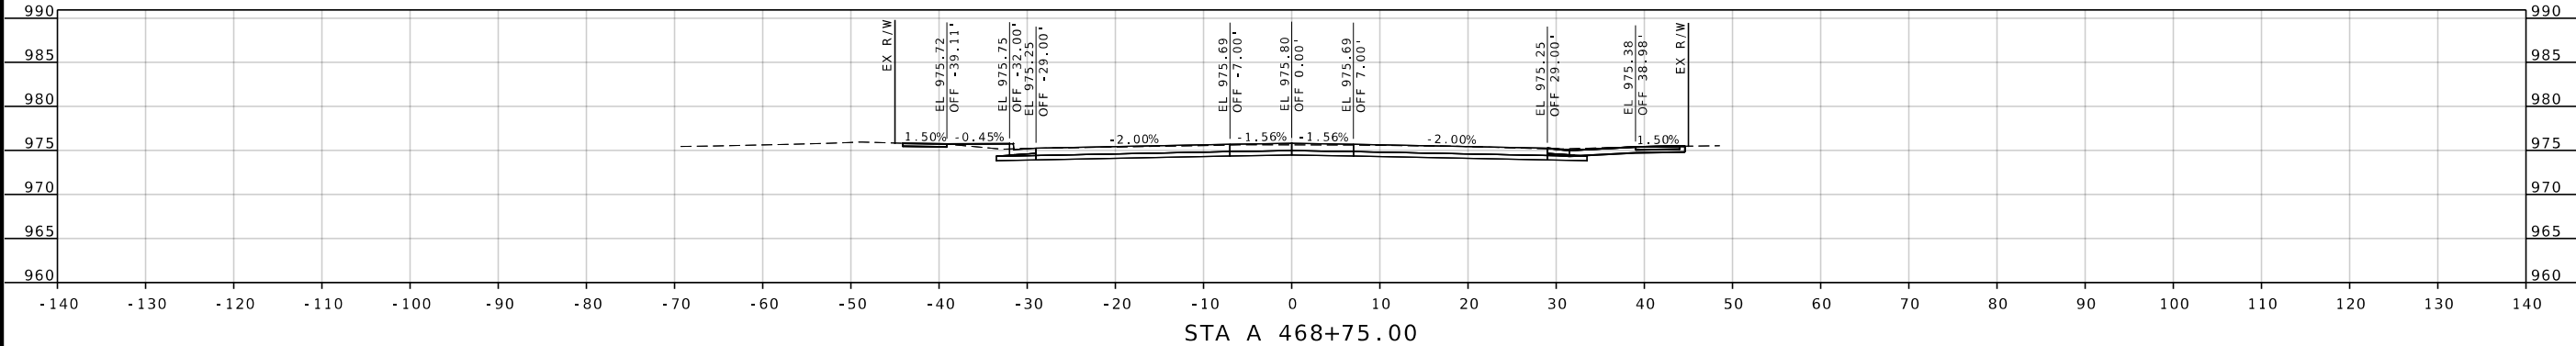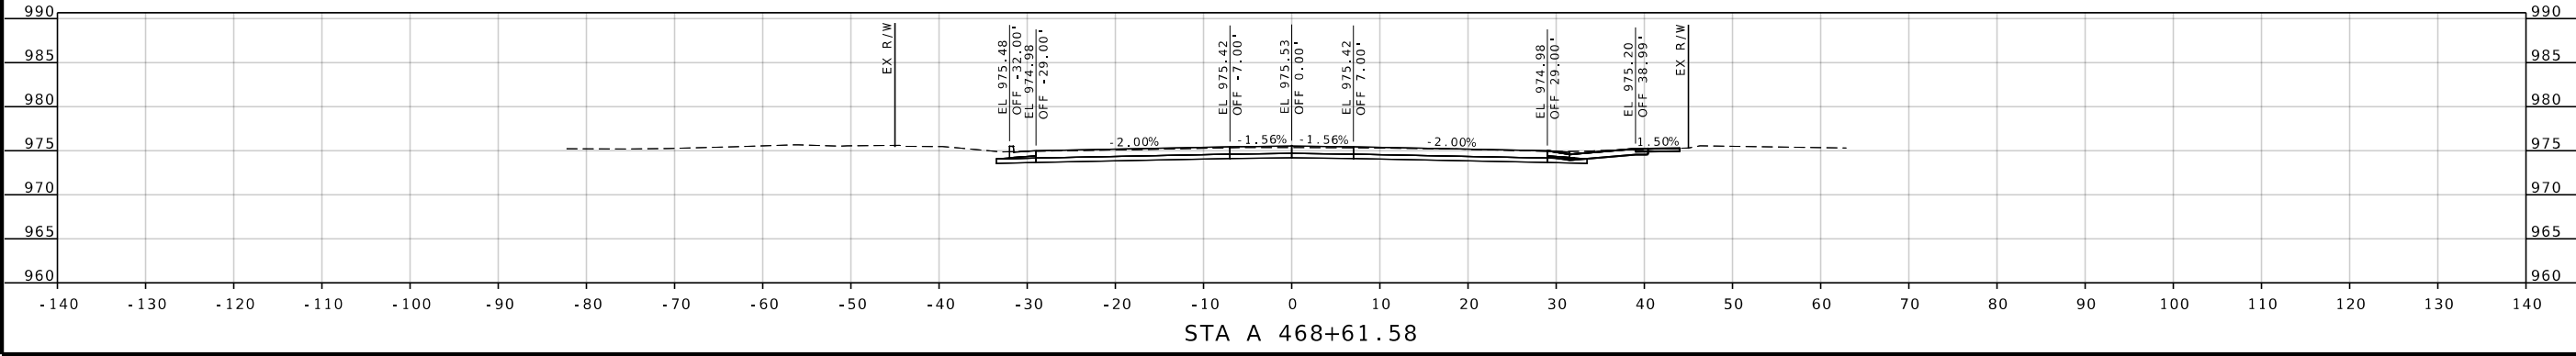

STATE OF MISSOURI
SEAN L. MATLOCK
NUMBER E-27133
PROFESSIONAL ENGINEER

DATE PREPARED
8/10/2026

ROUTE 96	STATE MO
DISTRICT SW	SHEET NO. 51
COUNTY JASPER	
JOB NO. JSR0060	
CONTRACT ID. -	
PROJECT NO. -	
BRIDGE NO. -	


DATE	DESCRIPTION

MISSOURI HIGHWAYS AND TRANSPORTATION COMMISSION


105 WEST CAPITOL
JEFFERSON CITY, MO 65102
1-888-ASK-MODOT (1-888-273-6636)

2215 Fairlawn Dr
Carthage, MO 64836
417.358.9551
COA# 00062
weareown.com


Engineering beyond!

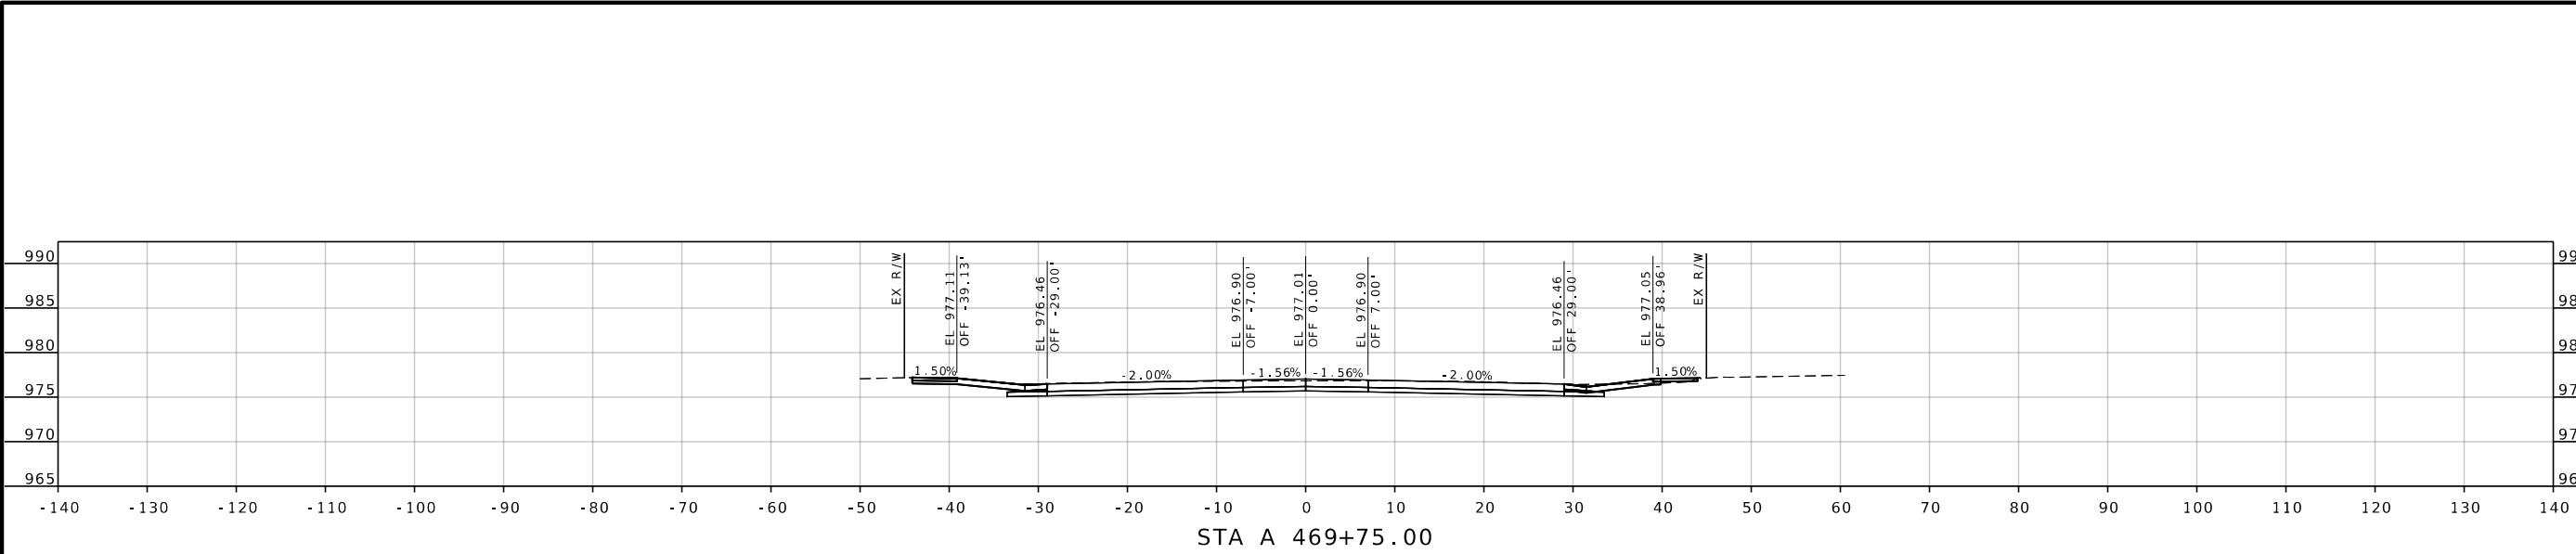


STA A 469+75.00

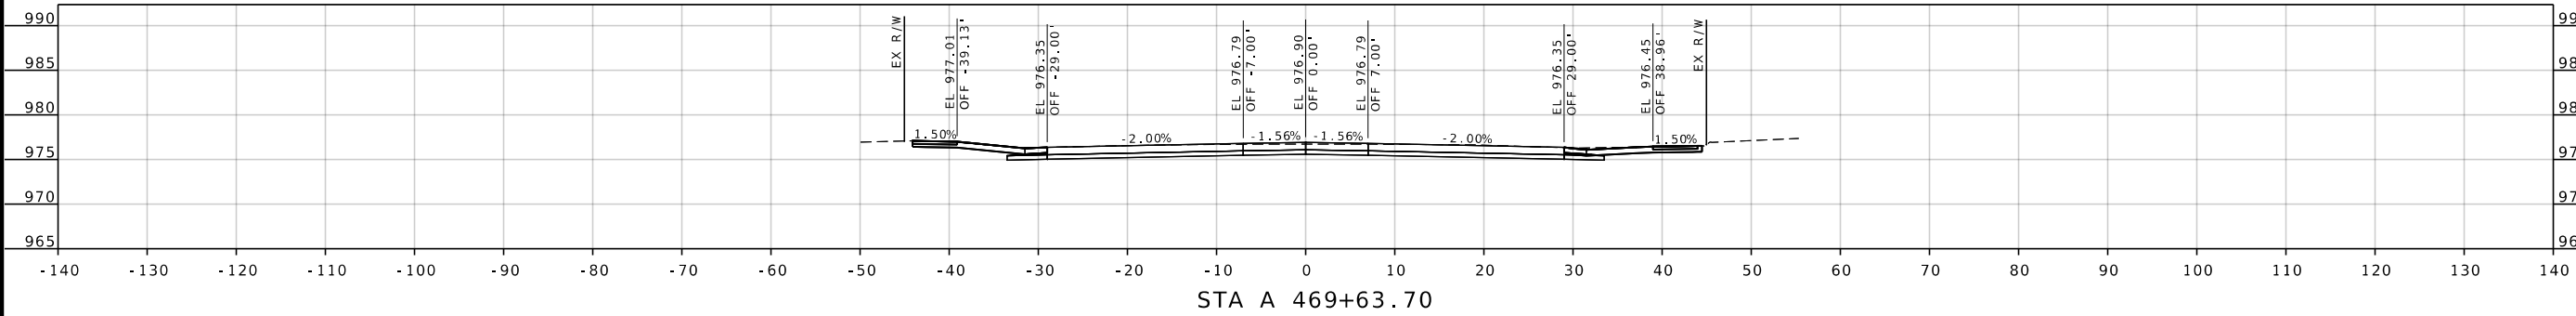

STA A 469+63.70

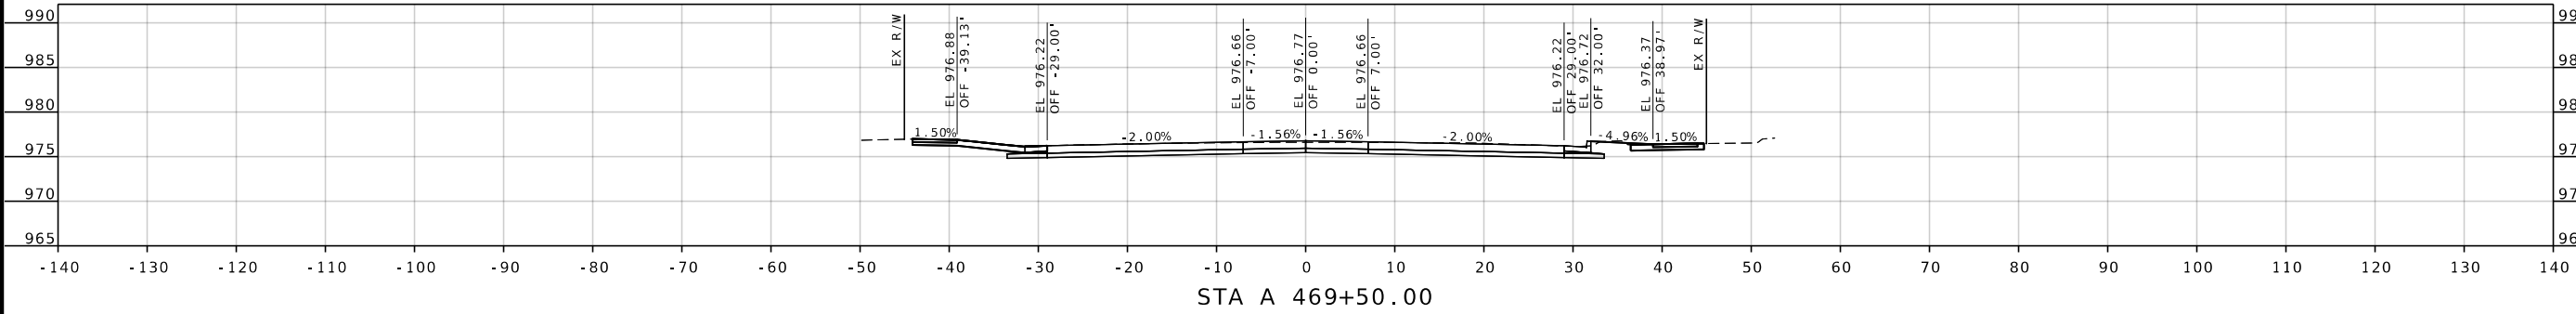

STA A 469+50.00

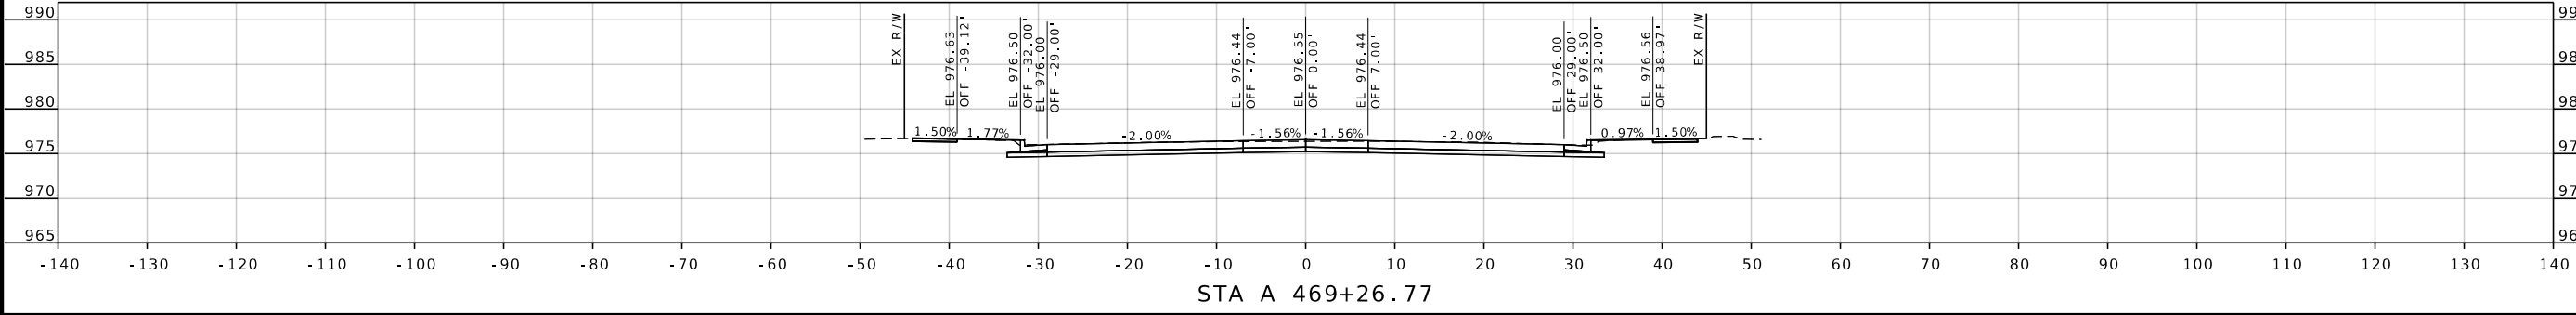

STA A 469+26.77



DATE PREPARED		8/10/2026	
ROUTE	96	STATE	MO
DISTRICT	SW	SHEET NO.	52
COUNTY			
JASPER			
JOB NO.			
JSR0060			
CONTRACT ID.			
-			
PROJECT NO.			
-			
BRIDGE NO.			
-			





DESCRIPTION	DATE

MISSOURI HIGHWAYS AND TRANSPORTATION COMMISSION

105 WEST CAPITOL
JEFFERSON CITY, MO 65102
1-888-ASK-MODOT (1-888-273-6636)

2215 Fairlawn Dr
Carthage, MO 64836
417.358.9551
COA# 00062
weareown.com

Engineering beyond.

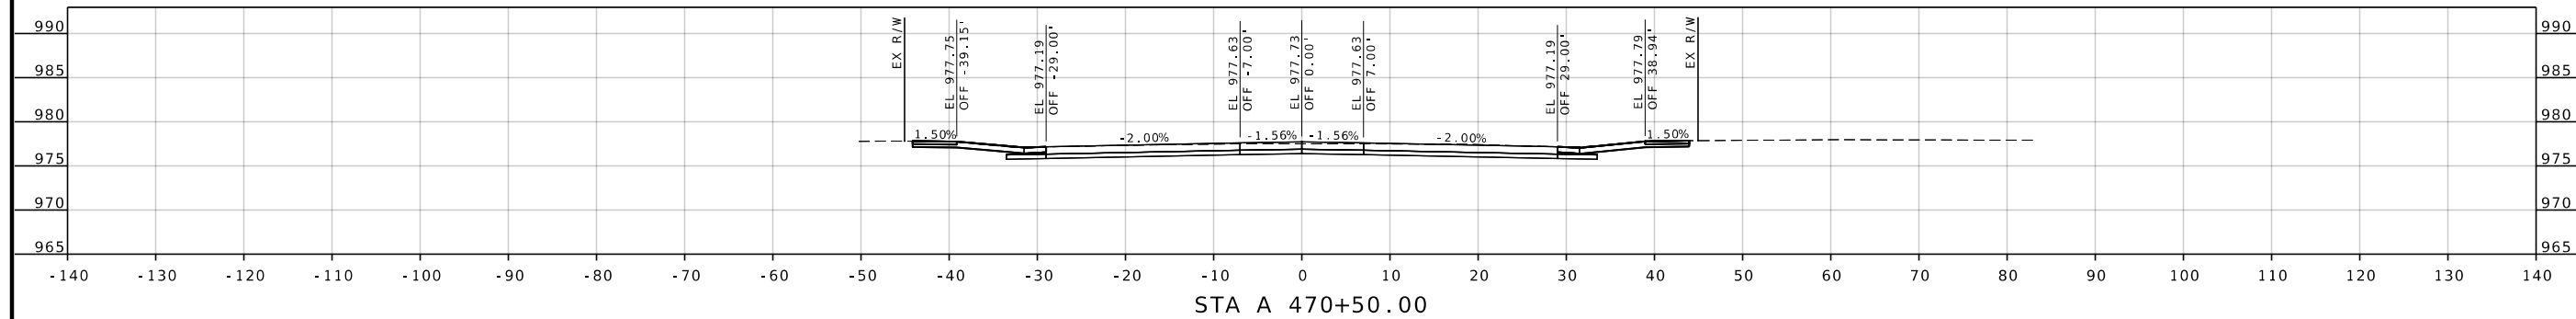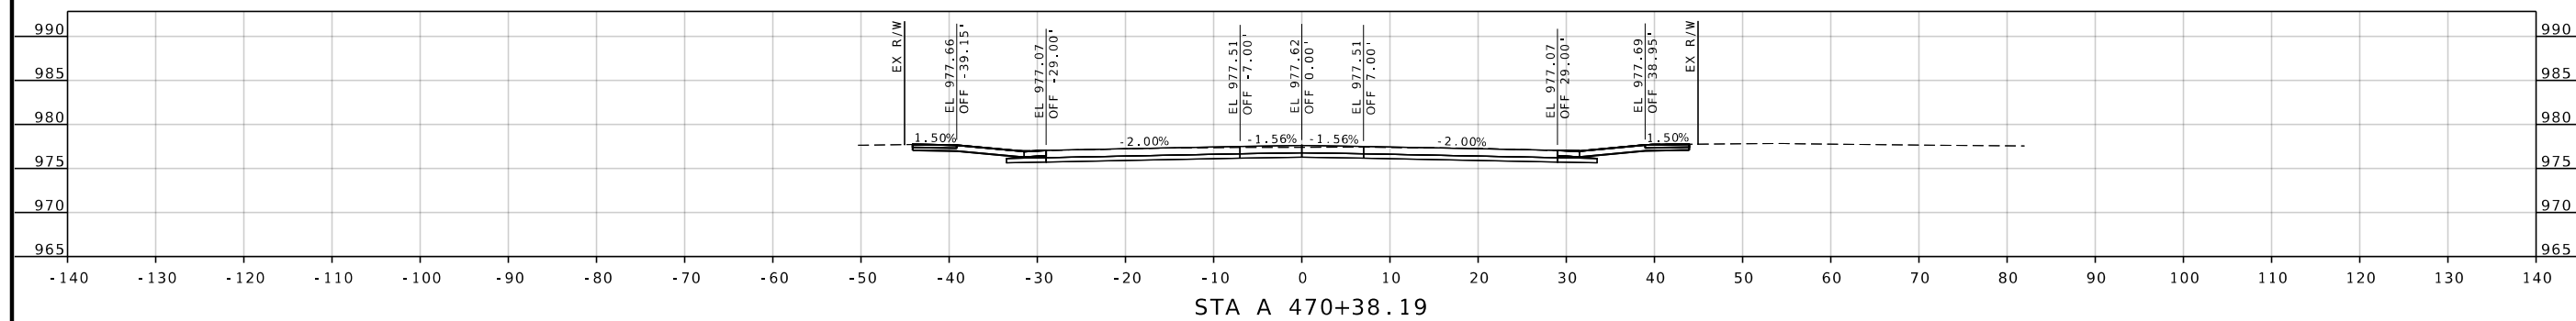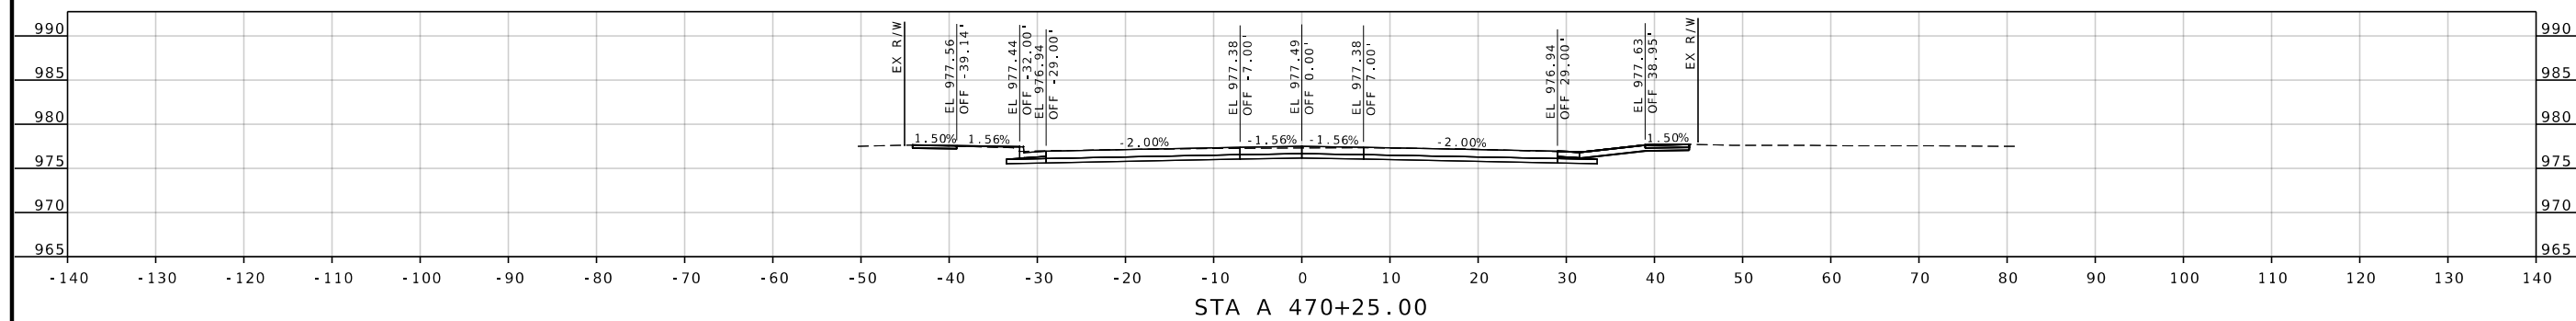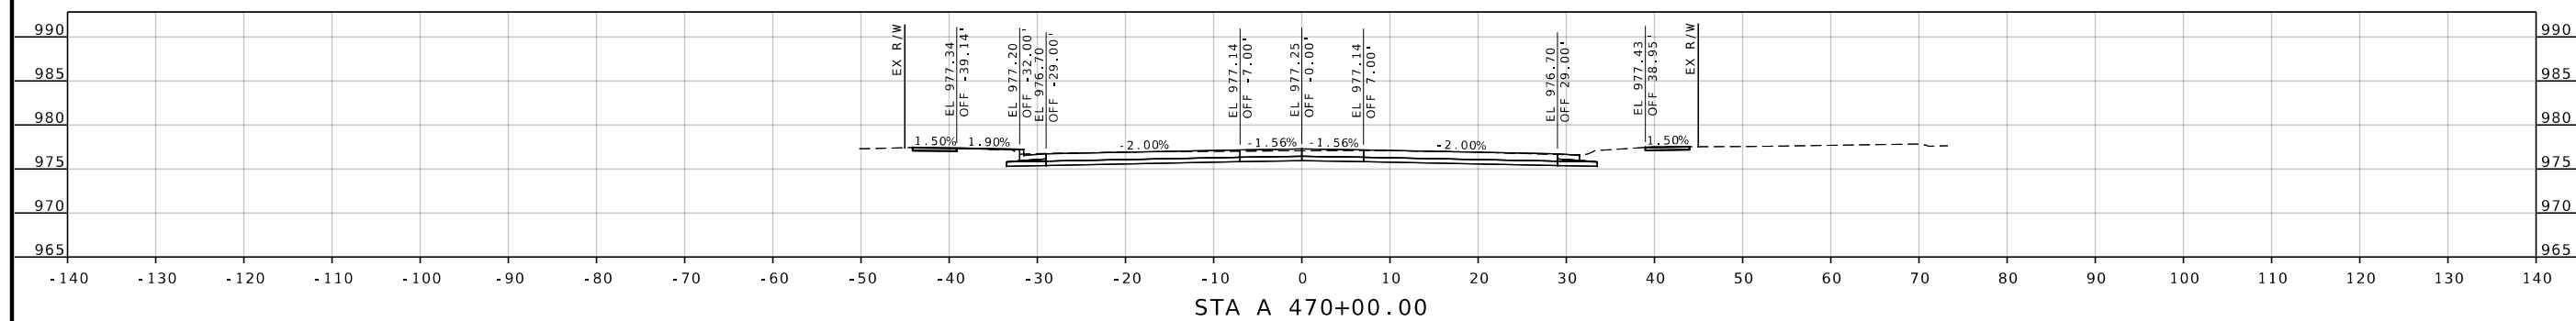

DATE PREPARED
8/10/2026

ROUTE 96	STATE MO
DISTRICT SW	SHEET NO. 53

COUNTY
JASPER

JOB NO.
JSR0060

CONTRACT ID.

PROJECT NO.	-
-------------	---

BRIDGE NO.	-
------------	---


[illegible]

MISSOURI HIGHWAYS AND TRANSPORTATION COMMISSION




105 WEST CAPITOL
JEFFERSON CITY, MO 65102
1-888-ASK-MODOT (1-888-275-6636)


2215 Fairlawn Dr
Carthage, MO 64836
417.358.9551
COA# 00062
weareown.com

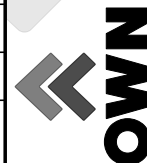


Engineering beyond™.

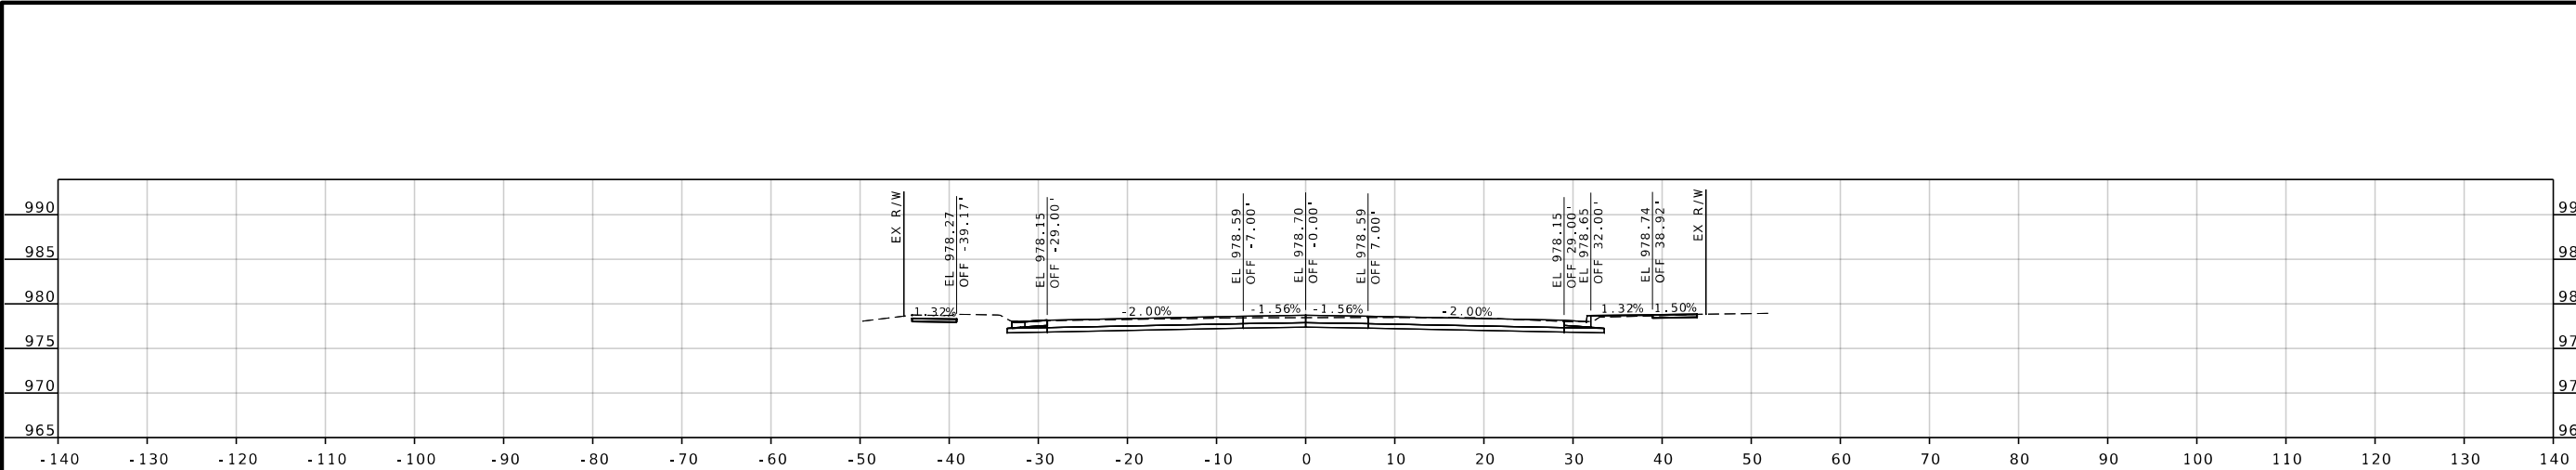


STA A 471+50.00

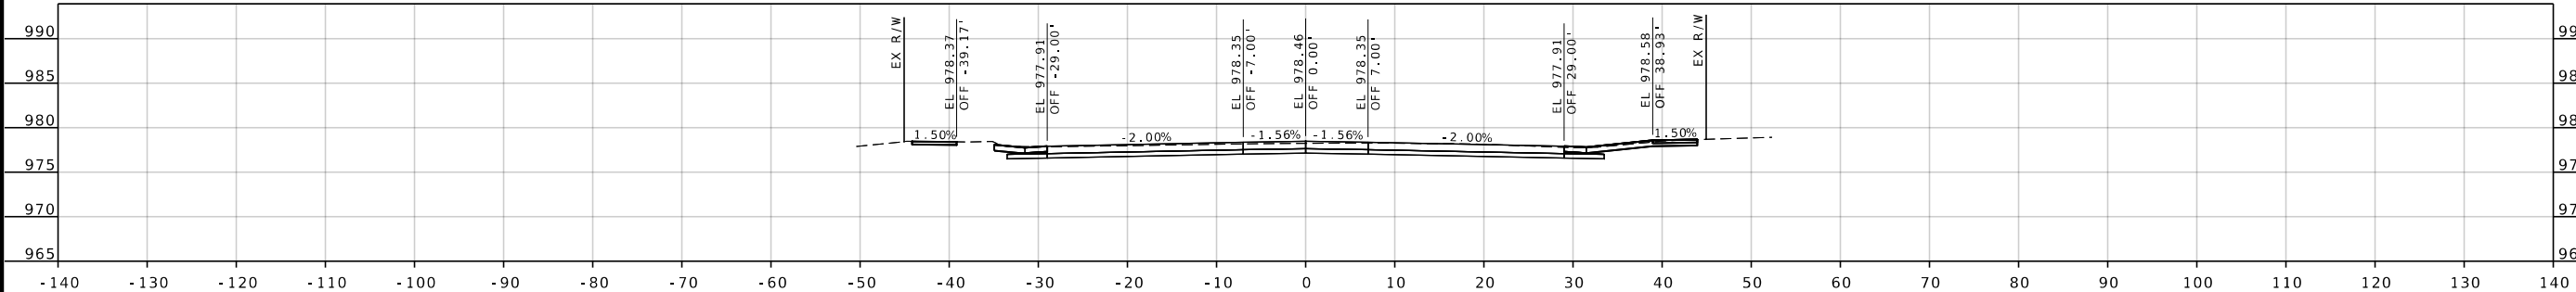

STA A 471+25.00

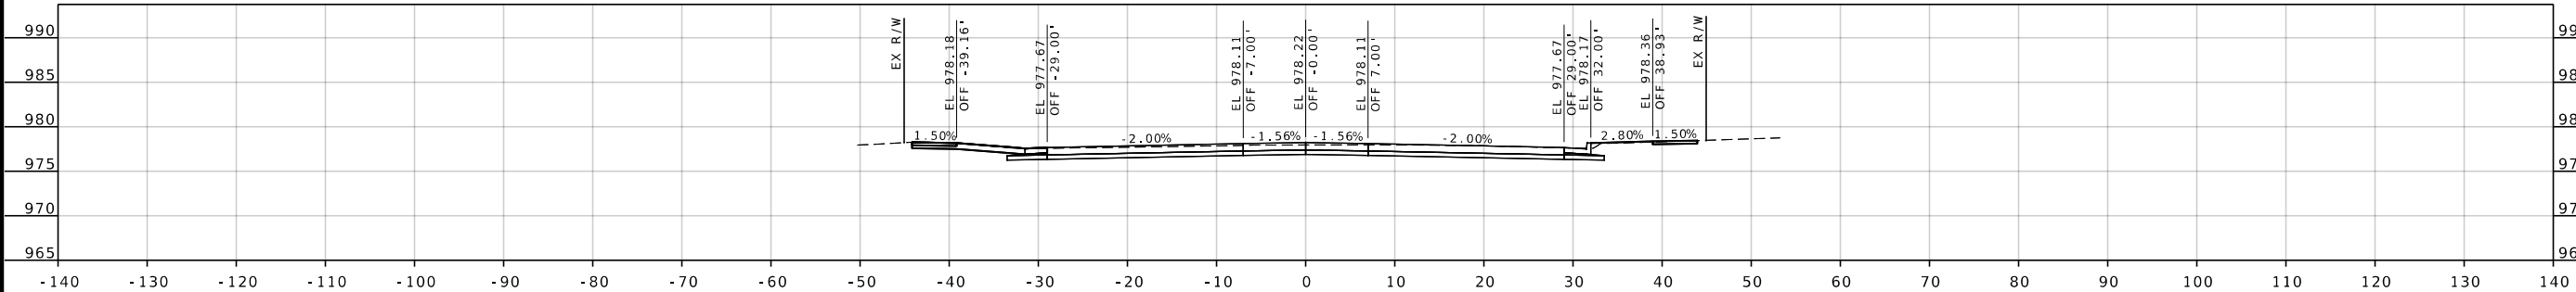

STA A 471+00.00

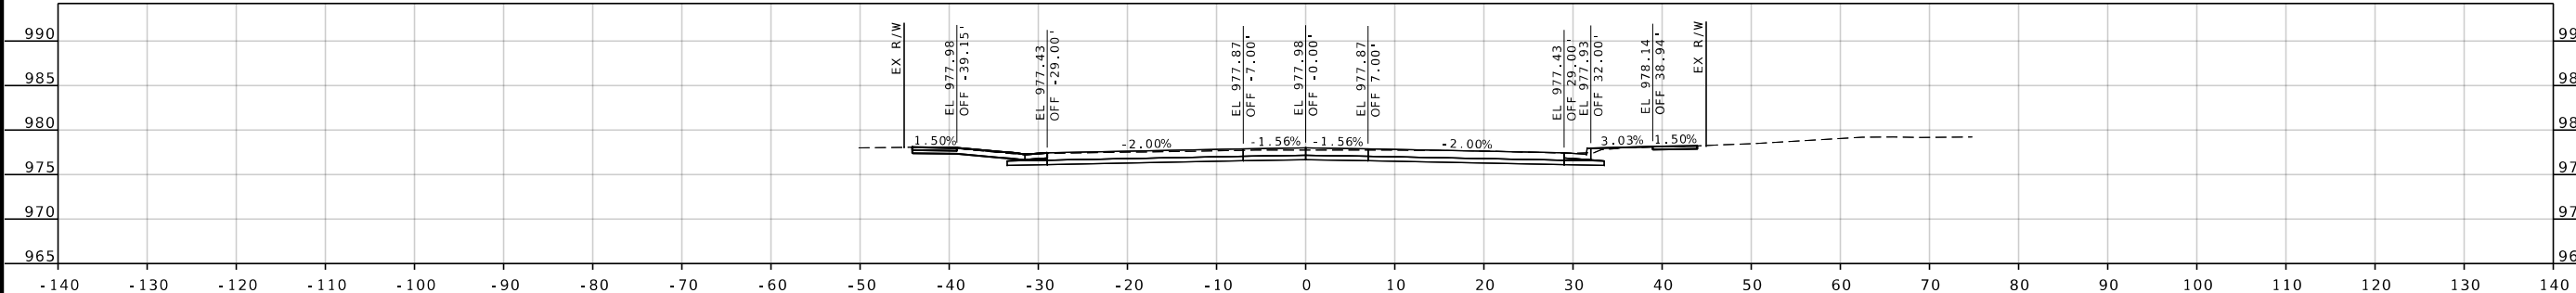

STA A 470+75.00



DATE PREPARED		8/10/2026	
ROUTE	STATE	96	MO
DISTRICT	SHEET NO.	SW	54
COUNTY			
JASPER			
JOB NO.			
JSR0060			
CONTRACT ID.			
-			
PROJECT NO.			
-			
BRIDGE NO.			
-			


DATE	DESCRIPTION

MISSOURI HIGHWAYS AND TRANSPORTATION COMMISSION


105 WEST CAPITOL
JEFFERSON CITY, MO 65102
1-888-ASK-MODOT (1-888-273-6636)

2215 Fairlawn Dr
Carthage, MO 64836
417.358.9551
COA# 00062
weareown.com


Engineering beyond.

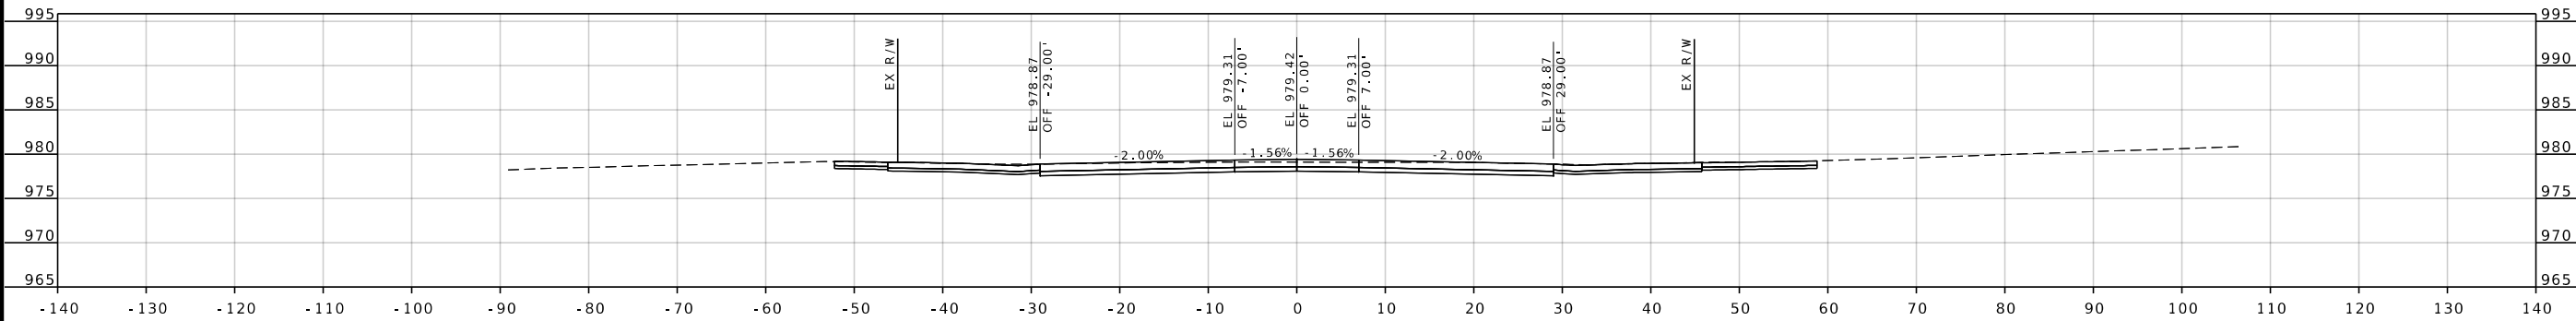

STA A 472+25.00

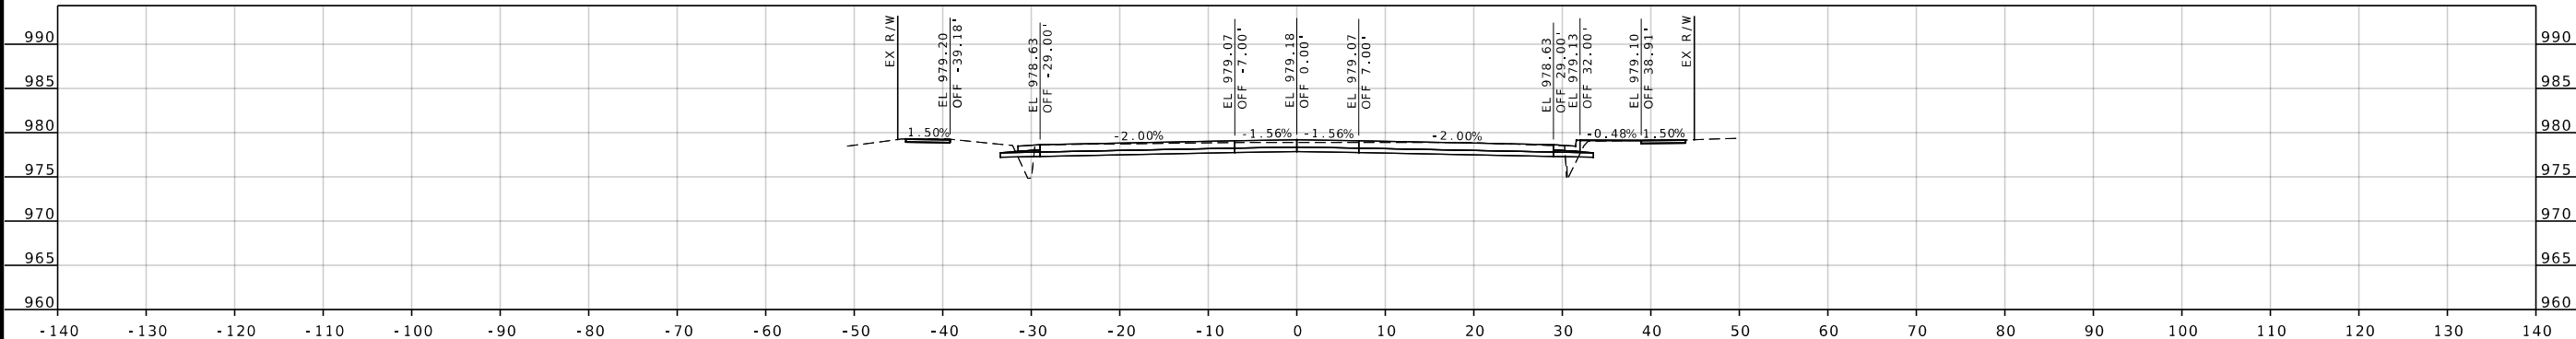

STA A 472+00.00

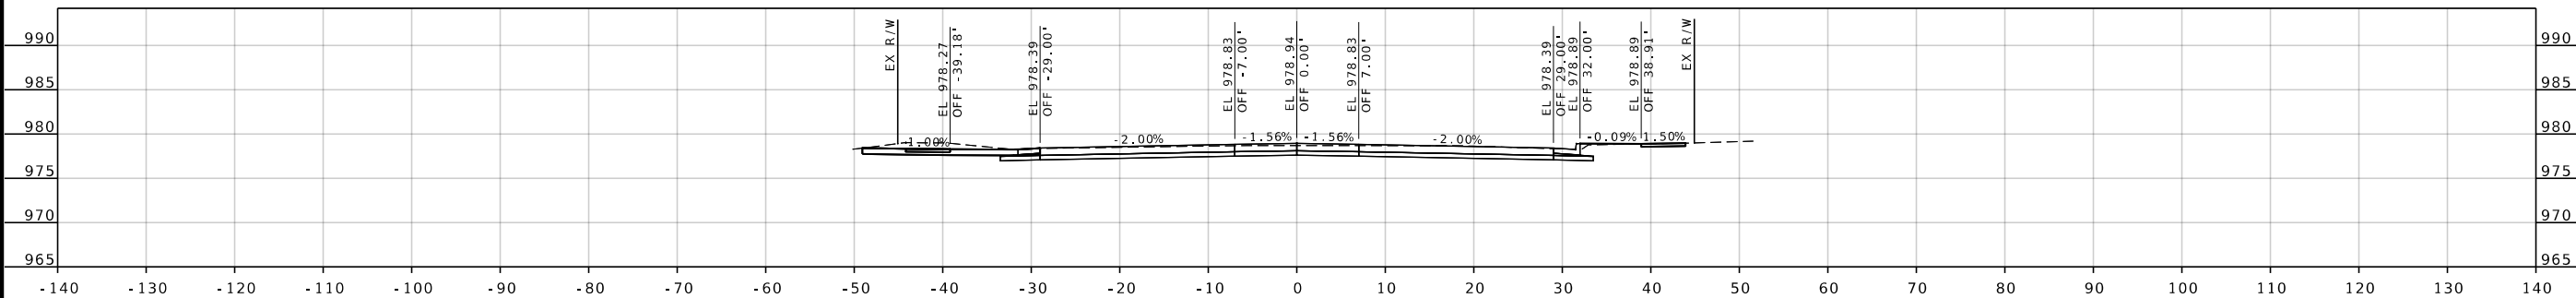

STA A 471+75.00



DATE PREPARED 8/10/2026	
ROUTE 96	STATE MO
DISTRICT SW	SHEET NO. 55
COUNTY JASPER	
JOB NO. JSR0060	
CONTRACT ID. -	
PROJECT NO. -	
BRIDGE NO. -	




DATE	DESCRIPTION

MISSOURI HIGHWAYS AND TRANSPORTATION COMMISSION

105 WEST CAPITOL
JEFFERSON CITY, MO 65102
1-888-ASK-MODOT (1-888-273-6636)

2215 Fairlawn Dr
Carthage, MO 64836
417.358.9551
COA# 00062
weareown.com

Engineering beyond!

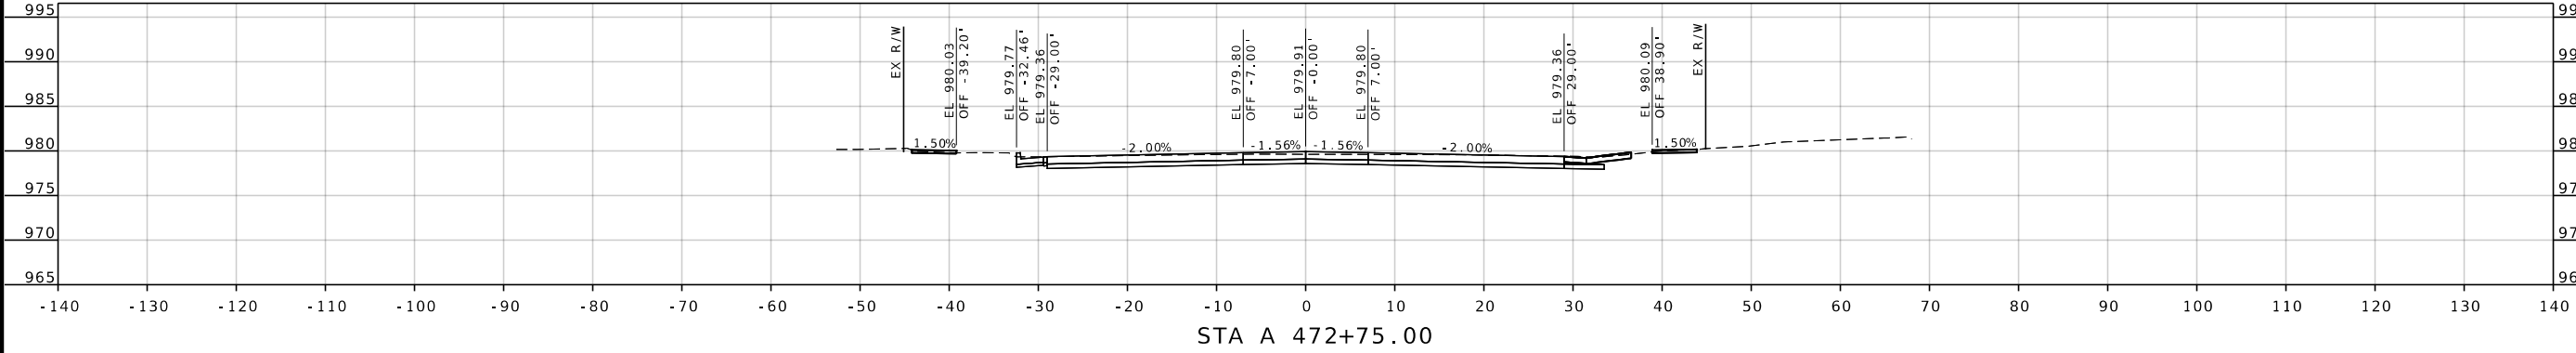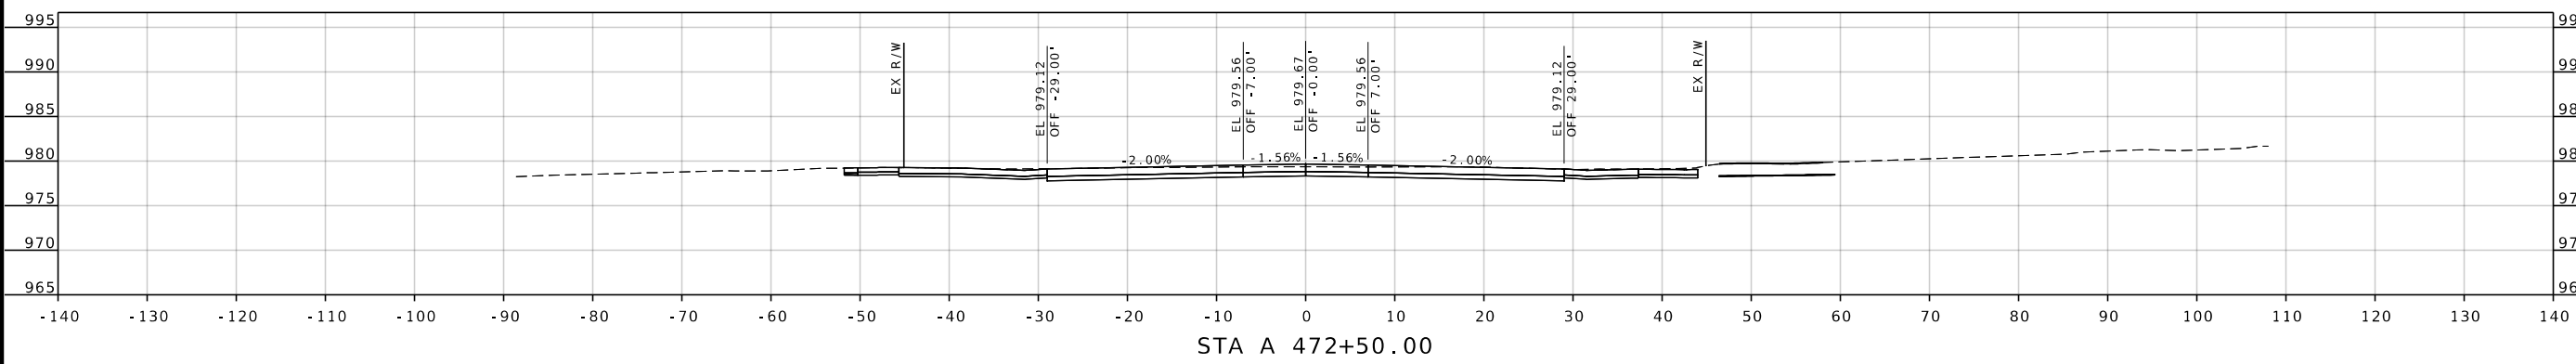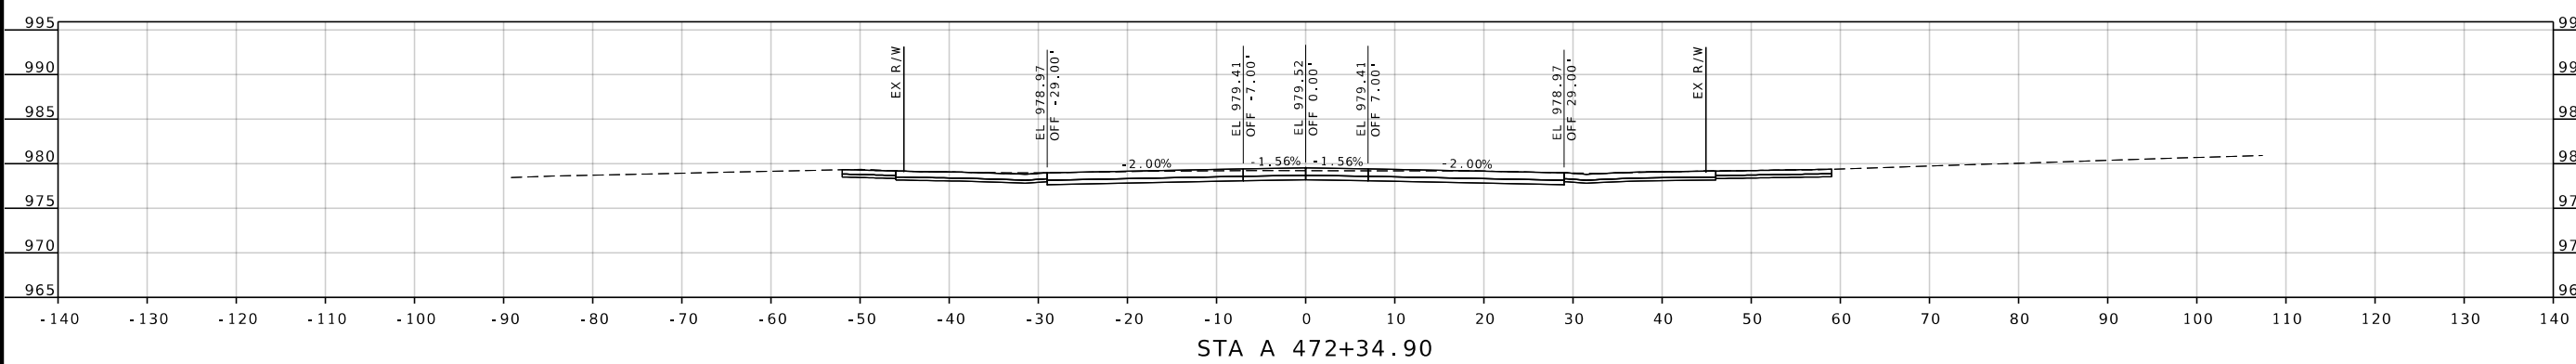

DATE PREPARED		8/10/2026
ROUTE	STATE	96 MO
DISTRICT	SHEET NO.	SW 56
COUNTY		JASPER
JOB NO.		JSR0060
CONTRACT ID.		-
PROJECT NO.		-
BRIDGE NO.		-

DATE	DESCRIPTION

MISSOURI HIGHWAYS AND TRANSPORTATION COMMISSION






105 WEST CAPITOL
JEFFERSON CITY, MO 65102
1-888-ASK-MODOT (1-888-273-6636)



Engineering beyond®

2215 Fairlawn Dr
Carthage, MO 64836
417.358.9551
COA# 00062
weareown.com

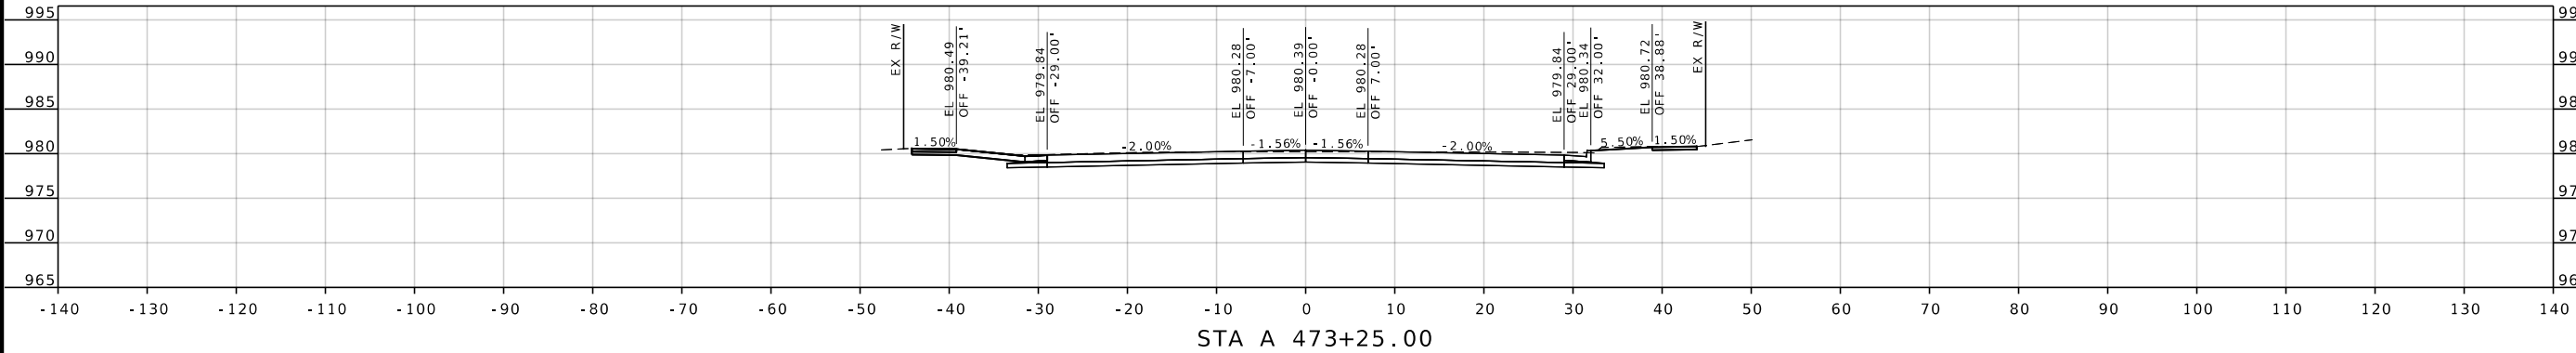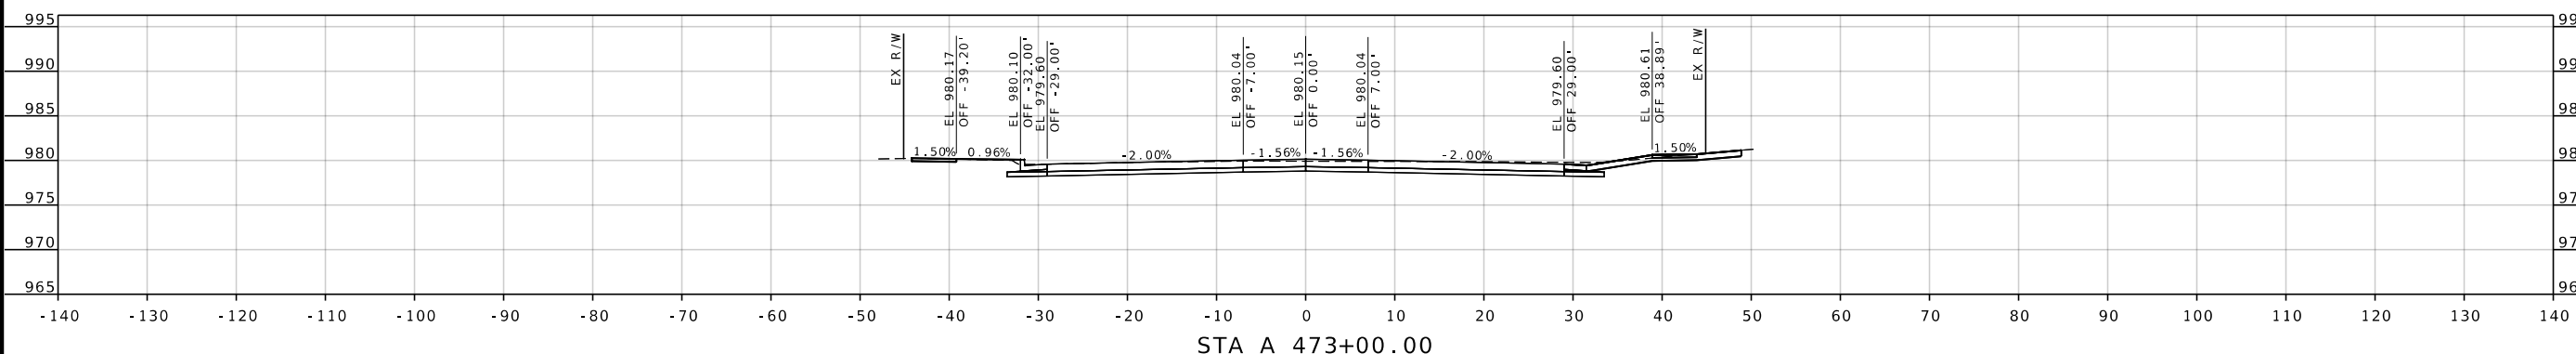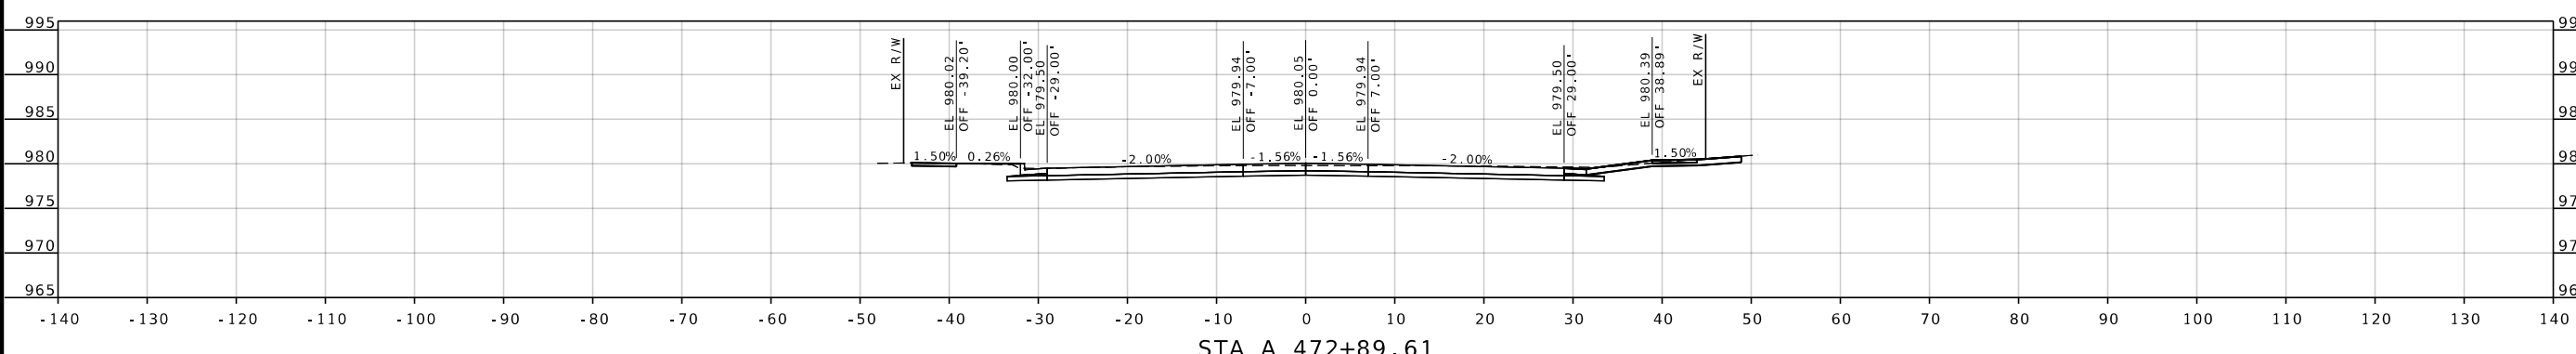

STATE OF MISSOURI
SEAN MATLOCK
NUMBER E-27133
PROFESSIONAL ENGINEER

DATE PREPARED
8/10/2026

ROUTE 96	STATE MO
DISTRICT SW	SHEET NO. 57

COUNTY
JASPER

JOB NO.
JSR0060

CONTRACT ID.
-

PROJECT NO.
-

BRIDGE NO.
-



DATE	DESCRIPTION

MISSOURI HIGHWAYS AND TRANSPORTATION COMMISSION

105 WEST CAPITOL
JEFFERSON CITY, MO 65102
1-888-ASK-MODOT (1-888-273-6636)

2215 Fairlawn Dr
Carthage, MO 64836
417.358.9551
COA# 00062
weareown.com

Engineering beyond!

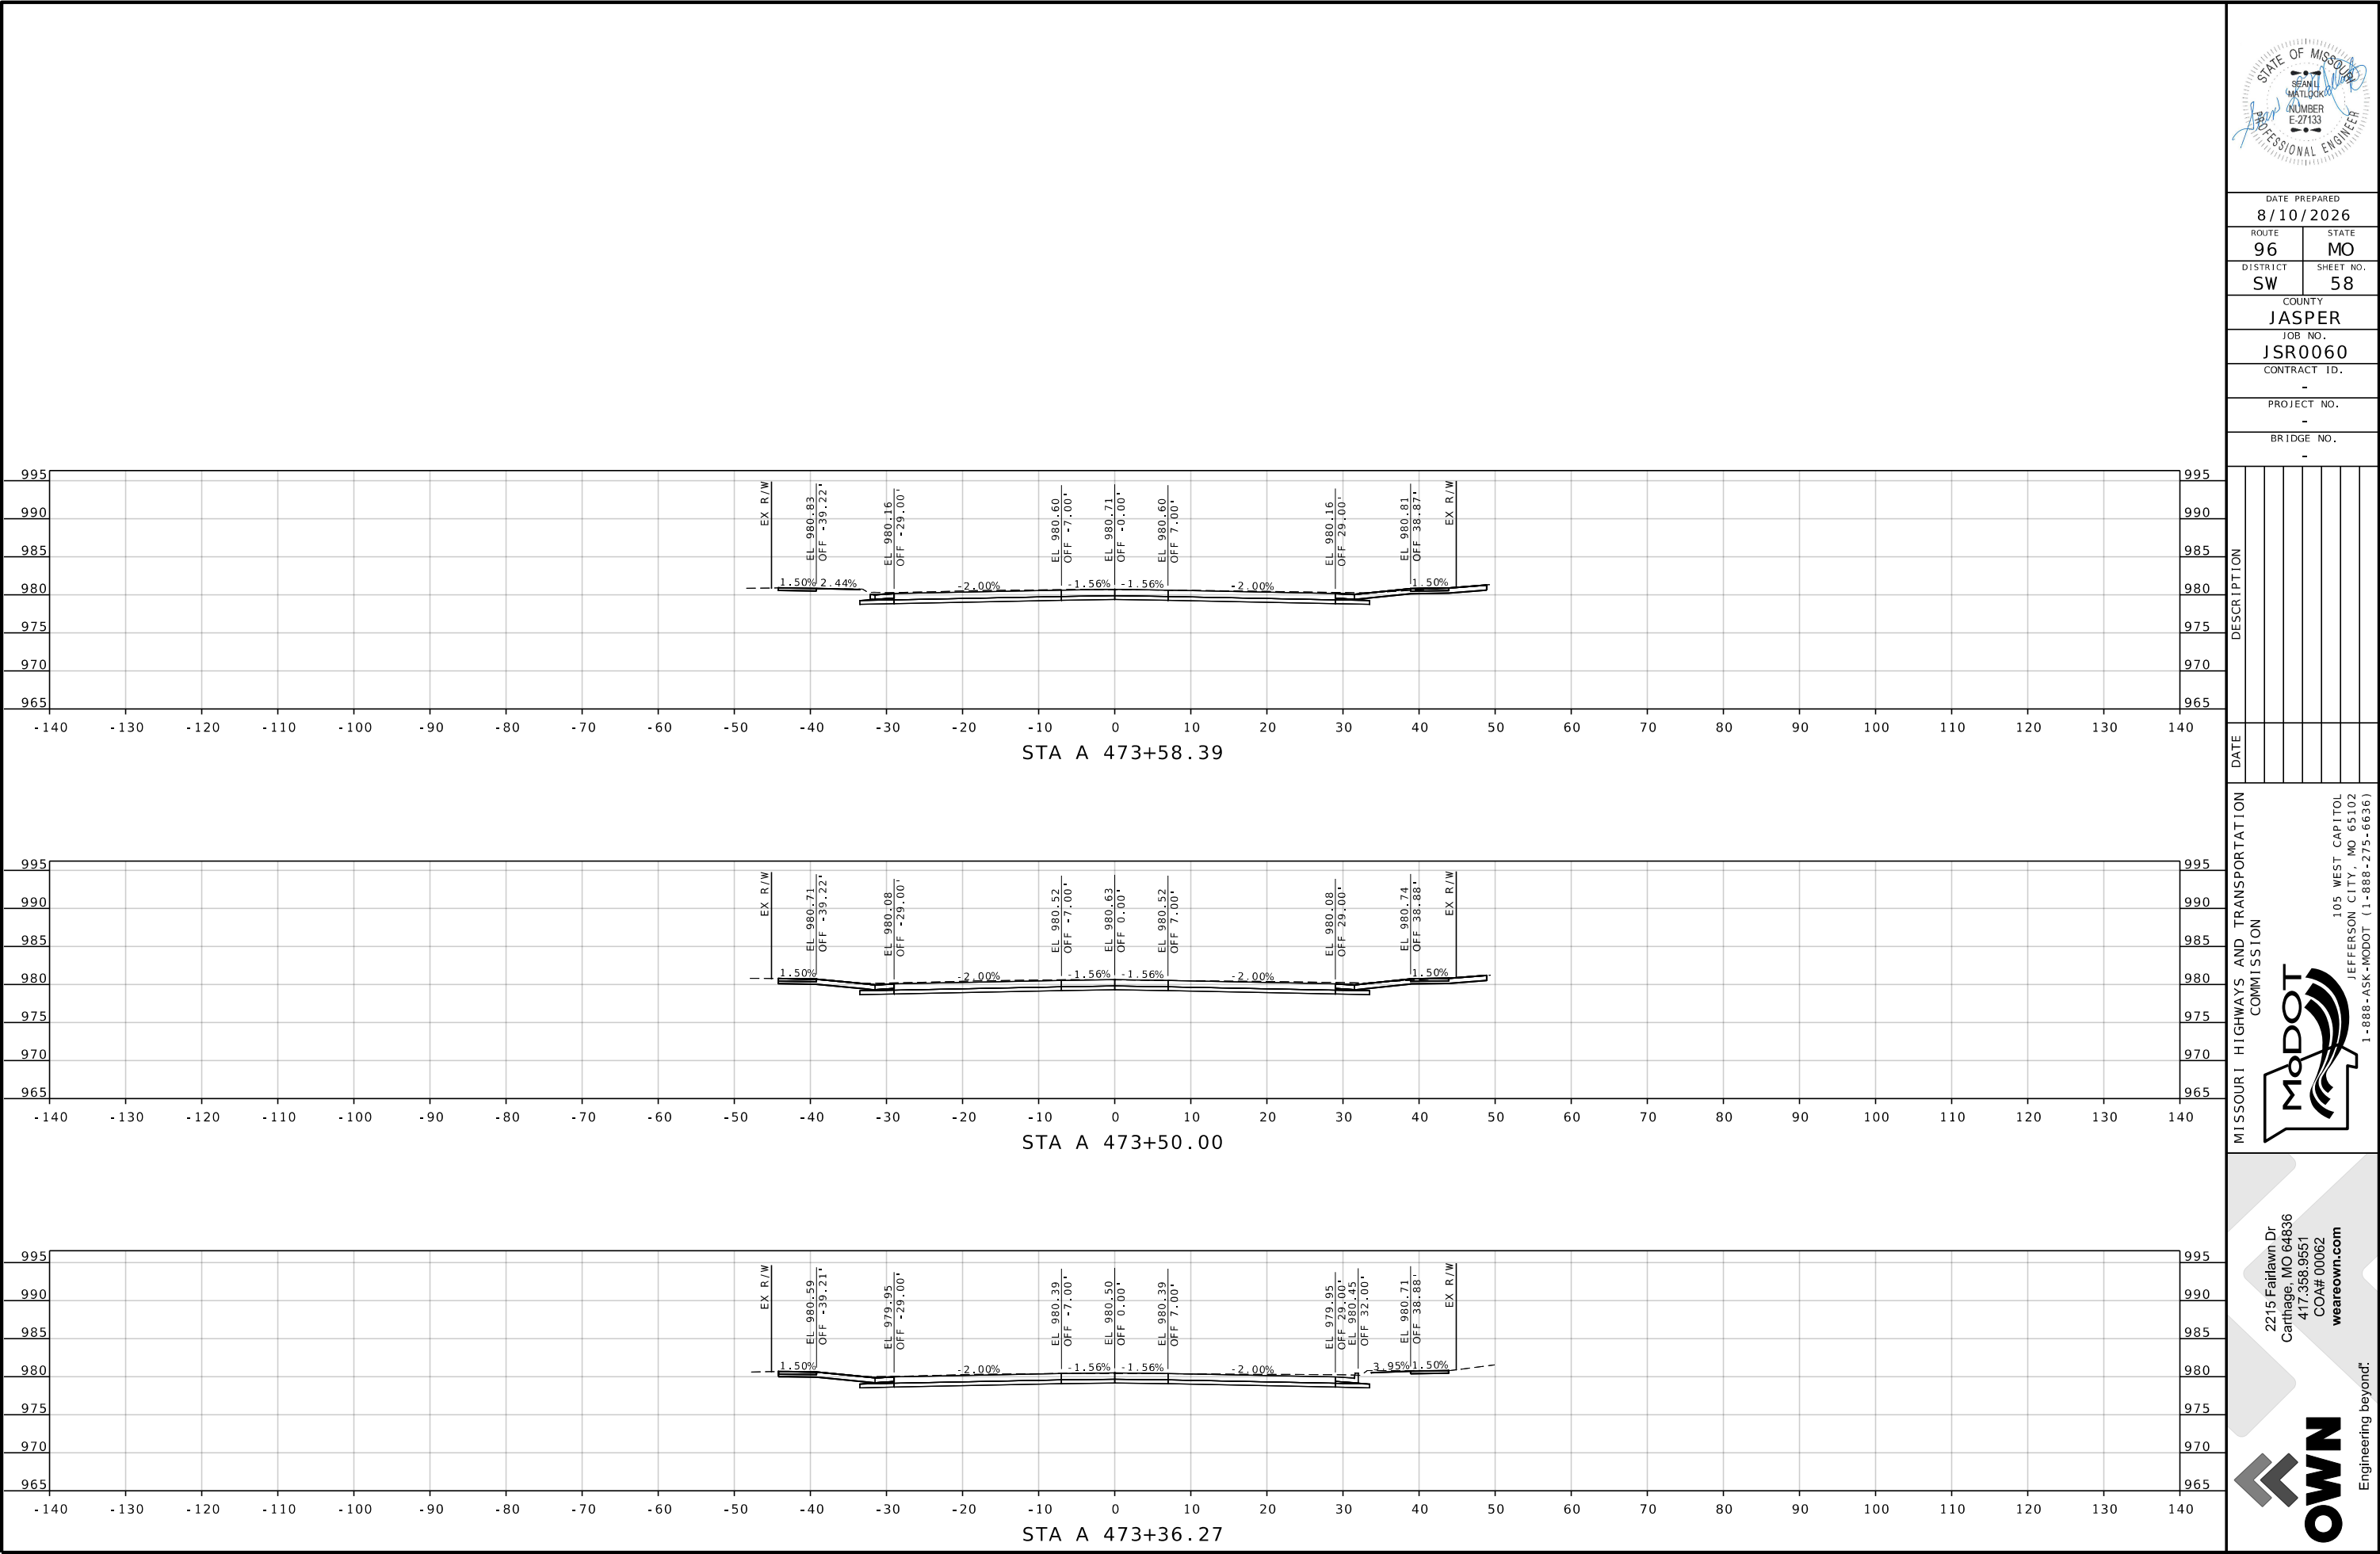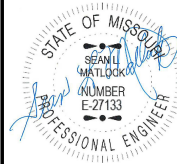

DATE PREPARED		8/10/2026
ROUTE	STATE	96 MO
DISTRICT	SHEET NO.	SW 58
COUNTY		JASPER
JOB NO.		JSR0060
CONTRACT ID.		-
PROJECT NO.		-
BRIDGE NO.		-





DESCRIPTION	DATE

MISSOURI HIGHWAYS AND TRANSPORTATION COMMISSION

105 WEST CAPITOL
JEFFERSON CITY, MO 65102
1-888-ASK-MODOT (1-888-273-6636)

2215 Fairlawn Dr
Carthage, MO 64836
417.358.9551
COA# 00062
weareown.com

Engineering beyond.

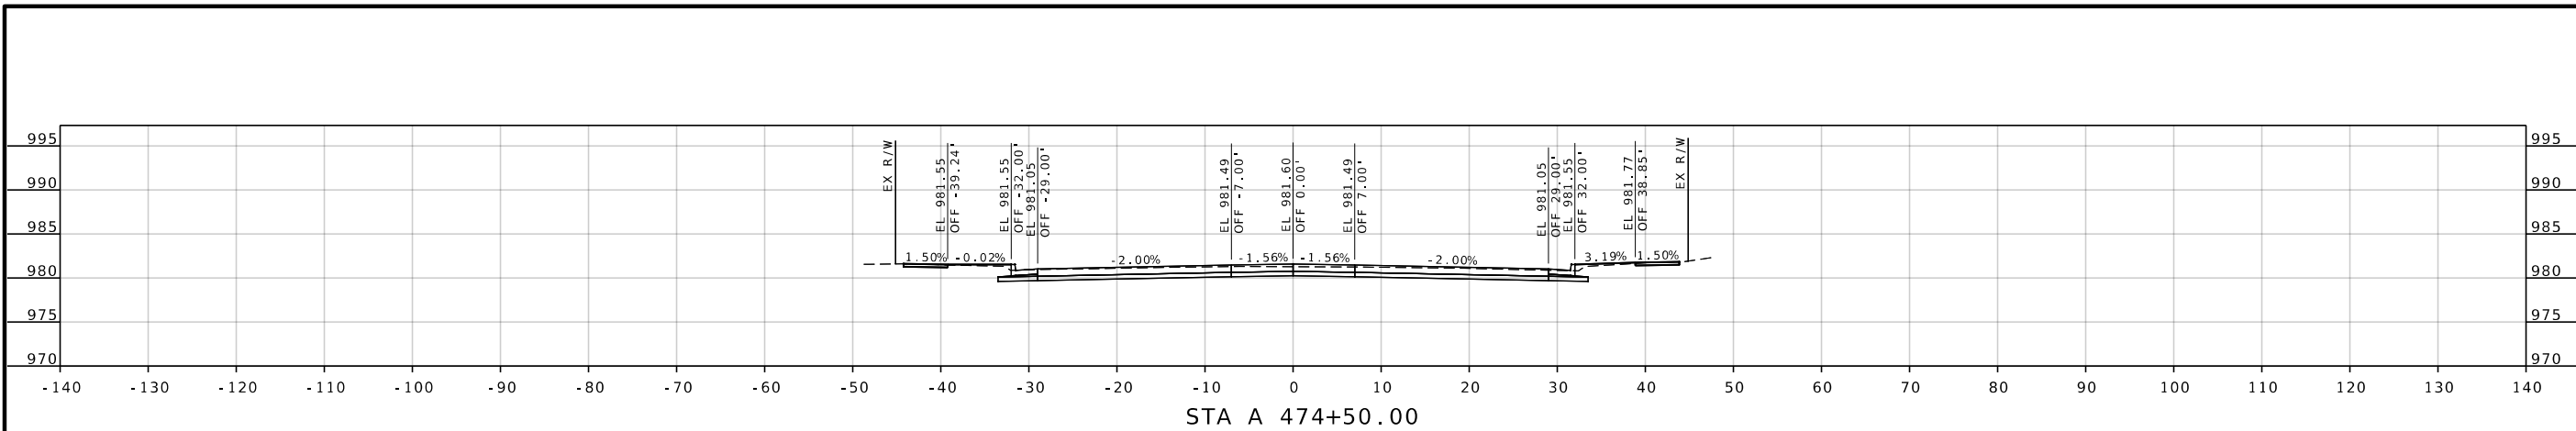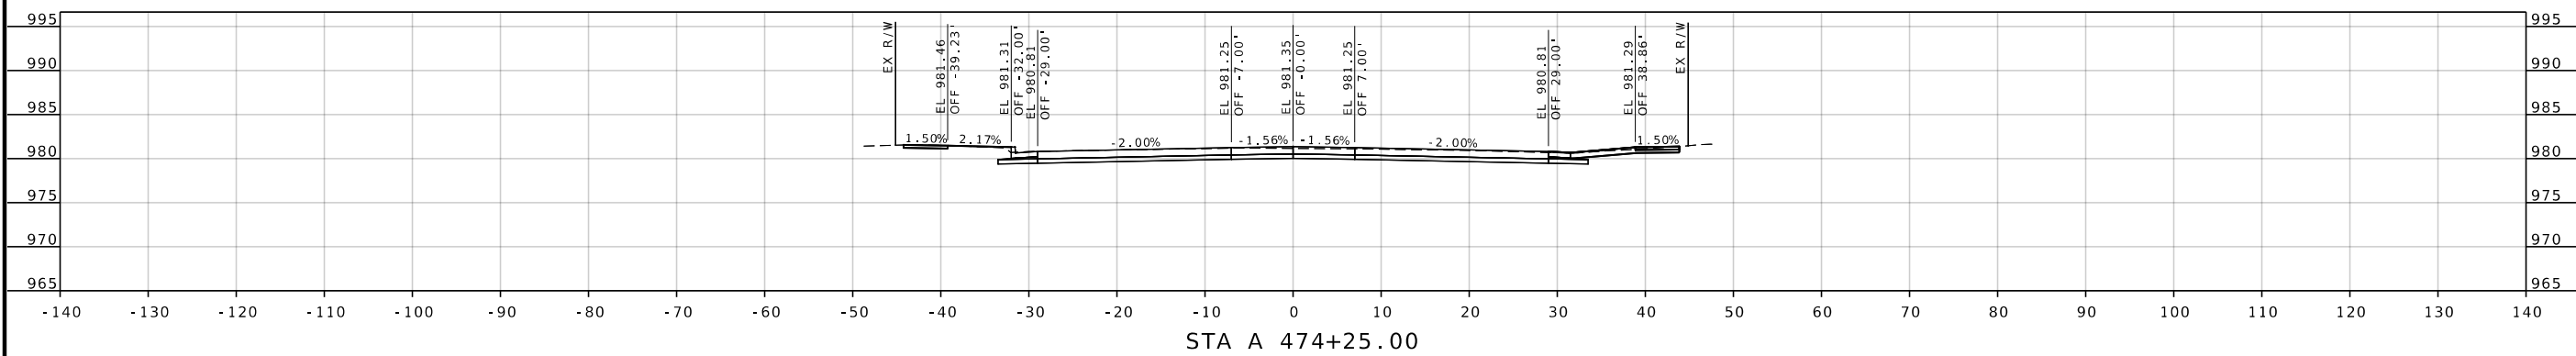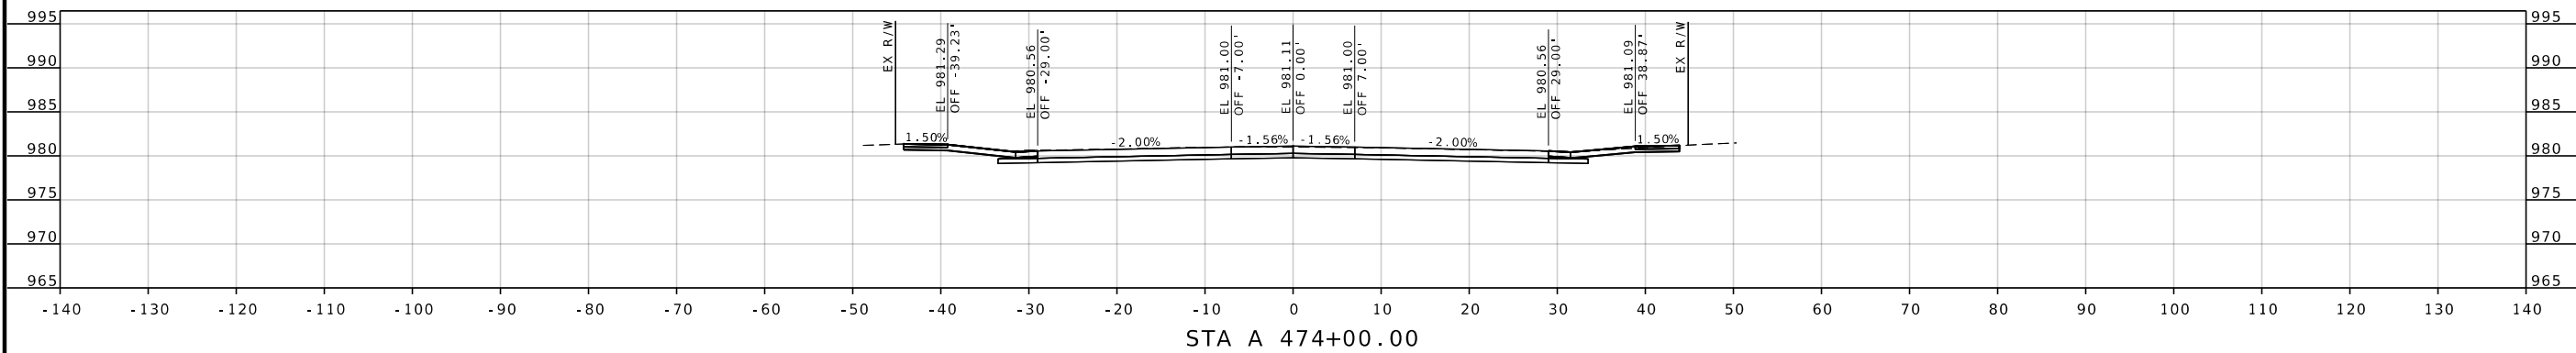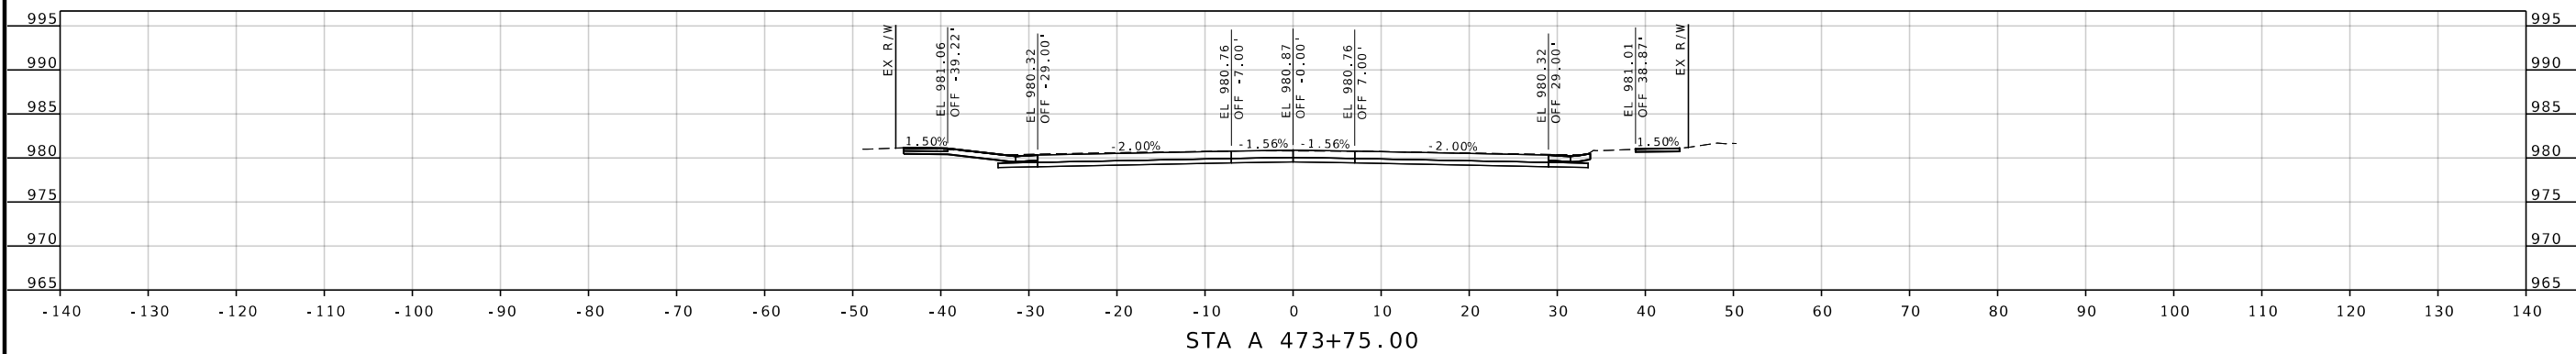

DATE PREPARED

8/10/2026

ROUTE	STATE
05	MO

96	MO
----	----

DISTRICT	SHEET NO.
CW	EO

SW	59
COUNTY	

COUNTY
LACED

JASPER
JOB NO.

JOB NO.
ISR0060


[illegible]DATE _____MISSOURI HIGHWAYS AND TRANSPORTATION
COMMISSION

105 WEST CAPITAL
JEFFERSON CITY, MO 65102
1-888-ASK-MODOT (1-888-275-6636)

2215 Fairlawn Dr
Carthage, MO 64836
417.358.9551
COA# 00062
weareown.com



Engineering beyond.[®]

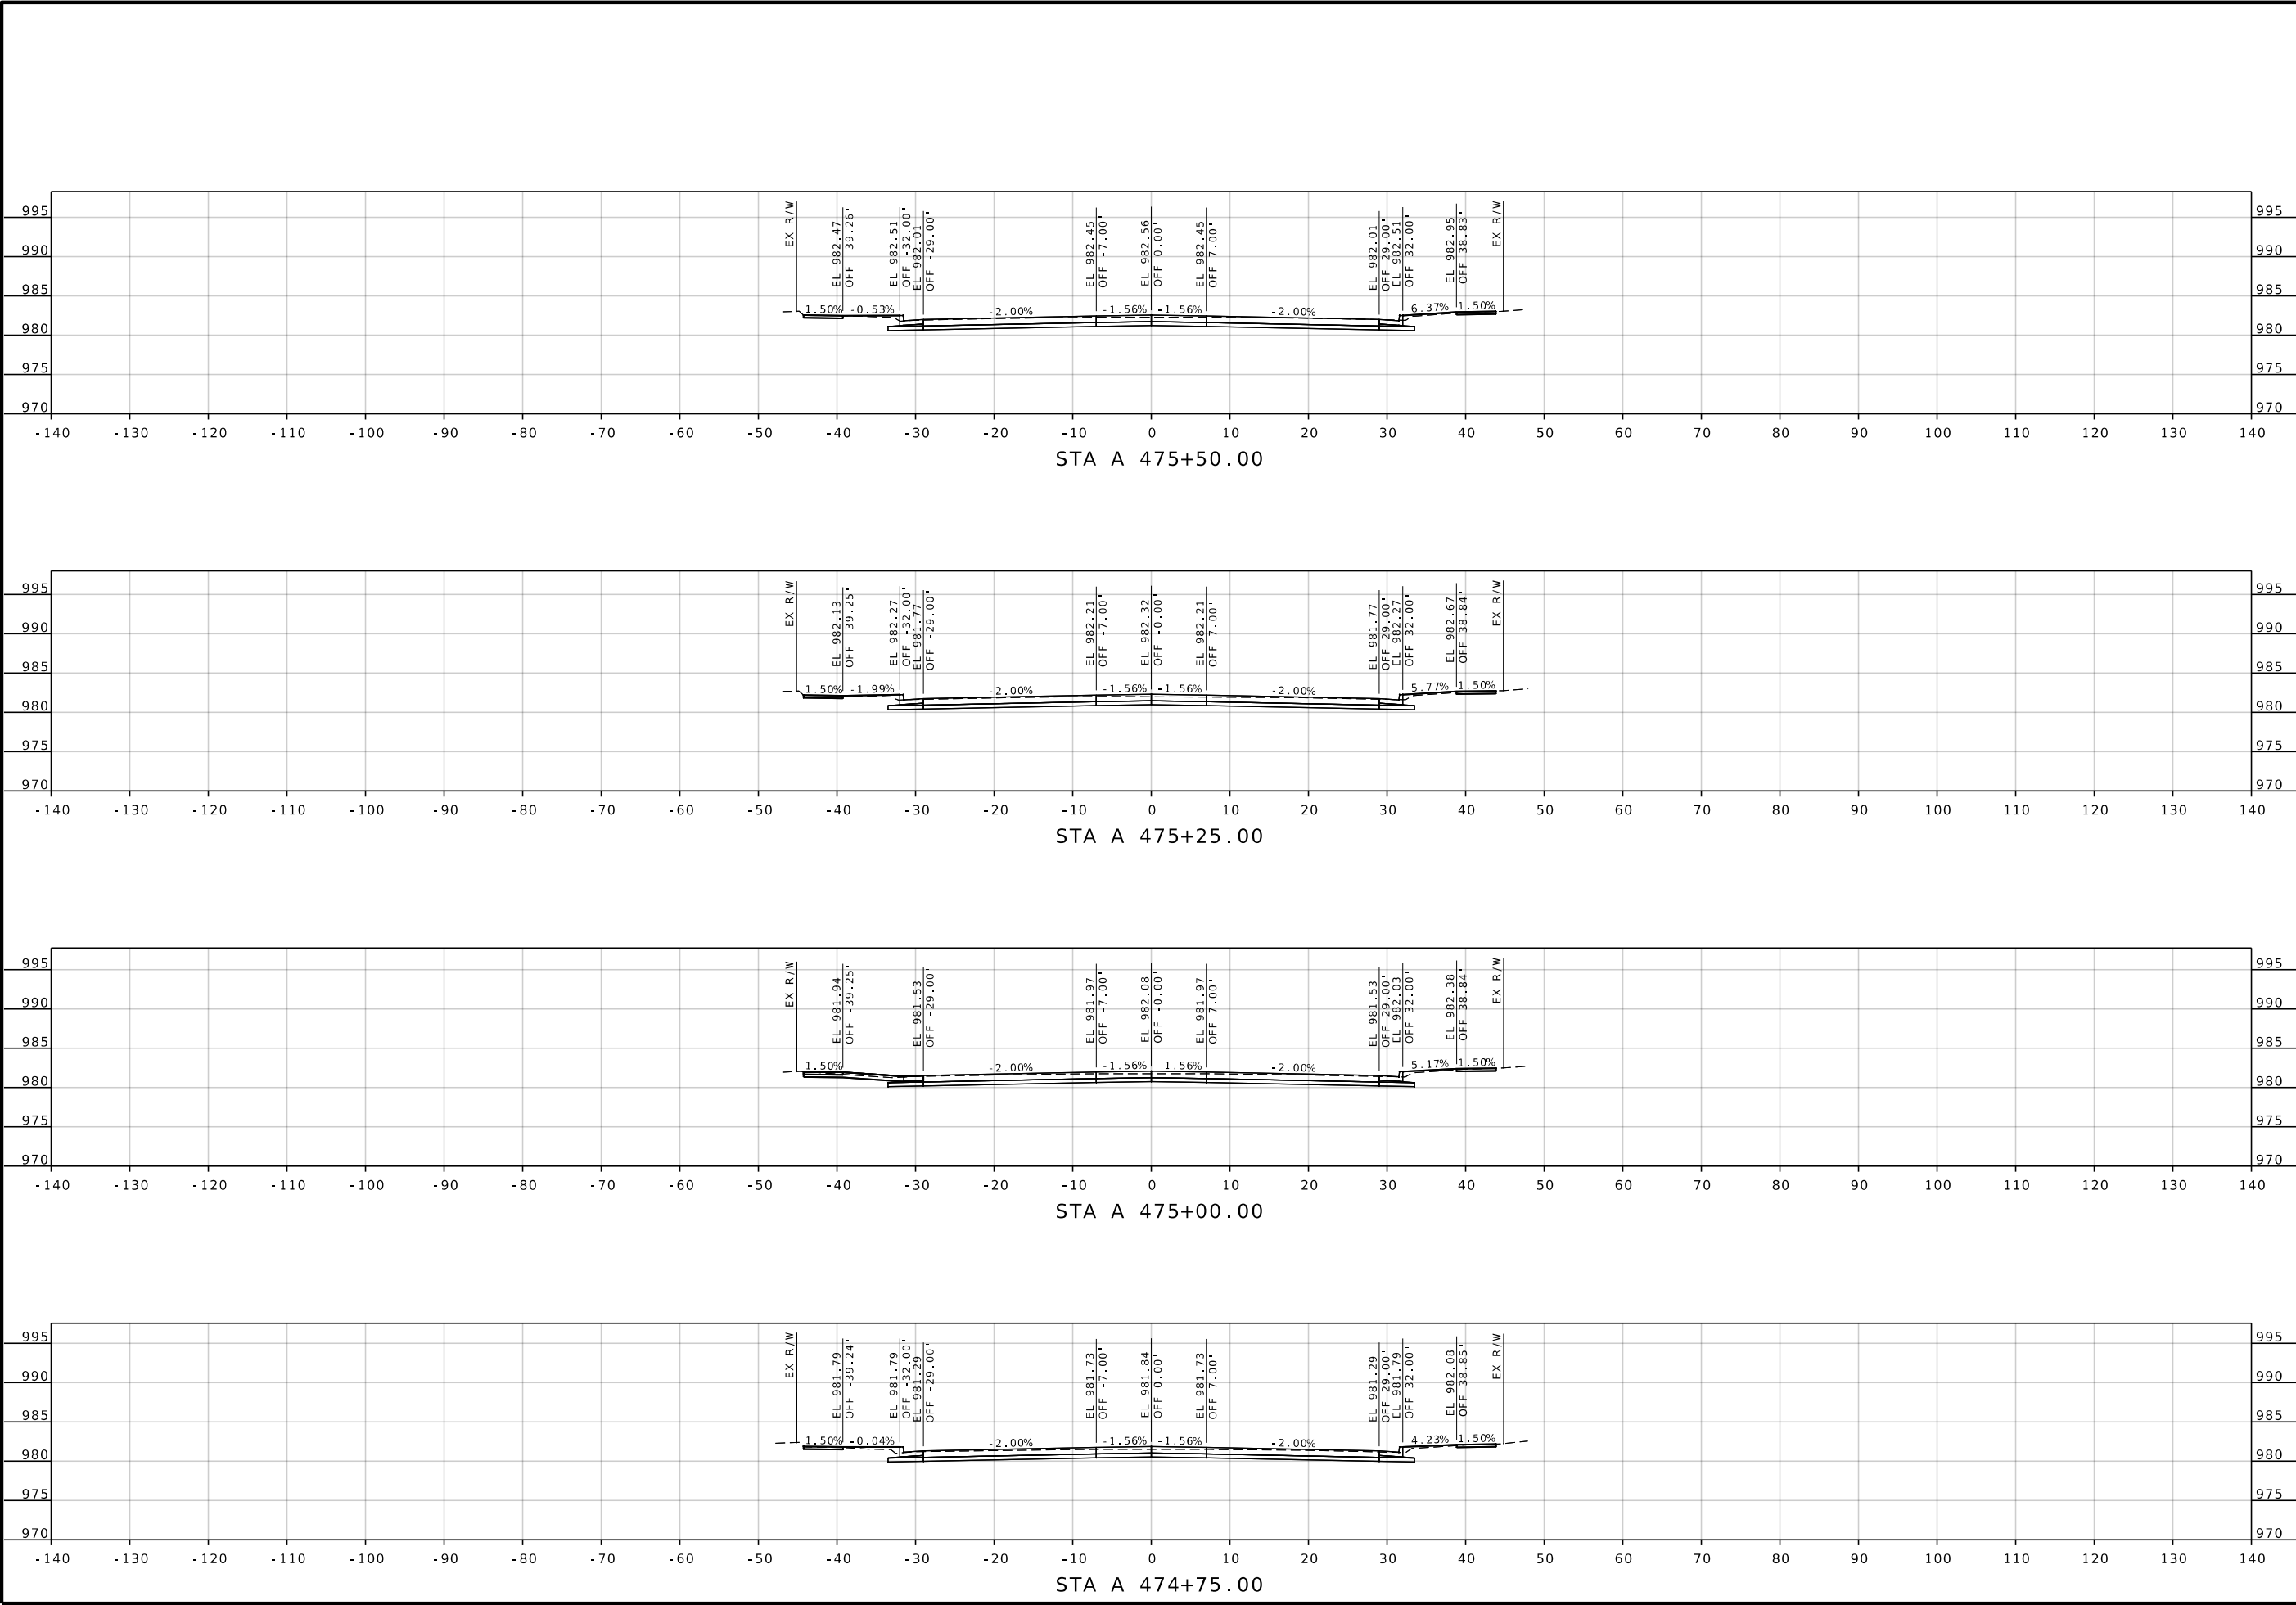

DATE PREPARED 8/10/2026	
ROUTE 96	STATE MO
DISTRICT SW	SHEET NO. 60
COUNTY JASPER	
JOB NO. JSR0060	
CONTRACT ID. -	
PROJECT NO. -	
BRIDGE NO. -	


DATE	DESCRIPTION

MISSOURI HIGHWAYS AND TRANSPORTATION COMMISSION


105 WEST CAPITOL
JEFFERSON CITY, MO 65102
1-888-ASK-MODOT (1-888-273-6636)

2215 Fairlawn Dr
Carthage, MO 64836
417.358.9551
COA# 00062
weareown.com


Engineering beyond.

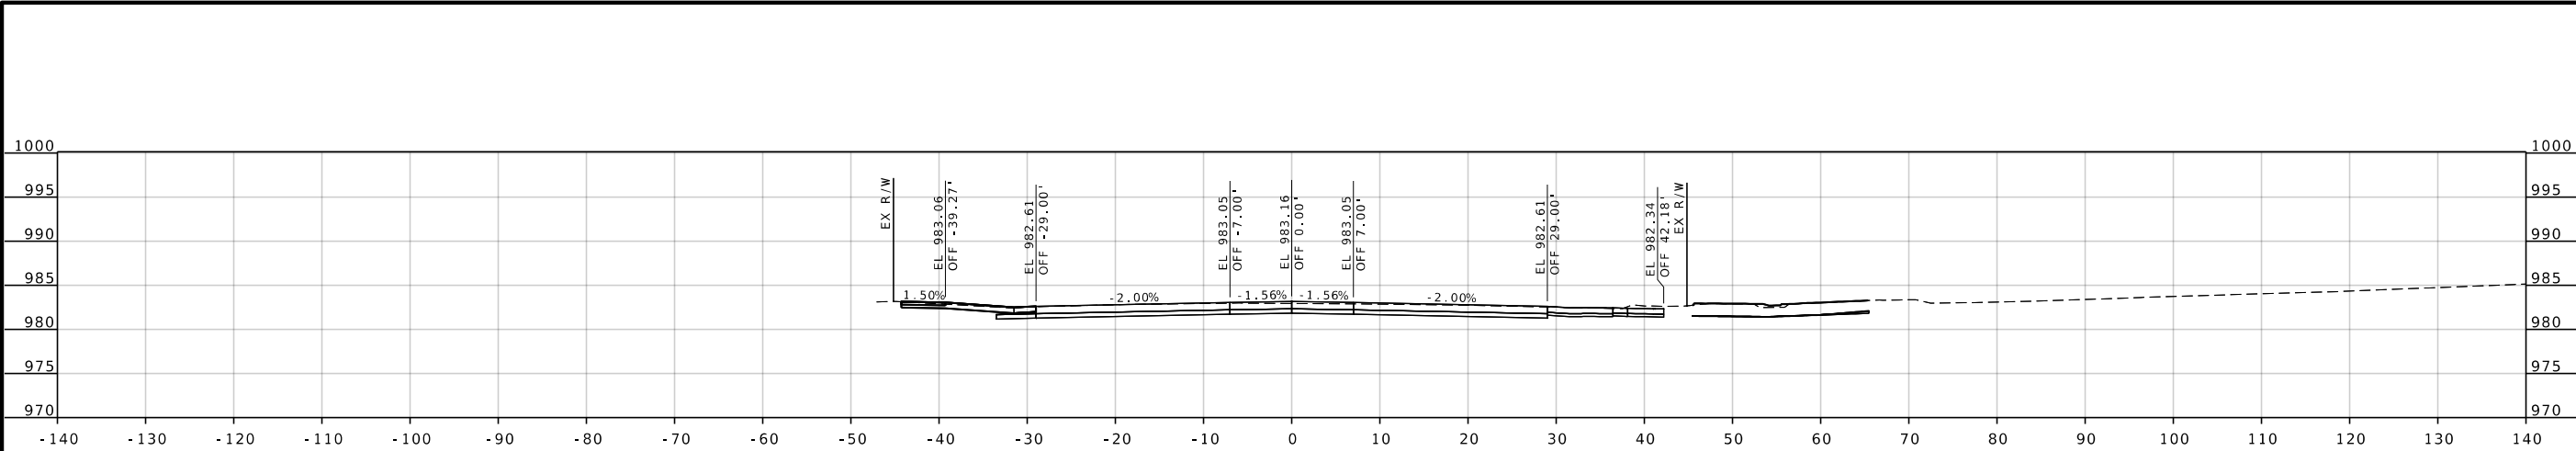


STA A 476+13.79

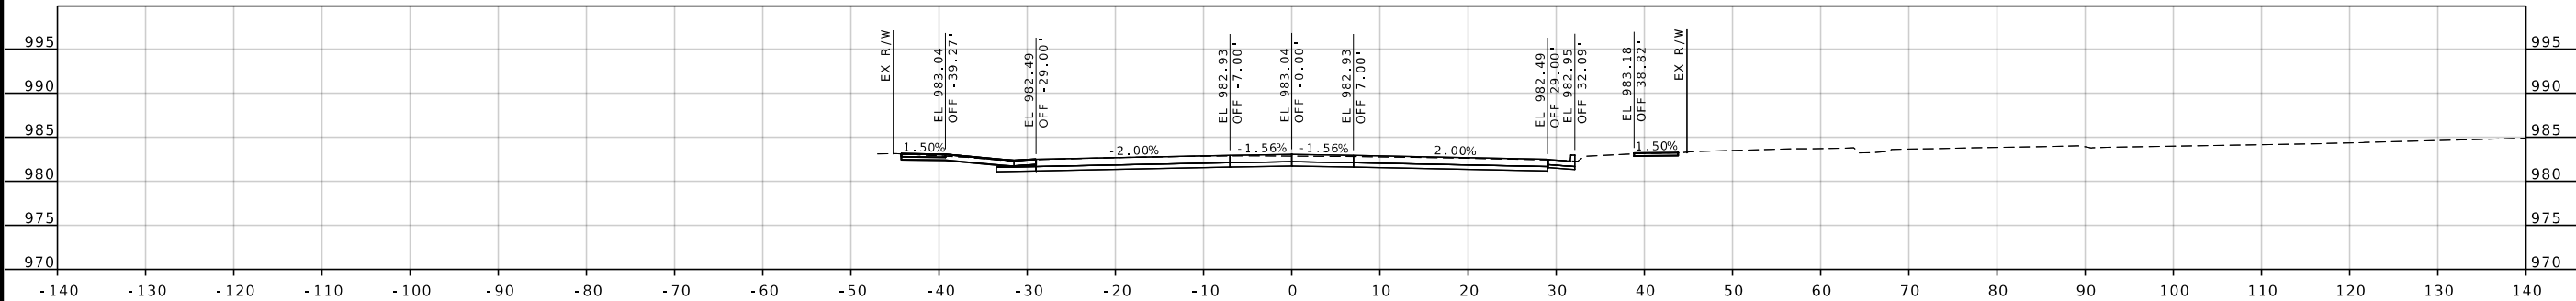

STA A 476+00.00

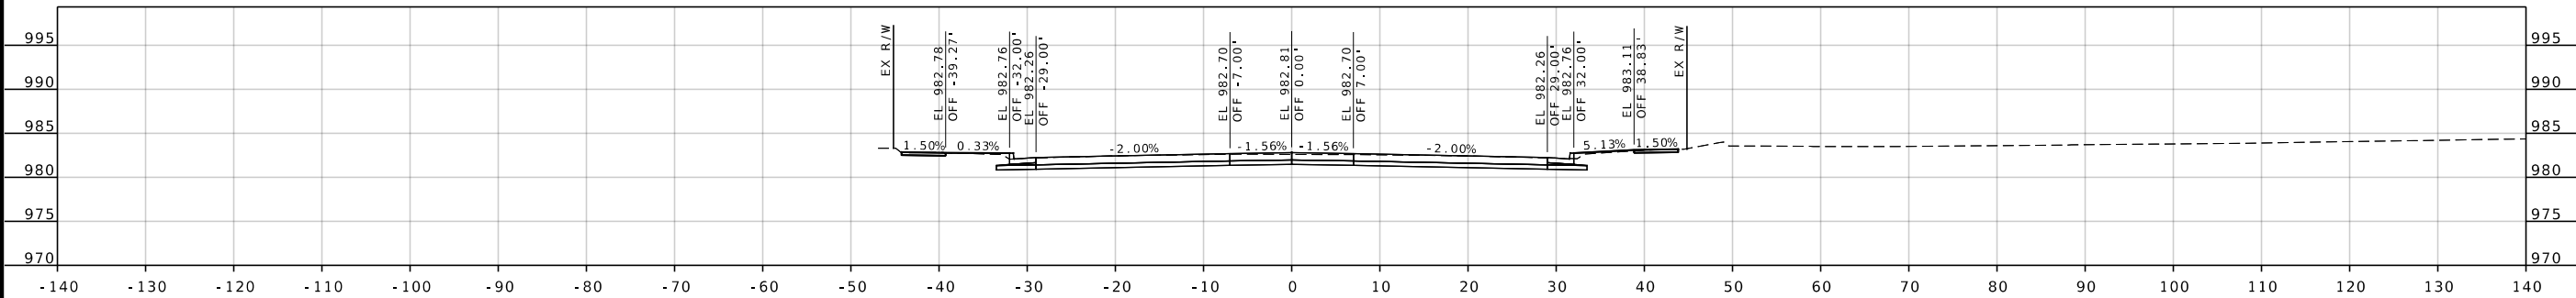

STA A 475+75.67

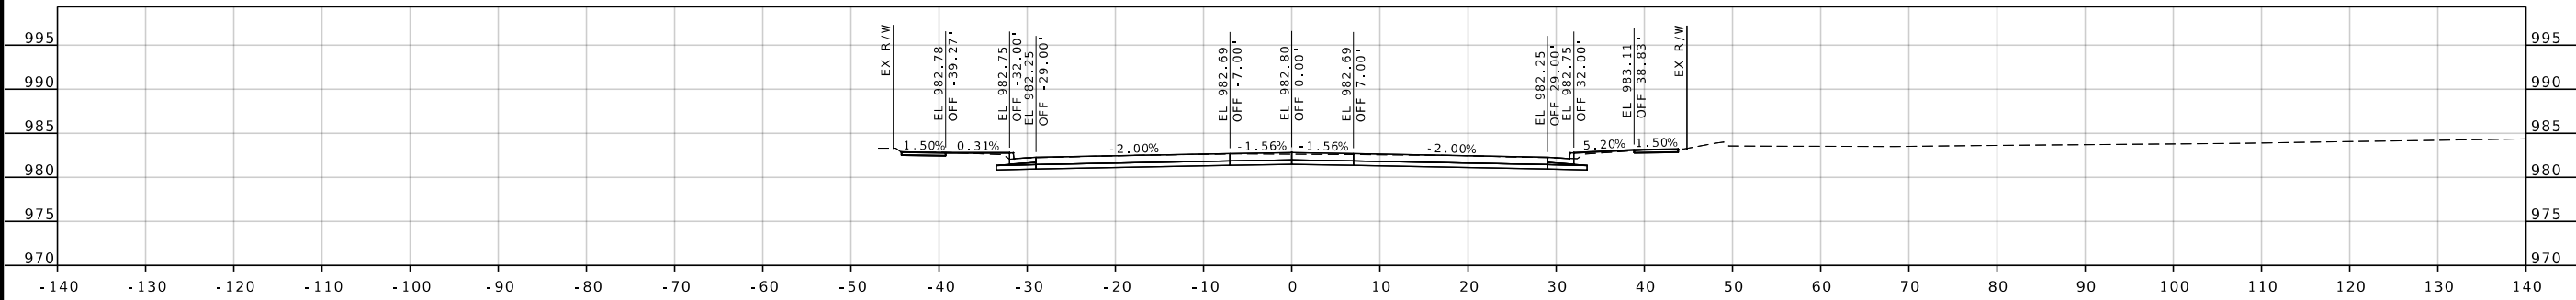

STA A 475+75.00



DATE PREPARED 8/10/2026	
ROUTE 96	STATE MO
DISTRICT SW	SHEET NO. 61
COUNTY JASPER	
JOB NO. JSR0060	
CONTRACT ID. -	
PROJECT NO. -	
BRIDGE NO. -	


DATE	DESCRIPTION

MISSOURI HIGHWAYS AND TRANSPORTATION COMMISSION


105 WEST CAPITOL
JEFFERSON CITY, MO 65102
1-888-ASK-MODOT (1-888-273-6636)

2215 Fairlawn Dr
Carthage, MO 64836
417.358.9551
COA# 00062
weareown.com


Engineering beyond.

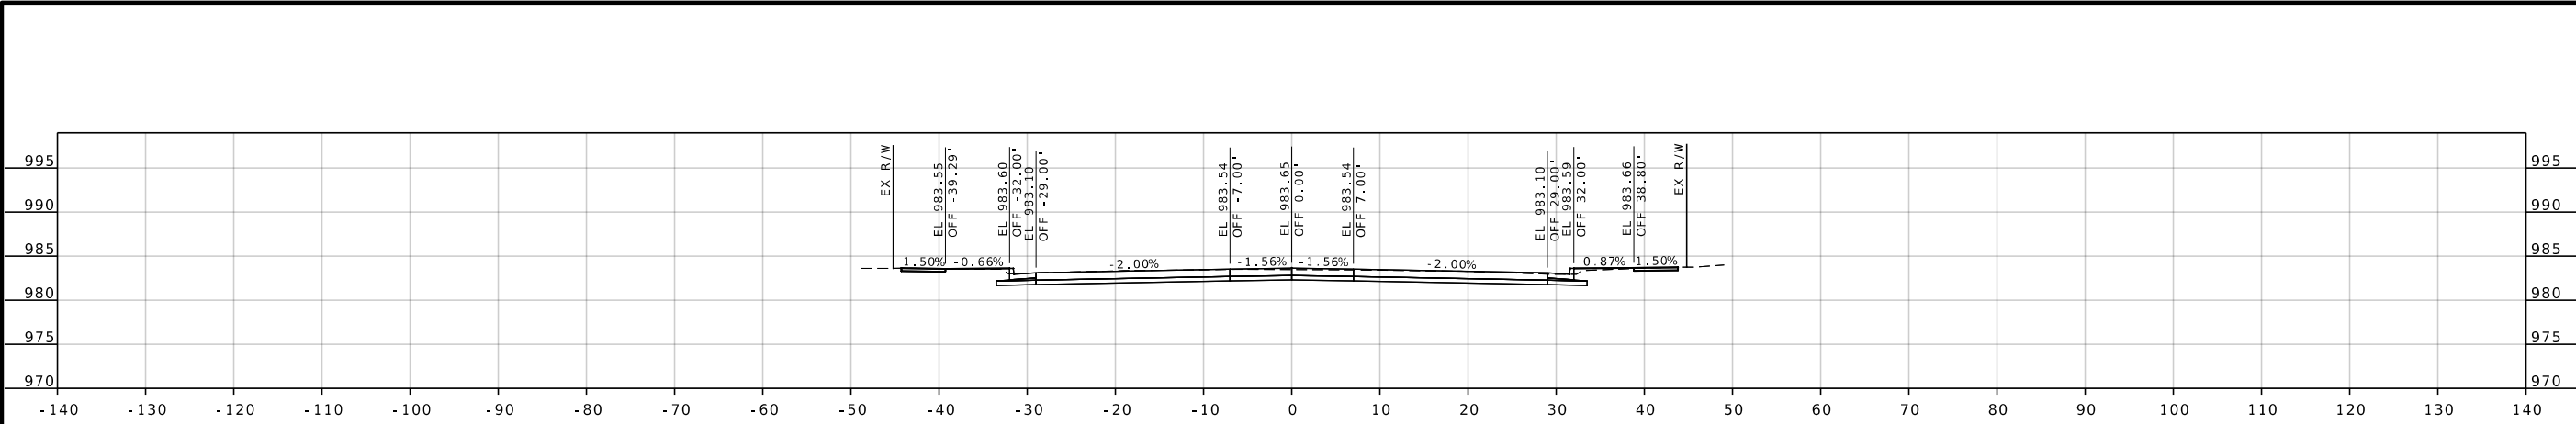


STA A 476+75.00

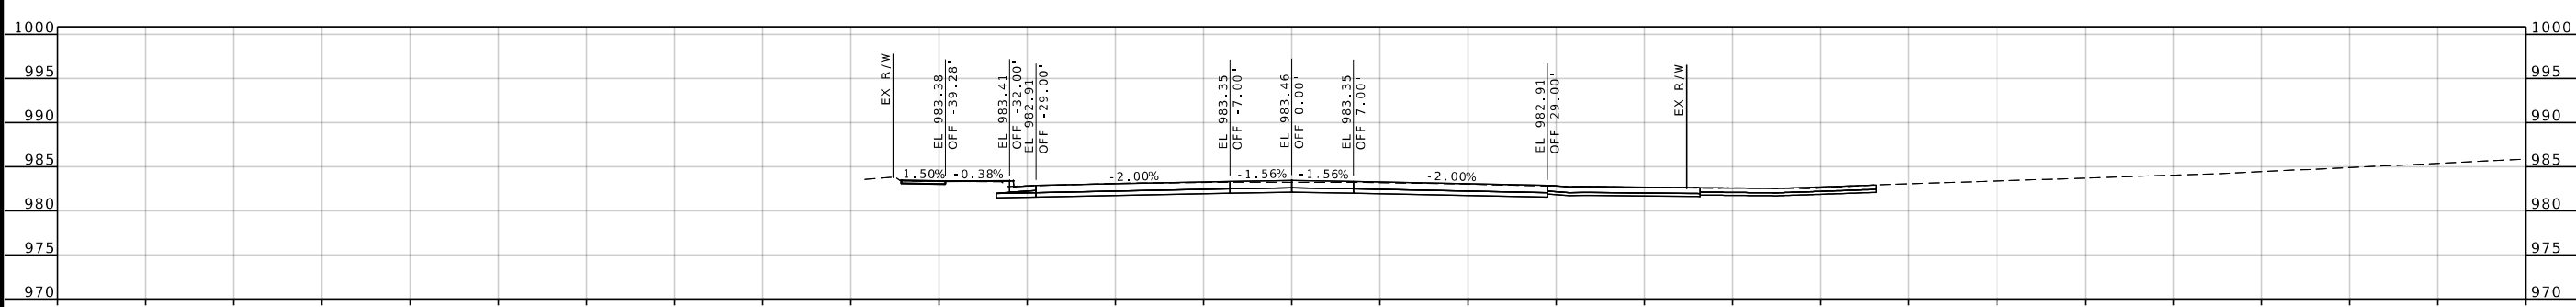

STA A 476+50.00

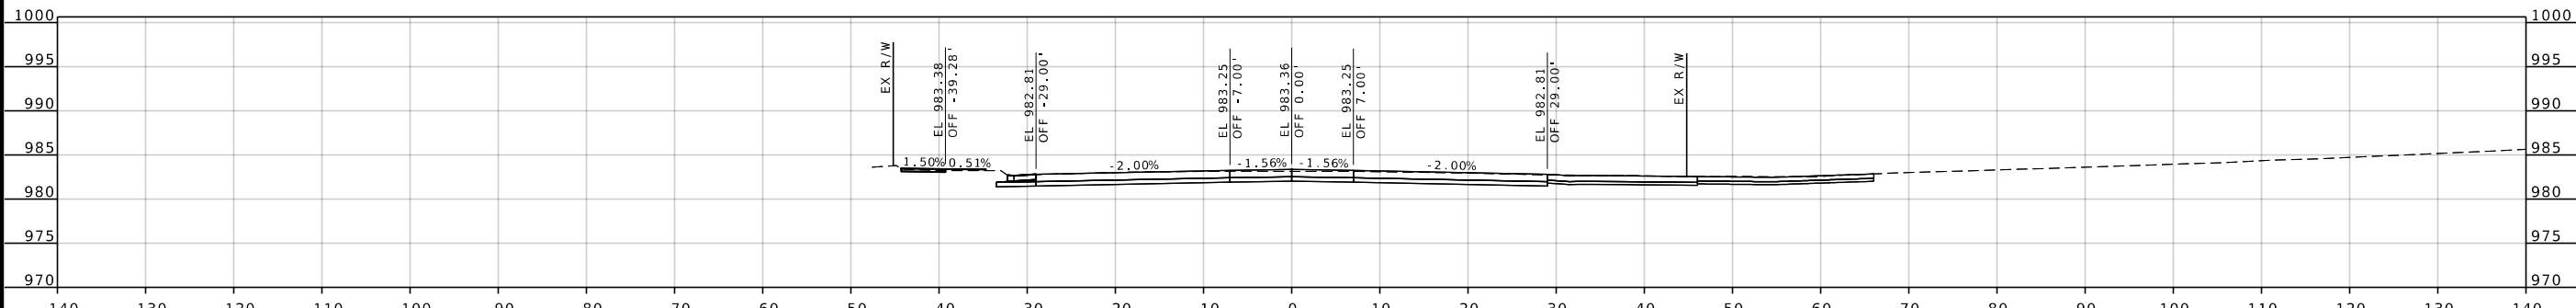

STA A 476+37.40

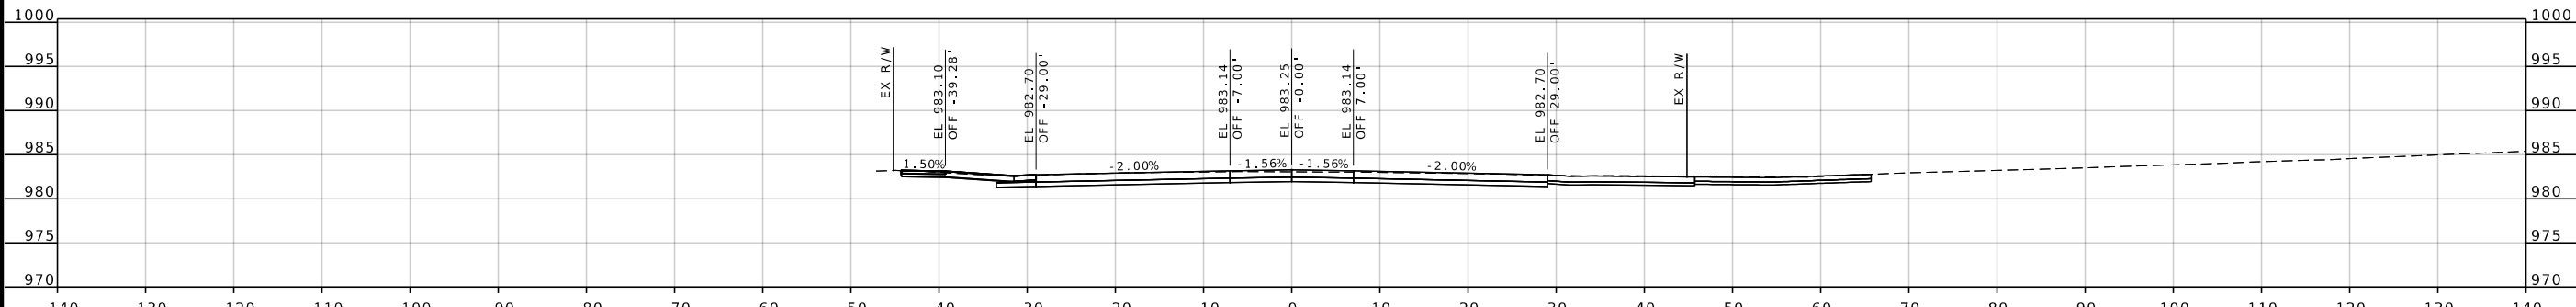

STA A 476+25.00

STATE OF MISSOURI
SEAN MATLOCK
NUMBER E-27133
PROFESSIONAL ENGINEER

DATE PREPARED
8/10/2026

ROUTE 96	STATE MO
DISTRICT SW	SHEET NO. 62
COUNTY JASPER	
JOB NO. JSR0060	
CONTRACT ID. -	
PROJECT NO. -	
BRIDGE NO. -	


DESCRIPTION		DATE

MISSOURI HIGHWAYS AND TRANSPORTATION COMMISSION


105 WEST CAPITOL
JEFFERSON CITY, MO 65102
1-888-ASK-MODOT (1-888-273-6636)

2215 Fairlawn Dr
Carthage, MO 64836
417.358.9551
COA# 00062
weareown.com


OWN
Engineering beyond.

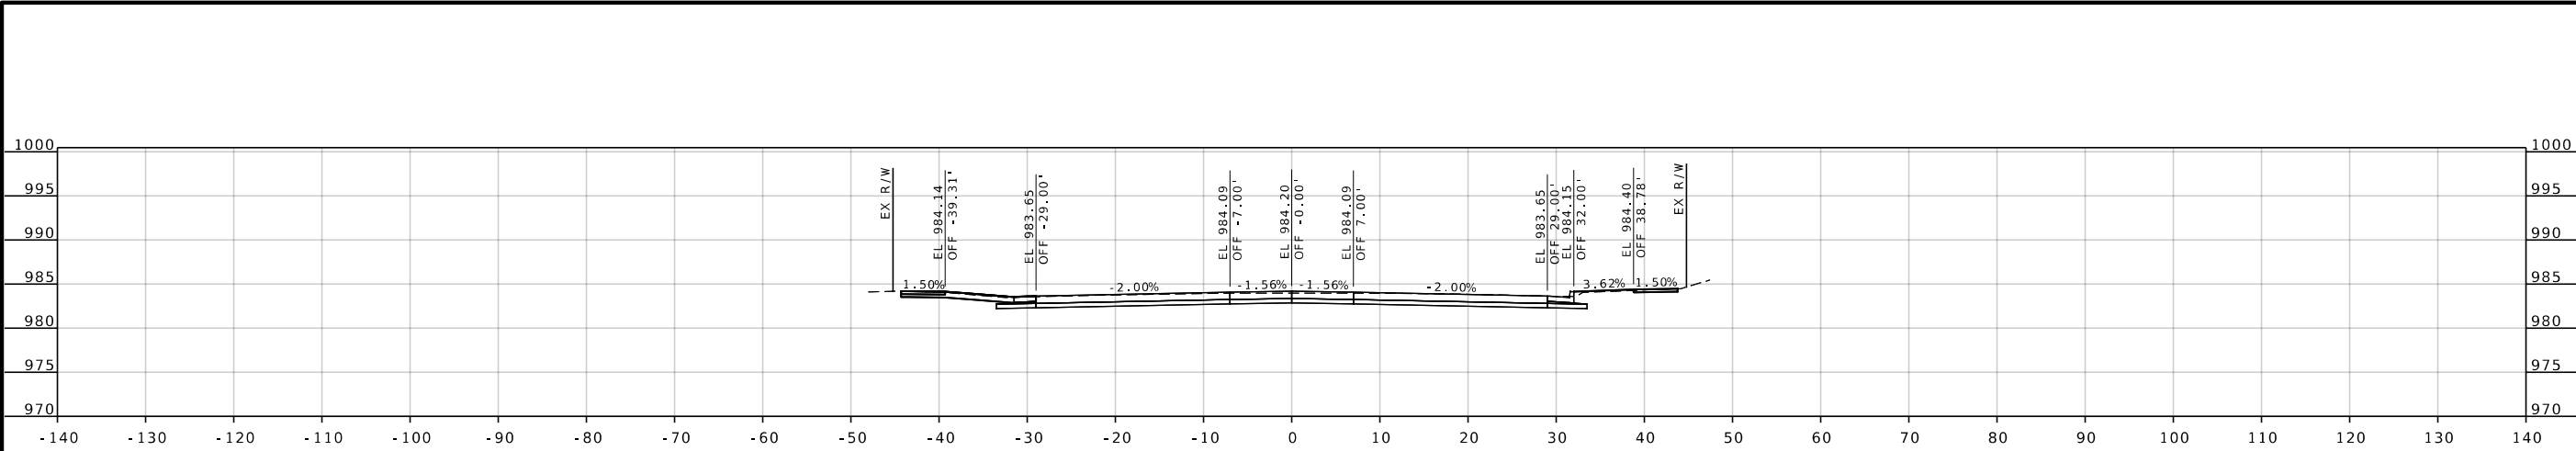


STA A 477+65.88

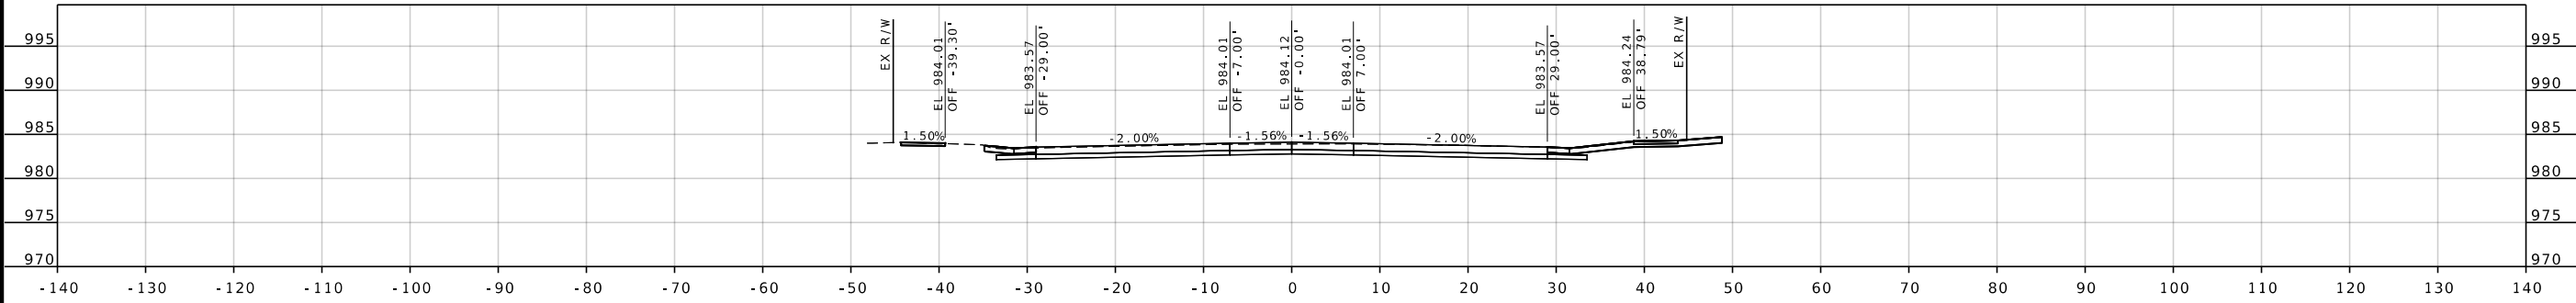

STA A 477+50.00

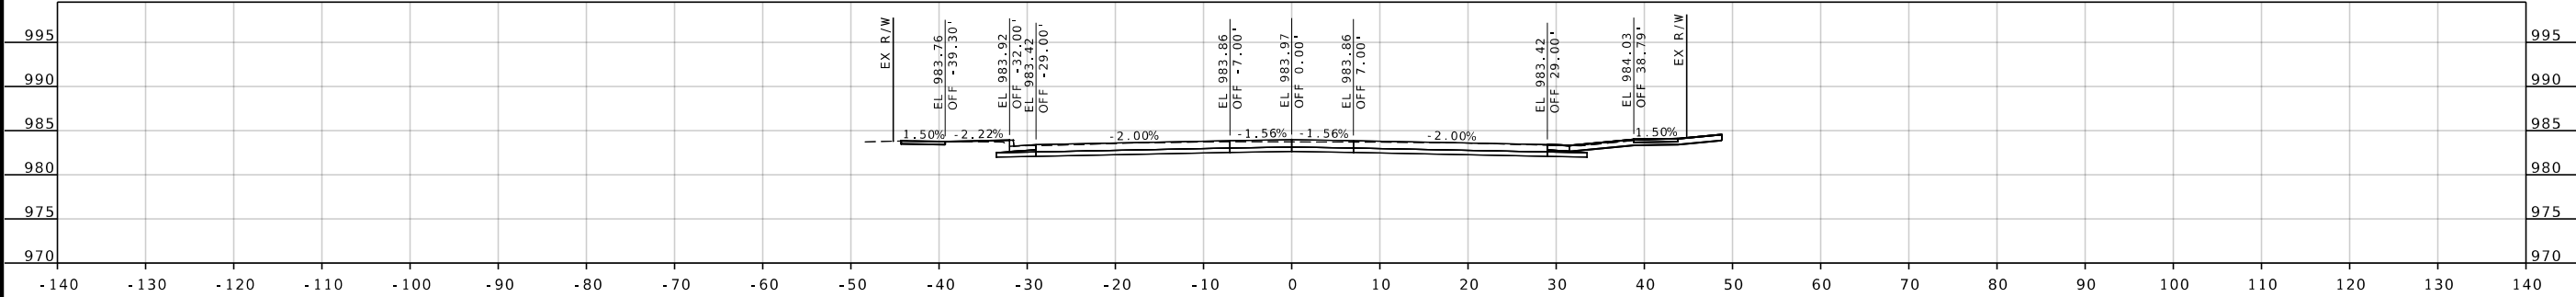

STA A 477+25.00

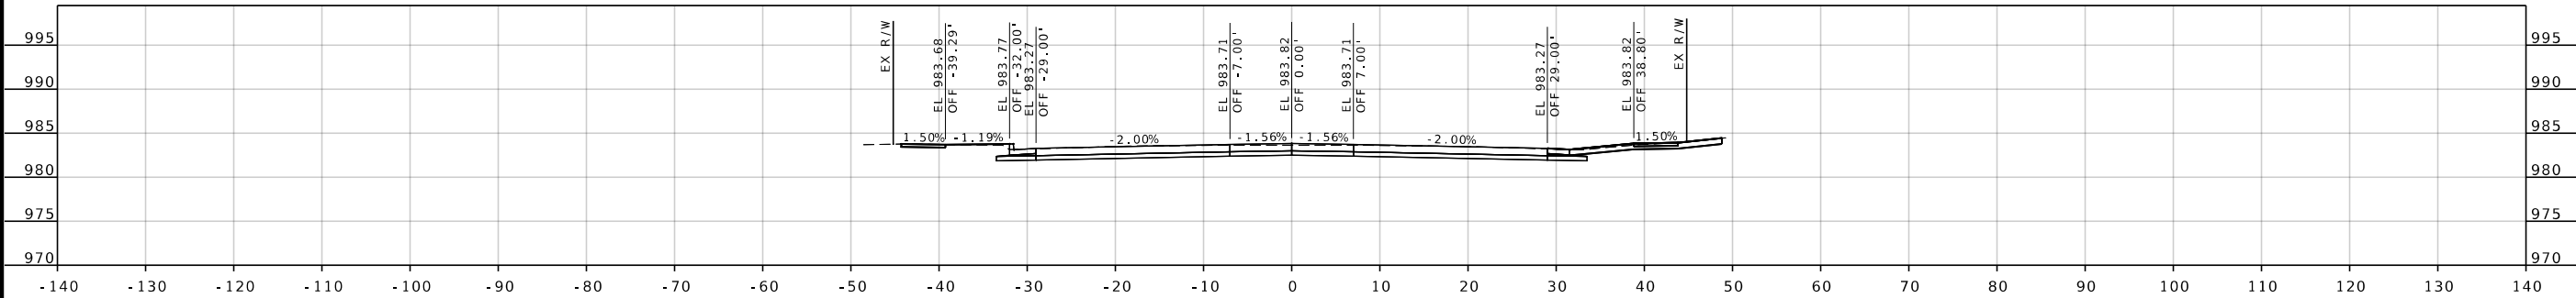

STA A 477+00.00

STATE OF MISSOURI

SEAN L. MATLOCK

PROFESSIONAL ENGINEER

NUMBER E-27133

DATE PREPARED
8/10/2026

ROUTE
96

DISTRICT
SW

STATE
MO

SHEET NO.
63

COUNTY
JASPER

JOB NO.
JSR0060

CONTRACT ID.
-

PROJECT NO.
-

BRIDGE NO.
-

DATE	DESCRIPTION

MISSOURI HIGHWAYS AND TRANSPORTATION COMMISSION

105 WEST CAPITOL
JEFFERSON CITY, MO 65102
1-888-ASK-MODOT (1-888-273-6636)




2215 Fairlawn Dr
Carthage, MO 64836
417.358.9551
COA# 00062
weareown.com

Engineering beyond®

... \XS_001-110_JSRO060_i10_96.dgn

4:59:50 PM

8/10/2026

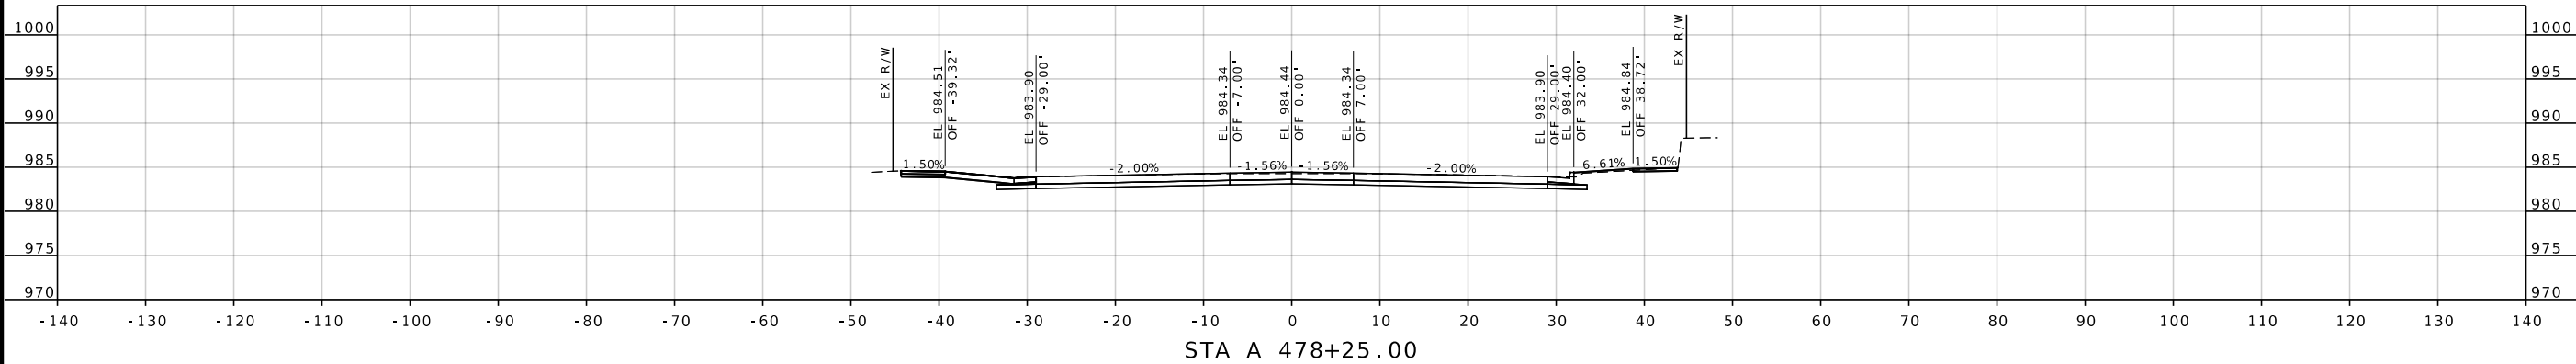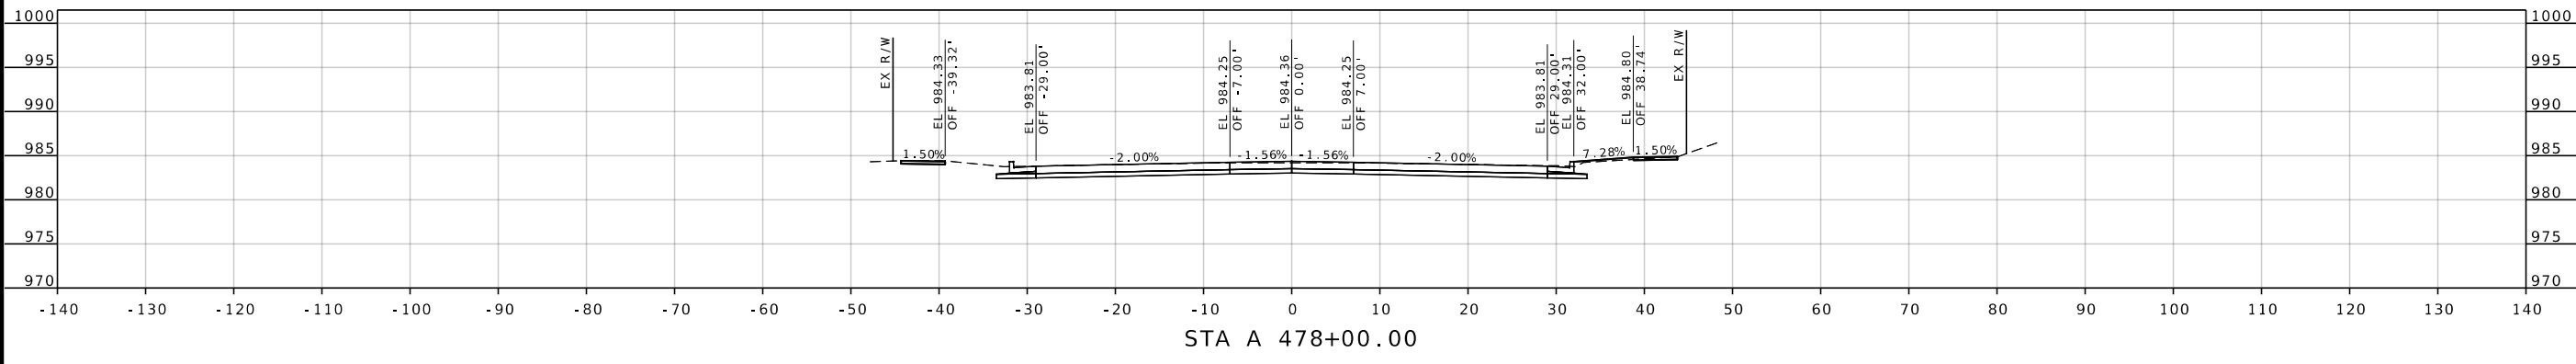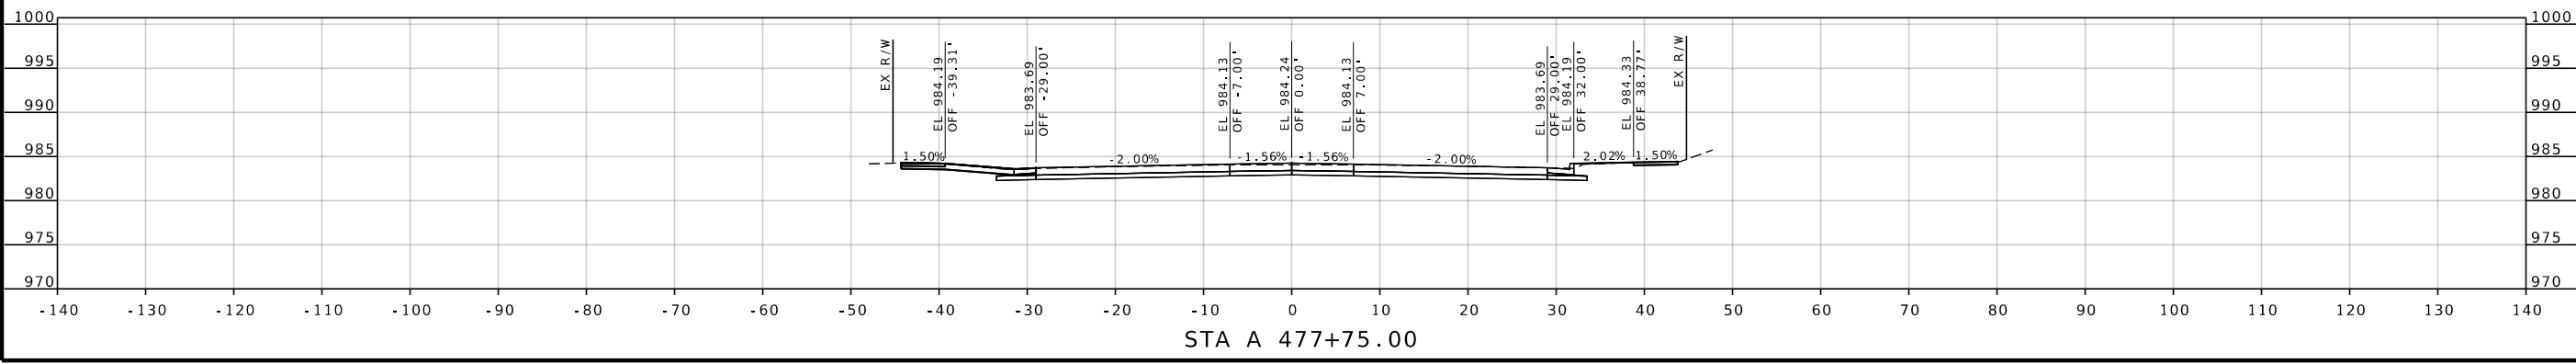

STATE OF MISSOURI
SEAN L. MATLOCK
NUMBER
E-27133
PROFESSIONAL ENGINEER

DATE PREPARED
8/10/2026

ROUTE
96

DISTRICT
SW

STATE
MO

SHEET NO.
64

COUNTY
JASPER

JOB NO.
JSR0060

CONTRACT ID.
-

PROJECT NO.
-

BRIDGE NO.
-

DESCRIPTION

DATE

MISSOURI HIGHWAYS AND TRANSPORTATION COMMISSION




105 WEST CAPITOL
JEFFERSON CITY, MO 65102
1-888-ASK-MODOT (1-888-273-6636)

MODOT

Engineering beyond!

2215 Fairlawn Dr
Carthage, MO 64836
417.358.9551
COA# 00062
weareown.com

... \XS_001-110_JSRO060_i10_96.dgn 4:59:53 PM 8/10/2026

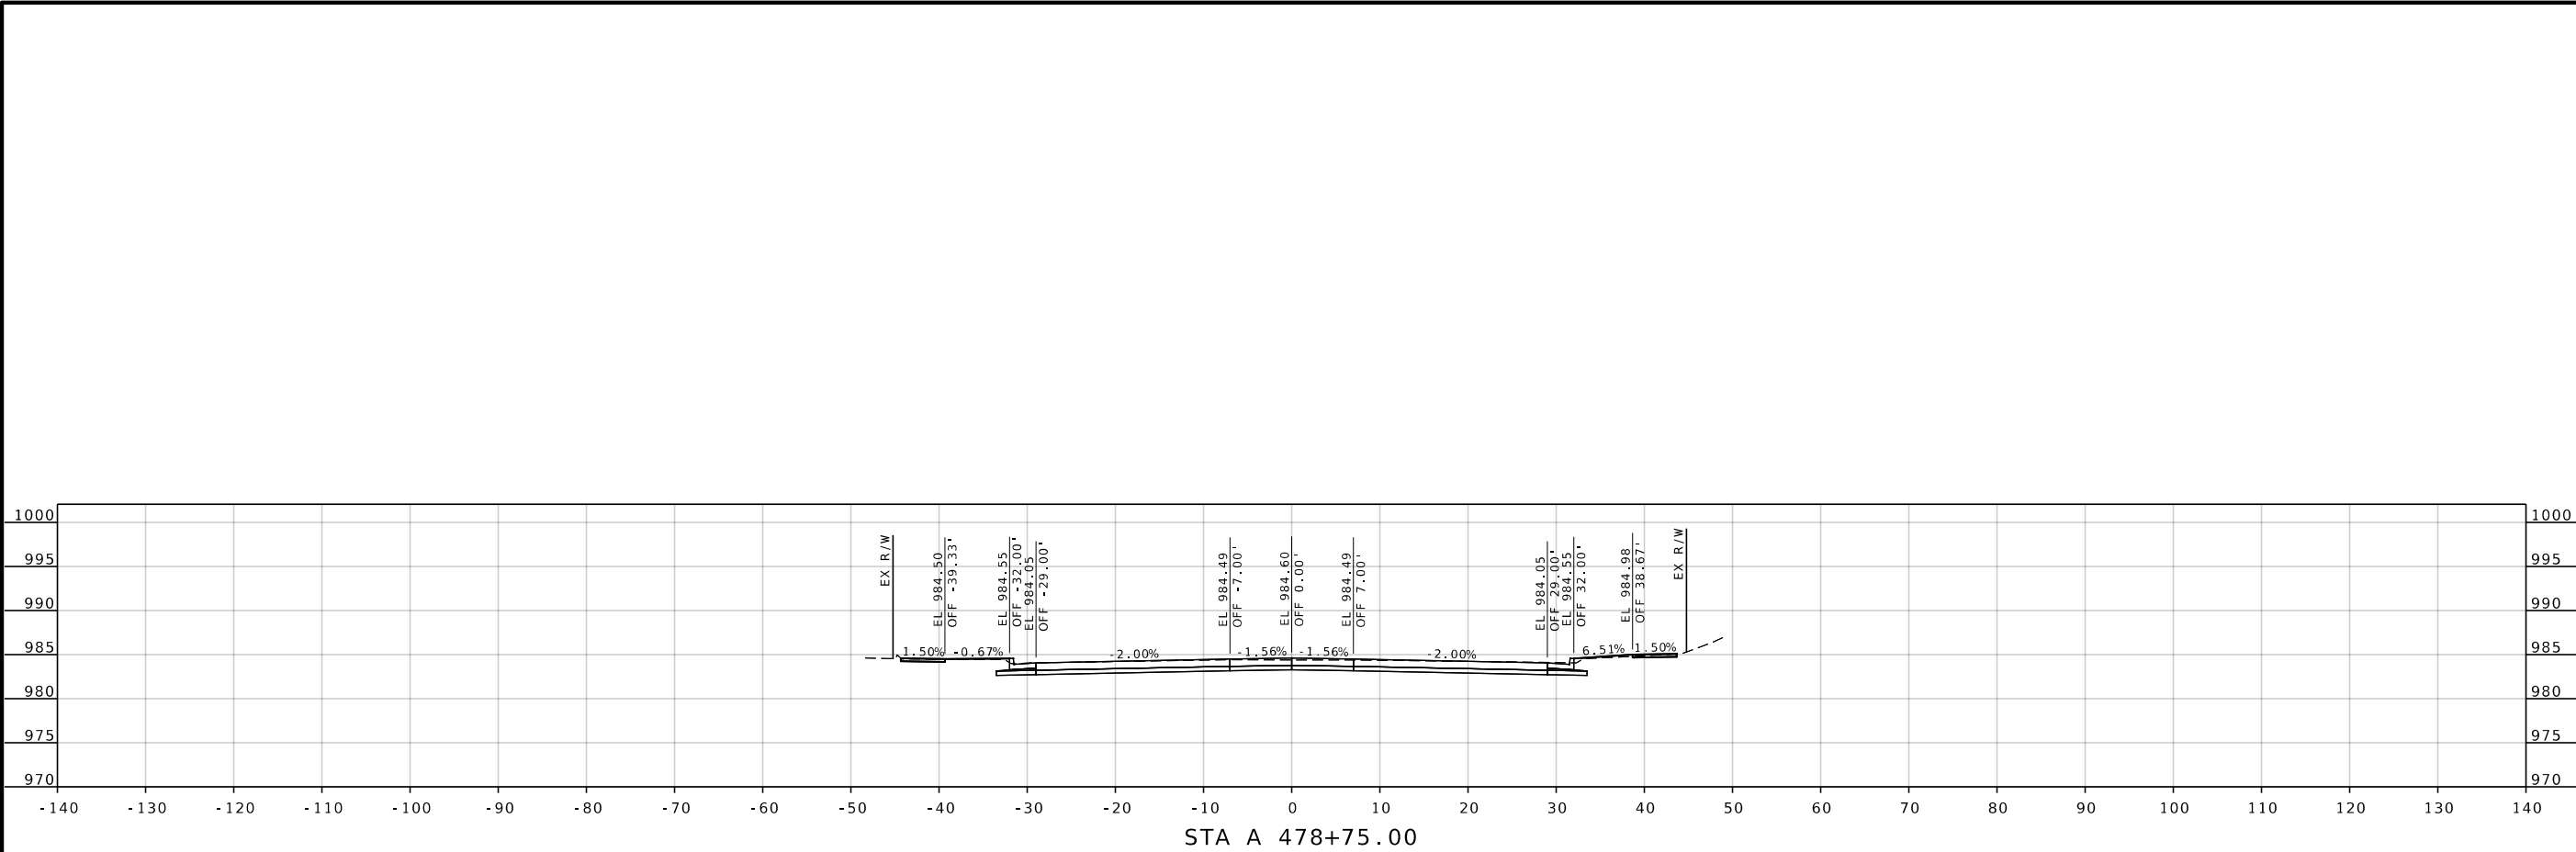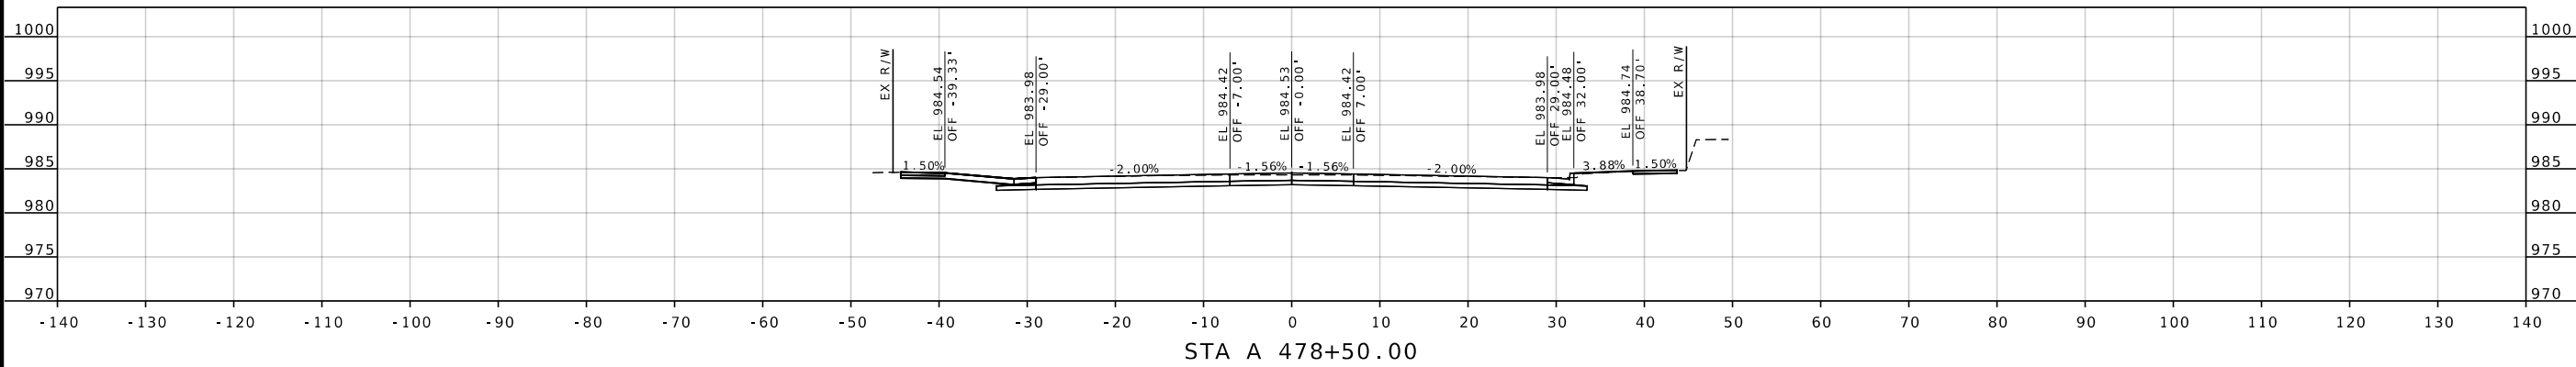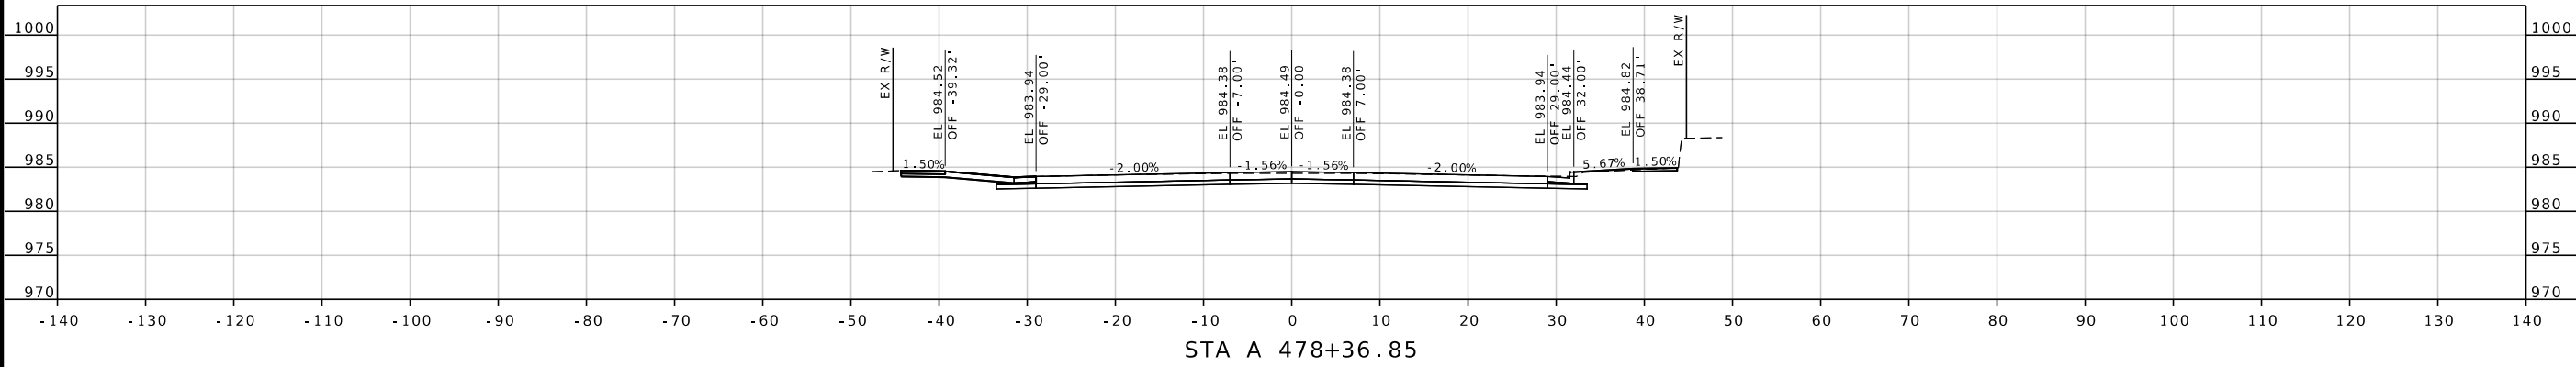

STATE OF MISSOURI
SEAN MATLOCK
NUMBER E-27133
PROFESSIONAL ENGINEER

DATE PREPARED
8/10/2026

ROUTE 96	STATE MO
DISTRICT SW	SHEET NO. 65
COUNTY JASPER	
JOB NO. JSR0060	
CONTRACT ID. -	
PROJECT NO. -	
BRIDGE NO. -	




DESCRIPTION	DATE

MISSOURI HIGHWAYS AND TRANSPORTATION COMMISSION

105 WEST CAPITOL
JEFFERSON CITY, MO 65102
1-888-ASK-MODOT (1-888-273-6636)

2215 Fairlawn Dr
Carthage, MO 64836
417.358.9551
COA# 00062
weareown.com

Engineering beyond!

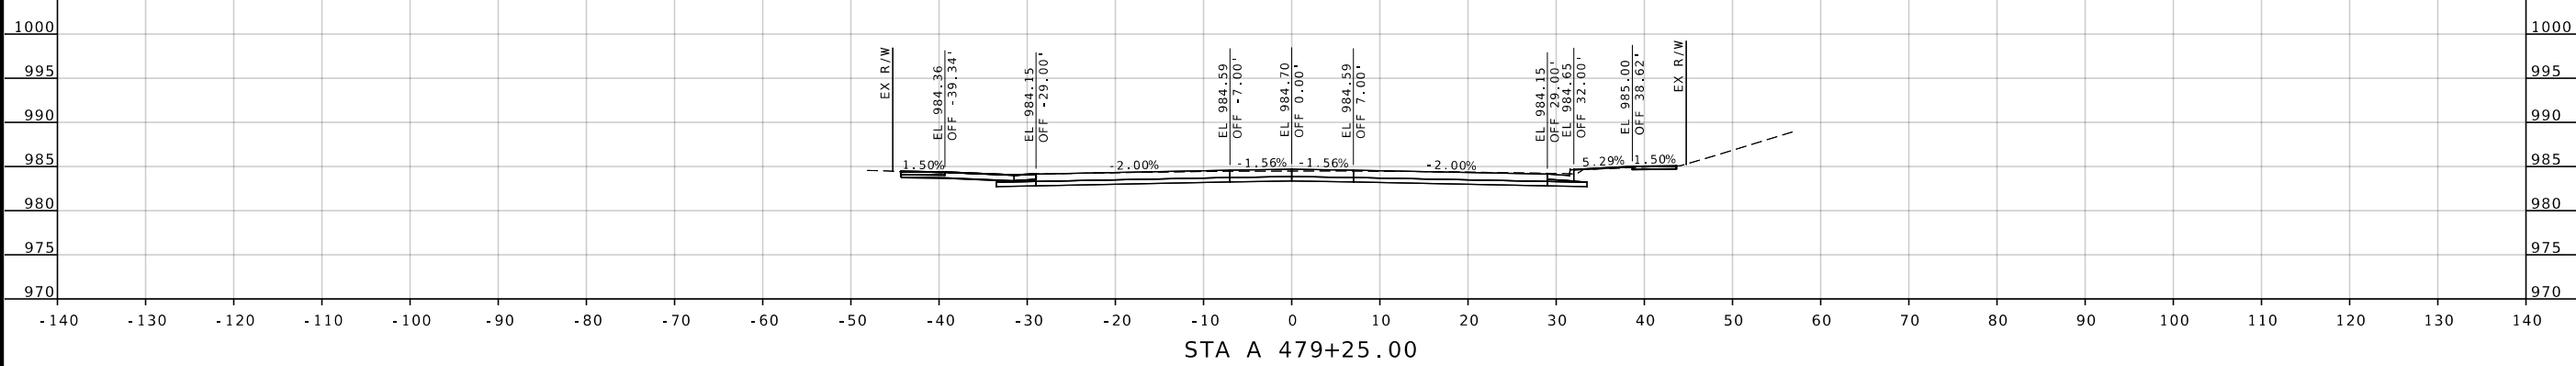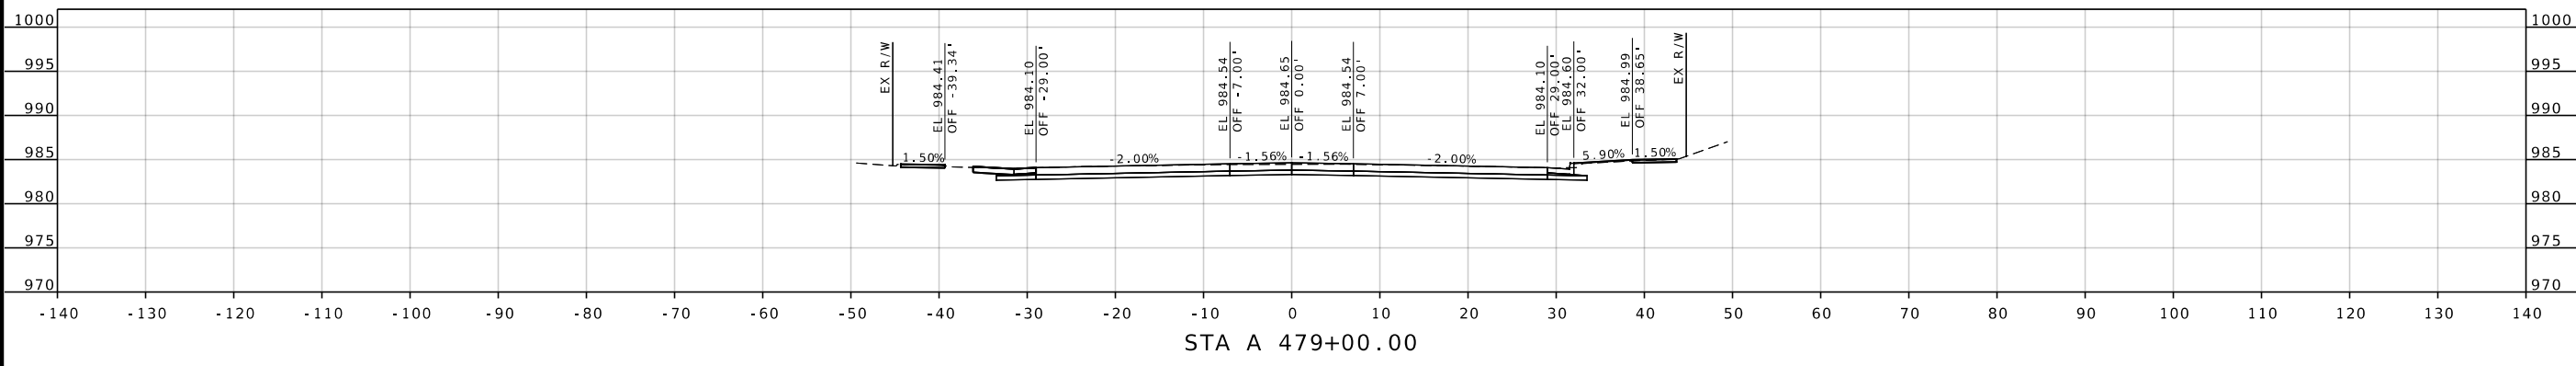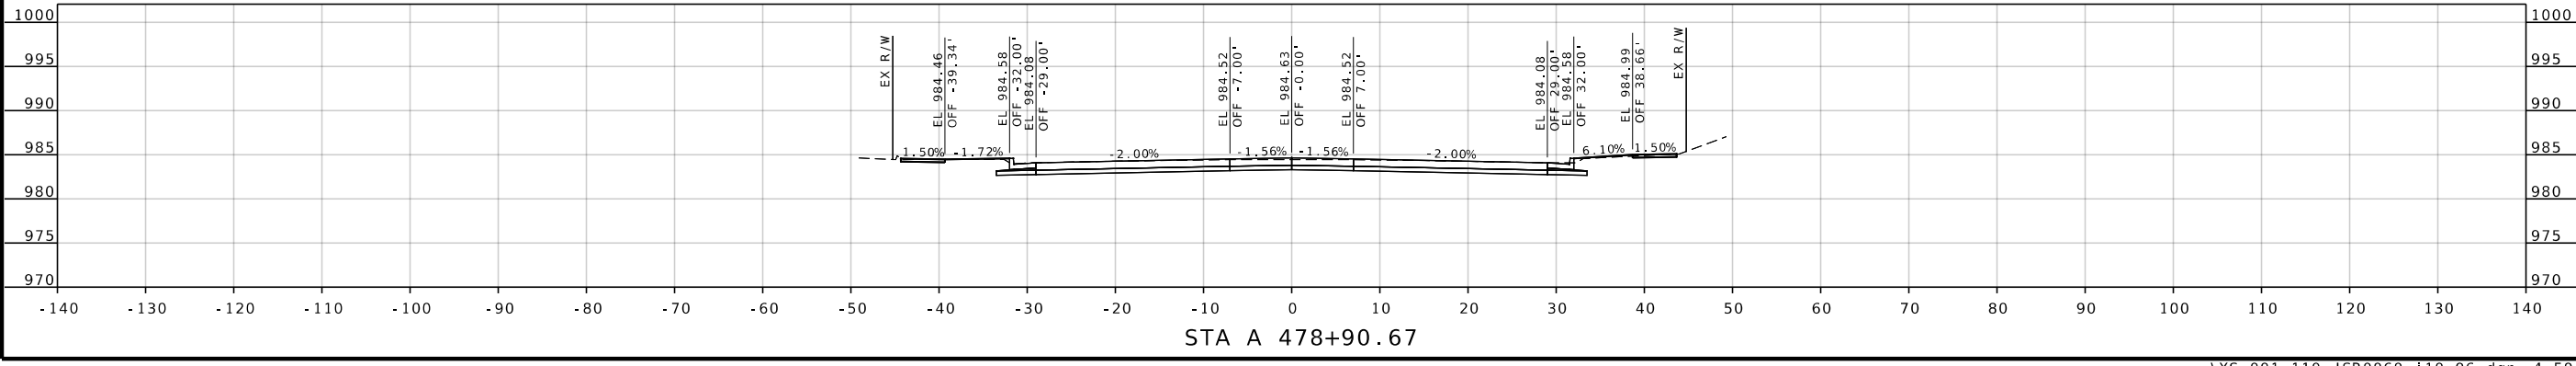

STATE OF MISSOURI
SEAN L. MATLOCK
NUMBER
E-27133
PROFESSIONAL ENGINEER

DATE PREPARED
8/10/2026

ROUTE
96

DISTRICT
SW

STATE
MO

SHEET NO.
66

COUNTY
JASPER

JOB NO.
JSR0060

CONTRACT ID.
-

PROJECT NO.
-

BRIDGE NO.
-

DESCRIPTION

DATE

MISSOURI HIGHWAYS AND TRANSPORTATION COMMISSION


105 WEST CAPITOL
JEFFERSON CITY, MO 65102
1-888-ASK-MODOT (1-888-273-6636)

MODOT


Engineering beyond.

2215 Fairlawn Dr
Carthage, MO 64836
417.358.9551
COA# 00062
weareown.com


...\\XS_001-110_JSR0060_i10_96.dgn 4:59:57 PM 8/10/2026

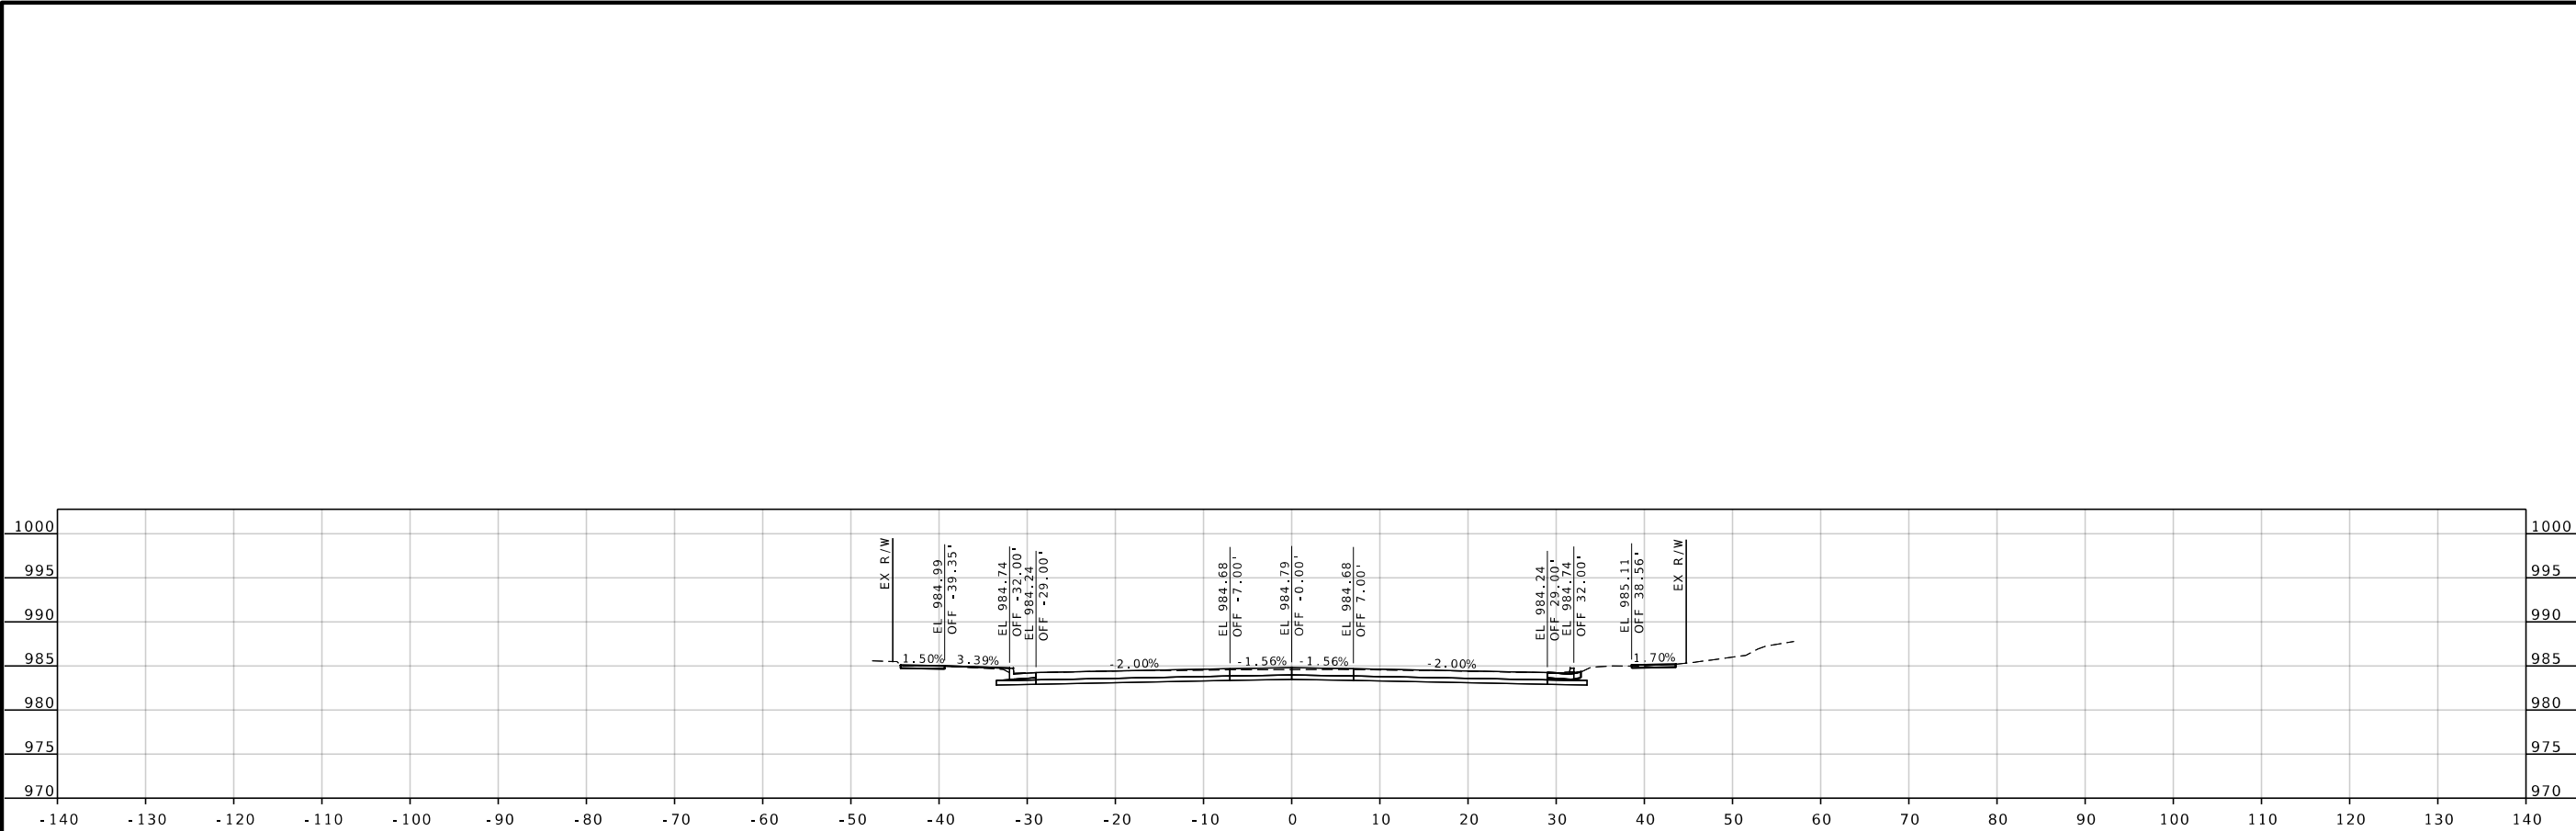

STA A 479+75.00

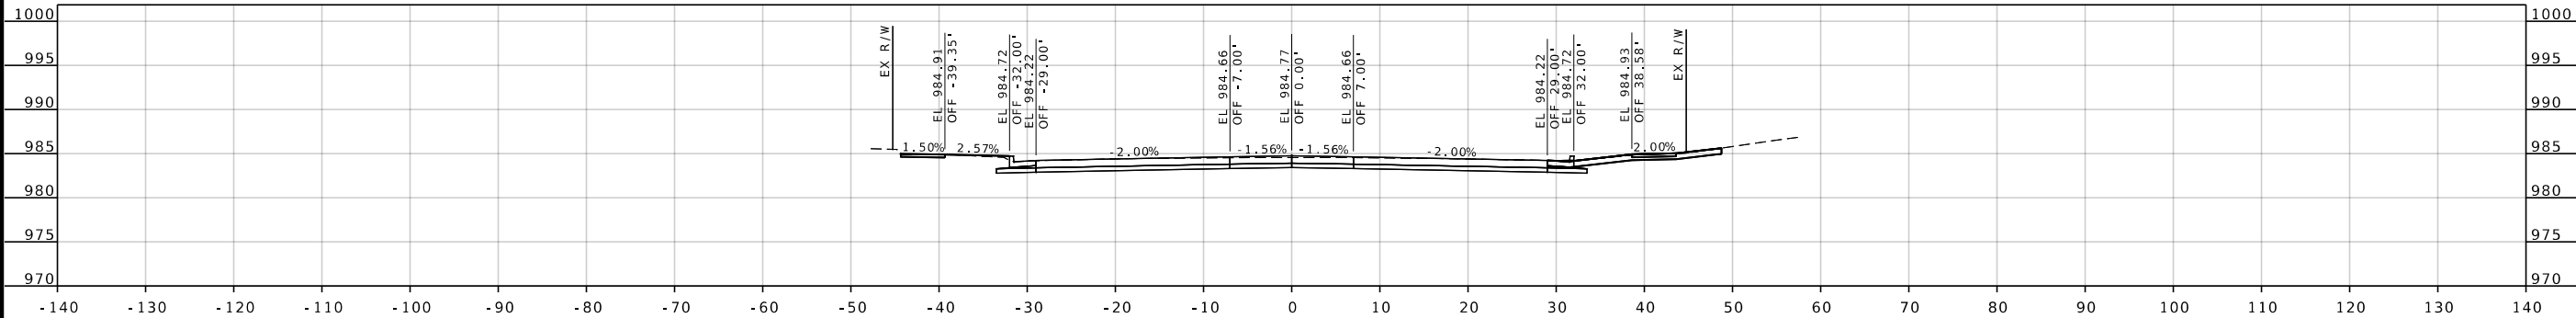

STA A 479+64.76

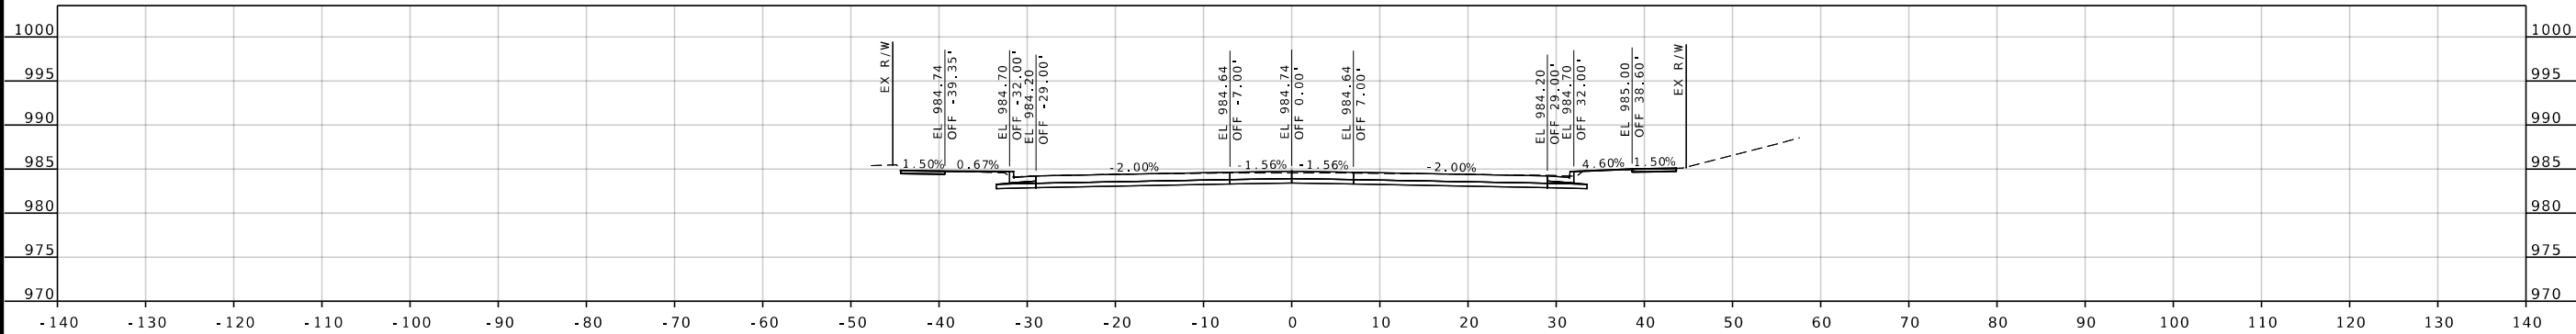

STA A 479+50.00



DATE PREPARED 8/10/2026	
ROUTE 96	STATE MO
DISTRICT SW	SHEET NO. 67
COUNTY JASPER	
JOB NO. JSR0060	
CONTRACT ID. -	
PROJECT NO. -	
BRIDGE NO. -	


DESCRIPTION	DATE

MISSOURI HIGHWAYS AND TRANSPORTATION COMMISSION


105 WEST CAPITOL
JEFFERSON CITY, MO 65102
1-888-ASK-MODOT (1-888-275-6636)

2215 Fairlawn Dr
Carthage, MO 64836
417.358.9551
COA# 00062
weareown.com


Engineering beyond.

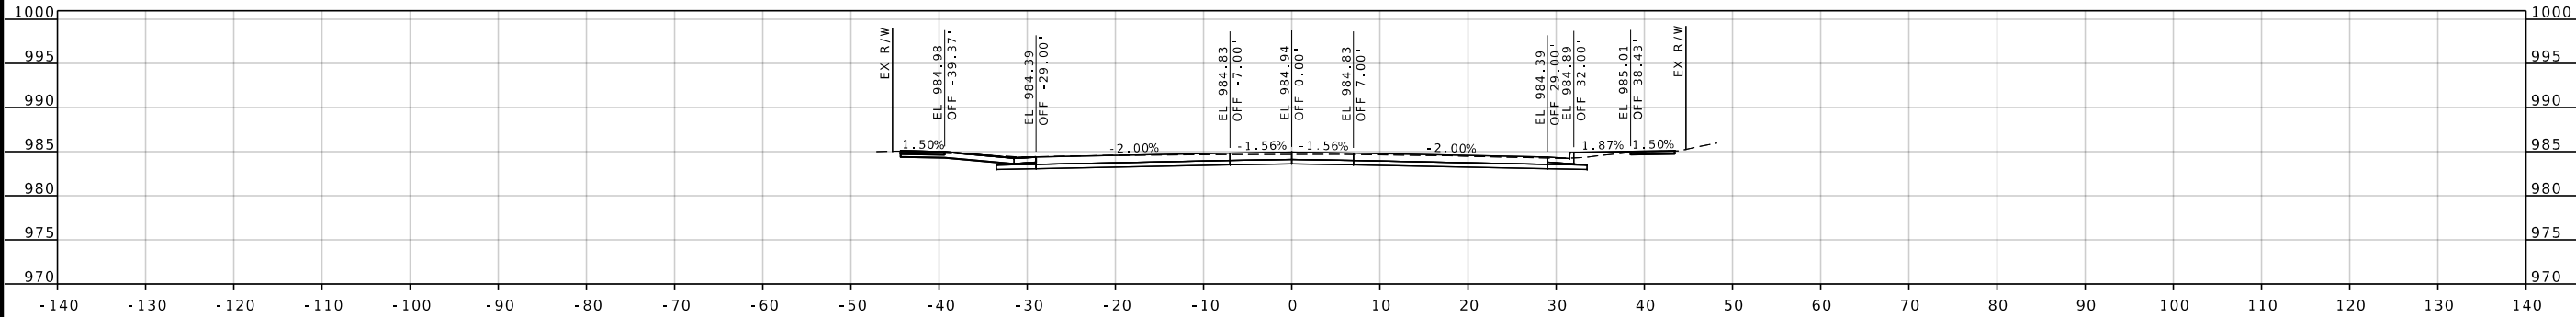


STA A 480+50.00

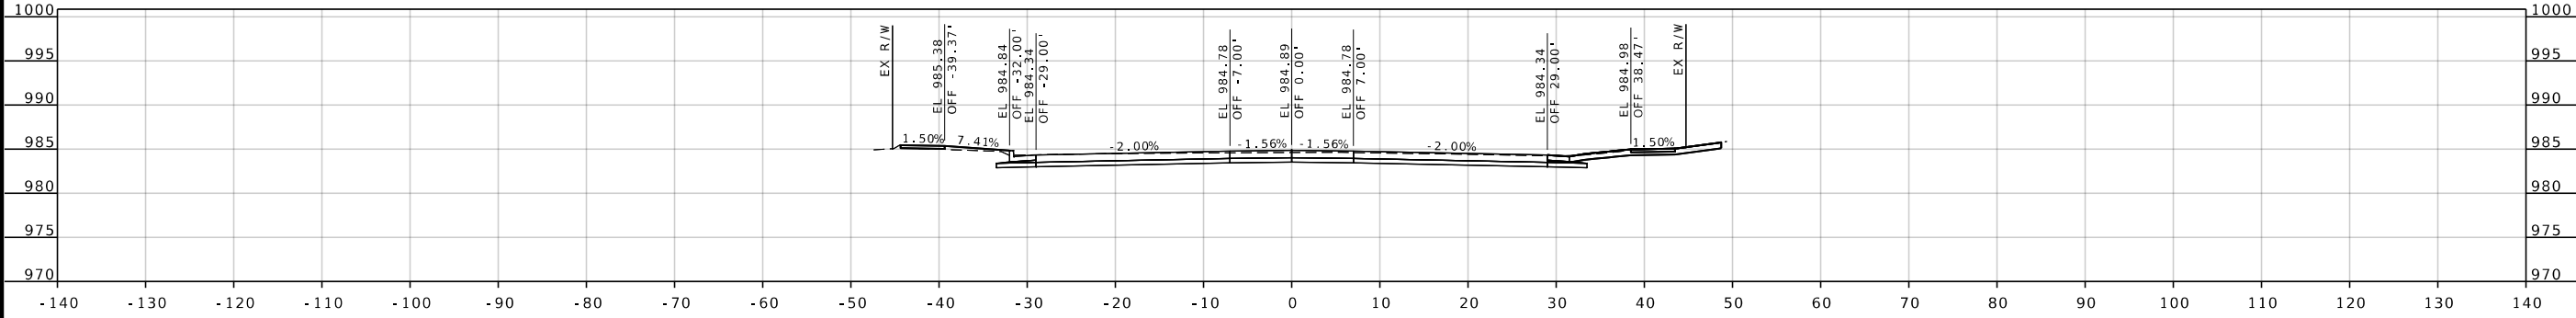

STA A 480+25.00

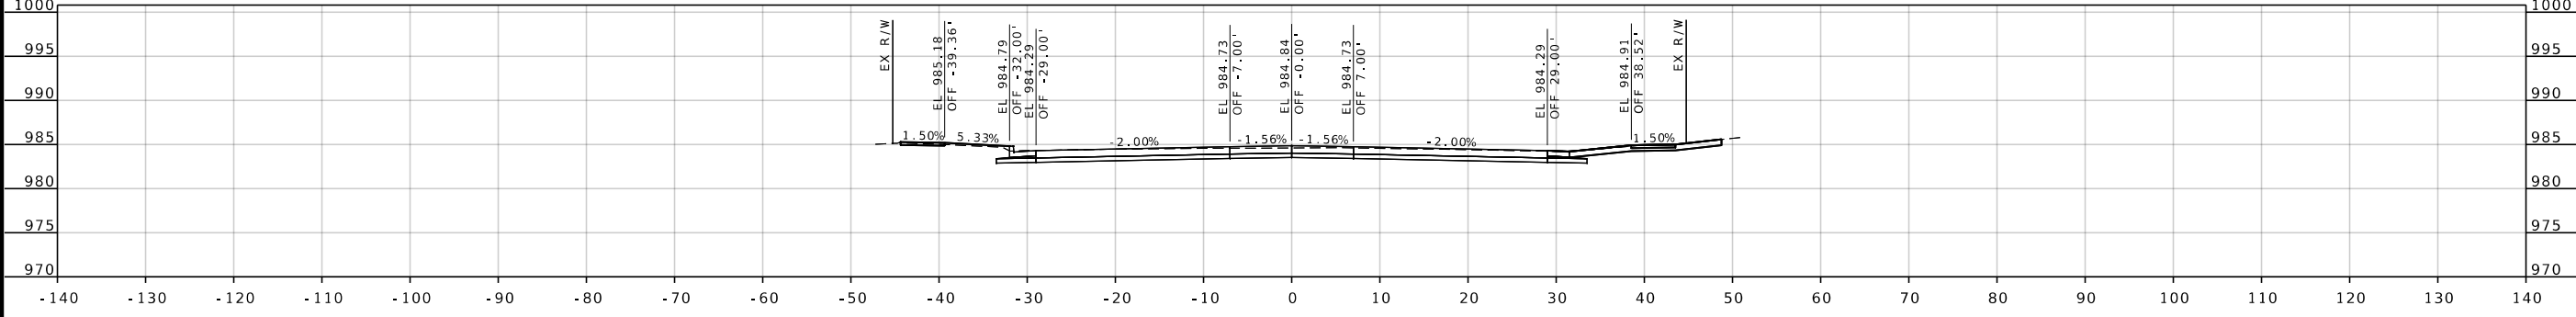

STA A 480+00.00

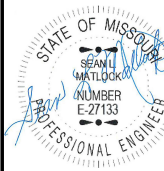

DATE PREPARED 8/10/2026	
ROUTE 96	STATE MO
DISTRICT SW	SHEET NO. 68
COUNTY JASPER	
JOB NO. JSR0060	
CONTRACT ID. -	
PROJECT NO. -	
BRIDGE NO. -	


DATE	DESCRIPTION

MISSOURI HIGHWAYS AND TRANSPORTATION COMMISSION


105 WEST CAPITOL
JEFFERSON CITY, MO 65102
1-888-ASK-MODOT (1-888-273-6636)

2215 Fairlawn Dr
Carthage, MO 64836
417.358.9551
COA# 00062
weareown.com


Engineering beyond.

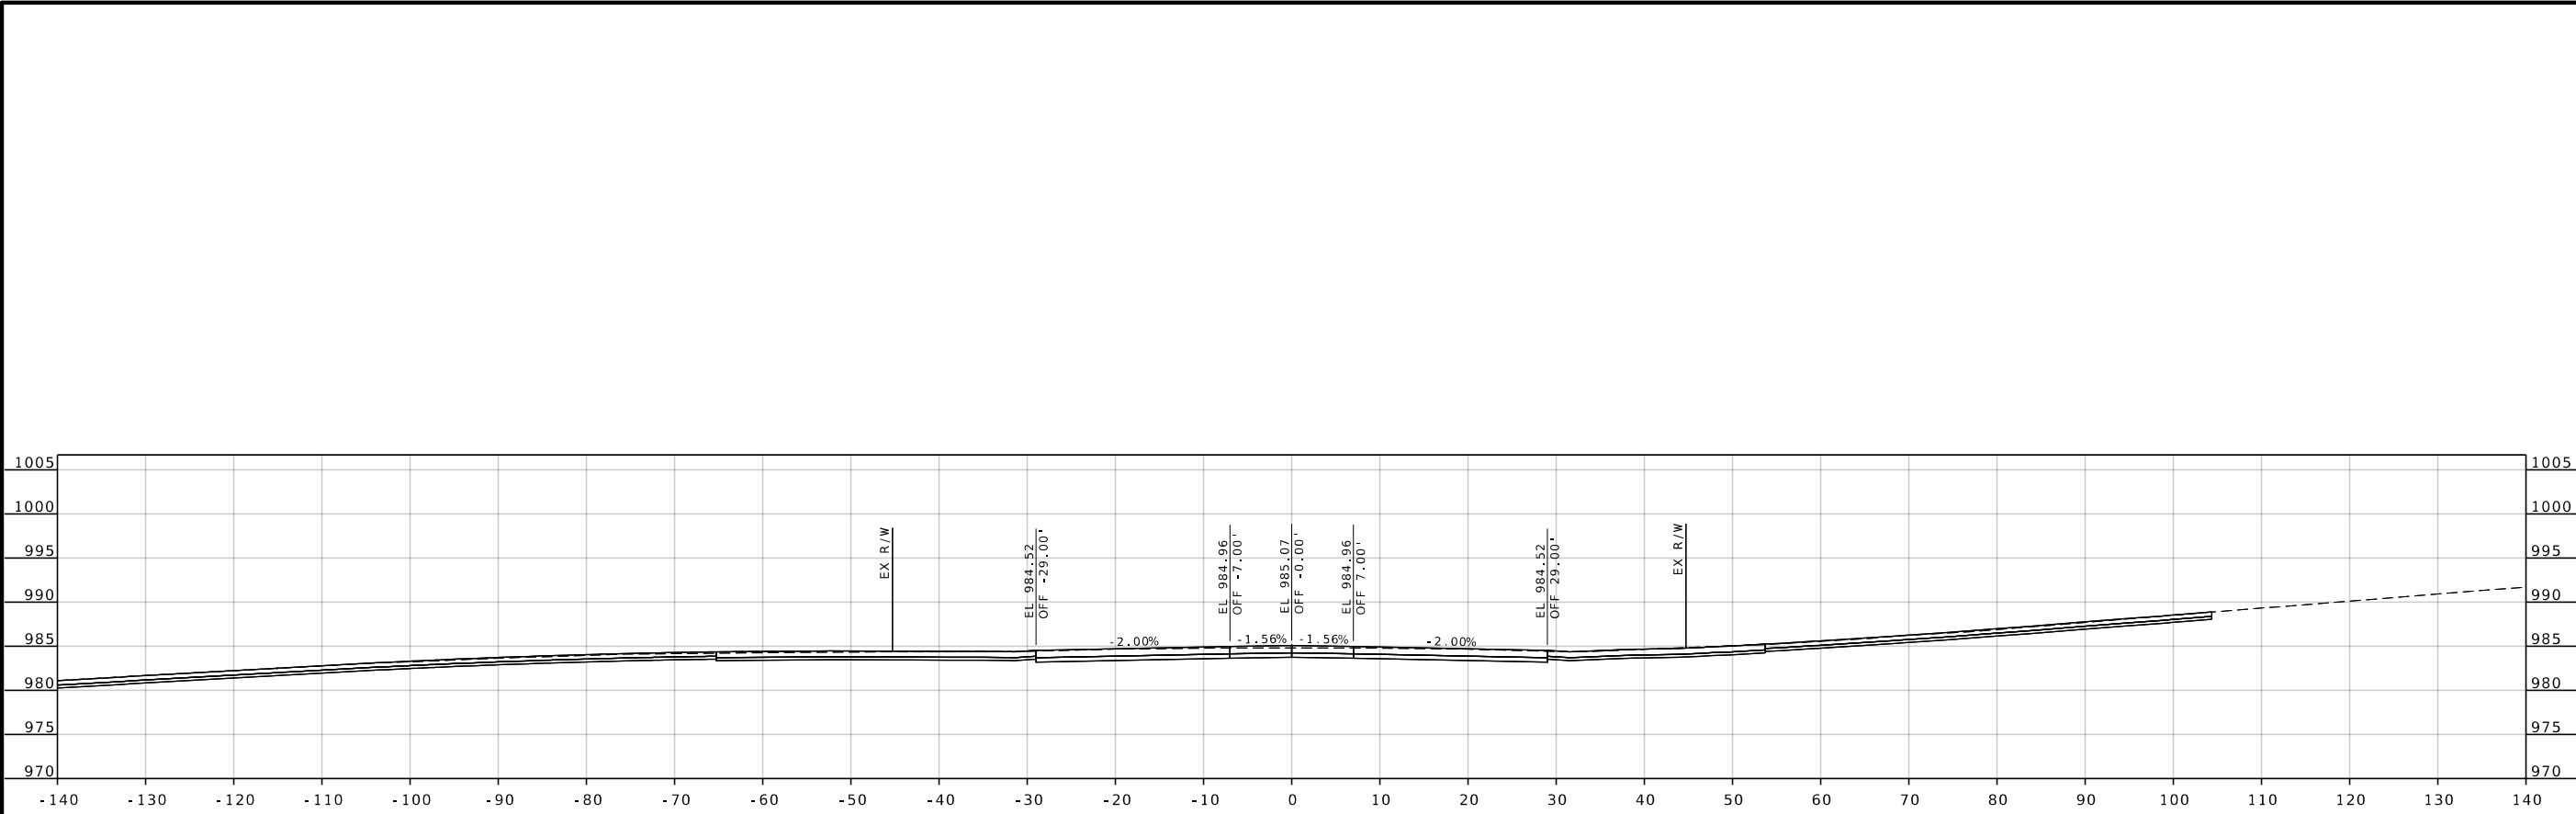

STA A 481+20.70

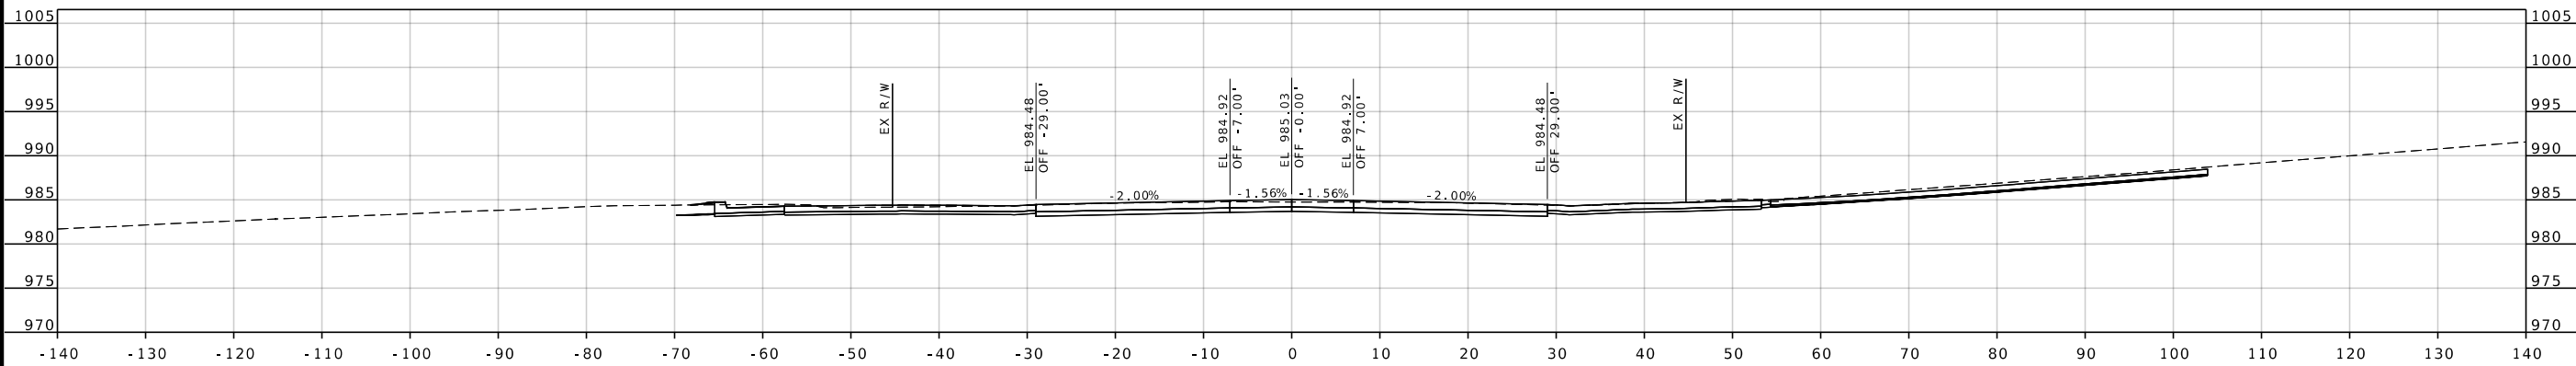

STA A 481+00.00

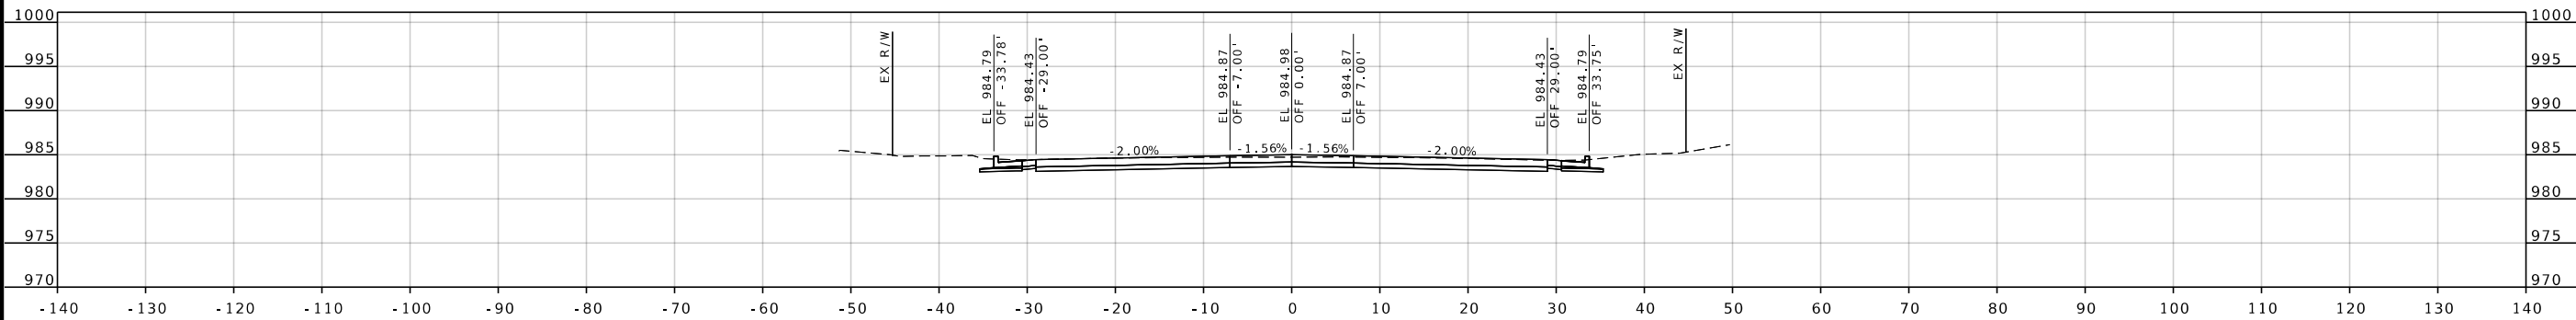

STA A 480+75.00



DATE PREPARED 8/10/2026	
ROUTE 96	STATE MO
DISTRICT SW	SHEET NO. 69
COUNTY JASPER	
JOB NO. JSR0060	
CONTRACT ID. -	
PROJECT NO. -	
BRIDGE NO. -	


DESCRIPTION	DATE

MISSOURI HIGHWAYS AND TRANSPORTATION COMMISSION


105 WEST CAPITOL
JEFFERSON CITY, MO 65102
1-888-ASK-MODOT (1-888-273-6636)

2215 Fairlawn Dr
Carthage, MO 64836
417.358.9551
COA# 00062
weareown.com


Engineering beyond.

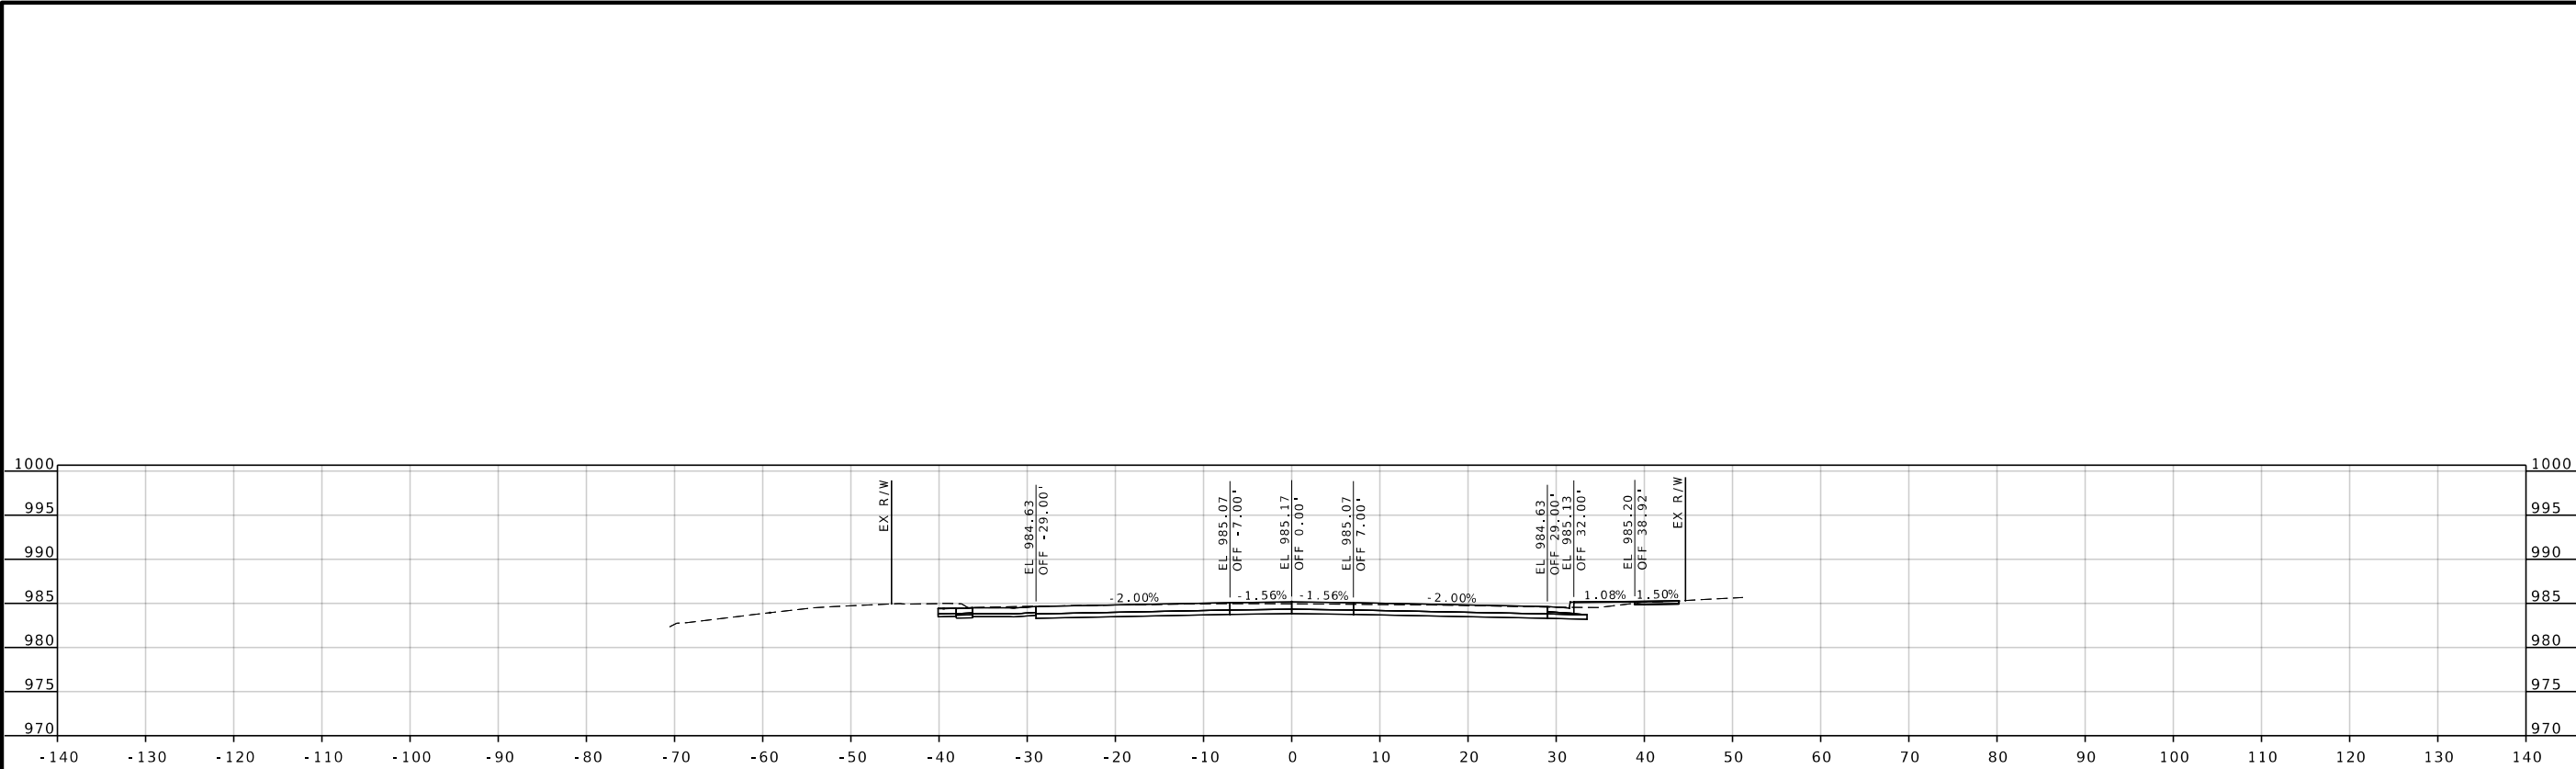

STA A 481+75.00

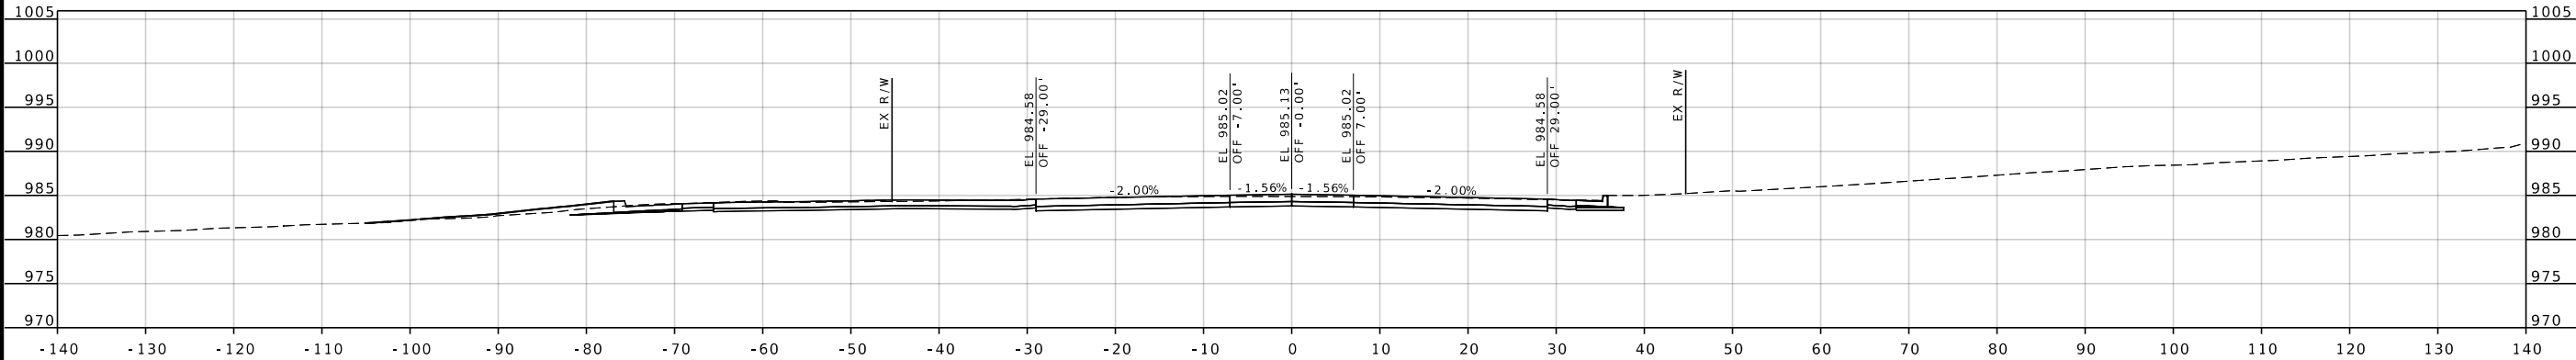

STA A 481+50.00

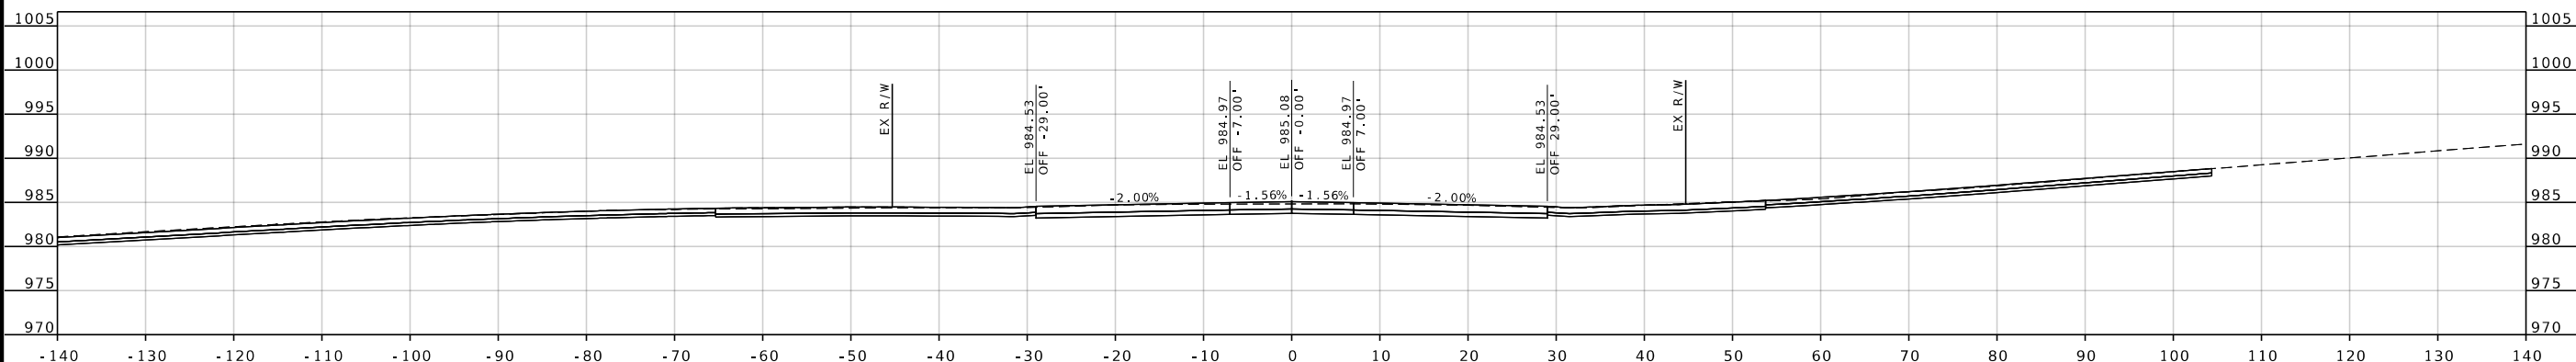

STA A 481+25.00

STATE OF MISSOURI
SEAN J. MATLOCK
NUMBER E-27133
PROFESSIONAL ENGINEER

DATE PREPARED 8/10/2026	
ROUTE 96	STATE MO
DISTRICT SW	SHEET NO. 70
COUNTY JASPER	
JOB NO. JSR0060	
CONTRACT ID. -	
PROJECT NO. -	
BRIDGE NO. -	




DESCRIPTION	DATE

MISSOURI HIGHWAYS AND TRANSPORTATION COMMISSION

105 WEST CAPITOL
JEFFERSON CITY, MO 65102
1-888-ASK-MODOT (1-888-273-6636)

2215 Fairlawn Dr
Carthage, MO 64836
417.358.9551
COA# 00062
weareown.com

Engineering beyond®

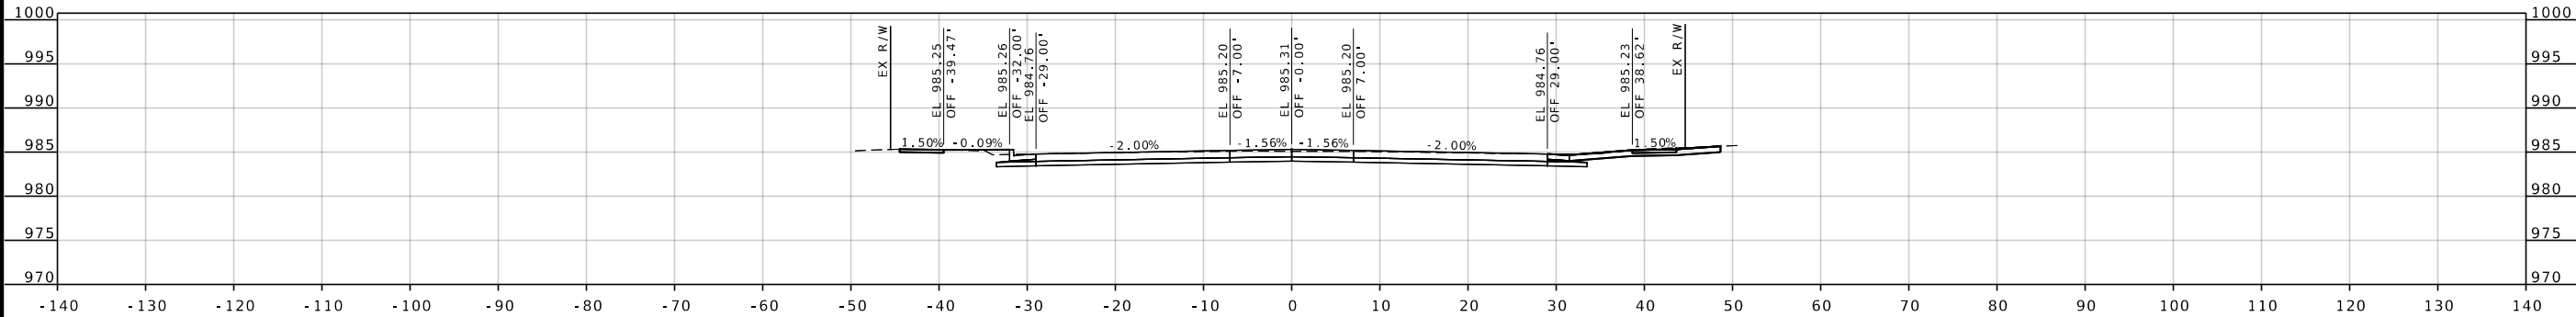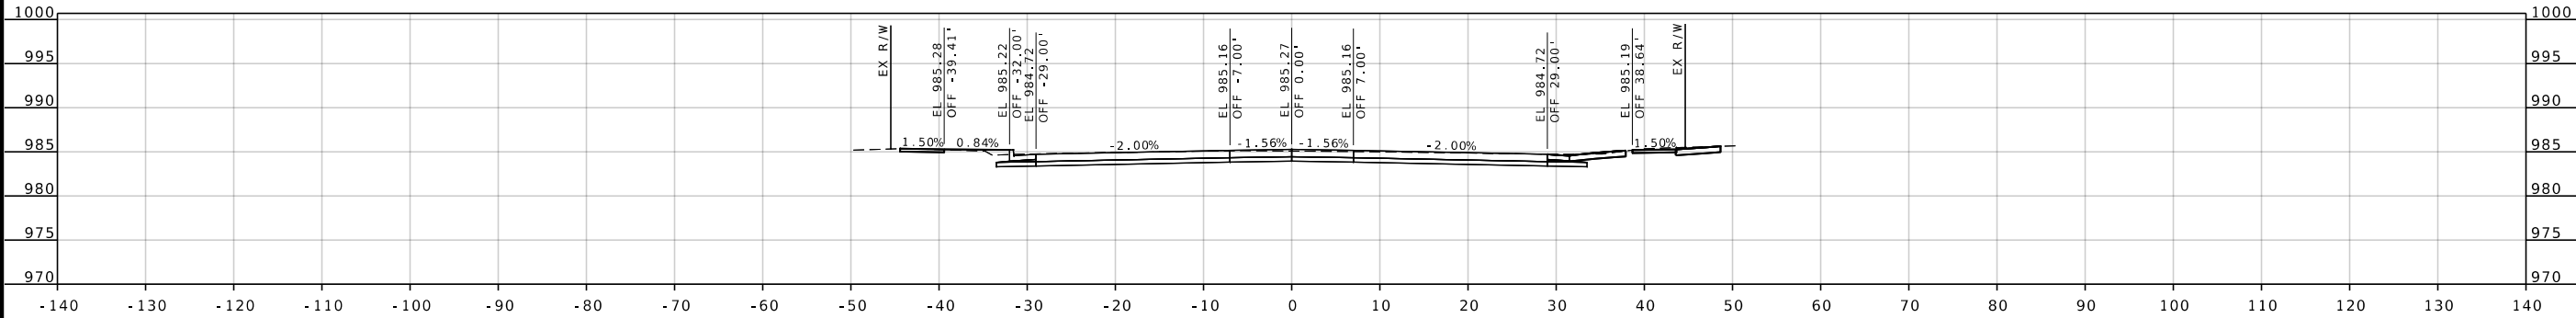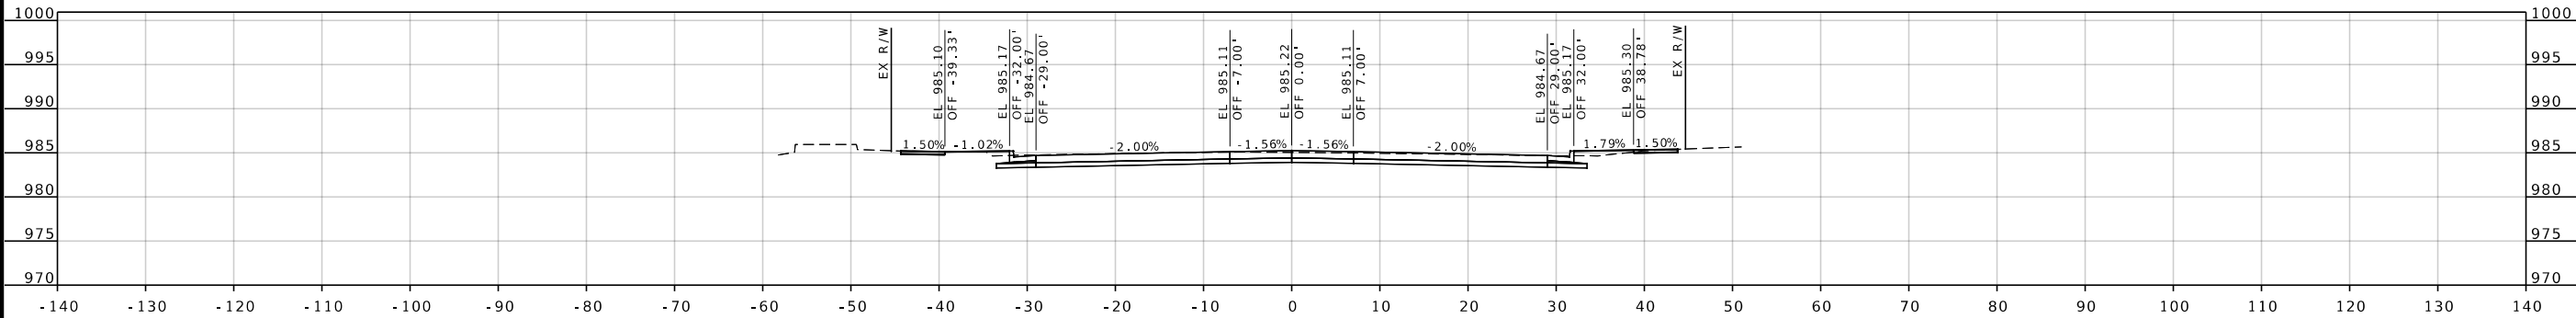

STATE OF MISSOURI
SEAN MATLOCK
NUMBER E-27133
PROFESSIONAL ENGINEER

DATE PREPARED
8/10/2026

ROUTE 96	STATE MO
DISTRICT SW	SHEET NO. 71

COUNTY
JASPER

JOB NO.
JSR0060

CONTRACT ID.
-

PROJECT NO.
-

BRIDGE NO.
-


DATE	DESCRIPTION

MISSOURI HIGHWAYS AND TRANSPORTATION COMMISSION


105 WEST CAPITOL
JEFFERSON CITY, MO 65102
1-888-ASK-MODOT (1-888-273-6636)

2215 Fairlawn Dr
Carthage, MO 64836
417.358.9551
COA# 00062
weareown.com


Engineering beyond.

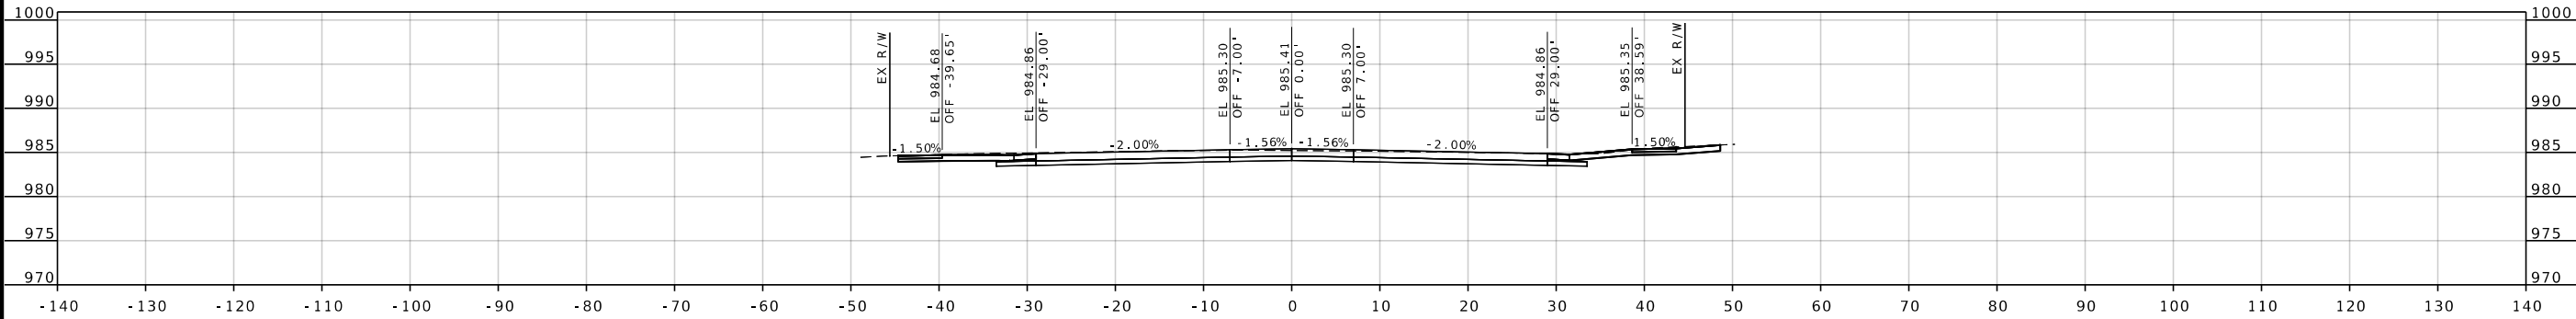

STA A 483+00.00

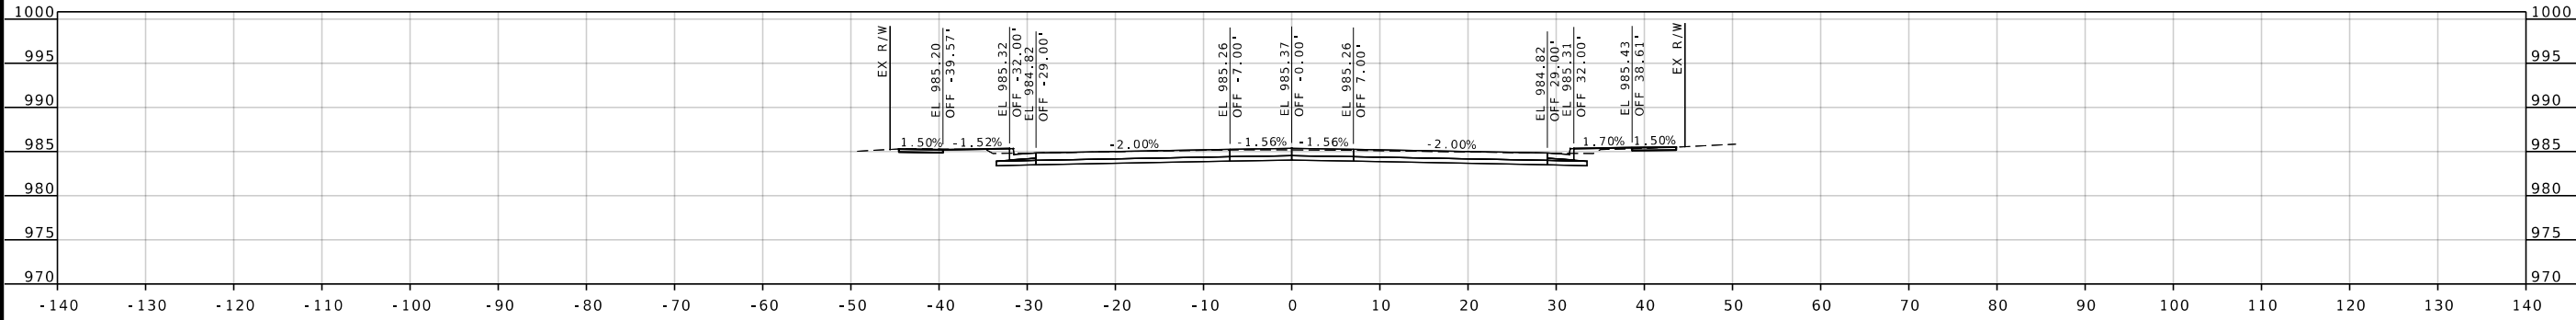

STA A 482+75.00

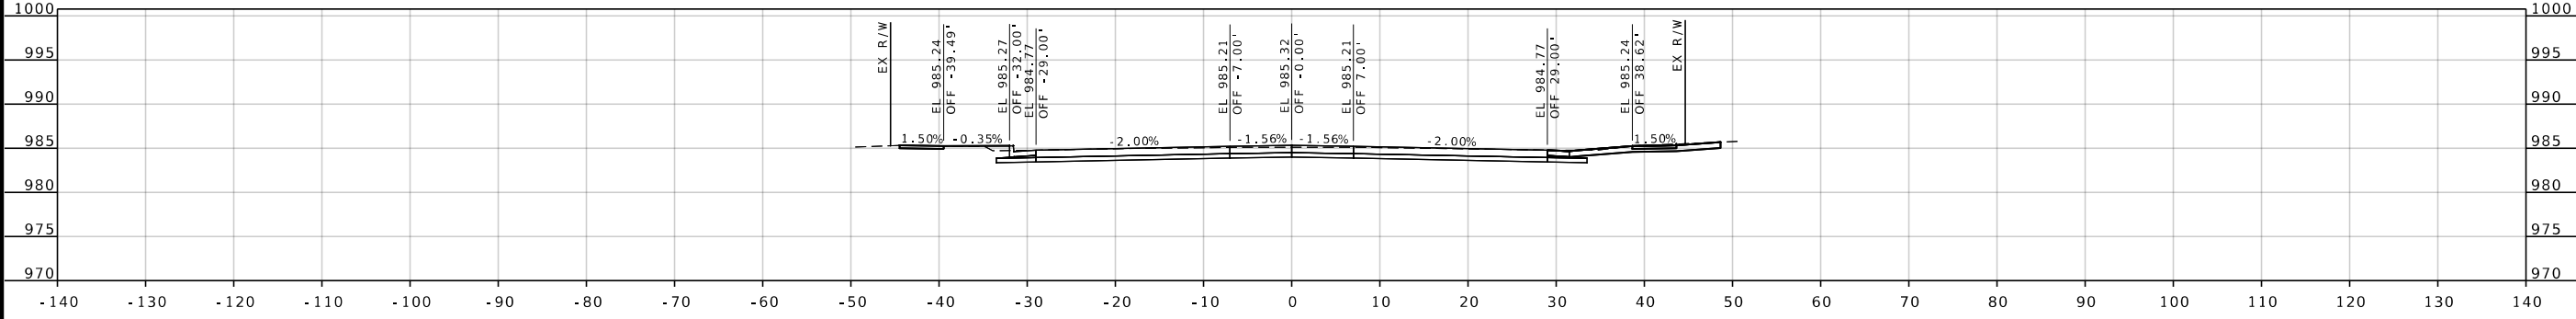

STA A 482+50.00



DATE PREPARED 8/10/2026	
ROUTE 96	STATE MO
DISTRICT SW	SHEET NO. 72
COUNTY JASPER	
JOB NO. JSR0060	
CONTRACT ID. -	
PROJECT NO. -	
BRIDGE NO. -	


DATE	DESCRIPTION

MISSOURI HIGHWAYS AND TRANSPORTATION COMMISSION


105 WEST CAPITOL
JEFFERSON CITY, MO 65102
1-888-ASK-MODOT (1-888-273-6636)

2215 Fairlawn Dr
Carthage, MO 64836
417.358.9551
COA# 00062
weareown.com


Engineering beyond!

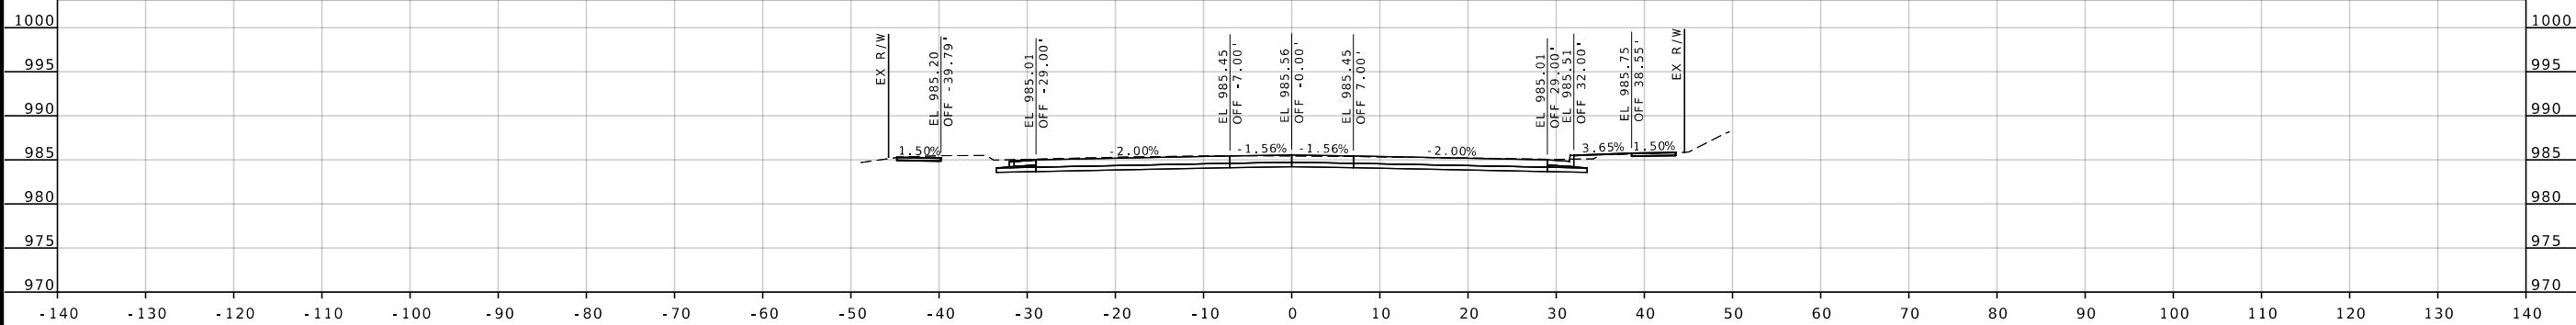


STA A 483+75.00

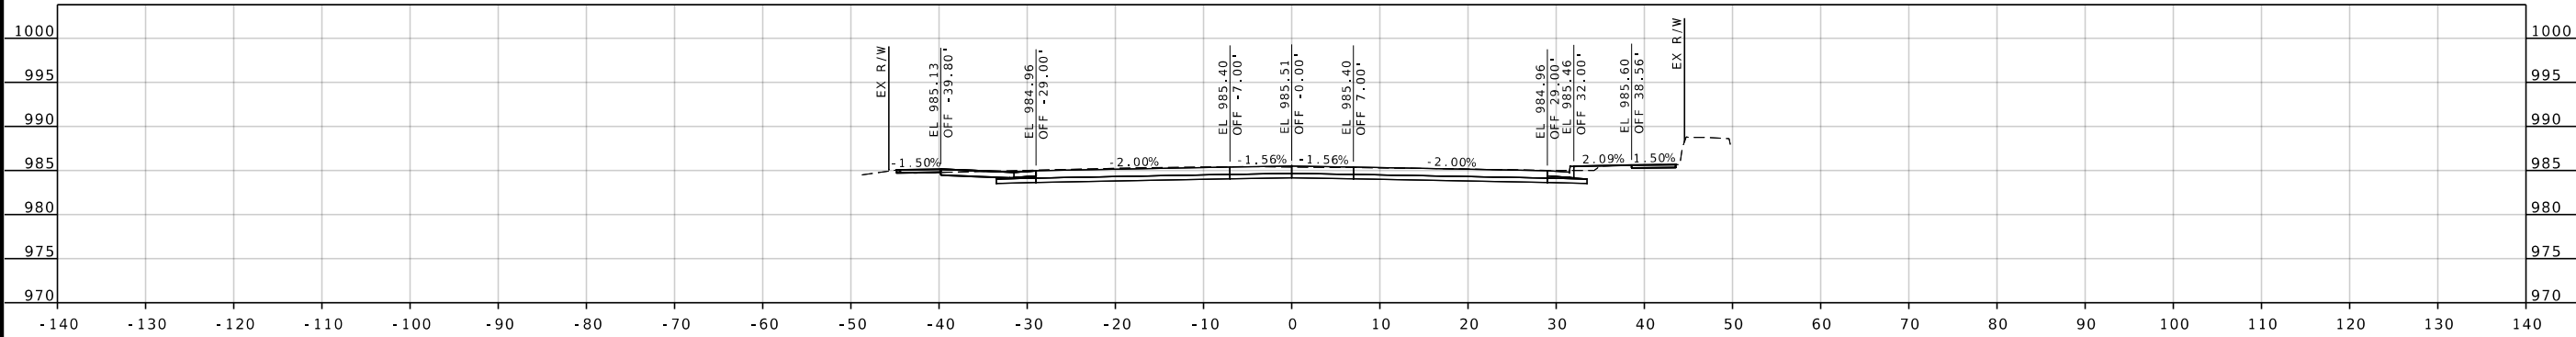

STA A 483+50.00

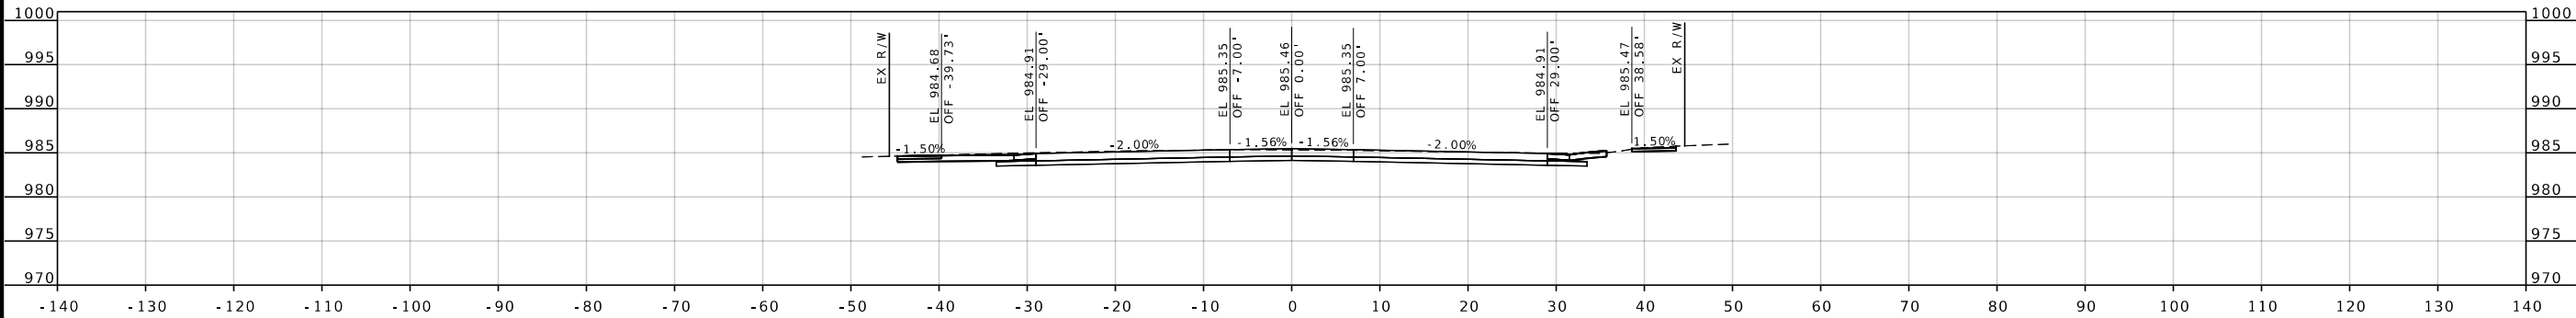

STA A 483+25.00

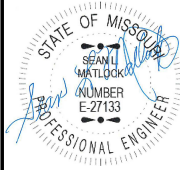

DATE PREPARED		8/10/2026
ROUTE	STATE	96 MO
DISTRICT	SHEET NO.	SW 73
COUNTY		JASPER
JOB NO.		JSR0060
CONTRACT ID.		-
PROJECT NO.		-
BRIDGE NO.		-




DESCRIPTION	DATE

MISSOURI HIGHWAYS AND TRANSPORTATION COMMISSION

105 WEST CAPITOL
JEFFERSON CITY, MO 65102
1-888-ASK-MODOT (1-888-273-6636)

2215 Fairlawn Dr
Carthage, MO 64836
417.358.9551
COA# 00062
weareown.com

Engineering beyond.

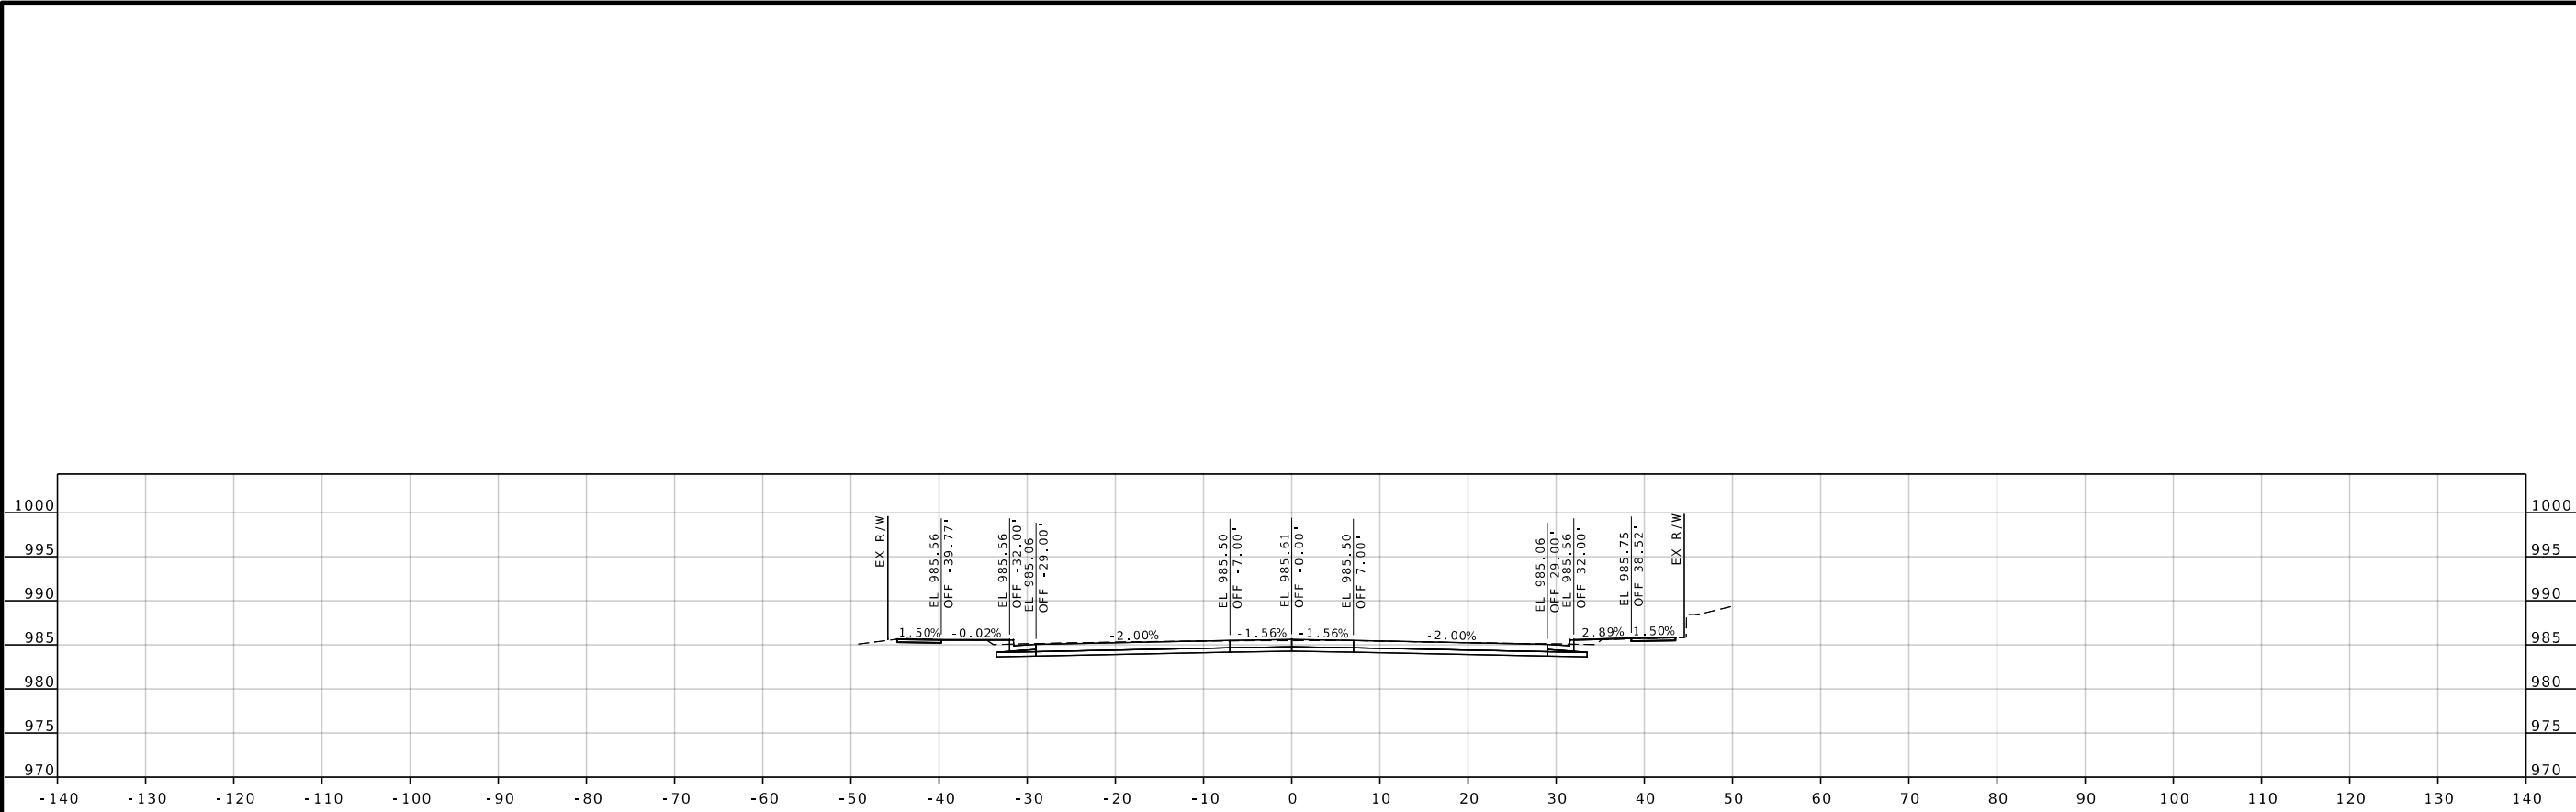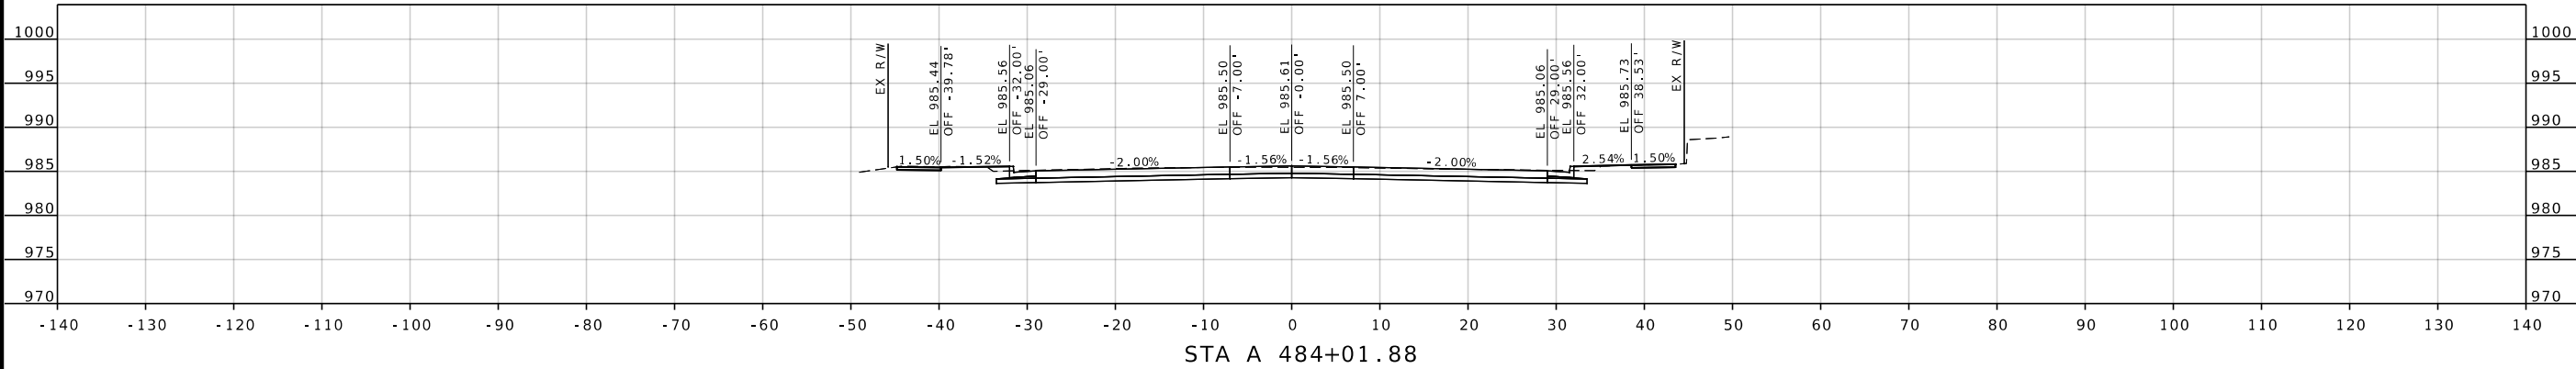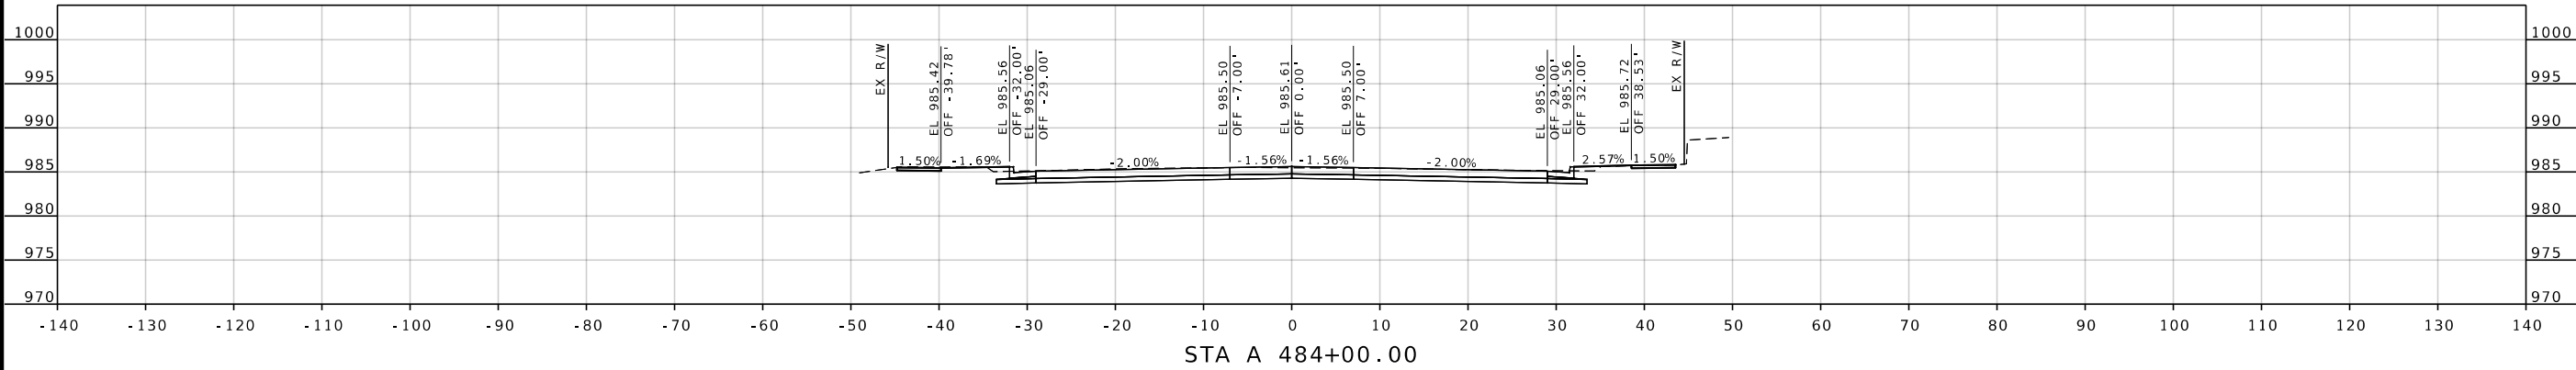

STATE OF MISSOURI

SEAN L. MATLOCK

NUMBER E-27133

PROFESSIONAL ENGINEER

DATE PREPARED
8/10/2026

ROUTE 96

DISTRICT SW

STATE MO

SHEET NO. 74

COUNTY
JASPER

JOB NO.
JSR0060

CONTRACT ID.
-

PROJECT NO.
-

BRIDGE NO.
-

DESCRIPTION

DATE

MISSOURI HIGHWAYS AND TRANSPORTATION COMMISSION

MoDOT


105 WEST CAPITOL
JEFFERSON CITY, MO 65102
1-888-ASK-MODOT (1-888-275-6636)

2215 Fairlawn Dr
Carthage, MO 64836
417.358.9551
COA# 00062
weareown.com

OWN

Engineering beyond.

...\\XS_001-110_JSRO060_i10_96.dgn 5:00:13 PM 8/10/2026

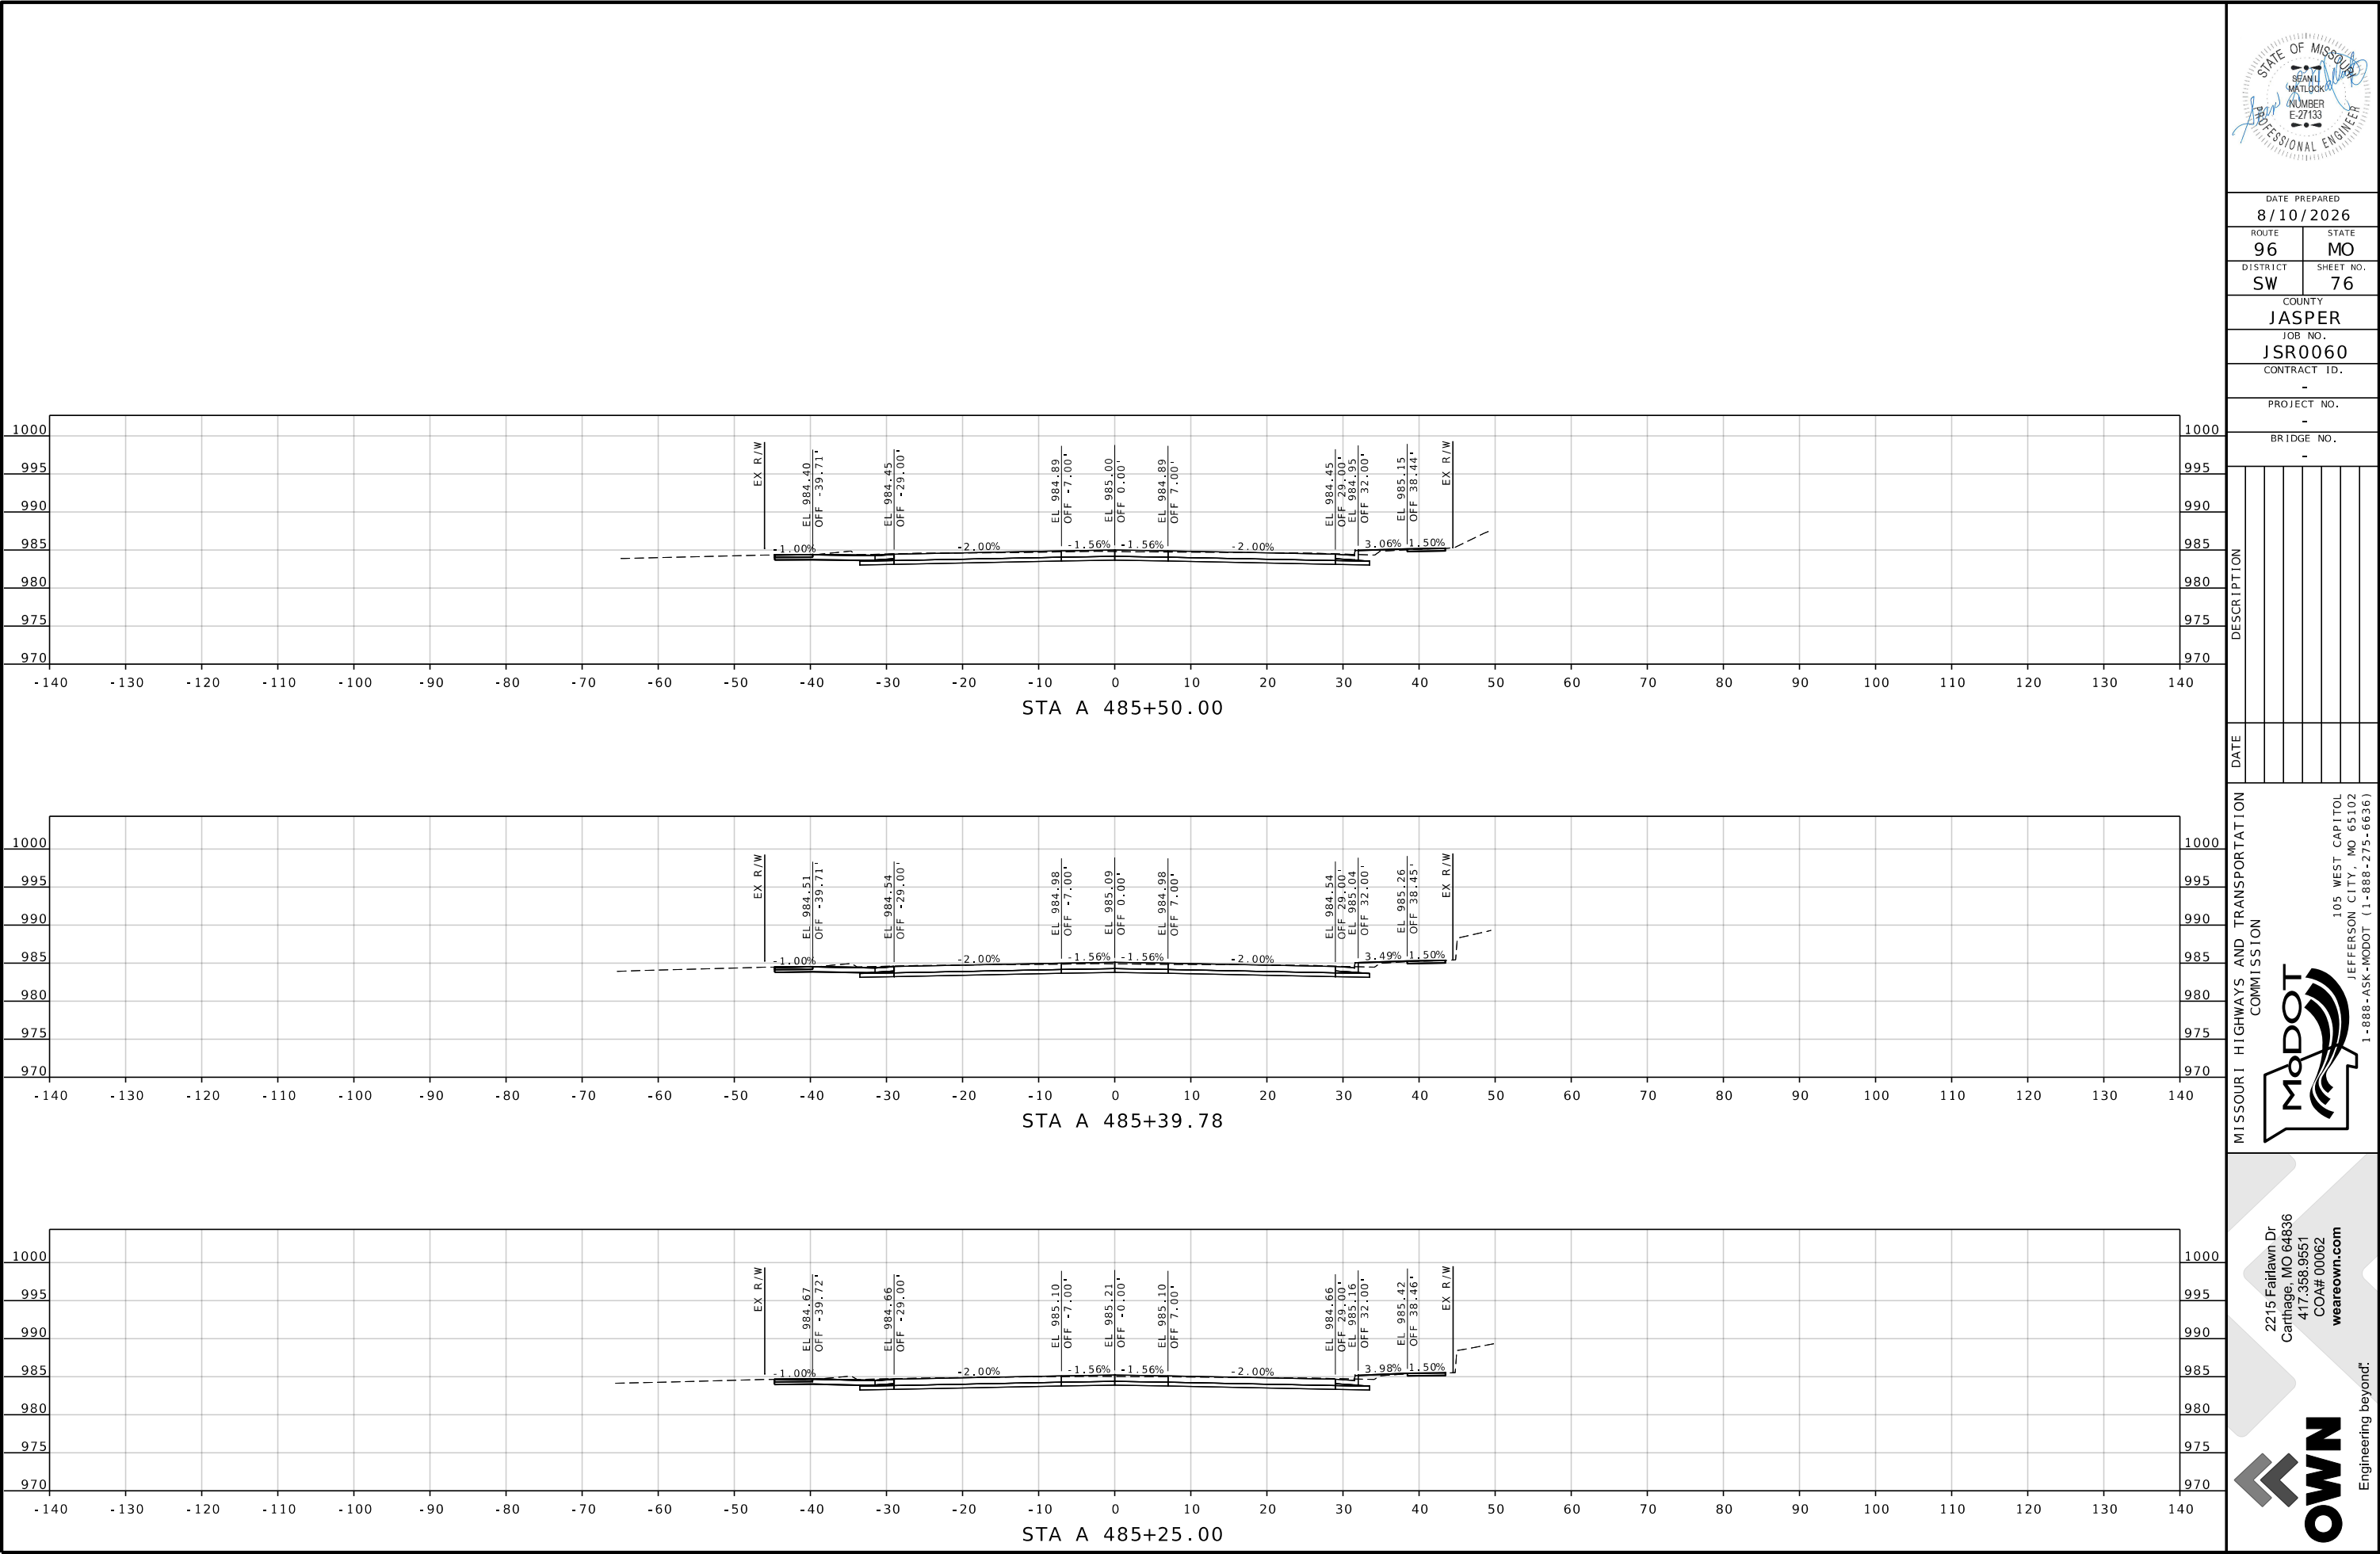

DATE PREPARED 8/10/2026	
ROUTE 96	STATE MO
DISTRICT SW	SHEET NO. 76
COUNTY JASPER	
JOB NO. JSR0060	
CONTRACT ID. -	
PROJECT NO. -	
BRIDGE NO. -	

DESCRIPTION


DATE

MISSOURI HIGHWAYS AND TRANSPORTATION COMMISSION


105 WEST CAPITOL
JEFFERSON CITY, MO 65102
1-888-ASK-MODOT (1-888-275-6636)

2215 Fairlawn Dr
Carthage, MO 64836
417.358.9551
COA# 00062
weareown.com


Engineering beyond!

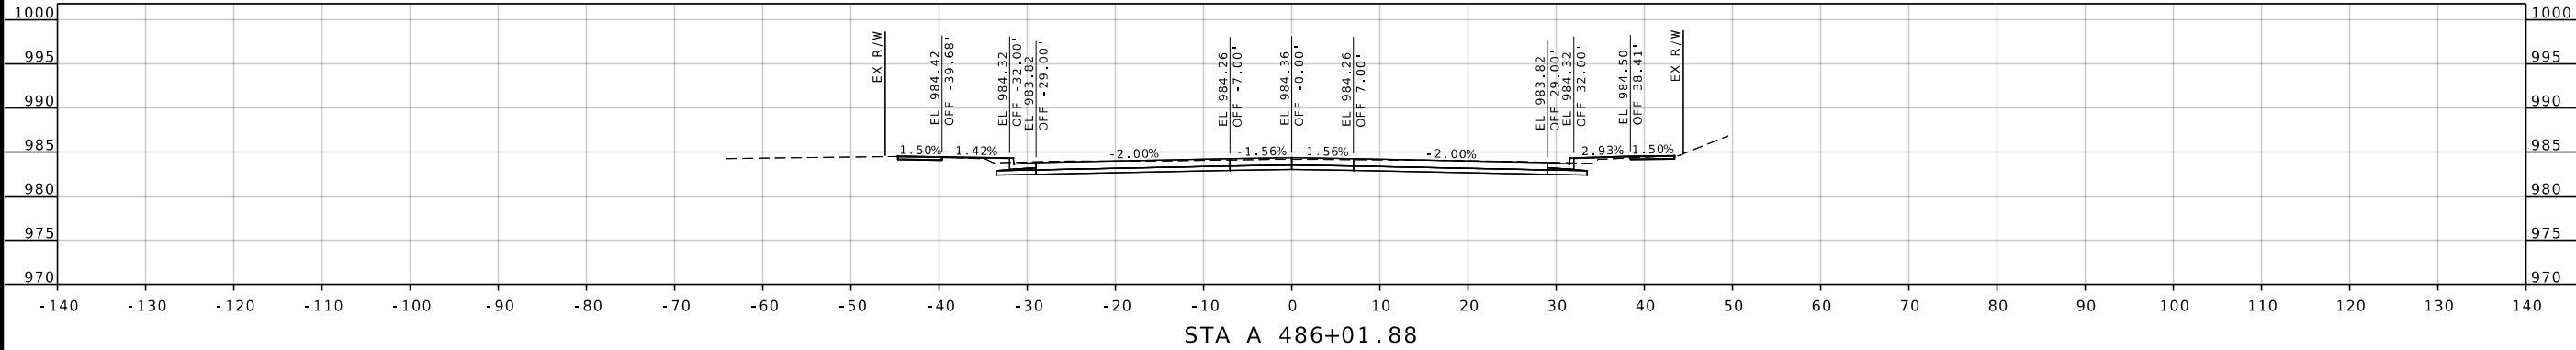

STA A 486+01.88

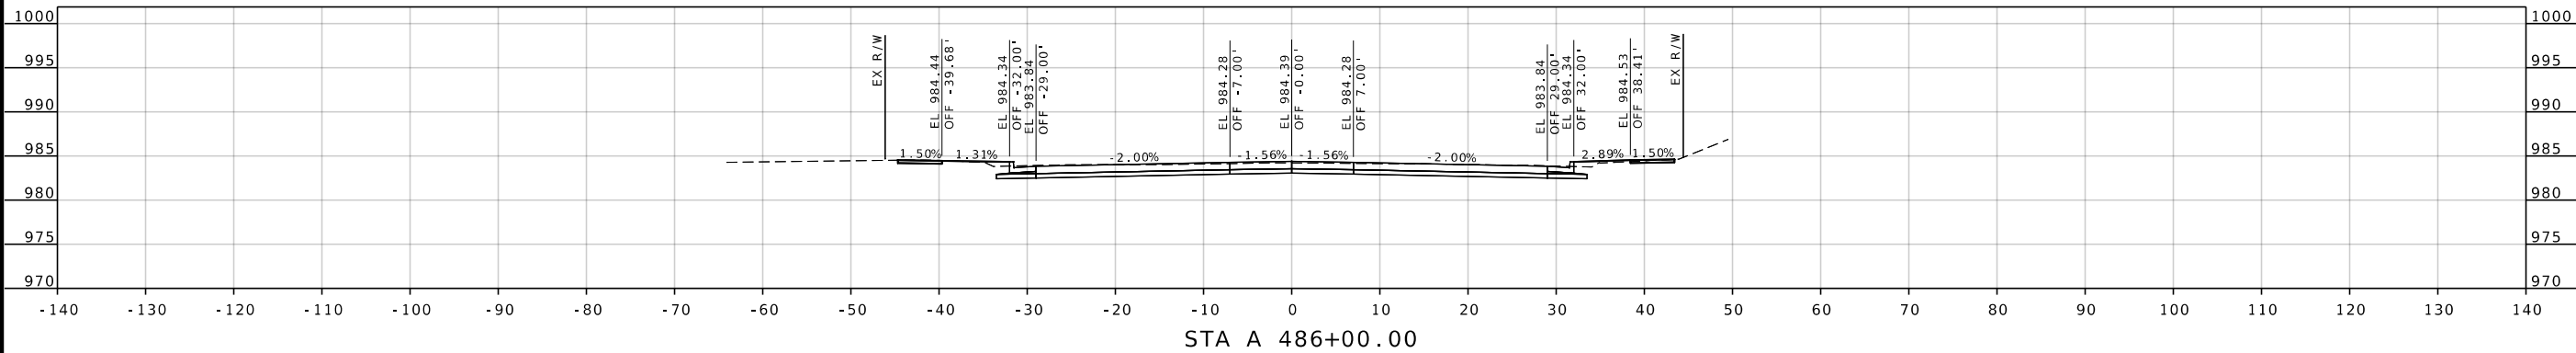

STA A 486+00.00

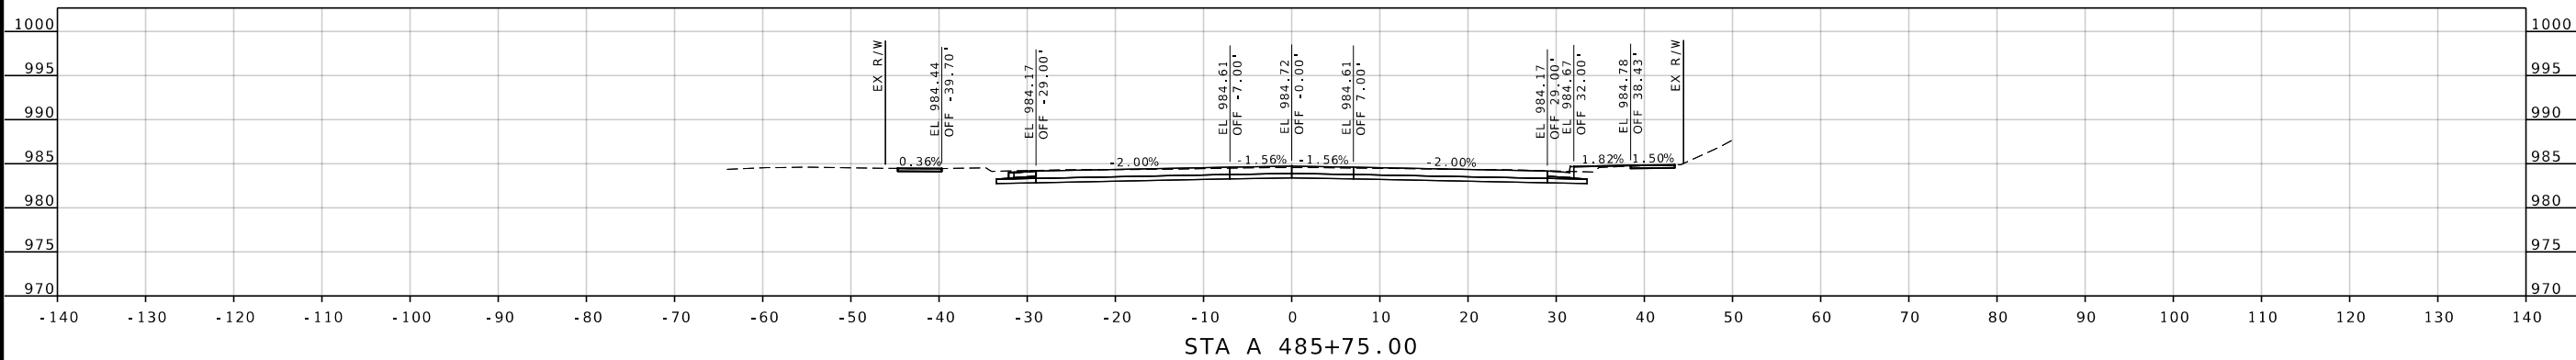

STA A 485+75.00

STATE OF MISSOURI

SEAL

REGISTERED PROFESSIONAL ENGINEER

NUMBER E-27133

DATE PREPARED
8/10/2026

ROUTE
96

DISTRICT
SW

STATE
MO

SHEET NO.
77

COUNTY
JASPER

JOB NO.
JSR0060

CONTRACT ID.
-

PROJECT NO.
-

BRIDGE NO.
-

DESCRIPTION	DATE


MISSOURI HIGHWAYS AND TRANSPORTATION COMMISSION

105 WEST CAPITOL
JEFFERSON CITY, MO 65102
1-888-ASK-MODOT (1-888-273-6636)


2215 Fairlawn Dr
Carthage, MO 64836
417.358.9551
COA# 00062
weareown.com

Engineering beyond.


...\\XS_001-110_JSRO060_i10_96.dgn 5:00:19 PM 8/10/2026

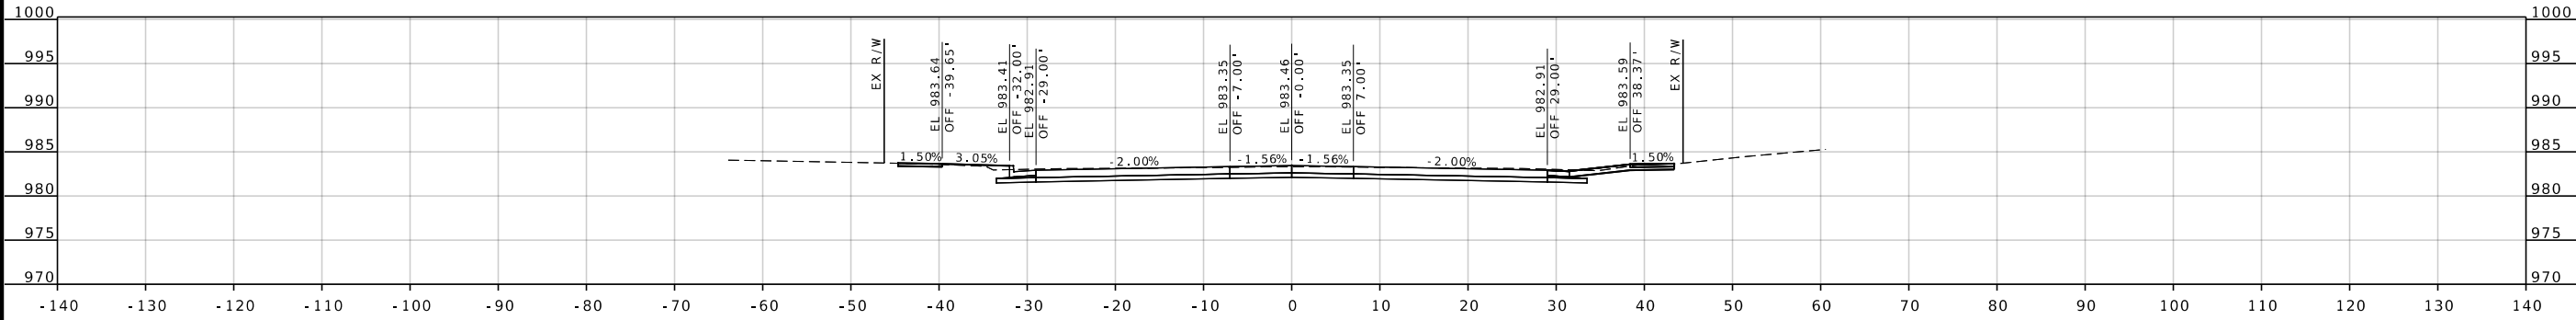

STA A 486+64.91

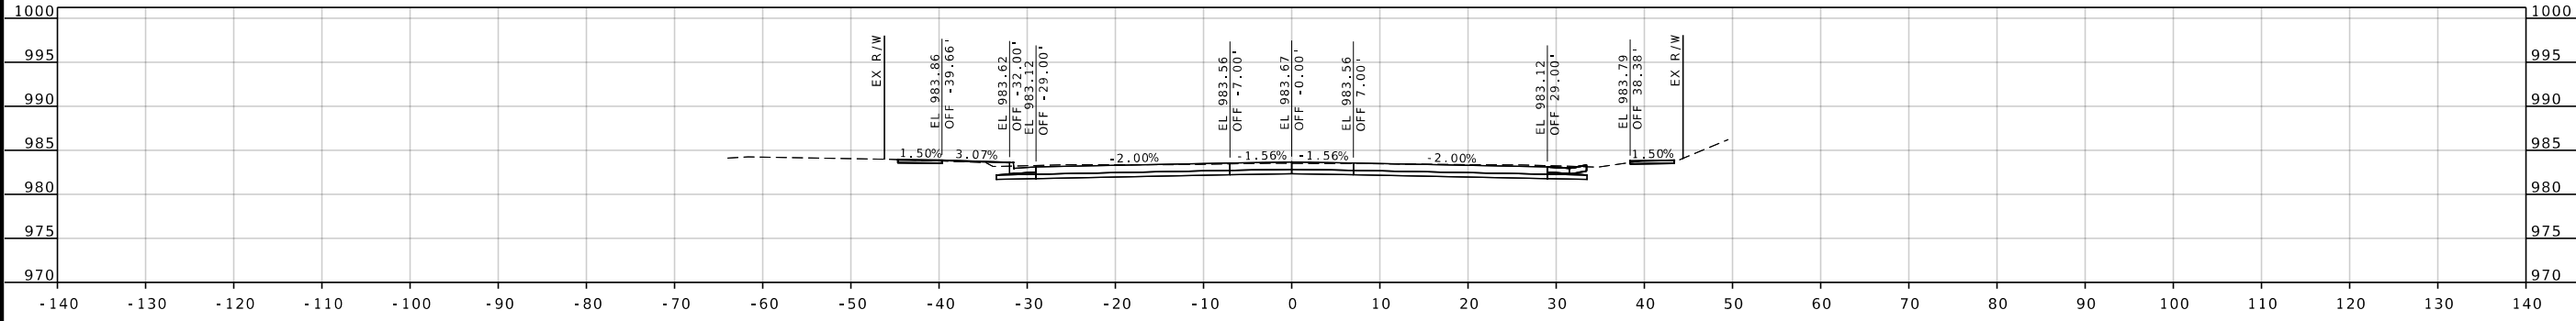

STA A 486+50.00

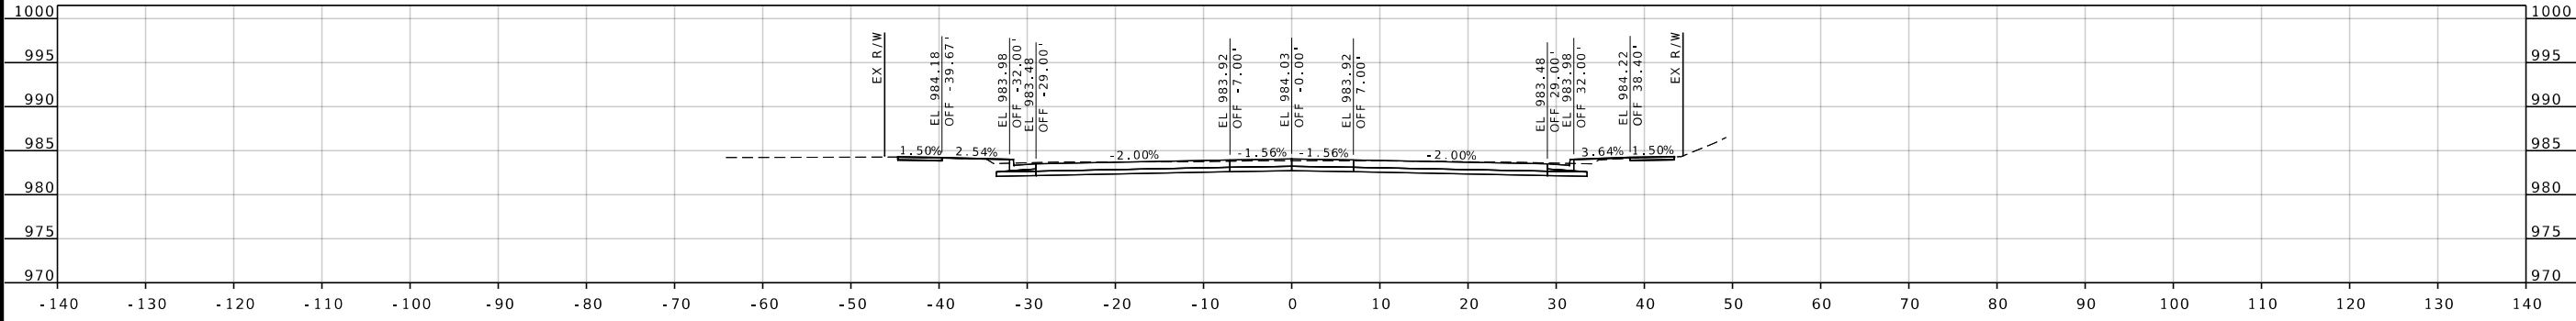

STA A 486+25.00



DATE PREPARED 8/10/2026	
ROUTE 96	STATE MO
DISTRICT SW	SHEET NO. 78
COUNTY JASPER	
JOB NO. JSR0060	
CONTRACT ID. -	
PROJECT NO. -	
BRIDGE NO. -	


DESCRIPTION	DATE

MISSOURI HIGHWAYS AND TRANSPORTATION COMMISSION


105 WEST CAPITOL
JEFFERSON CITY, MO 65102
1-888-ASK-MODOT (1-888-273-6636)

2215 Fairlawn Dr
Carthage, MO 64836
417.358.9551
COA# 00062
weareown.com


Engineering beyond.

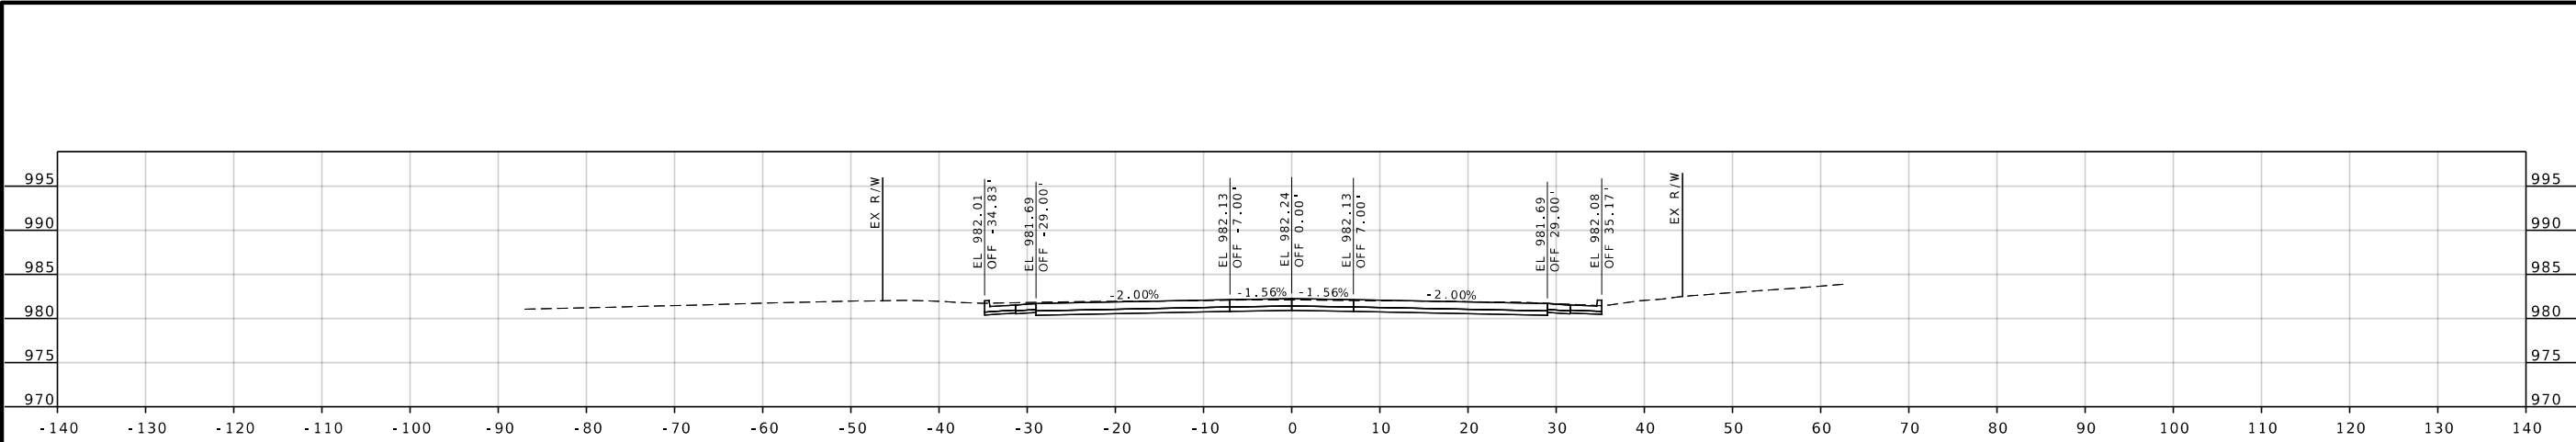


STA A 487+50.00

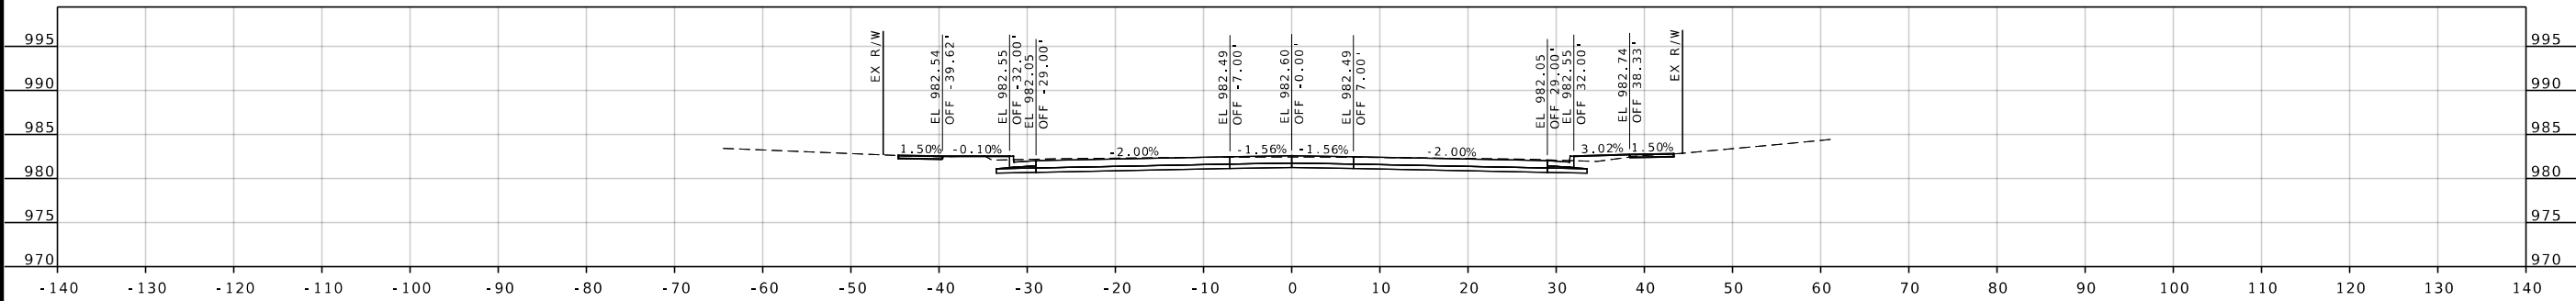


STA A 487+25.00

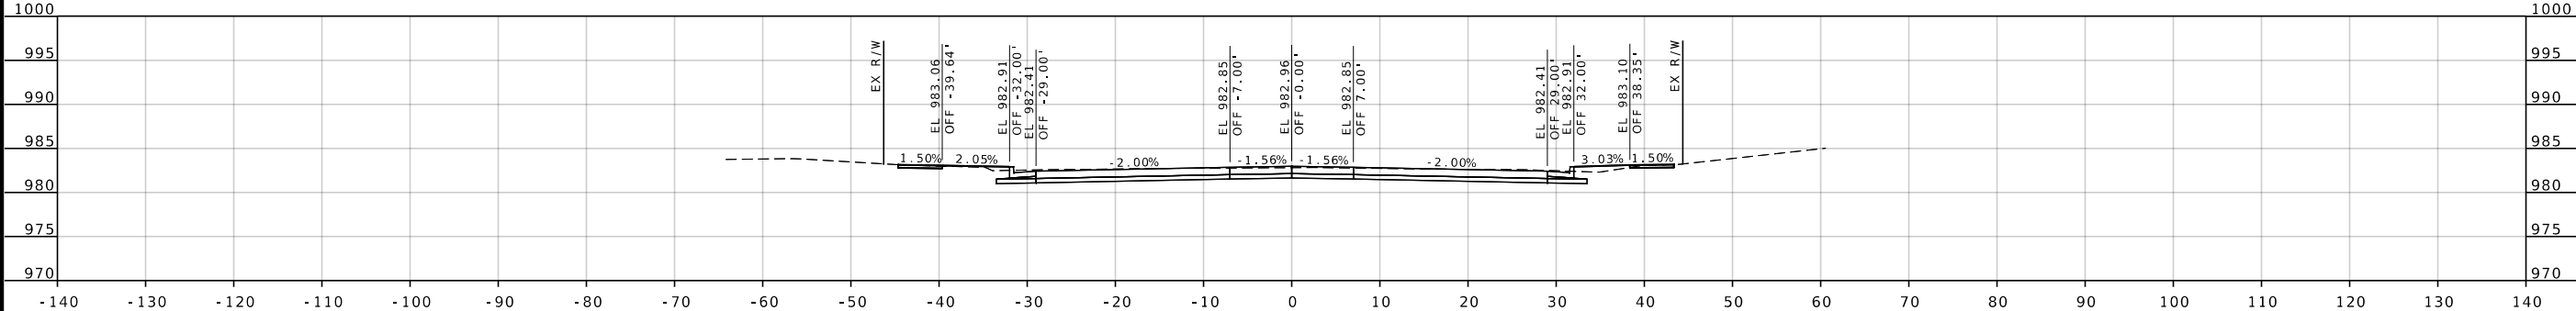

STA A 487+00.00

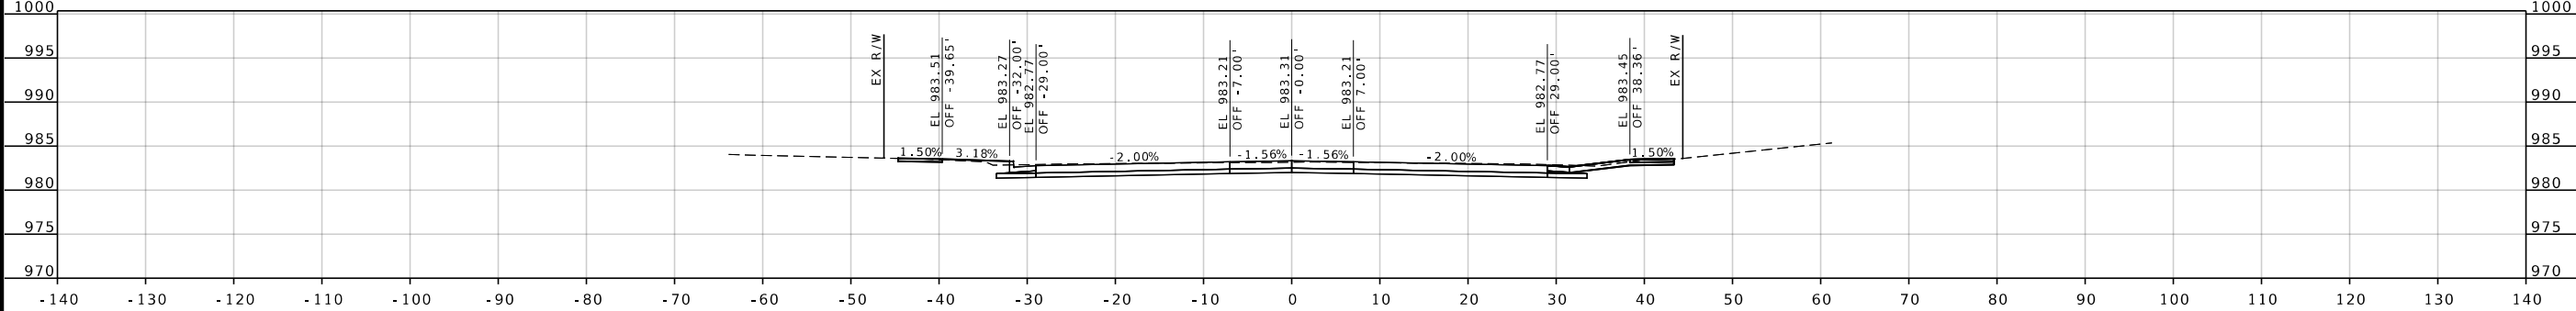

STA A 486+75.00

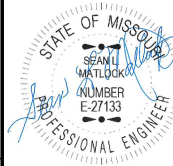

DATE PREPARED 8/10/2026	
ROUTE 96	STATE MO
DISTRICT SW	SHEET NO. 79
COUNTY JASPER	
JOB NO. JSR0060	
CONTRACT ID. -	
PROJECT NO. -	
BRIDGE NO. -	






DATE	DESCRIPTION

MISSOURI HIGHWAYS AND TRANSPORTATION COMMISSION

105 WEST CAPITOL
JEFFERSON CITY, MO 65102
1-888-ASK-MODOT (1-888-273-6636)

2215 Fairlawn Dr
Carthage, MO 64836
417.358.9551
COA# 00062
weareown.com

Engineering beyond.

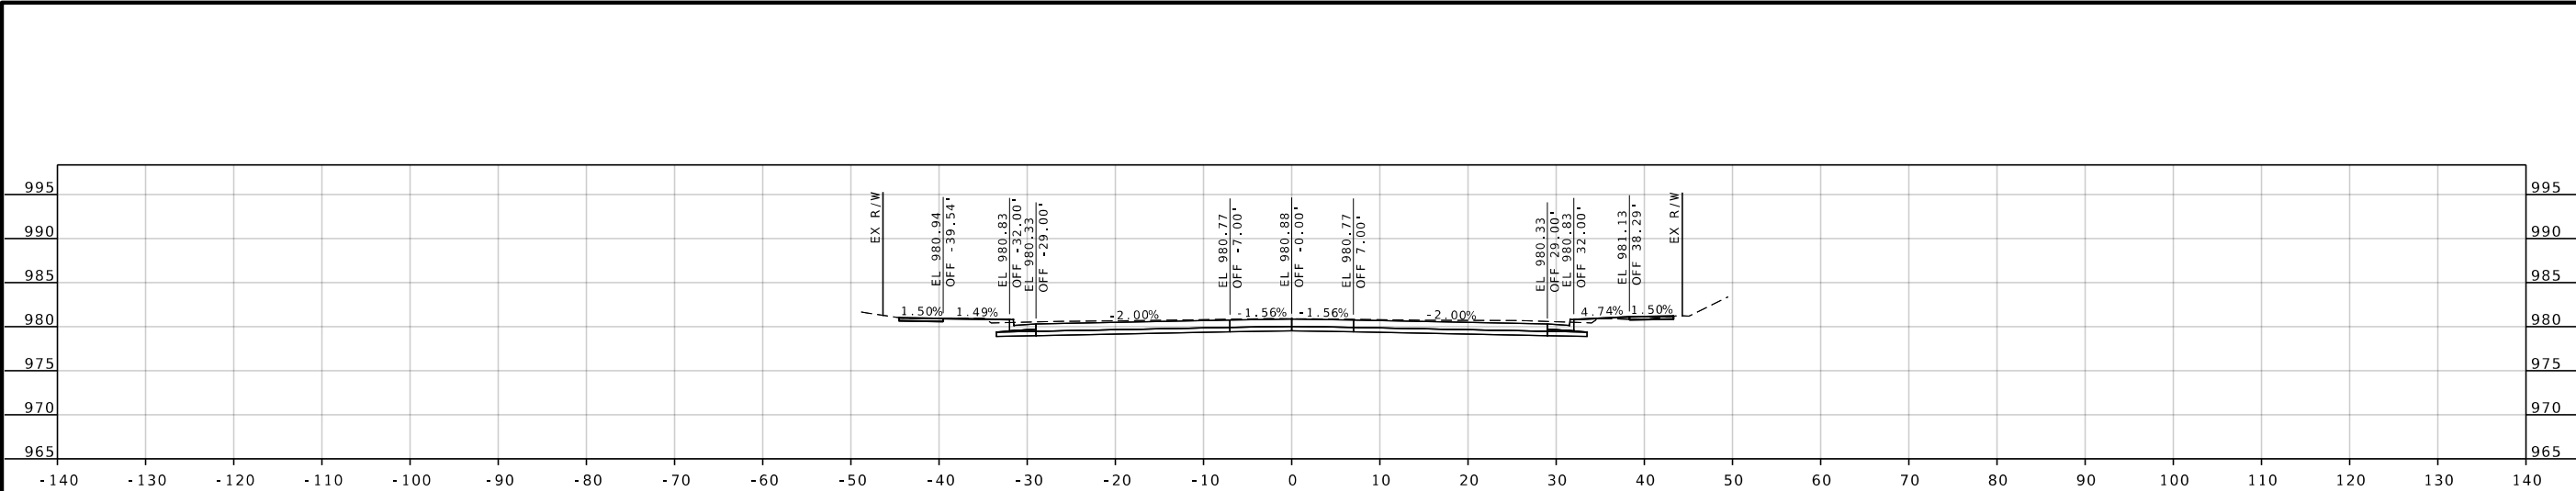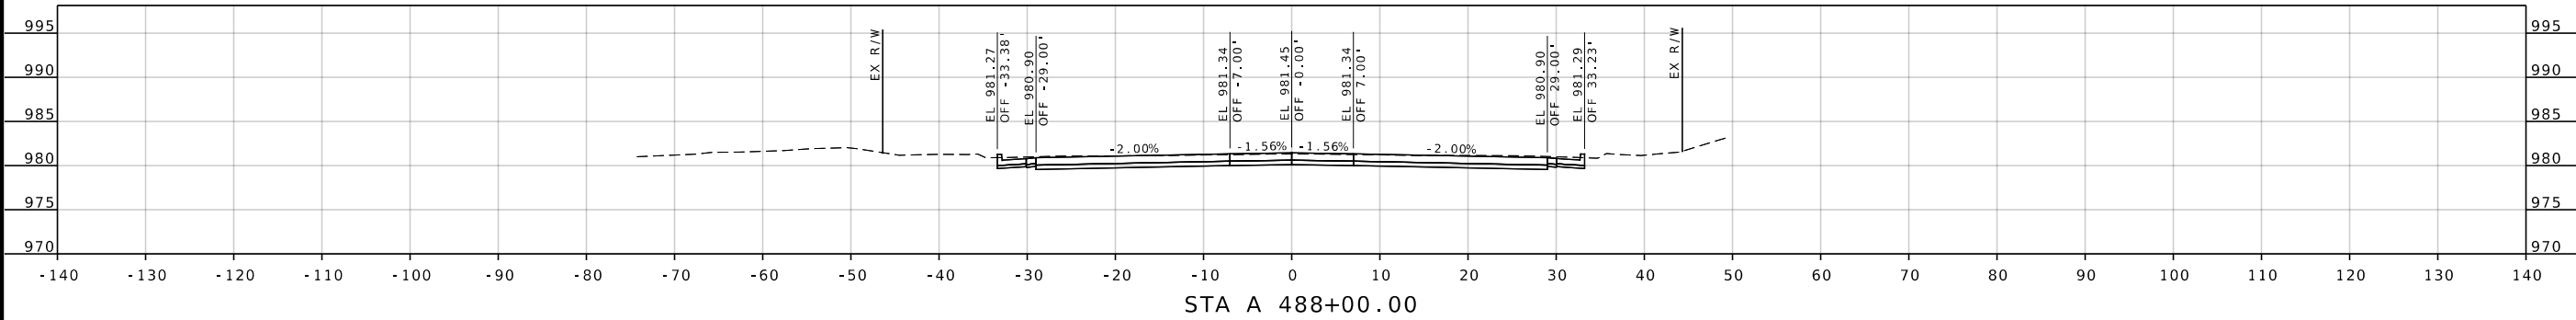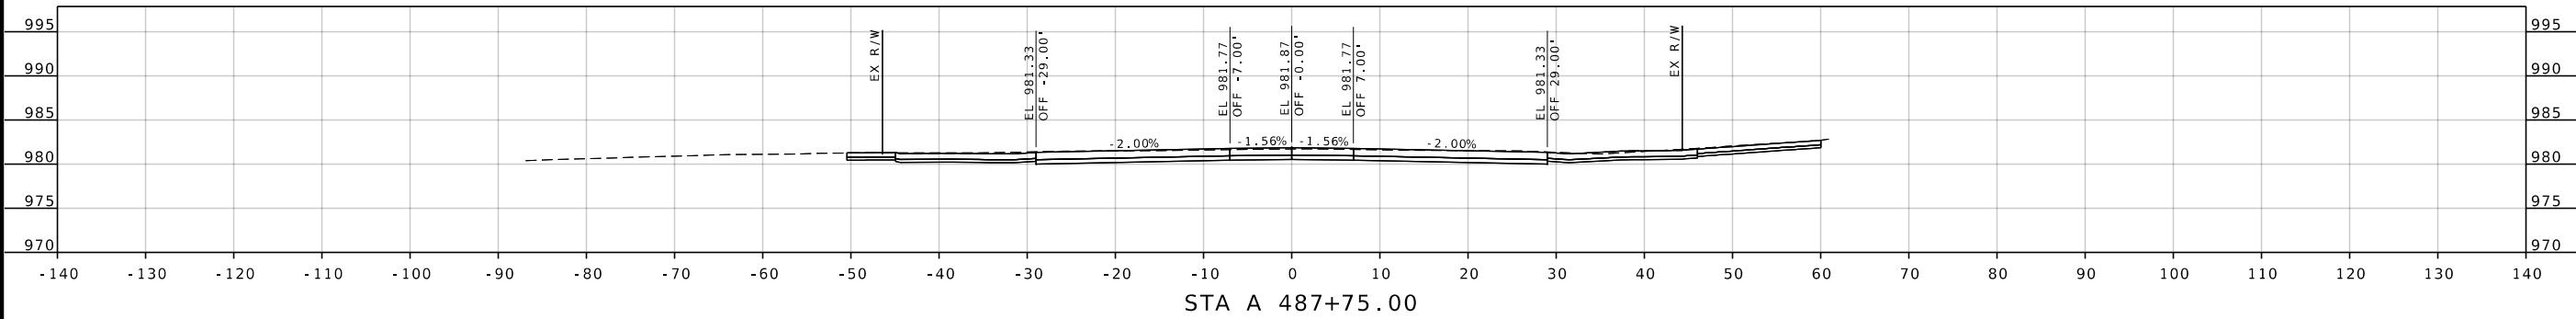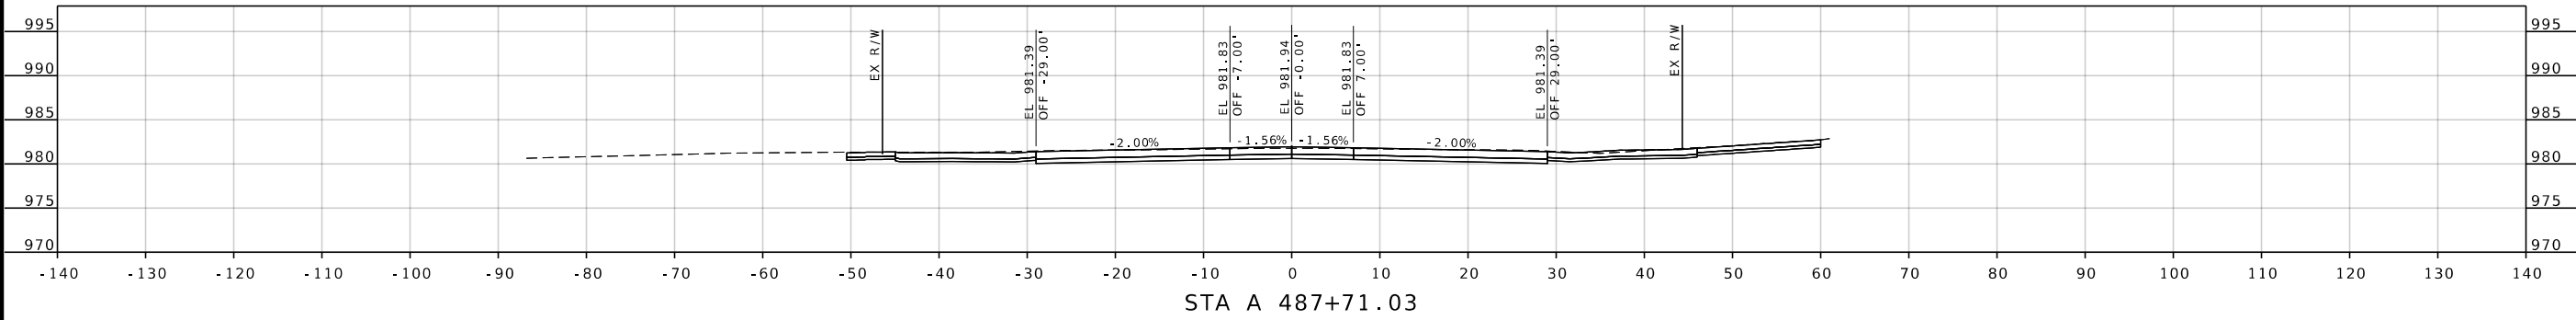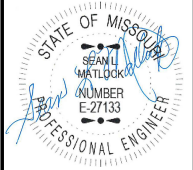

DATE PREPARED 8/10/2026	
ROUTE 96	STATE MO
DISTRICT SW	SHEET NO. 80
COUNTY JASPER	
JOB NO. JSR0060	
CONTRACT ID. -	
PROJECT NO. -	
BRIDGE NO. -	


DESCRIPTION	DATE

MISSOURI HIGHWAYS AND TRANSPORTATION COMMISSION


105 WEST CAPITOL
JEFFERSON CITY, MO 65102
1-888-ASK-MODOT (1-888-273-6636)

2215 Fairlawn Dr
Carthage, MO 64836
417.358.9551
COA# 00062
weareown.com


Engineering beyond!

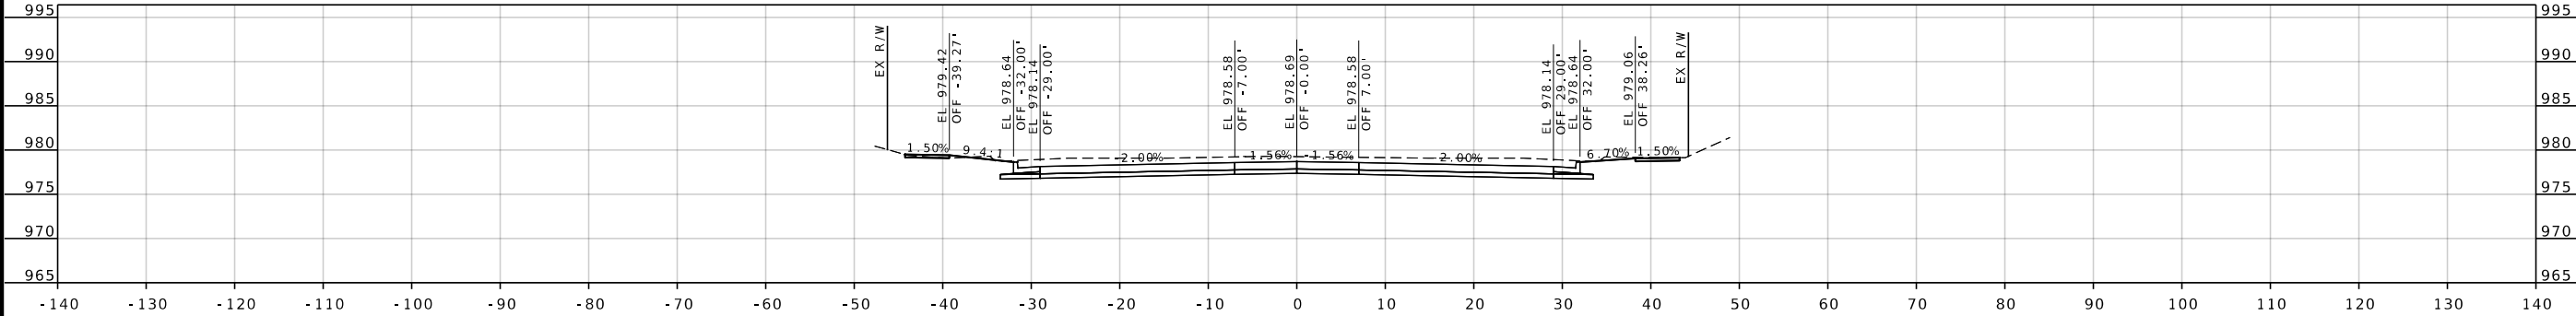

STA A 489+00.00

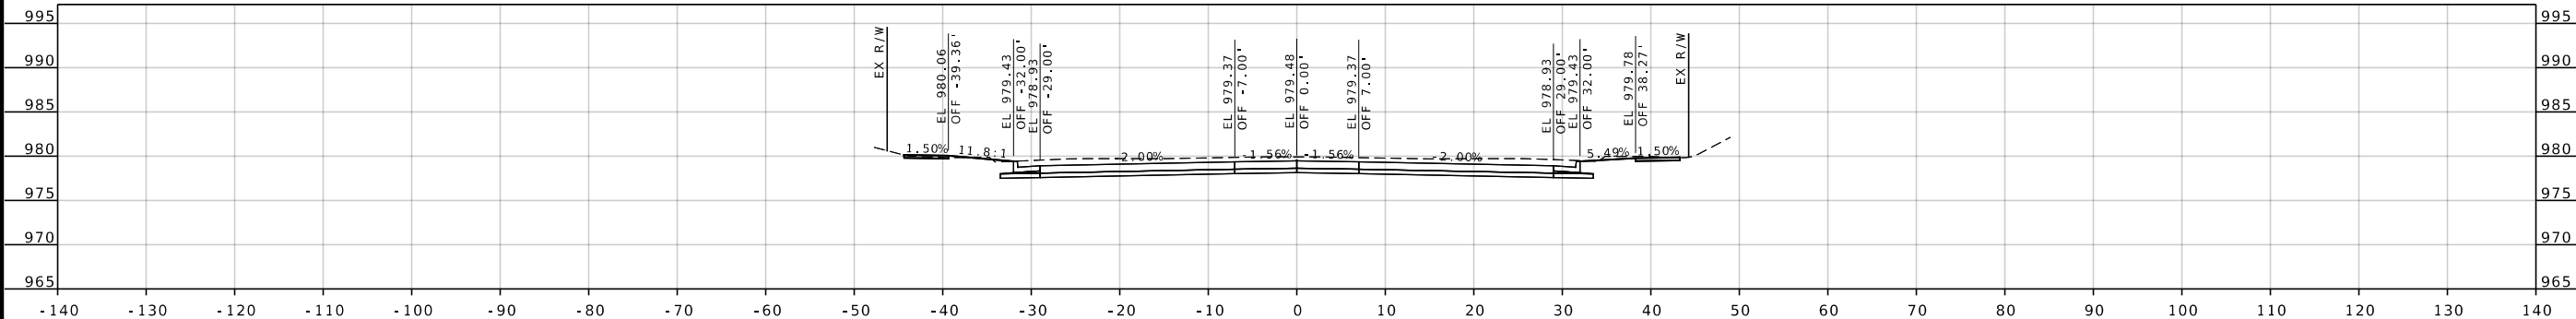

STA A 488+75.00

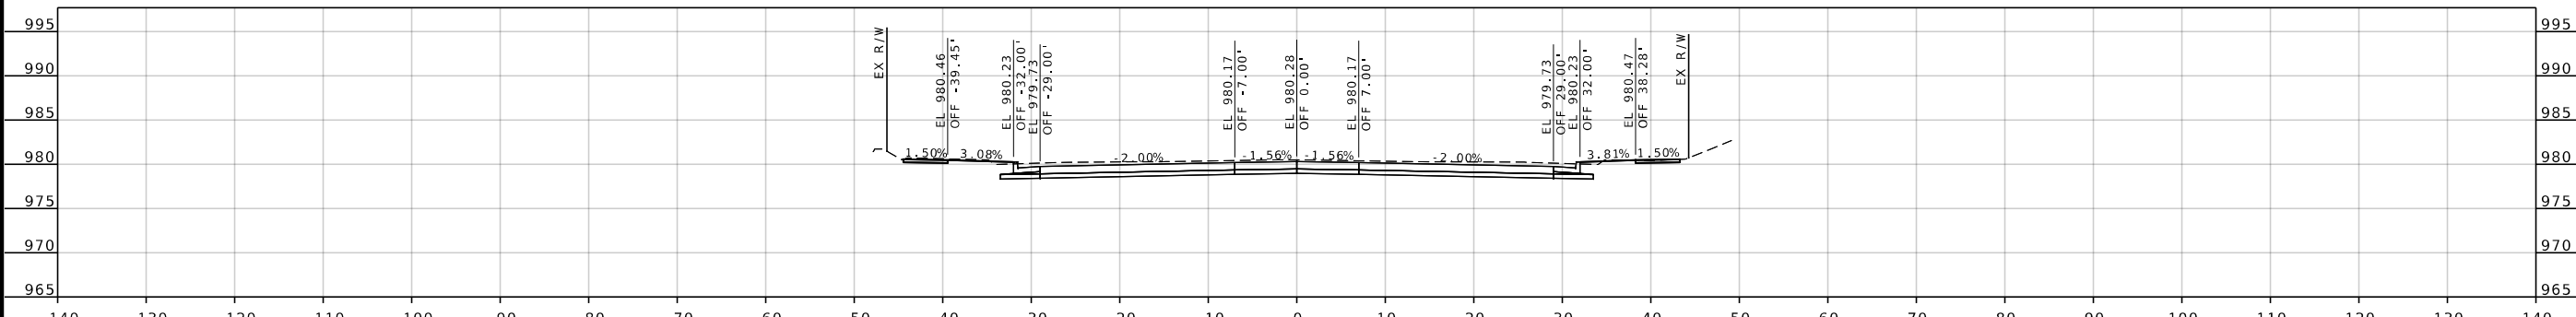

STA A 488+50.00



DATE PREPARED
8/10/2026

ROUTE 96	STATE MO
DISTRICT SW	SHEET NO. 81
COUNTY JASPER	
JOB NO. JSR0060	
CONTRACT ID. -	
PROJECT NO. -	
BRIDGE NO. -	

DESCRIPTION	DATE


MISSOURI HIGHWAYS AND TRANSPORTATION COMMISSION

MoDOT


105 WEST CAPITOL
JEFFERSON CITY, MO 65102
1-888-ASK-MODOT (1-888-273-6636)

2215 Fairlawn Dr
Carthage, MO 64836
417.358.9551
COA# 00062
weareown.com


OWN
Engineering beyond!

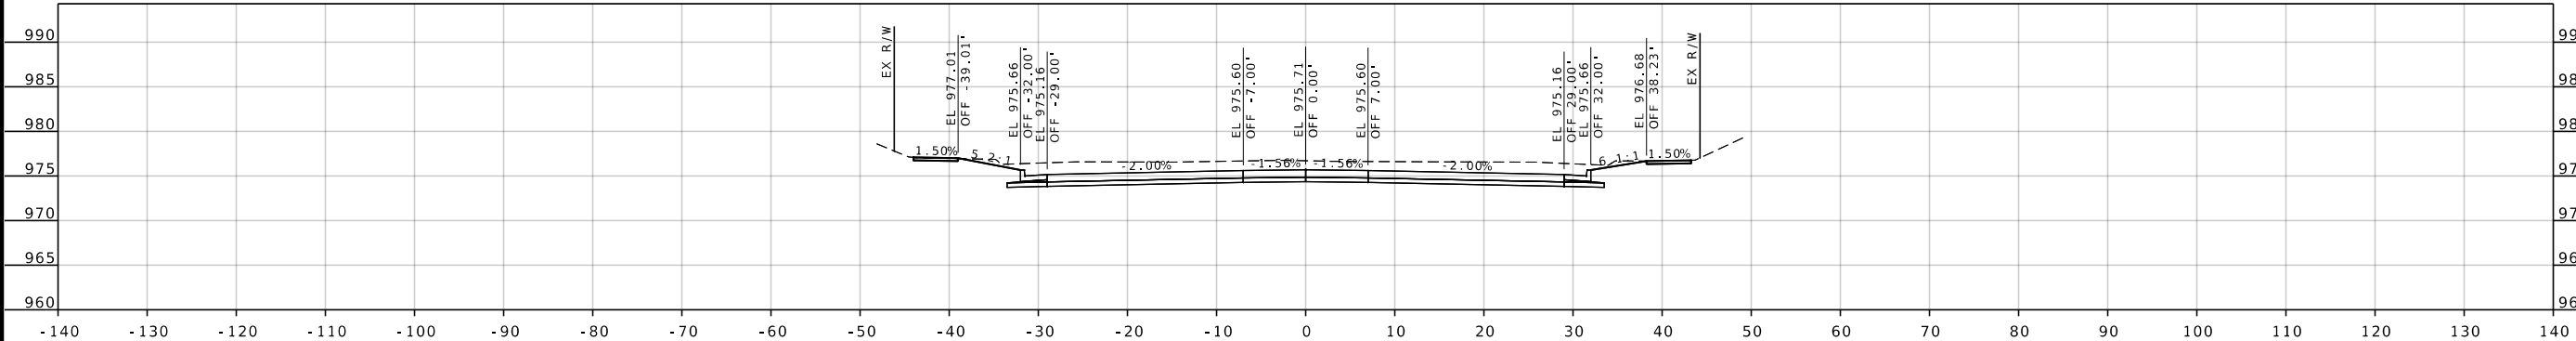

STA A 489+71.03

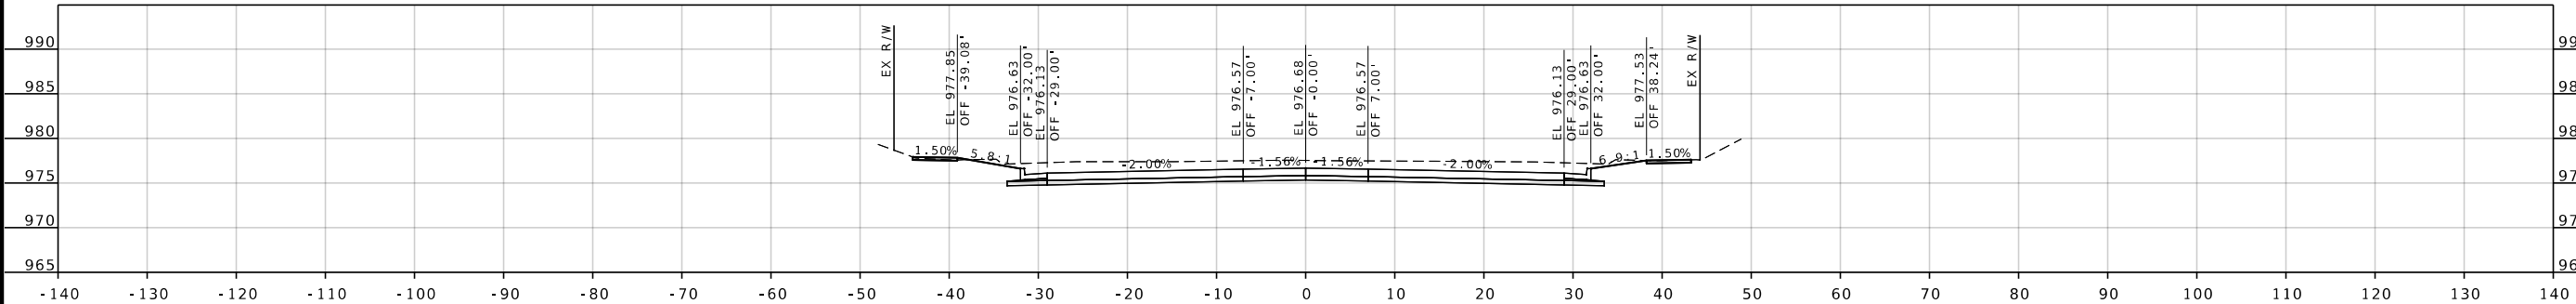

STA A 489+50.00

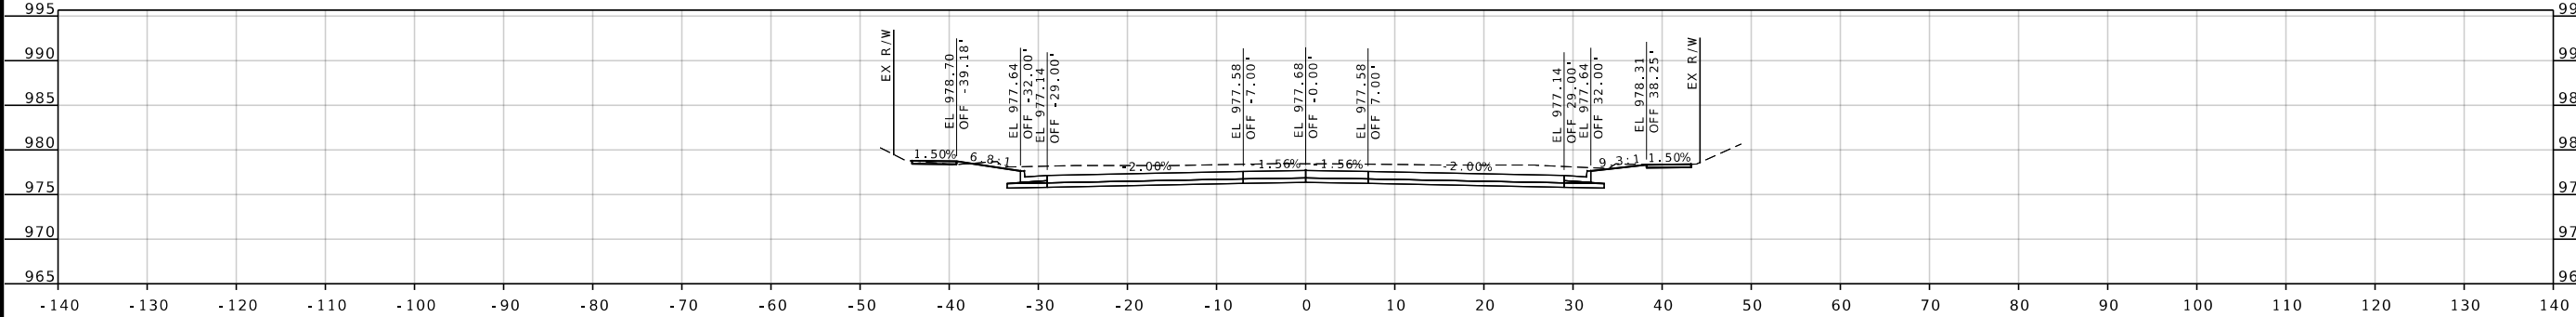

STA A 489+25.00

STATE OF MISSOURI

SEAN L. MATLOCK

NUMBER E-27133

PROFESSIONAL ENGINEER

DATE PREPARED
8/10/2026

ROUTE
96

DISTRICT
SW

STATE
MO

SHEET NO.
82

COUNTY
JASPER

JOB NO.
JSR0060

CONTRACT ID.
-

PROJECT NO.
-

BRIDGE NO.
-

DESCRIPTION

DATE

MISSOURI HIGHWAYS AND TRANSPORTATION COMMISSION

MoDOT




105 WEST CAPITOL
JEFFERSON CITY, MO 65102
1-888-ASK-MODOT (1-888-273-6636)

2215 Fairlawn Dr
Carthage, MO 64836
417.358.9551
COA# 00062
weareown.com

OWN

Engineering beyond.

... \XS_001-110_JS0060_i10_96.dgn 5:00:31 PM 8/10/2026

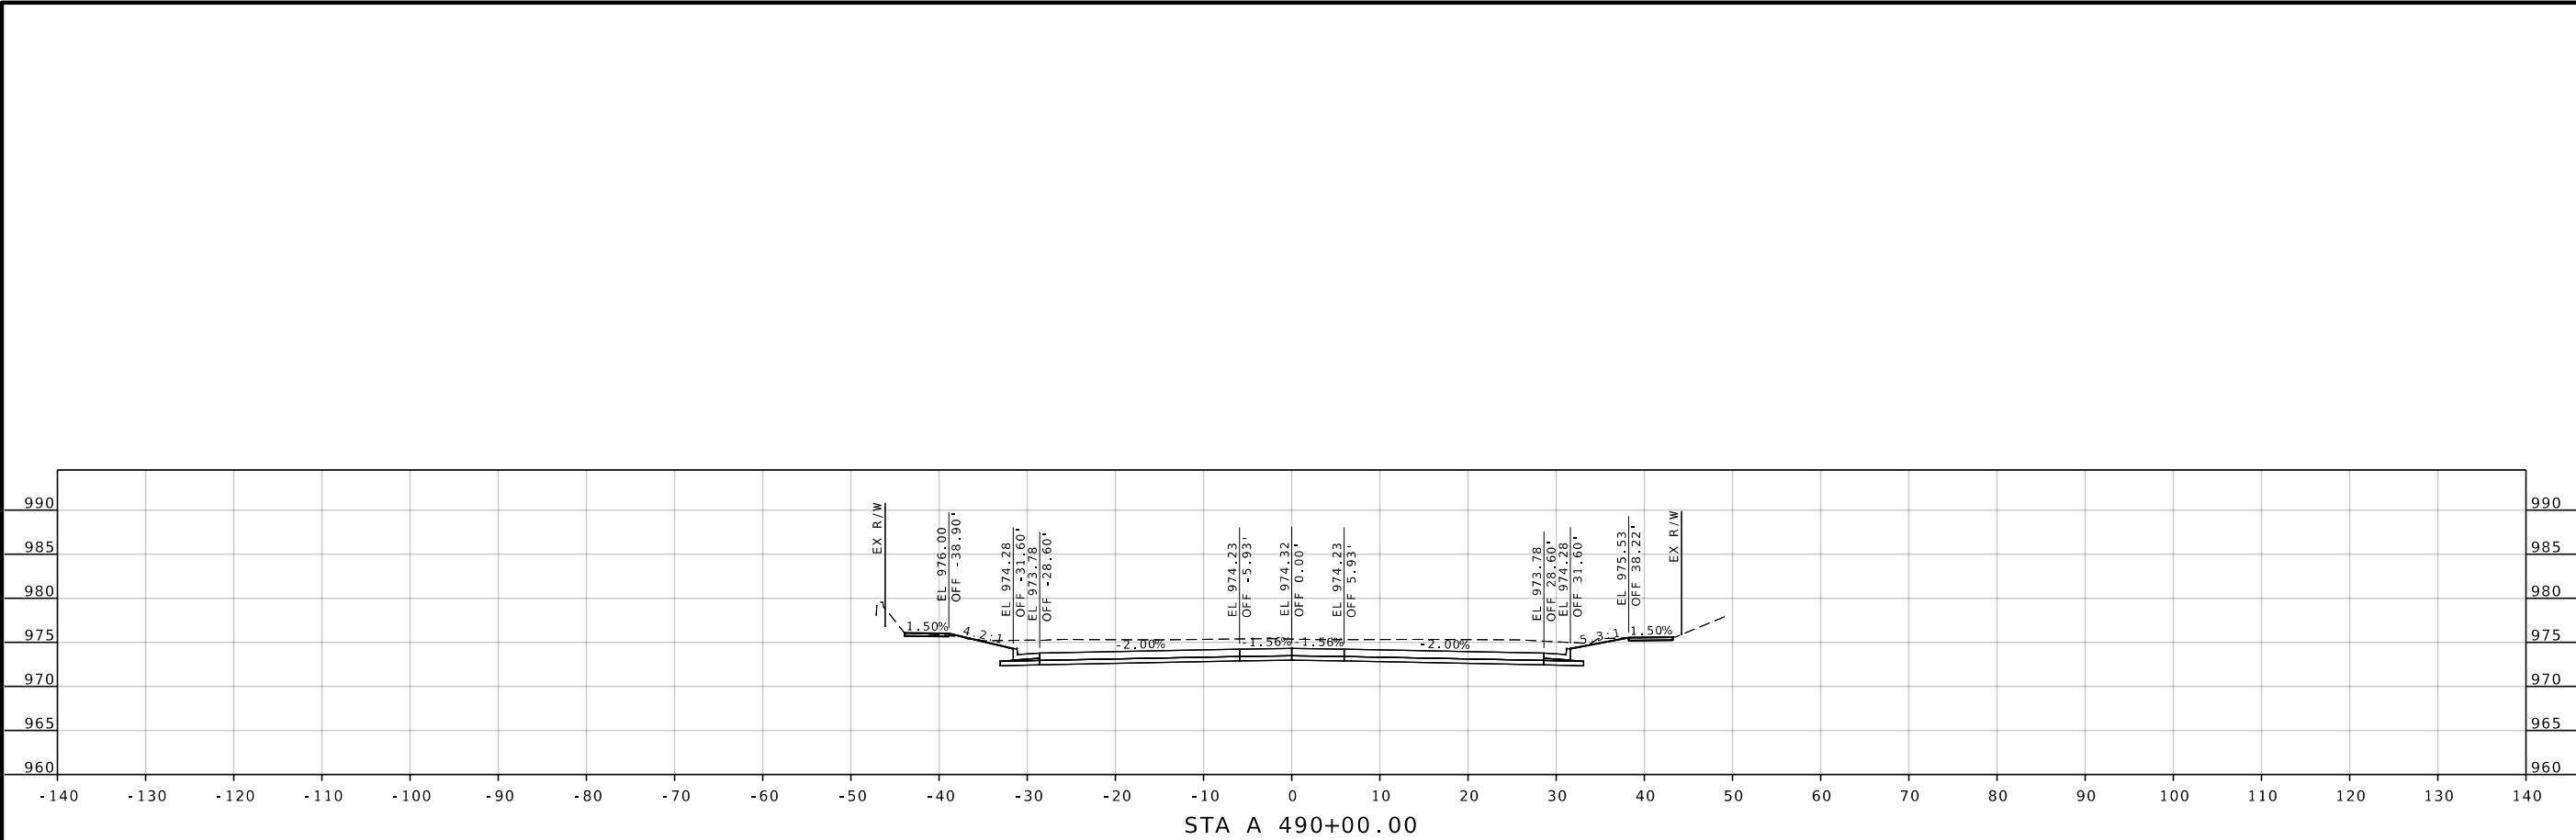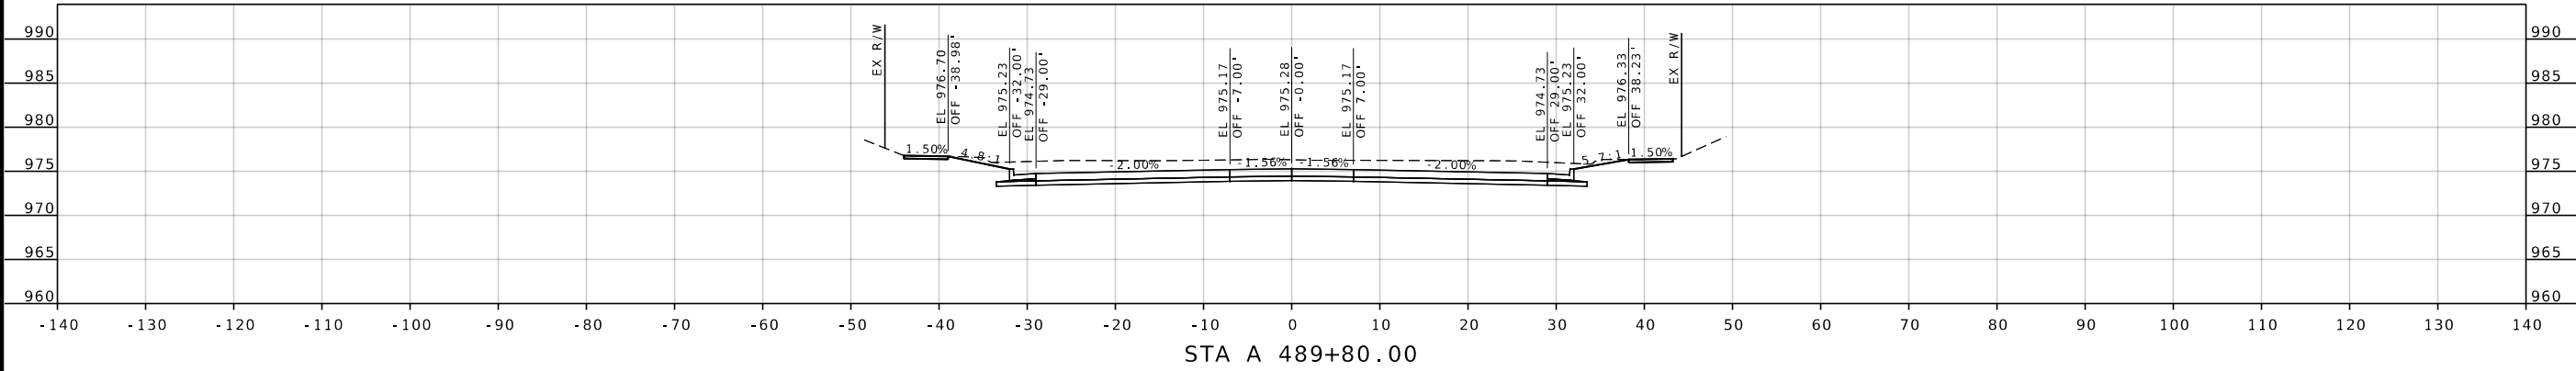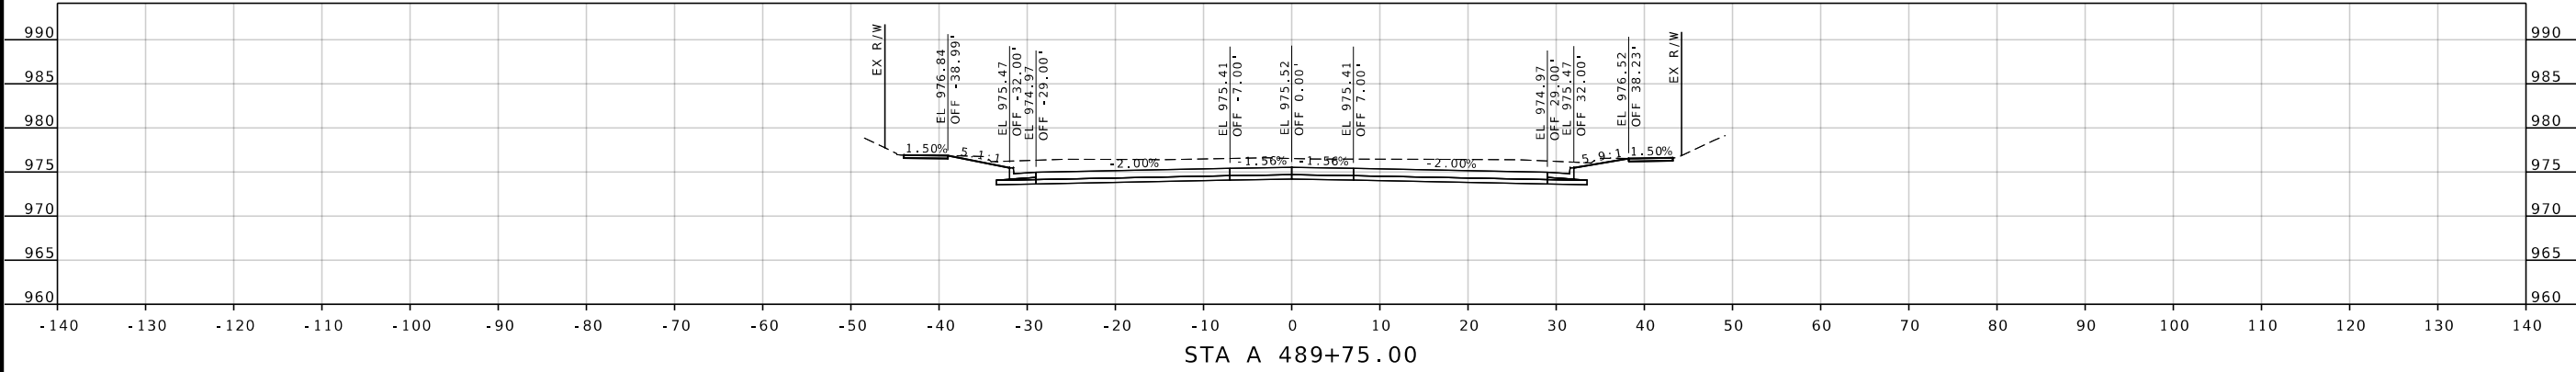

STATE OF MISSOURI
SEAN L. MATHLOCK
NUMBER E-27133
PROFESSIONAL ENGINEER

DATE PREPARED
8/10/2026

ROUTE
96

DISTRICT
SW

STATE
MO

SHEET NO.
83

COUNTY
JASPER

JOB NO.
JSR0060

CONTRACT ID.
-

PROJECT NO.
-

BRIDGE NO.
-

DESCRIPTION

DATE

MISSOURI HIGHWAYS AND TRANSPORTATION COMMISSION

MoDOT




105 WEST CAPITOL
JEFFERSON CITY, MO 65102
1-888-ASK-MODOT (1-888-273-6636)

2215 Fairlawn Dr
Carthage, MO 64836
417.358.9551
COA# 00062
weareown.com

OWN

Engineering beyond.

... \XS_001-110_JSRO060_i10_96.dgn 5:00:33 PM 8/10/2026

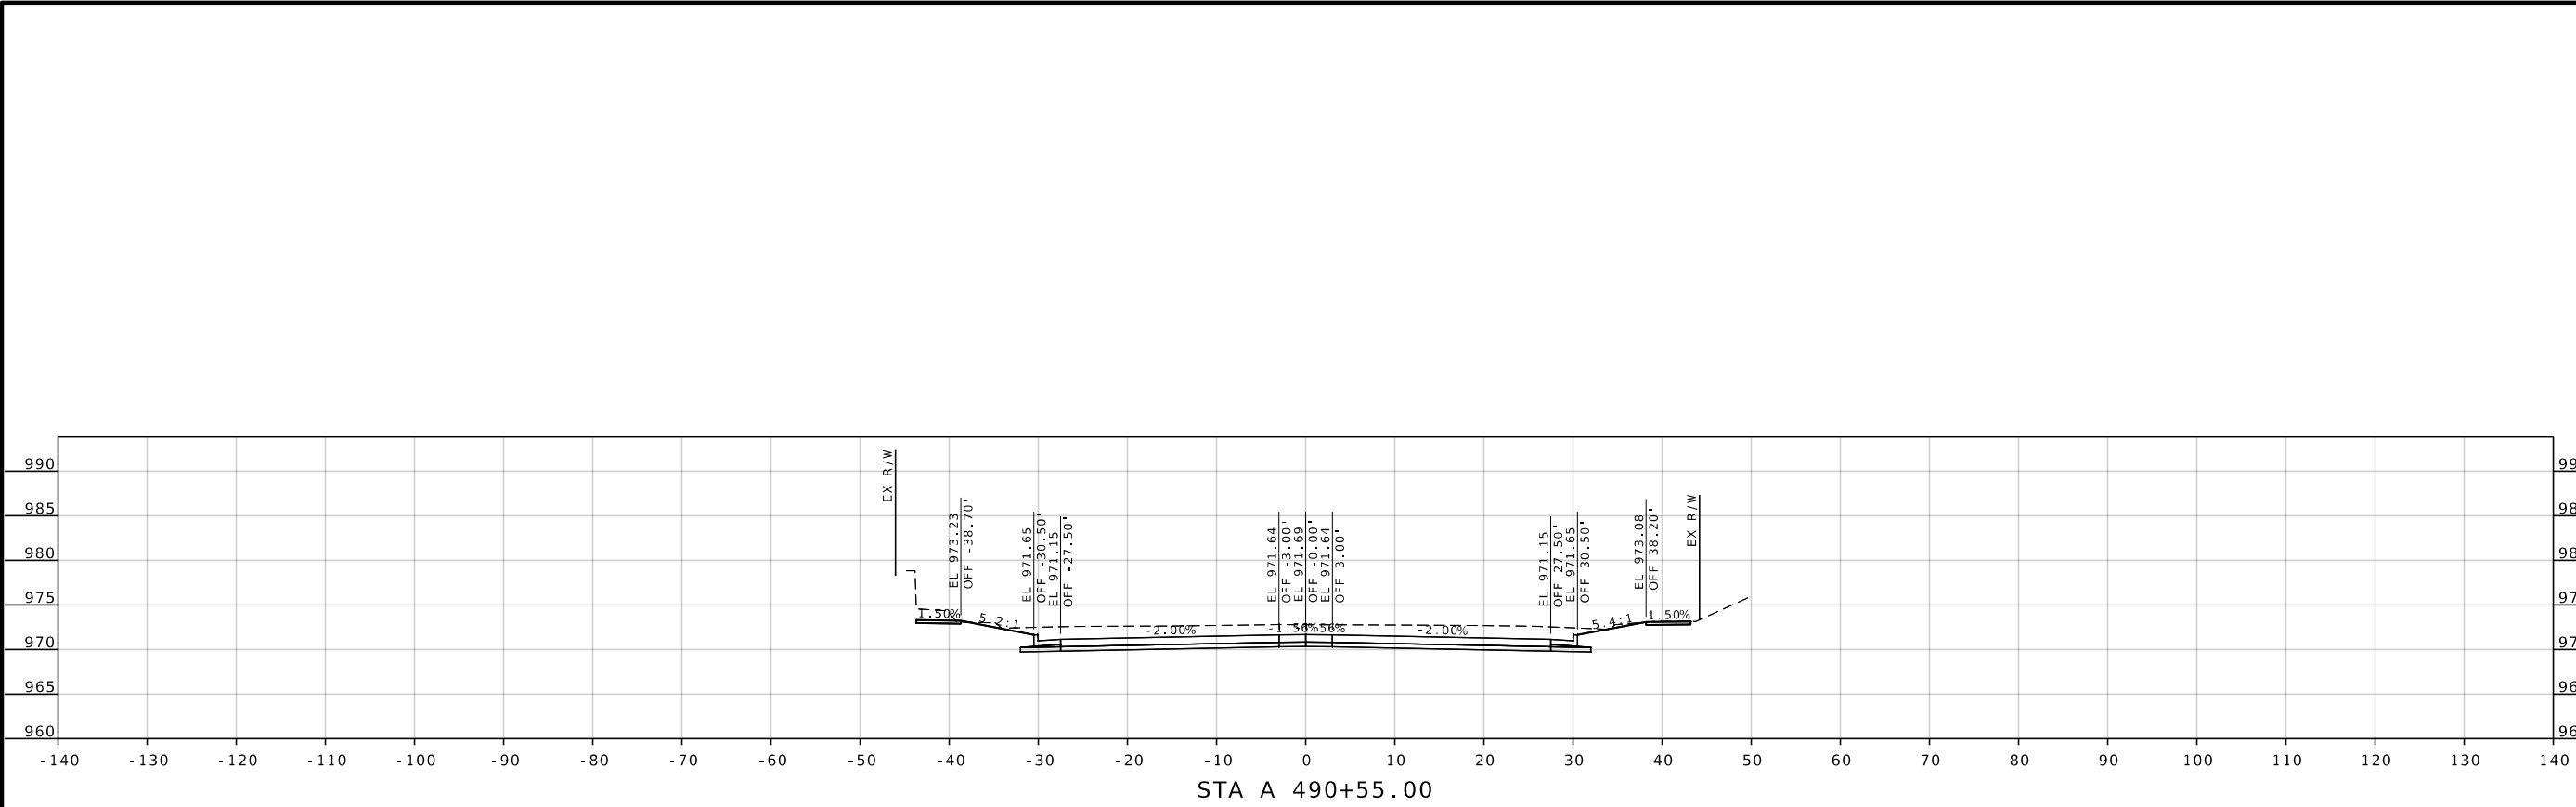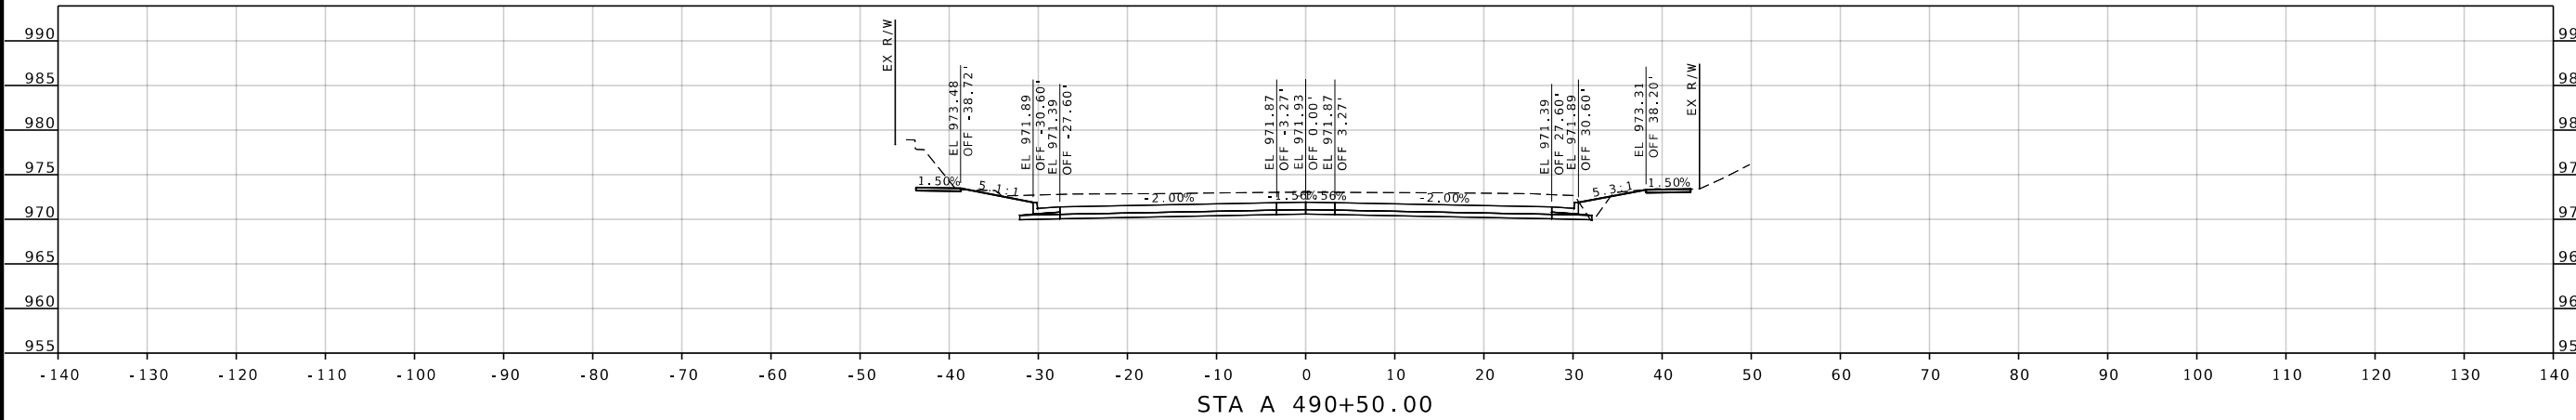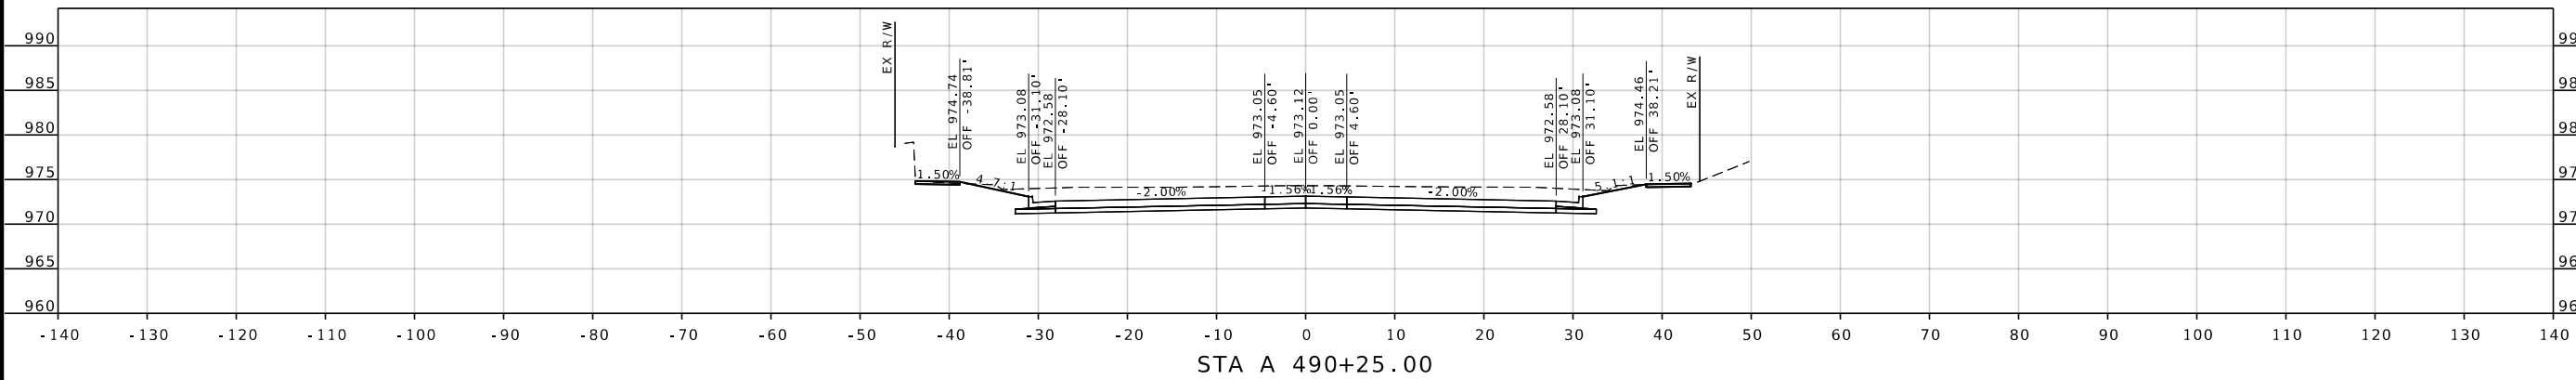

DATE PREPARED		8/10/2026
ROUTE	STATE	
96	MO	
DISTRICT	SHEET NO.	
SW	84	
COUNTY		JASPER
JOB NO.		JSR0060
CONTRACT ID.		-
PROJECT NO.		-
BRIDGE NO.		-


DESCRIPTION	DATE

MISSOURI HIGHWAYS AND TRANSPORTATION COMMISSION


105 WEST CAPITOL
JEFFERSON CITY, MO 65102
1-888-ASK-MODOT (1-888-273-6636)

2215 Fairlawn Dr
Carthage, MO 64836
417.358.9551
COA# 00062
weareown.com


Engineering beyond.

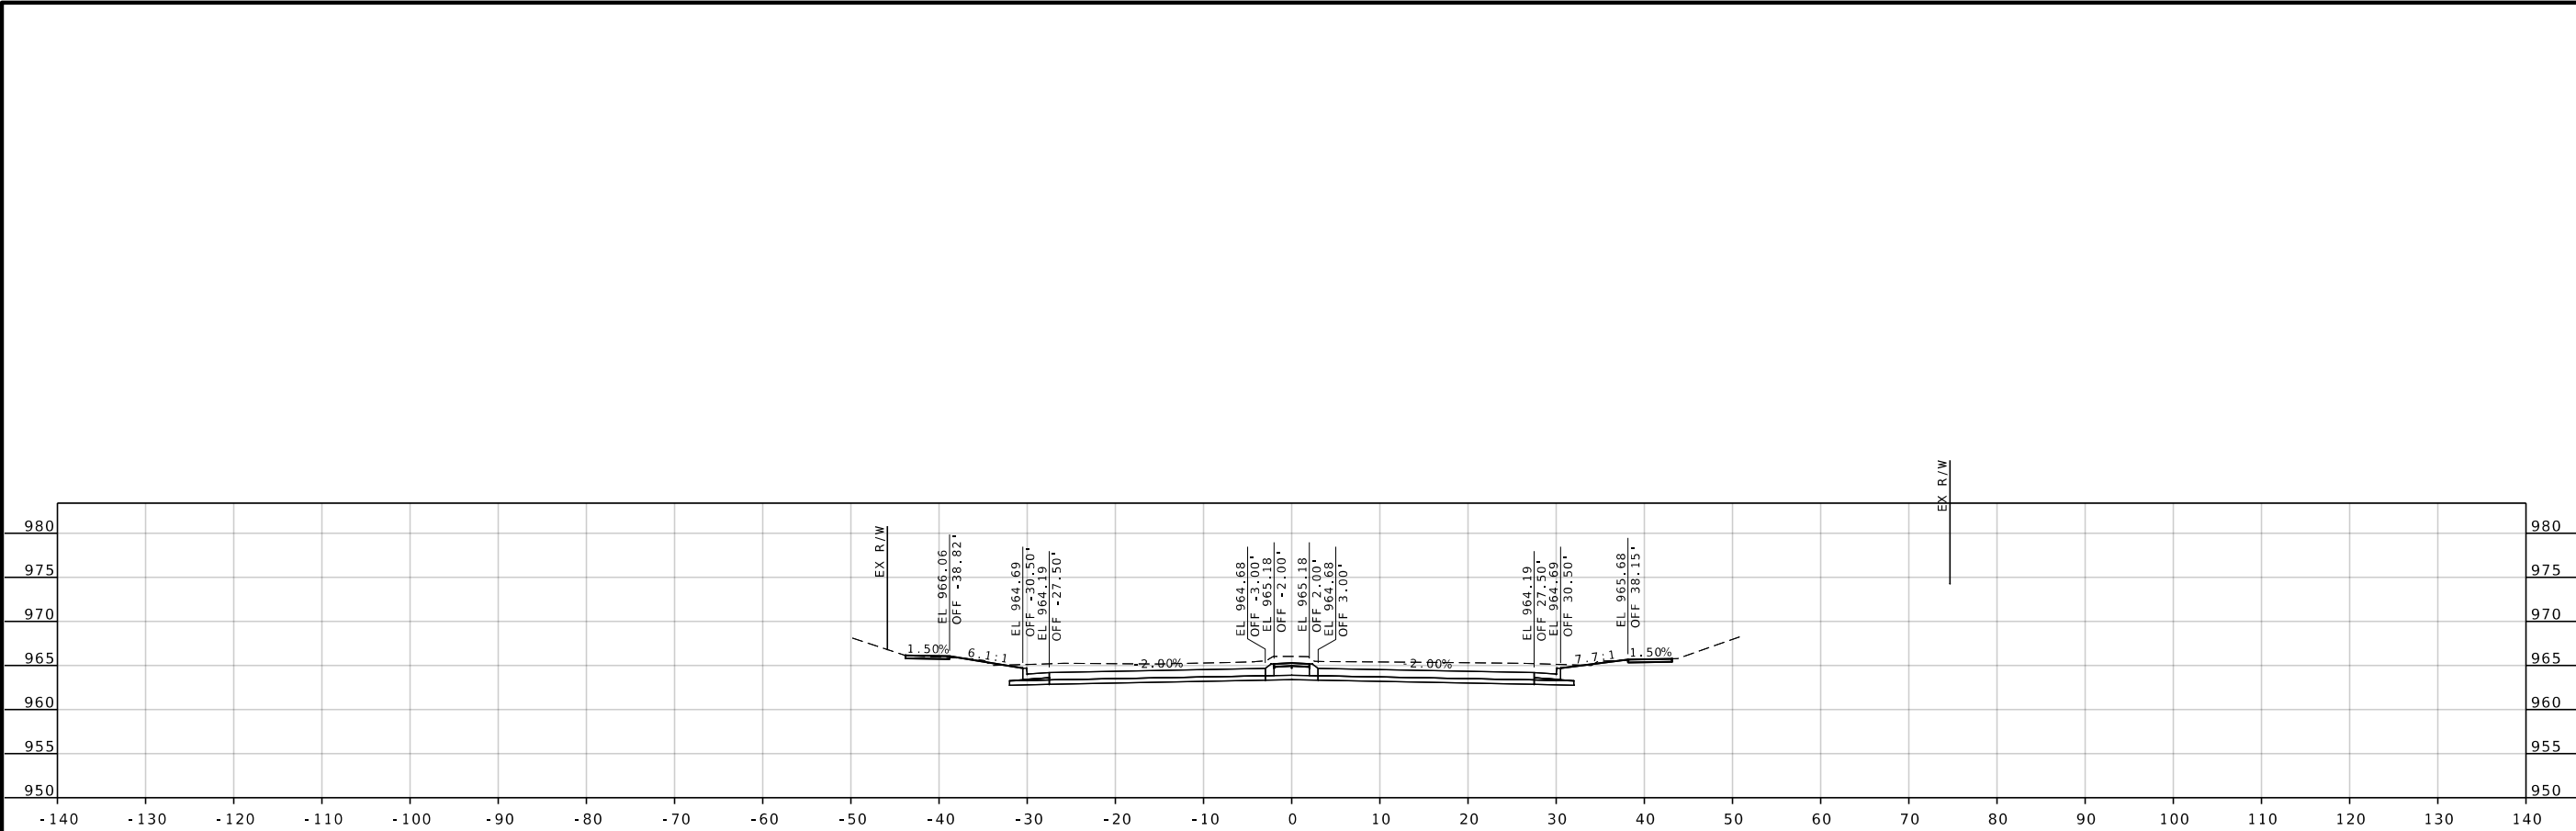

STA A 492+00.00

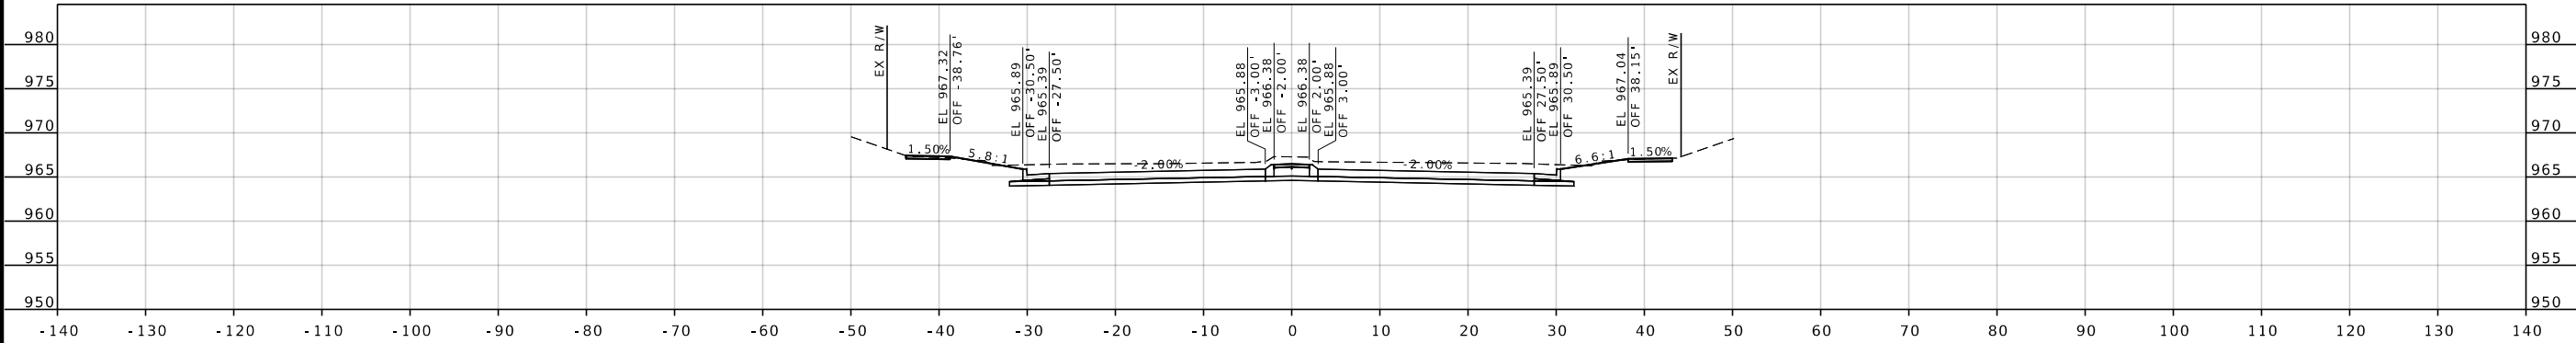

STA A 491+75.00

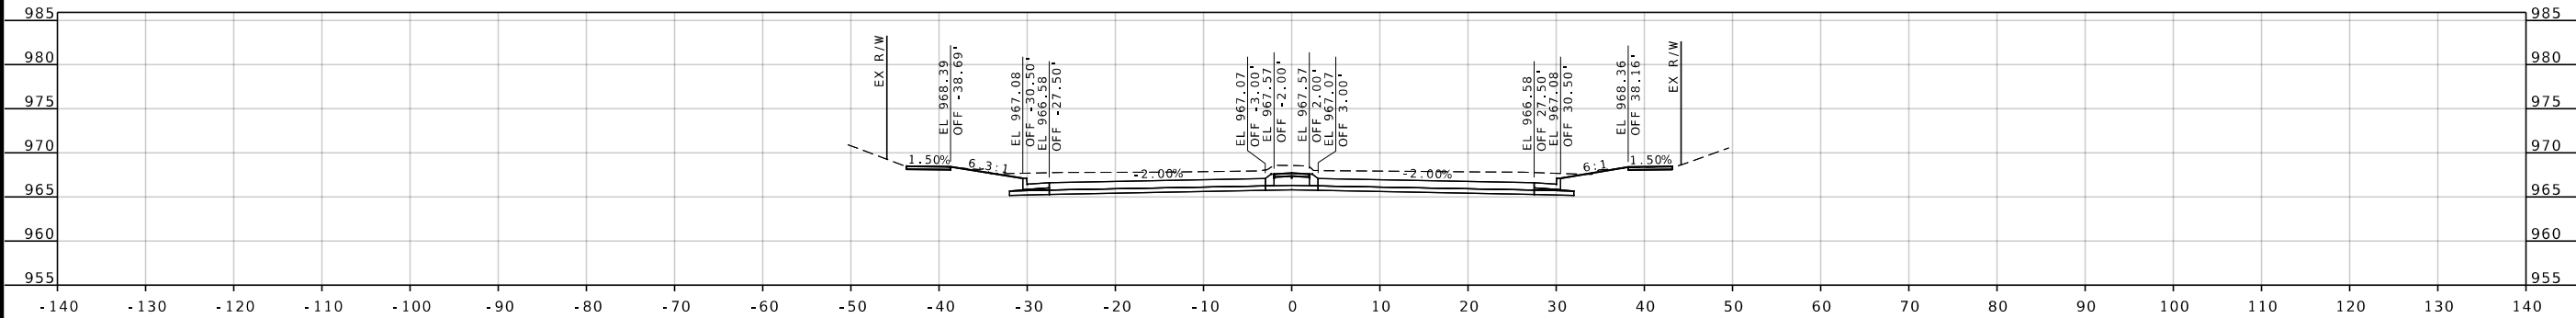

STA A 491+50.00

STATE OF MISSOURI

SEAN MATLOCK

NUMBER E-27133

PROFESSIONAL ENGINEER

DATE PREPARED

8/10/2026

ROUTE

96

DISTRICT

SW

STATE

MO

SHEET NO.

86

COUNTY

JASPER

JOB NO.

JSR0060

CONTRACT ID.

-

PROJECT NO.

-

BRIDGE NO.

-

DESCRIPTION

DATE

MISSOURI HIGHWAYS AND TRANSPORTATION COMMISSION

105 WEST CAPITOL

JEFFERSON CITY, MO 65102

1-888-ASK-MODOT (1-888-273-6636)

2215 Fairlawn Dr

Carthage, MO 64836

417.358.9551


COA# 00062

weareown.com


OWN

Engineering beyond.


... \XS_001-110_JS0060_i10_96.dgn 5:00:39 PM 8/10/2026

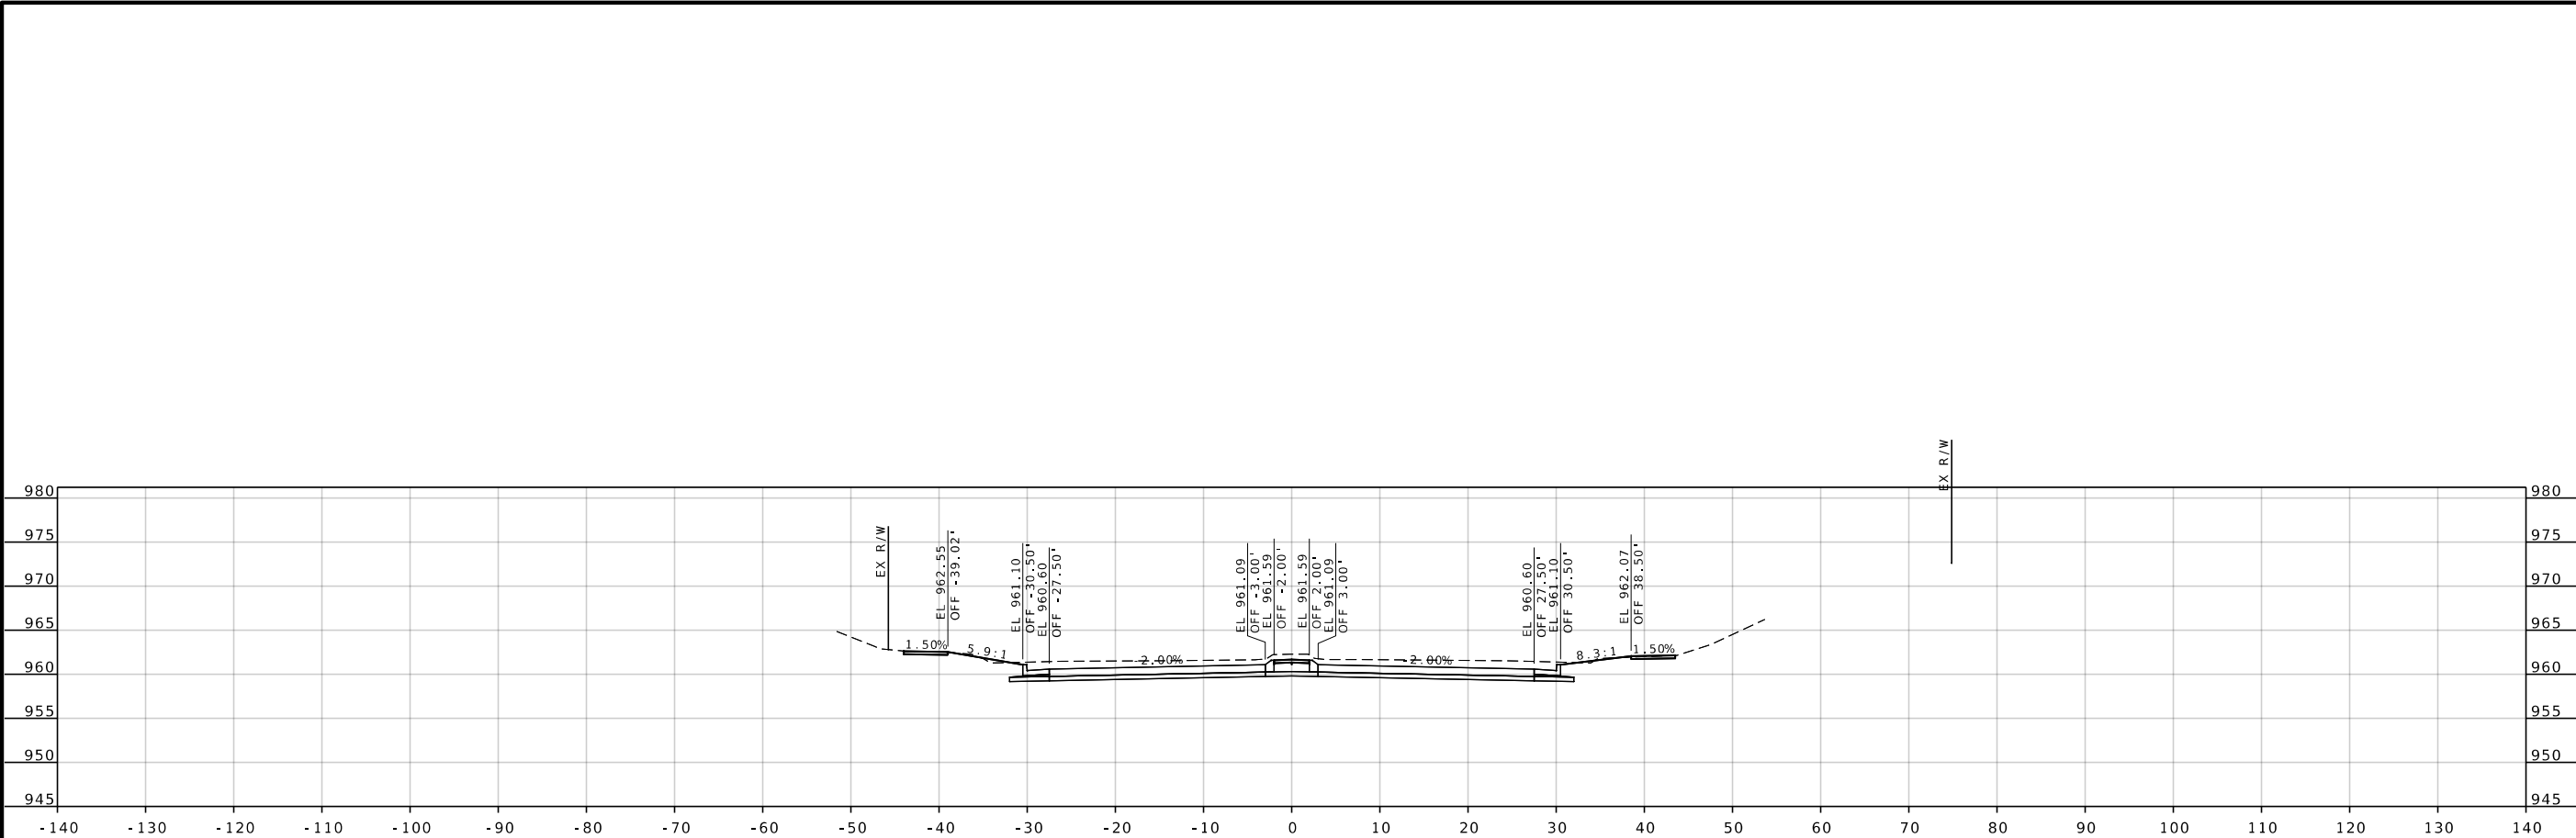

STA A 492+75.00

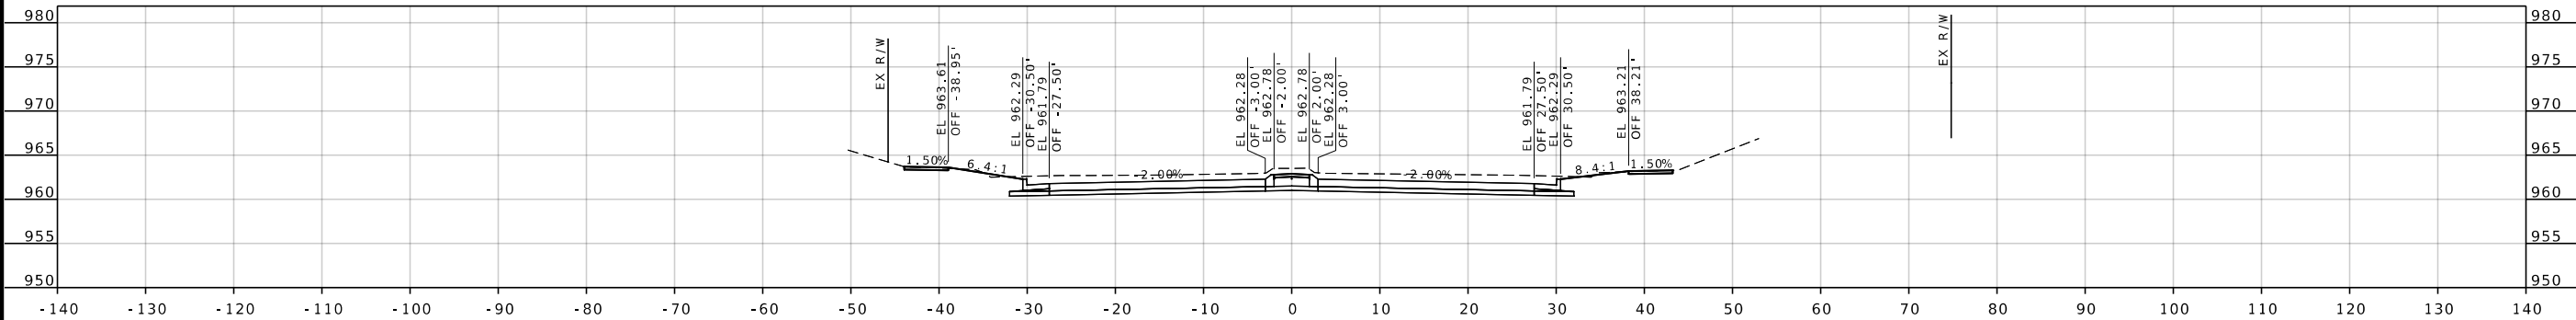

STA A 492+50.00

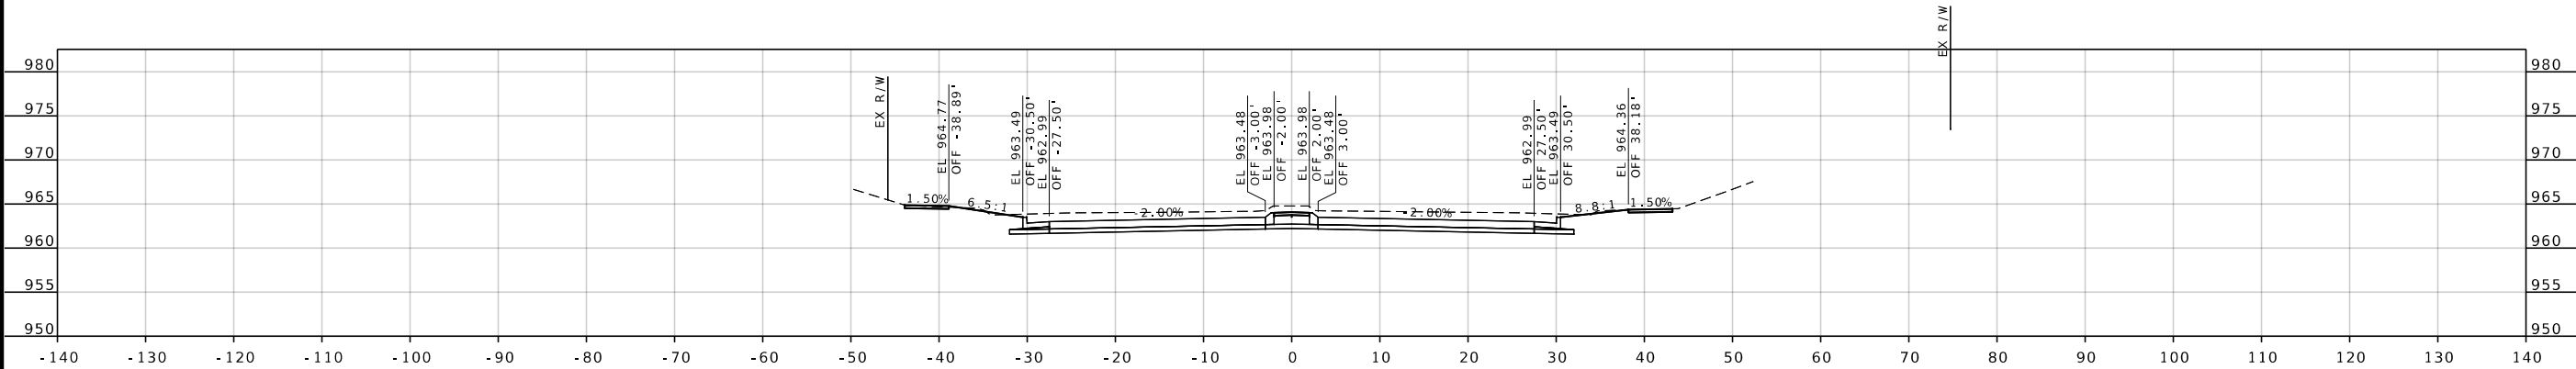

STA A 492+25.00

STATE OF MISSOURI
SEAL
MATLOCK
NUMBER
E-27133
PROFESSIONAL ENGINEER

DATE PREPARED
8/10/2026

ROUTE
96

DISTRICT
SW

STATE
MO

SHEET NO.
87

COUNTY
JASPER

JOB NO.
JSR0060

CONTRACT ID.
-

PROJECT NO.
-

BRIDGE NO.
-

DESCRIPTION

DATE

MISSOURI HIGHWAYS AND TRANSPORTATION COMMISSION

105 WEST CAPITOL
JEFFERSON CITY, MO 65102
1-888-ASK-MODOT (1-888-273-6636)


MoDOT

2215 Fairlawn Dr
Carthage, MO 64836
417.358.9551
COA# 00062
weareown.com


OWN

Engineering beyond.


... \XS_001-110_JSRO060_i10_96.dgn 5:00:41 PM 8/10/2026

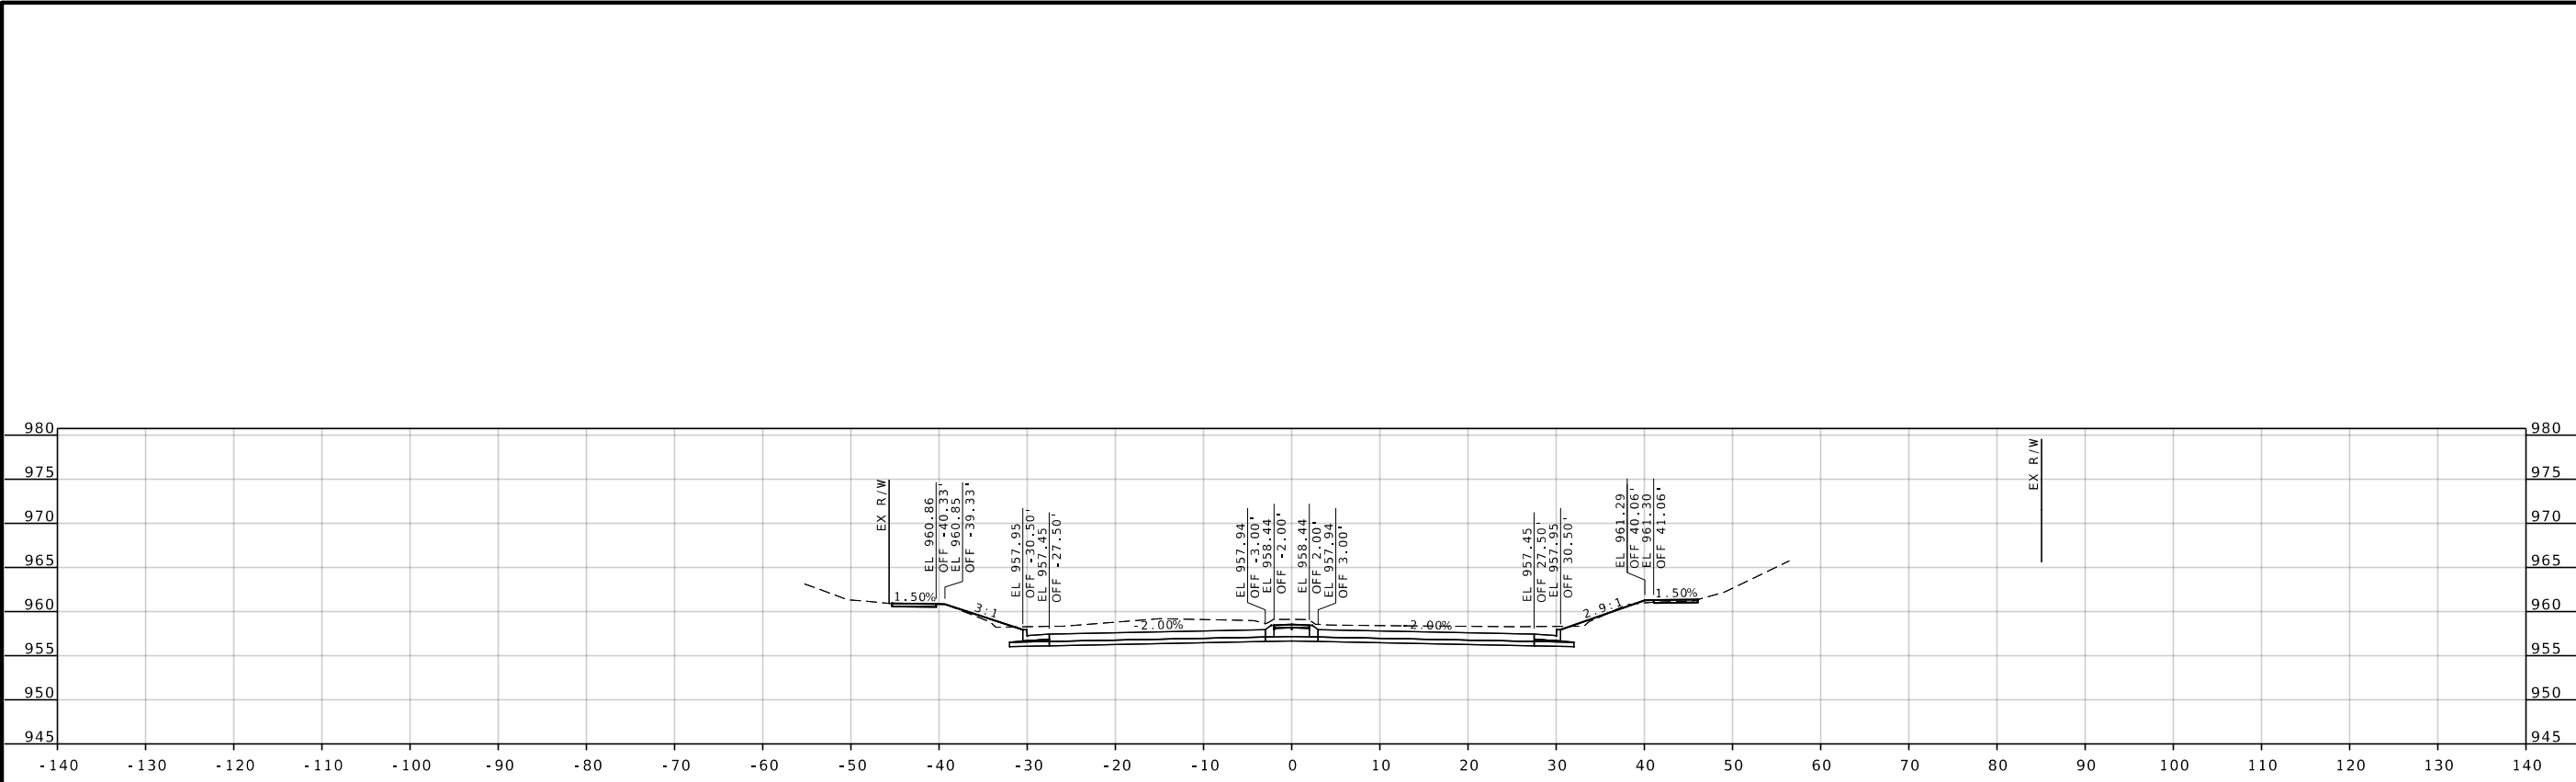

STA A 493+40.70

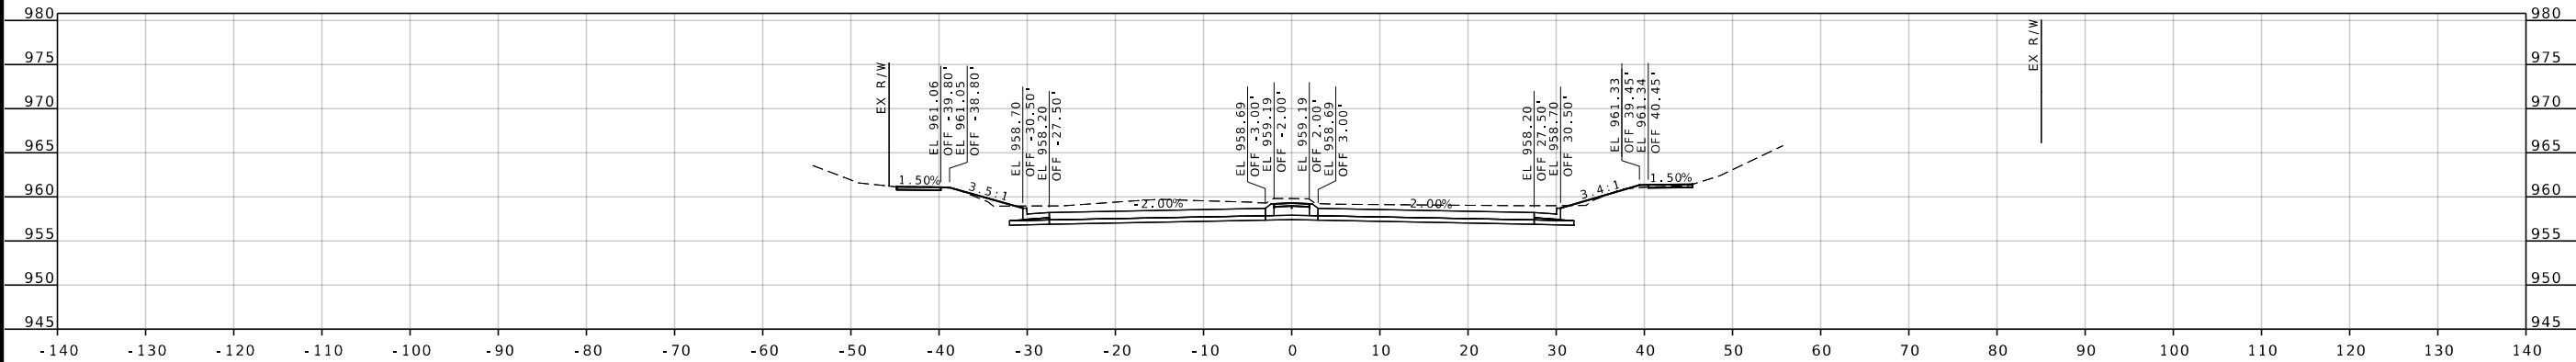

STA A 493+25.00

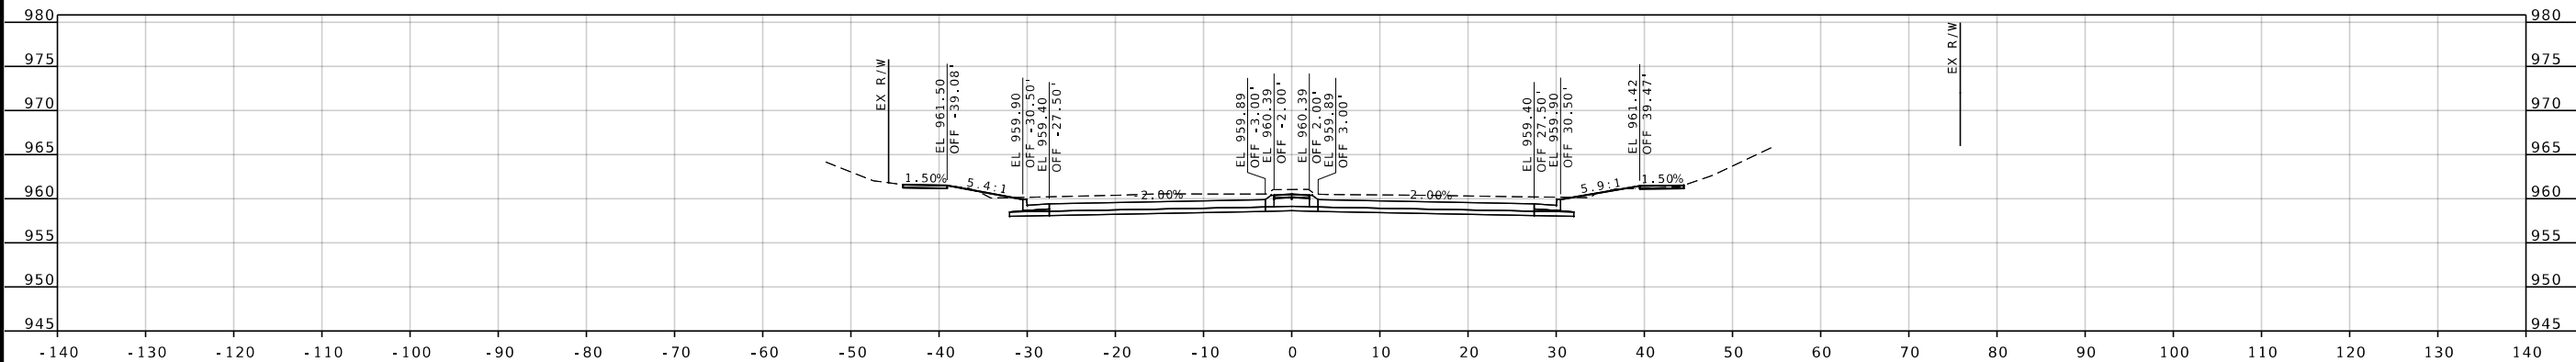

STA A 493+00.00

STATE OF MISSOURI

SEAN L. MATLOCK

NUMBER E-27133

PROFESSIONAL ENGINEER

DATE PREPARED
8/10/2026

ROUTE
96

DISTRICT
SW

STATE
MO

SHEET NO.
88

COUNTY
JASPER

JOB NO.
JSR0060

CONTRACT ID.
-

PROJECT NO.
-

BRIDGE NO.
-

DESCRIPTION

DATE

MISSOURI HIGHWAYS AND TRANSPORTATION COMMISSION

105 WEST CAPITOL

JEFFERSON CITY, MO 65102

1-888-ASK-MODOT (1-888-273-6636)

2215 Fairlawn Dr

Carthage, MO 64836

417.358.9551




COA# 00062

weareown.com

OWN

Engineering beyond.

... \XS_001-110_JSRO060_i10_96.dgn 5:00:43 PM 8/10/2026

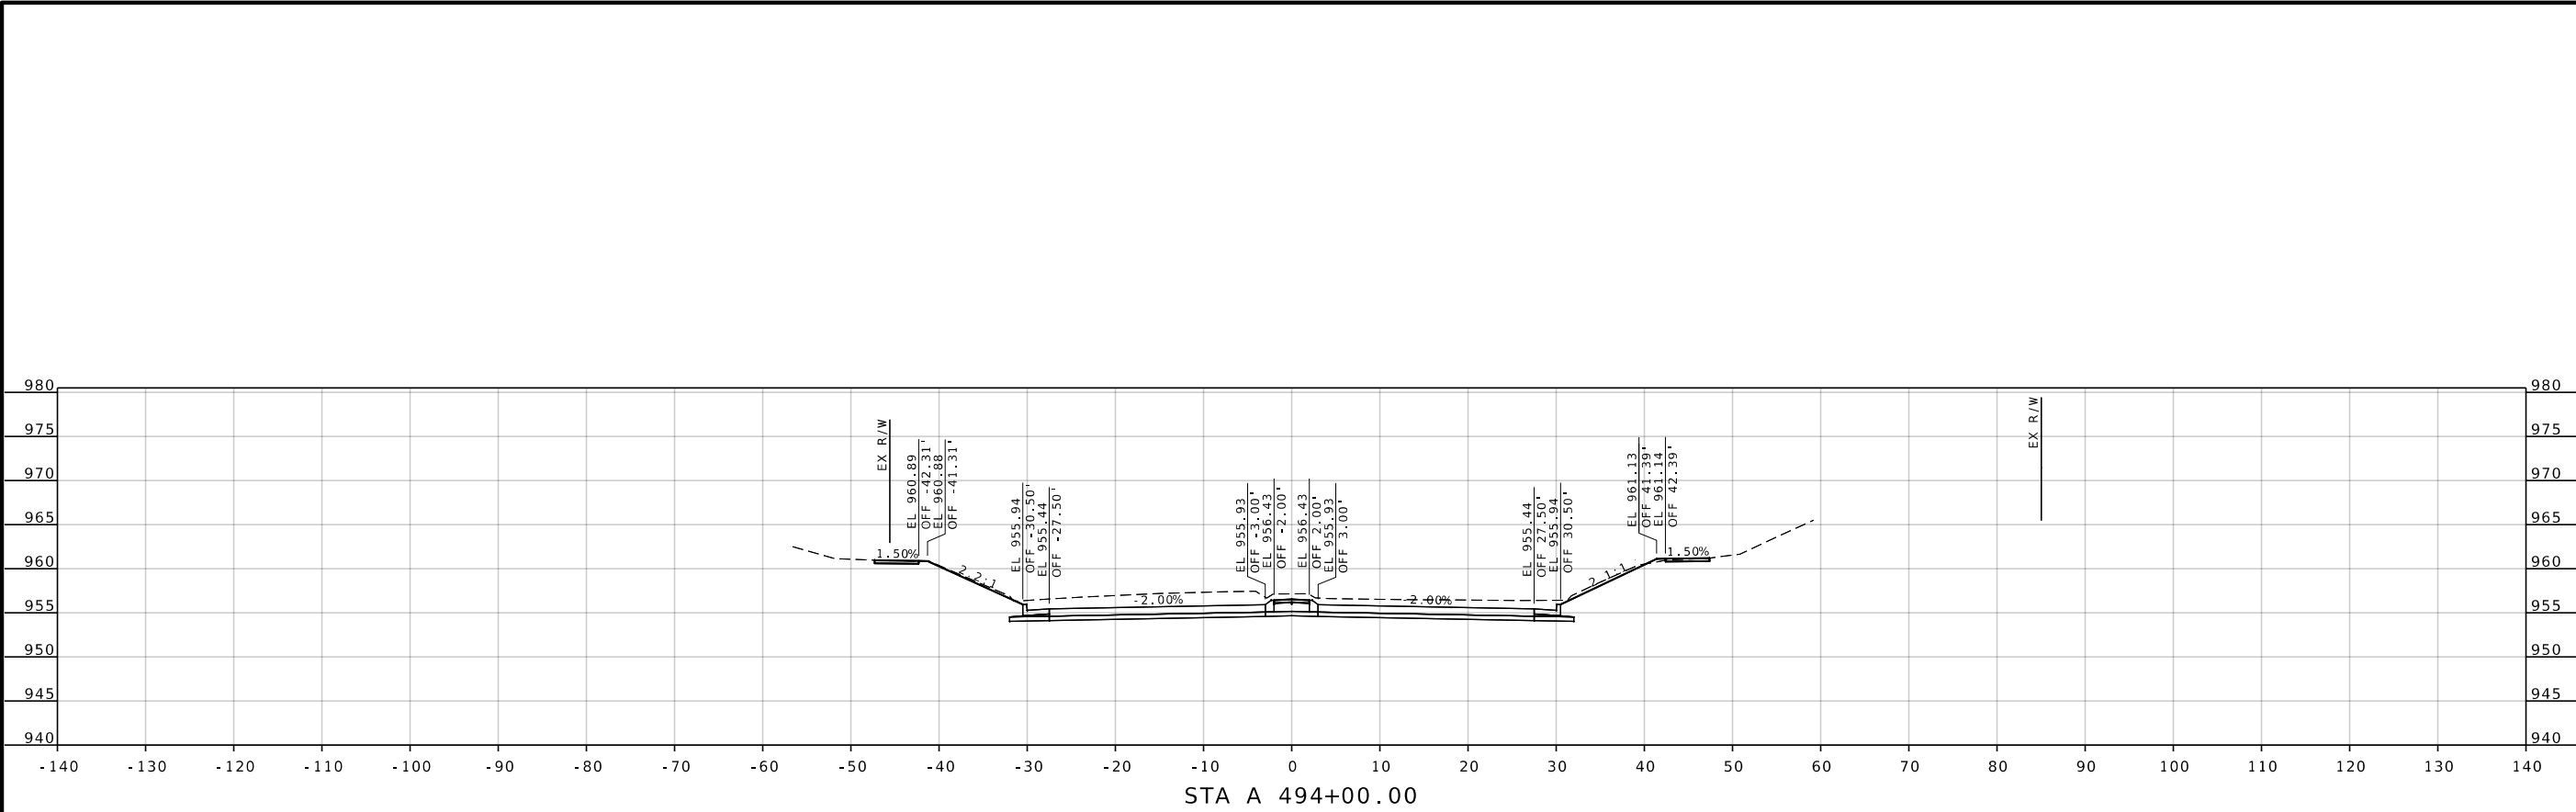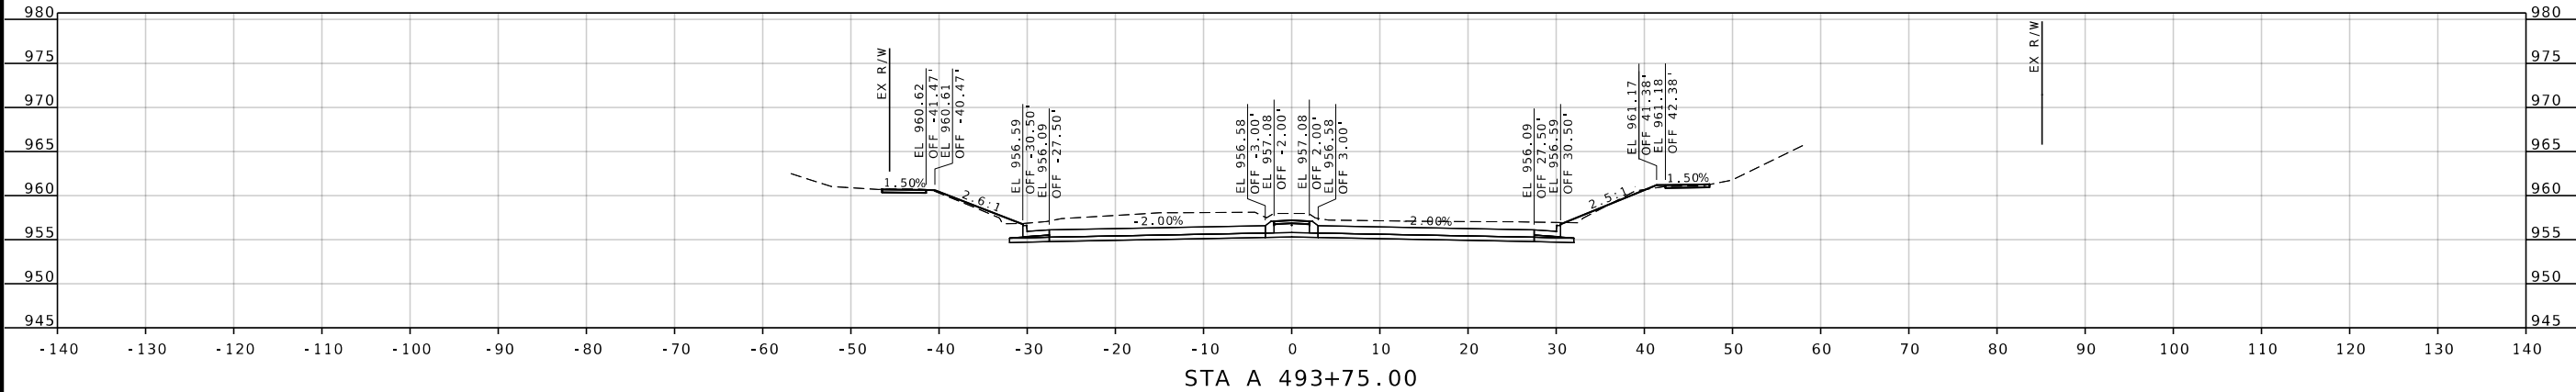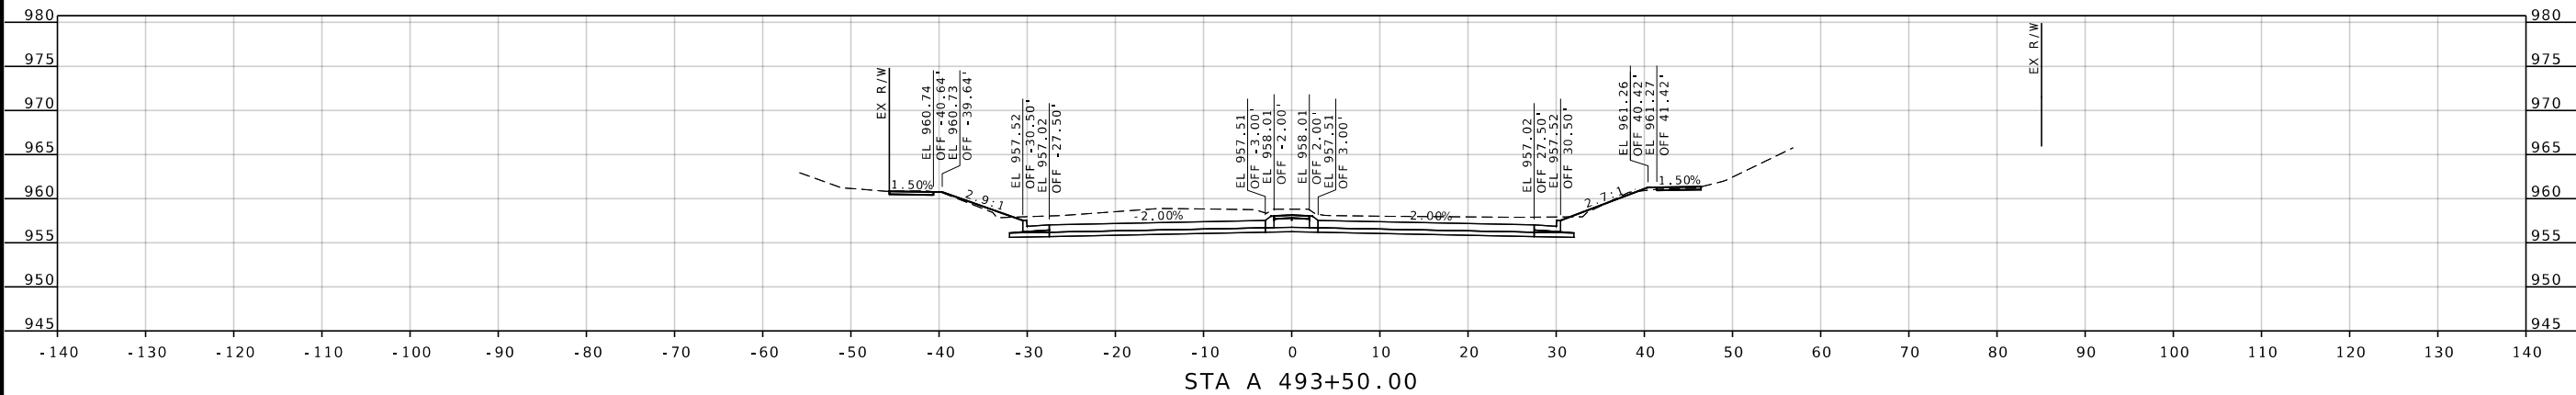

STATE OF MISSOURI
SEAL
NUMBER
E-27133
PROFESSIONAL ENGINEER

DATE PREPARED
8/10/2026

ROUTE
96

DISTRICT
SW

STATE
MO

SHEET NO.
89

COUNTY
JASPER

JOB NO.
JSR0060

CONTRACT ID.
-

PROJECT NO.
-

BRIDGE NO.
-

DESCRIPTION

DATE

MISSOURI HIGHWAYS AND TRANSPORTATION COMMISSION

105 WEST CAPITOL
JEFFERSON CITY, MO 65102
1-888-ASK-MODOT (1-888-273-6636)

MODOT




MISSOURI HIGHWAYS AND TRANSPORTATION COMMISSION

2215 Fairlawn Dr
Carthage, MO 64836
417.358.9551
COA# 00062
weareown.com

OWN

Engineering beyond.

... \XS_001-110_JSRO060_i10_96.dgn 5:00:45 PM 8/10/2026

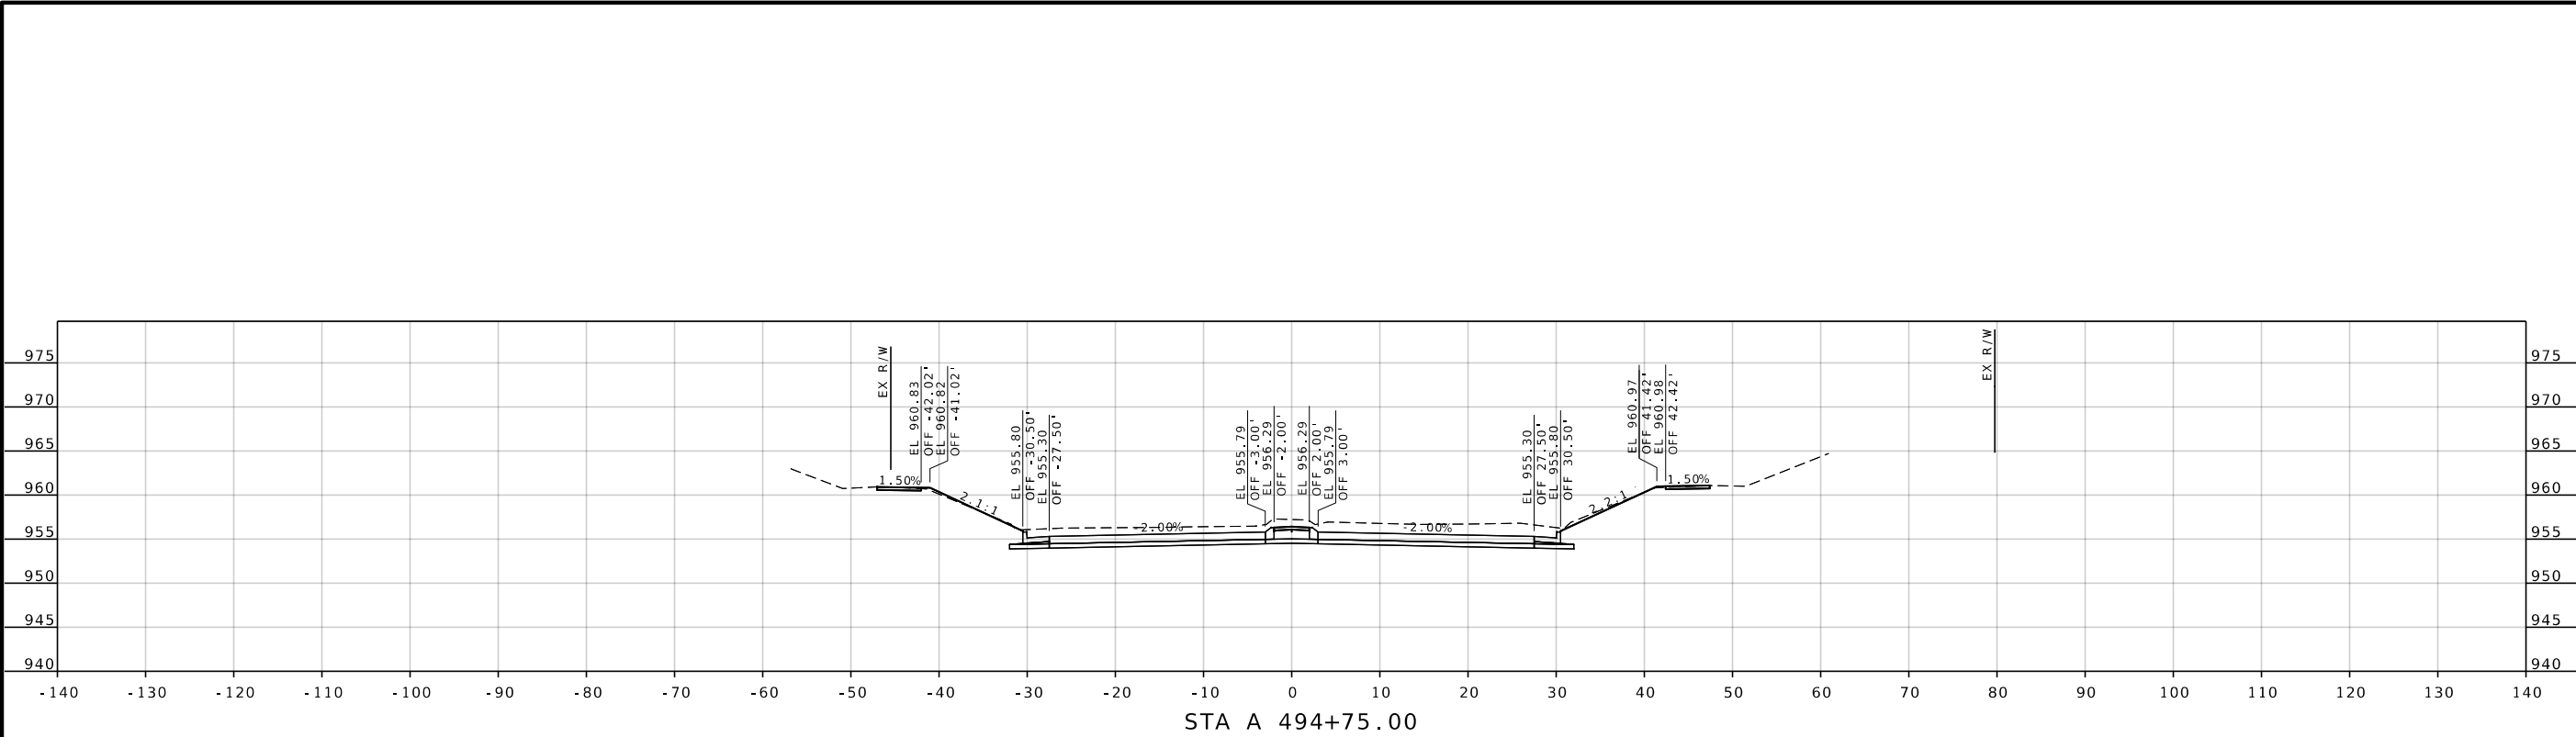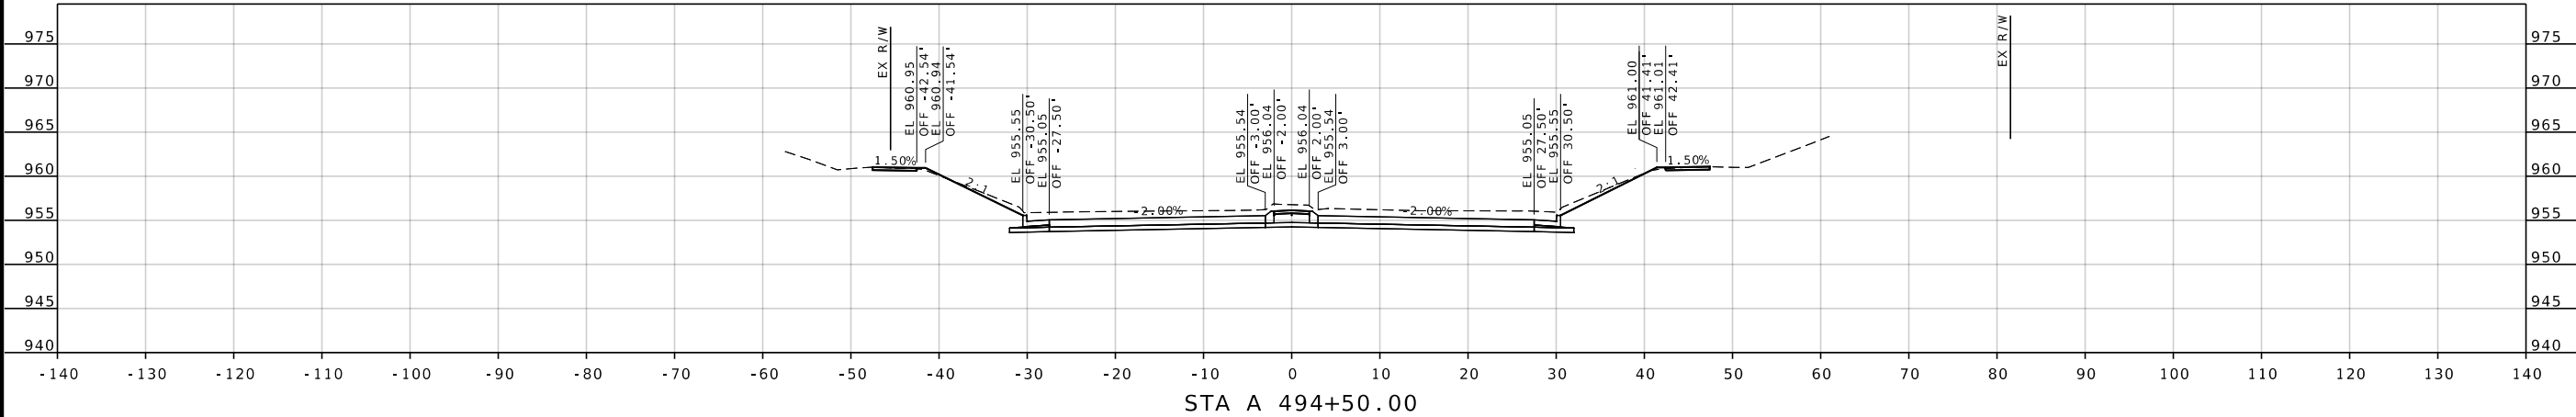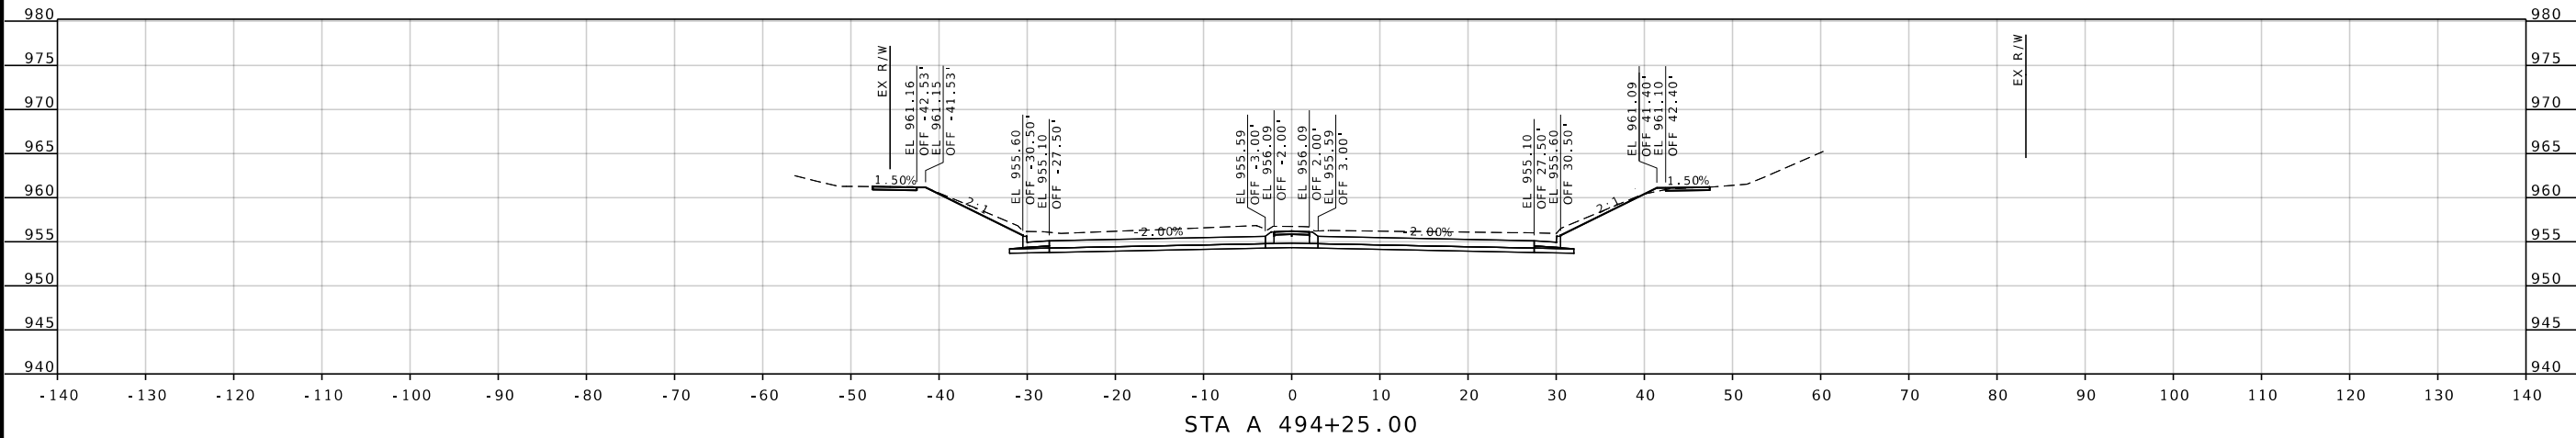

STATE OF MISSOURI

SEAL

REGISTERED

PROFESSIONAL ENGINEER

NUMBER E-27133

DATE PREPARED
8/10/2026

ROUTE
96

DISTRICT
SW

STATE
MO

SHEET NO.
90

COUNTY
JASPER

JOB NO.
JSR0060

CONTRACT ID.
-

PROJECT NO.
-

BRIDGE NO.
-

DESCRIPTION	DATE

MISSOURI HIGHWAYS AND TRANSPORTATION COMMISSION




105 WEST CAPITOL
JEFFERSON CITY, MO 65102
1-888-ASK-MODOT (1-888-275-6636)

2215 Fairlawn Dr
Carthage, MO 64836
417.358.9551
COA# 00062
weareown.com




Engineering beyond.


...\\XS_001-110_JSRO060_i10_96.dgn 5:00:48 PM 8/10/2026

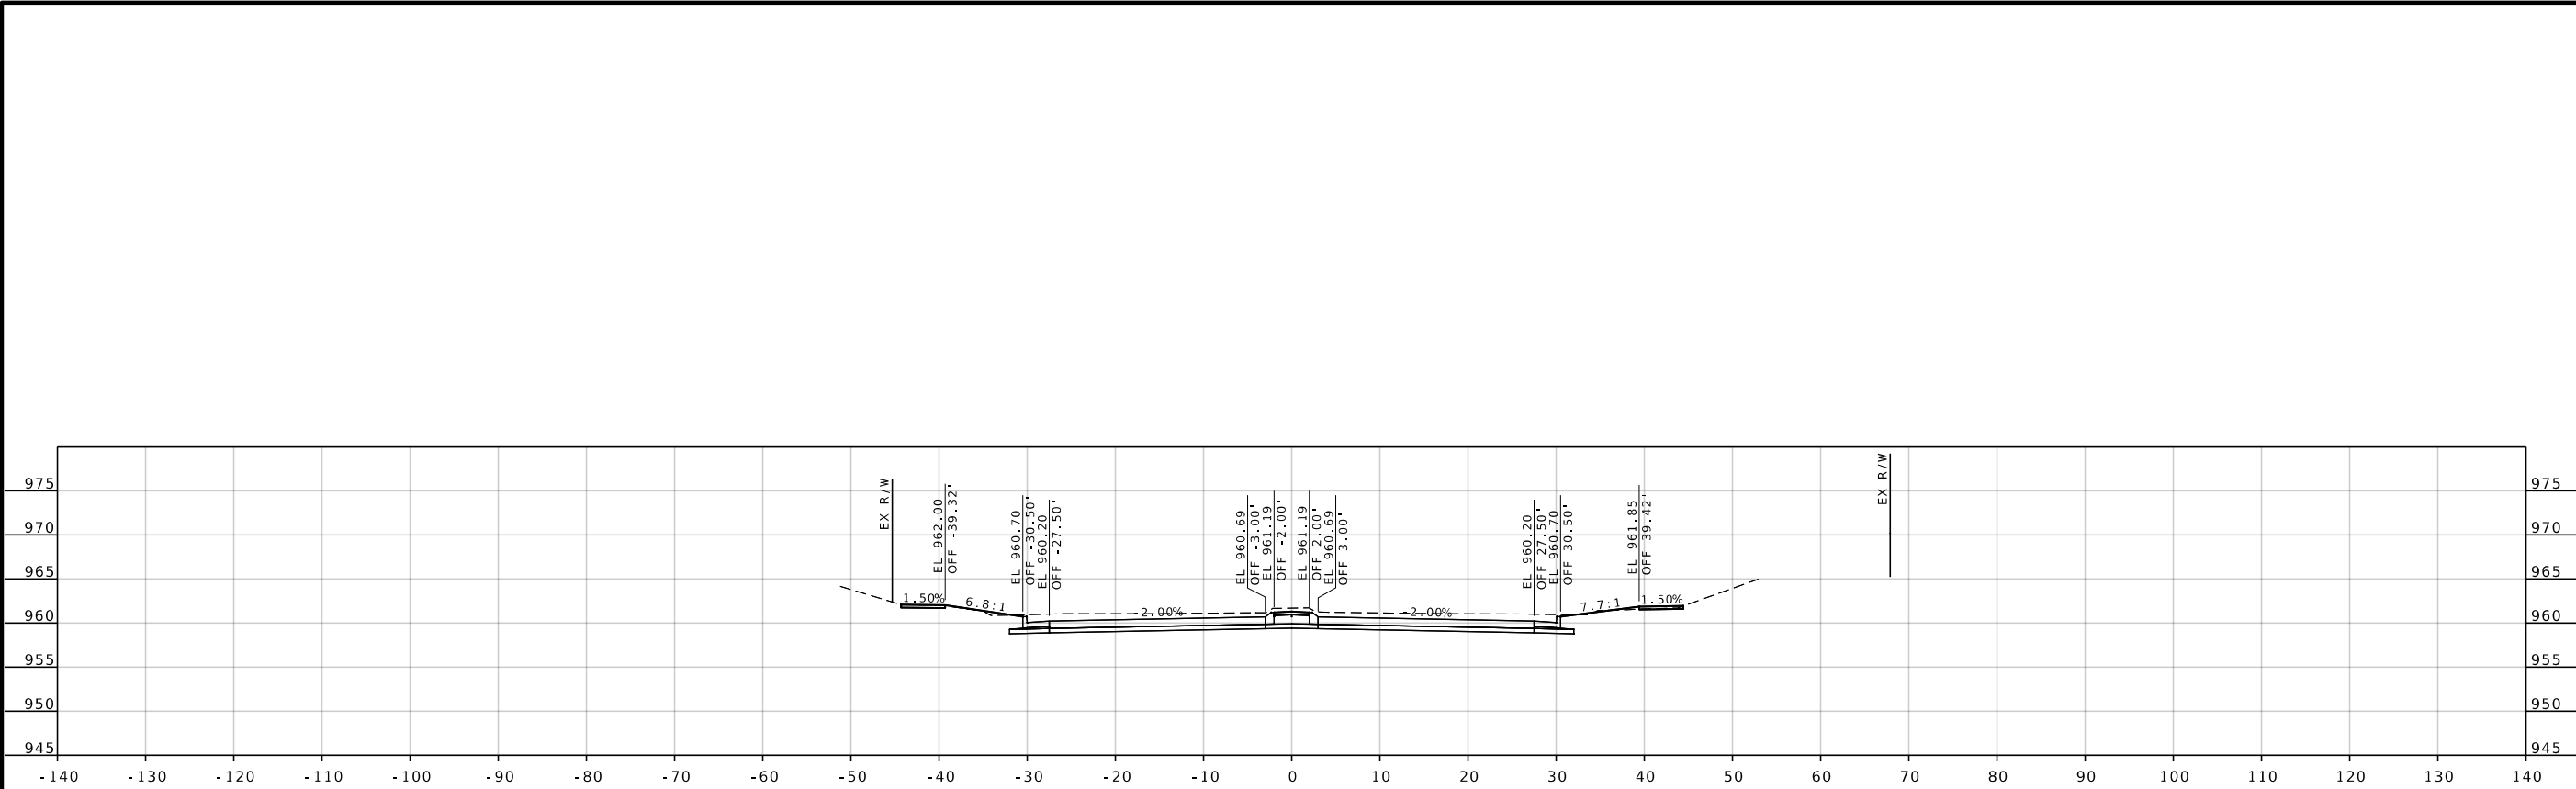


STA A 496+00.00

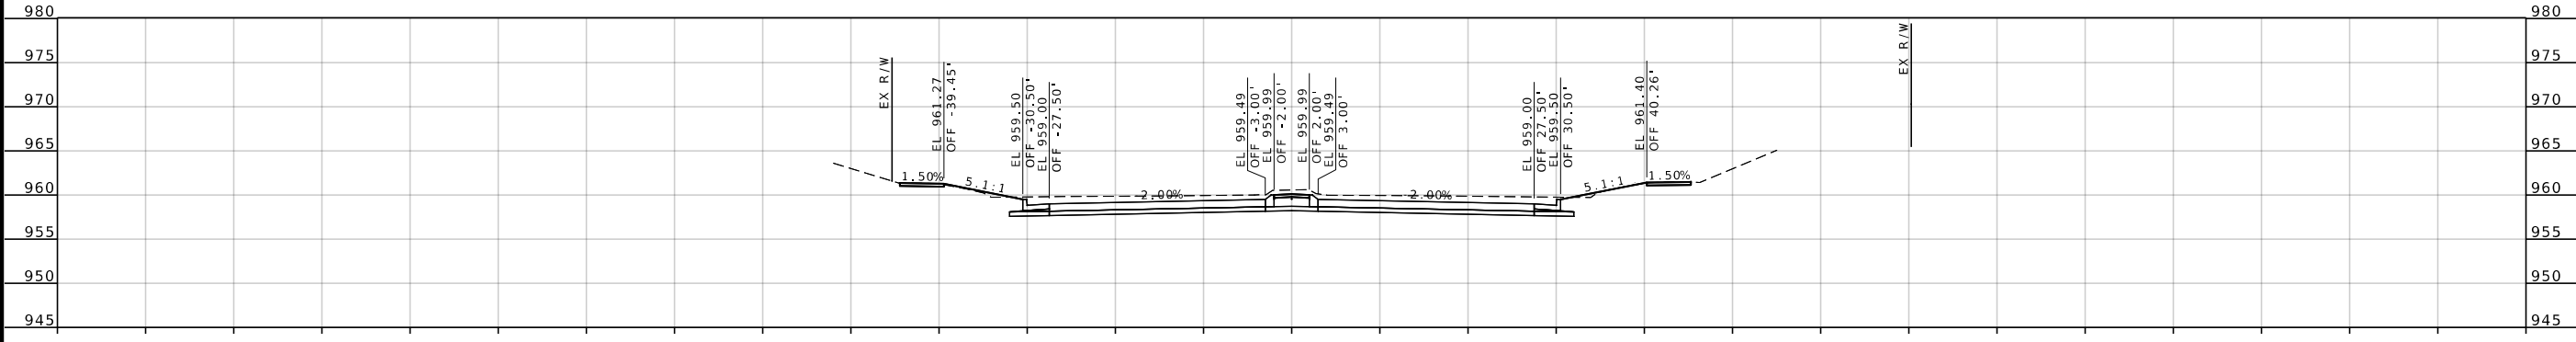

STA A 495+75.00

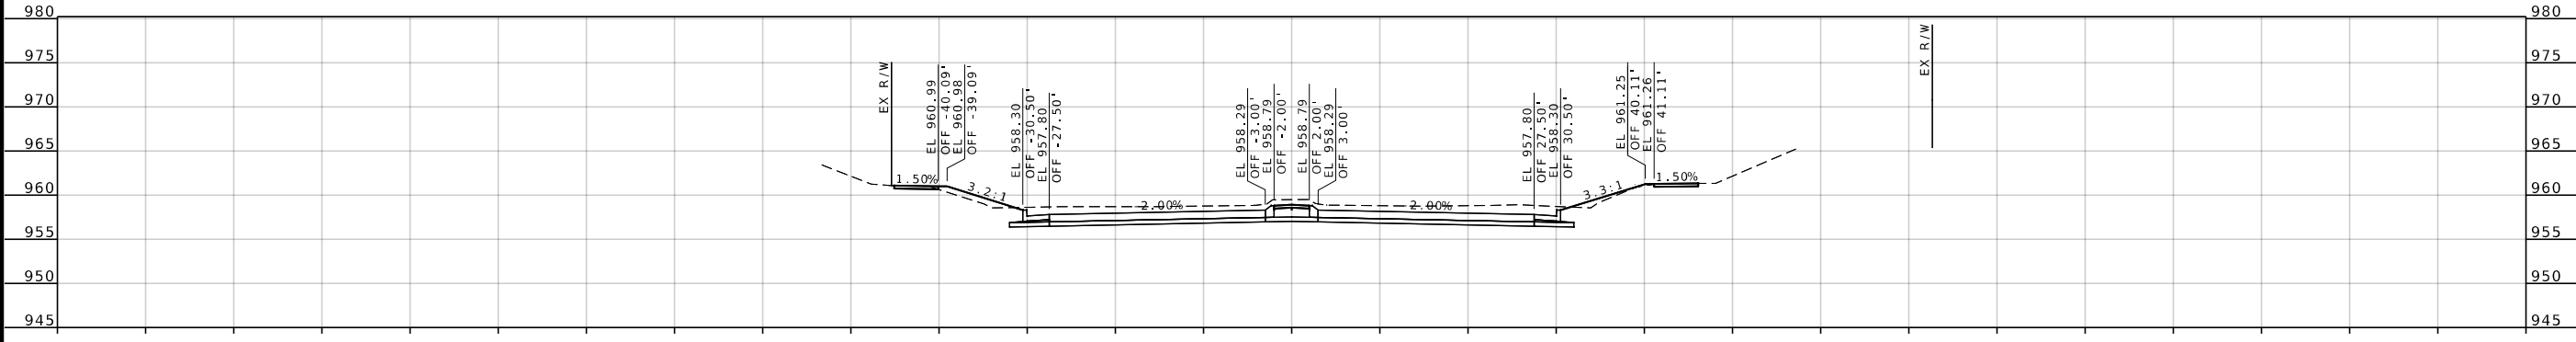

STA A 495+50.00

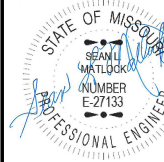

DATE PREPARED
8/10/2026

ROUTE
96

DISTRICT
SW

COUNTY
JASPER

JOB NO.
JSR0060

CONTRACT ID.
-

PROJECT NO.
-

BRIDGE NO.
-




DESCRIPTION	DATE

MISSOURI HIGHWAYS AND TRANSPORTATION
COMMISSION

105 WEST CAPITOL
JEFFERSON CITY, MO 65102
1-888-ASK-MODOT (1-888-275-6636)

2215 Fairlawn Dr
Carthage, MO 64836
417.358.9551
COA# 00062
weareown.com

Engineering beyond!

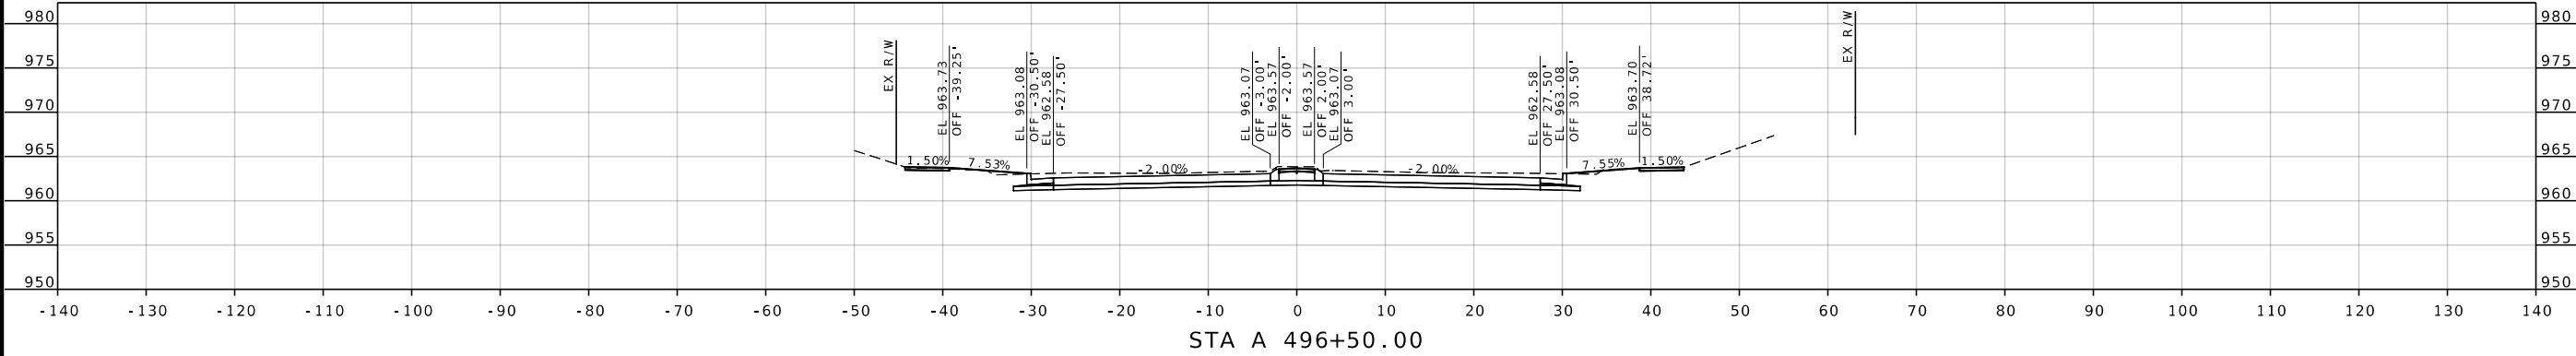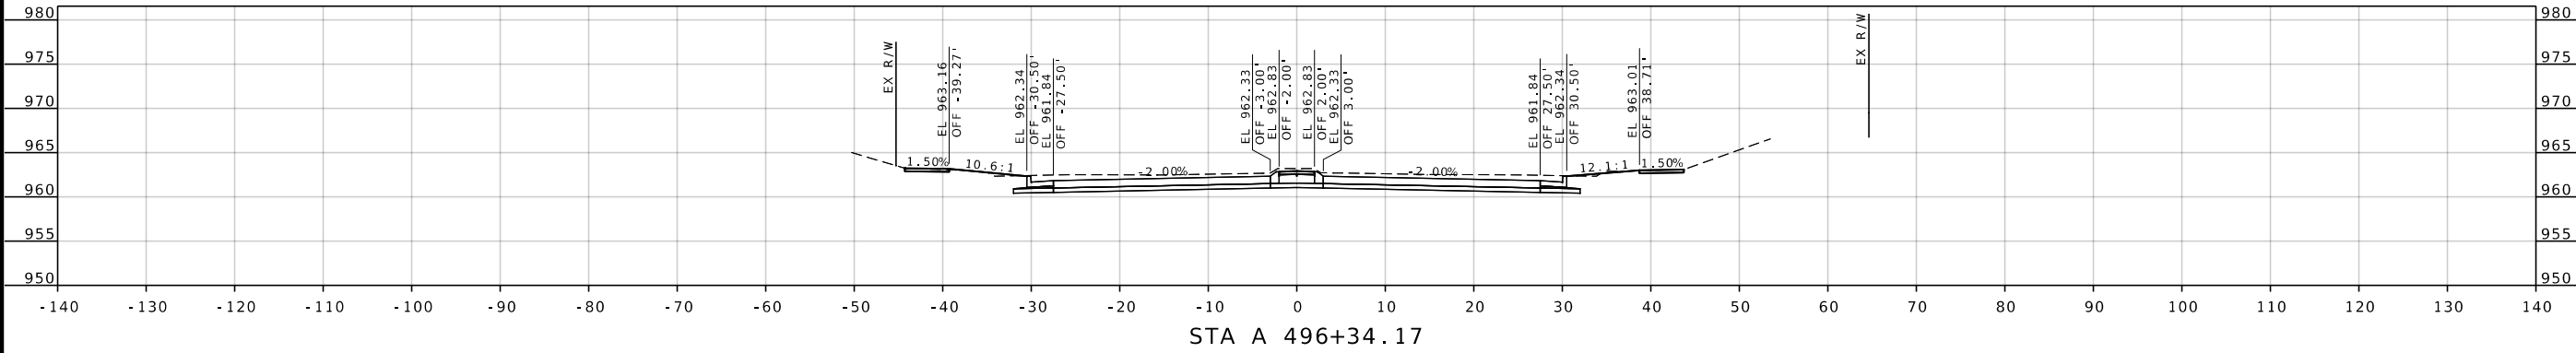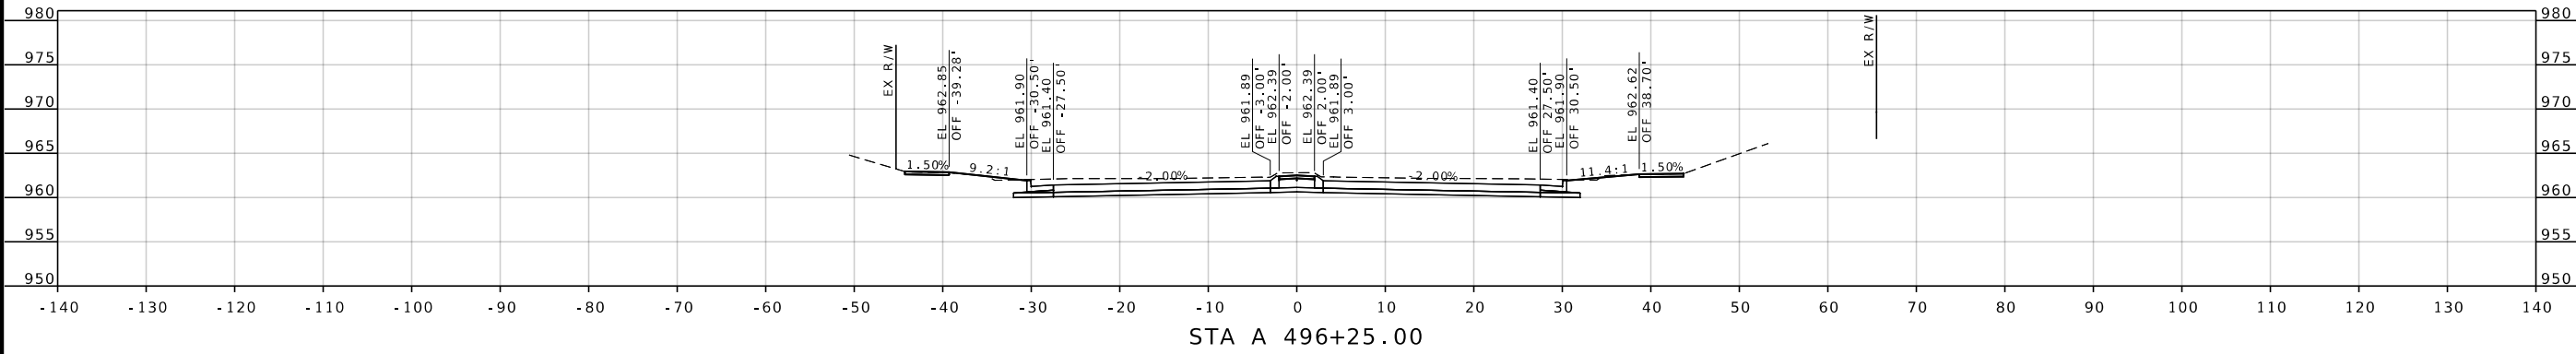

STATE OF MISSOURI

SEAN M. MATLOCK

NUMBER E-27133

PROFESSIONAL ENGINEER

DATE PREPARED
8/10/2026

ROUTE
96

DISTRICT
SW

STATE
MO

SHEET NO.
93

COUNTY
JASPER

JOB NO.
JSR0060

CONTRACT ID.
-

PROJECT NO.
-

BRIDGE NO.
-

DESCRIPTION

DATE

MISSOURI HIGHWAYS AND TRANSPORTATION COMMISSION

105 WEST CAPITOL

JEFFERSON CITY, MO 65102

1-888-ASK-MODOT (1-888-273-6636)

MODOT

2215 Fairlawn Dr

Carthage, MO 64836

417.358.9551





COA# 00062

weareown.com

OWN

Engineering beyond.

...\\XS_001-110_JS0060_i10_96.dgn 5:00:54 PM 8/10/2026

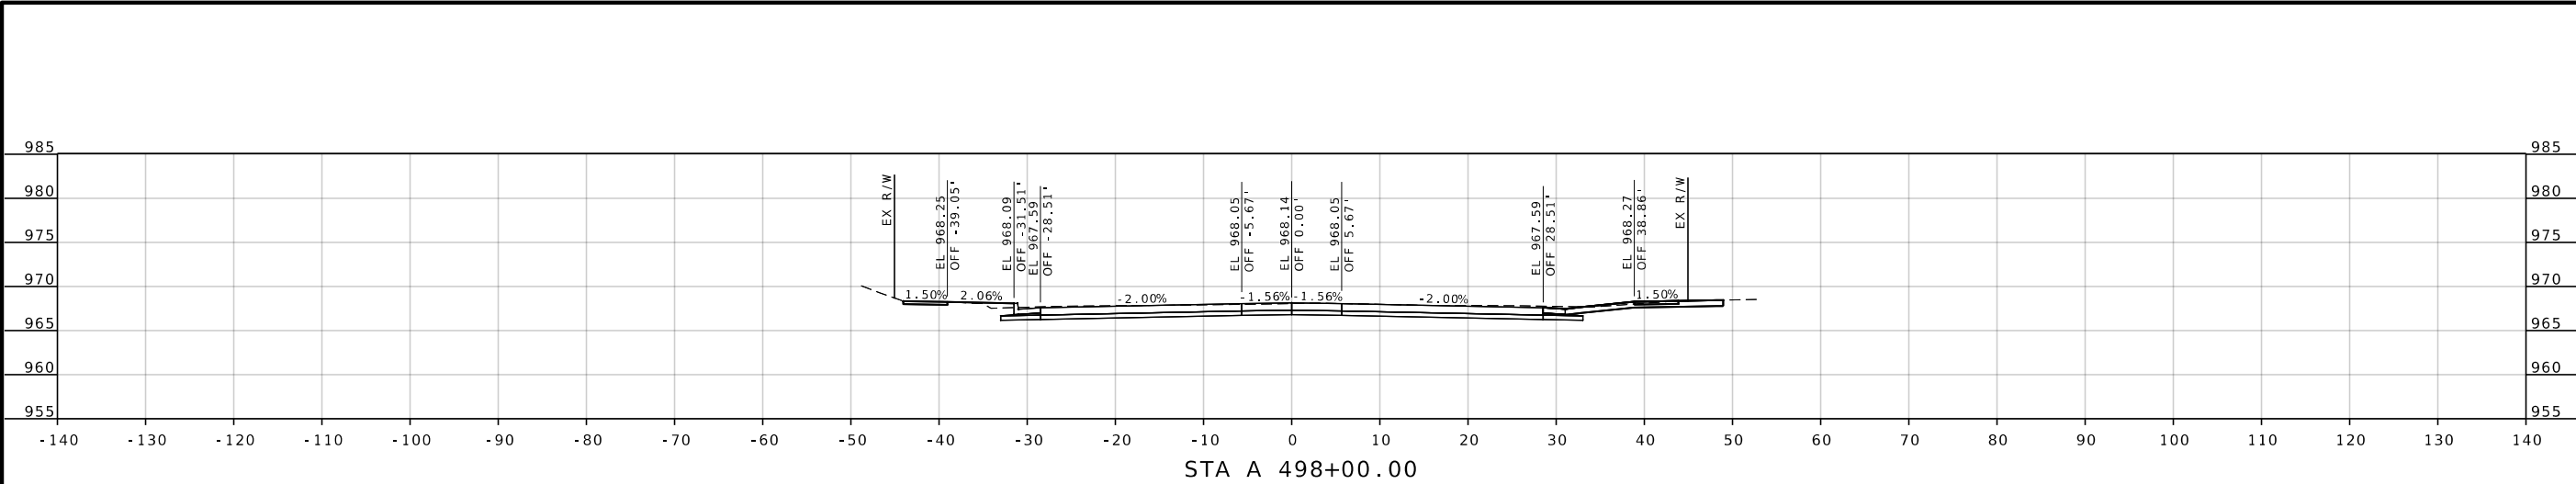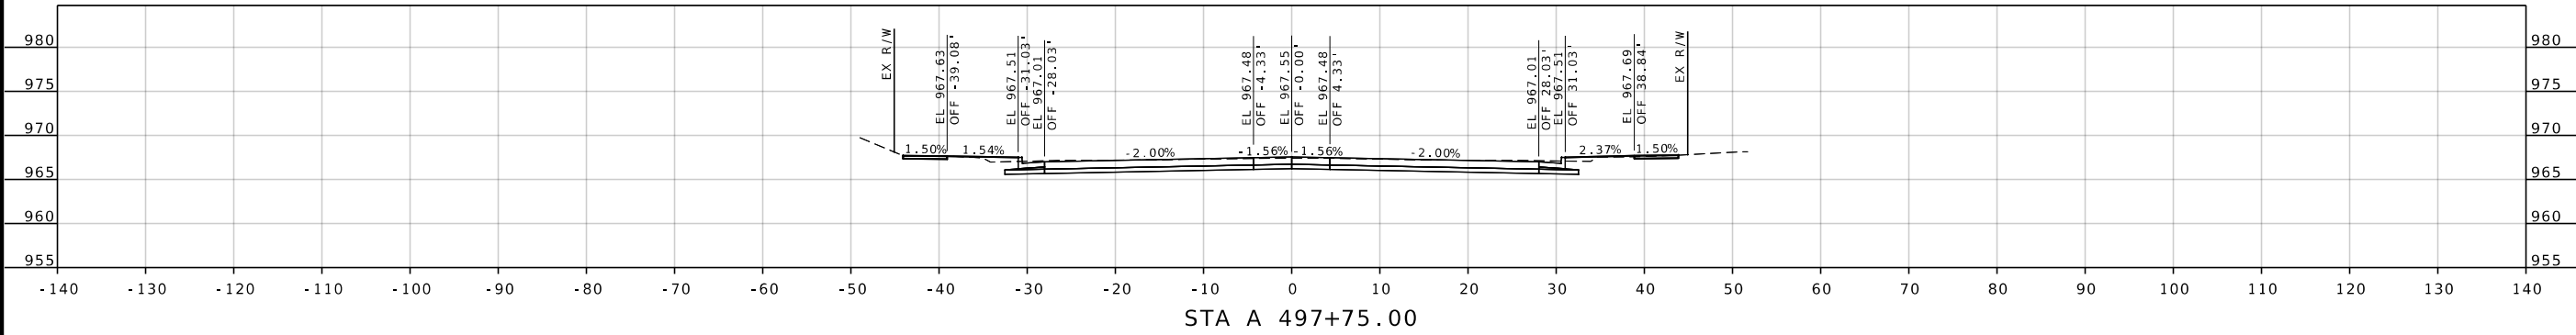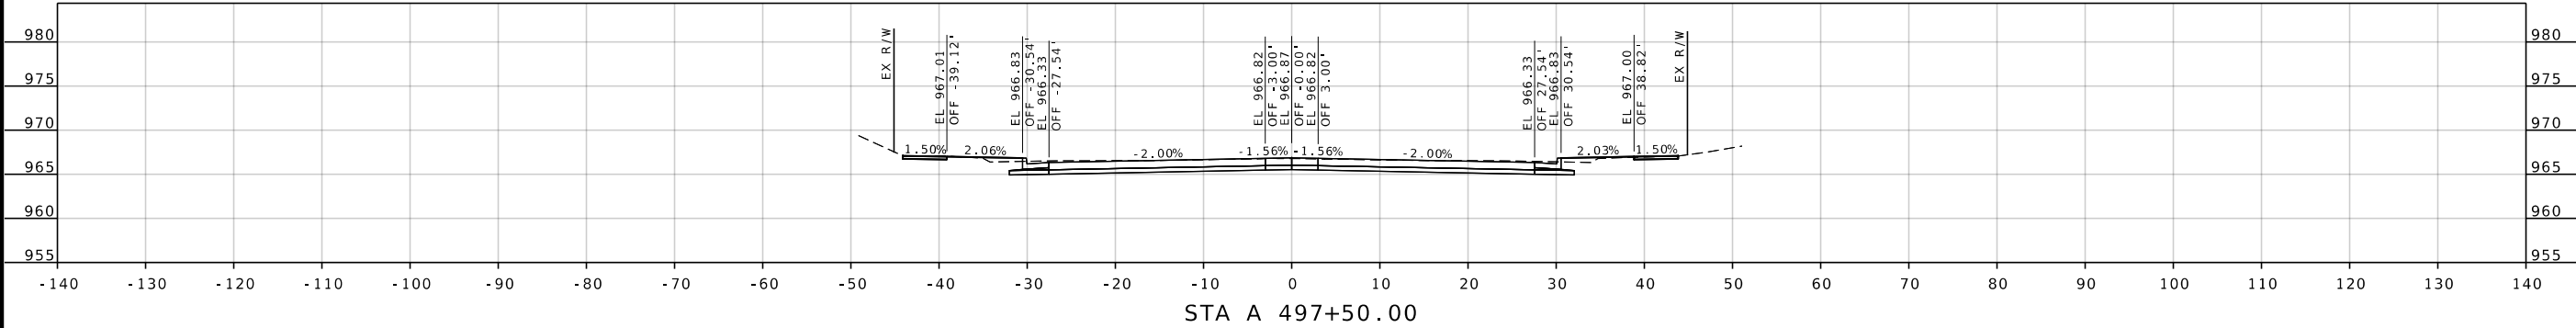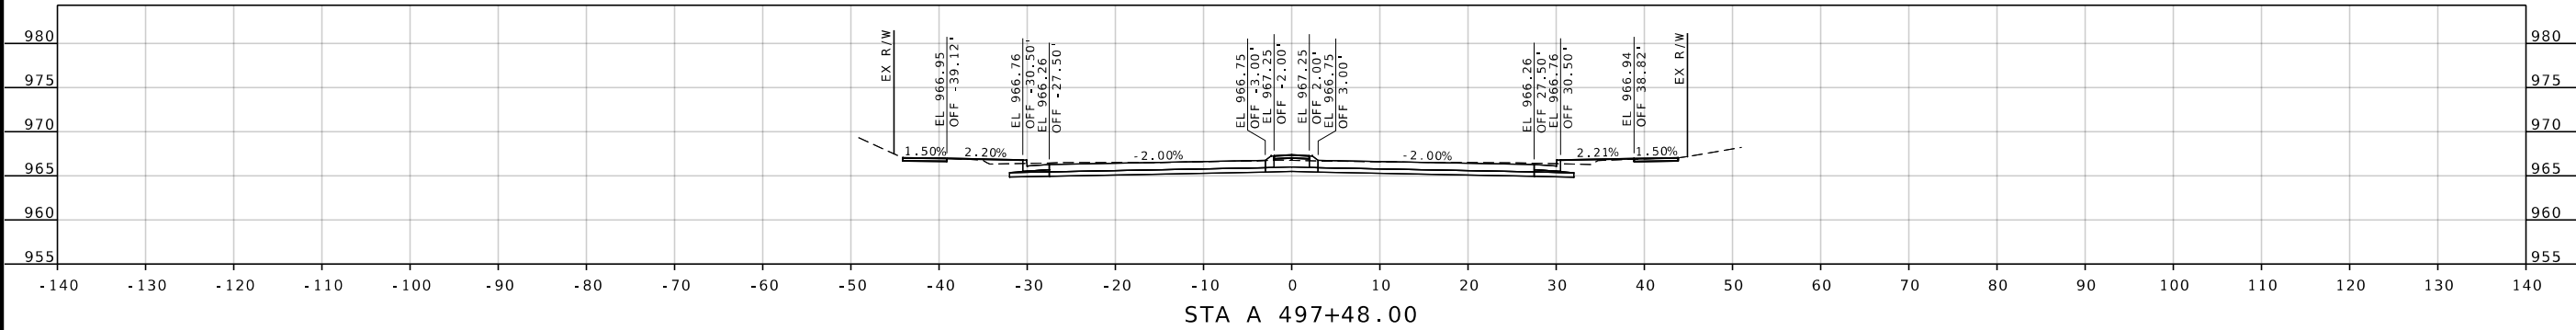

STATE OF MISSOURI
PROFESSIONAL ENGINEER
NUMBER E-27133
DATE 8/10/2026

DATE PREPARED 8/10/2026	
ROUTE 96	STATE MO
DISTRICT SW	SHEET NO. 95
COUNTY JASPER	
JOB NO. JSR0060	
CONTRACT ID. -	
PROJECT NO. -	
BRIDGE NO. -	





DATE	DESCRIPTION

MISSOURI HIGHWAYS AND TRANSPORTATION COMMISSION

105 WEST CAPITOL
JEFFERSON CITY, MO 65102
1-888-ASK-MODOT (1-888-273-6636)

2215 Fairlawn Dr
Carthage, MO 64836
417.358.9551
COA# 00062
weareown.com

Engineering beyond.

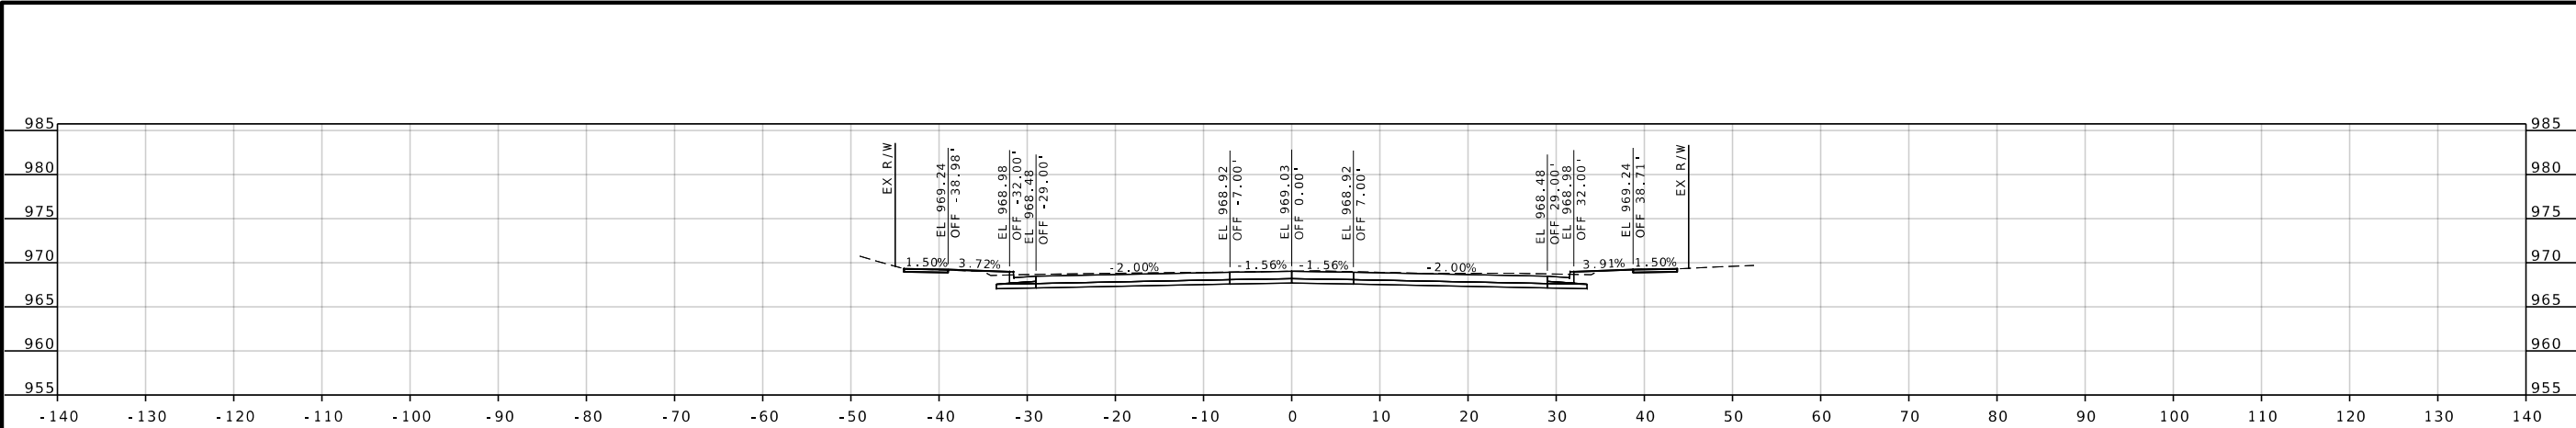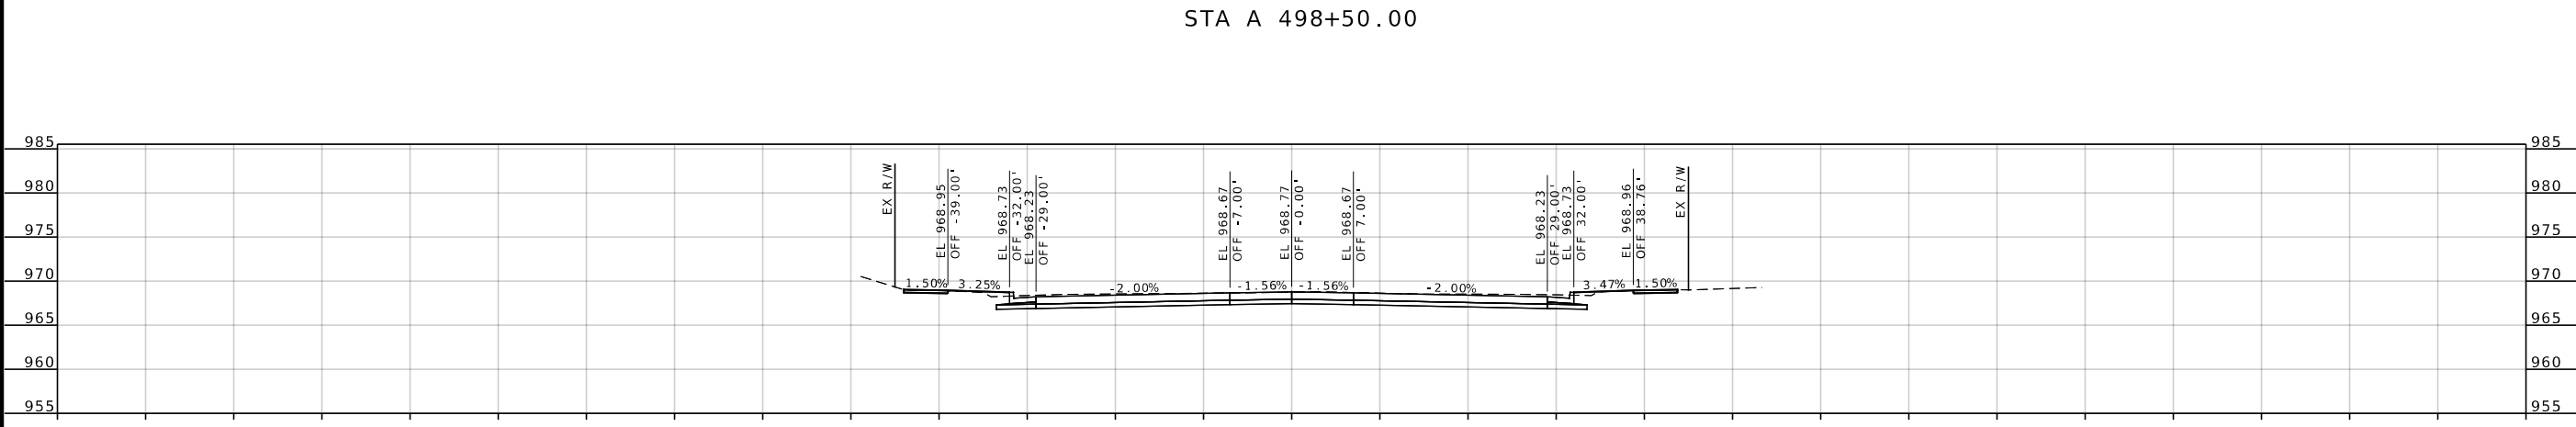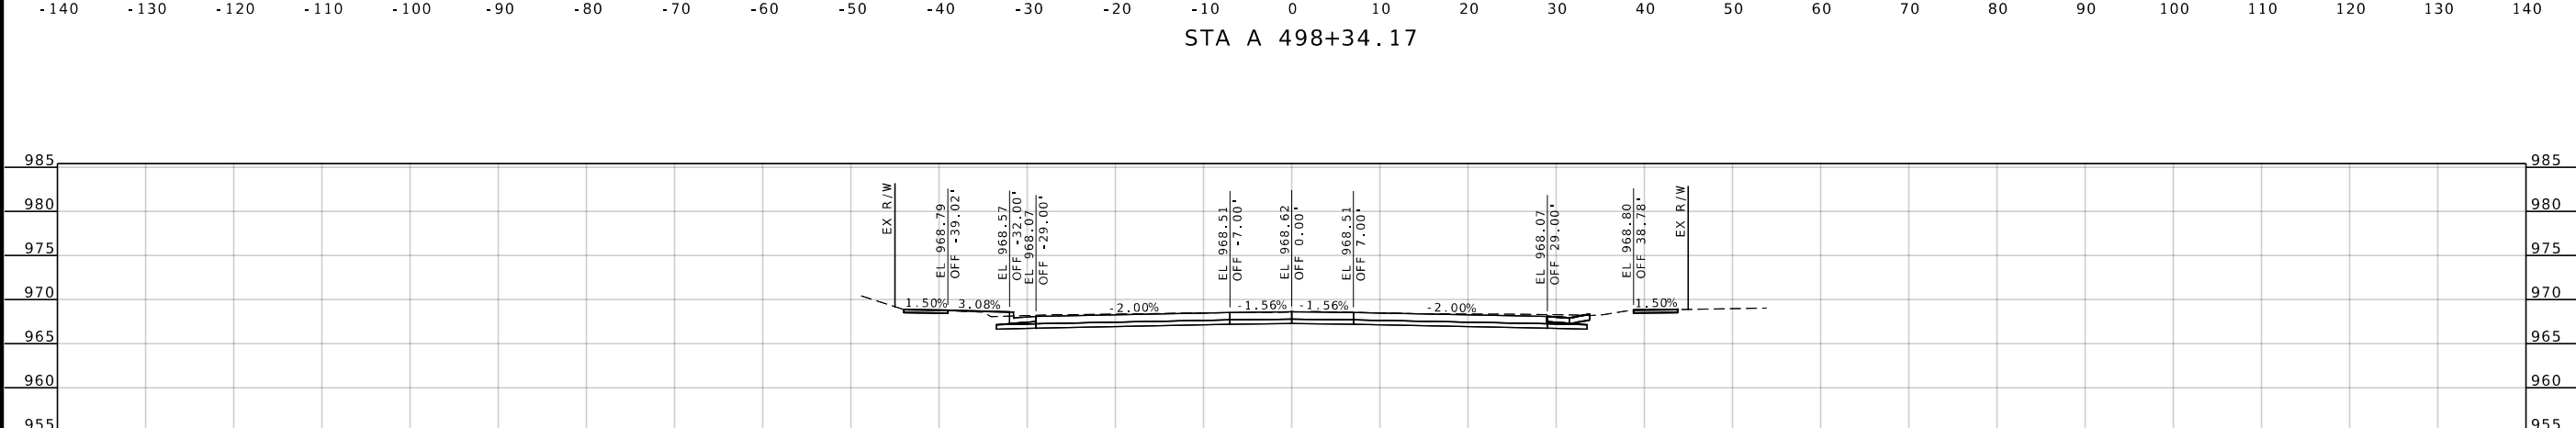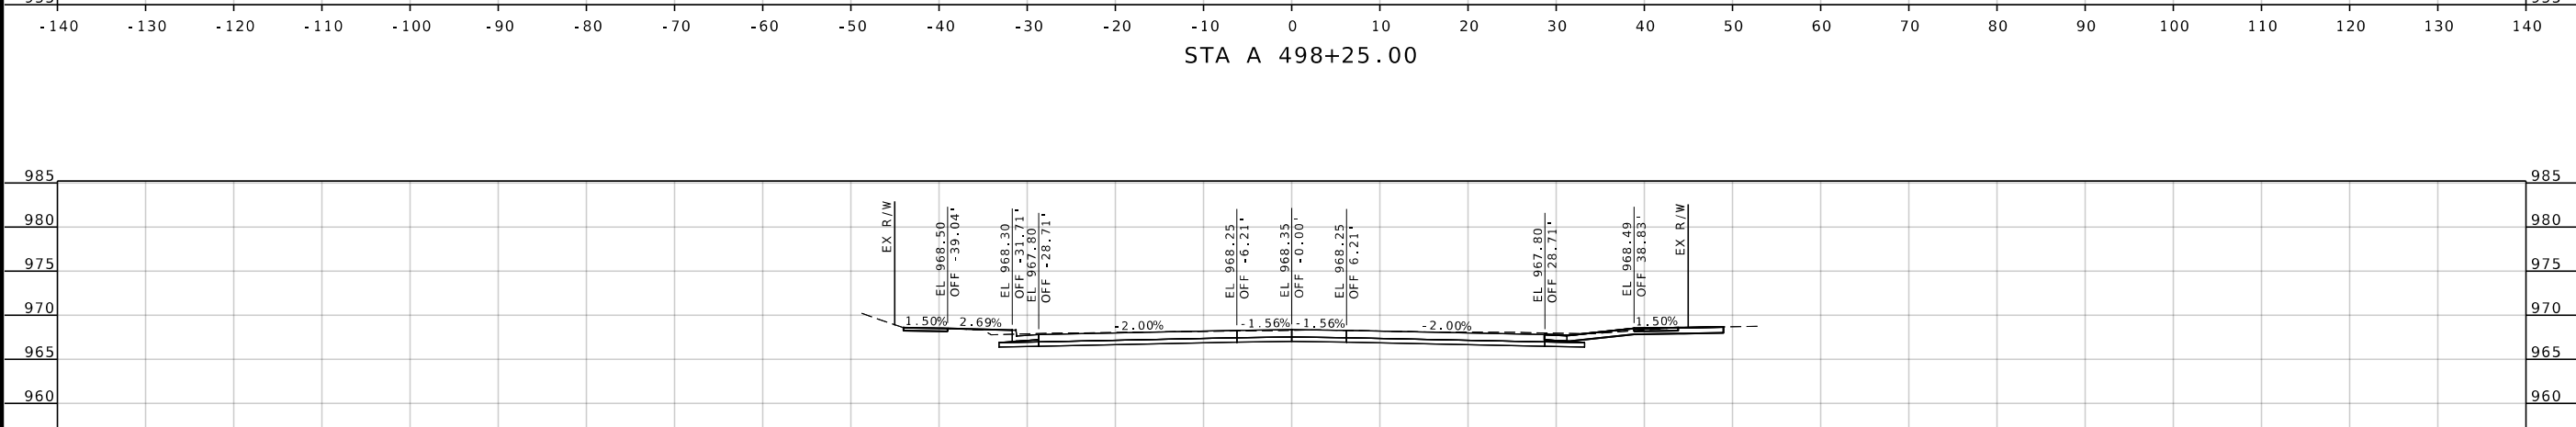

STATE OF MISSOURI

SEAL

WATKINS

NUMBER E-27133

PROFESSIONAL ENGINEER

DATE PREPARED

8/10/2026

ROUTE

96

STATE

MO

DISTRICT

SW

SHEET NO.

96

COUNTY

JASPER

JOB NO.

JSR0060

CONTRACT ID.

-

PROJECT NO.

-

BRIDGE NO.

-

DESCRIPTION

DATE

MISSOURI HIGHWAYS AND TRANSPORTATION COMMISSION

105 WEST CAPITOL

JEFFERSON CITY, MO 65102

1-888-ASK-MODOT (1-888-273-6636)

2215 Fairlawn Dr

Carthage, MO 64836

417.358.9551




COA# 00062

weareown.com

OWN

Engineering beyond.

...\\XS_001-110_JSR0060_i10_96.dgn 5:01:02 PM 8/10/2026

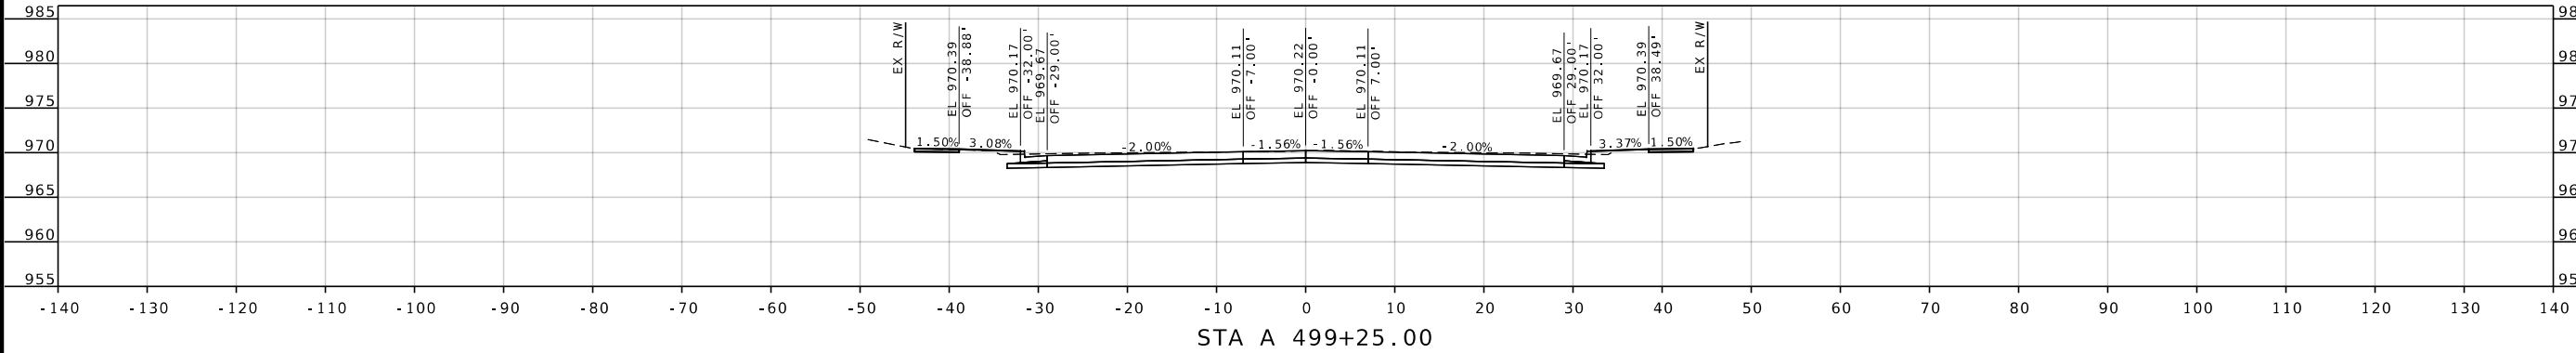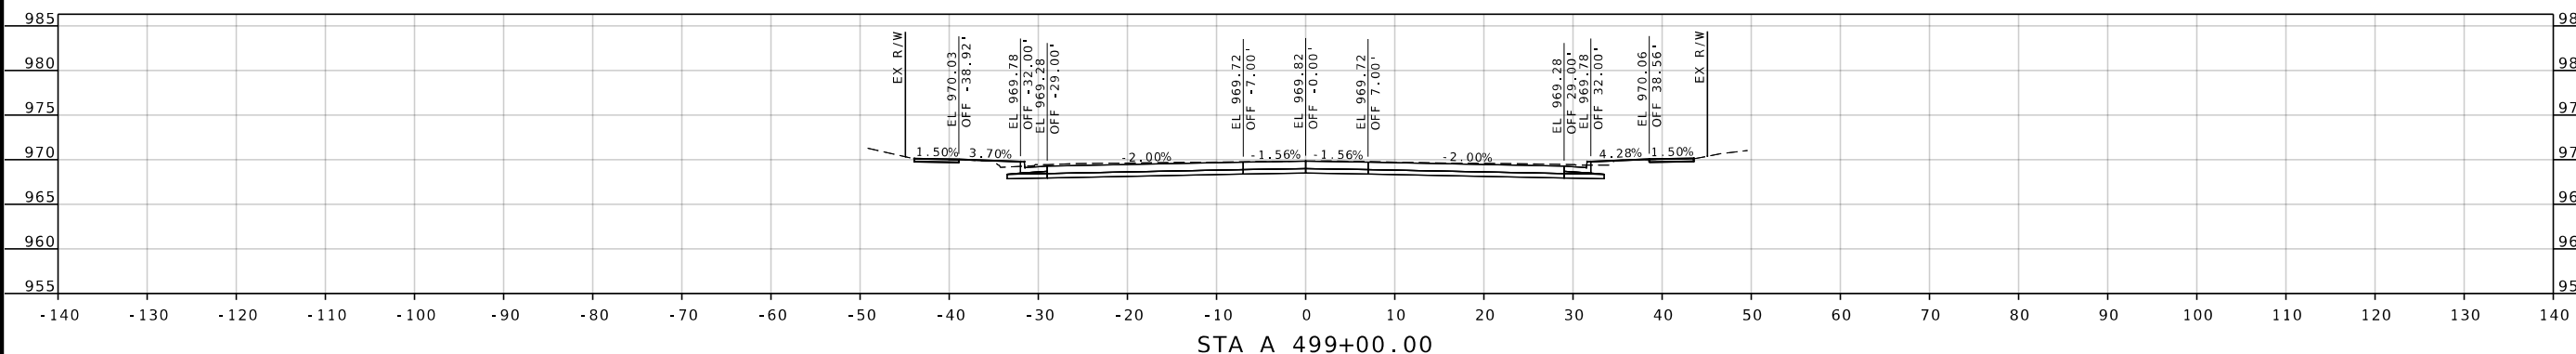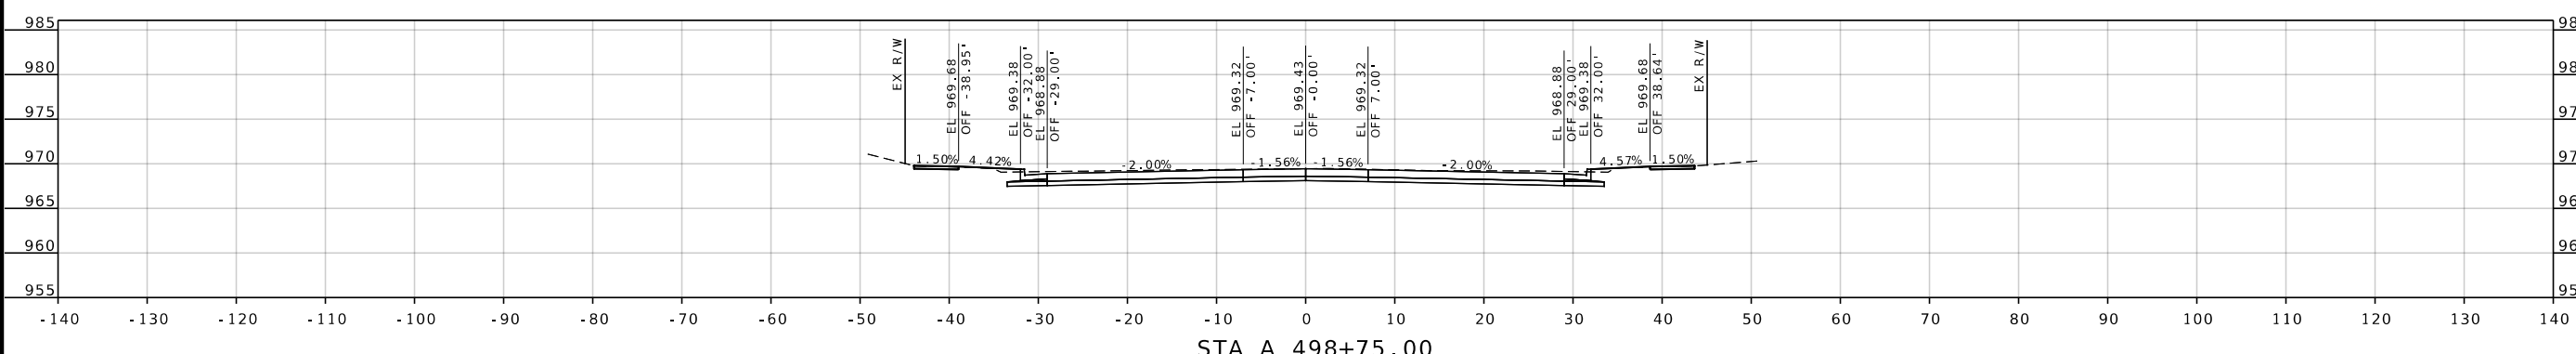

DATE PREPARED		8/10/2026
ROUTE	STATE	96 MO
DISTRICT	SHEET NO.	SW 97
COUNTY		JASPER
JOB NO.		JSR0060
CONTRACT ID.		-
PROJECT NO.		-
BRIDGE NO.		-


DESCRIPTION	DATE

MISSOURI HIGHWAYS AND TRANSPORTATION COMMISSION

105 WEST CAPITOL
JEFFERSON CITY, MO 65102
1-888-ASK-MODOT (1-888-273-6636)

2215 Fairlawn Dr
Carthage, MO 64836
417.358.9551
COA# 00062
weareown.com

Engineering beyond.

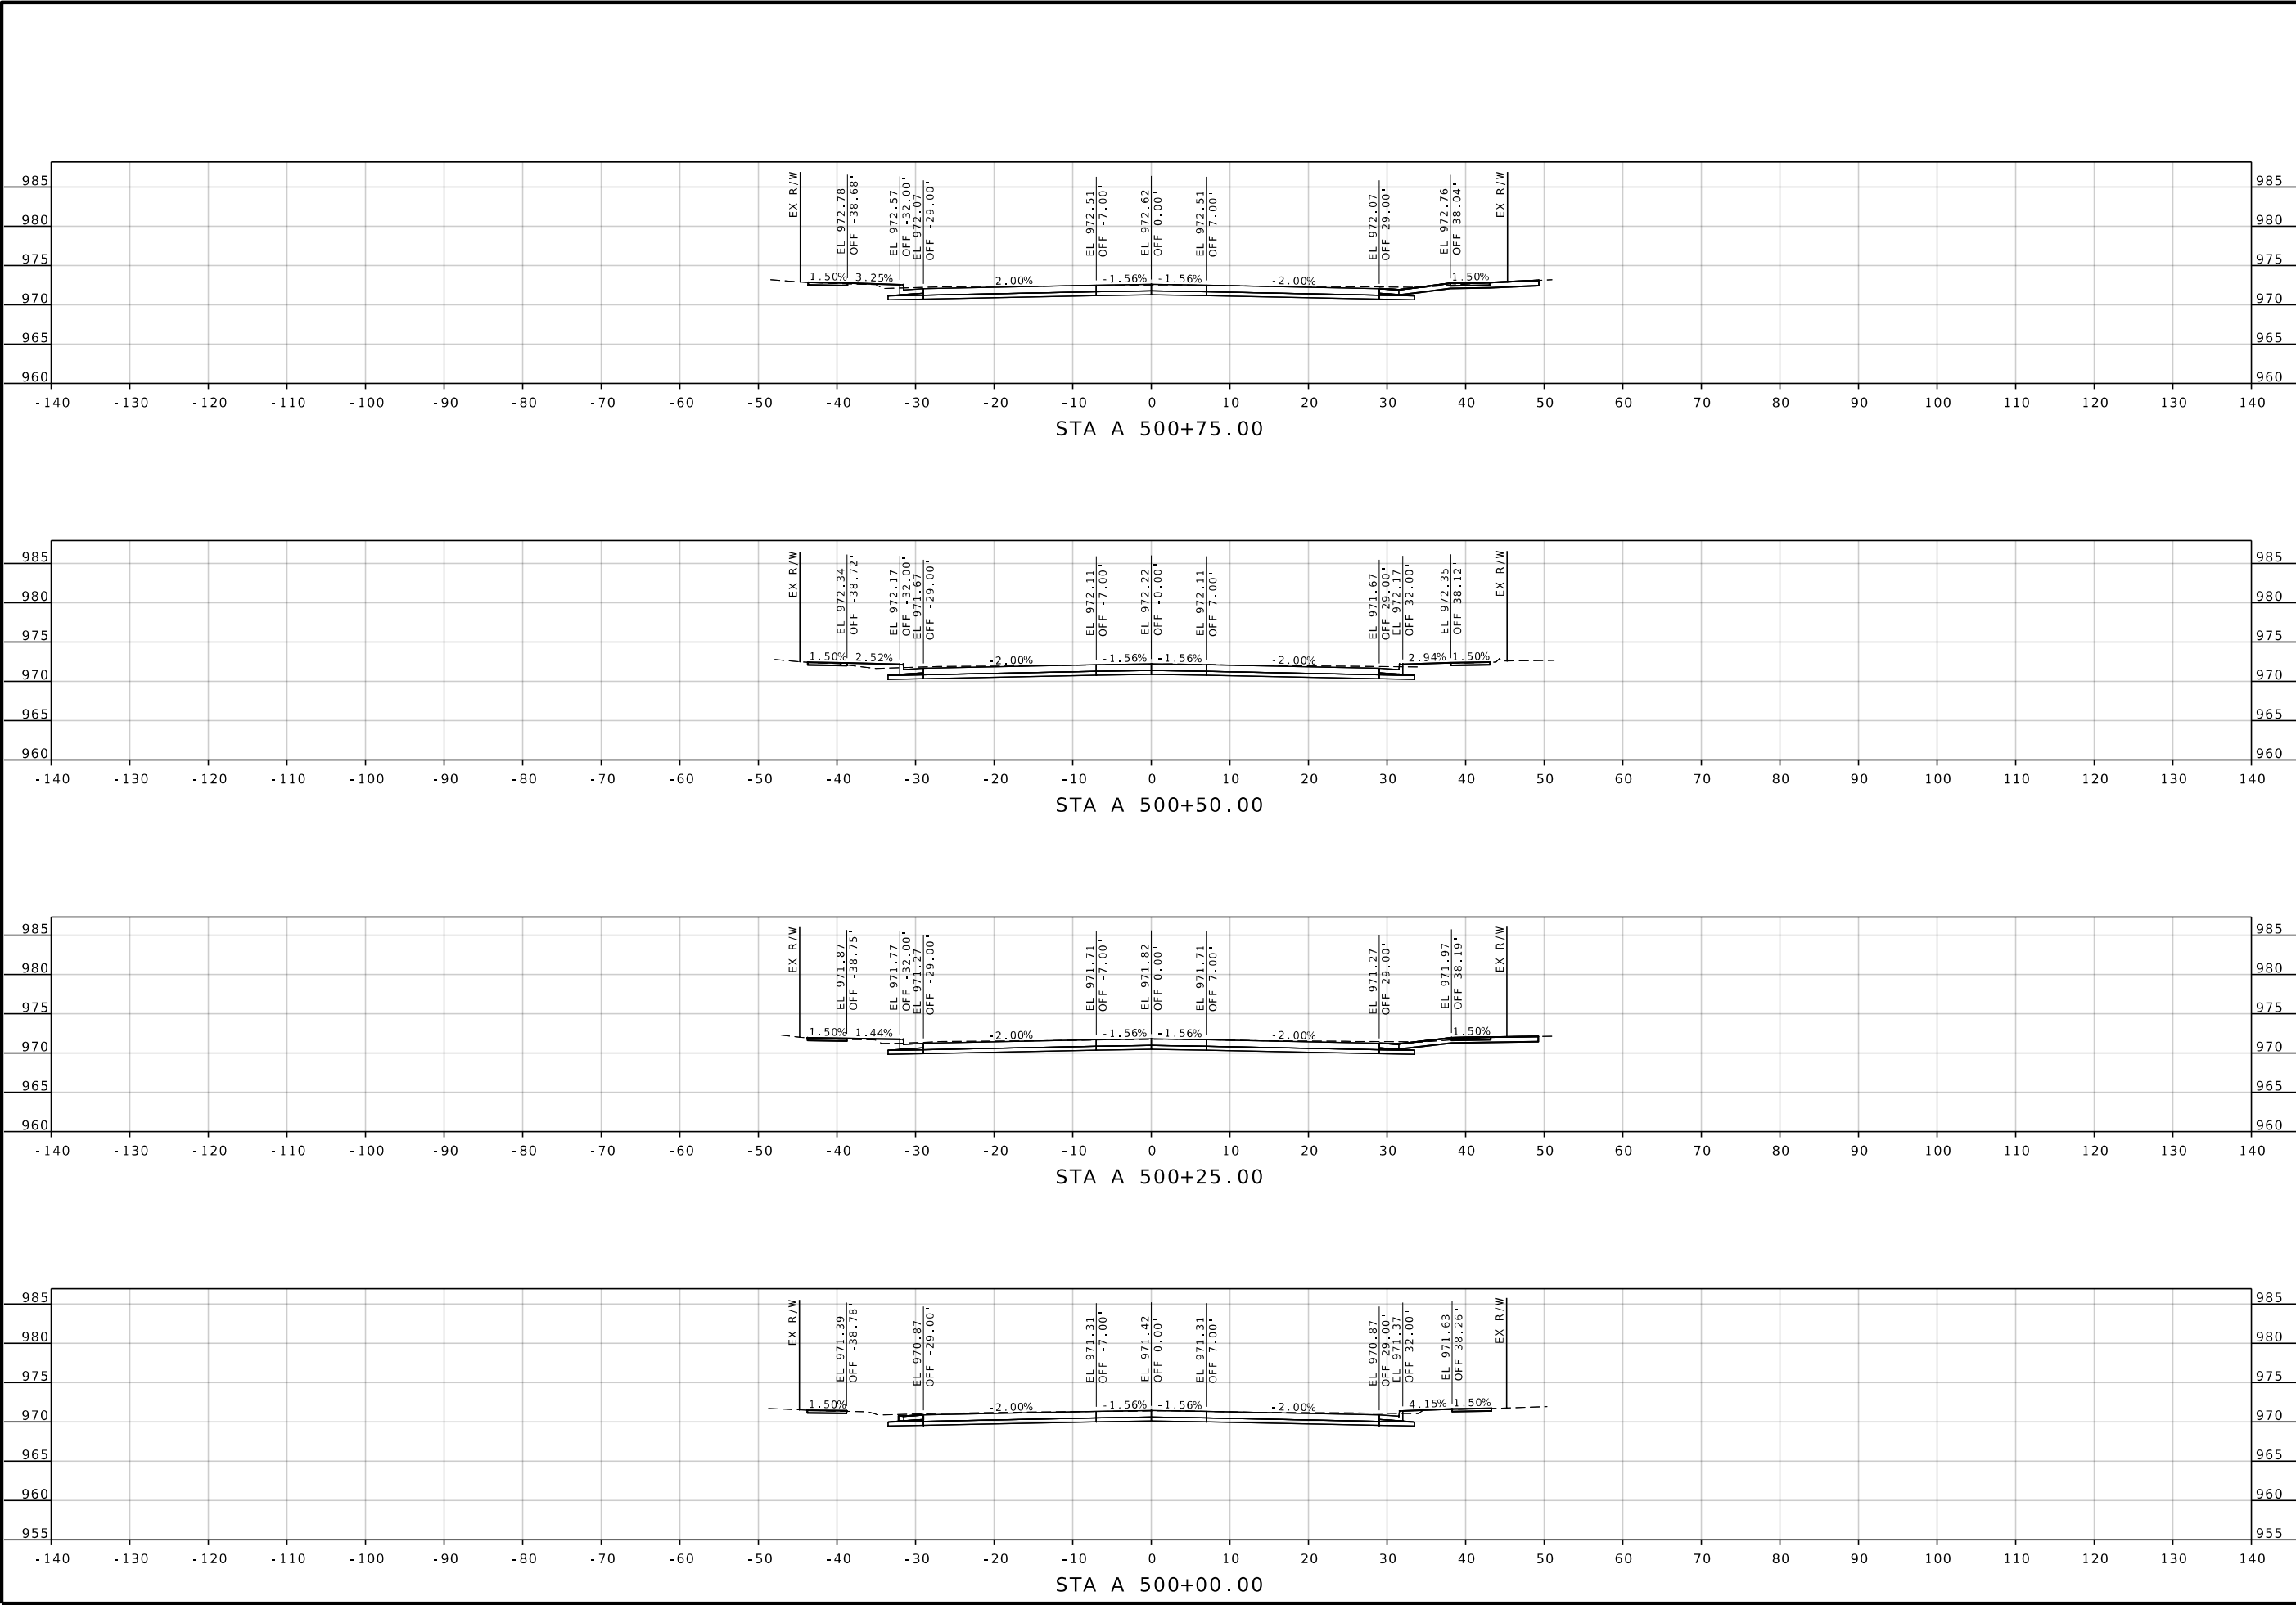

DATE PREPARED 8/10/2026	
ROUTE 96	STATE MO
DISTRICT SW	SHEET NO. 99
COUNTY JASPER	
JOB NO. JSR0060	
CONTRACT ID. -	
PROJECT NO. -	
BRIDGE NO. -	





DESCRIPTION	DATE

MISSOURI HIGHWAYS AND TRANSPORTATION COMMISSION

105 WEST CAPITOL
JEFFERSON CITY, MO 65102
1-888-ASK-MODOT (1-888-273-6636)

2215 Fairlawn Dr
Carthage, MO 64836
417.358.9551
COA# 00062
weareown.com

Engineering beyond.

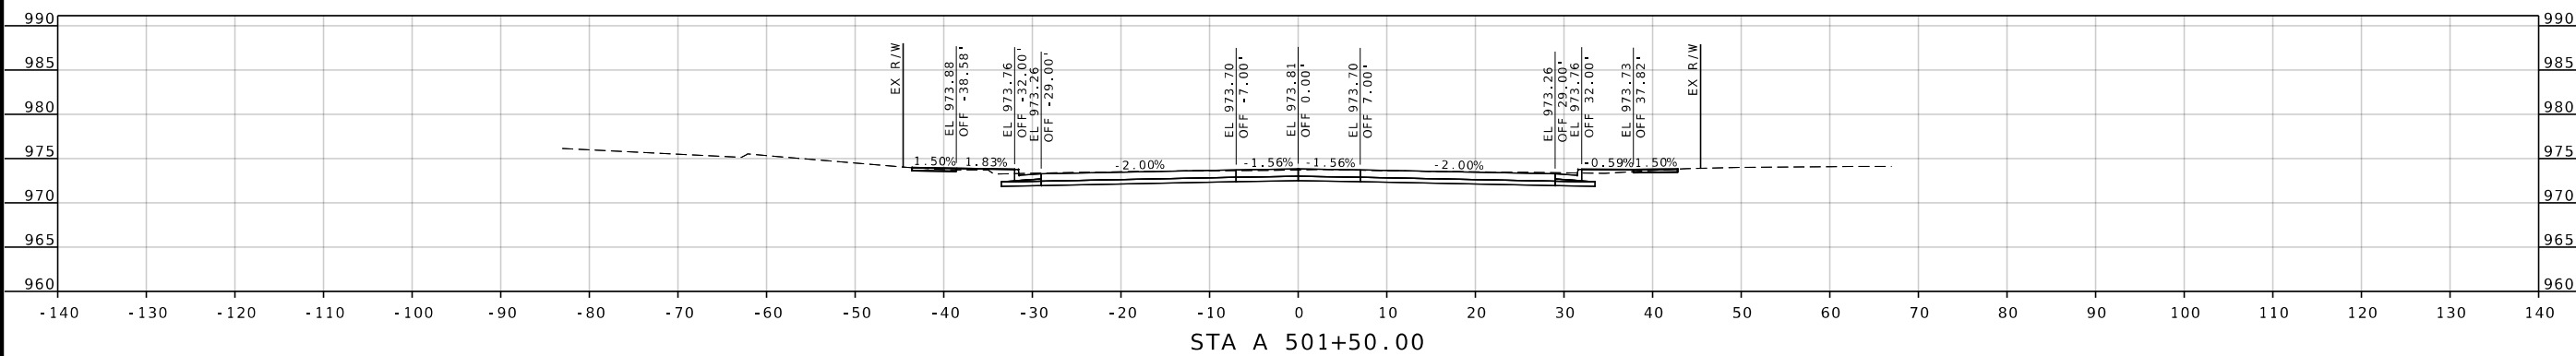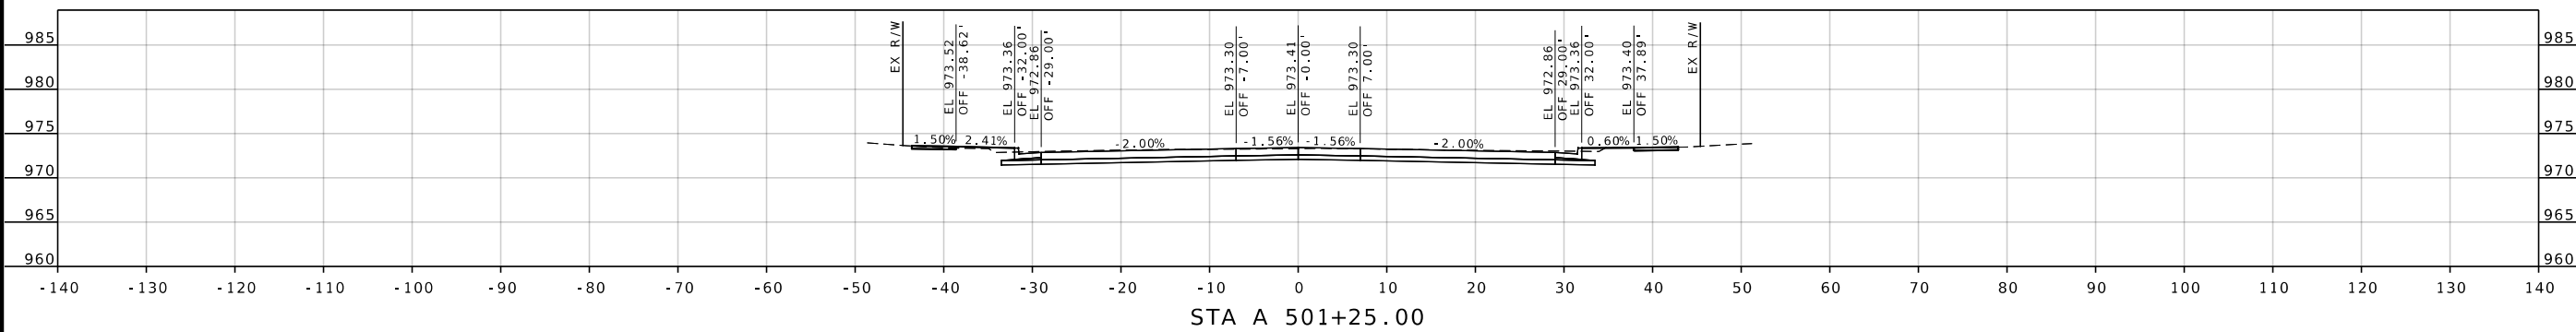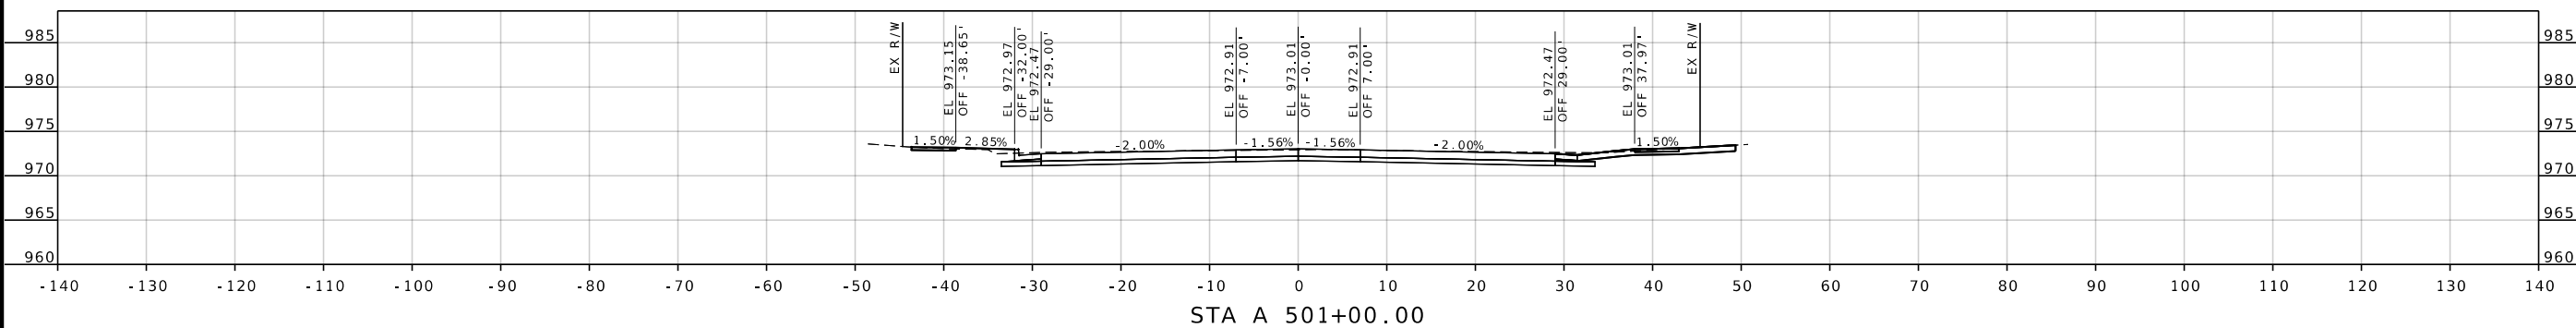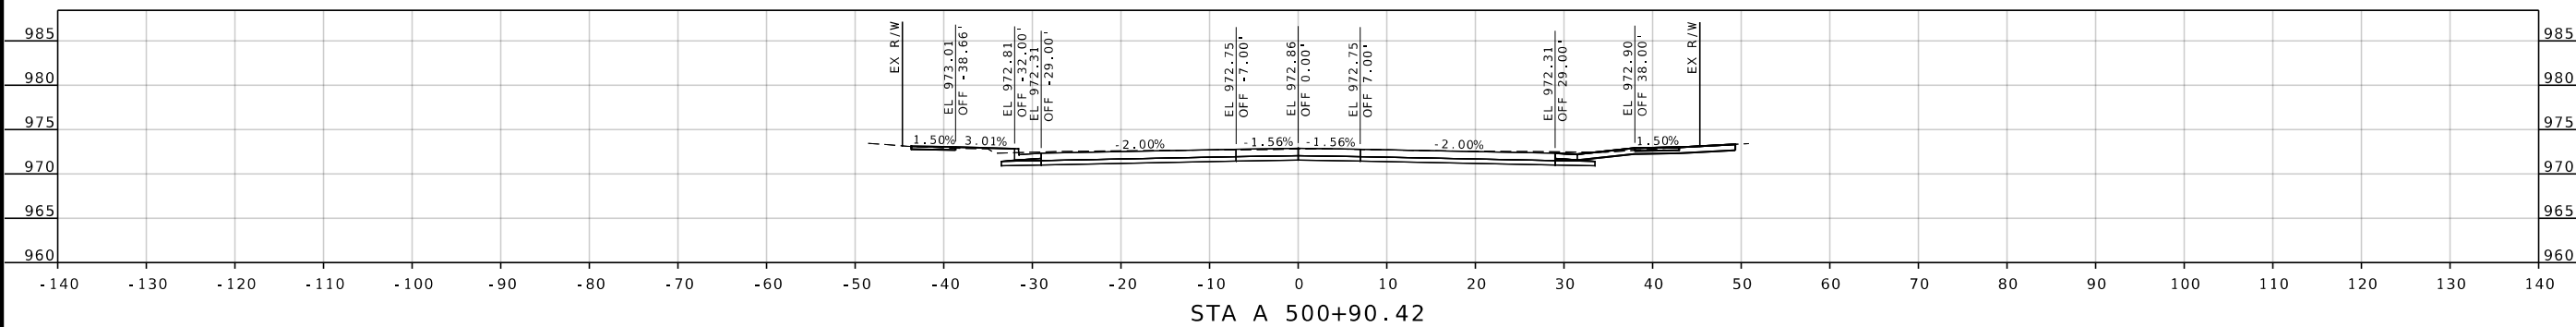

DATE PREPARED

8 / 10 / 2026

ROUTE	STATE
-------	-------

96	MO
----	----

DISTRICT	SHEET NO.
GW	100

SW	100
----	-----

COUNTY
LACED

JASPER

JOB NO.
LSR0060

[illegible]

MISSOURI HIGHWAYS AND TRANSPORTATION
COMMISSION






105 WEST CAPITOL
JEFFERSON CITY, MO 65102
1-888-ASK-MODOT (1-888-275-6636)

2215 Fairlawn Dr
Carthage, MO 64836
417.358.9551
COA# 00062
weareown.com



Engineering beyond:

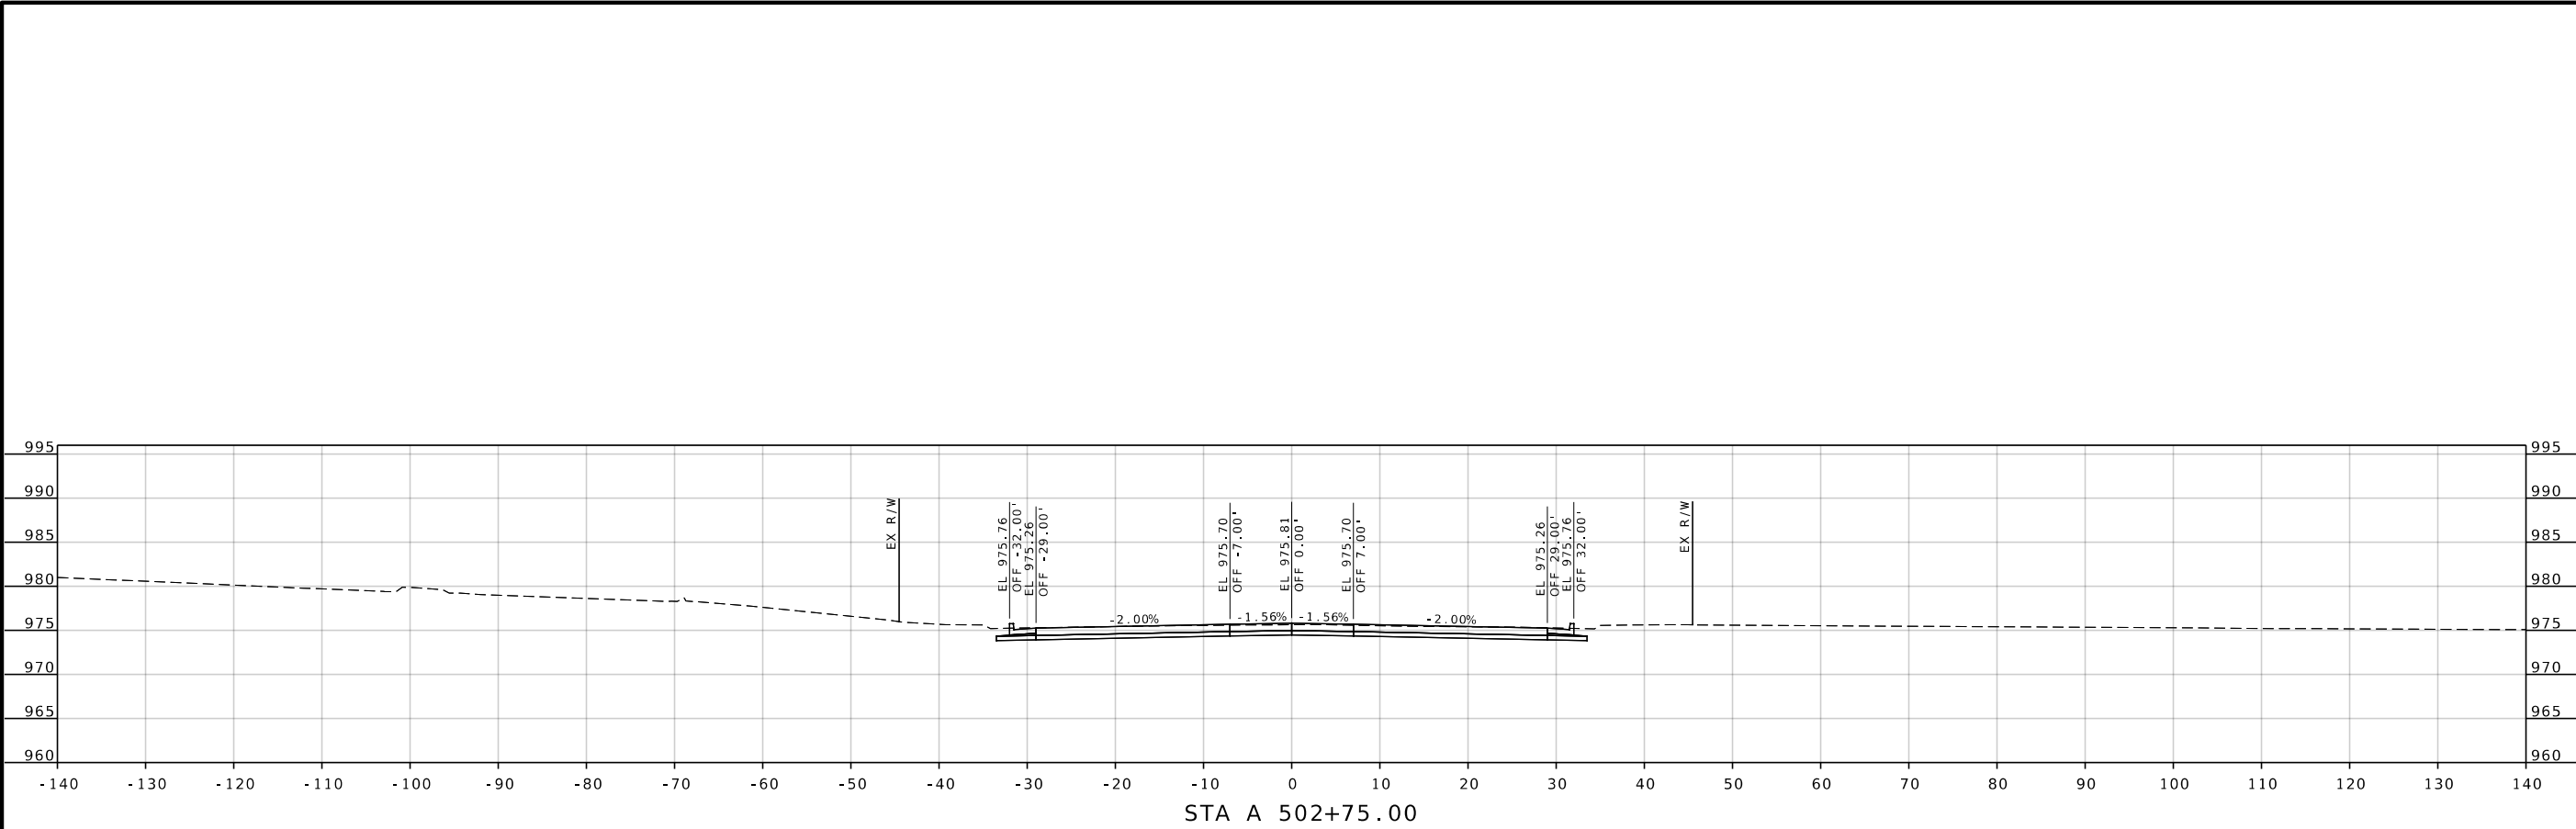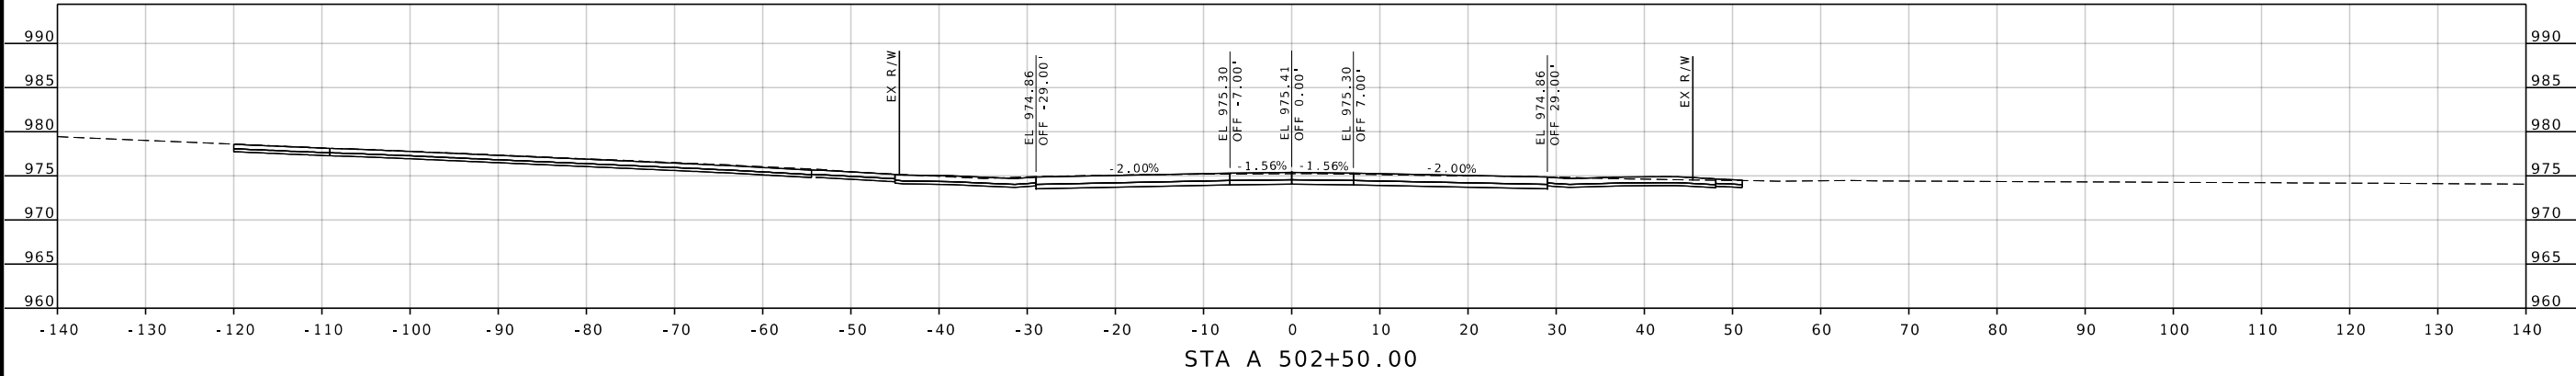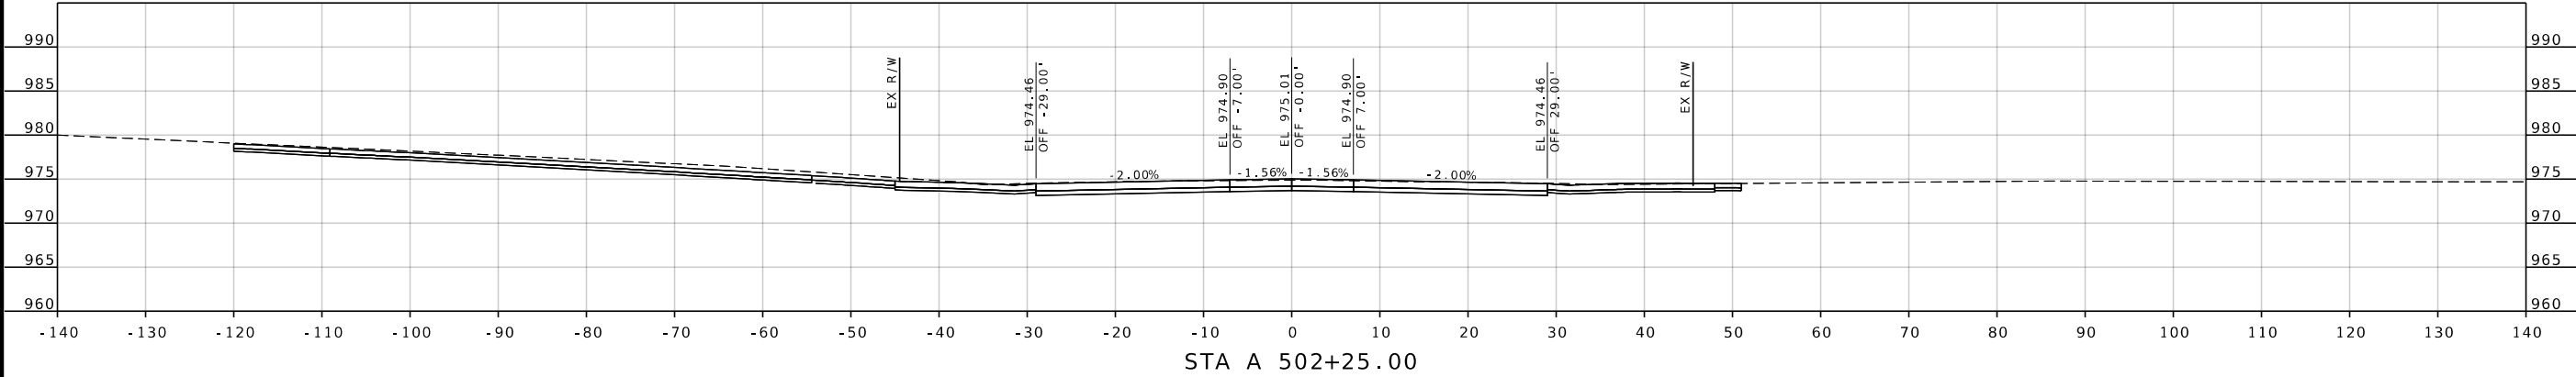

STATE OF MISSOURI

SEAL

WATKINS

NUMBER

E-27133

PROFESSIONAL ENGINEER

DATE PREPARED

8/10/2026

ROUTE

96

DISTRICT

SW

STATE

MO

SHEET NO.

102

COUNTY

JASPER

JOB NO.

JSR0060

CONTRACT ID.

-

PROJECT NO.

-

BRIDGE NO.

-

DESCRIPTION

DATE

MISSOURI HIGHWAYS AND TRANSPORTATION COMMISSION

105 WEST CAPITOL

JEFFERSON CITY, MO 65102

1-888-ASK-MODOT (1-888-273-6636)

2215 Fairlawn Dr

Carthage, MO 64836

417.358.9551





COA# 00062

weareown.com

OWN

Engineering beyond.

...\\XS_001-110_JS0060_i10_96.dgn 5:01:16 PM 8/10/2026

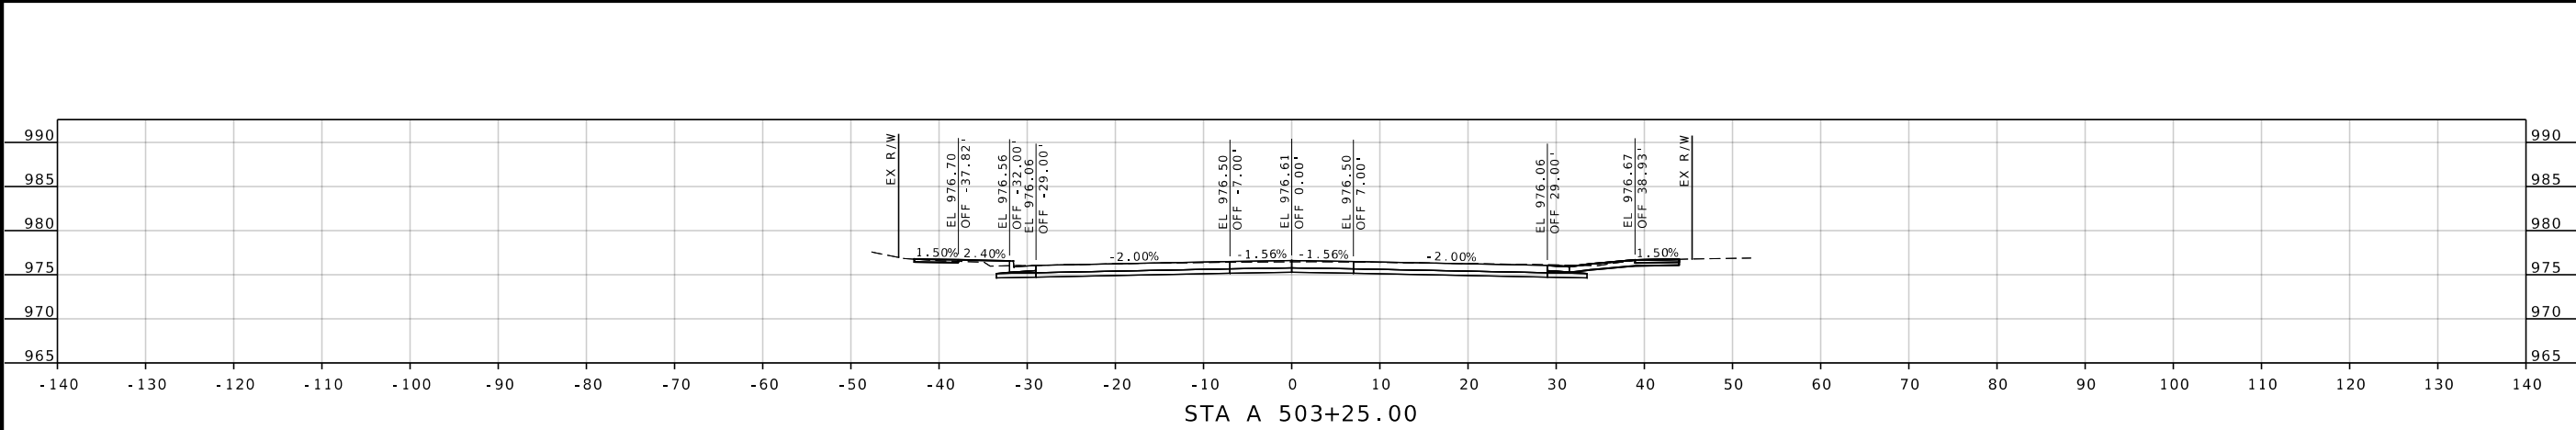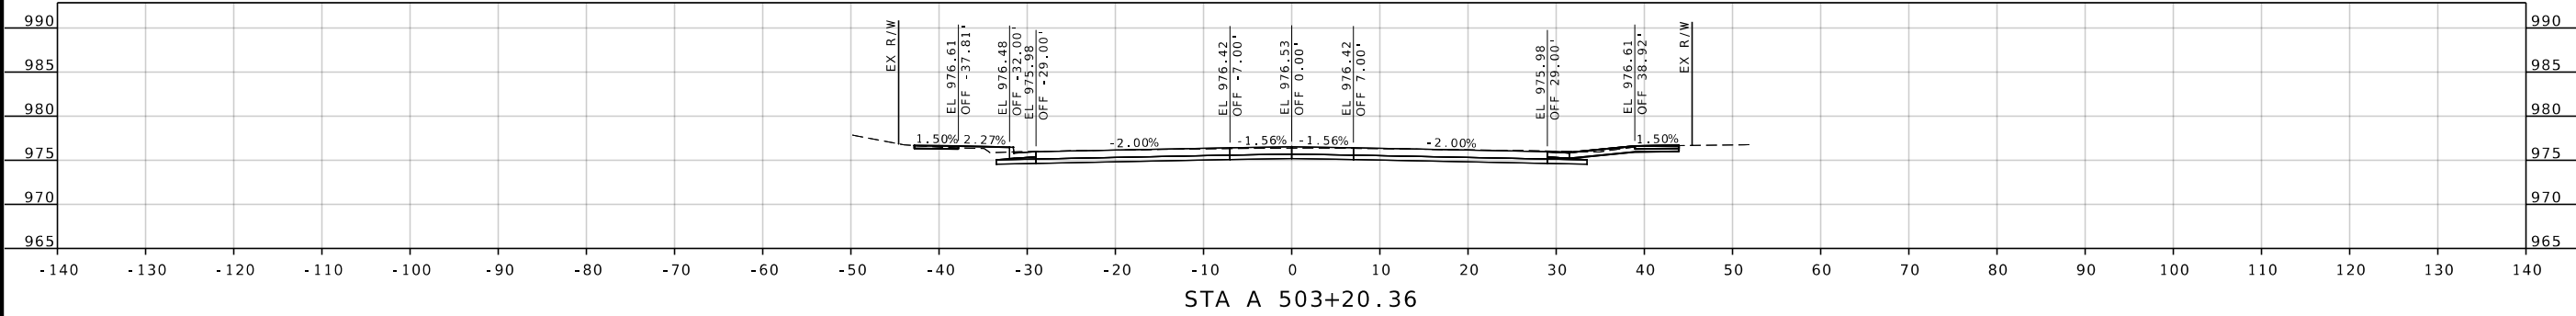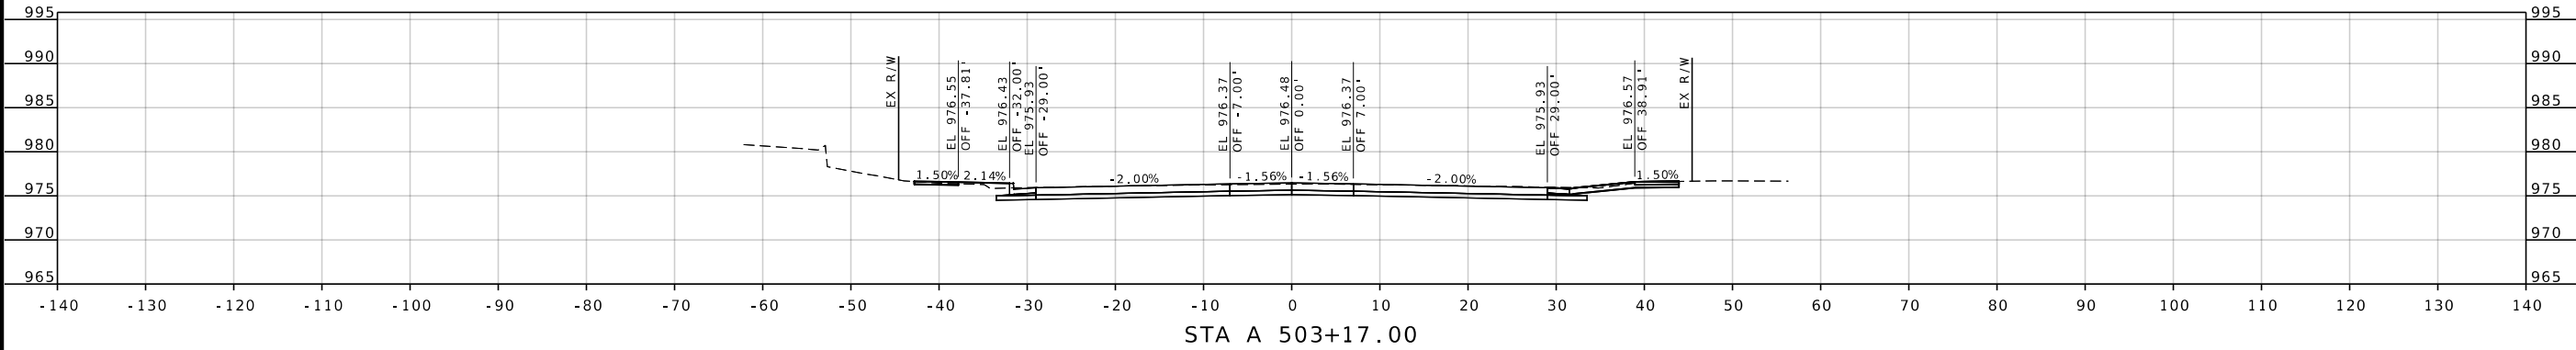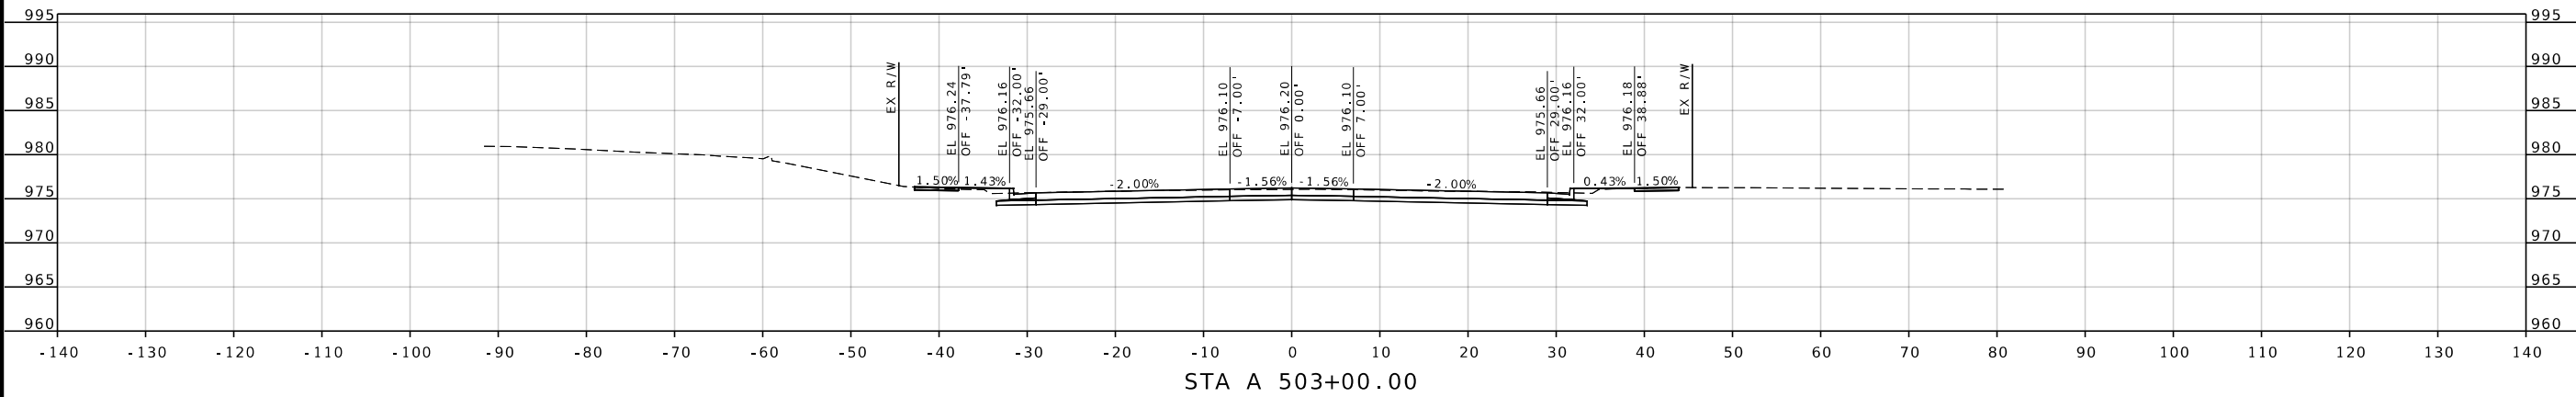

STATE OF MISSOURI

SEAN M. MATLOCK

PROFESSIONAL ENGINEER

NUMBER E-27133

DATE PREPARED
8/10/2026

ROUTE
96

DISTRICT
SW

STATE
MO

SHEET NO.
103

COUNTY
JASPER

JOB NO.
JSR0060

CONTRACT ID.
-

PROJECT NO.
-

BRIDGE NO.
-

DESCRIPTION

DATE

MISSOURI HIGHWAYS AND TRANSPORTATION COMMISSION

105 WEST CAPITOL
JEFFERSON CITY, MO 65102
1-888-ASK-MODOT (1-888-273-6636)

MODOT


MISSOURI HIGHWAYS AND TRANSPORTATION COMMISSION

2215 Fairlawn Dr
Carthage, MO 64836
417.358.9551
COA# 00062
weareown.com


OWN

Engineering beyond.


...\\XS_001-110_JSRO060_i10_96.dgn 5:01:18 PM 8/10/2026

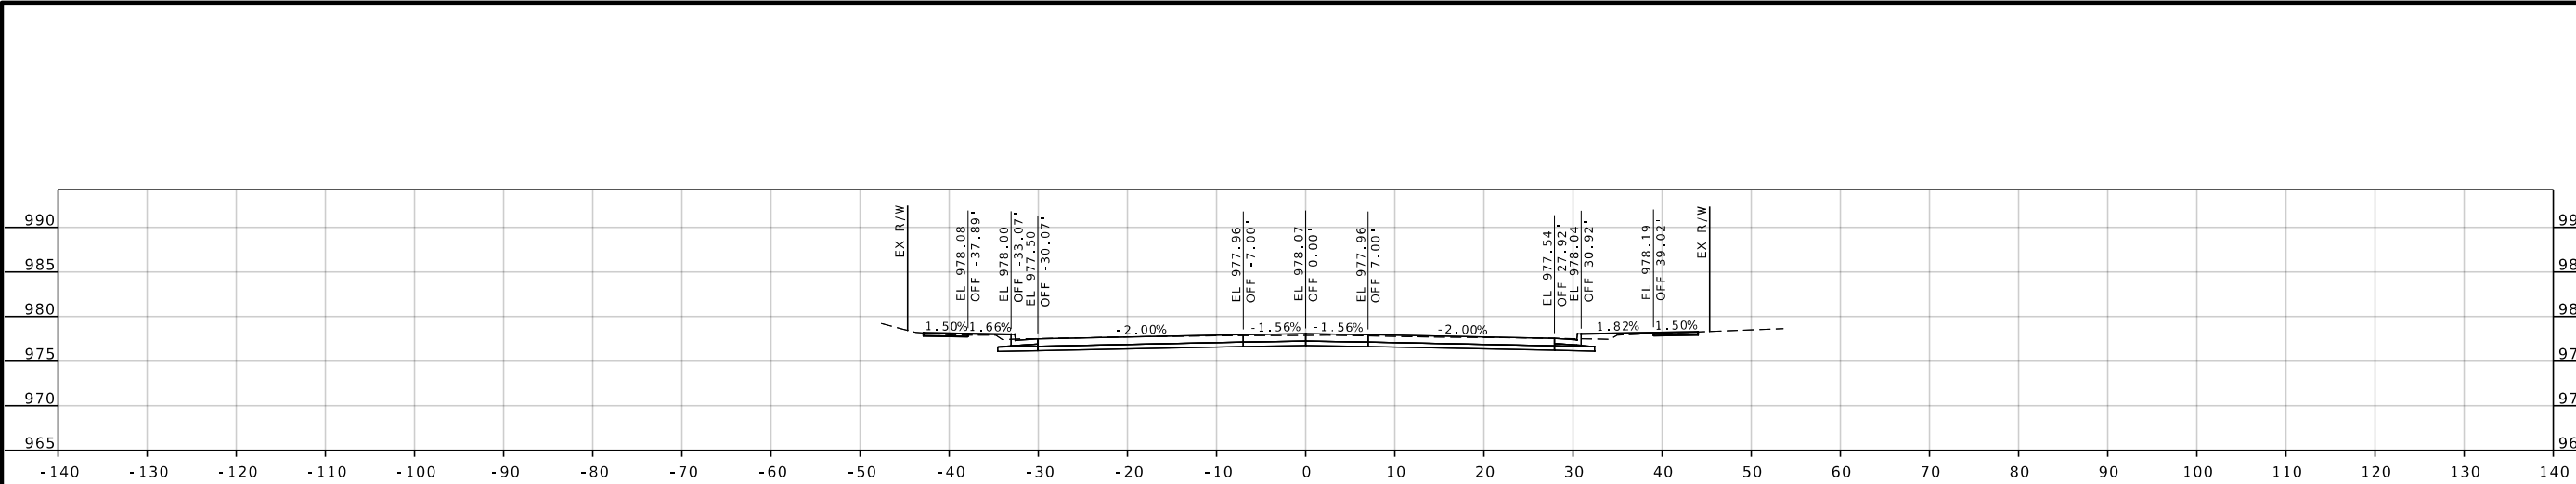


STA A 504+00.00

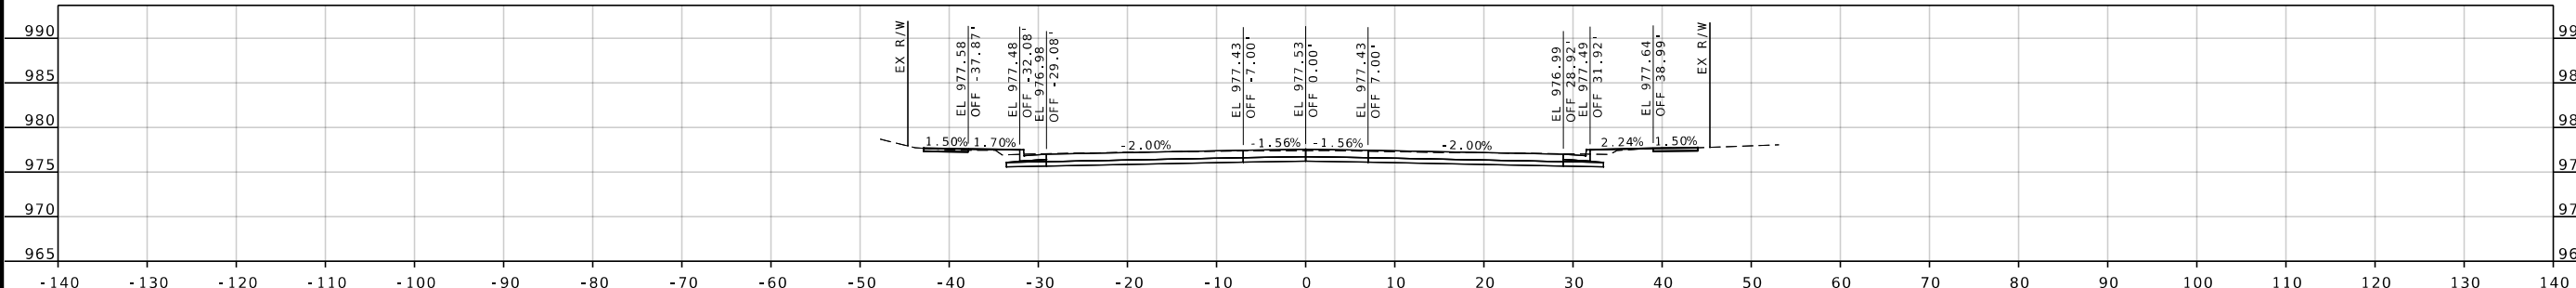

STA A 503+75.00

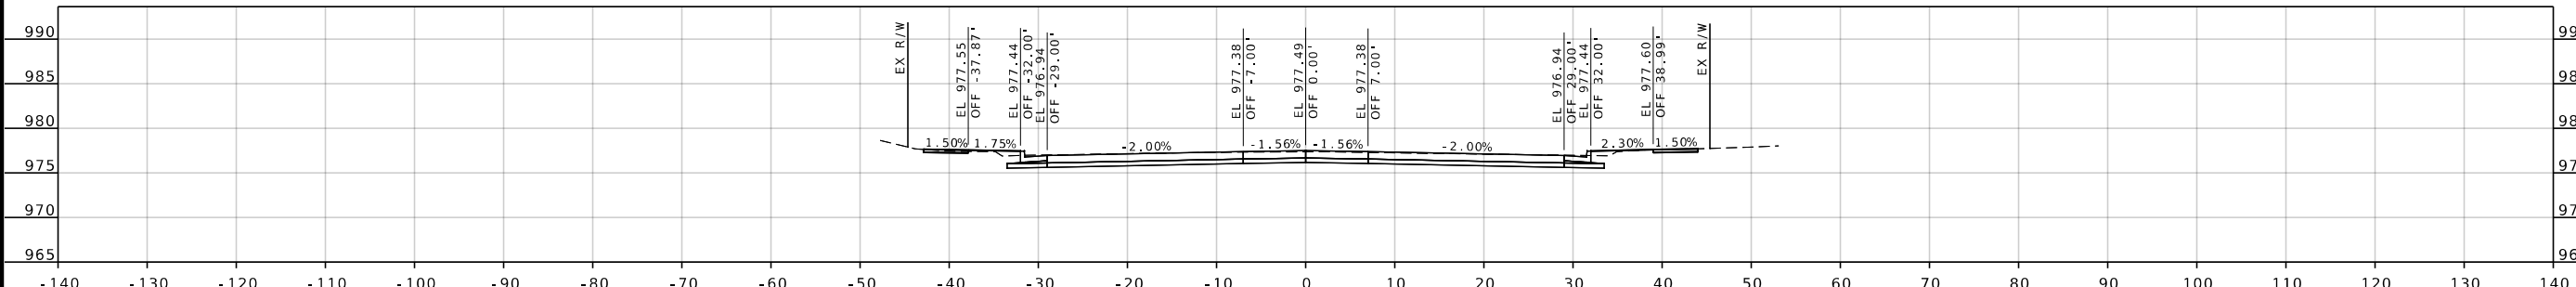

STA A 503+73.00

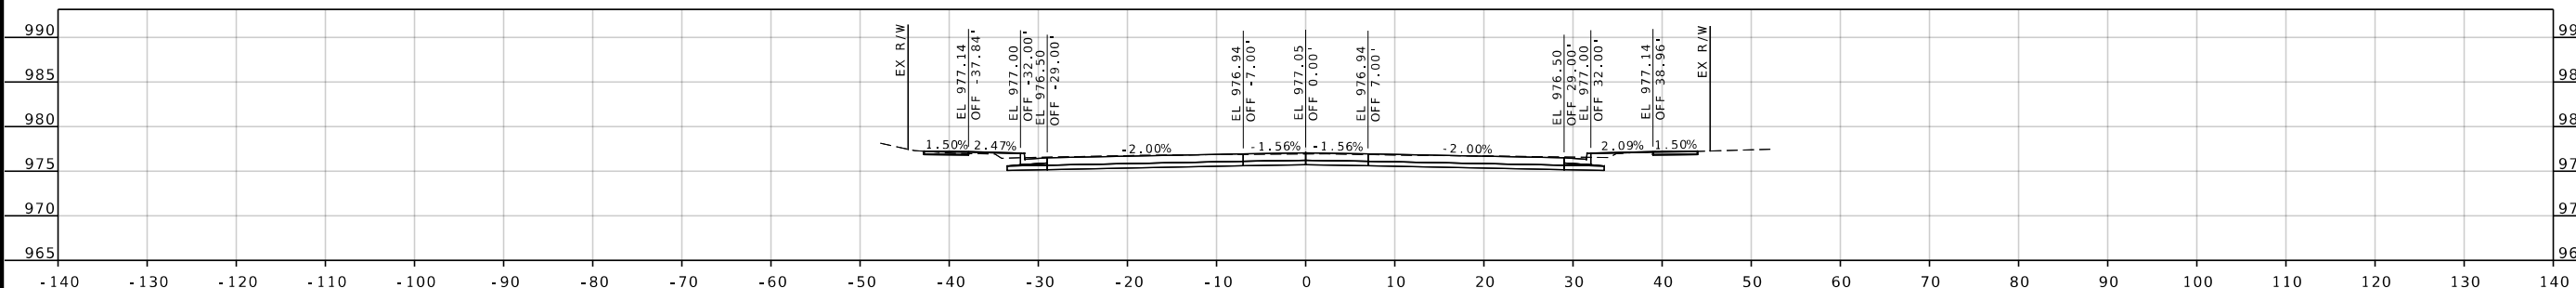

STA A 503+50.00

STATE OF MISSOURI

SEAN L. MATLOCK

NUMBER E-27133

PROFESSIONAL ENGINEER

DATE PREPARED
8/10/2026

ROUTE
96

DISTRICT
SW

STATE
MO

SHEET NO.
104

COUNTY
JASPER

JOB NO.
JSR0060

CONTRACT ID.
-

PROJECT NO.
-

BRIDGE NO.
-

DESCRIPTION

DATE

MISSOURI HIGHWAYS AND TRANSPORTATION COMMISSION

105 WEST CAPITOL

JEFFERSON CITY, MO 65102

1-888-ASK-MODOT (1-888-273-6636)

2215 Fairlawn Dr

Carthage, MO 64836

417.358.9551





COA# 00062

weareown.com

OWN

Engineering beyond.

...\\XS_001-110_JSRO060_i10_96.dgn 5:01:21 PM 8/10/2026

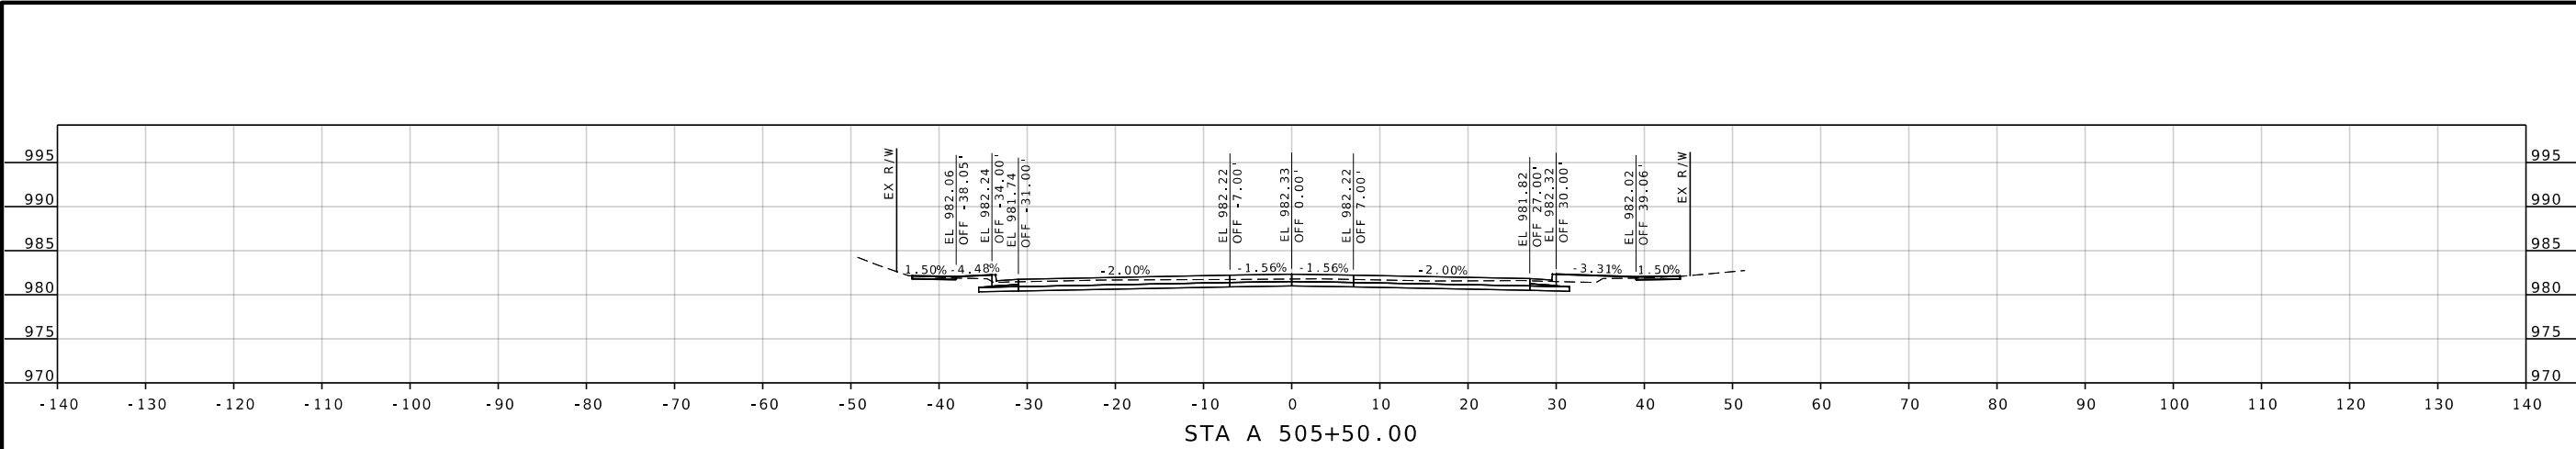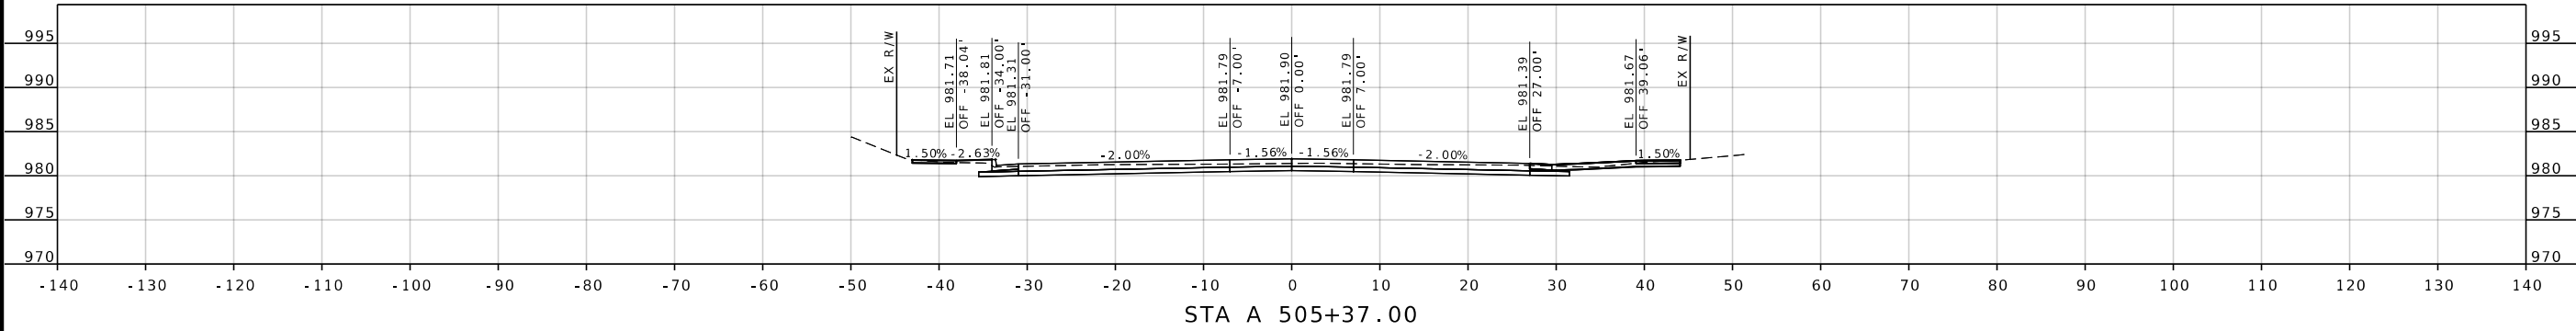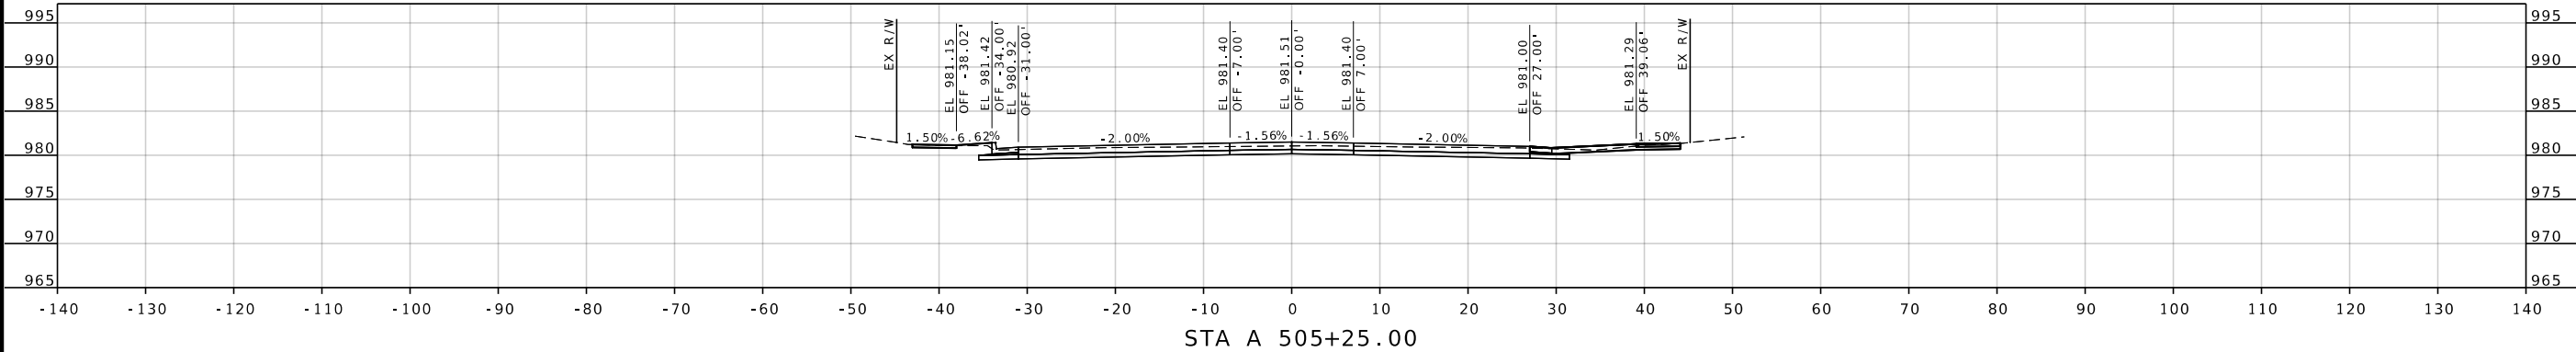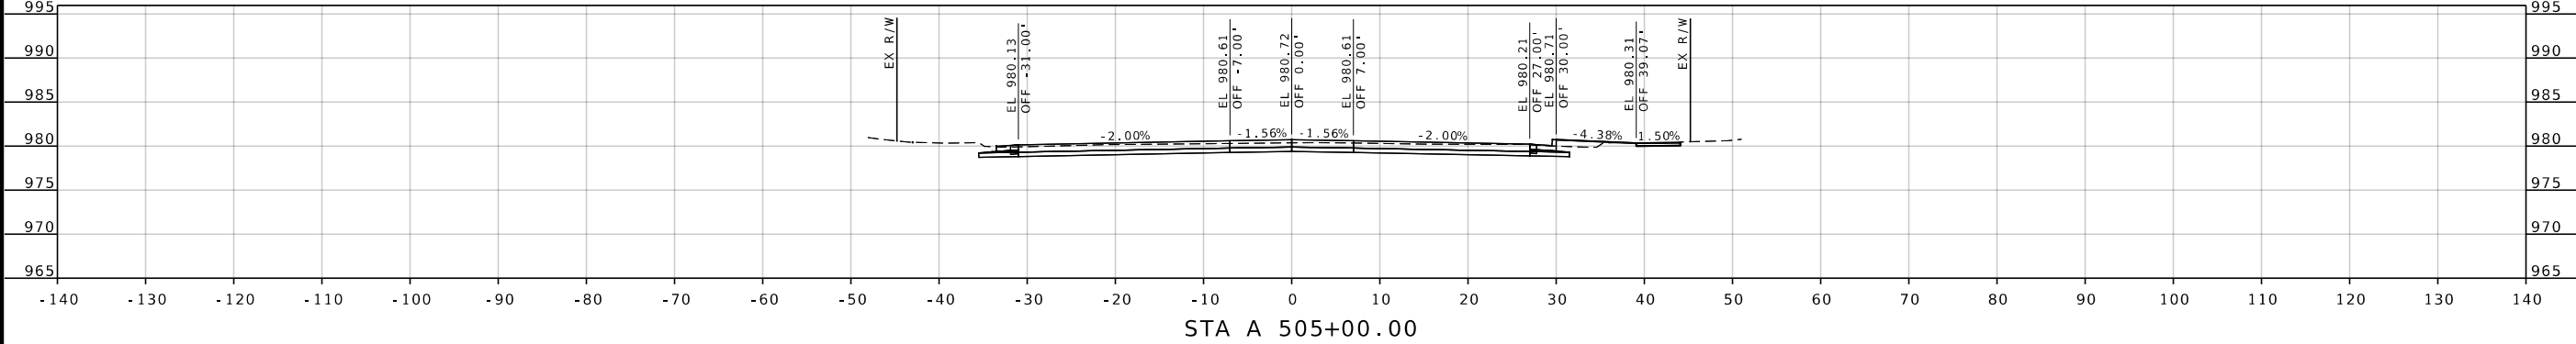

STATE OF MISSOURI
SEAL
NUMBER
E-27133
PROFESSIONAL ENGINEER

DATE PREPARED
8/10/2026

ROUTE
96

DISTRICT
SW

COUNTY
JASPER

JOB NO.
JSR0060

CONTRACT ID.
-

PROJECT NO.
-

BRIDGE NO.
-

DESCRIPTION

DATE

MISSOURI HIGHWAYS AND TRANSPORTATION COMMISSION

105 WEST CAPITOL
JEFFERSON CITY, MO 65102
1-888-ASK-MODOT (1-888-273-6636)





MODOT

2215 Fairlawn Dr
Carthage, MO 64836
417.358.9551
COA# 00062
weareown.com

OWN

Engineering beyond.

... \XS_001-110_JSRO060_i10_96.dgn 5:01:27 PM 8/10/2026

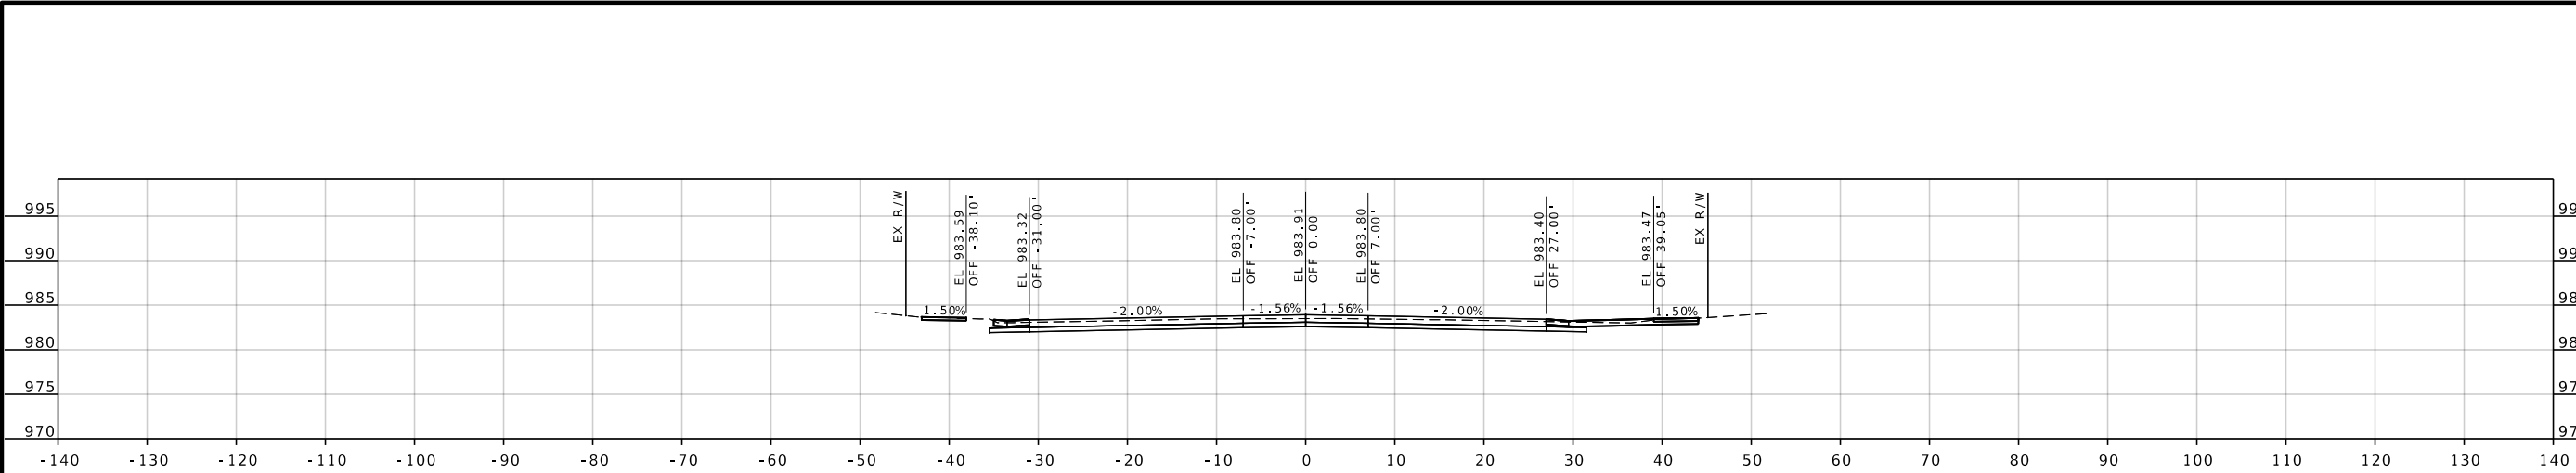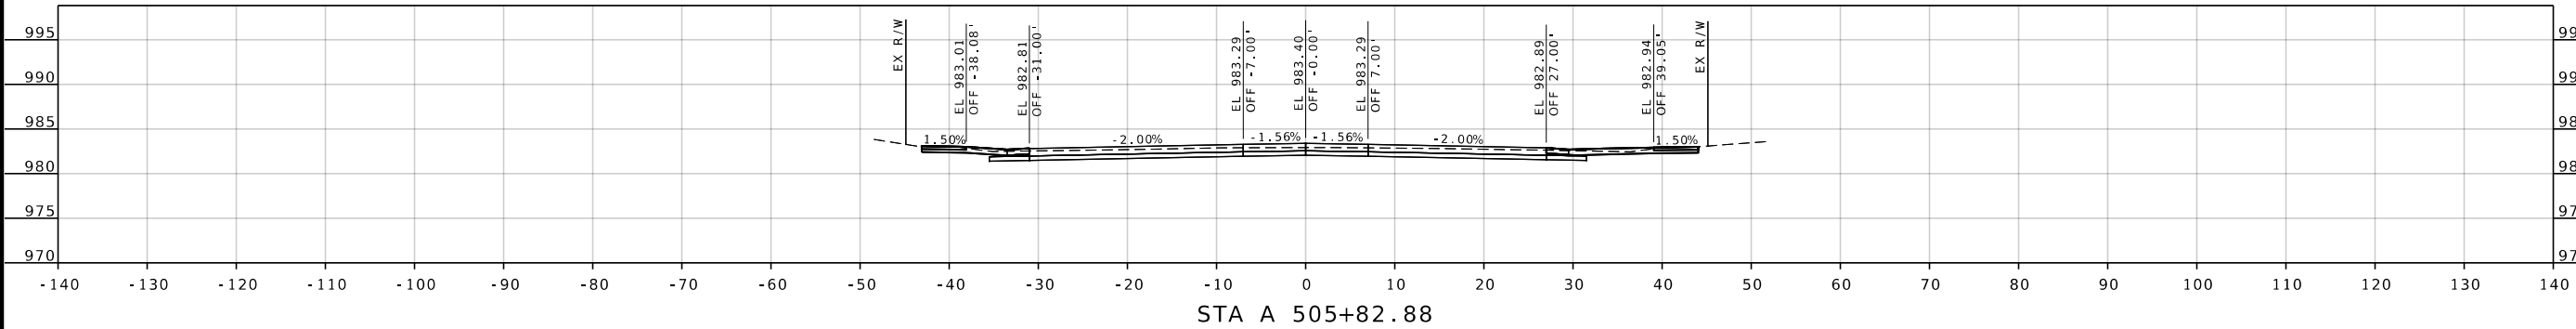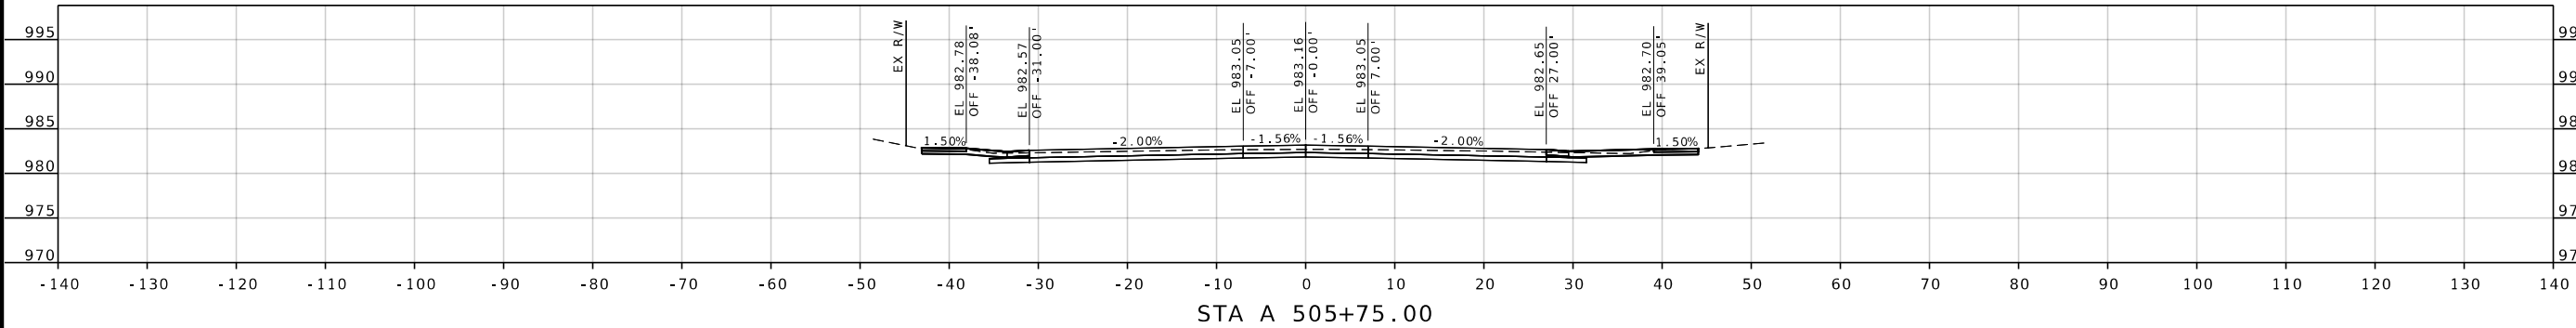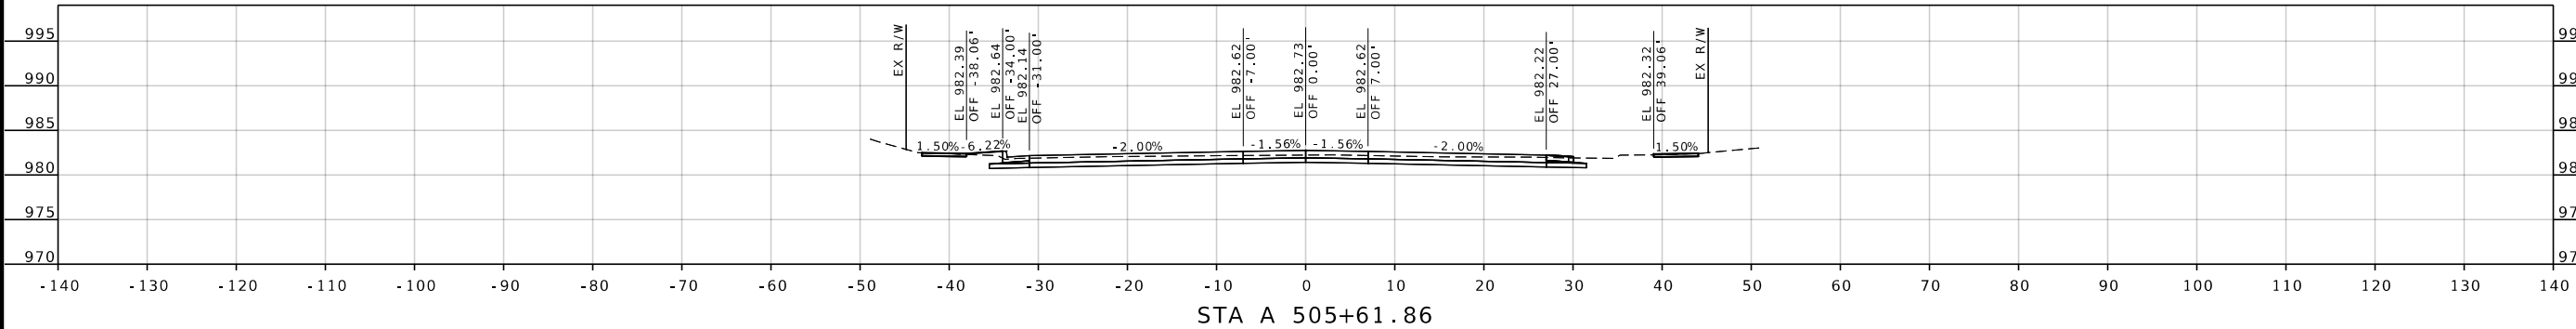

DATE PREPARED		8/10/2026	
ROUTE	96	STATE	MO
DISTRICT	SW	SHEET NO.	107
COUNTY			
JASPER			
JOB NO.			
JSR0060			
CONTRACT ID.			
-			
PROJECT NO.			
-			
BRIDGE NO.			
-			





DATE	DESCRIPTION

MISSOURI HIGHWAYS AND TRANSPORTATION COMMISSION

105 WEST CAPITOL
JEFFERSON CITY, MO 65102
1-888-ASK-MODOT (1-888-273-6636)

2215 Fairlawn Dr
Carthage, MO 64836
417.358.9551
COA# 00062
weareown.com

Engineering beyond.

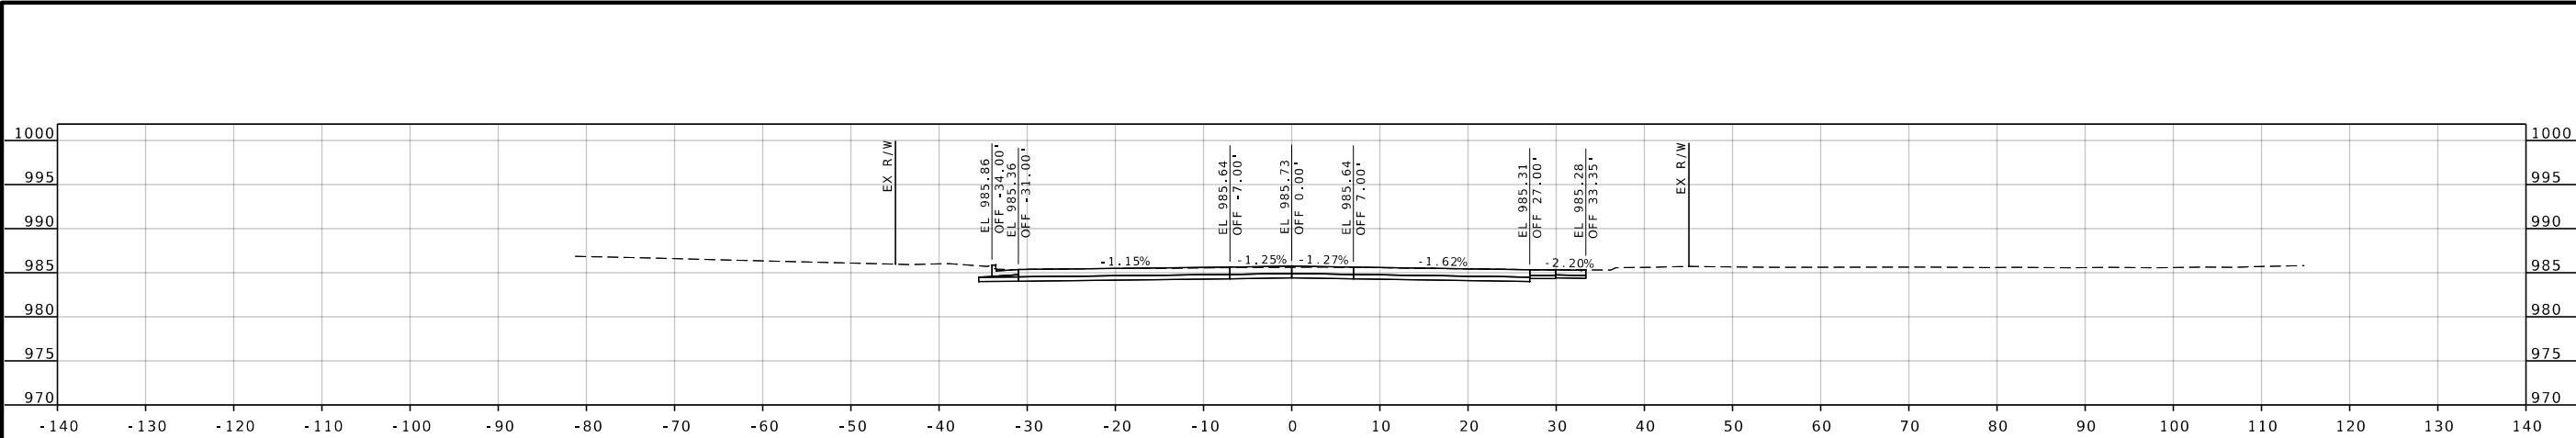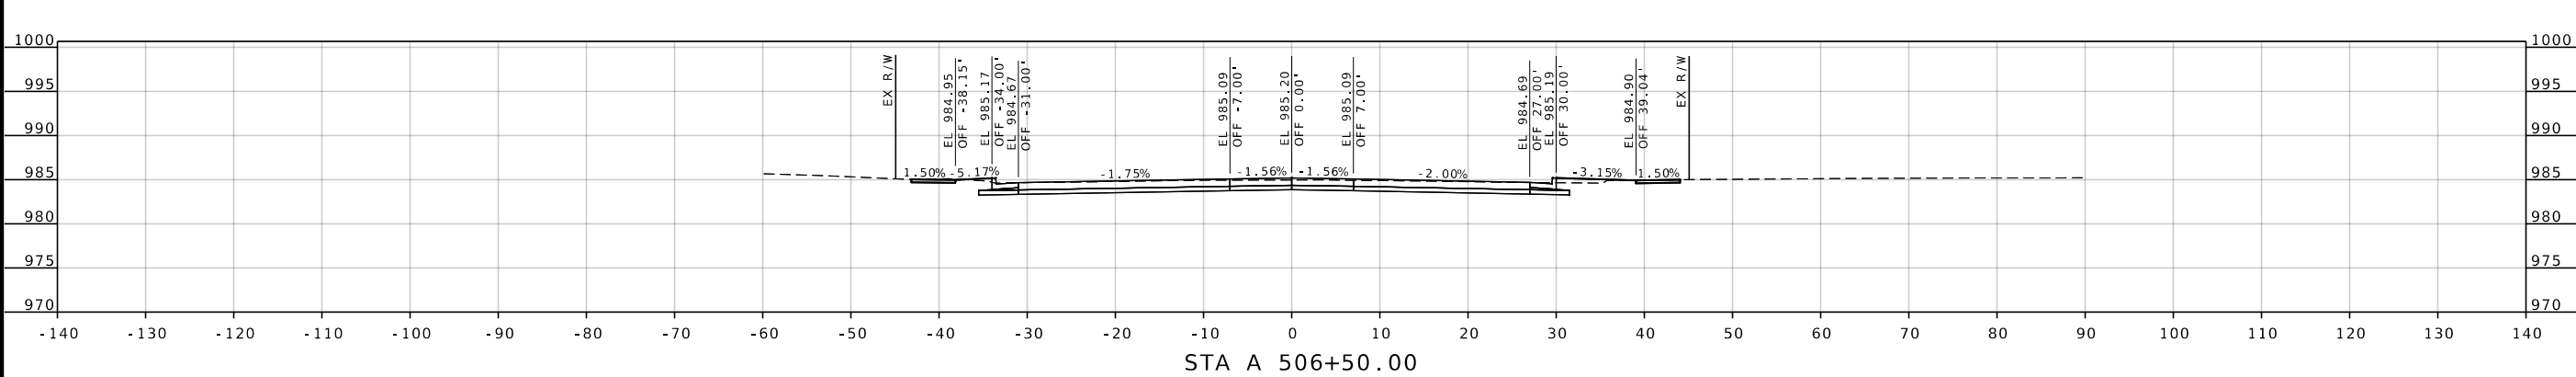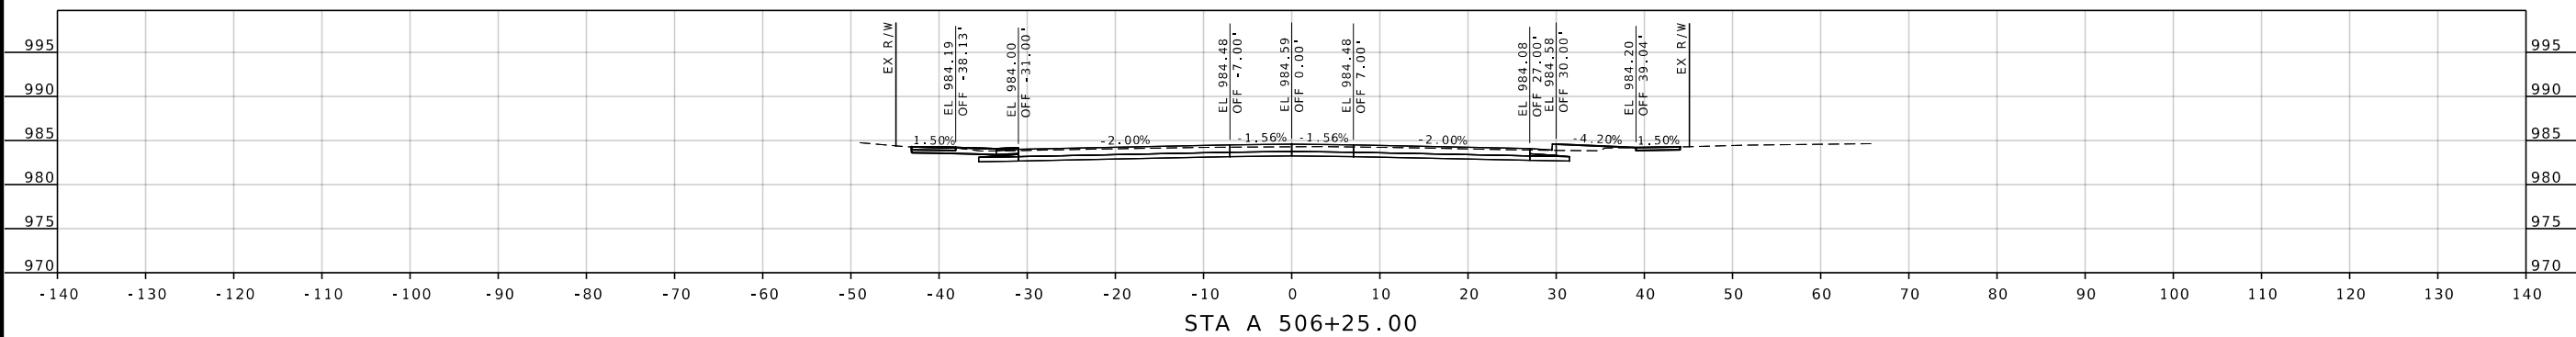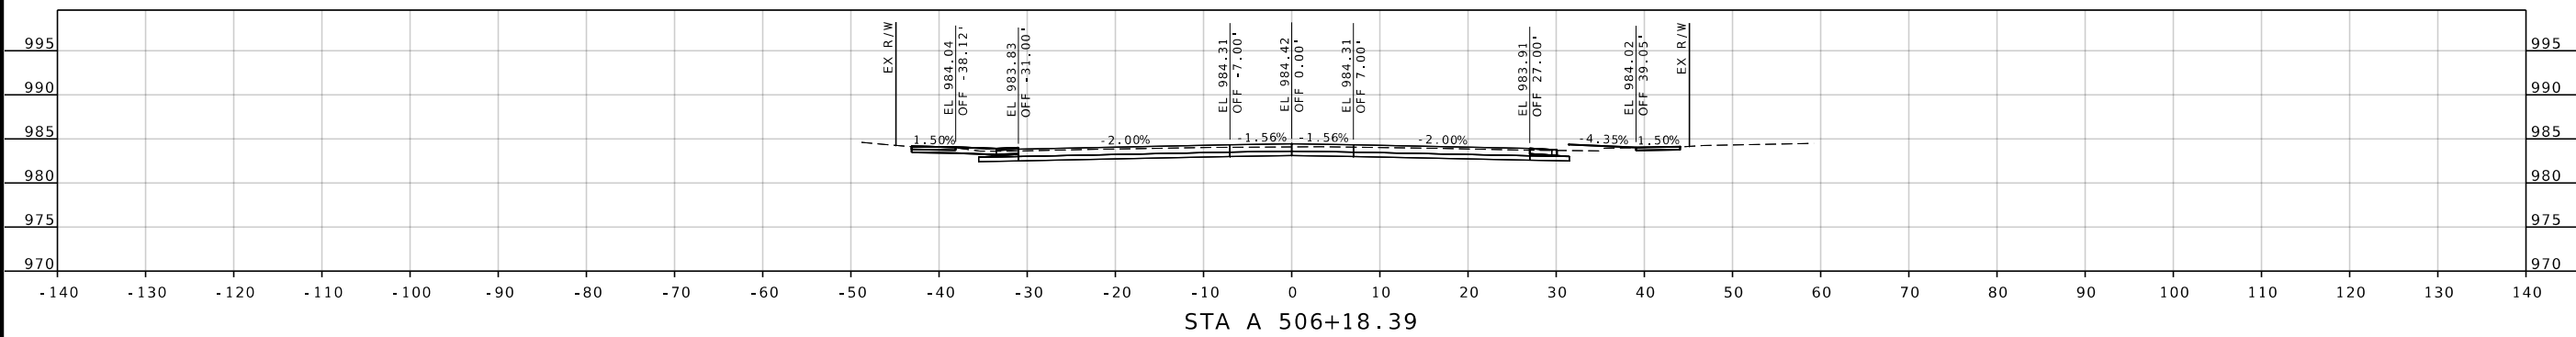

STATE OF MISSOURI

SEAL

NUMBER

E-27133

PROFESSIONAL ENGINEER

DATE PREPARED

8/10/2026

ROUTE

96

DISTRICT

SW

STATE

MO

SHEET NO.

108

COUNTY

JASPER

JOB NO.

JSR0060

CONTRACT ID.

-

PROJECT NO.

-

BRIDGE NO.

-

DESCRIPTION

DATE

MISSOURI HIGHWAYS AND TRANSPORTATION COMMISSION

2215 Fairlawn Dr

Carthage, MO 64836

417.358.9551

COA# 00062

weareown.com


105 WEST CAPITOL

JEFFERSON CITY, MO 65102


1-888-ASK-MODOT (1-888-273-6636)

Engineering beyond!


...\\XS_001-110_JSRO060_i10_96.dgn 5:01:33 PM 8/10/2026

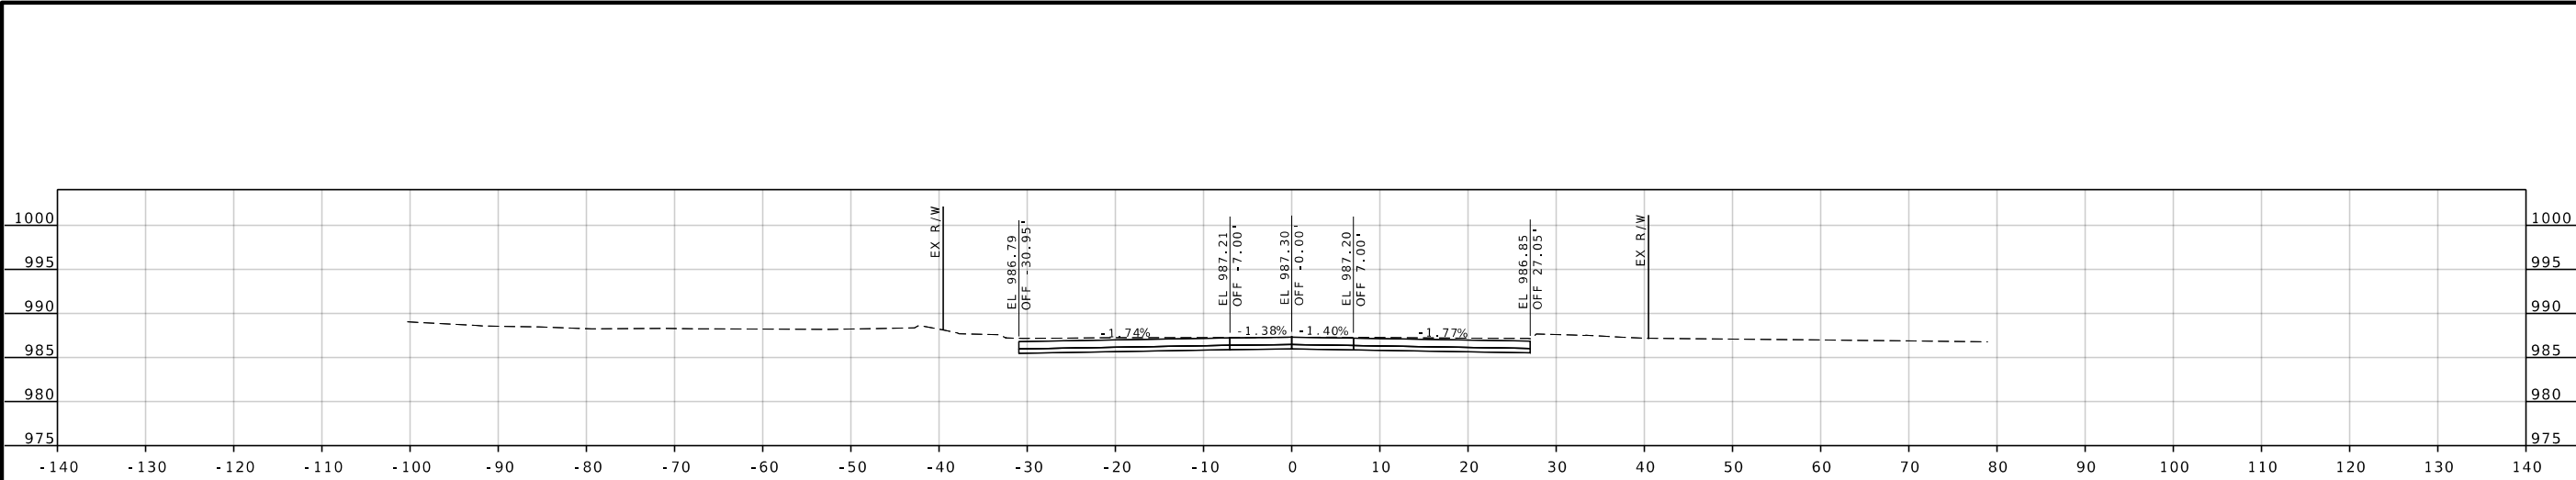


STA A2 0+48.49

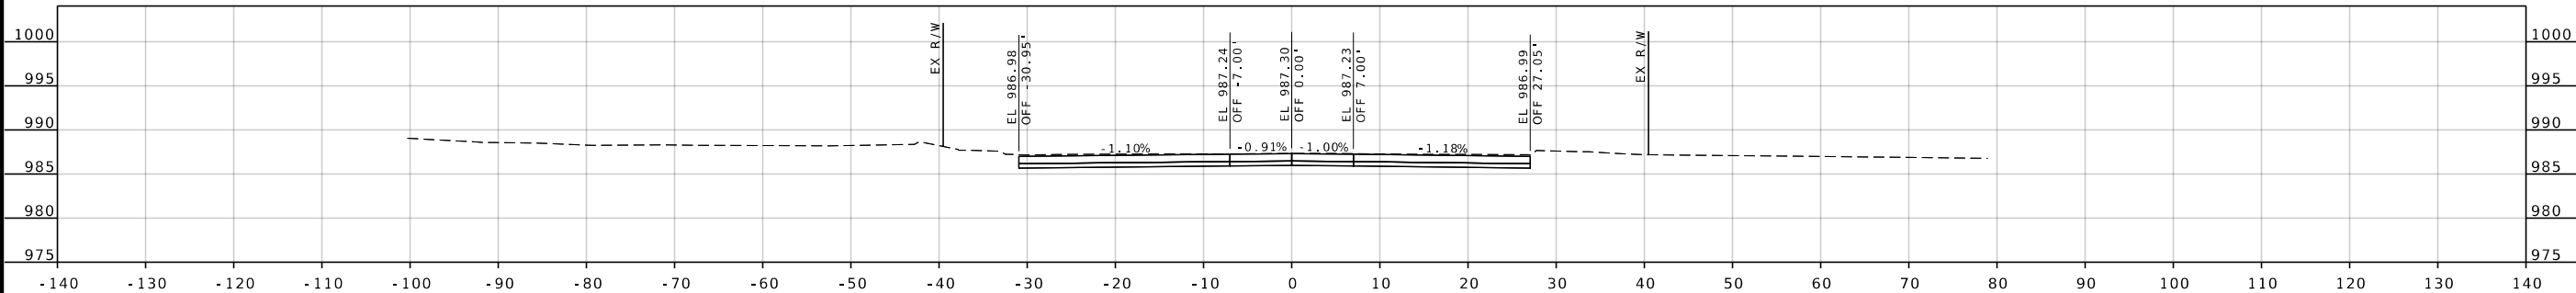

STA A2 0+48.48

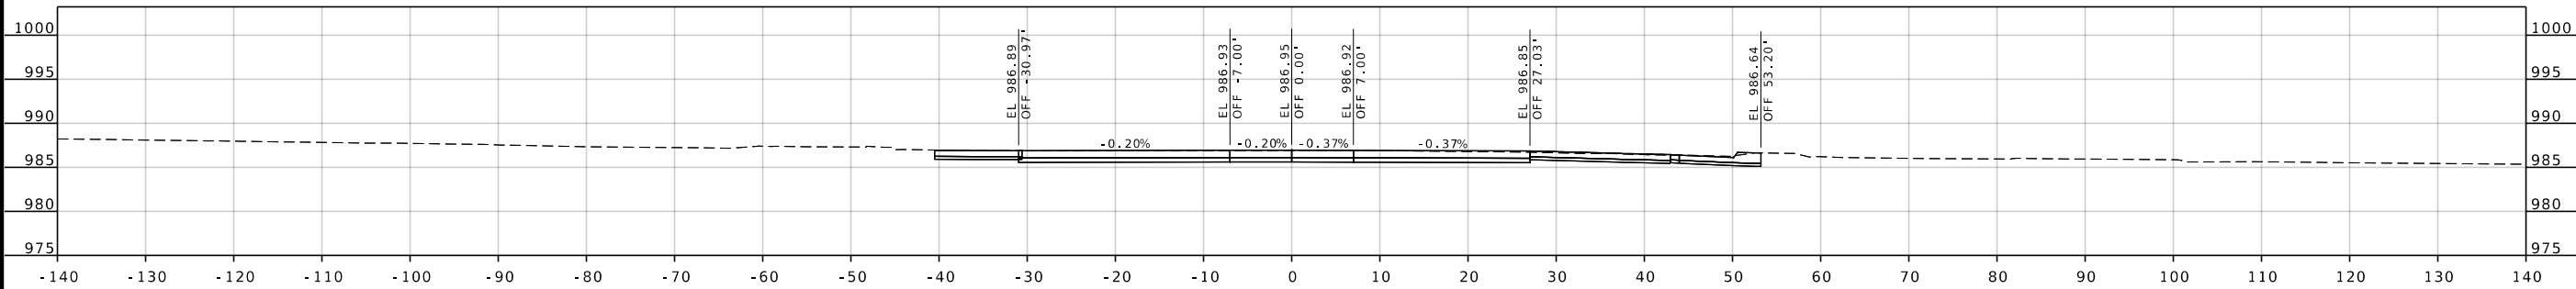

STA A2 0+25.00

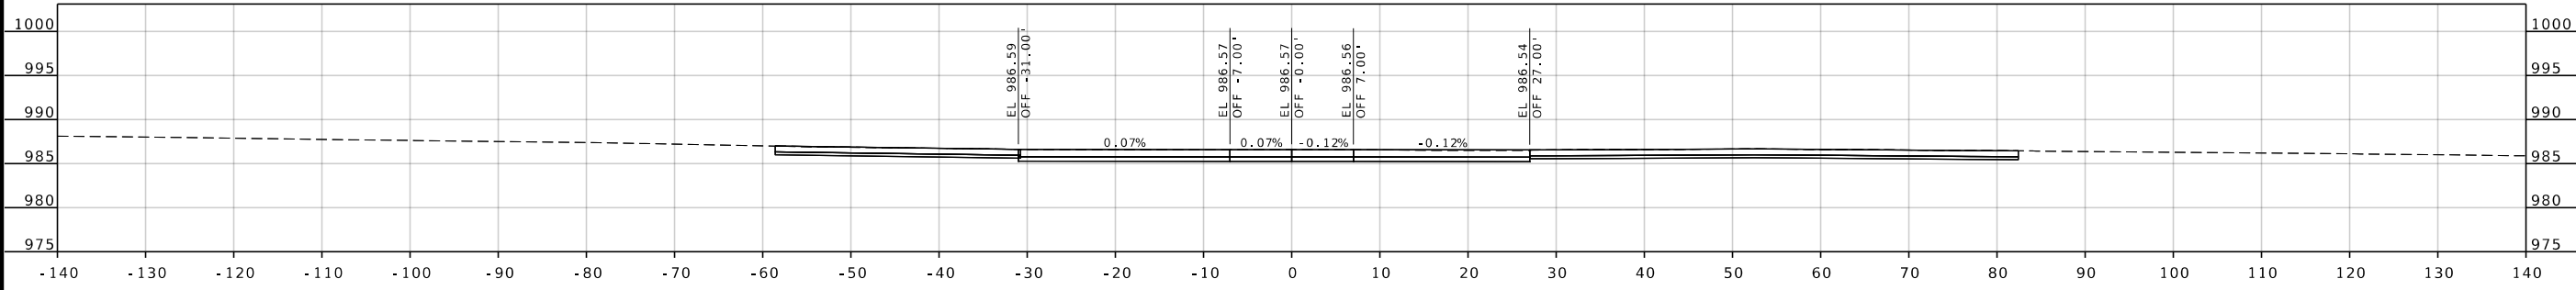

STA A2 0+00.00

STATE OF MISSOURI

SEAN MATLOCK

NUMBER E-27133

PROFESSIONAL ENGINEER

DATE PREPARED

8/10/2026

ROUTE

96

STATE

MO

DISTRICT

SW

SHEET NO.

110

COUNTY

JASPER

JOB NO.

JSR0060

CONTRACT ID.

-

PROJECT NO.

-

BRIDGE NO.

-

DESCRIPTION

DATE

MISSOURI HIGHWAYS AND TRANSPORTATION COMMISSION

105 WEST CAPITOL

JEFFERSON CITY, MO 65102

1-888-ASK-MODOT (1-888-273-6636)

2215 Fairlawn Dr

Carthage, MO 64836




417.358.9551

COA# 00062

weareown.com

Engineering beyond.

...\\XS_001-110_JSR0060_i10_96.dgn 5:01:38 PM 8/10/2026

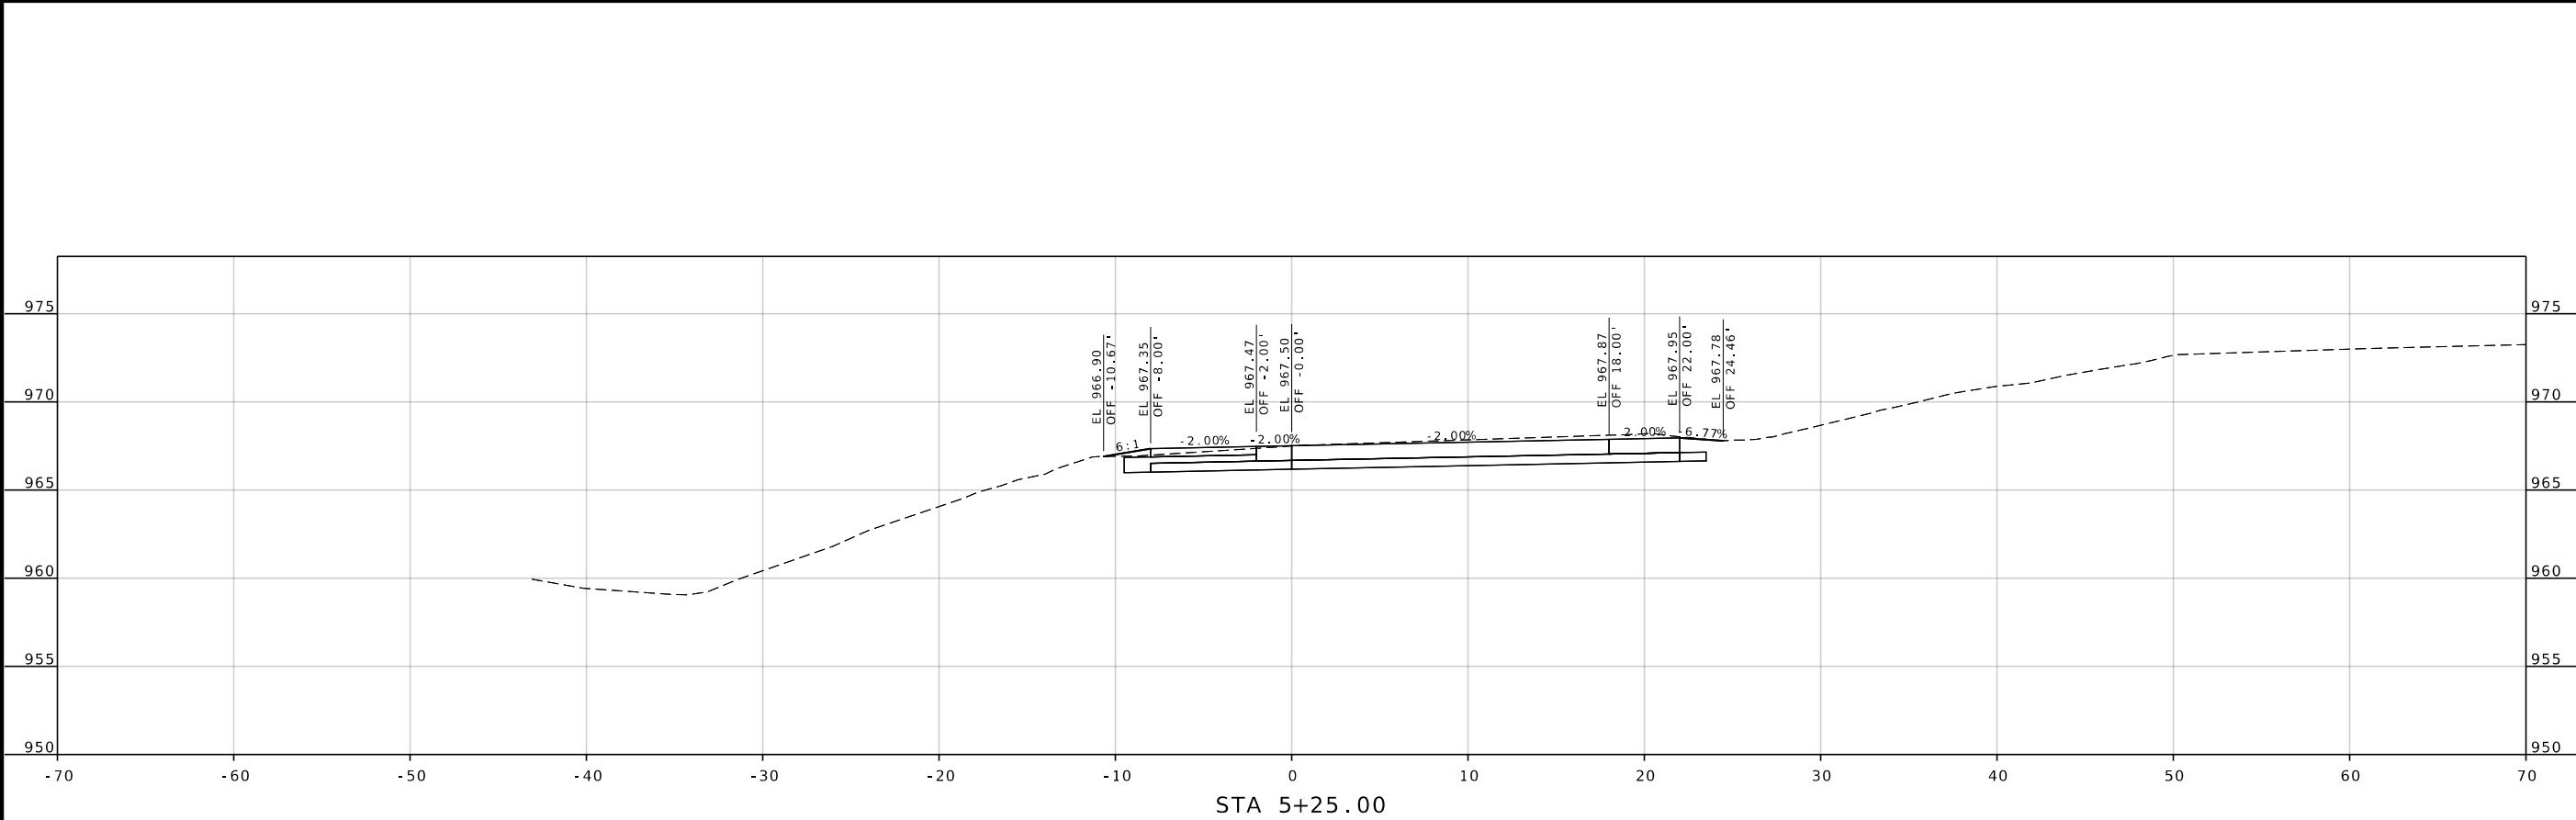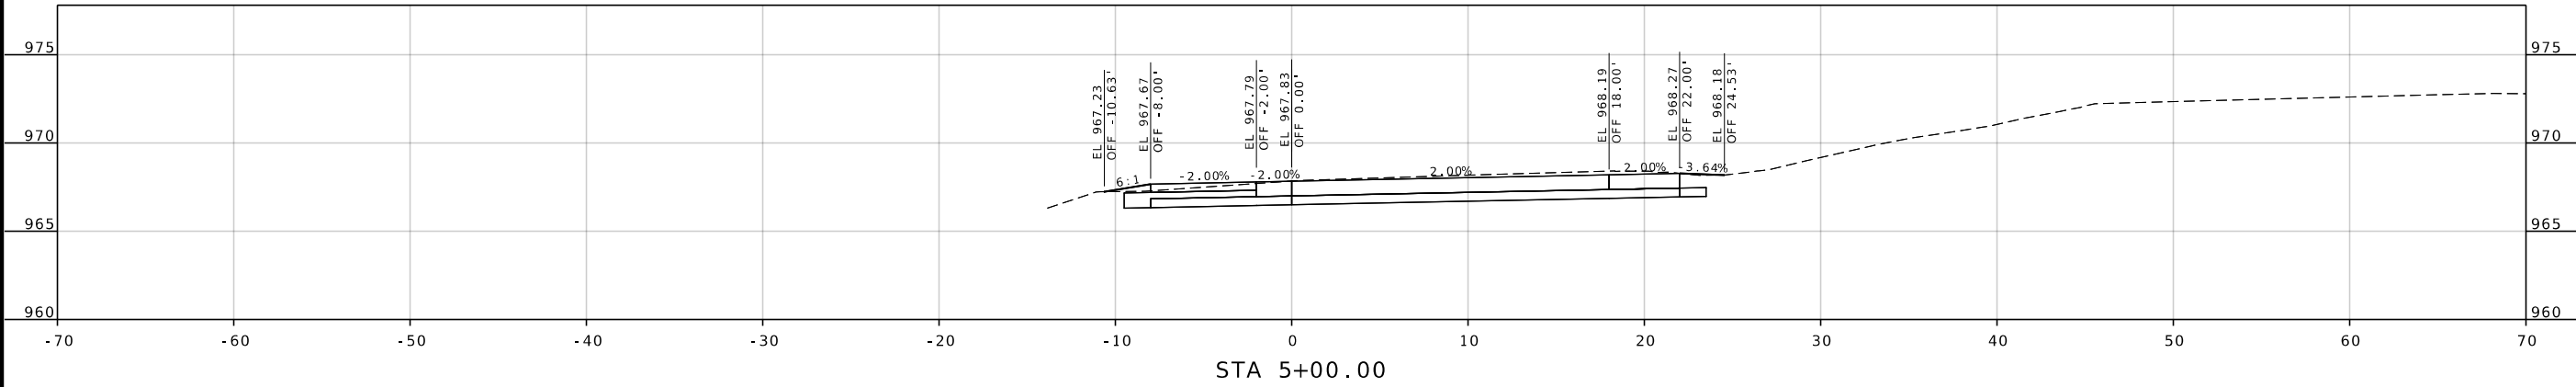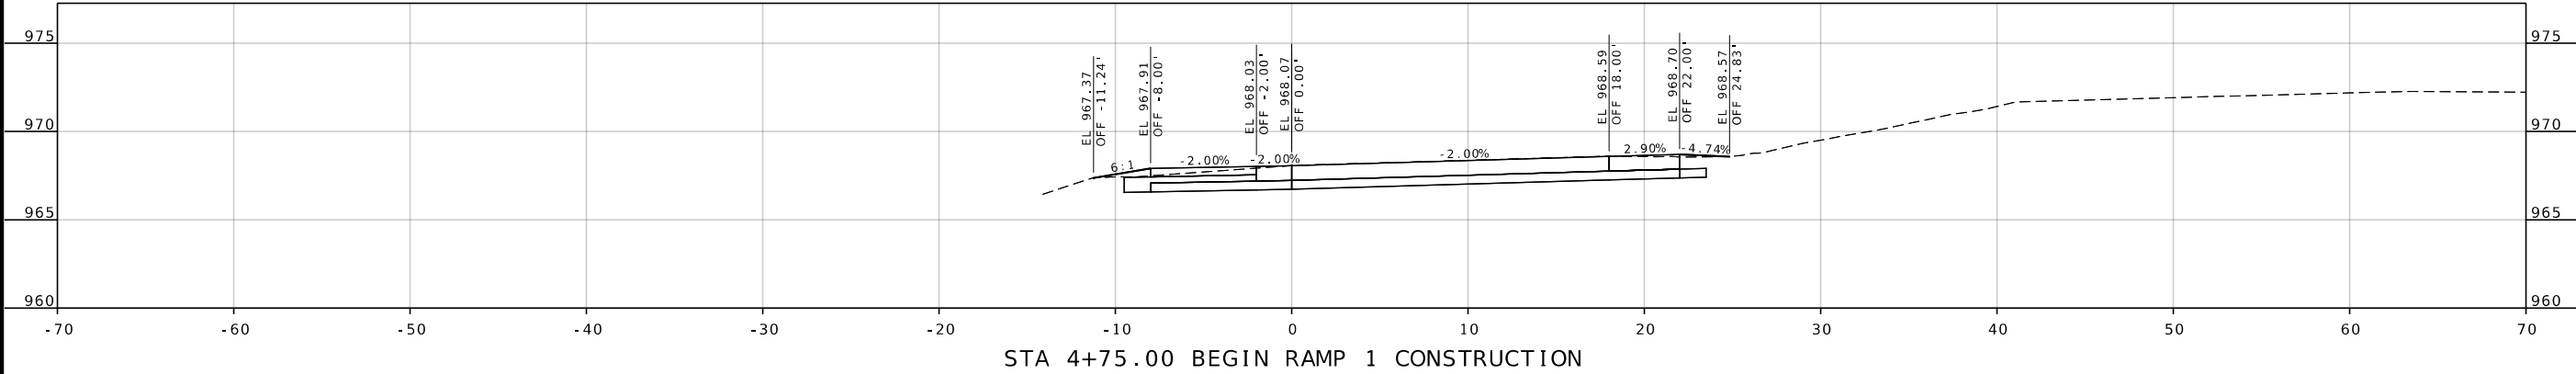

STATE OF MISSOURI
SEAL
WATKINS
NUMBER
E-27133
PROFESSIONAL ENGINEER

DATE PREPARED
8/10/2026

ROUTE
96

DISTRICT
SW

COUNTY
JASPER

JOB NO.
JSR0060

CONTRACT ID.
-

PROJECT NO.
-

BRIDGE NO.
-

DESCRIPTION

DATE

MISSOURI HIGHWAYS AND TRANSPORTATION COMMISSION




105 WEST CAPITOL
JEFFERSON CITY, MO 65102
1-888-ASK-MODOT (1-888-273-6636)

2215 Fairlawn Dr
Carthage, MO 64836
417.358.9551
COA# 00062
weareown.com



Engineering beyond.

... \XS_111-159_JSRO060_i5_RAMPS.dgn 5:01:49 PM 8/10/2026

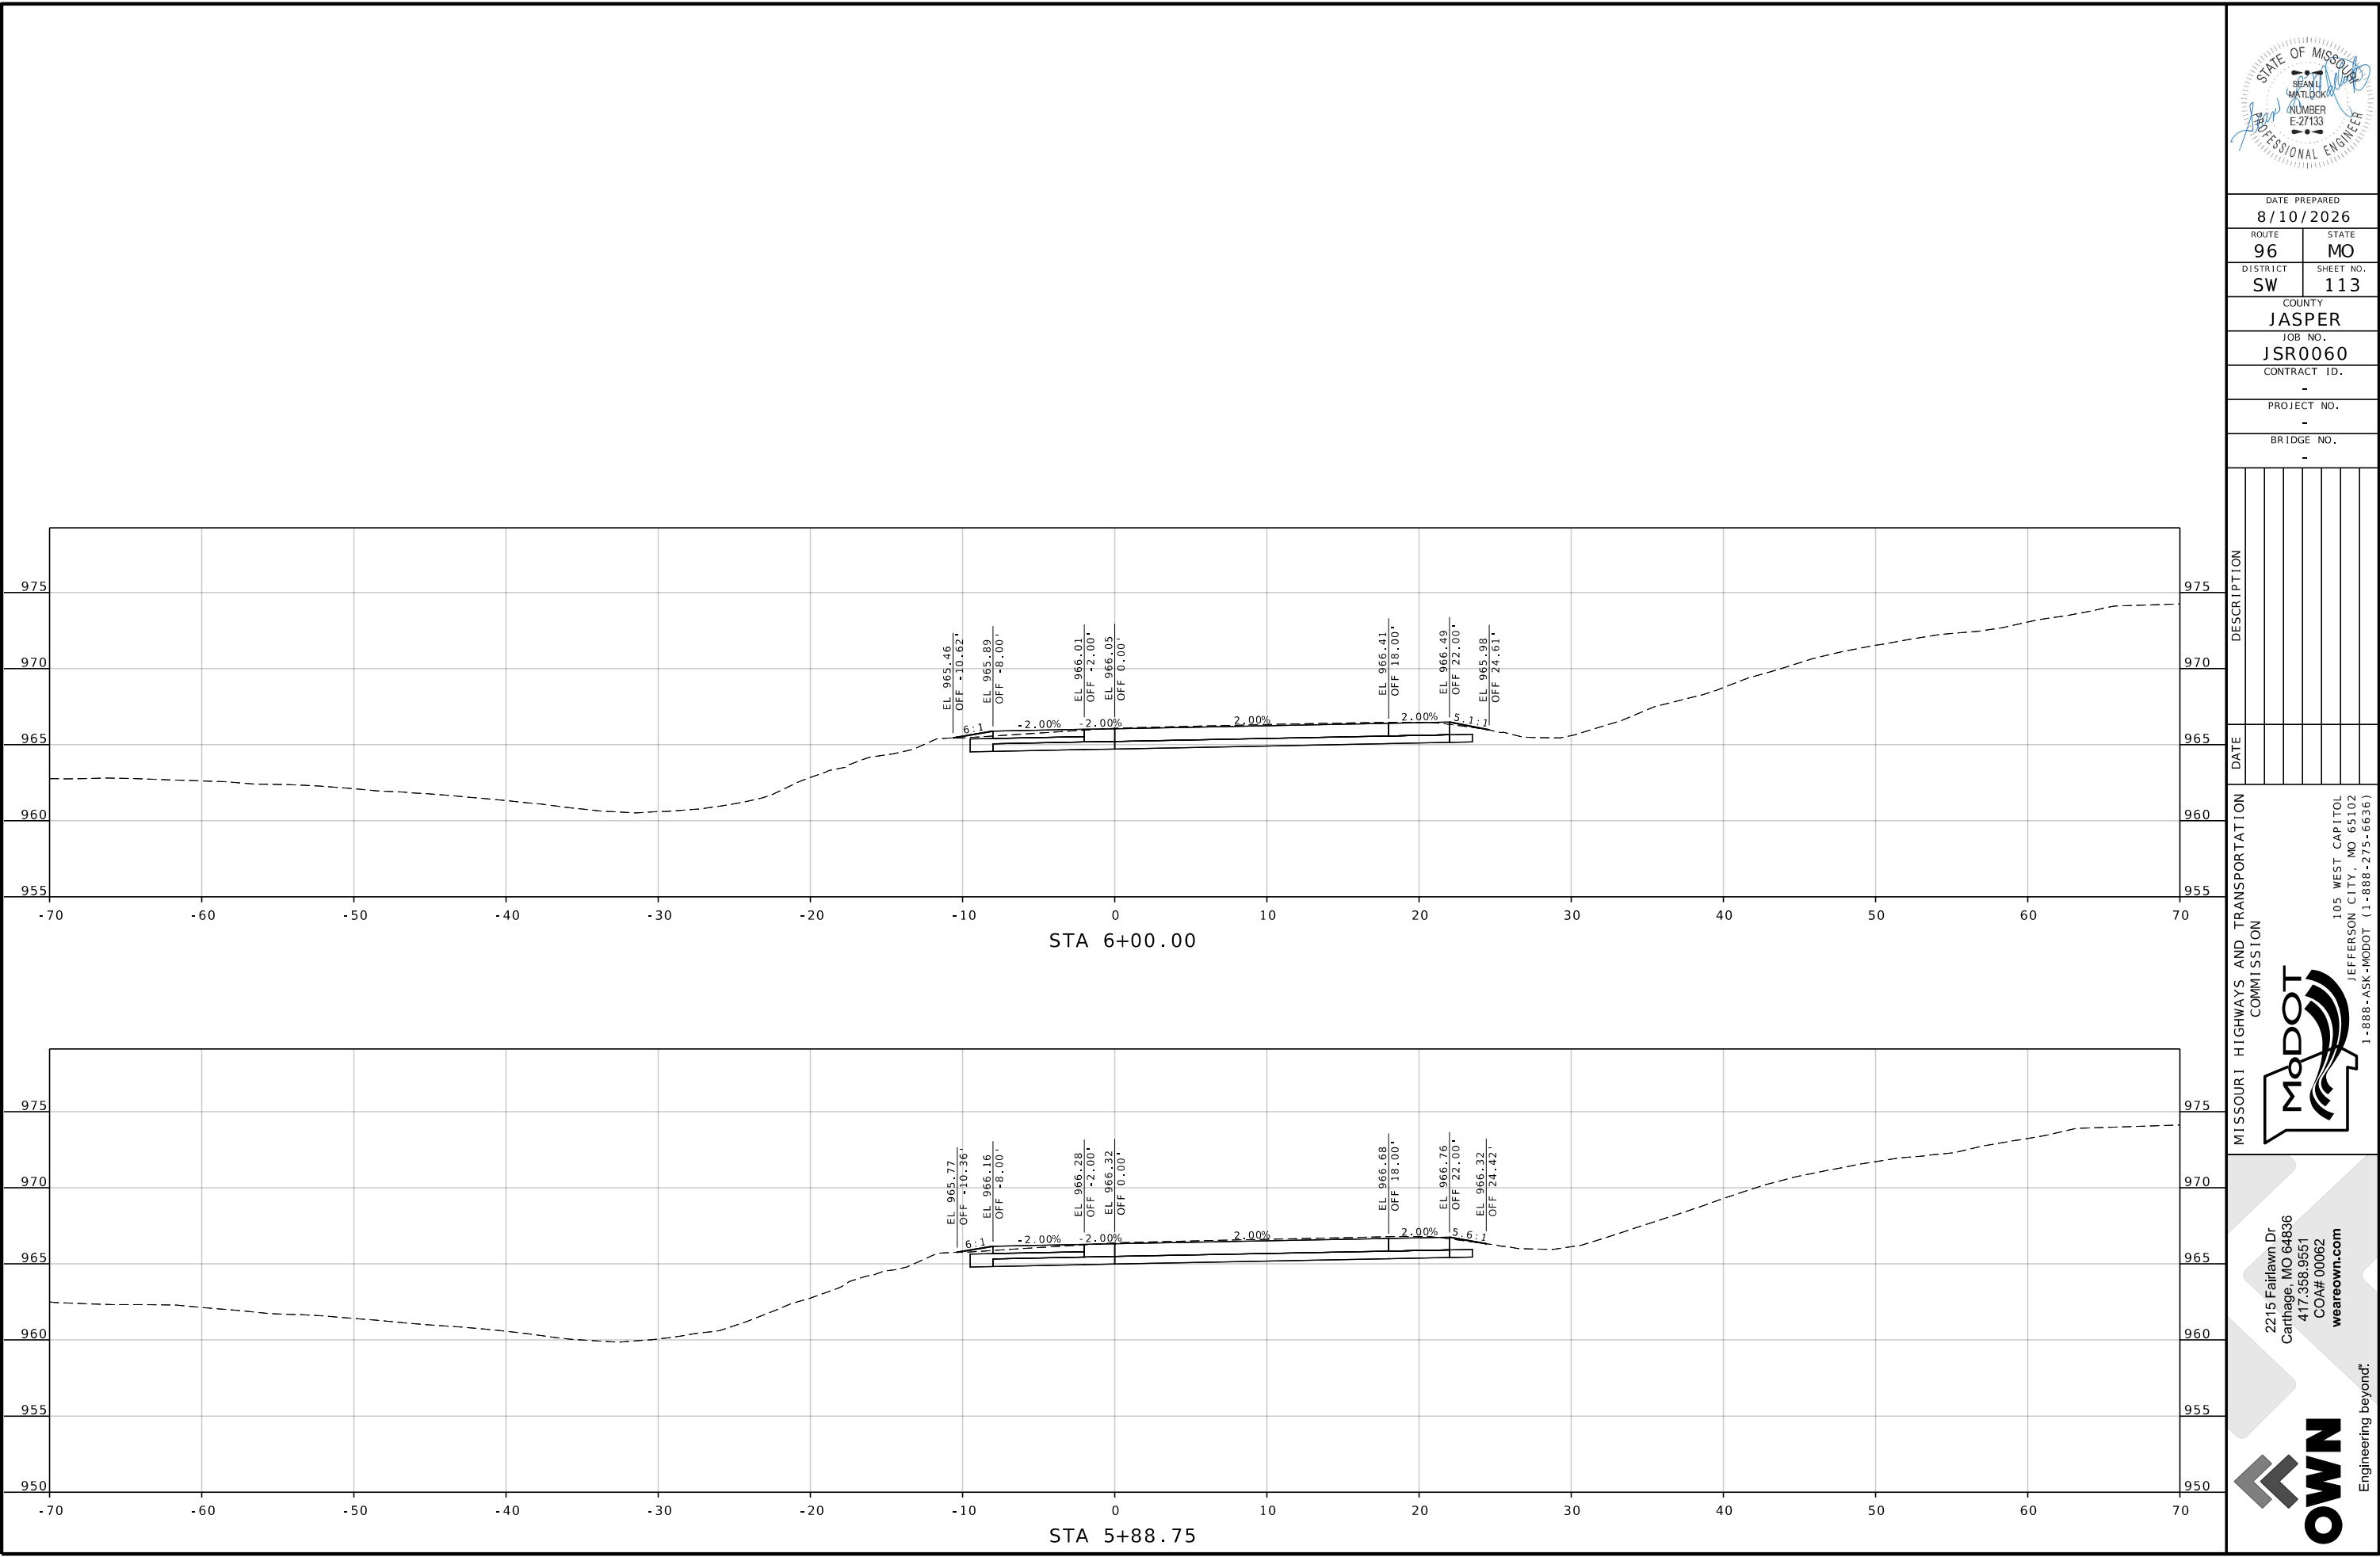

DATE PREPARED		8/10/2026	
ROUTE	96	STATE	MO
DISTRICT	SW	SHEET NO.	113
COUNTY			
JASPER			
JOB NO.			
JSR0060			
CONTRACT ID.			
-			
PROJECT NO.			
-			
BRIDGE NO.			
-			



DATE	DESCRIPTION

MISSOURI HIGHWAYS AND TRANSPORTATION COMMISSION

105 WEST CAPITOL
JEFFERSON CITY, MO 65102
1-888-ASK-MODOT (1-888-273-6636)

2215 Fairlawn Dr
Carthage, MO 64836
417.358.9551
COA# 00062
weareown.com

Engineering beyond!

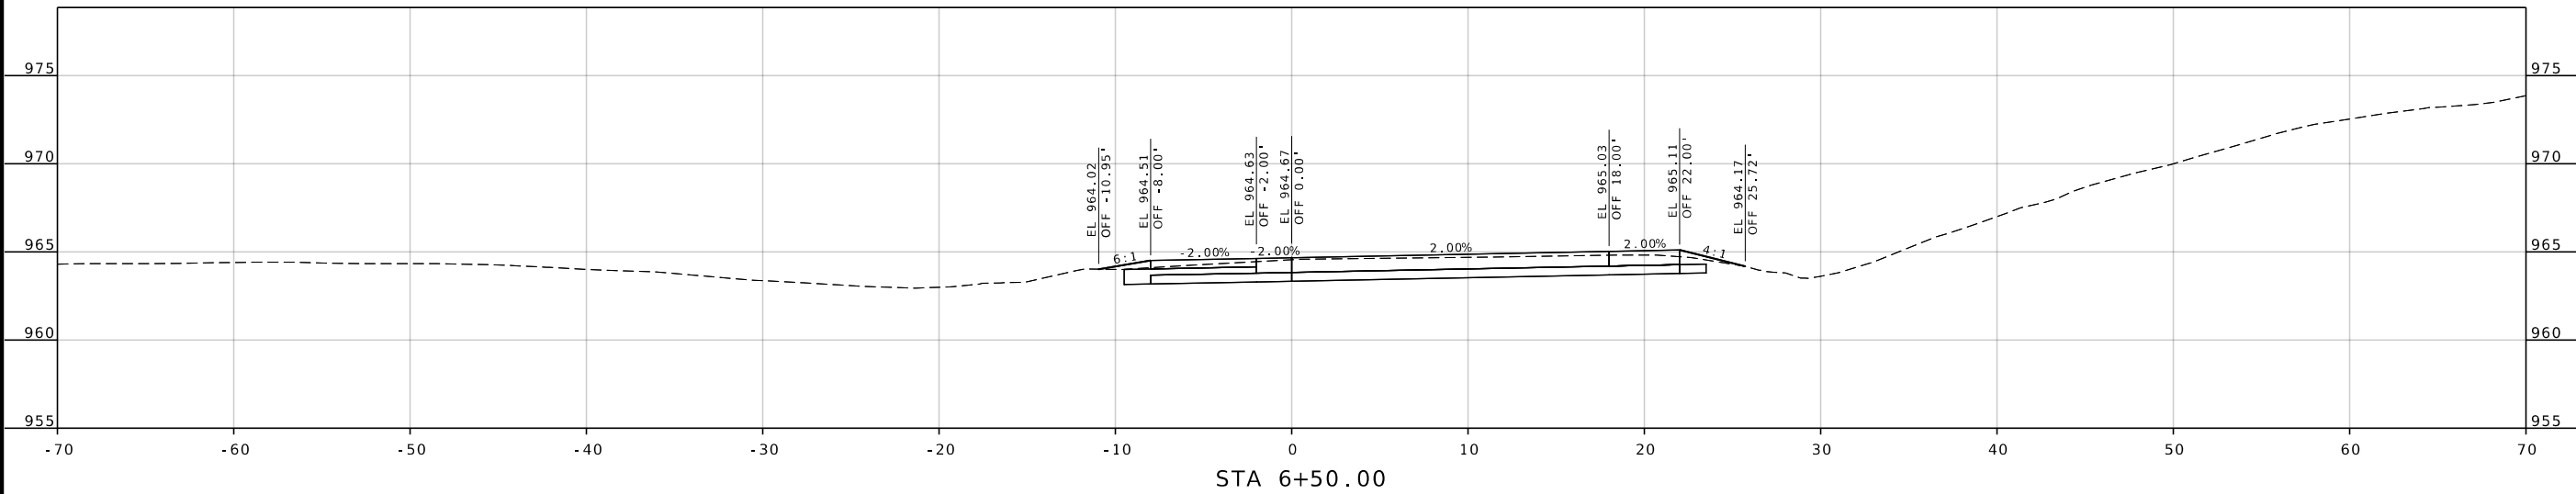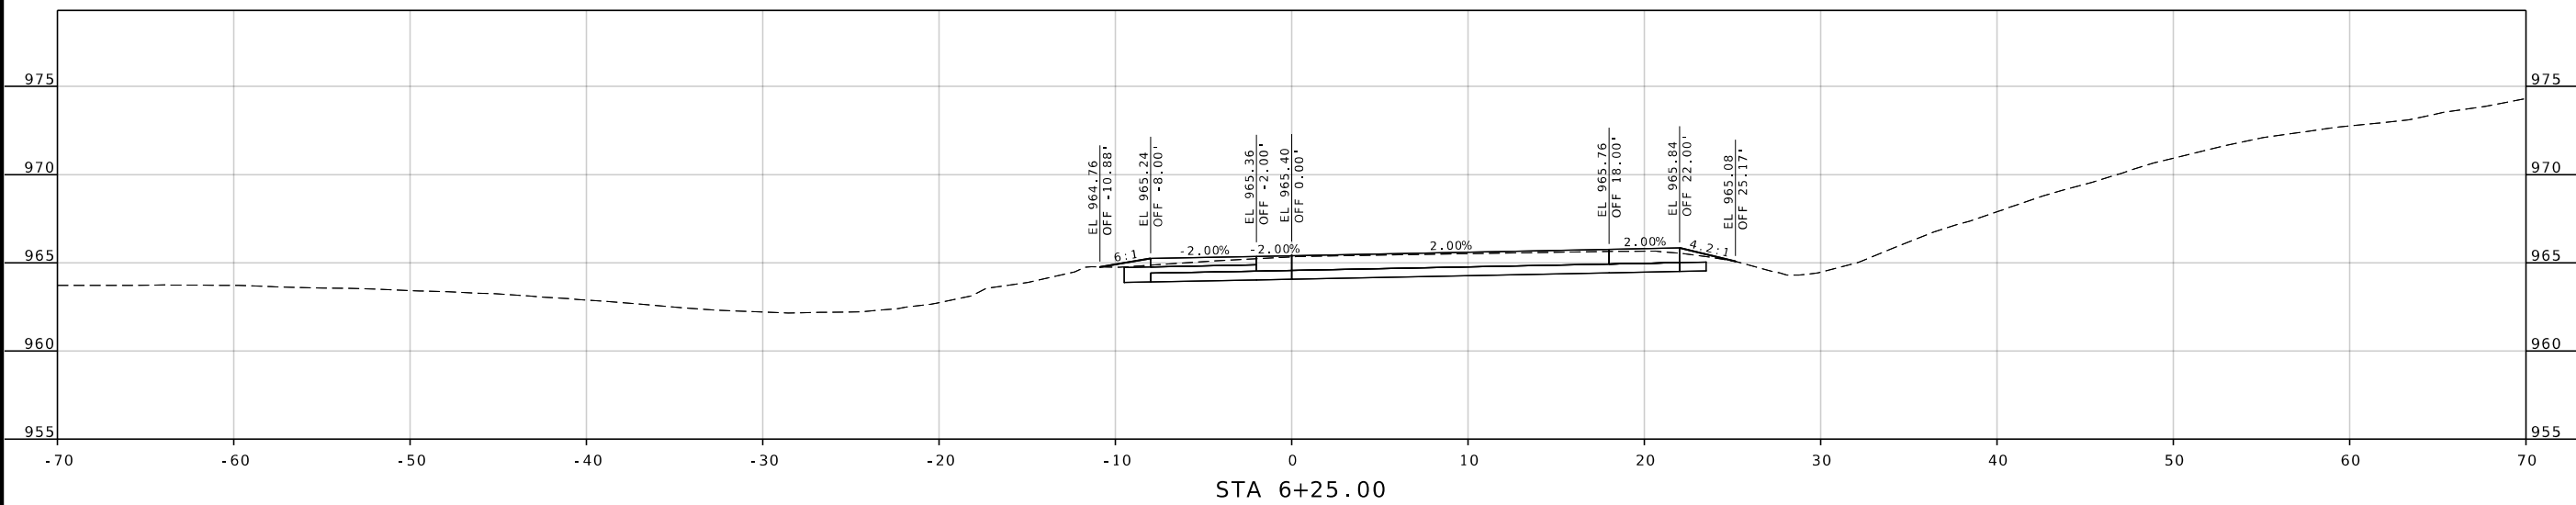DATE PREPARED
09-08-06 17:05

ROUTE	STATE
96	MO

DISTRICT	SHEET NO
SW	114

COUNTY
JASPER

JOB NO.
JSR0060

CONTRACT ID.





PROJECT NO.

BRIDGE NO.

[illegible]MISSOURI HIGHWAYS AND TRANSPORTATION
COMMISSION

2215 Fairlawn Dr
Carthage, MO 64836
417.358.9551
COA# 00062
weareown.com



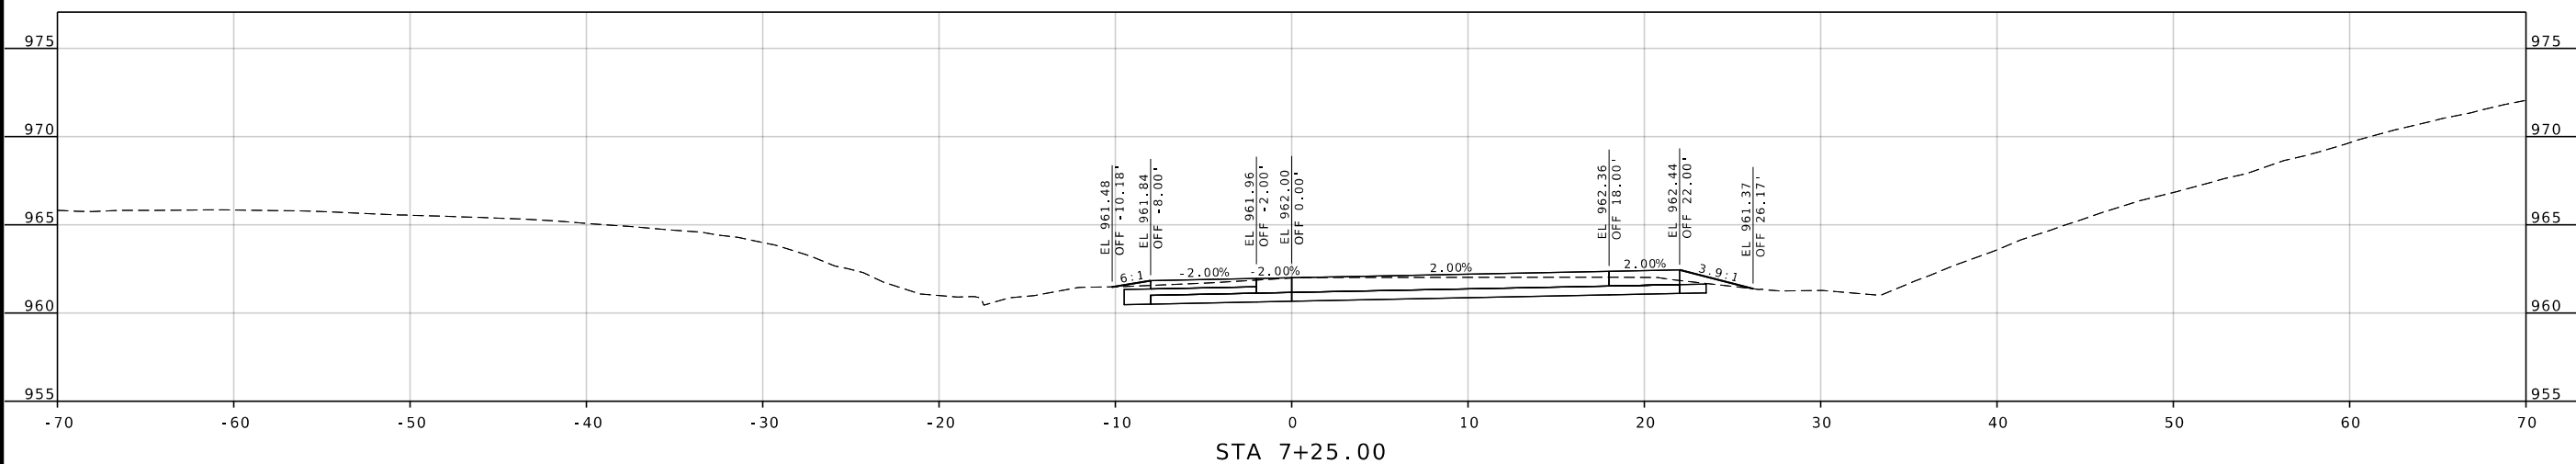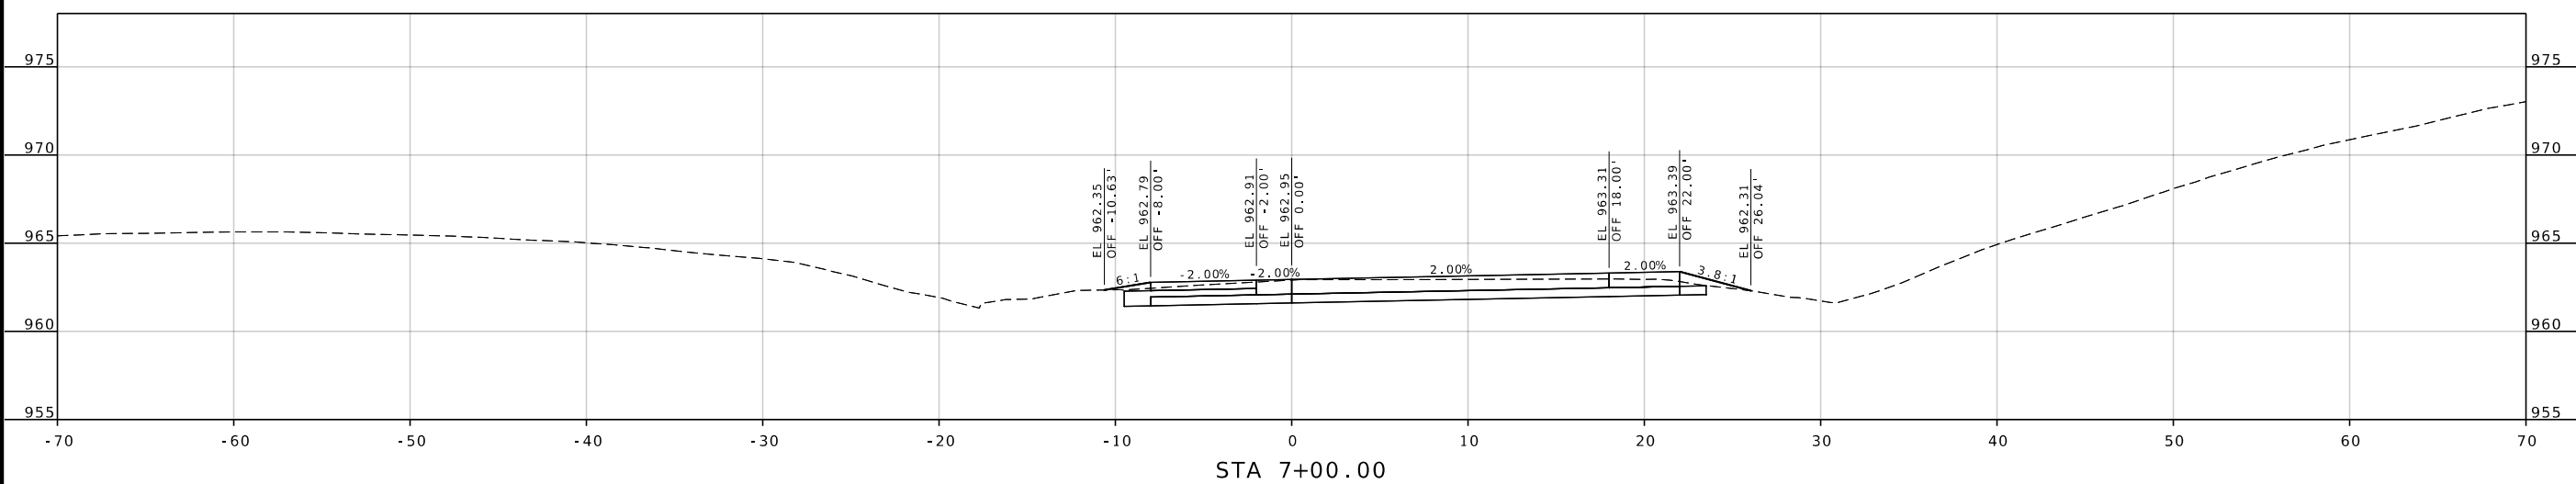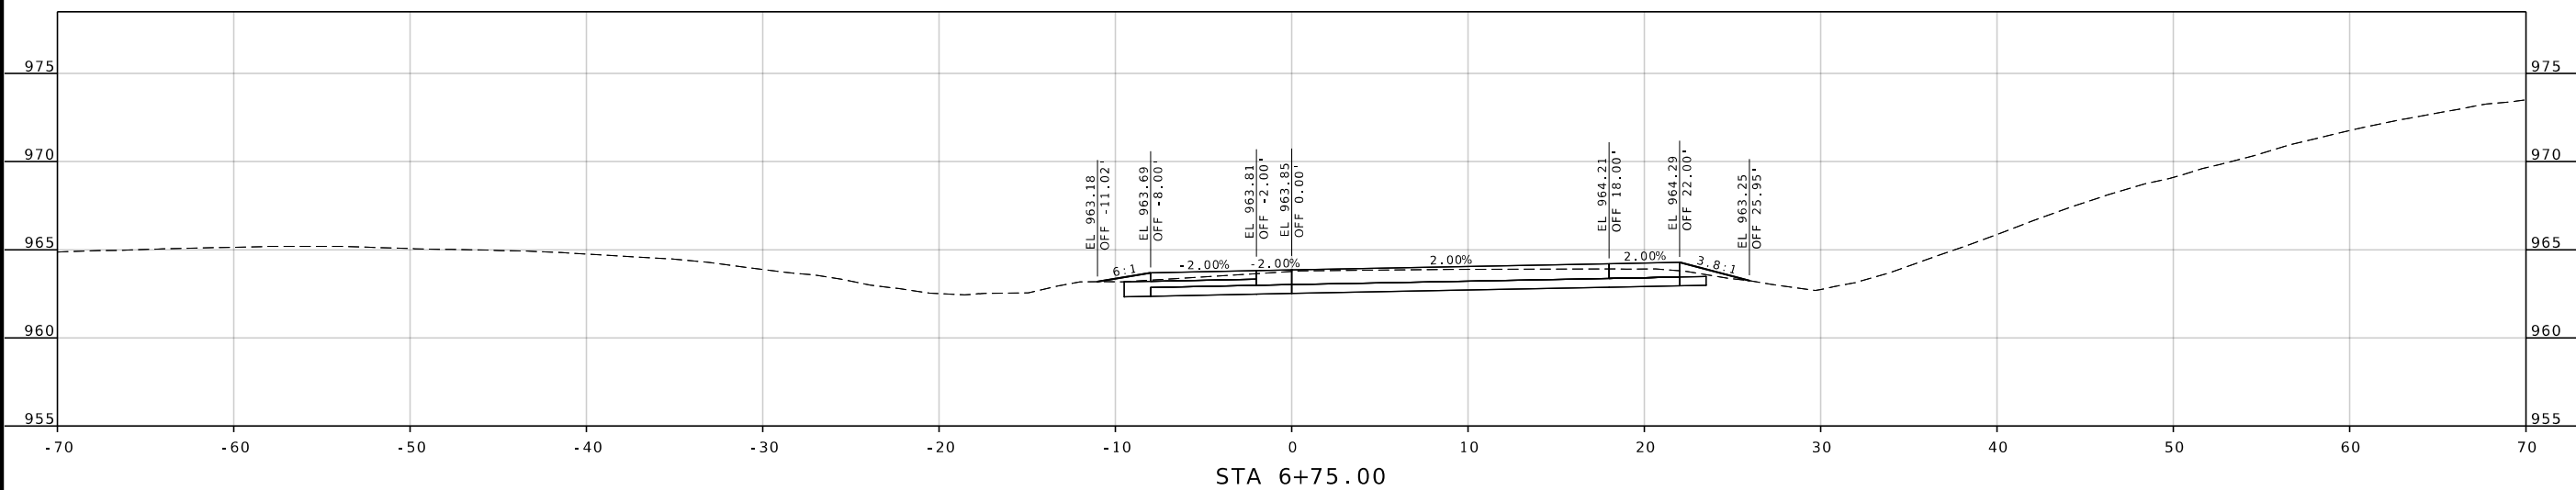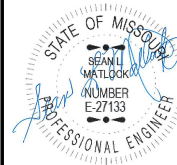

DATE PREPARED

8/10/2026

ROUTE	STATE
06	MD

96	MO
----	----

DISTRICT	SHEET NO
GW	115

SW	115
----	-----

COUNTY
LAGUER

JASPER

JOB NO.
10000000

JSR0060

CONTRACT ID.

—

PROJECT NO.


—

BRIDGE NO.

—


[illegible]

WAYS AND TRANSPORTATION
COMMISSION

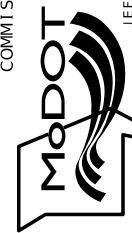
MISSOURI HIGHWAYS AND TRANSPORTATION
COMMISSION

105 WEST CAPITOL
JEFFERSON CITY, MO 65102
1-888-ASK-MODOT (1-888-275-6636)

2215 Fairlawn Dr
Carthage, MO 64836
417.358.9551
COA# 00062
weareown.com

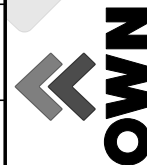

Engineering beyond[™].

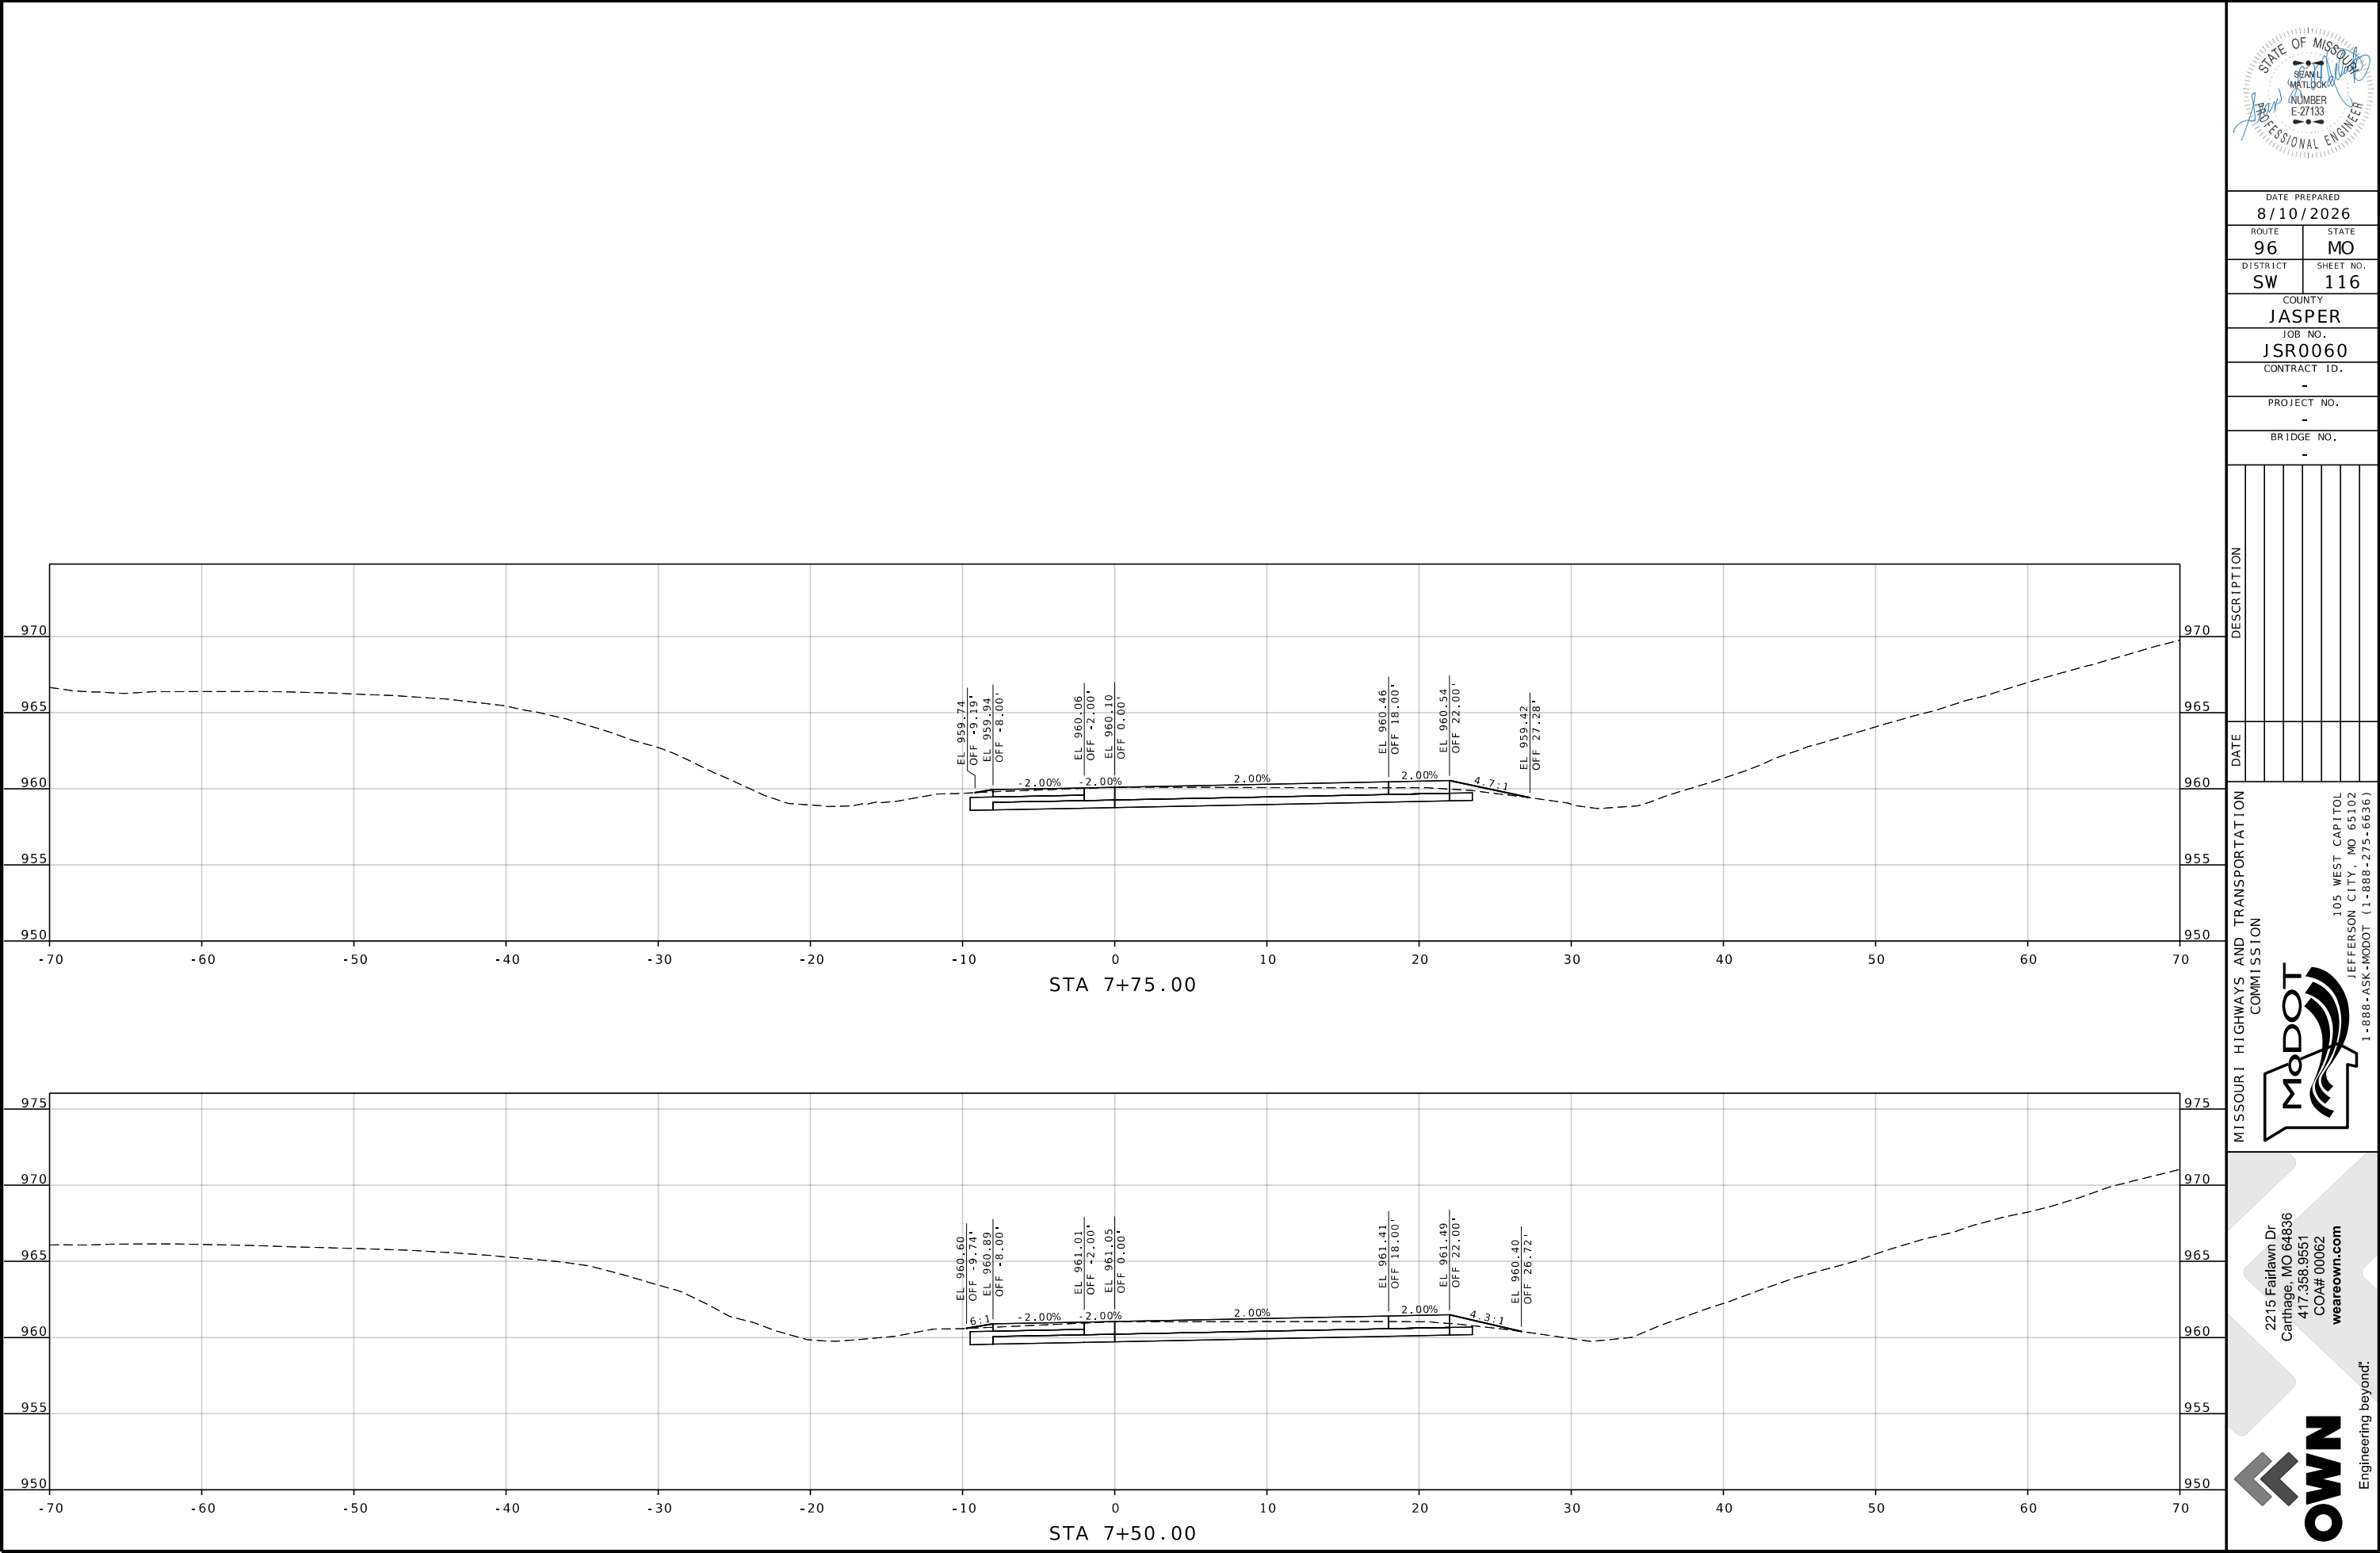

DATE PREPARED		8/10/2026
ROUTE	96	STATE
DISTRICT	SW	SHEET NO.
COUNTY		JASPER
JOB NO.		JSR0060
CONTRACT ID.		-
PROJECT NO.		-
BRIDGE NO.		-




DESCRIPTION	DATE

MISSOURI HIGHWAYS AND TRANSPORTATION COMMISSION

105 WEST CAPITOL
JEFFERSON CITY, MO 65102
1-888-ASK-MODOT (1-888-273-6636)

2215 Fairlawn Dr
Carthage, MO 64836
417.358.9551
COA# 00062
weareown.com

Engineering beyond!

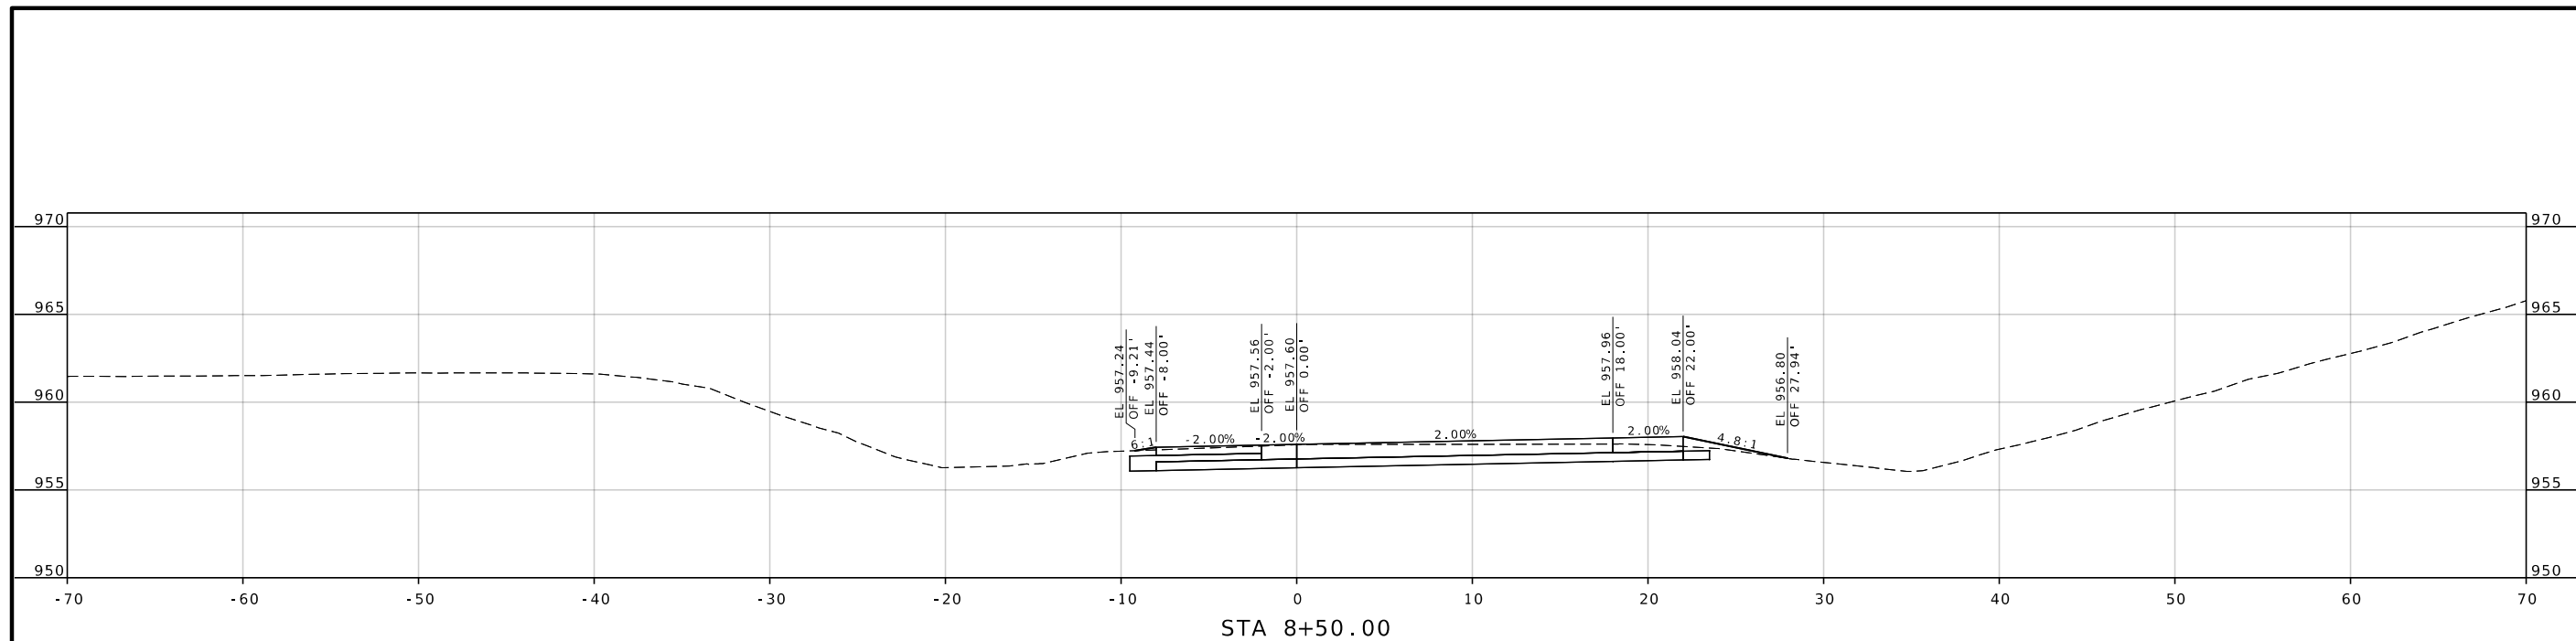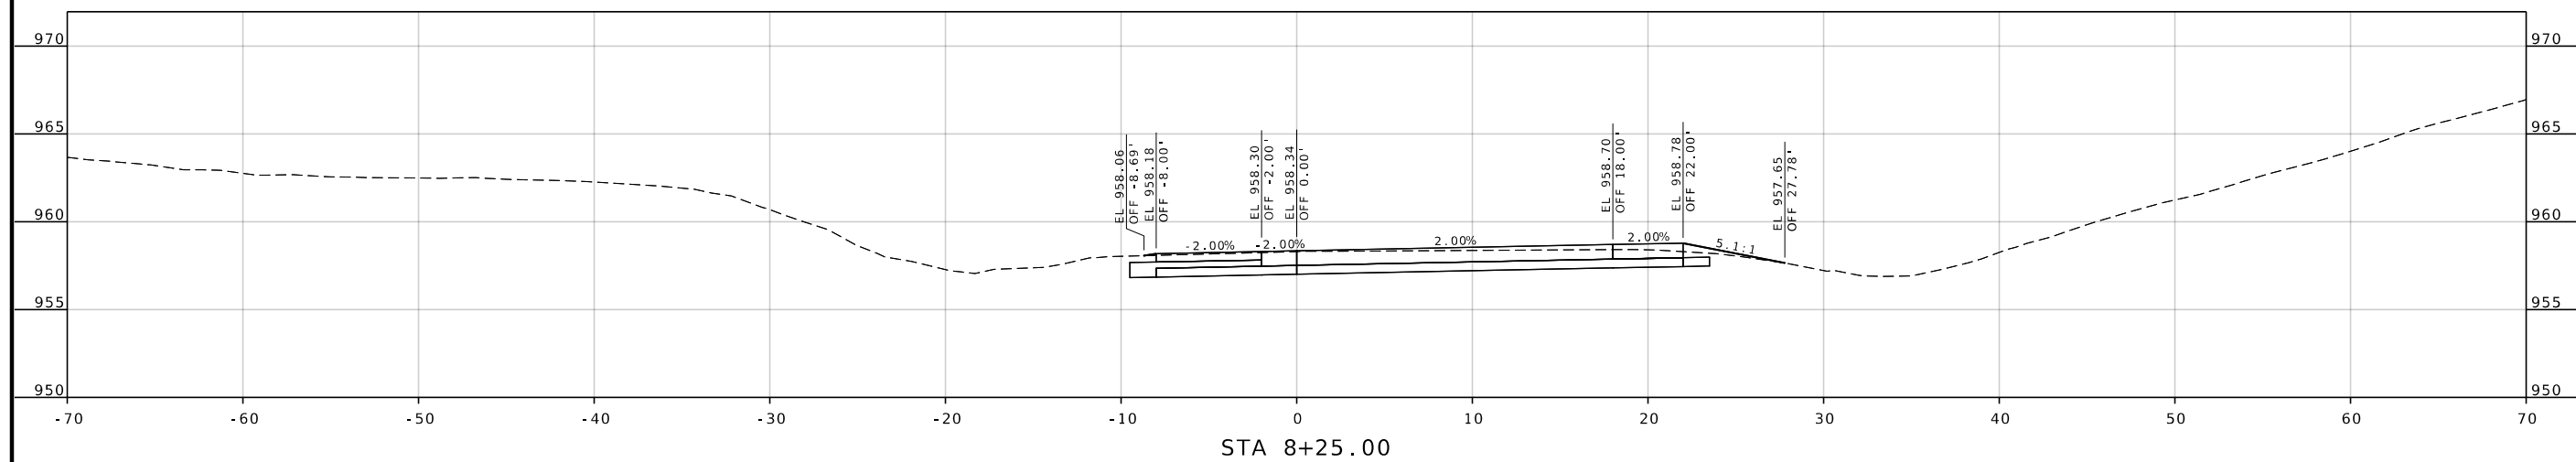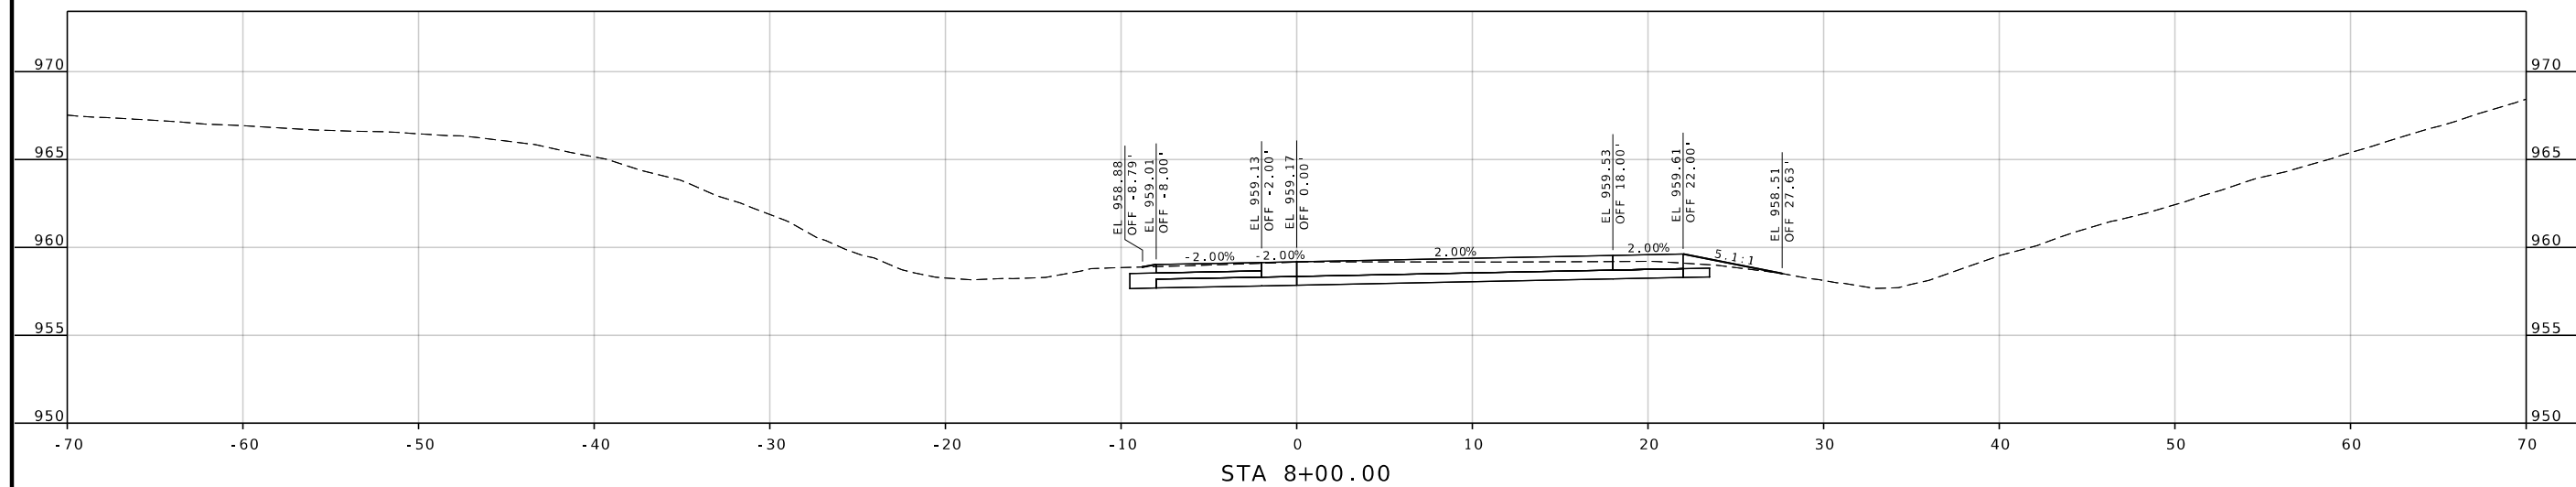

DATE PREPARED

ROUTE	STATE
-------	-------

DISTRICT	SHEET NO.
----------	-----------

COUNTY

JOB NO.


CONTRACT ID.




PROJECT NO.

BRIDGE NO.

[illegible]MISSOURI HIGHWAYS AND TRANSPORTATION
COMMISSION

2215 Fairlawn Dr
Carthage, MO 64836
417.358.9551
COA# 00062
weareown.com

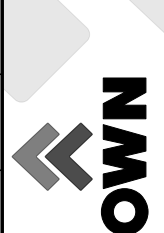

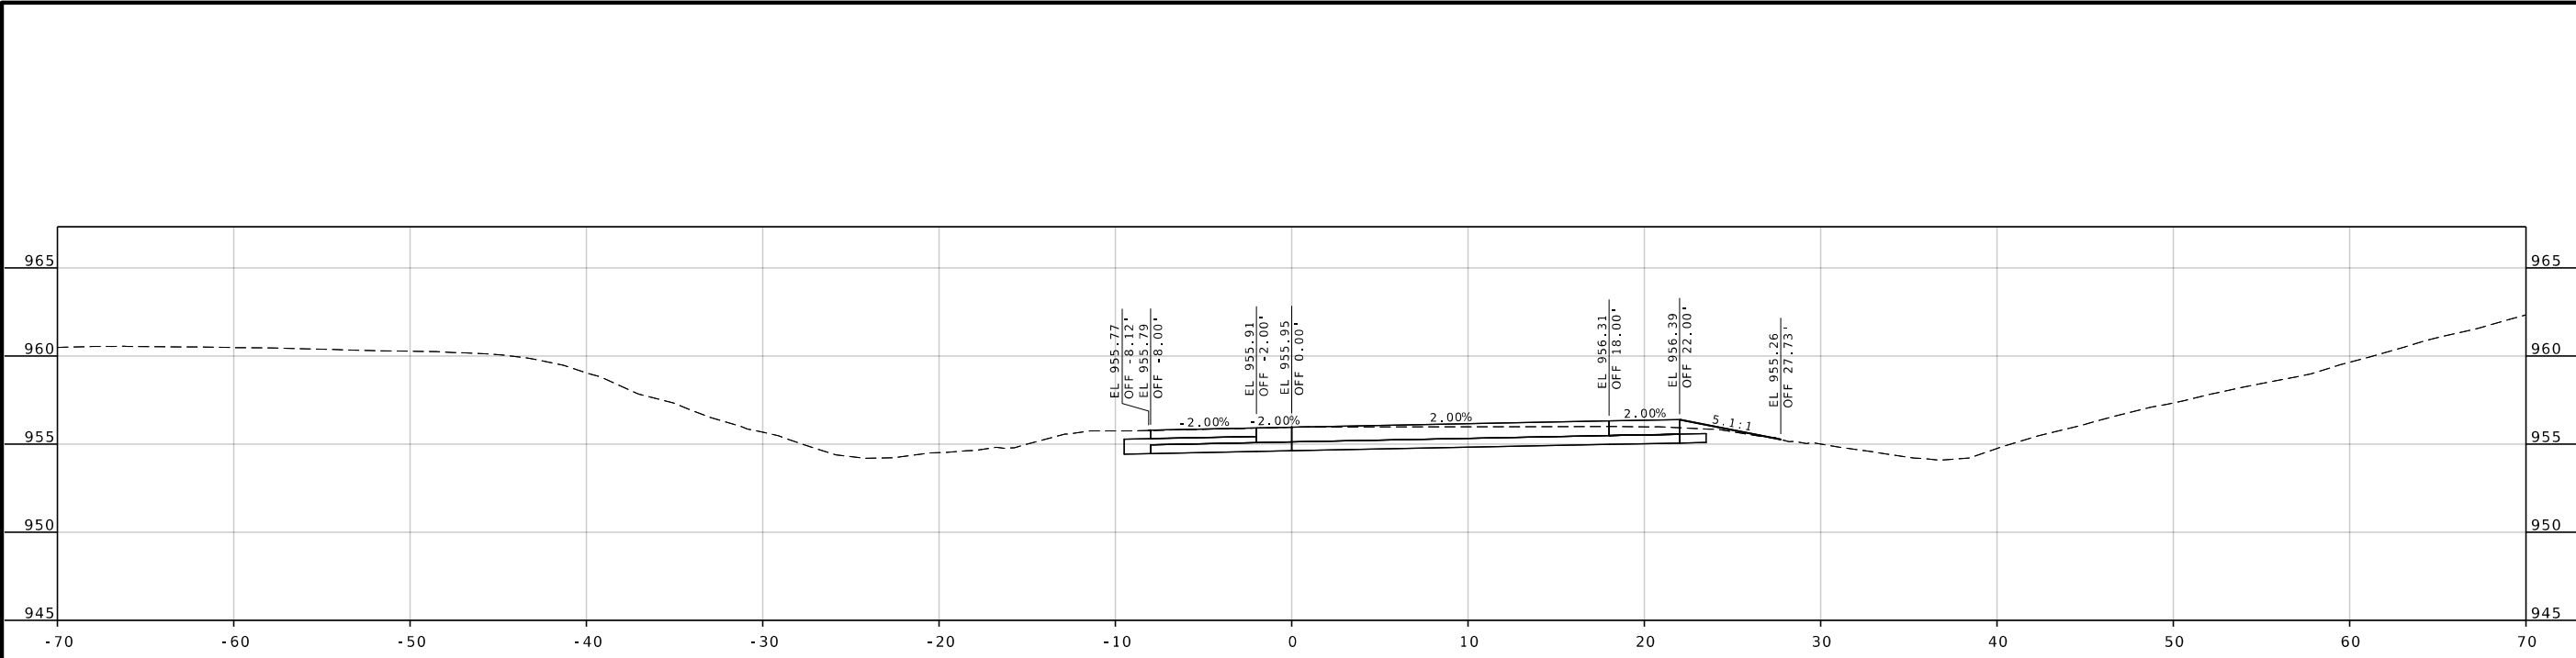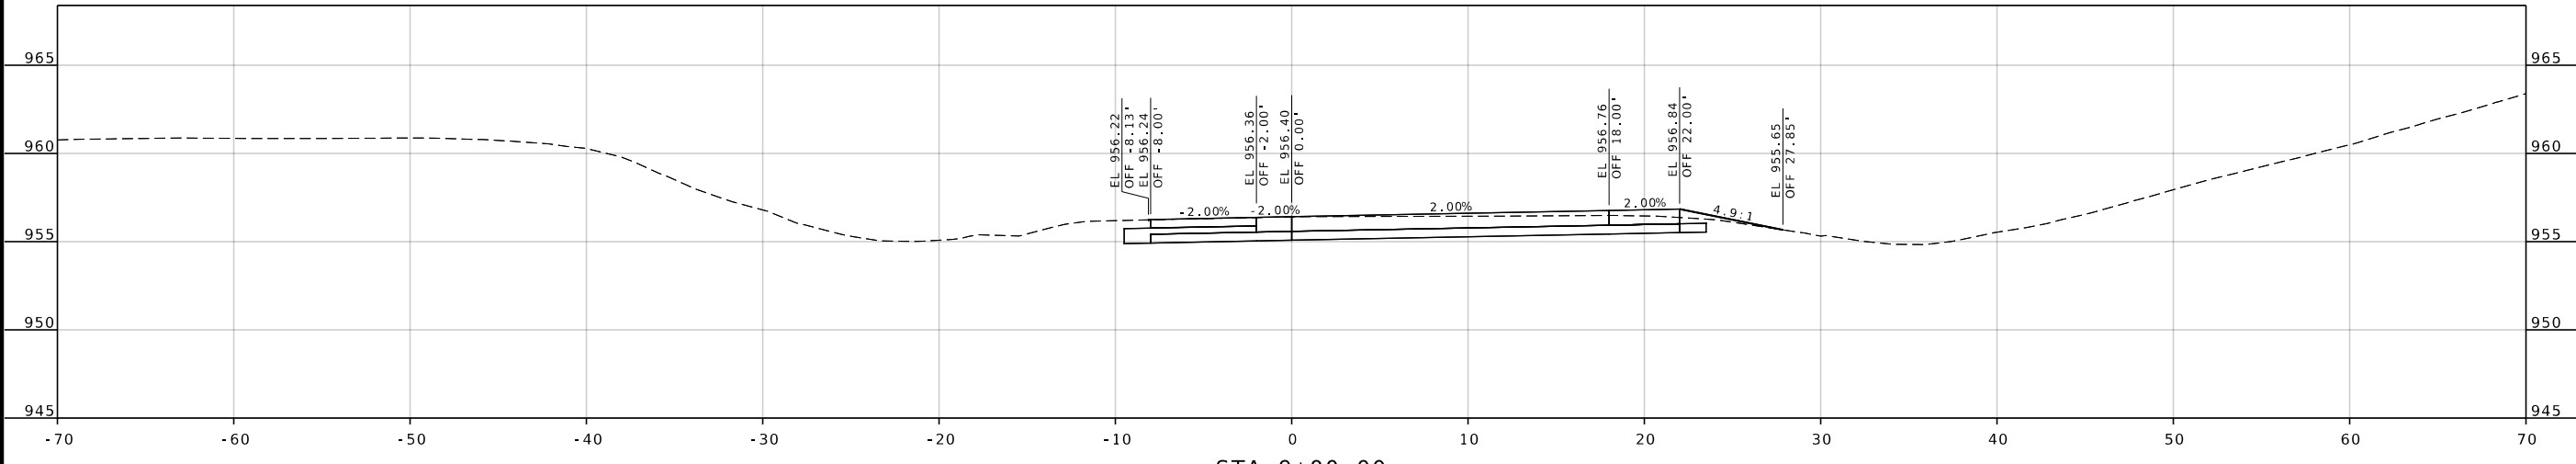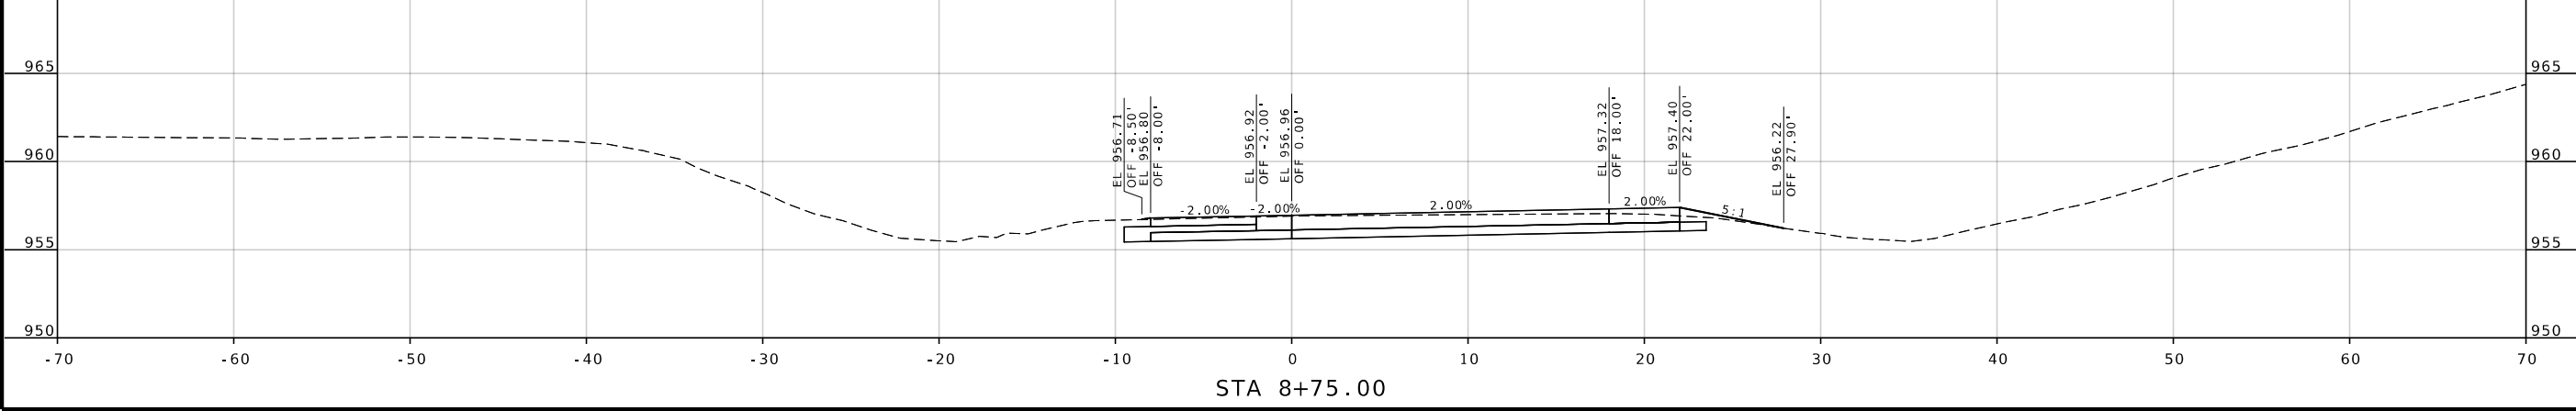

STATE OF MISSOURI

SEAN L. MATLOCK

NUMBER E-27133

PROFESSIONAL ENGINEER

DATE PREPARED
8/10/2026

ROUTE
96

DISTRICT
SW

STATE
MO

SHEET NO.
118

COUNTY
JASPER

JOB NO.
JSR0060

CONTRACT ID.
-

PROJECT NO.
-

BRIDGE NO.
-

DESCRIPTION

DATE

MISSOURI HIGHWAYS AND TRANSPORTATION COMMISSION

105 WEST CAPITOL

JEFFERSON CITY, MO 65102

1-888-ASK-MODOT (1-888-275-6636)

MODOT

2215 Fairlawn Dr

Carthage, MO 64836

417.358.9551


COA# 00062


weareown.com

OWN

Engineering beyond.

...\\XS_111-159_JSR0060_15_RAMPS.dgn 5:01:58 PM 8/10/2026

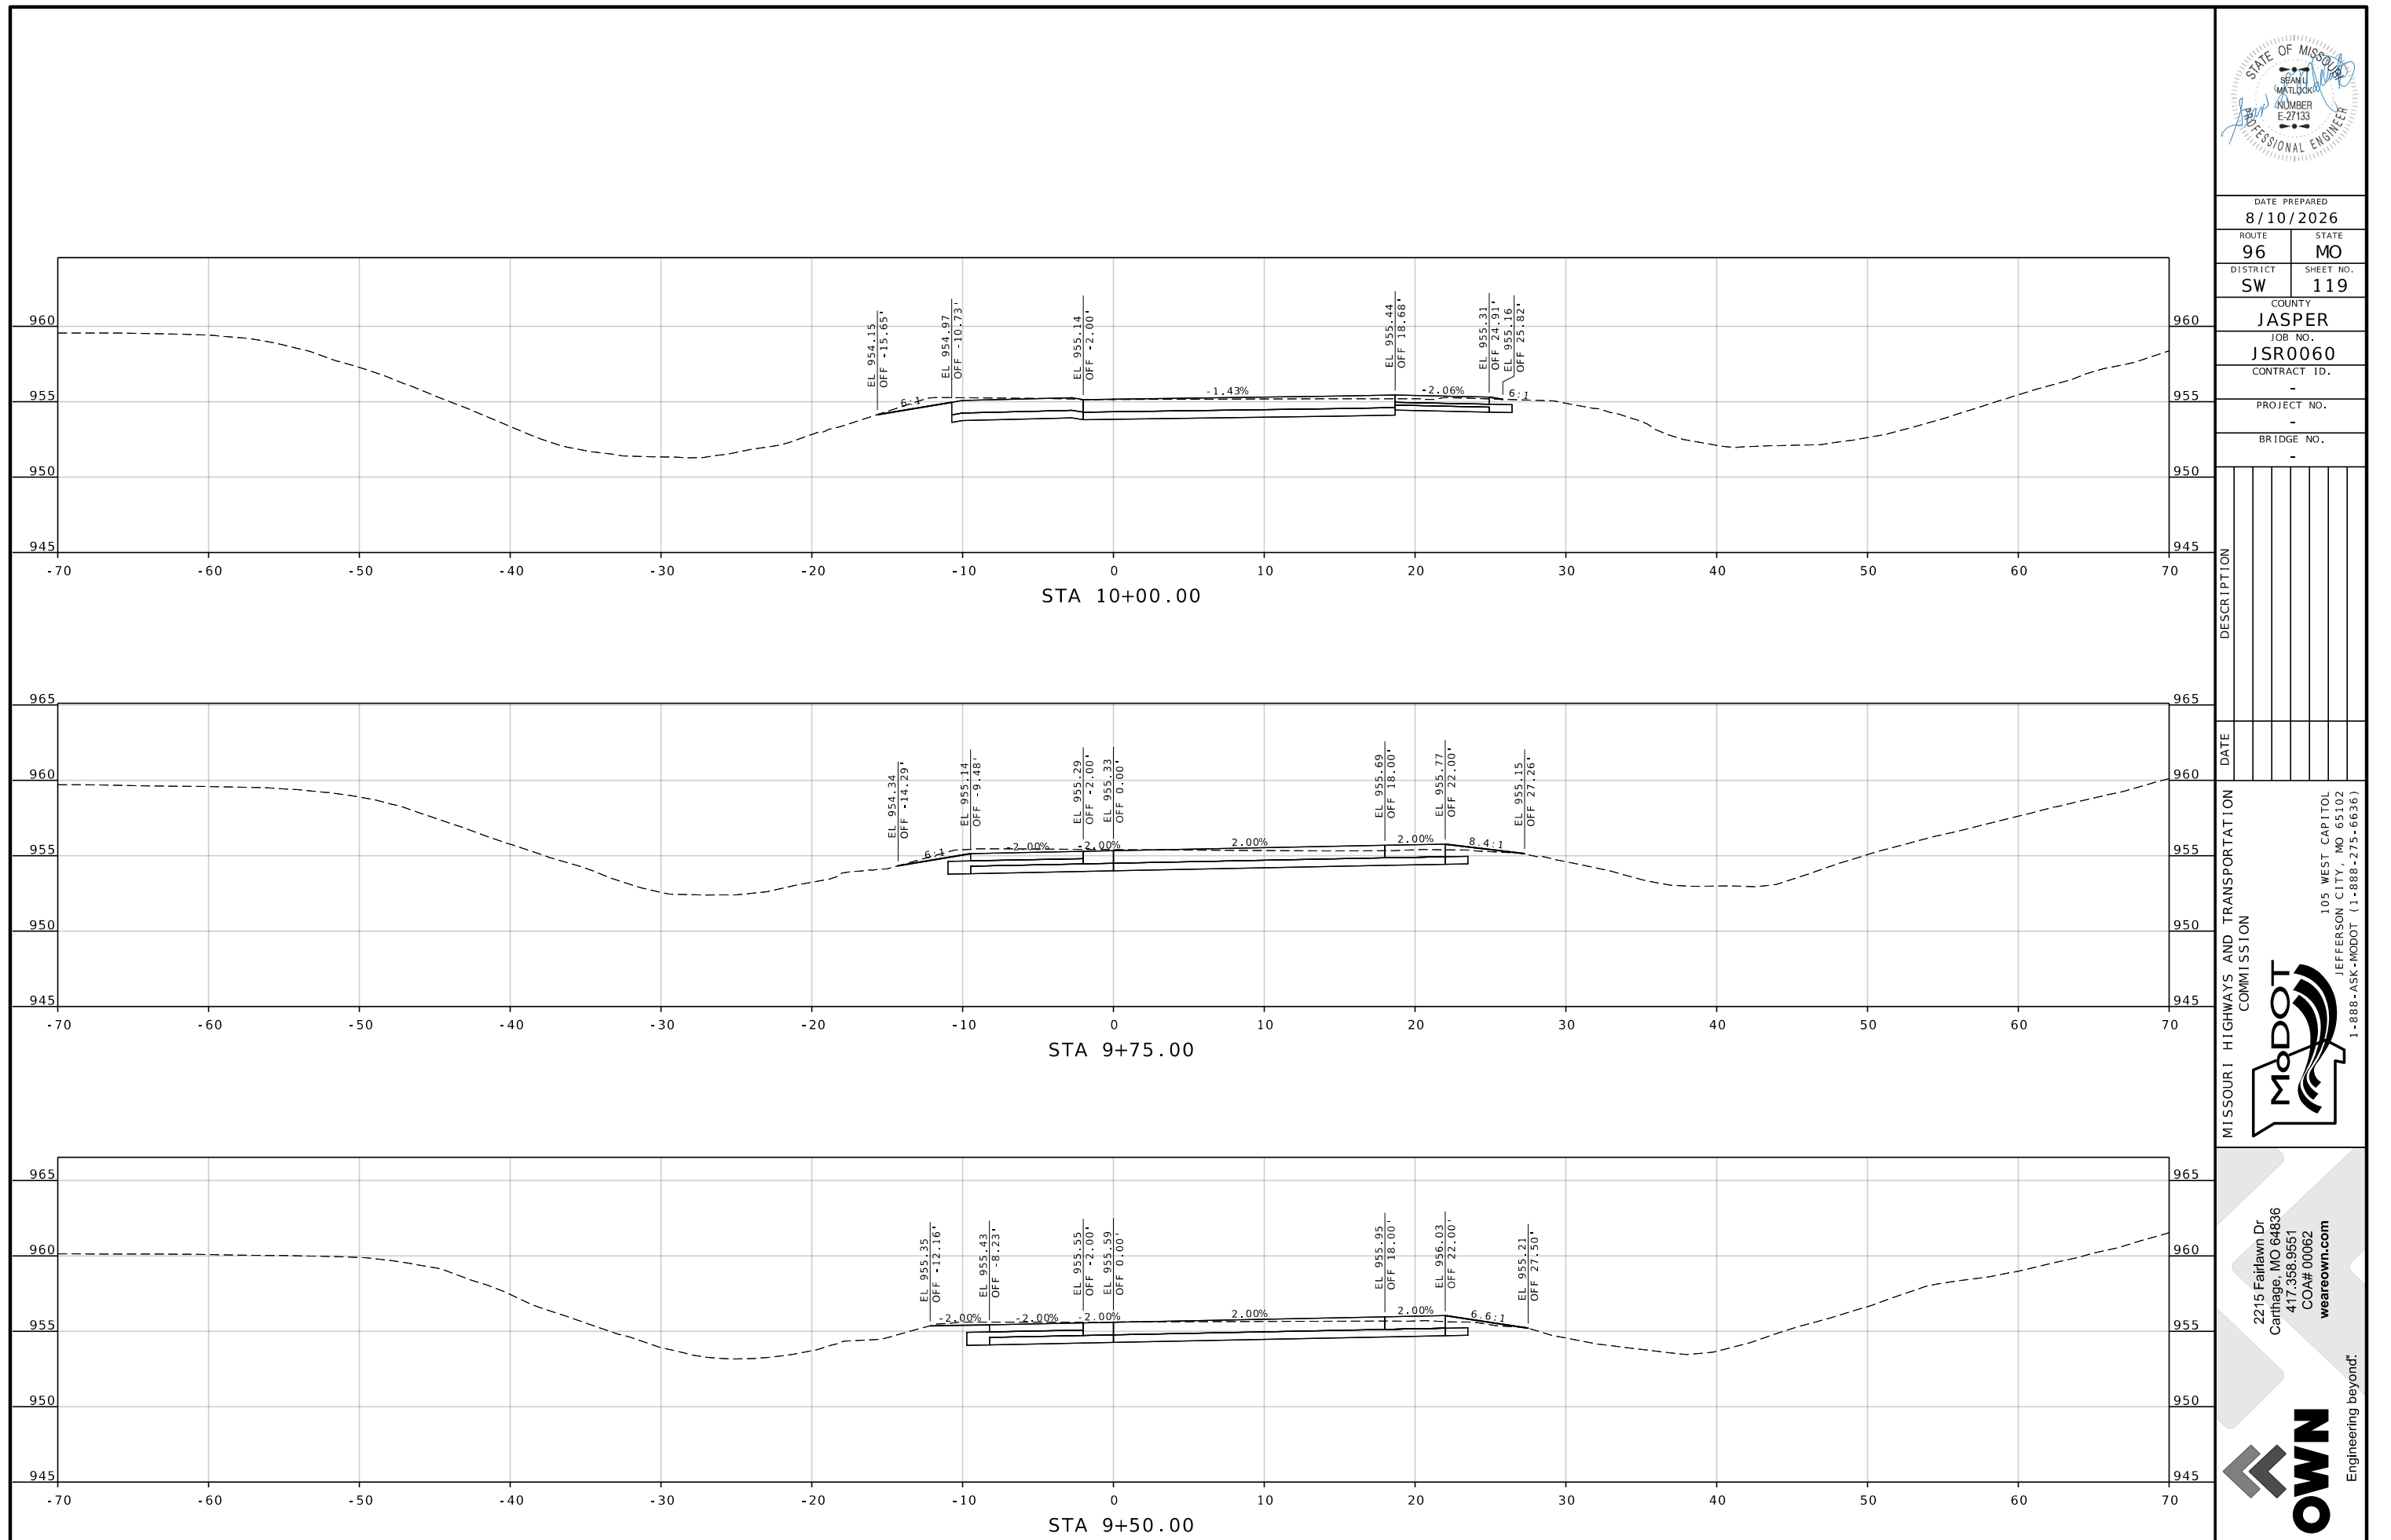

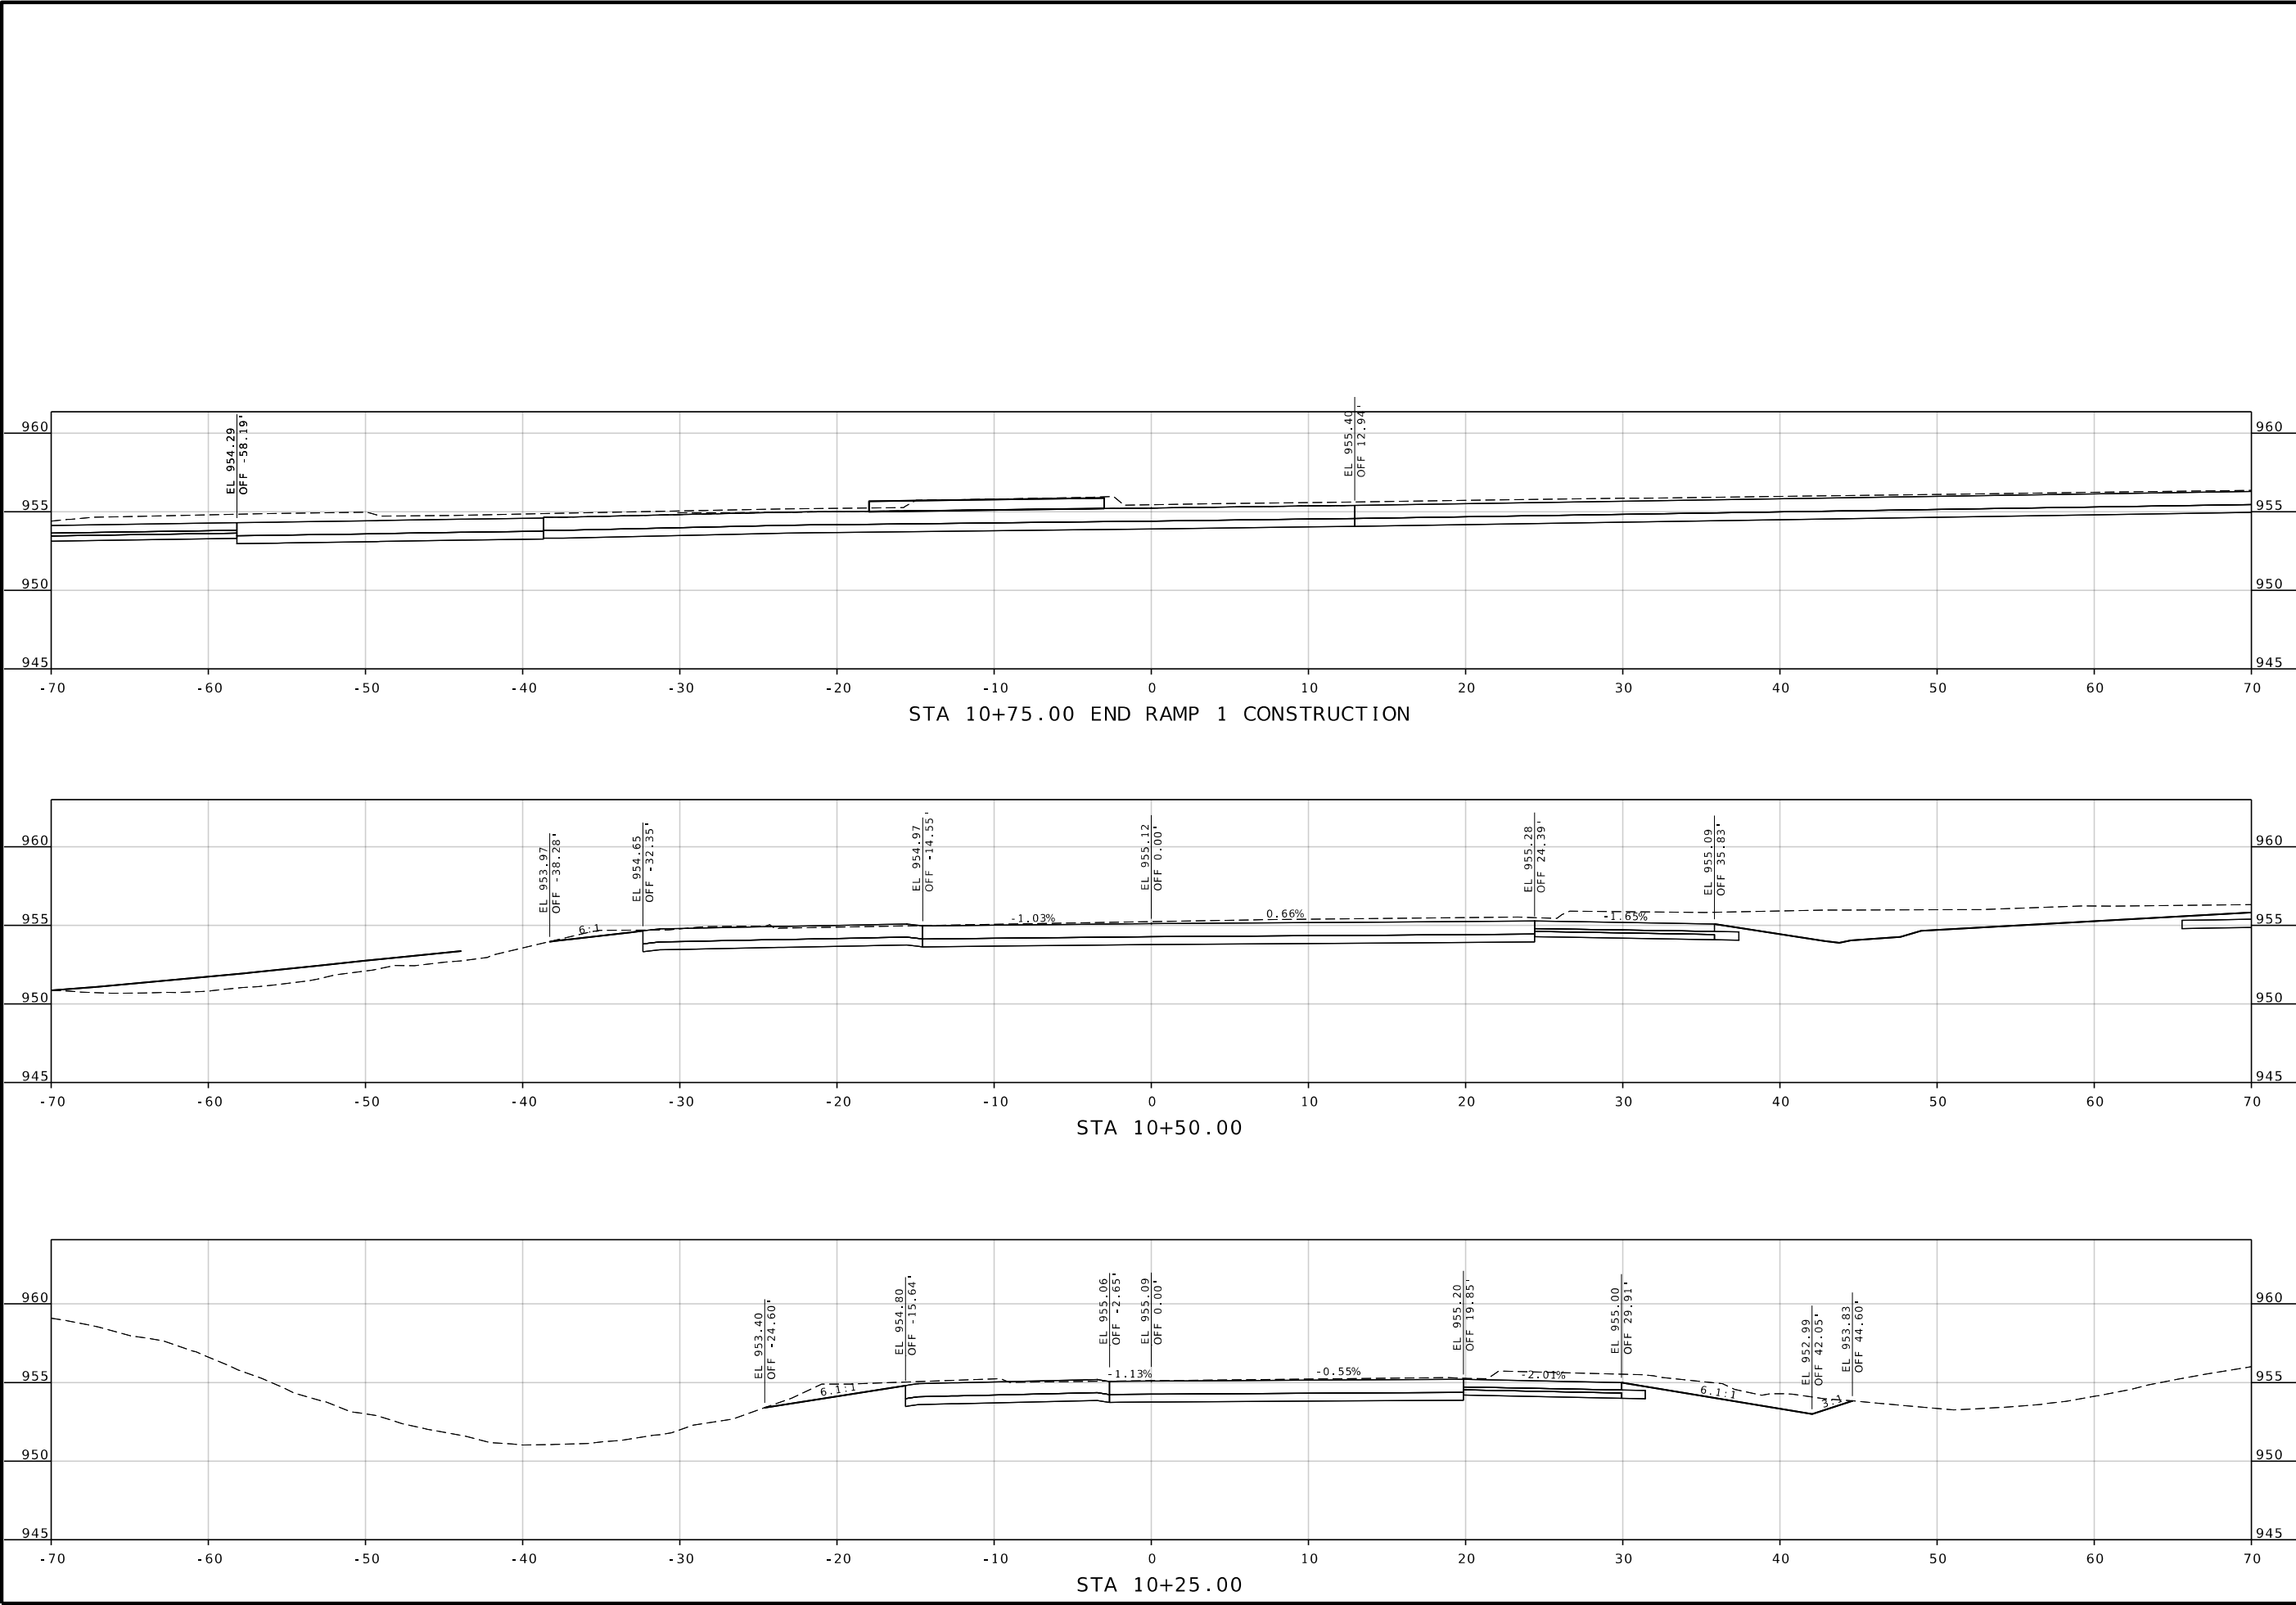

DATE PREPARED 8/10/2026	
ROUTE 96	STATE MO
DISTRICT SW	SHEET NO. 120
COUNTY JASPER	
JOB NO. JSR0060	
CONTRACT ID. -	
PROJECT NO. -	
BRIDGE NO. -	


DESCRIPTION	DATE

MISSOURI HIGHWAYS AND TRANSPORTATION COMMISSION

105 WEST CAPITOL
JEFFERSON CITY, MO 65102
1-888-ASK-MODOT (1-888-275-6636)

2215 Fairlawn Dr
Carthage, MO 64836
417.358.9551
COA# 00062
weareown.com

...

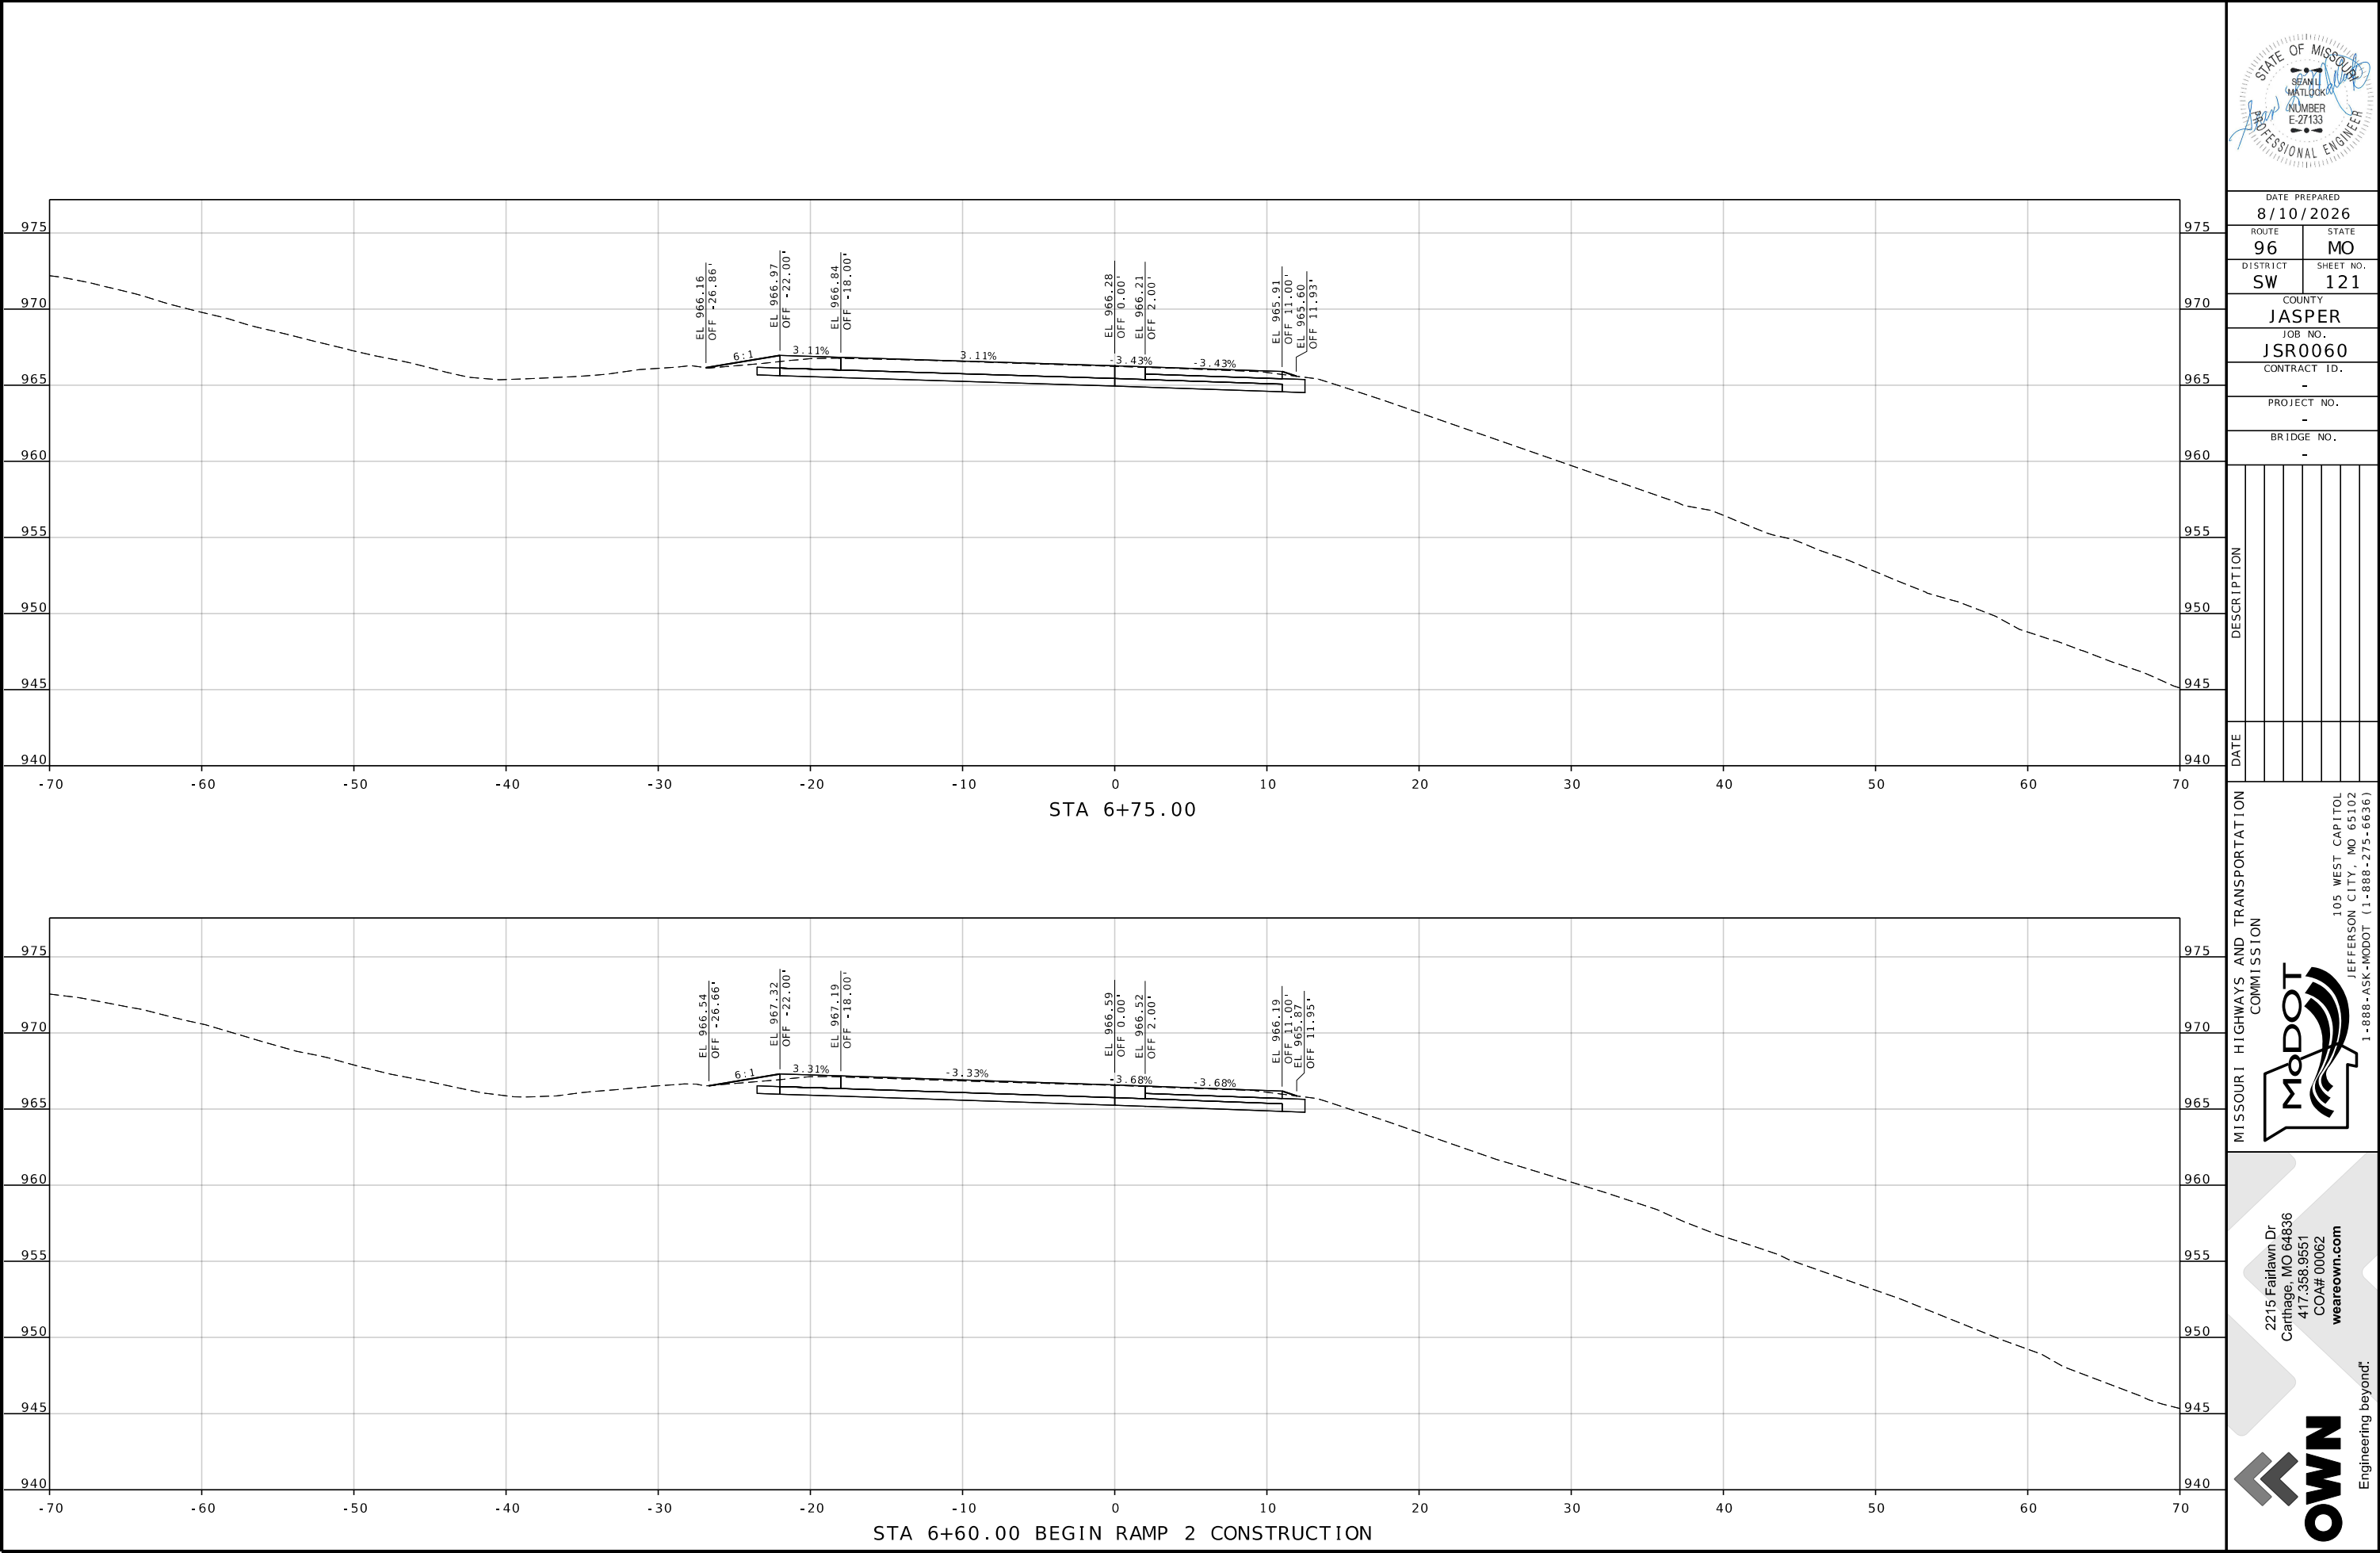

DATE PREPARED 8/10/2026	
ROUTE 96	STATE MO
DISTRICT SW	SHEET NO. 121
COUNTY JASPER	
JOB NO. JSR0060	
CONTRACT ID. -	
PROJECT NO. -	
BRIDGE NO. -	


DATE	DESCRIPTION

MISSOURI HIGHWAYS AND TRANSPORTATION COMMISSION

105 WEST CAPITOL
JEFFERSON CITY, MO 65102
1-888-ASK-MODOT (1-888-273-6636)

2215 Fairlawn Dr
Carthage, MO 64836
417.358.9551
COA# 00062
weareown.com

Engineering beyond.

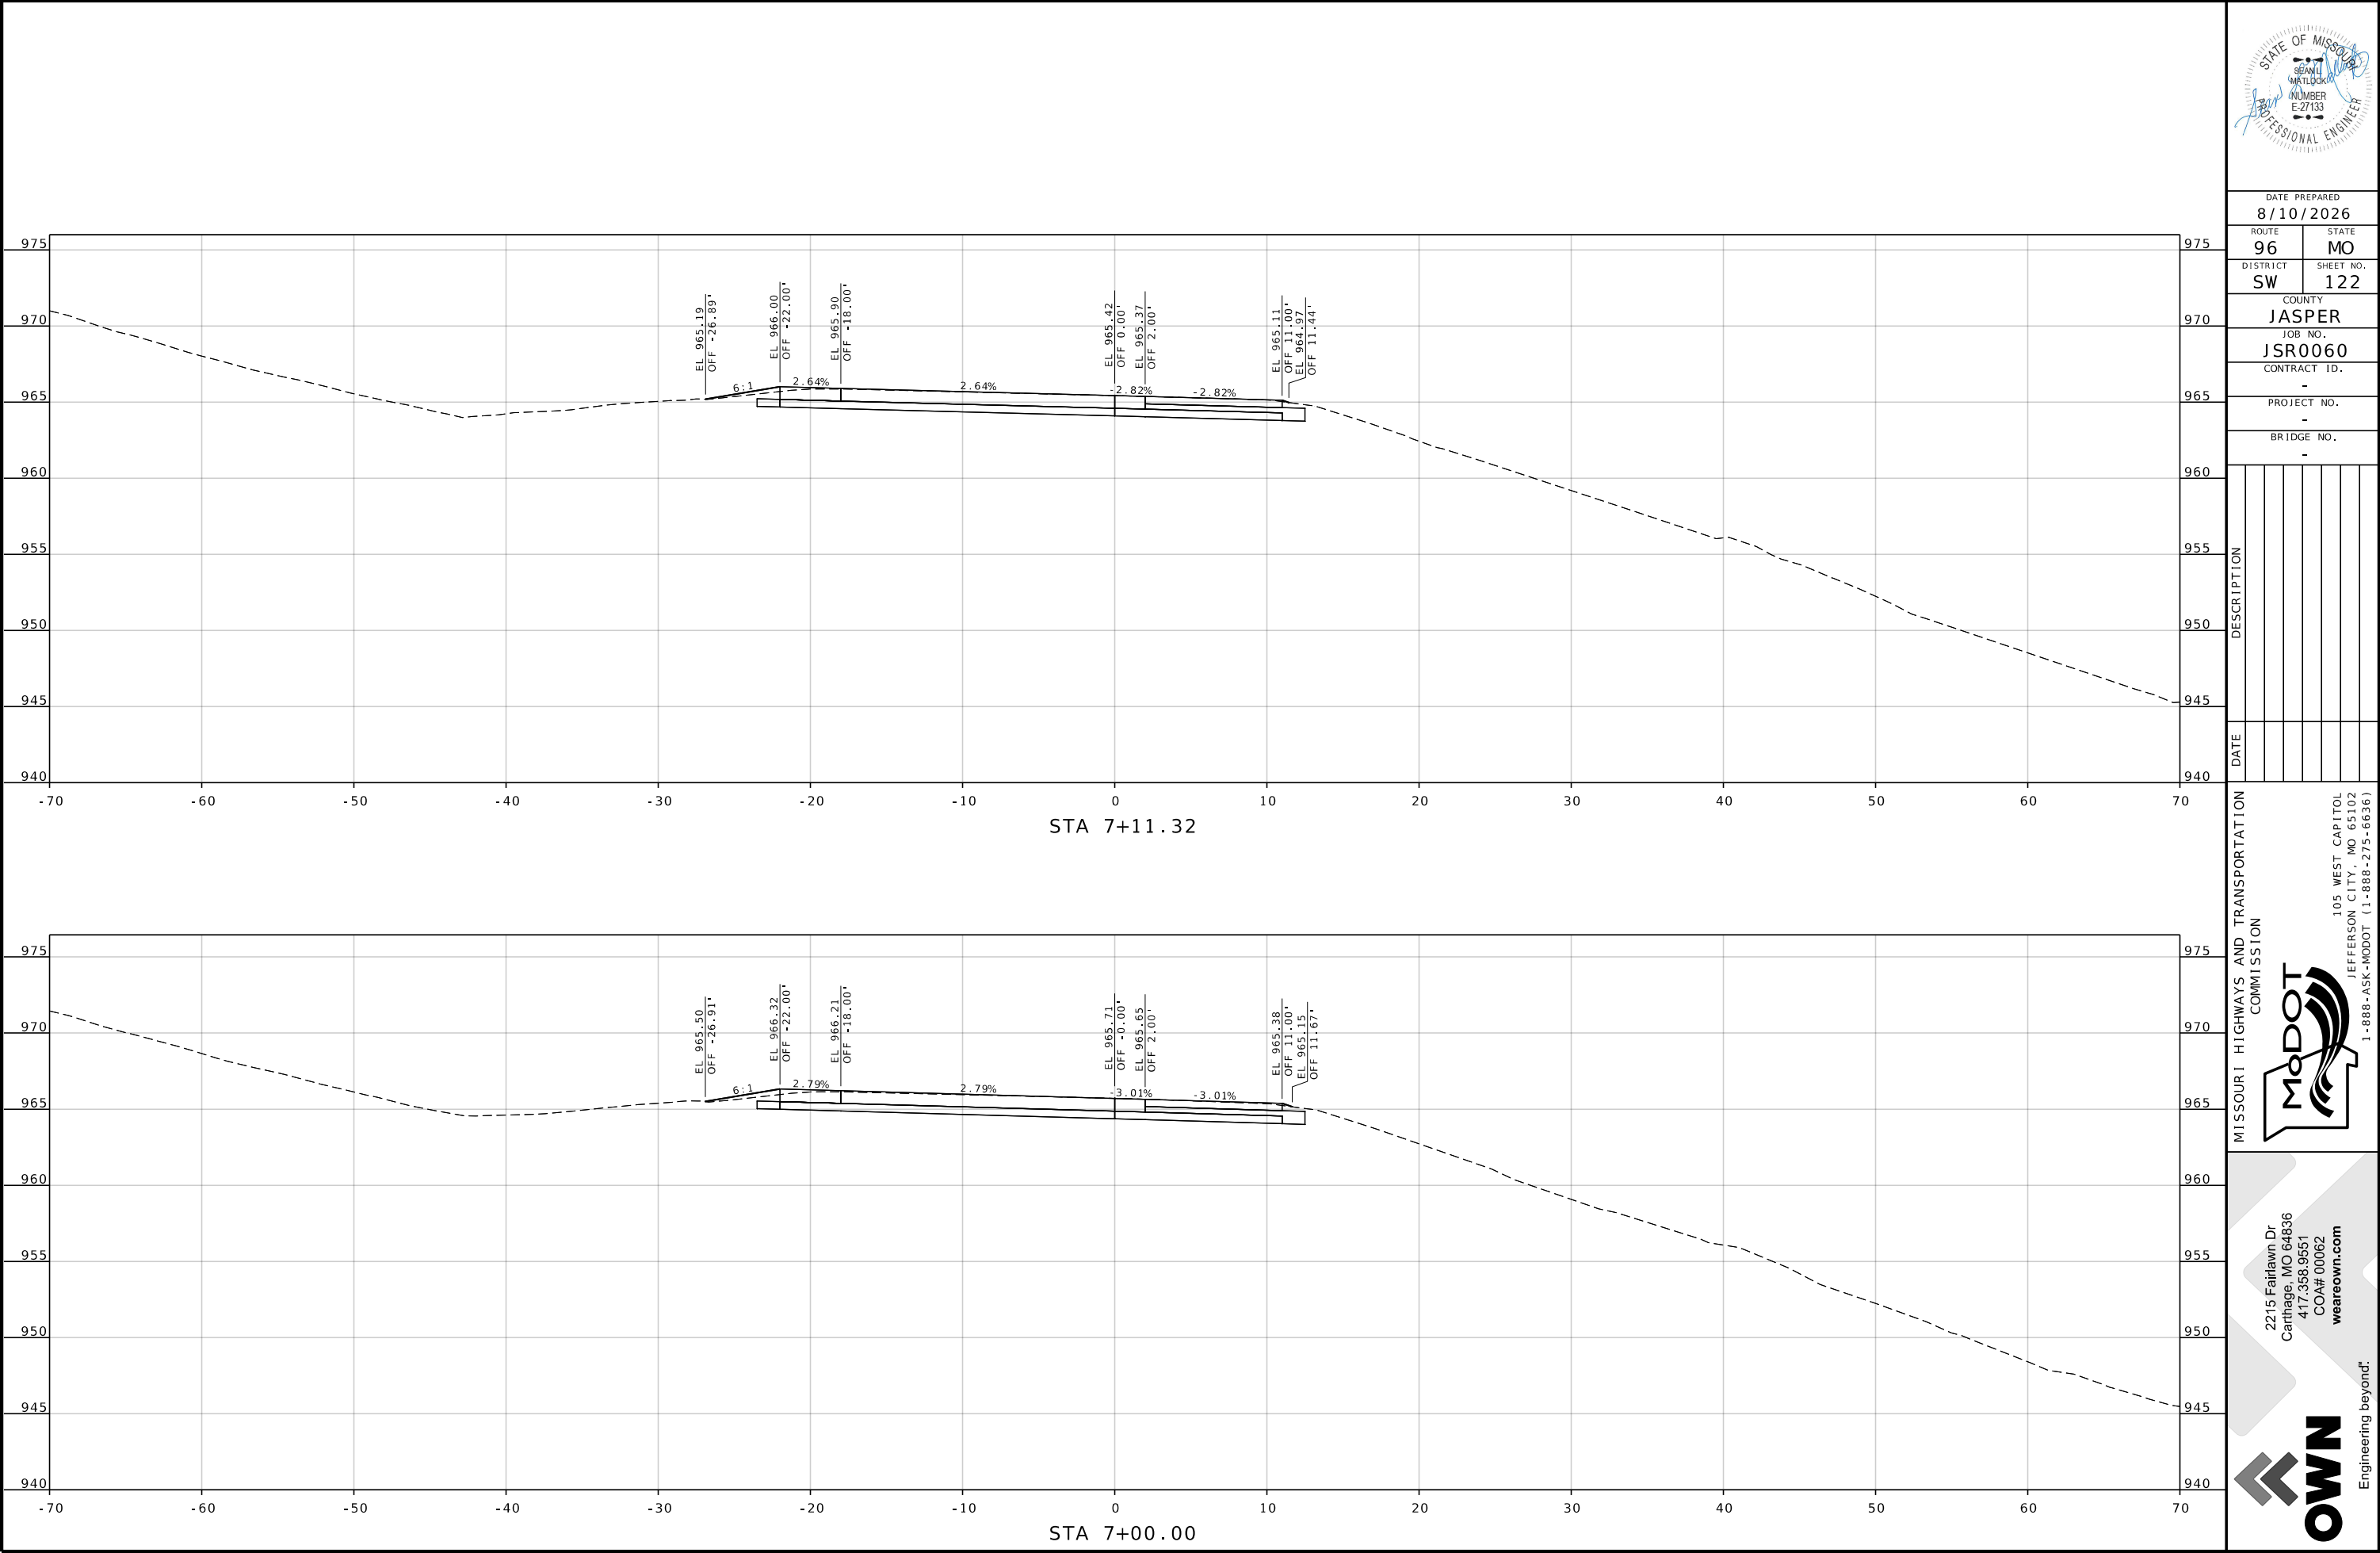

DATE PREPARED
8/10/2026

ROUTE 96	STATE MO
DISTRICT SW	SHEET NO. 122

COUNTY
JASPER

JOB NO.
JSR0060

CONTRACT ID.
-

PROJECT NO.
-

BRIDGE NO.
-



DATE	DESCRIPTION

MISSOURI HIGHWAYS AND TRANSPORTATION COMMISSION

105 WEST CAPITOL
JEFFERSON CITY, MO 65102
1-888-ASK-MODOT (1-888-273-6636)

2215 Fairlawn Dr
Carthage, MO 64836
417.358.9551
COA# 00062
weareown.com

Engineering beyond!

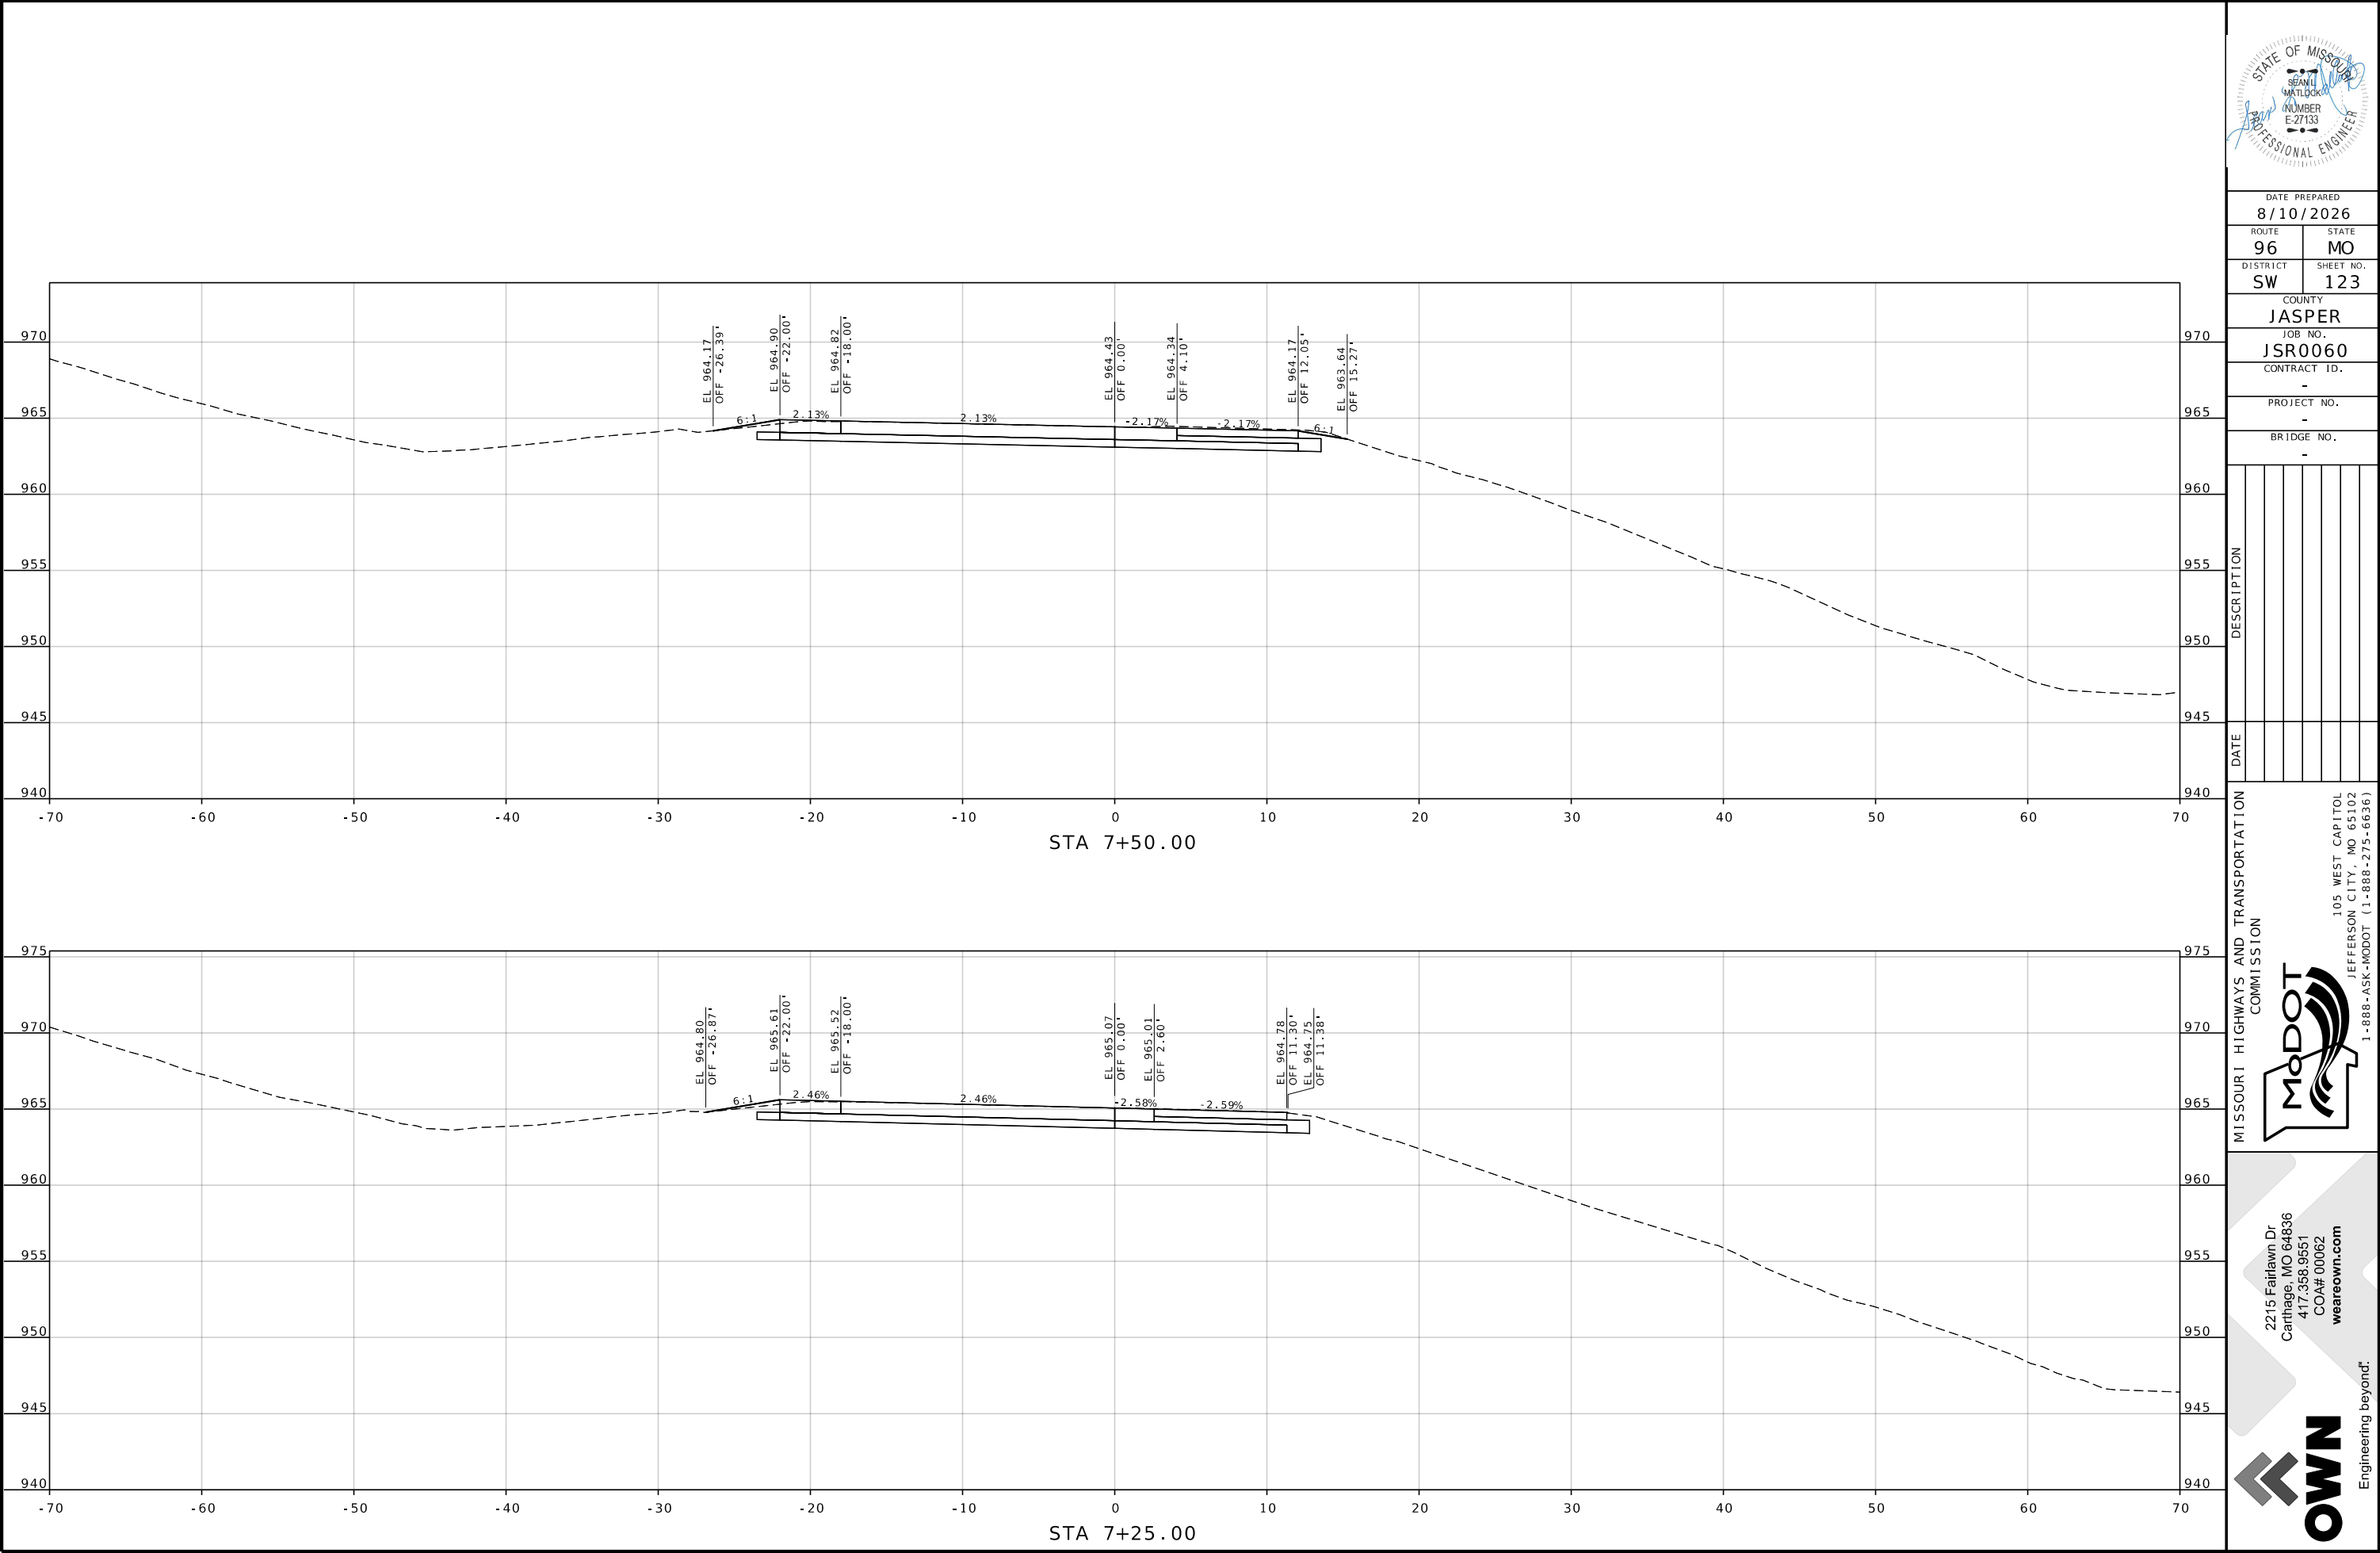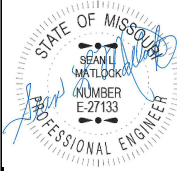

DATE PREPARED 8/10/2026	
ROUTE 96	STATE MO
DISTRICT SW	SHEET NO. 123
COUNTY JASPER	
JOB NO. JSR0060	
CONTRACT ID. -	
PROJECT NO. -	
BRIDGE NO. -	



DESCRIPTION	DATE

MISSOURI HIGHWAYS AND TRANSPORTATION COMMISSION

105 WEST CAPITOL
JEFFERSON CITY, MO 65102
1-888-ASK-MODOT (1-888-273-6636)

2215 Fairlawn Dr
Carthage, MO 64836
417.358.9551
COA# 00062
weareown.com

Engineering beyond!

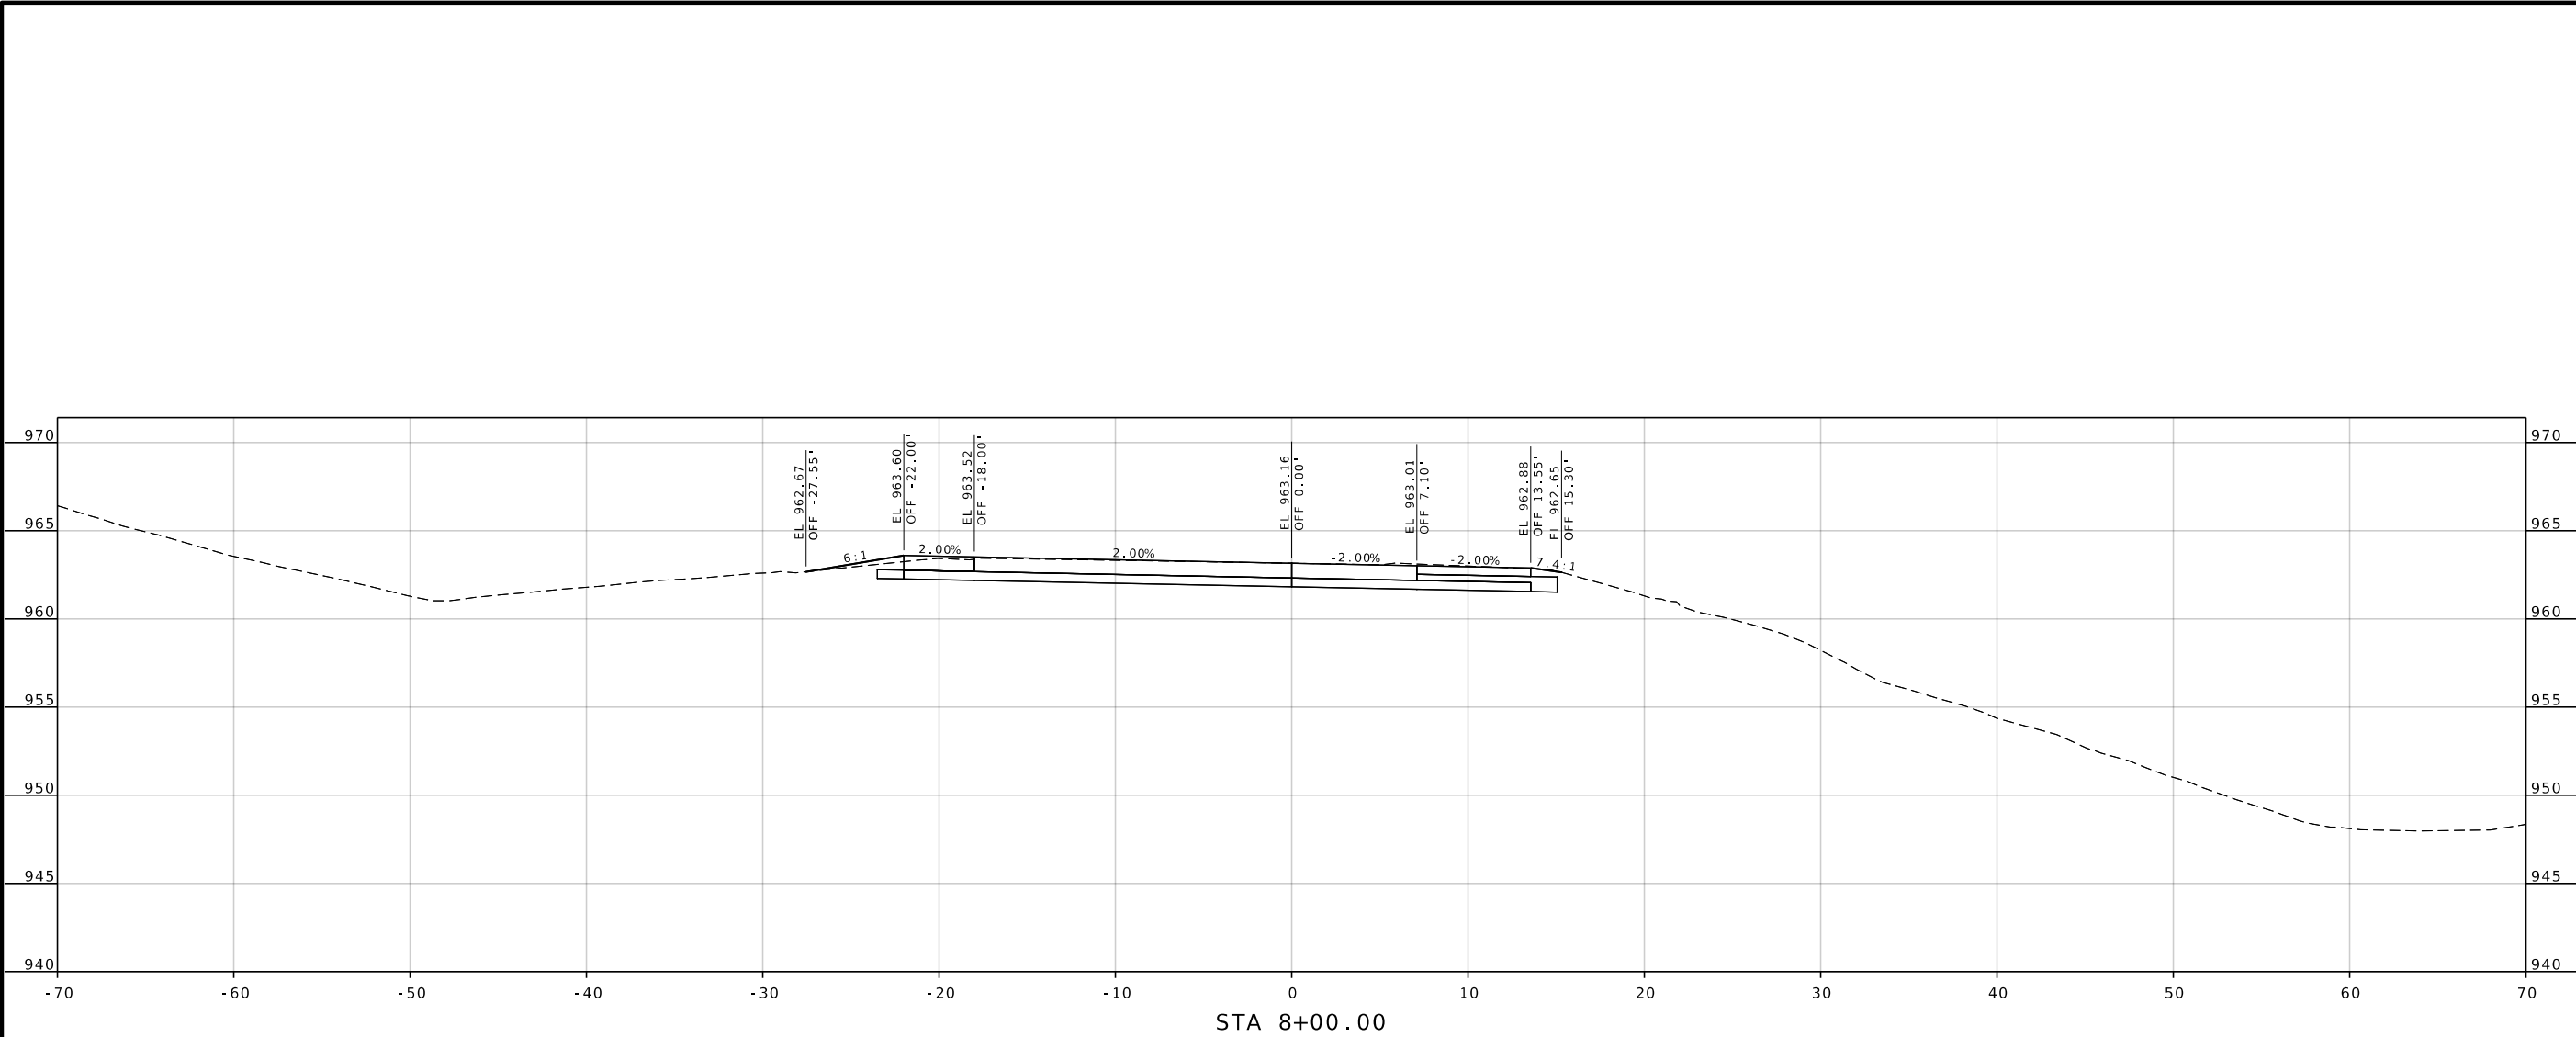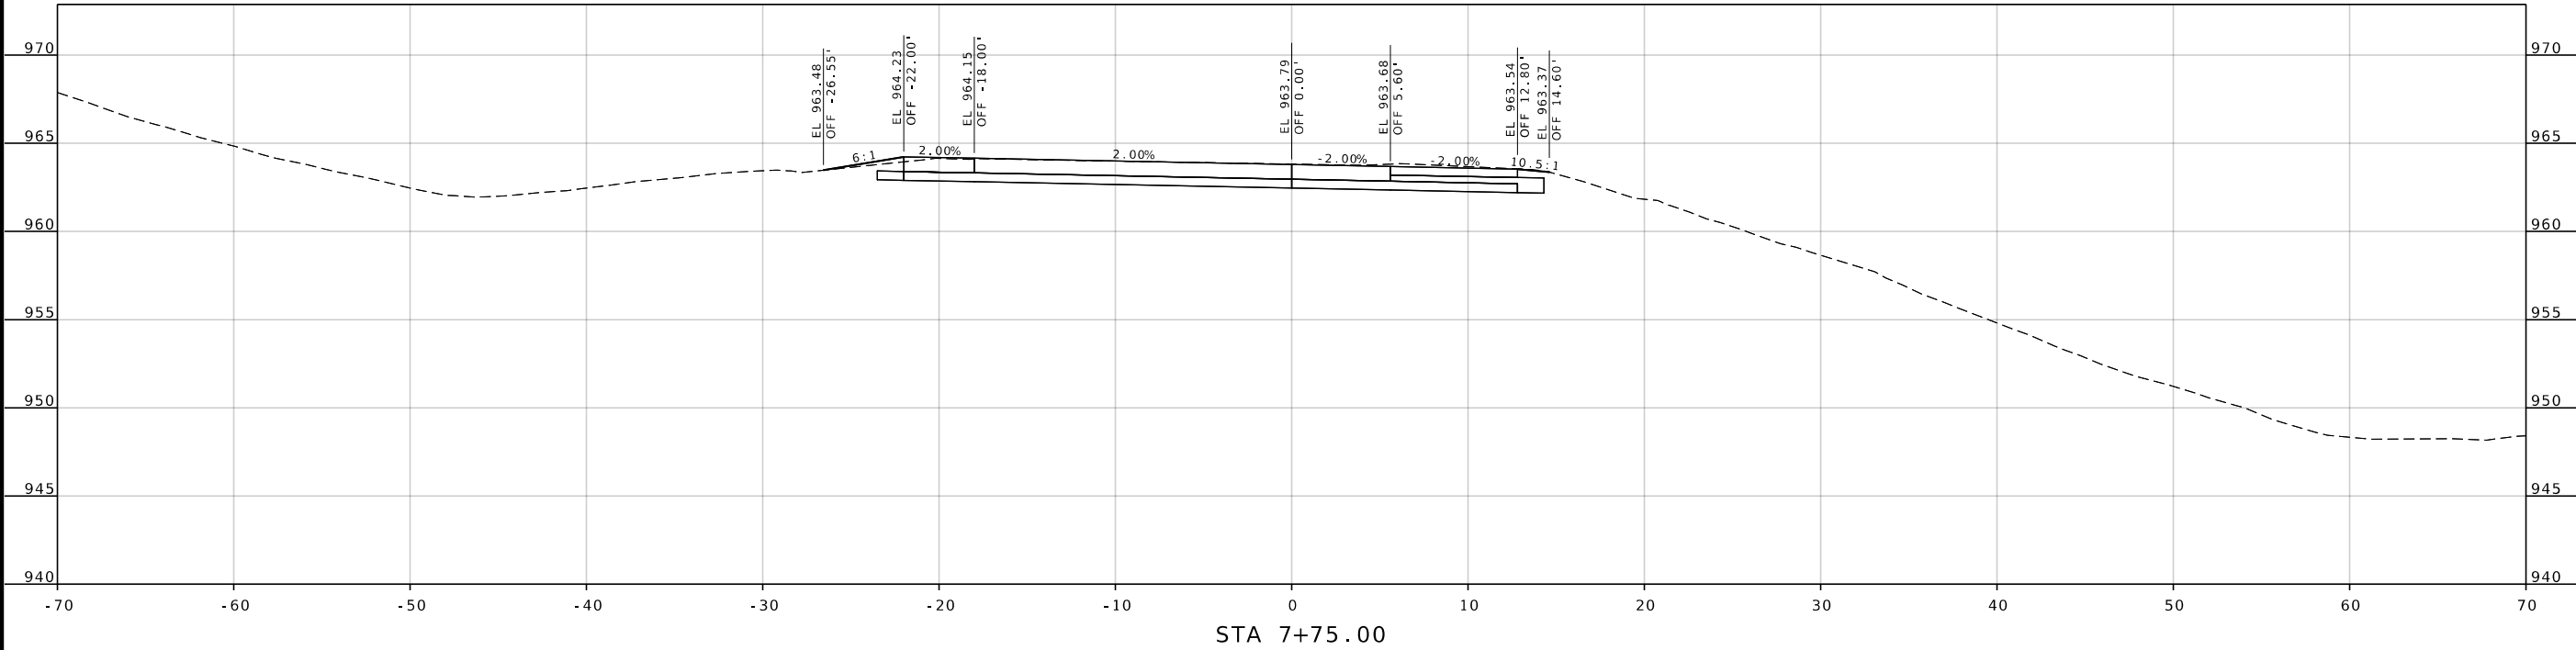

STATE OF MISSOURI

SEAN L. MATLOCK

NUMBER E-27133

PROFESSIONAL ENGINEER

DATE PREPARED
8/10/2026

ROUTE
96

DISTRICT
SW

STATE
MO

SHEET NO.
124

COUNTY
JASPER

JOB NO.
JSR0060

CONTRACT ID.
-

PROJECT NO.
-

BRIDGE NO.
-

DESCRIPTION	DATE

MISSOURI HIGHWAYS AND TRANSPORTATION COMMISSION




105 WEST CAPITOL
JEFFERSON CITY, MO 65102
1-888-ASK-MODOT (1-888-273-6636)

2215 Fairlawn Dr
Carthage, MO 64836
417.358.9551
COA# 00062
weareown.com



Engineering beyond.

...\\XS_111-159_JSRO060_15_RAMPS.dgn 5:02:06 PM 8/10/2026

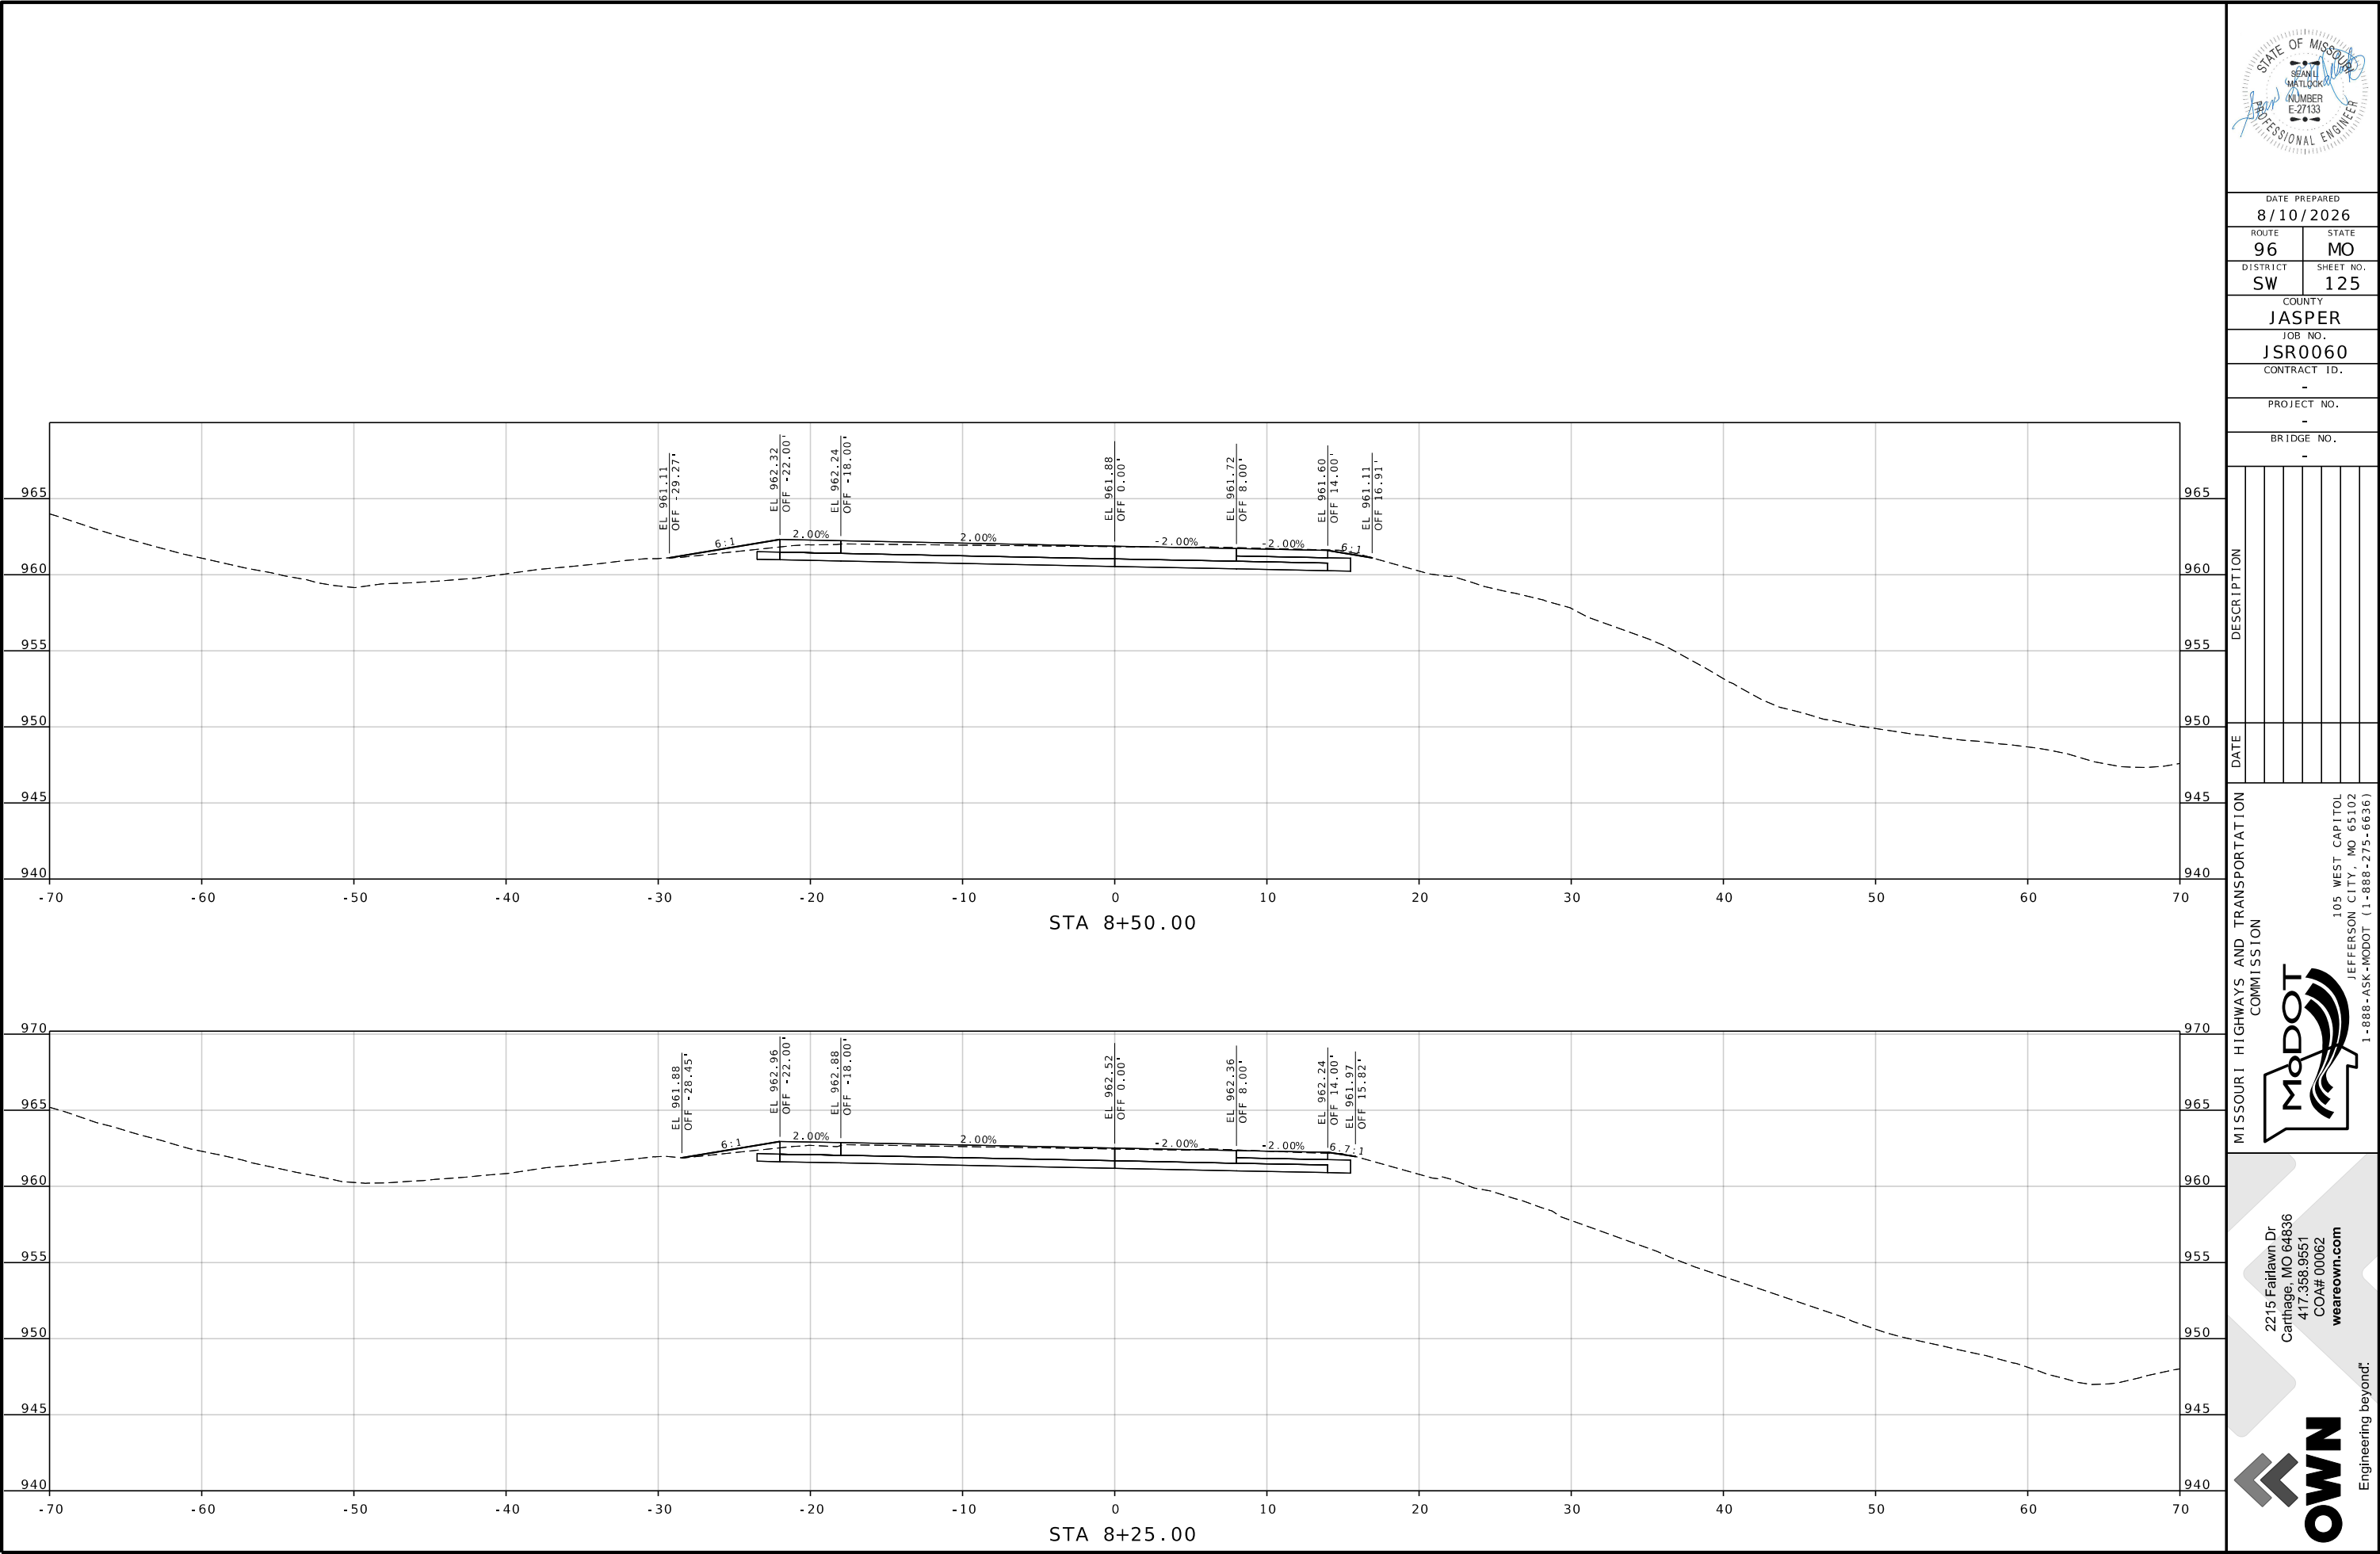

DATE PREPARED
8/10/2026

ROUTE	STATE
96	MO
DISTRICT	SHEET NO.
SW	125

COUNTY
JASPER

JOB NO.
JSR0060

CONTRACT ID.
-

PROJECT NO.
-

BRIDGE NO.
-

DESCRIPTION	DATE


MISSOURI HIGHWAYS AND TRANSPORTATION COMMISSION



105 WEST CAPITOL
JEFFERSON CITY, MO 65102
1-888-ASK-MODOT (1-888-273-6636)

2215 Fairlawn Dr
Carthage, MO 64836
417.358.9551
COA# 00062
weareown.com

 Engineering beyond!

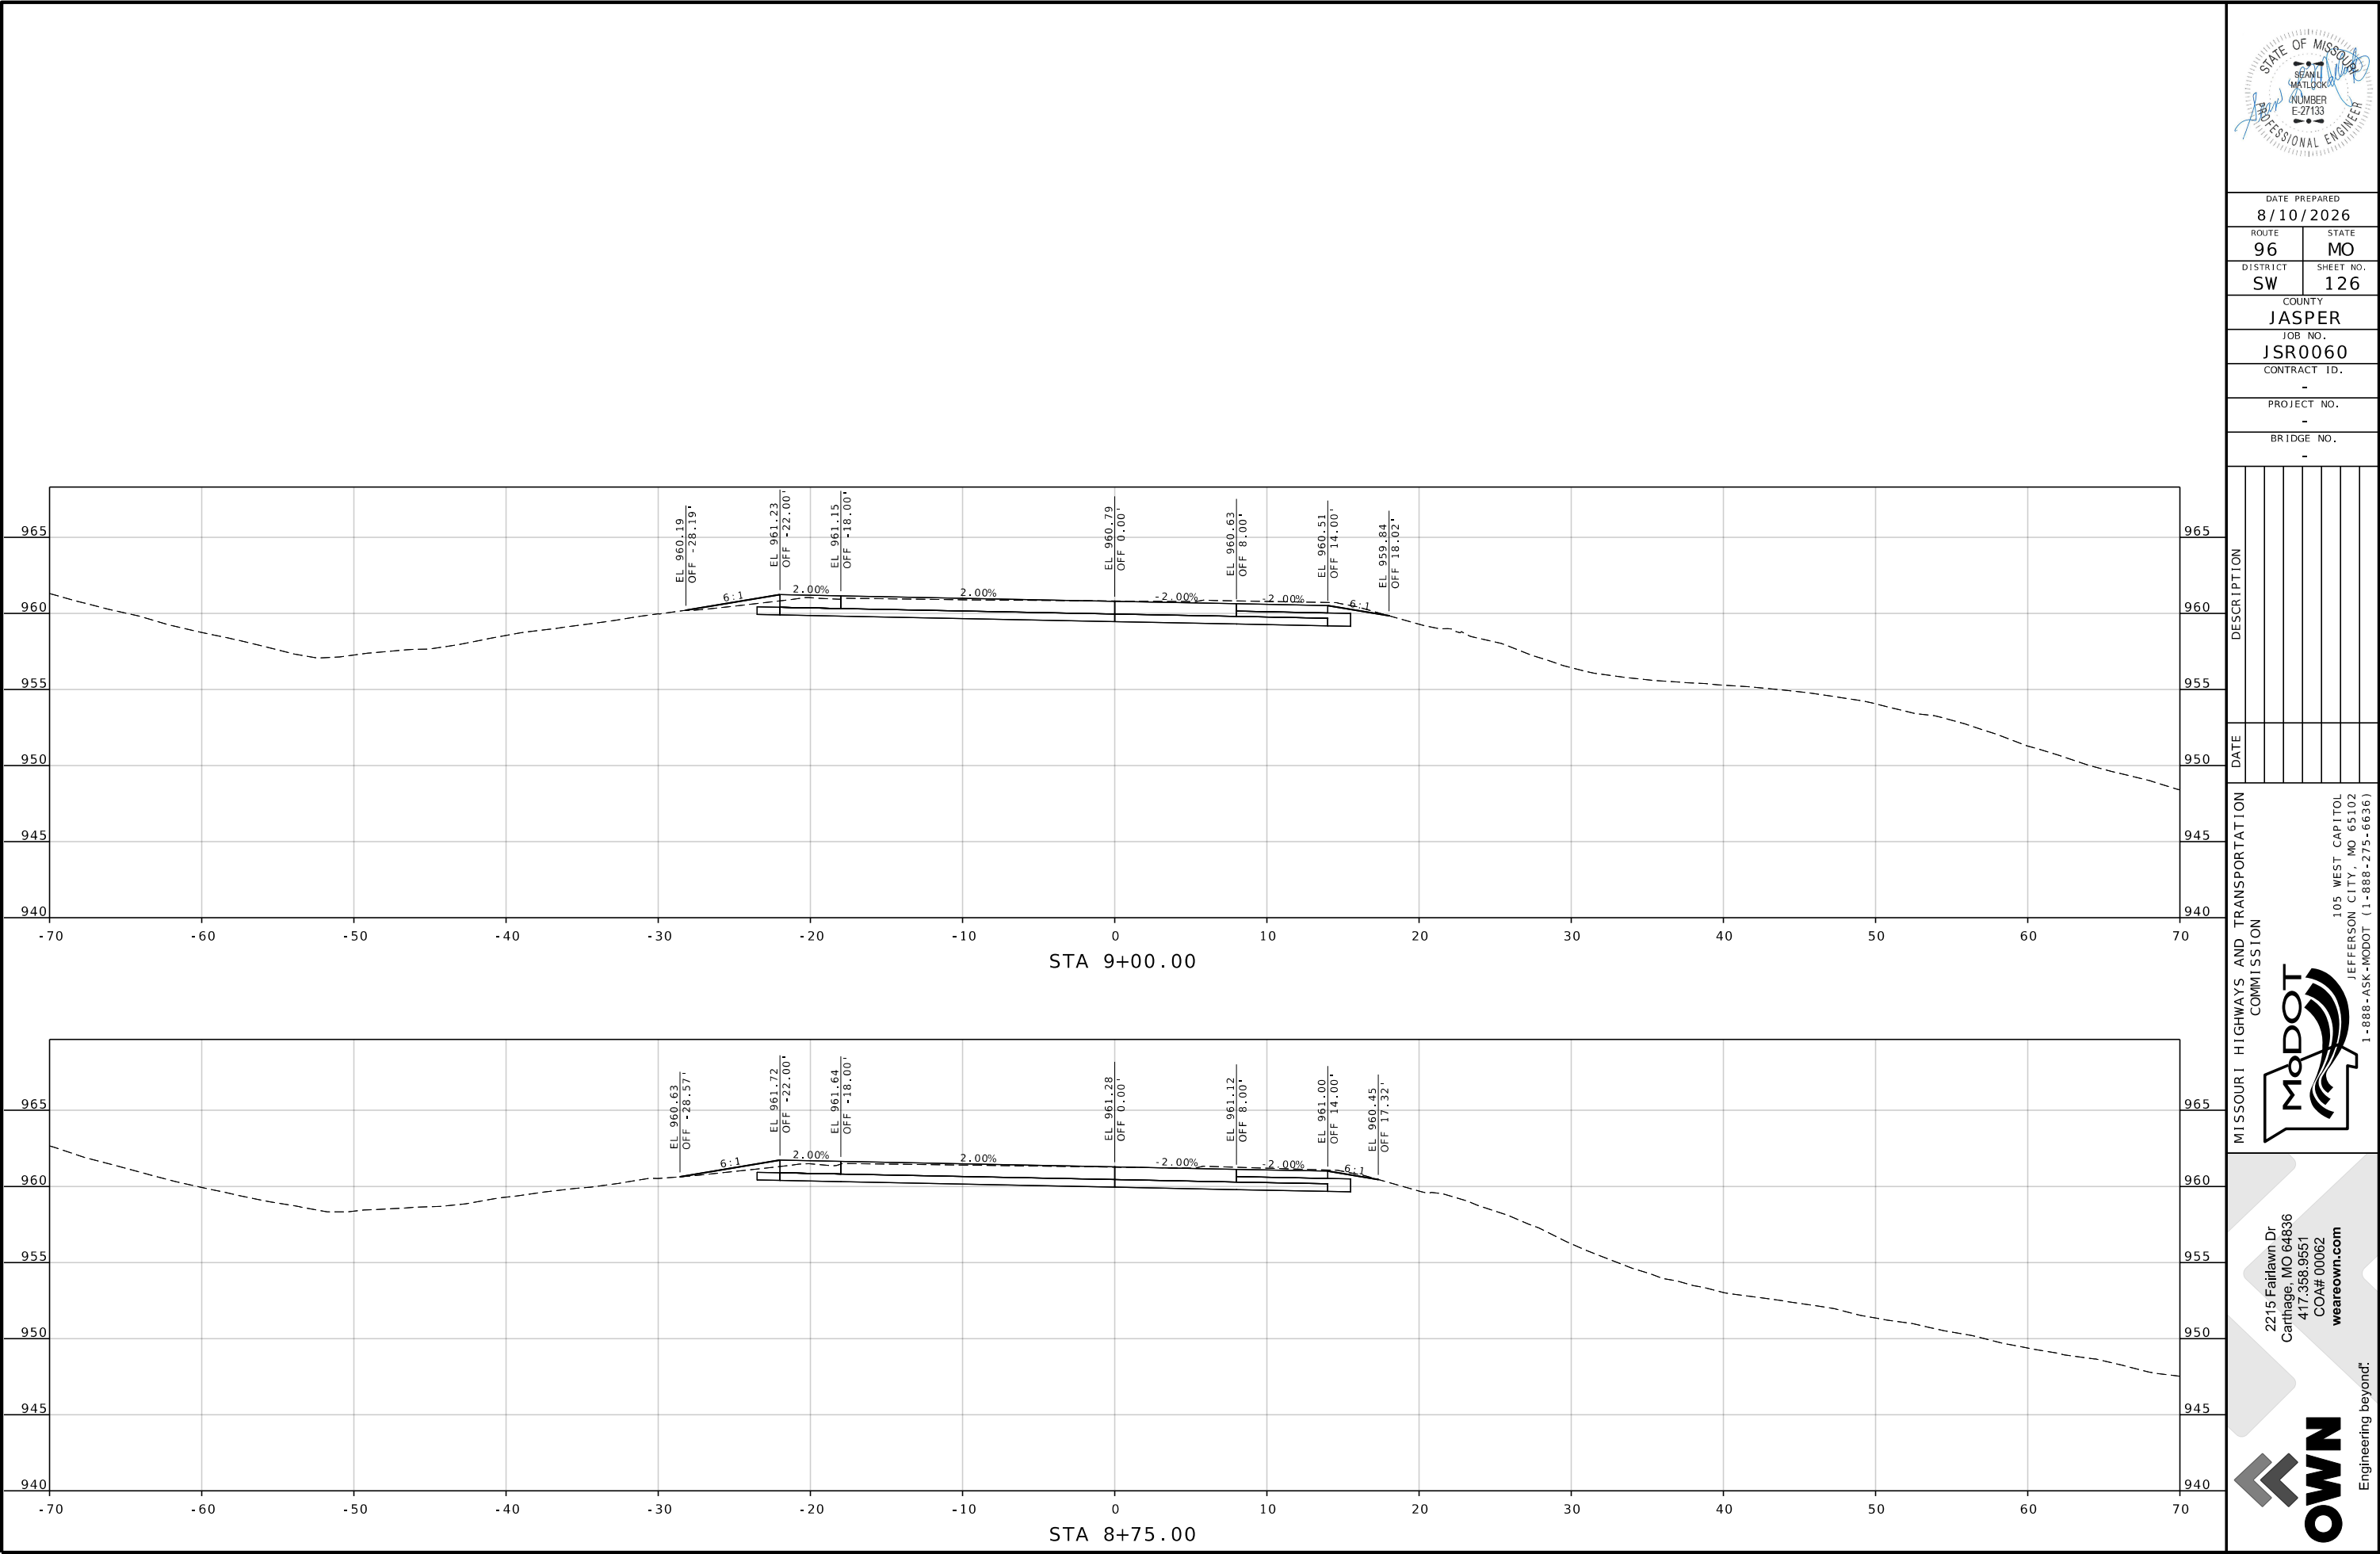

DATE PREPARED		8/10/2026
ROUTE	STATE	96 MO
DISTRICT	SHEET NO.	SW 126
COUNTY		JASPER
JOB NO.		JSR0060
CONTRACT ID.		-
PROJECT NO.		-
BRIDGE NO.		-


DESCRIPTION	DATE

MISSOURI HIGHWAYS AND TRANSPORTATION COMMISSION

105 WEST CAPITOL
JEFFERSON CITY, MO 65102
1-888-ASK-MODOT (1-888-273-6636)

2215 Fairlawn Dr
Carthage, MO 64836
417.358.9551
COA# 00062
weareown.com

Engineering beyond®

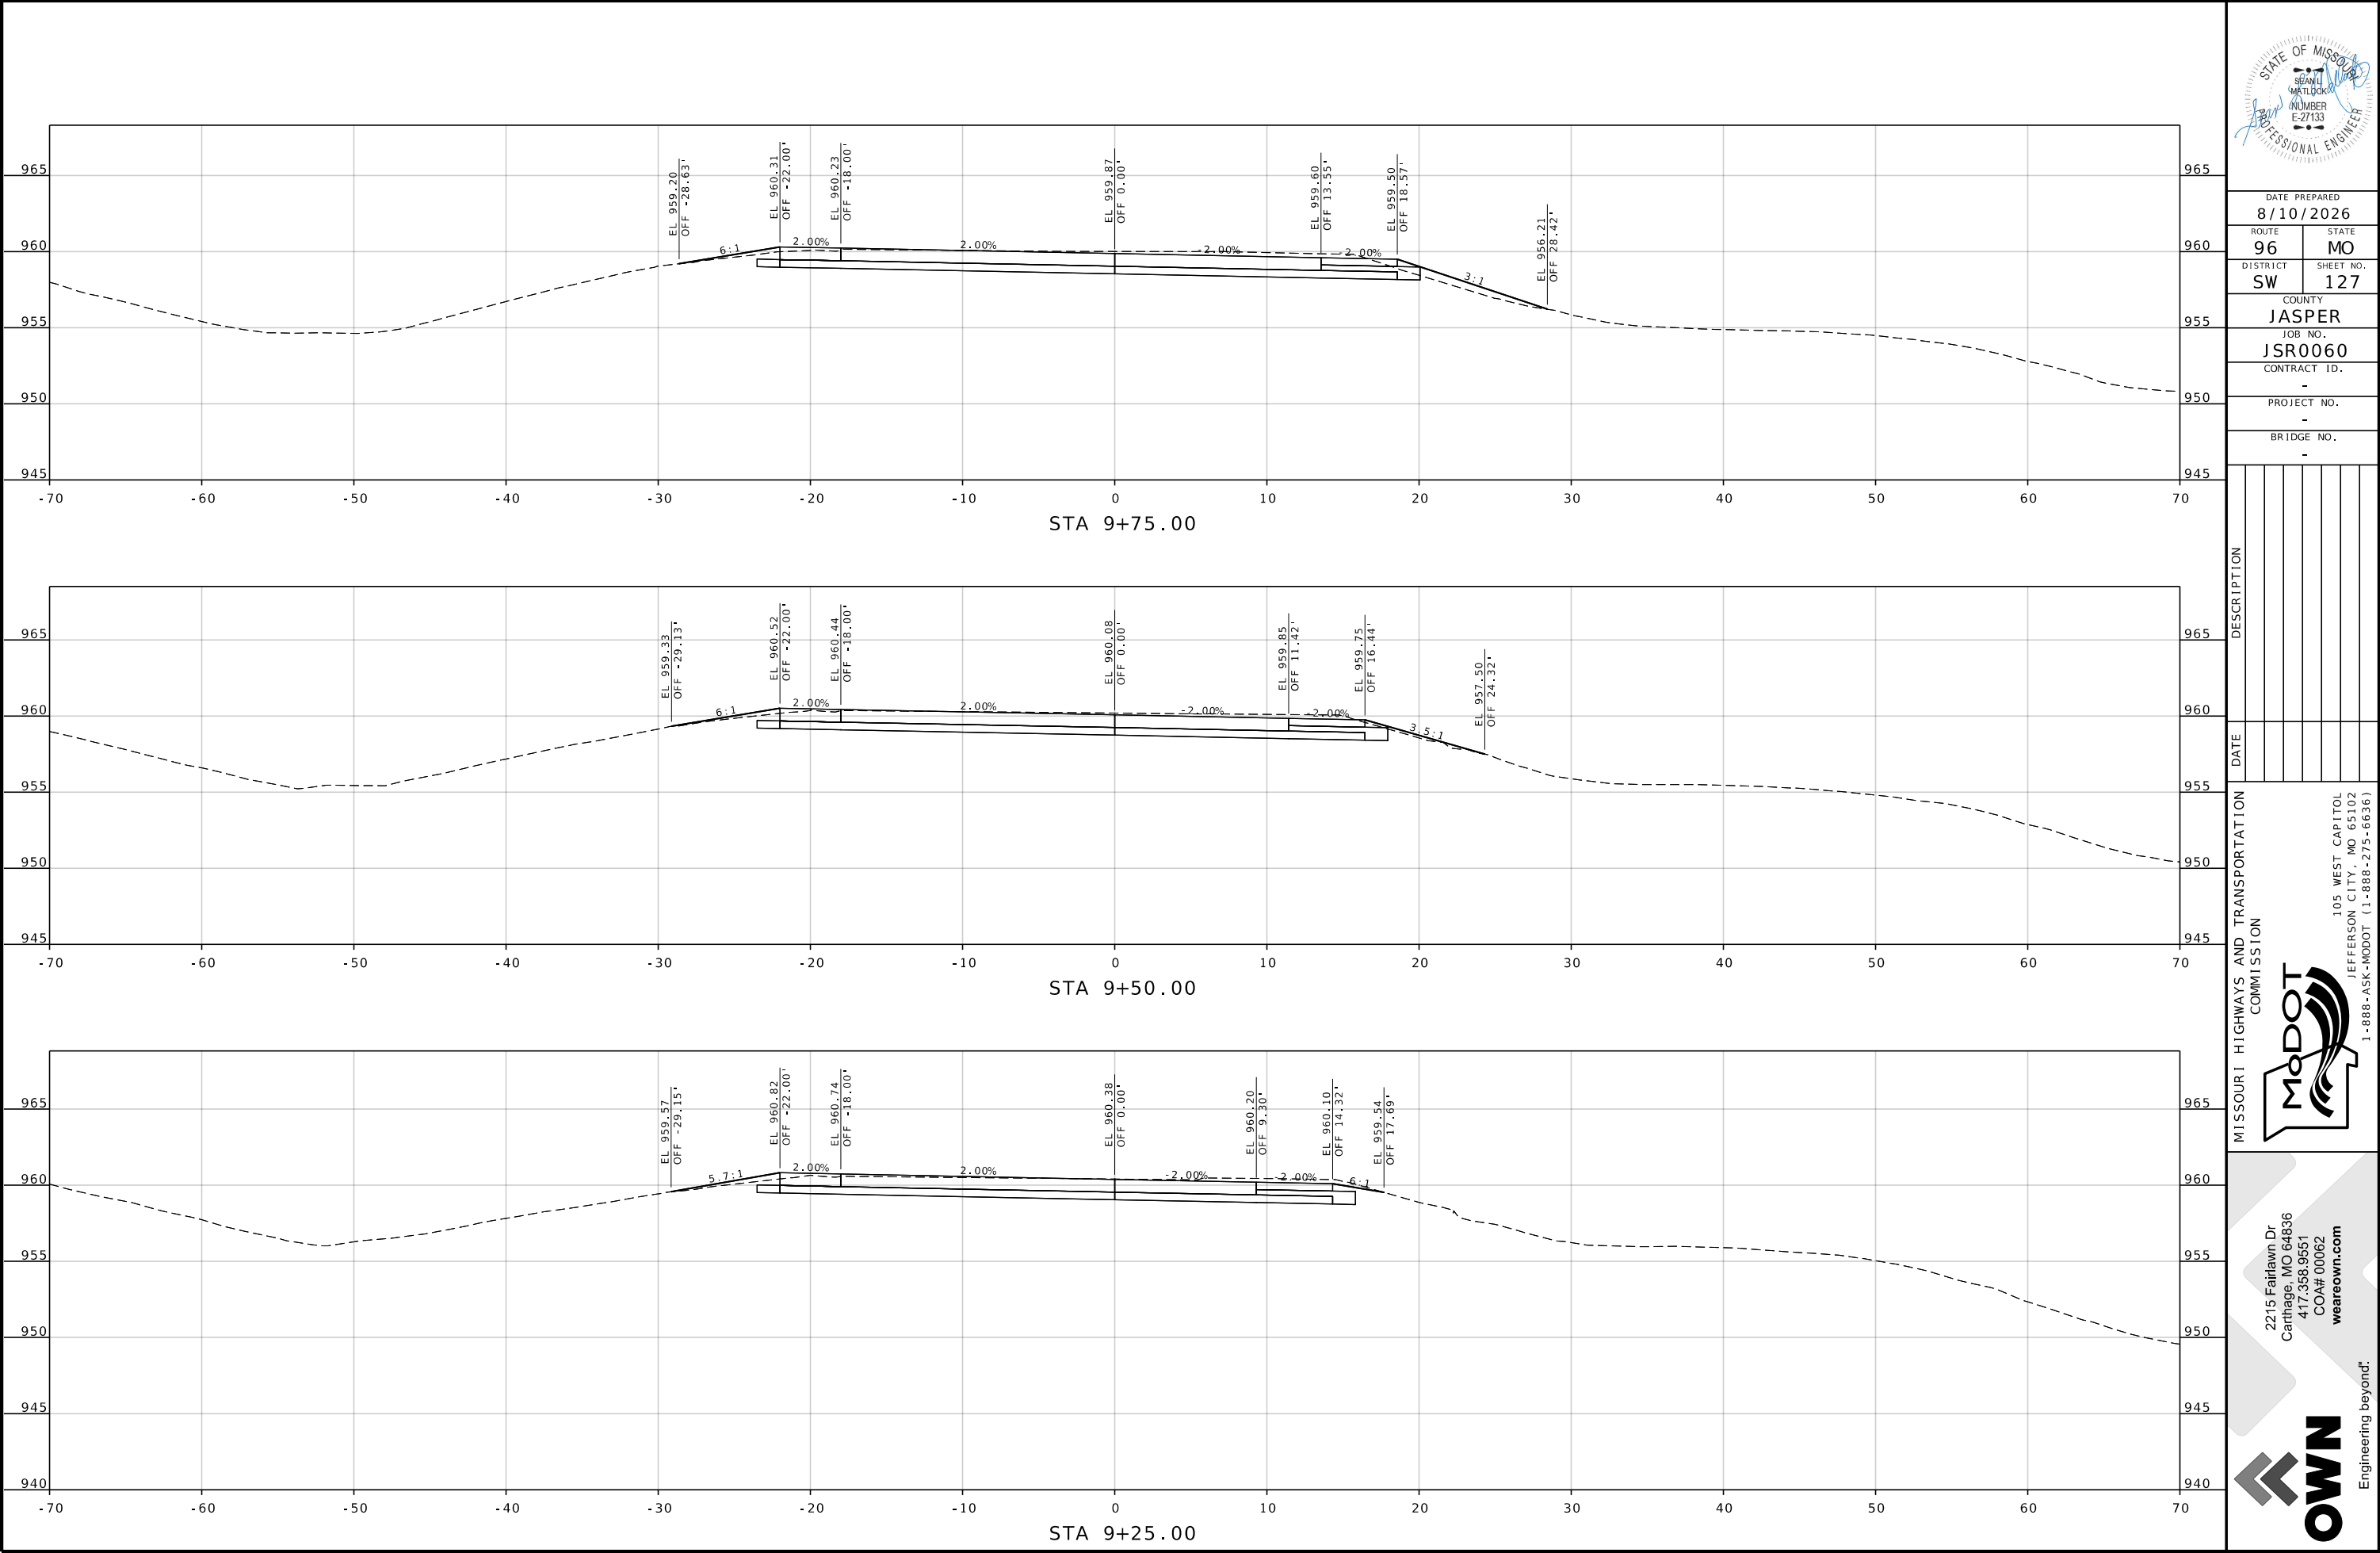

DATE PREPARED 8/10/2026	
ROUTE 96	STATE MO
DISTRICT SW	SHEET NO. 127
COUNTY JASPER	
JOB NO. JSR0060	
CONTRACT ID. -	
PROJECT NO. -	
BRIDGE NO. -	


DATE	DESCRIPTION

MISSOURI HIGHWAYS AND TRANSPORTATION COMMISSION

105 WEST CAPITOL
JEFFERSON CITY, MO 65102
1-888-ASK-MODOT (1-888-273-6636)

2215 Fairlawn Dr
Carthage, MO 64836
417.358.9551
COA# 00062
weareown.com

Engineering beyond.

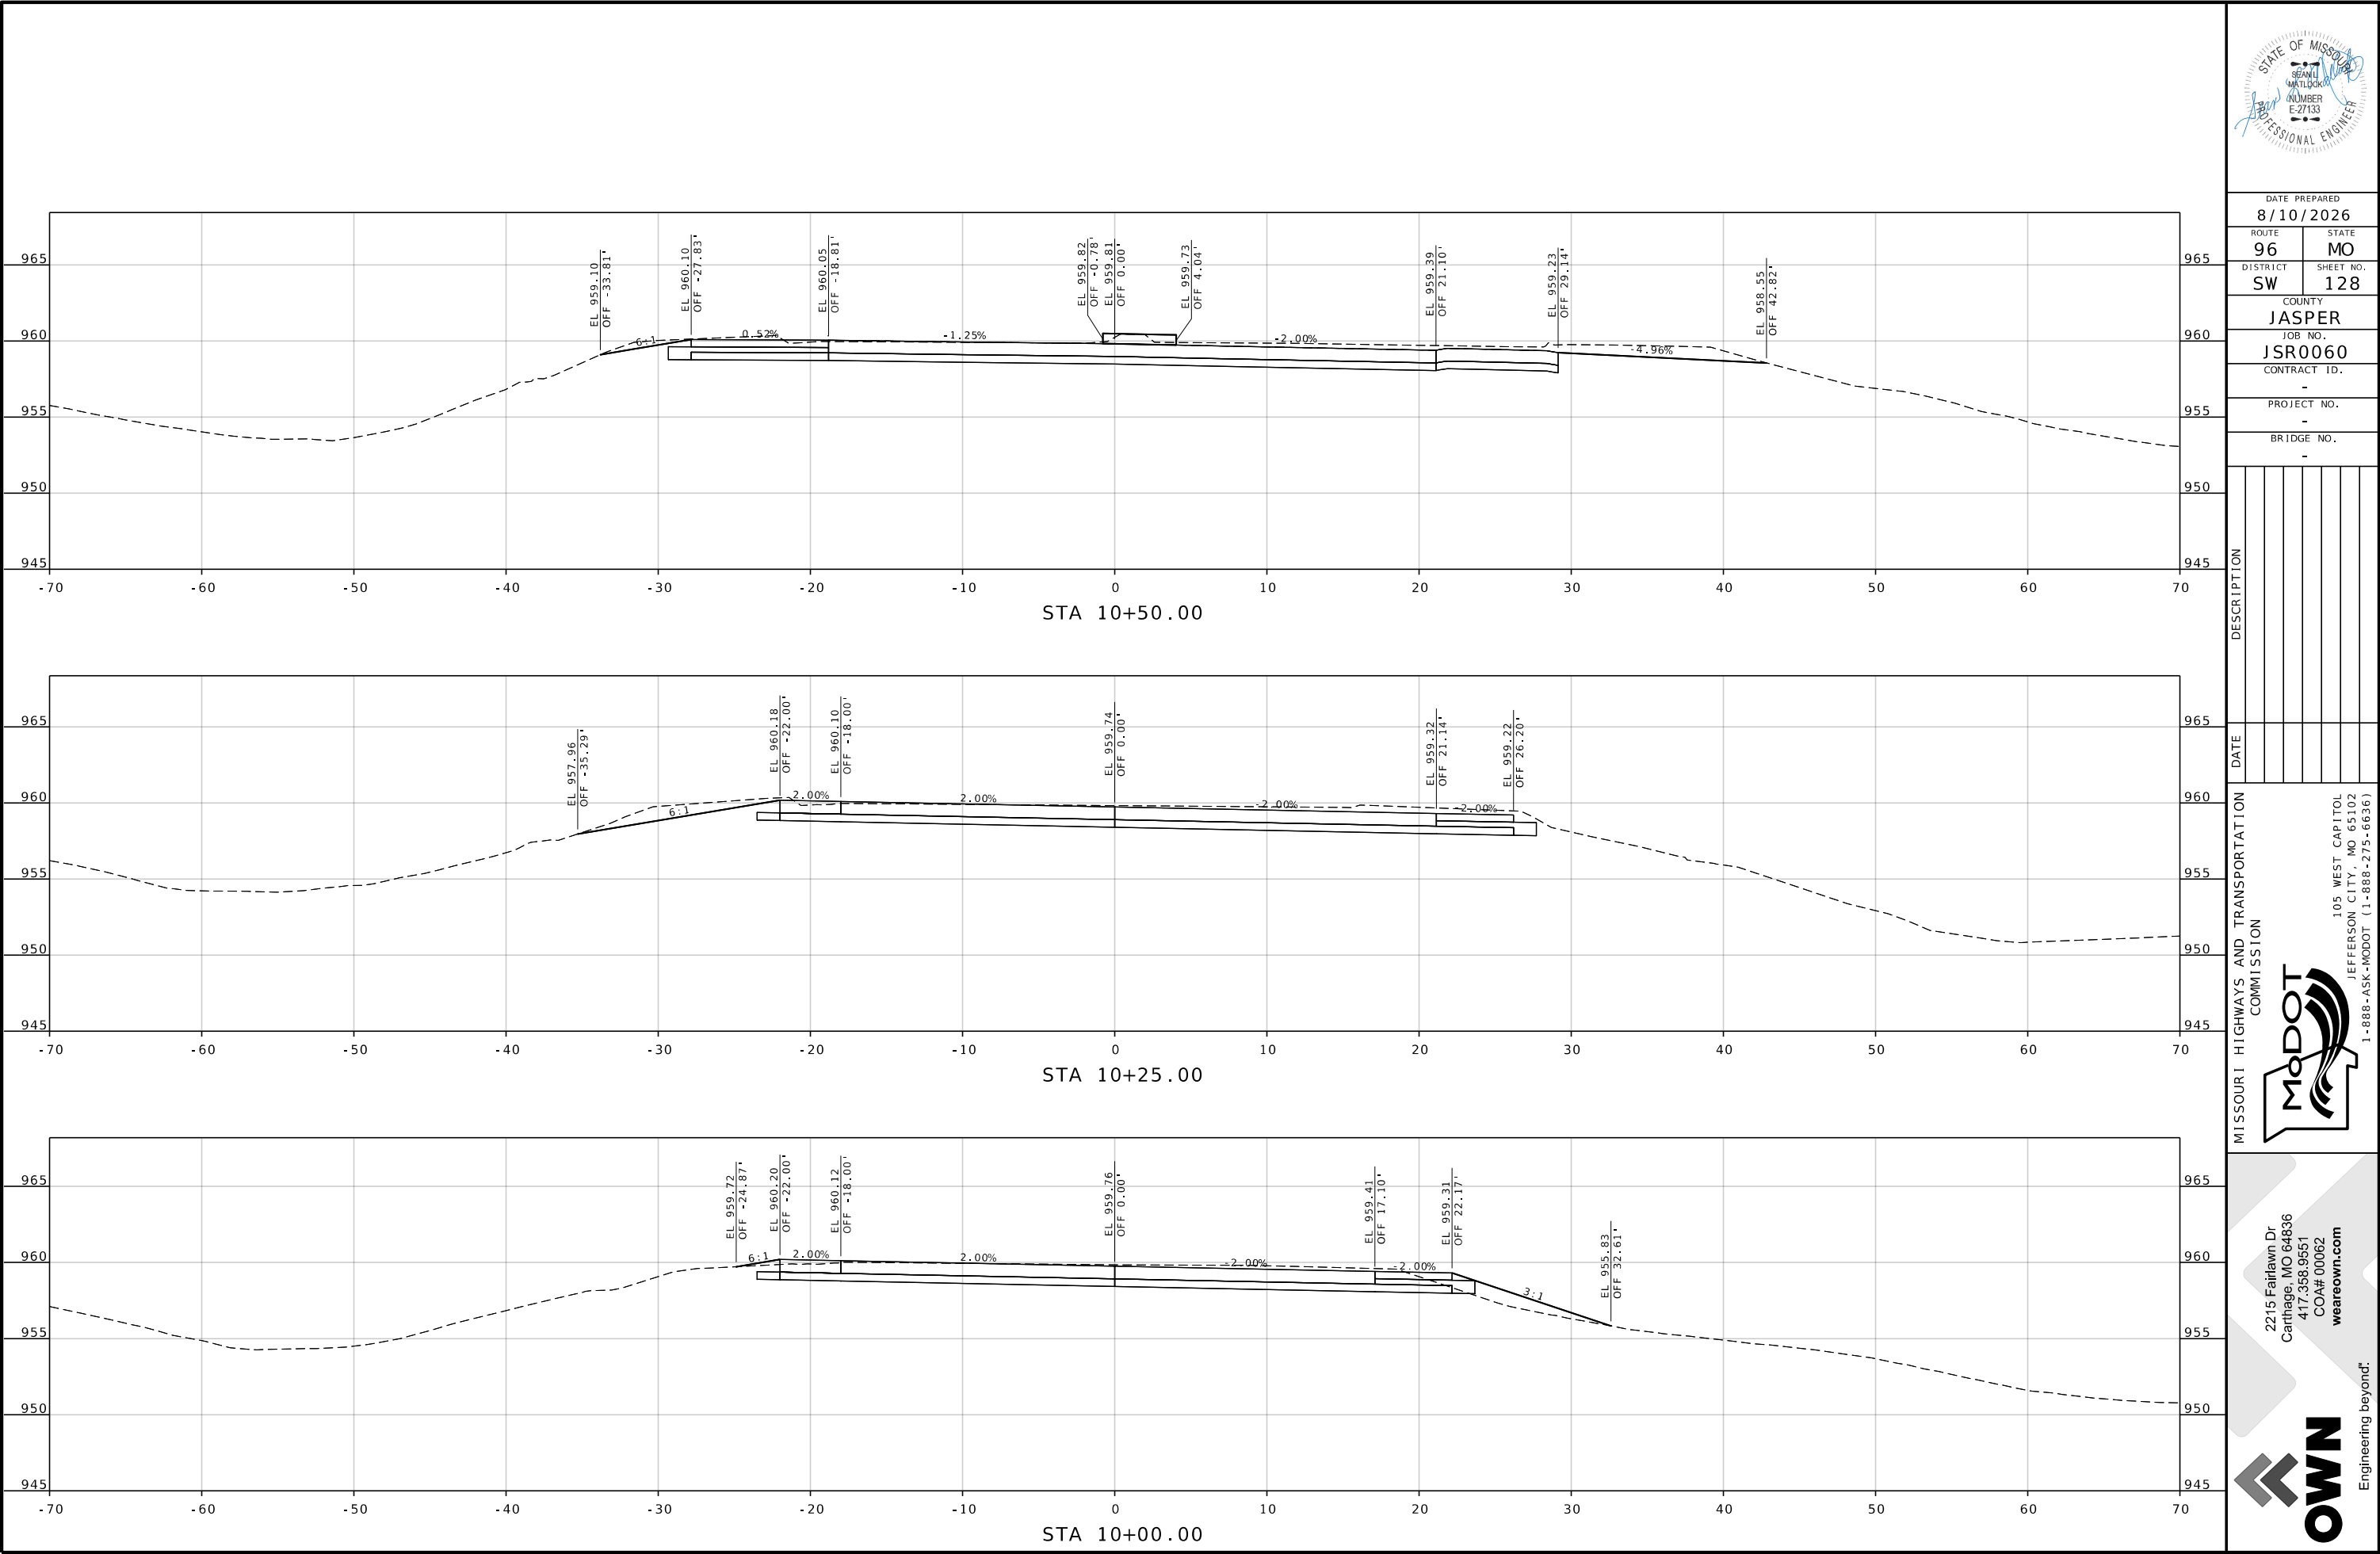

DATE PREPARED		8/10/2026
ROUTE	STATE	96 MO
DISTRICT	SHEET NO.	SW 128
COUNTY		JASPER
JOB NO.		JSR0060
CONTRACT ID.		-
PROJECT NO.		-
BRIDGE NO.		-


DESCRIPTION	DATE

MISSOURI HIGHWAYS AND TRANSPORTATION COMMISSION

105 WEST CAPITOL
JEFFERSON CITY, MO 65102
1-888-ASK-MODOT (1-888-273-6636)

2215 Fairlawn Dr
Carthage, MO 64836
417.358.9551
COA# 00062
weareown.com

Engineering beyond!

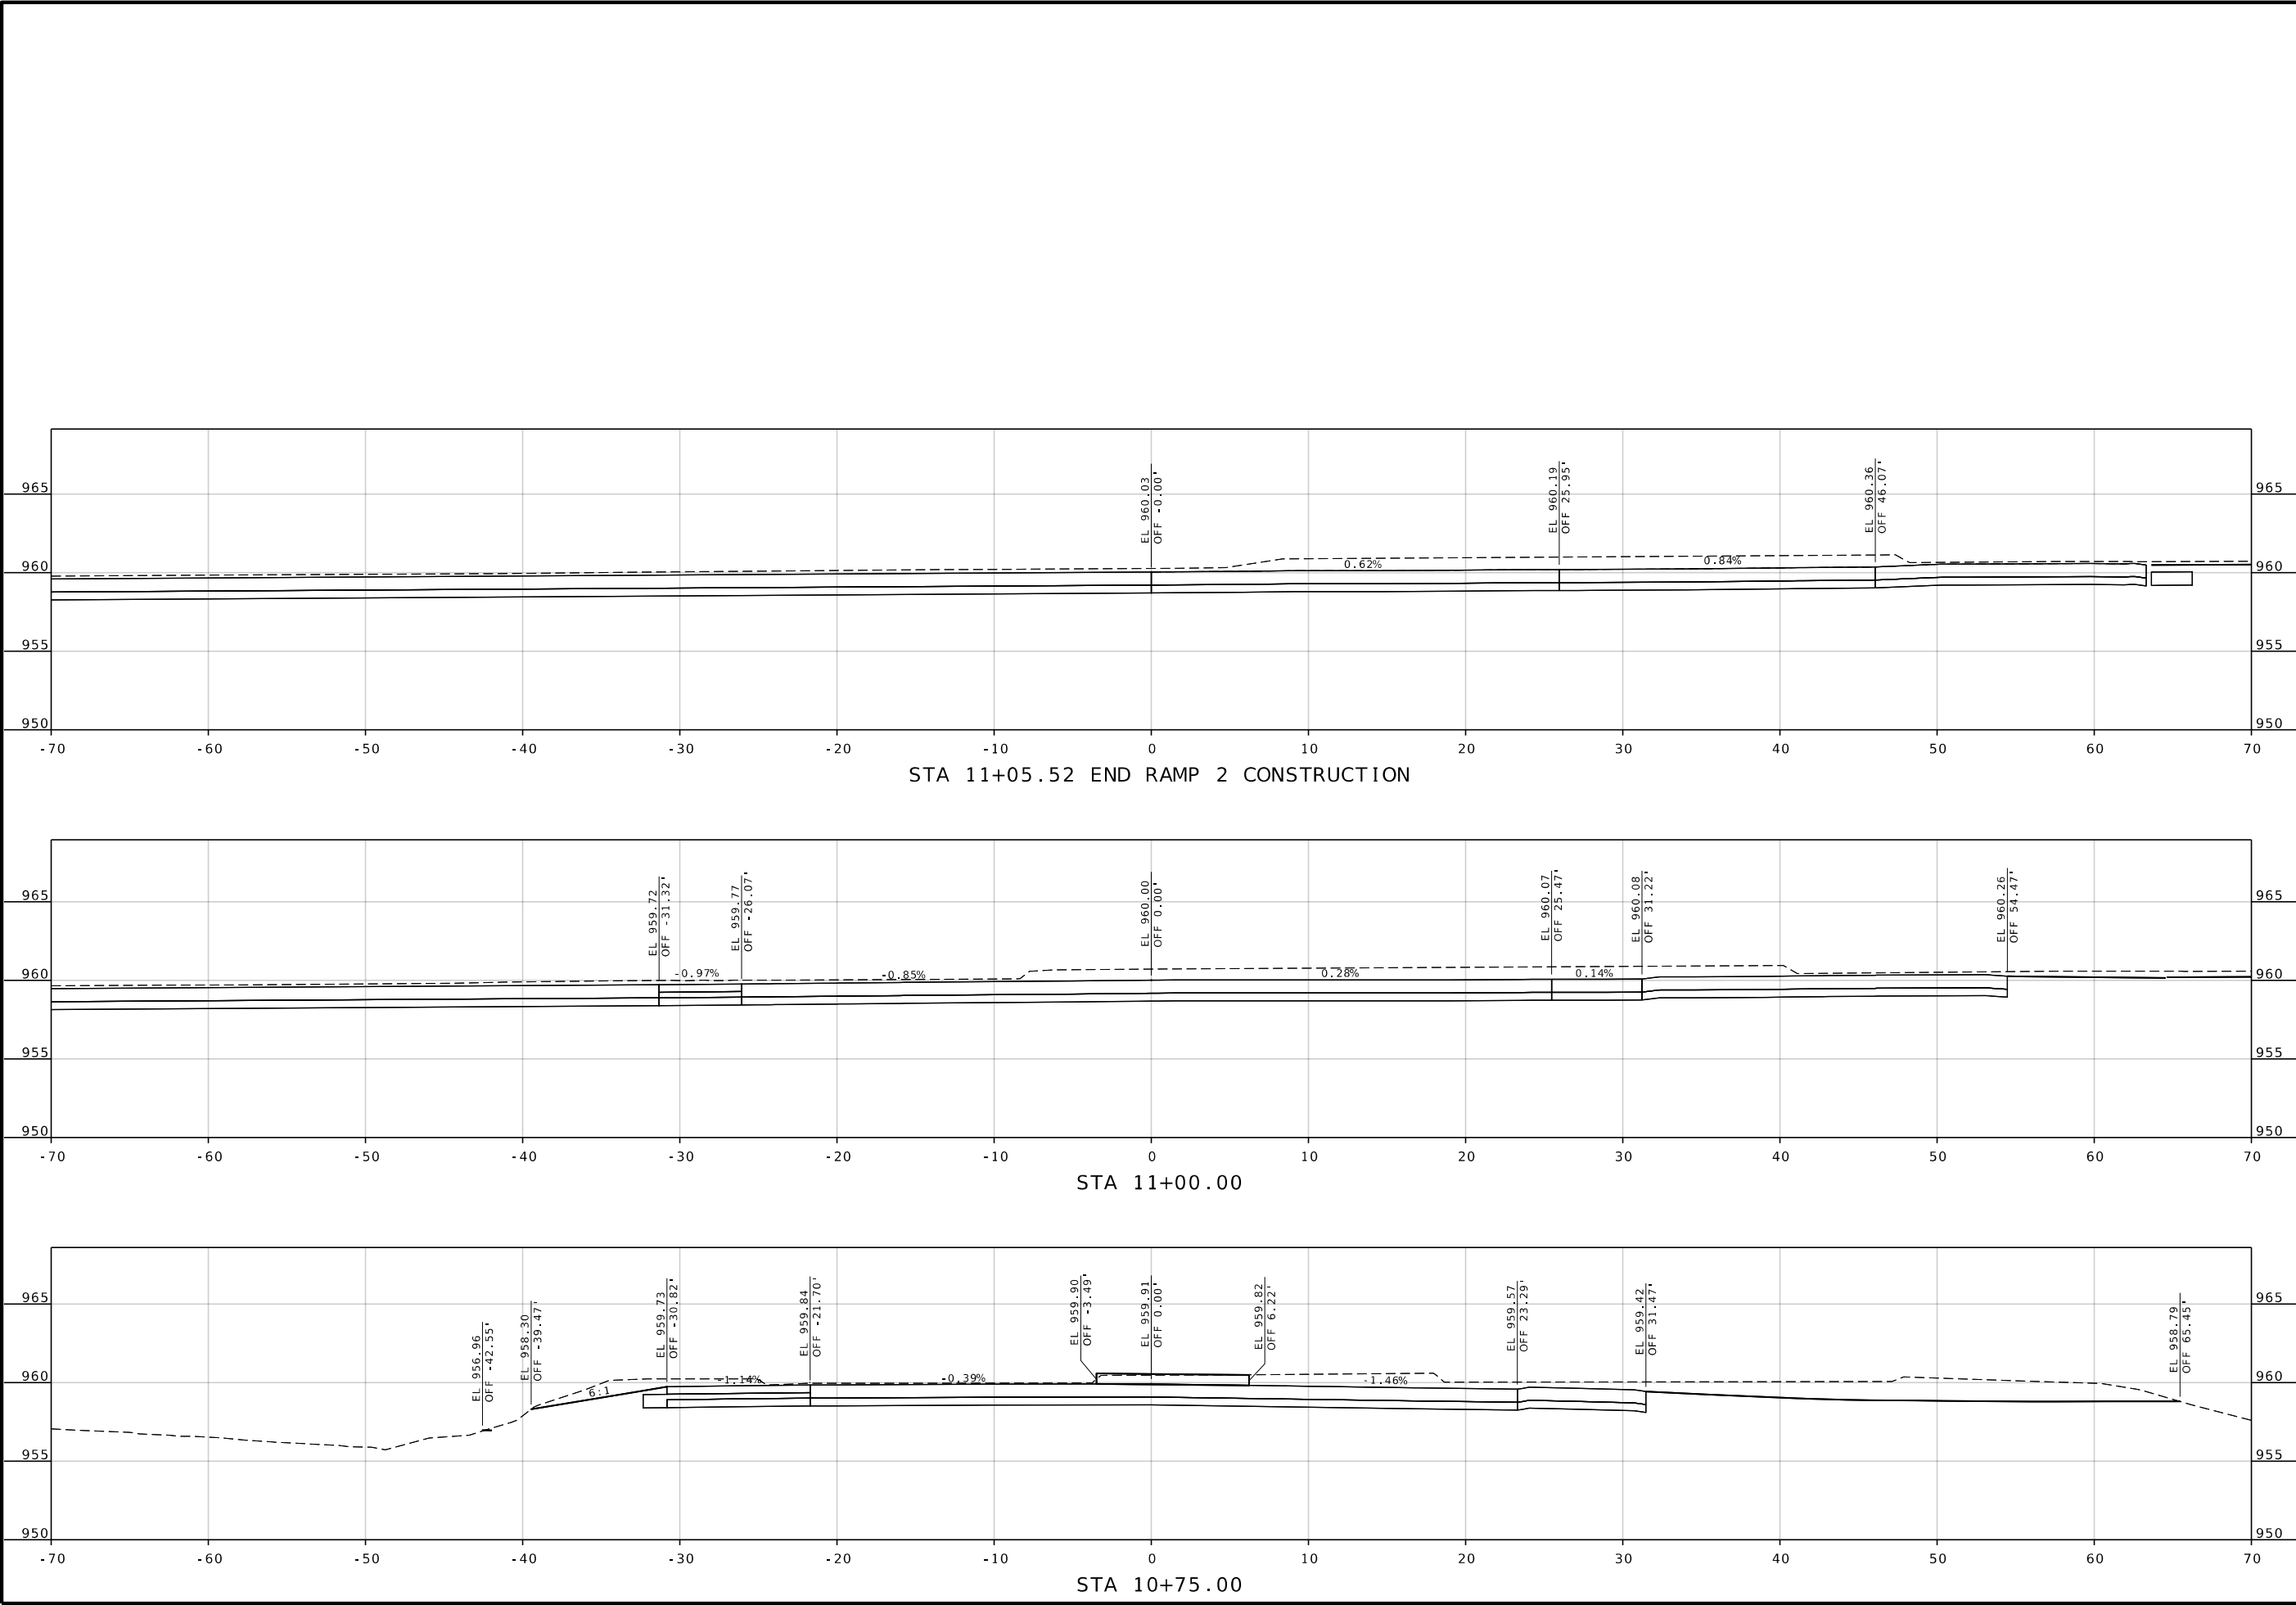



DATE PREPARED 8/10/2026	
ROUTE 96	STATE MO
DISTRICT SW	SHEET NO. 129
COUNTY JASPER	
JOB NO. JSR0060	
CONTRACT ID. -	
PROJECT NO. -	
BRIDGE NO. -	

DESCRIPTION	DATE

MISSOURI HIGHWAYS AND TRANSPORTATION COMMISSION




105 WEST CAPITOL
JEFFERSON CITY, MO 65102
1-888-ASK-MODOT (1-888-273-6636)

2215 Fairlawn Dr
Carthage, MO 64836
417.358.9551
COA# 00062
weareown.com



Engineering beyond.

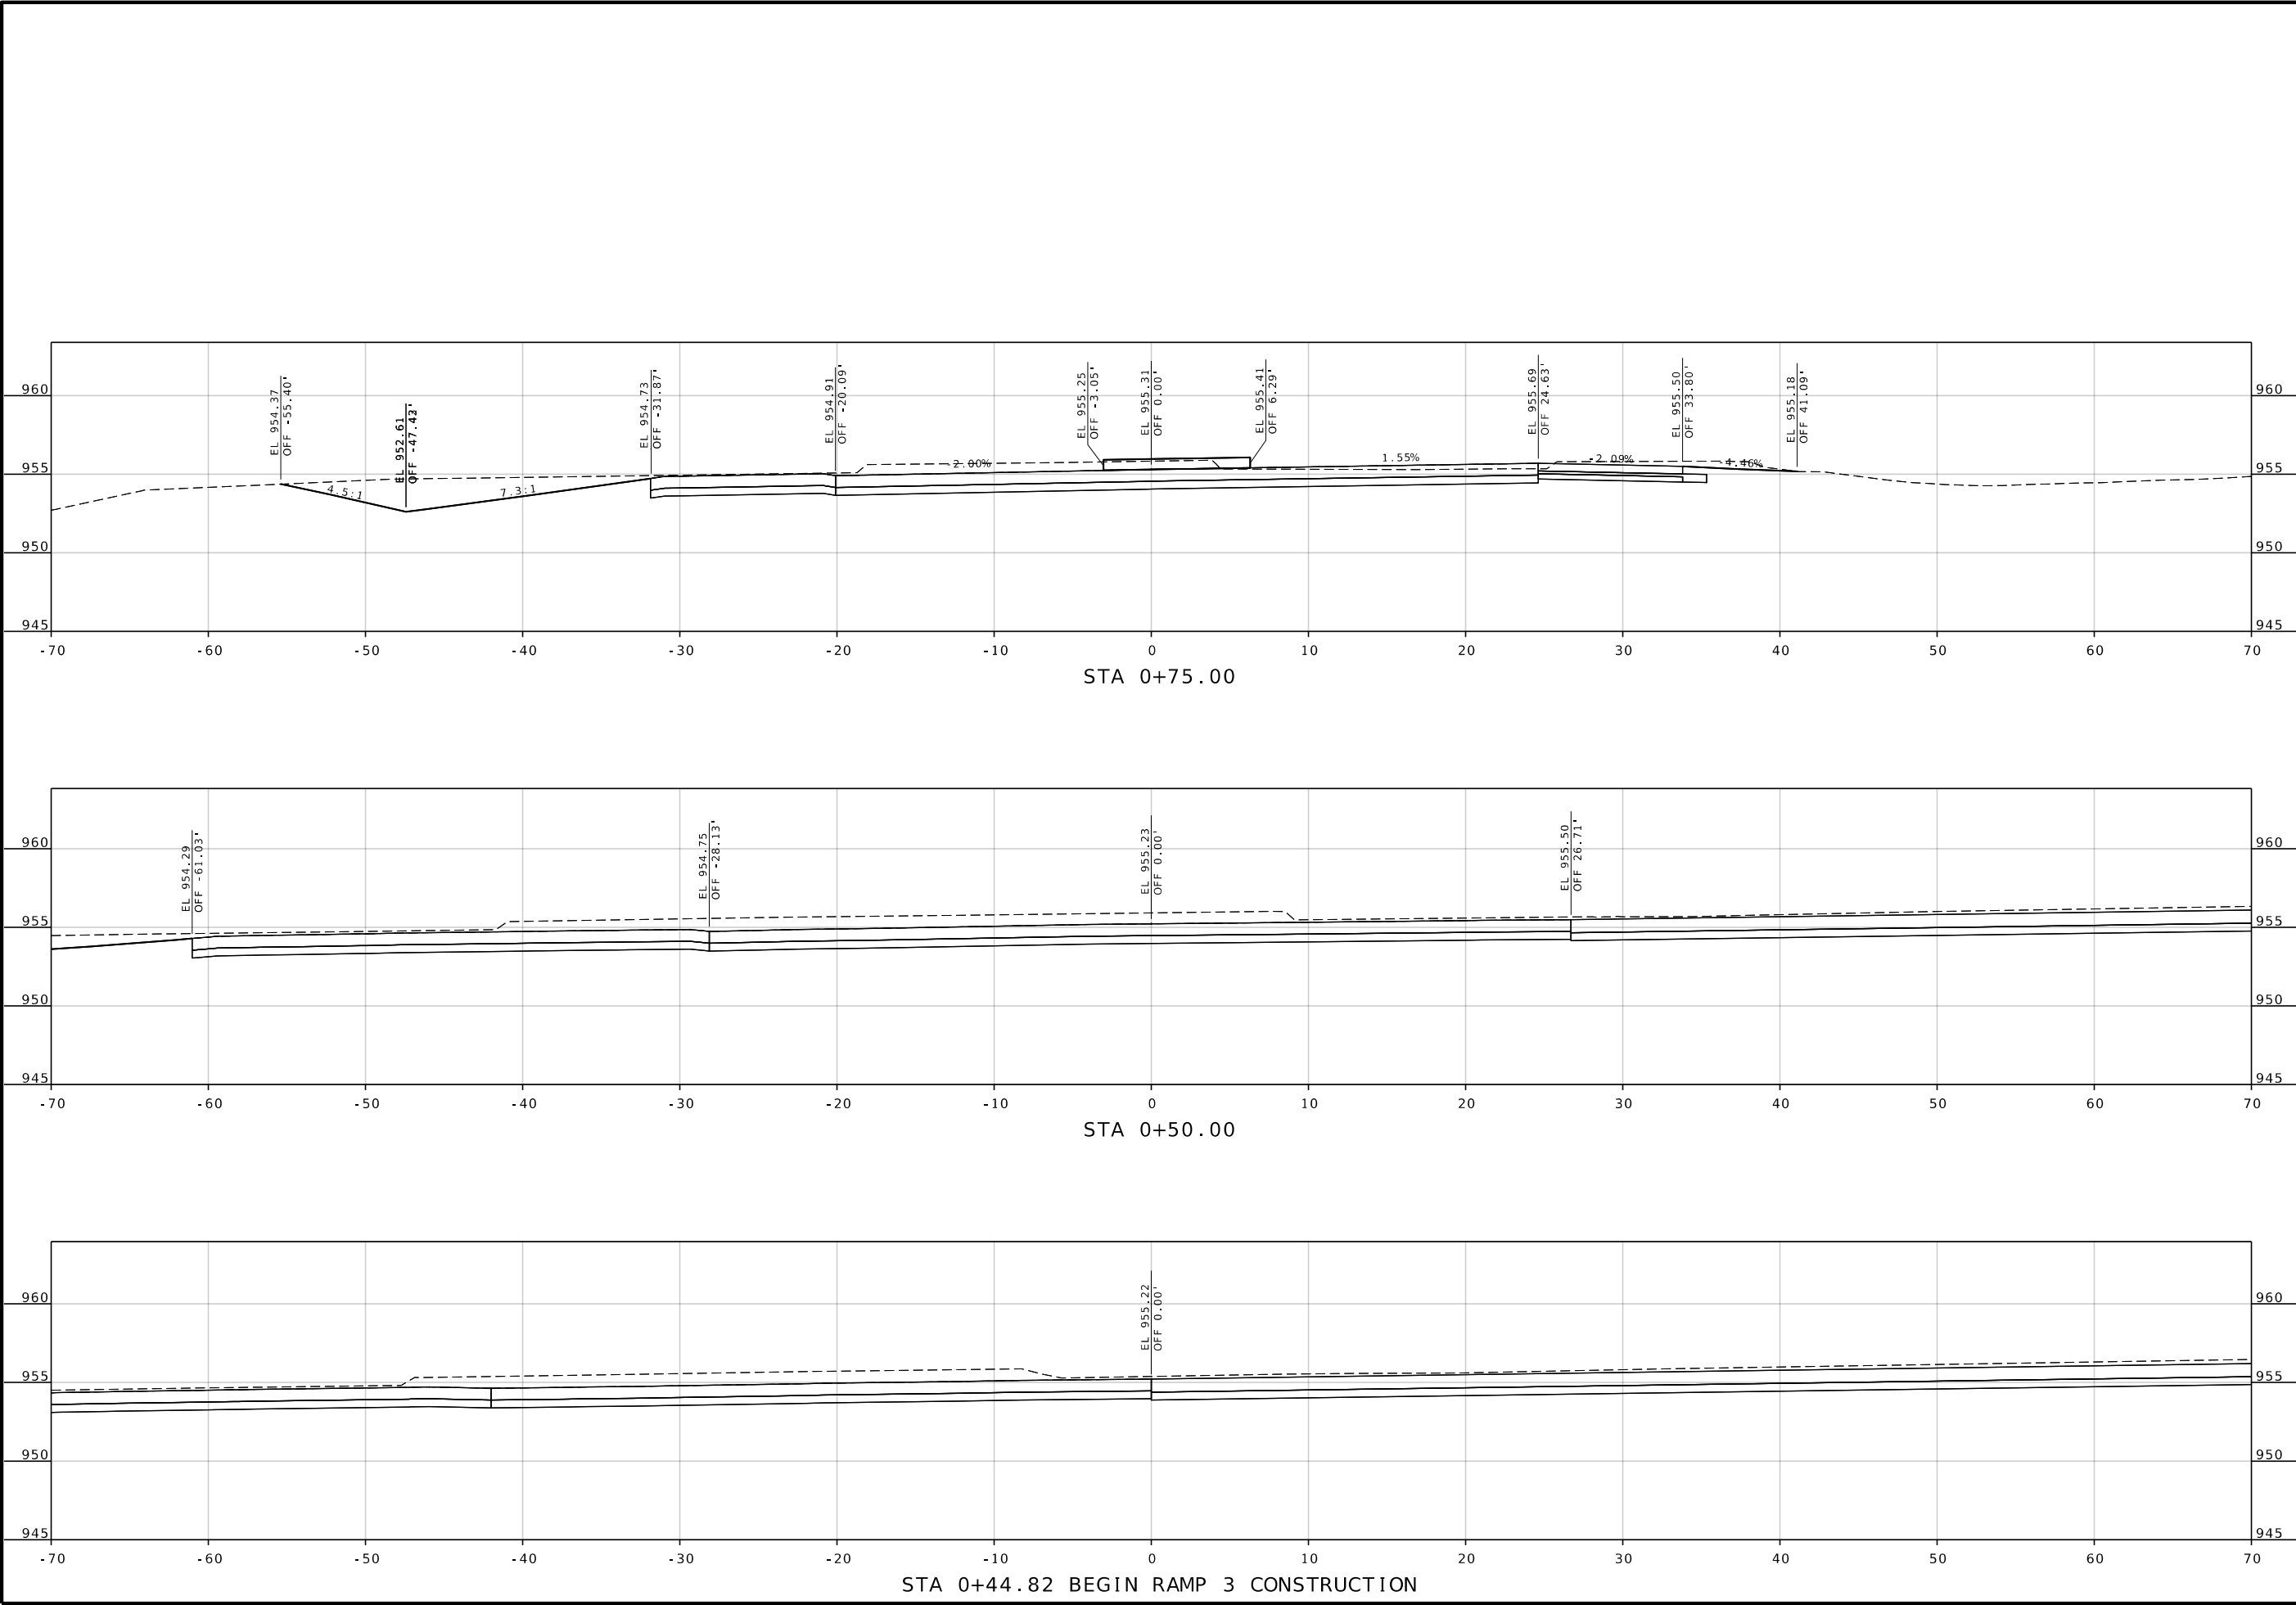



DATE PREPARED 8/10/2026	
ROUTE 96	STATE MO
DISTRICT SW	SHEET NO. 130
COUNTY JASPER	
JOB NO. JSR0060	
CONTRACT ID. -	
PROJECT NO. -	
BRIDGE NO. -	

DESCRIPTION	DATE

MISSOURI HIGHWAYS AND TRANSPORTATION COMMISSION




105 WEST CAPITOL
JEFFERSON CITY, MO 65102
1-888-ASK-MODOT (1-888-275-6636)

2215 Fairlawn Dr
Carthage, MO 64836
417.358.9551
COA# 00062
weareown.com



Engineering beyond®

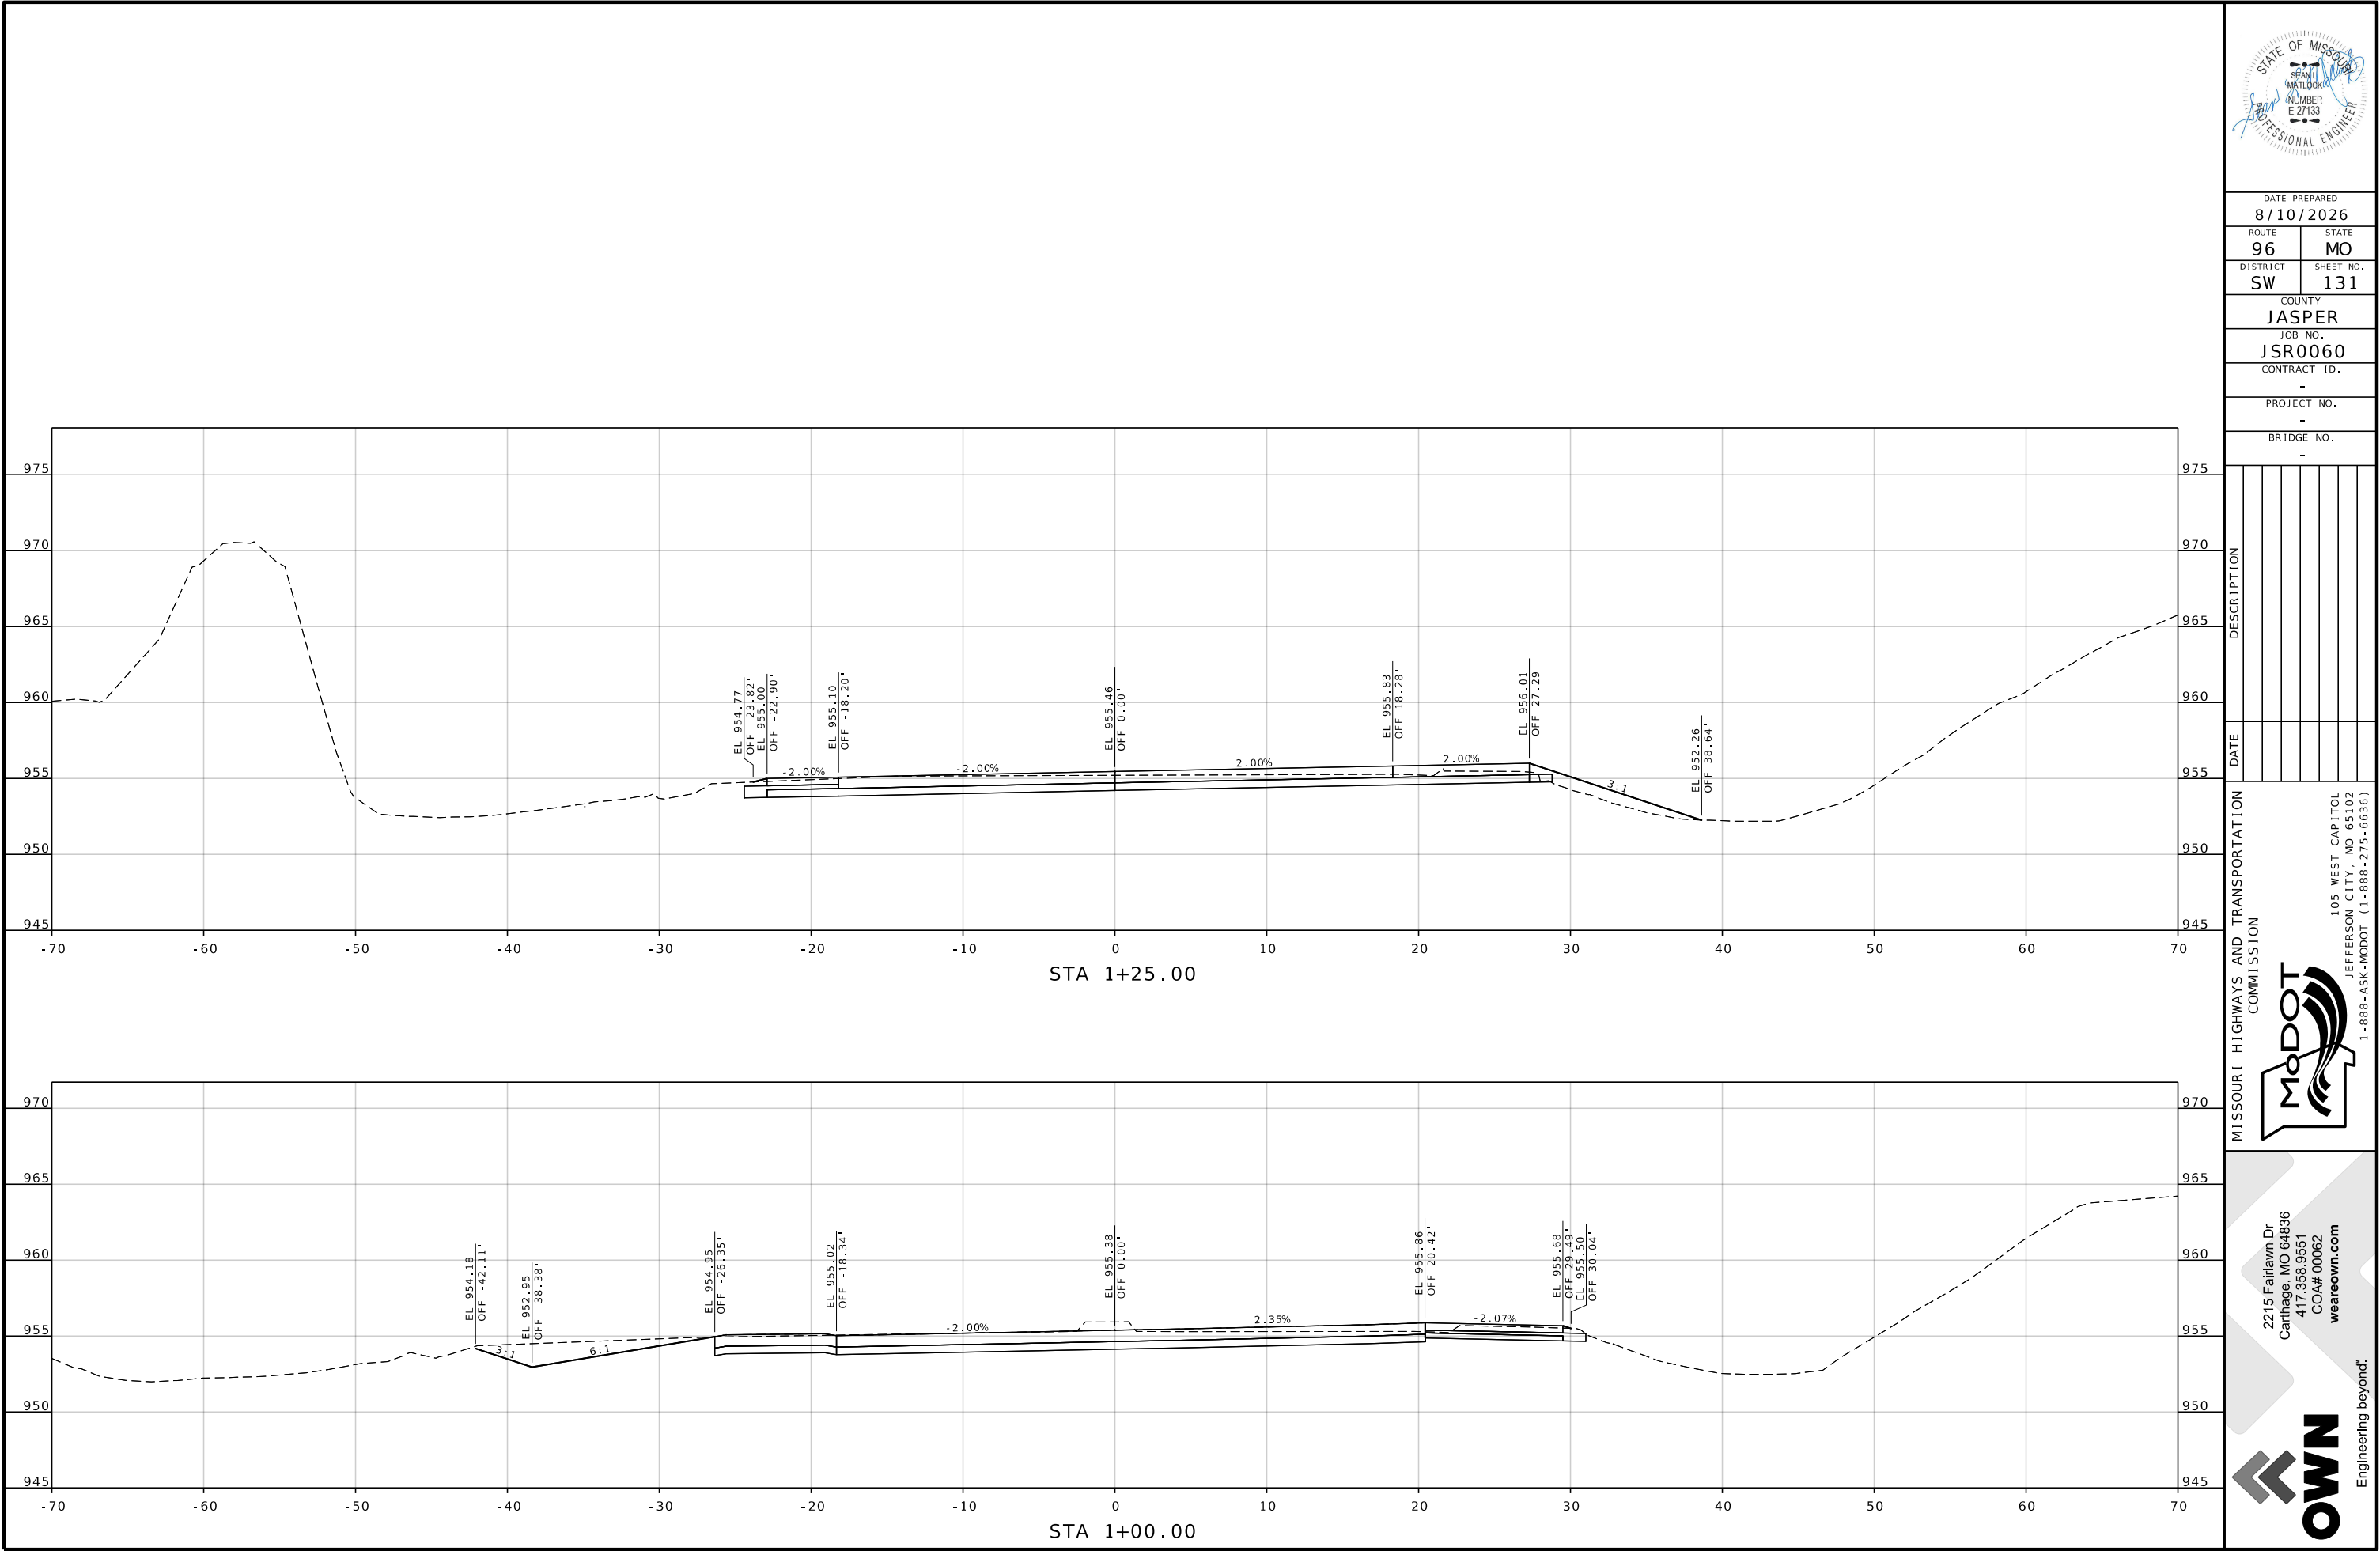

DATE PREPARED		8/10/2026
ROUTE	STATE	96 MO
DISTRICT	SHEET NO.	SW 131
COUNTY		JASPER
JOB NO.		JSR0060
CONTRACT ID.		-
PROJECT NO.		-
BRIDGE NO.		-



DATE	DESCRIPTION

MISSOURI HIGHWAYS AND TRANSPORTATION COMMISSION

105 WEST CAPITOL
JEFFERSON CITY, MO 65102
1-888-ASK-MODOT (1-888-275-6636)

2215 Fairlawn Dr
Carthage, MO 64836
417.358.9551
COA# 00062
weareown.com

Engineering beyond!

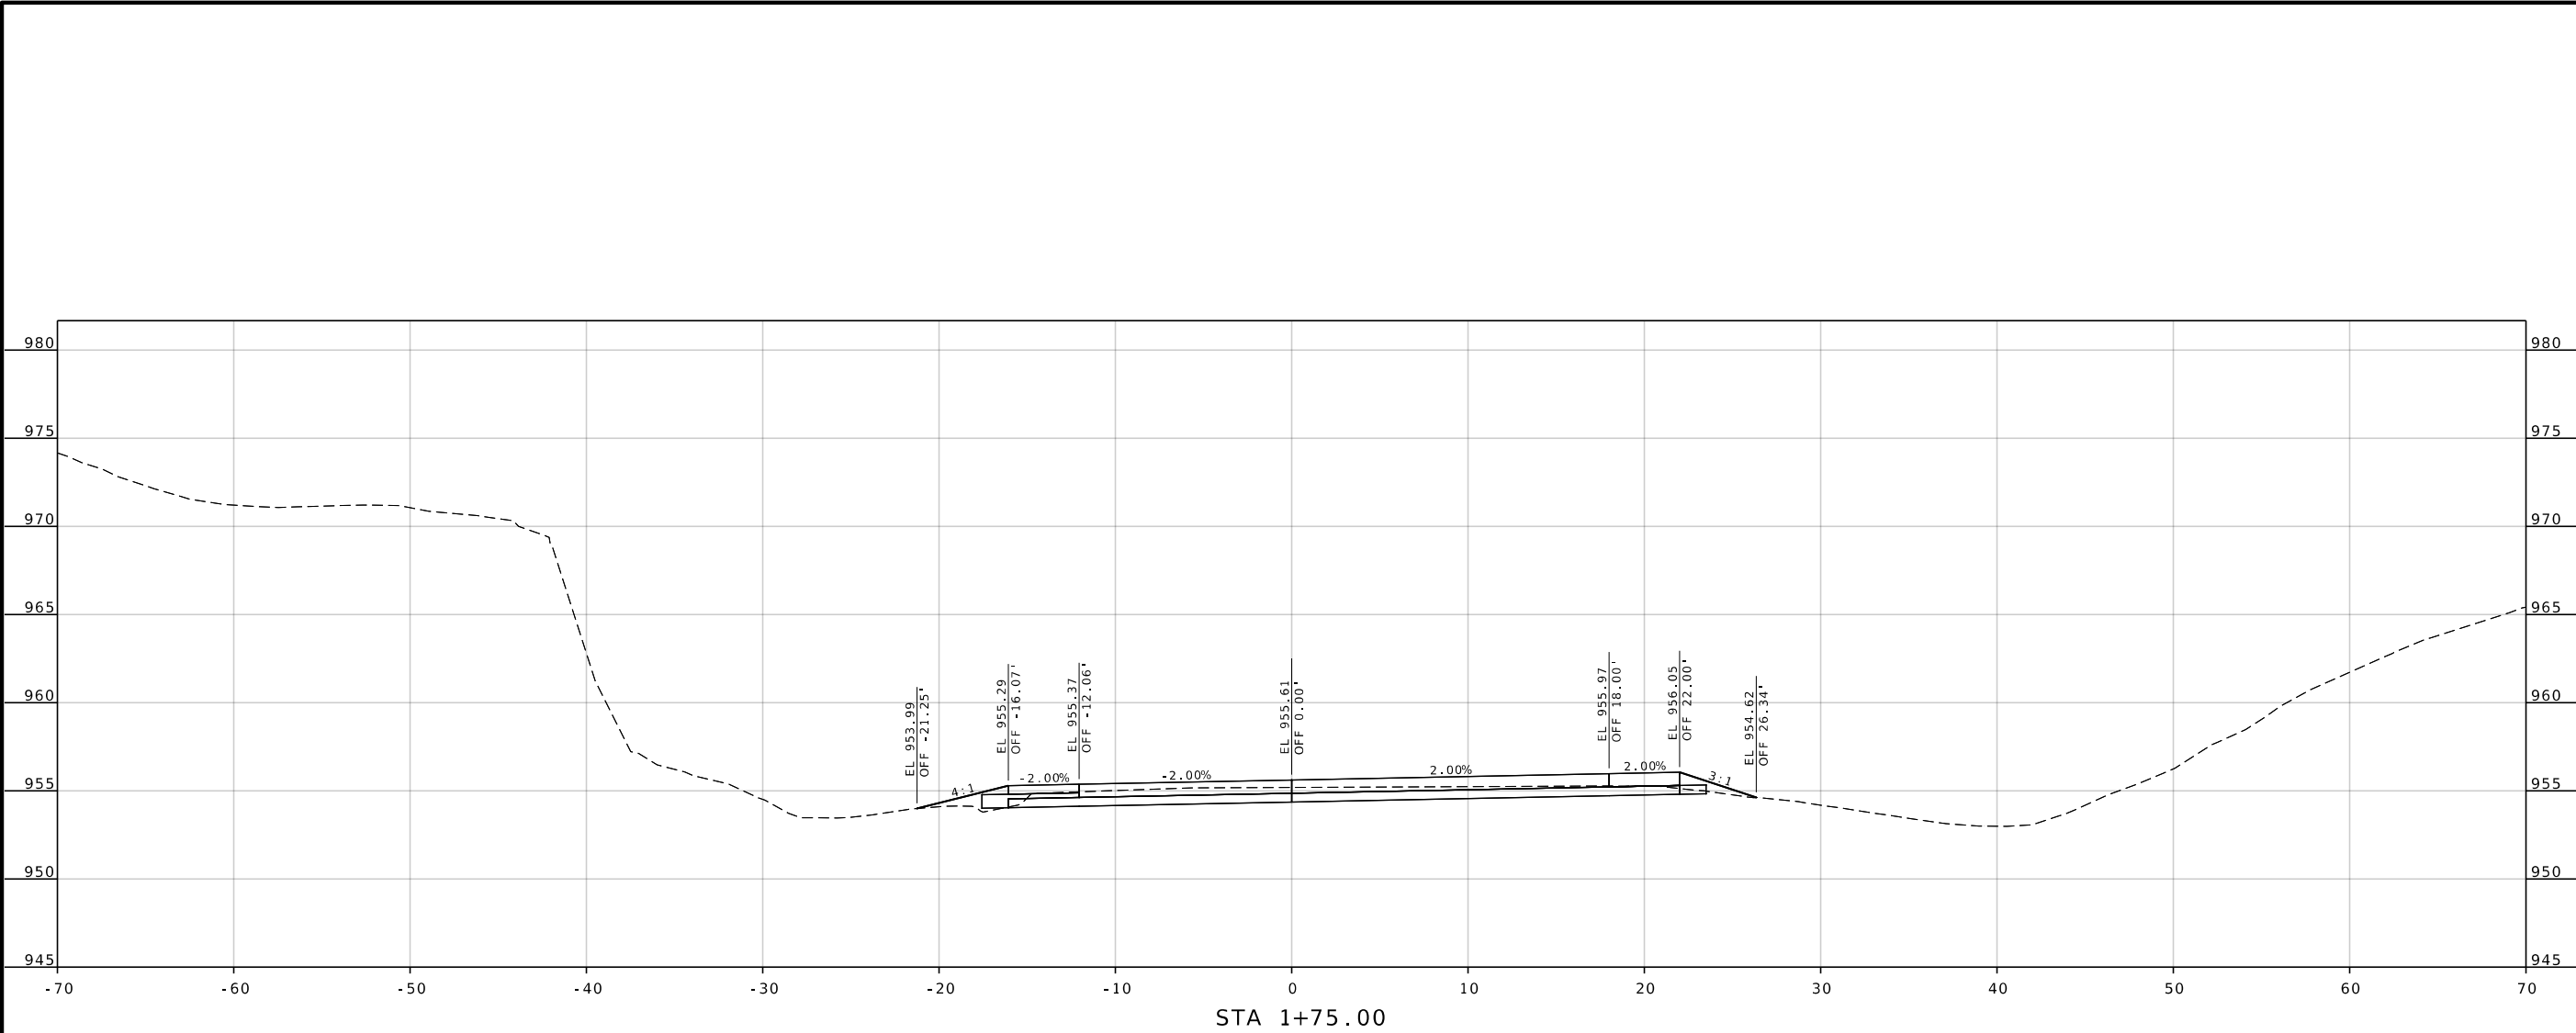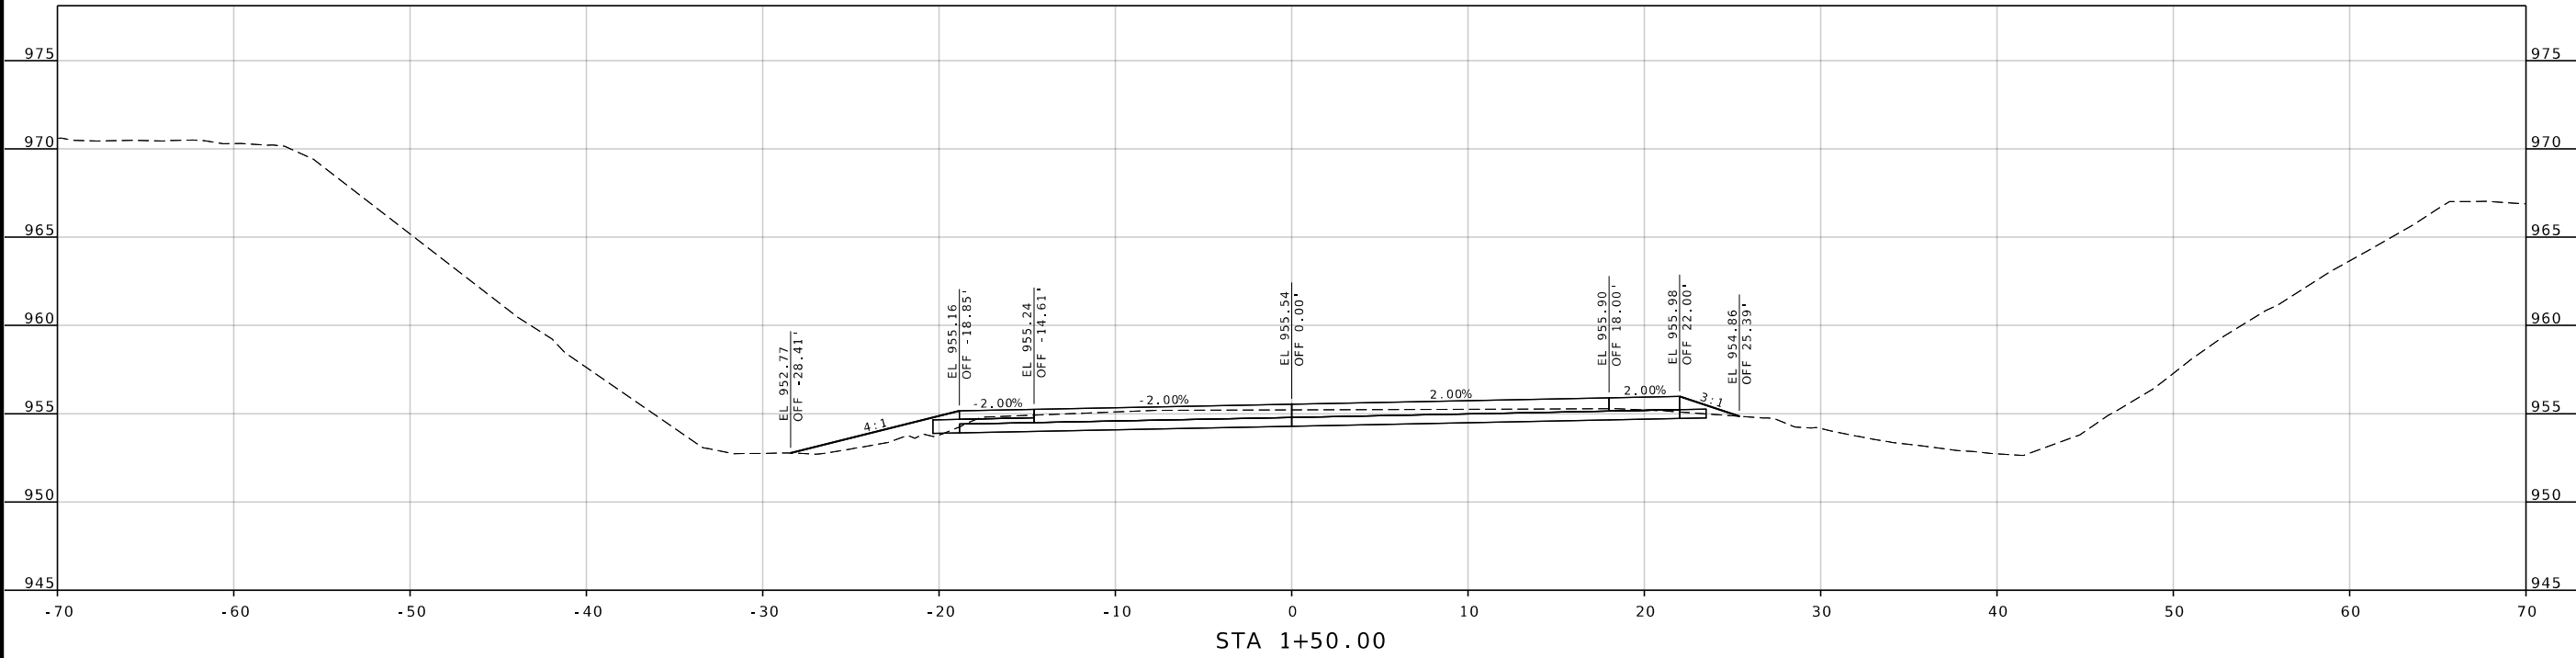

STATE OF MISSOURI
SEAN MATLOCK
NUMBER E-27133
PROFESSIONAL ENGINEER

DATE PREPARED
8/10/2026



ROUTE 96	STATE MO
DISTRICT SW	SHEET NO. 132
COUNTY JASPER	
JOB NO. JSR0060	
CONTRACT ID. -	
PROJECT NO. -	
BRIDGE NO. -	

MISSOURI HIGHWAYS AND TRANSPORTATION COMMISSION

105 WEST CAPITOL
JEFFERSON CITY, MO 65102
1-888-ASK-MODOT (1-888-273-6636)

2215 Fairlawn Dr
Carthage, MO 64836
417.358.9551
COA# 00062
weareown.com

Engineering beyond!

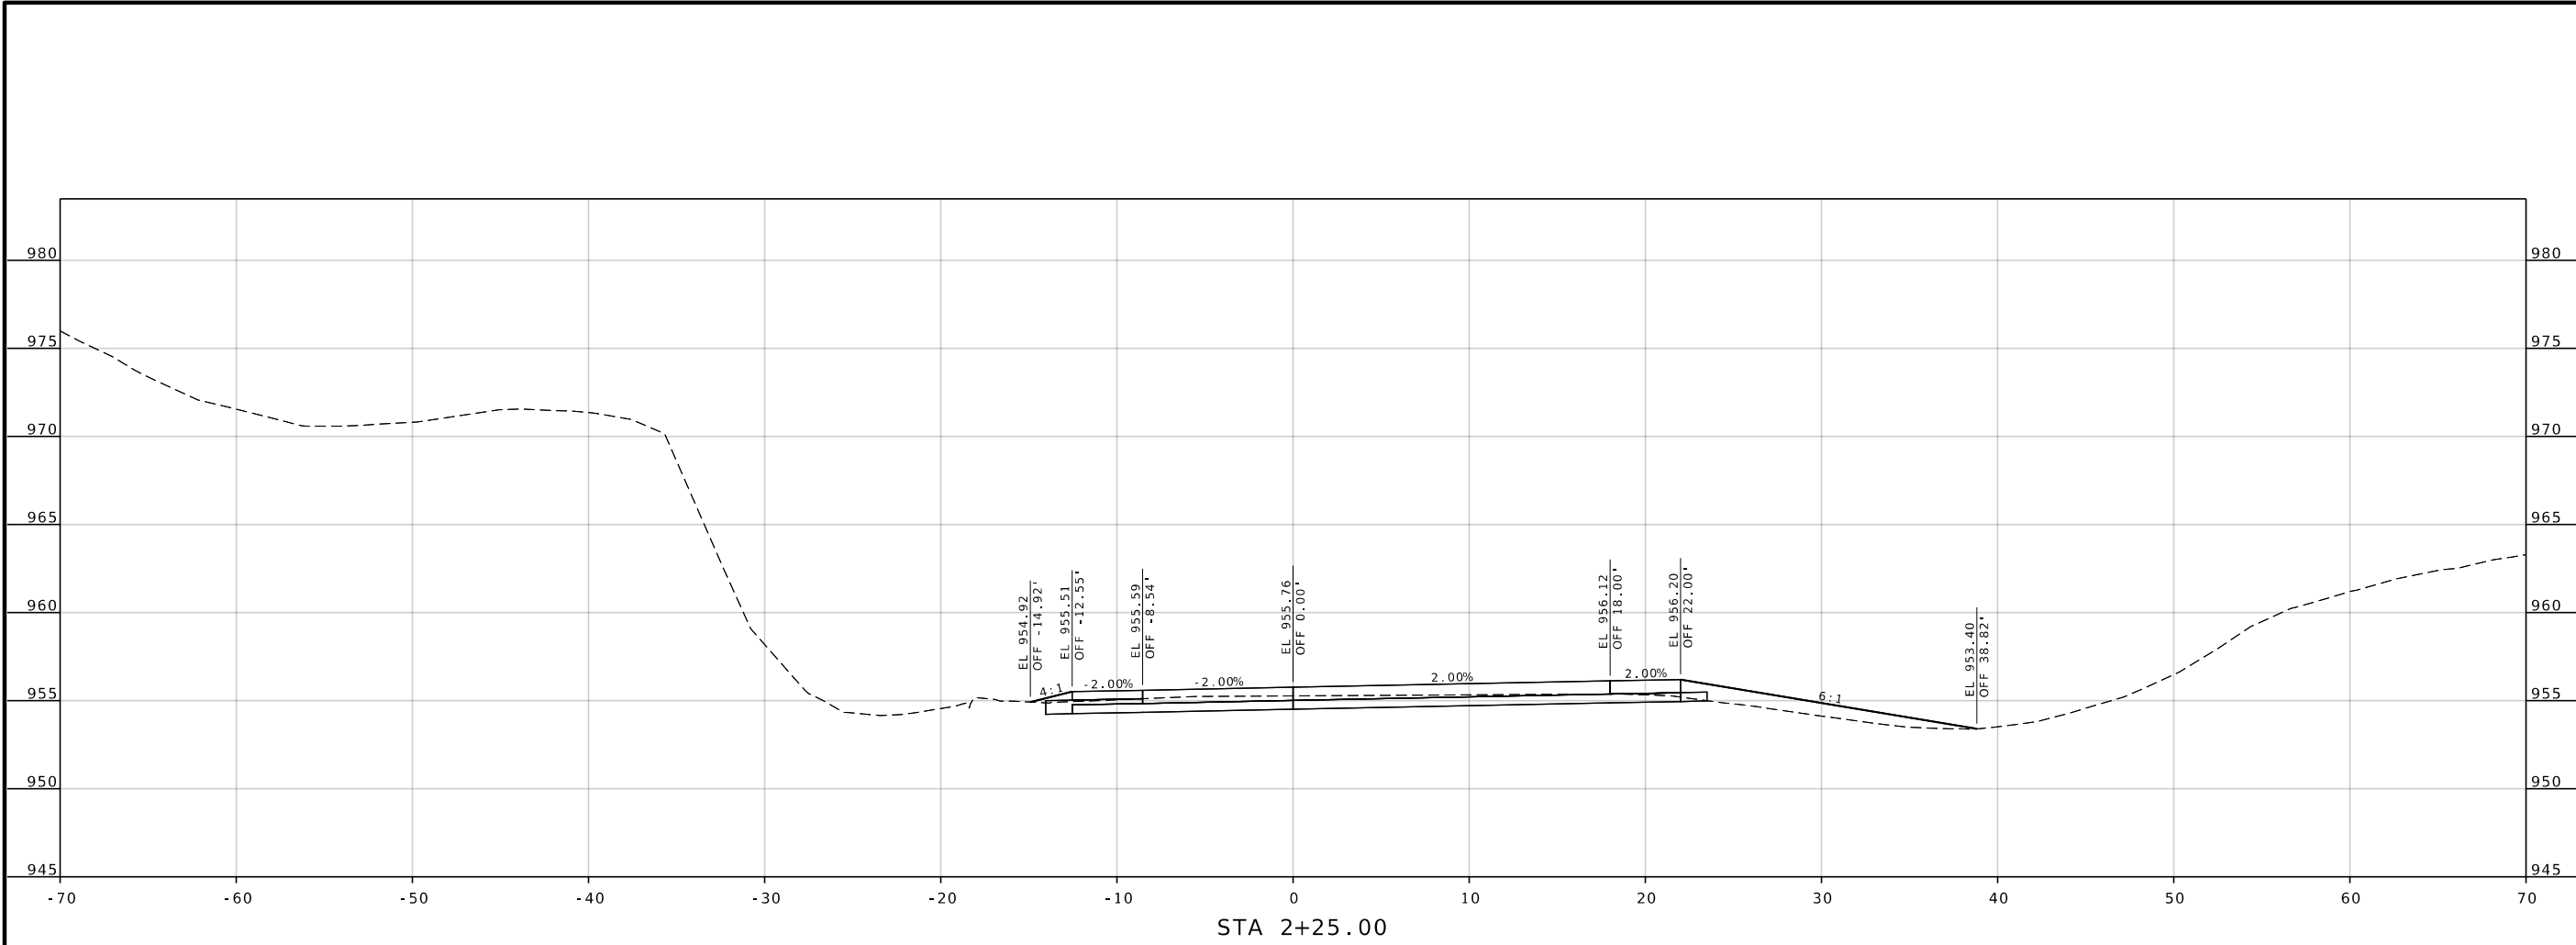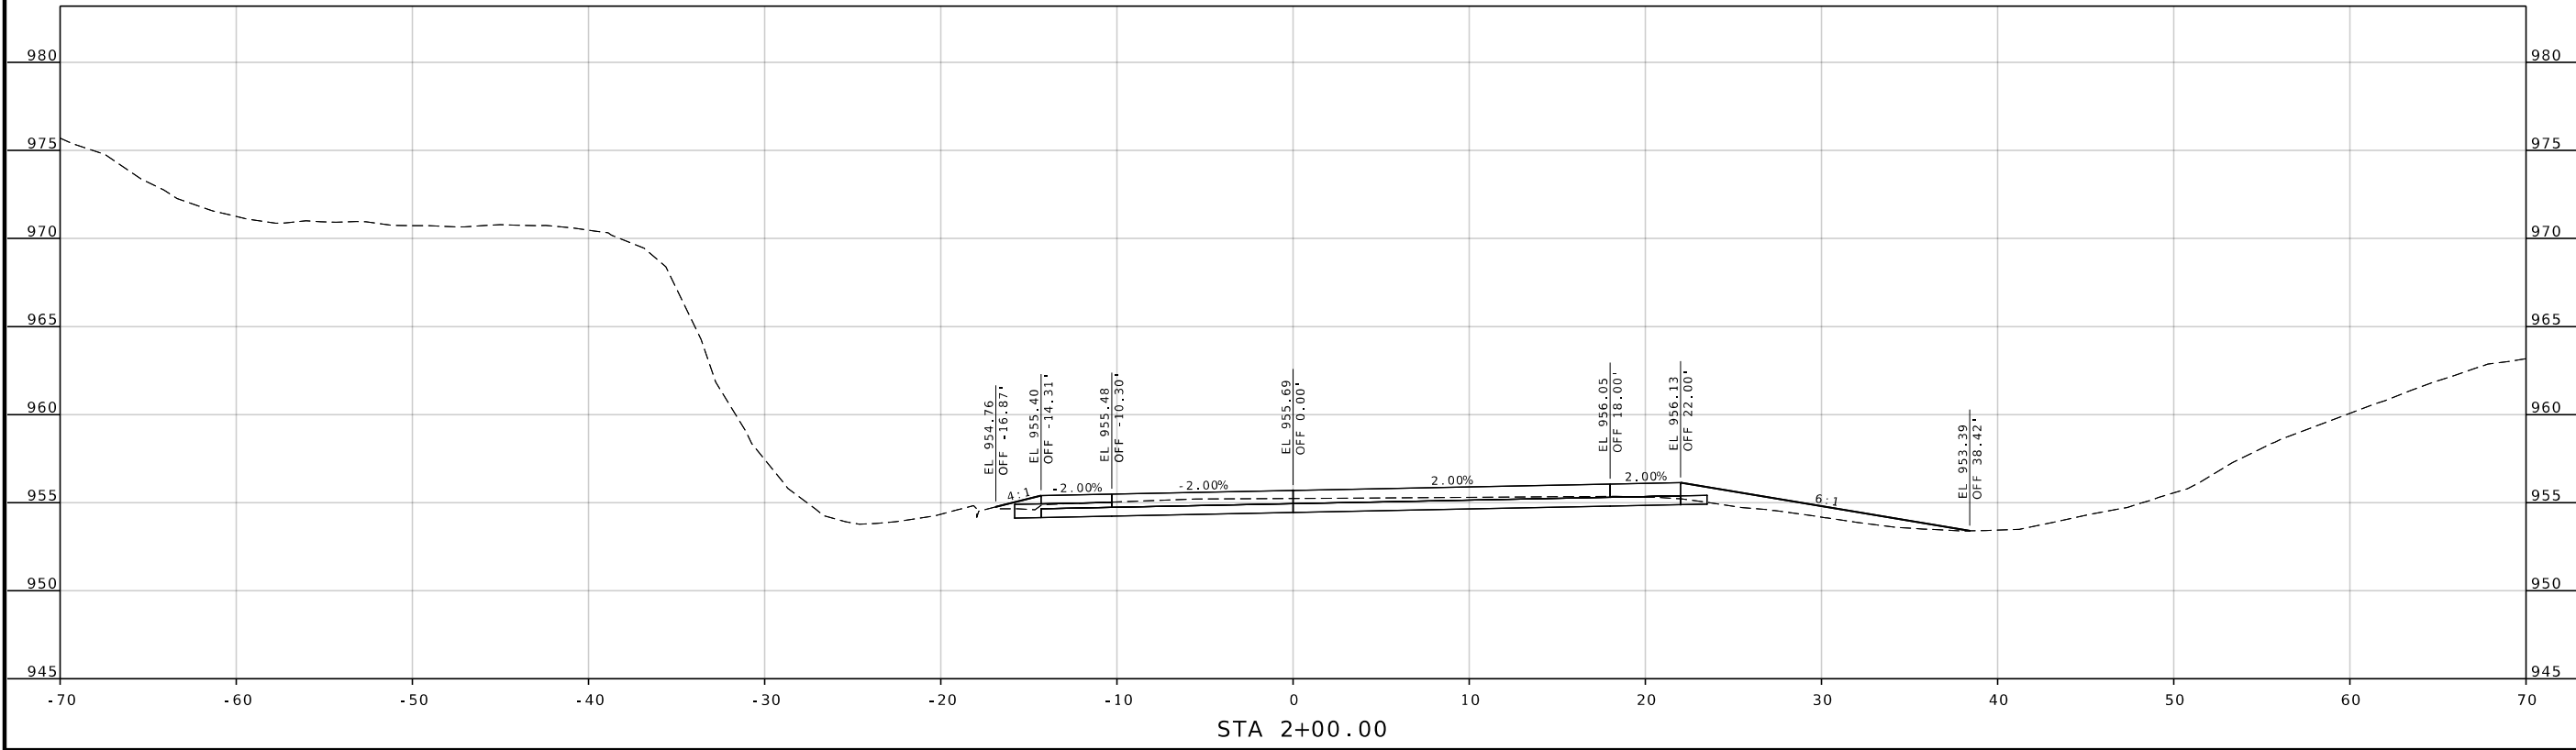

DATE PREPARED 8/10/2026	
ROUTE 96	STATE MO
DISTRICT SW	SHEET NO. 133
COUNTY JASPER	
JOB NO. JSR0060	
CONTRACT ID. -	
PROJECT NO. -	
BRIDGE NO. -	



DATE	DESCRIPTION

MISSOURI HIGHWAYS AND TRANSPORTATION COMMISSION

105 WEST CAPITOL
JEFFERSON CITY, MO 65102
1-888-ASK-MODOT (1-888-273-6636)

2215 Fairlawn Dr
Carthage, MO 64836
417.358.9551
COA# 00062
weareown.com

Engineering beyond®

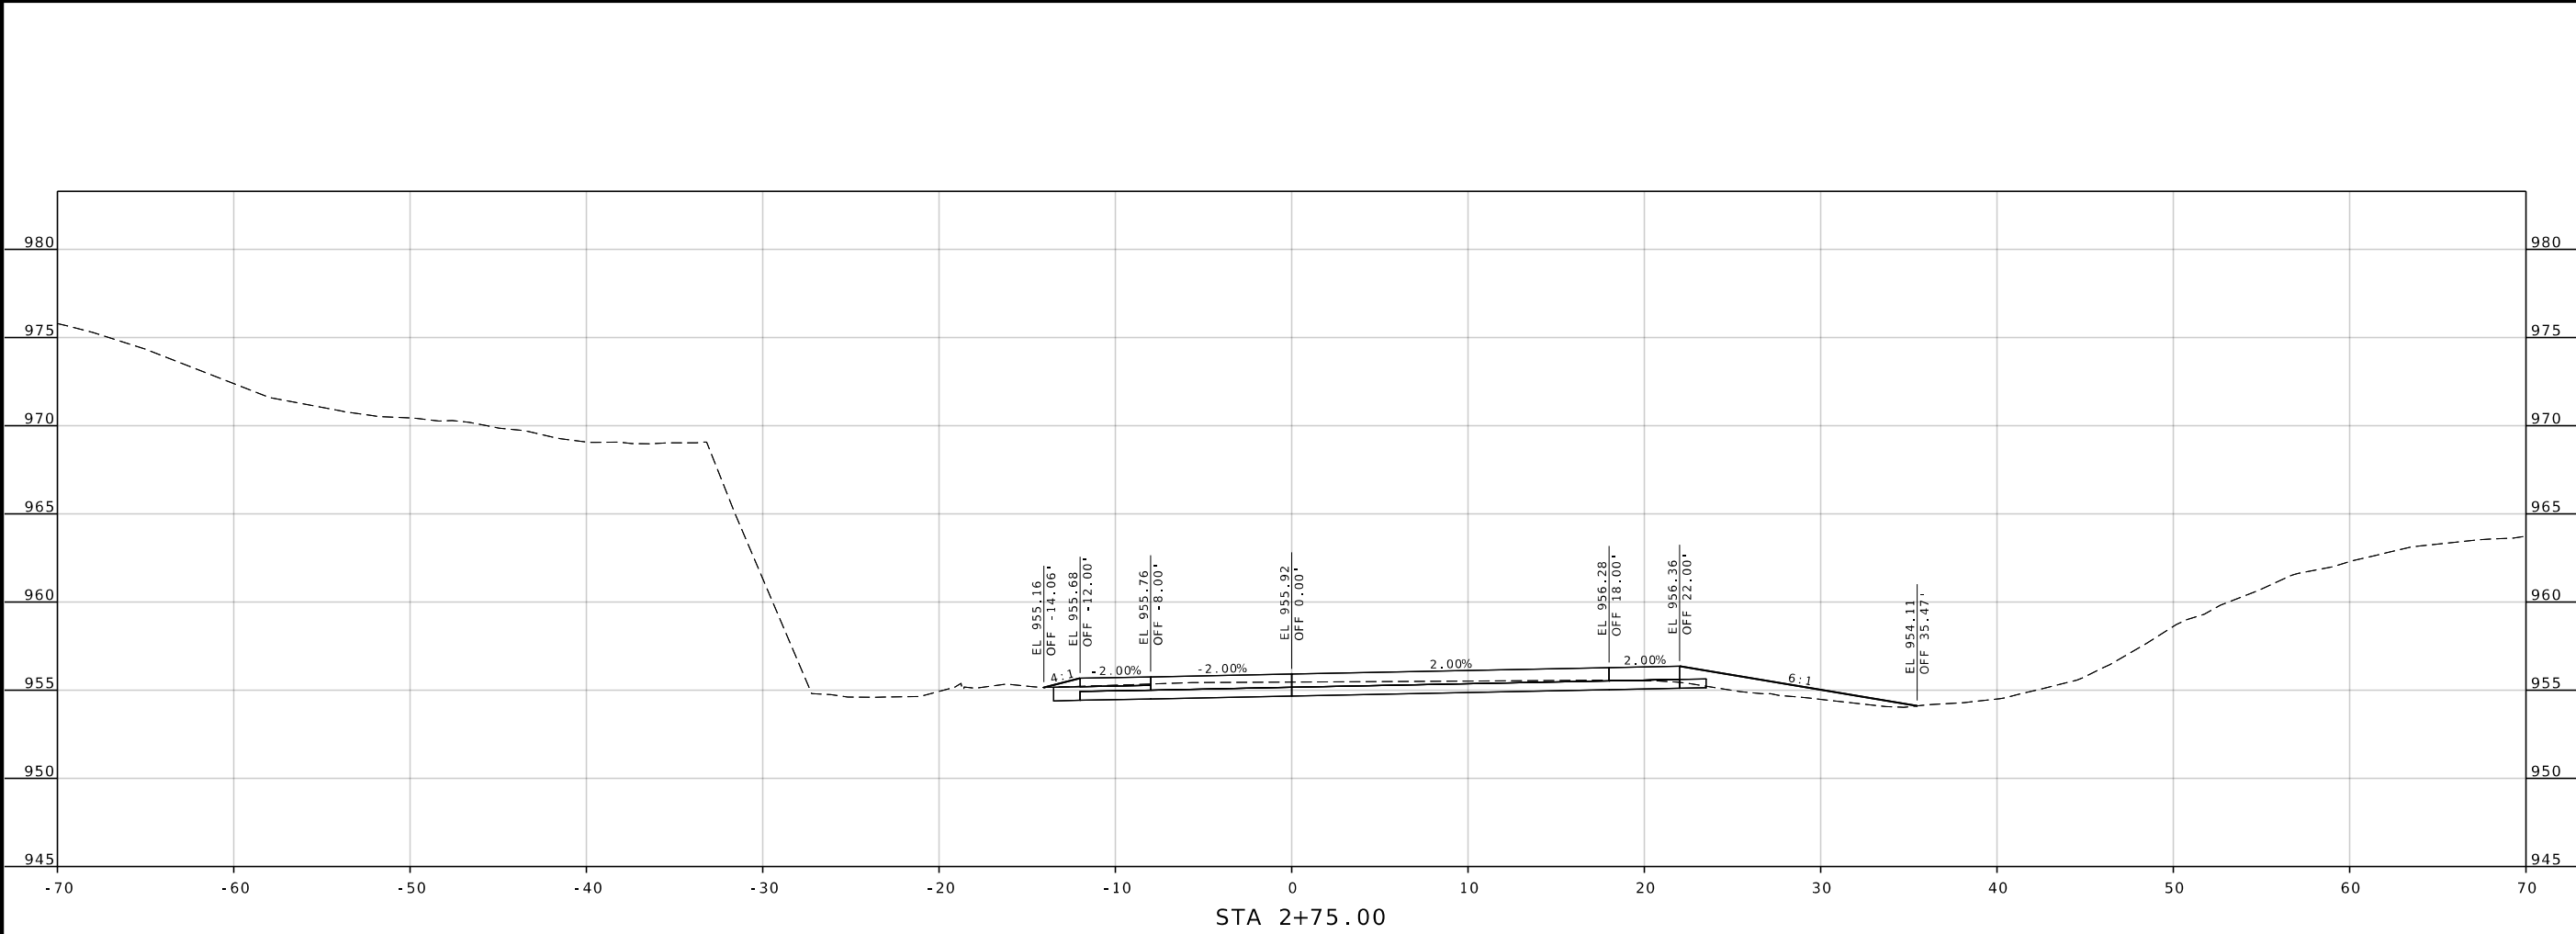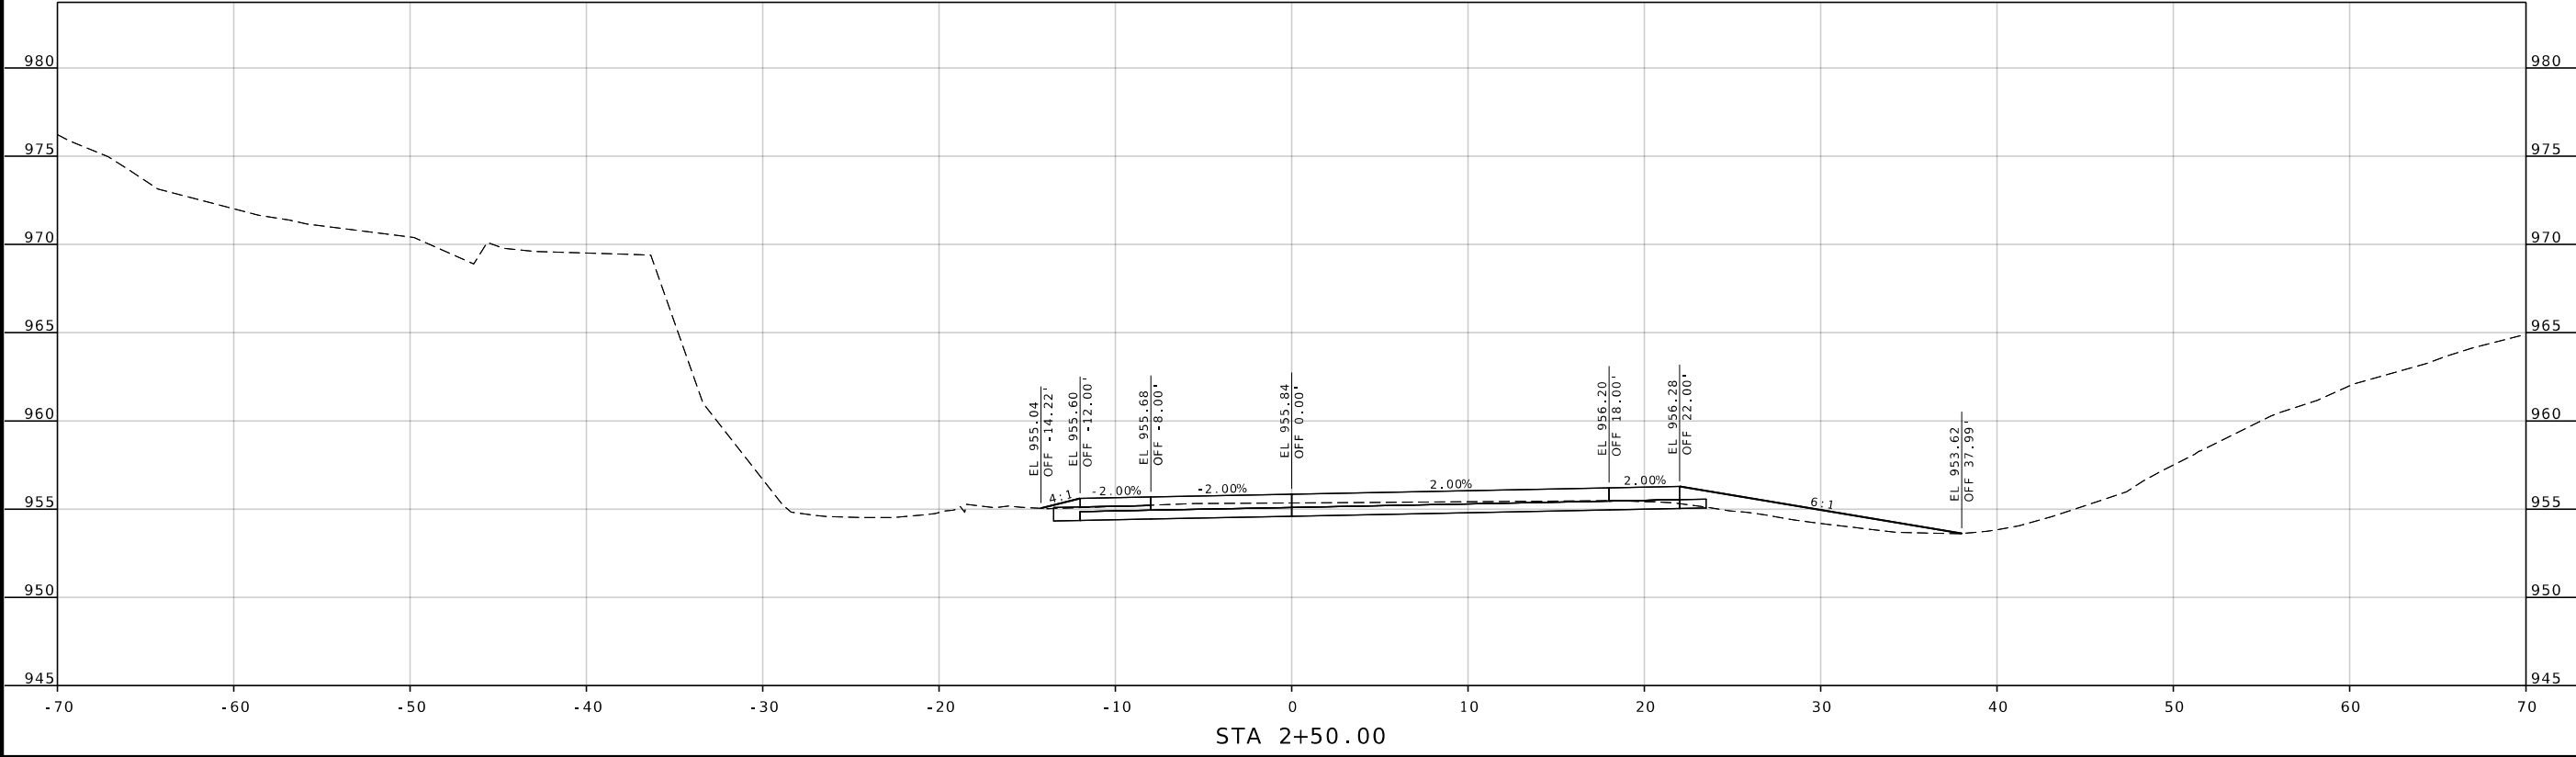

STATE OF MISSOURI

SEAN L. WATKINS

NUMBER E-27133

PROFESSIONAL ENGINEER

DATE PREPARED

8/10/2026

ROUTE

96

STATE

MO

DISTRICT

SW

SHEET NO.

134

COUNTY

JASPER

JOB NO.

JSR0060

CONTRACT ID.

-

PROJECT NO.

-

BRIDGE NO.

-

DATE	DESCRIPTION



MISSOURI HIGHWAYS AND TRANSPORTATION COMMISSION

105 WEST CAPITOL
JEFFERSON CITY, MO 65102
1-888-ASK-MODOT (1-888-273-6636)

2215 Fairlawn Dr
Carthage, MO 64836
417.358.9551
COA# 00062
weareown.com

Engineering beyond!

...\\XS_111-159_JSR0060_i5_RAMPS.dgn 5:02:19 PM 8/10/2026

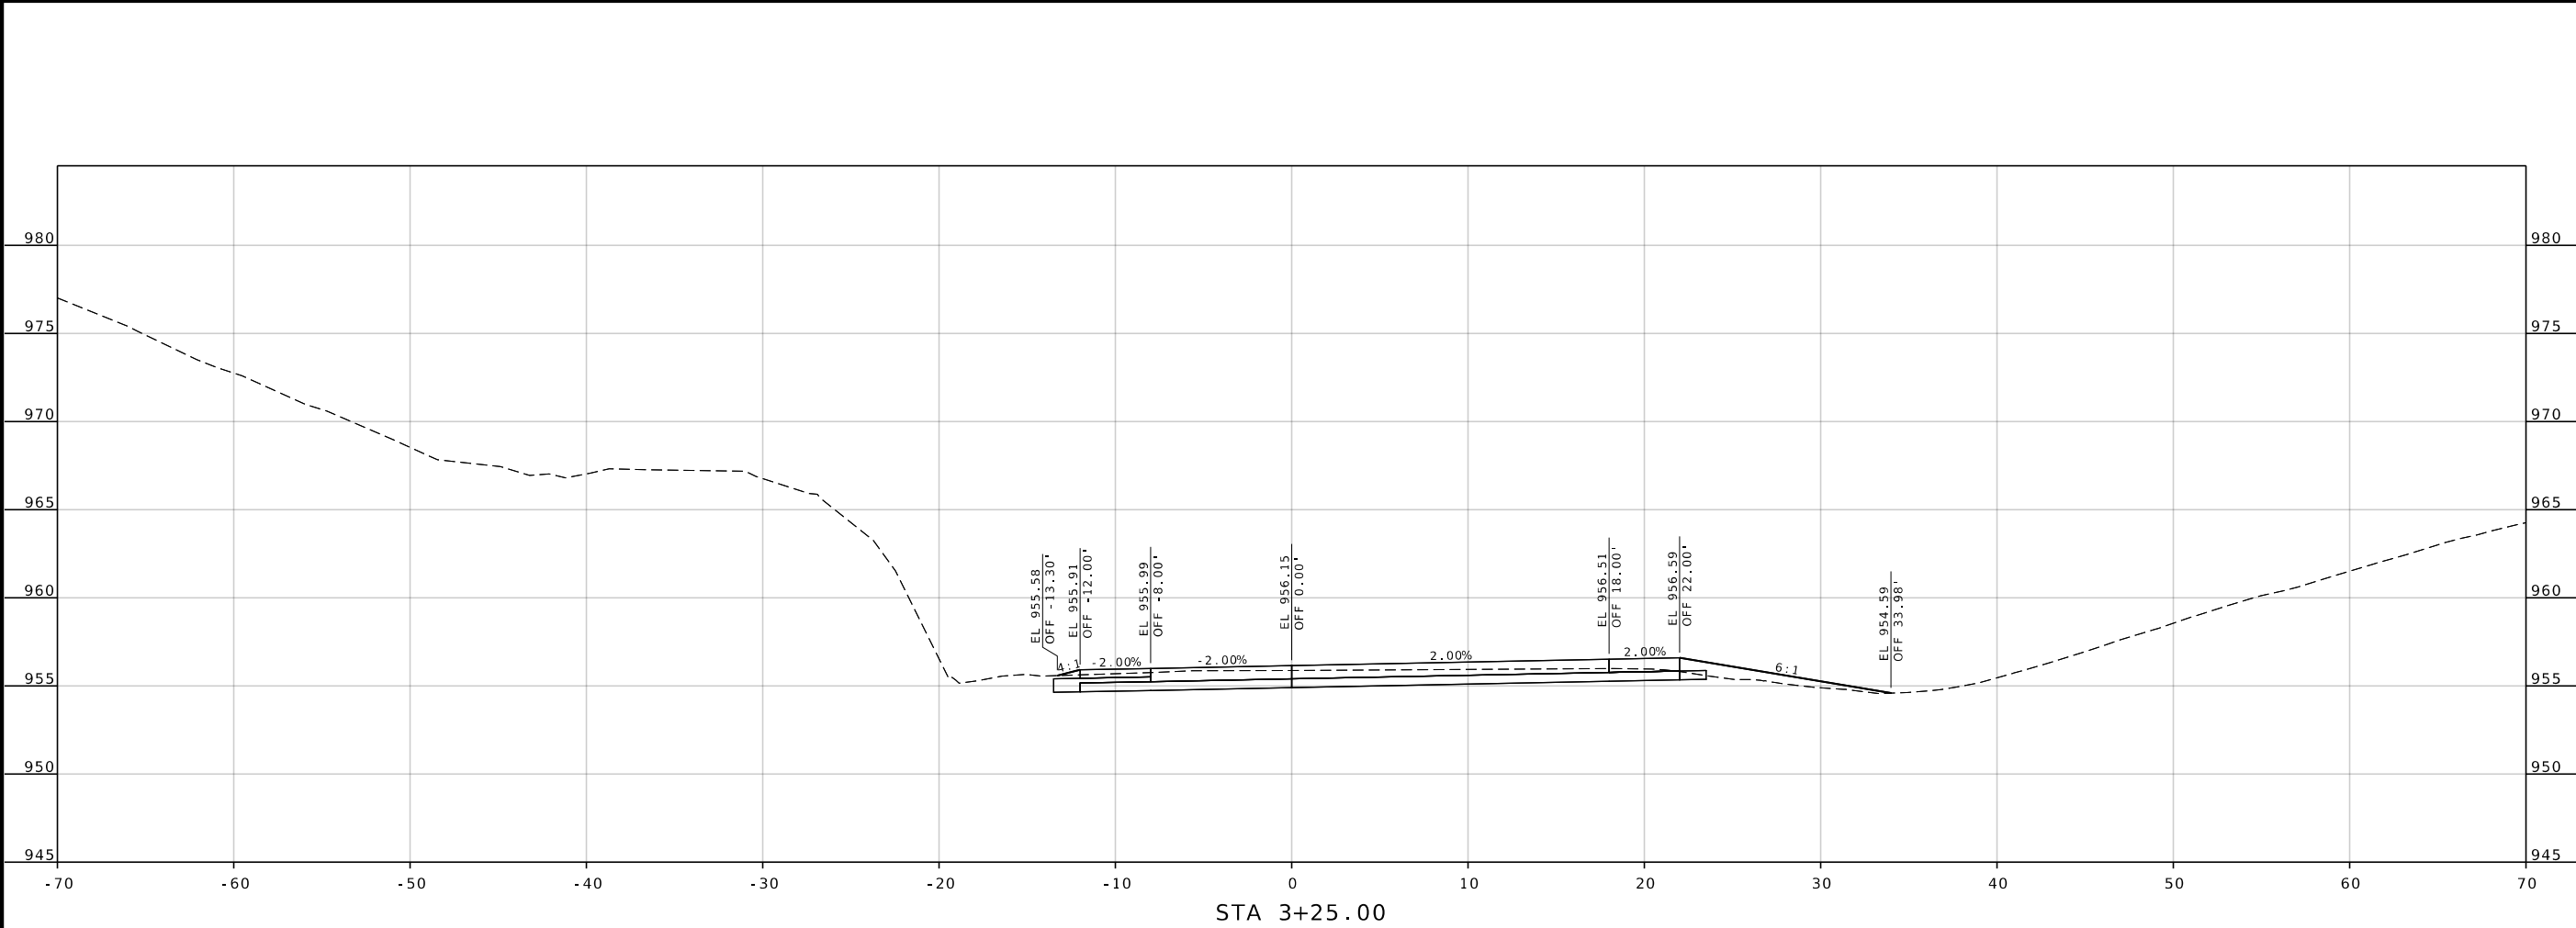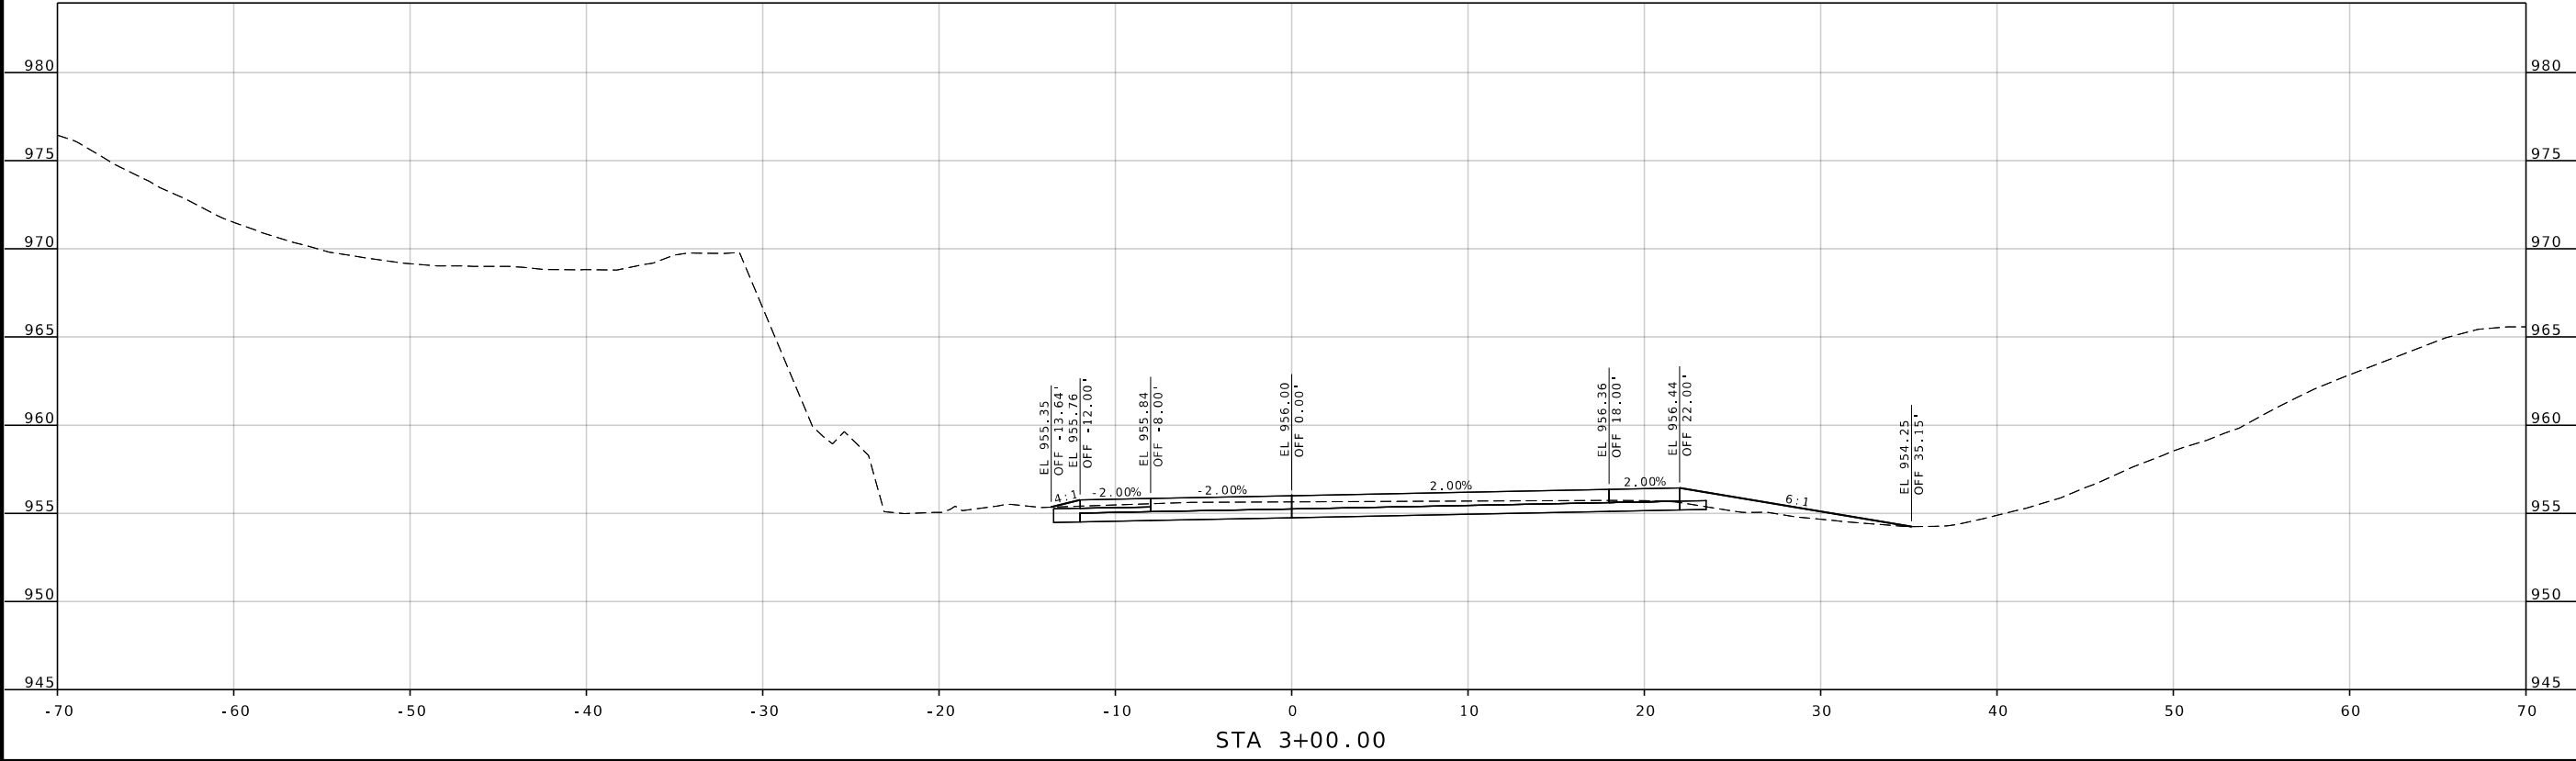

STATE OF MISSOURI
SEAN MATLOCK
NUMBER E-27133
PROFESSIONAL ENGINEER

DATE PREPARED
8/10/2026

ROUTE 96	STATE MO
DISTRICT SW	SHEET NO. 135
COUNTY JASPER	
JOB NO. JSR0060	
CONTRACT ID. -	
PROJECT NO. -	
BRIDGE NO. -	



DATE	DESCRIPTION

MISSOURI HIGHWAYS AND TRANSPORTATION COMMISSION

105 WEST CAPITOL
JEFFERSON CITY, MO 65102
1-888-ASK-MODOT (1-888-273-6636)

2215 Fairlawn Dr
Carthage, MO 64836
417.358.9551
COA# 00062
weareown.com

Engineering beyond!

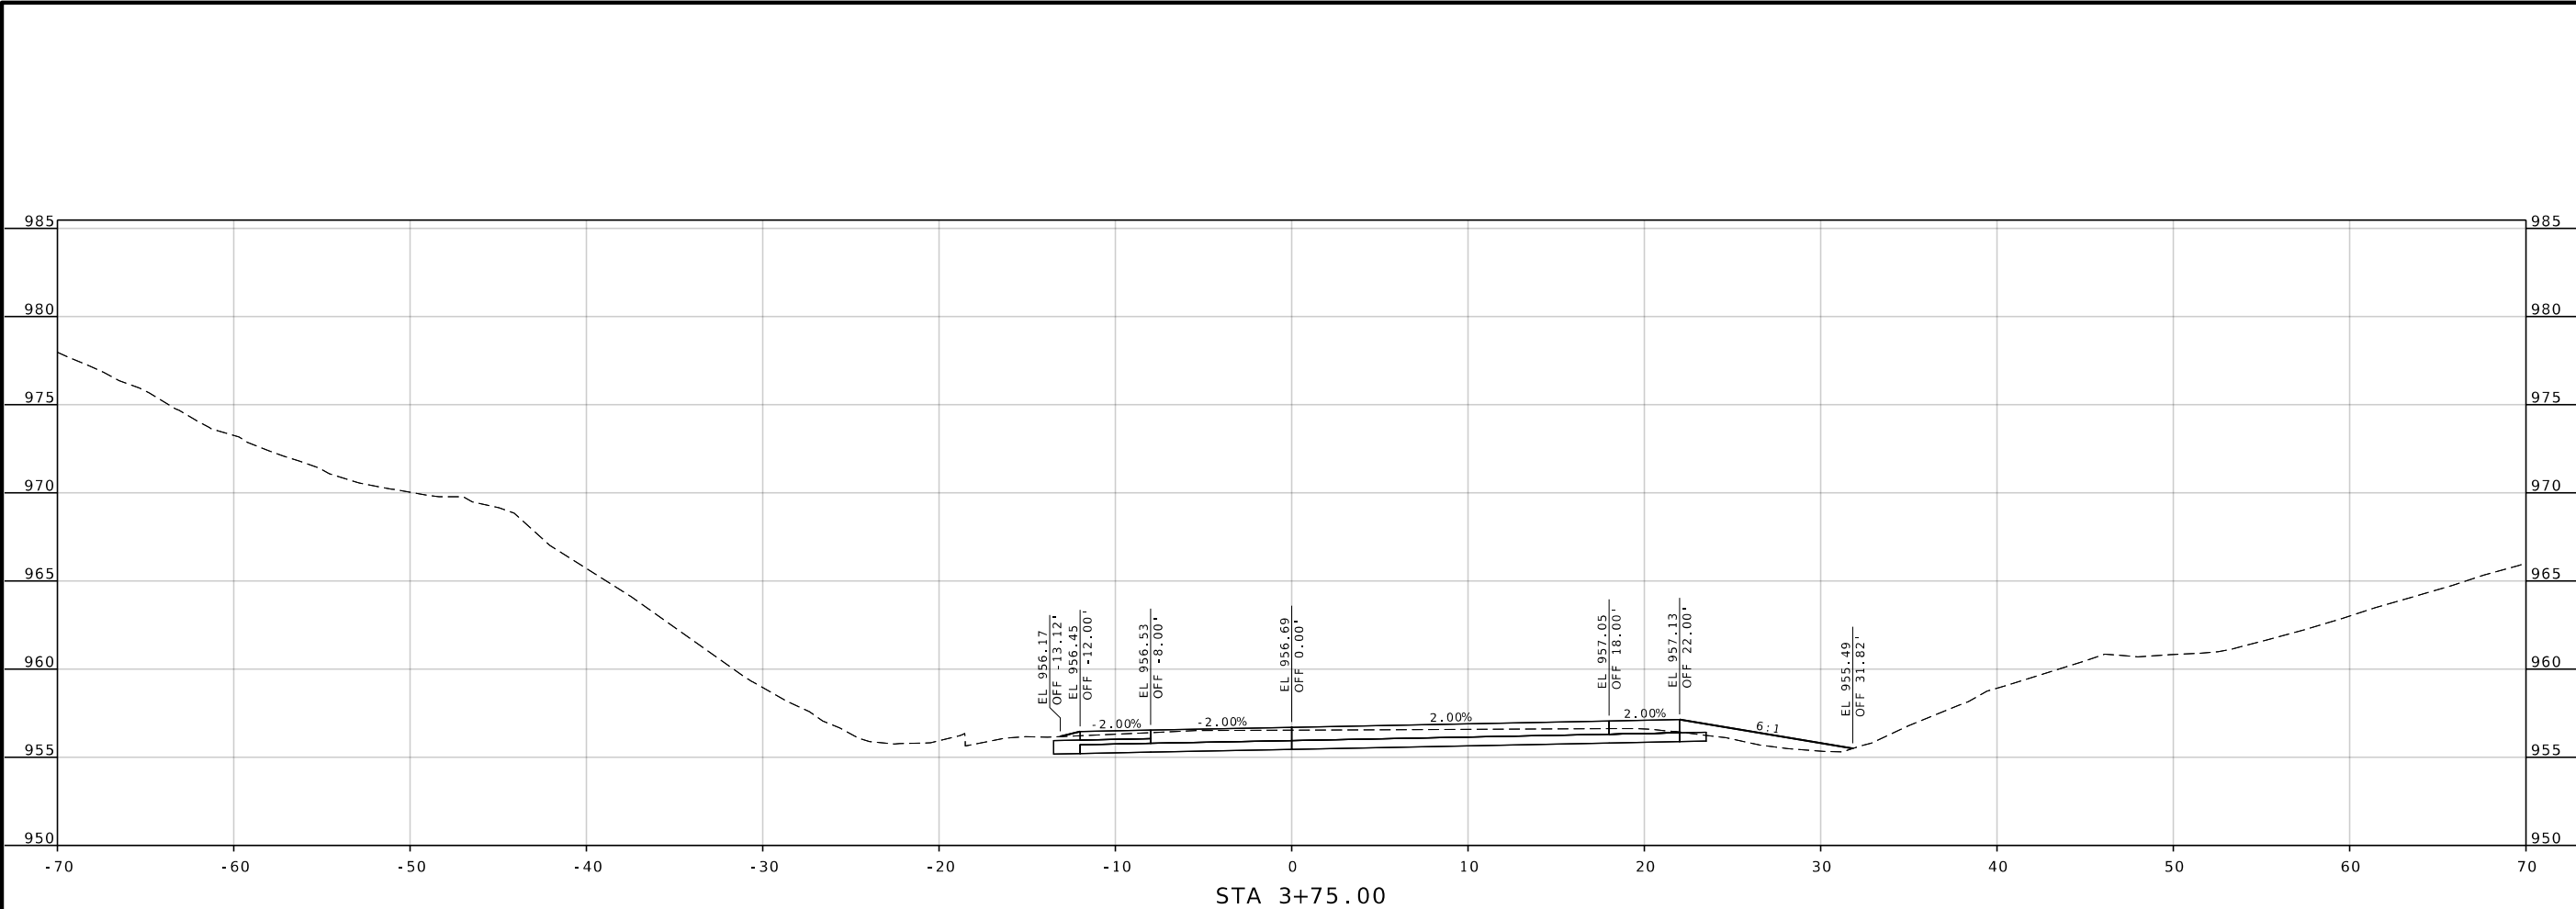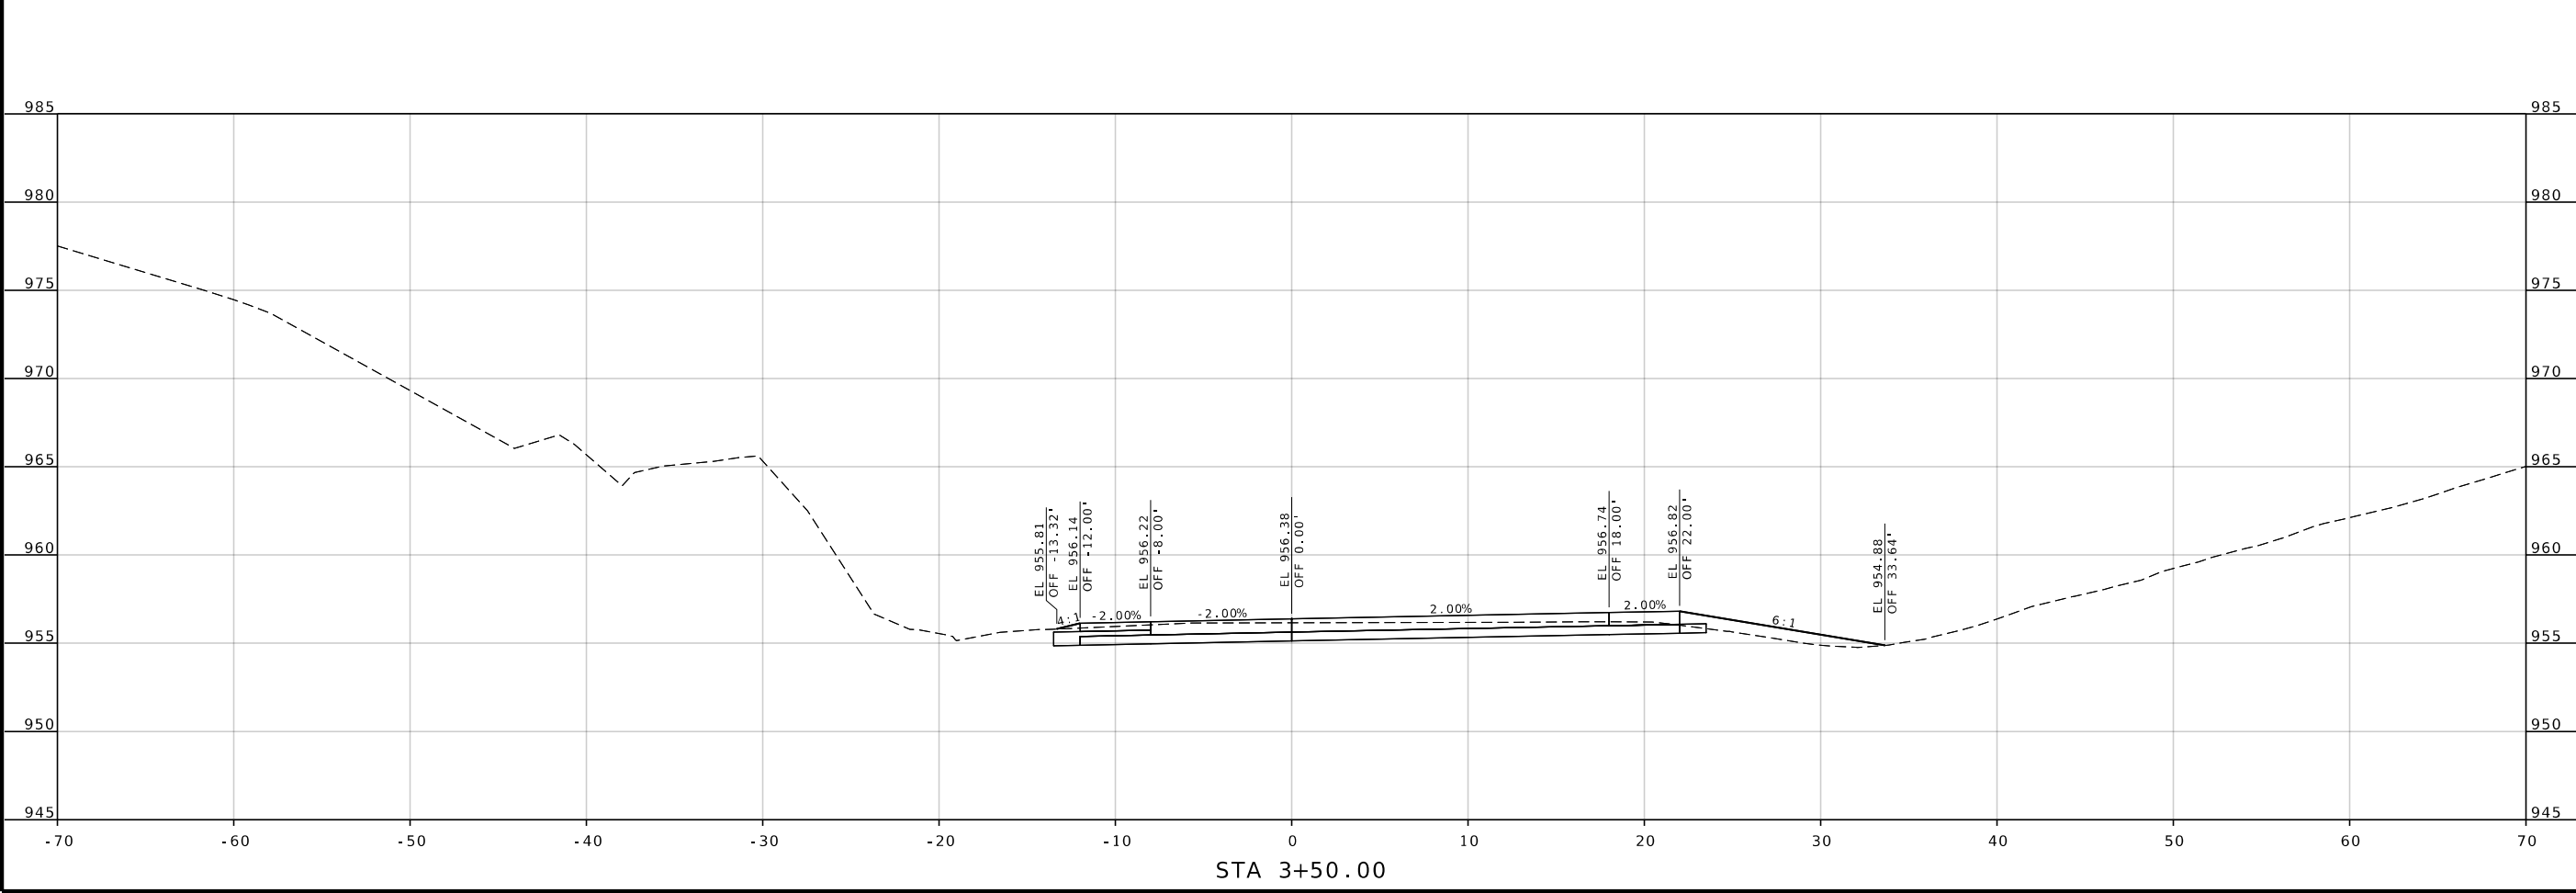

DATE PREPARED 8/10/2026	
ROUTE 96	STATE MO
DISTRICT SW	SHEET NO. 136
COUNTY JASPER	
JOB NO. JSR0060	
CONTRACT ID. -	
PROJECT NO. -	
BRIDGE NO. -	

DATE	DESCRIPTION


MISSOURI HIGHWAYS AND TRANSPORTATION COMMISSION

105 WEST CAPITOL
JEFFERSON CITY, MO 65102
1-888-ASK-MODOT (1-888-273-6636)

2215 Fairlawn Dr
Carthage, MO 64836
417-358-9551
COA# 00062
weareown.com

Engineering beyond!

...\\XS_111-159_JSRO060_15_RAMPS.dgn 5:02:22 PM 8/10/2026

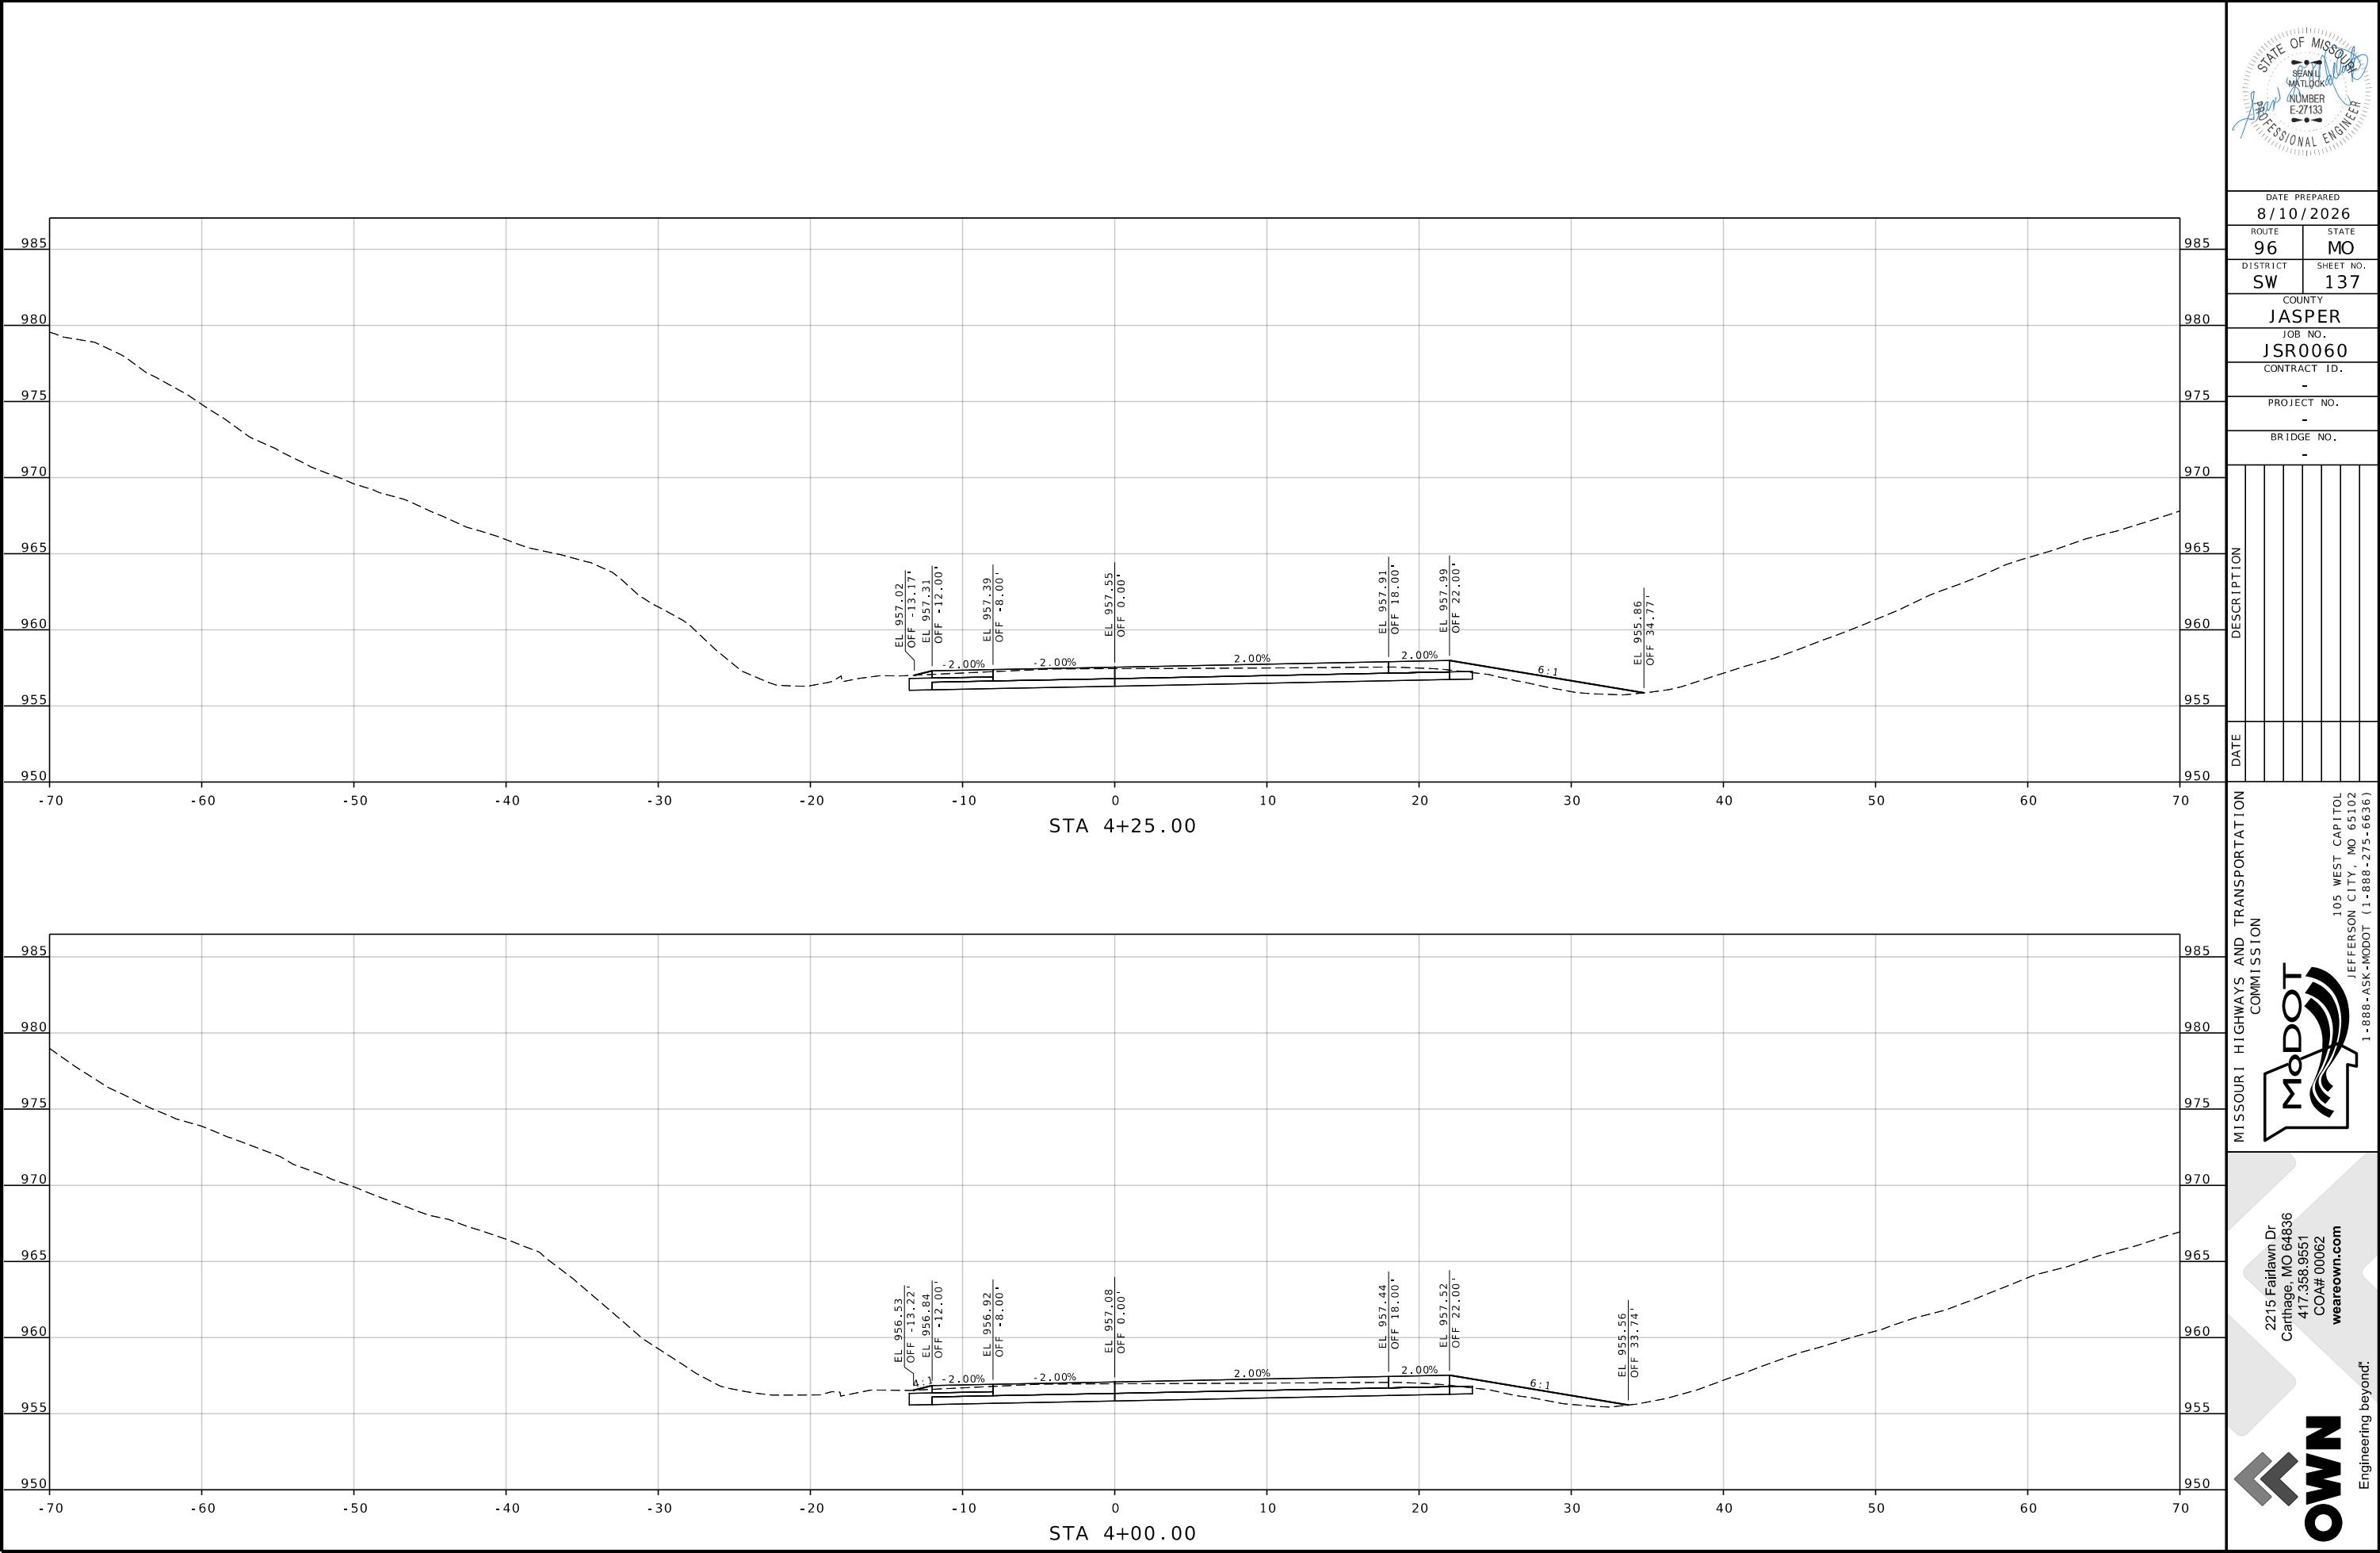

DATE PREPARED		8/10/2026
ROUTE	STATE	96 MO
DISTRICT	SHEET NO.	SW 137
COUNTY		JASPER
JOB NO.		JSR0060
CONTRACT ID.		-
PROJECT NO.		-
BRIDGE NO.		-


DATE	DESCRIPTION

MISSOURI HIGHWAYS AND TRANSPORTATION COMMISSION


105 WEST CAPITOL
JEFFERSON CITY, MO 65102
1-888-ASK-MODOT (1-888-273-6636)

2215 Fairlawn Dr
Carthage, MO 64836
417.358.9551
COA# 00062
weareown.com

Engineering beyond!

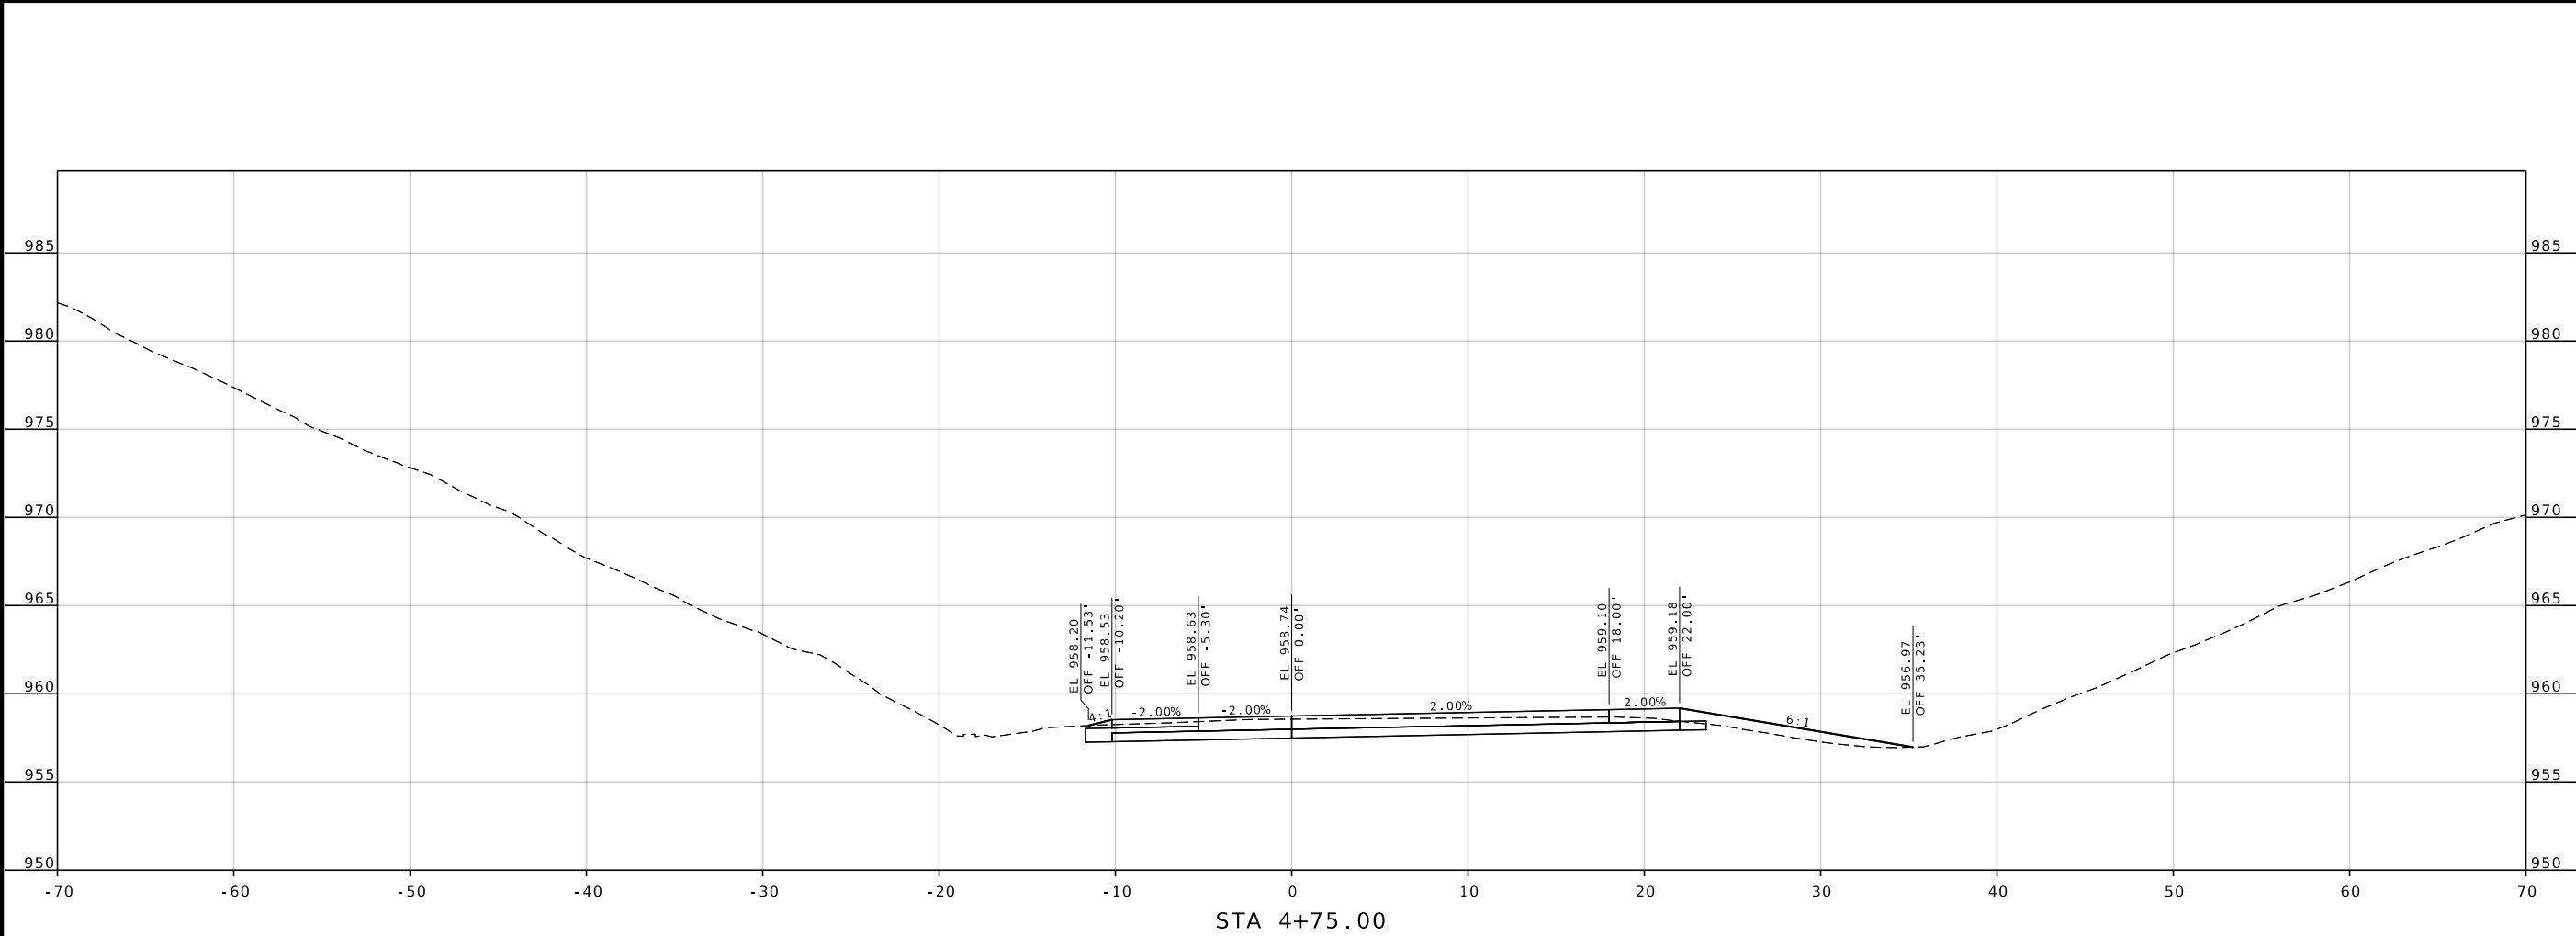

STA 4+75.00

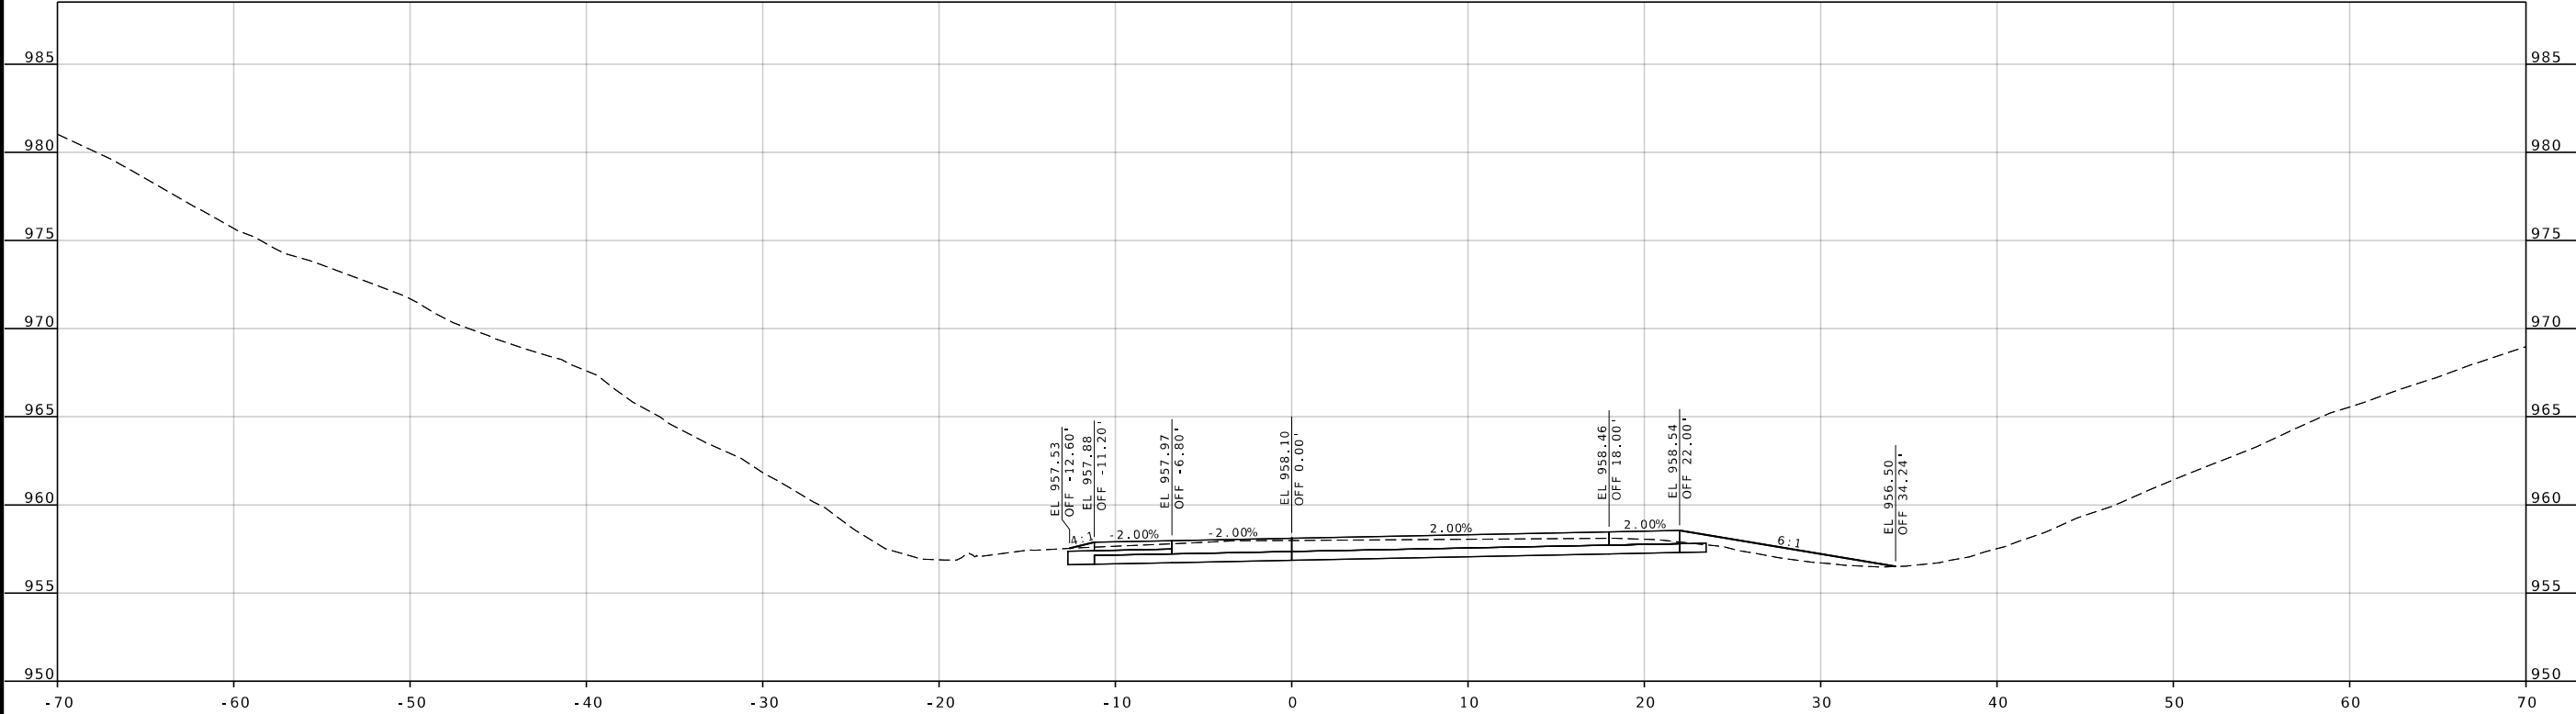

STA 4+50.00



DATE PREPARED 8/10/2026	
ROUTE 96	STATE MO
DISTRICT SW	SHEET NO. 138
COUNTY JASPER	
JOB NO. JSR0060	
CONTRACT ID. -	
PROJECT NO. -	
BRIDGE NO. -	

DATE	DESCRIPTION

MISSOURI HIGHWAYS AND TRANSPORTATION COMMISSION




105 WEST CAPITOL
JEFFERSON CITY, MO 65102
1-888-ASK-MODOT (1-888-273-6636)

2215 Fairlawn Dr
Carthage, MO 64836
417.358.9551
COA# 00062
weareown.com



Engineering beyond.

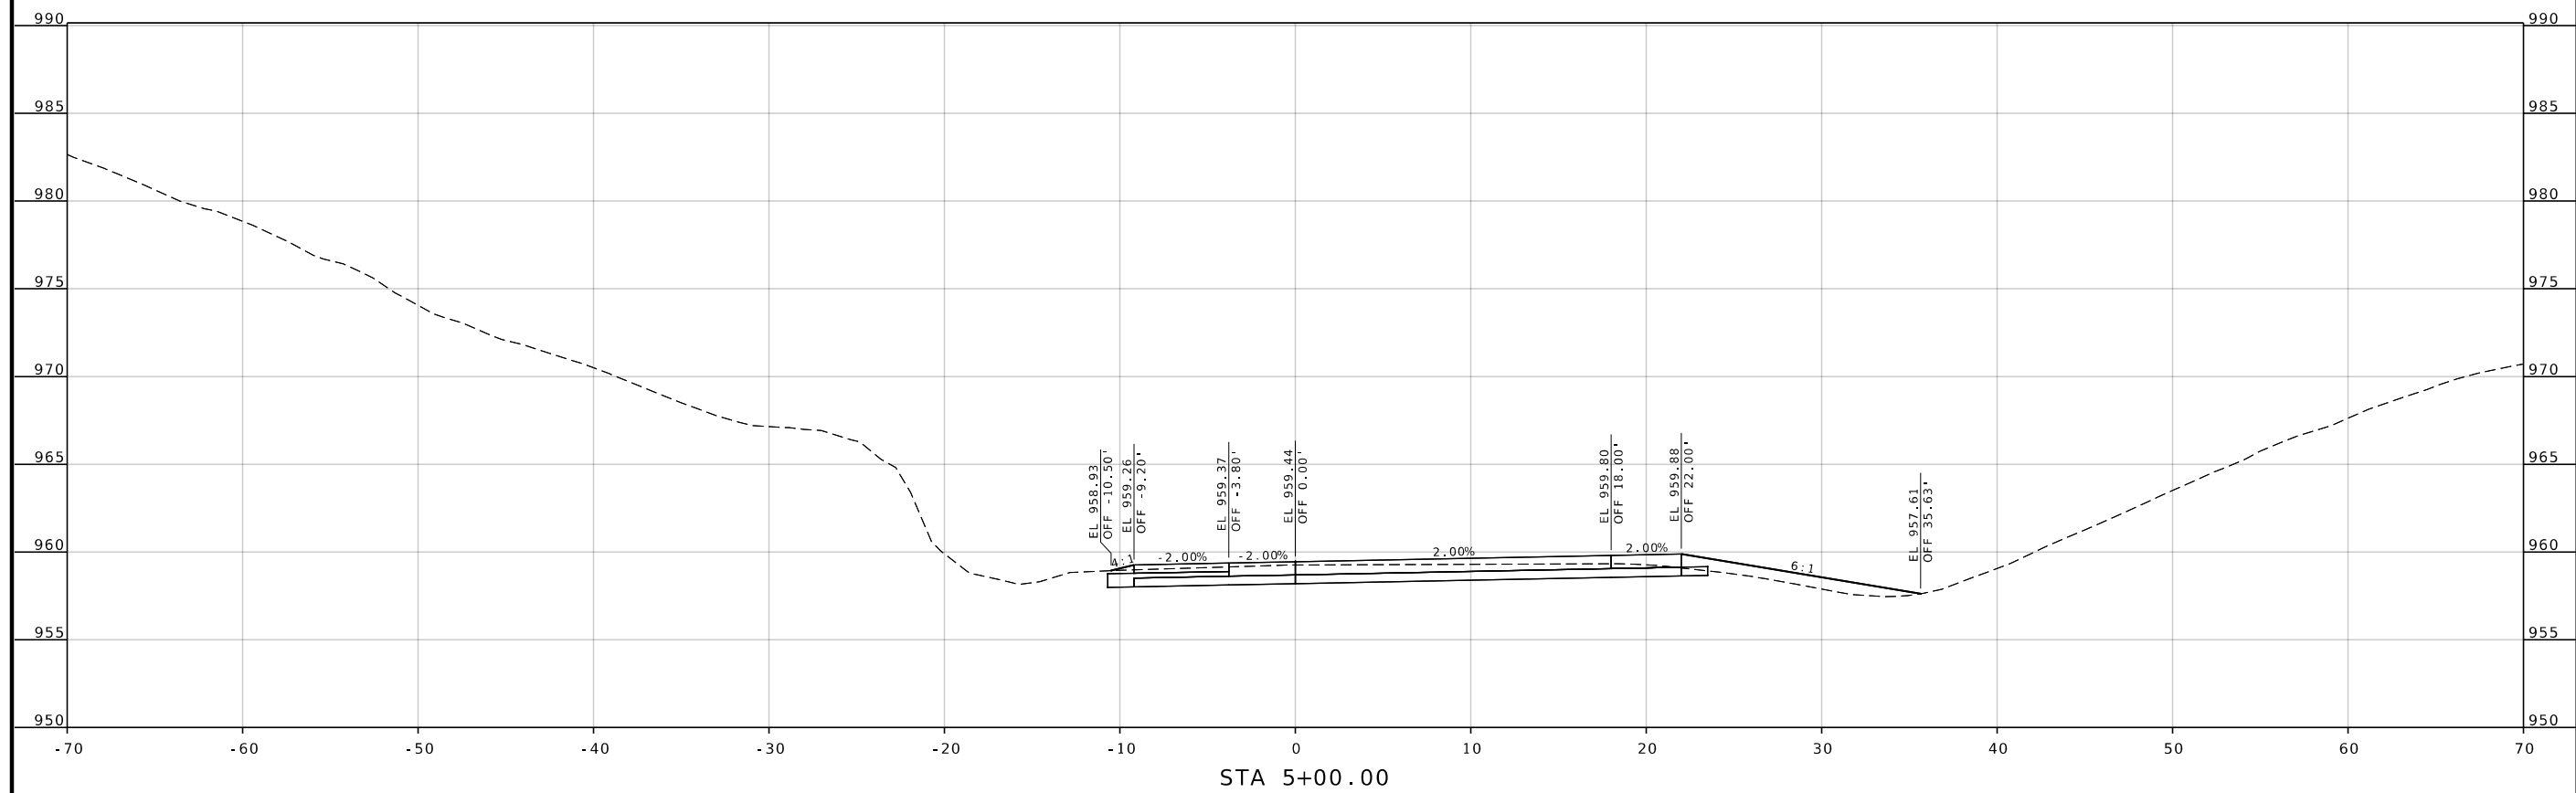

DATE PREPARED

ROUTE	STATE
96	MO

DISTRICT	SHEET NO.
SW	139

COUNTY
JASPER

JOB NO.
JSR0060

CONTRACT ID.

PROJECT NO.

BRIDGE NO.


[illegible]MISSOURI HIGHWAYS AND TRANSPORTATION
COMMISSION

105 WEST CAPITOL
JEFFERSON CITY, MO 65102
1-888-ASK-MODOT (1-888-275-6636)

2215 Fairlawn Dr
Carthage, MO 64836
417.358.9551
COA# 00062
weareown.com



Engineering beyond™.

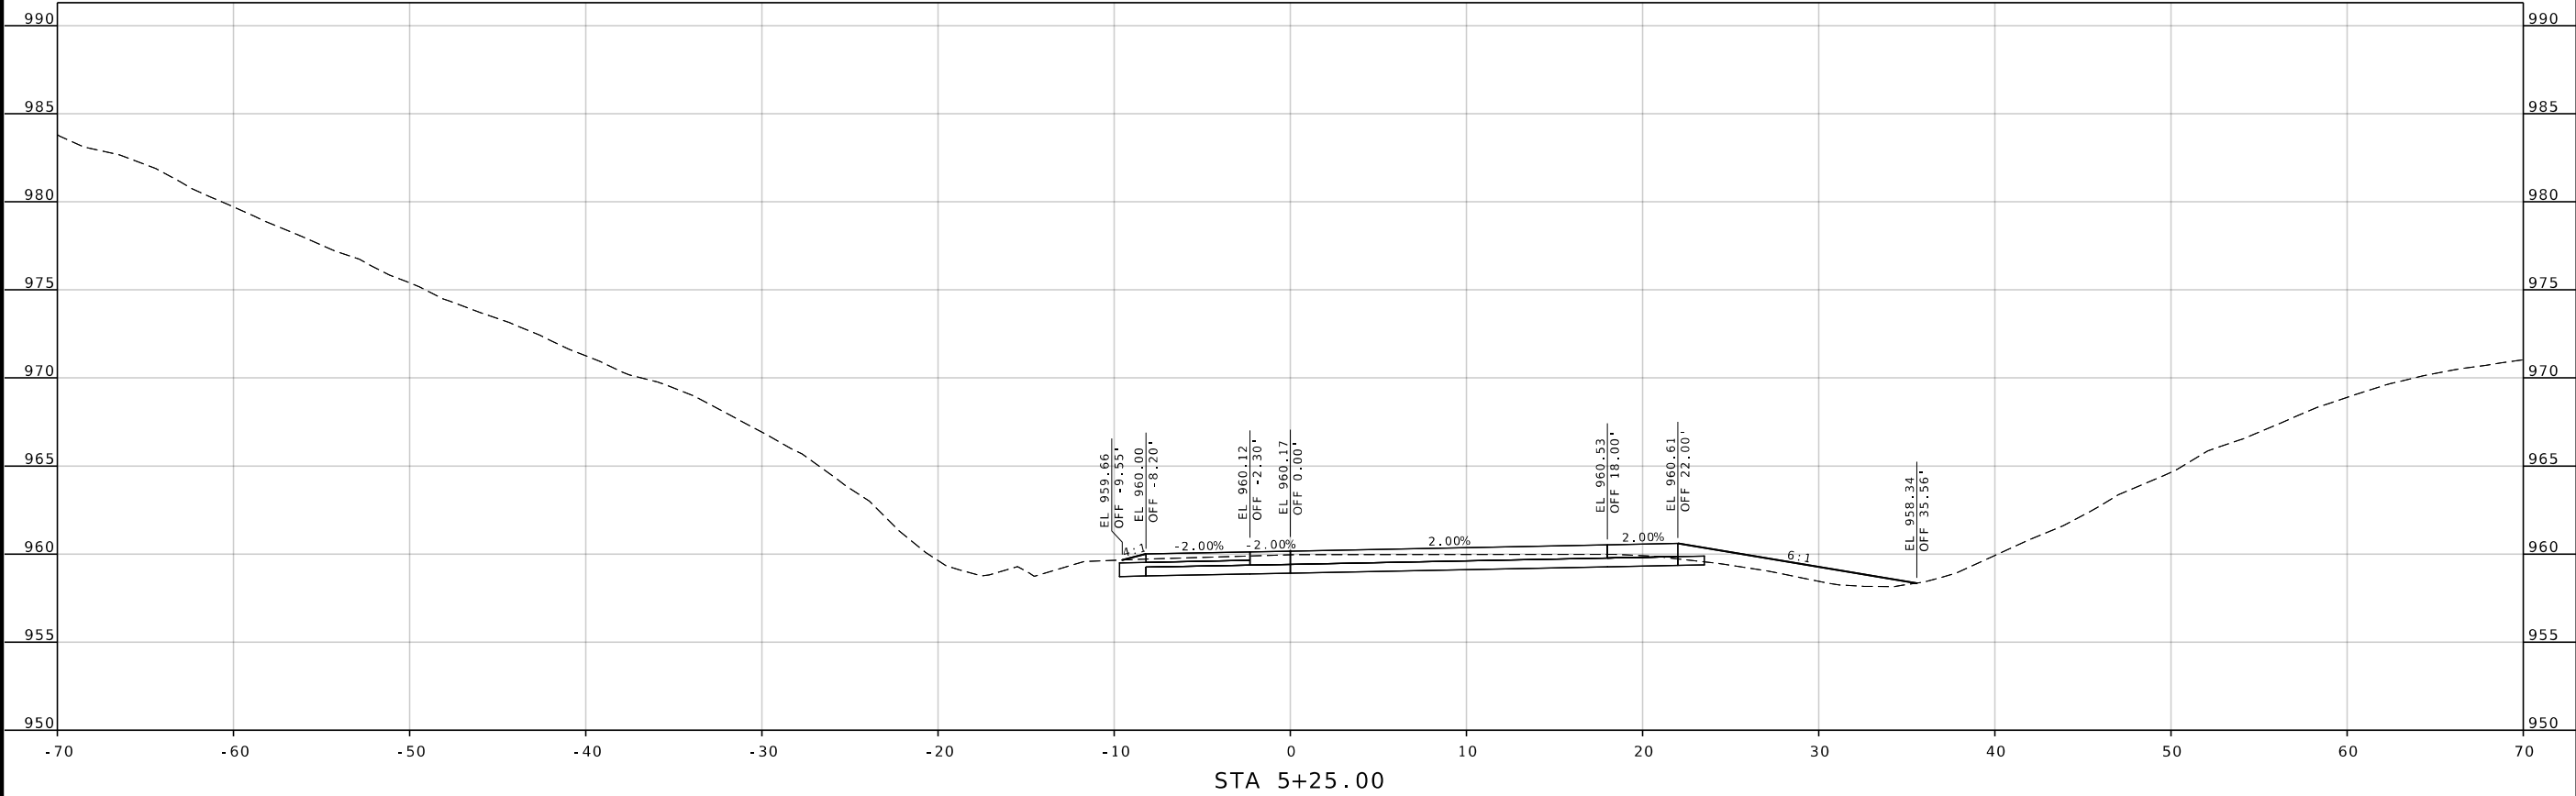

STA 5+25.00



DATE PREPARED		8/10/2026
ROUTE	STATE	
96	MO	
DISTRICT	SHEET NO.	
SW	140	
COUNTY		JASPER
JOB NO.		JSR0060
CONTRACT ID.		-
PROJECT NO.		-
BRIDGE NO.		-



DATE	DESCRIPTION

MISSOURI HIGHWAYS AND TRANSPORTATION COMMISSION

105 WEST CAPITOL
JEFFERSON CITY, MO 65102
1-888-ASK-MODOT (1-888-273-6636)

2215 Fairlawn Dr
Carthage, MO 64836
417.358.9551
COA# 00062
weareown.com

Engineering beyond.

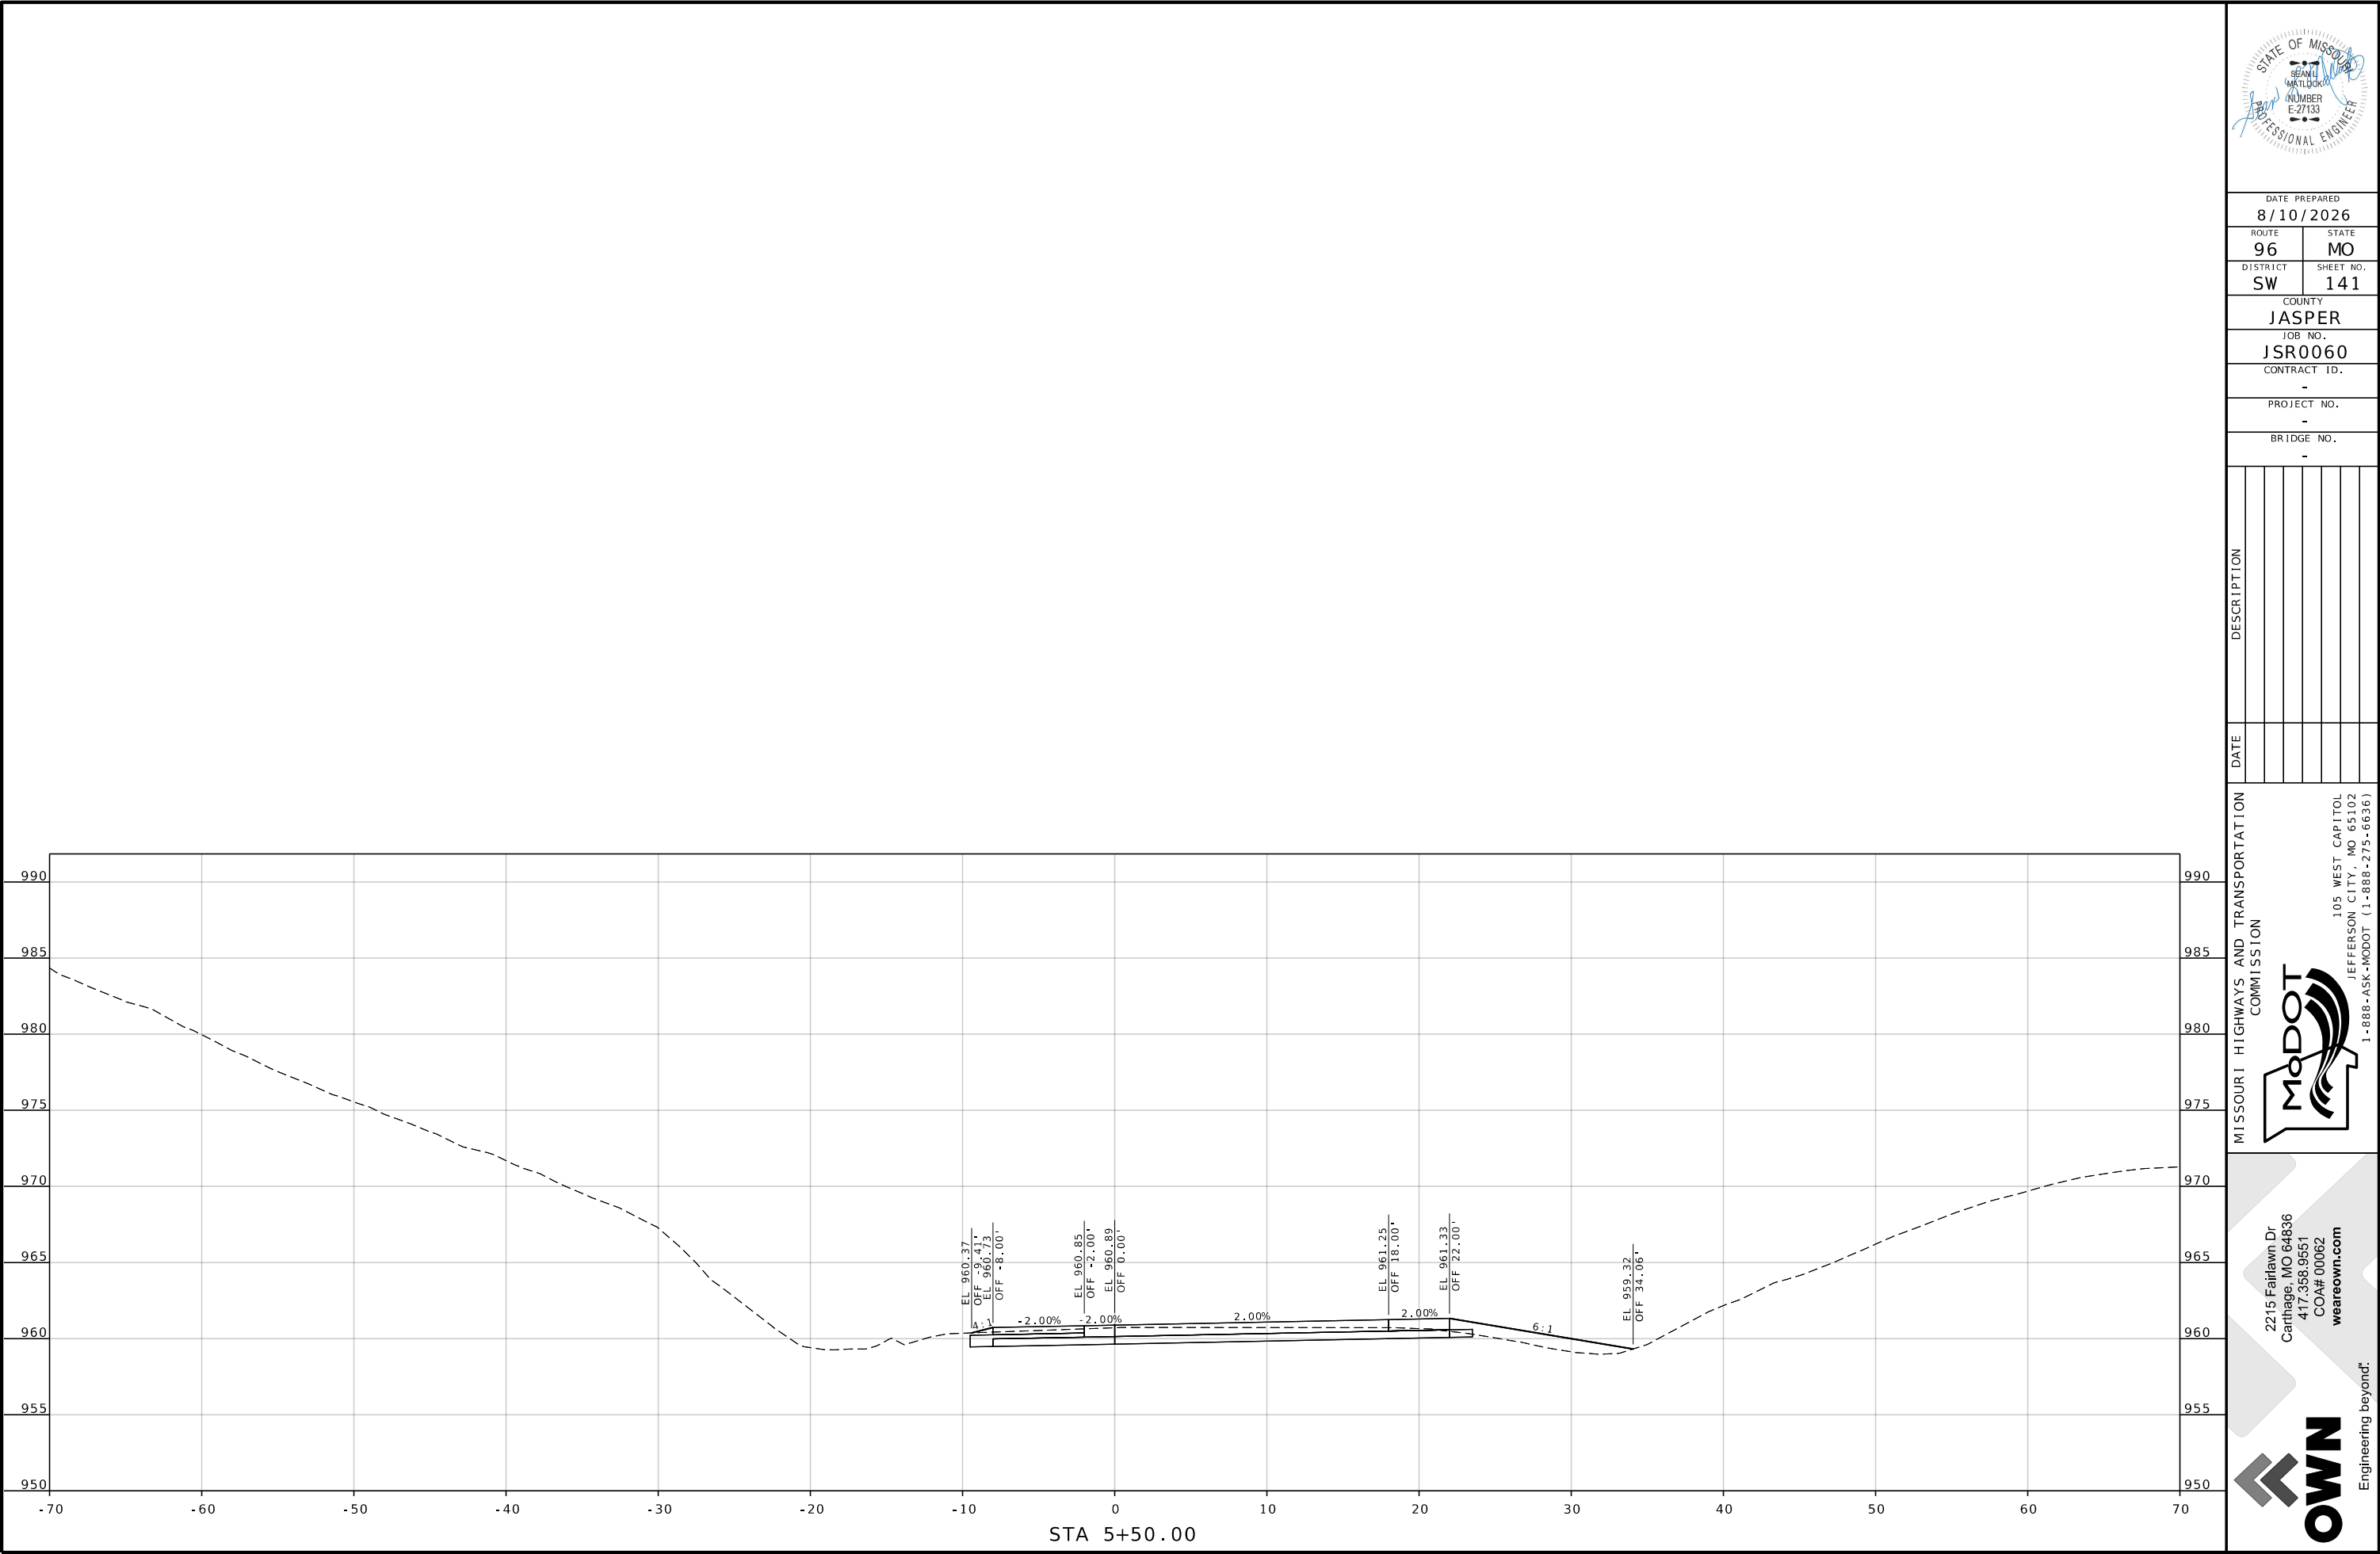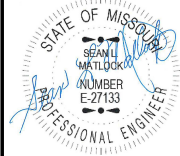

DATE PREPARED 8/10/2026	
ROUTE 96	STATE MO
DISTRICT SW	SHEET NO. 141
COUNTY JASPER	
JOB NO. JSR0060	
CONTRACT ID. -	
PROJECT NO. -	
BRIDGE NO. -	

DATE	DESCRIPTION

MISSOURI HIGHWAYS AND TRANSPORTATION COMMISSION




105 WEST CAPITOL
JEFFERSON CITY, MO 65102
1-888-ASK-MODOT (1-888-273-6636)

2215 Fairlawn Dr
Carthage, MO 64836
417.358.9551
COA# 00062
weareown.com



Engineering beyond.

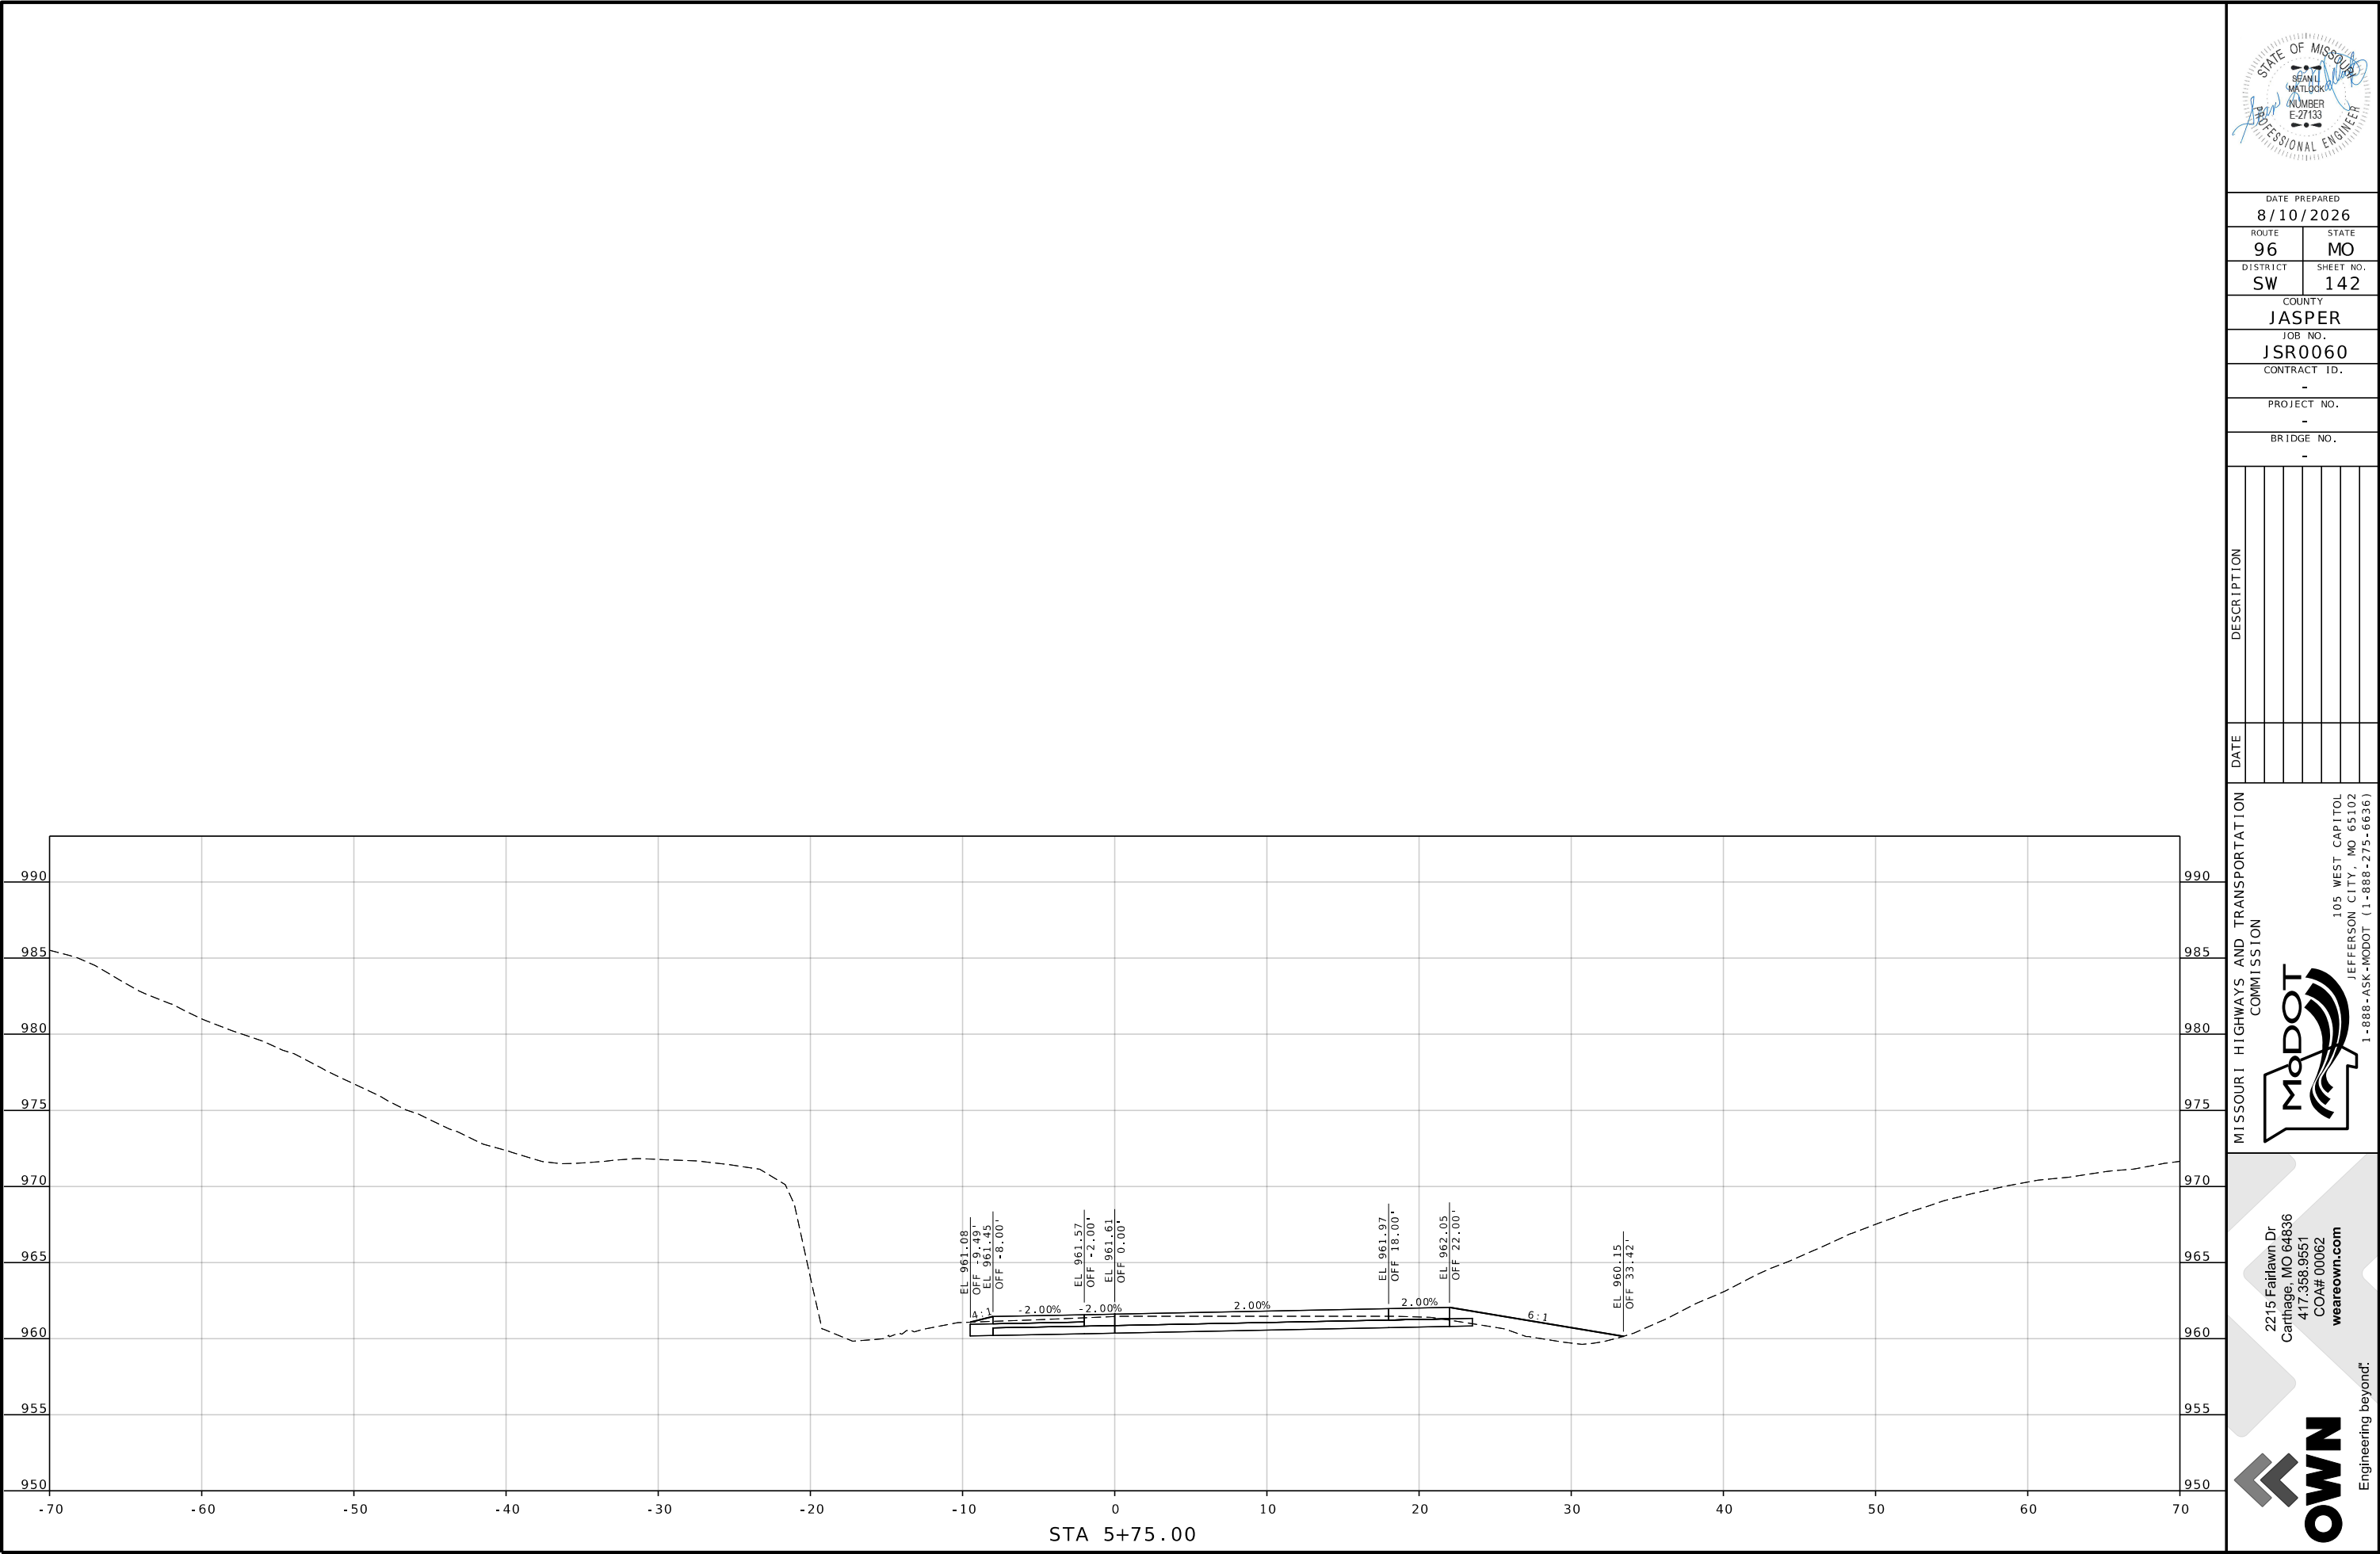

DATE PREPARED		8/10/2026	
ROUTE	96	STATE	MO
DISTRICT	SW	SHEET NO.	142
COUNTY			
JASPER			
JOB NO.			
JSR0060			
CONTRACT ID.			
-			
PROJECT NO.			
-			
BRIDGE NO.			
-			

DATE	DESCRIPTION

MISSOURI HIGHWAYS AND TRANSPORTATION COMMISSION





105 WEST CAPITOL
JEFFERSON CITY, MO 65102
1-888-ASK-MODOT (1-888-273-6636)

2215 Fairlawn Dr
Carthage, MO 64836
417.358.9551
COA# 00062
weareown.com



Engineering beyond!

STA 5+75.00

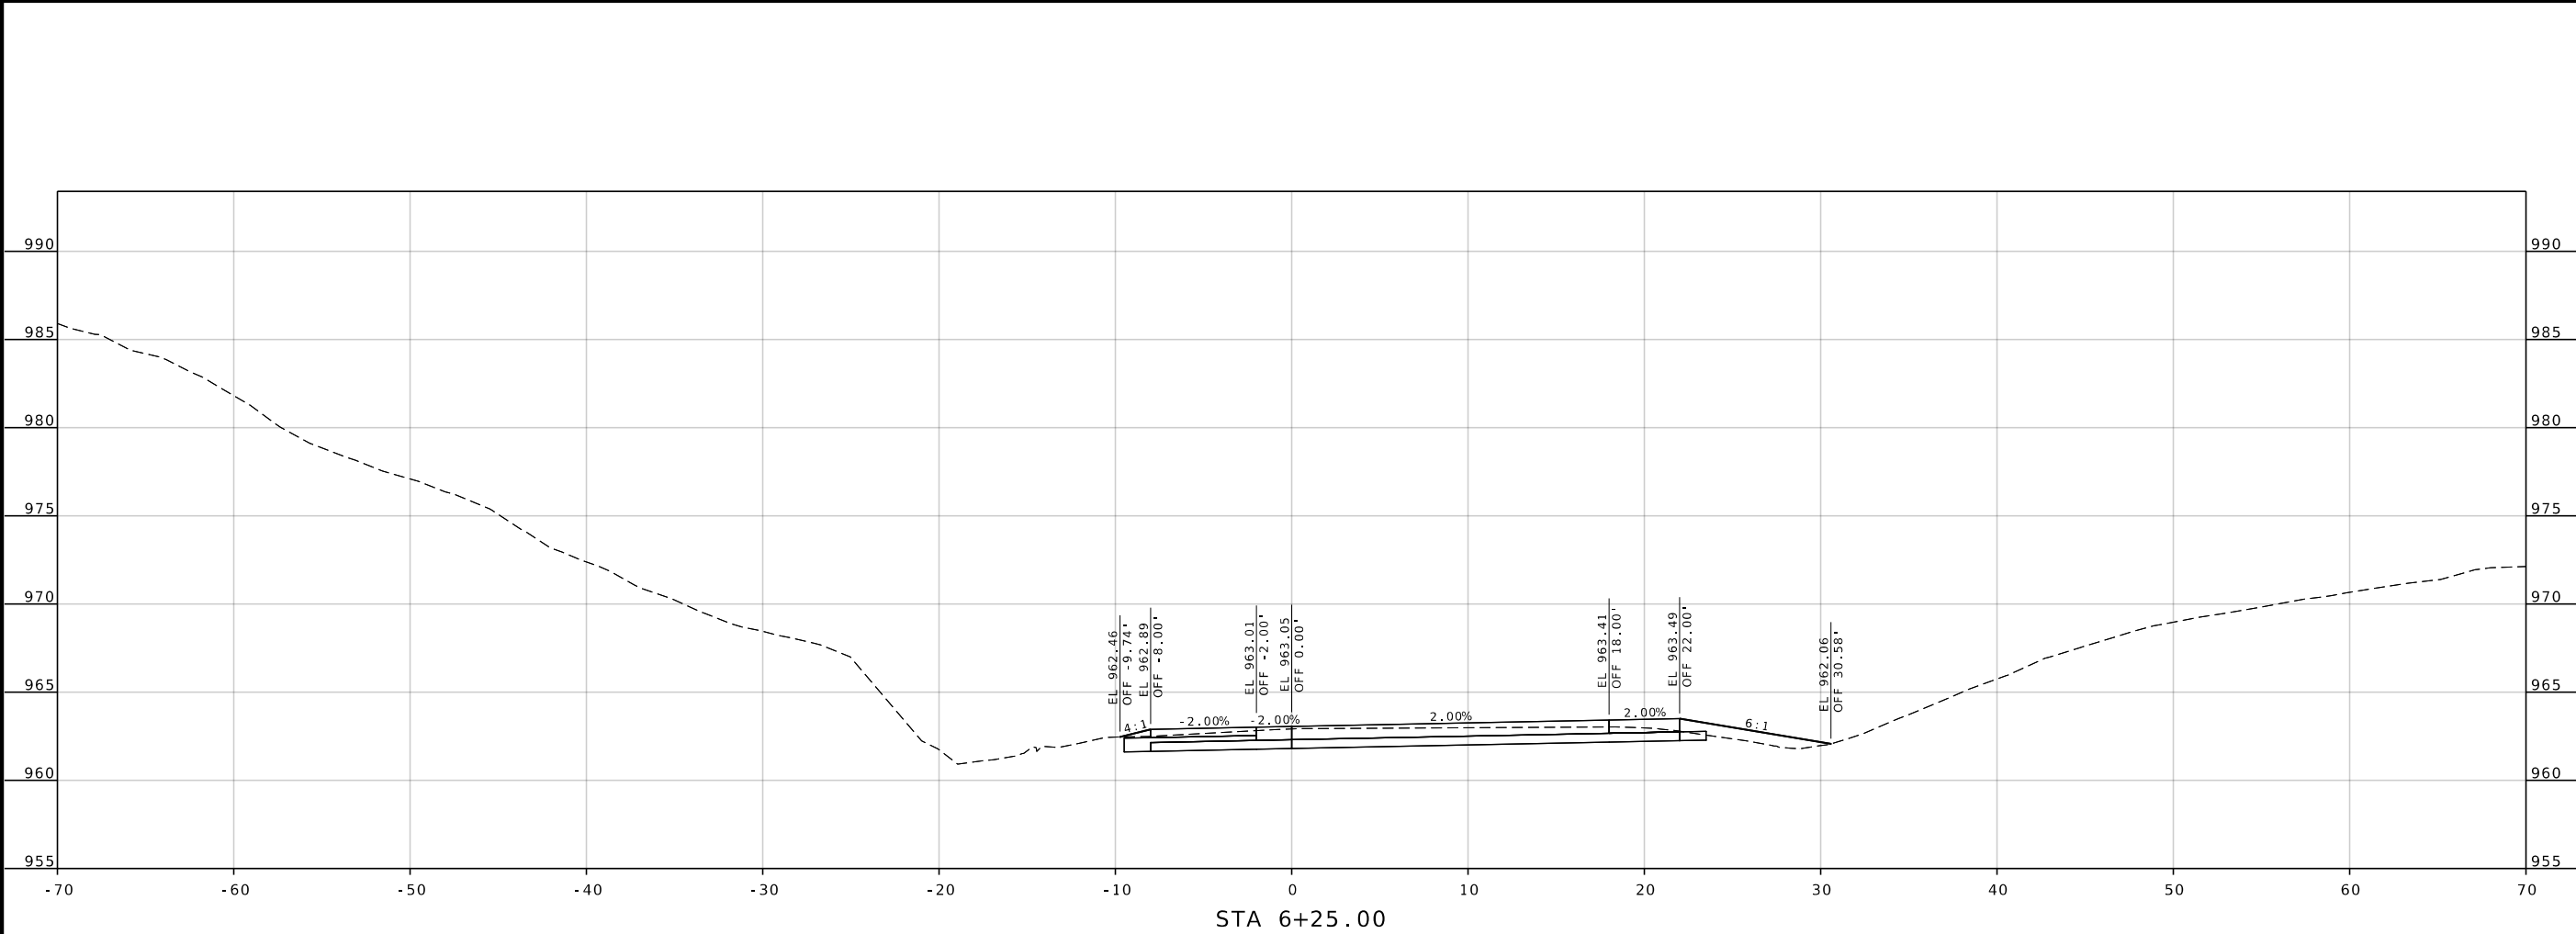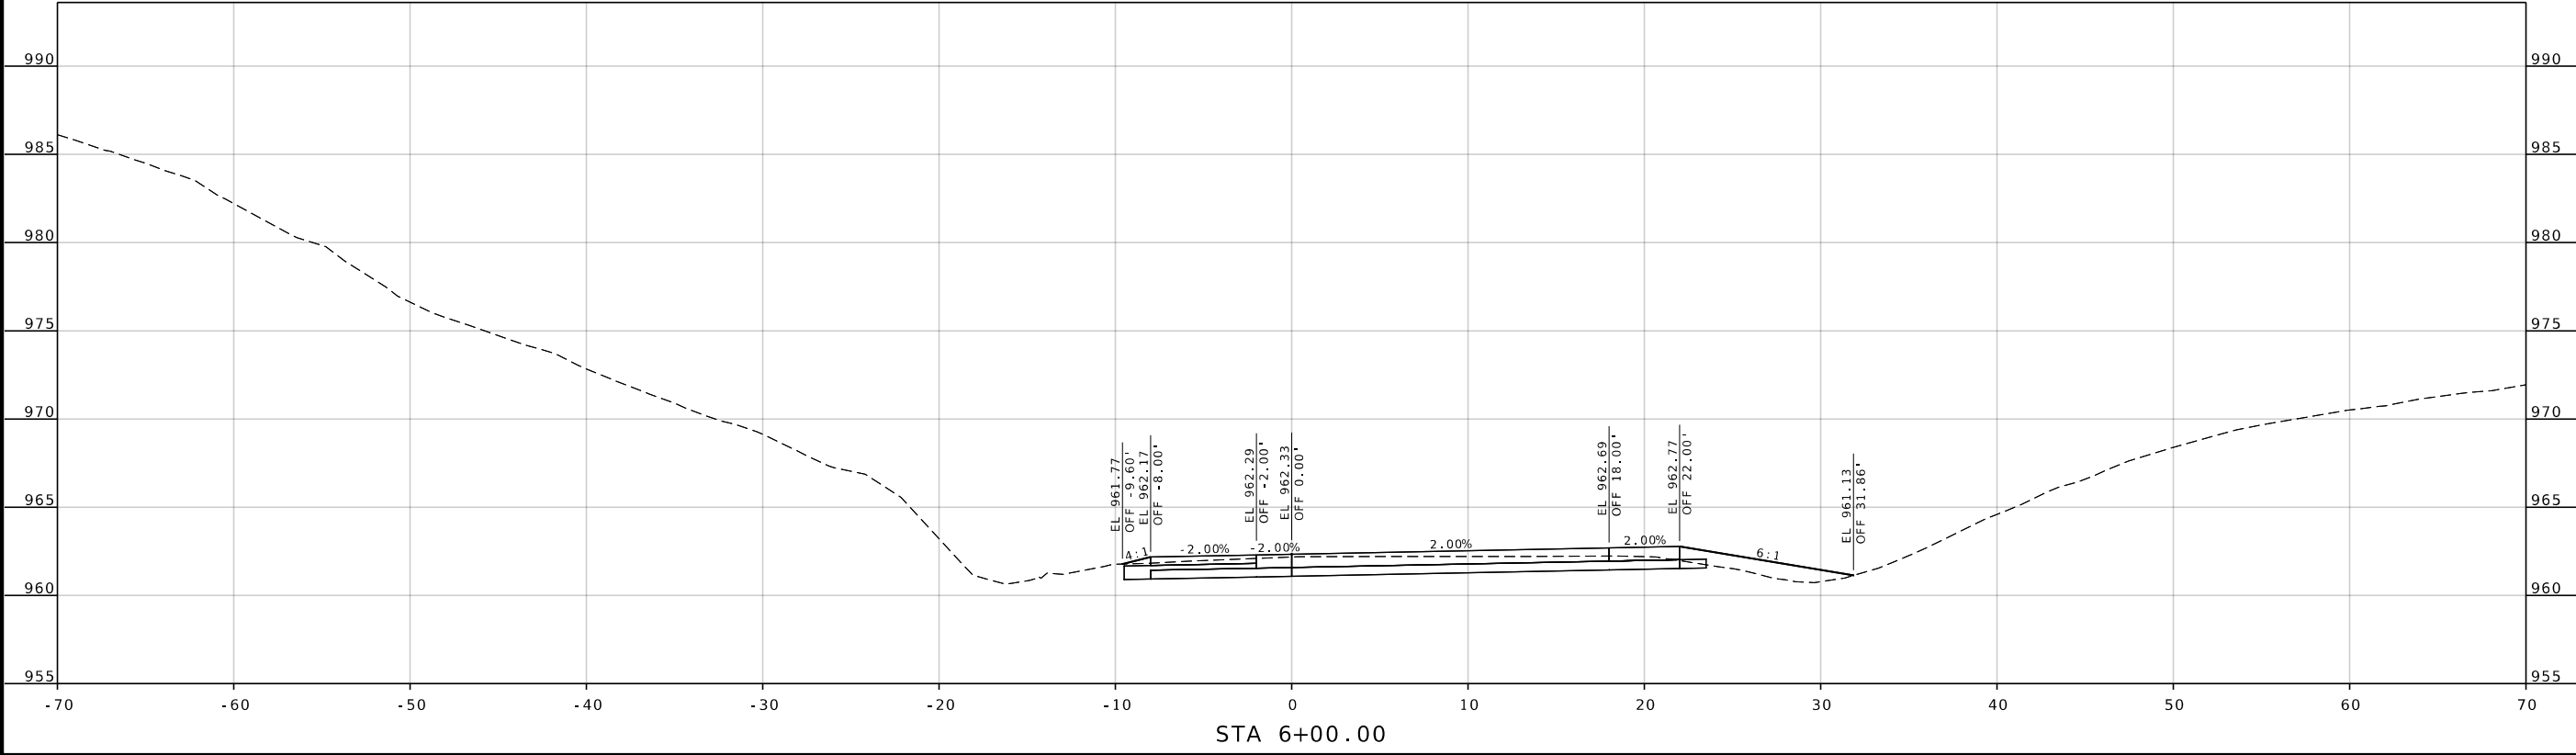

STATE OF MISSOURI
SEAN M. MATLOCK
E-27133
PROFESSIONAL ENGINEER

DATE PREPARED
8/10/2026

ROUTE
96

DISTRICT
SW

STATE
MO

SHEET NO.
143

COUNTY
JASPER

JOB NO.
JSR0060

CONTRACT ID.
-

PROJECT NO.
-

BRIDGE NO.
-

DATE	DESCRIPTION


MISSOURI HIGHWAYS AND TRANSPORTATION COMMISSION

105 WEST CAPITOL
JEFFERSON CITY, MO 65102
1-888-ASK-MODOT (1-888-273-6636)

2215 Fairlawn Dr
Carthage, MO 64836
417.358.9551
COA# 00062
weareown.com

Engineering beyond.

...\\XS_111-159_JSR0060_i5_RAMPS.dgn 5:02:29 PM 8/10/2026

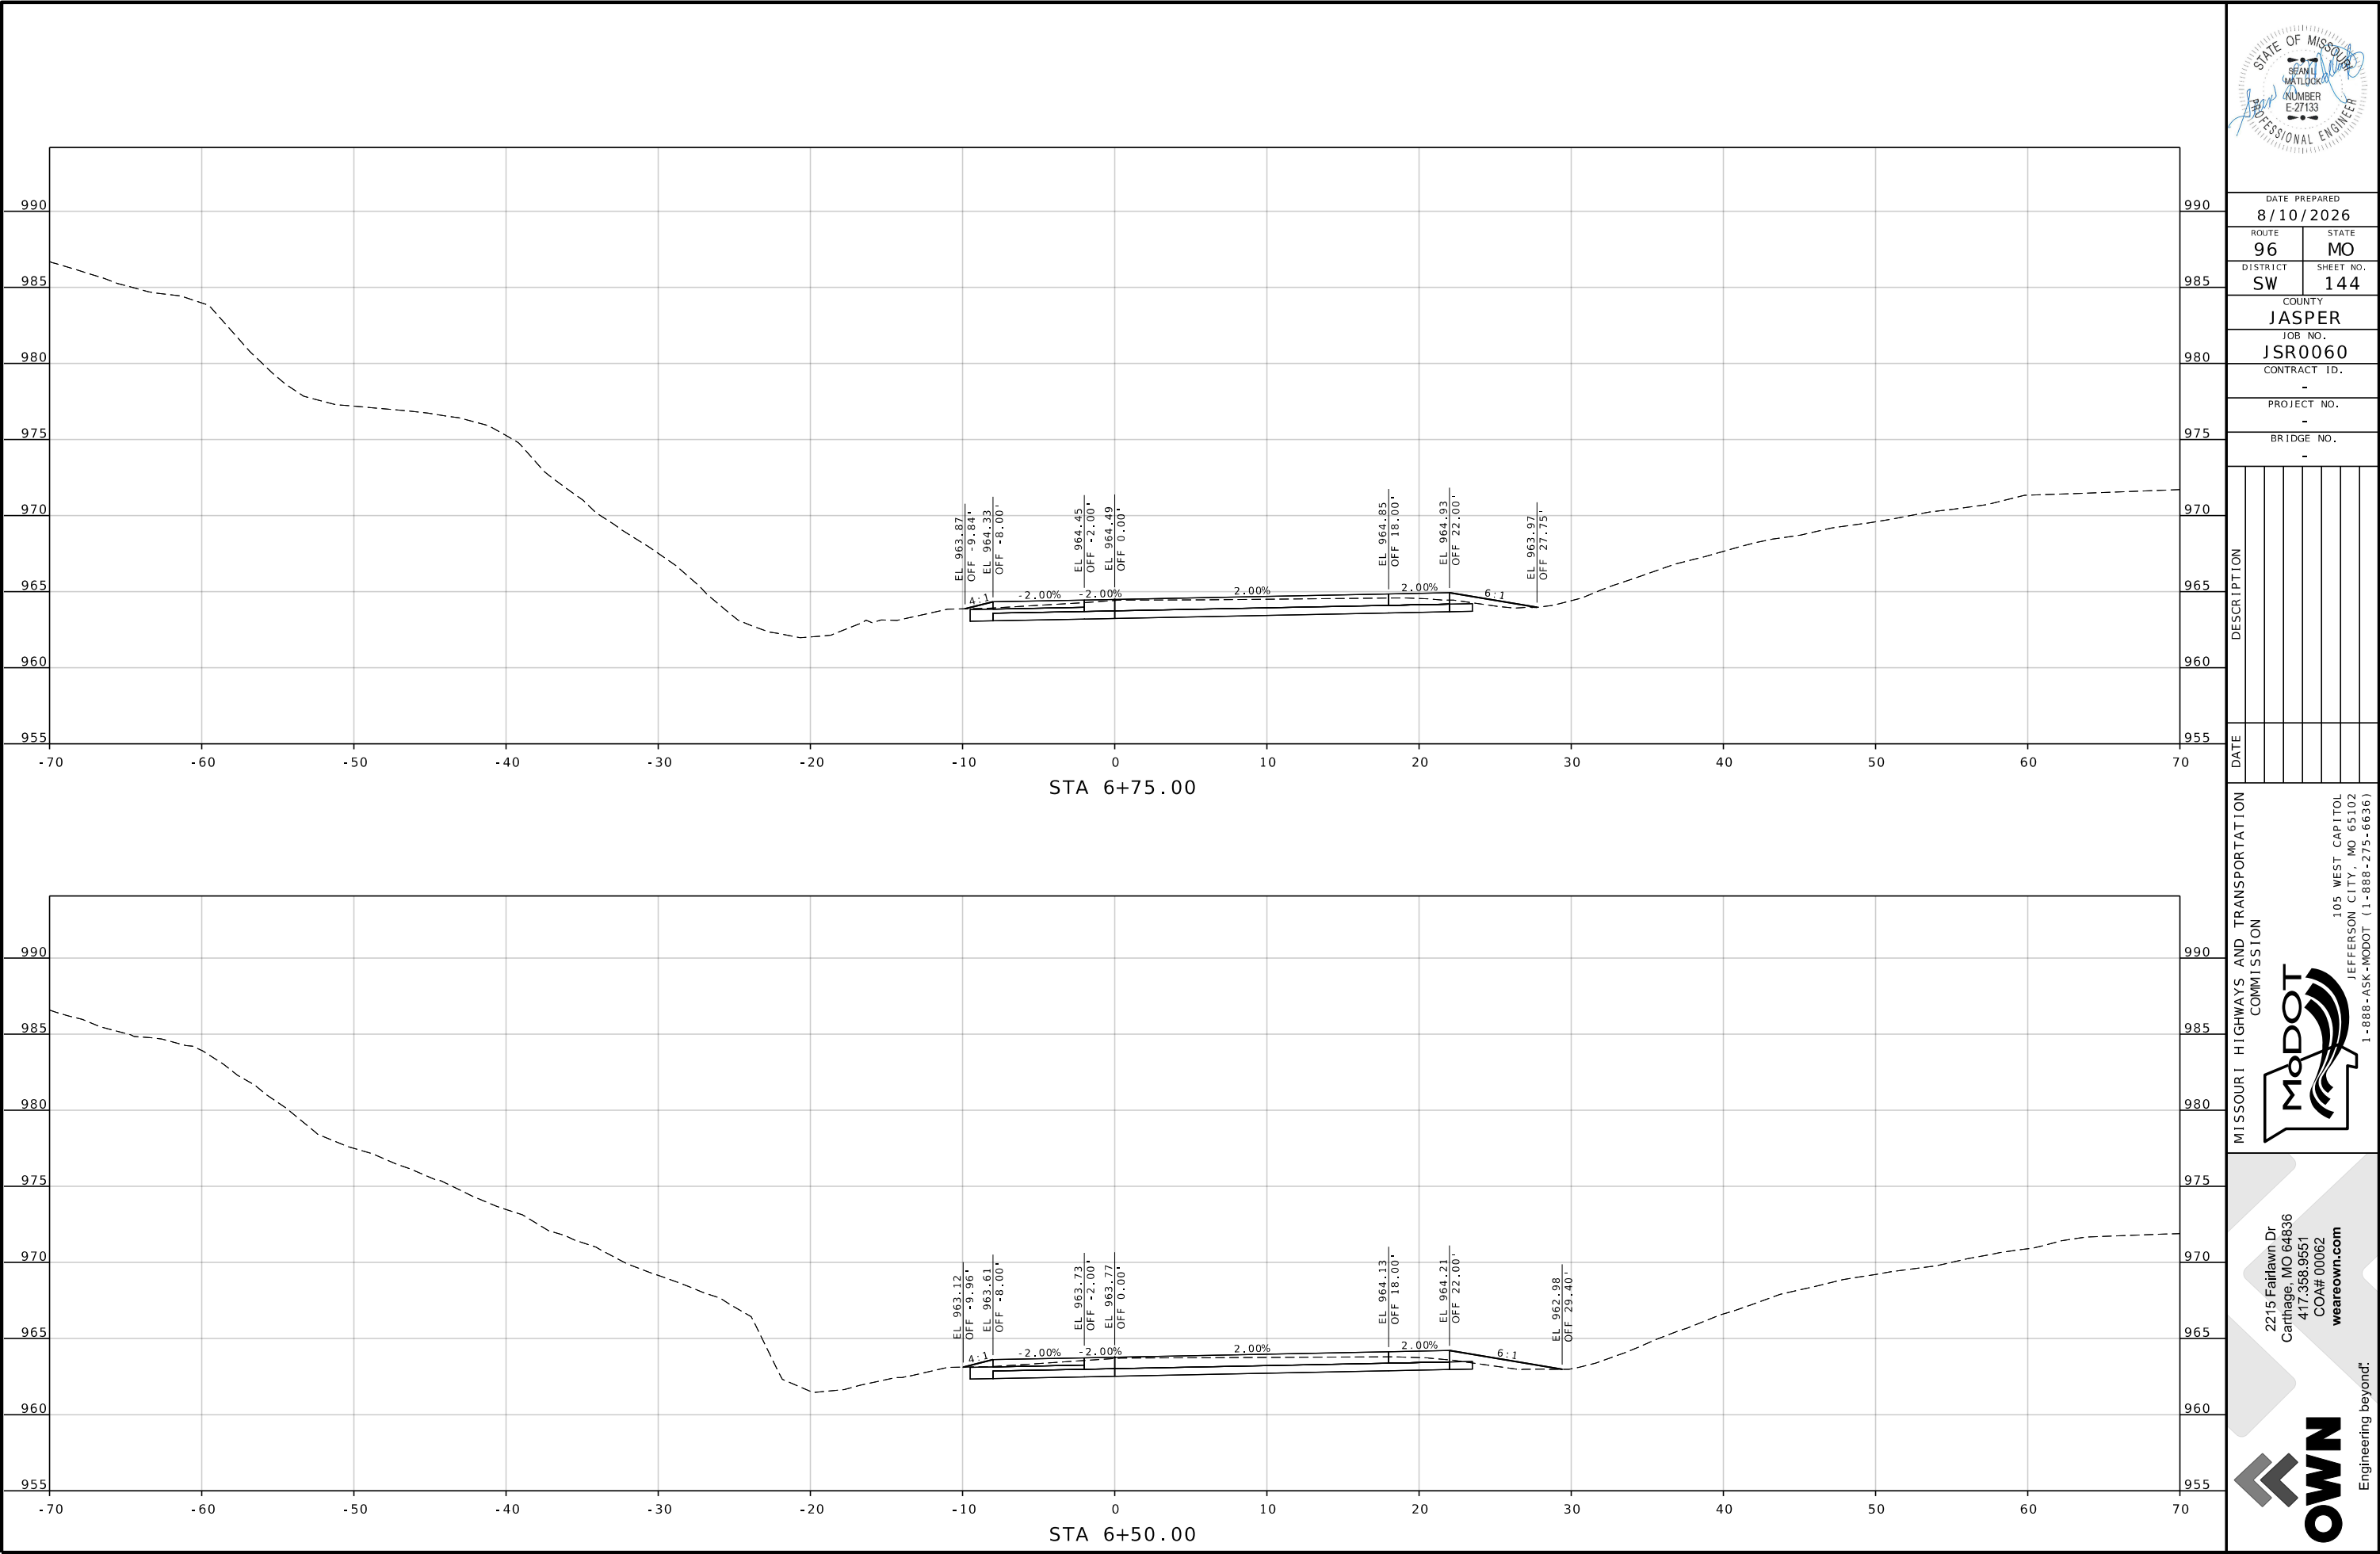

DATE PREPARED		8/10/2026	
ROUTE	96	STATE	MO
DISTRICT	SW	SHEET NO.	144
COUNTY			
JASPER			
JOB NO.			
JSR0060			
CONTRACT ID.			
-			
PROJECT NO.			
-			
BRIDGE NO.			
-			




DATE	DESCRIPTION

MISSOURI HIGHWAYS AND TRANSPORTATION COMMISSION

105 WEST CAPITOL
JEFFERSON CITY, MO 65102
1-888-ASK-MODOT (1-888-273-6636)

2215 Fairlawn Dr
Carthage, MO 64836
417.358.9551
COA# 00062
weareown.com

Engineering beyond.

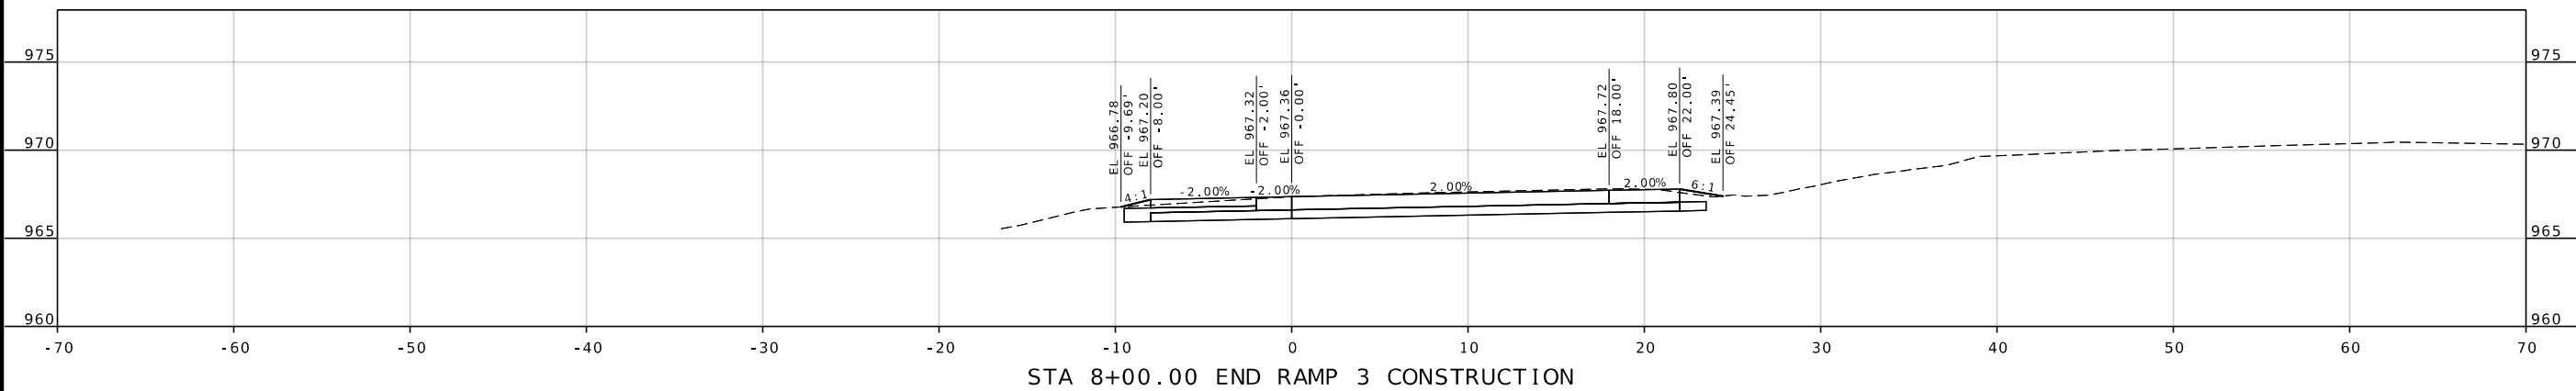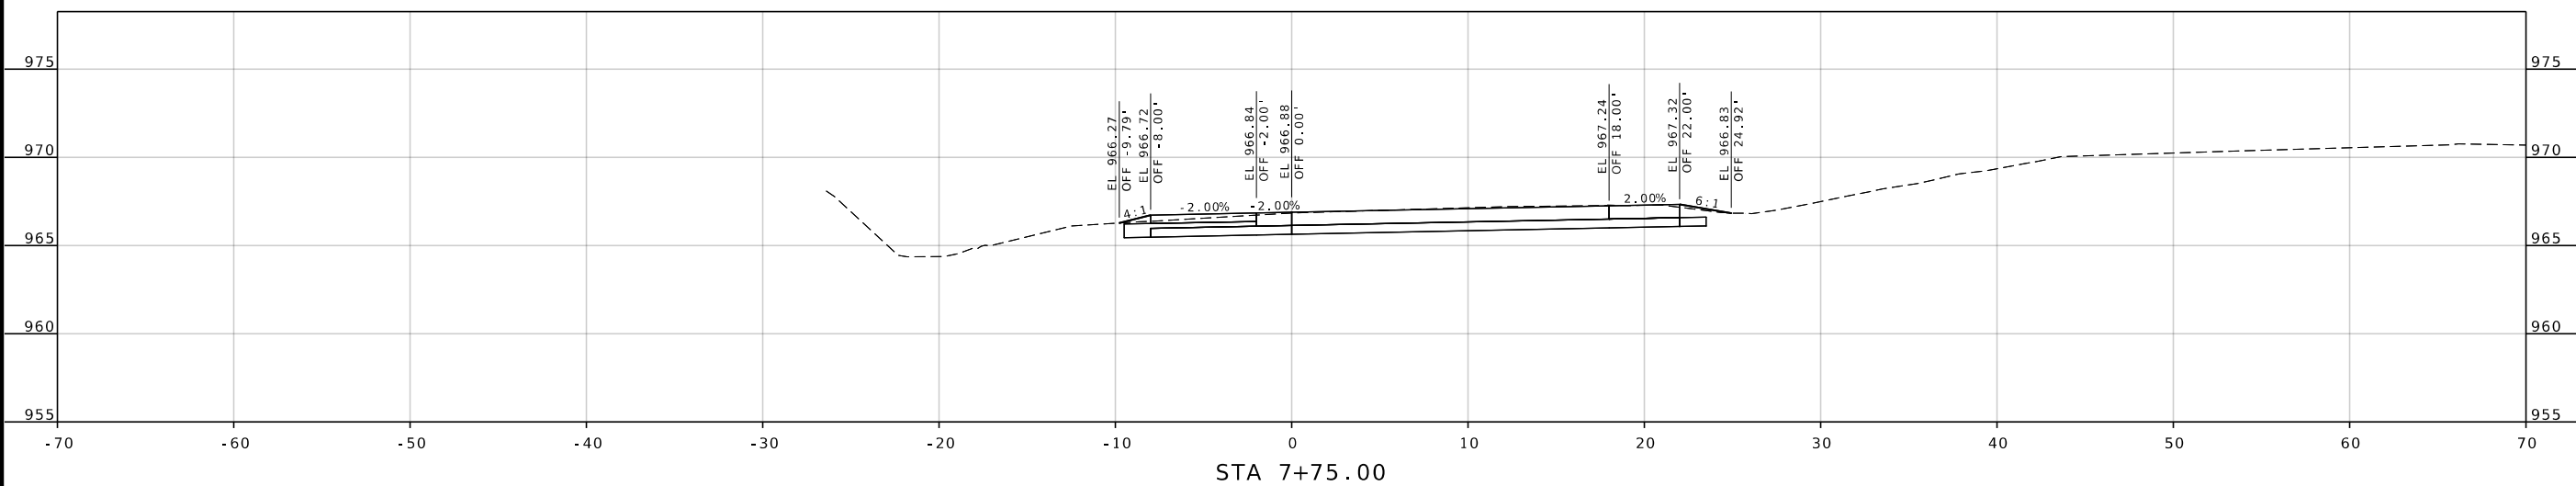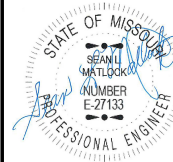

DATE PREPARED

ROUTE	STATE
96	MO

DISTRICT	SHEET NO
SW	147


COUNTY
JASPER

JOB NO.
JSR0060

CONTRACT ID.


PROJECT NO.

BRIDGE NO.

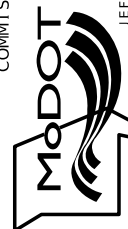[illegible]MISSOURI HIGHWAYS AND TRANSPORTATION
COMMISSION

2215 Fairlawn Dr
Carthage, MO 64836
417.358.9551
COA# 00062
weareown.com



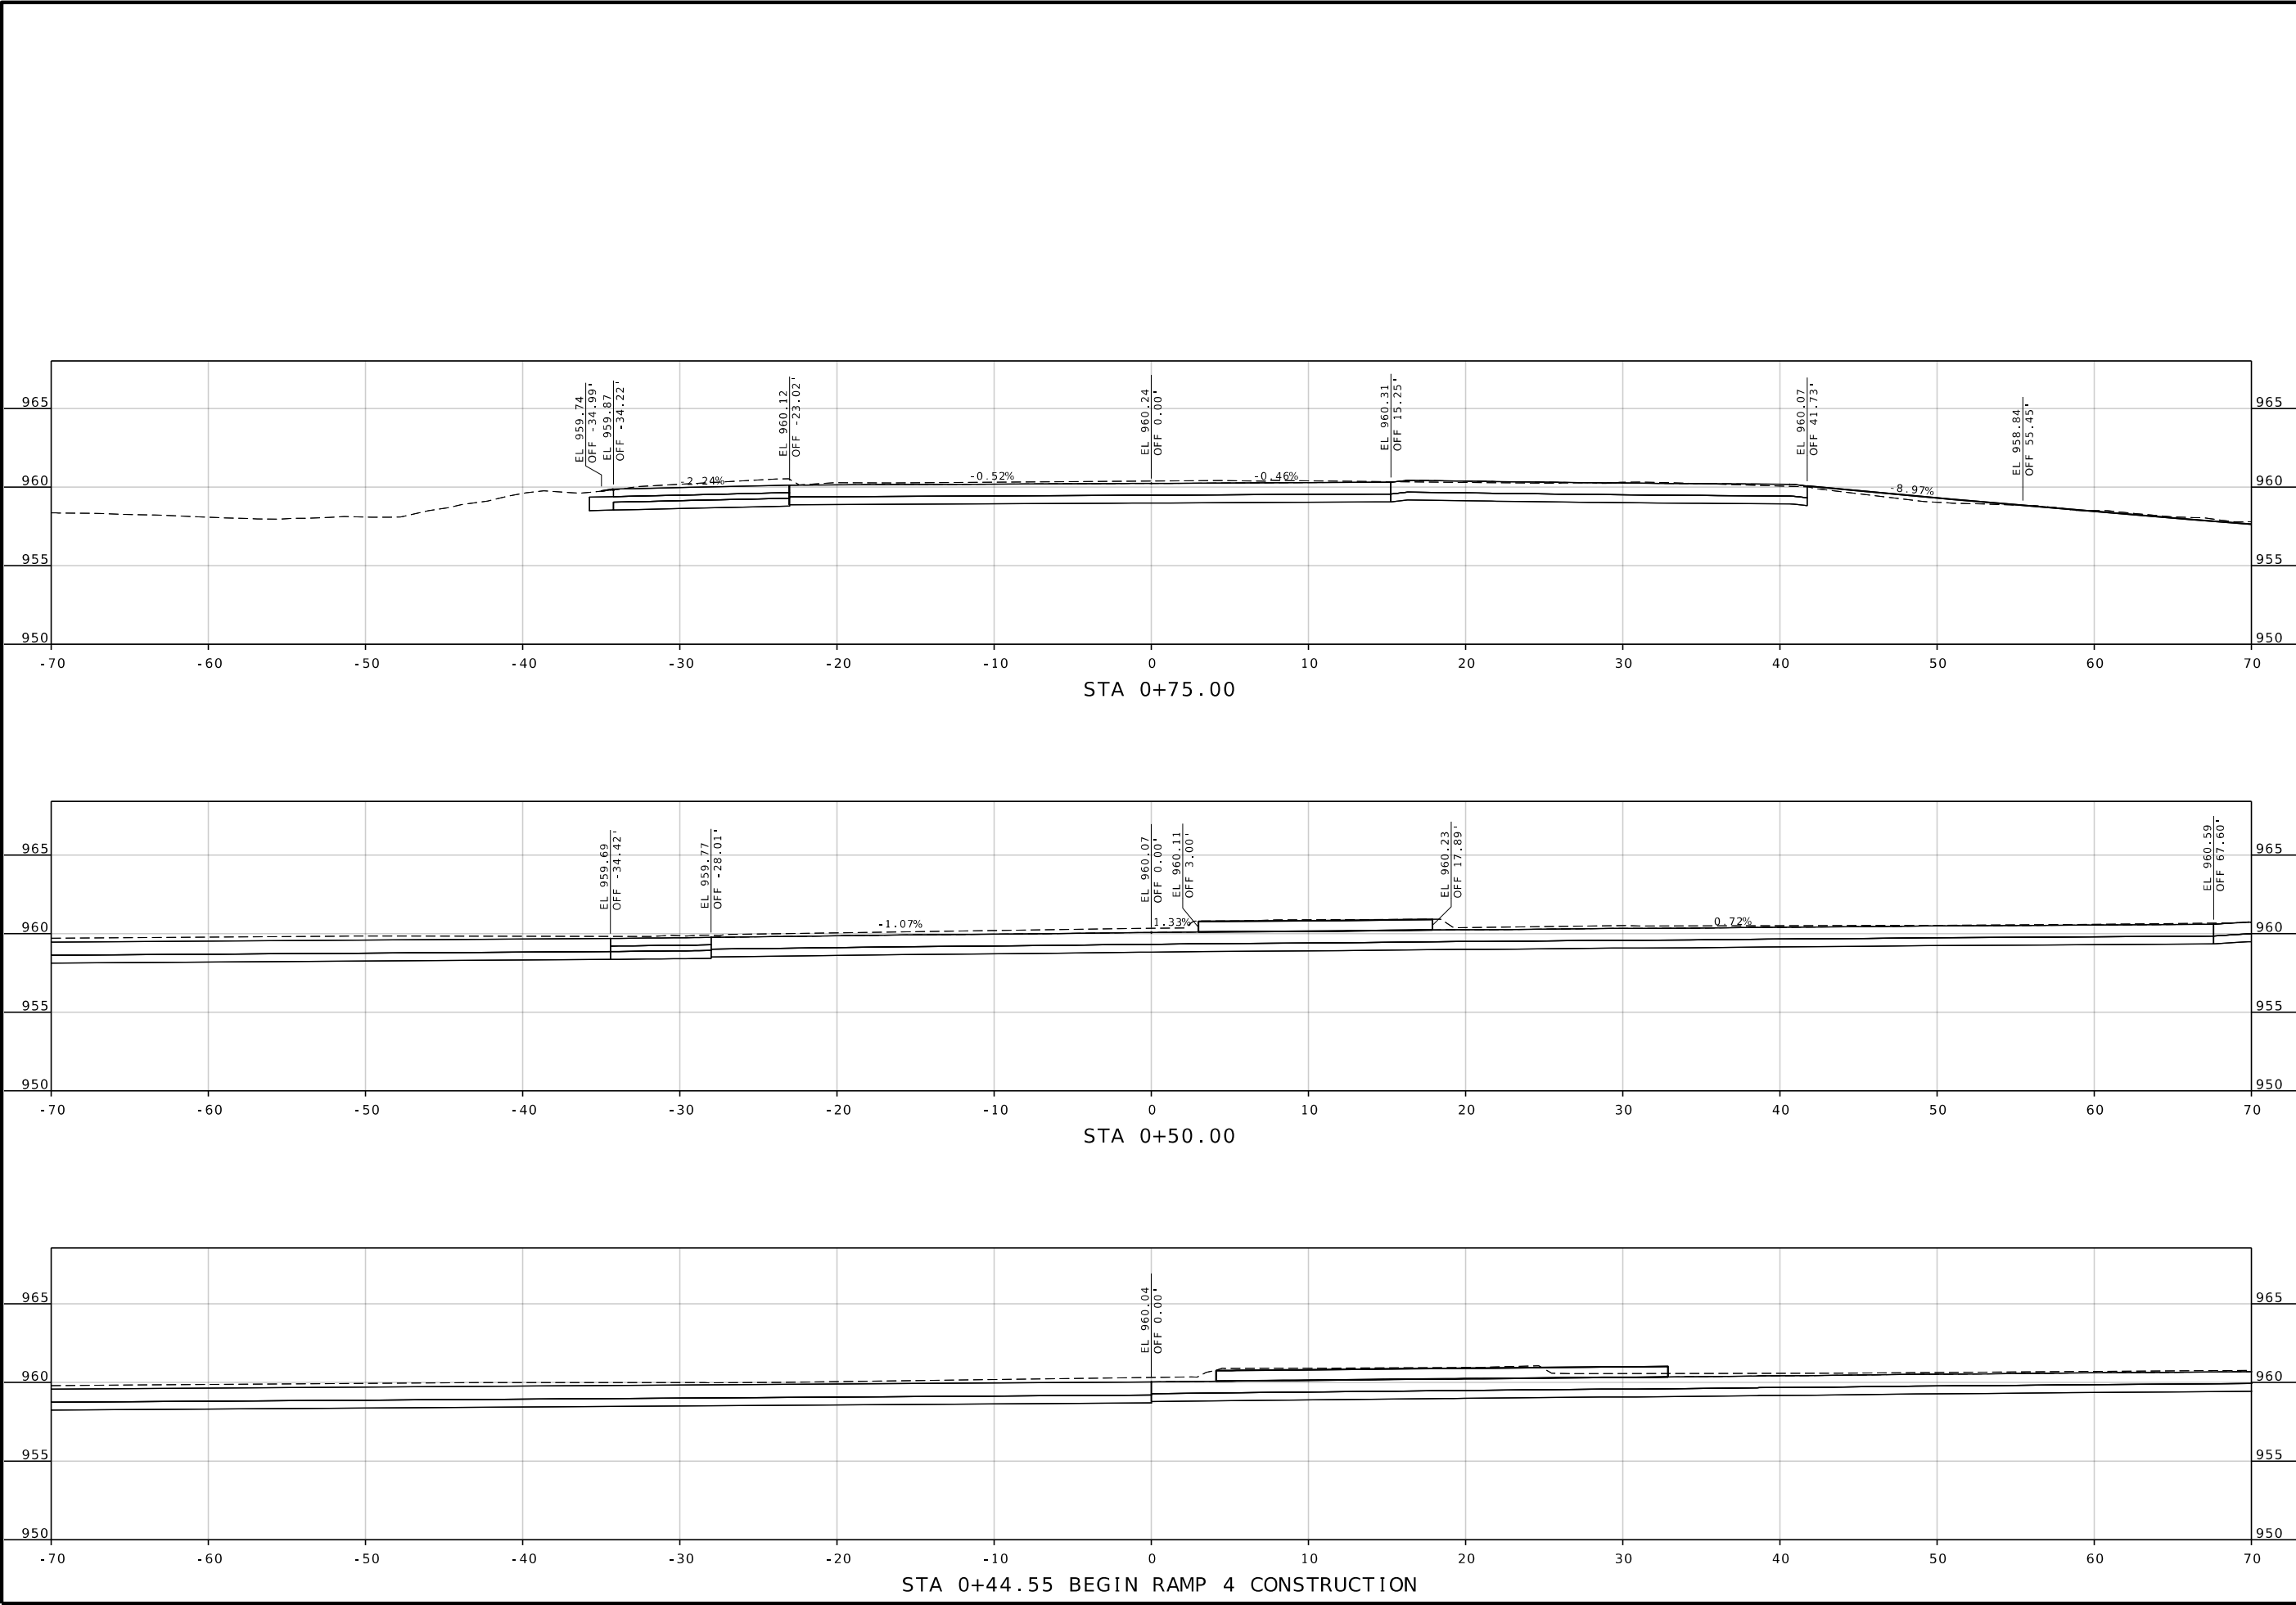

STATE OF MISSOURI

SEAN LI MATLOCK

NUMBER E-27133

PROFESSIONAL ENGINEER

DATE PREPARED
8/10/2026

ROUTE
96

DISTRICT
SW

STATE
MO

SHEET NO.
148

COUNTY
JASPER

JOB NO.
JSR0060

CONTRACT ID.
-

PROJECT NO.
-

BRIDGE NO.
-

DESCRIPTION	DATE

MISSOURI HIGHWAYS AND TRANSPORTATION COMMISSION






105 WEST CAPITOL
JEFFERSON CITY, MO 65102
1-888-ASK-MODOT (1-888-275-6636)

2215 Fairlawn Dr
Carthage, MO 64836
417.358.9551
COA# 00062
weareown.com



Engineering beyond!

... \XS_111-159_JSRO060_i5_RAMPS.dgn 5:02:35 PM 8/10/2026

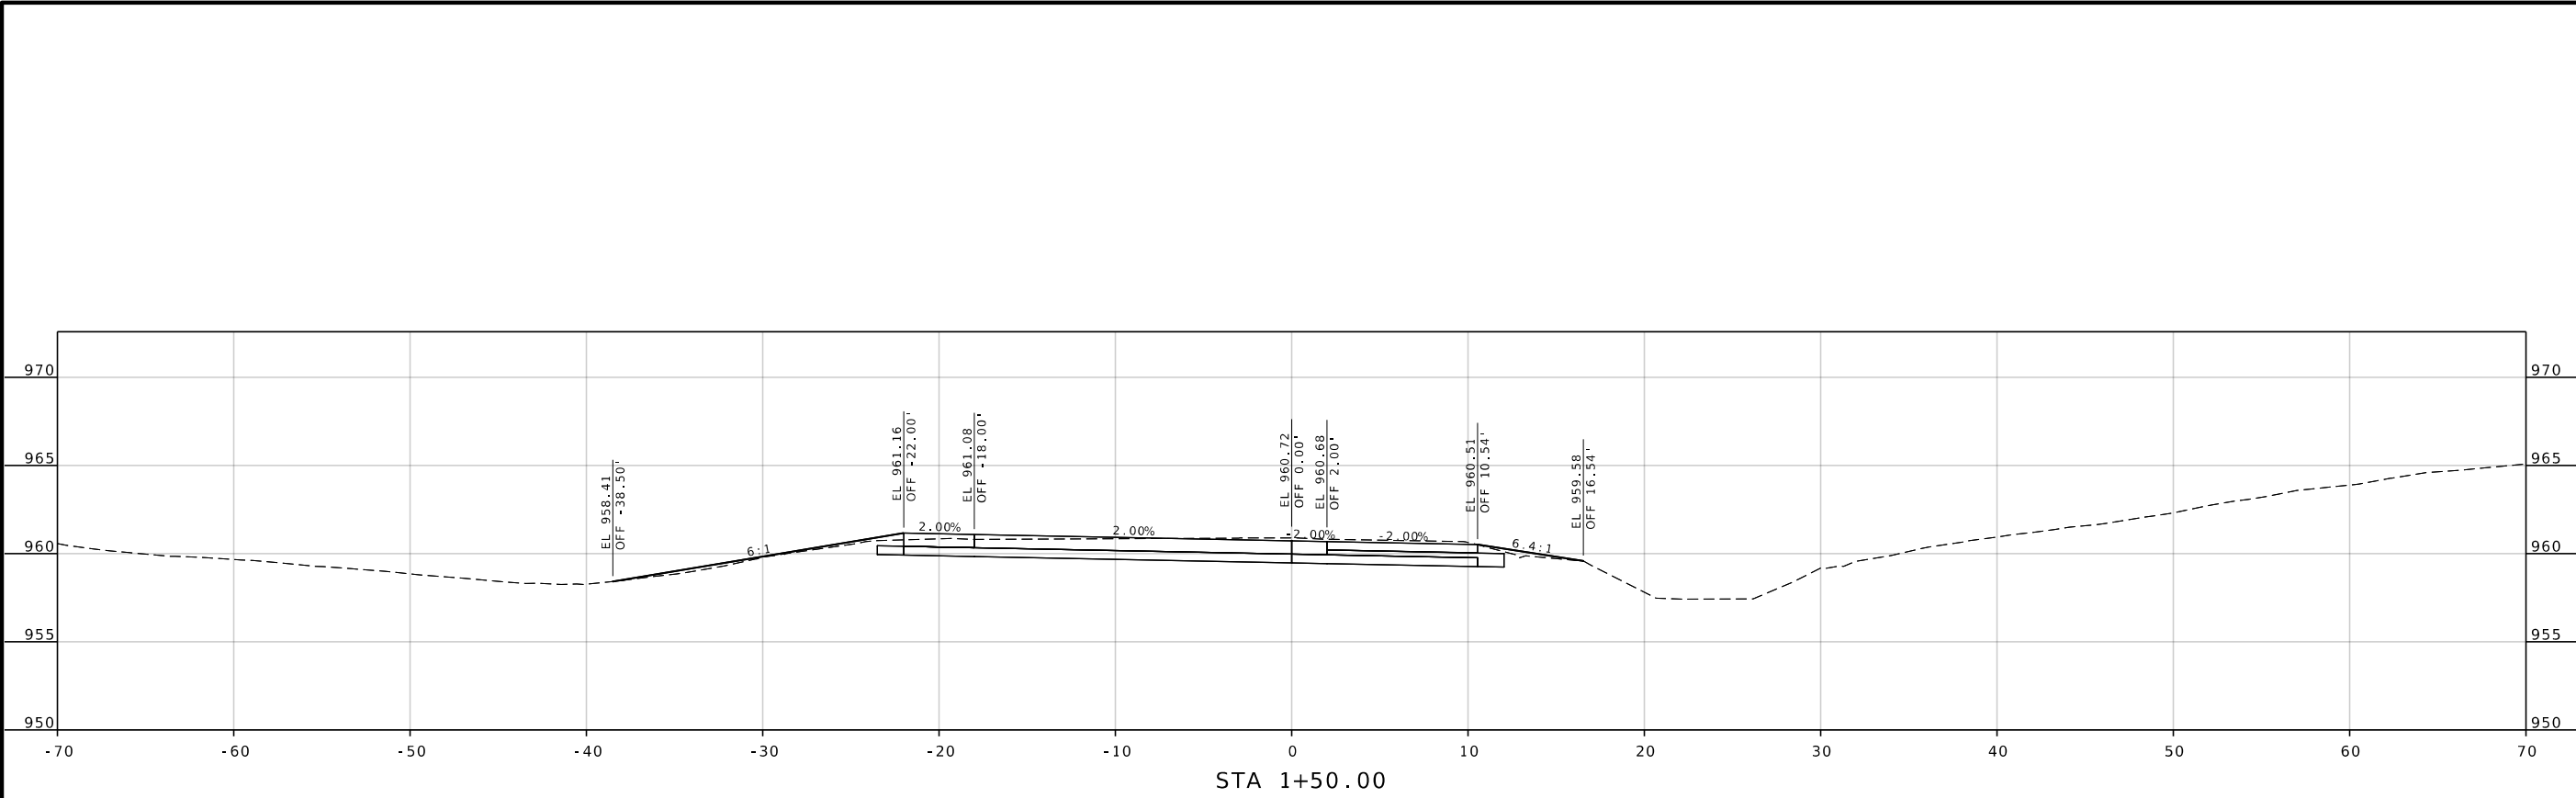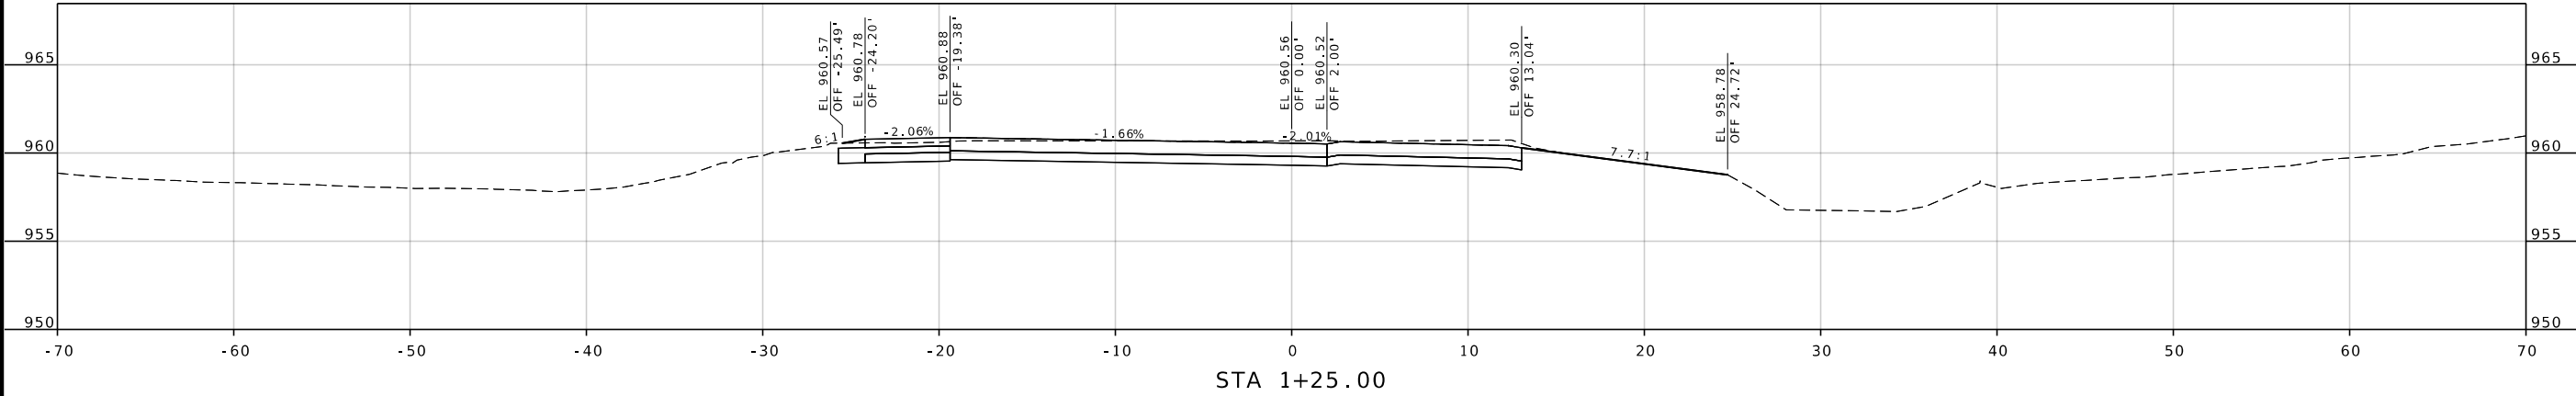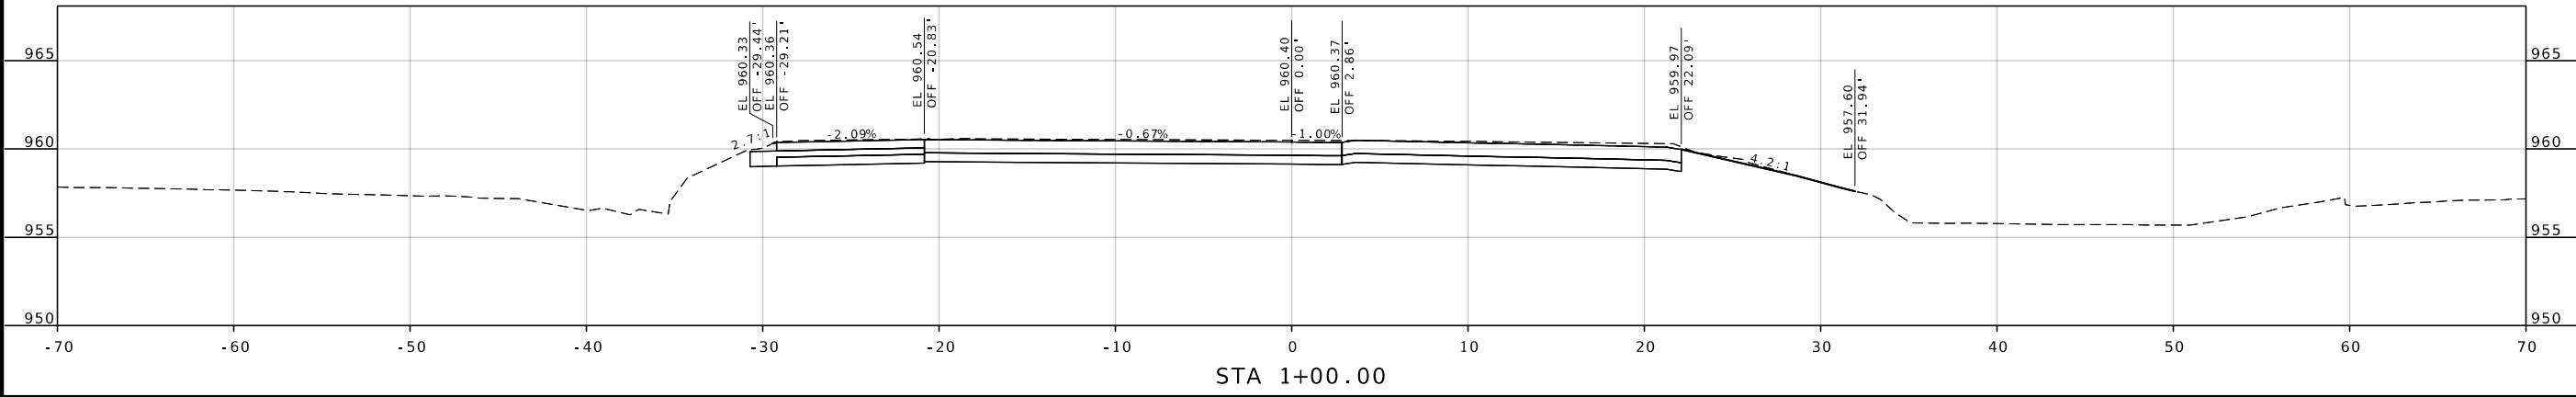

DATE PREPARED 8/10/2026	
ROUTE 96	STATE MO
DISTRICT SW	SHEET NO. 149
COUNTY JASPER	
JOB NO. JSR0060	
CONTRACT ID. -	
PROJECT NO. -	
BRIDGE NO. -	


DESCRIPTION
DATE

MISSOURI HIGHWAYS AND TRANSPORTATION COMMISSION

105 WEST CAPITOL
JEFFERSON CITY, MO 65102
1-888-ASK-MODOT (1-888-275-6636)

2215 Fairlawn Dr
Carthage, MO 64836
417.358.9551
COA# 00062
weareown.com

Engineering beyond!

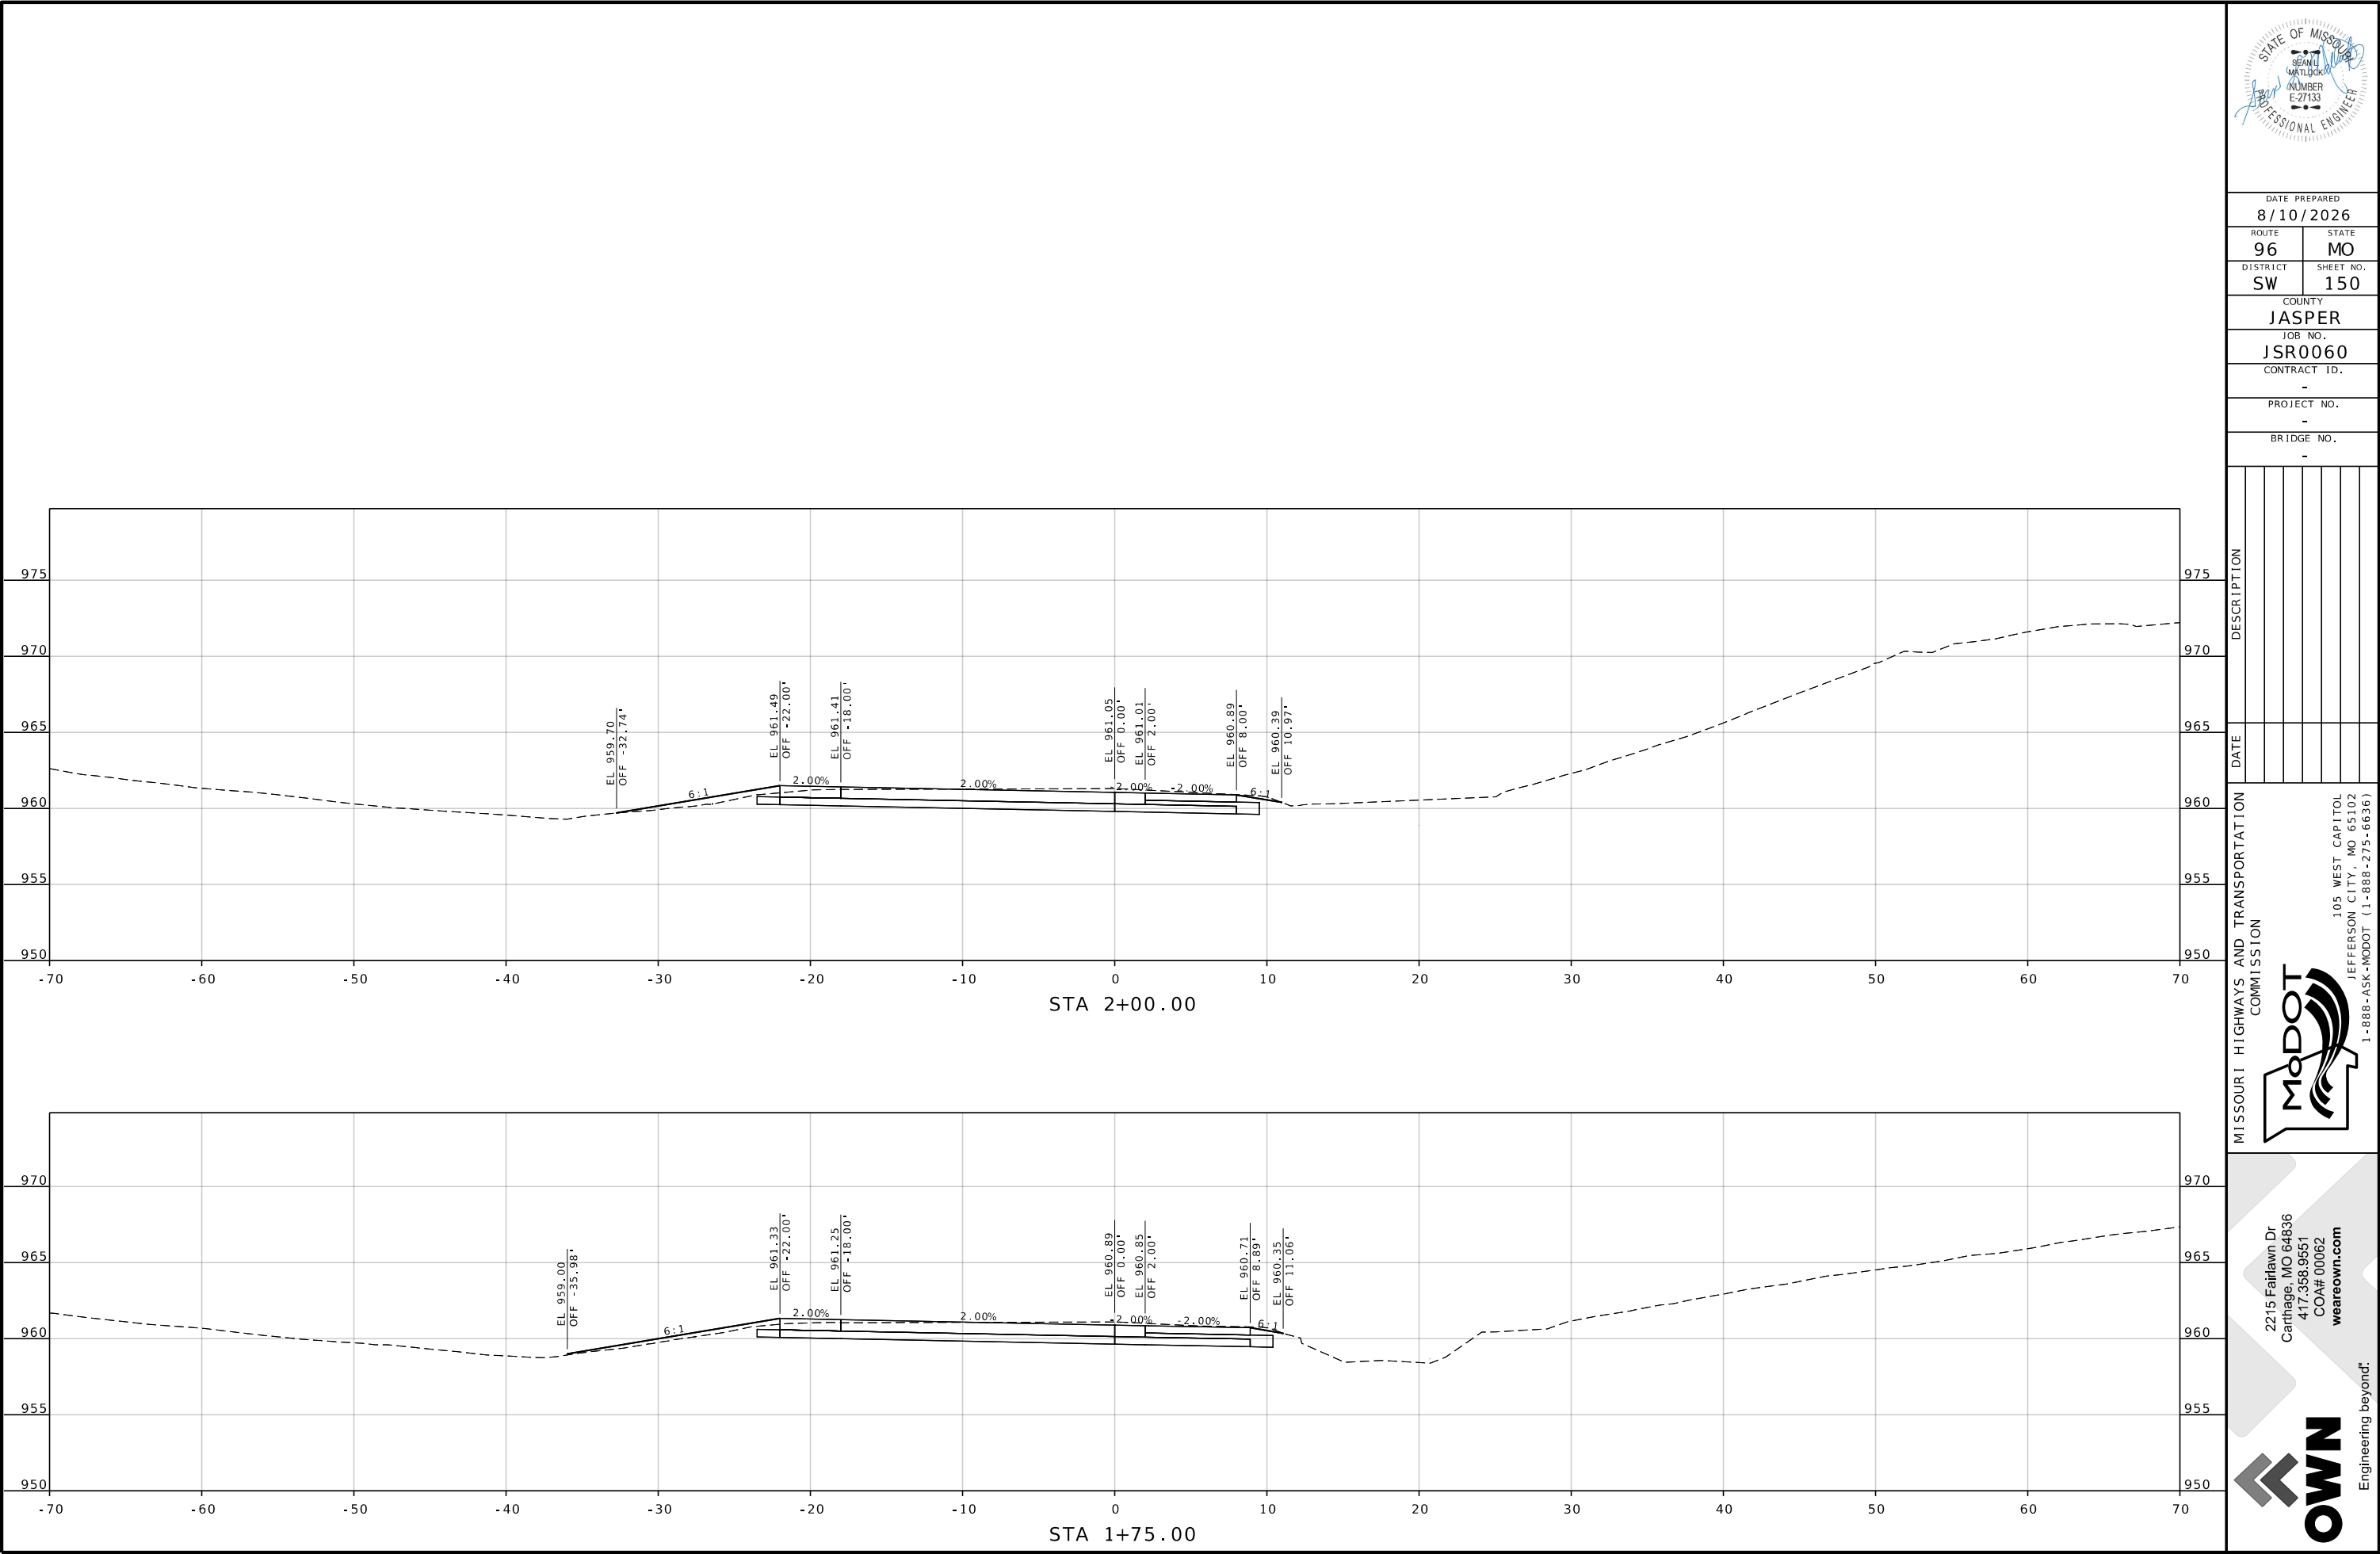

DATE PREPARED		8/10/2026
ROUTE	STATE	
96	MO	
DISTRICT	SHEET NO.	
SW	150	
COUNTY		JASPER
JOB NO.		JSR0060
CONTRACT ID.		-
PROJECT NO.		-
BRIDGE NO.		-

DATE	DESCRIPTION


MISSOURI HIGHWAYS AND TRANSPORTATION COMMISSION

MoDOT

105 WEST CAPITOL
JEFFERSON CITY, MO 65102
1-888-ASK-MODOT (1-888-273-6636)

2215 Fairlawn Dr
Carthage, MO 64836
417.358.9551
COA# 00062
weareown.com

OWN
Engineering beyond!

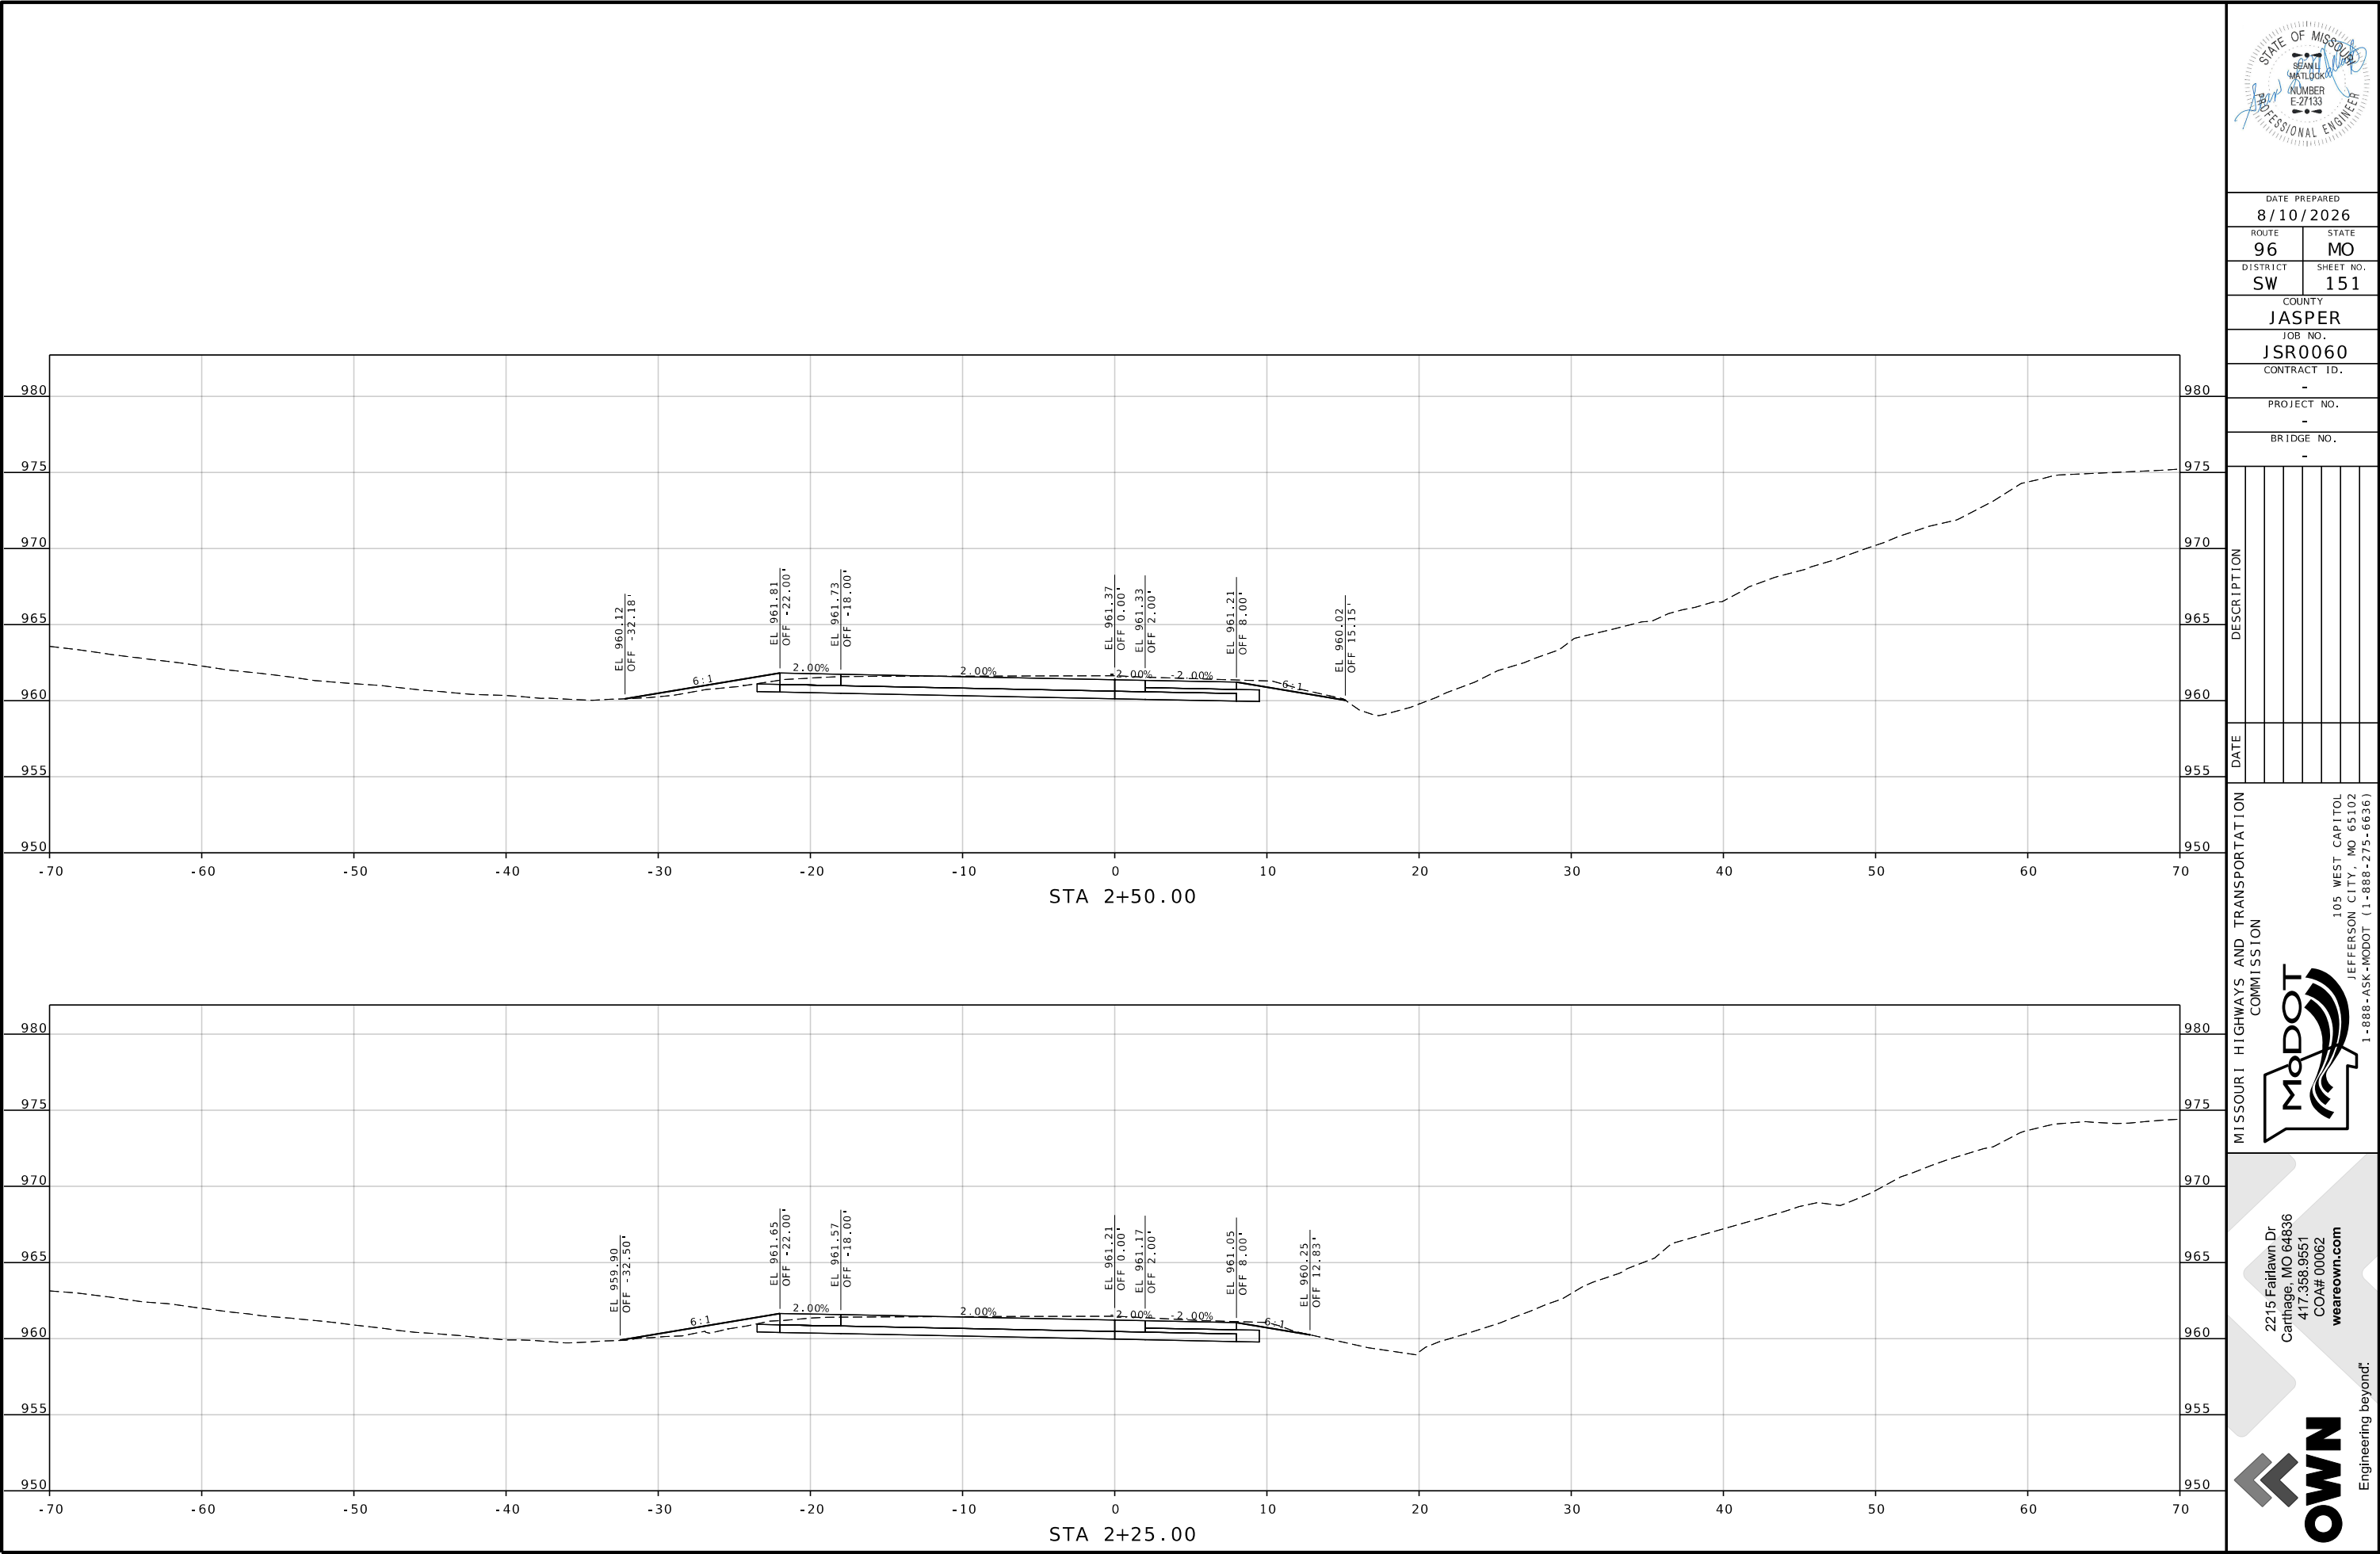

DATE PREPARED	
8/10/2026	
ROUTE	STATE
96	MO
DISTRICT	SHEET NO.
SW	151
COUNTY	
JASPER	
JOB NO.	
JSR0060	
CONTRACT ID.	
-	
PROJECT NO.	
-	
BRIDGE NO.	
-	




DATE	DESCRIPTION

MISSOURI HIGHWAYS AND TRANSPORTATION COMMISSION

105 WEST CAPITOL
JEFFERSON CITY, MO 65102
1-888-ASK-MODOT (1-888-273-6636)

2215 Fairlawn Dr
Carthage, MO 64836
417.358.9551
COA# 00062
weareown.com

Engineering beyond!

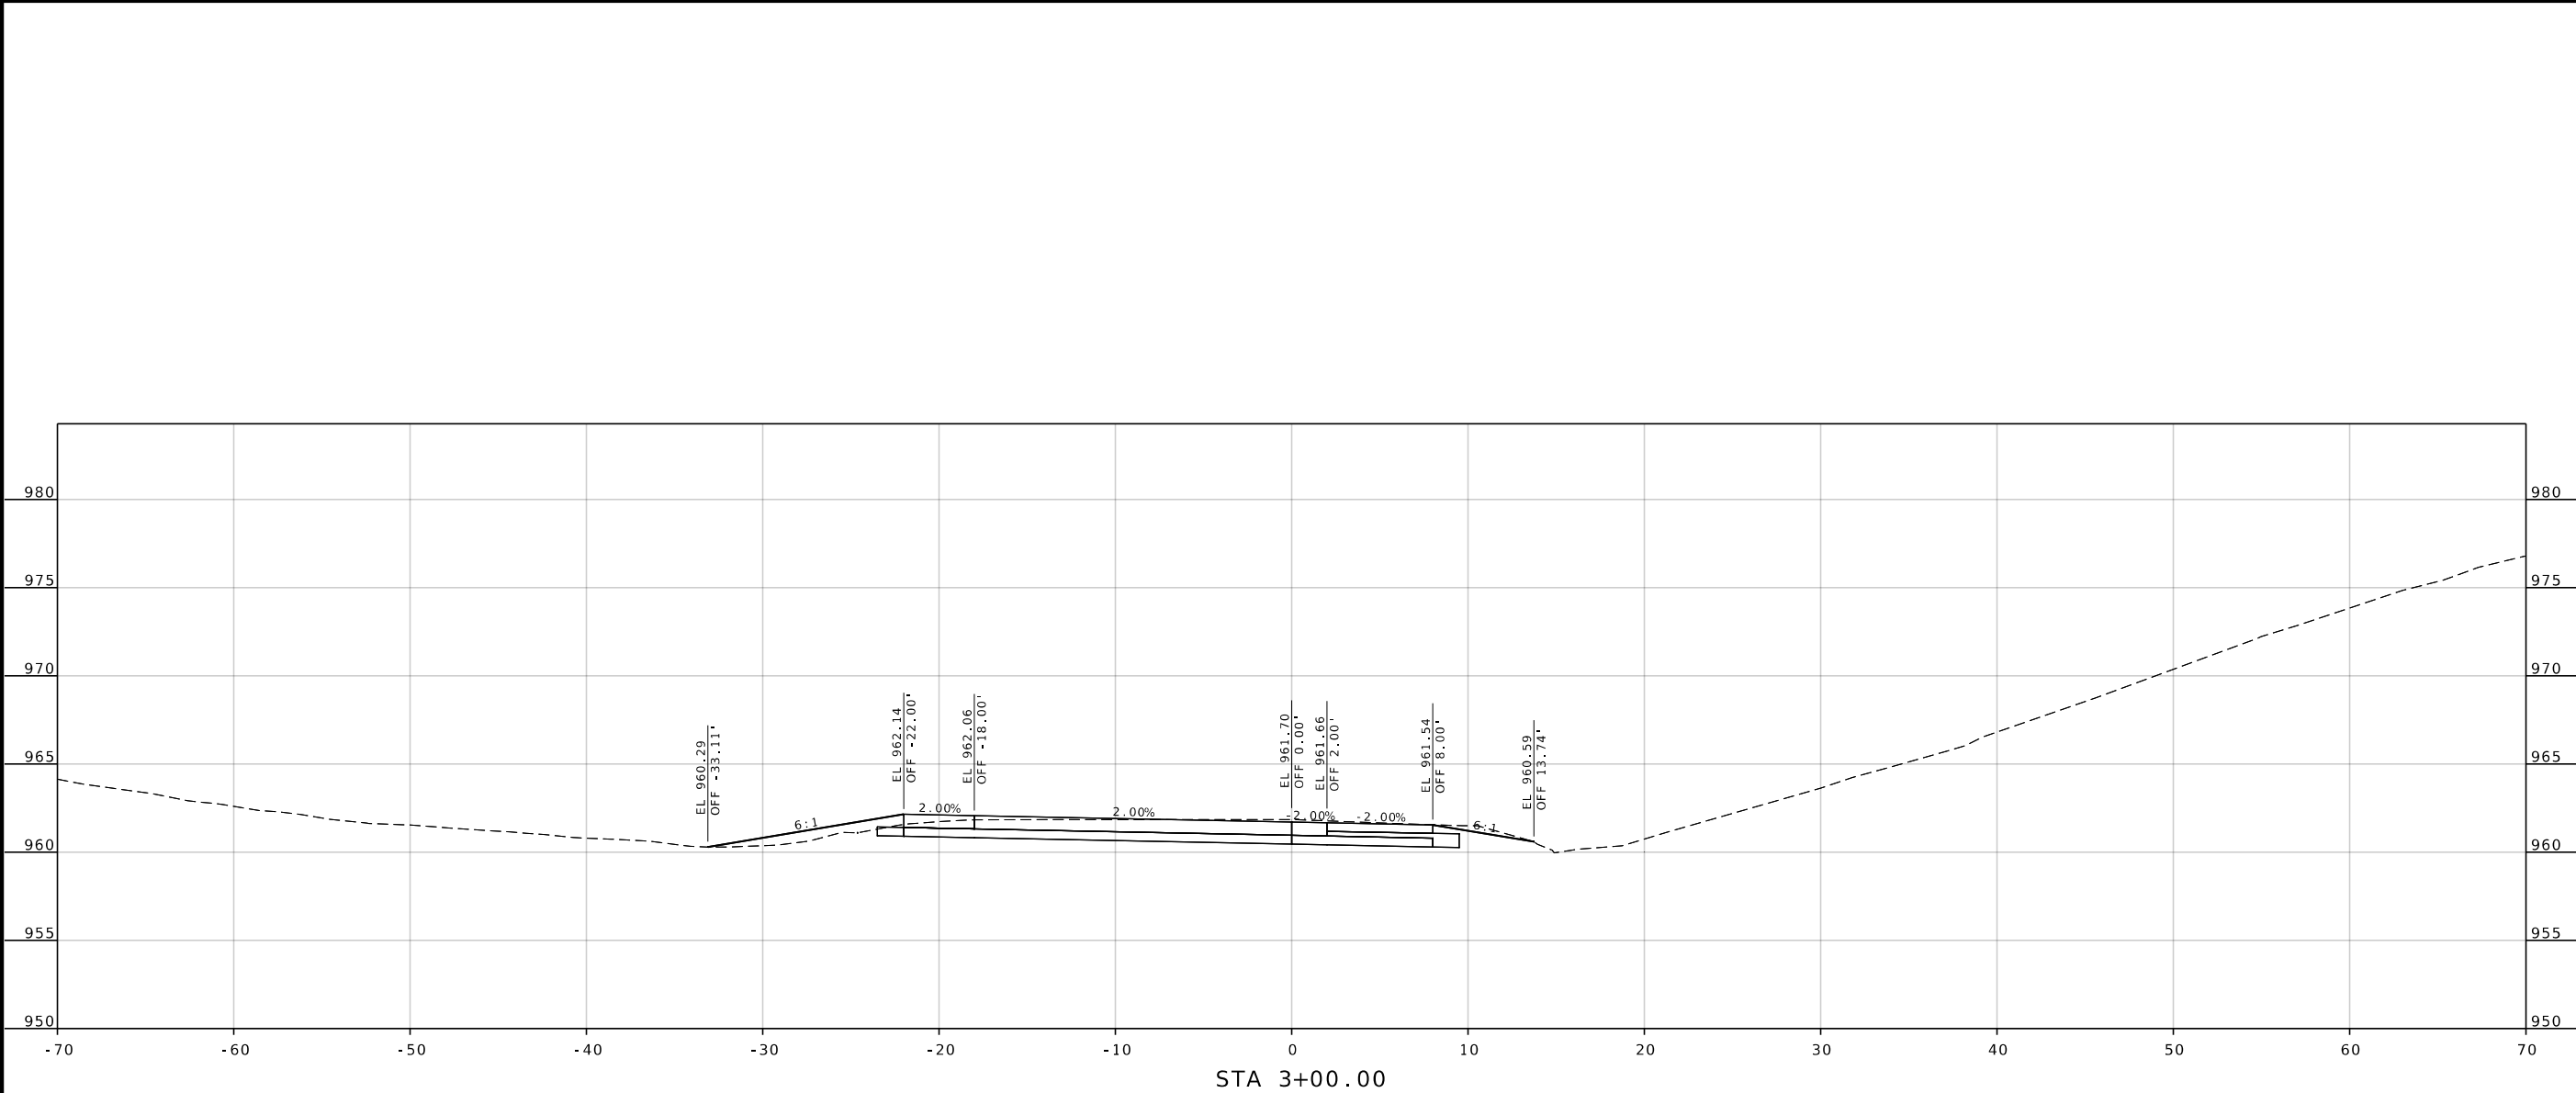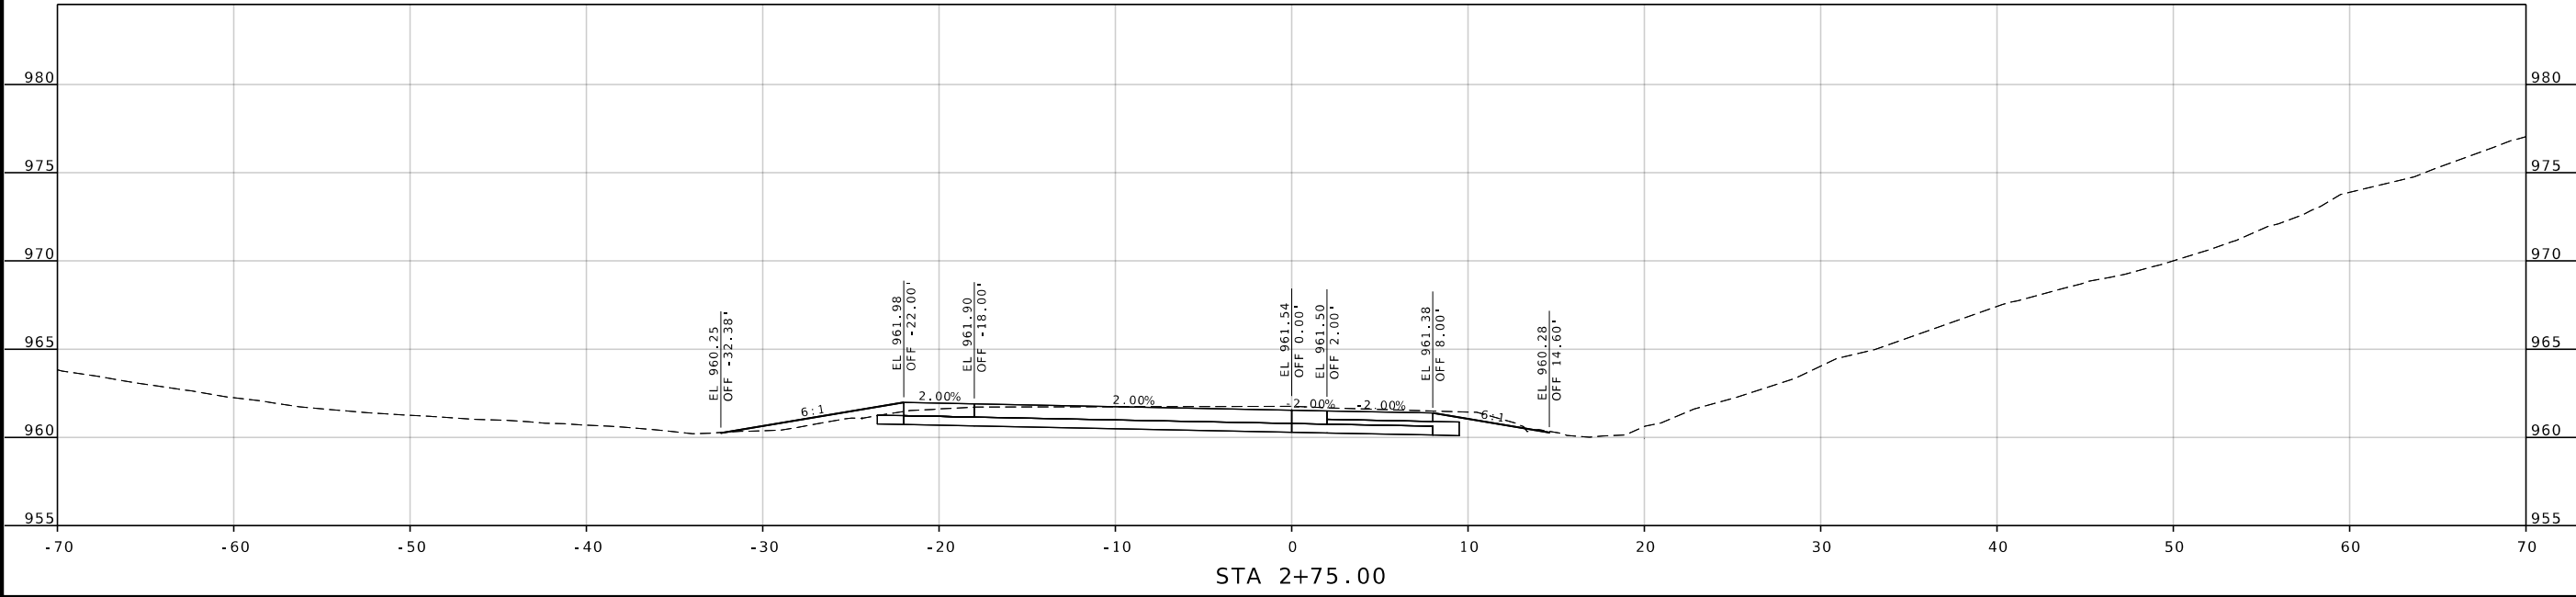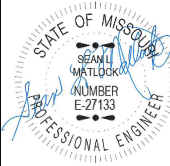

DATE PREPARED 8/10/2026	
ROUTE 96	STATE MO
DISTRICT SW	SHEET NO. 152
COUNTY JASPER	
JOB NO. JSR0060	
CONTRACT ID. -	
PROJECT NO. -	
BRIDGE NO. -	

DESCRIPTION	DATE

MISSOURI HIGHWAYS AND TRANSPORTATION COMMISSION






105 WEST CAPITOL
JEFFERSON CITY, MO 65102
1-888-ASK-MODOT (1-888-273-6636)

2215 Fairlawn Dr
Carthage, MO 64836
417.358.9551
COA# 00062
weareown.com



Engineering beyond.

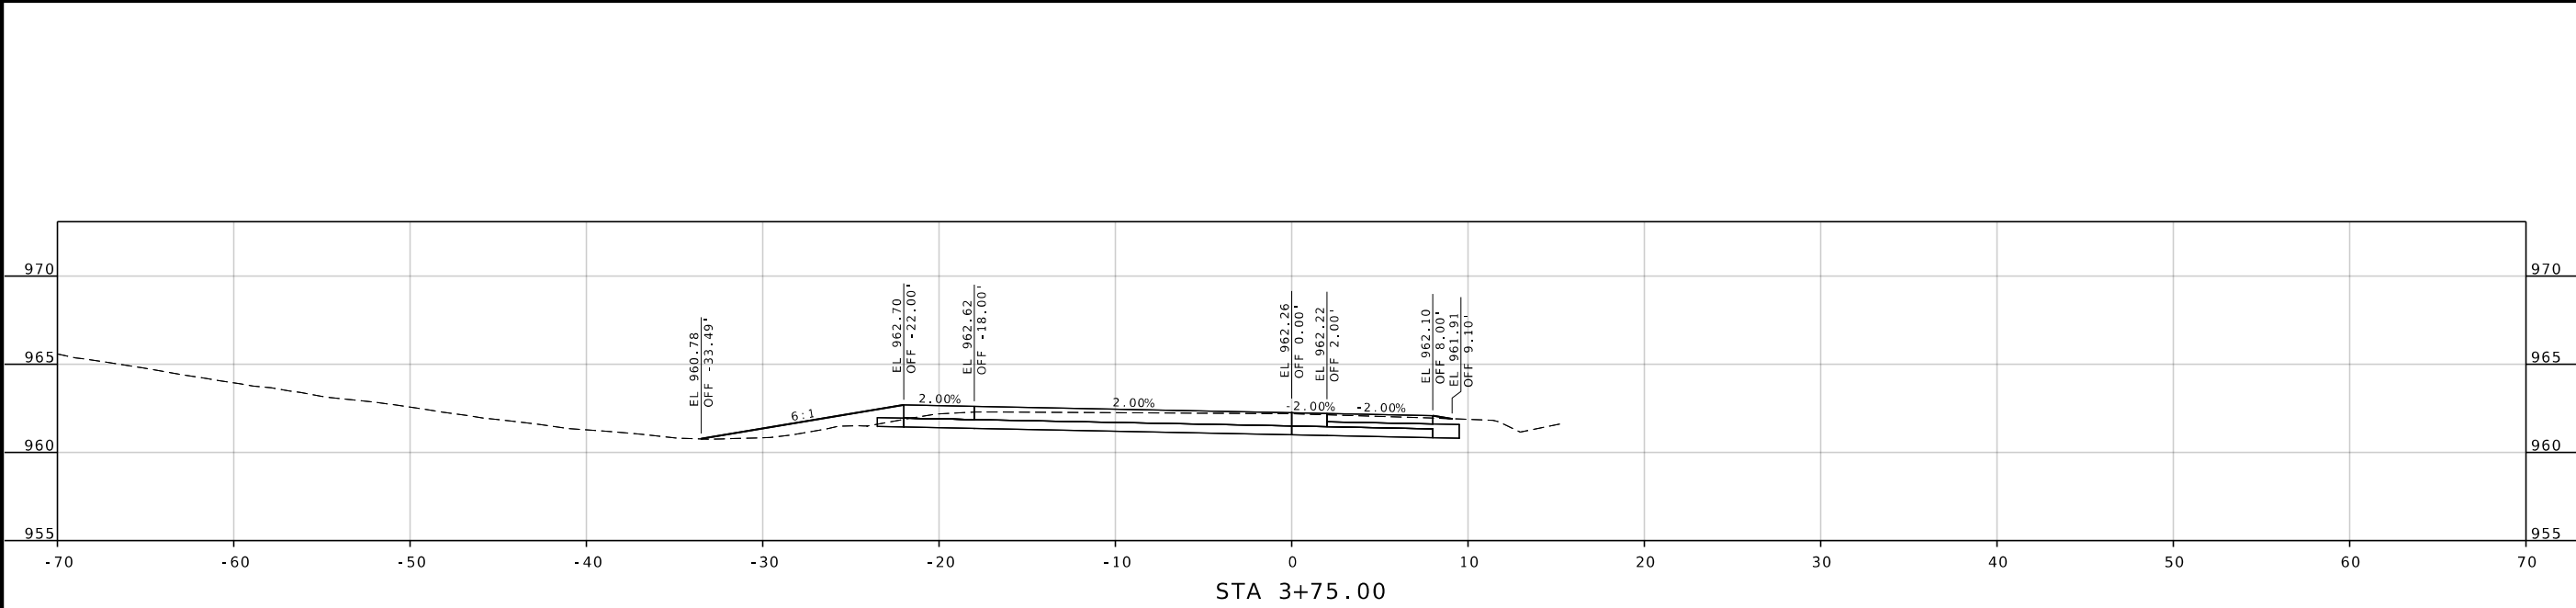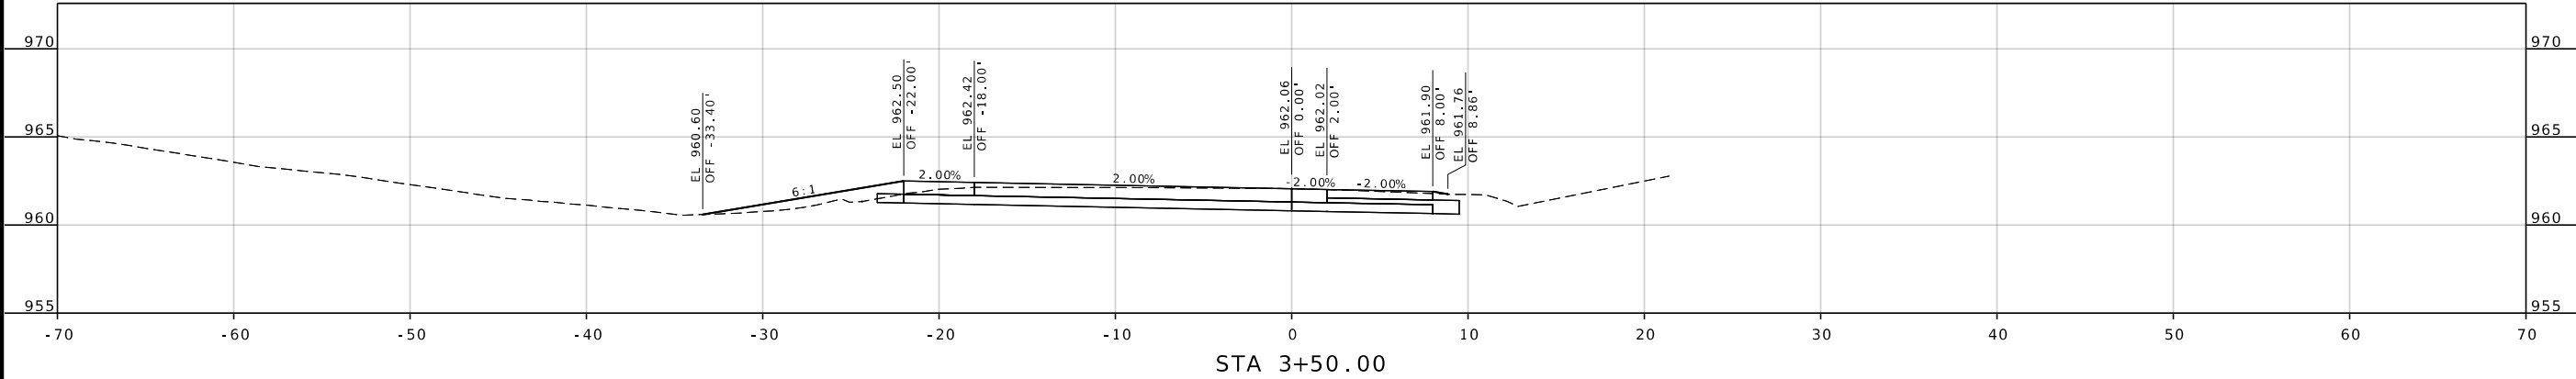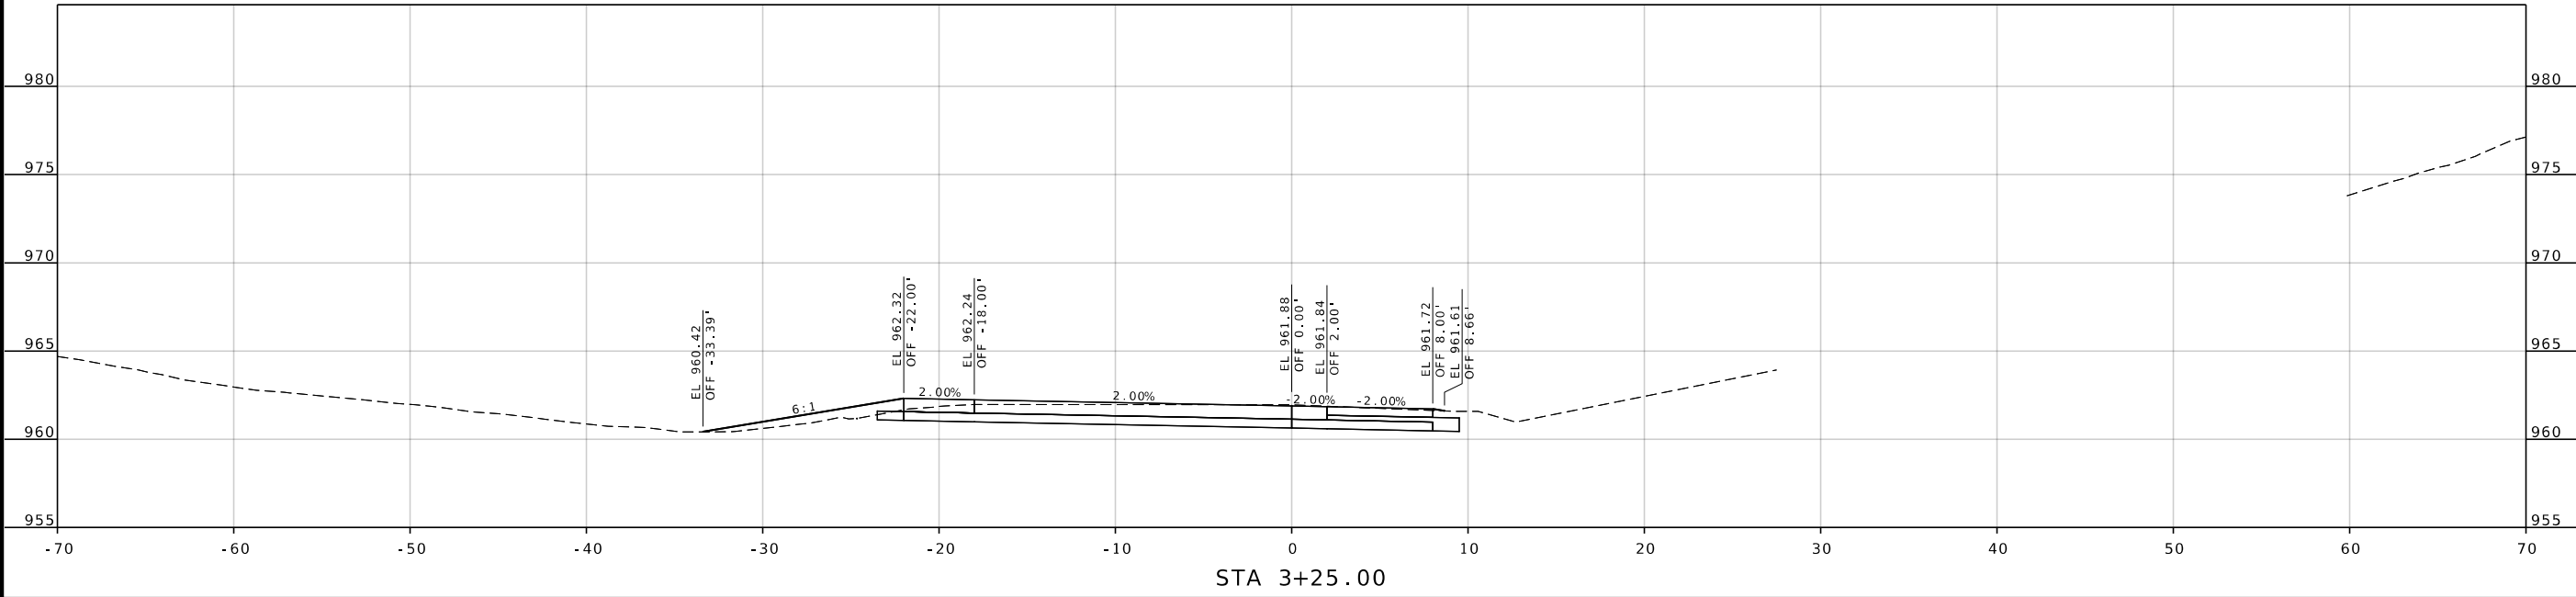

STATE OF MISSOURI
SEAN L. MATLOCK
NUMBER E-27133
PROFESSIONAL ENGINEER

DATE PREPARED
8/10/2026

ROUTE
96

DISTRICT
SW

STATE
MO

SHEET NO.
153

COUNTY
JASPER

JOB NO.
JSR0060

CONTRACT ID.
-

PROJECT NO.
-

BRIDGE NO.
-

DESCRIPTION

DATE

MISSOURI HIGHWAYS AND TRANSPORTATION COMMISSION

105 WEST CAPITOL
JEFFERSON CITY, MO 65102
1-888-ASK-MODOT (1-888-273-6636)




MODOT

Engineering beyond.

2215 Fairlawn Dr
Carthage, MO 64836
417.358.9551
COA# 00062
weareown.com

OWN

... \XS_111-159_JSRO060_i5_RAMPS.dgn 5:02:41 PM 8/10/2026

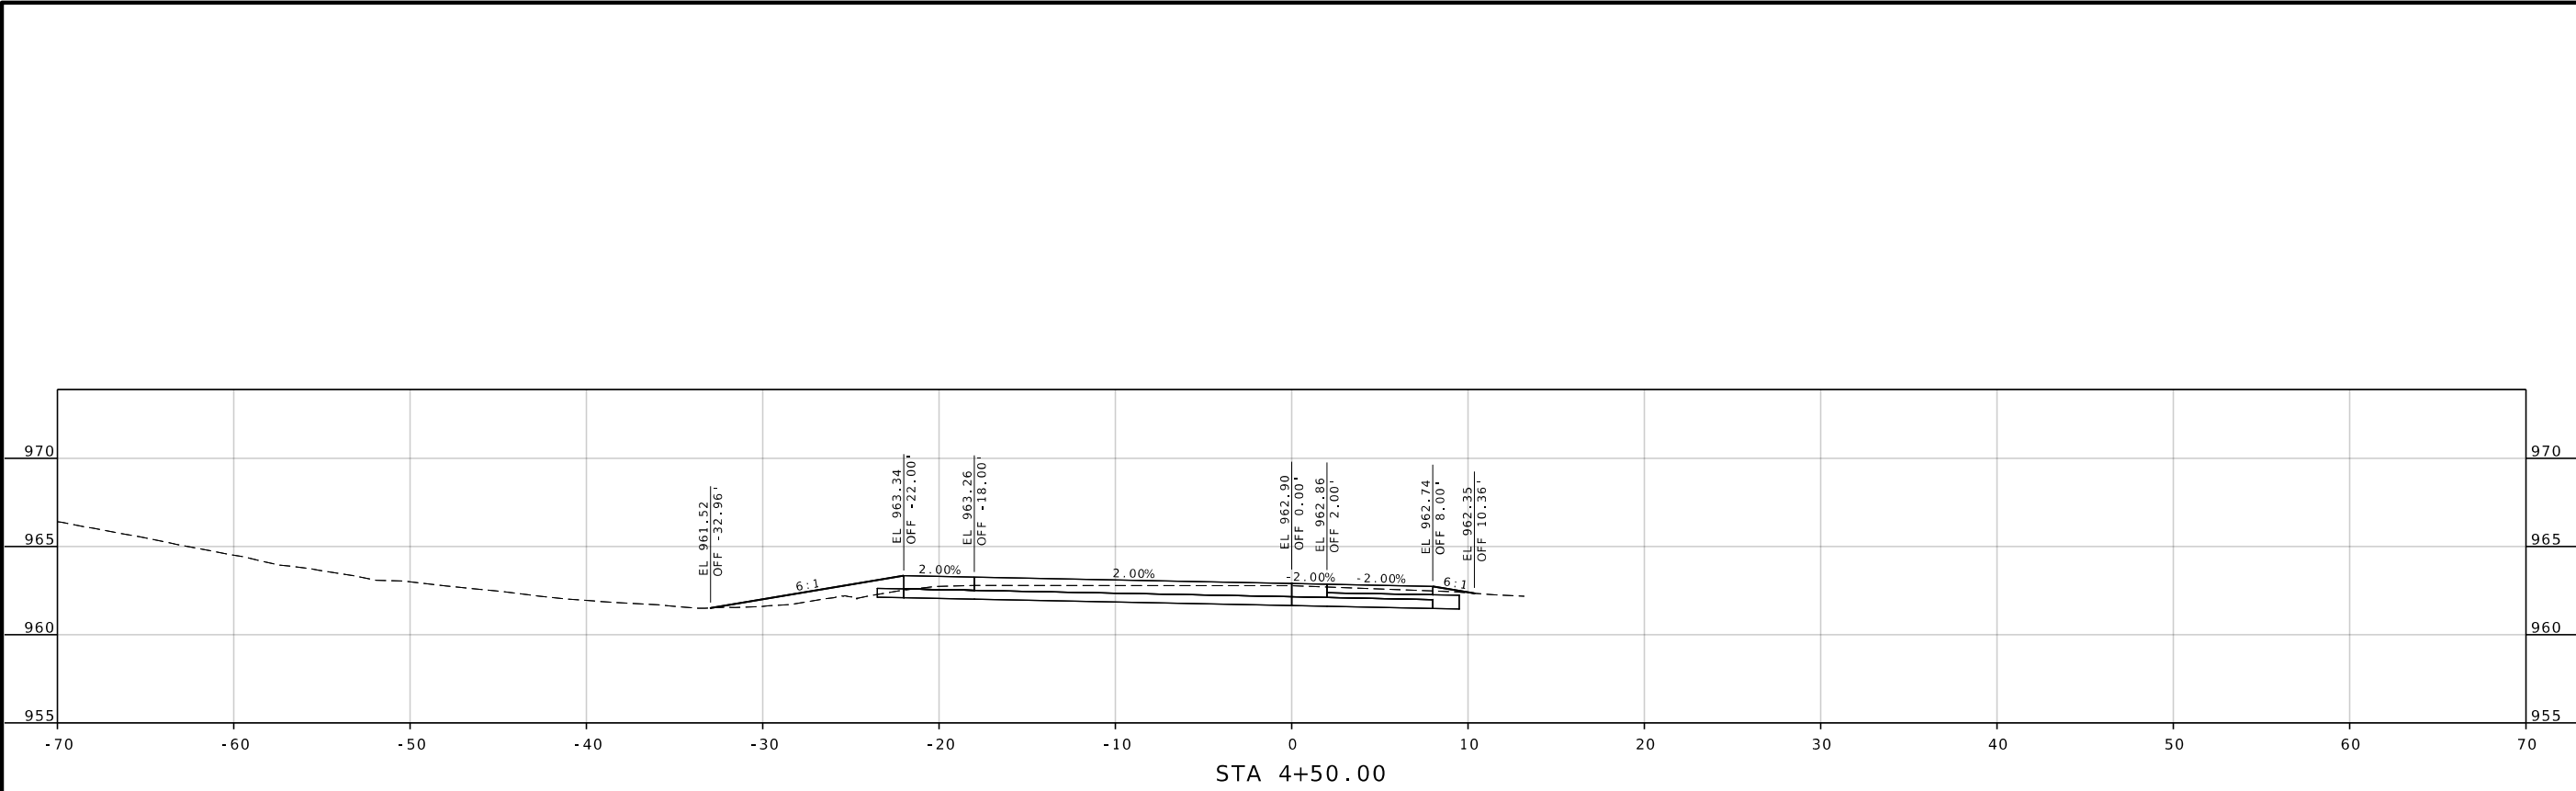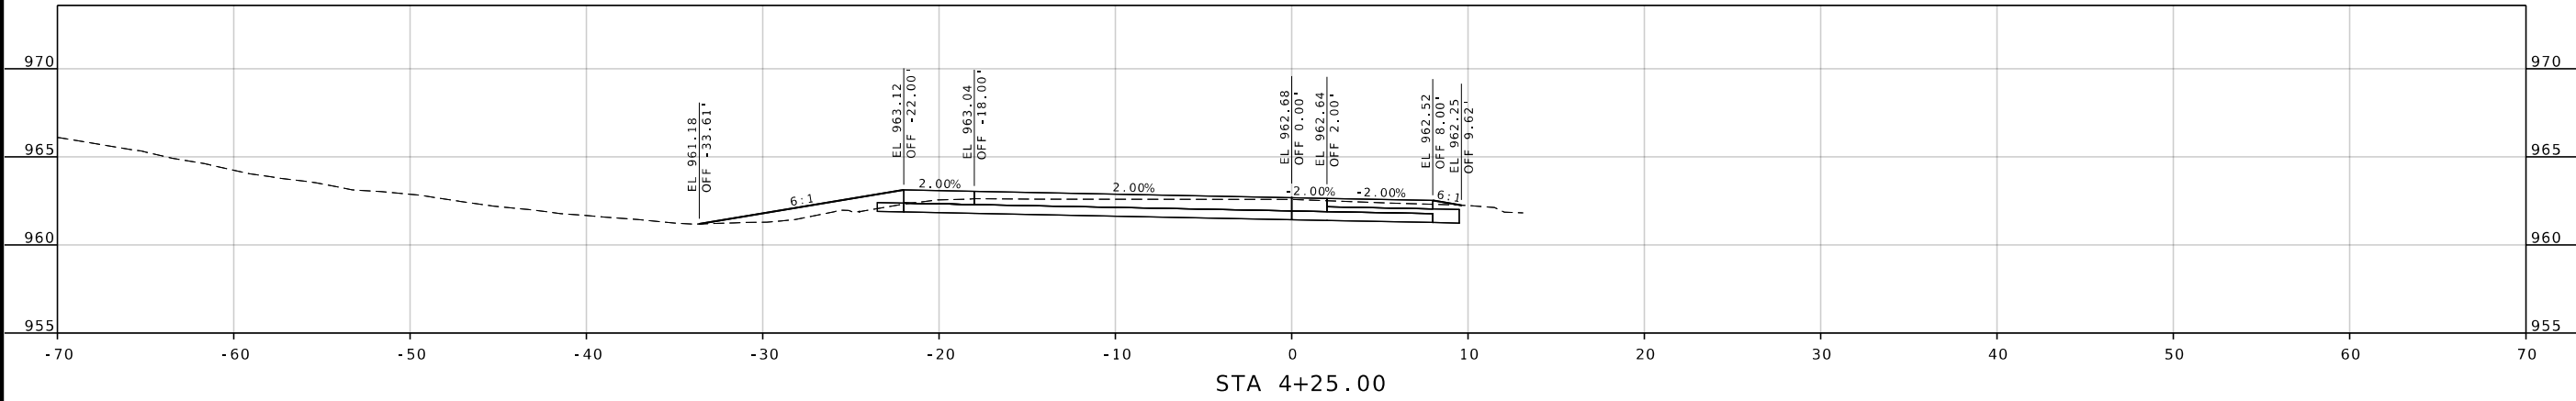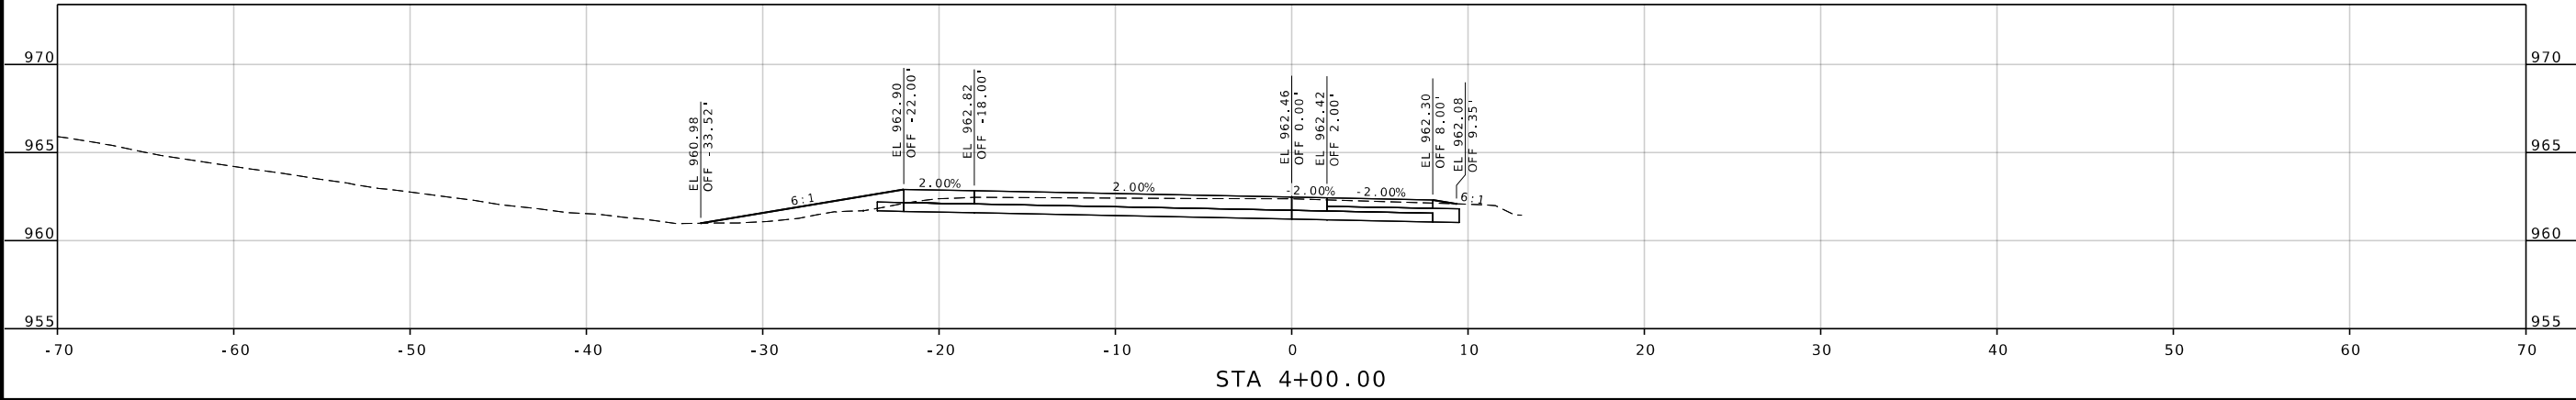

STATE OF MISSOURI

SEAN L. MATLOCK

NUMBER E-27133

PROFESSIONAL ENGINEER

DATE PREPARED
8/10/2026

ROUTE
96

DISTRICT
SW

STATE
MO

SHEET NO.
154

COUNTY
JASPER

JOB NO.
JSR0060

CONTRACT ID.
-

PROJECT NO.
-

BRIDGE NO.
-

DESCRIPTION	DATE


MISSOURI HIGHWAYS AND TRANSPORTATION COMMISSION

105 WEST CAPITOL
JEFFERSON CITY, MO 65102
1-888-ASK-MODOT (1-888-273-6636)

2215 Fairlawn Dr
Carthage, MO 64836
417.358.9551
COA# 00062
weareown.com

Engineering beyond!

... \XS_111-159_JSRO060_i5_RAMPS.dgn 5:02:42 PM 8/10/2026

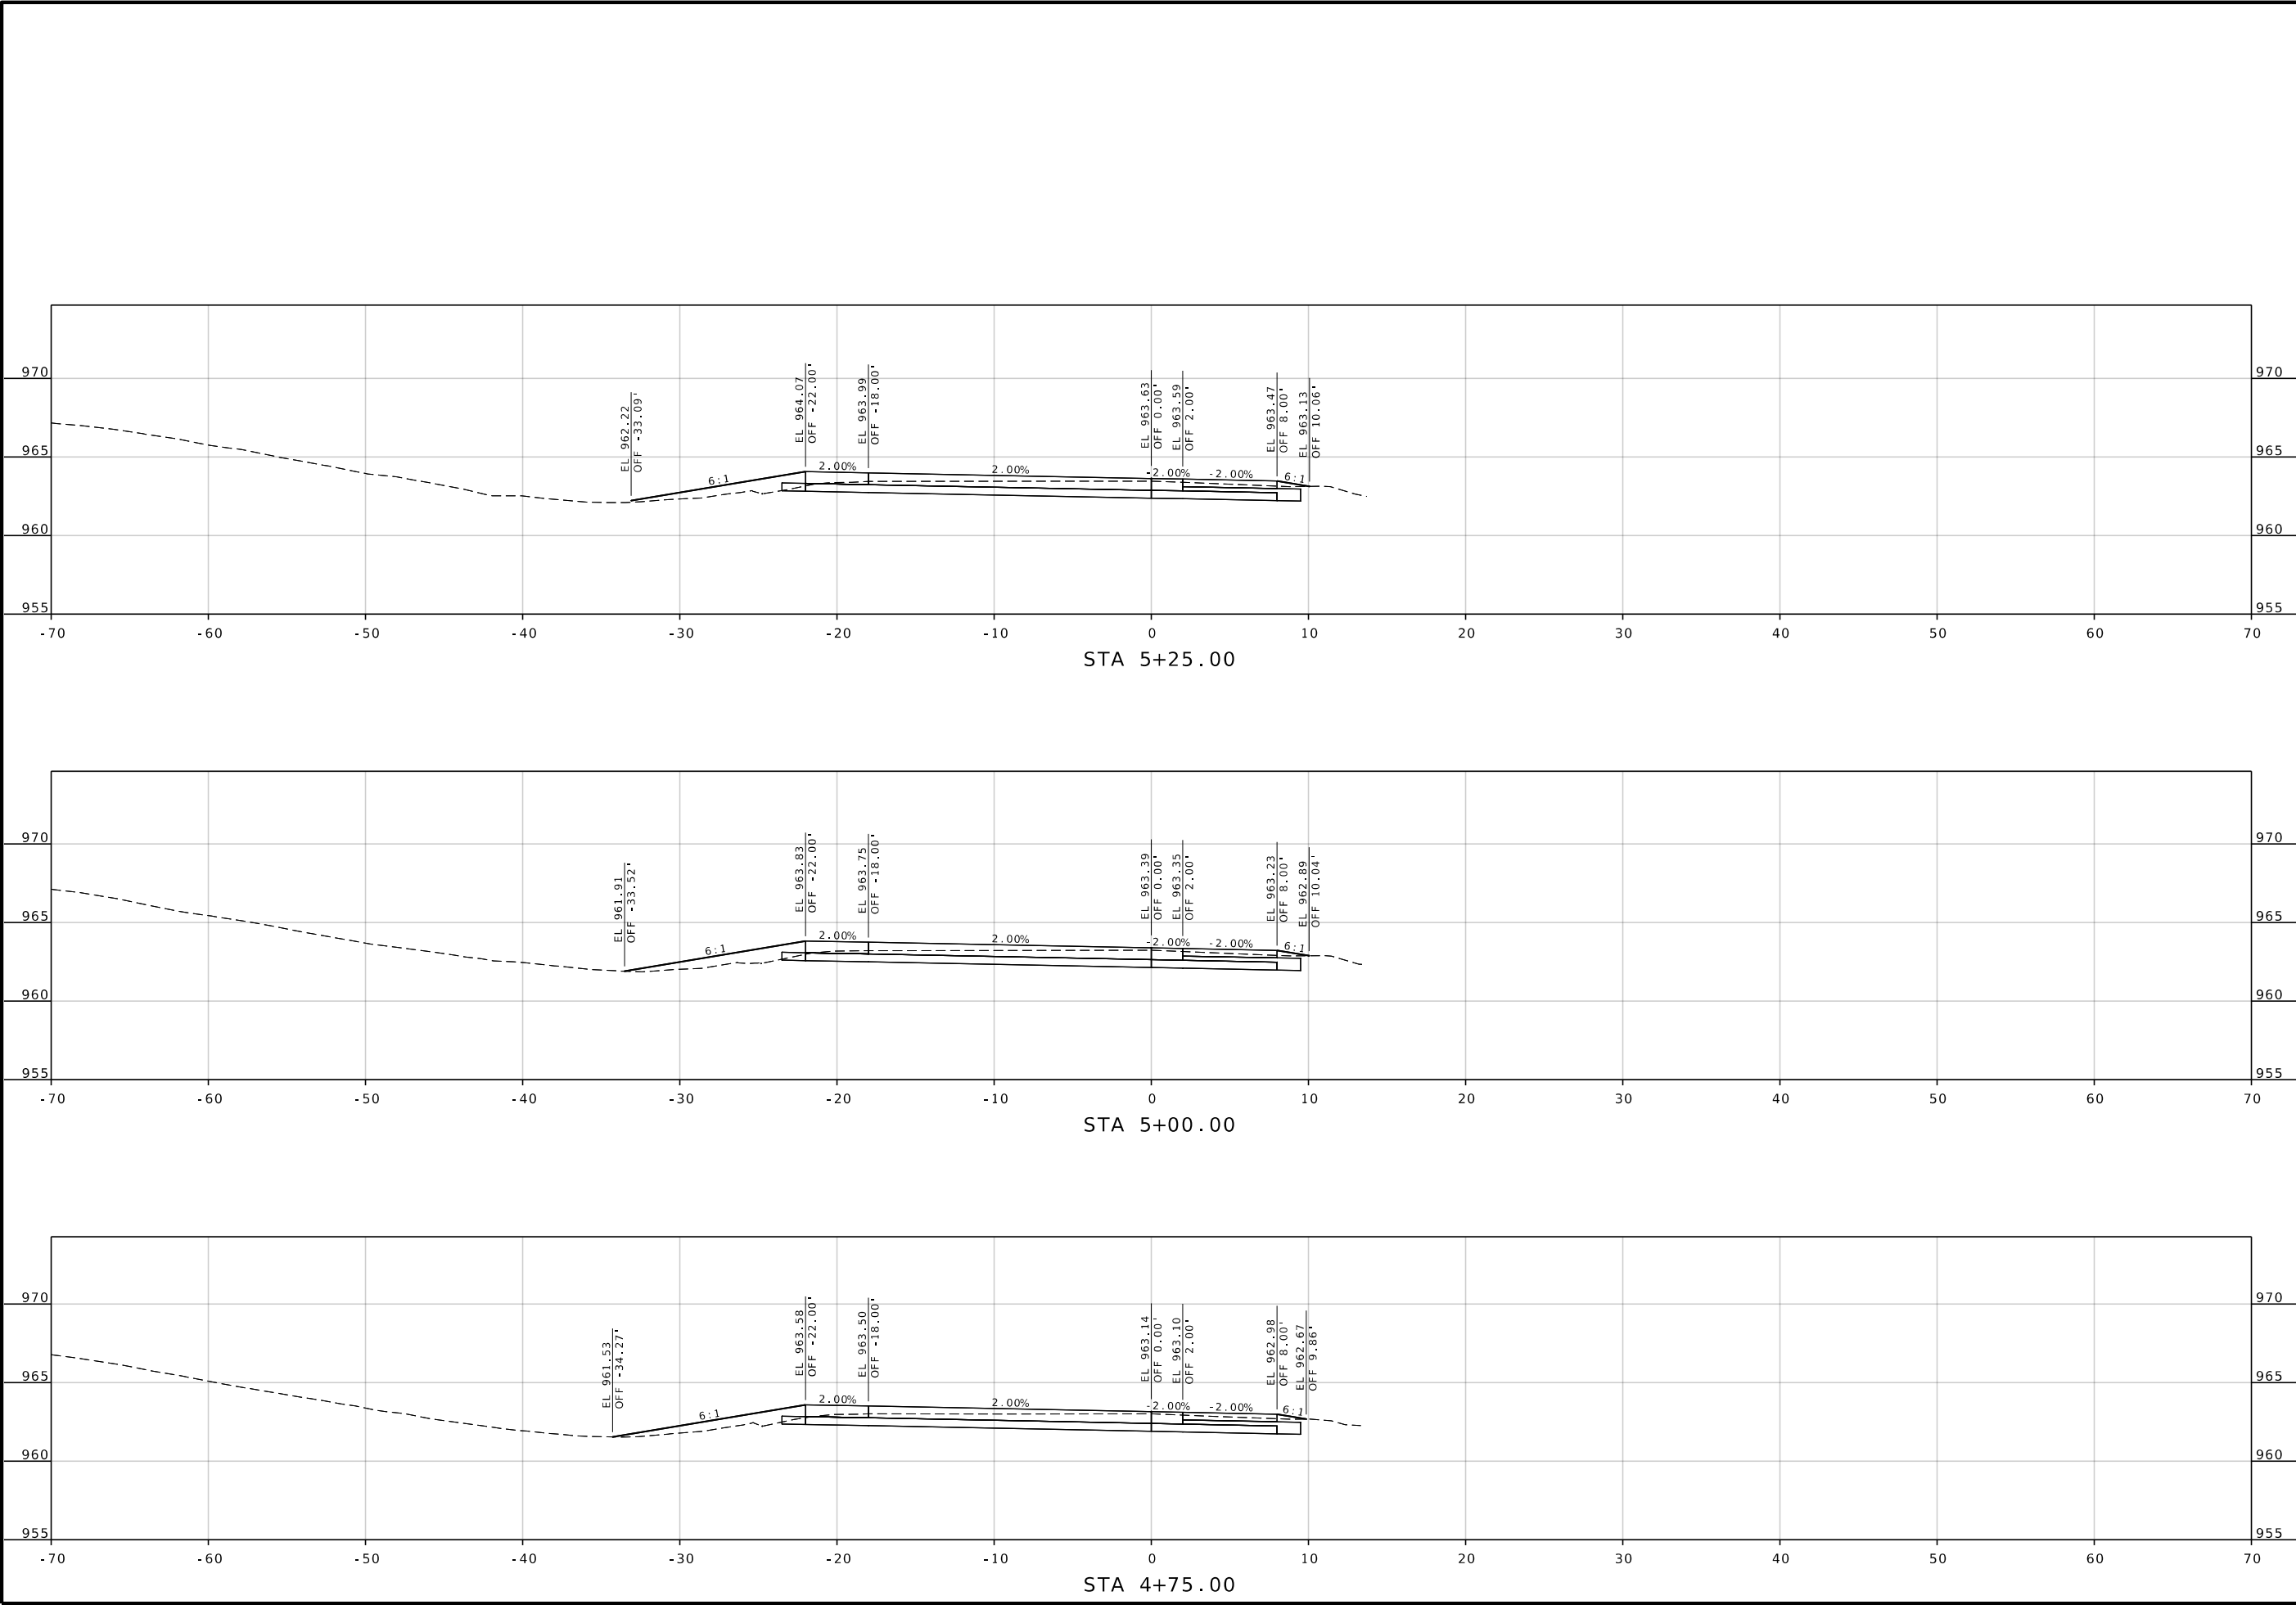

STATE OF MISSOURI

SEAL

NUMBER E-27133

PROFESSIONAL ENGINEER

DATE PREPARED
8/10/2026

ROUTE
96

DISTRICT
SW

STATE
MO

SHEET NO.
155

COUNTY
JASPER

JOB NO.
JSR0060

CONTRACT ID.
-

PROJECT NO.
-

BRIDGE NO.
-

DESCRIPTION	DATE


MISSOURI HIGHWAYS AND TRANSPORTATION COMMISSION

105 WEST CAPITOL
JEFFERSON CITY, MO 65102
1-888-ASK-MODOT (1-888-275-6636)

2215 Fairlawn Dr
Carthage, MO 64836
417.358.9551
COA# 00062
weareown.com

Engineering beyond.

...\\XS_111-159_JSR0060_i5_RAMPS.dgn 5:02:44 PM 8/10/2026

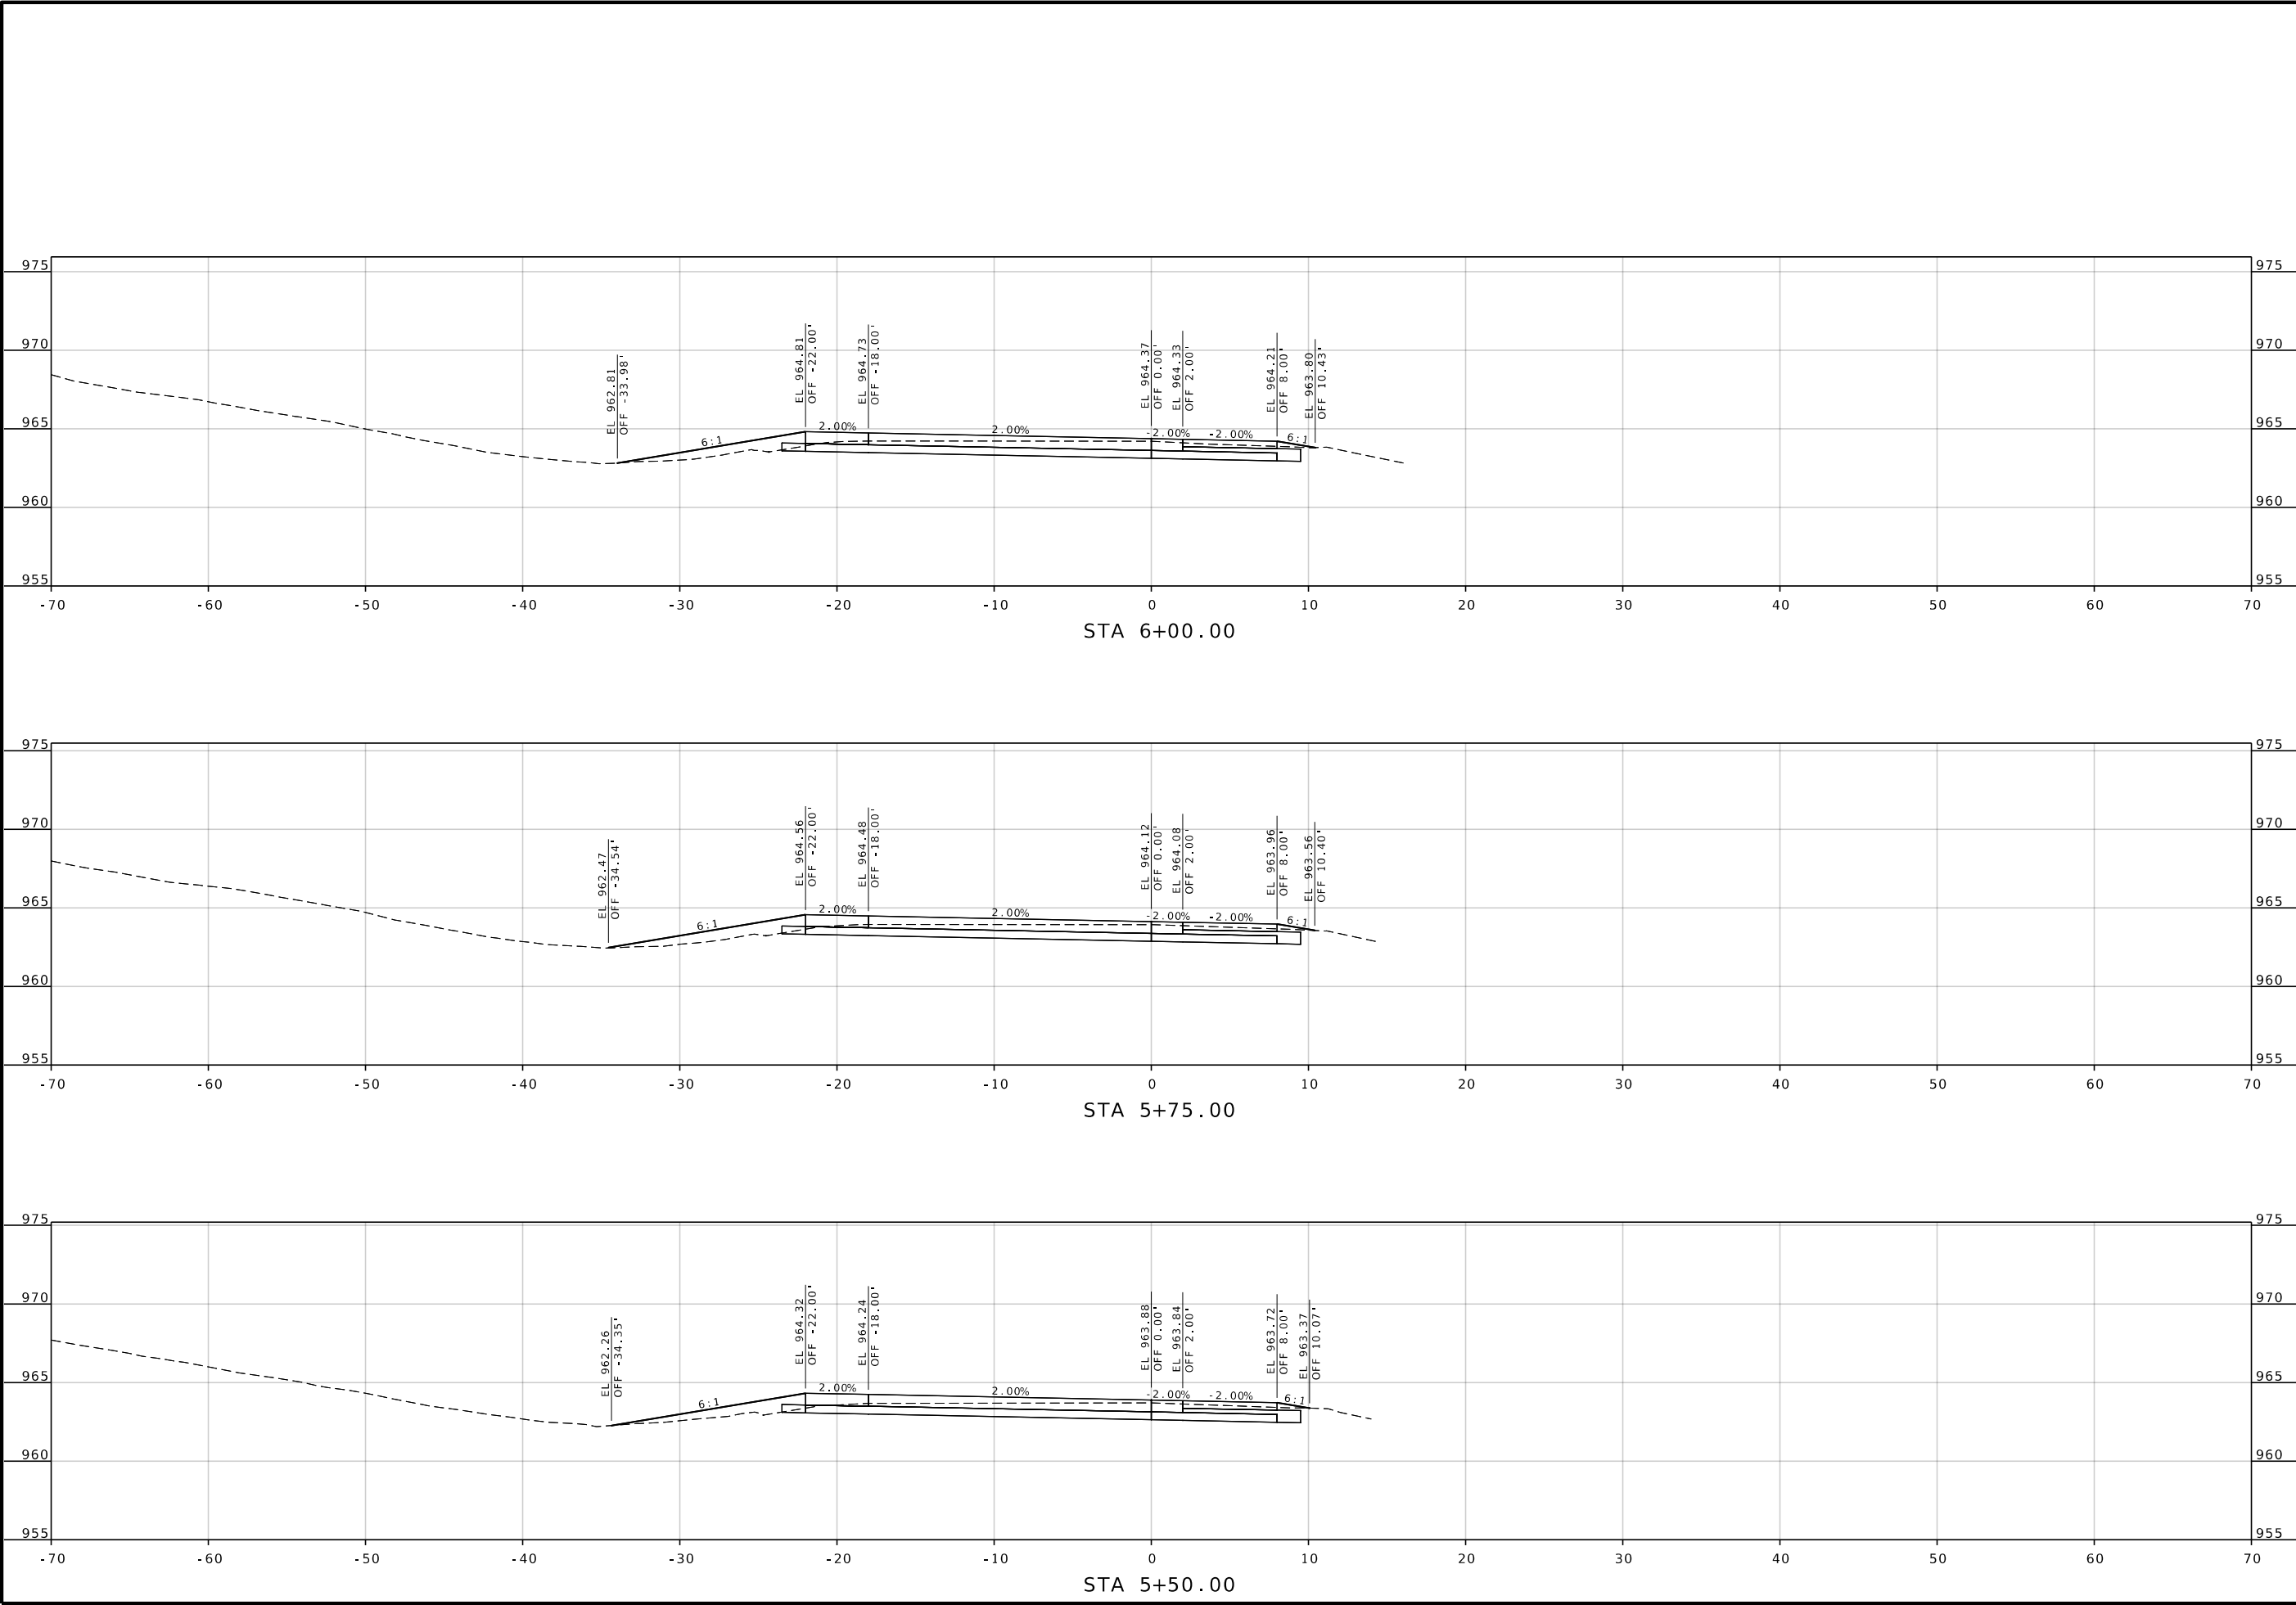

DATE PREPARED

8/10/2026

ROUTE

96

STATE

MO

DISTRICT

SW

SHEET NO.

156

COUNTY

JASPER

JOB NO.

JSR0060

CONTRACT ID.

-

PROJECT NO.

-

BRIDGE NO.

-

DESCRIPTION	DATE




MISSOURI HIGHWAYS AND TRANSPORTATION COMMISSION

105 WEST CAPITOL
JEFFERSON CITY, MO 65102
1-888-ASK-MODOT (1-888-275-6636)

2215 Fairlawn Dr
Carthage, MO 64836
417.358.9551
COA# 00062
weareown.com

Engineering beyond.

...\\XS_111-159_JSR0060_15_RAMPS.dgn 5:02:45 PM 8/10/2026

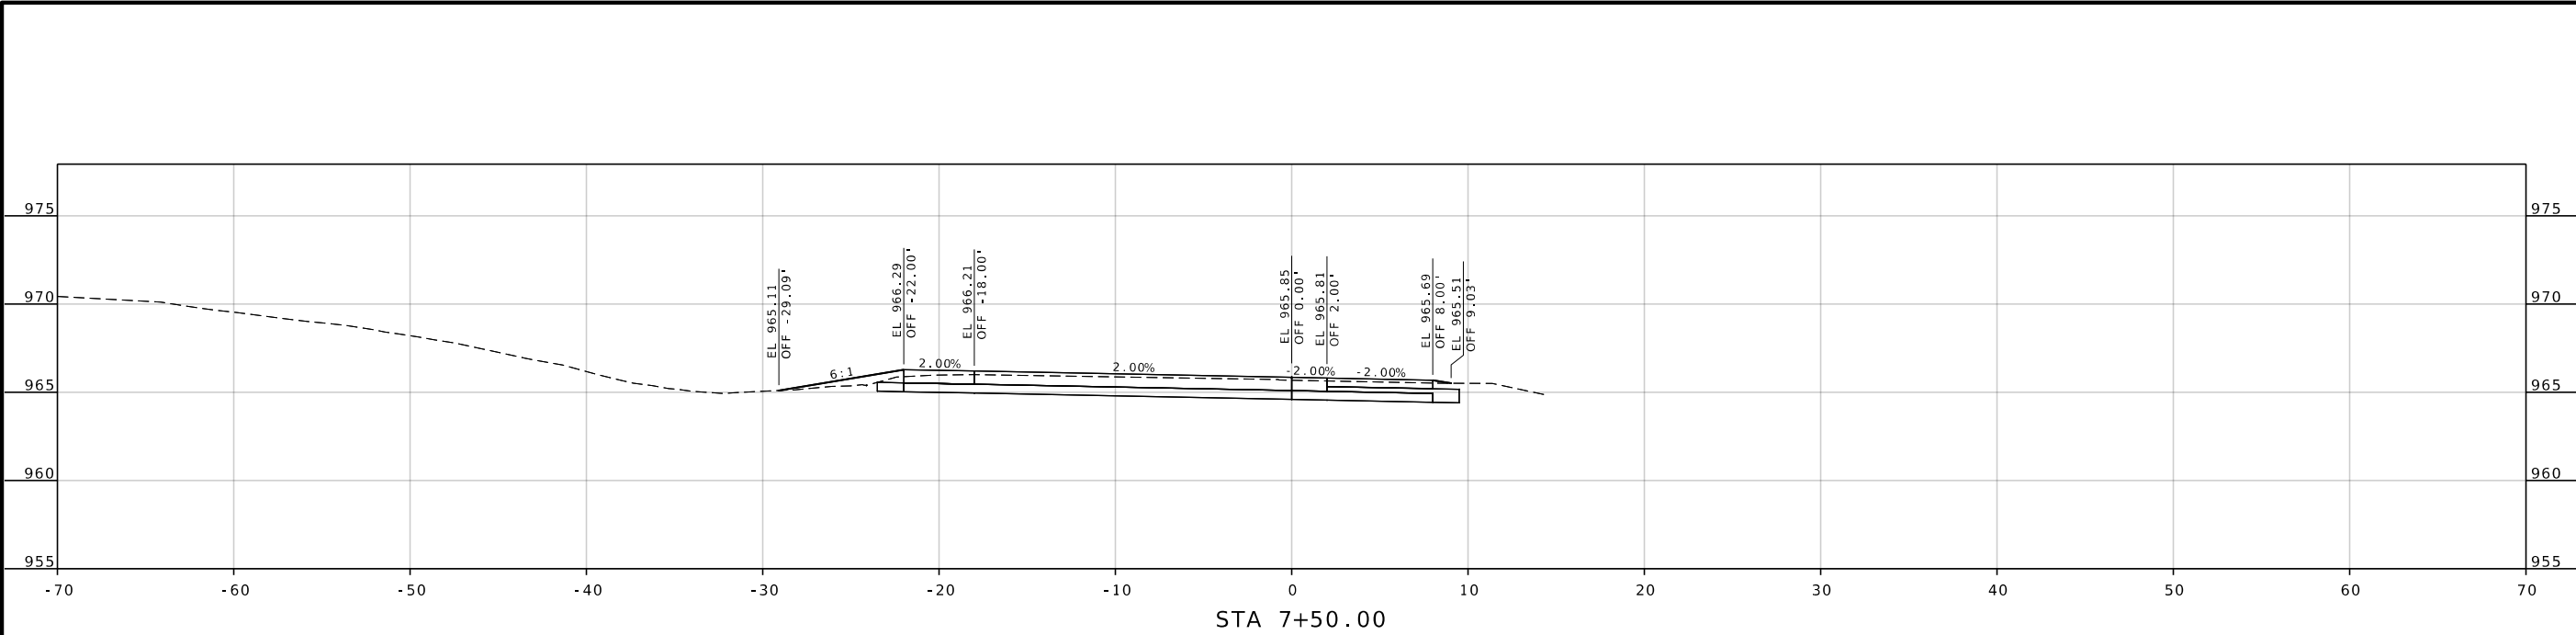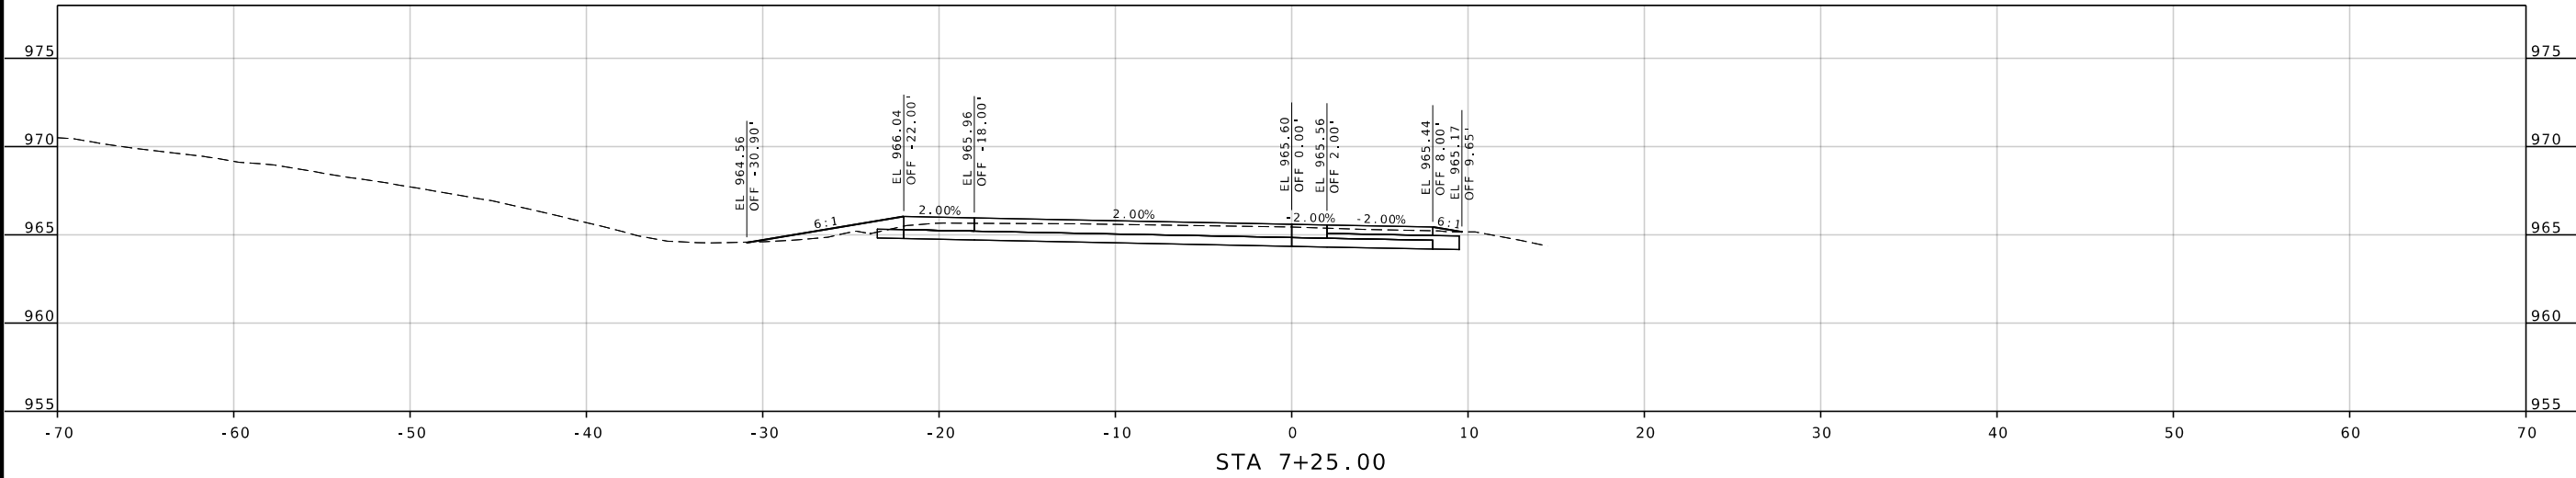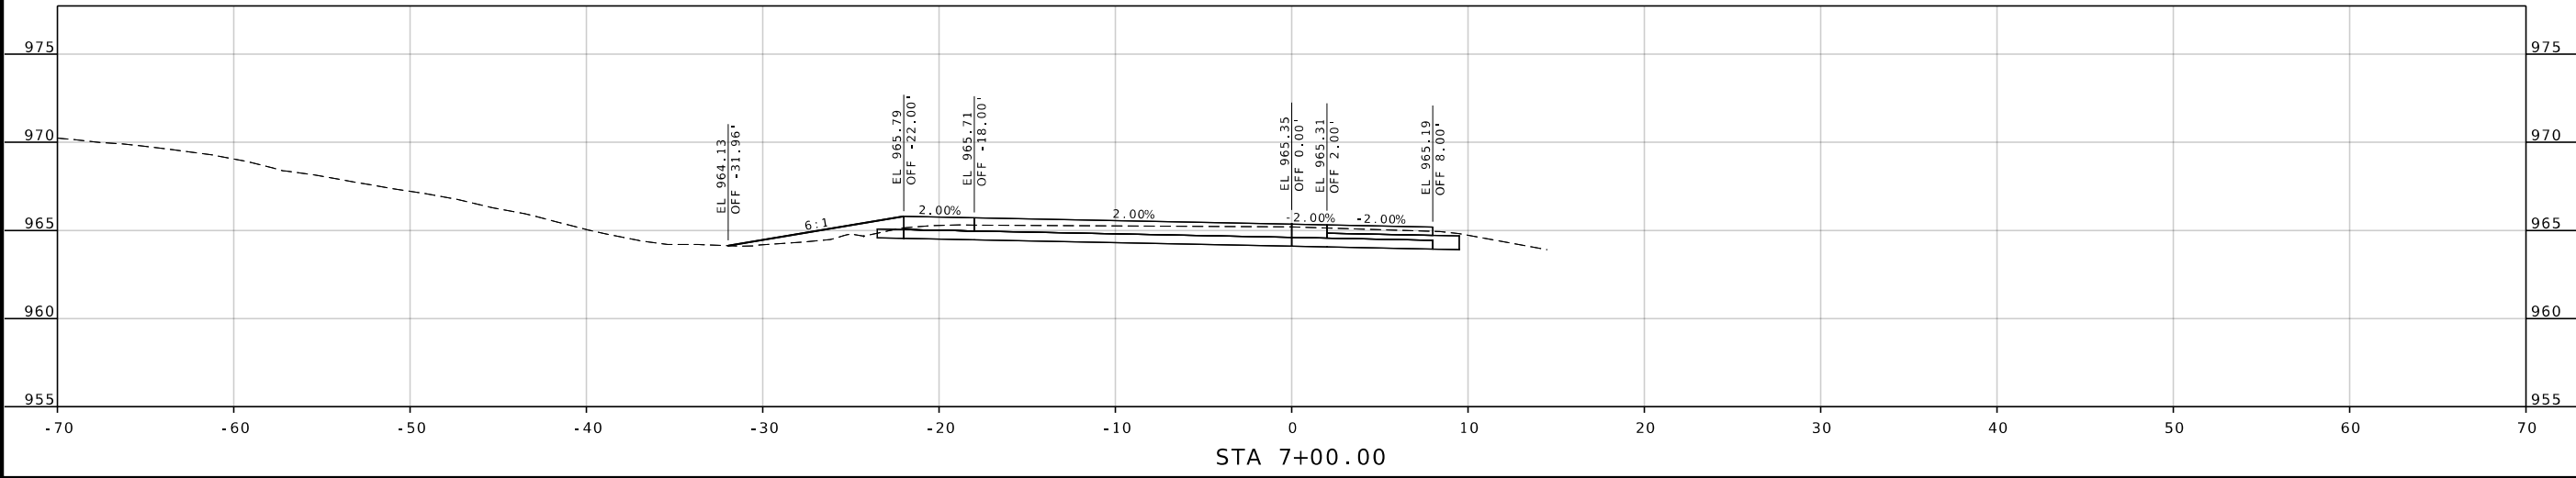

DATE PREPARED
8/10/2026

ROUTE
96

DISTRICT
SW

STATE
MO

SHEET NO.
158

COUNTY
JASPER

JOB NO.
JSR0060

CONTRACT ID.
-

PROJECT NO.
-

BRIDGE NO.
-

DESCRIPTION	DATE

MISSOURI HIGHWAYS AND TRANSPORTATION COMMISSION

105 WEST CAPITOL
JEFFERSON CITY, MO 65102
1-888-ASK-MODOT (1-888-275-6636)

2215 Fairlawn Dr
Carthage, MO 64836
417.358.9551
COA# 00062
weareown.com

Engineering beyond!

