

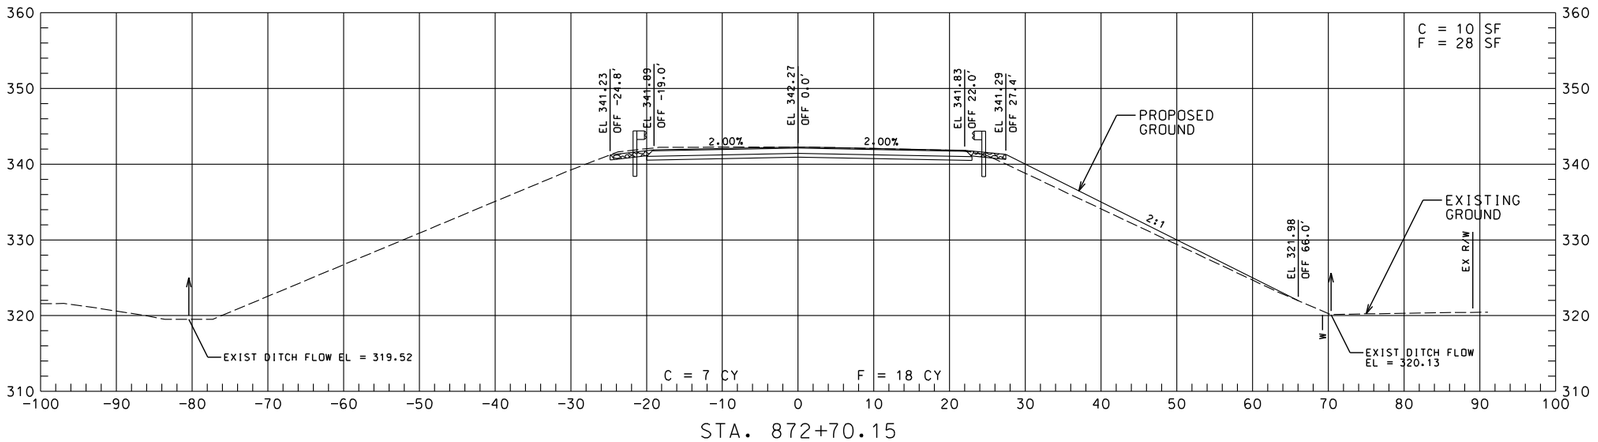


STA. 872+70.15

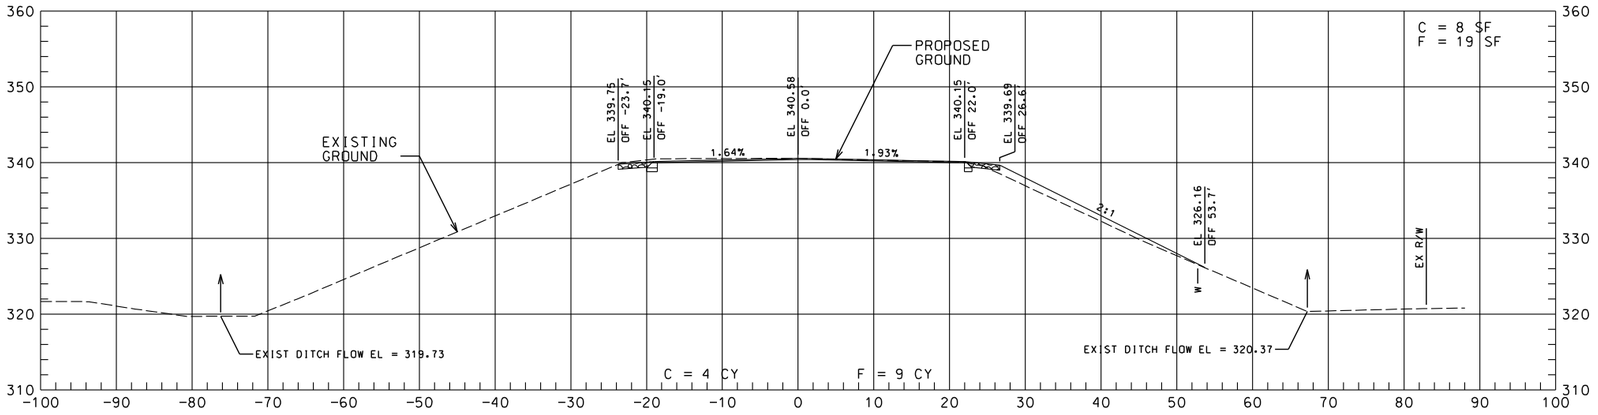

STA. 872+50.00

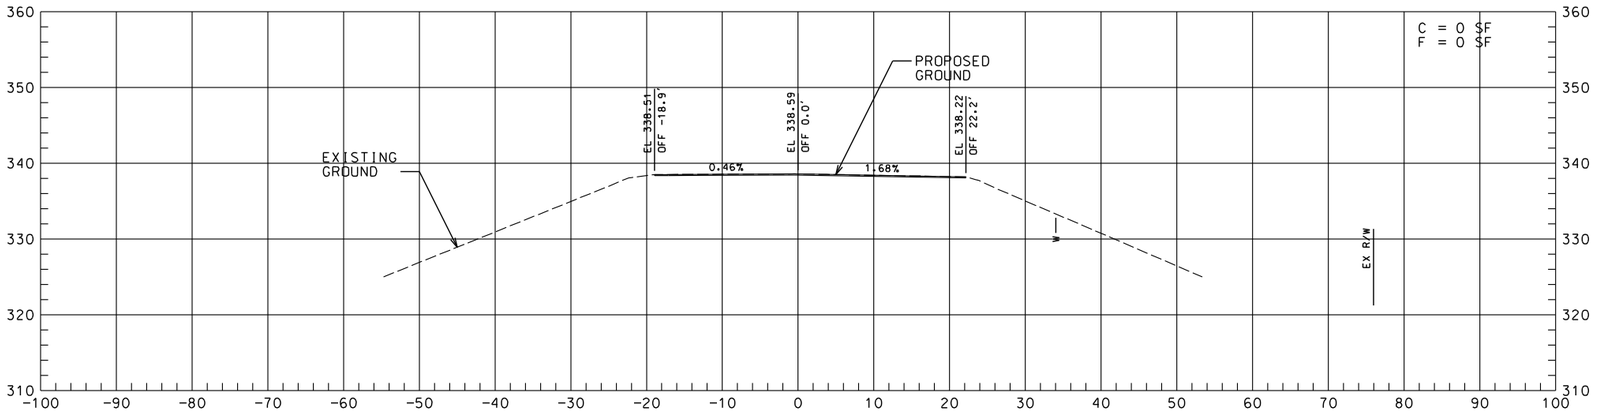

STA. 872+27.08

STA. 872+27.08 TO 872+70.15

STATE OF MISSOURI
CHRISTOPHER LeROSE
NUMBER PE-2020036892
PROFESSIONAL ENGINEER

THIS SHEET HAS BEEN SIGNED, SEALED, AND DATED ELECTRONICALLY.

DATE PREPARED
11/29/2023

ROUTE	STATE
114	MO
DISTRICT	SHEET NO.
SE	1

COUNTY
STODDARD

JOB NO.
J9S3726/J9S3775

CONTRACT ID.

PROJECT NO.

BRIDGE NO.
A9224/A9225

DESCRIPTION	DATE

IF A SEAL IS PRESENT ON THIS SHEET IT HAS BEEN ELECTRONICALLY SEALED AND DATED.

MISSOURI HIGHWAYS AND TRANSPORTATION COMMISSION


105 WEST CAPITOL
JEFFERSON CITY, MO 65102
1-888-ASK-MODOT (1-888-275-6636)

CROSS SECTIONS (SHEET 1 OF 10)


MODJESKI-MASTERS
333 SOUTH 18th STREET, SUITE 100
ST. LOUIS, MISSOURI 63103-3002
TEL: (314) 588-8115

MISSOURI STATE CERTIFICATE OF AUTHORITY #001416


REV.

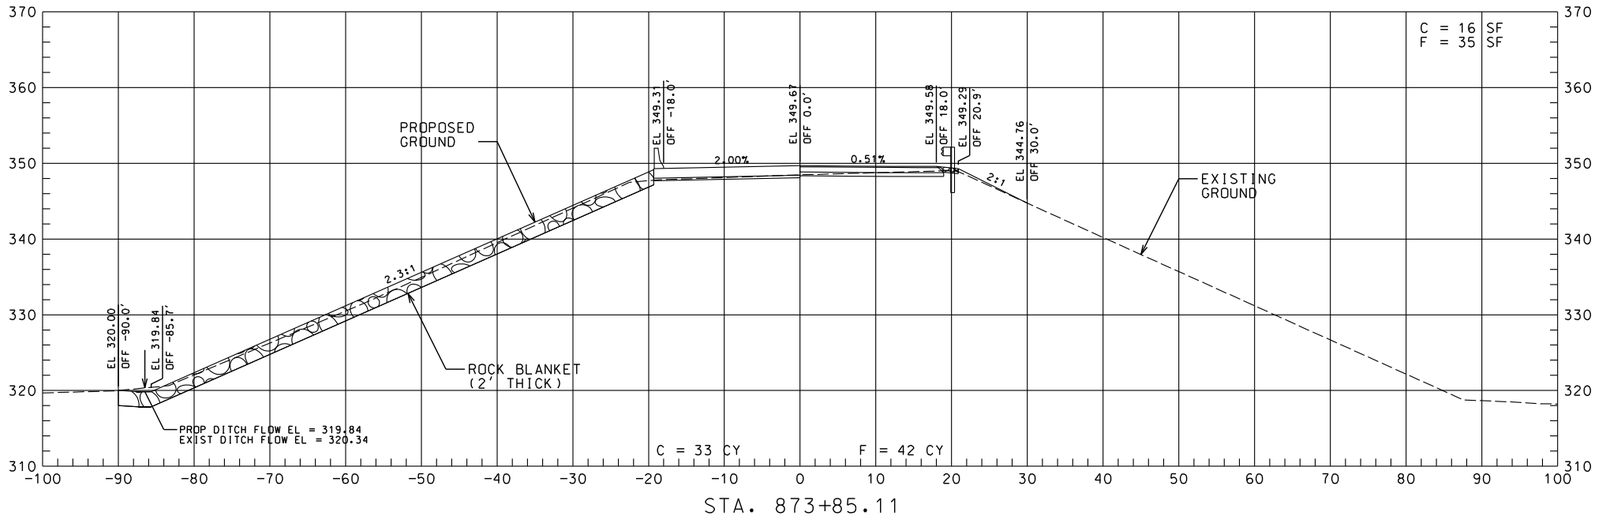

STA. 873+85.11

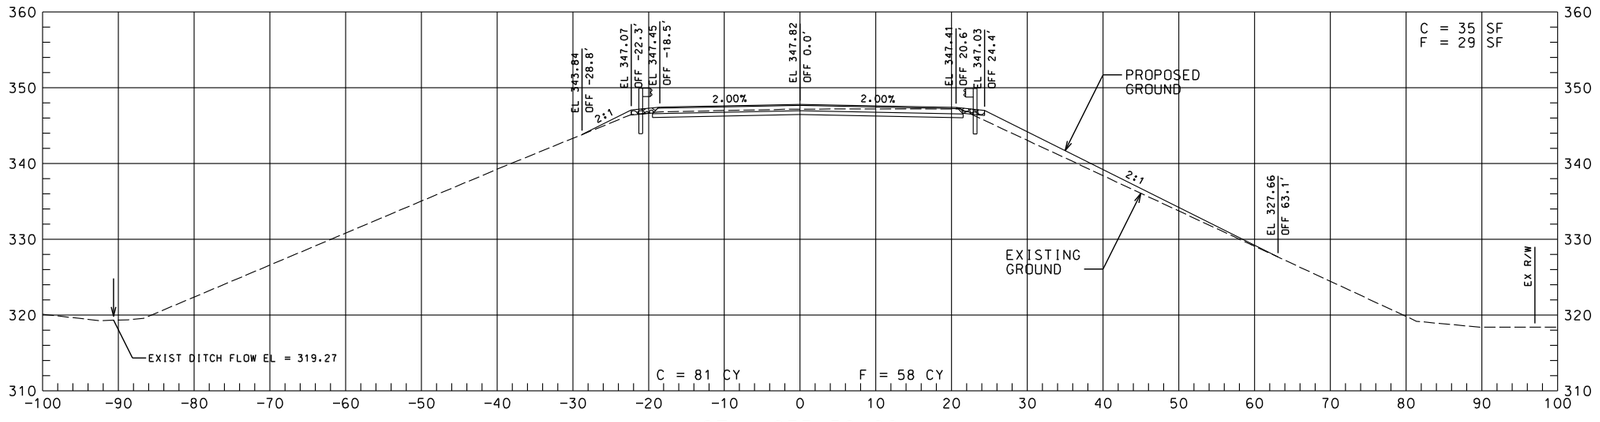

STA. 873+50.00

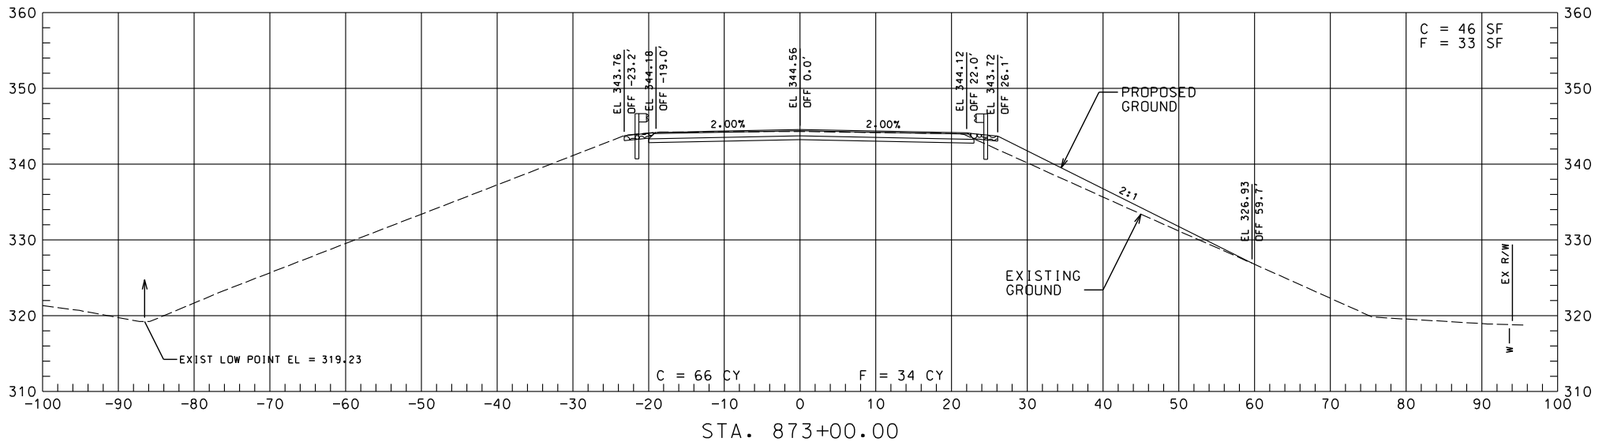

STA. 873+00.00

STA. 873+00.00 TO 873+85.11

STATE OF MISSOURI
CHRISTOPHER LeROSE
NUMBER PE-2020036892
PROFESSIONAL ENGINEER
THIS SHEET HAS BEEN SIGNED, SEALED, AND DATED ELECTRONICALLY.

IF A SEAL IS PRESENT ON THIS SHEET IT HAS BEEN ELECTRONICALLY SEALED AND DATED.

DATE PREPARED: 11/29/2023
ROUTE: 114 | STATE: MO
DISTRICT: SE | SHEET NO.: 2
COUNTY: STODDARD
JOB NO.: J9S3726/J9S3775
CONTRACT ID.:
PROJECT NO.:
BRIDGE NO.: A9224/A9225


DESCRIPTION | DATE | REV.

MISSOURI HIGHWAYS AND TRANSPORTATION COMMISSION
105 WEST CAPITOL
JEFFERSON CITY, MO 65102
1-888-ASK-MODOT (1-888-275-6636)

CROSS SECTIONS (SHEET 2 OF 10)

MODJESKI-MASTERS
333 SOUTH 18th STREET, SUITE 100
ST. LOUIS, MISSOURI 63103-3002
TEL:(314) 588-8115

MISSOURI STATE CERTIFICATE OF AUTHORITY #001416

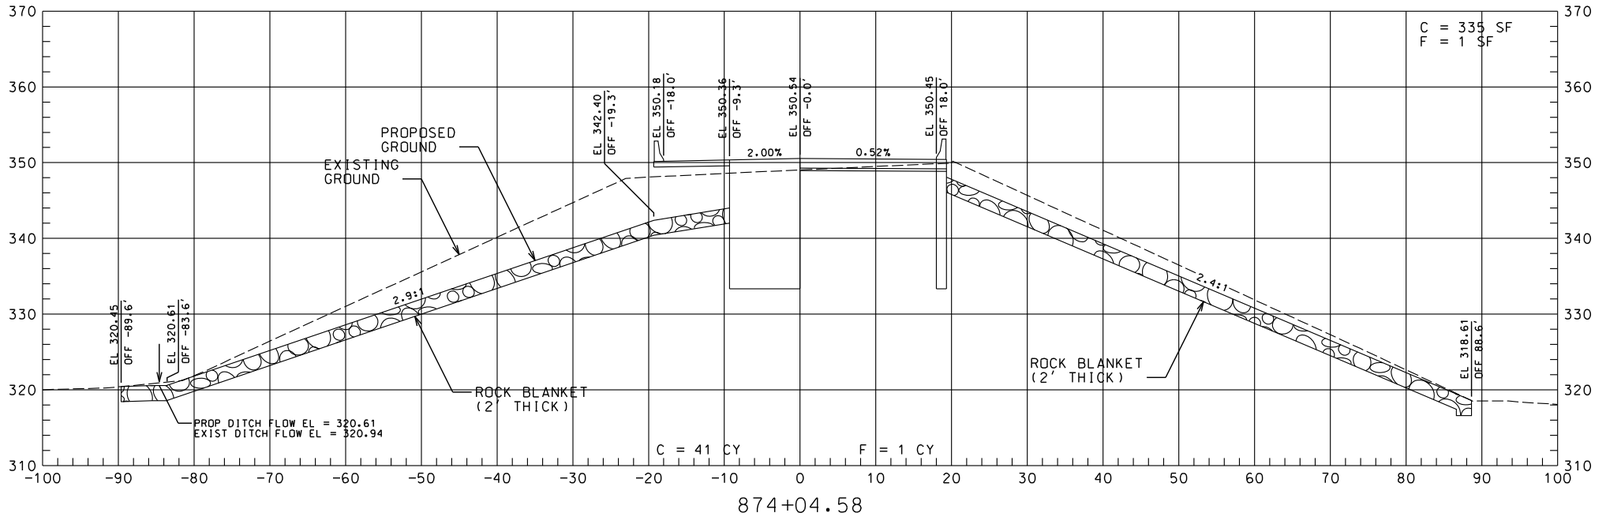

STA. 874+00.00 TO 874+04.58

THIS SHEET HAS BEEN SIGNED, SEALED, AND DATED ELECTRONICALLY.

CHRISTOPHER LeROSE
NUMBER PE-2020036892
STATE OF MISSOURI
PROFESSIONAL ENGINEER

DATE PREPARED
11/29/2023

ROUTE	STATE
114	MO
DISTRICT	SHEET NO.
SE	3

COUNTY
STODDARD

JOB NO.
J9S3726/J9S3775

CONTRACT ID.

PROJECT NO.

BRIDGE NO.
A9224/A9225

DATE	DESCRIPTION

IF A SEAL IS PRESENT ON THIS SHEET IT HAS BEEN ELECTRONICALLY SEALED AND DATED.

MISSOURI HIGHWAYS AND TRANSPORTATION COMMISSION


105 WEST CAPITOL
JEFFERSON CITY, MO 65102
1-888-ASK-MODOT (1-888-275-6636)

CROSS SECTIONS (SHEET 3 OF 10)


MODJESKI-MASTERS
333 SOUTH 18th STREET, SUITE 100
ST. LOUIS, MISSOURI 63103-3002
TEL: (314) 588-8115

MISSOURI STATE CERTIFICATE OF AUTHORITY #001416

REV.

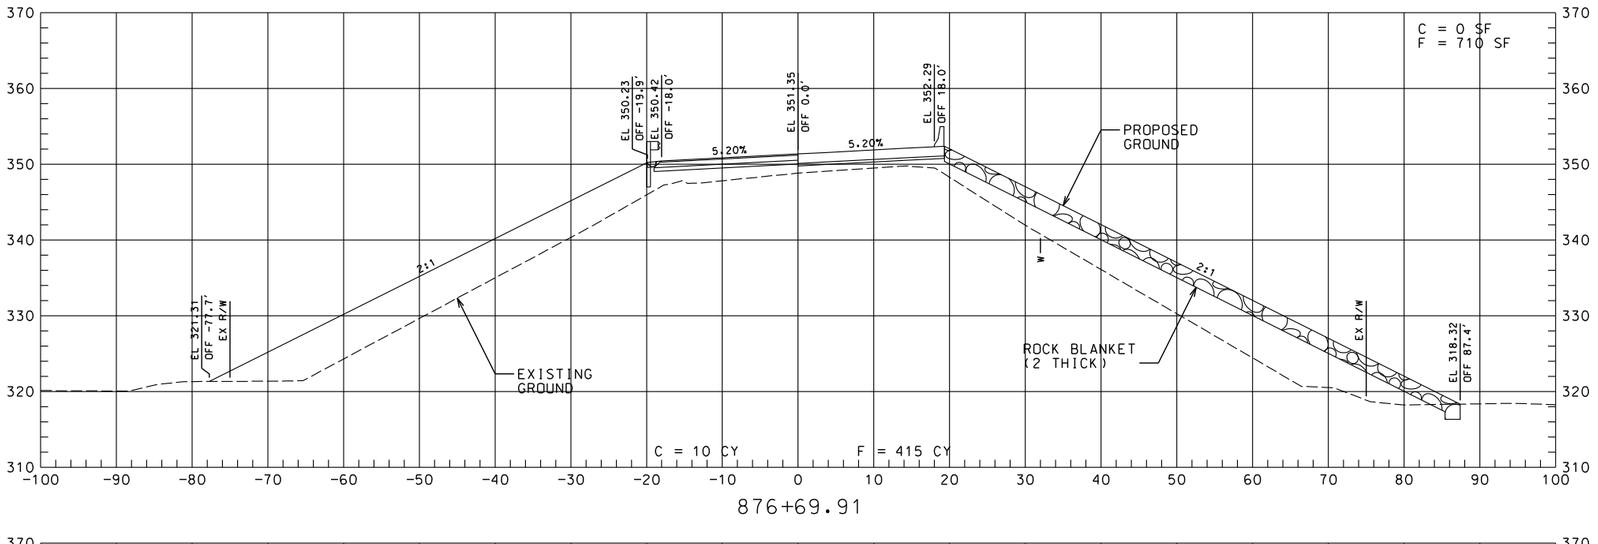

876+69.91

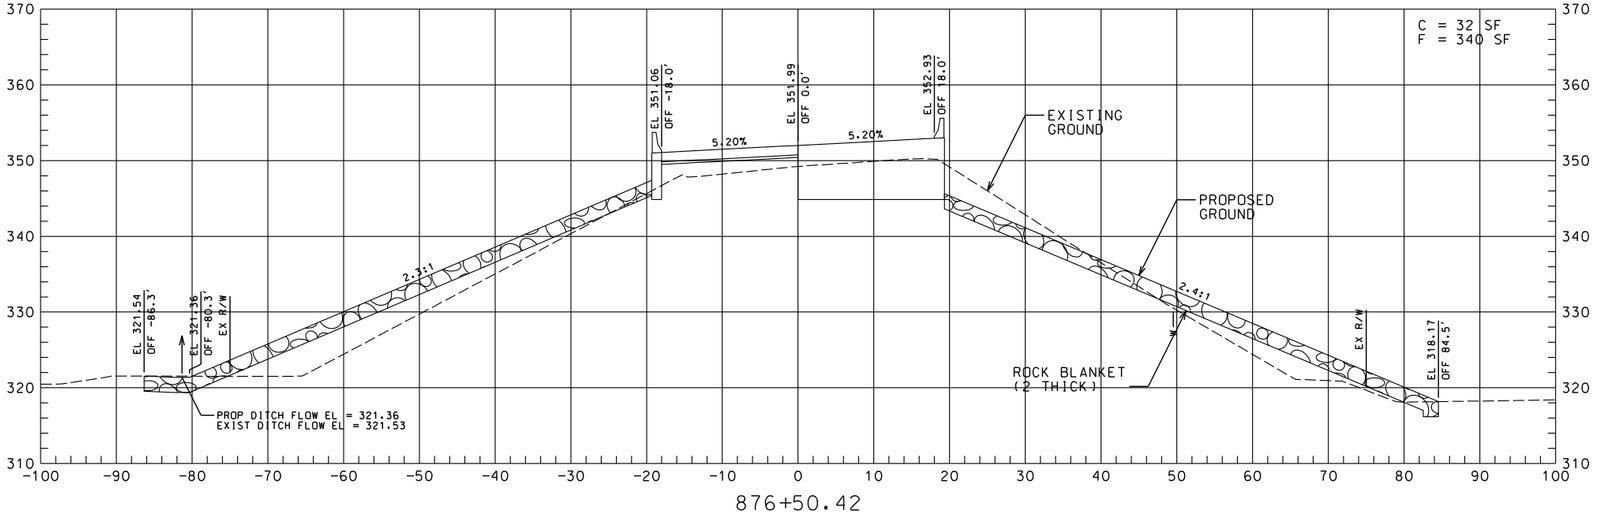

876+50.42

STA. 876+50.42 TO 876+69.91

STATE OF MISSOURI
CHRISTOPHER LeROSE
NUMBER PE-2020036892
PROFESSIONAL ENGINEER

THIS SHEET HAS BEEN SIGNED, SEALED, AND DATED ELECTRONICALLY.

DATE PREPARED
11/29/2023

ROUTE	STATE
114	MO
DISTRICT	SHEET NO.
SE	4

COUNTY
STODDARD

JOB NO.
J9S3726/J9S3775

CONTRACT ID.

PROJECT NO.

BRIDGE NO.
A9224/A9225

DESCRIPTION	DATE

IF A SEAL IS PRESENT ON THIS SHEET IT HAS BEEN ELECTRONICALLY SEALED AND DATED.


MISSOURI HIGHWAYS AND TRANSPORTATION COMMISSION
105 WEST CAPITOL
JEFFERSON CITY, MO 65102
1-888-ASK-MODOT (1-888-275-6636)

MODESKI-MASTERS
333 SOUTH 18th STREET, SUITE 100
ST. LOUIS, MISSOURI 63103-3002
TEL: (314) 588-8115


CROSS SECTIONS (SHEET 4 OF 10)

MISSOURI STATE CERTIFICATE OF AUTHORITY #001416

REV.

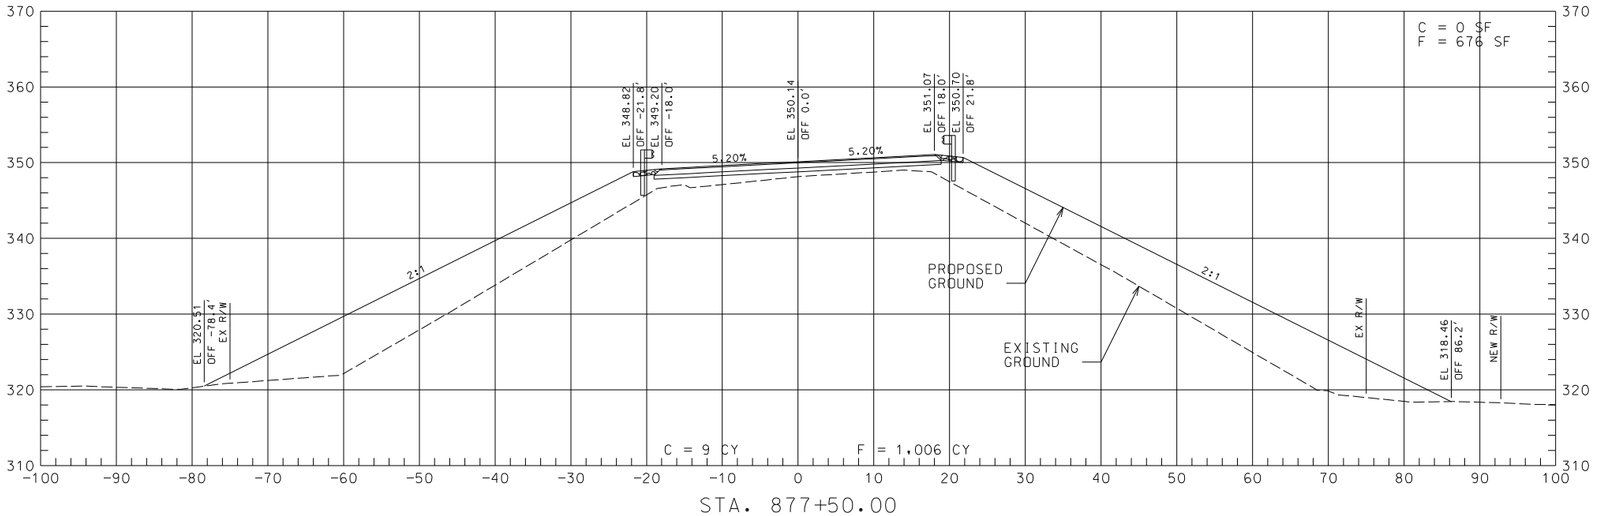

STA. 877+50.00

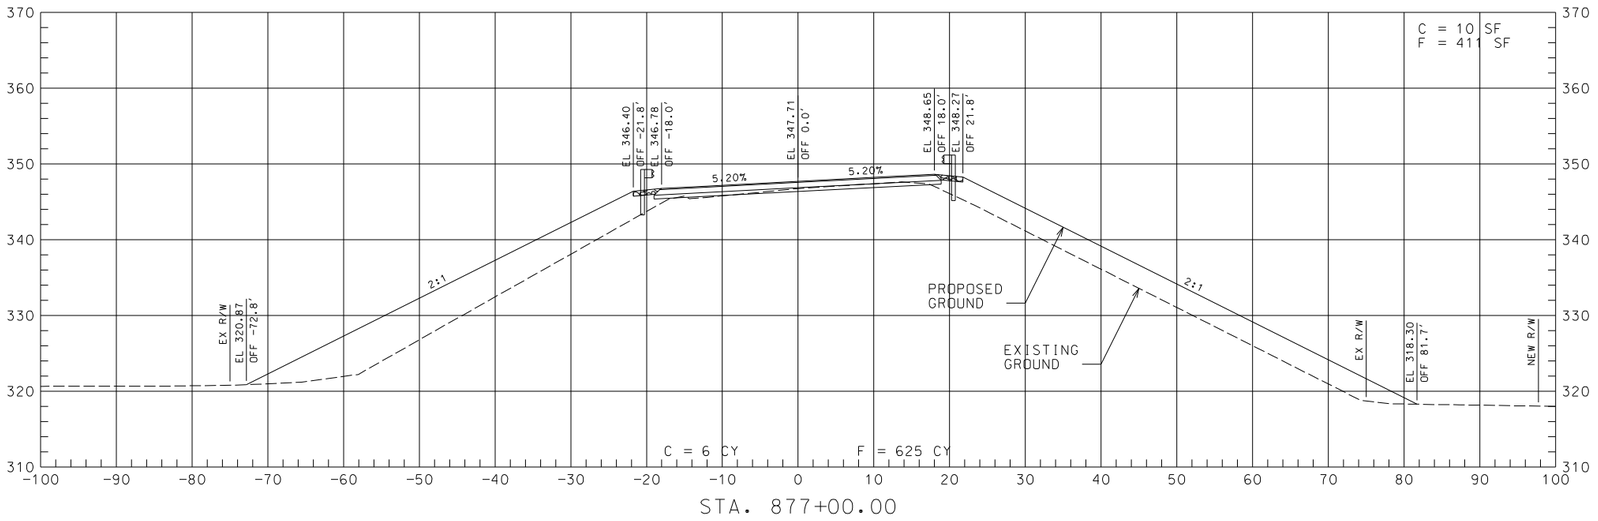

STA. 877+00.00

STA. 877+00.00 TO 877+50.00

STATE OF MISSOURI
CHRISTOPHER LaROSE
NUMBER PE-2020036892
PROFESSIONAL ENGINEER

THIS SHEET HAS BEEN SIGNED, SEALED, AND DATED ELECTRONICALLY.

DATE PREPARED
7/10/2025

ROUTE	STATE
114	MO
DISTRICT	SHEET NO.
SE	5

COUNTY
STODDARD

JOB NO.
J9S3726/J9S3775

CONTRACT ID.

PROJECT NO.

BRIDGE NO.
A9224/A9225

DATE	DESCRIPTION

IF A SEAL IS PRESENT ON THIS SHEET IT HAS BEEN ELECTRONICALLY SEALED AND DATED.

MISSOURI HIGHWAYS AND TRANSPORTATION COMMISSION

MoDOT


105 WEST CAPITOL
JEFFERSON CITY, MO 65102
1-888-ASK-MODOT (1-888-275-6636)

CROSS SECTIONS (SHEET 5 OF 10)


MODJESKI-MASTERS
333 SOUTH 18th STREET, SUITE 100
ST. LOUIS, MISSOURI 63103-3002
TEL: (314) 588-8115

MISSOURI STATE CERTIFICATE OF AUTHORITY #001416


REV.

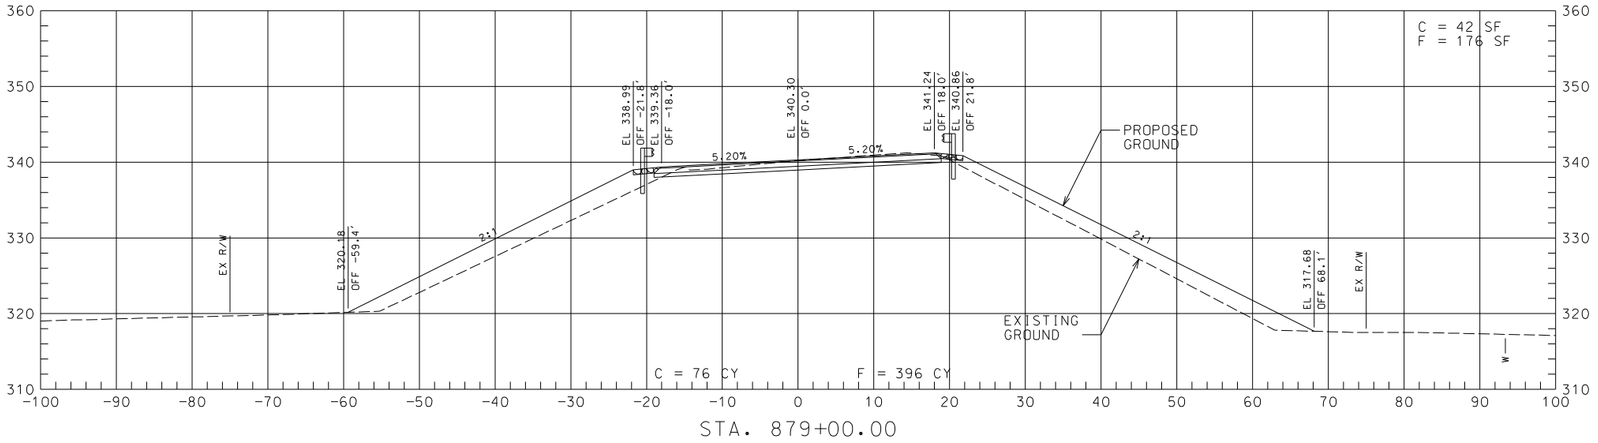

STA. 879+00.00

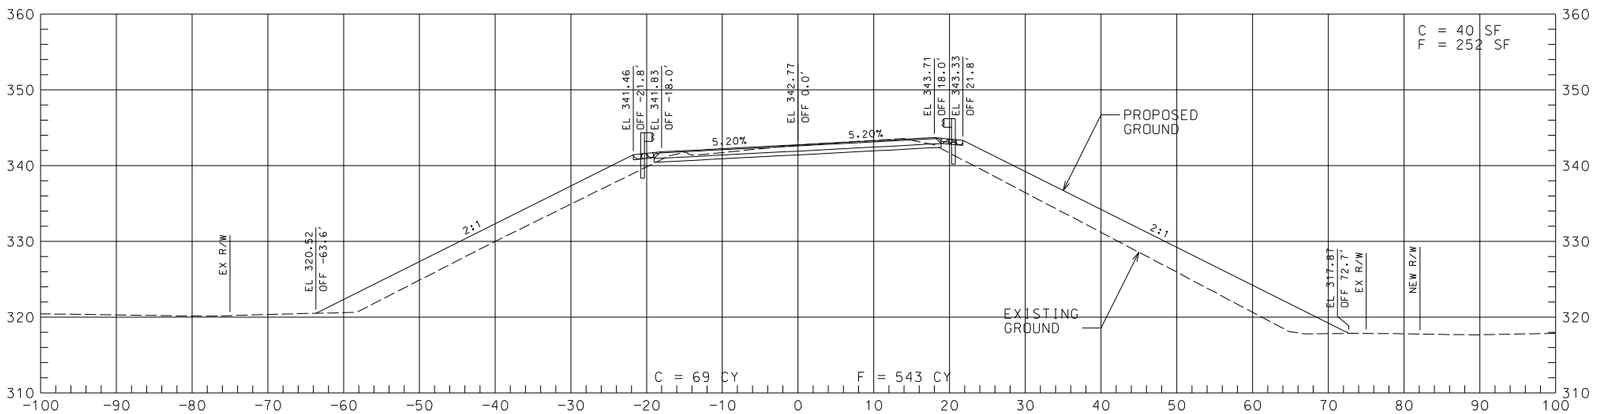

STA. 878+50.00

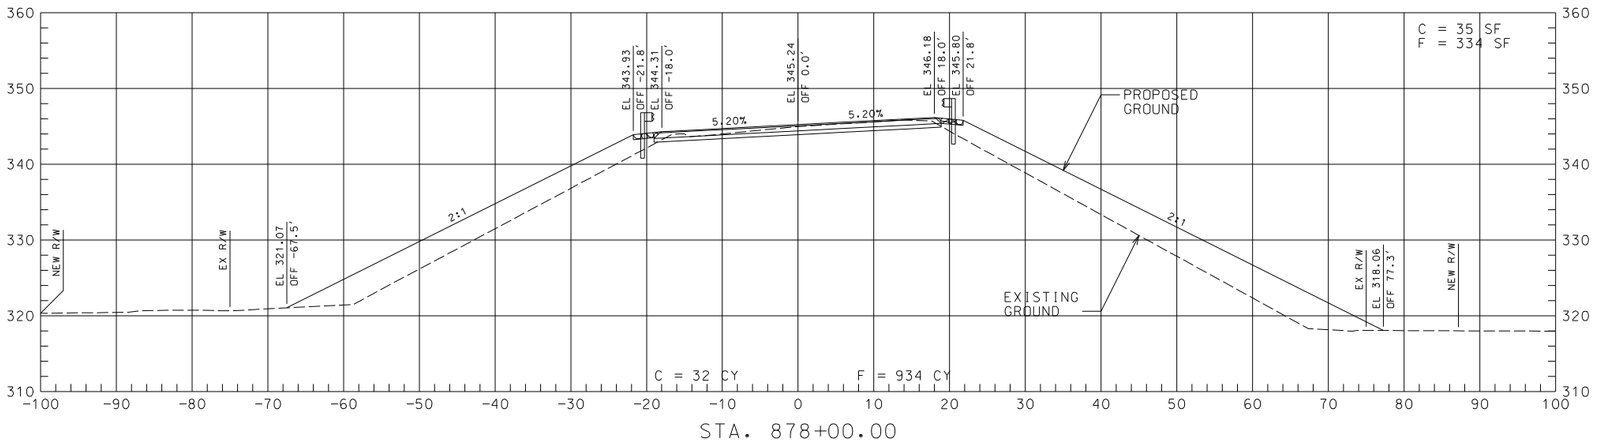

STA. 878+00.00

STA. 878+00.00 TO 879+00.00

STATE OF MISSOURI
CHRISTOPHER LAROSE
NUMBER PE-2020036892
PROFESSIONAL ENGINEER
THIS SHEET HAS BEEN SIGNED, SEALED, AND DATED ELECTRONICALLY.

DATE PREPARED
7/10/2025

ROUTE	STATE
114	MO
DISTRICT	SHEET NO.
SE	6

COUNTY
STODDARD

JOB NO.
J9S3726/J9S3775

CONTRACT ID.

PROJECT NO.

BRIDGE NO.
A9224/A9225

IF A SEAL IS PRESENT ON THIS SHEET IT HAS BEEN ELECTRONICALLY SEALED AND DATED.


REV.	DESCRIPTION	DATE

MISSOURI HIGHWAYS AND TRANSPORTATION COMMISSION
105 WEST CAPITOL
JEFFERSON CITY, MO 65102
1-888-ASK-MODOT (1-888-275-6636)


CROSS SECTIONS (SHEET 6 OF 10)

MODJESKI-MASTERS
333 SOUTH 18th STREET, SUITE 100
ST. LOUIS, MISSOURI 63103-3002
TEL:(314) 588-8115


MISSOURI STATE CERTIFICATE OF AUTHORITY #001416

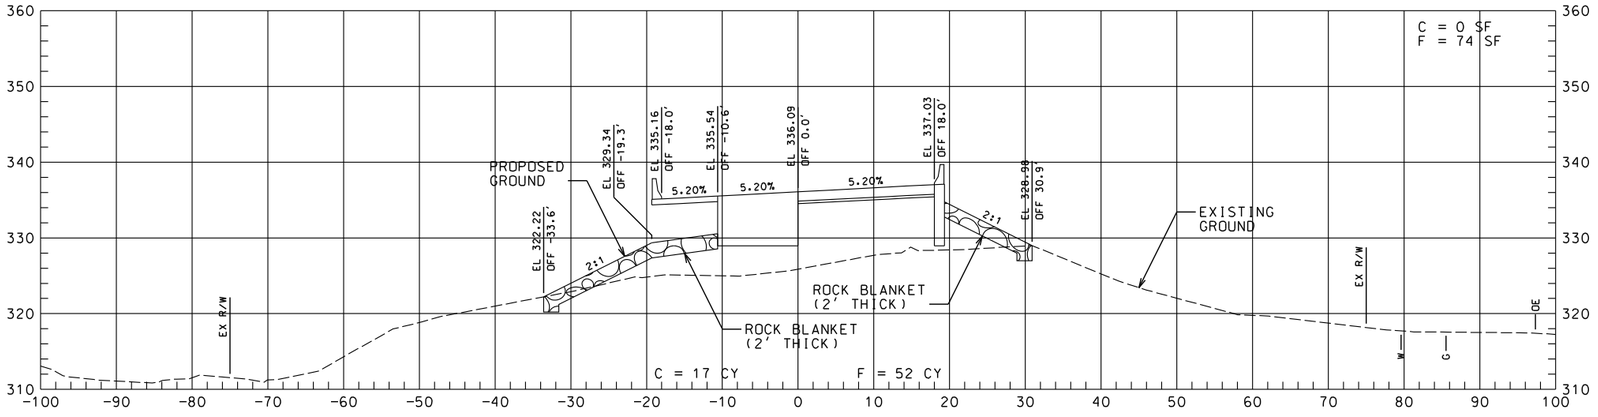

STA. 879+85.16

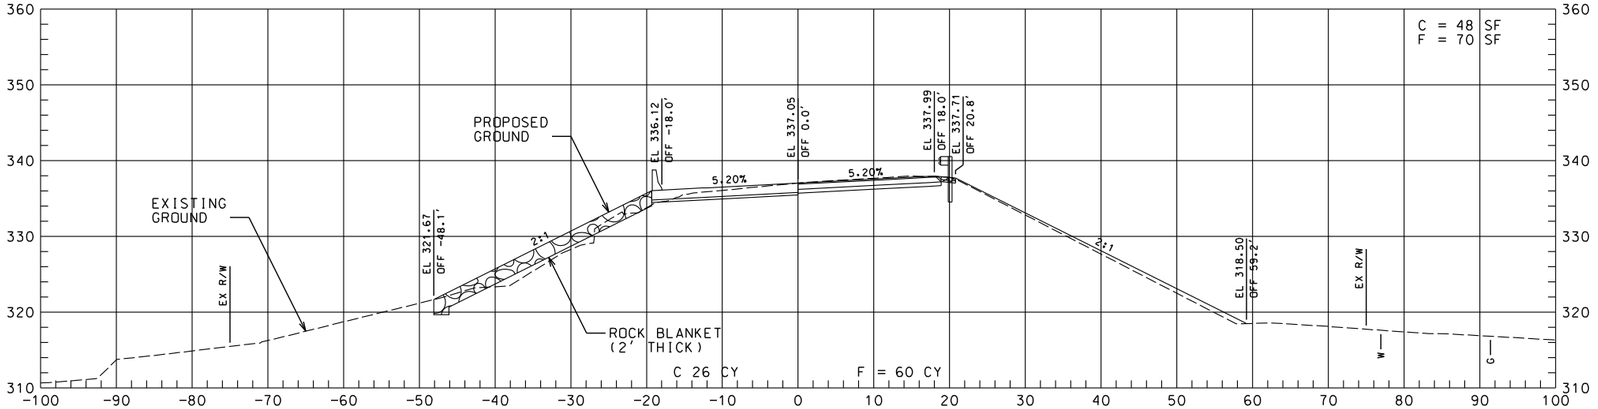

STA. 879+65.68

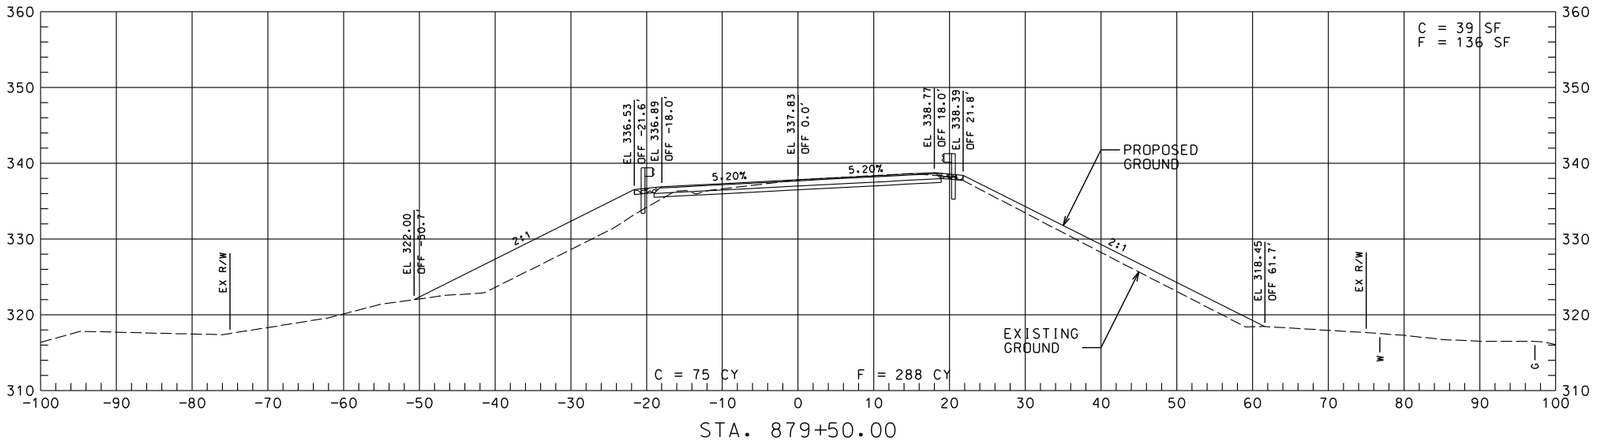

STA. 879+50.00

STA. 879+50.00 TO 879+85.16

STATE OF MISSOURI
CHRISTOPHER LeROSE
NUMBER PE-2020036892
PROFESSIONAL ENGINEER
THIS SHEET HAS BEEN SIGNED, SEALED, AND DATED ELECTRONICALLY.

IF A SEAL IS PRESENT ON THIS SHEET IT HAS BEEN ELECTRONICALLY SEALED AND DATED.

DATE PREPARED: 11/29/2023

ROUTE	STATE
114	MO
DISTRICT	SHEET NO.
SE	7

COUNTY: STODDARD

JOB NO.: J9S3726/J9S3775

CONTRACT ID.:

PROJECT NO.:

BRIDGE NO.: A9224/A9225

DESCRIPTION	DATE


MISSOURI HIGHWAYS AND TRANSPORTATION COMMISSION
105 WEST CAPITOL
JEFFERSON CITY, MO 65102
1-888-ASK-MODOT (1-888-275-6636)

MODJESKI-MASTERS
333 SOUTH 18th STREET, SUITE 100
ST. LOUIS, MISSOURI 63103-3002
TEL:(314) 588-8115


CROSS SECTIONS (SHEET 7 OF 10)

MISSOURI STATE CERTIFICATE OF AUTHORITY #001416


REV.

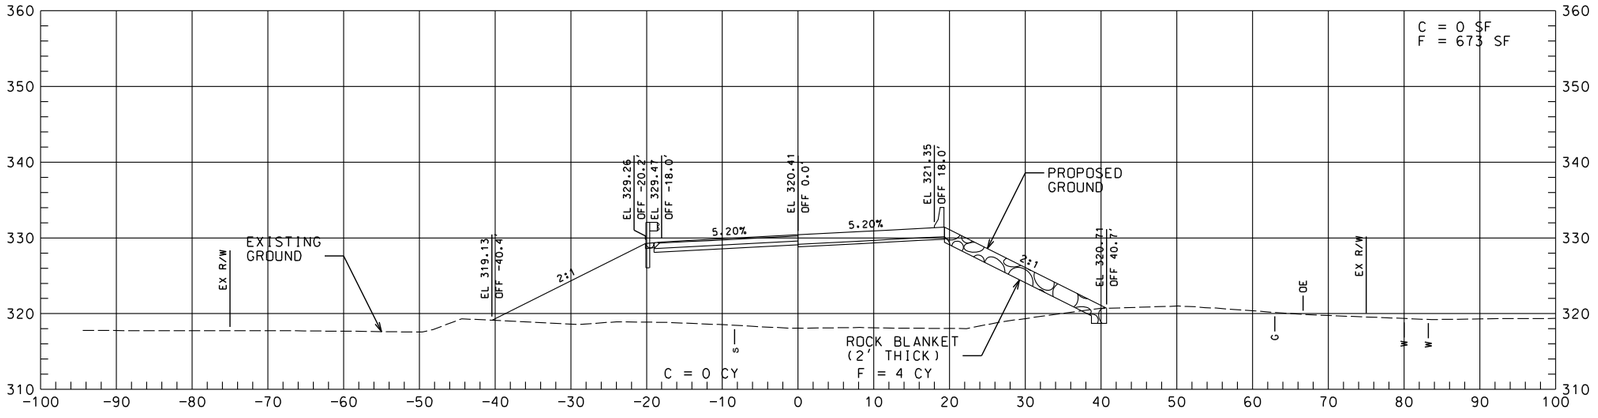

STA. 881+00.16

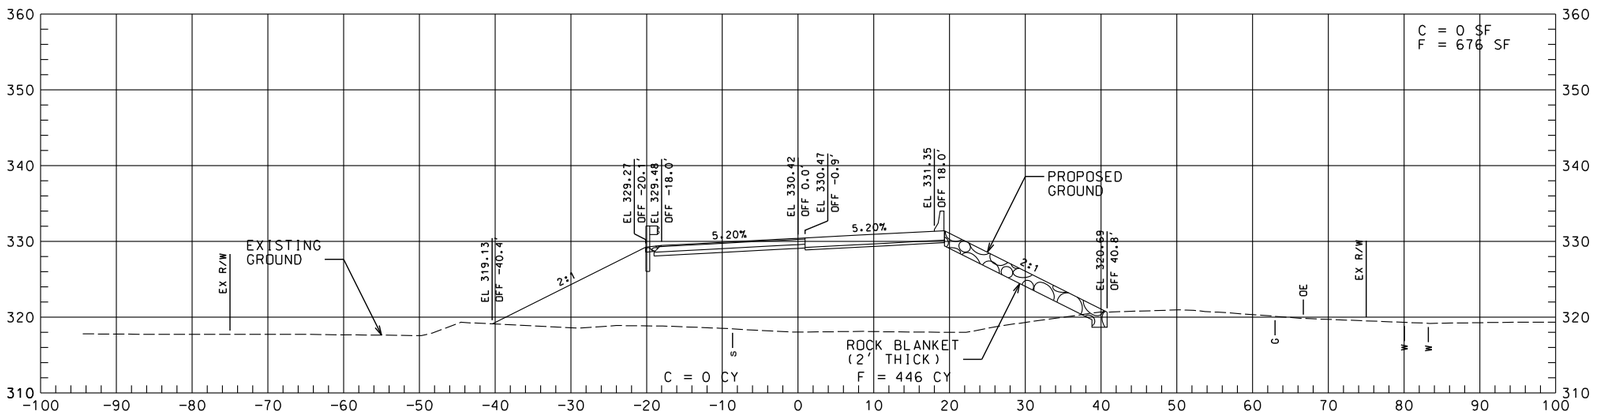

STA. 881+00.00

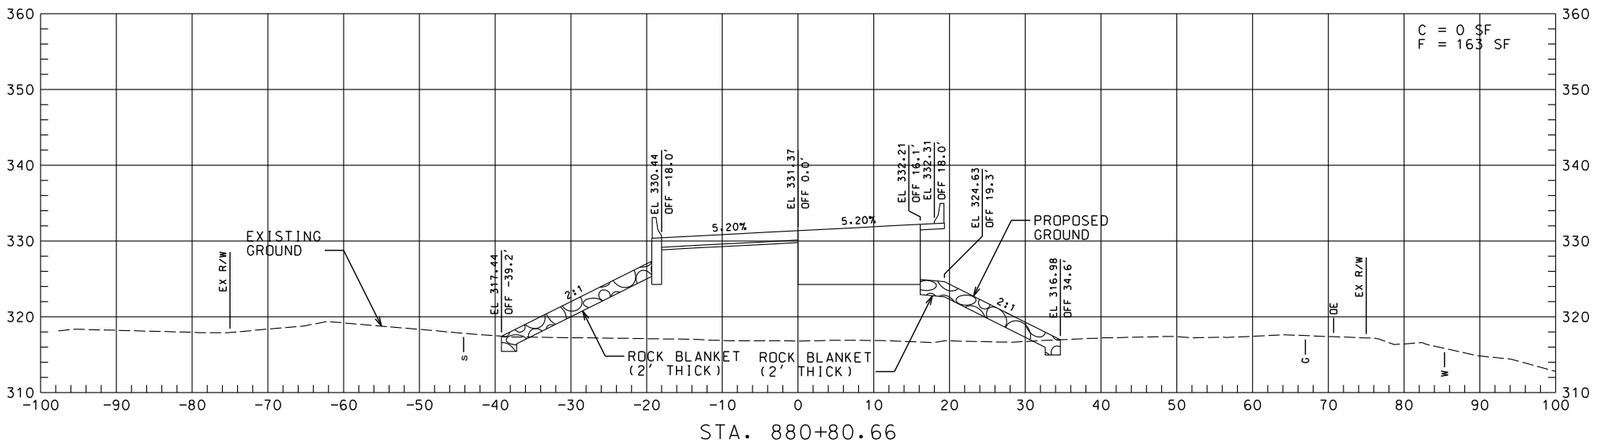

STA. 880+80.66

STA. 880+80.66 TO 881+00.16

STATE OF MISSOURI
CHRISTOPHER LeROSE
NUMBER PE-2020036892
PROFESSIONAL ENGINEER
THIS SHEET HAS BEEN SIGNED, SEALED, AND DATED ELECTRONICALLY.

DATE PREPARED
11/29/2023

ROUTE	STATE
114	MO
DISTRICT	SHEET NO.
SE	8

COUNTY
STODDARD

JOB NO.
J9S3726/J9S3775

CONTRACT ID.

PROJECT NO.

BRIDGE NO.
A9224/A9225

DESCRIPTION	DATE

IF A SEAL IS PRESENT ON THIS SHEET IT HAS BEEN ELECTRONICALLY SEALED AND DATED.

MISSOURI HIGHWAYS AND TRANSPORTATION COMMISSION

MoDOT


105 WEST CAPITOL
JEFFERSON CITY, MO 65102
1-888-ASK-MODOT (1-888-275-6636)

CROSS SECTIONS (SHEET 8 OF 10)


MODJESKI-MASTERS
333 SOUTH 18th STREET, SUITE 100
ST. LOUIS, MISSOURI 63103-3002
TEL:(314) 588-8115

MISSOURI STATE CERTIFICATE OF AUTHORITY #001416


REV.

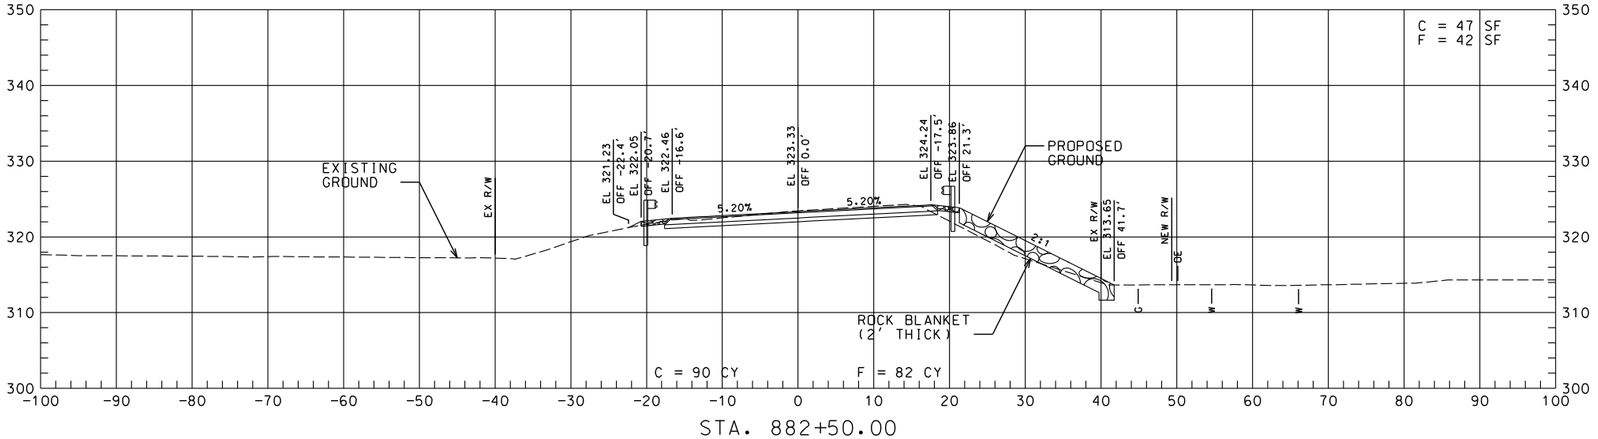

STA. 882+50.00

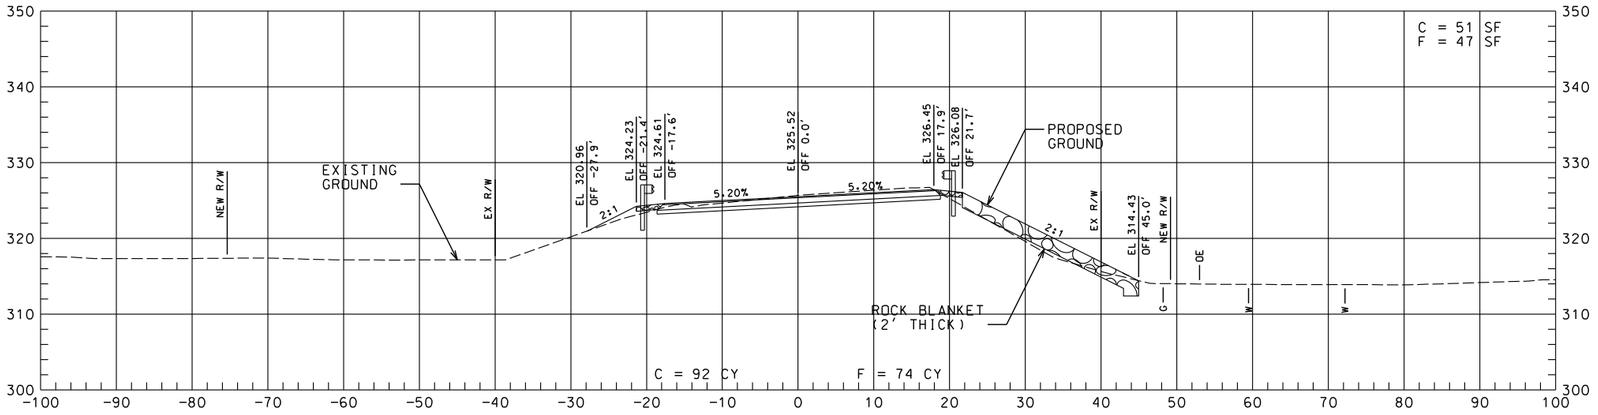

STA. 882+00.00

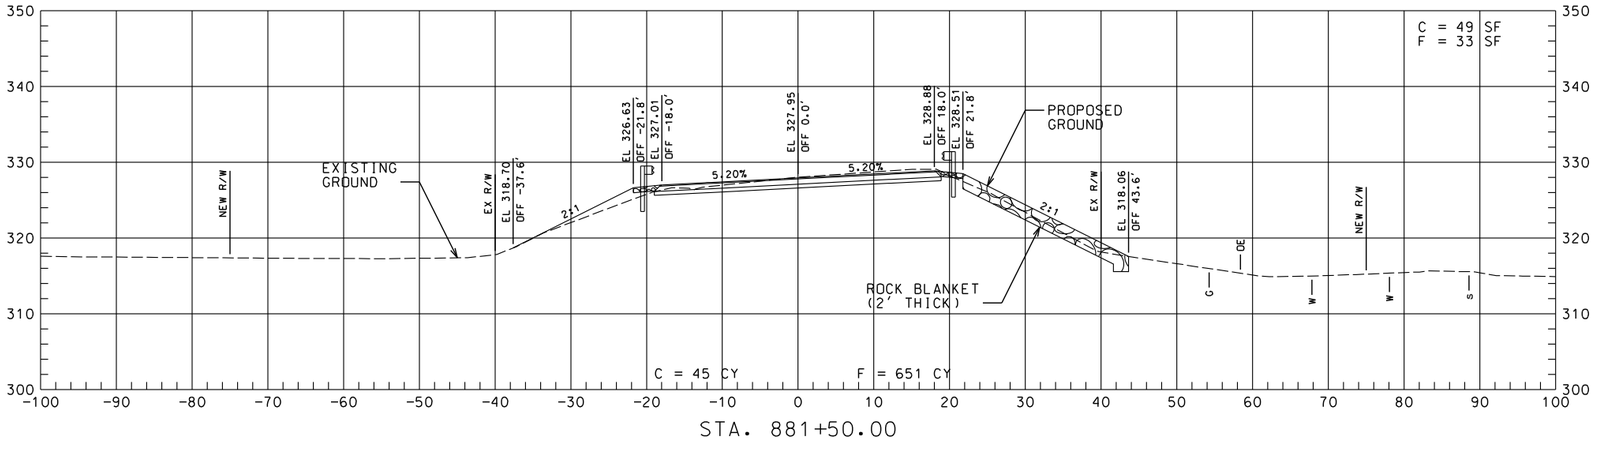

STA. 881+50.00

STA. 881+50.00 TO 882+50.00

STATE OF MISSOURI
CHRISTOPHER LeROSE
NUMBER PE-2020036892
PROFESSIONAL ENGINEER

THIS SHEET HAS BEEN SIGNED, SEALED, AND DATED ELECTRONICALLY.

IF A SEAL IS PRESENT ON THIS SHEET IT HAS BEEN ELECTRONICALLY SEALED AND DATED.

DATE PREPARED
11/29/2023

ROUTE	STATE
114	MO
DISTRICT	SHEET NO.
SE	9

COUNTY
STODDARD

JOB NO.
J9S3726/J9S3775

CONTRACT ID.

PROJECT NO.

BRIDGE NO.
A9224/A9225

DESCRIPTION	DATE

MISSOURI HIGHWAYS AND TRANSPORTATION COMMISSION


105 WEST CAPITOL
JEFFERSON CITY, MO 65102
1-888-ASK-MODOT (1-888-275-6636)

CROSS SECTIONS (SHEET 9 OF 10)


MODJESKI-MASTERS
333 SOUTH 18th STREET, SUITE 100
ST. LOUIS, MISSOURI 63103-3002
TEL: (314) 588-8115

MISSOURI STATE CERTIFICATE OF AUTHORITY #001416


REV.

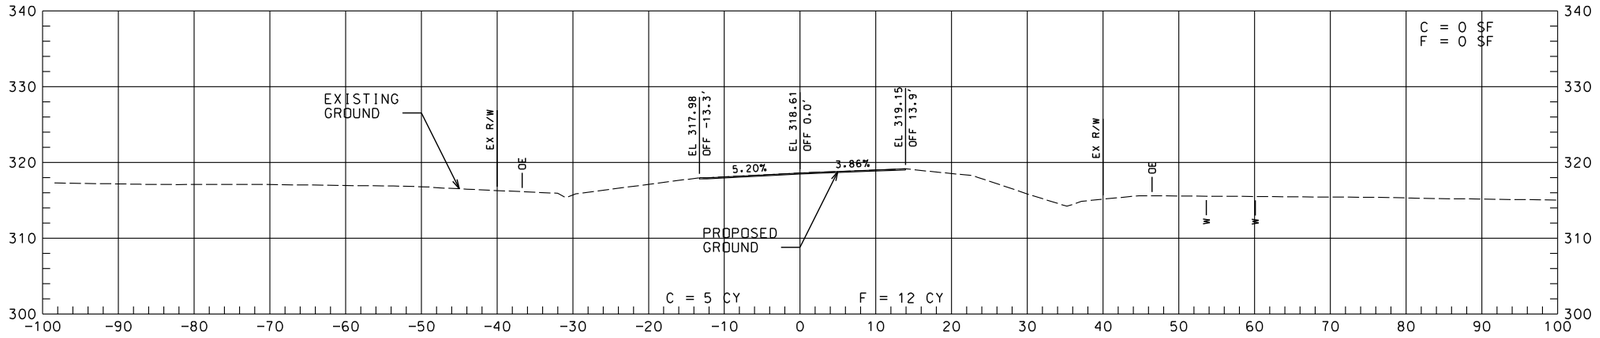


STA. 883+86.41

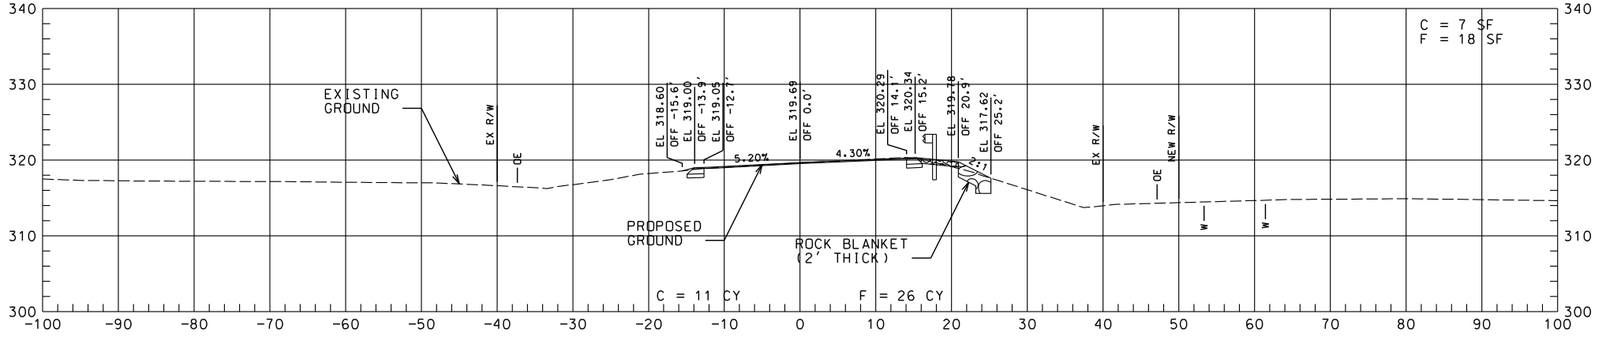

STA. 883+50.00

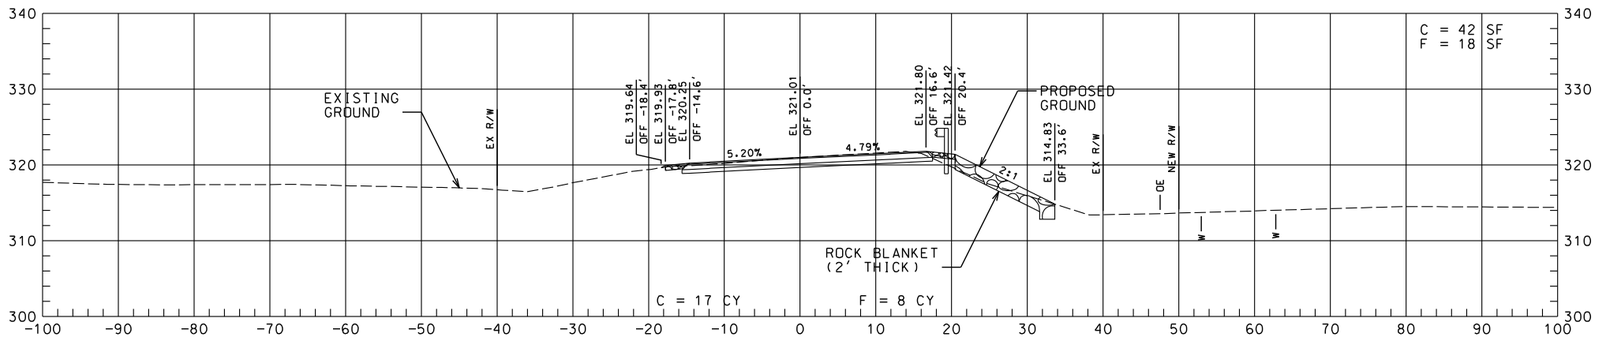

STA. 883+10.37

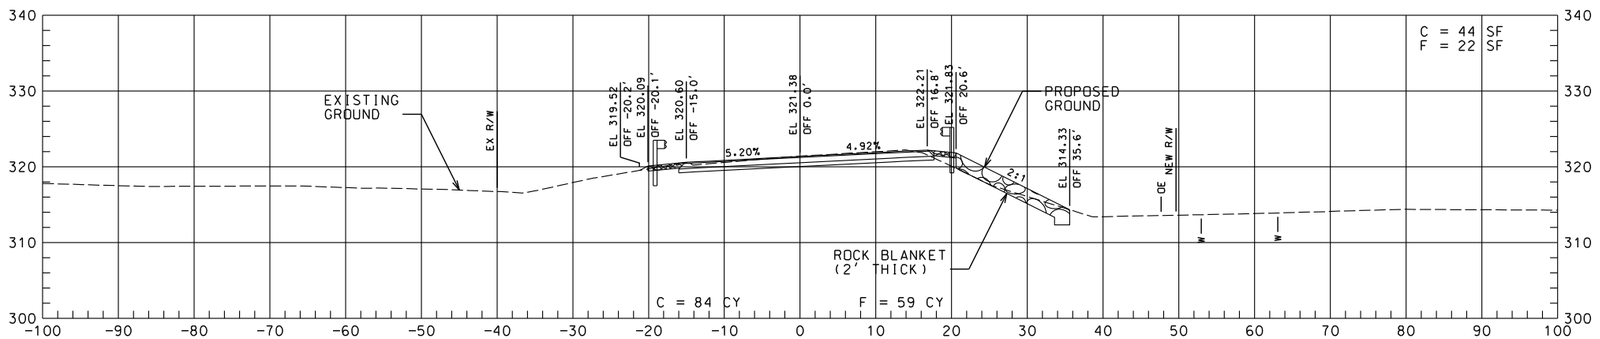

STA. 883+00.00

STA. 883+00.00 TO 883+86.41

STATE OF MISSOURI
CHRISTOPHER LeROSE
NUMBER PE-2020036892
PROFESSIONAL ENGINEER

THIS SHEET HAS BEEN SIGNED, SEALED, AND DATED ELECTRONICALLY.

DATE PREPARED: 11/29/2023

ROUTE	STATE
114	MO
DISTRICT	SHEET NO.
SE	10

COUNTY: STODDARD

JOB NO.: J9S3726/J9S3775

CONTRACT ID.:

PROJECT NO.:

BRIDGE NO.: A9224/A9225

DESCRIPTION	DATE

IF A SEAL IS PRESENT ON THIS SHEET IT HAS BEEN ELECTRONICALLY SEALED AND DATED.

MISSOURI HIGHWAYS AND TRANSPORTATION COMMISSION

105 WEST CAPITOL
JEFFERSON CITY, MO 65102
1-888-ASK-MODOT (1-888-275-6636)

CROSS SECTIONS (SHEET 10 OF 10)

MODESKI-MASTERS
333 SOUTH 18th STREET, SUITE 100
ST. LOUIS, MISSOURI 63103-3002
TEL: (314) 588-8115

MISSOURI STATE CERTIFICATE OF AUTHORITY #001416

REV.