
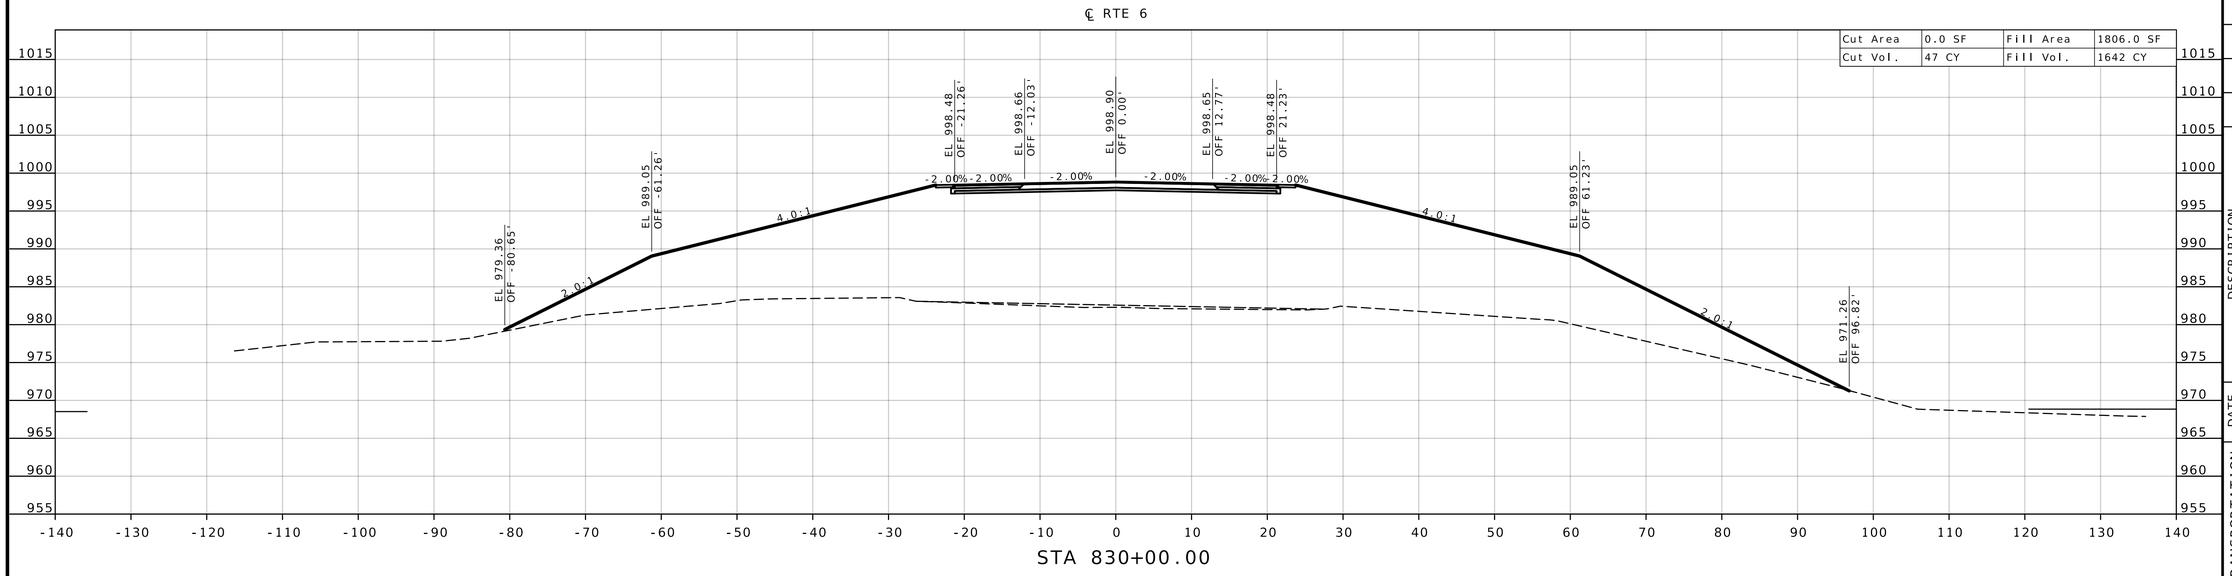


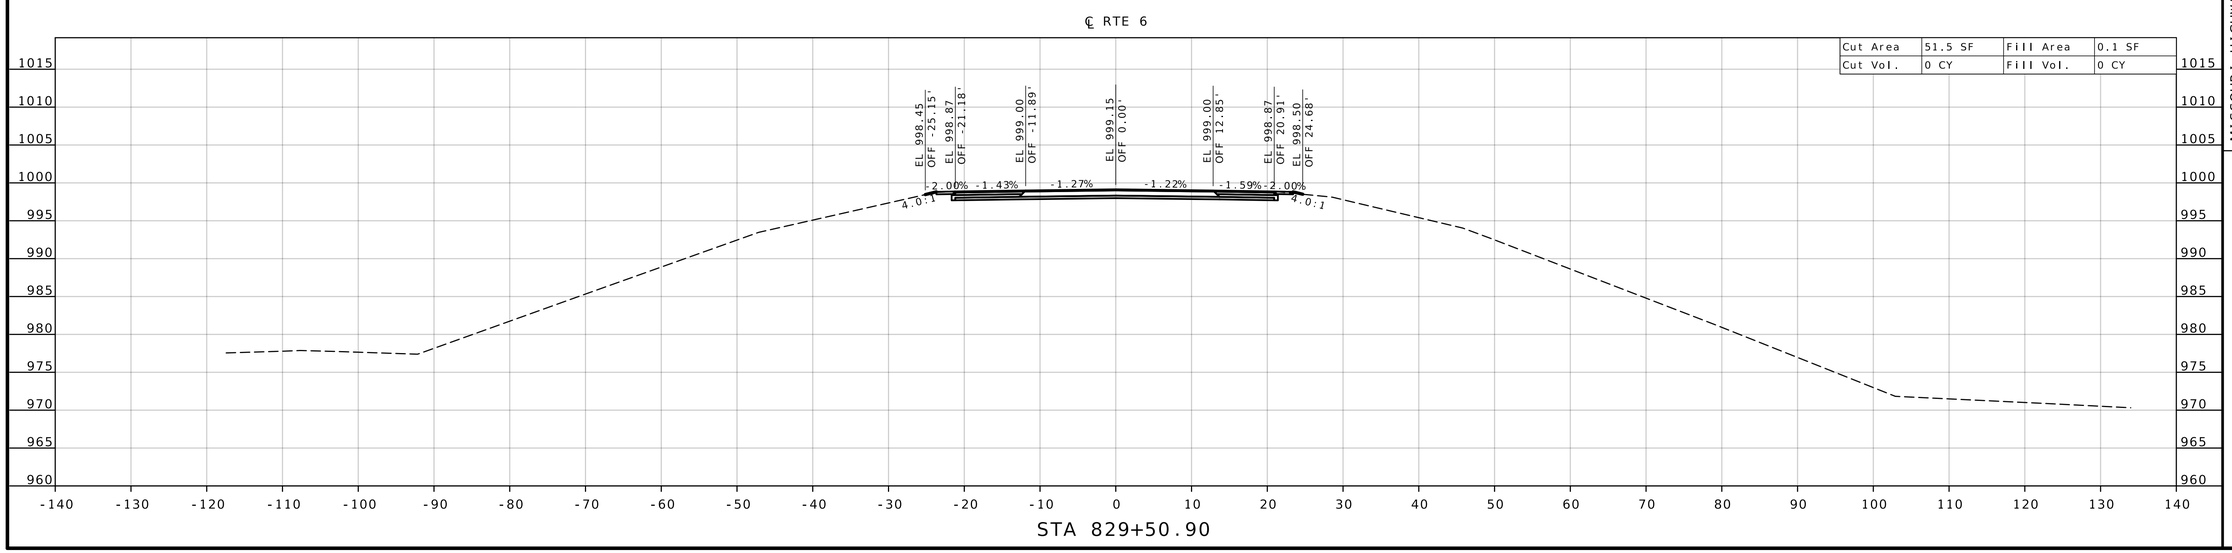

STATE OF MISSOURI
DALTON Z HANDLING
NUMBER PE-2026013017
PROFESSIONAL ENGINEER

09/28/2026 3:49:44 PM
DALTON Z. HANDLING - CIVIL
MO-PE-2026013017

DATE PREPARED
9/24/2026

ROUTE	STATE
6	MO
DISTRICT	SHEET NO.
NE	1

COUNTY
ADAIR

JOB NO.
JNE0142

CONTRACT ID.

PROJECT NO.

BRIDGE NO.


DESCRIPTION


DATE

MISSOURI HIGHWAYS AND TRANSPORTATION COMMISSION

105 WEST CAPITOL
JEFFERSON CITY, MO 65102
1-888-ASK-MODOT (1-888-275-6636)

CROSS SECTION
SHEET 1 OF 3

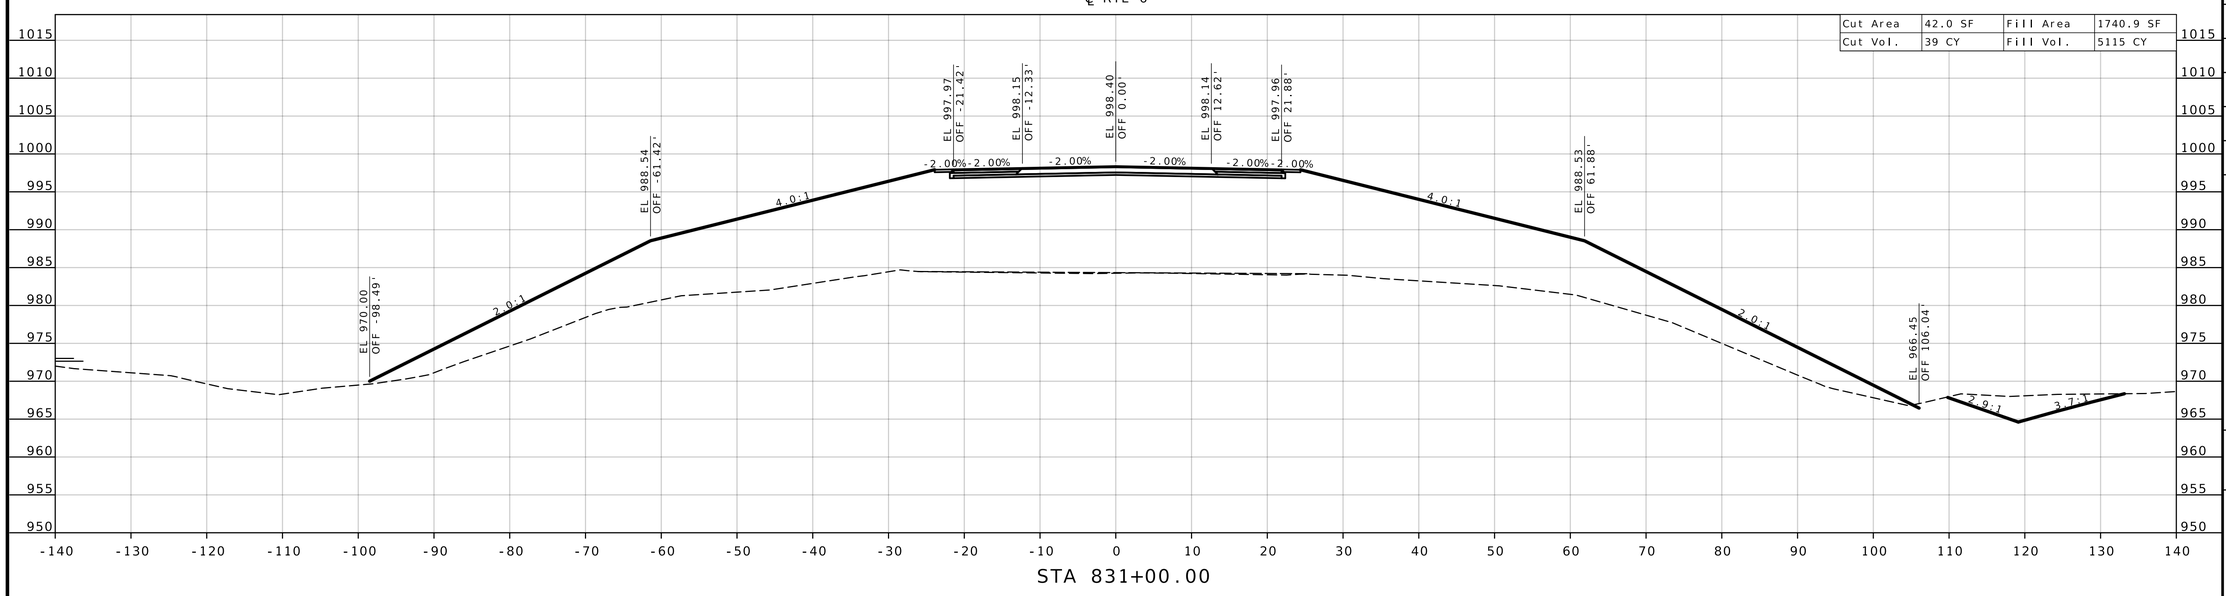

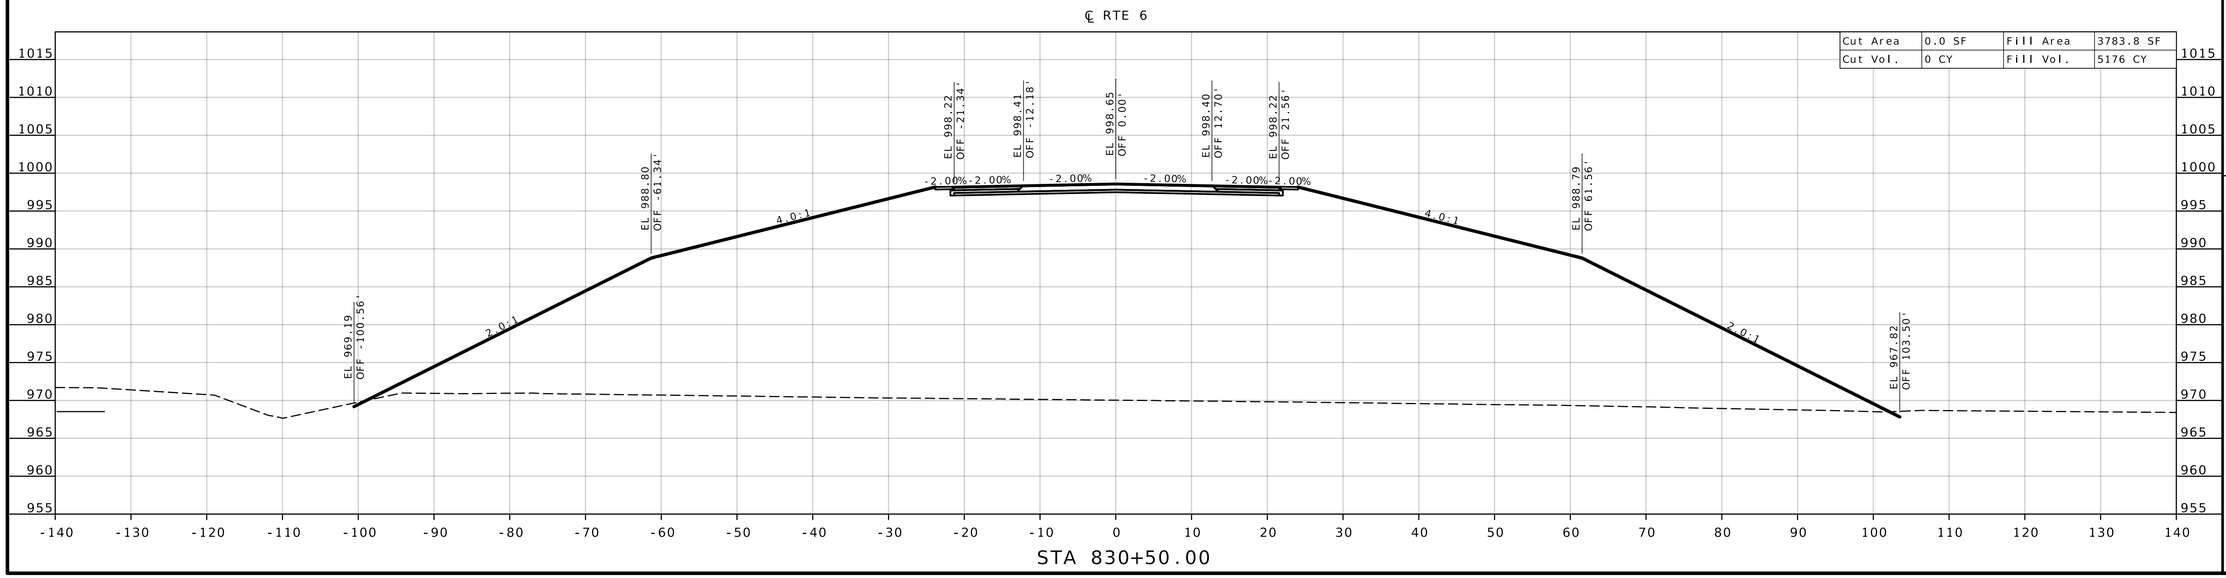

STATE OF MISSOURI
DALTON Z HANDLING
NUMBER PE-2026013017
PROFESSIONAL ENGINEER

09/28/2026 3:47:46 PM
DALTON Z. HANDLING - CIVIL
MO-PE-2026013017

DATE PREPARED
9/24/2026

ROUTE	STATE
6	MO
DISTRICT	SHEET NO.
NE	2

COUNTY
ADIAR

JOB NO.
JNE0142

CONTRACT ID.

PROJECT NO.


BRIDGE NO.


DESCRIPTION	DATE

MISSOURI HIGHWAYS AND TRANSPORTATION COMMISSION

105 WEST CAPITOL
JEFFERSON CITY, MO 65102
1-888-ASK-MODOT (1-888-275-6636)

CROSS SECTION
SHEET 2 OF 3

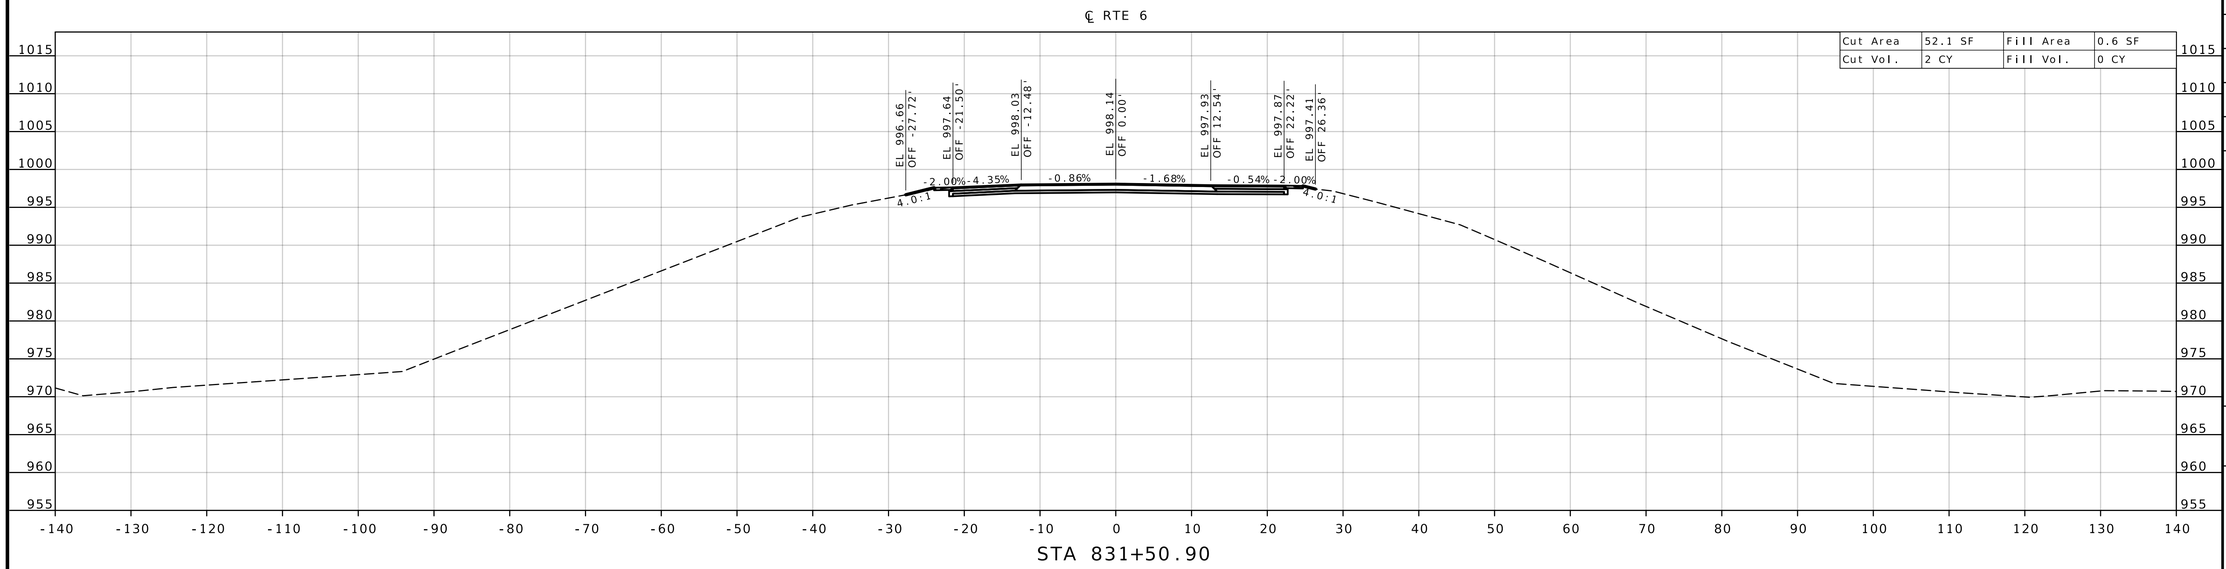

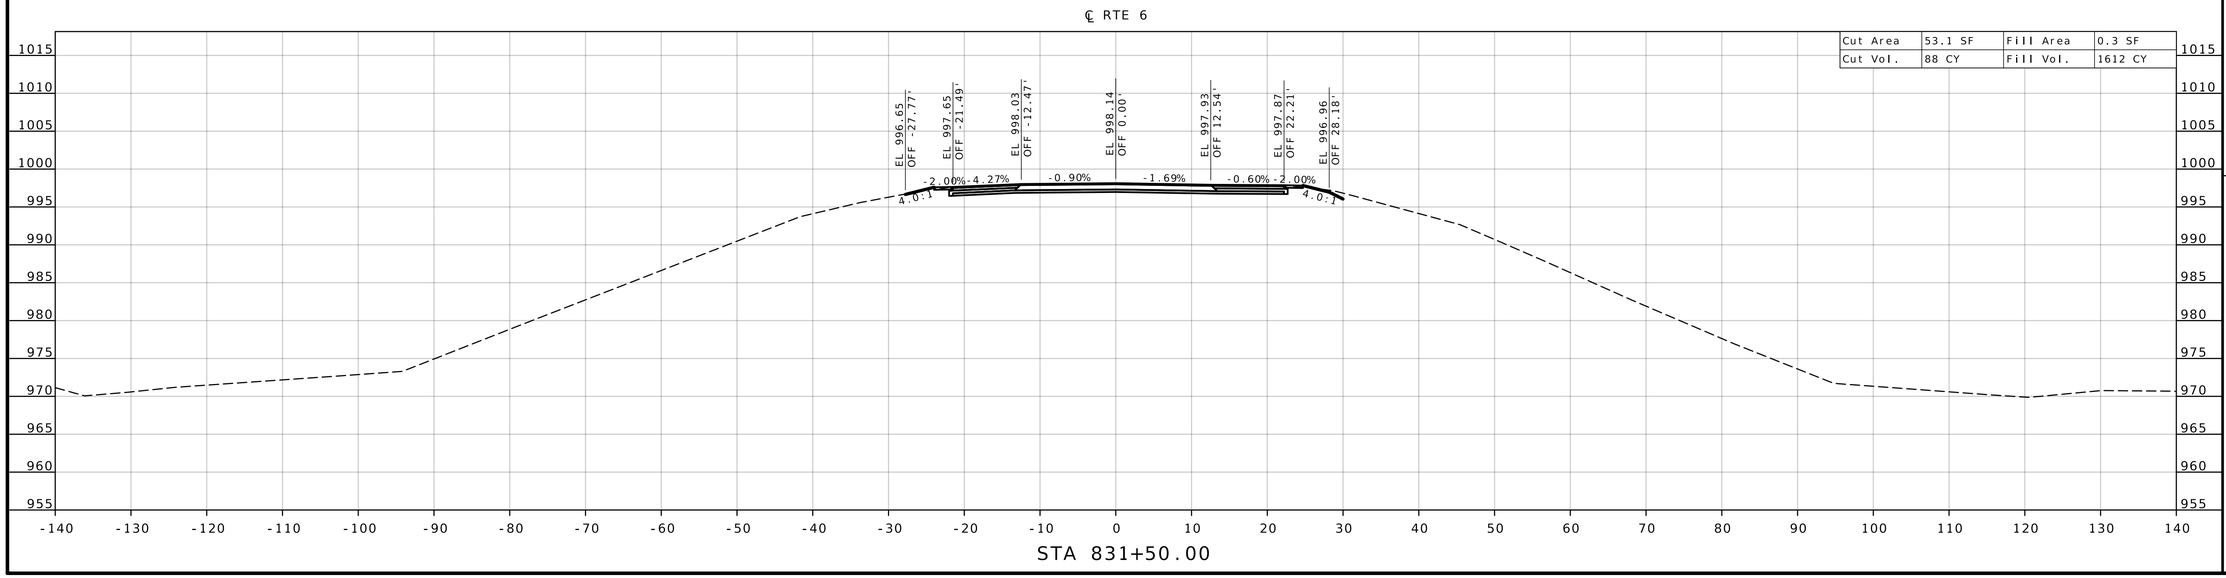

STATE OF MISSOURI
DALTON Z HANDLING
NUMBER PE-2026013017
PROFESSIONAL ENGINEER

09/28/2026 3:45:26 PM
DALTON Z. HANDLING - CIVIL
MO-PE-2026013017

DATE PREPARED
9/24/2026

ROUTE	STATE
6	MO
DISTRICT	SHEET NO.
NE	3

COUNTY
ADAIR

JOB NO.
JNE0142

CONTRACT ID.

PROJECT NO.

BRIDGE NO.

DESCRIPTION	DATE

MISSOURI HIGHWAYS AND TRANSPORTATION COMMISSION

105 WEST CAPITOL
JEFFERSON CITY, MO 65102
1-888-ASK-MODOT (1-888-275-6636)

CROSS SECTION
SHEET 3 OF 3