



STA 189+75.00

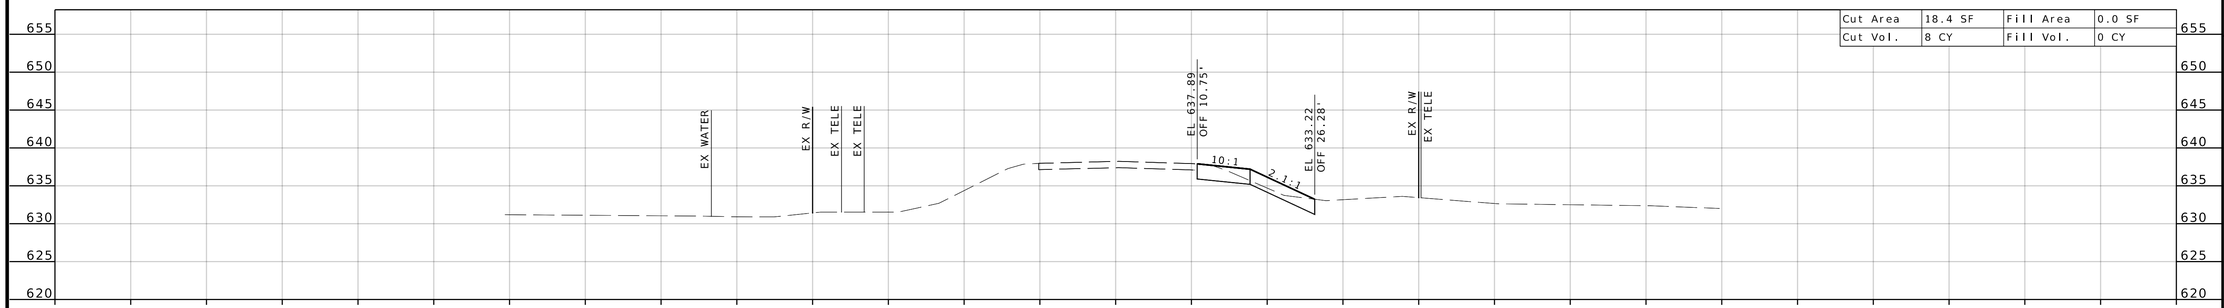

STA 189+50.00

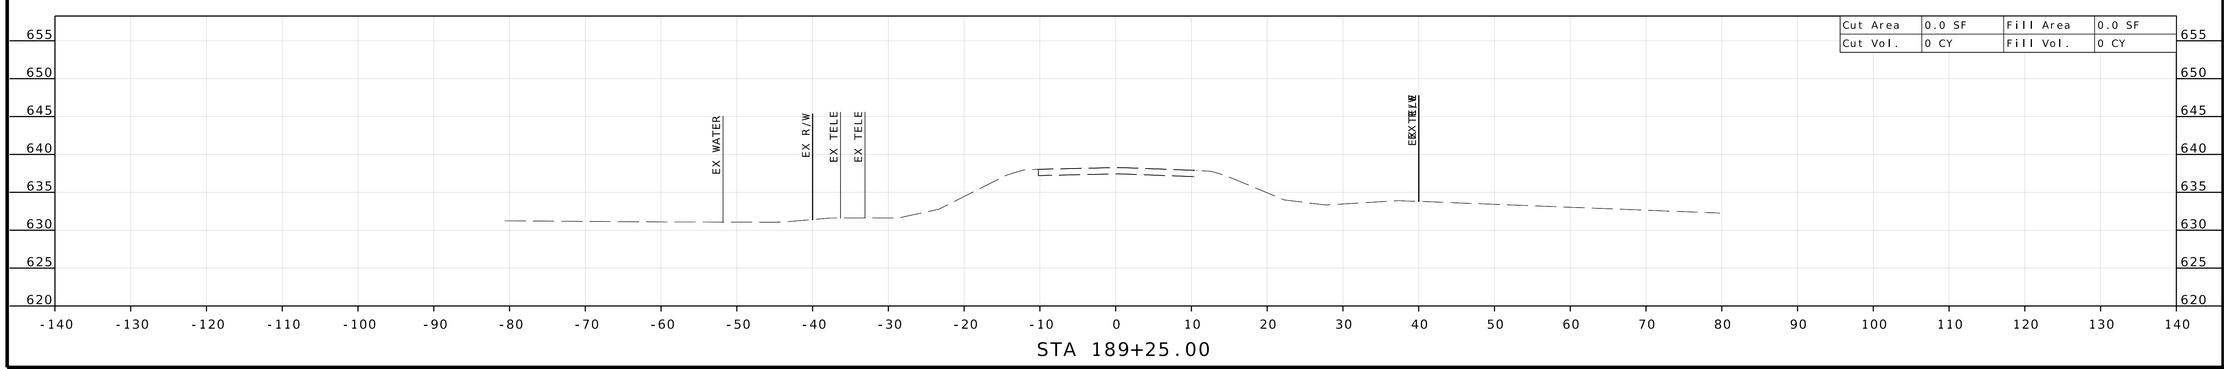

STA 189+25.00

MARGARET ANN BRUNS
NUMBER PE-2010000798
STATE OF MISSOURI
PROFESSIONAL ENGINEER

09/28/2026 1:59:31 PM
Margaret Ann Bruns - Civil
MO PE-2010000798

DATE PREPARED
9/27/2026

ROUTE	STATE
240	MO

DISTRICT	SHEET NO.
CD	1

COUNTY
HOWARD

JOB NO.
JCD0137

CONTRACT ID.

PROJECT NO.

BRIDGE NO.

DESCRIPTION	DATE

IF A SEAL IS PRESENT ON THIS SHEET IT HAS BEEN ELECTRONICALLY SEALED AND DATED.


MISSOURI HIGHWAYS AND TRANSPORTATION COMMISSION

105 WEST CAPITOL
JEFFERSON CITY, MO 65102
1-888-ASK-MODOT (1-888-275-6636)


MoDOT

EFK•Moen
Civil Engineering Design
1355 North Highway Dr
Suite 200
St. Louis, MO 63026
Phone 314-394-3100
Fax 314-394-3199
Missouri Certificate of Authority: 001578


O:\2021R2\MoDOT_ORD_v10.10.01.03\23030 MoDOT JCD0137 Route 240\DGN\Roadway\Final\Plotsheets\XS sheets - OPEN WITH R3\XS_01-08_JCD0137_i10_R3.dgn 7:52:19 PM 9/27/2026

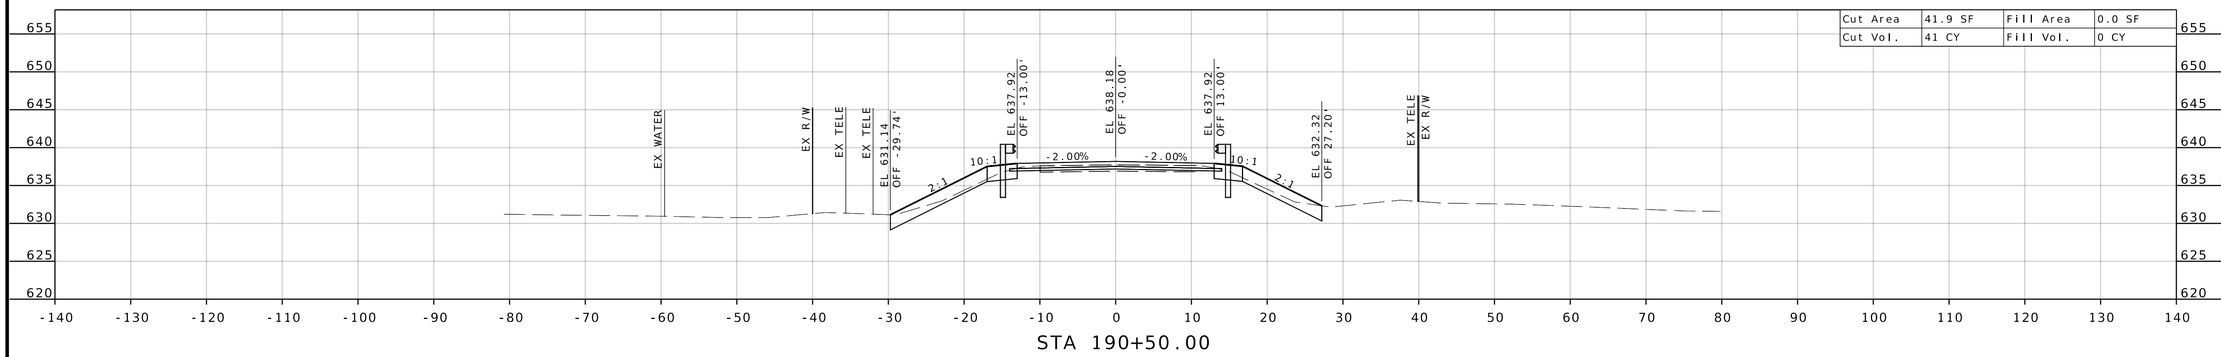

STA 190+50.00

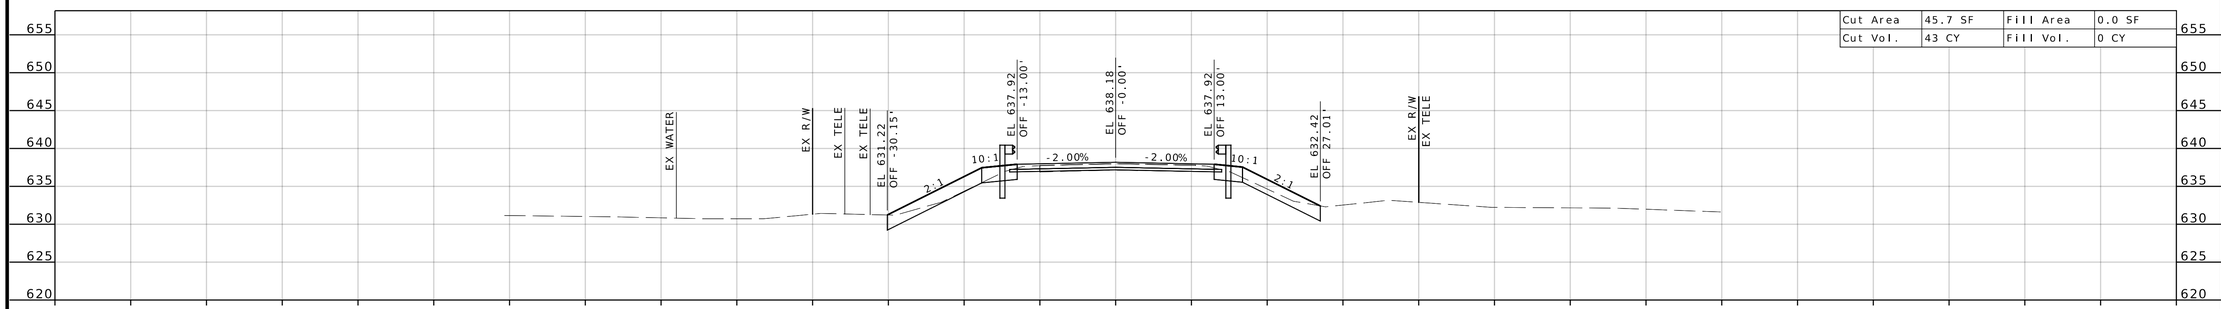

STA 190+25.00

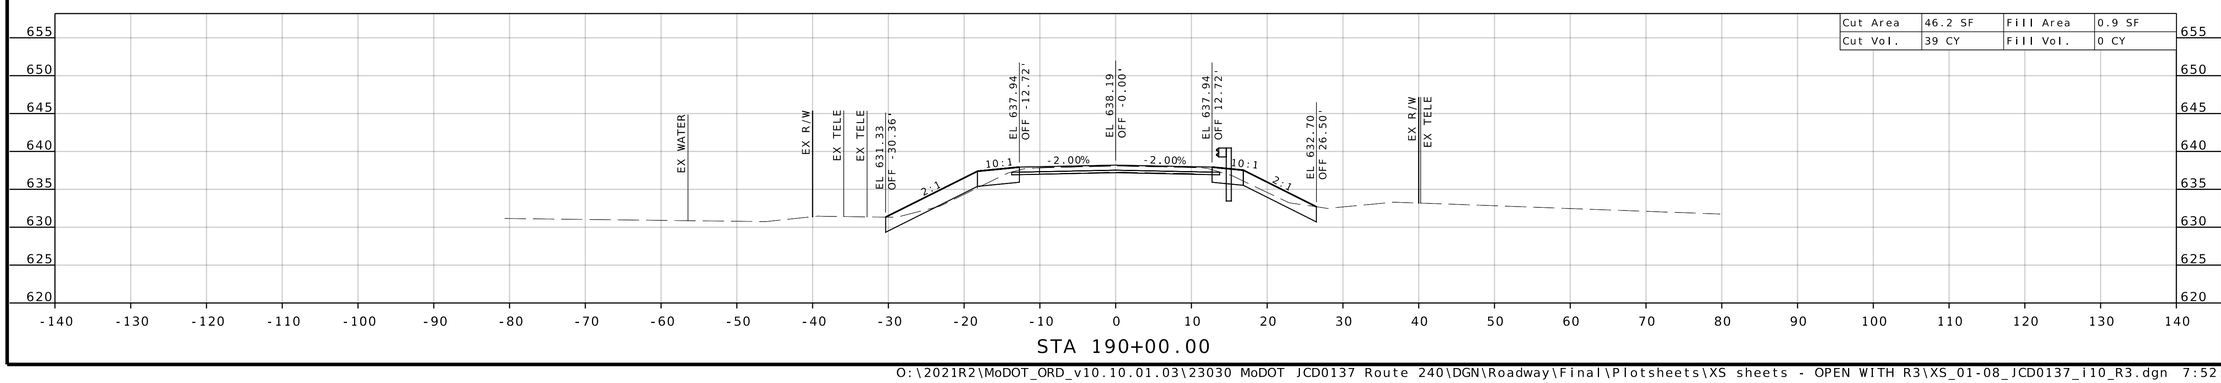

STA 190+00.00

MARGARET ANN BRUNS
NUMBER PE-2010000798
STATE OF MISSOURI
PROFESSIONAL ENGINEER

09/28/2026 1:59:39 PM
Margaret Ann Bruns - Civil
MO PE-2010000798

DATE PREPARED
9/27/2026

ROUTE	STATE
240	MO
DISTRICT	SHEET NO.
CD	2

COUNTY
HOWARD

JOB NO.
JCD0137

CONTRACT ID.

PROJECT NO.

BRIDGE NO.

DESCRIPTION	DATE


IF A SEAL IS PRESENT ON THIS SHEET IT HAS BEEN ELECTRONICALLY SEALED AND DATED.

MISSOURI HIGHWAYS AND TRANSPORTATION COMMISSION


105 WEST CAPITOL
JEFFERSON CITY, MO 65102
1-888-ASK-MODOT (1-888-275-6636)

EFK•Moen
Civil Engineering Design
1355 North Highway Dr
Suite 200
St. Louis, MO 63026
Phone 314-394-3100
Fax 314-394-3199
Missouri Certificate of Authority: 001578


O:\2021R2\MoDOT_ORD_v10.10.01.03\23030 MoDOT JCD0137 Route 240\DGN\Roadway\Final\Plotsheets\XS sheets - OPEN WITH R3\XS_01-08_JCD0137_i10_R3.dgn 7:52:22 PM 9/27/2026

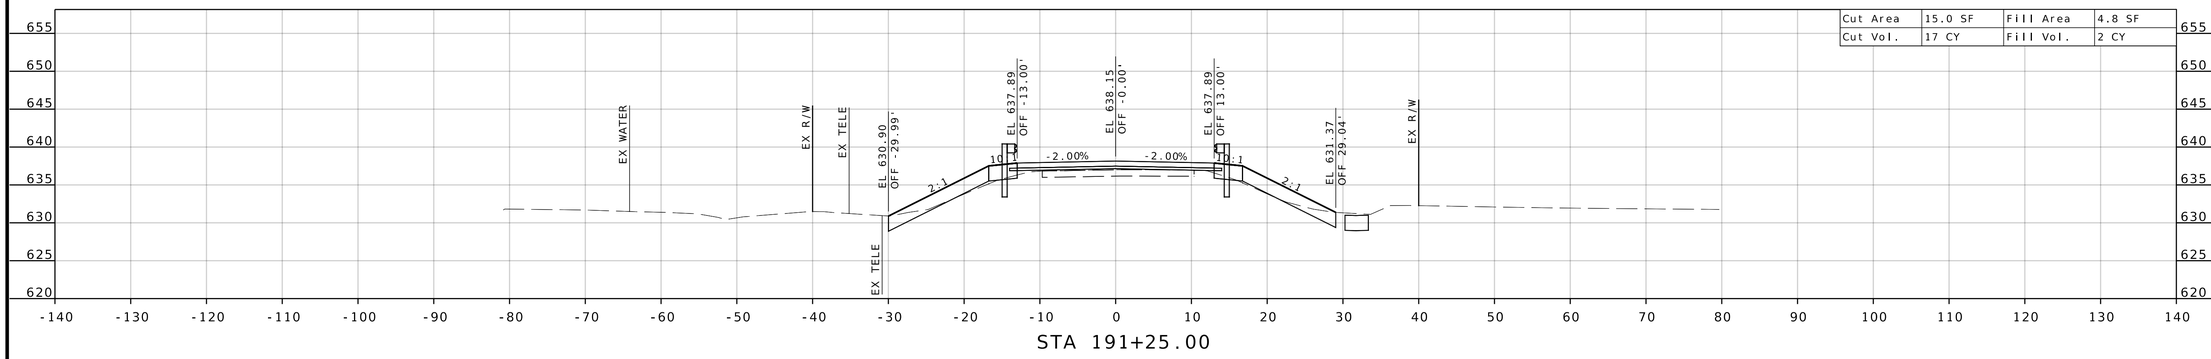

STA 191+25.00

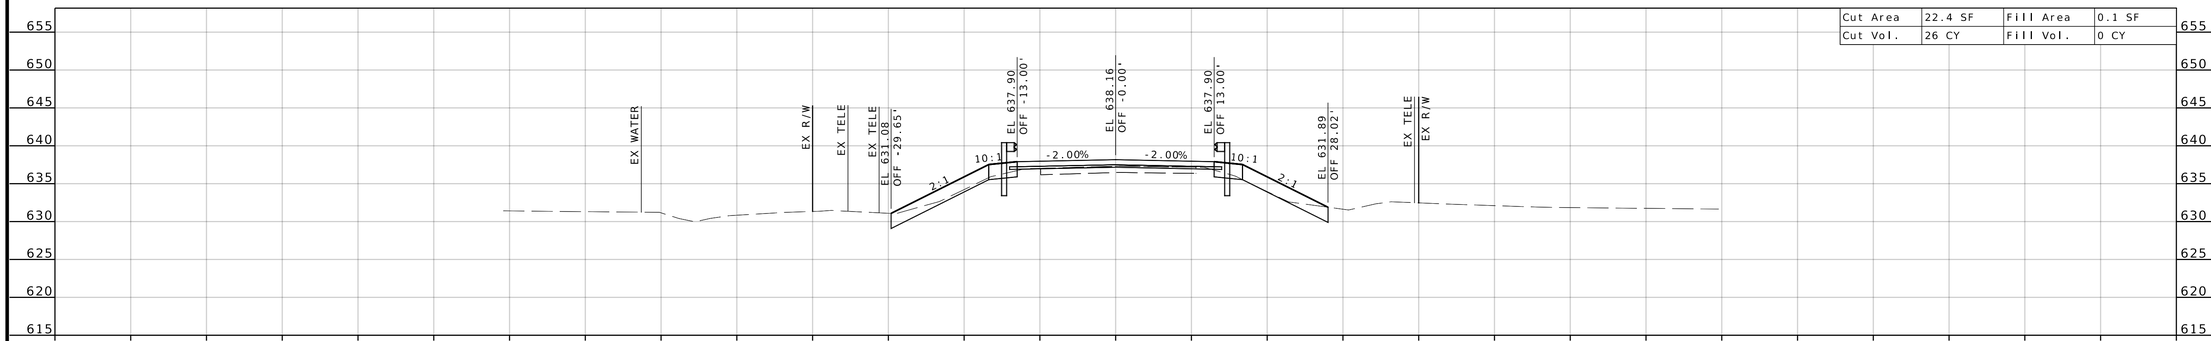

STA 191+00.00

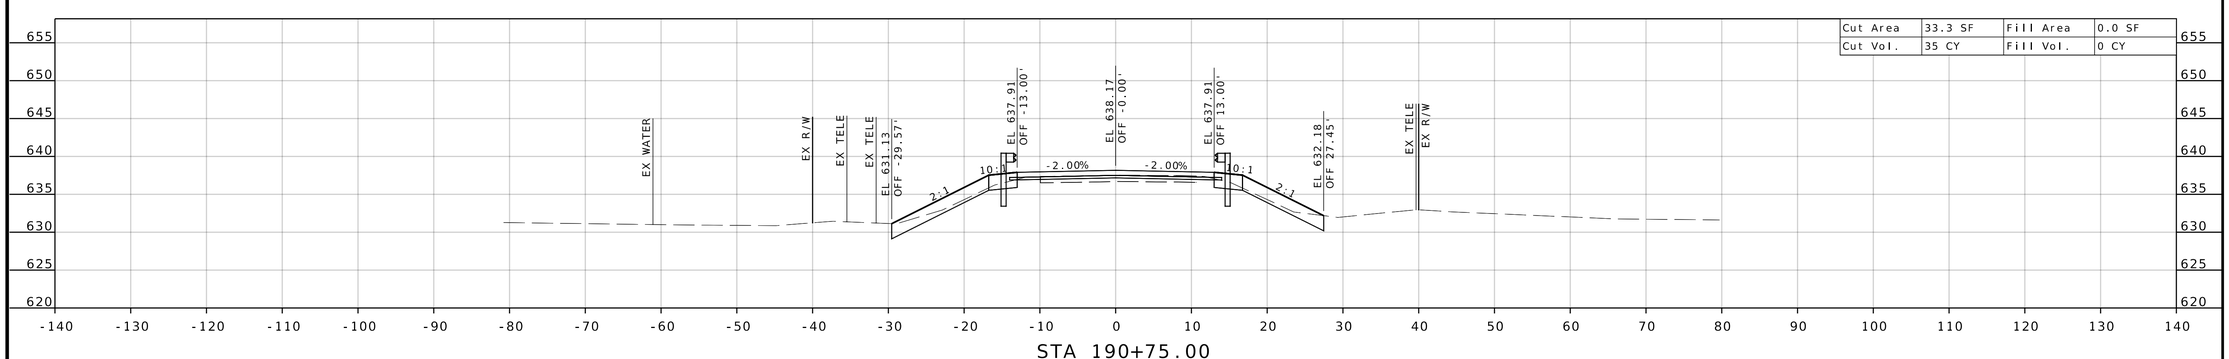

STA 190+75.00

MARGARET ANN BRUNS
NUMBER PE-2010000798
STATE OF MISSOURI
PROFESSIONAL ENGINEER
09/28/2026 1:59:39 PM
Margaret Ann Bruns - Civil
MO PE-2010000798

DATE PREPARED
9/27/2026

ROUTE	STATE
240	MO

DISTRICT	SHEET NO.
CD	3

COUNTY
HOWARD

JOB NO.
JCD0137

CONTRACT ID.

PROJECT NO.

BRIDGE NO.


DESCRIPTION	DATE

IF A SEAL IS PRESENT ON THIS SHEET IT HAS BEEN ELECTRONICALLY SEALED AND DATED.

MISSOURI HIGHWAYS AND TRANSPORTATION COMMISSION
105 WEST CAPITOL
JEFFERSON CITY, MO 65102
1-888-ASK-MODOT (1-888-275-6636)

EFK•Moen
Civil Engineering Design
1355 North Highway Dr
Suite 200 MO 63026
St. Louis,
Phone 314-394-3100
Fax 314-394-3199
Missouri Certificate of Authority: 001578


O:\2021R2\MoDOT_ORD_v10.10.01.03\23030 MoDOT JCD0137 Route 240\DGN\Roadway\Final\Plotsheets\XS sheets - OPEN WITH R3\XS_01-08_JCD0137_i10_R3.dgn 7:52:23 PM 9/27/2026

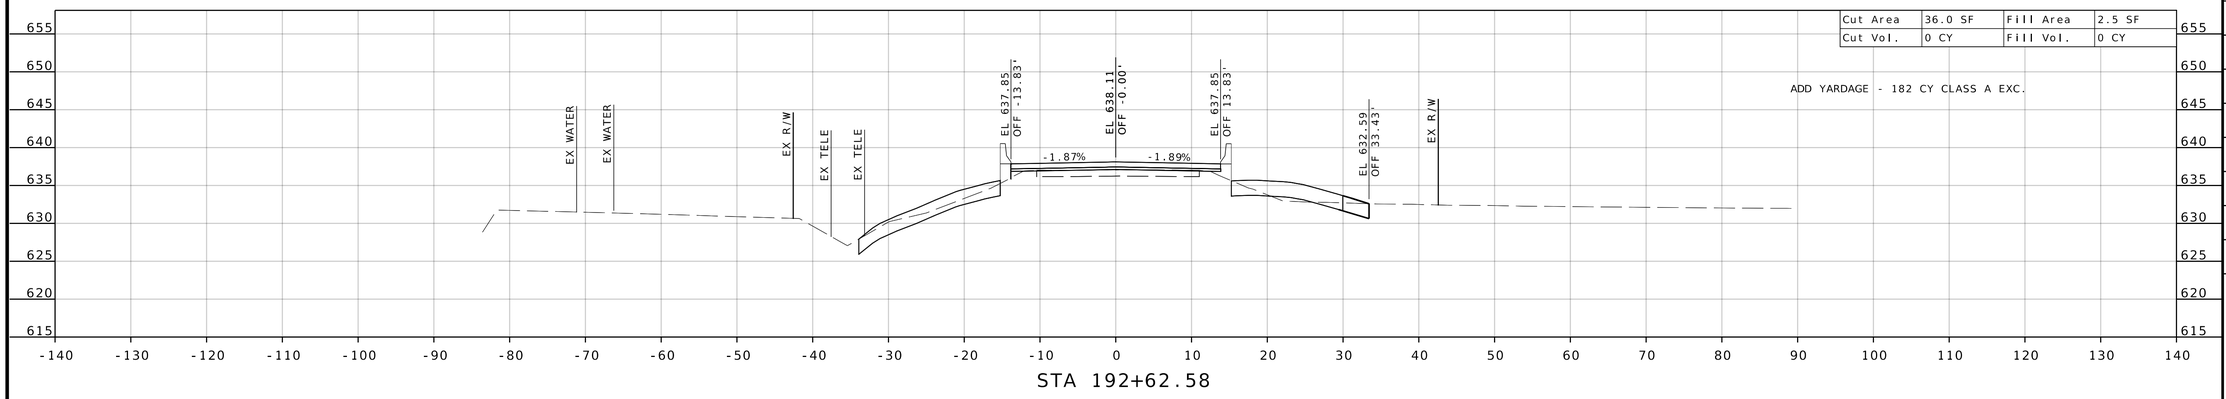

Cut Area	36.0 SF	Fill Area	2.5 SF
Cut Vol.	0 CY	Fill Vol.	0 CY

ADD YARDAGE - 182 CY CLASS A EXC.


STA 192+62.58

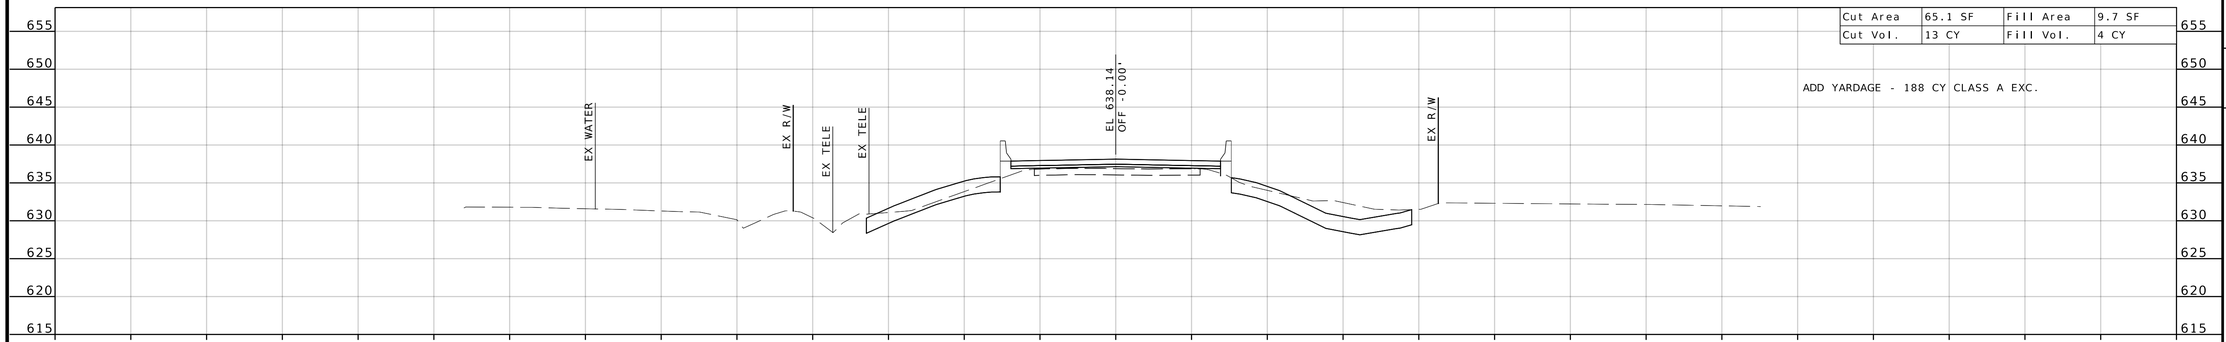

Cut Area	65.1 SF	Fill Area	9.7 SF
Cut Vol.	13 CY	Fill Vol.	4 CY

ADD YARDAGE - 188 CY CLASS A EXC.

STA 191+54.92

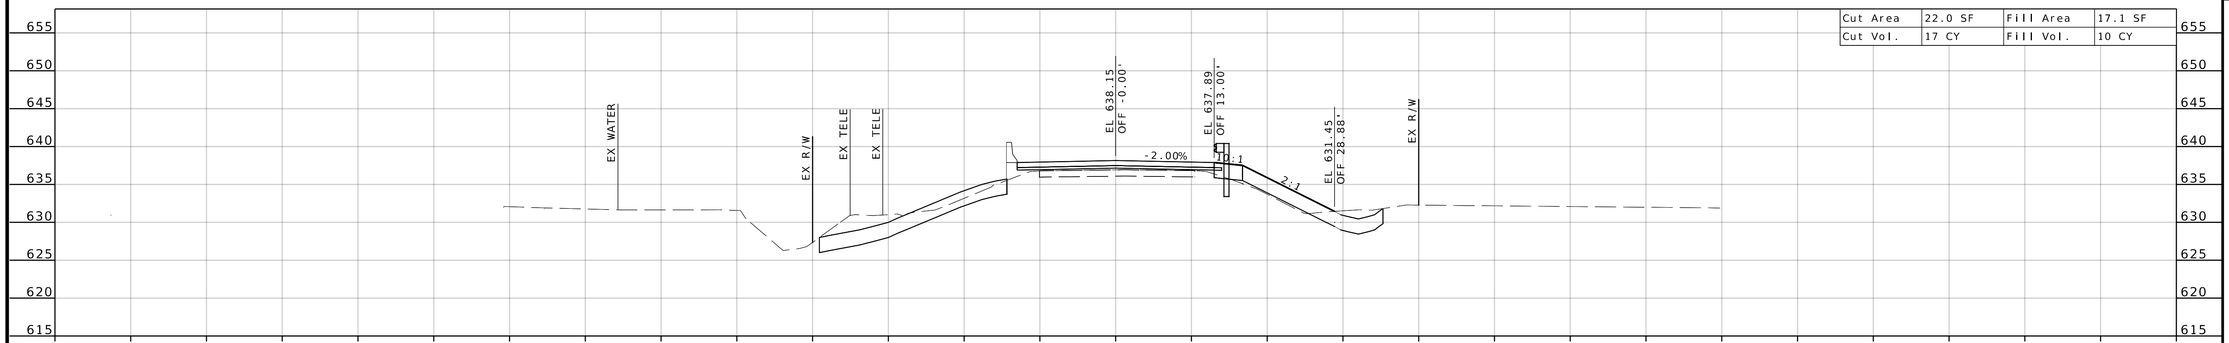

Cut Area	22.0 SF	Fill Area	17.1 SF
Cut Vol.	17 CY	Fill Vol.	10 CY

STA 191+50.00

STATE OF MISSOURI
PROFESSIONAL ENGINEER
MARGARET ANN BRUNS
NUMBER PE-2010000798

09/28/2026 1:59:39 PM
Margaret Ann Bruns - Civil
MO PE-2010000798

DATE PREPARED
9/27/2026

ROUTE	STATE
240	MO
DISTRICT	SHEET NO.
CD	4

COUNTY
HOWARD

JOB NO.
JCD0137

CONTRACT ID.

PROJECT NO.

BRIDGE NO.

DESCRIPTION


DATE

IF A SEAL IS PRESENT ON THIS SHEET IT HAS BEEN ELECTRONICALLY SEALED AND DATED.


MISSOURI HIGHWAYS AND TRANSPORTATION COMMISSION

105 WEST CAPITOL
JEFFERSON CITY, MO 65102
1-888-ASK-MODOT (1-888-275-6636)


EFK•Moen
Civil Engineering Design
1355 North Highway Dr
Suite 200
St. Louis, MO 63026
Phone 314-394-3100
Fax 314-394-3199
Missouri Certificate of Authority: 001578

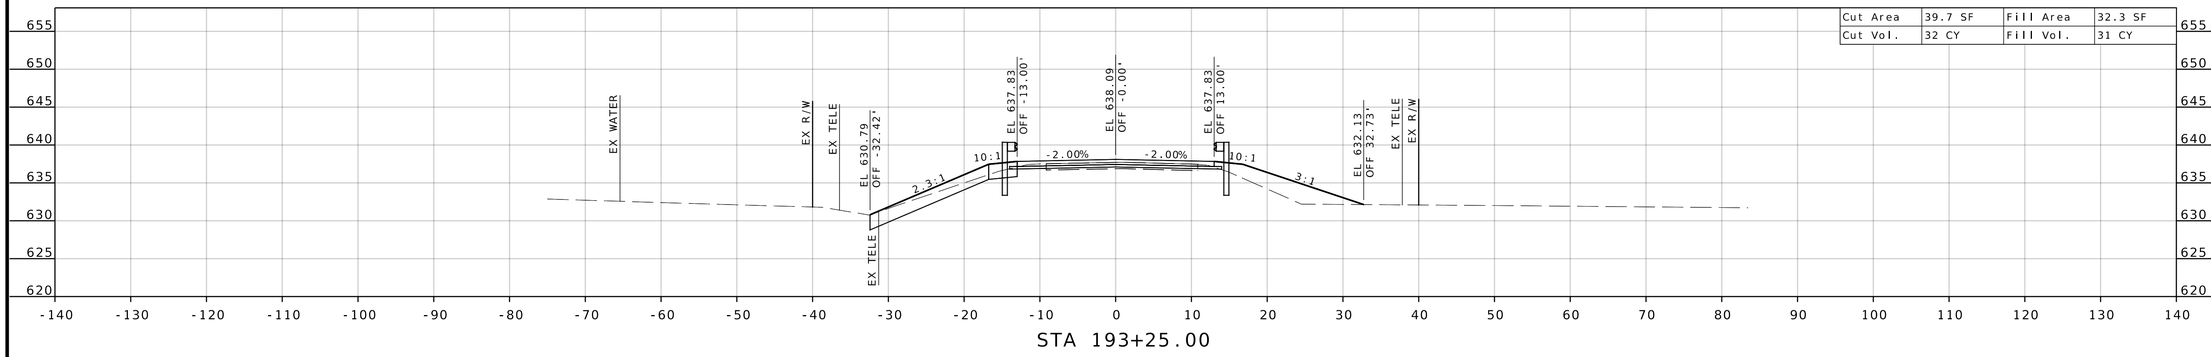

STA 193+25.00

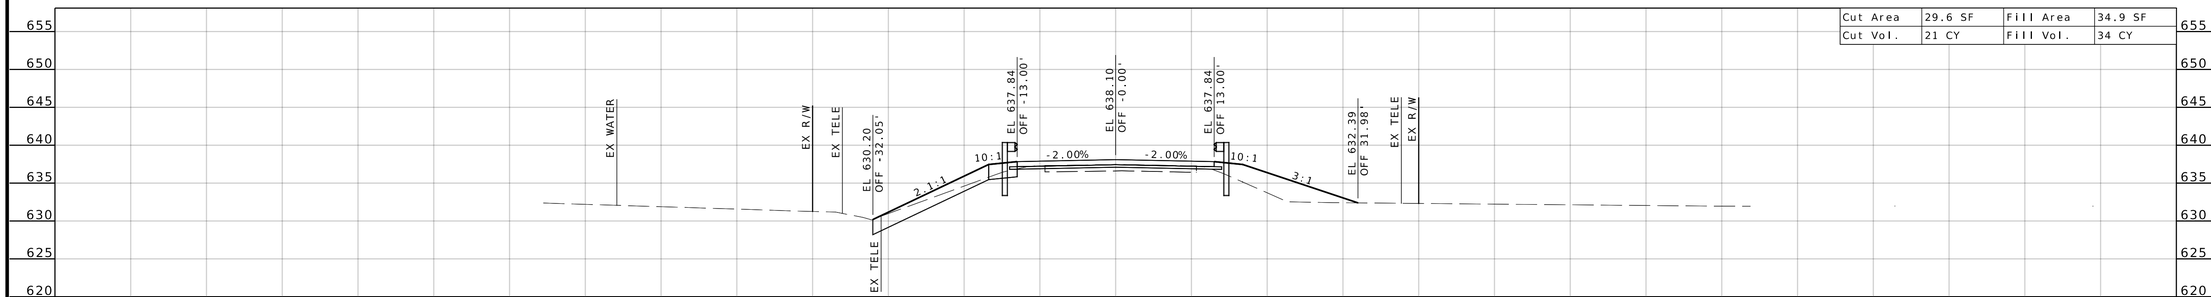

STA 193+00.00

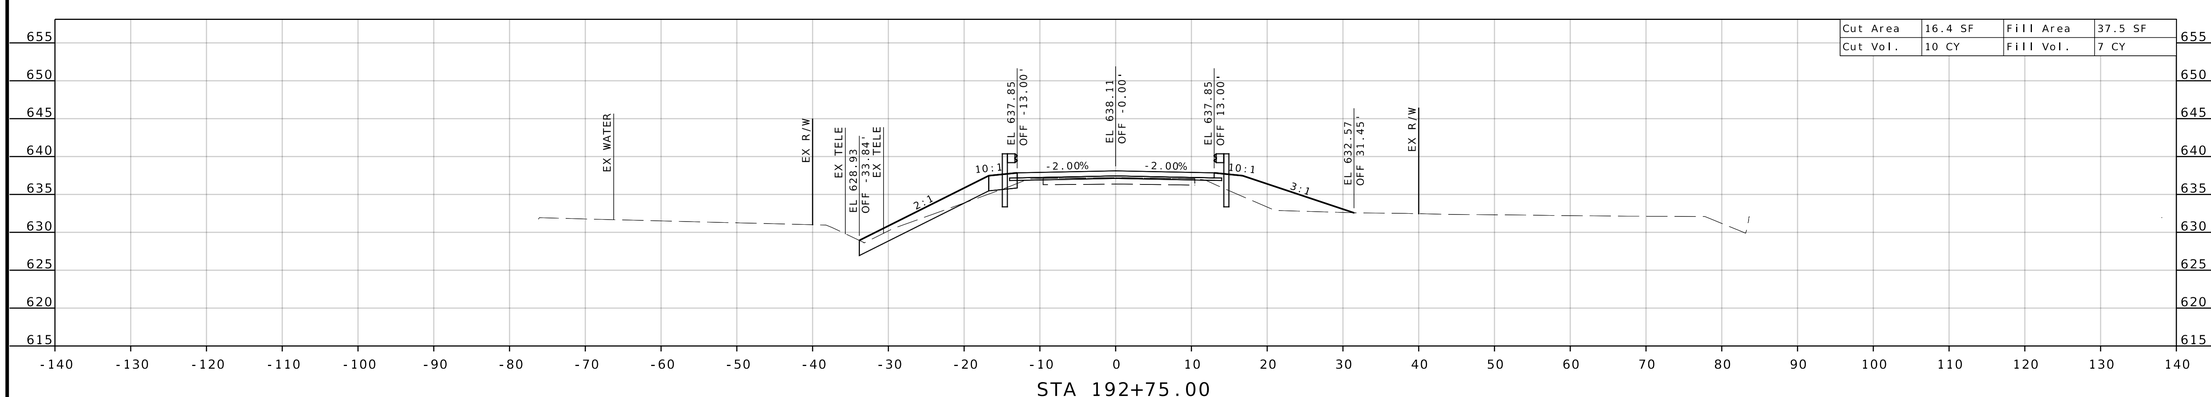

STA 192+75.00

MARGARET ANN BRUNS
NUMBER PE-2010000798
STATE OF MISSOURI
PROFESSIONAL ENGINEER

09/28/2026 1:59:39 PM
Margaret Ann Bruns - Civil
MO PE-2010000798

DATE PREPARED
9/27/2026

ROUTE	STATE
240	MO
DISTRICT	SHEET NO.
CD	5

COUNTY
HOWARD

JOB NO.
JCD0137

CONTRACT ID.

PROJECT NO.


BRIDGE NO.

IF A SEAL IS PRESENT ON THIS SHEET IT HAS BEEN ELECTRONICALLY SEALED AND DATED.


DESCRIPTION	DATE

MISSOURI HIGHWAYS AND TRANSPORTATION COMMISSION
105 WEST CAPITOL
JEFFERSON CITY, MO 65102
1-888-ASK-MODOT (1-888-275-6636)


EFK•Moen
Civil Engineering Design
1355 North Highway Dr
Suite 200
St. Louis, MO 63026
Phone 314-394-3100
Fax 314-394-3199
Missouri Certificate of Authority: 001578

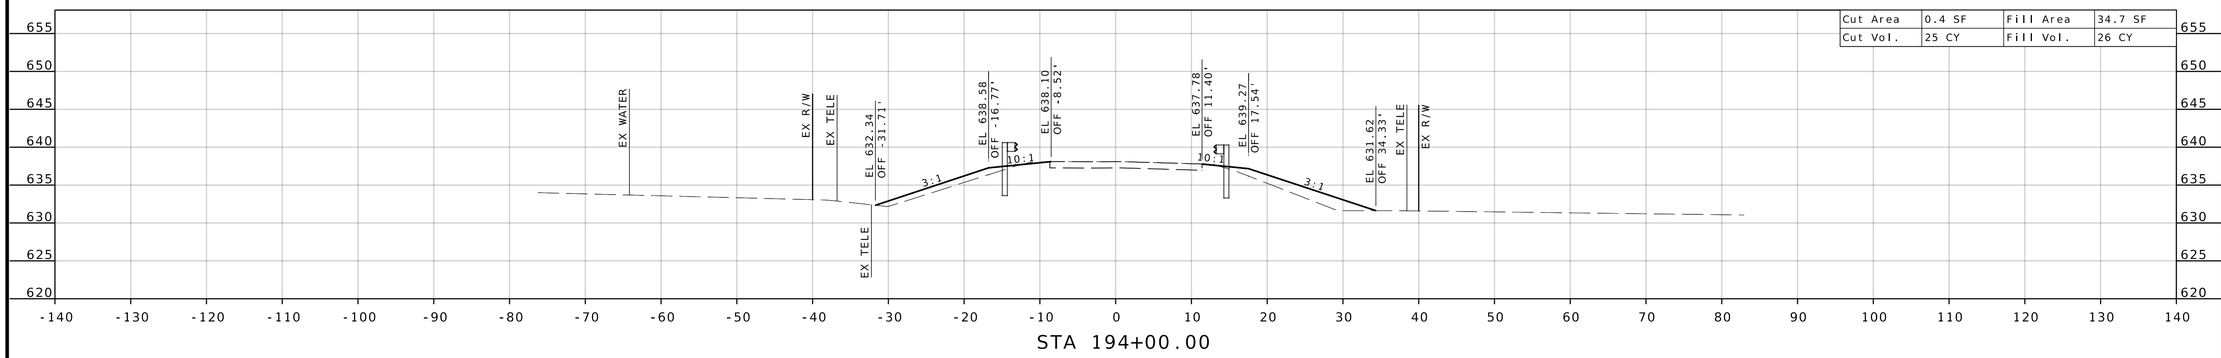

STA 194+00.00

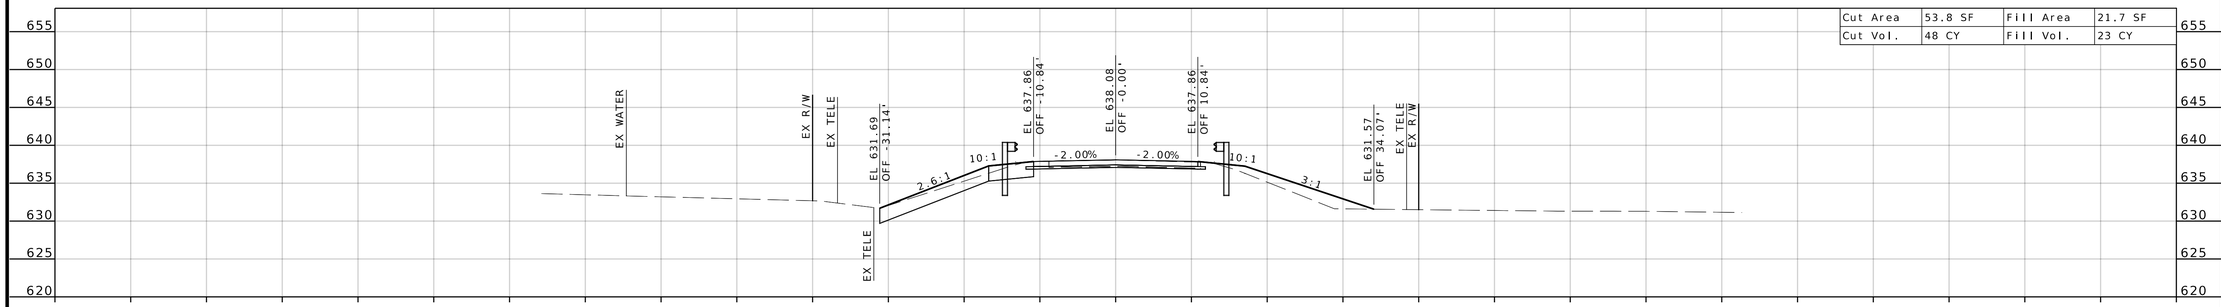

STA 193+75.00

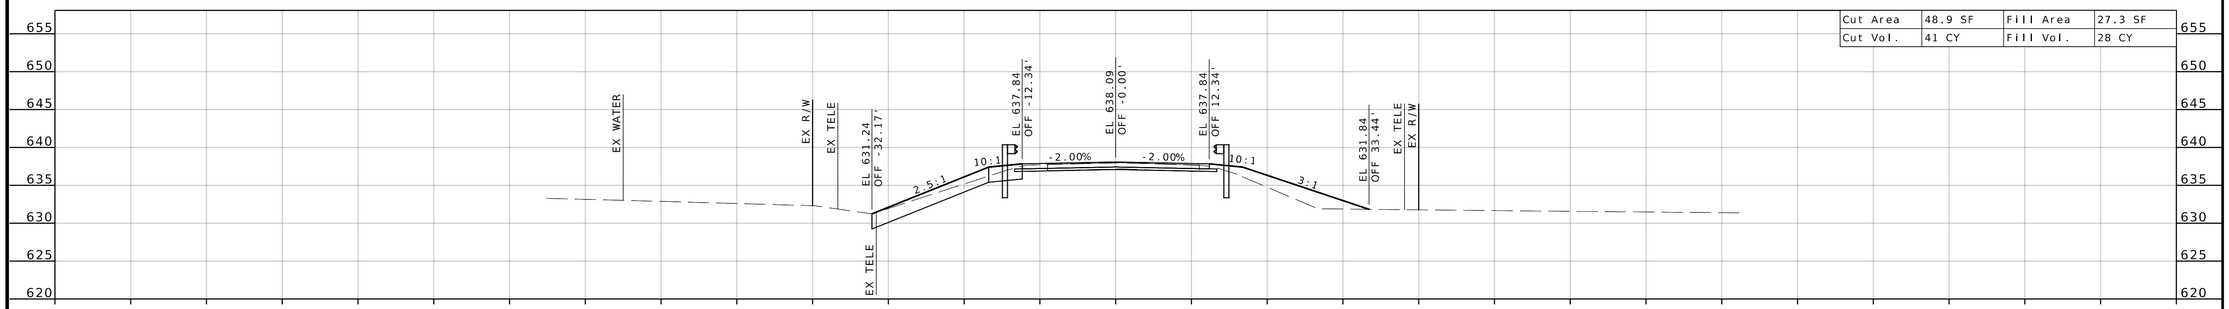

STA 193+50.00

MARGARET ANN BRUNS
NUMBER PE-2010000798
STATE OF MISSOURI
PROFESSIONAL ENGINEER

09/28/2026 1:59:39 PM
Margaret Ann Bruns - Civil
MO PE-2010000798

DATE PREPARED
9/27/2026

ROUTE	STATE
240	MO
DISTRICT	SHEET NO.
CD	6

COUNTY
HOWARD

JOB NO.
JCD0137

CONTRACT ID.

PROJECT NO.

BRIDGE NO.


DESCRIPTION	DATE

IF A SEAL IS PRESENT ON THIS SHEET IT HAS BEEN ELECTRONICALLY SEALED AND DATED.


MISSOURI HIGHWAYS AND TRANSPORTATION COMMISSION

105 WEST CAPITOL
JEFFERSON CITY, MO 65102
1-888-ASK-MODOT (1-888-275-6636)


EFK•Moen
Civil Engineering Design
1355 North Highway Dr
Suite 200
St. Louis, MO 63026
Phone 314-394-3100
Fax 314-394-3199
Missouri Certificate of Authority: 001578

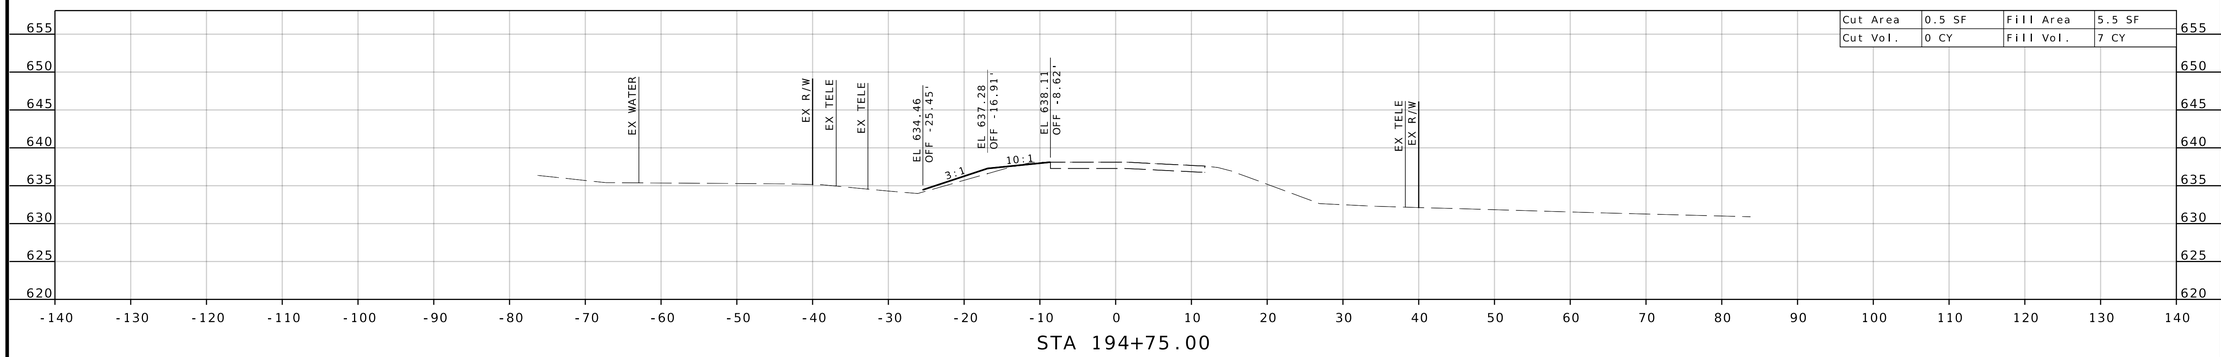

STA 194+75.00

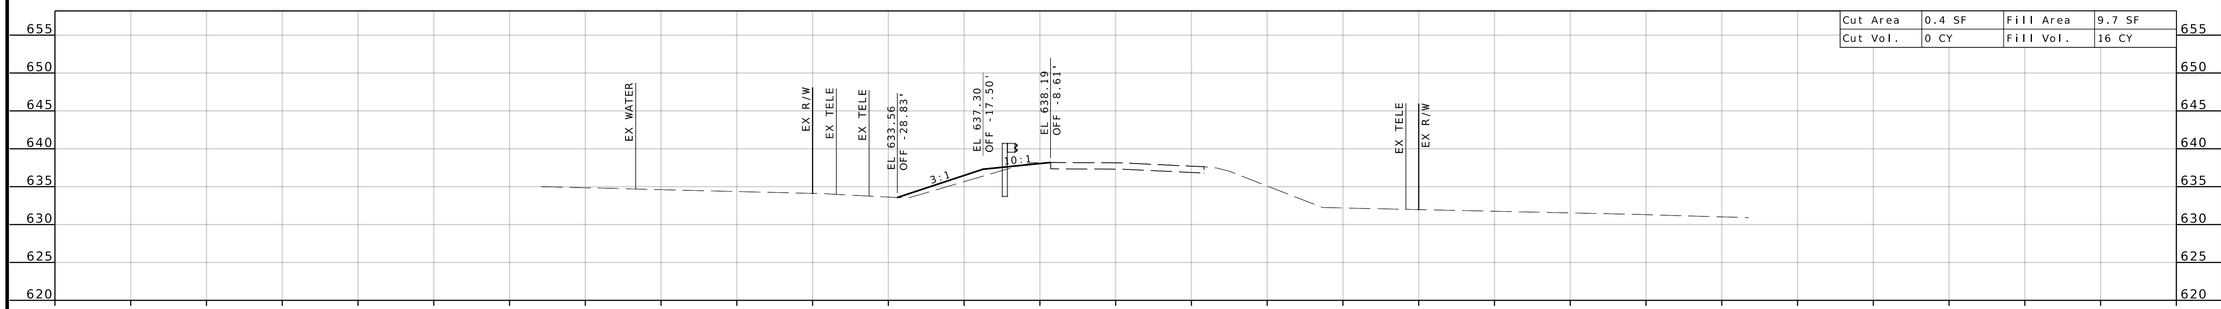

STA 194+50.00

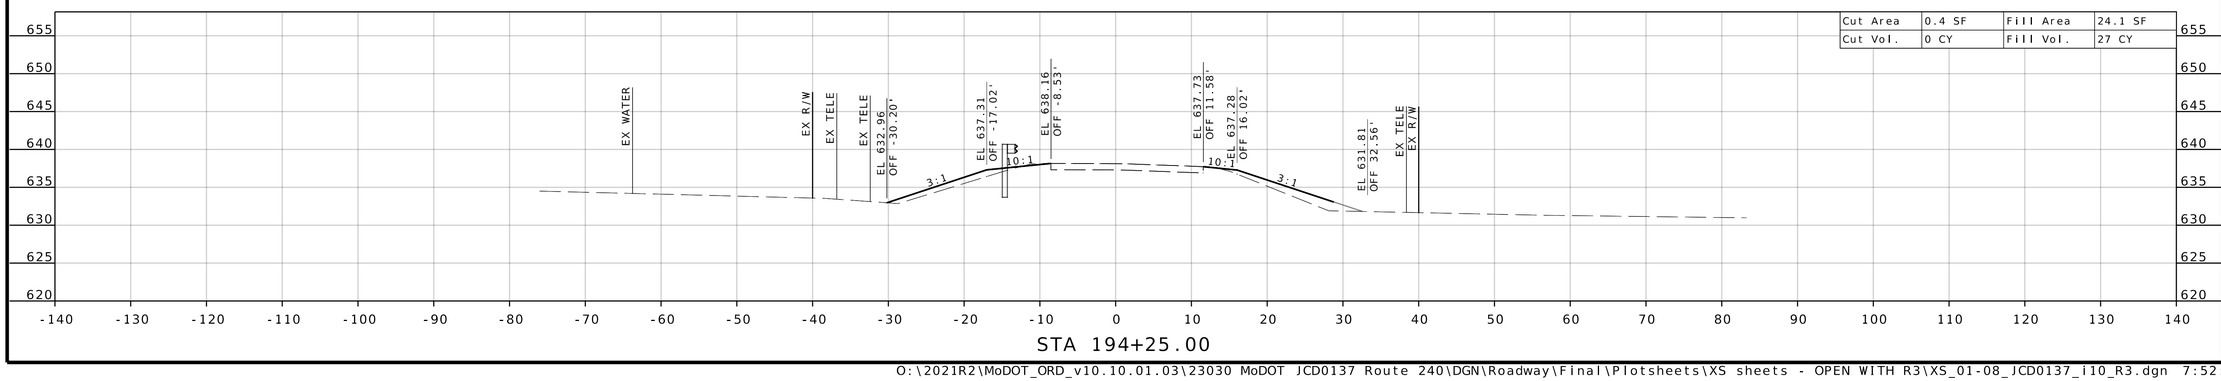

STA 194+25.00

STATE OF MISSOURI
MARGARET ANN BRUNS
NUMBER PE-2010000798
PROFESSIONAL ENGINEER

09/28/2026 1:59:39 PM
Margaret Ann Bruns - Civil
MO PE-2010000798

DATE PREPARED
9/27/2026

ROUTE	STATE
240	MO
DISTRICT	SHEET NO.
CD	7

COUNTY
HOWARD

JOB NO.
JCD0137

CONTRACT ID.

PROJECT NO.

BRIDGE NO.


DESCRIPTION	DATE

IF A SEAL IS PRESENT ON THIS SHEET IT HAS BEEN ELECTRONICALLY SEALED AND DATED.

MISSOURI HIGHWAYS AND TRANSPORTATION COMMISSION

105 WEST CAPITOL
JEFFERSON CITY, MO 65102
1-888-ASK-MODOT (1-888-275-6636)

EFK•Moen
Civil Engineering Design
1355 North Highway Dr
Suite 200
St. Louis, MO 63026
Phone 314-394-3100
Fax 314-394-3199
Missouri Certificate of Authority: 001578

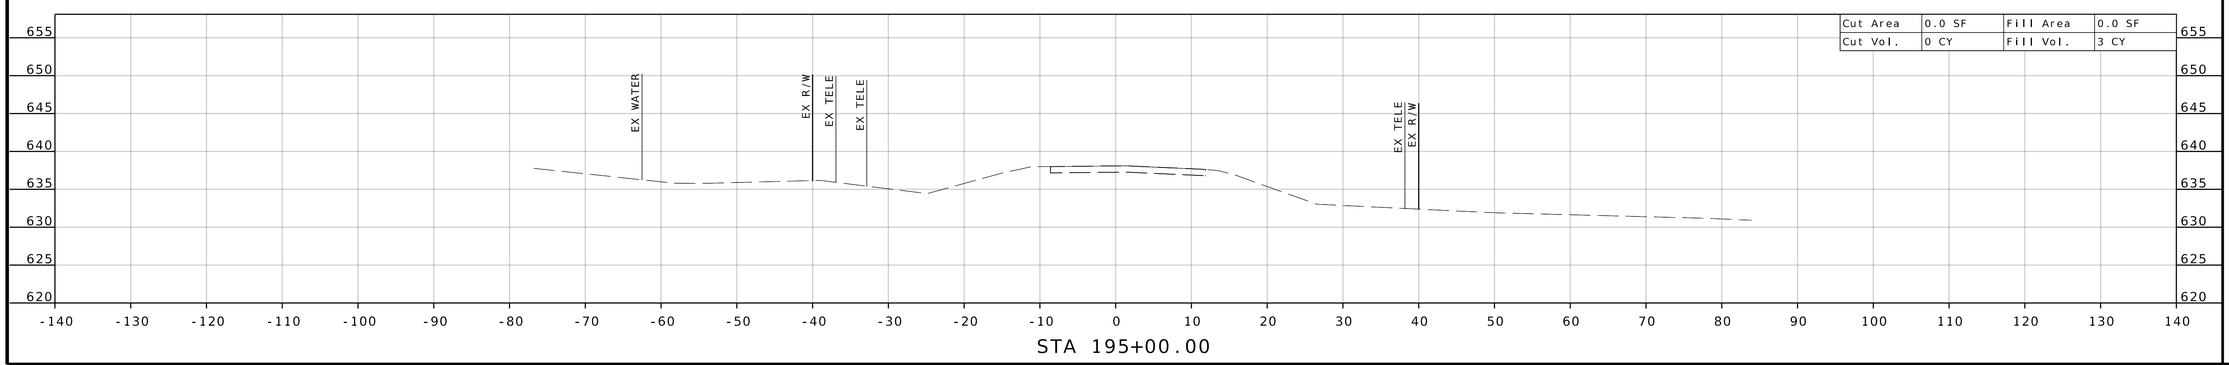

Cut Area	0.0 SF	Fill Area	0.0 SF
Cut Vol.	0 CY	Fill Vol.	3 CY

STATE OF MISSOURI
MARGARET ANN BRUNS
NUMBER PE-2010000798
PROFESSIONAL ENGINEER

09/28/2026 1:59:39 PM
Margaret Ann Bruns - Civil
MO PE-2010000798

DATE PREPARED
9/27/2026

ROUTE	STATE
240	MO

DISTRICT	SHEET NO.
CD	8

COUNTY
HOWARD

JOB NO.
JCD0137

CONTRACT ID.

PROJECT NO.

BRIDGE NO.

DESCRIPTION	DATE

IF A SEAL IS PRESENT ON THIS SHEET IT HAS BEEN ELECTRONICALLY SEALED AND DATED.

MISSOURI HIGHWAYS AND TRANSPORTATION COMMISSION

105 WEST CAPITOL
JEFFERSON CITY, MO 65102
1-888-ASK-MODOT (1-888-275-6636)

EFK•Moen
Civil Engineering Design
1355 North Highway Dr
Suite 200
St. Louis, MO 63026
Phone 314-394-3100
Fax 314-394-3199
Missouri Certificate of Authority: 001578