

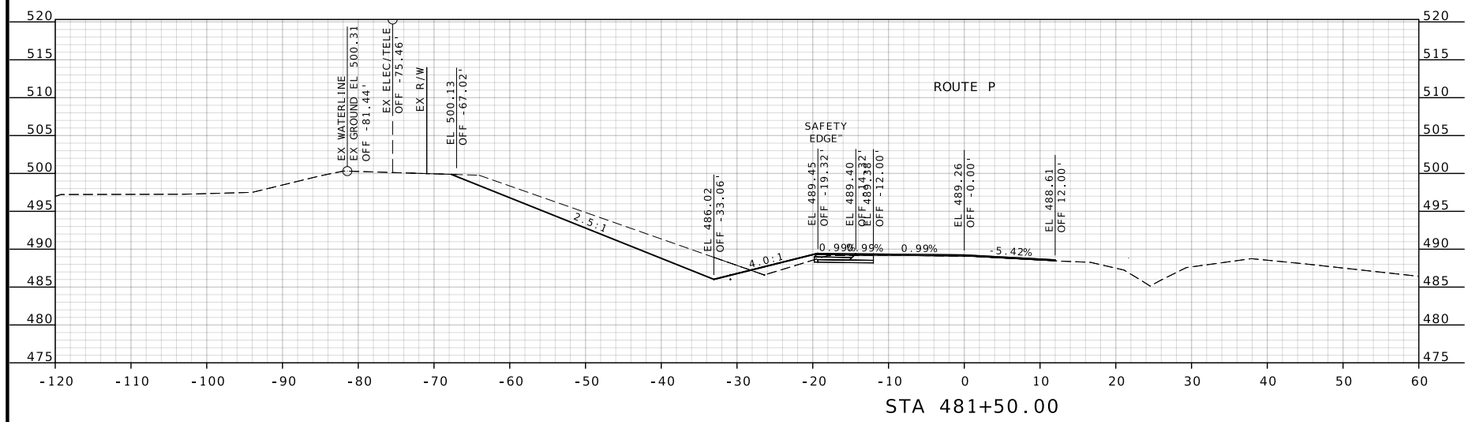


STA 481+50.00

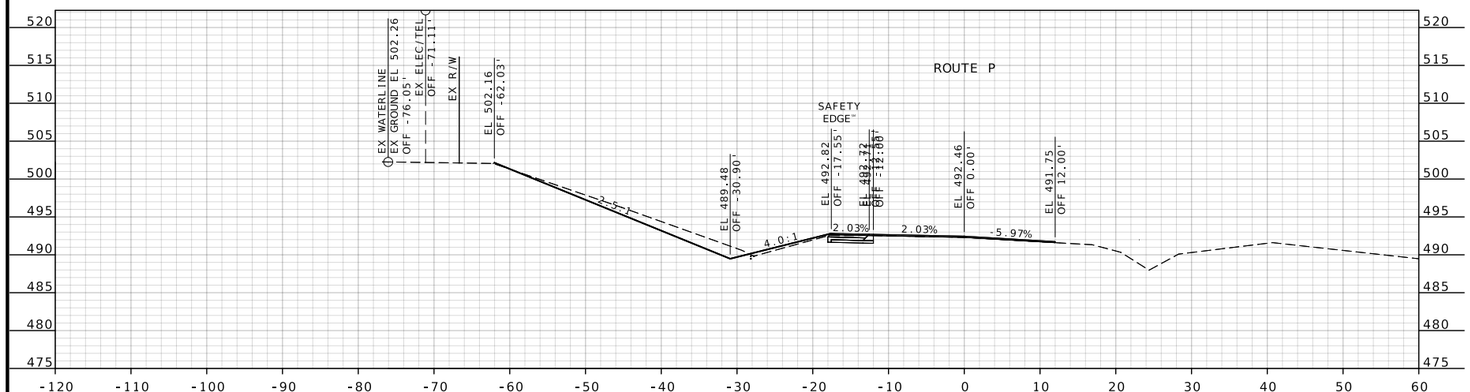

STA 481+00.00

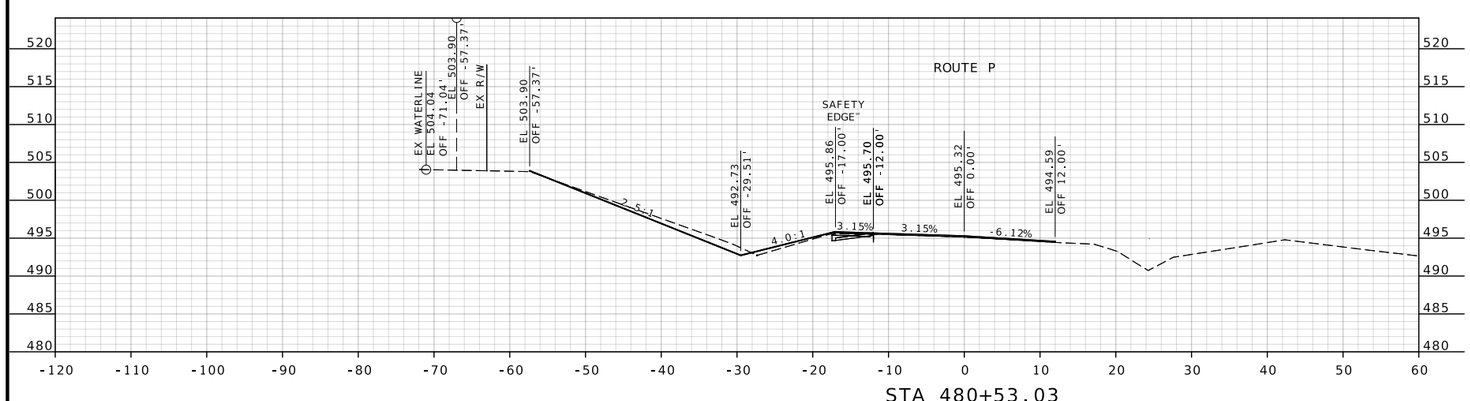

STA 480+53.03

STATE OF MISSOURI
MICHAEL EDWARD BLATTNER
NUMBER PE-2008019525
PROFESSIONAL ENGINEER

09/29/2026 3:11:20 PM
MICHAEL EDWARD BLATTNER - CIVIL
MO-PE-2008019525

DATE PREPARED
9/29/2026

ROUTE	STATE
P	MO
DISTRICT	SHEET NO.
SL	1

COUNTY
ST. CHARLES

JOB NO.
J6S3666

CONTRACT ID.

PROJECT NO.


BRIDGE NO.


DATE	DESCRIPTION

MISSOURI HIGHWAYS AND TRANSPORTATION COMMISSION

105 WEST CAPITOL
JEFFERSON CITY, MO 65102
1-888-ASK-MODOT (1-888-275-6636)

CROSS SECTIONS
ROUTE P
SHEET 1 OF 9

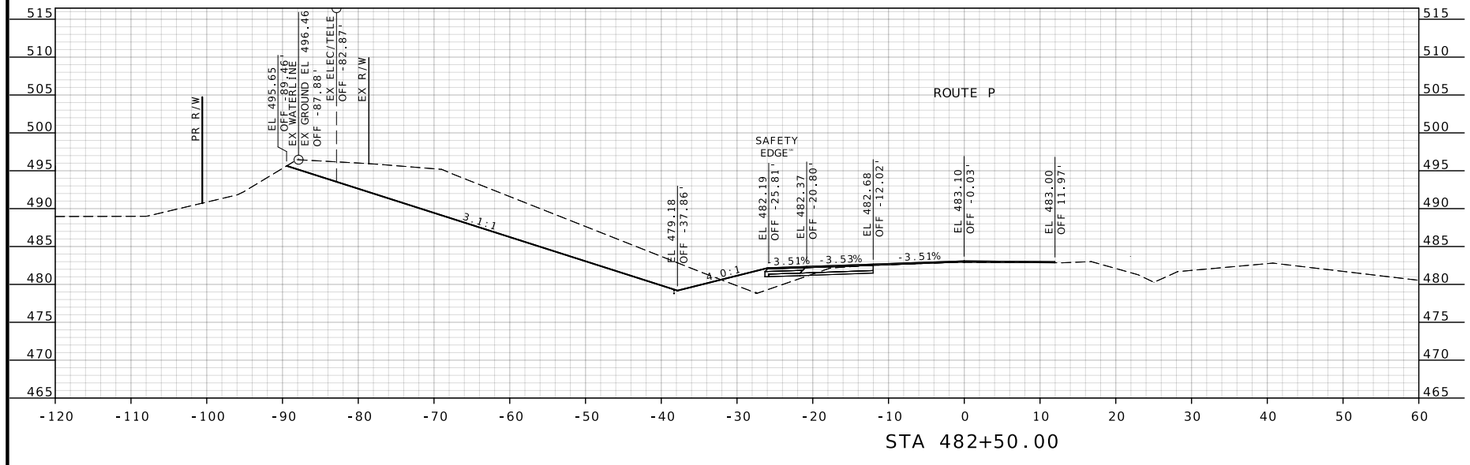

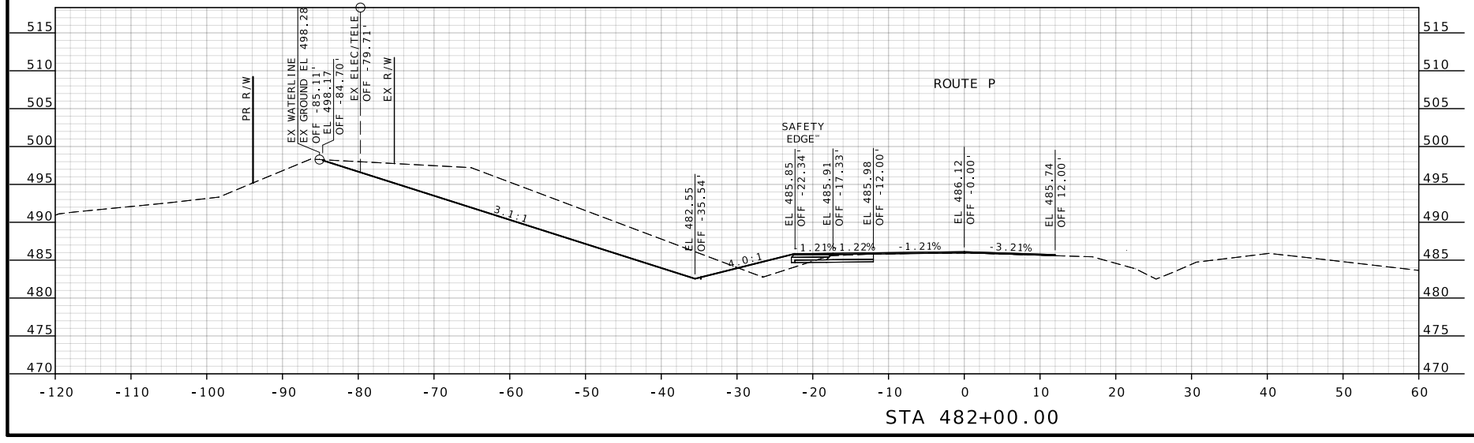

STATE OF MISSOURI
MICHAEL EDWARD BLATTNER
NUMBER PE-2008019525
PROFESSIONAL ENGINEER
09/29/2026 3:12:21 PM
MICHAEL EDWARD BLATTNER - CIVIL
MO-PE-2008019525

DATE PREPARED
9/29/2026

ROUTE	STATE
P	MO
DISTRICT	SHEET NO.
SL	2

COUNTY
ST. CHARLES

JOB NO.
J6S3666

CONTRACT ID.

PROJECT NO.


BRIDGE NO.

DESCRIPTION	DATE


MISSOURI HIGHWAYS AND TRANSPORTATION COMMISSION

105 WEST CAPITOL
JEFFERSON CITY, MO 65102
1-888-ASK-MODOT (1-888-275-6636)

CROSS SECTIONS
ROUTE P
SHEET 2 OF 9

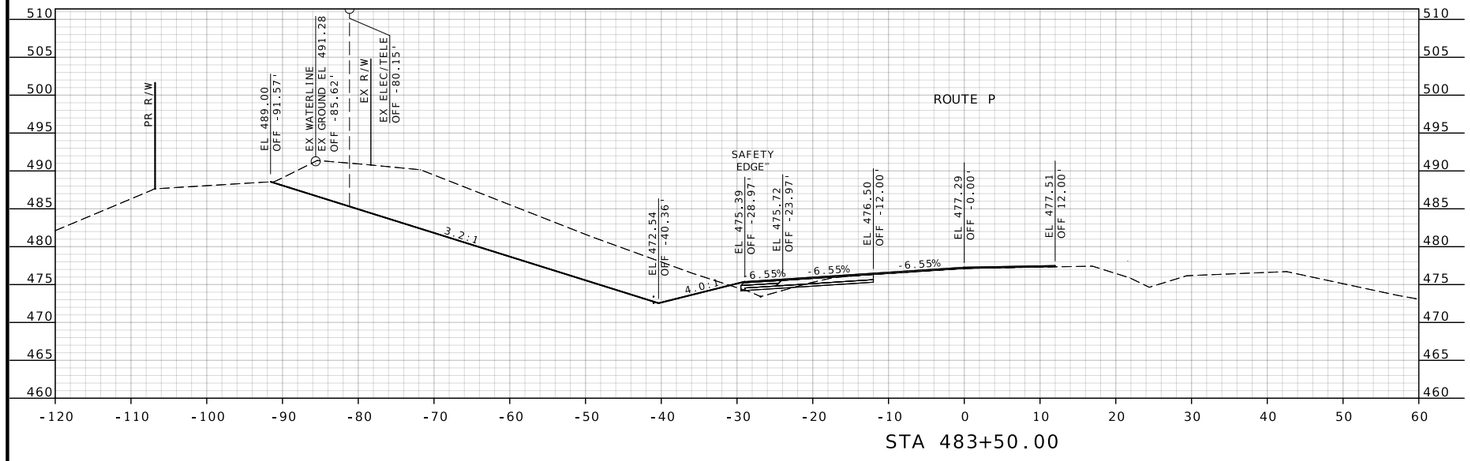

STA 483+50.00

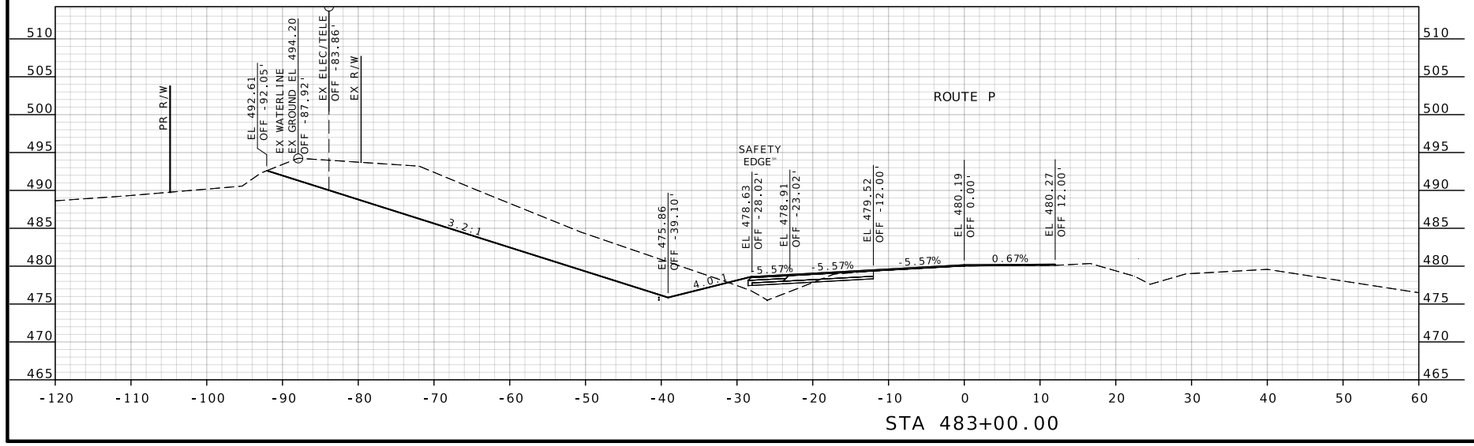

STA 483+00.00

STATE OF MISSOURI
MICHAEL EDWARD BLATTNER
NUMBER PE-2008019525
PROFESSIONAL ENGINEER

09/29/2026 3:13:06 PM
MICHAEL EDWARD BLATTNER - CIVIL
MO-PE-2008019525

DATE PREPARED
9/29/2026

ROUTE	STATE
P	MO
DISTRICT	SHEET NO.
SL	3

COUNTY
ST. CHARLES

JOB NO.
J6S3666

CONTRACT ID.

PROJECT NO.


BRIDGE NO.

DATE	DESCRIPTION


MISSOURI HIGHWAYS AND TRANSPORTATION COMMISSION

105 WEST CAPITOL
JEFFERSON CITY, MO 65102
1-888-ASK-MODOT (1-888-275-6636)


CROSS SECTIONS
ROUTE P
SHEET 3 OF 9

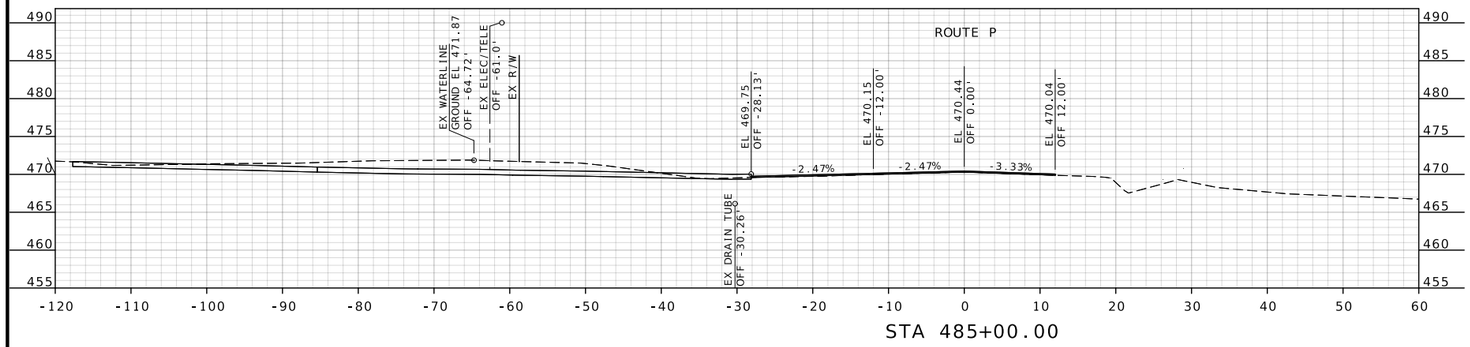

STA 485+00.00

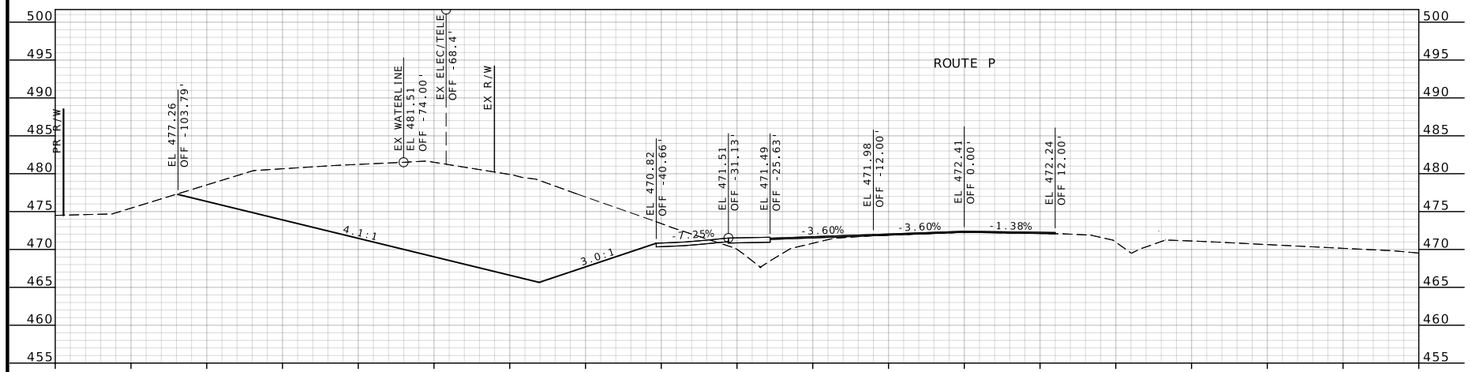

STA 484+50.00

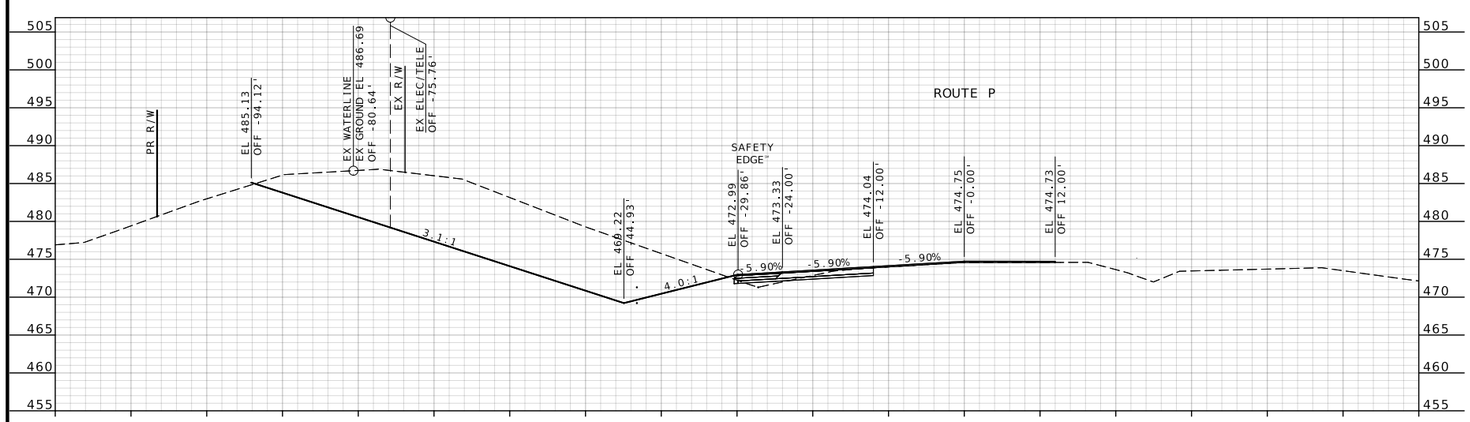

STA 484+00.00

STATE OF MISSOURI
MICHAEL EDWARD BLATTNER
NUMBER PE-2008019525
PROFESSIONAL ENGINEER
DIGITALLY SIGNED BY MICHAEL EDWARD BLATTNER - CIVIL
MO-PE-2008019525

DATE PREPARED
9/29/2026

ROUTE	STATE
P	MO
DISTRICT	SHEET NO.
SL	4

COUNTY
ST. CHARLES

JOB NO.
J6S3666

CONTRACT ID.


PROJECT NO.


BRIDGE NO.


DESCRIPTION	DATE

MISSOURI HIGHWAYS AND TRANSPORTATION COMMISSION
105 WEST CAPITOL
JEFFERSON CITY, MO 65102
1-888-ASK-MODOT (1-888-275-6636)

CROSS SECTIONS
ROUTE P
SHEET 4 OF 9

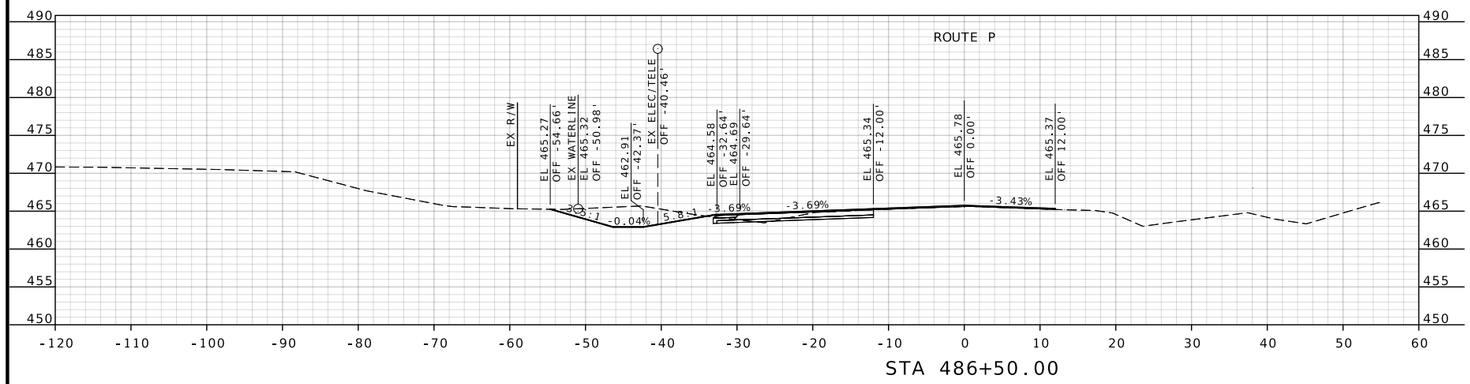

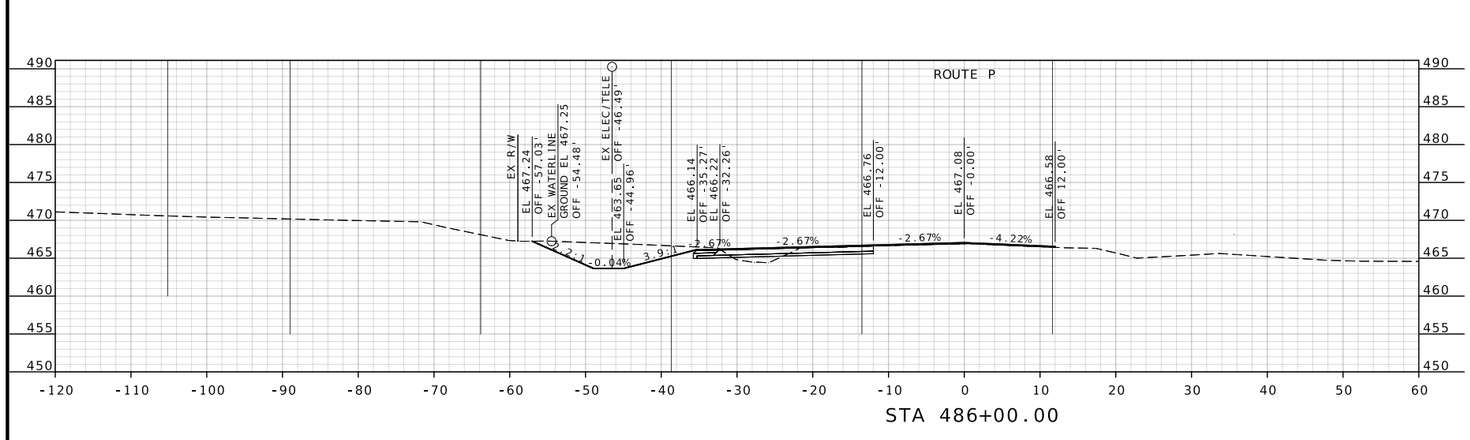

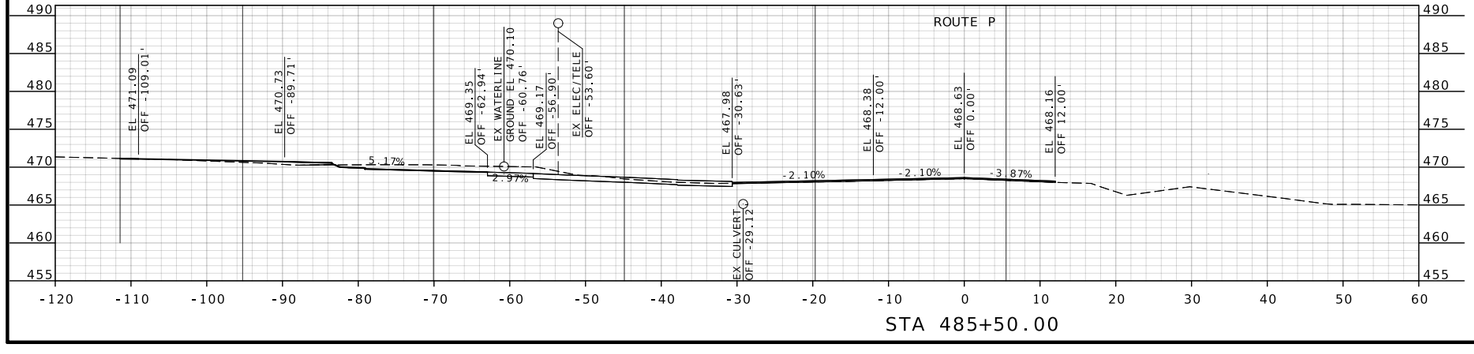

STATE OF MISSOURI
MICHAEL EDWARD BLATTNER
NUMBER PE-2008019525
PROFESSIONAL ENGINEER
09/29/2026 3:15:10 PM
MICHAEL EDWARD BLATTNER - CIVIL
MO-PE-2008019525

DATE PREPARED
9/29/2026

ROUTE	STATE
P	MO

DISTRICT	SHEET NO.
SL	5

COUNTY
ST. CHARLES

JOB NO.
J6S3666

CONTRACT ID.


PROJECT NO.


BRIDGE NO.


DESCRIPTION	DATE

MISSOURI HIGHWAYS AND TRANSPORTATION COMMISSION
105 WEST CAPITOL
JEFFERSON CITY, MO 65102
1-888-ASK-MODOT (1-888-275-6636)

CROSS SECTIONS
ROUTE P
SHEET 5 OF 9

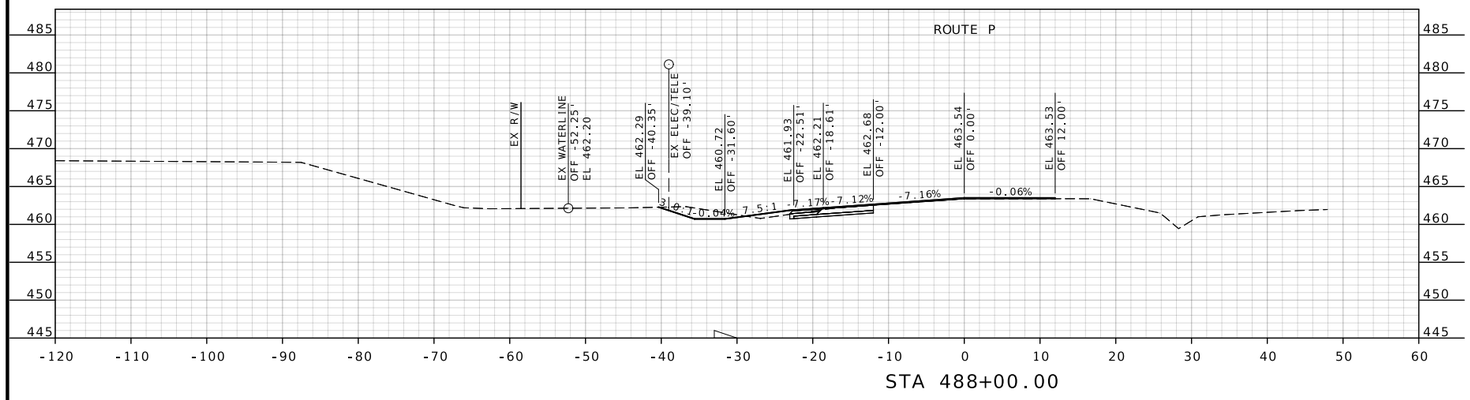

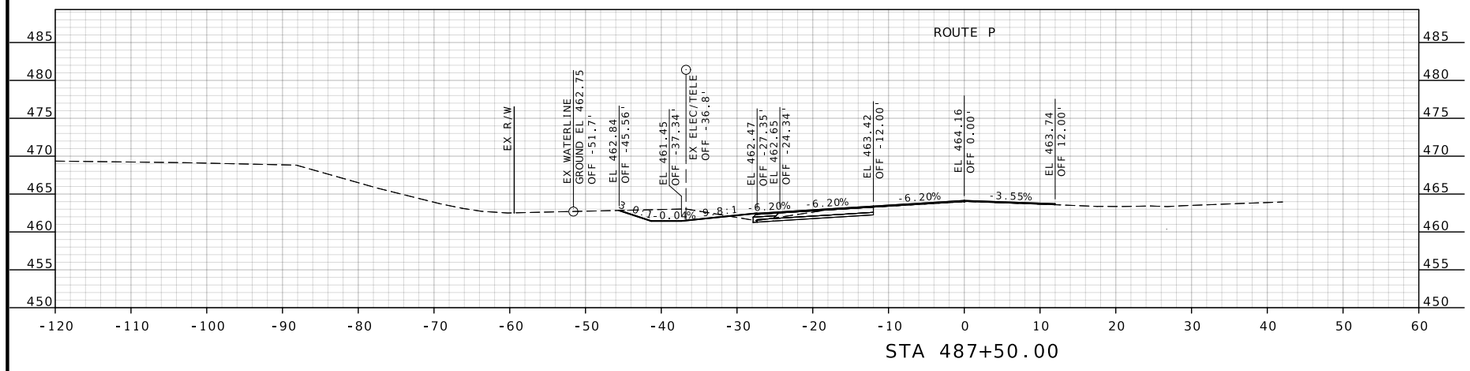

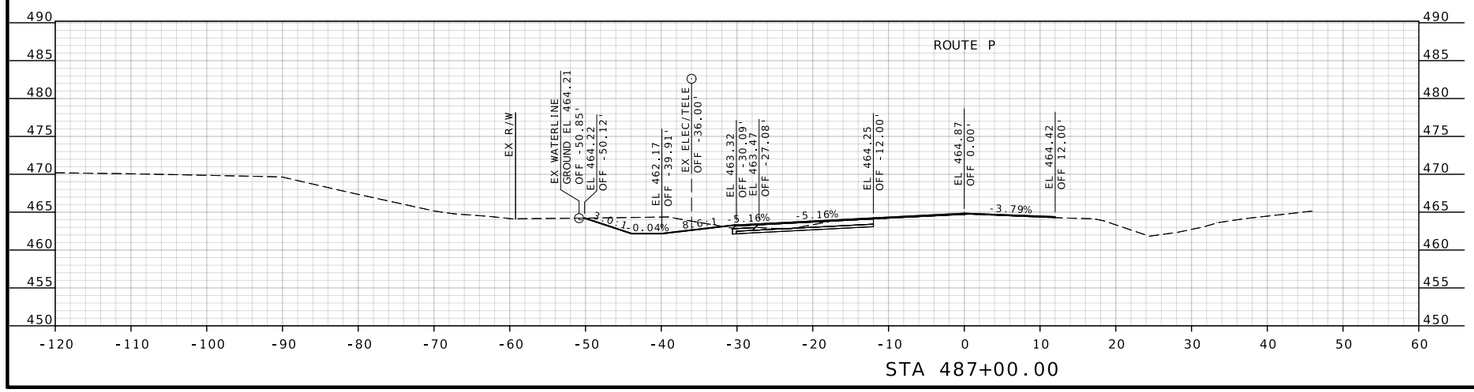

STATE OF MISSOURI
MICHAEL EDWARD BLATTNER
NUMBER PE-2008019525
PROFESSIONAL ENGINEER
09/29/2026 3:15:50 PM
MICHAEL EDWARD BLATTNER - CIVIL
MO-PE-2008019525

DATE PREPARED
9/29/2026

ROUTE	STATE
P	MO

DISTRICT	SHEET NO.
SL	6

COUNTY
ST. CHARLES

JOB NO.
J6S3666

CONTRACT ID.


PROJECT NO.


BRIDGE NO.

DESCRIPTION	DATE

MISSOURI HIGHWAYS AND TRANSPORTATION COMMISSION
105 WEST CAPITOL
JEFFERSON CITY, MO 65102
1-888-ASK-MODOT (1-888-275-6636)

CROSS SECTIONS
ROUTE P
SHEET 6 OF 9

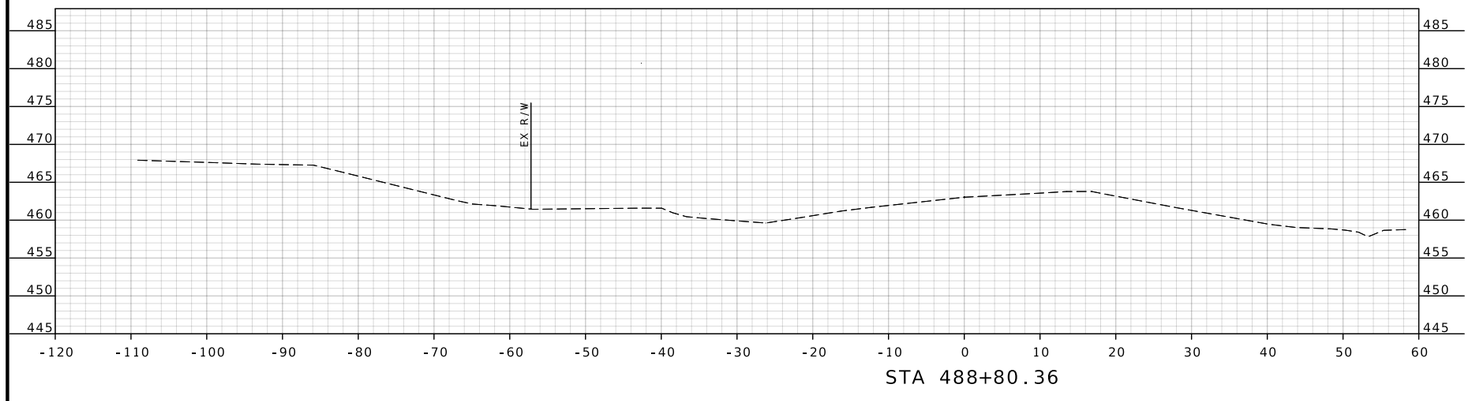

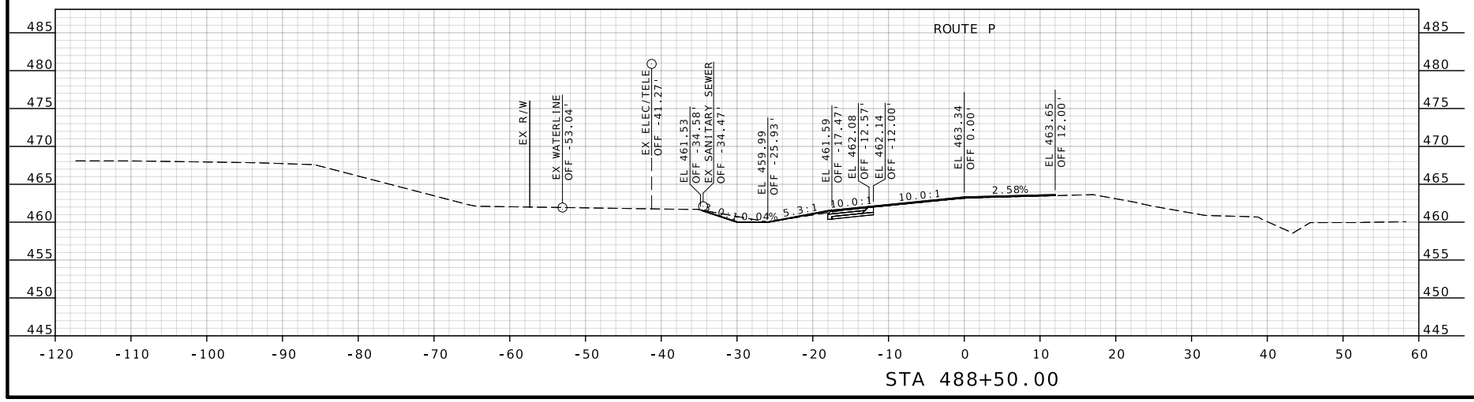

STATE OF MISSOURI
MICHAEL EDWARD BLATTNER
NUMBER PE-2008019525
PROFESSIONAL ENGINEER
09/29/2026 3:16:39 PM
MICHAEL EDWARD BLATTNER - CIVIL
MO-PE-2008019525

DATE PREPARED
9/29/2026

ROUTE	STATE
	MO
DISTRICT	SHEET NO.
SL	7

COUNTY
ST. CHARLES

JOB NO.
J6S3666

CONTRACT ID.


PROJECT NO.


BRIDGE NO.


DESCRIPTION	DATE

MISSOURI HIGHWAYS AND TRANSPORTATION COMMISSION
105 WEST CAPITOL
JEFFERSON CITY, MO 65102
1-888-ASK-MODOT (1-888-275-6636)

CROSS SECTIONS
ROUTE P
SHEET 7 OF 9

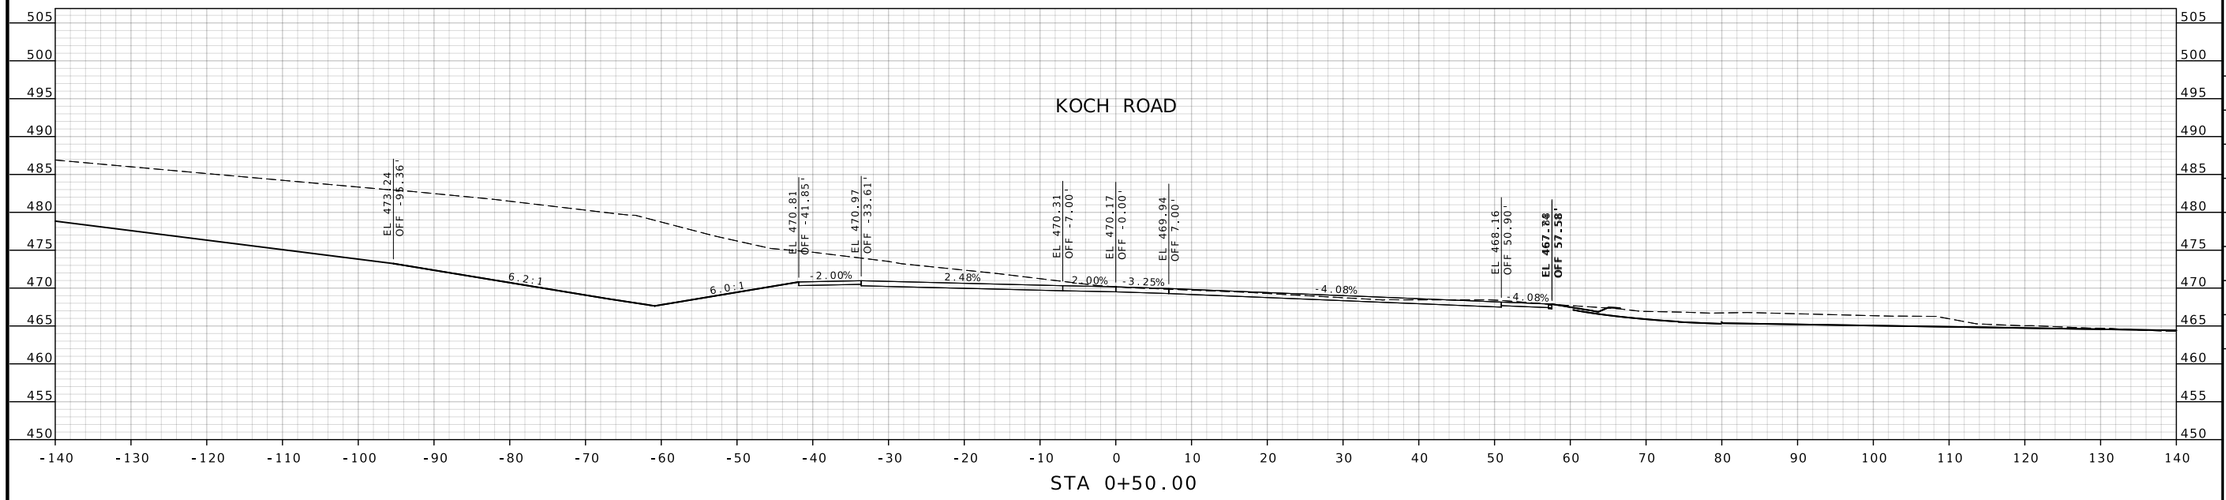

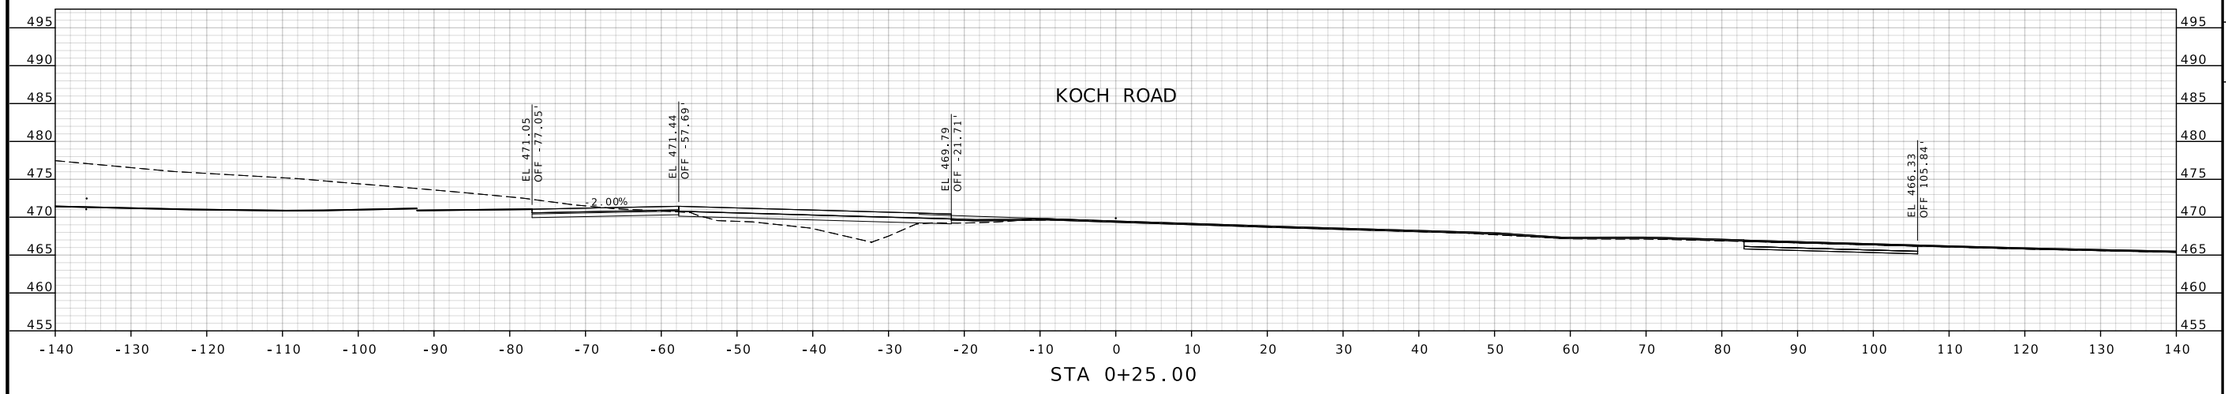

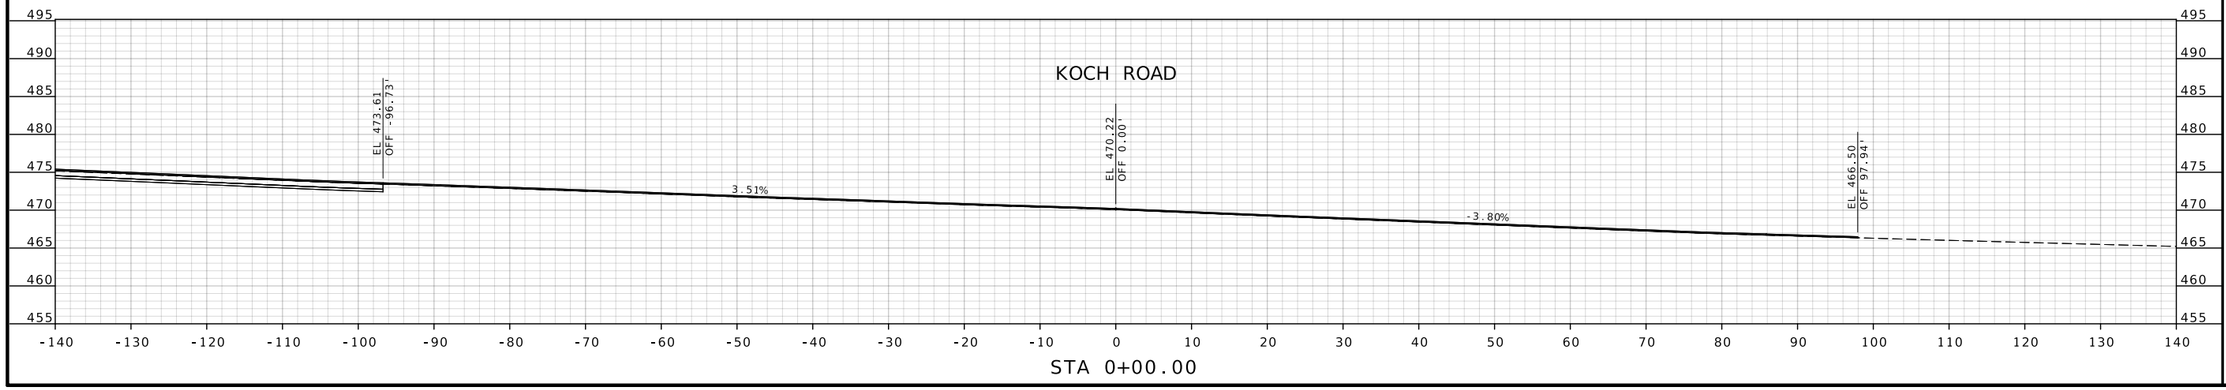

STATE OF MISSOURI
MICHAEL EDWARD BLATTNER
NUMBER PE-2008019525
PROFESSIONAL ENGINEER

09/29/2026 3:17:18 PM
MICHAEL EDWARD BLATTNER - CIVIL
MO-PE-2008019525

DATE PREPARED
9/29/2026

ROUTE	STATE
P	MO
DISTRICT	SHEET NO.
SL	8

COUNTY
ST. CHARLES

JOB NO.
J6S3666

CONTRACT ID.

PROJECT NO.


BRIDGE NO.


DESCRIPTION	DATE


MISSOURI HIGHWAYS AND TRANSPORTATION COMMISSION

105 WEST CAPITOL
JEFFERSON CITY, MO 65102
1-888-ASK-MODOT (1-888-275-6636)

CROSS SECTIONS
ROUTE P
SHEET 8 OF 9

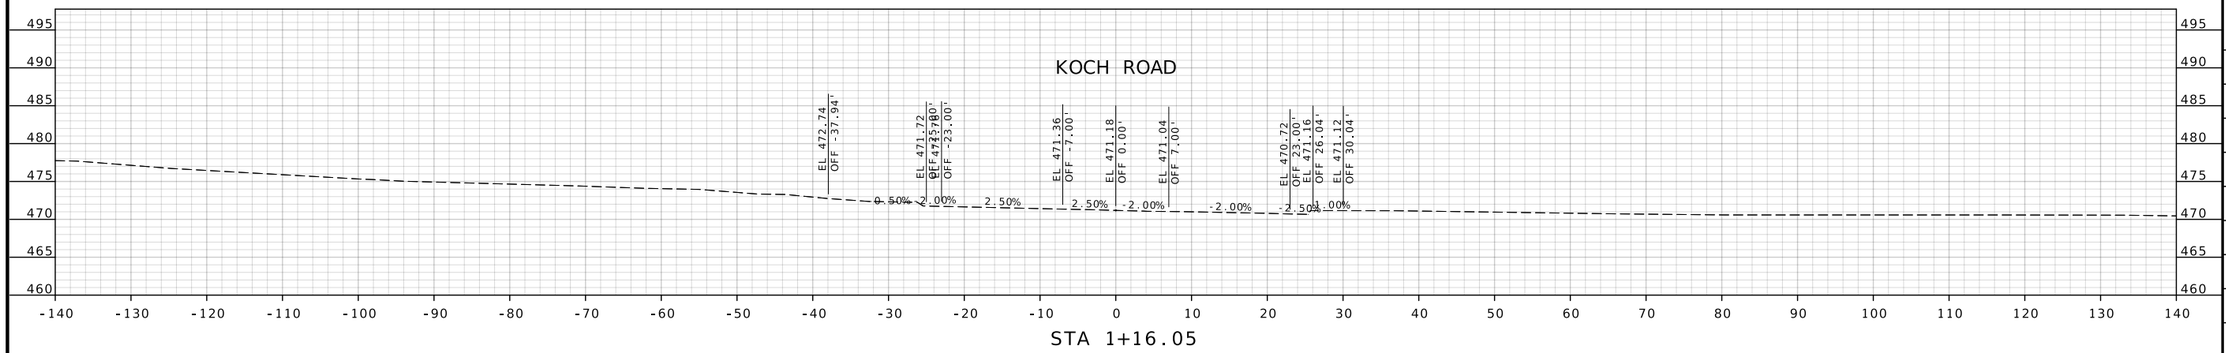

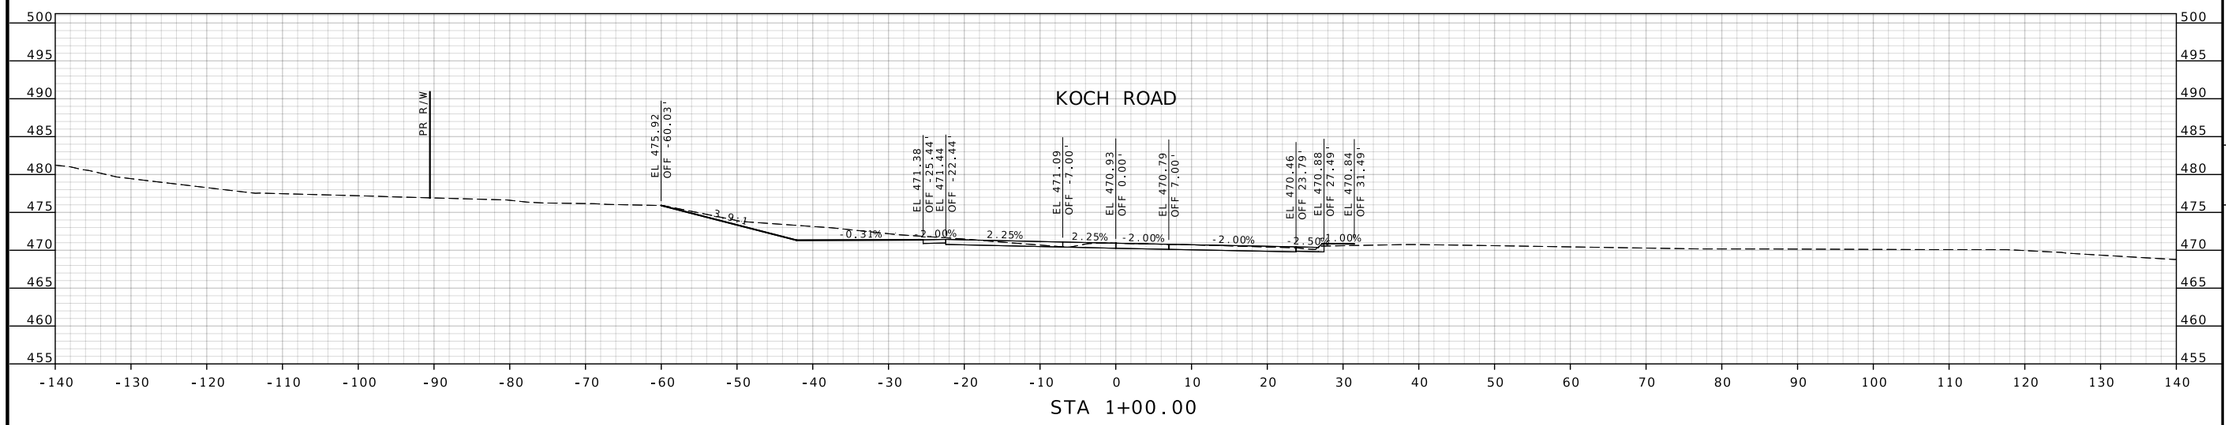

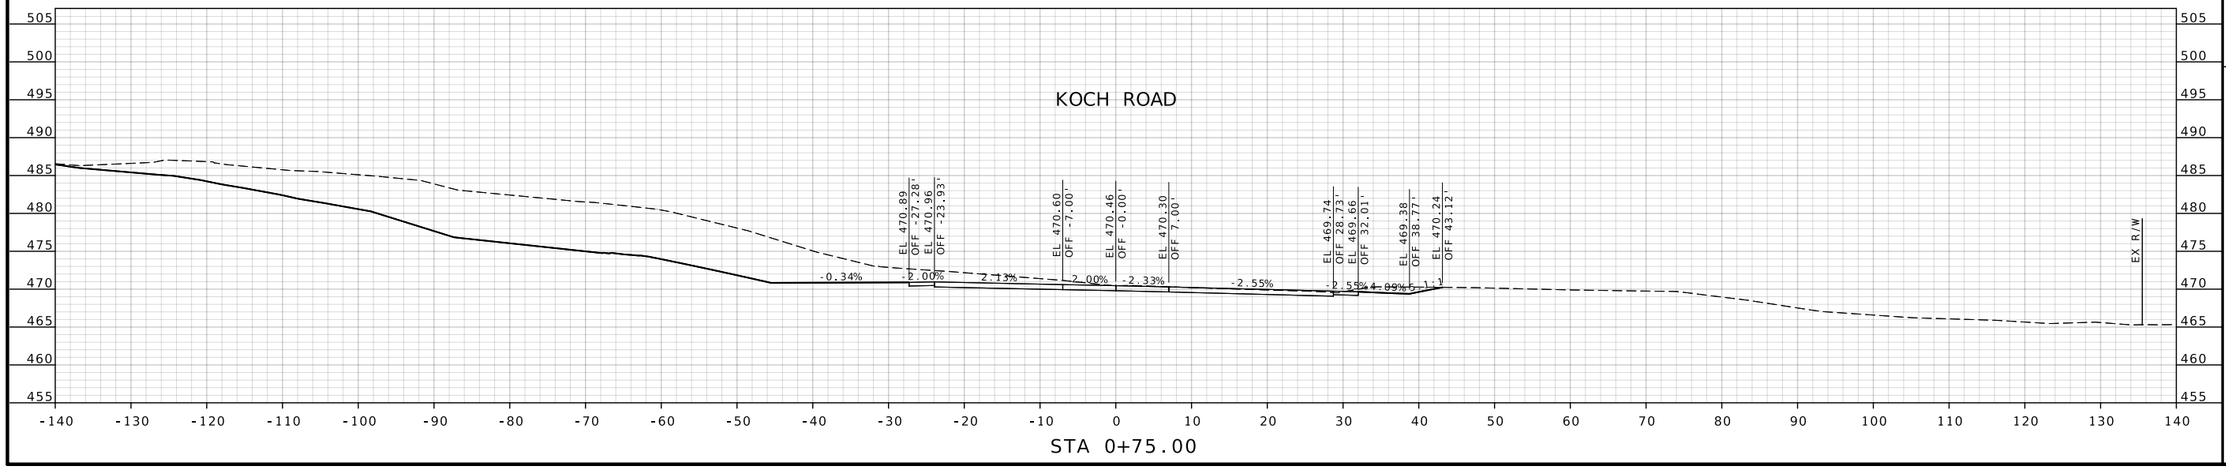

STATE OF MISSOURI
MICHAEL EDWARD BLATTNER
NUMBER PE-2008019525
PROFESSIONAL ENGINEER
09/29/2026 3:17:38 PM
MICHAEL EDWARD BLATTNER - CIVIL
MO-PE-2008019525

DATE PREPARED
9/29/2026

ROUTE	STATE
P	MO

DISTRICT	SHEET NO.
SL	9

COUNTY
ST. CHARLES

JOB NO.
J6S3666

CONTRACT ID.

PROJECT NO.

BRIDGE NO.

DESCRIPTION	DATE

MISSOURI HIGHWAYS AND TRANSPORTATION COMMISSION
105 WEST CAPITOL
JEFFERSON CITY, MO 65102
1-888-ASK-MODOT (1-888-275-6636)

CROSS SECTIONS
ROUTE P
SHEET 9 OF 9