


DISCLAIMER
THE PROFESSIONAL WHOSE SIGNATURE AND PERSONAL SEAL APPEAR HEREON ASSUMES RESPONSIBILITY ONLY FOR WHAT APPEARS ON THIS PAGE, AND DISCLAIMS (PURSUANT TO SECTION 327.411 RSMO) SPECIFICATION, ESTIMATES, REPORTS, OR OTHER DOCUMENTS OR INSTRUMENTS NOT SEALED BY THE UNDERSIGNED PROFESSIONAL RELATING TO OR INTENDED TO BE USED FOR ANY PART OR PARTS OF THE PROJECT TO WHICH THIS PAGE REFERS.

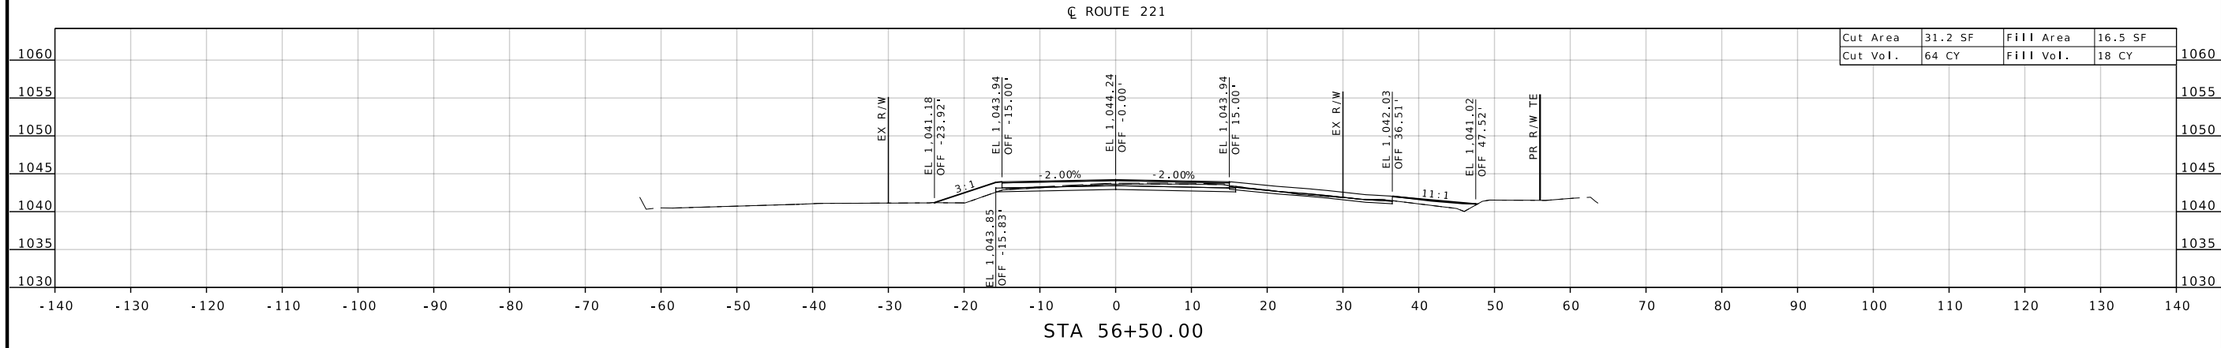

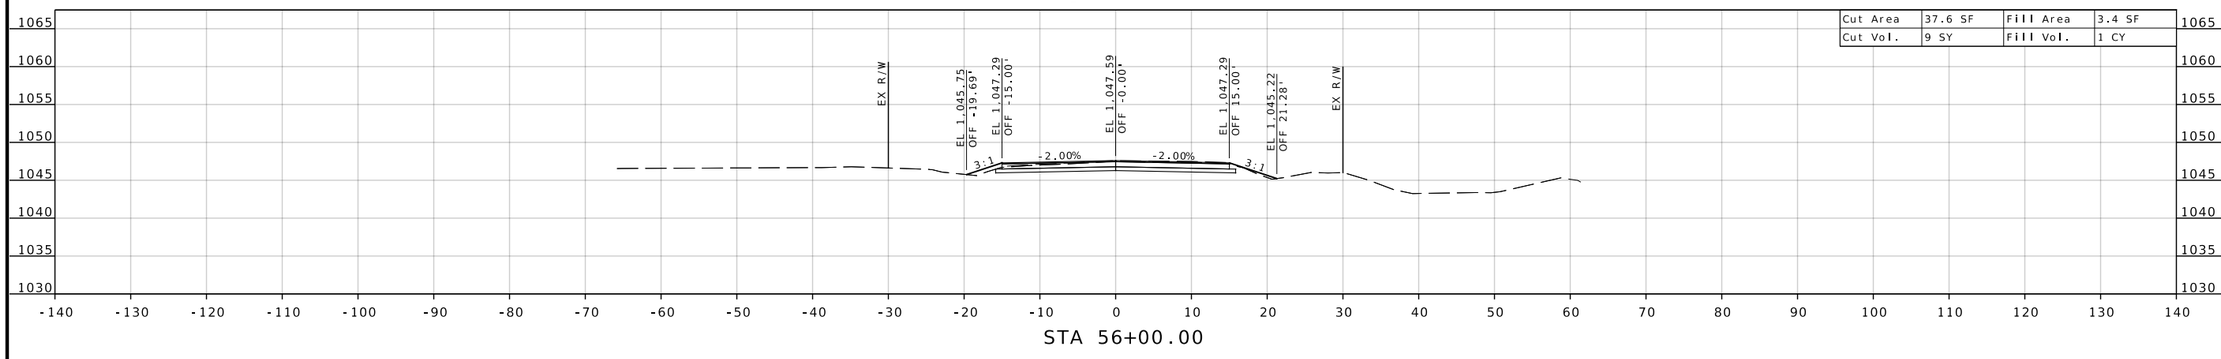

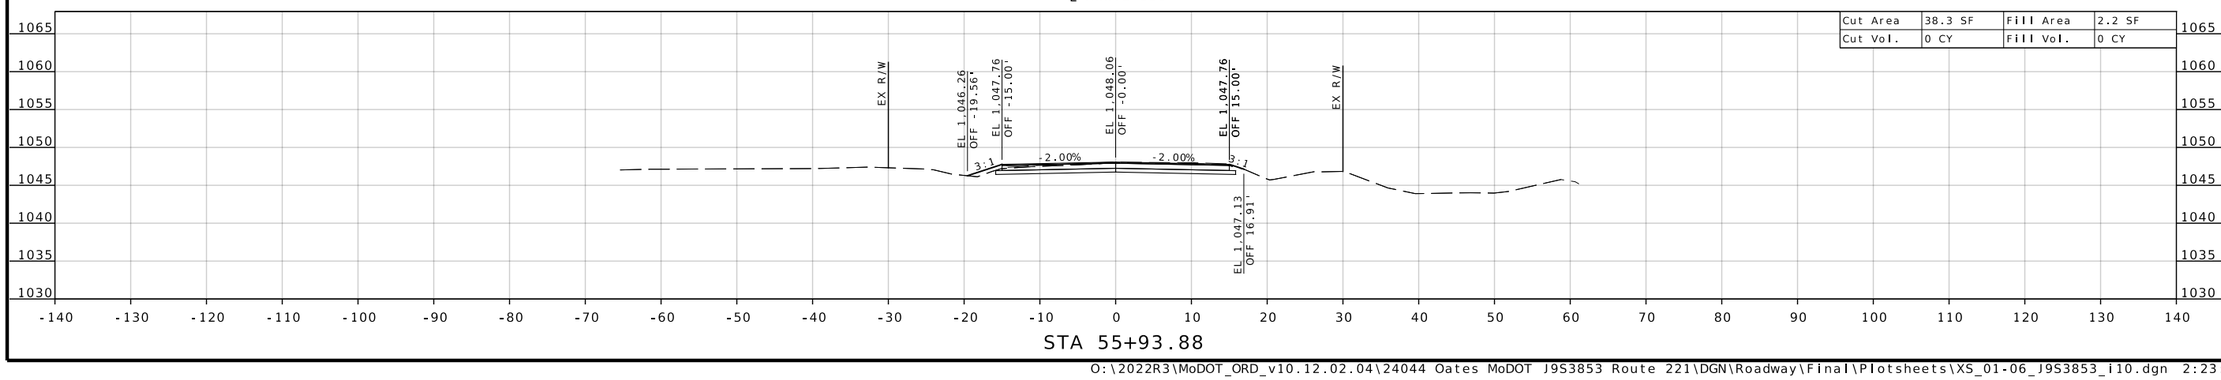



09/24/2026 5:23:14 PM
Nicholas Michael Correnti - Civil
MO PE-2010000809

DATE PREPARED
9/24/2026

ROUTE	STATE
221	MO
DISTRICT	SHEET NO.
SE	1

COUNTY
ST. FRANCOIS

JOB NO.
J9S3853

CONTRACT ID.

PROJECT NO.

BRIDGE NO.


DESCRIPTION	DATE


MISSOURI HIGHWAYS AND TRANSPORTATION COMMISSION


105 WEST CAPITOL
JEFFERSON CITY, MO 65102
1-888-ASK-MODOT (1-888-275-6636)

EFK•Moen
Civil Engineering Design
1355 N. Highway Drive
Suite 200
St. Louis, MO 63026
Phone 314-394-3100
Fax 314-394-3199
Missouri Certificate of Authority: 001578

DISCLAIMER
THE PROFESSIONAL WHOSE SIGNATURE AND PERSONAL SEAL APPEAR HEREON ASSUMES RESPONSIBILITY ONLY FOR WHAT APPEARS ON THIS PAGE, AND DISCLAIMS (PURSUANT TO SECTION 327.411 RSMO) SPECIFICATION, ESTIMATES, REPORTS, OR OTHER DOCUMENTS OR INSTRUMENTS NOT SEALED BY THE UNDERSIGNED PROFESSIONAL RELATING TO OR INTENDED TO BE USED FOR ANY PART OR PARTS OF THE PROJECT TO WHICH THIS PAGE REFERS.

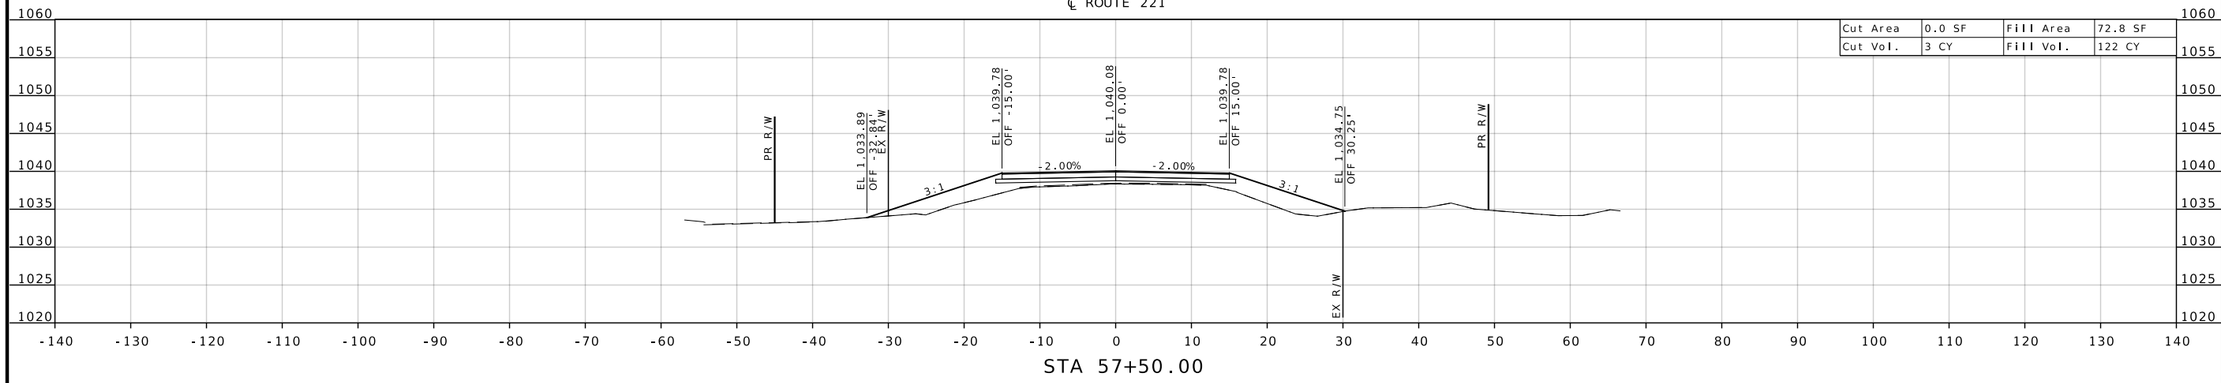

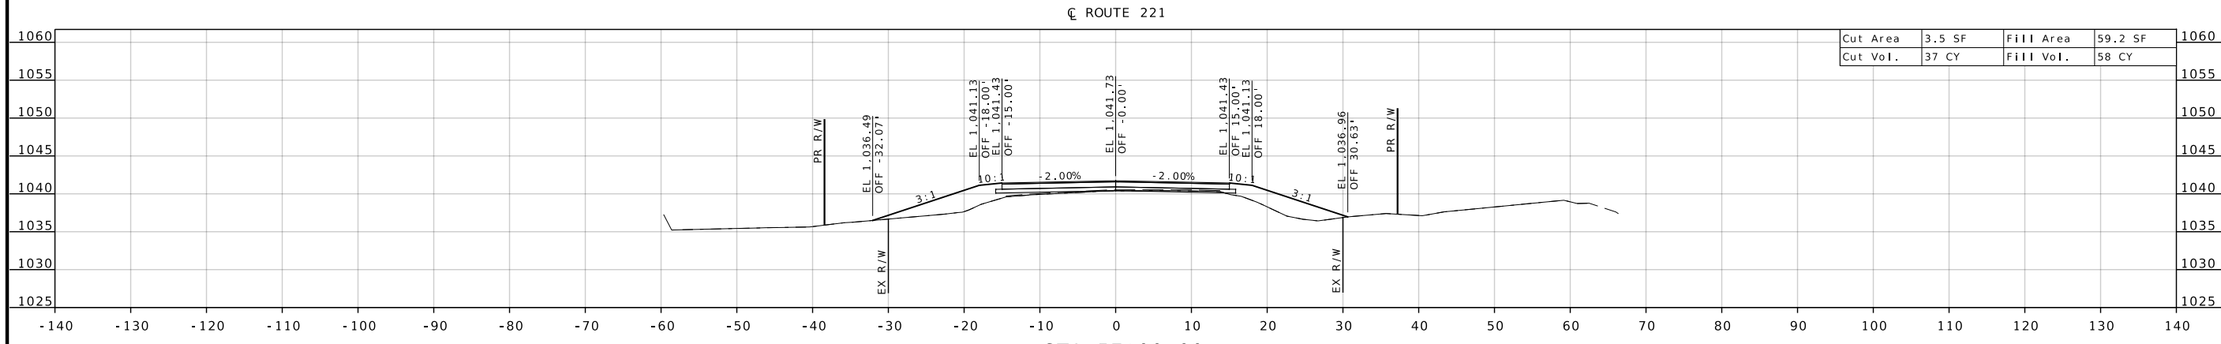

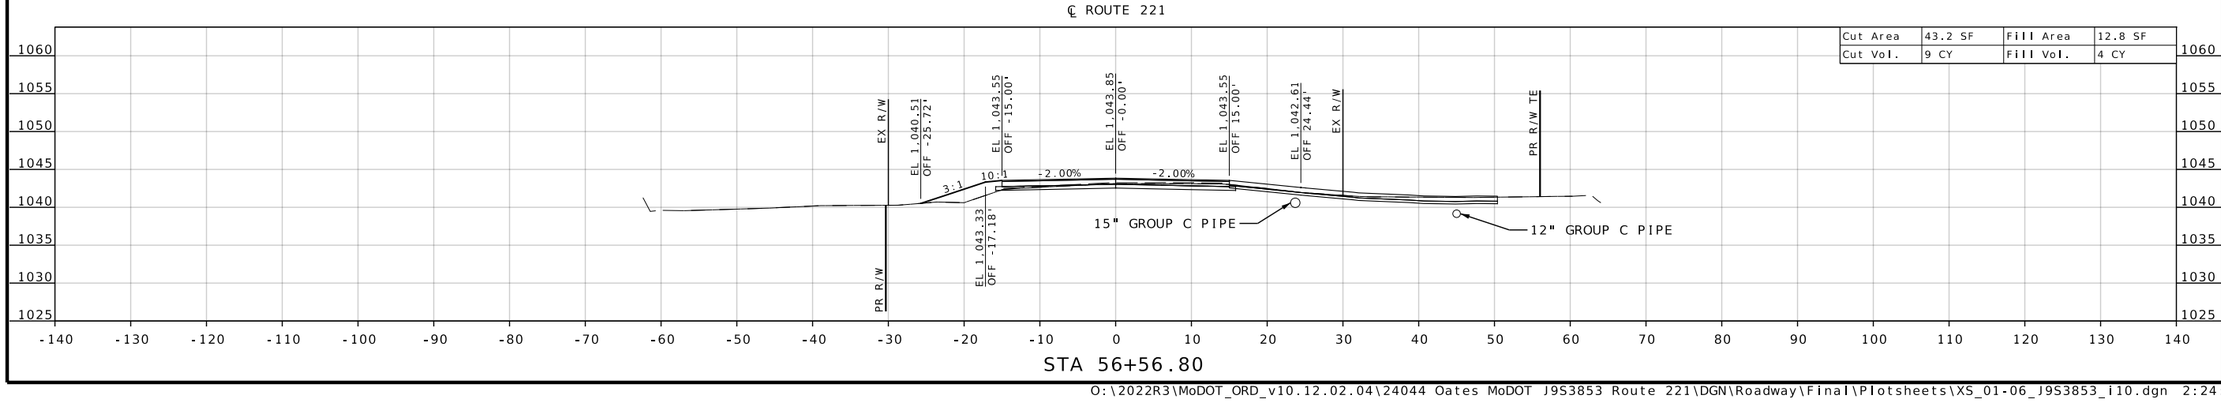

STATE OF MISSOURI
NICHOLAS MICHAEL CORRENTI
NUMBER PE-2010000809
PROFESSIONAL ENGINEER
09/24/2026 5:23:14 PM
Nicholas Michael Correnti - Civil
MO PE-2010000809

DATE PREPARED
9/24/2026

ROUTE	STATE
221	MO
DISTRICT	SHEET NO.
SE	2

COUNTY
ST. FRANCOIS

JOB NO.
J9S3853

CONTRACT ID.

PROJECT NO.

BRIDGE NO.


DESCRIPTION	DATE


MISSOURI HIGHWAYS AND TRANSPORTATION COMMISSION


105 WEST CAPITOL
JEFFERSON CITY, MO 65102
1-888-ASK-MODOT (1-888-275-6636)

EFK•Moen
Civil Engineering Design
1355 N. Highway Drive
Suite 200
St. Louis, MO 63026
Phone 314-394-3100
Fax 314-394-3199
Missouri Certificate of Authority: 001578

DISCLAIMER
THE PROFESSIONAL WHOSE SIGNATURE AND PERSONAL SEAL APPEAR HEREON ASSUMES RESPONSIBILITY ONLY FOR WHAT APPEARS ON THIS PAGE, AND DISCLAIMS (PURSUANT TO SECTION 327.411 RSMO) SPECIFICATION, ESTIMATES, REPORTS, OR OTHER DOCUMENTS OR INSTRUMENTS NOT SEALED BY THE UNDERSIGNED PROFESSIONAL RELATING TO OR INTENDED TO BE USED FOR ANY PART OR PARTS OF THE PROJECT TO WHICH THIS PAGE REFERS.

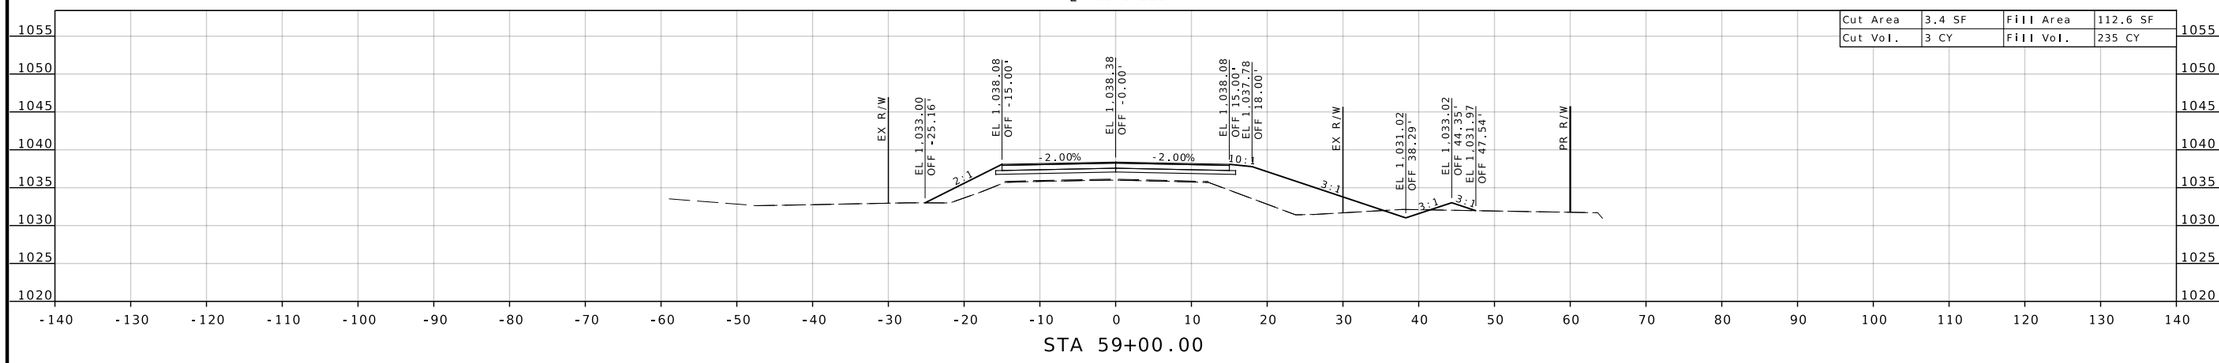

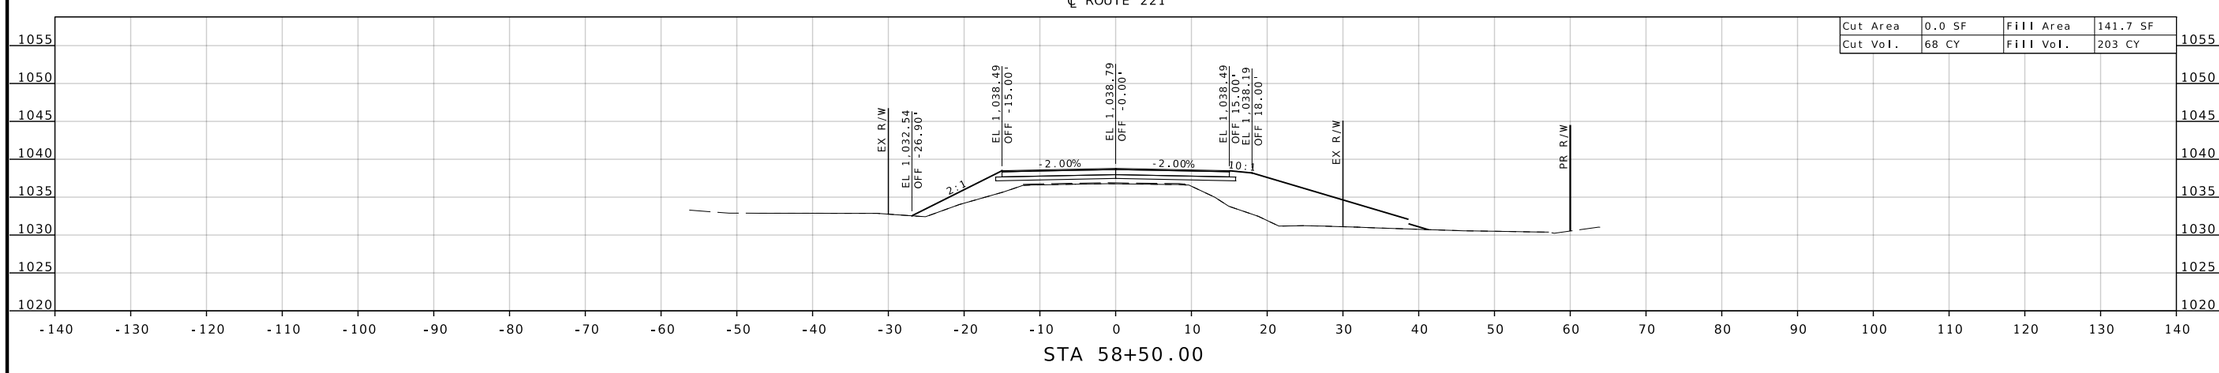

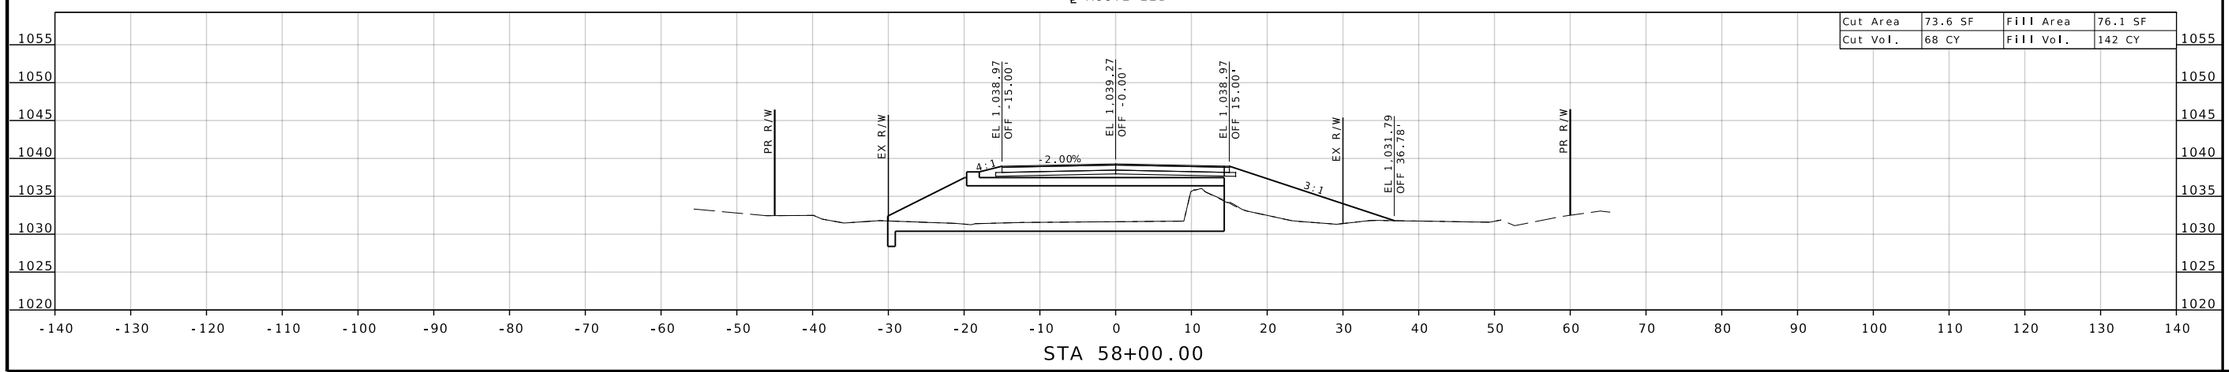

STATE OF MISSOURI
NICHOLAS MICHAEL CORRENTI
NUMBER PE-2010000809
PROFESSIONAL ENGINEER

09/24/2026 5:23:14 PM
Nicholas Michael Correnti - Civil
MO PE-2010000809

DATE PREPARED
9/24/2026

ROUTE	STATE
221	MO
DISTRICT	SHEET NO.
SE	3

COUNTY
ST. FRANCOIS

JOB NO.
J9S3853

CONTRACT ID.

PROJECT NO.

BRIDGE NO.

DESCRIPTION	DATE


MISSOURI HIGHWAYS AND TRANSPORTATION COMMISSION


105 WEST CAPITOL
JEFFERSON CITY, MO 65102
1-888-ASK-MODOT (1-888-275-6636)


EFK•Moen
Civil Engineering Design
1355 N. Highway Drive
Suite 200
St. Louis, MO 63026
Phone 314-394-3100
Fax 314-394-3199
Missouri Certificate of Authority: 001578

DISCLAIMER

THE PROFESSIONAL WHOSE SIGNATURE AND PERSONAL SEAL APPEAR HEREON ASSUMES RESPONSIBILITY ONLY FOR WHAT APPEARS ON THIS PAGE, AND DISCLAIMS (PURSUANT TO SECTION 327.411 RSMO) SPECIFICATION, ESTIMATES, REPORTS, OR OTHER DOCUMENTS OR INSTRUMENTS NOT SEALED BY THE UNDERSIGNED PROFESSIONAL RELATING TO OR INTENDED TO BE USED FOR ANY PART OR PARTS OF THE PROJECT TO WHICH THIS PAGE REFERS.

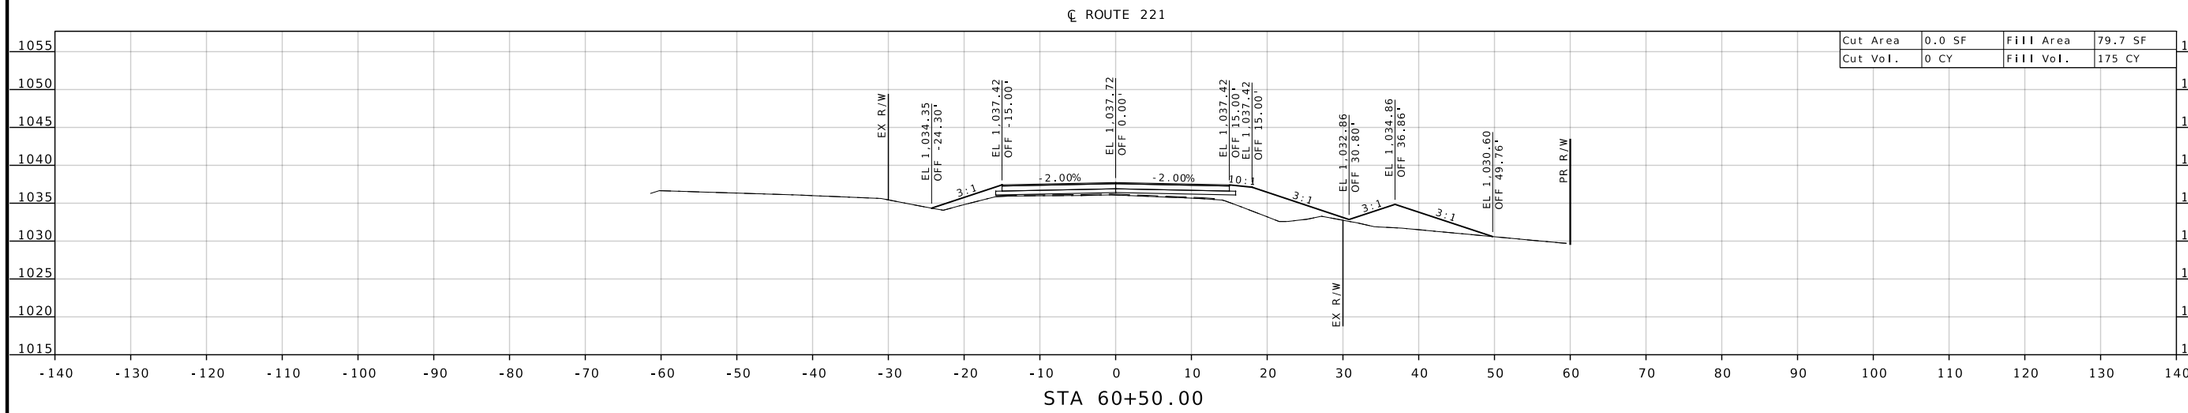

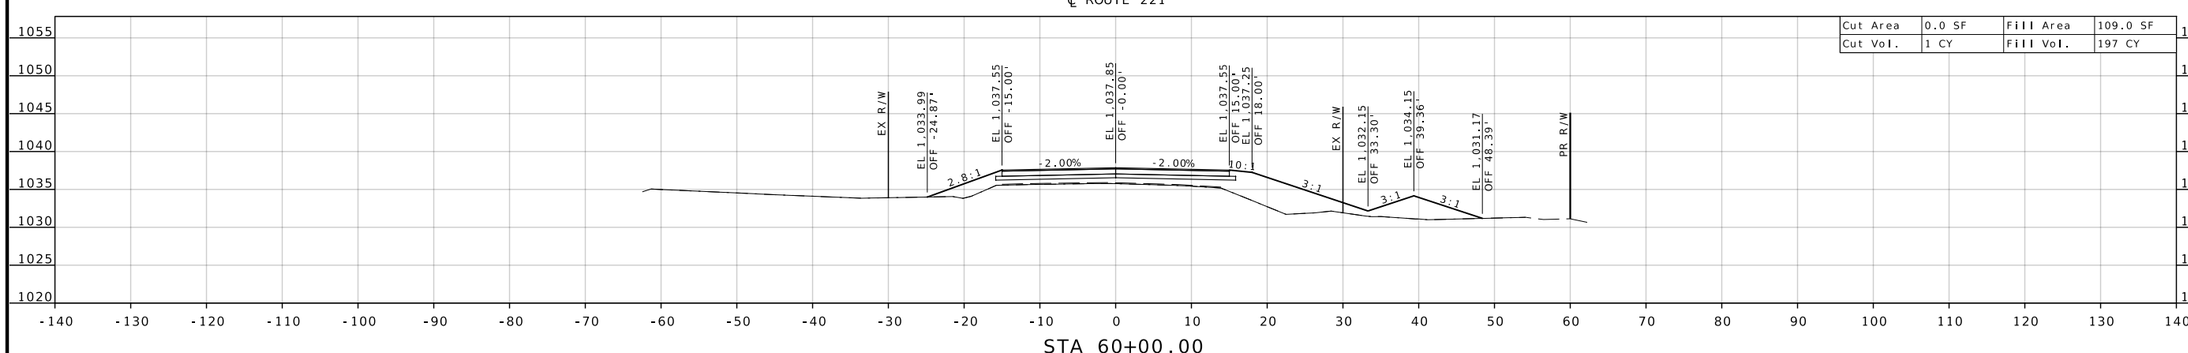

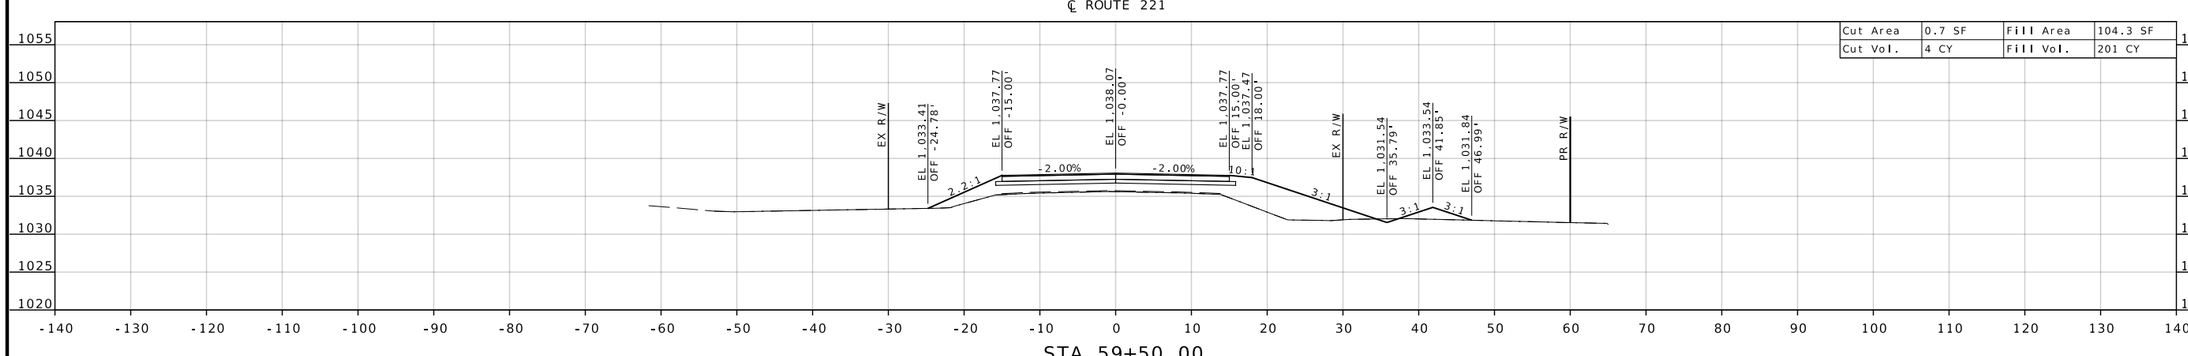

NICHOLAS MICHAEL CORRENTI
NUMBER PE-2010000809
PROFESSIONAL ENGINEER
STATE OF MISSOURI
09/24/2026 5:23:14 PM
Nicholas Michael Correnti - Civil
MO PE-2010000809

DATE PREPARED
9/24/2026

ROUTE	STATE
221	MO
DISTRICT	SHEET NO.
SE	4

COUNTY
ST. FRANCOIS

JOB NO.
J9S3853

CONTRACT ID.

PROJECT NO.

BRIDGE NO.


DESCRIPTION	DATE


MISSOURI HIGHWAYS AND TRANSPORTATION COMMISSION
105 WEST CAPITOL
JEFFERSON CITY, MO 65102
1-888-ASK-MODOT (1-888-275-6636)


EFK•Moen
Civil Engineering Design
1355 N. Highway Drive
Suite 200
St. Louis, MO 63026
Phone 314-394-3100
Fax 314-394-3199
Missouri Certificate of Authority: 001578

DISCLAIMER

THE PROFESSIONAL WHOSE SIGNATURE AND PERSONAL SEAL APPEAR HEREON ASSUMES RESPONSIBILITY ONLY FOR WHAT APPEARS ON THIS PAGE, AND DISCLAIMS (PURSUANT TO SECTION 327.411 RSMO) SPECIFICATION, ESTIMATES, REPORTS, OR OTHER DOCUMENTS OR INSTRUMENTS NOT SEALED BY THE UNDERSIGNED PROFESSIONAL RELATING TO OR INTENDED TO BE USED FOR ANY PART OR PARTS OF THE PROJECT TO WHICH THIS PAGE REFERS.

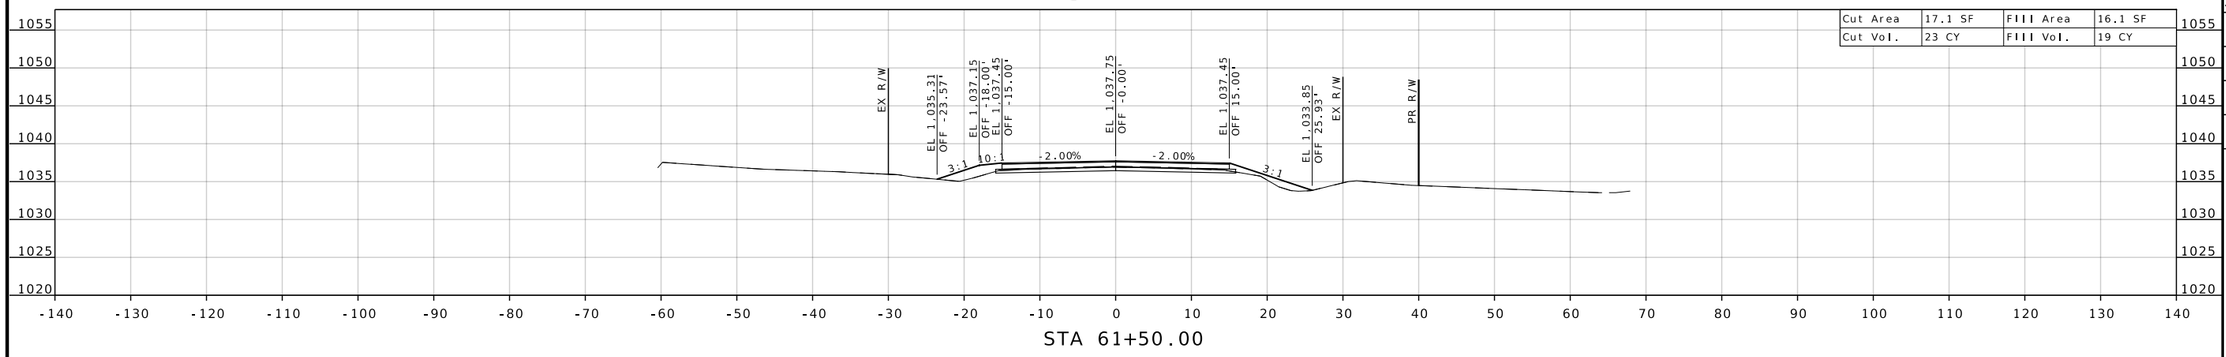

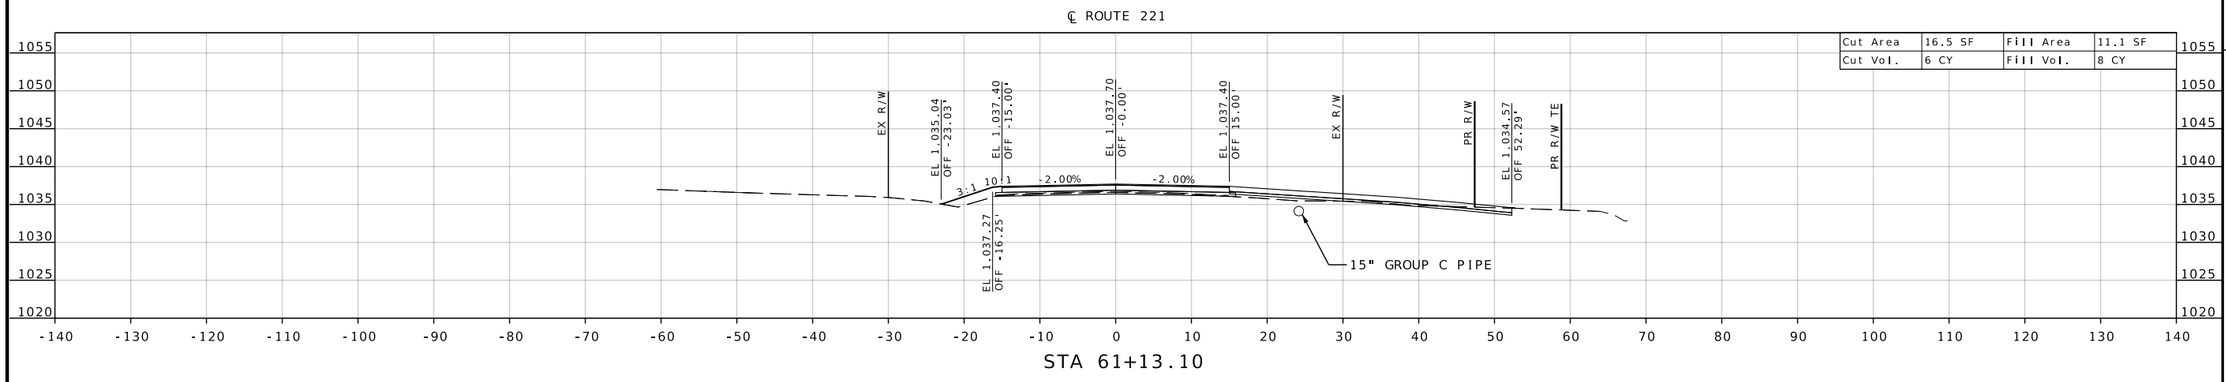

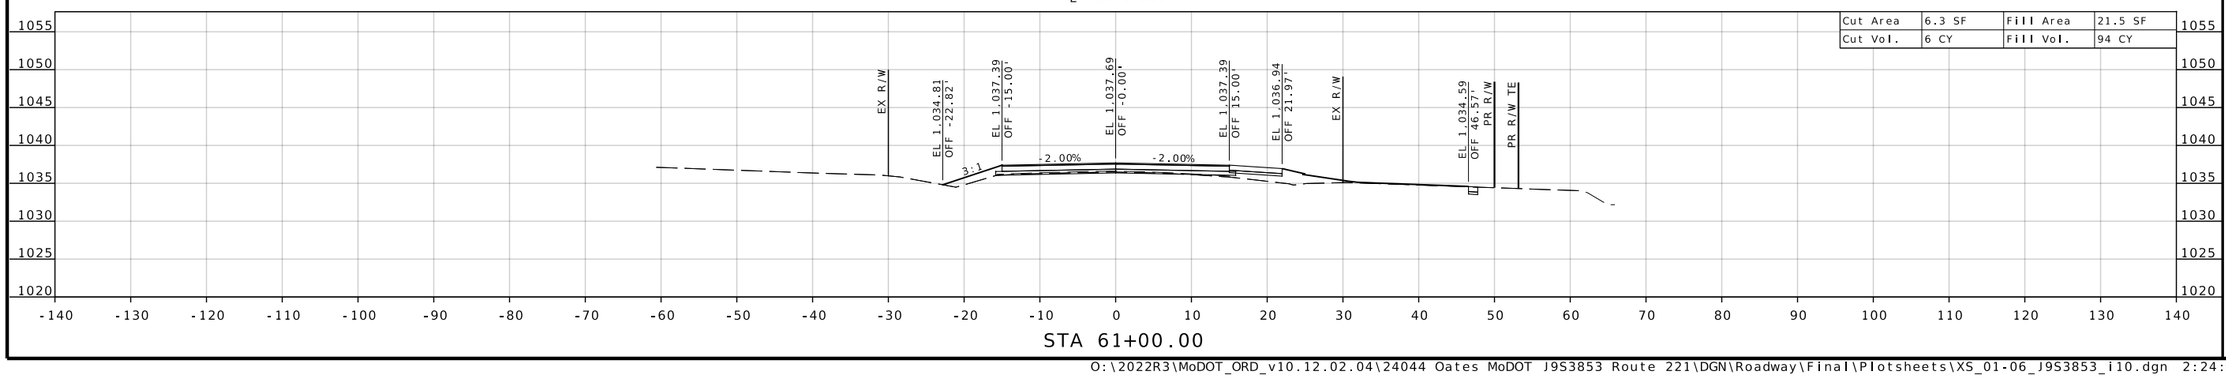

STATE OF MISSOURI
NICHOLAS MICHAEL CORRENTI
NUMBER PE-2010000809
PROFESSIONAL ENGINEER

09/24/2026 5:23:15 PM
Nicholas Michael Correnti - Civil
MO PE-2010000809

DATE PREPARED
9/24/2026

ROUTE	STATE
221	MO
DISTRICT	SHEET NO.
SE	5

COUNTY
ST. FRANCOIS

JOB NO.
J9S3853

CONTRACT ID.

PROJECT NO.

BRIDGE NO.


DESCRIPTION	DATE


MISSOURI HIGHWAYS AND TRANSPORTATION COMMISSION


105 WEST CAPITOL
JEFFERSON CITY, MO 65102
1-888-ASK-MODOT (1-888-275-6636)

EFK•Moen
Civil Engineering Design
1355 N. Highway Drive
Suite 200
St. Louis, MO 63026
Phone 314-394-3100
Fax 314-394-3199
Missouri Certificate of Authority: 001578

DISCLAIMER
THE PROFESSIONAL WHOSE SIGNATURE AND PERSONAL SEAL APPEAR HEREON ASSUMES RESPONSIBILITY ONLY FOR WHAT APPEARS ON THIS PAGE, AND DISCLAIMS (PURSUANT TO SECTION 327.411 RSMO) SPECIFICATION, ESTIMATES, REPORTS, OR OTHER DOCUMENTS OR INSTRUMENTS NOT SEALED BY THE UNDERSIGNED PROFESSIONAL RELATING TO OR INTENDED TO BE USED FOR ANY PART OR PARTS OF THE PROJECT TO WHICH THIS PAGE REFERS.

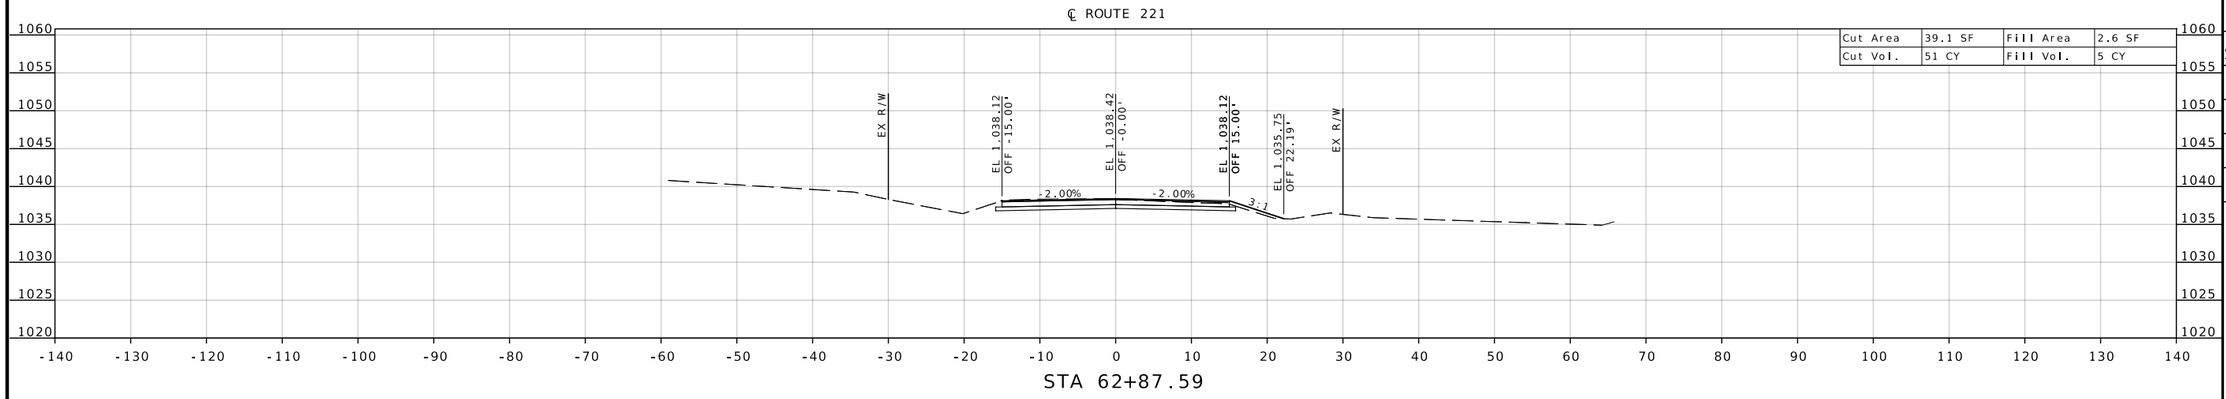

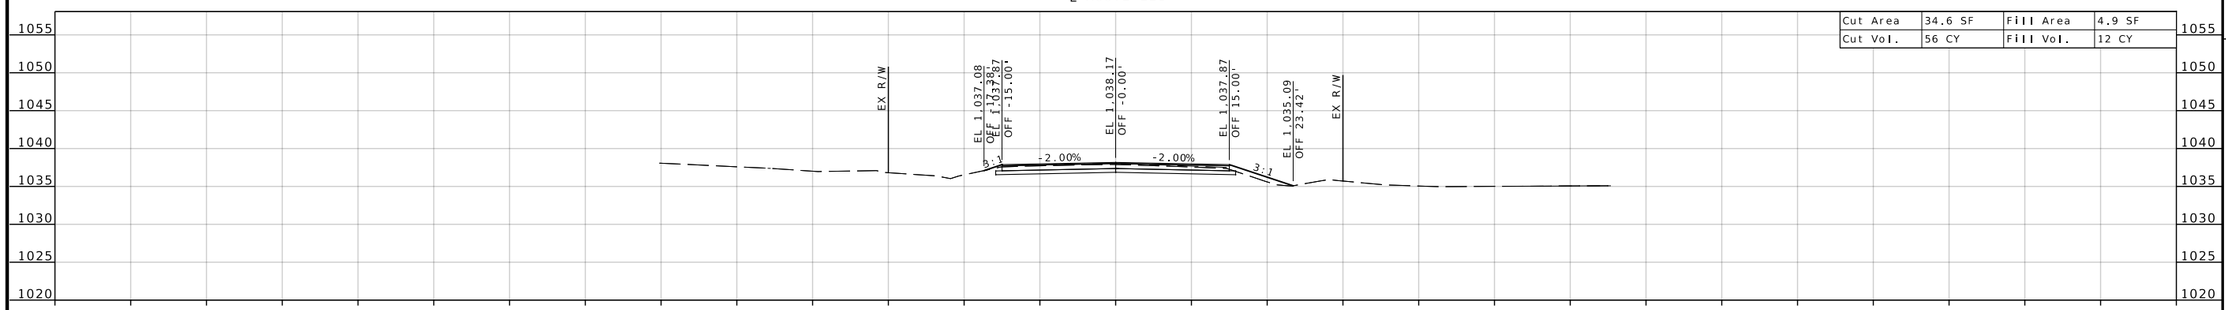

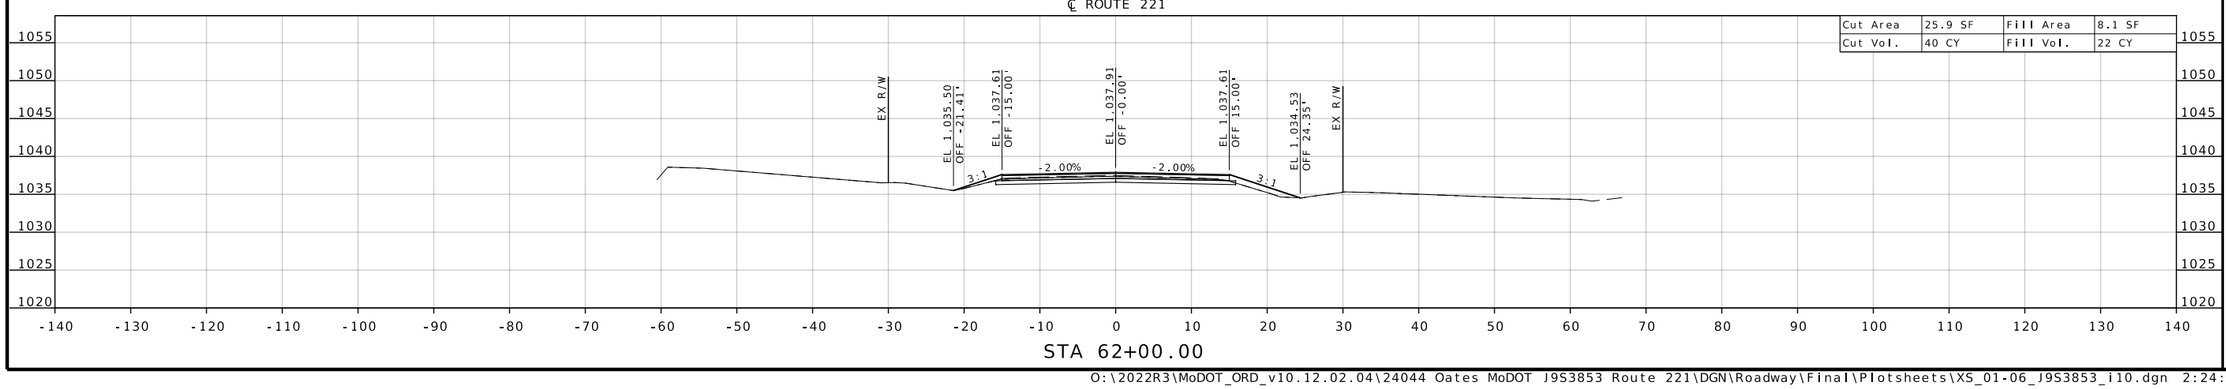

STATE OF MISSOURI
NICHOLAS MICHAEL CORRENTI
NUMBER PE-2010000809
PROFESSIONAL ENGINEER

09/24/2026 5:23:15 PM
Nicholas Michael Correnti - Civil
MO PE-2010000809

DATE PREPARED
9/24/2026

ROUTE	STATE
221	MO
DISTRICT	SHEET NO.
SE	6

COUNTY
ST. FRANCOIS

JOB NO.
J9S3853

CONTRACT ID.

PROJECT NO.

BRIDGE NO.


DESCRIPTION	DATE


MISSOURI HIGHWAYS AND TRANSPORTATION COMMISSION
105 WEST CAPITOL
JEFFERSON CITY, MO 65102
1-888-ASK-MODOT (1-888-275-6636)


EFK•Moen
Civil Engineering Design
1355 N. Highway Drive
Suite 200
St. Louis, MO 63026
Phone 314-394-3100
Fax 314-394-3199
Missouri Certificate of Authority: 001578

DISCLAIMER
THE PROFESSIONAL WHOSE SIGNATURE AND PERSONAL SEAL APPEAR HEREON ASSUMES RESPONSIBILITY ONLY FOR WHAT APPEARS ON THIS PAGE, AND DISCLAIMS (PURSUANT TO SECTION 327.411 RSMO) SPECIFICATION, ESTIMATES, REPORTS, OR OTHER DOCUMENTS OR INSTRUMENTS NOT SEALED BY THE UNDERSIGNED PROFESSIONAL RELATING TO OR INTENDED TO BE USED FOR ANY PART OR PARTS OF THE PROJECT TO WHICH THIS PAGE REFERS.

TRAFFIC CONTROL STAGE 1

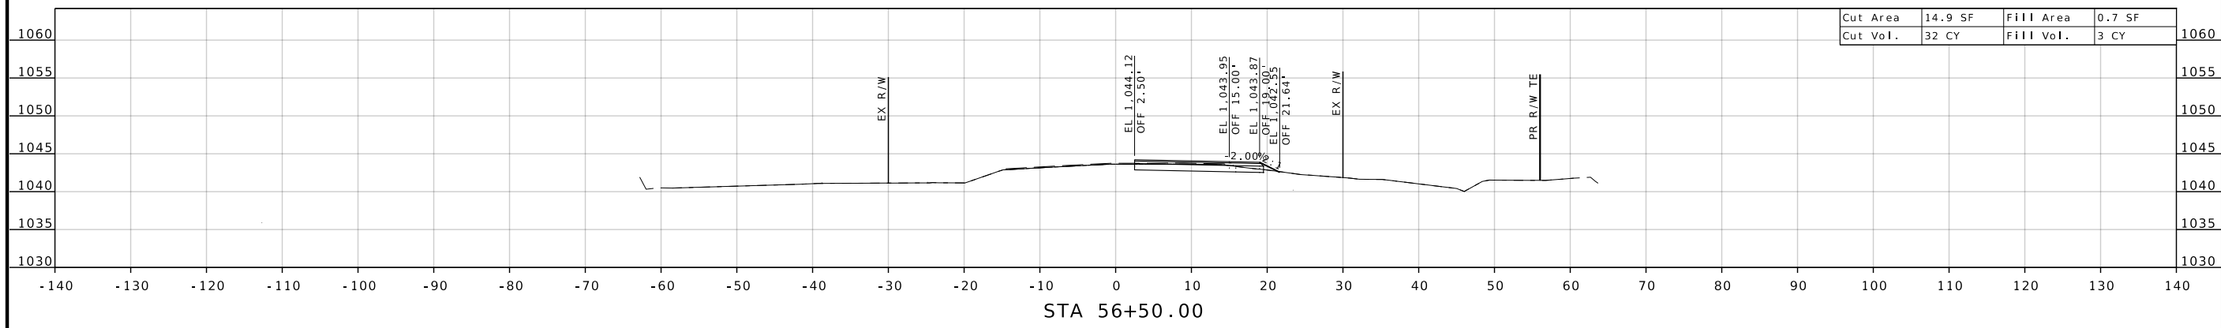

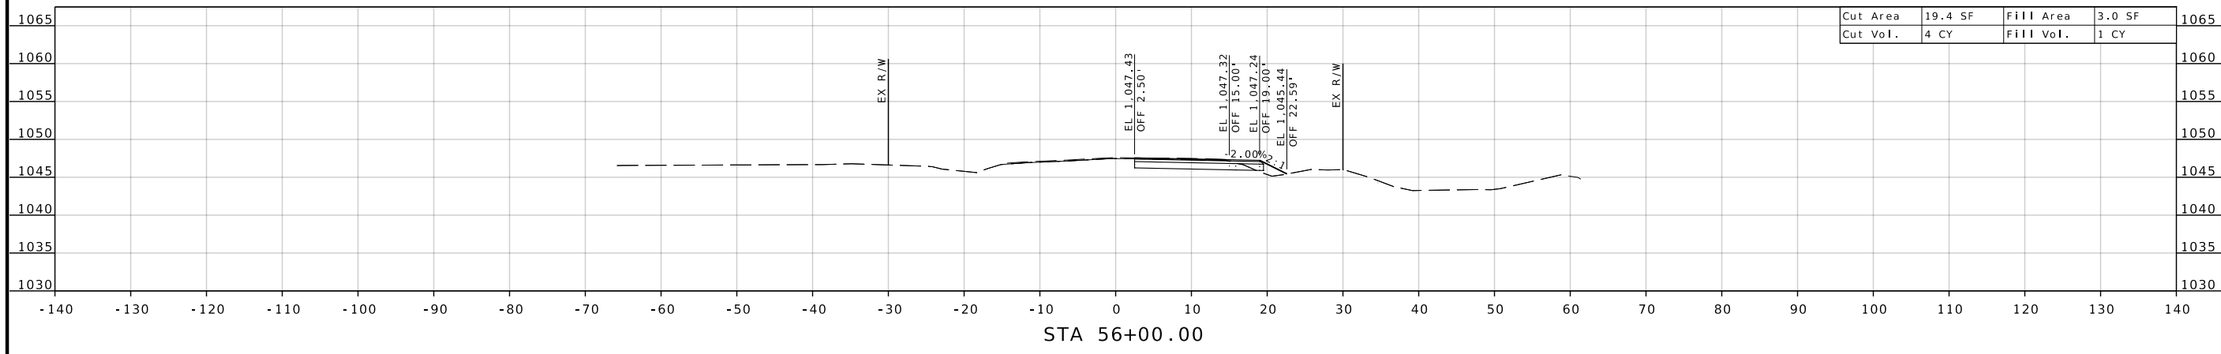

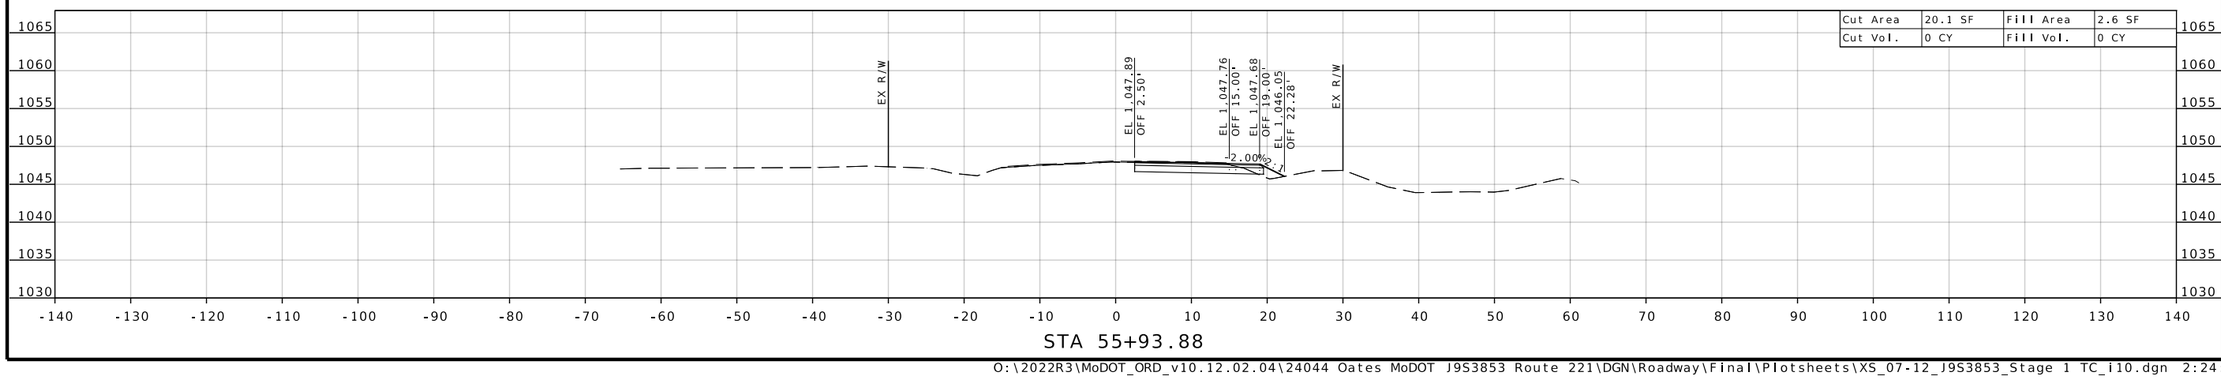

STATE OF MISSOURI
NICHOLAS MICHAEL CORRENTI
NUMBER PE-2010000809
PROFESSIONAL ENGINEER

09/24/2026 5:23:15 PM
Nicholas Michael Correnti - Civil
MO PE-2010000809

DATE PREPARED
9/24/2026

ROUTE	STATE
221	MO
DISTRICT	SHEET NO.
SE	7

COUNTY
ST. FRANCOIS

JOB NO.
J9S3853

CONTRACT ID.

PROJECT NO.

BRIDGE NO.


DESCRIPTION	DATE

MISSOURI HIGHWAYS AND TRANSPORTATION COMMISSION
105 WEST CAPITOL
JEFFERSON CITY, MO 65102
1-888-ASK-MODOT (1-888-275-6636)

EFK•Moen
Civil Engineering Design
1355 N. Highway Drive
Suite 200
St. Louis, MO 63026
Phone 314-394-3100
Fax 314-394-3199
Missouri Certificate of Authority: 001578

DISCLAIMER
THE PROFESSIONAL WHOSE SIGNATURE AND PERSONAL SEAL APPEAR HEREON ASSUMES RESPONSIBILITY ONLY FOR WHAT APPEARS ON THIS PAGE, AND DISCLAIMS (PURSUANT TO SECTION 327.411 RSMO) SPECIFICATION, ESTIMATES, REPORTS, OR OTHER DOCUMENTS OR INSTRUMENTS NOT SEALED BY THE UNDERSIGNED PROFESSIONAL RELATING TO OR INTENDED TO BE USED FOR ANY PART OR PARTS OF THE PROJECT TO WHICH THIS PAGE REFERS.

TRAFFIC CONTROL STAGE 1

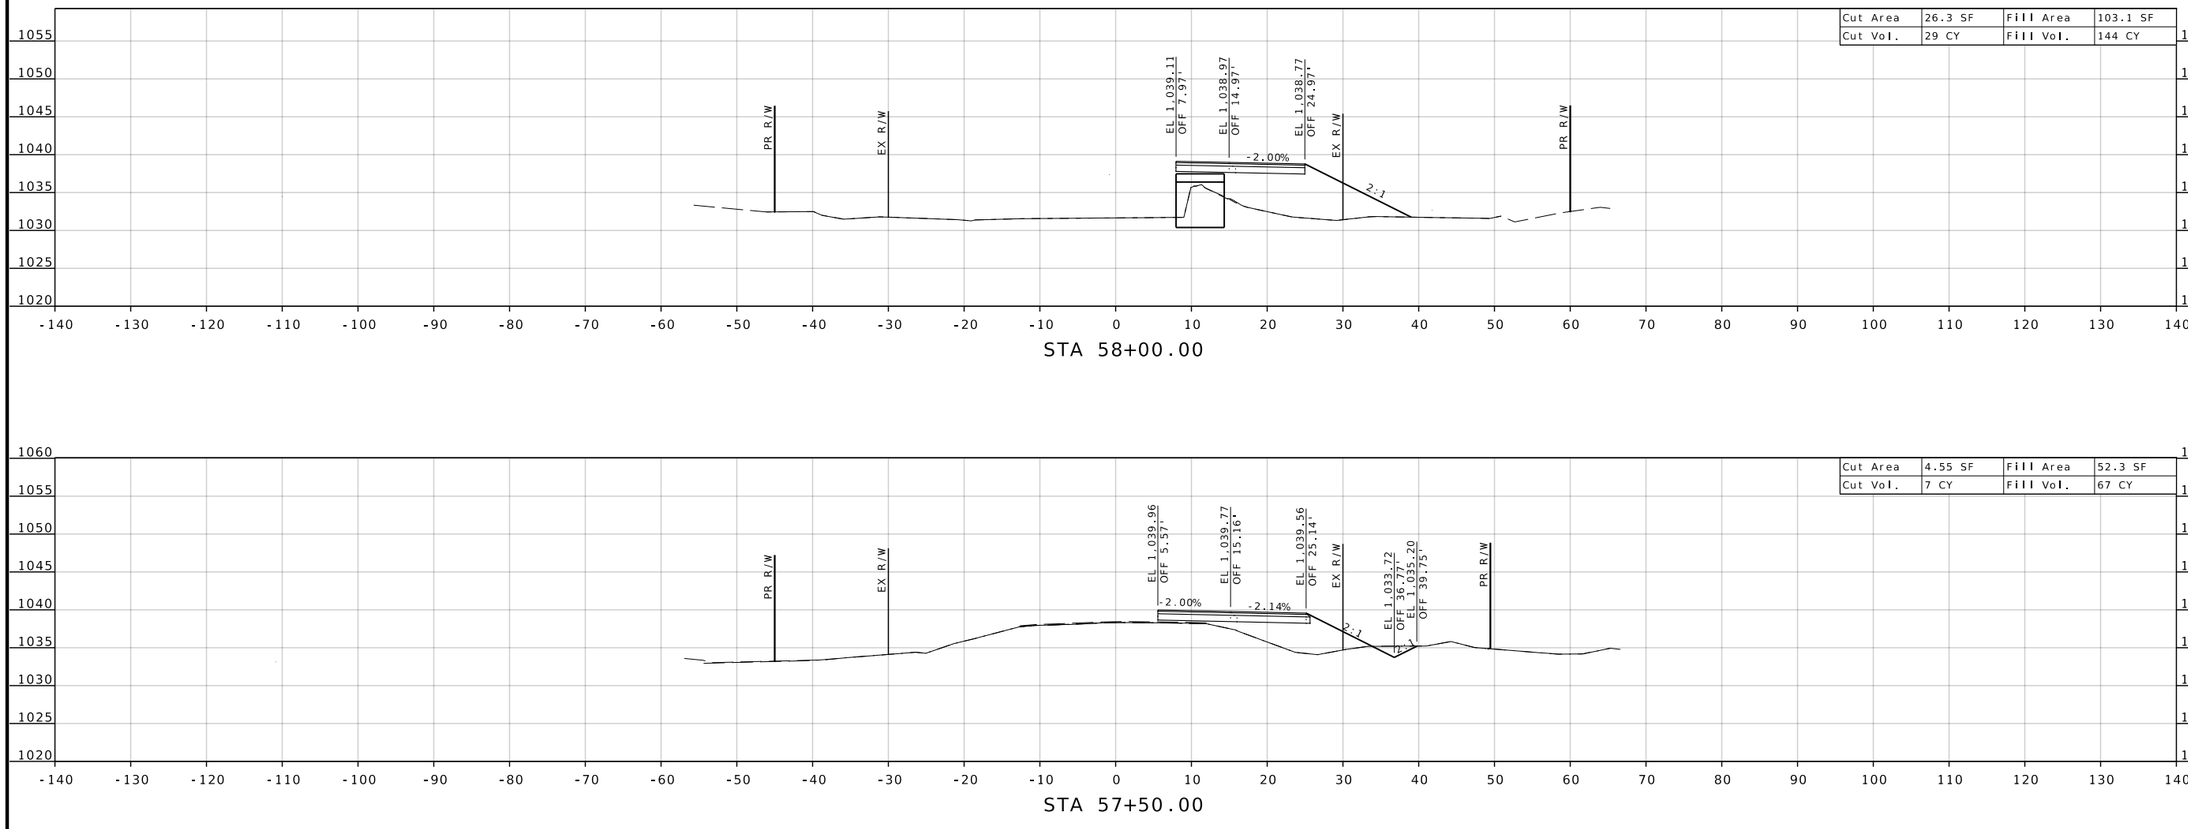

Cut Area	26.3 SF	Fill Area	103.1 SF
Cut Vol.	29 CY	Fill Vol.	144 CY

Cut Area	4.55 SF	Fill Area	52.3 SF
Cut Vol.	7 CY	Fill Vol.	67 CY

Cut Area	3.5 SF	Fill Area	20.3 SF
Cut Vol.	17 CY	Fill Vol.	19 CY

STATE OF MISSOURI
NICHOLAS MICHAEL CORRENTI
NUMBER PE-2010000809
PROFESSIONAL ENGINEER

09/24/2026 5:23:15 PM
Nicholas Michael Correnti - Civil
MO PE-2010000809

DATE PREPARED
9/24/2026

ROUTE	STATE
221	MO

DISTRICT	SHEET NO.
SE	8

COUNTY
ST. FRANCOIS

JOB NO.
J9S3853

CONTRACT ID.

PROJECT NO.

BRIDGE NO.

DESCRIPTION	DATE


MISSOURI HIGHWAYS AND TRANSPORTATION COMMISSION

105 WEST CAPITOL
JEFFERSON CITY, MO 65102
1-888-ASK-MODOT (1-888-275-6636)


EFK•Moen
Civil Engineering Design
1355 N. Highway Drive
Suite 200
St. Louis, MO 63026
Phone 314-394-3100
Fax 314-394-3199
Missouri Certificate of Authority: 001578

DISCLAIMER
THE PROFESSIONAL WHOSE SIGNATURE AND PERSONAL SEAL APPEAR HEREON ASSUMES RESPONSIBILITY ONLY FOR WHAT APPEARS ON THIS PAGE, AND DISCLAIMS (PURSUANT TO SECTION 327.411 RSMO) SPECIFICATION, ESTIMATES, REPORTS, OR OTHER DOCUMENTS OR INSTRUMENTS NOT SEALED BY THE UNDERSIGNED PROFESSIONAL RELATING TO OR INTENDED TO BE USED FOR ANY PART OR PARTS OF THE PROJECT TO WHICH THIS PAGE REFERS.


TRAFFIC CONTROL STAGE 1

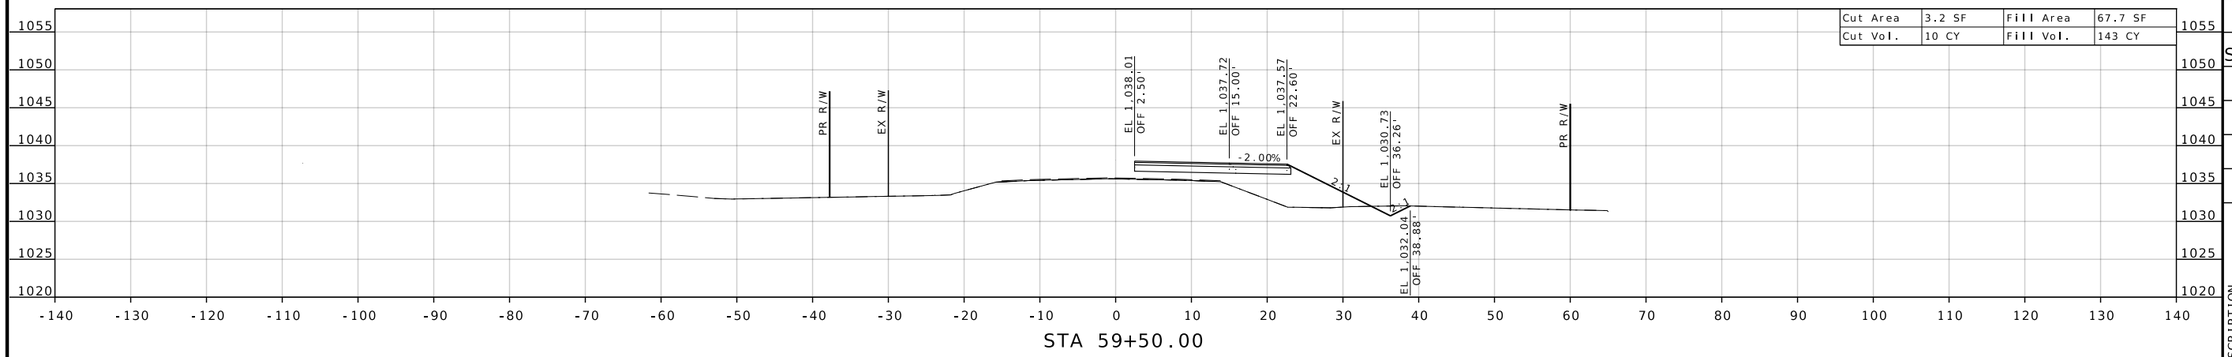

STA 59+50.00

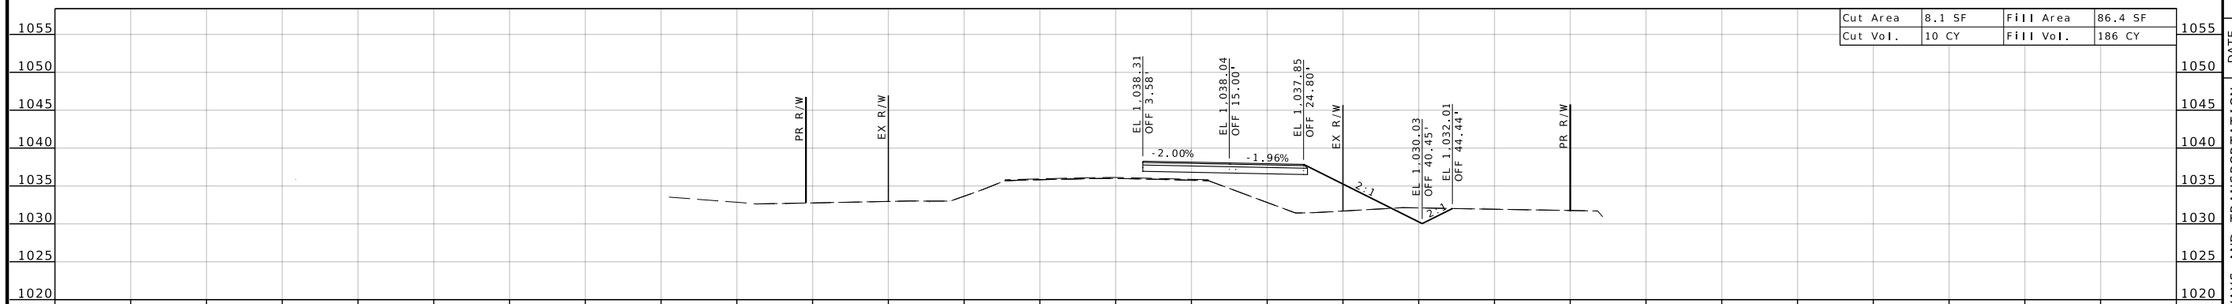

STA 59+00.00

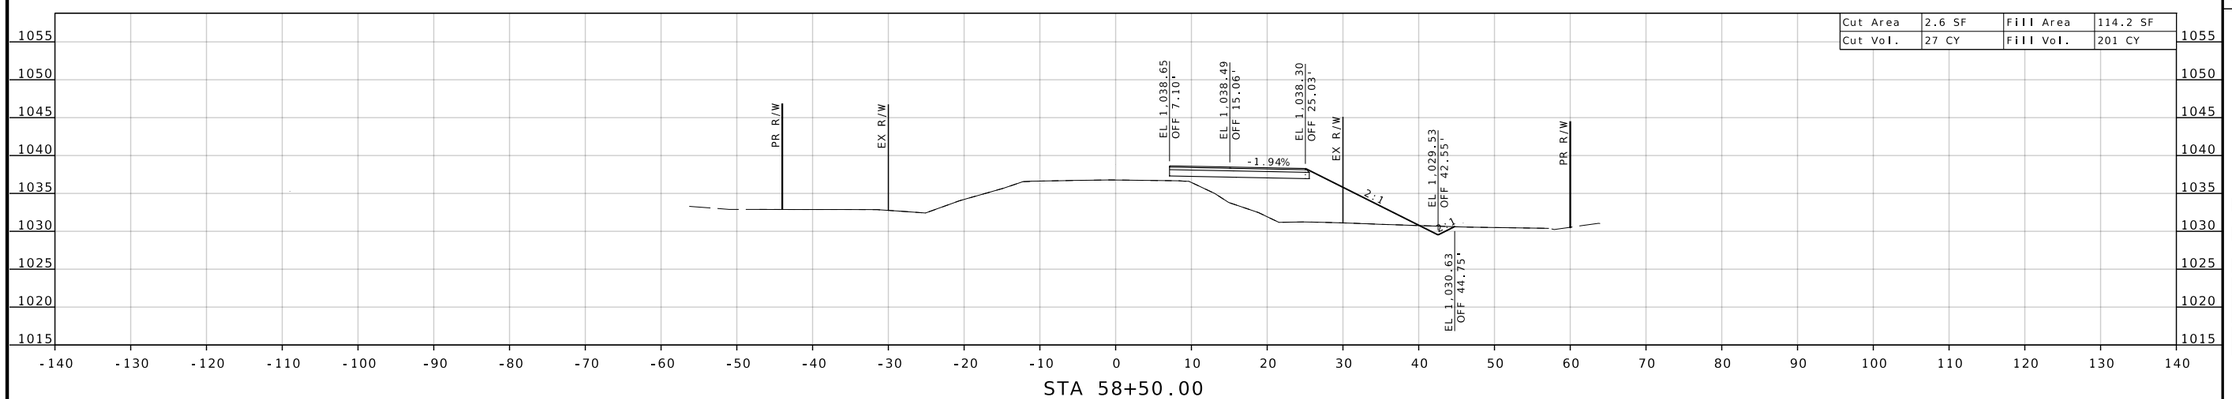

STA 58+50.00

STATE OF MISSOURI
NICHOLAS MICHAEL CORRENTI
NUMBER PE-2010000809
PROFESSIONAL ENGINEER
09/24/2026 5:23:15 PM
Nicholas Michael Correnti - Civil
MO PE-2010000809

DATE PREPARED
9/24/2026

ROUTE	STATE
221	MO
DISTRICT	SHEET NO.
SE	9

COUNTY
ST. FRANCOIS

JOB NO.
J9S3853

CONTRACT ID.

PROJECT NO.

BRIDGE NO.


DESCRIPTION	DATE


MISSOURI HIGHWAYS AND TRANSPORTATION COMMISSION
105 WEST CAPITOL
JEFFERSON CITY, MO 65102
1-888-ASK-MODOT (1-888-275-6636)


EFK•Moen
Civil Engineering Design
1355 N. Highway Drive
Suite 200
St. Louis, MO 63026
Phone 314-394-3100
Fax 314-394-3199
Missouri Certificate of Authority: 001578

DISCLAIMER
THE PROFESSIONAL WHOSE SIGNATURE AND PERSONAL SEAL APPEAR HEREON ASSUMES RESPONSIBILITY ONLY FOR WHAT APPEARS ON THIS PAGE, AND DISCLAIMS (PURSUANT TO SECTION 327.411 RSMO) SPECIFICATION, ESTIMATES, REPORTS, OR OTHER DOCUMENTS OR INSTRUMENTS NOT SEALED BY THE UNDERSIGNED PROFESSIONAL RELATING TO OR INTENDED TO BE USED FOR ANY PART OR PARTS OF THE PROJECT TO WHICH THIS PAGE REFERS.

TRAFFIC CONTROL STAGE 1

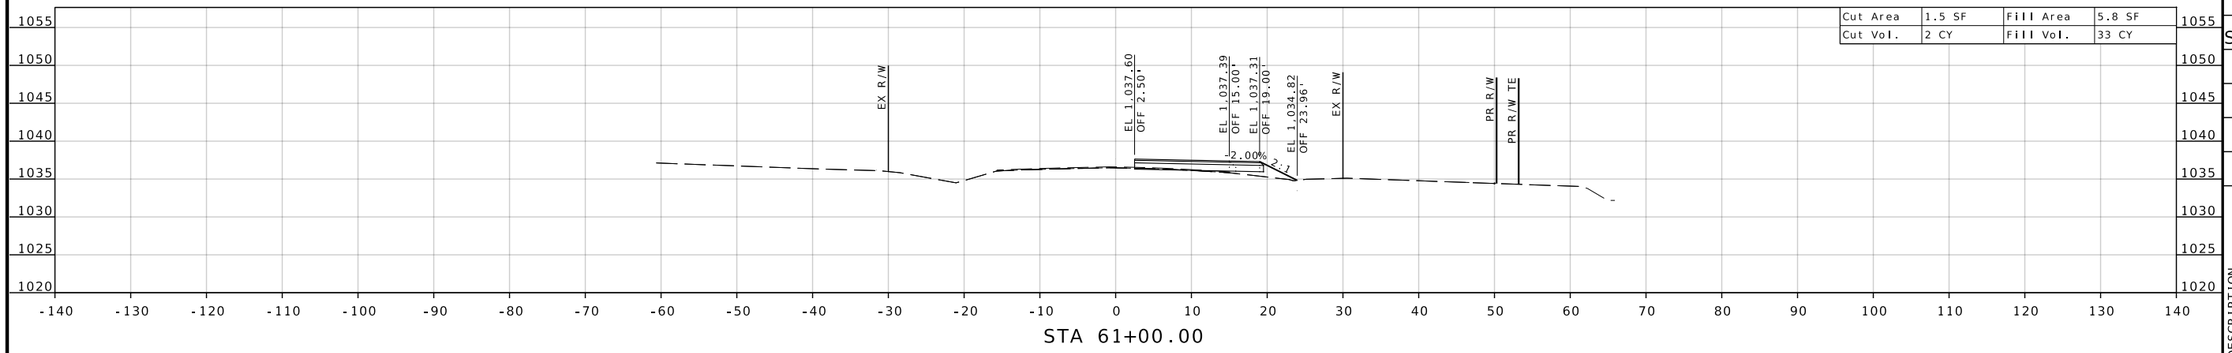

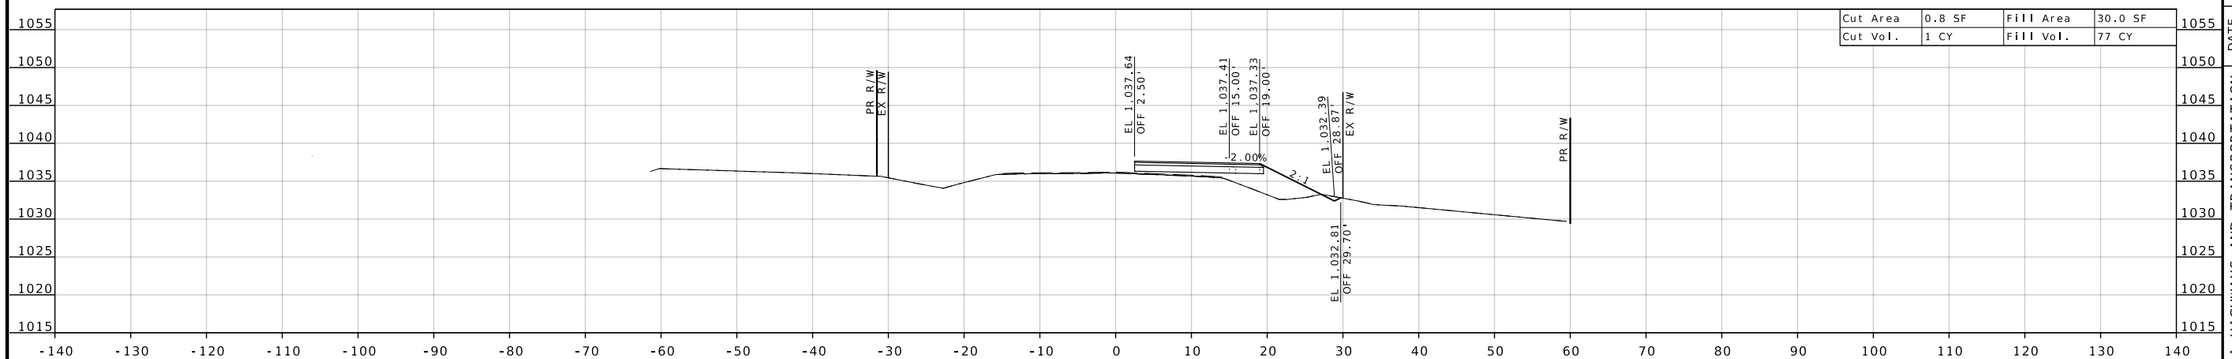

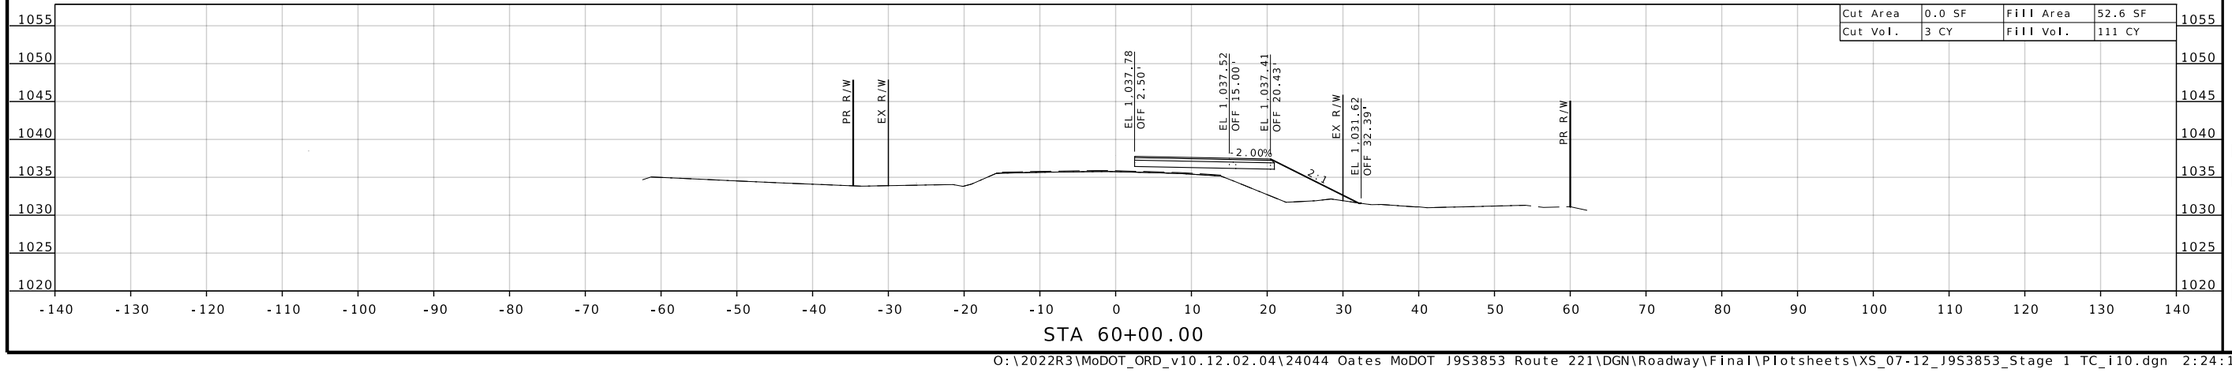

STATE OF MISSOURI
NICHOLAS MICHAEL CORRENTI
NUMBER PE-2010000809
PROFESSIONAL ENGINEER
09/24/2026 5:23:15 PM
Nicholas Michael Correnti - Civil
MO PE-2010000809

DATE PREPARED
9/24/2026

ROUTE	STATE
221	MO
DISTRICT	SHEET NO.
SE	10

COUNTY
ST. FRANCOIS

JOB NO.
J9S3853

CONTRACT ID.

PROJECT NO.

BRIDGE NO.

DESCRIPTION


DATE

MISSOURI HIGHWAYS AND TRANSPORTATION COMMISSION
105 WEST CAPITOL
JEFFERSON CITY, MO 65102
1-888-ASK-MODOT (1-888-275-6636)


EFK•Moen
Civil Engineering Design
1355 N. Highway Drive
Suite 200
St. Louis, MO 63026
Phone 314-394-3100
Fax 314-394-3199
Missouri Certificate of Authority: 001578

DISCLAIMER
THE PROFESSIONAL WHOSE SIGNATURE AND PERSONAL SEAL APPEAR HEREON ASSUMES RESPONSIBILITY ONLY FOR WHAT APPEARS ON THIS PAGE, AND DISCLAIMS (PURSUANT TO SECTION 327.411 RSMO) SPECIFICATION, ESTIMATES, REPORTS, OR OTHER DOCUMENTS OR INSTRUMENTS NOT SEALED BY THE UNDERSIGNED PROFESSIONAL RELATING TO OR INTENDED TO BE USED FOR ANY PART OR PARTS OF THE PROJECT TO WHICH THIS PAGE REFERS.


TRAFFIC CONTROL STAGE 1

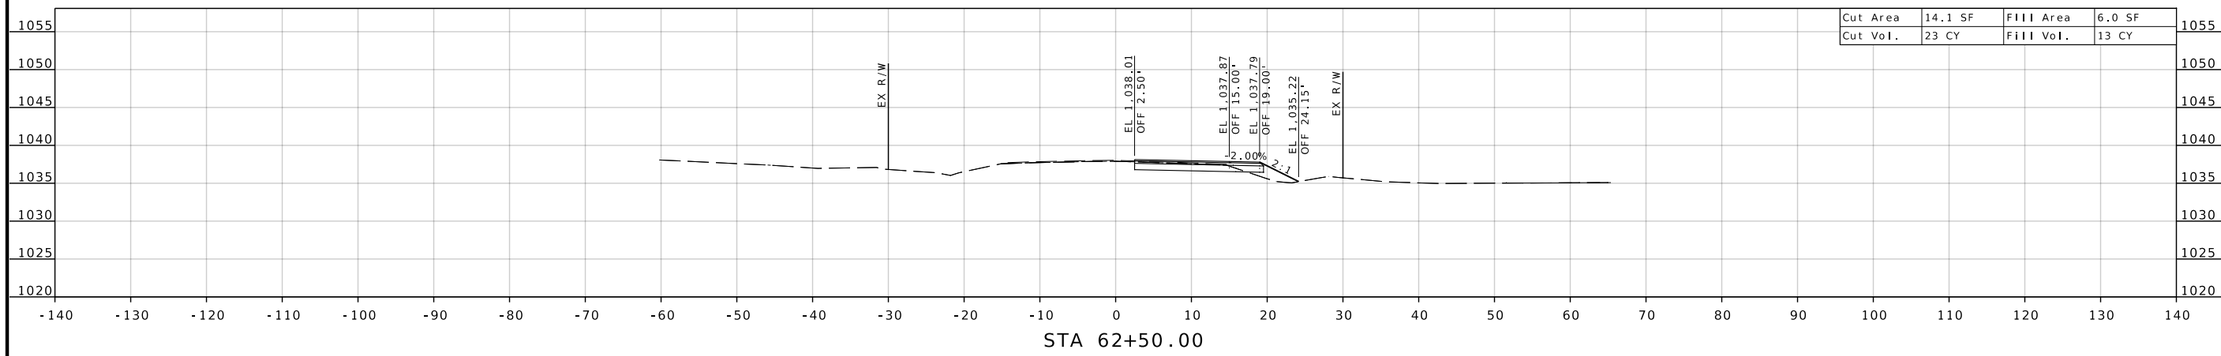

STA 62+50.00

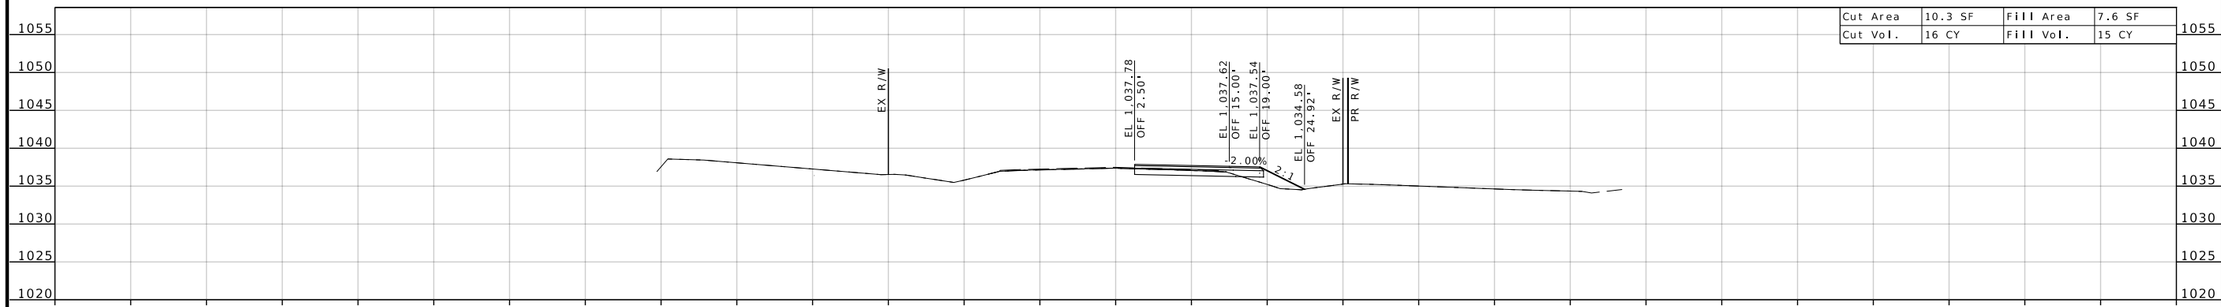

STA 62+00.00

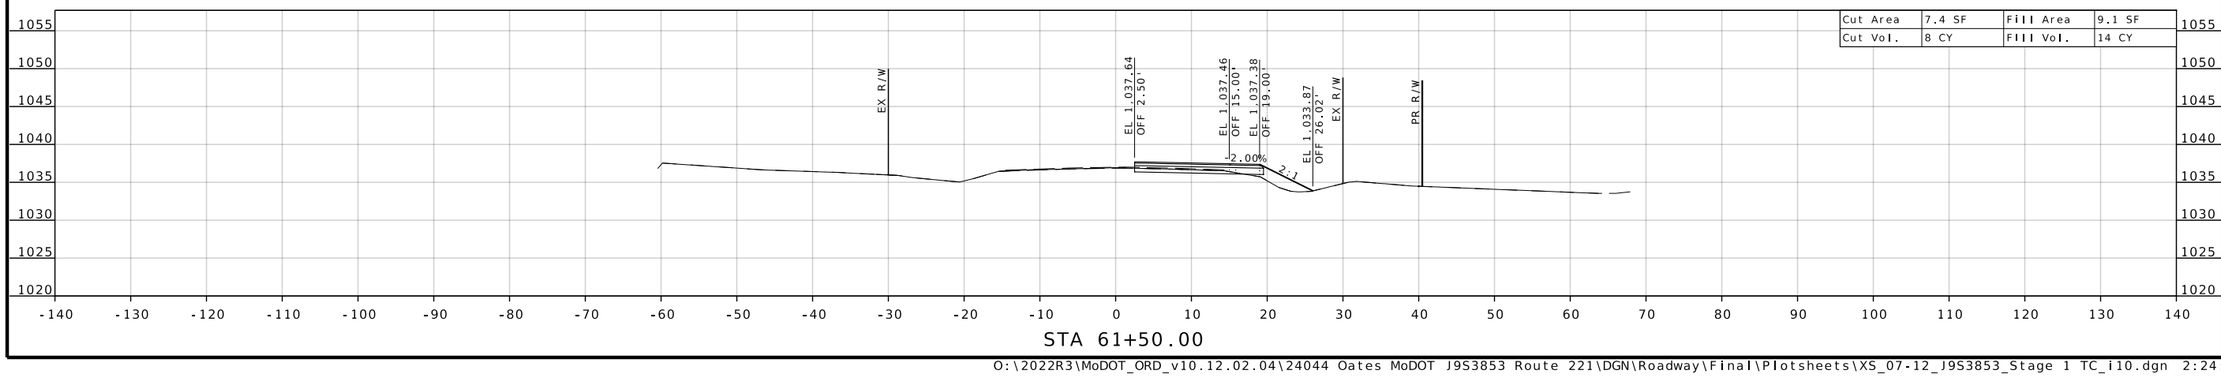

STA 61+50.00

STATE OF MISSOURI
NICHOLAS MICHAEL CORRENTI
NUMBER PE-2010000809
PROFESSIONAL ENGINEER
09/24/2026 5:23:15 PM
Nicholas Michael Correnti - Civil
MO PE-2010000809

DATE PREPARED
9/24/2026

ROUTE	STATE
221	MO
DISTRICT	SHEET NO.
SE	11

COUNTY
ST. FRANCOIS

JOB NO.
J9S3853

CONTRACT ID.

PROJECT NO.

BRIDGE NO.


DESCRIPTION	DATE

MISSOURI HIGHWAYS AND TRANSPORTATION COMMISSION
105 WEST CAPITOL
JEFFERSON CITY, MO 65102
1-888-ASK-MODOT (1-888-275-6636)

EFK•Moen
Civil Engineering Design
1355 N. Highway Drive
Suite 200
St. Louis, MO 63026
Phone 314-394-3100
Fax 314-394-3199
Missouri Certificate of Authority: 001578

TRAFFIC CONTROL STAGE 1

DISCLAIMER
THE PROFESSIONAL WHOSE SIGNATURE AND PERSONAL SEAL APPEAR HEREON ASSUMES RESPONSIBILITY ONLY FOR WHAT APPEARS ON THIS PAGE, AND DISCLAIMS (PURSUANT TO SECTION 327.411 RSMO) SPECIFICATION, ESTIMATES, REPORTS, OR OTHER DOCUMENTS OR INSTRUMENTS NOT SEALED BY THE UNDERSIGNED PROFESSIONAL RELATING TO OR INTENDED TO BE USED FOR ANY PART OR PARTS OF THE PROJECT TO WHICH THIS PAGE REFERS.

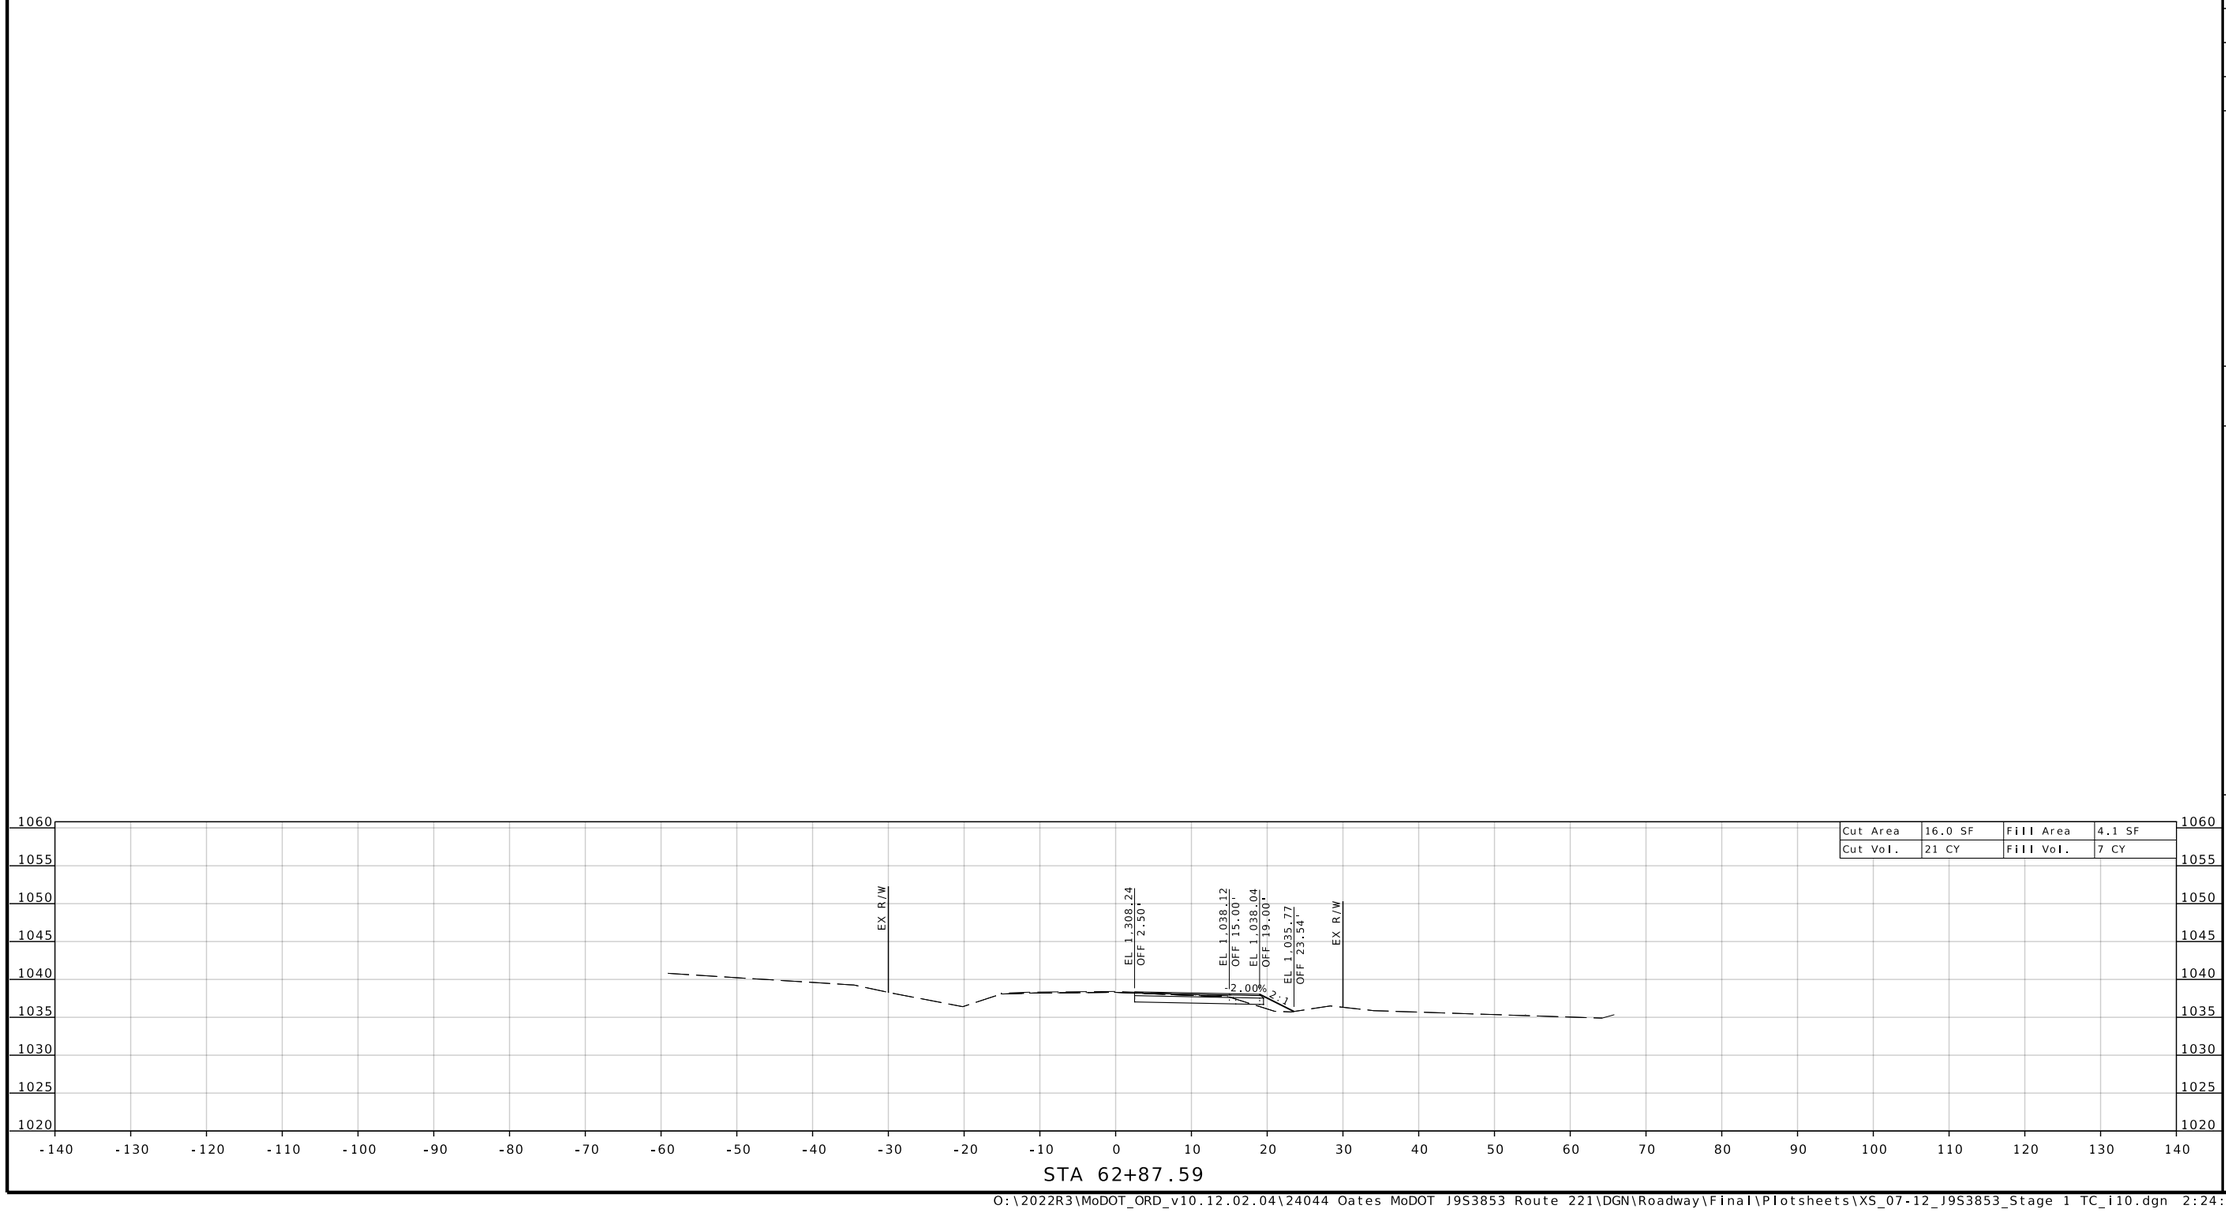

STATE OF MISSOURI
NICHOLAS MICHAEL CORRENTI
NUMBER PE-2010000809
PROFESSIONAL ENGINEER

09/24/2026 5:23:15 PM
Nicholas Michael Correnti - Civil
MO PE-2010000809

DATE PREPARED
9/24/2026

ROUTE	STATE
221	MO

DISTRICT	SHEET NO.
SE	12

COUNTY
ST. FRANCOIS

JOB NO.
J9S3853

CONTRACT ID.

PROJECT NO.

BRIDGE NO.


DESCRIPTION	DATE


MISSOURI HIGHWAYS AND TRANSPORTATION COMMISSION
105 WEST CAPITOL
JEFFERSON CITY, MO 65102
1-888-ASK-MODOT (1-888-275-6636)


EFK•Moen
Civil Engineering Design
1355 N. Highway Drive
Suite 200
St. Louis, MO 63026
Phone 314-394-3100
Fax 314-394-3199
Missouri Certificate of Authority: 001578

DISCLAIMER
THE PROFESSIONAL WHOSE SIGNATURE AND PERSONAL SEAL APPEAR HEREON ASSUMES RESPONSIBILITY ONLY FOR WHAT APPEARS ON THIS PAGE, AND DISCLAIMS (PURSUANT TO SECTION 327.411 RSMO) SPECIFICATION, ESTIMATES, REPORTS, OR OTHER DOCUMENTS OR INSTRUMENTS NOT SEALED BY THE UNDERSIGNED PROFESSIONAL RELATING TO OR INTENDED TO BE USED FOR ANY PART OR PARTS OF THE PROJECT TO WHICH THIS PAGE REFERS.

TRAFFIC CONTROL STAGE 2

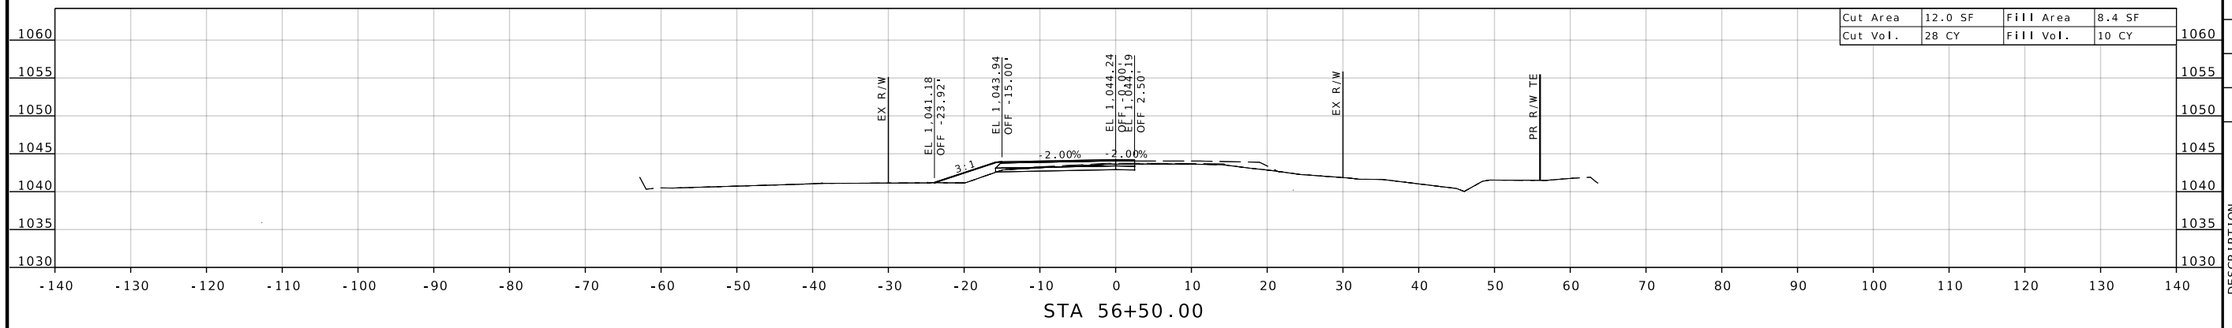

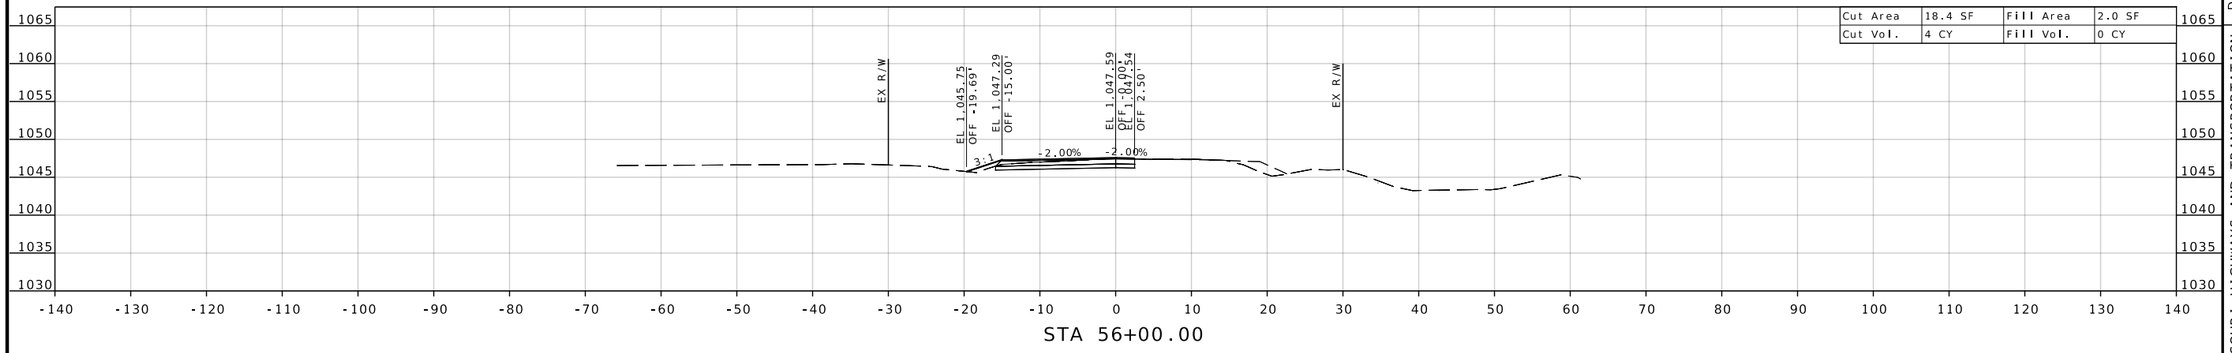

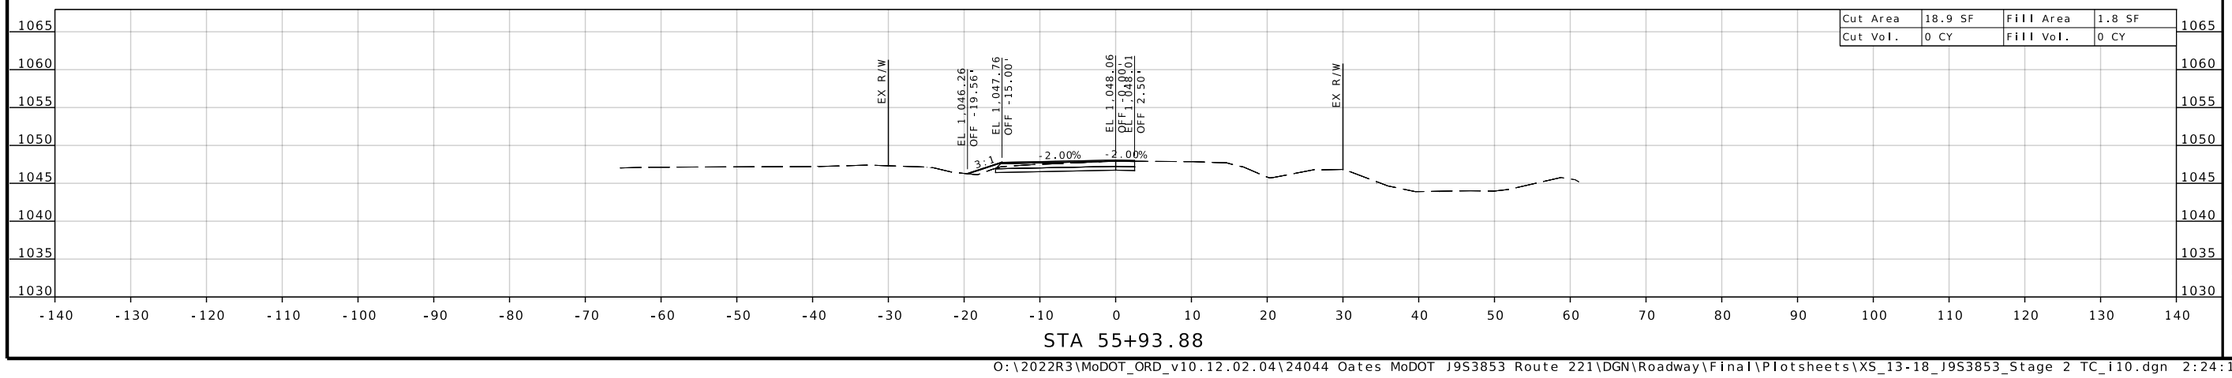

STATE OF MISSOURI
NICHOLAS MICHAEL CORRENTI
NUMBER PE-2010000809
PROFESSIONAL ENGINEER
09/24/2026 5:23:15 PM
Nicholas Michael Correnti - Civil
MO PE-2010000809

DATE PREPARED
9/24/2026

ROUTE	STATE
221	MO
DISTRICT	SHEET NO.
SE	13

COUNTY
ST. FRANCOIS

JOB NO.
J9S3853

CONTRACT ID.

PROJECT NO.

BRIDGE NO.


DESCRIPTION	DATE


MISSOURI HIGHWAYS AND TRANSPORTATION COMMISSION
105 WEST CAPITOL
JEFFERSON CITY, MO 65102
1-888-ASK-MODOT (1-888-275-6636)


EFK•Moen
Civil Engineering Design
1355 N. Highway Drive
Suite 200
St. Louis, MO 63026
Phone 314-394-3100
Fax 314-394-3199
Missouri Certificate of Authority: 001578

DISCLAIMER
THE PROFESSIONAL WHOSE SIGNATURE AND PERSONAL SEAL APPEAR HEREON ASSUMES RESPONSIBILITY ONLY FOR WHAT APPEARS ON THIS PAGE, AND DISCLAIMS (PURSUANT TO SECTION 327.411 RSMO) SPECIFICATION, ESTIMATES, REPORTS, OR OTHER DOCUMENTS OR INSTRUMENTS NOT SEALED BY THE UNDERSIGNED PROFESSIONAL RELATING TO OR INTENDED TO BE USED FOR ANY PART OR PARTS OF THE PROJECT TO WHICH THIS PAGE REFERS.

TRAFFIC CONTROL STAGE 2

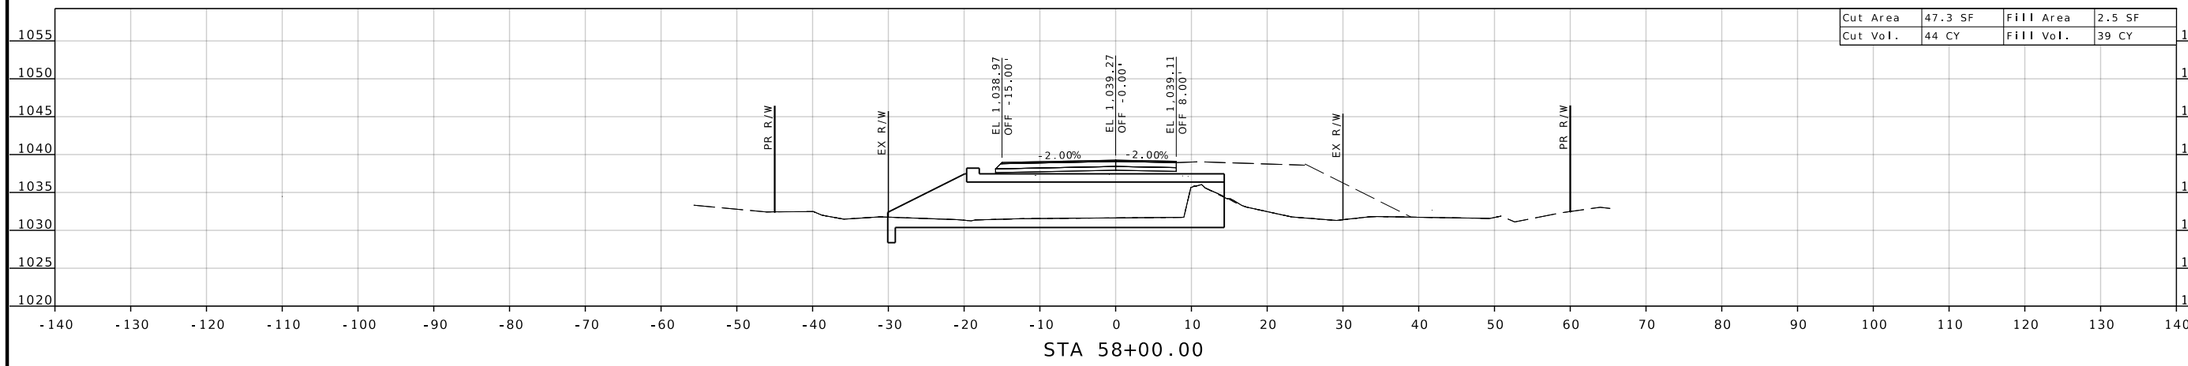

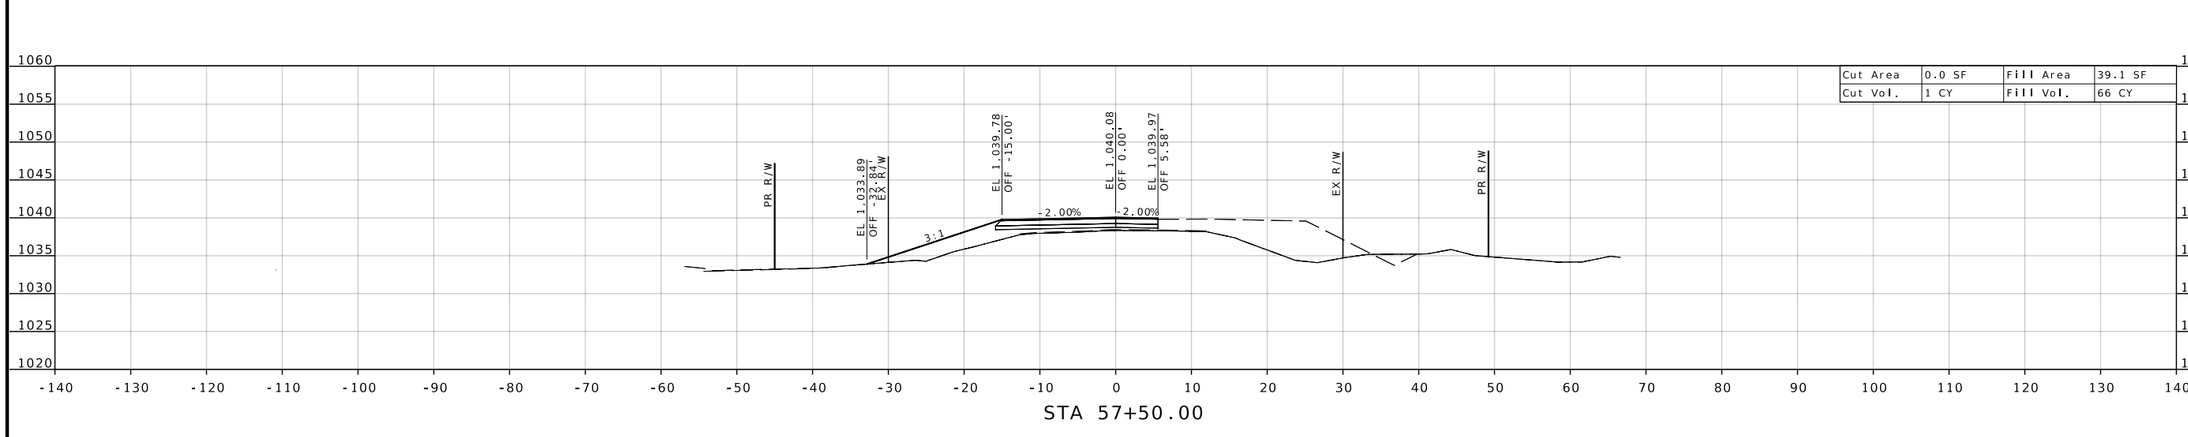

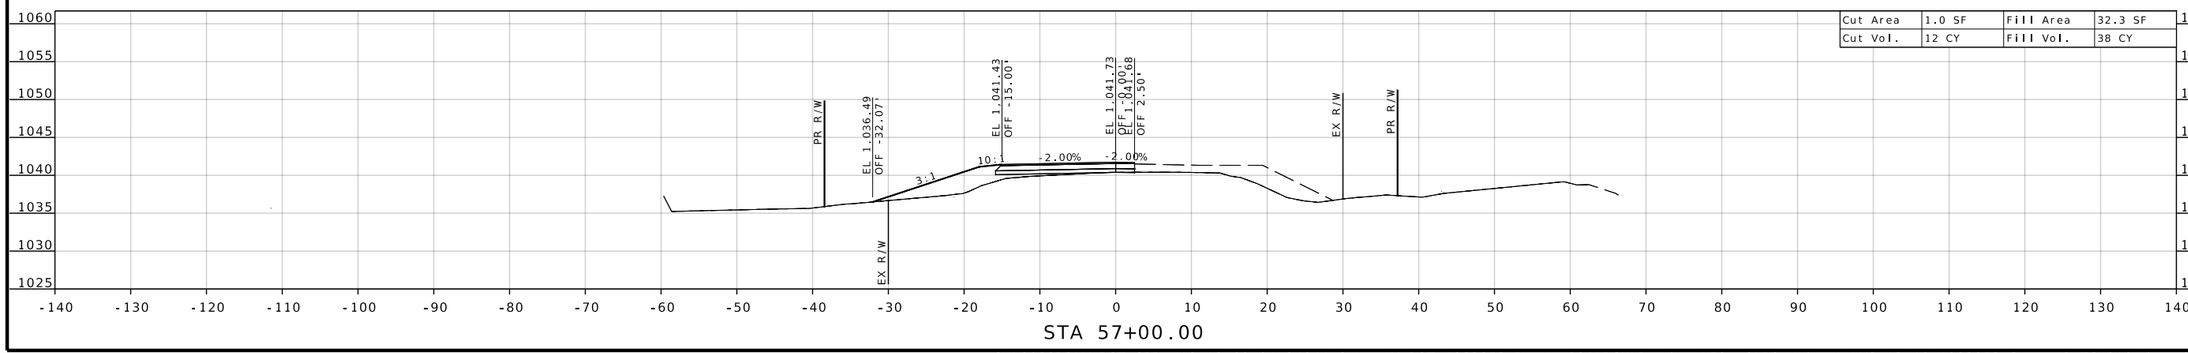

STATE OF MISSOURI
NICHOLAS MICHAEL CORRENTI
NUMBER PE-2010000809
PROFESSIONAL ENGINEER
09/24/2026 5:23:15 PM
Nicholas Michael Correnti - Civil
MO PE-2010000809

DATE PREPARED
9/24/2026

ROUTE	STATE
221	MO

DISTRICT	SHEET NO.
SE	14

COUNTY
ST. FRANCOIS

JOB NO.
J9S3853

CONTRACT ID.

PROJECT NO.

BRIDGE NO.


DESCRIPTION	DATE

MISSOURI HIGHWAYS AND TRANSPORTATION COMMISSION
105 WEST CAPITOL
JEFFERSON CITY, MO 65102
1-888-ASK-MODOT (1-888-275-6636)


EFK•Moen
Civil Engineering Design
1355 N. Highway Drive
Suite 200
St. Louis, MO 63026
Phone 314-394-3100
Fax 314-394-3199
Missouri Certificate of Authority: 001578

DISCLAIMER
THE PROFESSIONAL WHOSE SIGNATURE AND PERSONAL SEAL APPEAR HEREON ASSUMES RESPONSIBILITY ONLY FOR WHAT APPEARS ON THIS PAGE, AND DISCLAIMS (PURSUANT TO SECTION 327.411 RSMO) SPECIFICATION, ESTIMATES, REPORTS, OR OTHER DOCUMENTS OR INSTRUMENTS NOT SEALED BY THE UNDERSIGNED PROFESSIONAL RELATING TO OR INTENDED TO BE USED FOR ANY PART OR PARTS OF THE PROJECT TO WHICH THIS PAGE REFERS.


TRAFFIC CONTROL STAGE 2

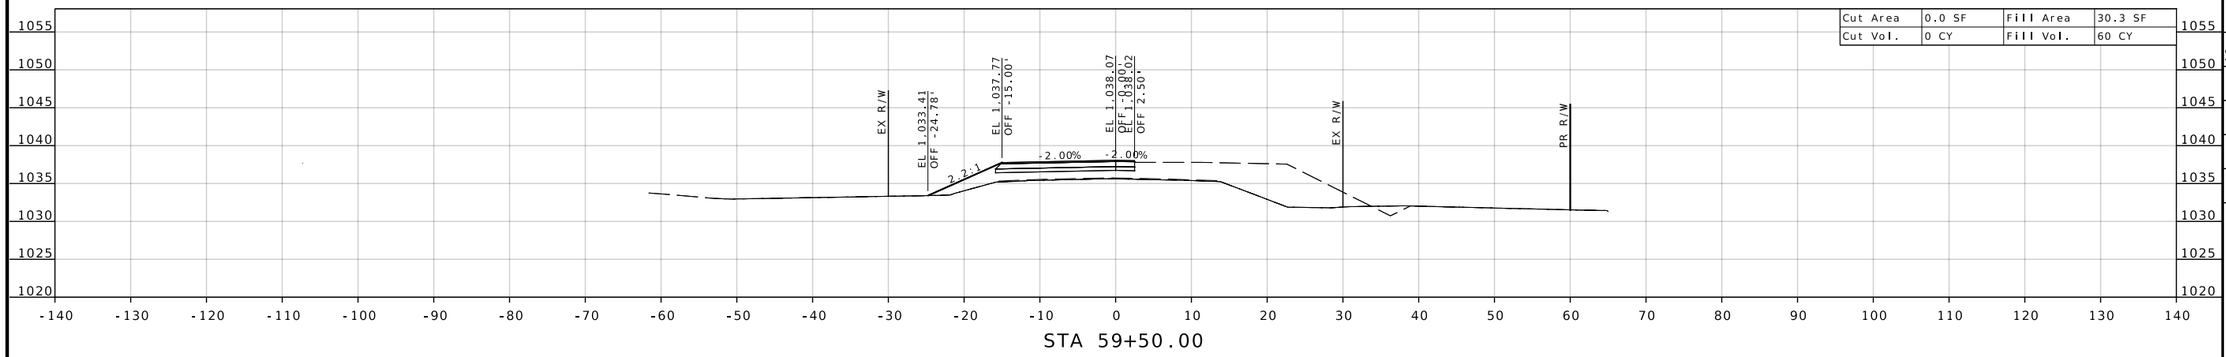

STA 59+50.00

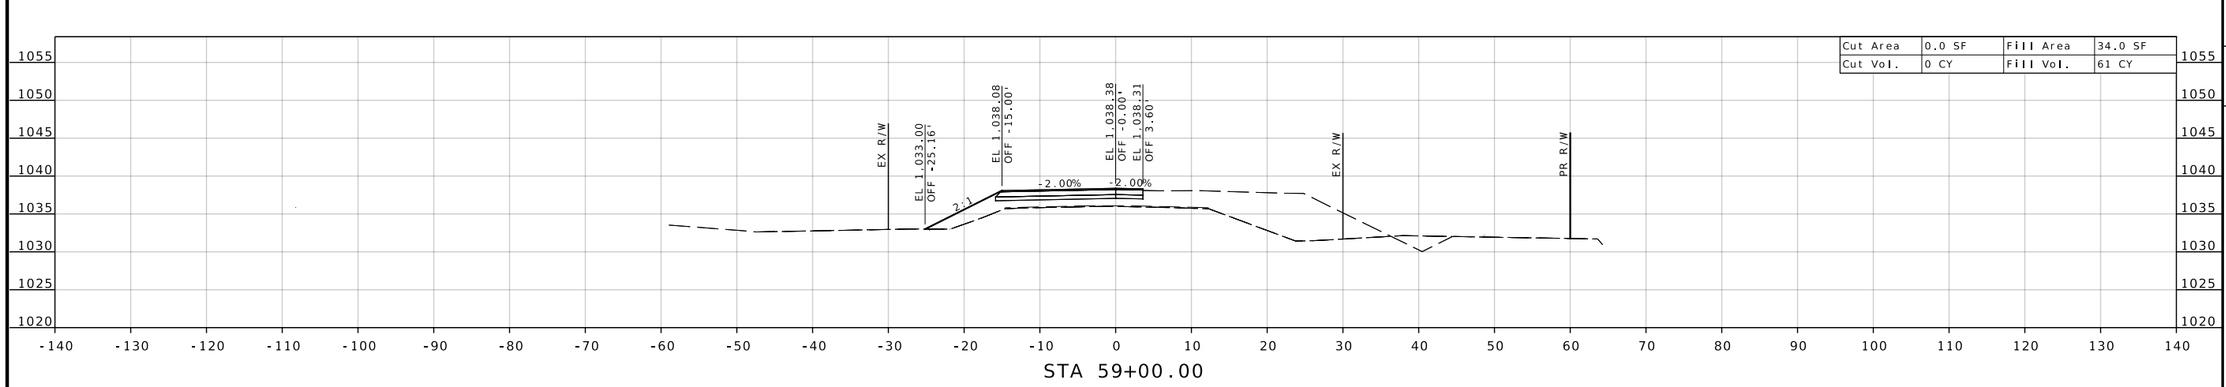

STA 59+00.00

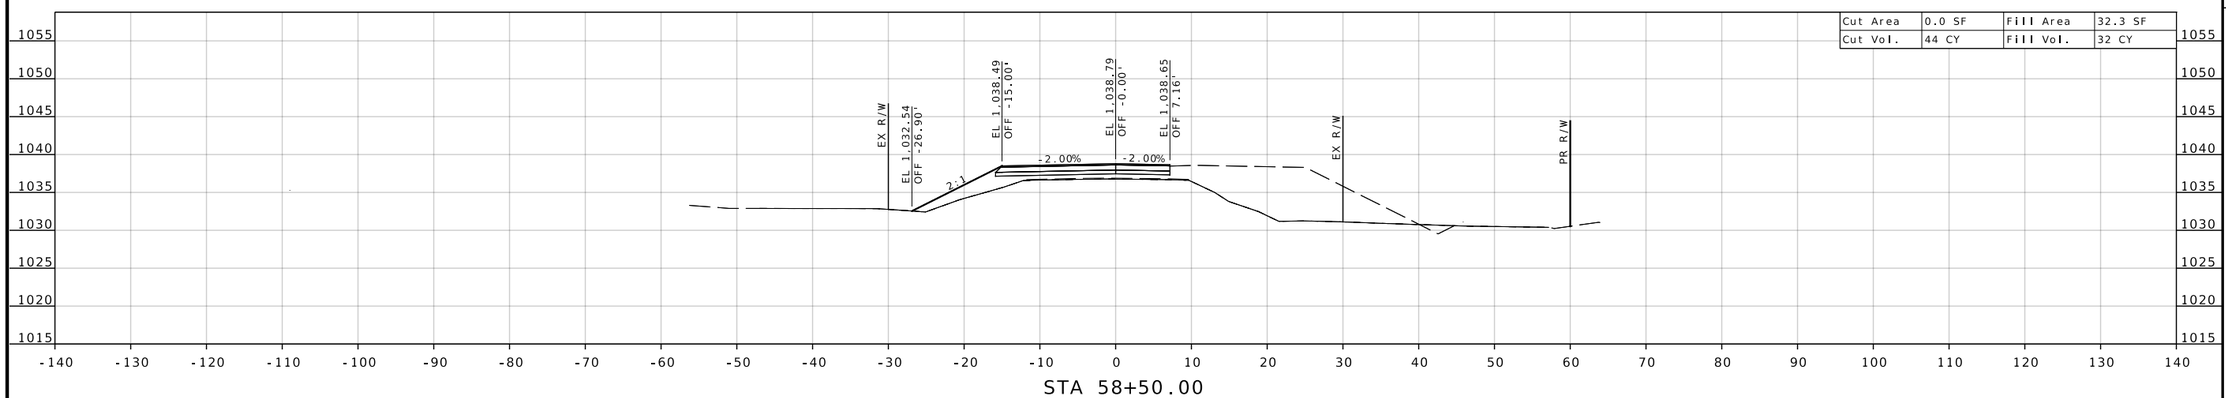

STA 58+50.00

STATE OF MISSOURI
NICHOLAS MICHAEL CORRENTI
NUMBER PE-2010000809
PROFESSIONAL ENGINEER
09/24/2026 5:23:15 PM
Nicholas Michael Correnti - Civil
MO PE-2010000809

DATE PREPARED
9/24/2026

ROUTE	STATE
221	MO
DISTRICT	SHEET NO.
SE	15

COUNTY
ST. FRANCOIS

JOB NO.
J9S3853

CONTRACT ID.

PROJECT NO.

BRIDGE NO.

DESCRIPTION


DATE


MISSOURI HIGHWAYS AND TRANSPORTATION COMMISSION
105 WEST CAPITOL
JEFFERSON CITY, MO 65102
1-888-ASK-MODOT (1-888-275-6636)


EFK•Moen
Civil Engineering Design
1355 N. Highway Drive
Suite 200
St. Louis, MO 63026
Phone 314-394-3100
Fax 314-394-3199
Missouri Certificate of Authority: 001578

DISCLAIMER
THE PROFESSIONAL WHOSE SIGNATURE AND PERSONAL SEAL APPEAR HEREON ASSUMES RESPONSIBILITY ONLY FOR WHAT APPEARS ON THIS PAGE, AND DISCLAIMS (PURSUANT TO SECTION 327.411 RSMO) SPECIFICATION, ESTIMATES, REPORTS, OR OTHER DOCUMENTS OR INSTRUMENTS NOT SEALED BY THE UNDERSIGNED PROFESSIONAL RELATING TO OR INTENDED TO BE USED FOR ANY PART OR PARTS OF THE PROJECT TO WHICH THIS PAGE REFERS.

TRAFFIC CONTROL STAGE 2

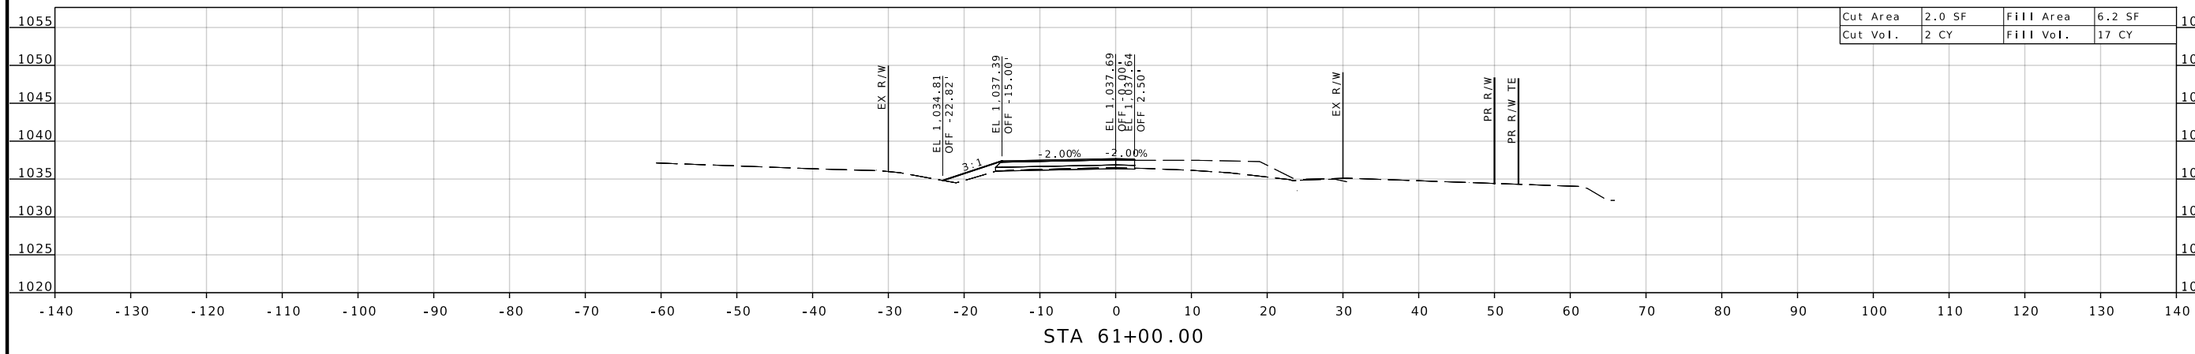

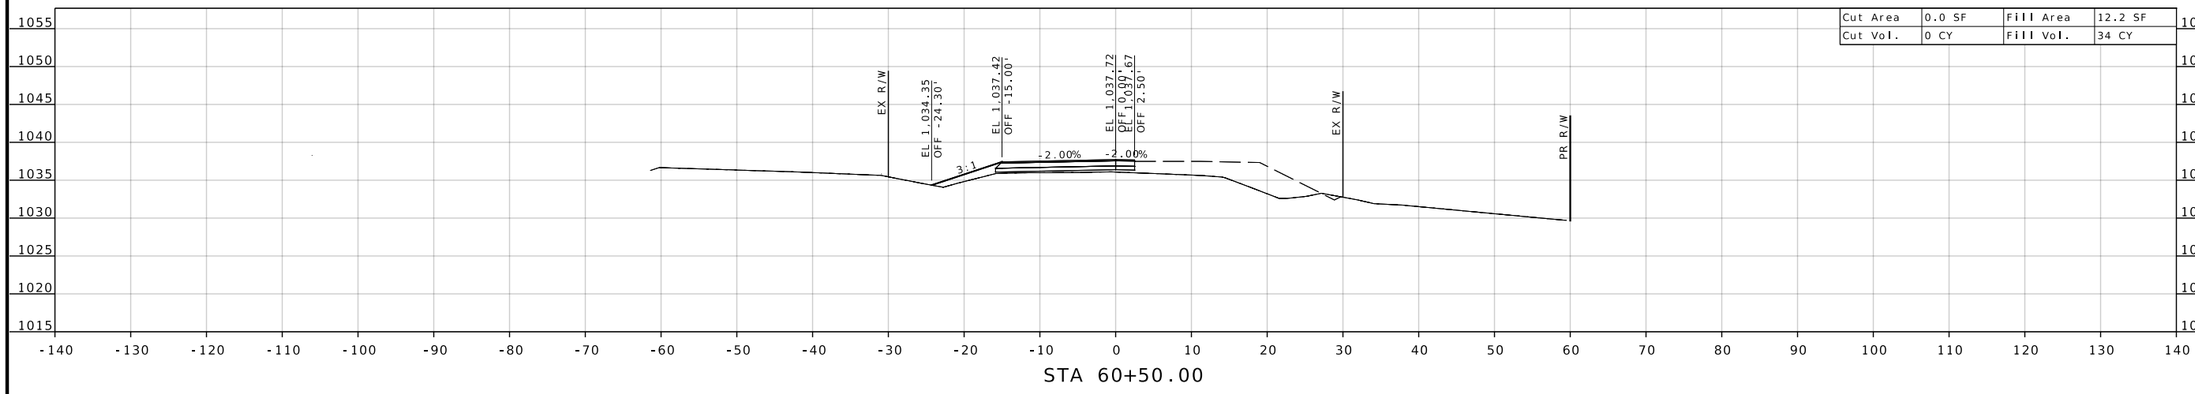

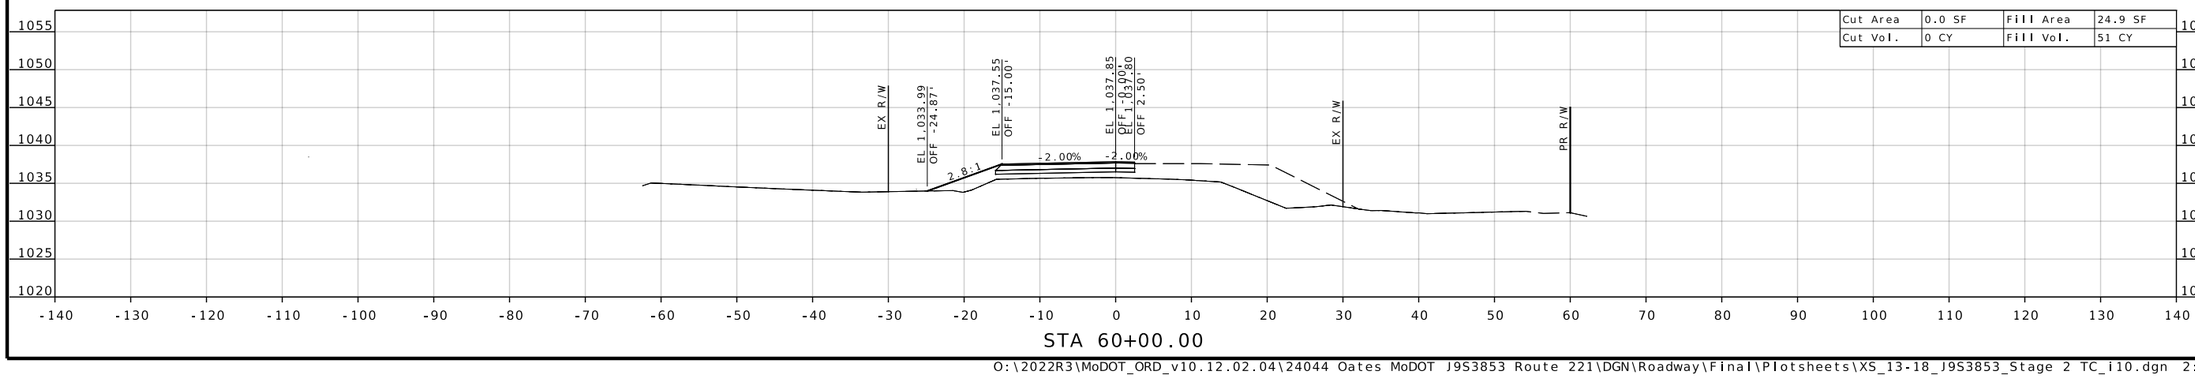

STATE OF MISSOURI
NICHOLAS MICHAEL CORRENTI
NUMBER PE-2010000809
PROFESSIONAL ENGINEER
09/24/2026 5:23:15 PM
Nicholas Michael Correnti - Civil
MO PE-2010000809

DATE PREPARED
9/24/2026

ROUTE	STATE
221	MO
DISTRICT	SHEET NO.
SE	16

COUNTY
ST. FRANCOIS

JOB NO.
J9S3853

CONTRACT ID.

PROJECT NO.

BRIDGE NO.


DESCRIPTION	DATE


MISSOURI HIGHWAYS AND TRANSPORTATION COMMISSION
105 WEST CAPITOL
JEFFERSON CITY, MO 65102
1-888-ASK-MODOT (1-888-275-6636)


EFK•Moen
Civil Engineering Design
1355 N. Highway Drive
Suite 200
St. Louis, MO 63026
Phone 314-394-3100
Fax 314-394-3199
Missouri Certificate of Authority: 001578

DISCLAIMER
THE PROFESSIONAL WHOSE SIGNATURE AND PERSONAL SEAL APPEAR HEREON ASSUMES RESPONSIBILITY ONLY FOR WHAT APPEARS ON THIS PAGE, AND DISCLAIMS (PURSUANT TO SECTION 327.411 RSMO) SPECIFICATION, ESTIMATES, REPORTS, OR OTHER DOCUMENTS OR INSTRUMENTS NOT SEALED BY THE UNDERSIGNED PROFESSIONAL RELATING TO OR INTENDED TO BE USED FOR ANY PART OR PARTS OF THE PROJECT TO WHICH THIS PAGE REFERS.

TRAFFIC CONTROL STAGE 2

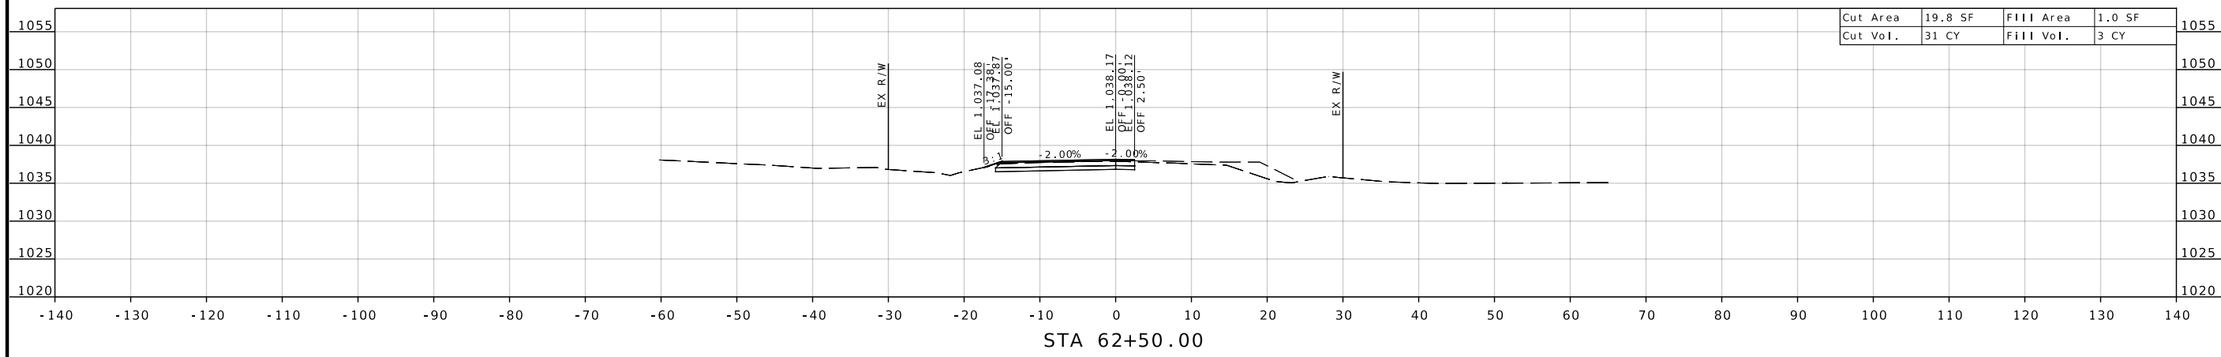

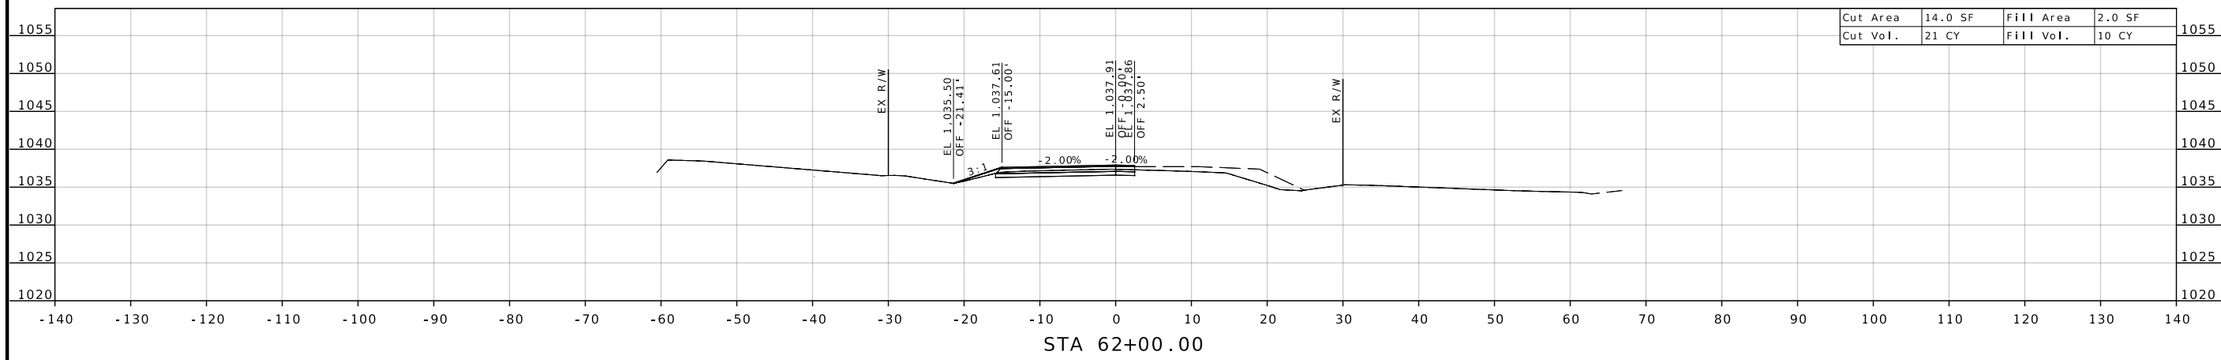

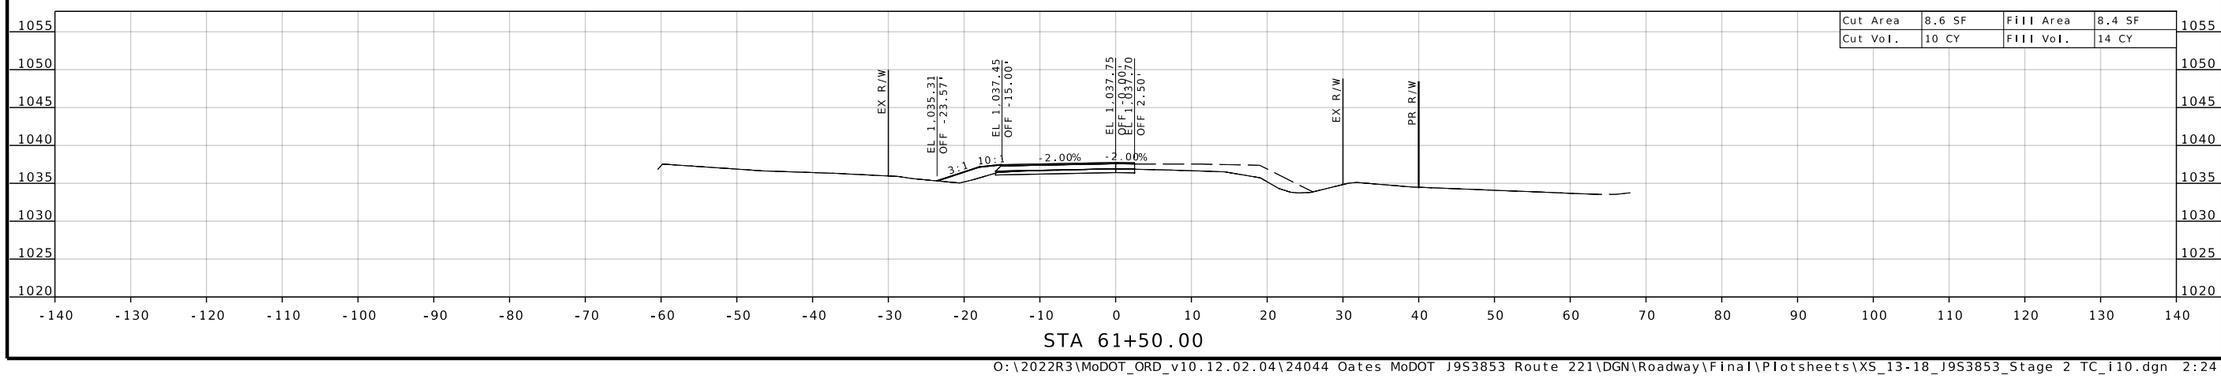

NICHOLAS MICHAEL CORRENTI
NUMBER PE-2010000809
STATE OF MISSOURI
PROFESSIONAL ENGINEER
09/24/2026 5:23:15 PM
Nicholas Michael Correnti - Civil
MO PE-2010000809

DATE PREPARED
9/24/2026

ROUTE	STATE
221	MO
DISTRICT	SHEET NO.
SE	17

COUNTY
ST. FRANCOIS

JOB NO.
J9S3853

CONTRACT ID.

PROJECT NO.

BRIDGE NO.


DESCRIPTION	DATE

MISSOURI HIGHWAYS AND TRANSPORTATION COMMISSION
105 WEST CAPITOL
JEFFERSON CITY, MO 65102
1-888-ASK-MODOT (1-888-275-6636)

EFK•Moen
Civil Engineering Design
1355 N. Highway Drive
Suite 200
St. Louis, MO 63026
Phone 314-394-3100
Fax 314-394-3199
Missouri Certificate of Authority: 001578

TRAFFIC CONTROL STAGE 2

DISCLAIMER
THE PROFESSIONAL WHOSE SIGNATURE AND PERSONAL SEAL APPEAR HEREON ASSUMES RESPONSIBILITY ONLY FOR WHAT APPEARS ON THIS PAGE, AND DISCLAIMS (PURSUANT TO SECTION 327.411 RSMO) SPECIFICATION, ESTIMATES, REPORTS, OR OTHER DOCUMENTS OR INSTRUMENTS NOT SEALED BY THE UNDERSIGNED PROFESSIONAL RELATING TO OR INTENDED TO BE USED FOR ANY PART OR PARTS OF THE PROJECT TO WHICH THIS PAGE REFERS.

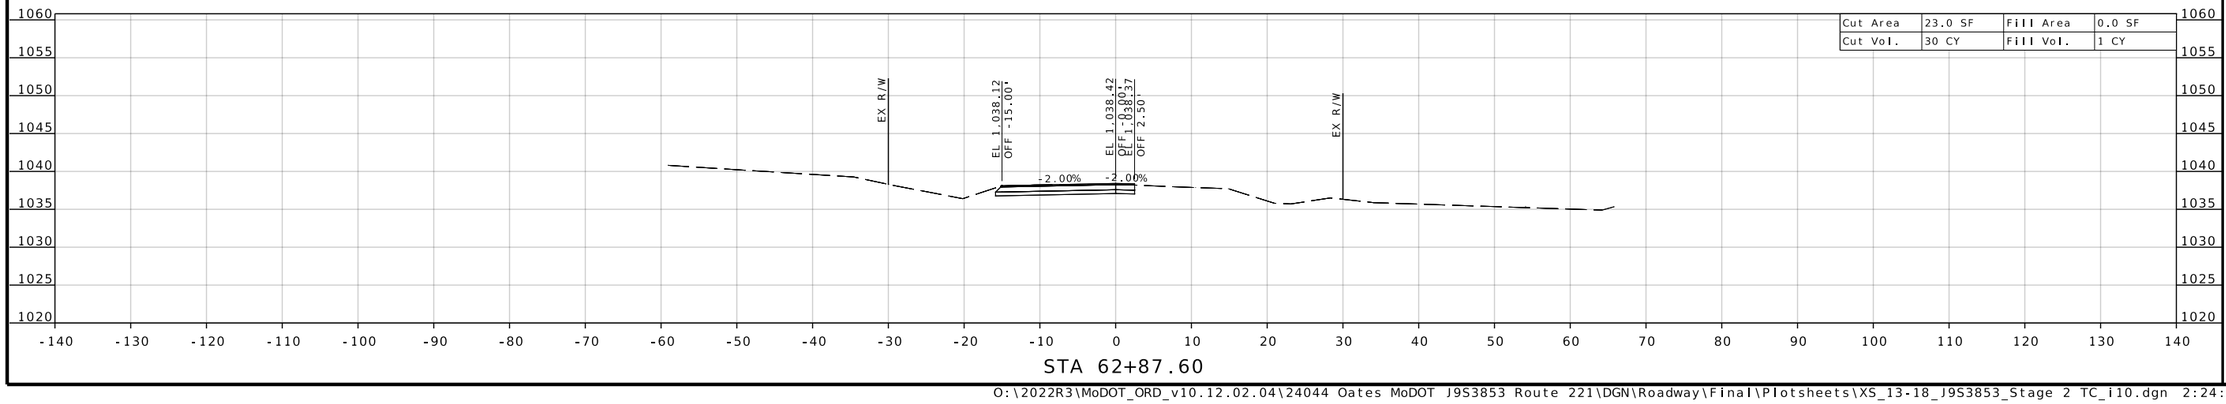

STA 62+87.60

STATE OF MISSOURI
NICHOLAS MICHAEL CORRENTI
NUMBER PE-2010000809
PROFESSIONAL ENGINEER

09/24/2026 5:23:15 PM
Nicholas Michael Correnti - Civil
MO PE-2010000809

DATE PREPARED
9/24/2026

ROUTE	STATE
221	MO
DISTRICT	SHEET NO.
SE	18

COUNTY
ST. FRANCOIS

JOB NO.
J9S3853

CONTRACT ID.

PROJECT NO.

BRIDGE NO.


DESCRIPTION	DATE


MISSOURI HIGHWAYS AND TRANSPORTATION COMMISSION
105 WEST CAPITOL
JEFFERSON CITY, MO 65102
1-888-ASK-MODOT (1-888-275-6636)


EFK•Moen
Civil Engineering Design
1355 N. Highway Drive
Suite 200
St. Louis, MO 63026
Phone 314-394-3100
Fax 314-394-3199
Missouri Certificate of Authority: 001578

DISCLAIMER
THE PROFESSIONAL WHOSE SIGNATURE AND PERSONAL SEAL APPEAR HEREON ASSUMES RESPONSIBILITY ONLY FOR WHAT APPEARS ON THIS PAGE, AND DISCLAIMS (PURSUANT TO SECTION 327.411 RSMO) SPECIFICATION, ESTIMATES, REPORTS, OR OTHER DOCUMENTS OR INSTRUMENTS NOT SEALED BY THE UNDERSIGNED PROFESSIONAL RELATING TO OR INTENDED TO BE USED FOR ANY PART OR PARTS OF THE PROJECT TO WHICH THIS PAGE REFERS.

TRAFFIC CONTROL STAGE 3

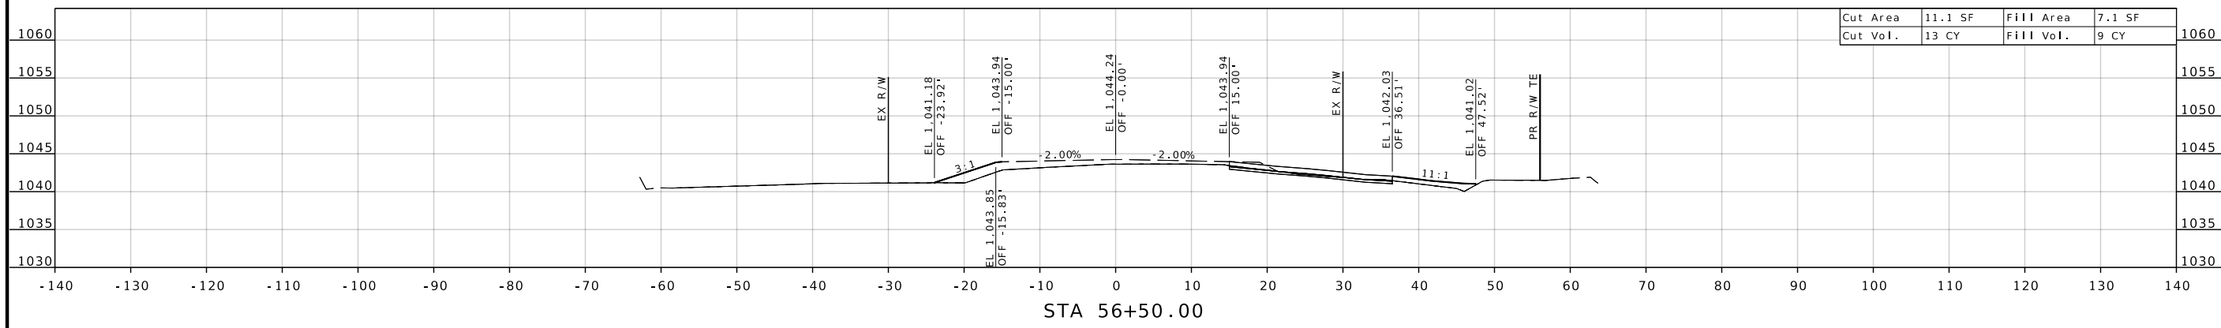

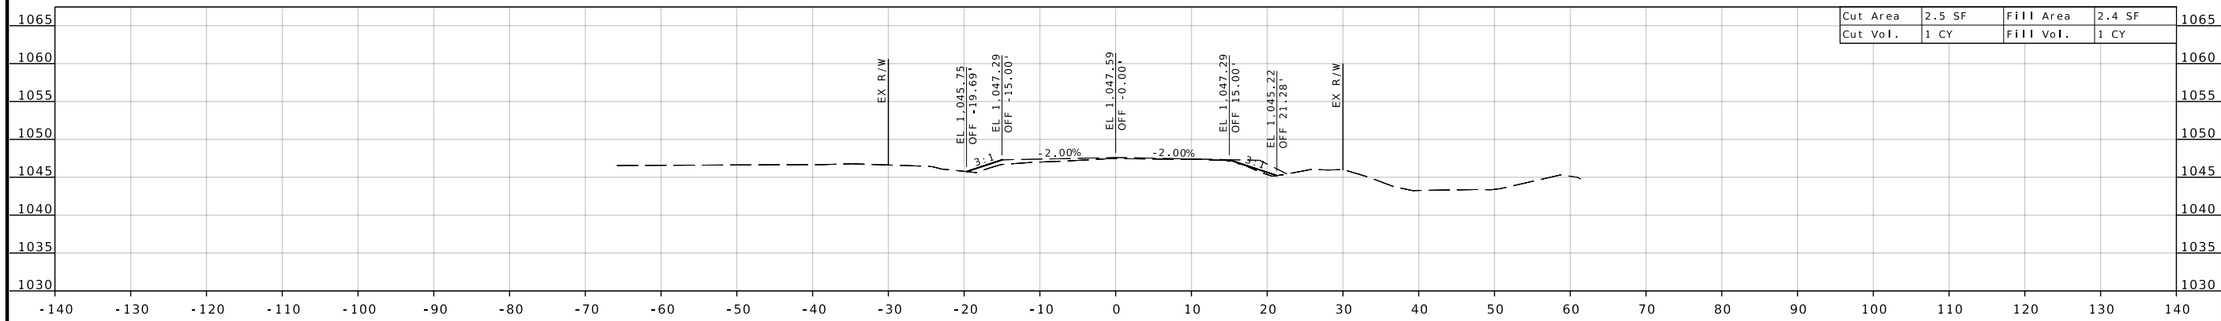

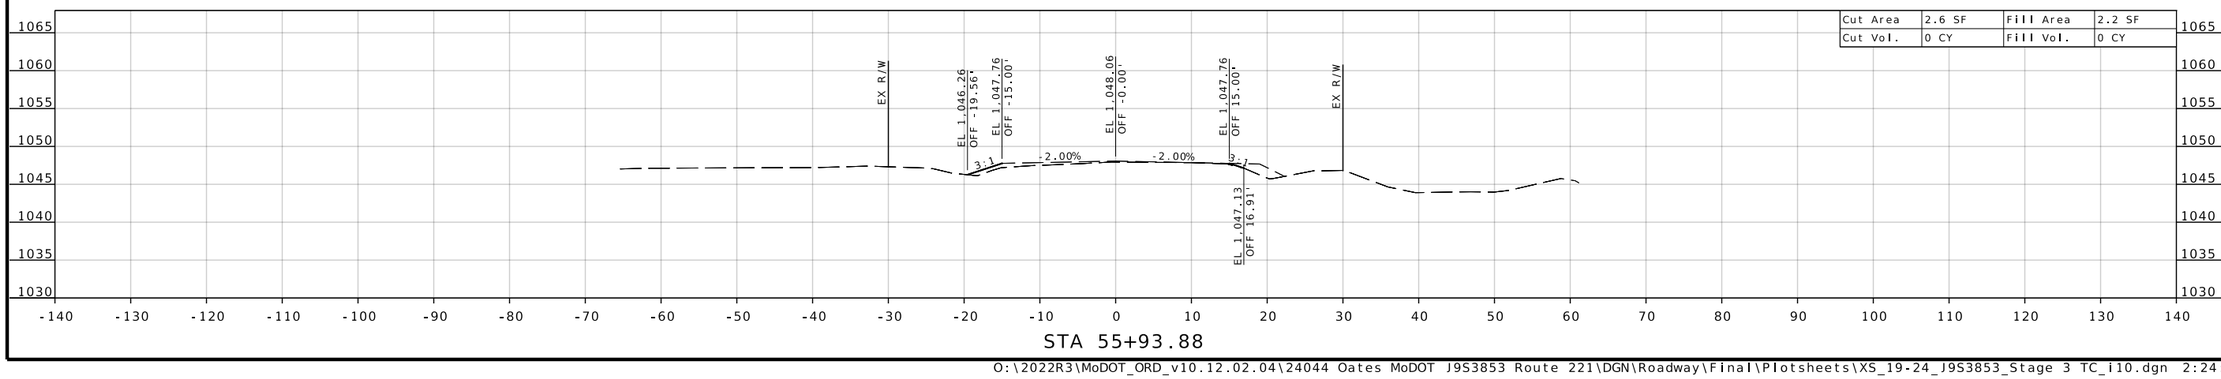

STATE OF MISSOURI
NICHOLAS MICHAEL CORRENTI
NUMBER PE-2010000809
PROFESSIONAL ENGINEER
09/24/2026 5:23:15 PM
Nicholas Michael Correnti - Civil
MO PE-2010000809

DATE PREPARED
9/24/2026

ROUTE	STATE
221	MO
DISTRICT	SHEET NO.
SE	19

COUNTY
ST. FRANCOIS

JOB NO.
J9S3853

CONTRACT ID.

PROJECT NO.

BRIDGE NO.


NO.	DESCRIPTION	DATE

MISSOURI HIGHWAYS AND TRANSPORTATION COMMISSION
105 WEST CAPITOL
JEFFERSON CITY, MO 65102
1-888-ASK-MODOT (1-888-275-6636)

EFK•Moen
Civil Engineering Design
1355 N. Highway Drive
Suite 200
St. Louis, MO 63026
Phone 314-394-3100
Fax 314-394-3199
Missouri Certificate of Authority: 001578

DISCLAIMER
THE PROFESSIONAL WHOSE SIGNATURE AND PERSONAL SEAL APPEAR HEREON ASSUMES RESPONSIBILITY ONLY FOR WHAT APPEARS ON THIS PAGE, AND DISCLAIMS (PURSUANT TO SECTION 327.411 RSMO) SPECIFICATION, ESTIMATES, REPORTS, OR OTHER DOCUMENTS OR INSTRUMENTS NOT SEALED BY THE UNDERSIGNED PROFESSIONAL RELATING TO OR INTENDED TO BE USED FOR ANY PART OR PARTS OF THE PROJECT TO WHICH THIS PAGE REFERS.

TRAFFIC CONTROL STAGE 3

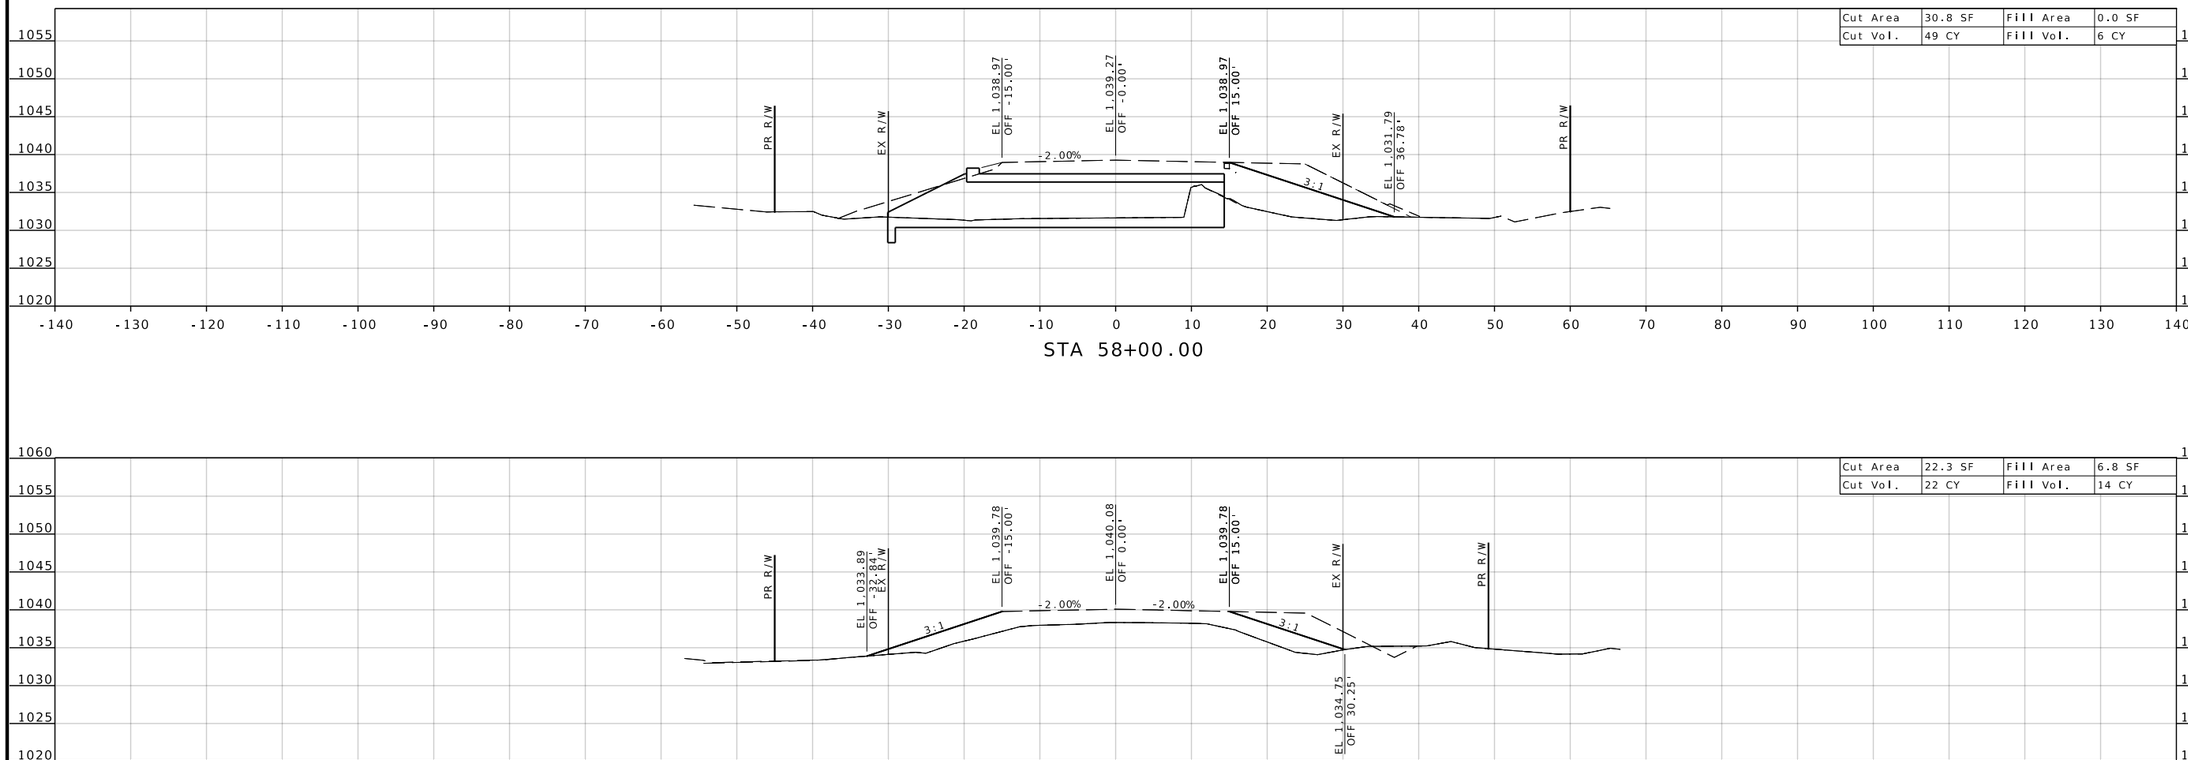

STATE OF MISSOURI
NICHOLAS MICHAEL CORRENTI
NUMBER PE-2010000809
PROFESSIONAL ENGINEER
09/24/2026 5:23:15 PM
Nicholas Michael Correnti - Civil
MO PE-2010000809

DATE PREPARED
9/24/2026

ROUTE	STATE
221	MO
DISTRICT	SHEET NO.
SE	20

COUNTY
ST. FRANCOIS

JOB NO.
J9S3853

CONTRACT ID.

PROJECT NO.

BRIDGE NO.


DESCRIPTION	DATE

MISSOURI HIGHWAYS AND TRANSPORTATION COMMISSION
105 WEST CAPITOL
JEFFERSON CITY, MO 65102
1-888-ASK-MODOT (1-888-275-6636)


EFK•Moen
Civil Engineering Design
1355 N. Highway Drive
Suite 200
St. Louis, MO 63026
Phone 314-394-3100
Fax 314-394-3199
Missouri Certificate of Authority: 001578

DISCLAIMER
THE PROFESSIONAL WHOSE SIGNATURE AND PERSONAL SEAL APPEAR HEREON ASSUMES RESPONSIBILITY ONLY FOR WHAT APPEARS ON THIS PAGE, AND DISCLAIMS (PURSUANT TO SECTION 327.411 RSMO) SPECIFICATION, ESTIMATES, REPORTS, OR OTHER DOCUMENTS OR INSTRUMENTS NOT SEALED BY THE UNDERSIGNED PROFESSIONAL RELATING TO OR INTENDED TO BE USED FOR ANY PART OR PARTS OF THE PROJECT TO WHICH THIS PAGE REFERS.


TRAFFIC CONTROL STAGE 3

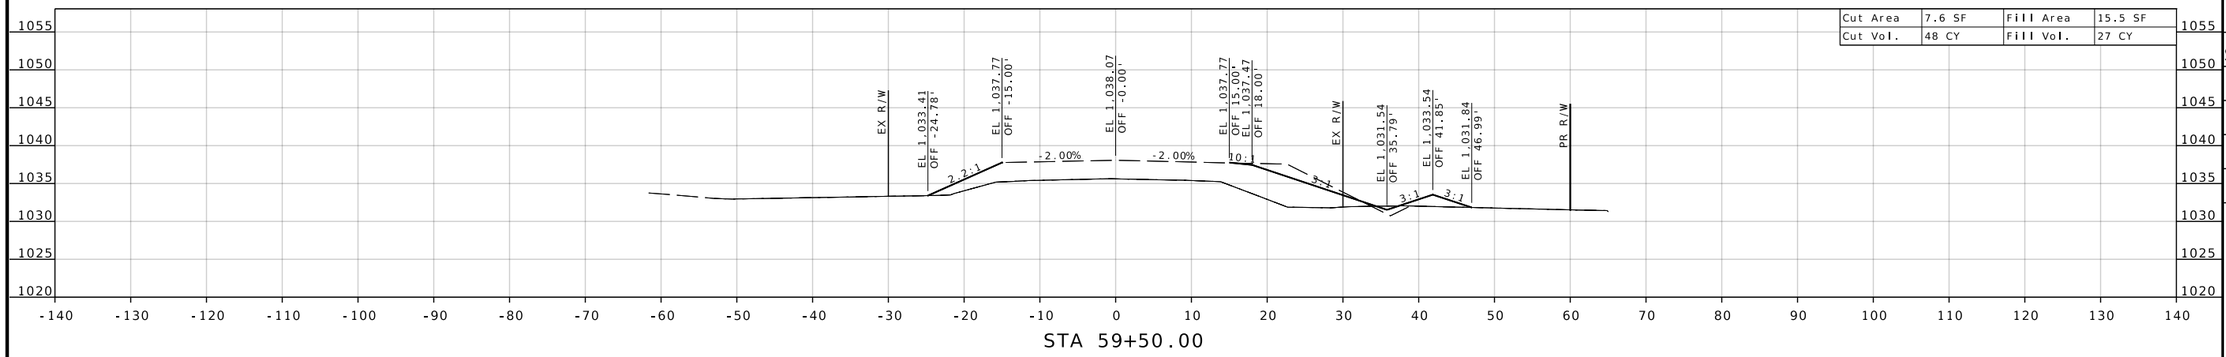

STA 59+50.00

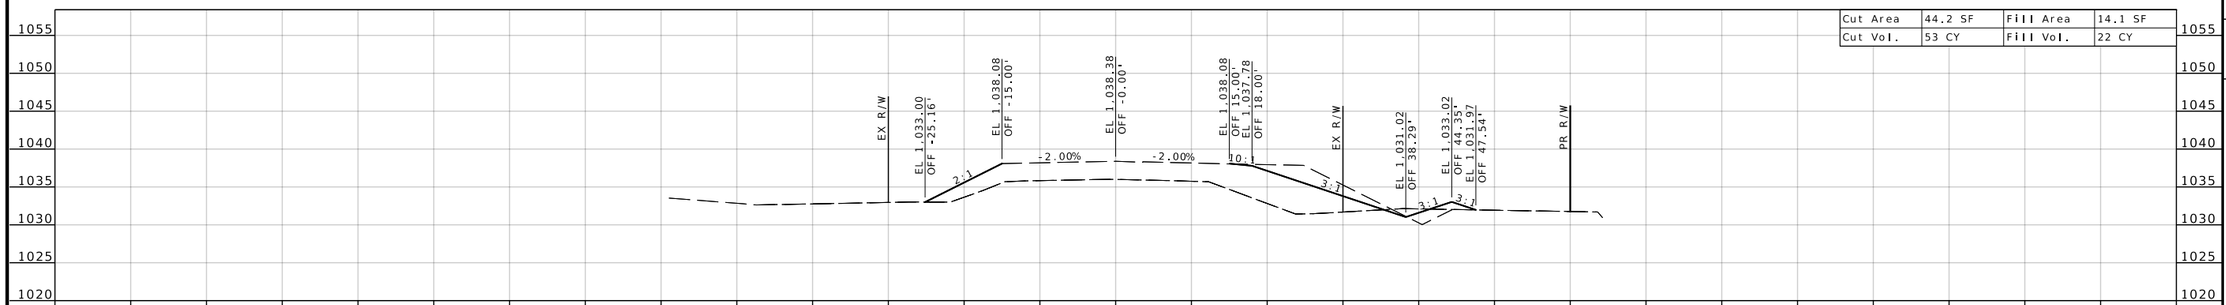

STA 59+00.00

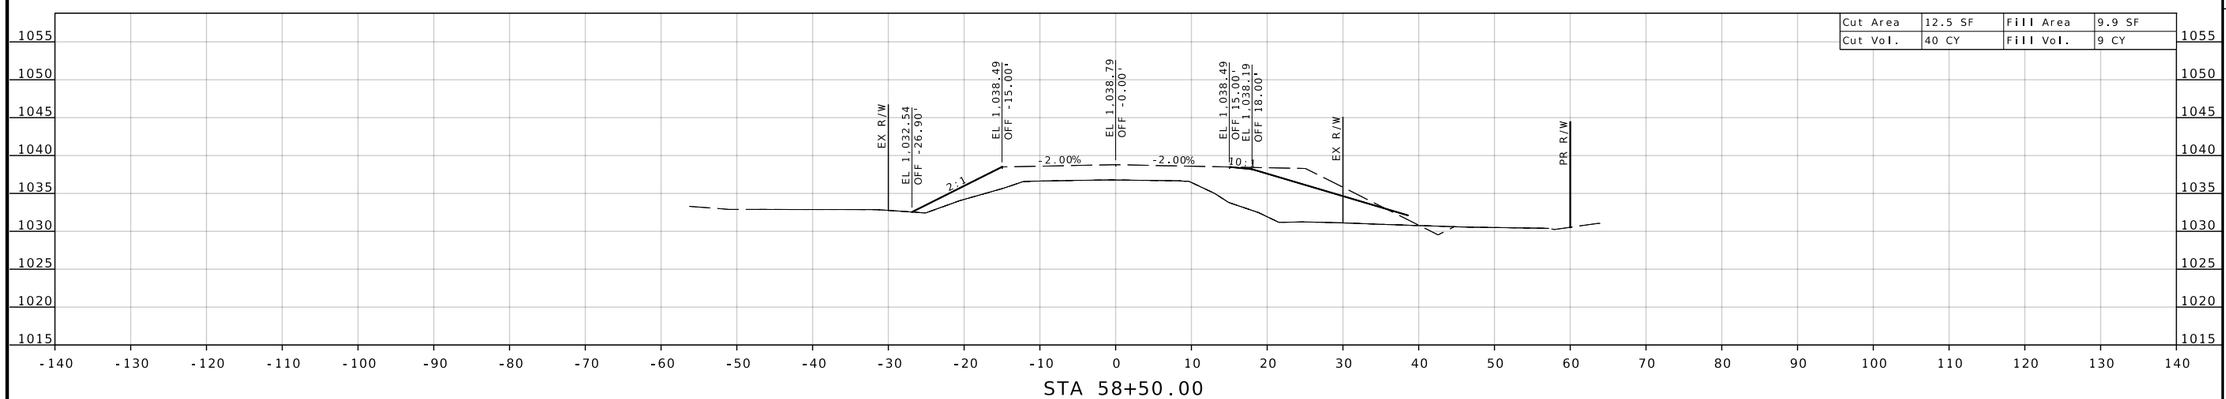

STA 58+50.00

STATE OF MISSOURI
NICHOLAS MICHAEL CORRENTI
NUMBER PE-2010000809
PROFESSIONAL ENGINEER
09/24/2026 5:23:15 PM
Nicholas Michael Correnti - Civil
MO PE-2010000809

DATE PREPARED
9/24/2026

ROUTE	STATE
221	MO
DISTRICT	SHEET NO.
SE	21

COUNTY
ST. FRANCOIS

JOB NO.
J9S3853

CONTRACT ID.

PROJECT NO.

BRIDGE NO.

DESCRIPTION	DATE


MISSOURI HIGHWAYS AND TRANSPORTATION COMMISSION
105 WEST CAPITOL
JEFFERSON CITY, MO 65102
1-888-ASK-MODOT (1-888-275-6636)

EFK•Moen
Civil Engineering Design
1355 N. Highway Drive
Suite 200
St. Louis, MO 63026
Phone 314-394-3100
Fax 314-394-3199
Missouri Certificate of Authority: 001578


O:\2022R3\MoDOT_ORD_v10.12.02.04\24044 Oates MoDOT J9S3853 Route 221\DGN\Roadway\Final\Plotsheets\XS_19-24_J9S3853_Stage 3 TC_i10.dgn 2:24:26 PM 9/24/2026

DISCLAIMER
THE PROFESSIONAL WHOSE SIGNATURE AND PERSONAL SEAL APPEAR HEREON ASSUMES RESPONSIBILITY ONLY FOR WHAT APPEARS ON THIS PAGE, AND DISCLAIMS (PURSUANT TO SECTION 327.411 RSMO) SPECIFICATION, ESTIMATES, REPORTS, OR OTHER DOCUMENTS OR INSTRUMENTS NOT SEALED BY THE UNDERSIGNED PROFESSIONAL RELATING TO OR INTENDED TO BE USED FOR ANY PART OR PARTS OF THE PROJECT TO WHICH THIS PAGE REFERS.


TRAFFIC CONTROL STAGE 3

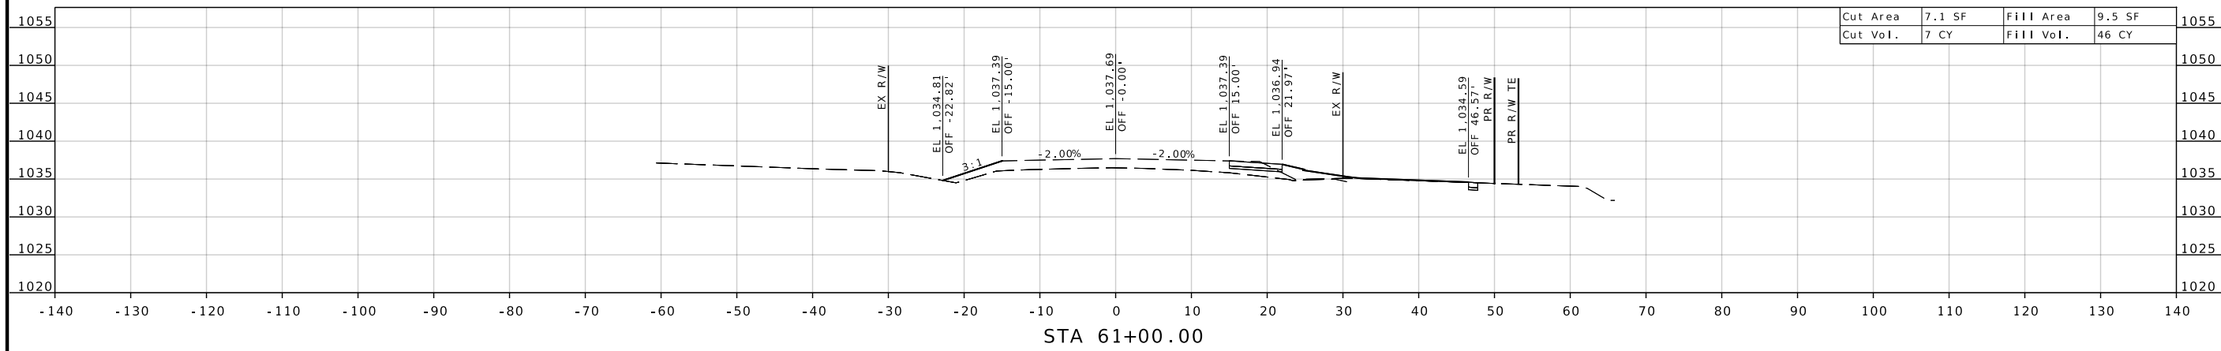

STA 61+00.00

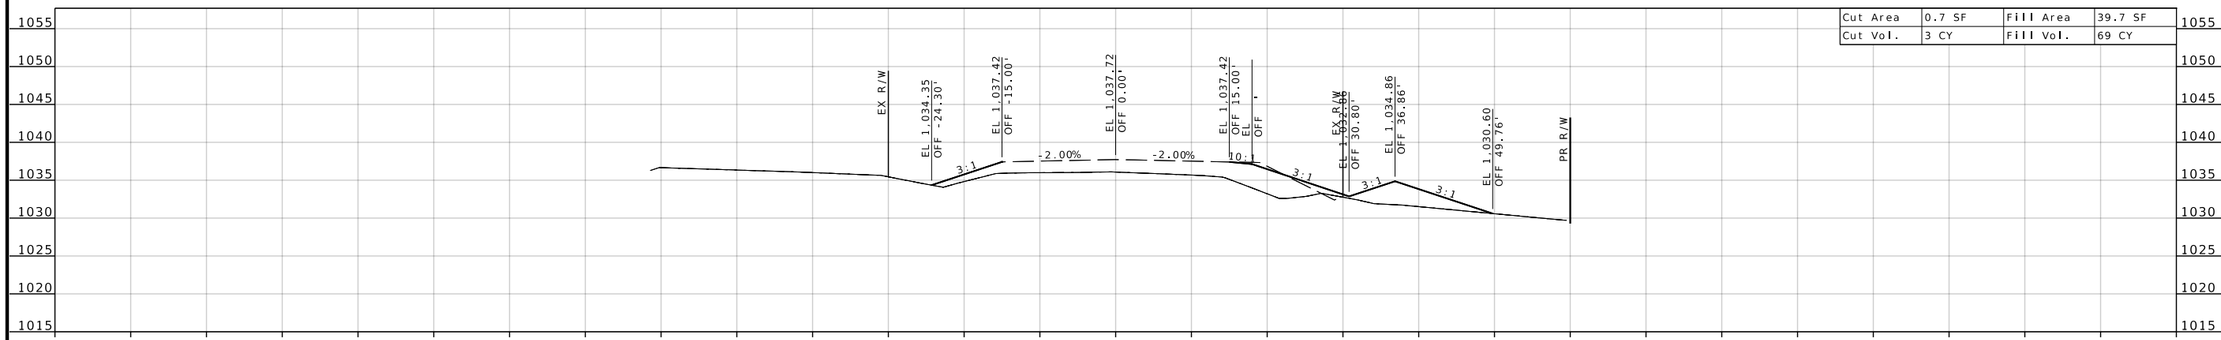

STA 60+50.00

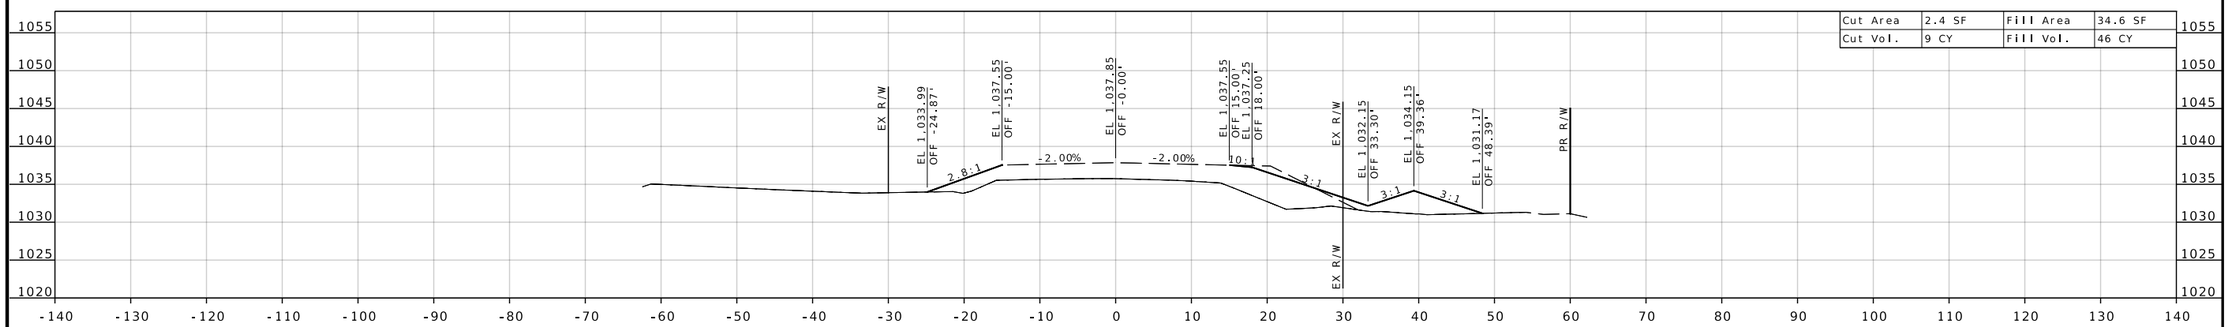

STA 60+00.00

STATE OF MISSOURI
NICHOLAS MICHAEL CORRENTI
NUMBER PE-2010000809
PROFESSIONAL ENGINEER
09/24/2026 5:23:15 PM
Nicholas Michael Correnti - Civil
MO PE-2010000809

DATE PREPARED
9/24/2026

ROUTE	STATE
221	MO
DISTRICT	SHEET NO.
SE	22

COUNTY
ST. FRANCOIS

JOB NO.
J9S3853

CONTRACT ID.

PROJECT NO.

BRIDGE NO.


DESCRIPTION	DATE

MISSOURI HIGHWAYS AND TRANSPORTATION COMMISSION
105 WEST CAPITOL
JEFFERSON CITY, MO 65102
1-888-ASK-MODOT (1-888-275-6636)


EFK•Moen
Civil Engineering Design
1355 N. Highway Drive
Suite 200
St. Louis, MO 63026
Phone 314-394-3100
Fax 314-394-3199
Missouri Certificate of Authority: 001578

DISCLAIMER
THE PROFESSIONAL WHOSE SIGNATURE AND PERSONAL SEAL APPEAR HEREON ASSUMES RESPONSIBILITY ONLY FOR WHAT APPEARS ON THIS PAGE, AND DISCLAIMS (PURSUANT TO SECTION 327.411 RSMO) SPECIFICATION, ESTIMATES, REPORTS, OR OTHER DOCUMENTS OR INSTRUMENTS NOT SEALED BY THE UNDERSIGNED PROFESSIONAL RELATING TO OR INTENDED TO BE USED FOR ANY PART OR PARTS OF THE PROJECT TO WHICH THIS PAGE REFERS.


TRAFFIC CONTROL STAGE 3

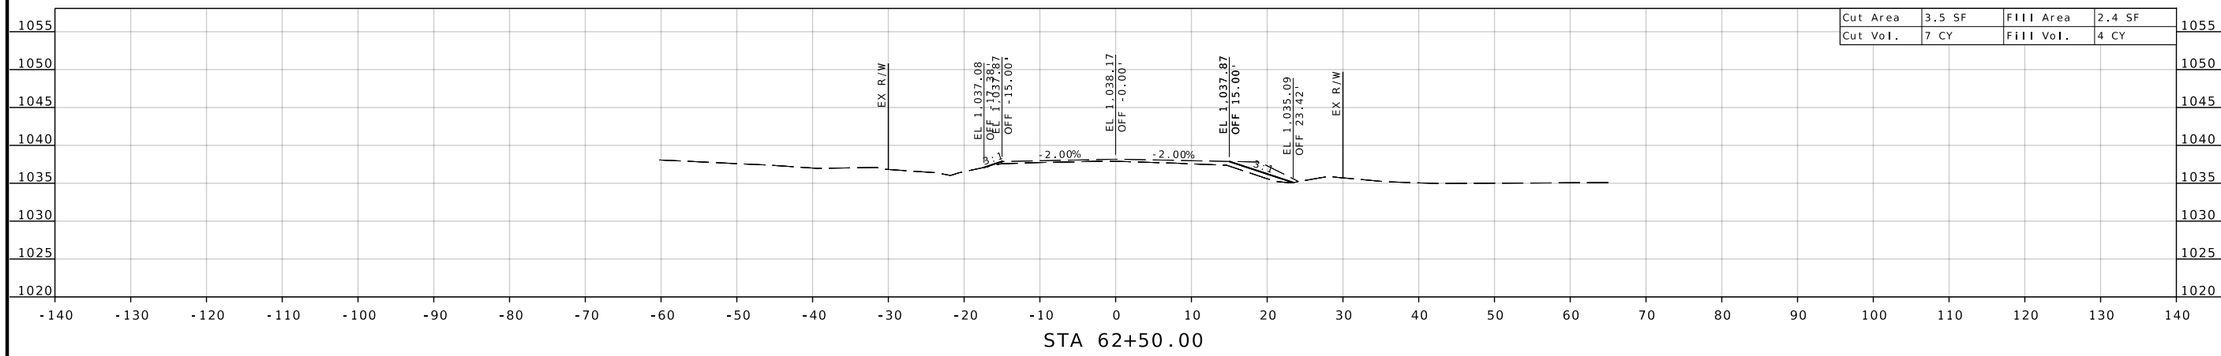

STA 62+50.00

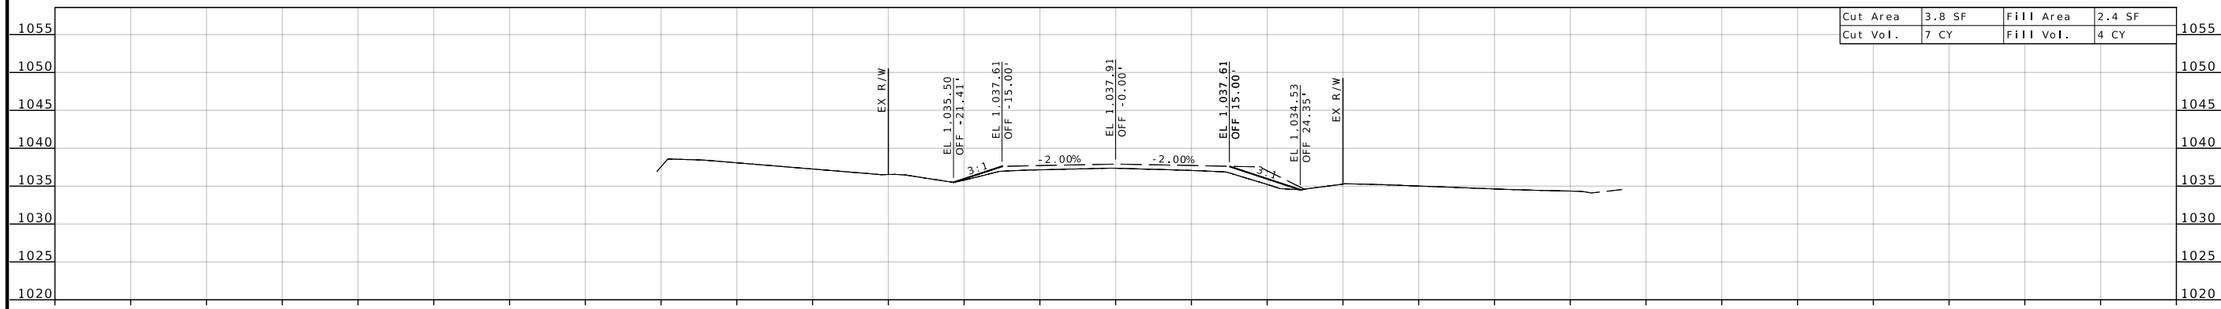

STA 62+00.00

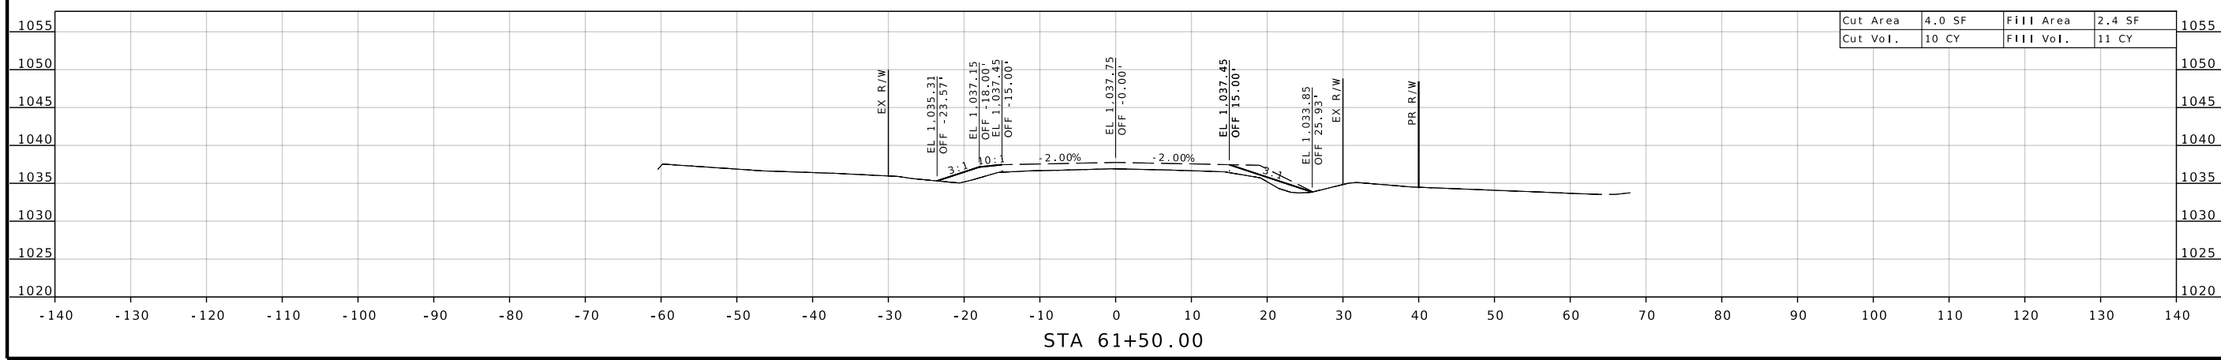

STA 61+50.00

STATE OF MISSOURI
NICHOLAS MICHAEL CORRENTI
NUMBER PE-2010000809
PROFESSIONAL ENGINEER
09/24/2026 5:23:16 PM
Nicholas Michael Correnti - Civil
MO PE-2010000809

DATE PREPARED
9/24/2026

ROUTE	STATE
221	MO
DISTRICT	SHEET NO.
SE	23

COUNTY
ST. FRANCOIS

JOB NO.
J9S3853

CONTRACT ID.

PROJECT NO.

BRIDGE NO.

DESCRIPTION	DATE

MISSOURI HIGHWAYS AND TRANSPORTATION COMMISSION


105 WEST CAPITOL
JEFFERSON CITY, MO 65102
1-888-ASK-MODOT (1-888-275-6636)

EFK•Moen
Civil Engineering Design
1355 N. Highway Drive
Suite 200
St. Louis, MO 63026
Phone 314-394-3100
Fax 314-394-3199
Missouri Certificate of Authority: 001578

O:\2022R3\MoDOT_ORD_v10.12.02.04\24044 Oates MoDOT J9S3853 Route 221\DGN\Roadway\Final\Plotsheets\XS_19-24_J9S3853_Stage 3 TC_i10.dgn 2:24:28 PM 9/24/2026

TRAFFIC CONTROL STAGE 3

DISCLAIMER
THE PROFESSIONAL WHOSE SIGNATURE AND PERSONAL SEAL APPEAR HEREON ASSUMES RESPONSIBILITY ONLY FOR WHAT APPEARS ON THIS PAGE, AND DISCLAIMS (PURSUANT TO SECTION 327.411 RSMO) SPECIFICATION, ESTIMATES, REPORTS, OR OTHER DOCUMENTS OR INSTRUMENTS NOT SEALED BY THE UNDERSIGNED PROFESSIONAL RELATING TO OR INTENDED TO BE USED FOR ANY PART OR PARTS OF THE PROJECT TO WHICH THIS PAGE REFERS.

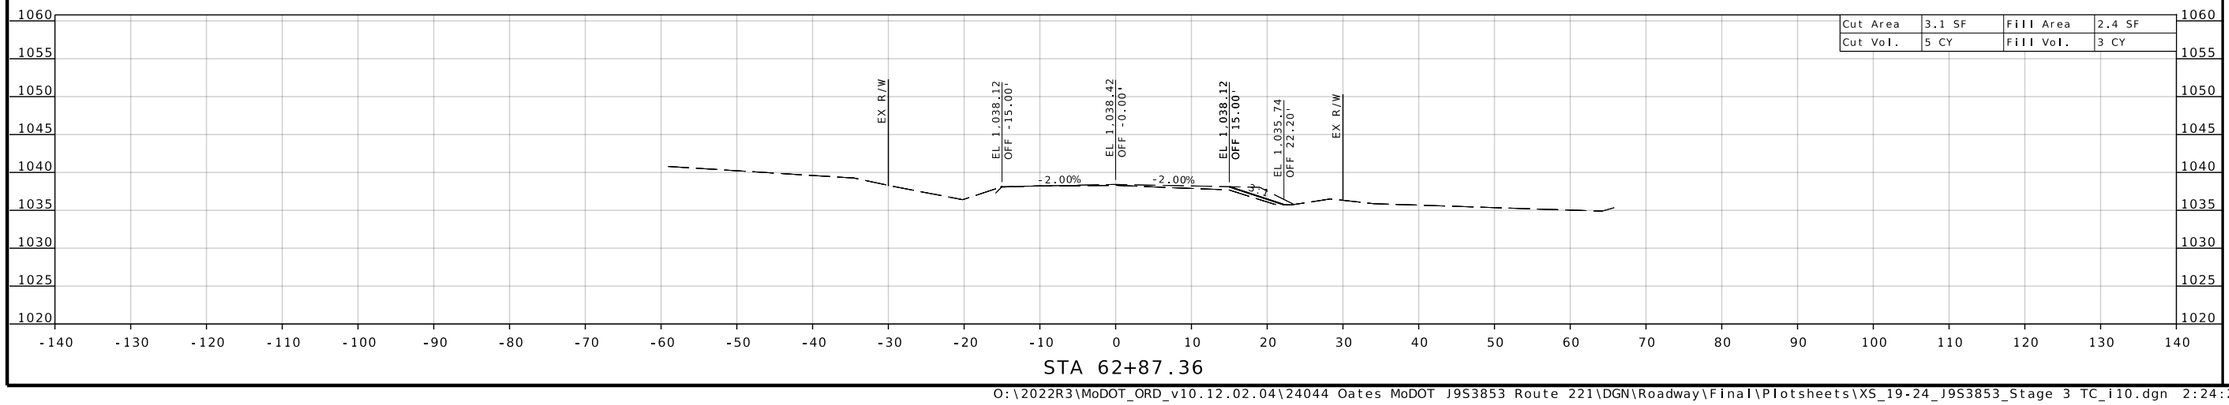

STATE OF MISSOURI
NICHOLAS MICHAEL CORRENTI
NUMBER PE-2010000809
PROFESSIONAL ENGINEER

09/24/2026 5:23:16 PM
Nicholas Michael Correnti - Civil
MO PE-2010000809

DATE PREPARED
9/24/2026

ROUTE	STATE
221	MO

DISTRICT	SHEET NO.
SE	24

COUNTY
ST. FRANCOIS

JOB NO.
J9S3853

CONTRACT ID.

PROJECT NO.

BRIDGE NO.

DESCRIPTION	DATE

MISSOURI HIGHWAYS AND TRANSPORTATION COMMISSION
105 WEST CAPITOL
JEFFERSON CITY, MO 65102
1-888-ASK-MODOT (1-888-275-6636)

EFK•Moen
Civil Engineering Design
1355 N. Highway Drive
Suite 200
St. Louis, MO 63026
Phone 314-394-3100
Fax 314-394-3199
Missouri Certificate of Authority: 001578