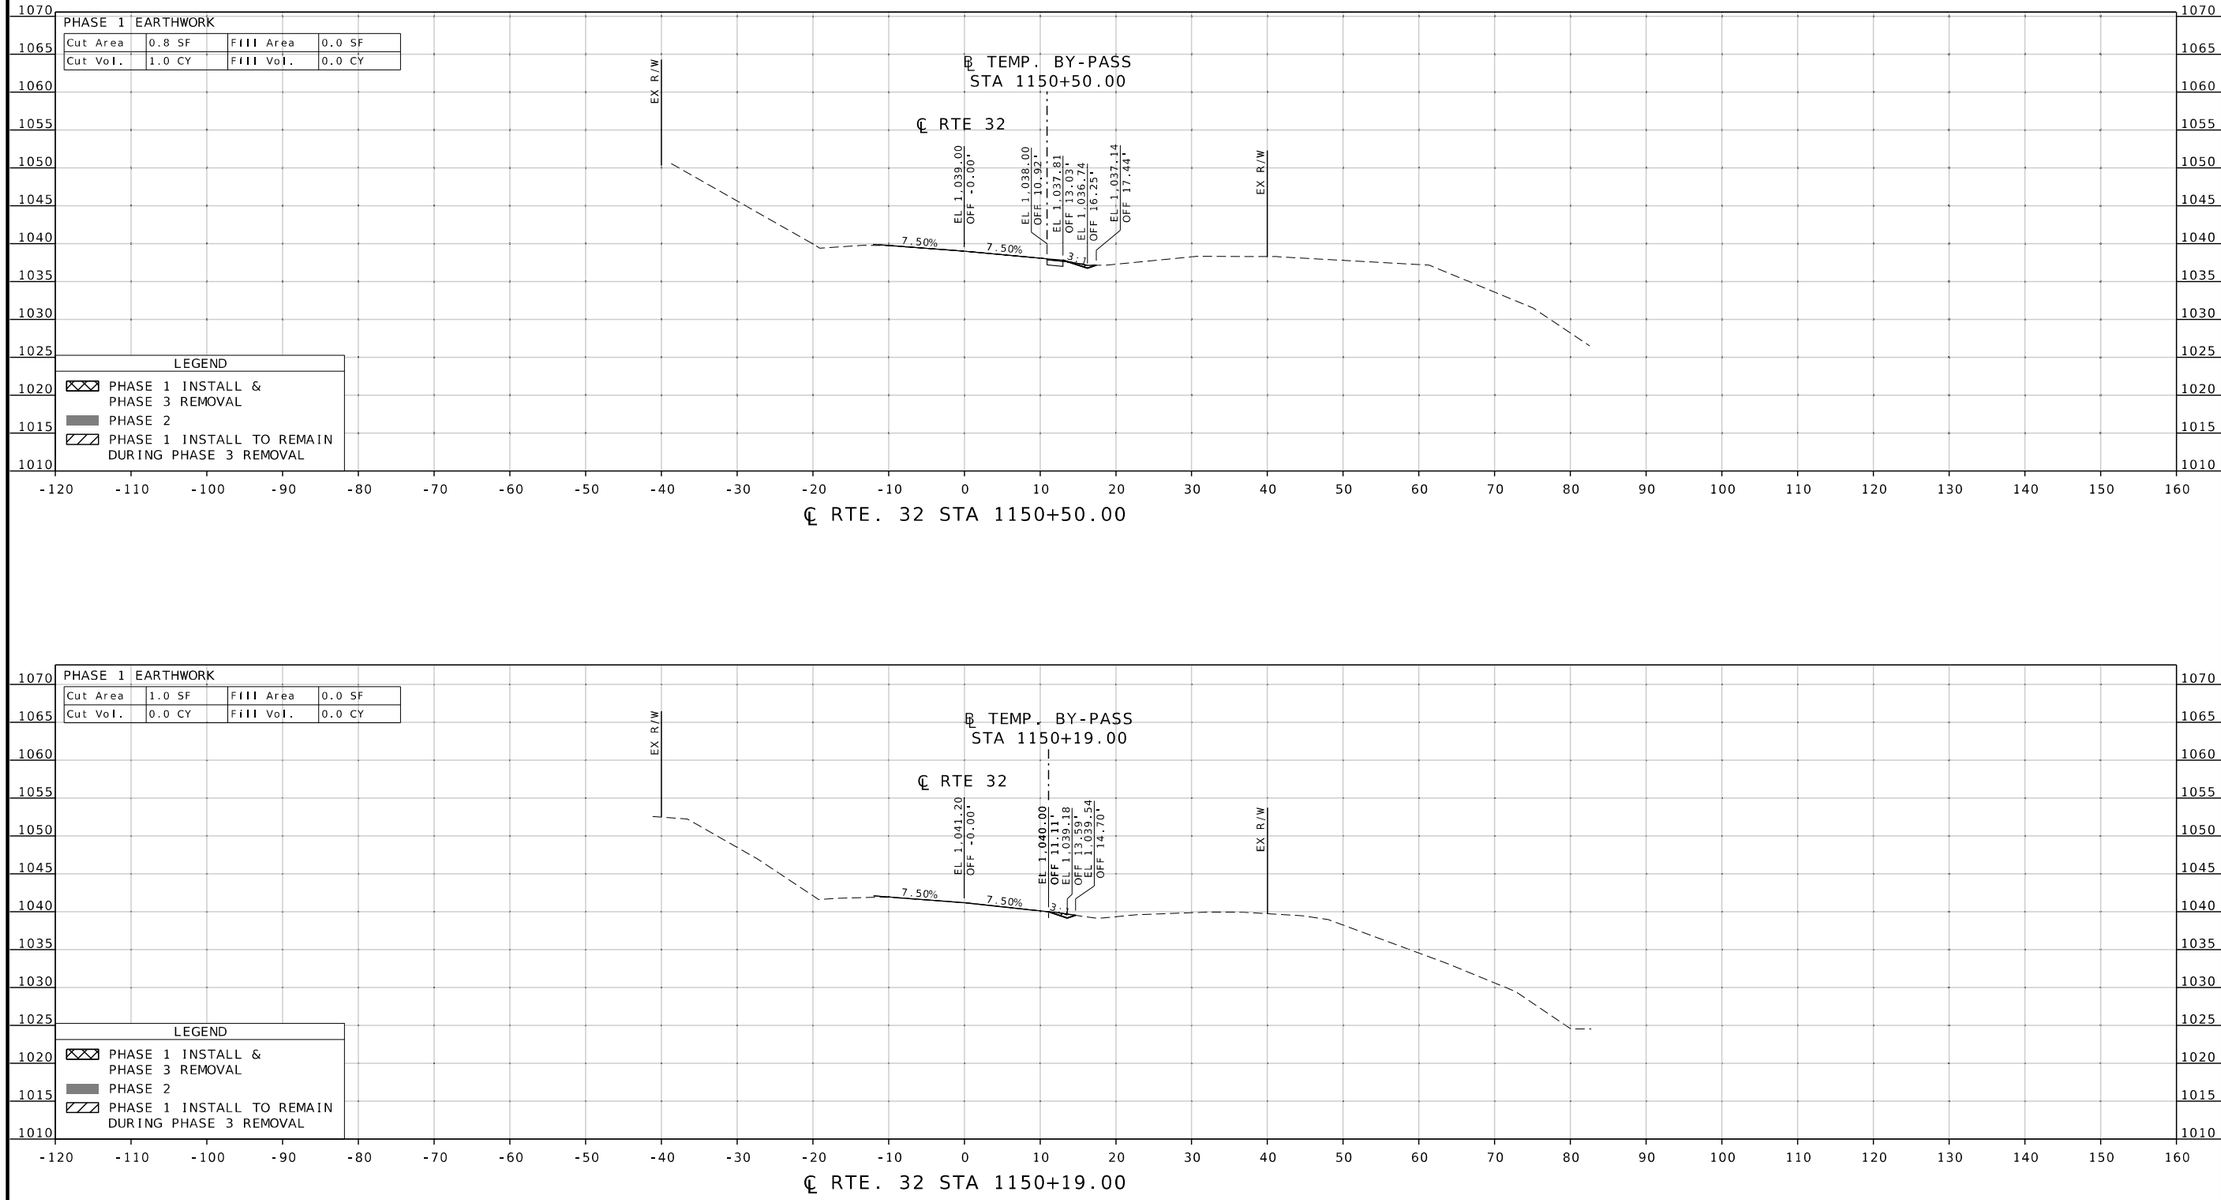


THIS SHEET HAS BEEN SIGNED, SEALED, AND DATED ELECTRONICALLY

BRIAN D. KIERATH JR. NUMBER PE-2023008624
STATE OF MISSOURI
PROFESSIONAL ENGINEER

DATE PREPARED: 9/23/2026

ROUTE	STATE
32	MO

DISTRICT	SHEET NO.
CD	1

COUNTY: DENT

JOB NO.: JCD0235

CONTRACT ID.:

PROJECT NO.:

BRIDGE NO.:

DESCRIPTION	DATE

IF A SEAL IS PRESENT ON THIS SHEET IT HAS BEEN ELECTRONICALLY SEALED AND DATED.

MISSOURI HIGHWAYS AND TRANSPORTATION COMMISSION

105 WEST CAPITOL
JEFFERSON CITY, MO 65102
1-888-ASK-MODOT (1-888-275-6636)

GBA
16305 SWINGLEY RIDGE RD
ST. 300
CHESTERFIELD, MO 63017
314.231.0100
GBAteam.com

GEORGE BUTLER ASSOCIATES, INC.
PRO. ENGINEER 000133
ARCHITECT 000212
PRO. LAND SURVEYOR 000059


ROUTE 32

CROSS SECTION
SHEET 1 OF 19

BRIAN KIERATH
PROFESSIONAL ENGINEER
PE-2023008624

REV.

c:\bms\gba-pw-01\brian kierath\dms27760\XS_NEW_JCD0235.dgn 10:15:42 PM 9/23/2026

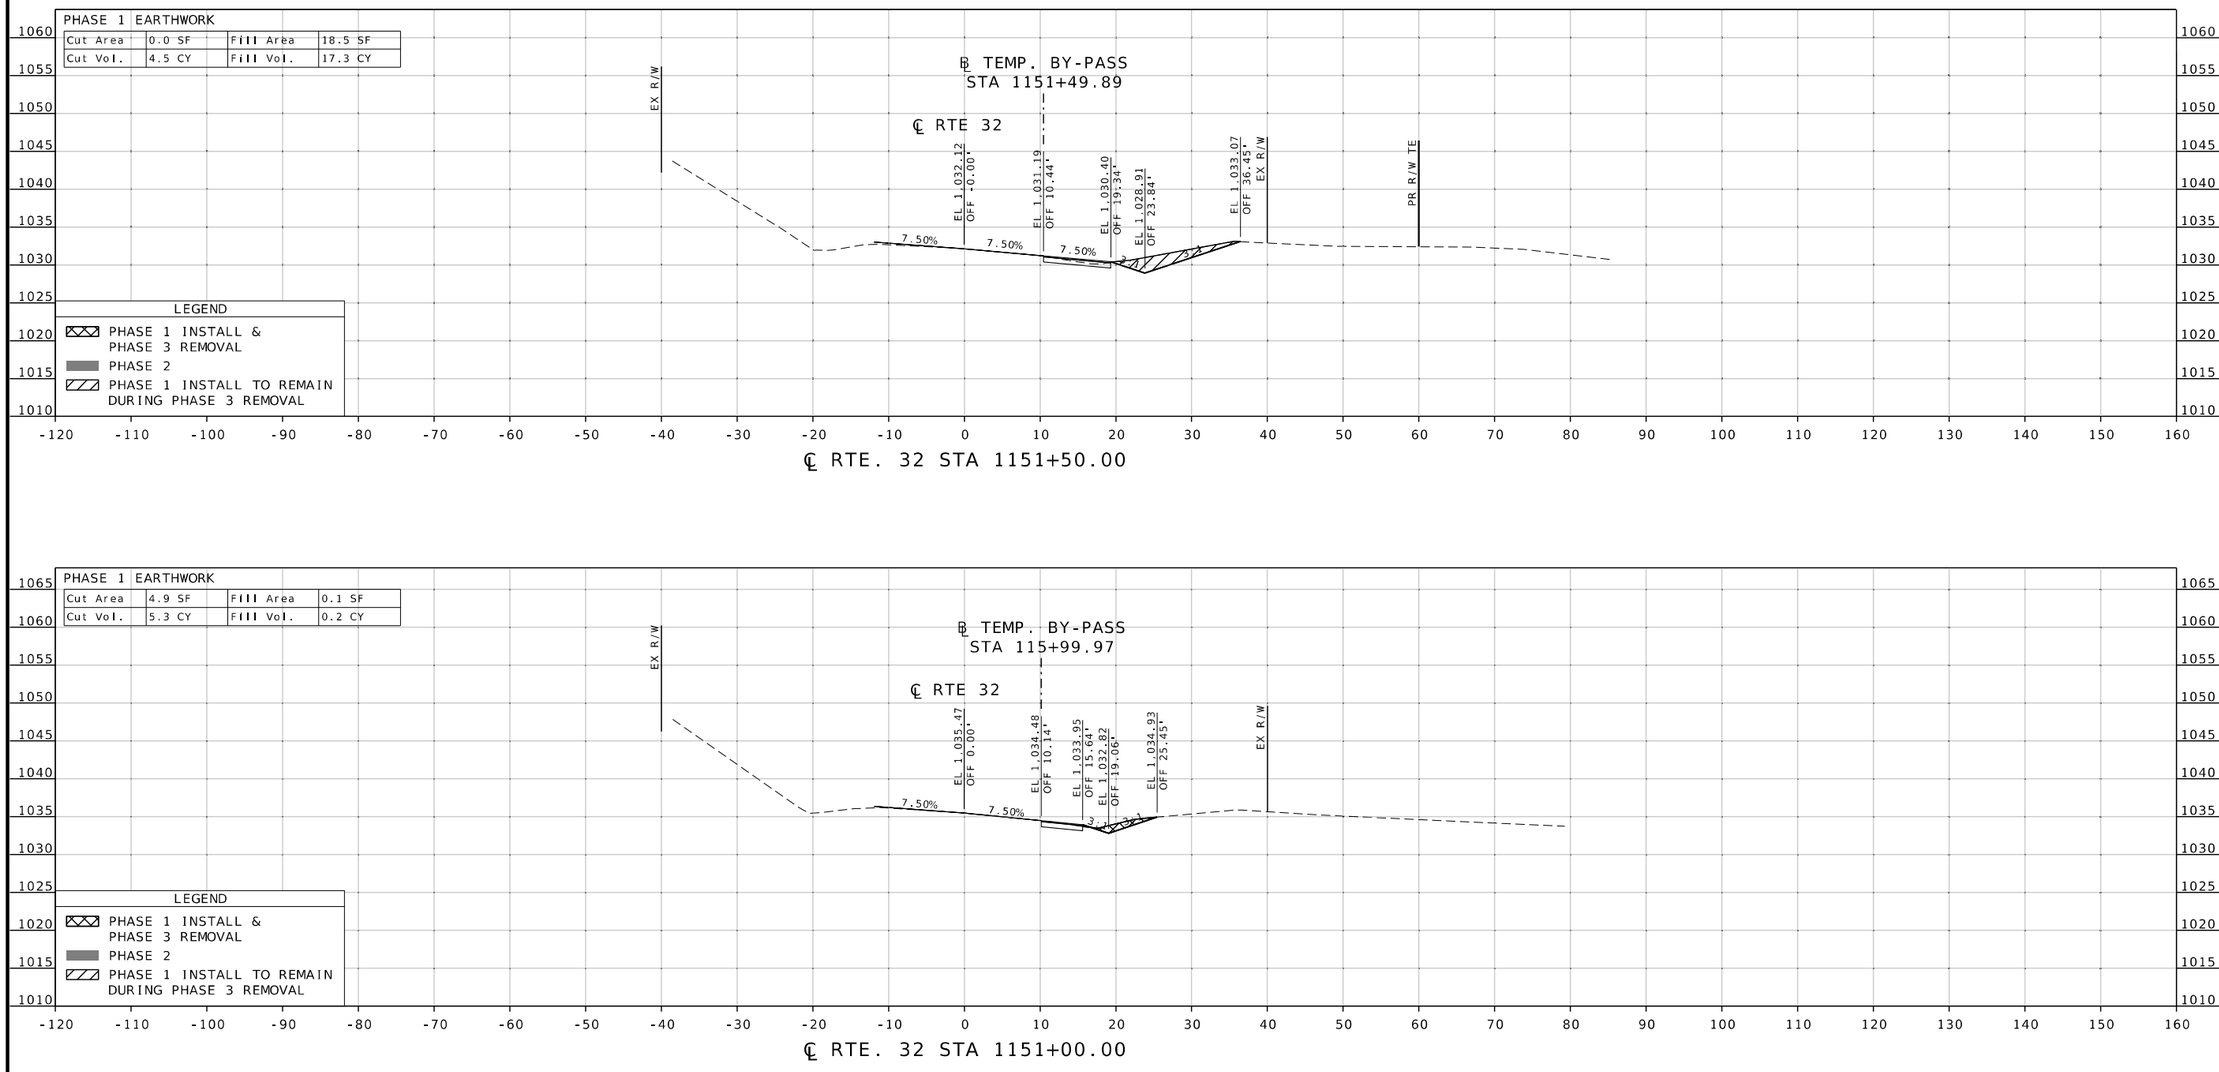

THIS SHEET HAS BEEN SIGNED, SEALED, AND DATED ELECTRONICALLY

DATE PREPARED
9/23/2026

ROUTE	STATE
32	MO
DISTRICT	SHEET NO.
CD	2

COUNTY
DENT

JOB NO.
JCD0235

CONTRACT ID.

PROJECT NO.

BRIDGE NO.

DESCRIPTION	DATE

MISSOURI HIGHWAYS AND TRANSPORTATION COMMISSION

105 WEST CAPITOL
JEFFERSON CITY, MO 65102
1-888-ASK-MODOT (1-888-275-6636)

GBA
16305 SWINGLEY RIDGE RD
ST, 300
CHESTERFIELD, MO 63017
314.231.0100
GBAteam.com

GEORGE BUTLER
ASSOCIATES, INC.
PRO. ENGINEER 000133
ARCHITECT 000212
PRO. LAND SURVEYOR 000059

ROUTE 32


CROSS SECTION
SHEET 2 OF 19

BRIAN KIERATH
PROFESSIONAL
ENGINEER
PE-2023008624

REV.

IF A SEAL IS PRESENT ON THIS SHEET IT HAS BEEN ELECTRONICALLY SEALED AND DATED.

c:\bms\gba-pw-01\brian kierath\dms27760\XS_NEW_JCD0235.dgn 10:15:44 PM 9/23/2026

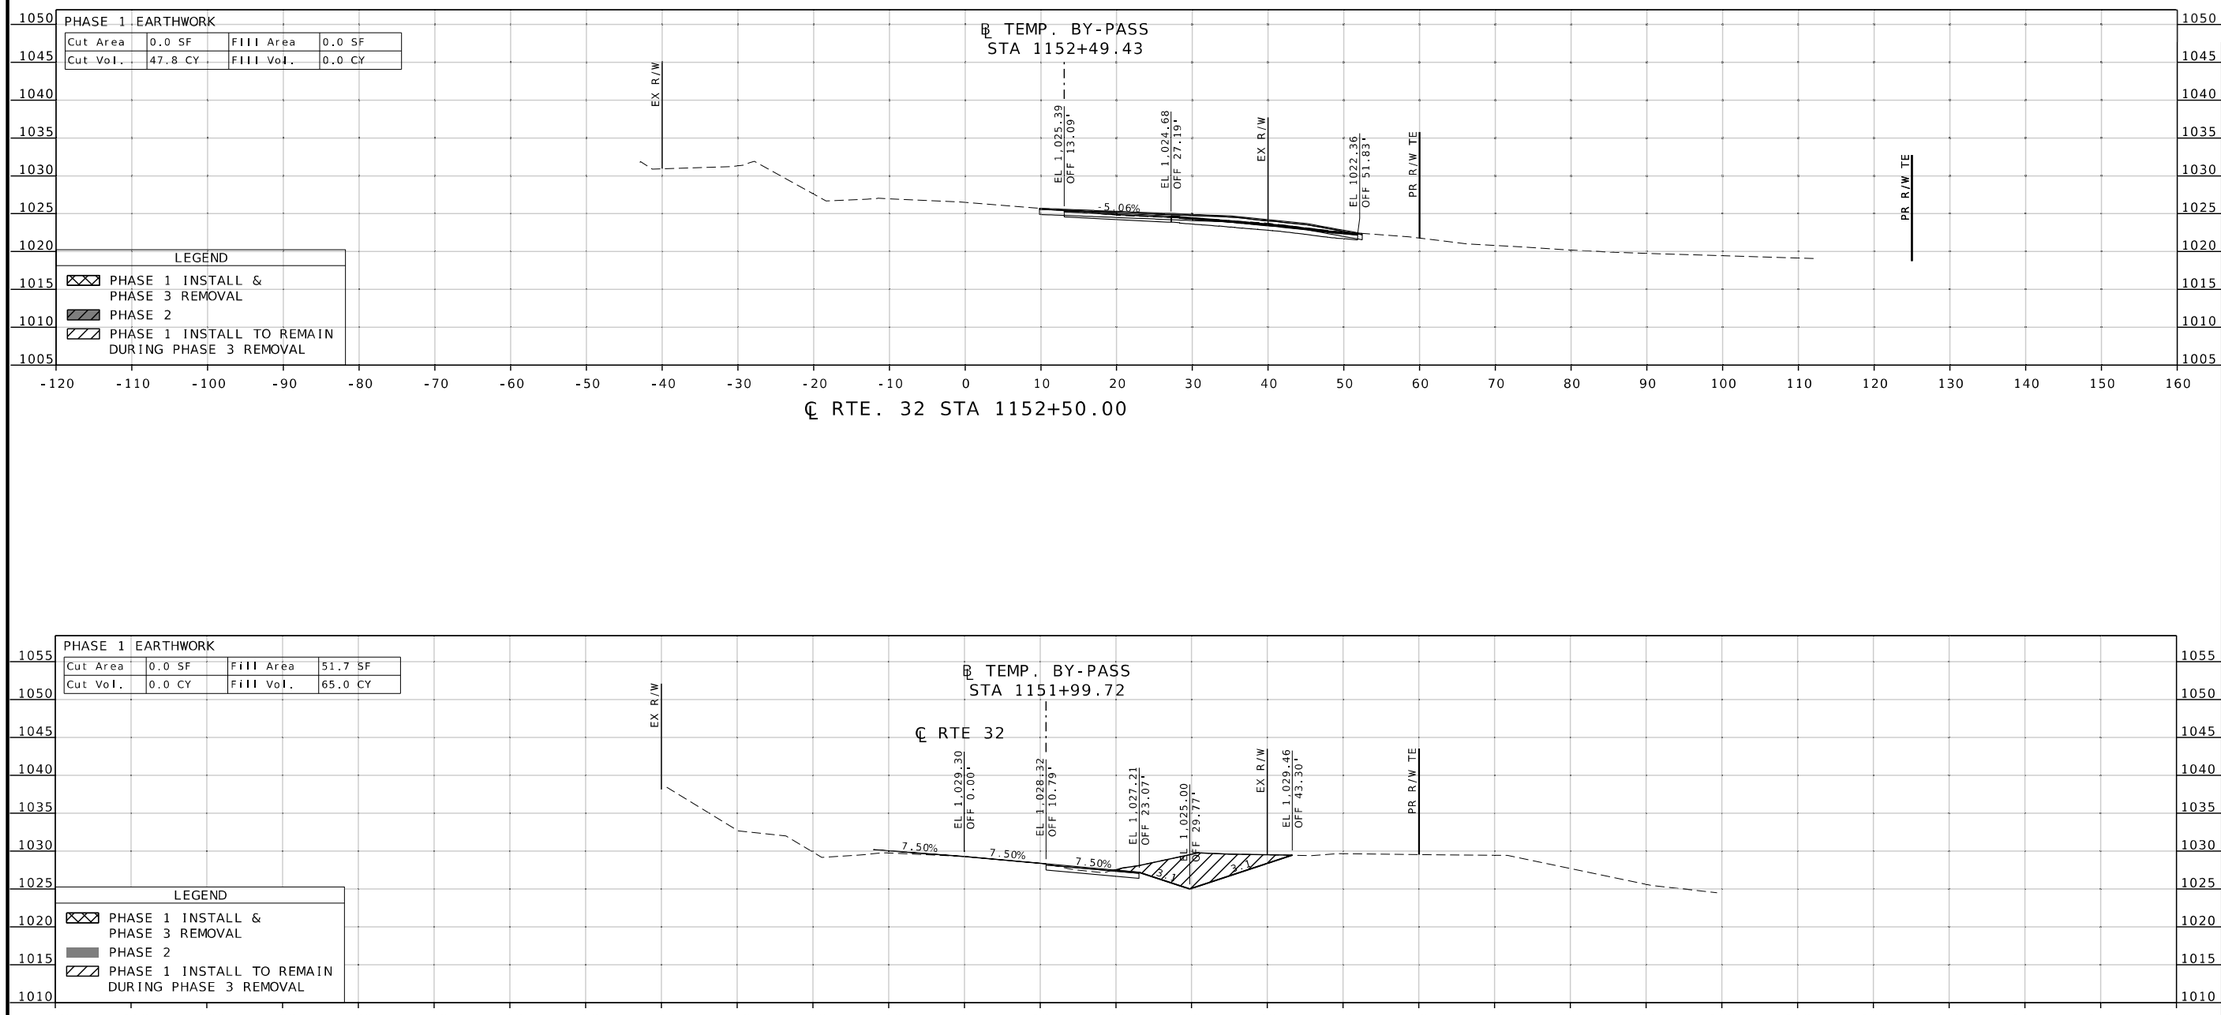

THIS SHEET HAS BEEN SIGNED, SEALED, AND DATED ELECTRONICALLY

BRIAN D. KIERATH JR. NUMBER PE-2023008624

STATE OF MISSOURI — PROFESSIONAL ENGINEER

DATE PREPARED: 9/23/2026

ROUTE	STATE
32	MO
DISTRICT	SHEET NO.
CD	3

COUNTY: DENT

JOB NO.: JCD0235

CONTRACT ID.:

PROJECT NO.:

BRIDGE NO.:

DESCRIPTION	DATE

MISSOURI HIGHWAYS AND TRANSPORTATION COMMISSION

105 WEST CAPITOL
JEFFERSON CITY, MO 65102
1-888-ASK-MODOT (1-888-275-6636)

GBA
16305 SWINGLEY RIDGE RD
ST, 300
CHESTERFIELD, MO 63017
314.231.0100
GBAteam.com

GEORGE BUTLER
ASSOCIATES, INC,
PRO, ENGINEER 000133
ARCHITECT 000212
PRO, LAND SURVEYOR 000059

ROUTE 32


CROSS SECTION
SHEET 3 OF 19

BRIAN KIERATH
PROFESSIONAL
ENGINEER
PE-2023008624

REV.

IF A SEAL IS PRESENT ON THIS SHEET IT HAS BEEN ELECTRONICALLY SEALED AND DATED.

c:\bms\gba-pw-01\brian kierath\dms27760\XS_NEW_JCD0235.dgn 10:15:45 PM 9/23/2026

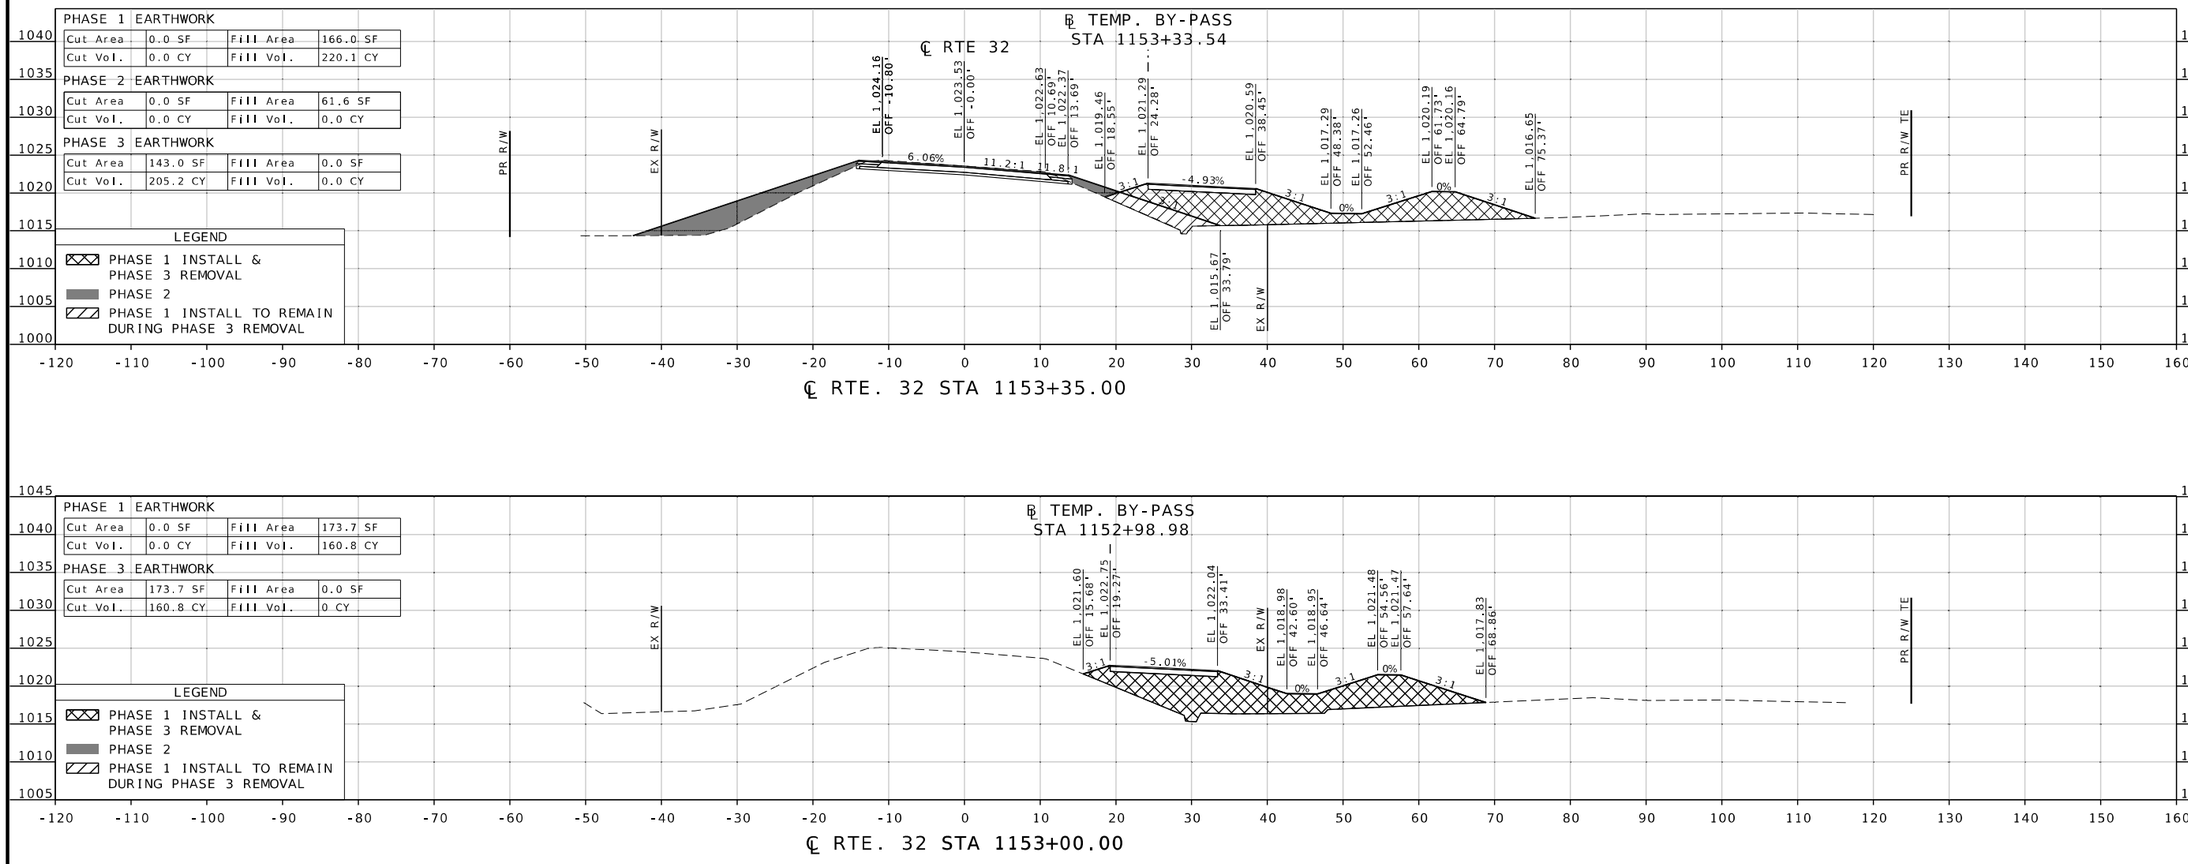

THIS SHEET HAS BEEN SIGNED, SEALED, AND DATED ELECTRONICALLY

DATE PREPARED
9/23/2026

ROUTE	STATE
32	MO
DISTRICT	SHEET NO.
CD	4

COUNTY
DENT

JOB NO.
JCD0235

CONTRACT ID.

PROJECT NO.

BRIDGE NO.

DESCRIPTION

DATE

MISSOURI HIGHWAYS AND TRANSPORTATION COMMISSION

105 WEST CAPITOL
JEFFERSON CITY, MO 65102
1-888-ASK-MODOT (1-888-275-6636)

GBA
16305 SWINGLEY RIDGE RD
ST. 300
CHESTERFIELD, MO 63017
314.231.0100
GBAteam.com

GEORGE BUTLER
ASSOCIATES, INC.
PRO. ENGINEER 000133
ARCHITECT 000212
PRO. LAND SURVEYOR 000059

BRIAN KIERATH
PROFESSIONAL
ENGINEER
PE-2023008624


ROUTE 32

CROSS SECTION
SHEET 4 OF 19


IF A SEAL IS PRESENT ON THIS SHEET IT HAS BEEN ELECTRONICALLY SEALED AND DATED.

REV.


c:\bms\gba-pw-01\brian kierath\dms27760\XS_NEW_JCD0235.dgn 10:15:47 PM 9/23/2026

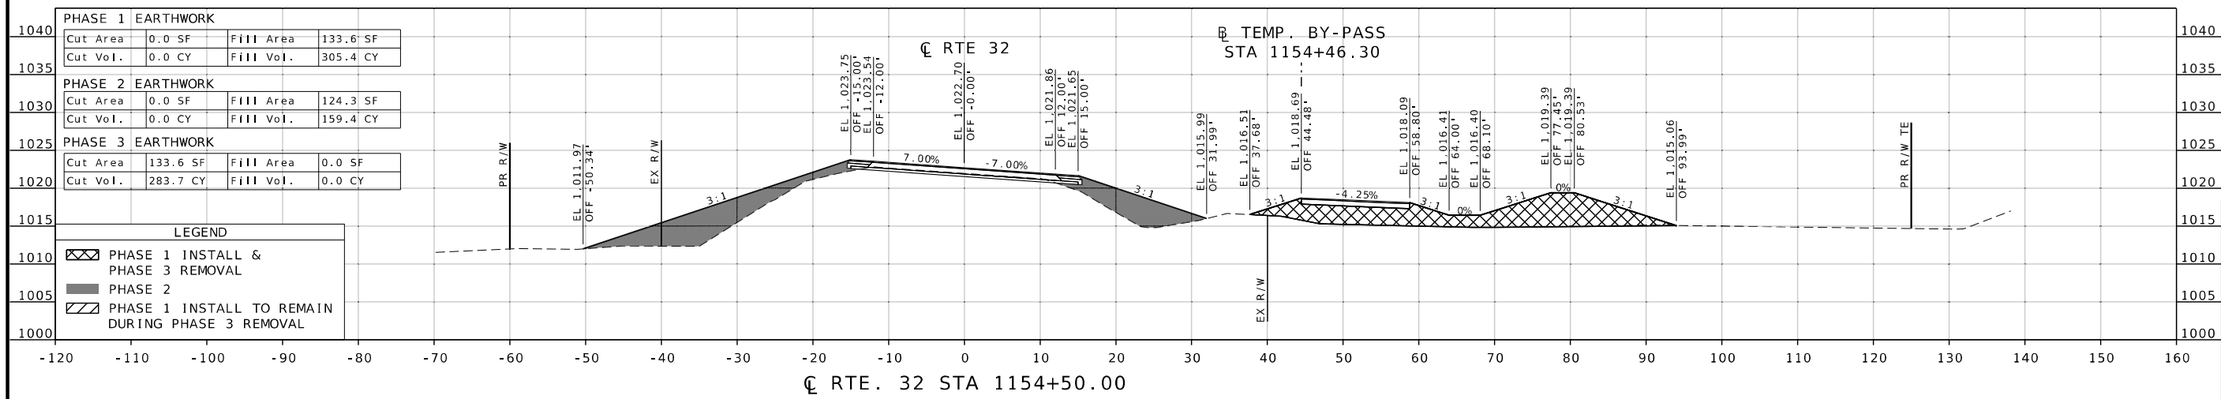

℄ RTE. 32 STA 1154+50.00

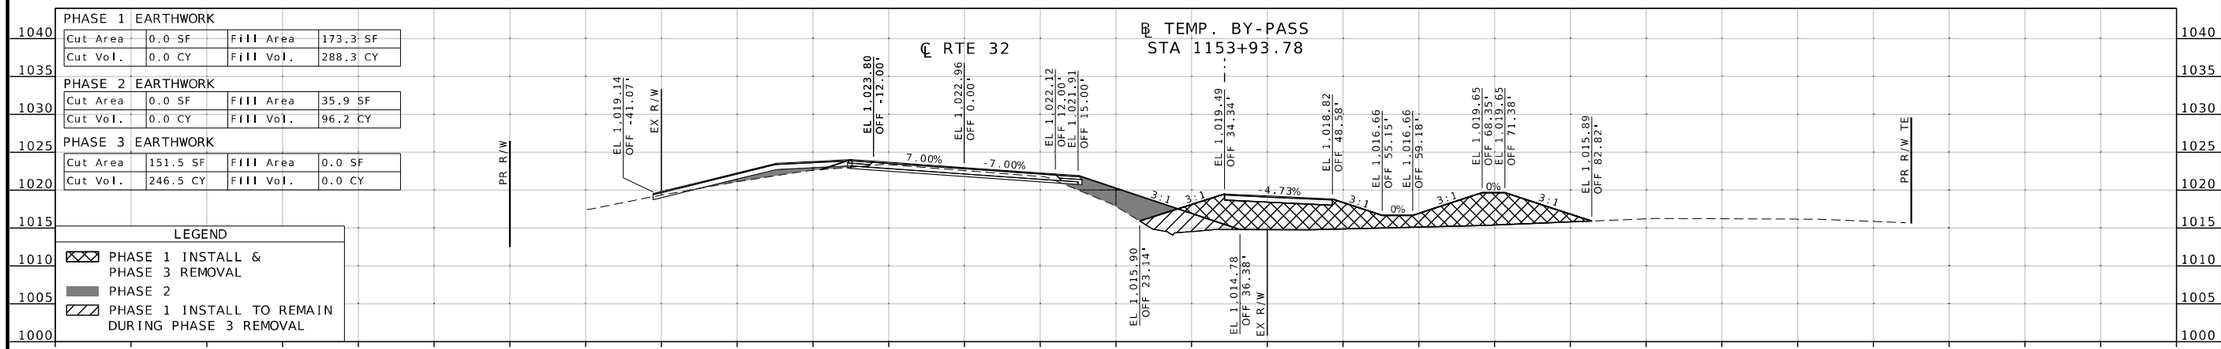

℄ RTE. 32 STA 1153+96.26

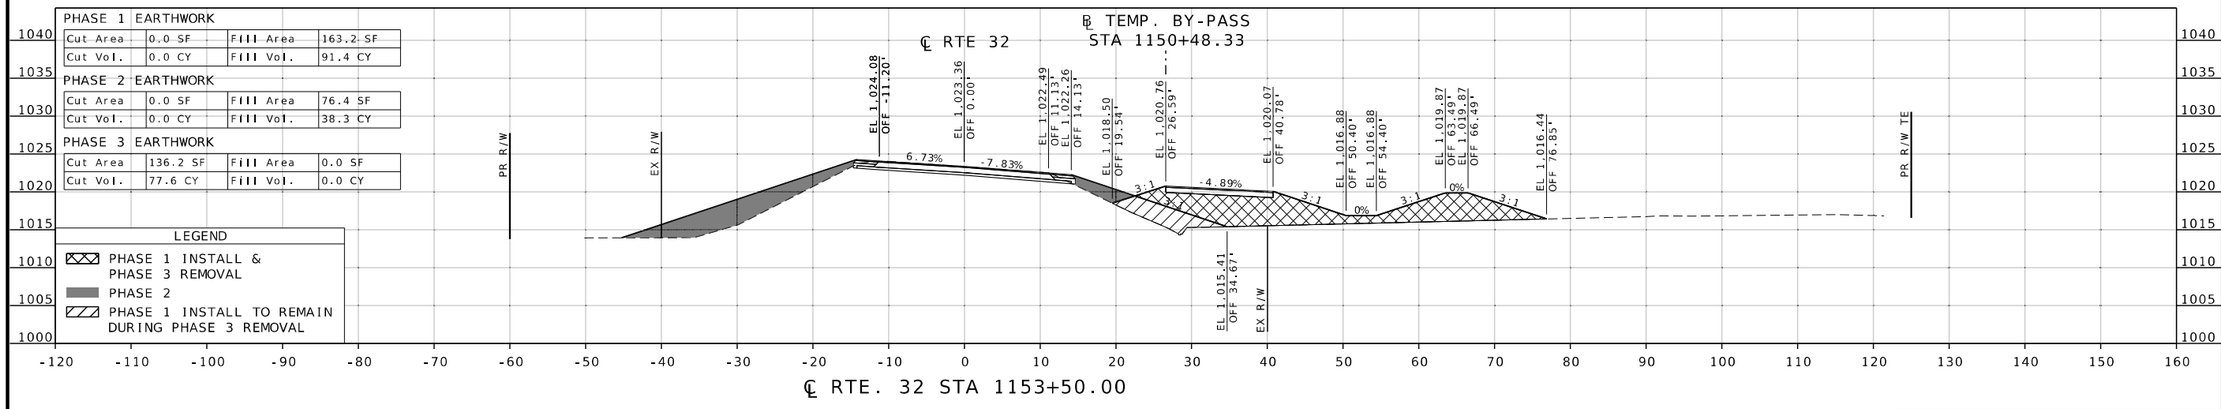

℄ RTE. 32 STA 1153+50.00

ROUTE 32

CROSS SECTION
SHEET 5 OF 19

STATE OF MISSOURI
BRIAN D. KIERATH JR. NUMBER PE-2023008624
PROFESSIONAL ENGINEER

THIS SHEET HAS BEEN SIGNED, SEALED, AND DATED ELECTRONICALLY

DATE PREPARED 9/23/2026

ROUTE	STATE
32	MO
DISTRICT	SHEET NO.
CD	5

COUNTY DENT

JOB NO. JCD0235

CONTRACT ID.

PROJECT NO.

BRIDGE NO.

DESCRIPTION | DATE

MISSOURI HIGHWAYS AND TRANSPORTATION COMMISSION
105 WEST CAPITOL
JEFFERSON CITY, MO 65102
1-888-ASK-MODOT (1-888-275-6636)


GBA
16305 SWINGLEY RIDGE RD
ST, 300
CHESTERFIELD, MO 63017
314.231.0100
GBAteam.com


GEORGE BUTLER ASSOCIATES, INC.
PRO. ENGINEER 000133
ARCHITECT 000212
PRO. LAND SURVEYOR 000059


BRIAN KIERATH
PROFESSIONAL ENGINEER
PE-2023008624

REV.

IF A SEAL IS PRESENT ON THIS SHEET IT HAS BEEN ELECTRONICALLY SEALED AND DATED.

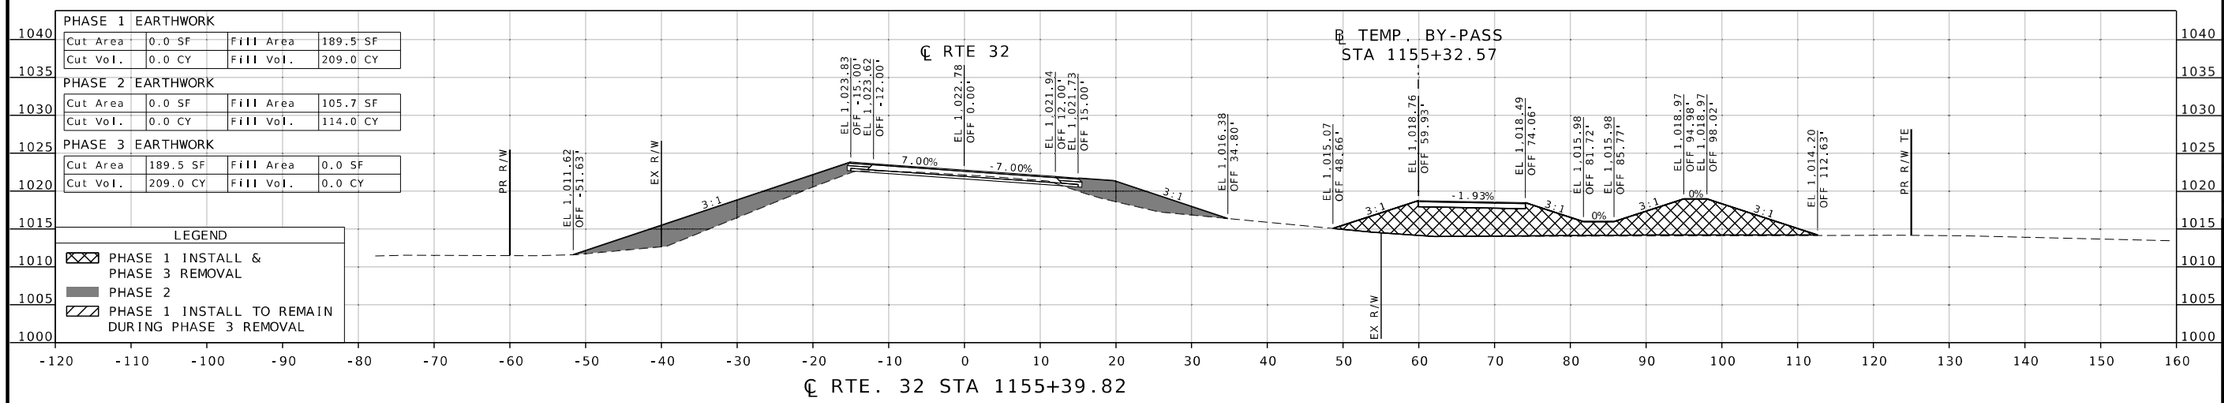

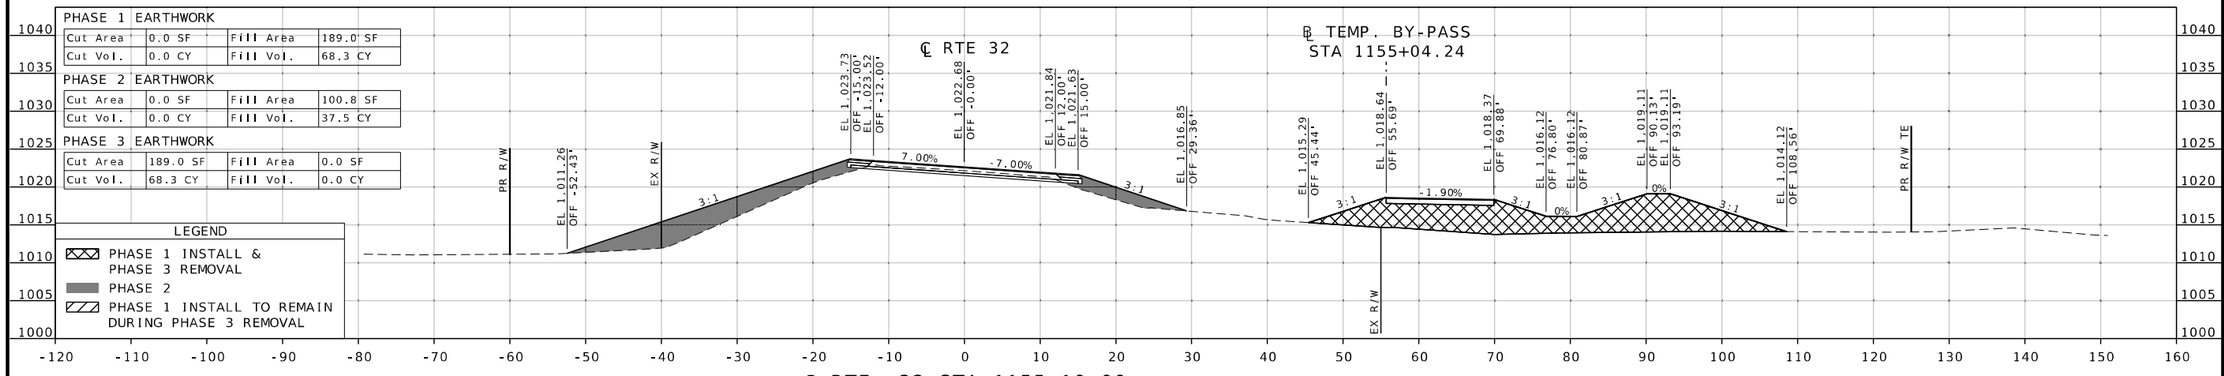

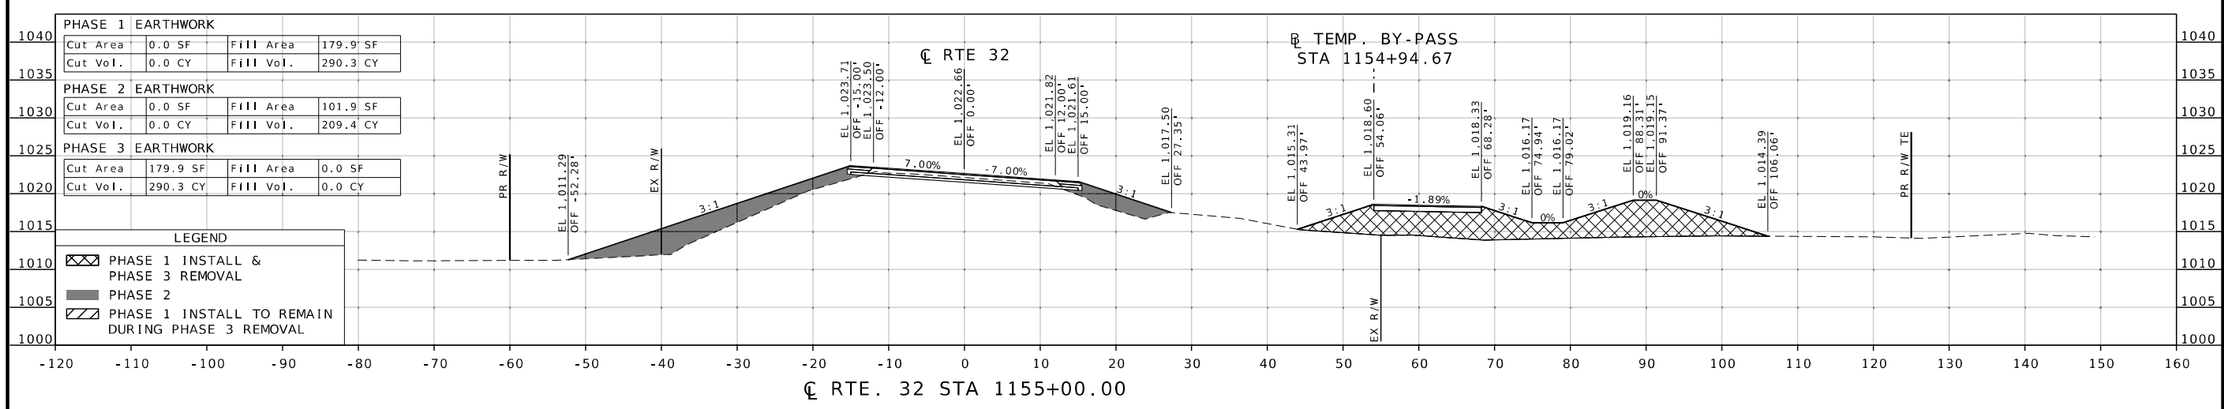

IF A SEAL IS PRESENT ON THIS SHEET IT HAS BEEN ELECTRONICALLY SEALED AND DATED.

STATE OF MISSOURI
BRIAN D. KIERATH JR. NUMBER PE-2023008624
PROFESSIONAL ENGINEER

THIS SHEET HAS BEEN SIGNED, SEALED, AND DATED ELECTRONICALLY

DATE PREPARED 9/23/2026

ROUTE	STATE
32	MO
DISTRICT	SHEET NO.
CD	6

COUNTY: DENT

JOB NO.: JCD0235

CONTRACT ID.:

PROJECT NO.:

BRIDGE NO.:

REV.	DESCRIPTION	DATE

MISSOURI HIGHWAYS AND TRANSPORTATION COMMISSION
105 WEST CAPITOL
JEFFERSON CITY, MO 65102
1-888-ASK-MODOT (1-888-275-6636)

GBA
16305 SWINGLEY RIDGE RD
ST. 300
CHESTERFIELD, MO 63017
314.231.0100
GBAteam.com


GEORGE BUTLER ASSOCIATES, INC.
PRO. ENGINEER 000133
ARCHITECT 000212
PRO. LAND SURVEYOR 000059


BRIAN KIERATH
PROFESSIONAL ENGINEER
PE-2023008624


ROUTE 32

CROSS SECTION
SHEET 6 OF 19

c:\bms\gba-pw-01\brian kierath\dms27760\XS_NEW_JCD0235.dgn 10:15:51 PM 9/23/2026

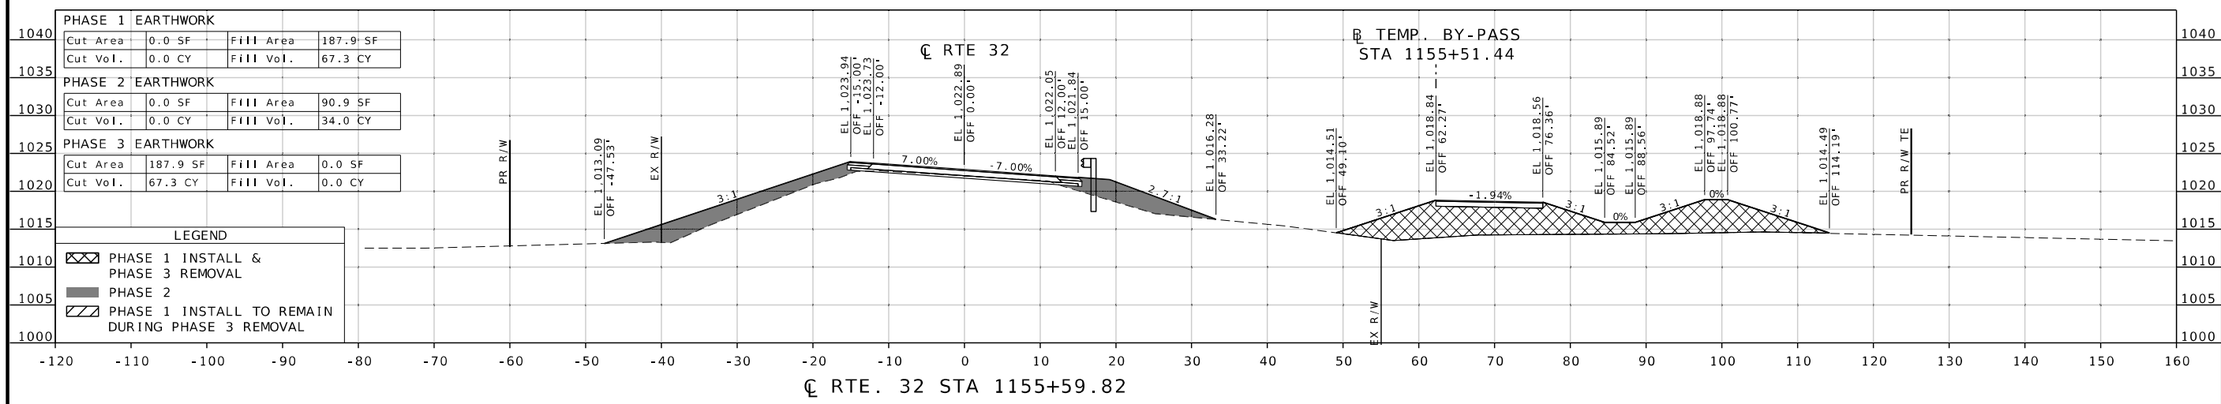

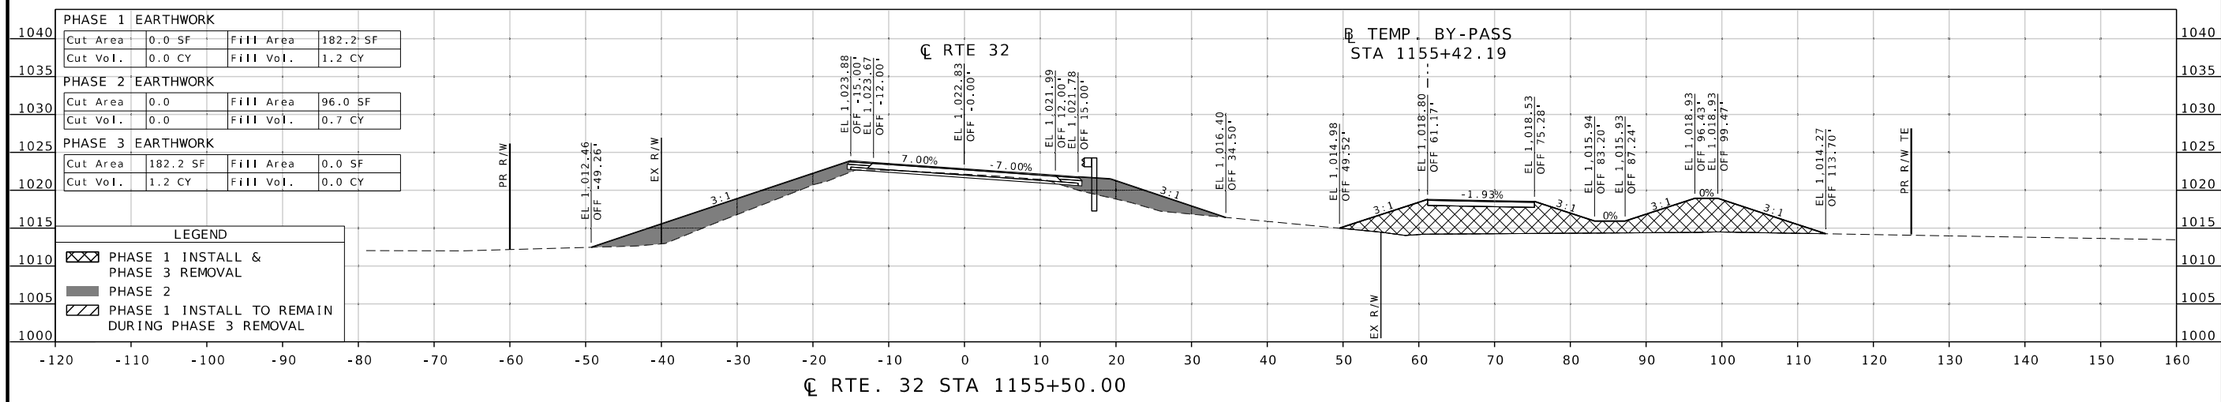

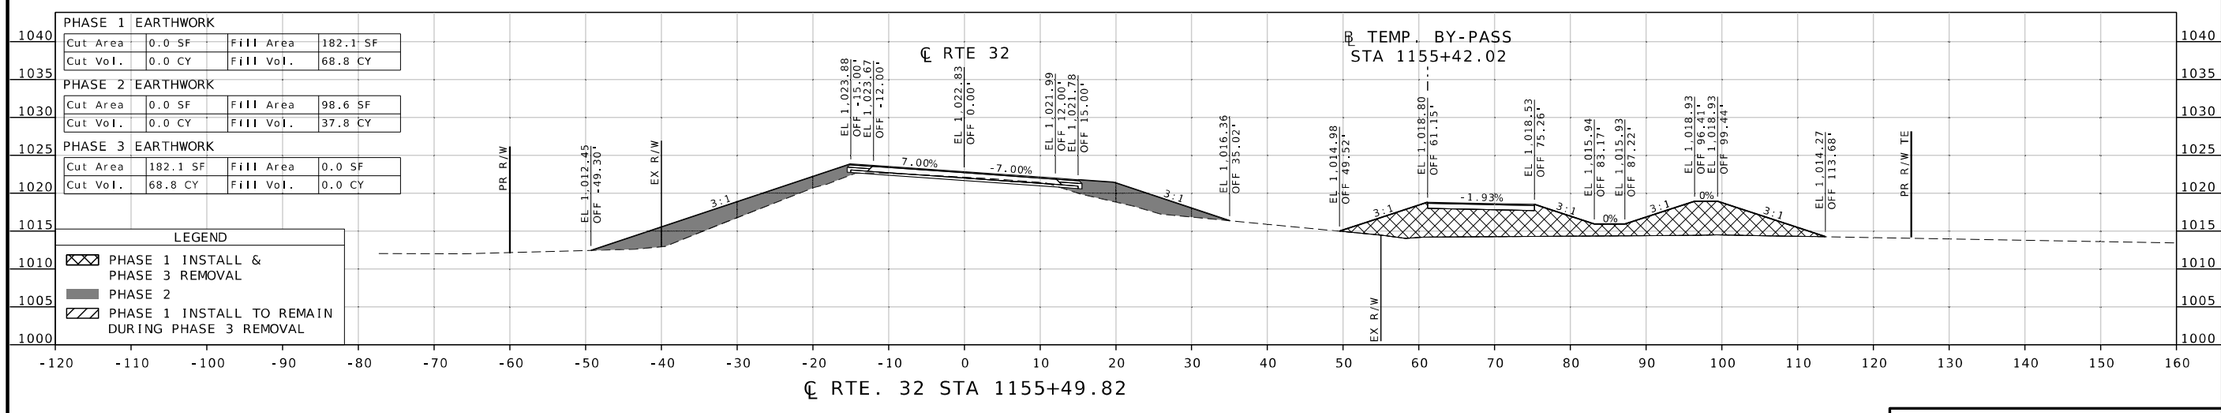

ROUTE 32

CROSS SECTION
SHEET 7 OF 19

STATE OF MISSOURI
BRIAN D. KIERATH JR. NUMBER PE-2023008624
PROFESSIONAL ENGINEER

THIS SHEET HAS BEEN SIGNED, SEALED, AND DATED ELECTRONICALLY

DATE PREPARED
9/23/2026

ROUTE	STATE
32	MO
DISTRICT	SHEET NO.
CD	7

COUNTY
DENT

JOB NO.
JCD0235

CONTRACT ID.

PROJECT NO.

BRIDGE NO.

DESCRIPTION | DATE

IF A SEAL IS PRESENT ON THIS SHEET IT HAS BEEN ELECTRONICALLY SEALED AND DATED.

MISSOURI HIGHWAYS AND TRANSPORTATION COMMISSION


105 WEST CAPITOL
JEFFERSON CITY, MO 65102
1-888-ASK-MODOT (1-888-275-6636)


GBA
16305 SWINGLEY RIDGE RD
ST. 300
CHESTERFIELD, MO 63017
314.231.0100
GBAteam.com


GEORGE BUTLER
ASSOCIATES, INC.
PRO. ENGINEER 000133
ARCHITECT 000212
PRO. LAND SURVEYOR 000059

BRIAN KIERATH
PROFESSIONAL
ENGINEER
PE-2023008624

REV.

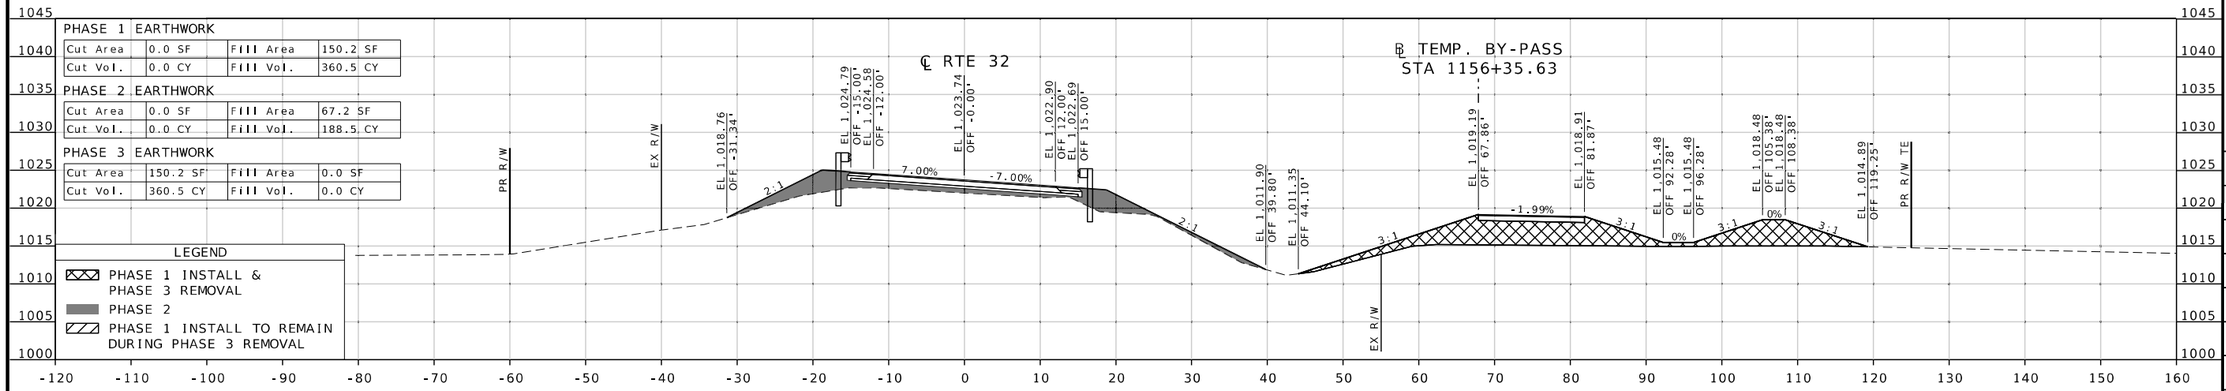

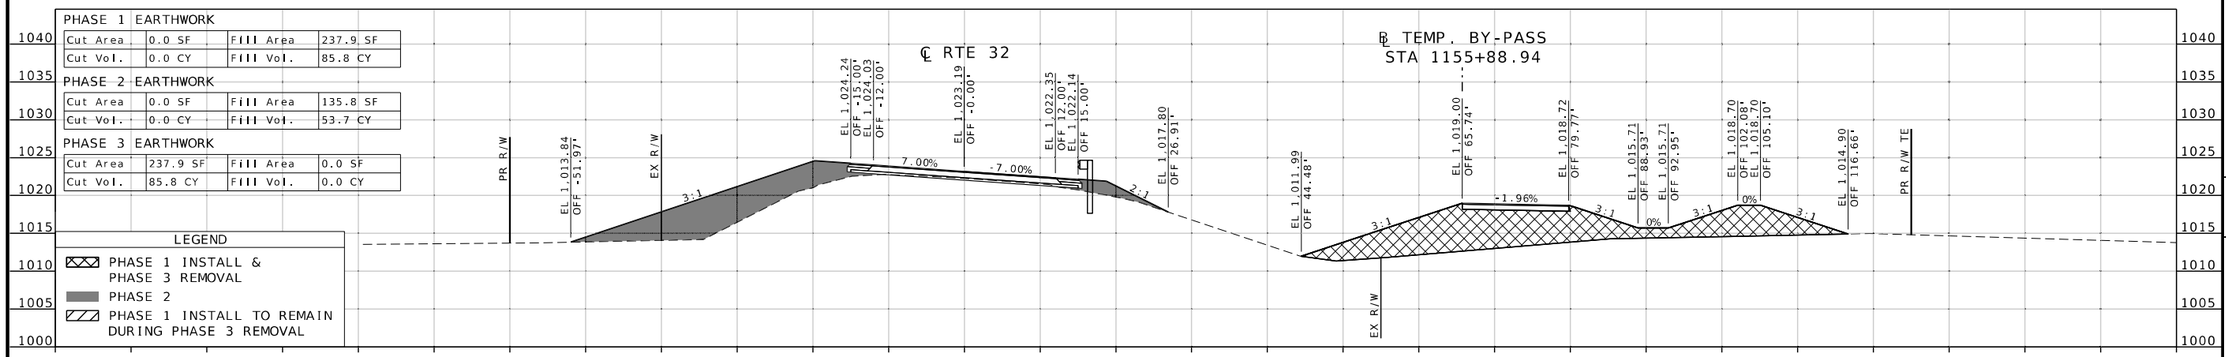

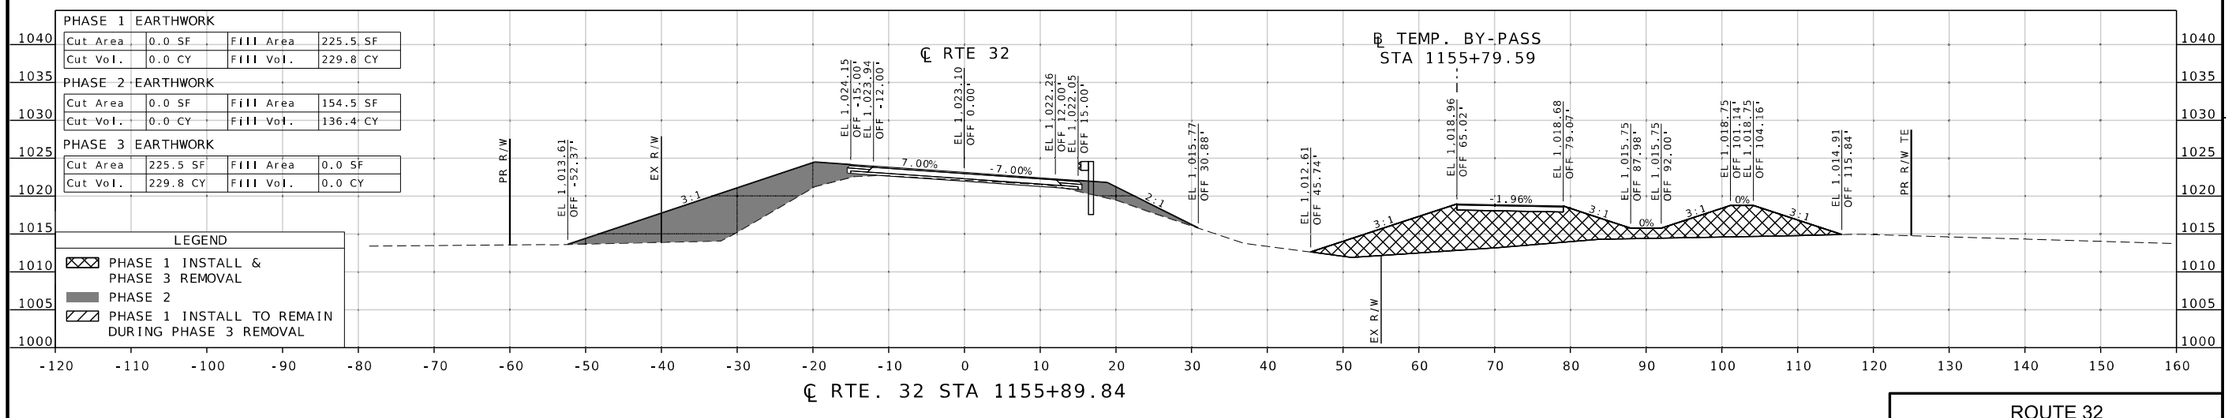

ROUTE 32

CROSS SECTION
SHEET 8 OF 19

STATE OF MISSOURI
BRIAN D. KIERATH JR. NUMBER PE-2023008624
PROFESSIONAL ENGINEER

THIS SHEET HAS BEEN SIGNED, SEALED, AND DATED ELECTRONICALLY

DATE PREPARED 9/23/2026

ROUTE	STATE
32	MO
DISTRICT	SHEET NO.
CD	8

COUNTY: DENT
JOB NO.: JCD0235
CONTRACT ID.:
PROJECT NO.:
BRIDGE NO.:

DESCRIPTION | DATE | REV.

IF A SEAL IS PRESENT ON THIS SHEET IT HAS BEEN ELECTRONICALLY SEALED AND DATED.

MISSOURI HIGHWAYS AND TRANSPORTATION COMMISSION
105 WEST CAPITOL
JEFFERSON CITY, MO 65102
1-888-ASK-MODOT (1-888-275-6636)

GBA
16305 SWINGLEY RIDGE RD
ST. 300
CHESTERFIELD, MO 63017
314.231.0100
GBAteam.com

GEORGE BUTLER ASSOCIATES, INC.
PRO. ENGINEER 000133
ARCHITECT 000212
PRO. LAND SURVEYOR 000059

BRIAN KIERATH
PROFESSIONAL ENGINEER
PE-2023008624

ROUTE 32

CROSS SECTION
SHEET 9 OF 19

THIS SHEET HAS BEEN SIGNED, SEALED, AND DATED ELECTRONICALLY

STATE OF MISSOURI
BRIAN D. KIERATH JR. NUMBER PE-2023008624
PROFESSIONAL ENGINEER

DATE PREPARED 9/23/2026

ROUTE	STATE
32	MO
DISTRICT	SHEET NO.
CD	9

COUNTY: DENT
JOB NO.: JCD0235
CONTRACT ID.:
PROJECT NO.:
BRIDGE NO.:

IF A SEAL IS PRESENT ON THIS SHEET IT HAS BEEN ELECTRONICALLY SEALED AND DATED.

DESCRIPTION | DATE | REV.


MISSOURI HIGHWAYS AND TRANSPORTATION COMMISSION
105 WEST CAPITOL
JEFFERSON CITY, MO 65102
1-888-ASK-MODOT (1-888-275-6636)


GBA
16305 SWINGLEY RIDGE RD
ST, 300
CHESTERFIELD, MO 63017
314.231.0100
GBAteam.com


GEORGE BUTLER
ASSOCIATES, INC,
PRO, ENGINEER 000133
ARCHITECT 000212
PRO, LAND SURVEYOR 000059

BRIAN KIERATH
PROFESSIONAL
ENGINEER
PE-2023008624

c:\bms\gba-pw-01\brian kierath\dms27760\XS_NEW_JCD0235.dgn 10:15:58 PM 9/23/2026

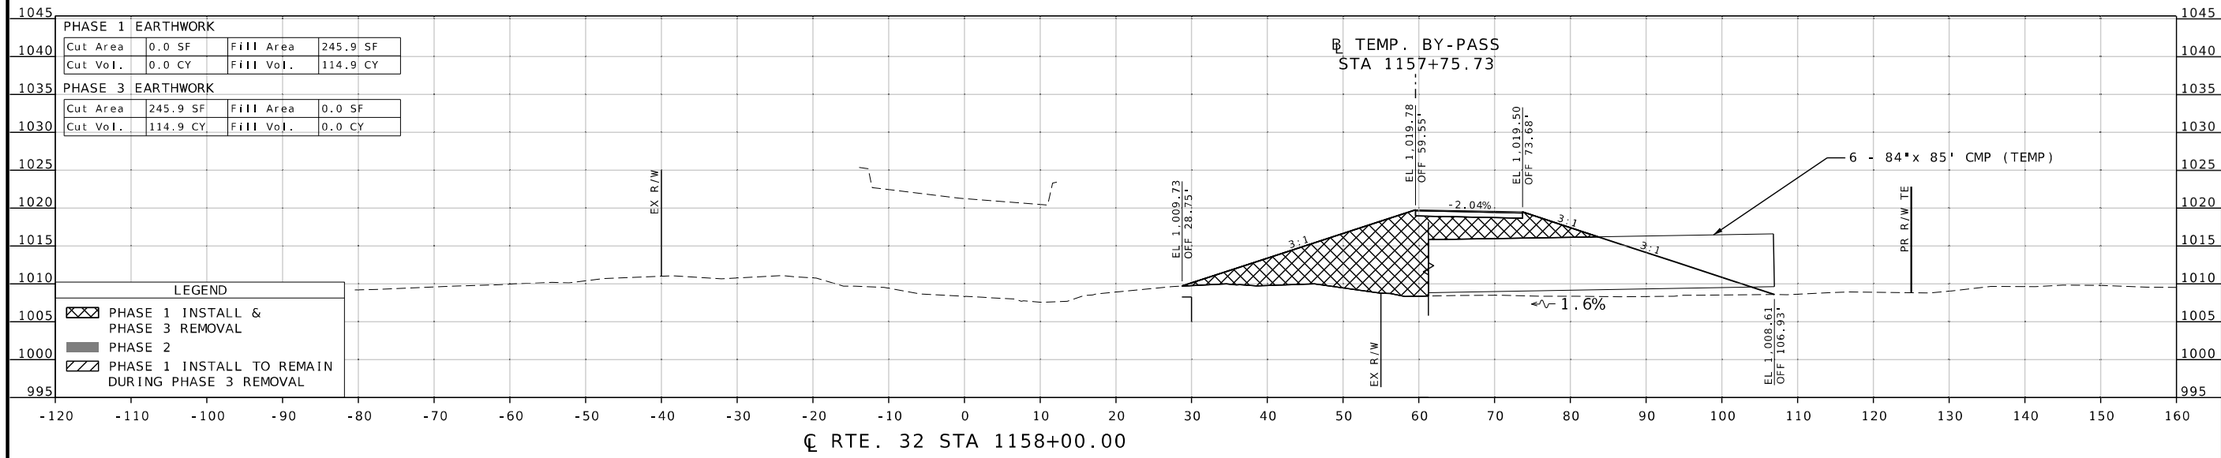

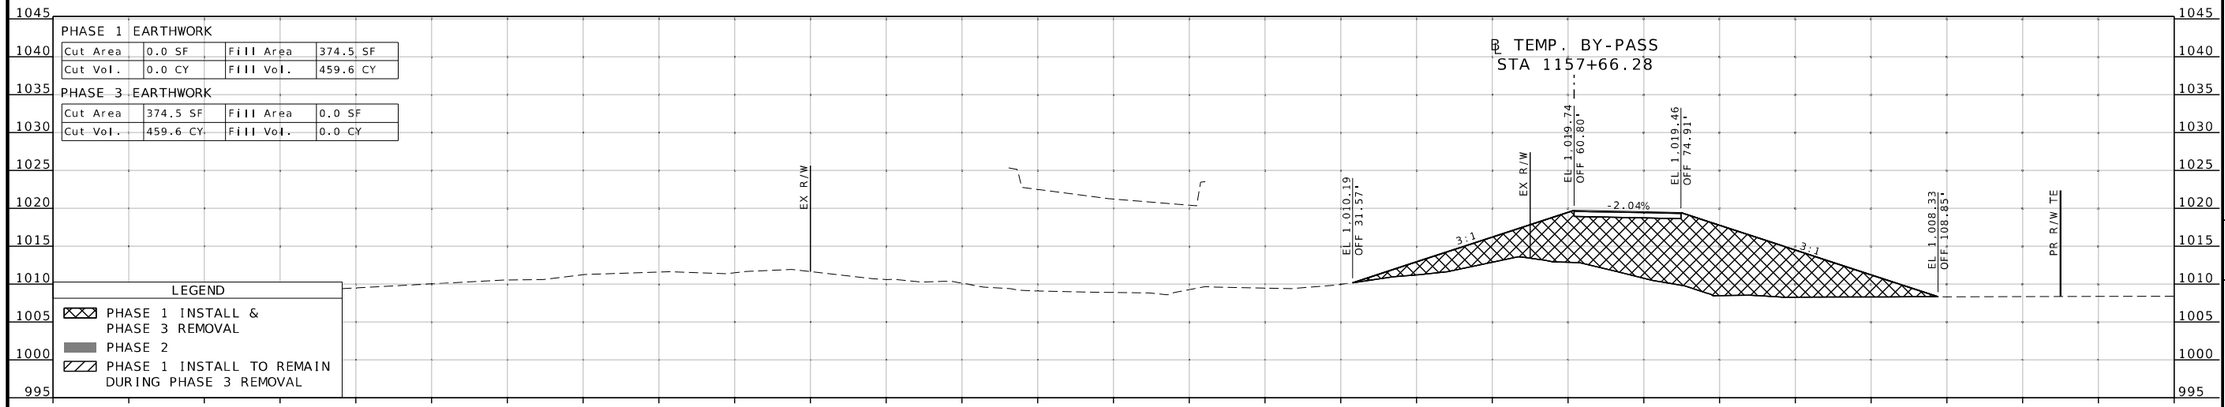

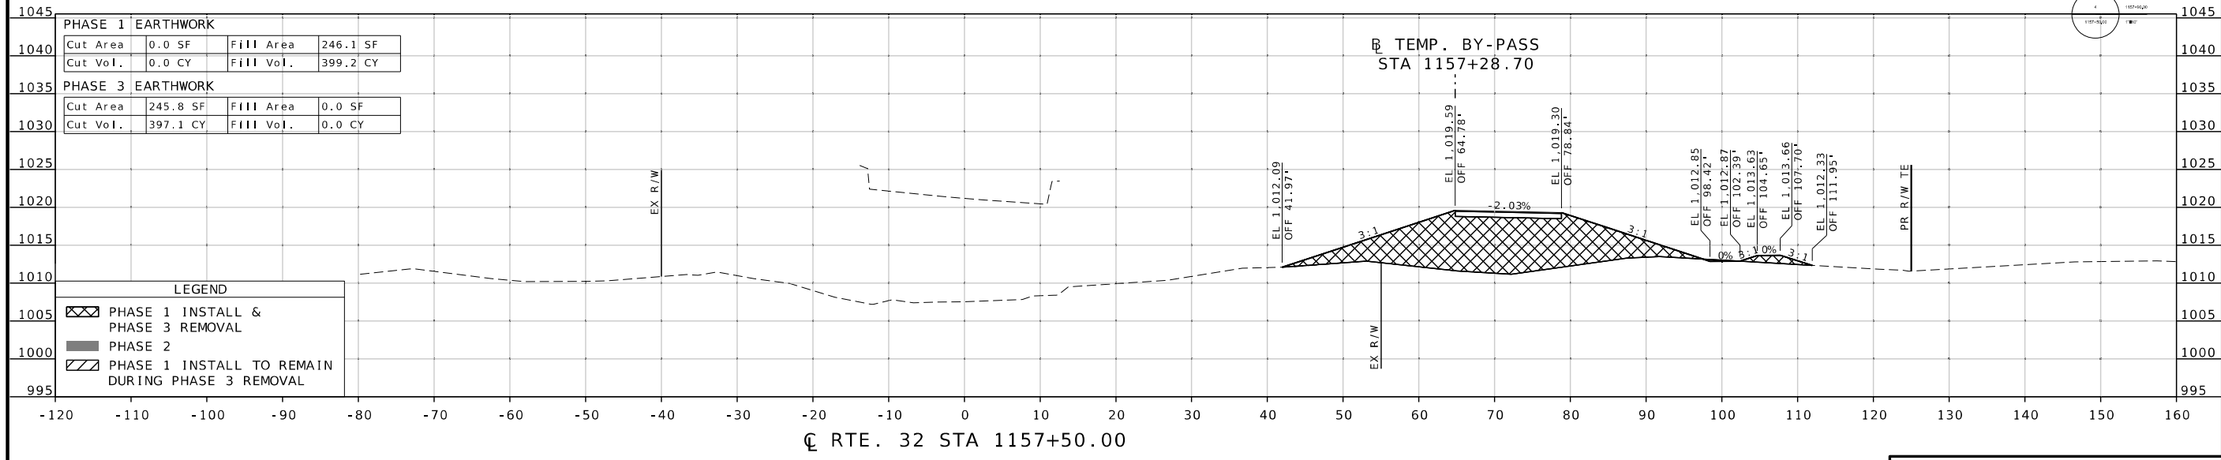

ROUTE 32

CROSS SECTION
SHEET 10 OF 19

THIS SHEET HAS BEEN SIGNED, SEALED, AND DATED ELECTRONICALLY

DATE PREPARED
9/23/2026

ROUTE	STATE
32	MO
DISTRICT	SHEET NO.
CD	10

COUNTY
DENT

JOB NO.
JCD0235

CONTRACT ID.

PROJECT NO.

BRIDGE NO.

DESCRIPTION | DATE

REV.

IF A SEAL IS PRESENT ON THIS SHEET IT HAS BEEN ELECTRONICALLY SEALED AND DATED.

BRIAN D. KIERATH JR. NUMBER PE-2023008624
STATE OF MISSOURI PROFESSIONAL ENGINEER


MISSOURI HIGHWAYS AND TRANSPORTATION COMMISSION
105 WEST CAPITOL
JEFFERSON CITY, MO 65102
1-888-ASK-MODOT (1-888-275-6636)


GBA
16305 SWINGLEY RIDGE RD
ST. 300
CHESTERFIELD, MO 63017
314.231.0100
GBAteam.com


GEORGE BUTLER ASSOCIATES, INC.
PRO. ENGINEER 000133
ARCHITECT 000212
PRO. LAND SURVEYOR 000059

BRIAN KIERATH
PROFESSIONAL ENGINEER
PE-2023008624

c:\bms\gba-pw-01\brian kierath\dms27760\XS_NEW_JCD0235.dgn 10:15:59 PM 9/23/2026

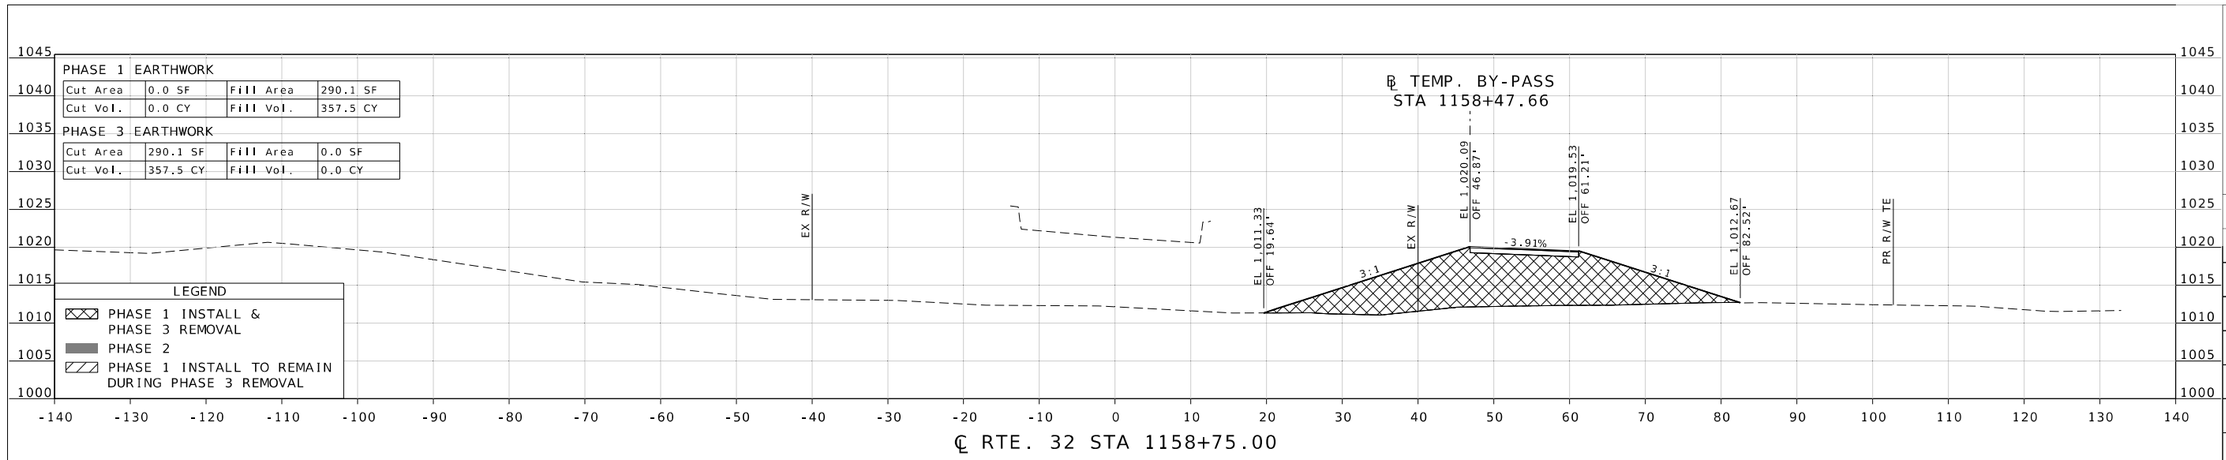

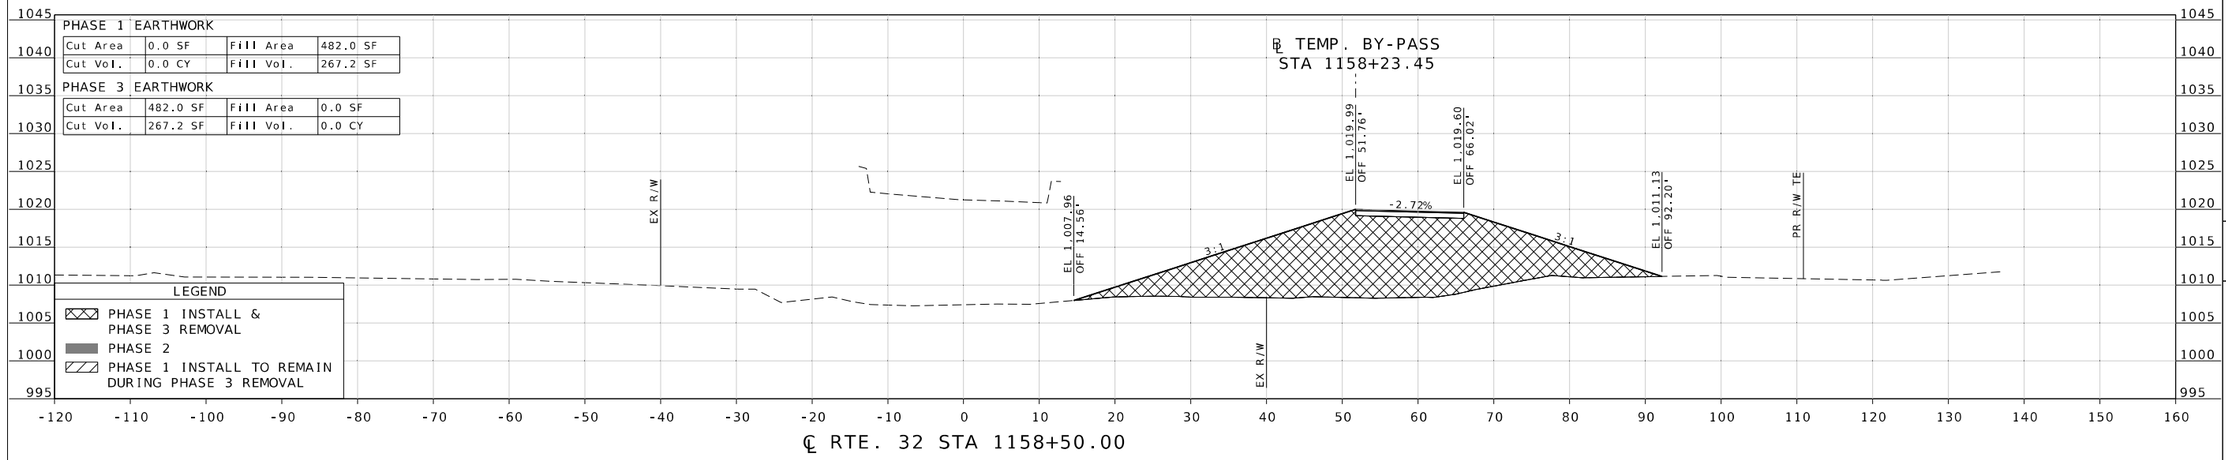

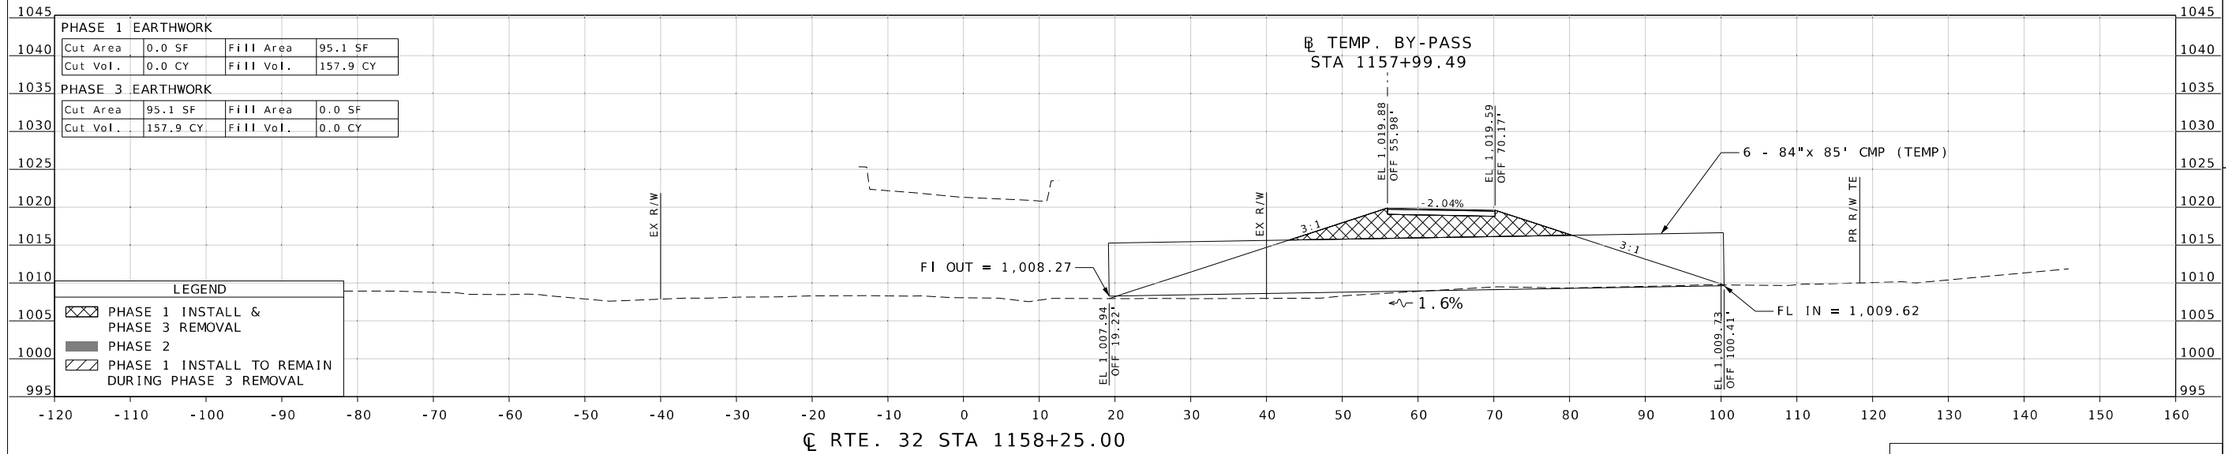

ROUTE 32

CROSS SECTION
SHEET 11 OF 19

BRIAN D. KIERATH JR. NUMBER PE-2023008624
PROFESSIONAL ENGINEER
STATE OF MISSOURI

THIS SHEET HAS BEEN SIGNED, SEALED, AND DATED ELECTRONICALLY

DATE PREPARED
9/23/2026

ROUTE	STATE
32	MO
DISTRICT	SHEET NO.
CD	11

COUNTY
DENT

JOB NO.
JCD0235

CONTRACT ID.

PROJECT NO.

BRIDGE NO.

DESCRIPTION	DATE

IF A SEAL IS PRESENT ON THIS SHEET IT HAS BEEN ELECTRONICALLY SEALED AND DATED.


MISSOURI HIGHWAYS AND TRANSPORTATION COMMISSION

105 WEST CAPITOL
JEFFERSON CITY, MO 65102
1-888-ASK-MODOT (1-888-275-6636)

GBA
16305 SWINGLEY RIDGE RD
ST, 300
CHESTERFIELD, MO 63017
314.231.0100
GBAteam.com

GEORGE BUTLER
ASSOCIATES, INC,
PRO. ENGINEER 000133
ARCHITECT 000212
PRO. LAND SURVEYOR 000059

BRIAN KIERATH
PROFESSIONAL
ENGINEER
PE-2023008624

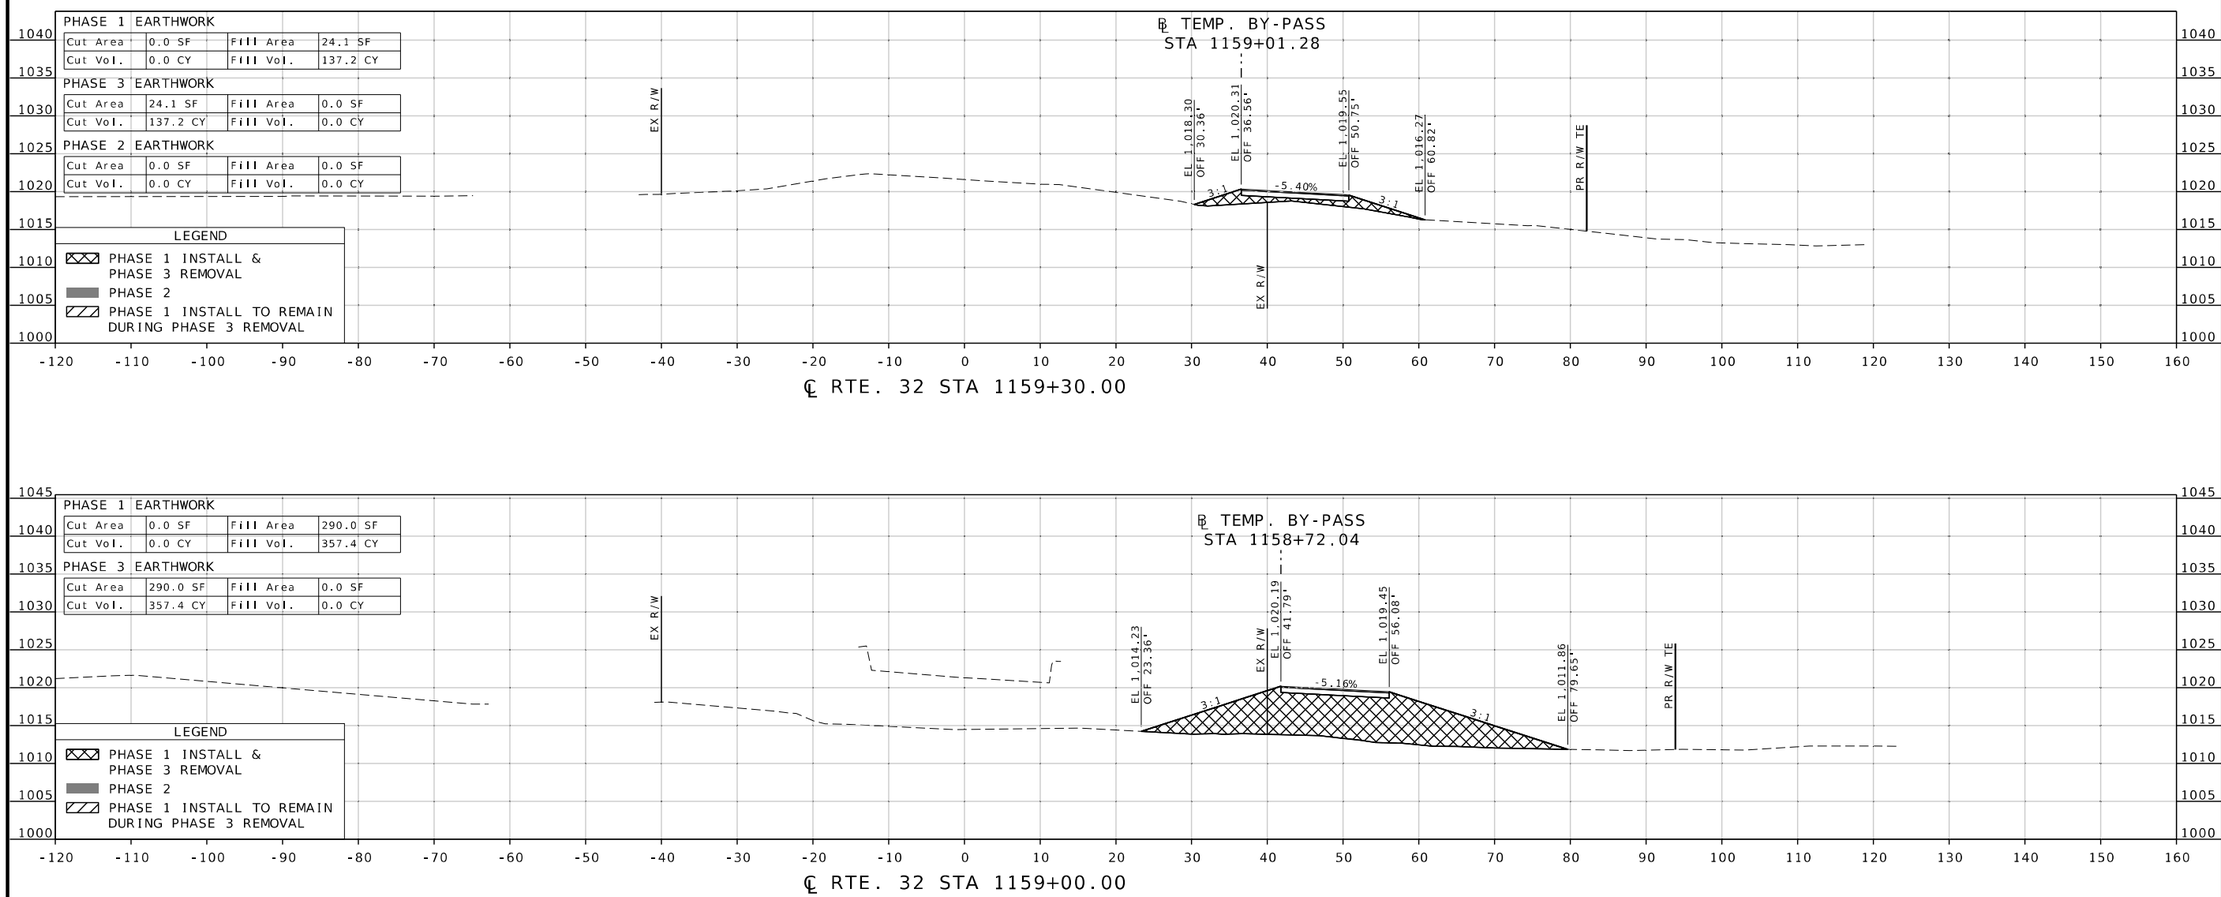

THIS SHEET HAS BEEN SIGNED, SEALED, AND DATED ELECTRONICALLY

BRIAN D. KIERATH JR. NUMBER PE-2023008624
STATE OF MISSOURI PROFESSIONAL ENGINEER

DATE PREPARED
9/23/2026

ROUTE	STATE
32	MO
DISTRICT	SHEET NO.
CD	12

COUNTY
DENT

JOB NO.
JCD0235

CONTRACT ID.

PROJECT NO.

BRIDGE NO.

DESCRIPTION	DATE

IF A SEAL IS PRESENT ON THIS SHEET IT HAS BEEN ELECTRONICALLY SEALED AND DATED.

MISSOURI HIGHWAYS AND TRANSPORTATION COMMISSION
105 WEST CAPITOL
JEFFERSON CITY, MO 65102
1-888-ASK-MODOT (1-888-275-6636)

GBA
16305 SWINGLEY RIDGE RD
ST, 300
CHESTERFIELD, MO 63017
314.231.0100
GBAteam.com

GEORGE BUTLER
ASSOCIATES, INC.
PRO. ENGINEER 000133
ARCHITECT 000212
PRO. LAND SURVEYOR 000059

ROUTE 32

CROSS SECTION
SHEET 12 OF 19

BRIAN KIERATH
PROFESSIONAL
ENGINEER
PE-2023008624

REV.

c:\bms\gba-pw-01\brian kierath\dms27760\XS_NEW_JCD0235.dgn 10:16:03 PM 9/23/2026

STATE OF MISSOURI
BRIAN D. KIERATH JR.
NUMBER PE-2023008624
PROFESSIONAL ENGINEER

THIS SHEET HAS BEEN SIGNED, SEALED, AND DATED ELECTRONICALLY

DATE PREPARED
9/23/2026

ROUTE	STATE
32	MO
DISTRICT	SHEET NO.
CD	13

COUNTY
DENT

JOB NO.
JCD0235

CONTRACT ID.

PROJECT NO.

BRIDGE NO.

DESCRIPTION	DATE

IF A SEAL IS PRESENT ON THIS SHEET IT HAS BEEN ELECTRONICALLY SEALED AND DATED.

MISSOURI HIGHWAYS AND TRANSPORTATION COMMISSION

105 WEST CAPITOL
JEFFERSON CITY, MO 65102
1-888-ASK-MODOT (1-888-275-6636)

GBA
16305 SWINGLEY RIDGE RD
ST, 300
CHESTERFIELD, MO 63017
314.231.0100
GBAteam.com


GEORGE BUTLER
ASSOCIATES, INC,
PRO. ENGINEER 000133
ARCHITECT 000212
PRO. LAND SURVEYOR 000059

ROUTE 32

CROSS SECTION
SHEET 13 OF 19

BRIAN KIERATH
PROFESSIONAL
ENGINEER
PE-2023008624

REV.

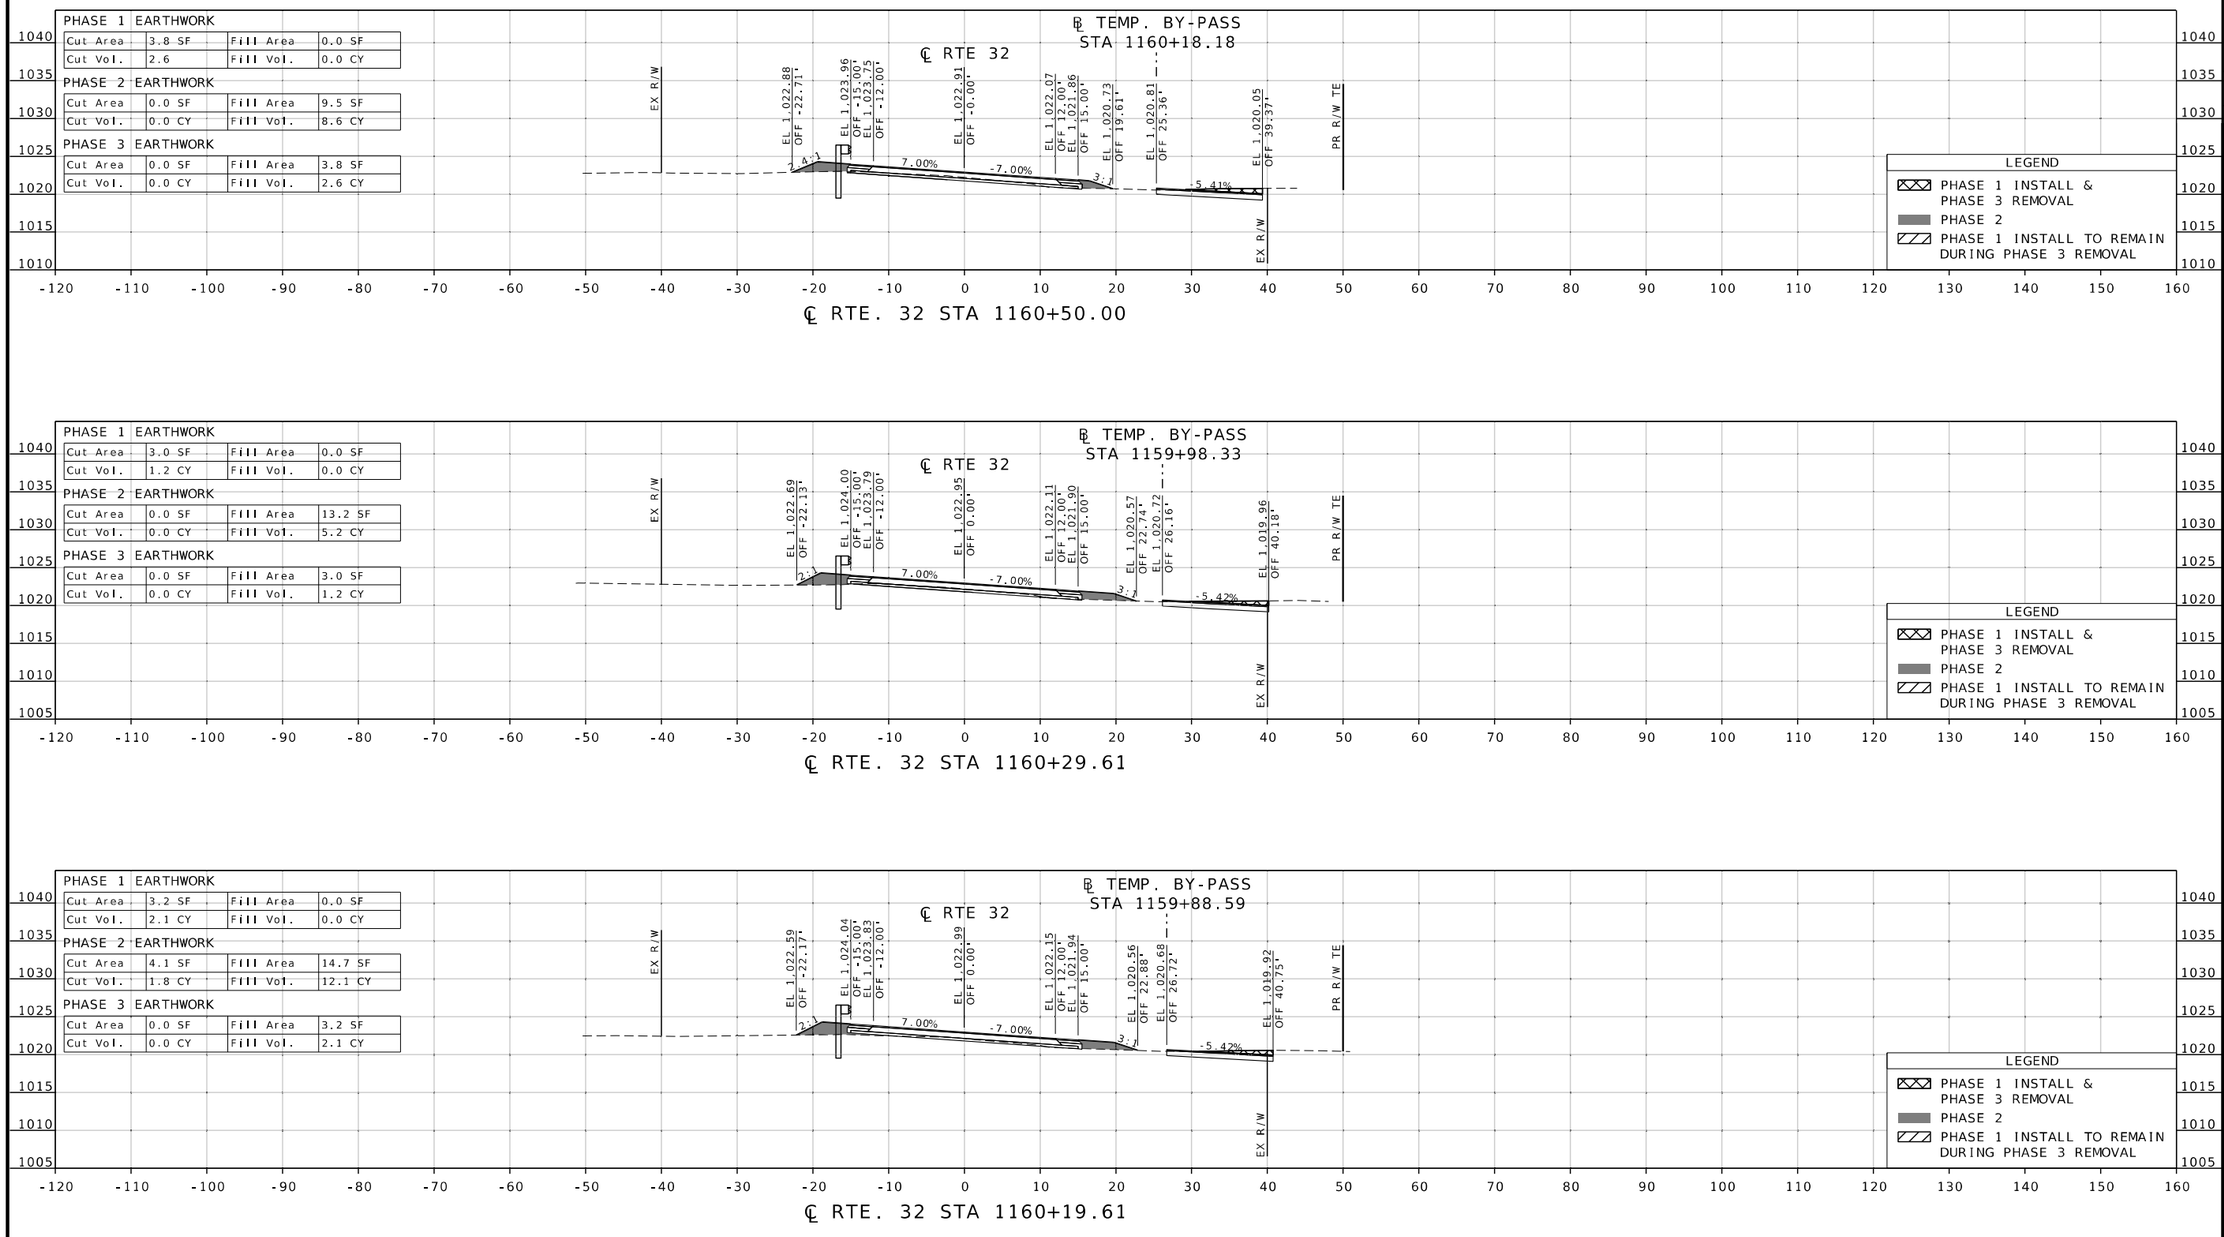

STATE OF MISSOURI
BRIAN D. KIERATH JR. NUMBER PE-2023008624
PROFESSIONAL ENGINEER

THIS SHEET HAS BEEN SIGNED, SEALED, AND DATED ELECTRONICALLY

DATE PREPARED
9/23/2026

ROUTE	STATE
32	MO
DISTRICT	SHEET NO.
CD	14

COUNTY
DENT

JOB NO.
JCD0235

CONTRACT ID.

PROJECT NO.

BRIDGE NO.

DESCRIPTION	DATE

IF A SEAL IS PRESENT ON THIS SHEET IT HAS BEEN ELECTRONICALLY SEALED AND DATED.

MISSOURI HIGHWAYS AND TRANSPORTATION COMMISSION
105 WEST CAPITOL
JEFFERSON CITY, MO 65102
1-888-ASK-MODOT (1-888-275-6636)

GBA
16305 SWINGLEY RIDGE RD
ST. 300
CHESTERFIELD, MO 63017
314.231.0100
GBAteam.com

GEORGE BUTLER
ASSOCIATES, INC,
PRO. ENGINEER 000133
ARCHITECT 000212
PRO. LAND SURVEYOR 000059


ROUTE 32

CROSS SECTION
SHEET 14 OF 19

BRIAN KIERATH
PROFESSIONAL
ENGINEER
PE-2023008624

REV.

c:\bms\gba-pw-01\brian kierath\dms27760\XS_NEW_JCD0235.dgn 10:16:08 PM 9/23/2026

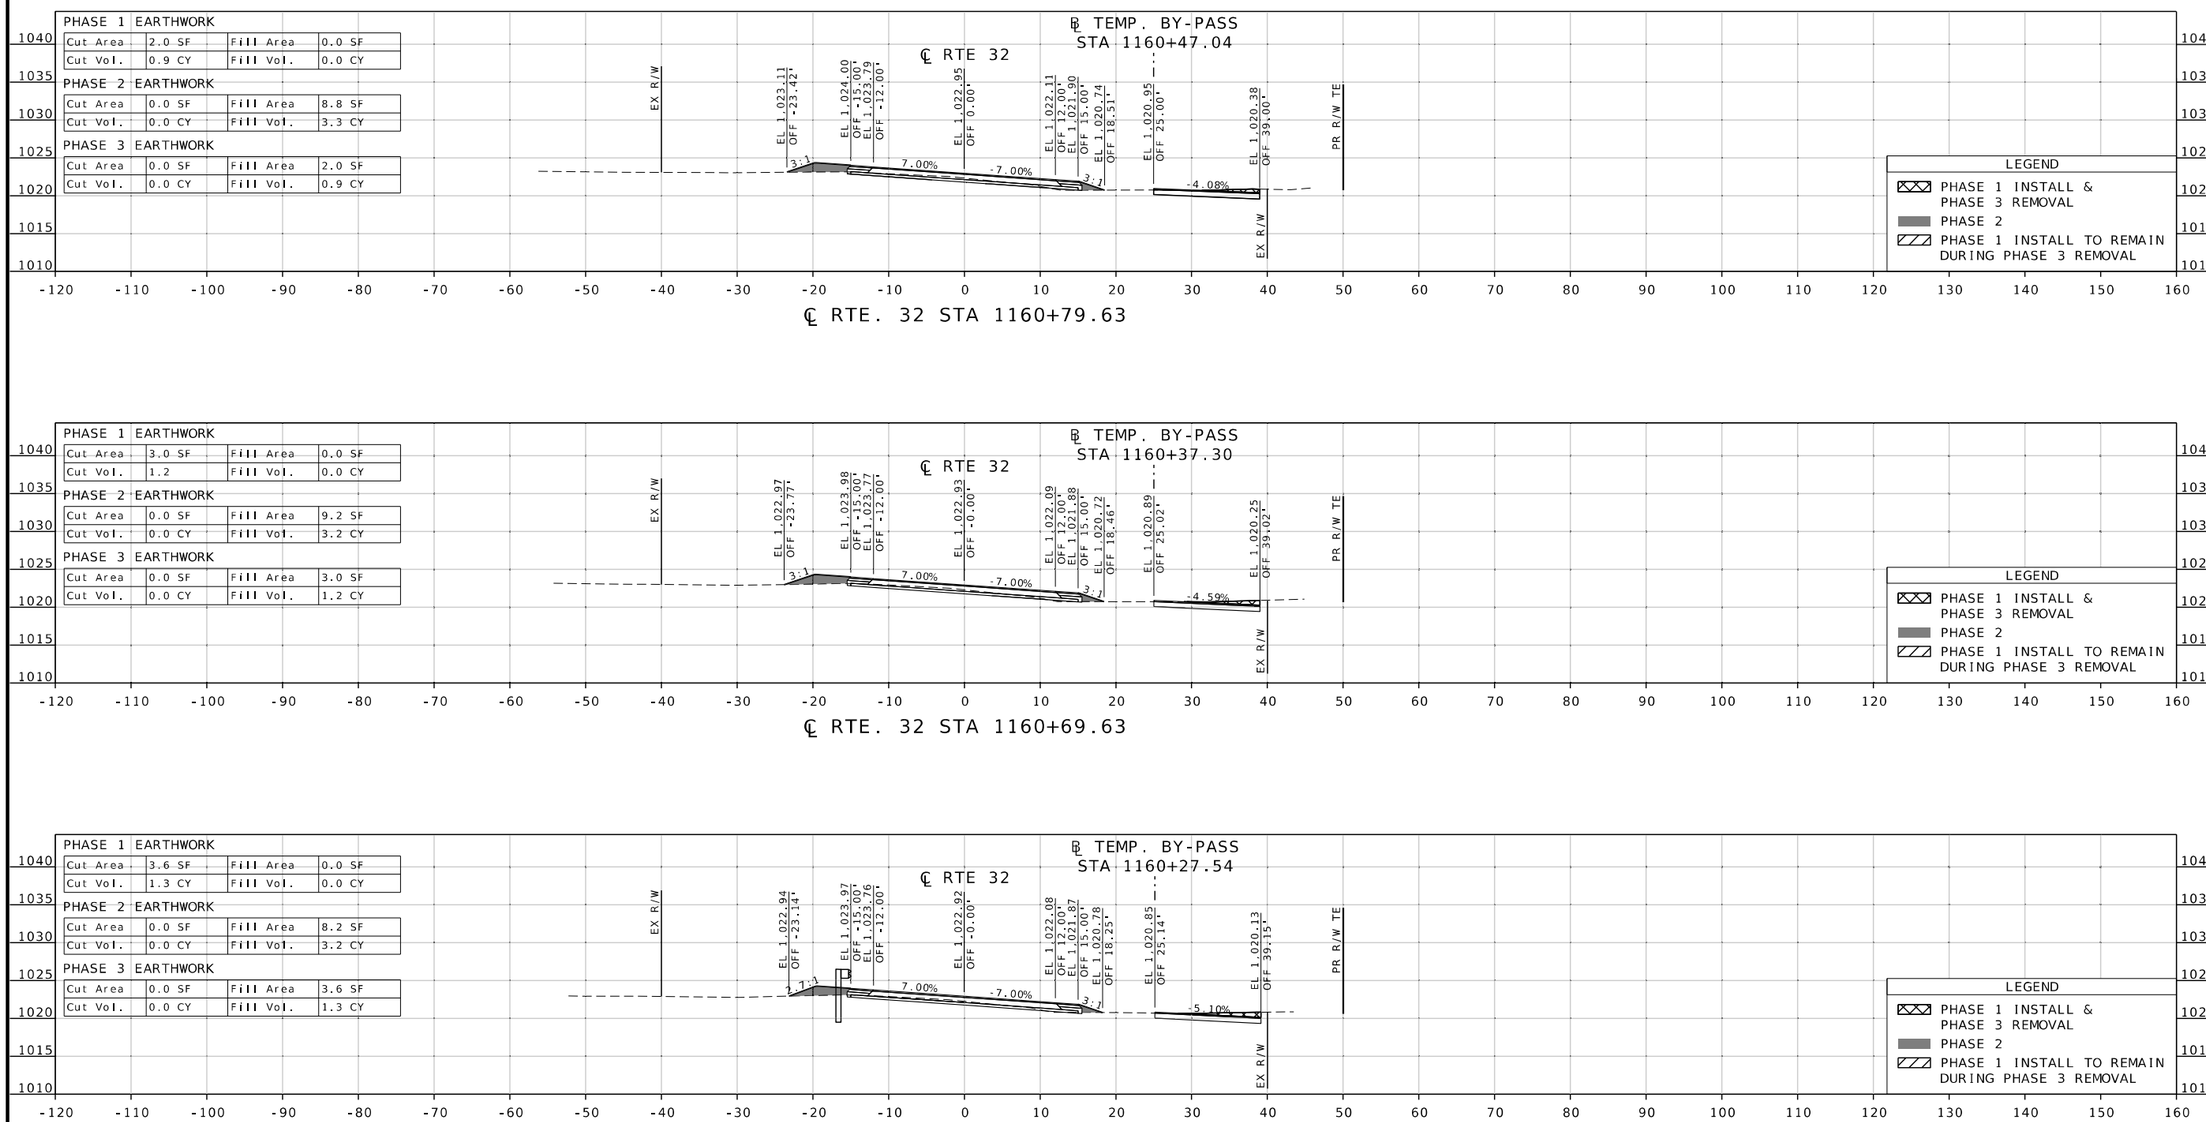

THIS SHEET HAS BEEN SIGNED, SEALED, AND DATED ELECTRONICALLY

BRIAN D. KIERATH JR. NUMBER PE-2023008624
STATE OF MISSOURI
PROFESSIONAL ENGINEER

DATE PREPARED: 9/23/2026
ROUTE: 32
STATE: MO
DISTRICT: CD
SHEET NO.: 15
COUNTY: DENT
JOB NO.: JCD0235
CONTRACT ID.:
PROJECT NO.:
BRIDGE NO.:

DESCRIPTION | DATE

MISSOURI HIGHWAYS AND TRANSPORTATION COMMISSION
105 WEST CAPITOL
JEFFERSON CITY, MO 65102
1-888-ASK-MODOT (1-888-275-6636)

GBA
16305 SWINGLEY RIDGE RD
ST. 300
CHESTERFIELD, MO 63017
314.231.0100
GBAteam.com

GEORGE BUTLER ASSOCIATES, INC.
PRO. ENGINEER 000133
ARCHITECT 000212
PRO. LAND SURVEYOR 000059

ROUTE 32


CROSS SECTION
SHEET 15 OF 19


BRIAN KIERATH
PROFESSIONAL ENGINEER
PE-2023008624

REV.

IF A SEAL IS PRESENT ON THIS SHEET IT HAS BEEN ELECTRONICALLY SEALED AND DATED.

c:\bms\gba-pw-01\brian kierath\dms27760\XS_NEW_JCD0235.dgn 10:16:10 PM 9/23/2026

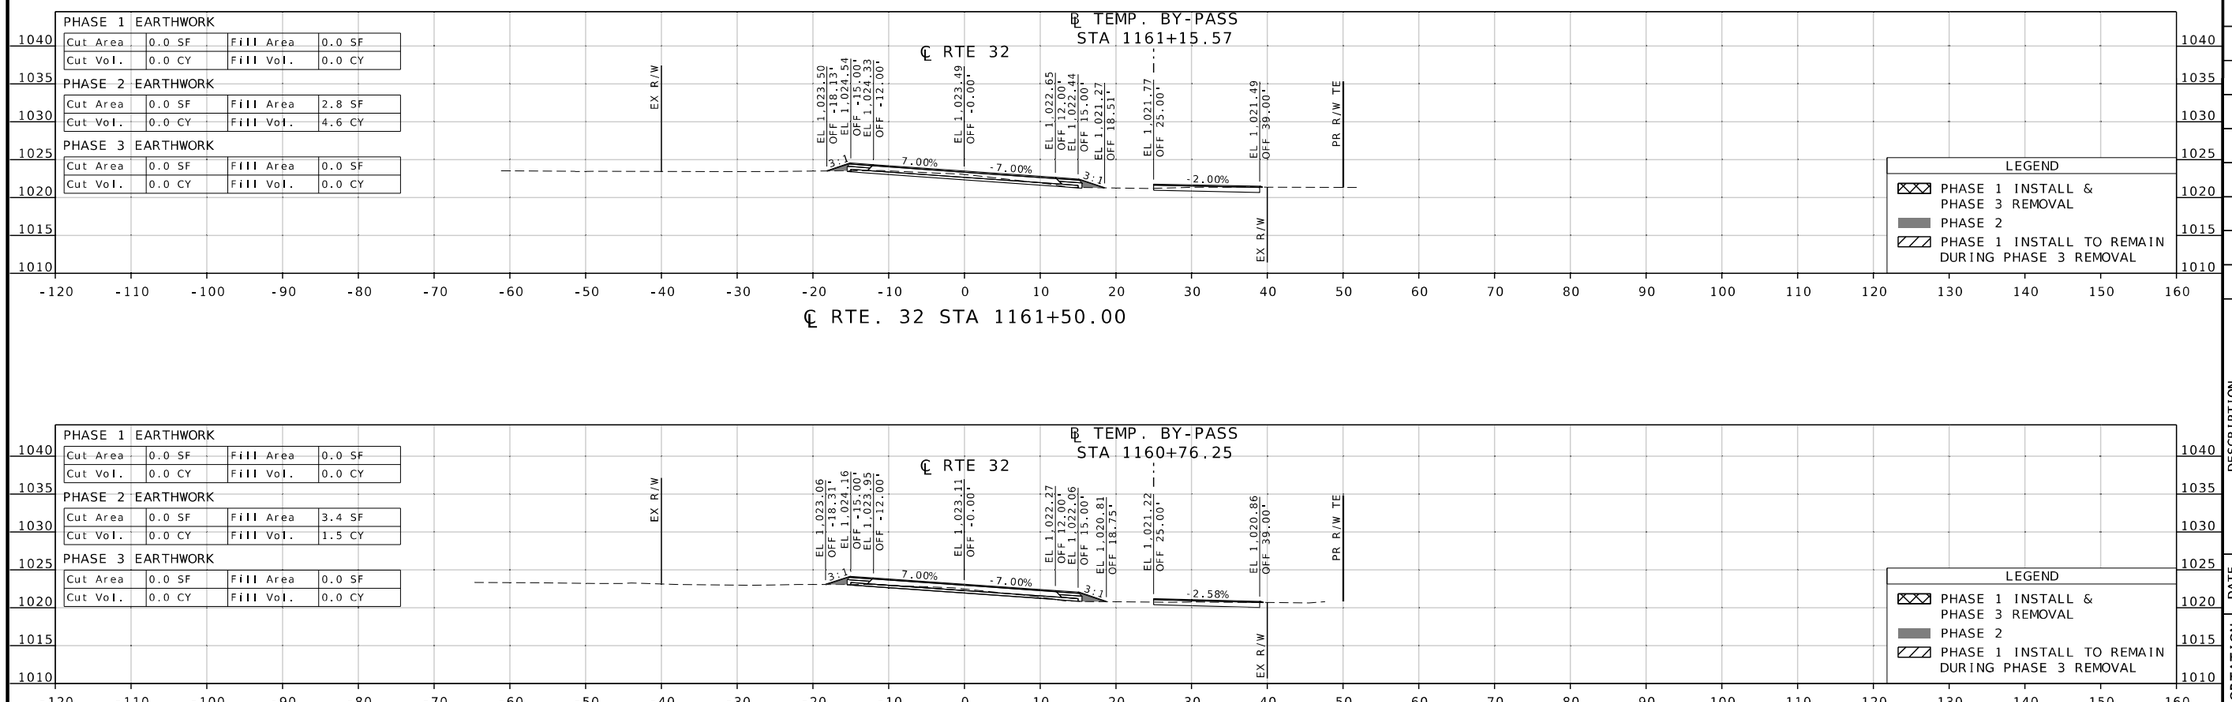

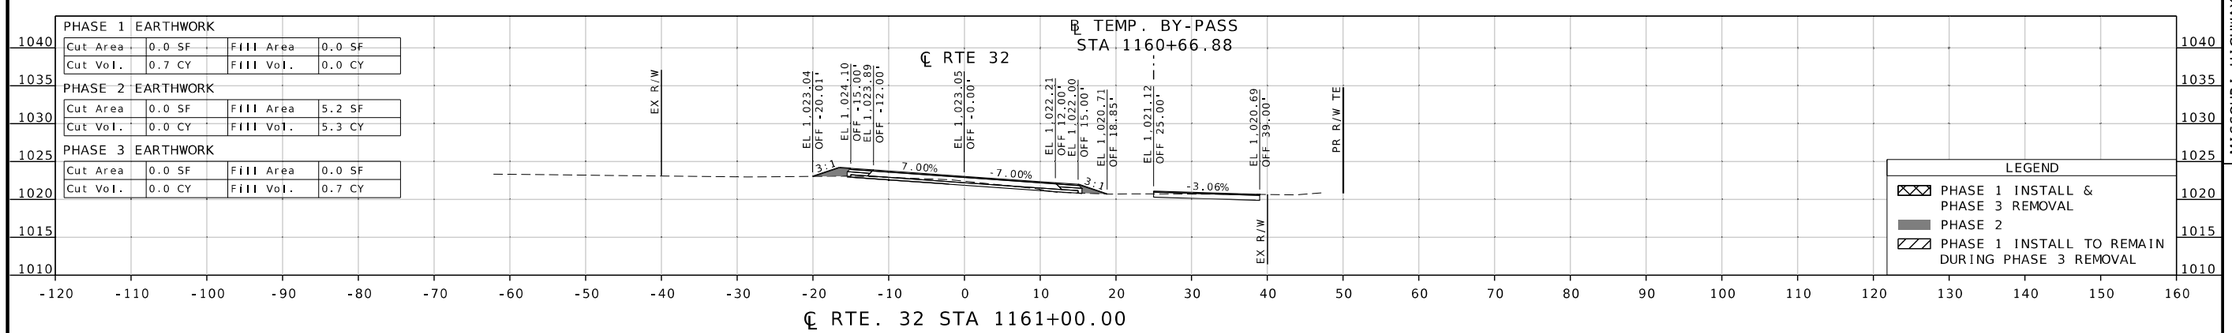

STATE OF MISSOURI
BRIAN D. KIERATH JR. NUMBER PE-2023008624
PROFESSIONAL ENGINEER

THIS SHEET HAS BEEN SIGNED, SEALED, AND DATED ELECTRONICALLY

DATE PREPARED
9/23/2026

ROUTE	STATE
32	MO
DISTRICT	SHEET NO.
CD	16

COUNTY
DENT

JOB NO.
JCD0235

CONTRACT ID.

PROJECT NO.

BRIDGE NO.

REV.	DESCRIPTION	DATE

MISSOURI HIGHWAYS AND TRANSPORTATION COMMISSION
105 WEST CAPITOL
JEFFERSON CITY, MO 65102
1-888-ASK-MODOT (1-888-275-6636)

GBA
16305 SWINGLEY RIDGE RD
ST. 300
CHESTERFIELD, MO 63017
314.231.0100
GBAteam.com

GEORGE BUTLER ASSOCIATES, INC.
PRO. ENGINEER 000133
ARCHITECT 000212
PRO. LAND SURVEYOR 000059


BRIAN KIERATH
PROFESSIONAL ENGINEER
PE-2023008624

ROUTE 32

CROSS SECTION
SHEET 16 OF 19

IF A SEAL IS PRESENT ON THIS SHEET IT HAS BEEN ELECTRONICALLY SEALED AND DATED.

c:\bms\gba-pw-01\brian kierath\dms27760\XS_NEW_JCD0235.dgn 10:16:12 PM 9/23/2026

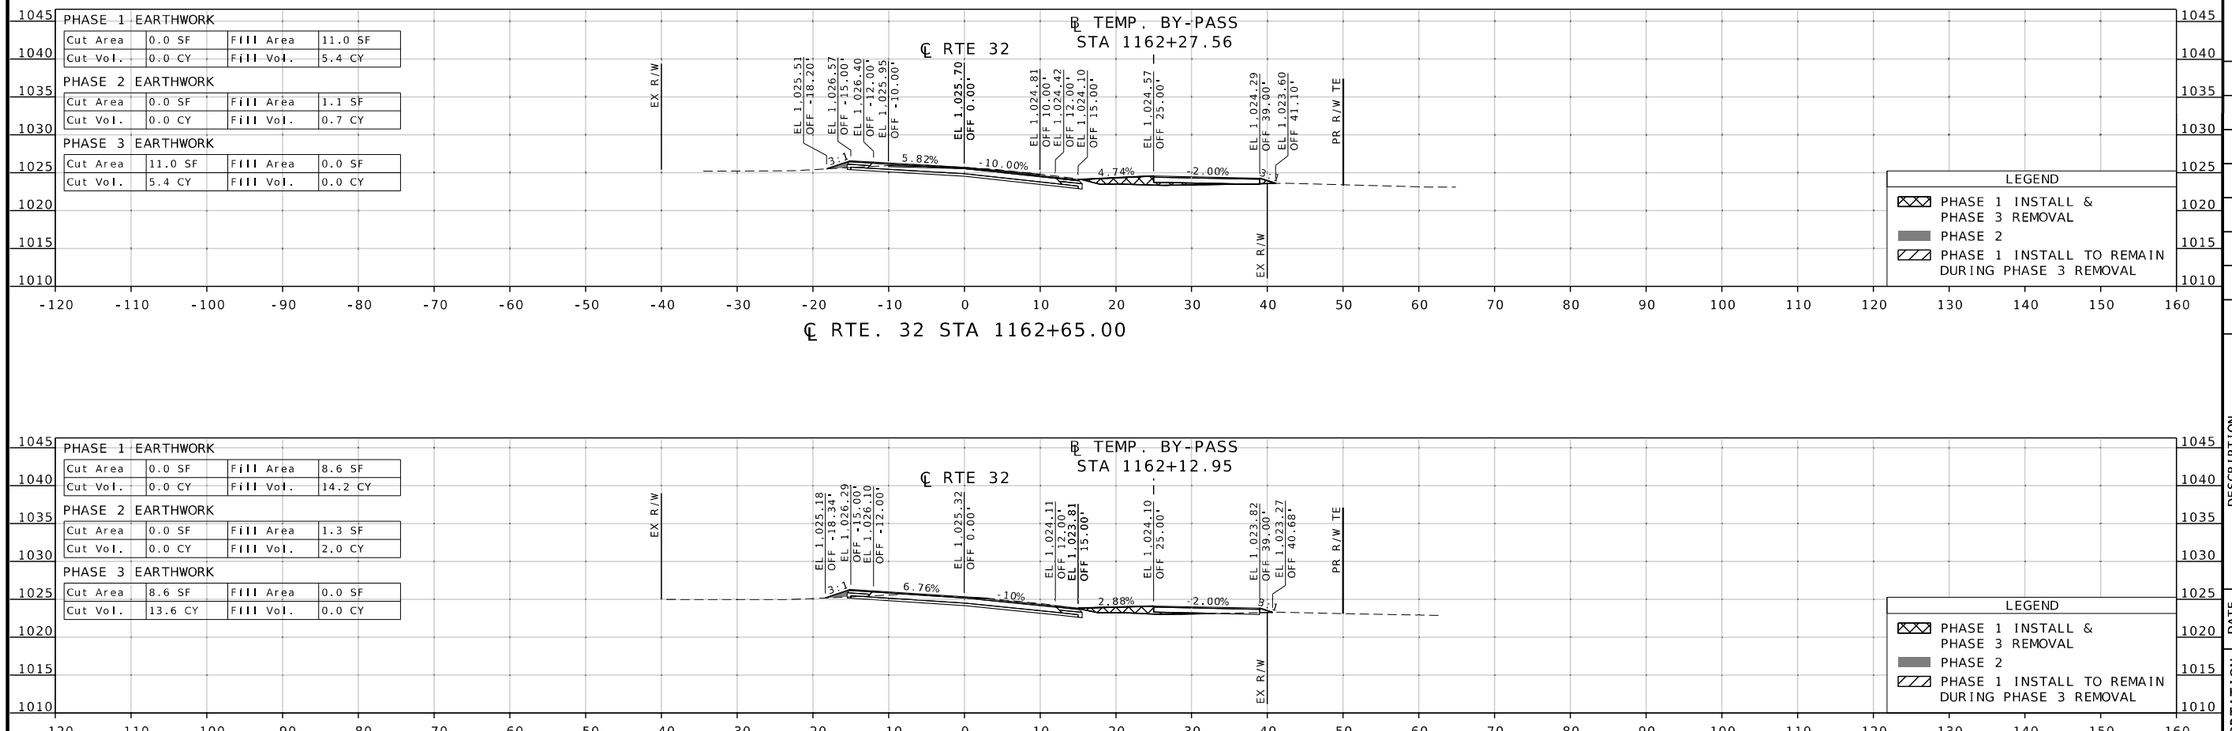

THIS SHEET HAS BEEN SIGNED, SEALED, AND DATED ELECTRONICALLY

DATE PREPARED
9/23/2026

ROUTE	STATE
32	MO
DISTRICT	SHEET NO.
CD	17

COUNTY
DENT

JOB NO.
JCD0235

CONTRACT ID.

PROJECT NO.

BRIDGE NO.

DESCRIPTION	DATE

MISSOURI HIGHWAYS AND TRANSPORTATION COMMISSION
105 WEST CAPITOL
JEFFERSON CITY, MO 65102
1-888-ASK-MODOT (1-888-275-6636)

GBA
16305 SWINGLEY RIDGE RD
ST, 300
CHESTERFIELD, MO 63017
314.231.0100
GBAteam.com

GEORGE BUTLER
ASSOCIATES, INC,
PRO, ENGINEER 000133
ARCHITECT 000212
PRO, LAND SURVEYOR 000059

BRIAN KIERATH
PROFESSIONAL
ENGINEER
PE-2023008624


ROUTE 32

CROSS SECTION
SHEET 17 OF 19


IF A SEAL IS PRESENT ON THIS SHEET IT HAS BEEN ELECTRONICALLY SEALED AND DATED.

REV.


c:\bms\gba-pw-01\brian kierath\dms27760\XS_NEW_JCD0235.dgn 10:16:15 PM 9/23/2026

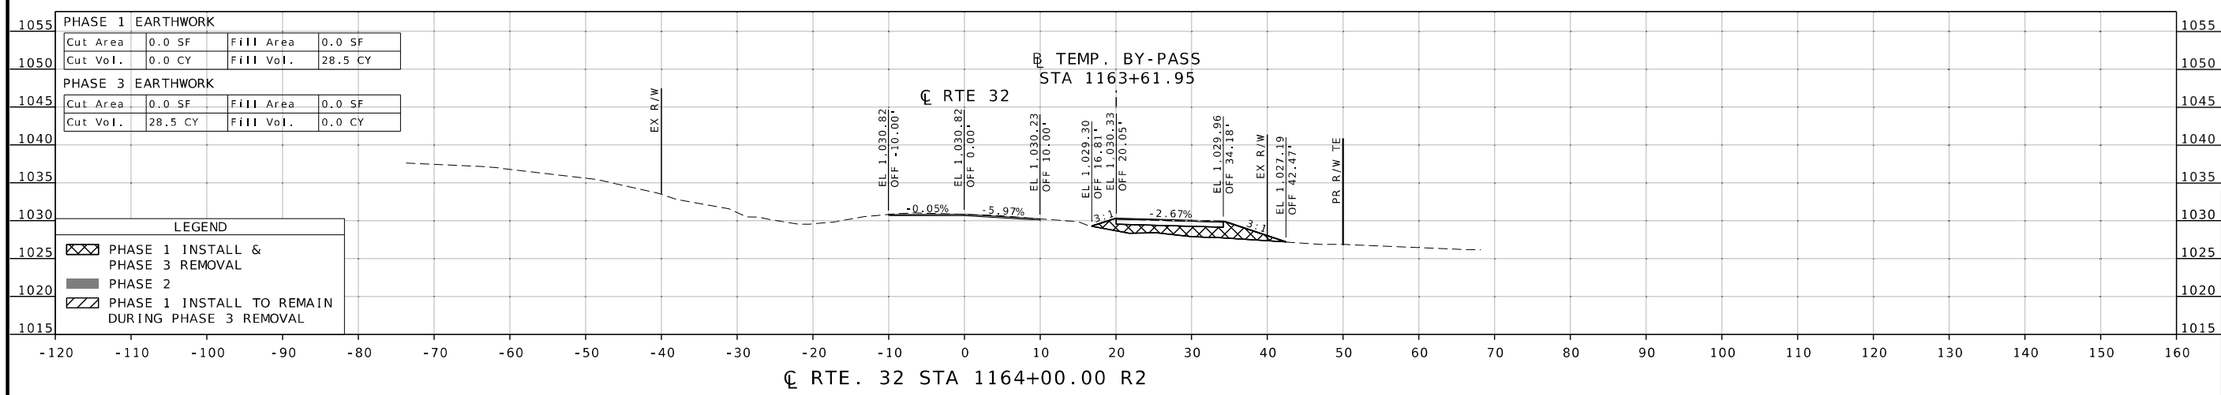

℄ RTE. 32 STA 1164+00.00 R2

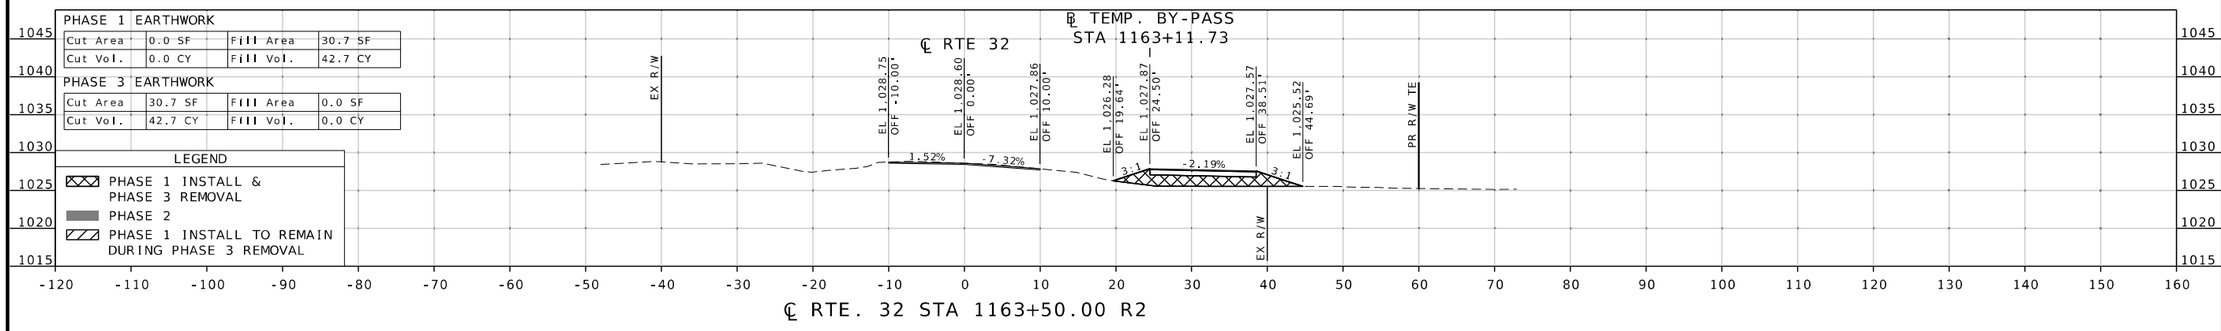

℄ RTE. 32 STA 1163+50.00 R2

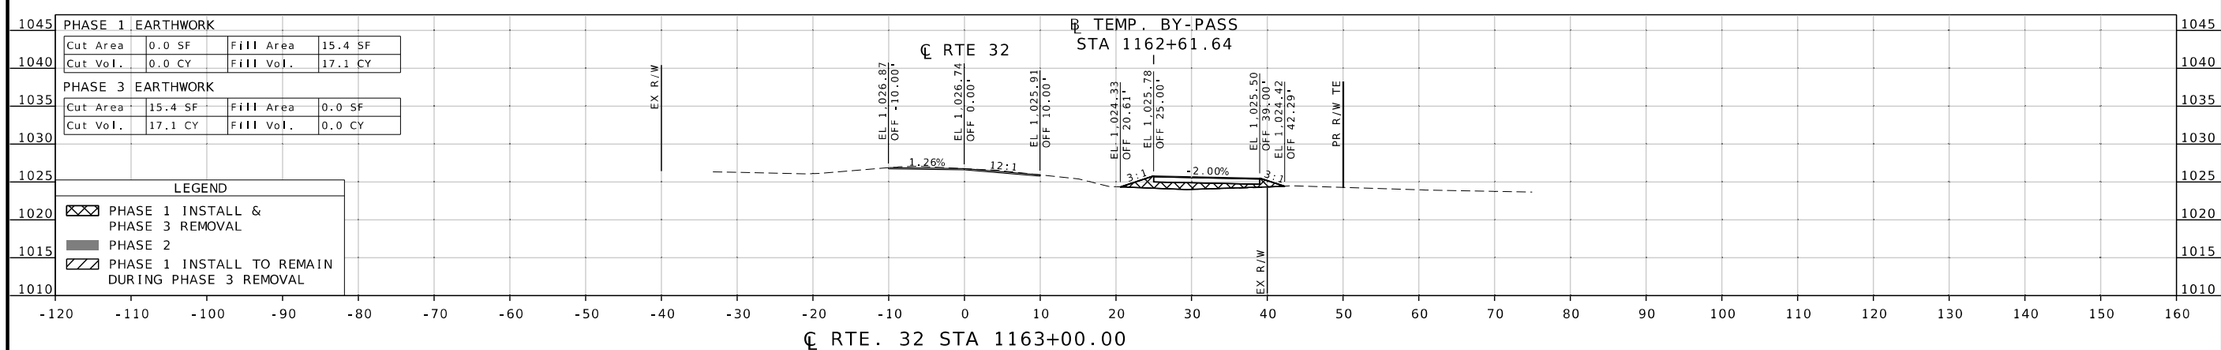

℄ RTE. 32 STA 1163+00.00

IF A SEAL IS PRESENT ON THIS SHEET IT HAS BEEN ELECTRONICALLY SEALED AND DATED.

STATE OF MISSOURI
BRIAN D. KIERATH JR.
NUMBER PE-2023008624
PROFESSIONAL ENGINEER

THIS SHEET HAS BEEN SIGNED, SEALED, AND DATED ELECTRONICALLY

DATE PREPARED
9/23/2026

ROUTE	STATE
32	MO
DISTRICT	SHEET NO.
CD	18

COUNTY
DENT

JOB NO.
JCD0235

CONTRACT ID.

PROJECT NO.

BRIDGE NO.

DESCRIPTION	DATE

MISSOURI HIGHWAYS AND TRANSPORTATION COMMISSION

105 WEST CAPITOL
JEFFERSON CITY, MO 65102
1-888-ASK-MODOT (1-888-275-6636)

GBA
16305 SWINGLEY RIDGE RD
ST, 300
CHESTERFIELD, MO 63017
314.231.0100
GBAteam.com

GEORGE BUTLER
ASSOCIATES, INC,
PRO, ENGINEER 000133
ARCHITECT 000212
PRO, LAND SURVEYOR 000059


ROUTE 32

CROSS SECTION
SHEET 18 OF 19


BRIAN KIERATH
PROFESSIONAL
ENGINEER
PE-2023008624

REV.


c:\bms\gba-pw-01\brian kierath\dms27760\XS_NEW_JCD0235.dgn 10:16:17 PM 9/23/2026

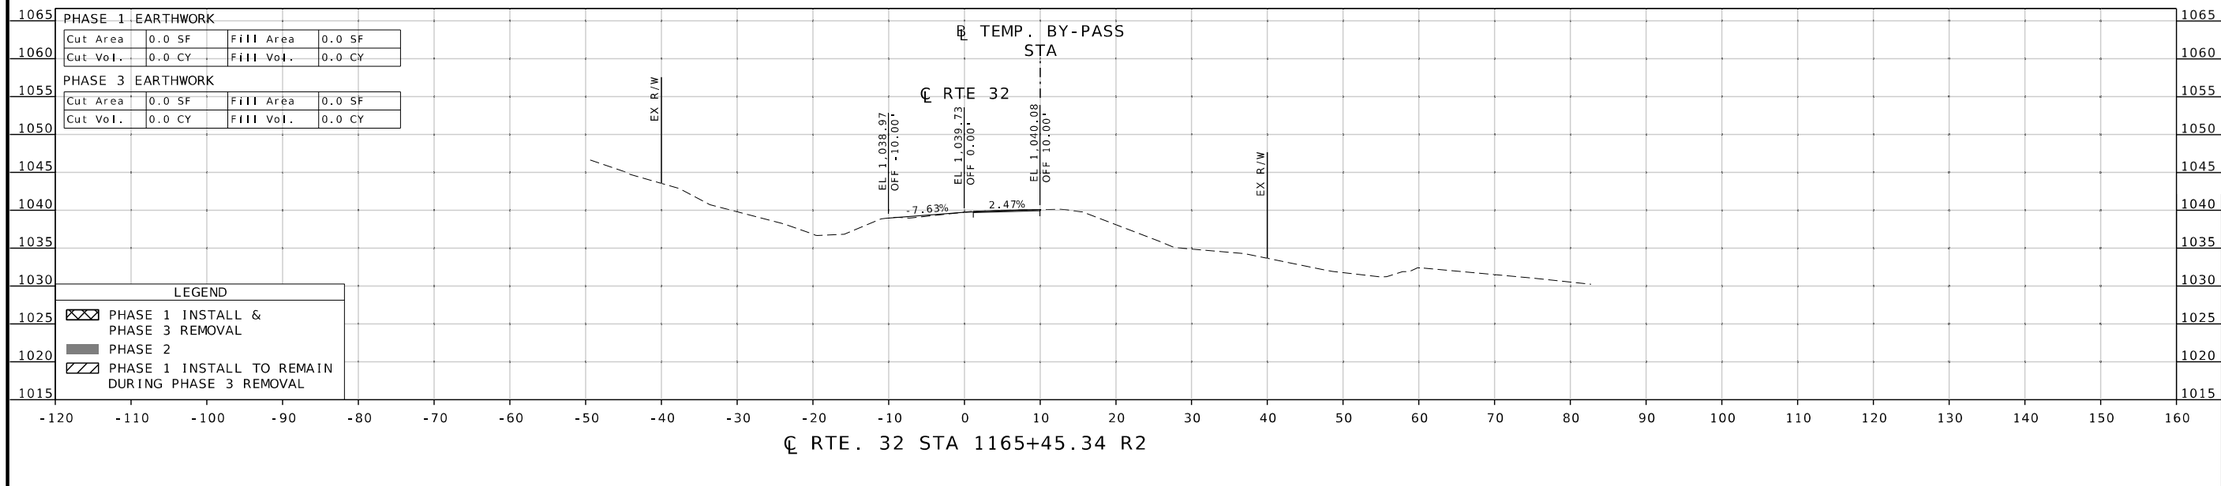

℄ RTE. 32 STA 1165+45.34 R2

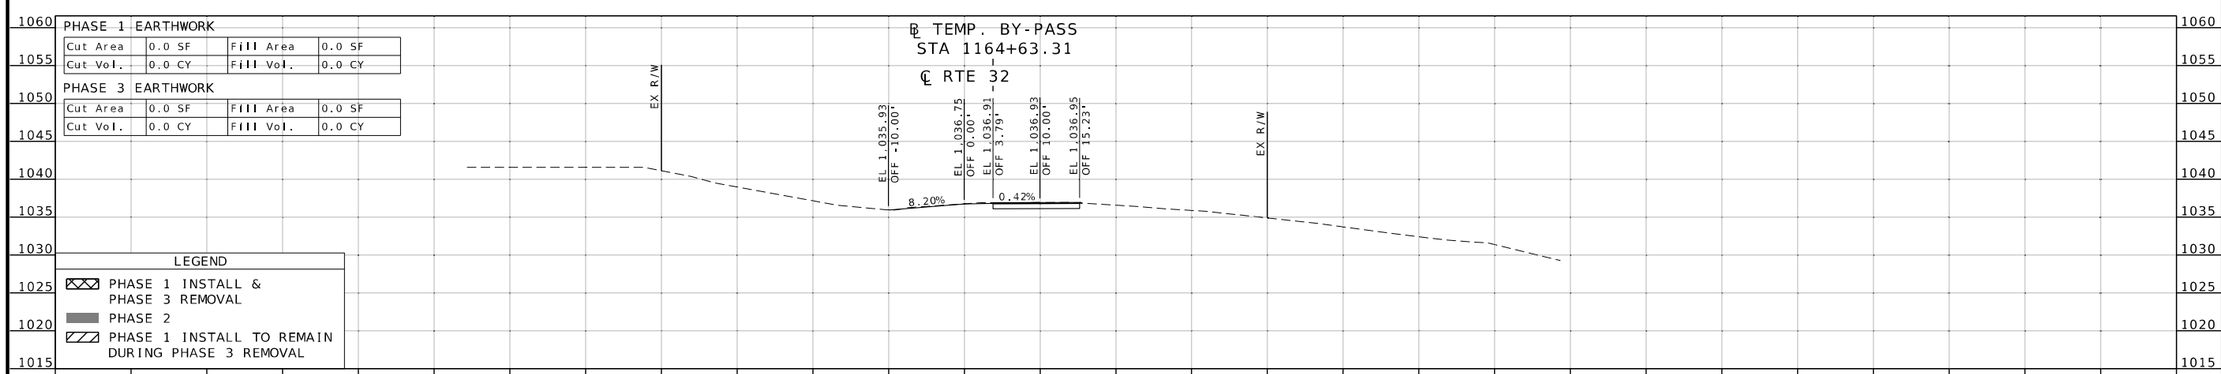

℄ RTE. 32 STA 1165+00.00 R2

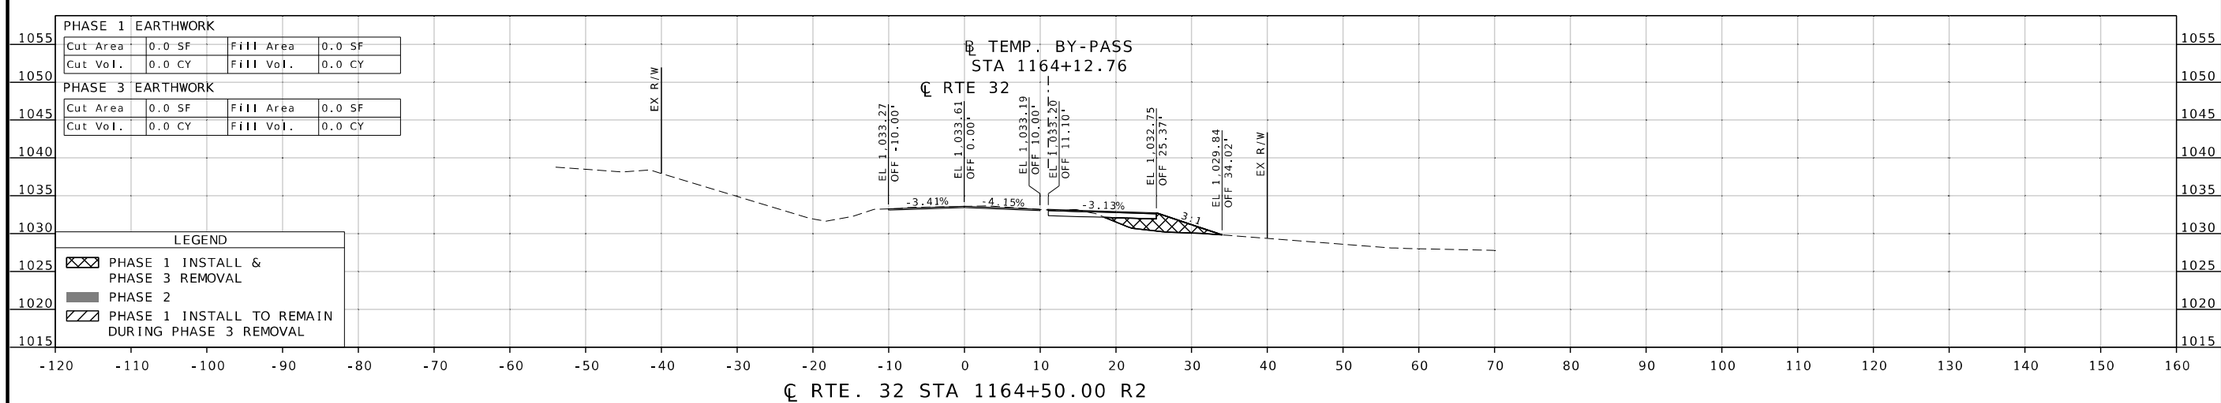

℄ RTE. 32 STA 1164+50.00 R2

ROUTE 32

CROSS SECTION
SHEET 19 OF 19

BRIAN KIERATH
PROFESSIONAL
ENGINEER
PE-2023008624

STATE OF MISSOURI
BRIAN D. KIERATH JR.
NUMBER PE-2023008624
PROFESSIONAL ENGINEER

THIS SHEET HAS BEEN SIGNED, SEALED, AND DATED ELECTRONICALLY

DATE PREPARED 9/23/2026

ROUTE	STATE
32	MO
DISTRICT	SHEET NO.
CD	19

COUNTY: DENT
JOB NO.: JCD0235
CONTRACT ID.:
PROJECT NO.:
BRIDGE NO.:

DESCRIPTION	DATE

MISSOURI HIGHWAYS AND TRANSPORTATION COMMISSION
105 WEST CAPITOL
JEFFERSON CITY, MO 65102
1-888-ASK-MODOT (1-888-275-6636)

GBA
16305 SWINGLEY RIDGE RD
ST, 300
CHESTERFIELD, MO 63017
314.231.0100
GBAteam.com

GEORGE BUTLER
ASSOCIATES, INC,
PRO. ENGINEER 000133
ARCHITECT 000212
PRO. LAND SURVEYOR 000059

REV.

IF A SEAL IS PRESENT ON THIS SHEET IT HAS BEEN ELECTRONICALLY SEALED AND DATED.