

ROUTE 160
CROSS SECTIONS
SHEET 16 OF 23

1 REVISED

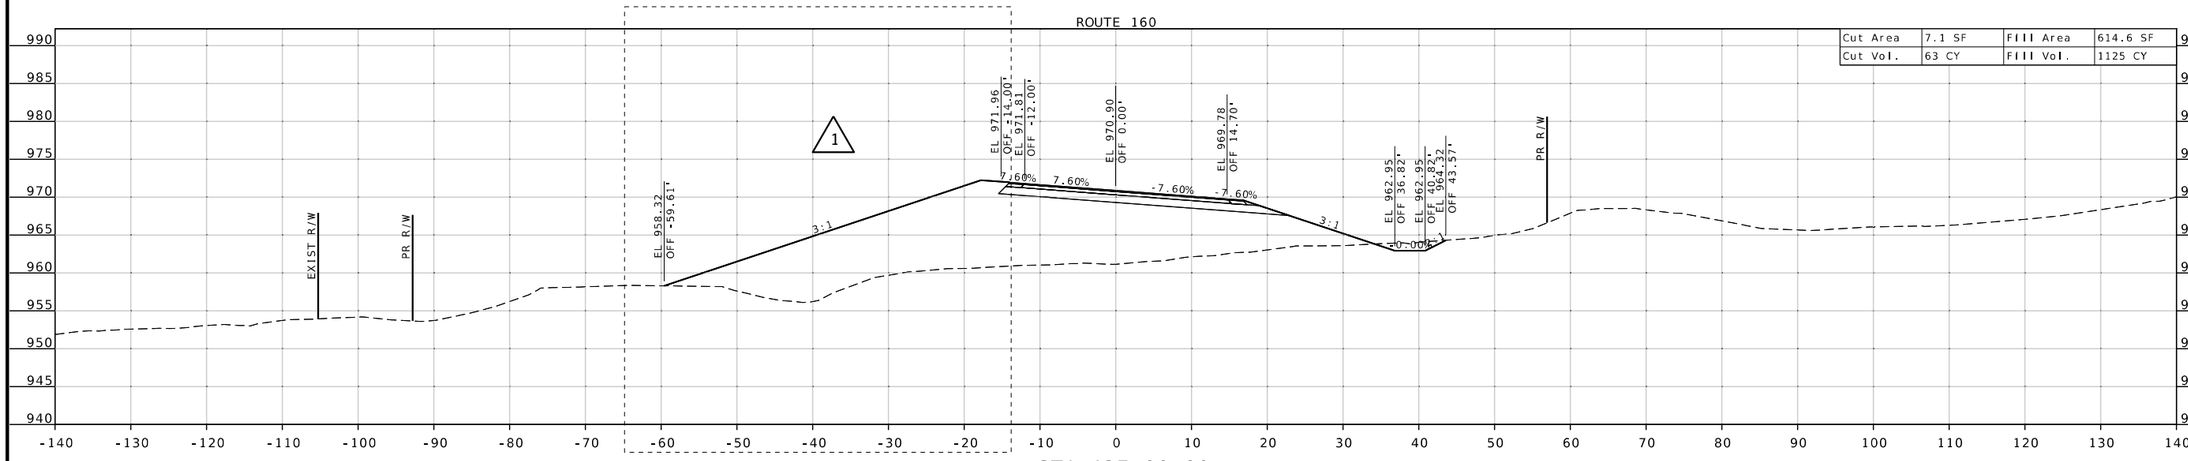

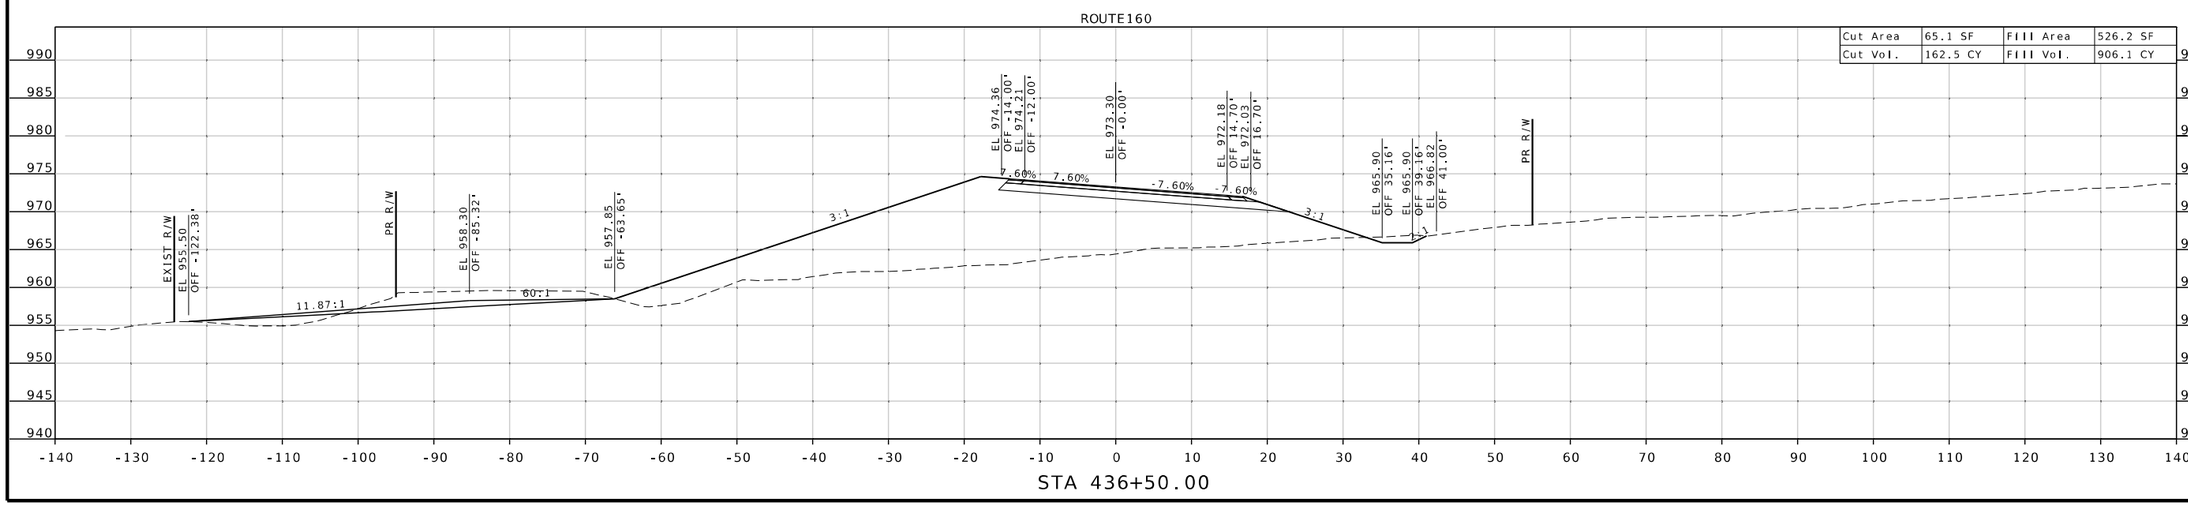

STATE OF MISSOURI
SEAN J. MATLOCK
NUMBER E-27133
PROFESSIONAL ENGINEER

DATE PREPARED
9/01/2026

ROUTE	STATE
160	MO
DISTRICT	SHEET NO.
SW	16

COUNTY
DADE

JOB NO.
JSR0104

CONTRACT ID.

PROJECT NO.

BRIDGE NO.


DESCRIPTION	DATE


MISSOURI HIGHWAYS AND TRANSPORTATION COMMISSION
105 WEST CAPITOL
JEFFERSON CITY, MO 65102
1-888-ASK-MODOT (1-888-275-6636)

2215 Fairlawn Dr
Carthage, MO 64836
417.358.9551
COA# 00062
weareown.com
Engineering beyond.™

ROUTE 160
CROSS SECTIONS
SHEET 17 OF 23

1 REVISED

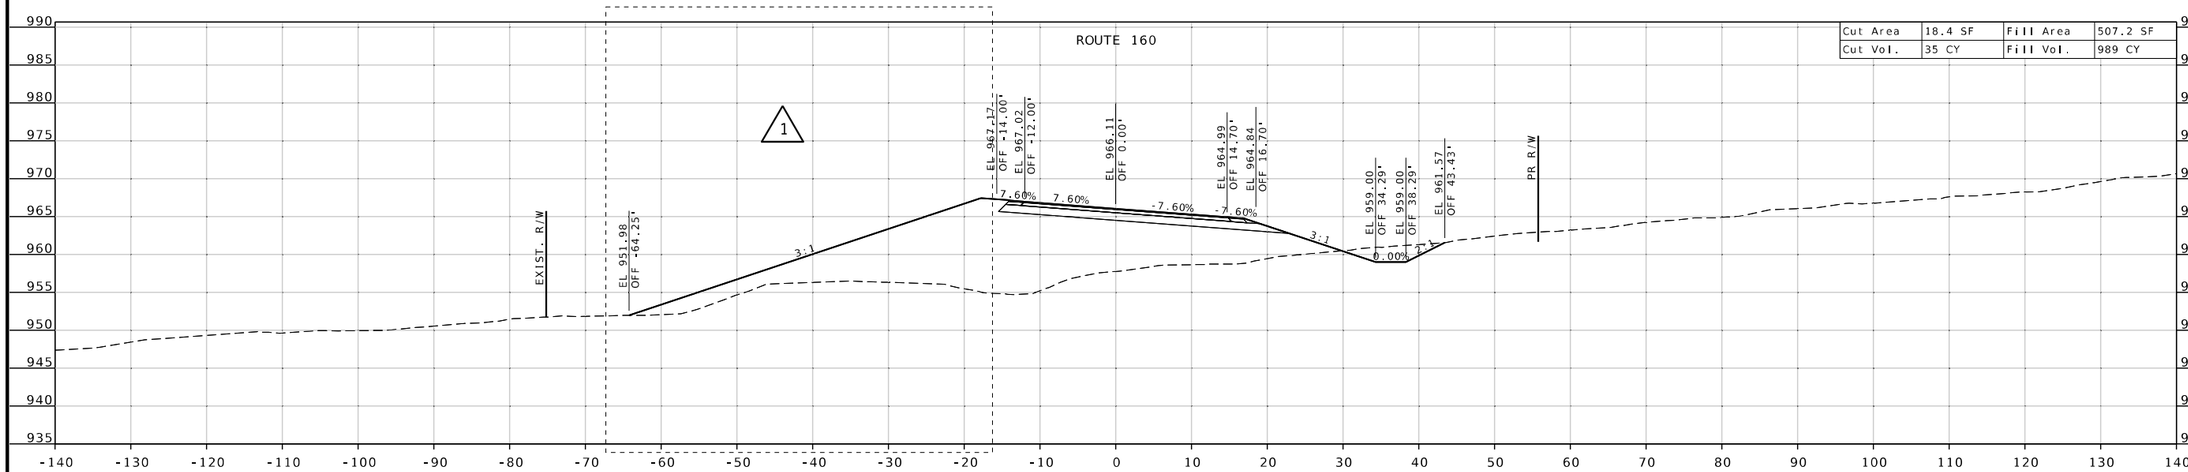

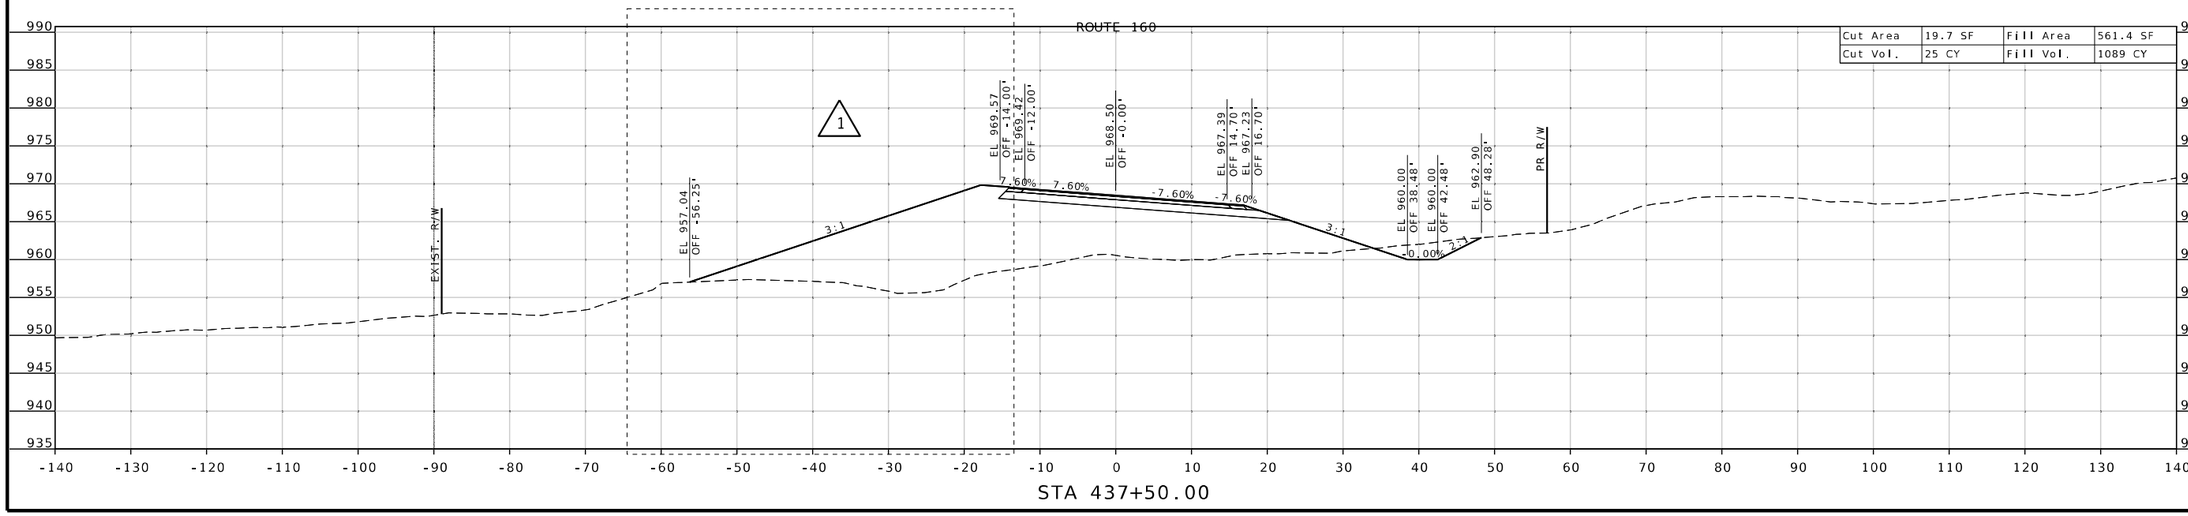

STATE OF MISSOURI
SEAN J. MATLOCK
NUMBER E-27133
PROFESSIONAL ENGINEER

DATE PREPARED
9/01/2026

ROUTE	STATE
160	MO
DISTRICT	SHEET NO.
SW	17

COUNTY
DADE

JOB NO.
JSR0104

CONTRACT ID.

PROJECT NO.

BRIDGE NO.


DESCRIPTION	DATE


MISSOURI HIGHWAYS AND TRANSPORTATION COMMISSION
105 WEST CAPITOL
JEFFERSON CITY, MO 65102
1-888-ASK-MODOT (1-888-275-6636)

2215 Fairlawn Dr
Carthage, MO 64836
417.358.9551
COA# 00062
weareown.com
OWN
Engineering beyond.™

ROUTE 160
CROSS SECTIONS
SHEET 18 OF 23

1 REVISED

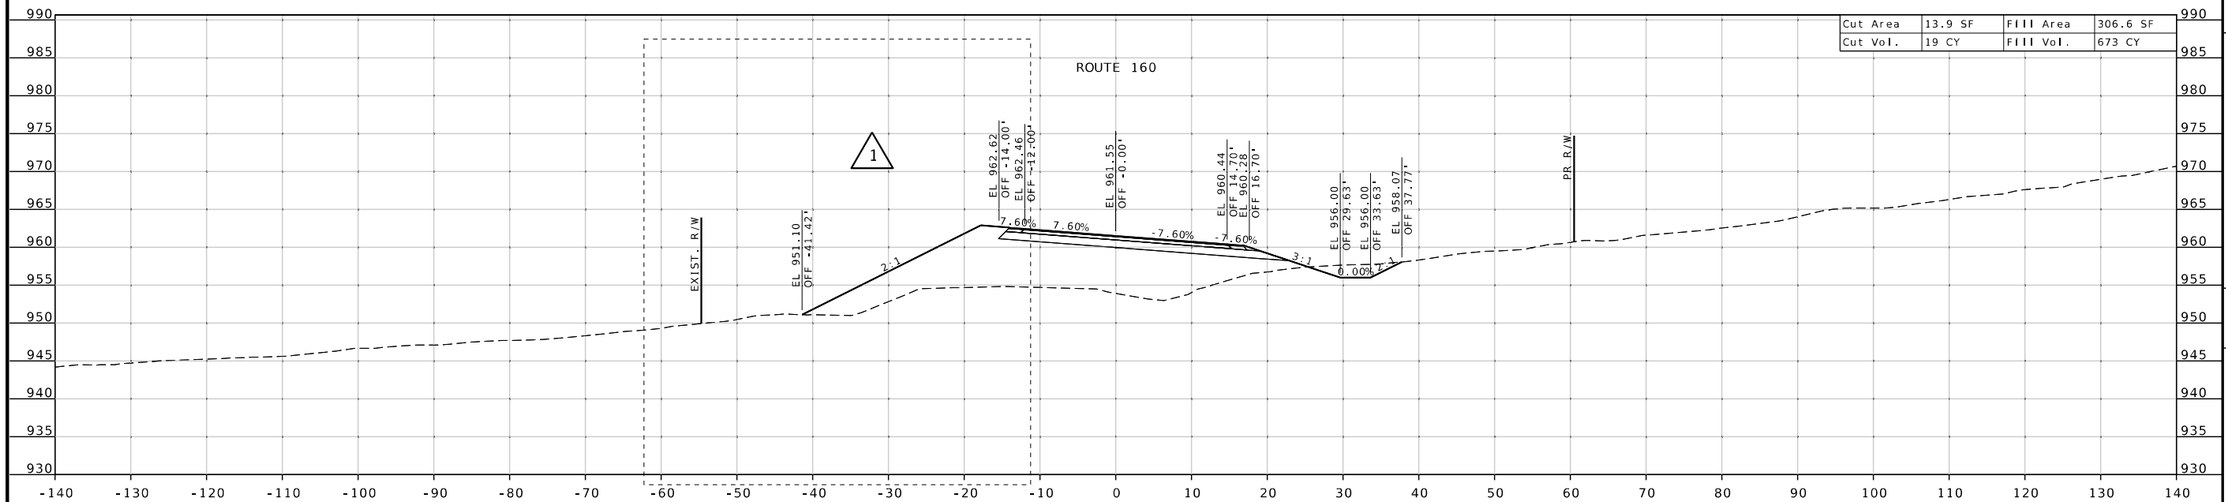

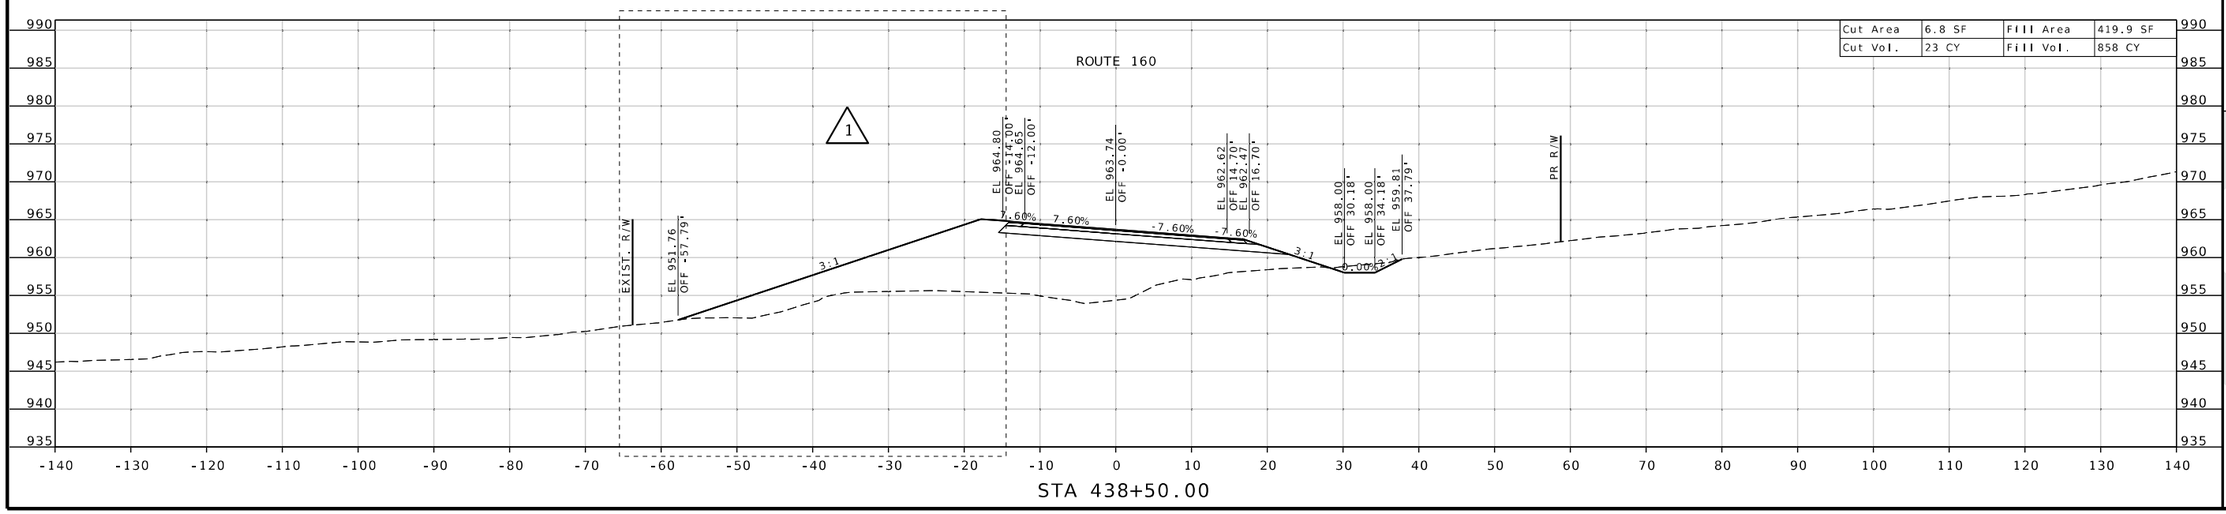

STATE OF MISSOURI
SEAN J. MATLOCK
NUMBER E-27133
PROFESSIONAL ENGINEER

DATE PREPARED
9/01/2026

ROUTE	STATE
160	MO
DISTRICT	SHEET NO.
SW	18

COUNTY
DADE

JOB NO.
JSR0104

CONTRACT ID.

PROJECT NO.

BRIDGE NO.

DESCRIPTION	DATE

MISSOURI HIGHWAYS AND TRANSPORTATION COMMISSION


105 WEST CAPITOL
JEFFERSON CITY, MO 65102
1-888-ASK-MODOT (1-888-275-6636)


2215 Fairlawn Dr
Carthage, MO 64836
417.358.9551
COA# 00062
weareown.com

Engineering beyond.

ROUTE 160
CROSS SECTIONS
SHEET 19 OF 23

1 REVISED

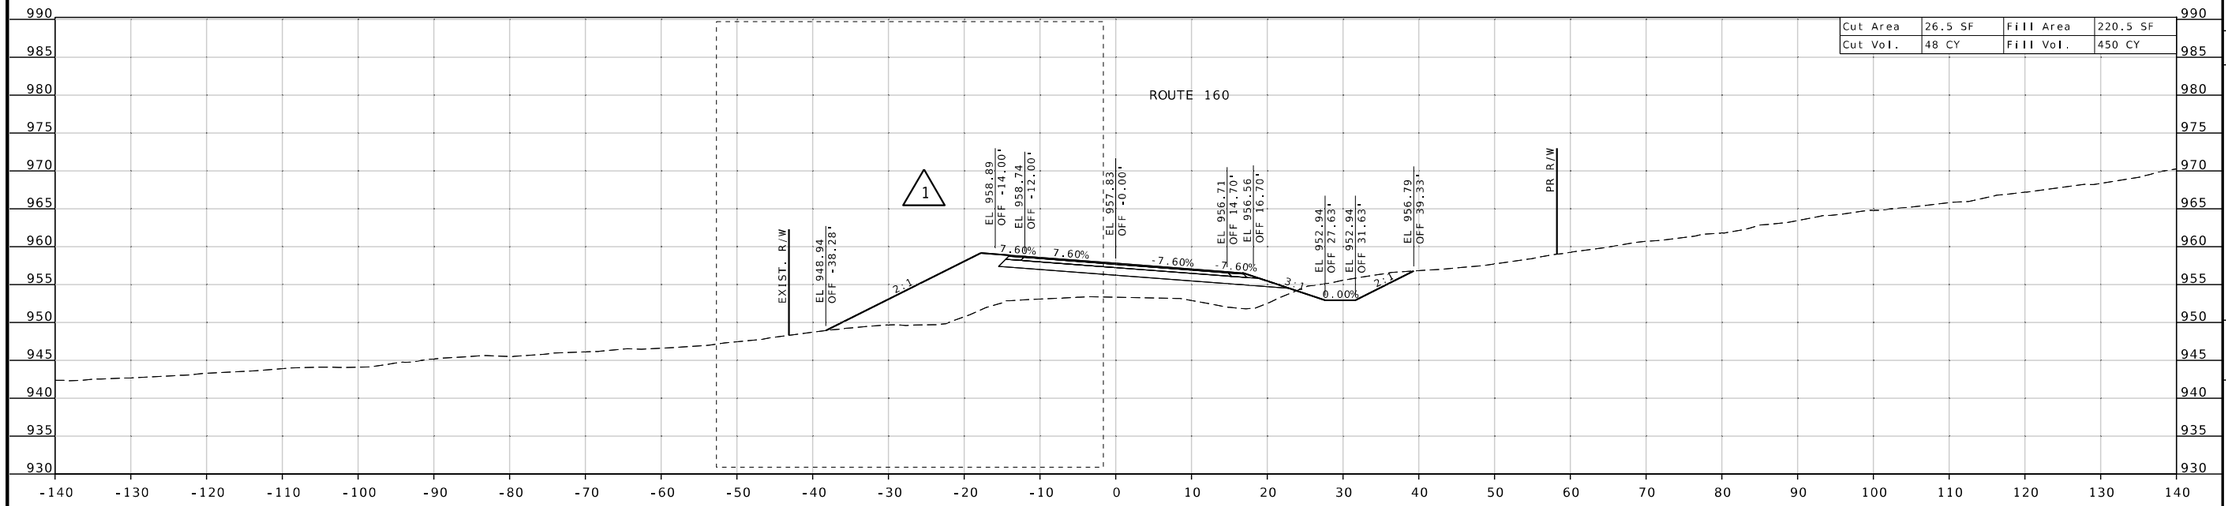

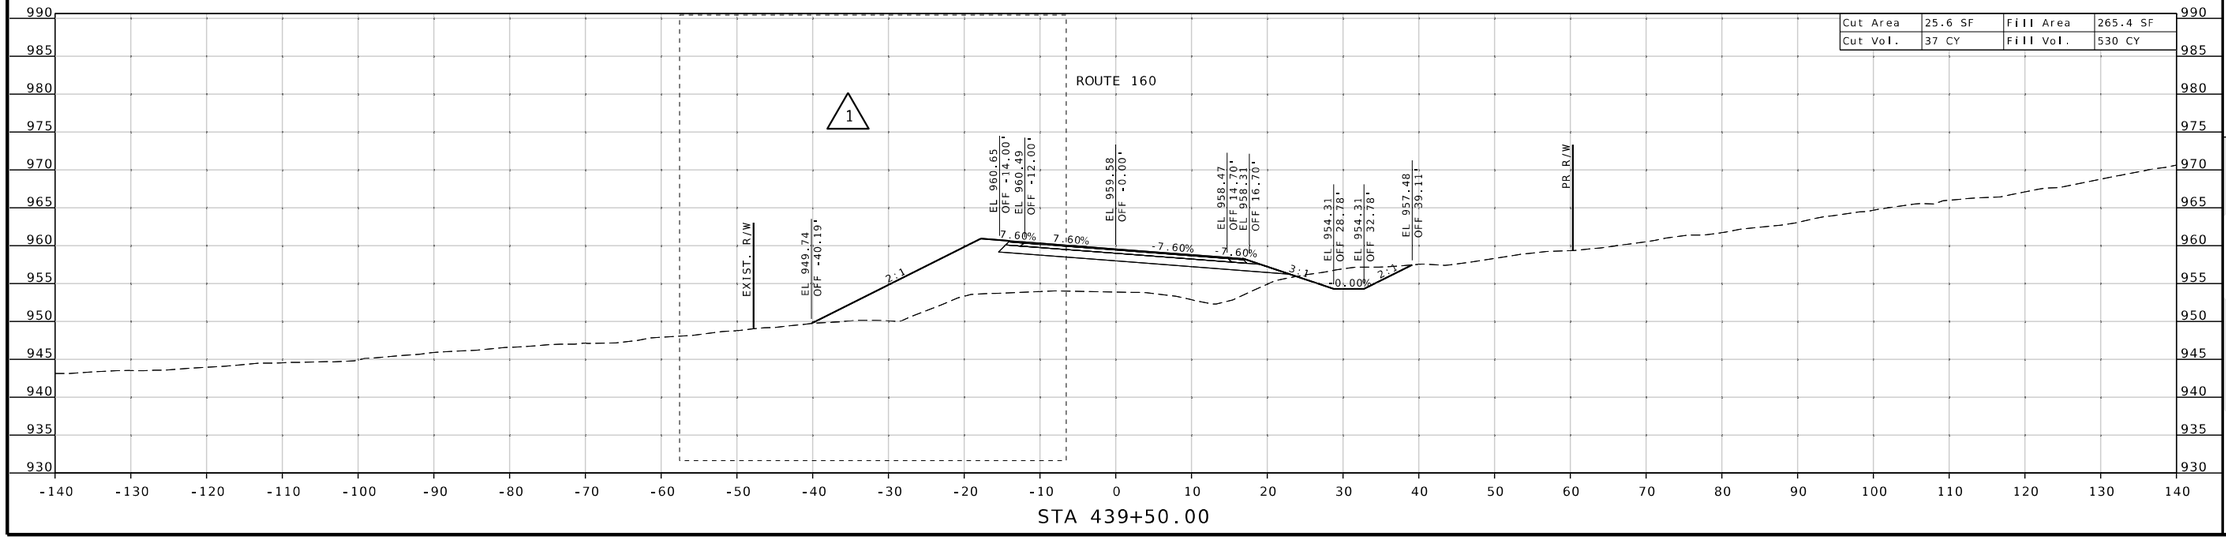

DATE PREPARED
9/01/2026

ROUTE	STATE
160	MO
DISTRICT	SHEET NO.
SW	19

COUNTY
DADE

JOB NO.
JSR0104

CONTRACT ID.

PROJECT NO.

BRIDGE NO.

DESCRIPTION	DATE


MISSOURI HIGHWAYS AND TRANSPORTATION COMMISSION
105 WEST CAPITOL
JEFFERSON CITY, MO 65102
1-888-ASK-MODOT (1-888-275-6636)

SEAN L. MATLOCK
NUMBER E-27133
STATE OF MISSOURI
PROFESSIONAL ENGINEER


2215 Fairlawn Dr.
Carthage, MO 64836
417.358.9551
COA# 00062
weareown.com
OWN
Engineering beyond.™

ROUTE 160
CROSS SECTIONS
SHEET 20 OF 23

1 REVISED

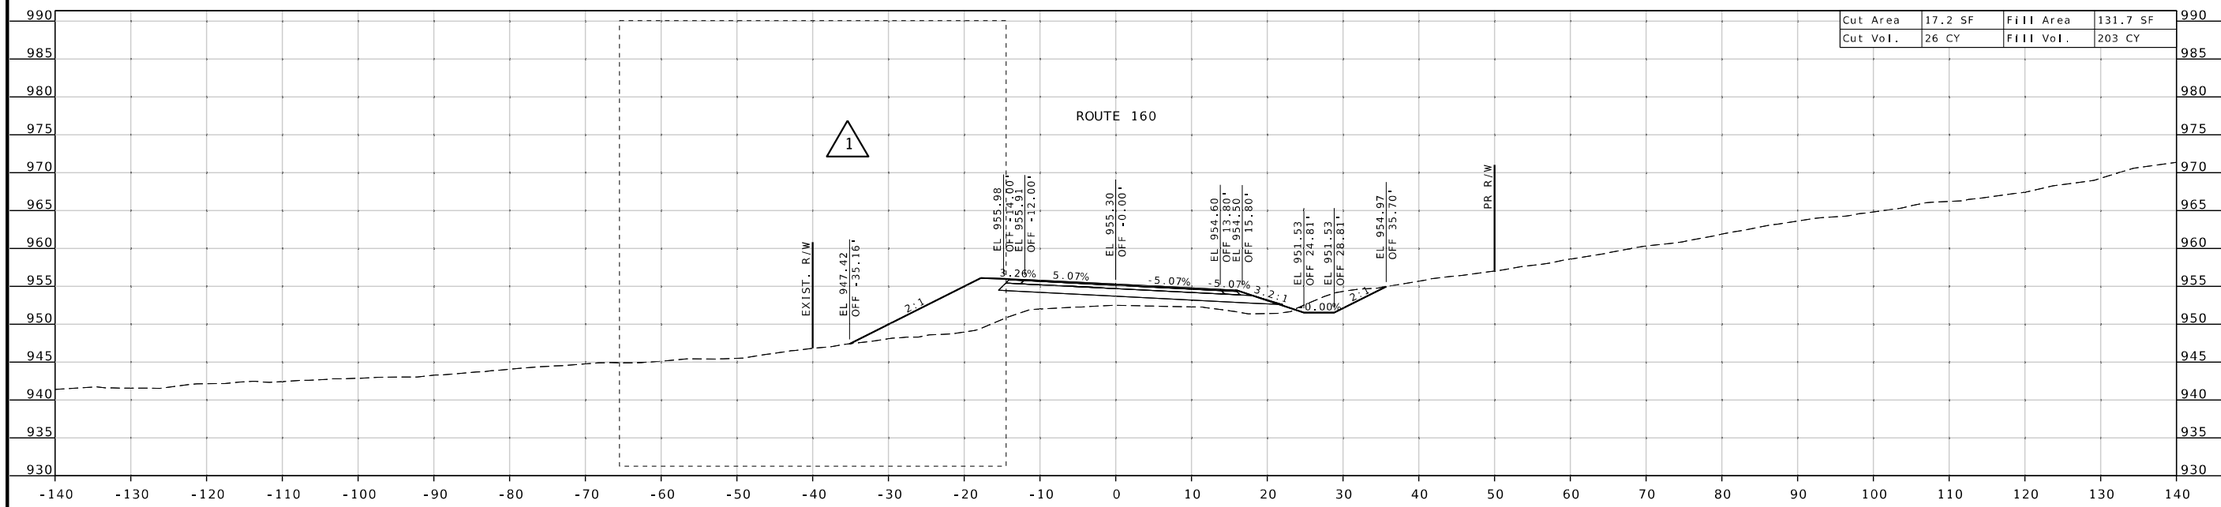

STA 440+86.21

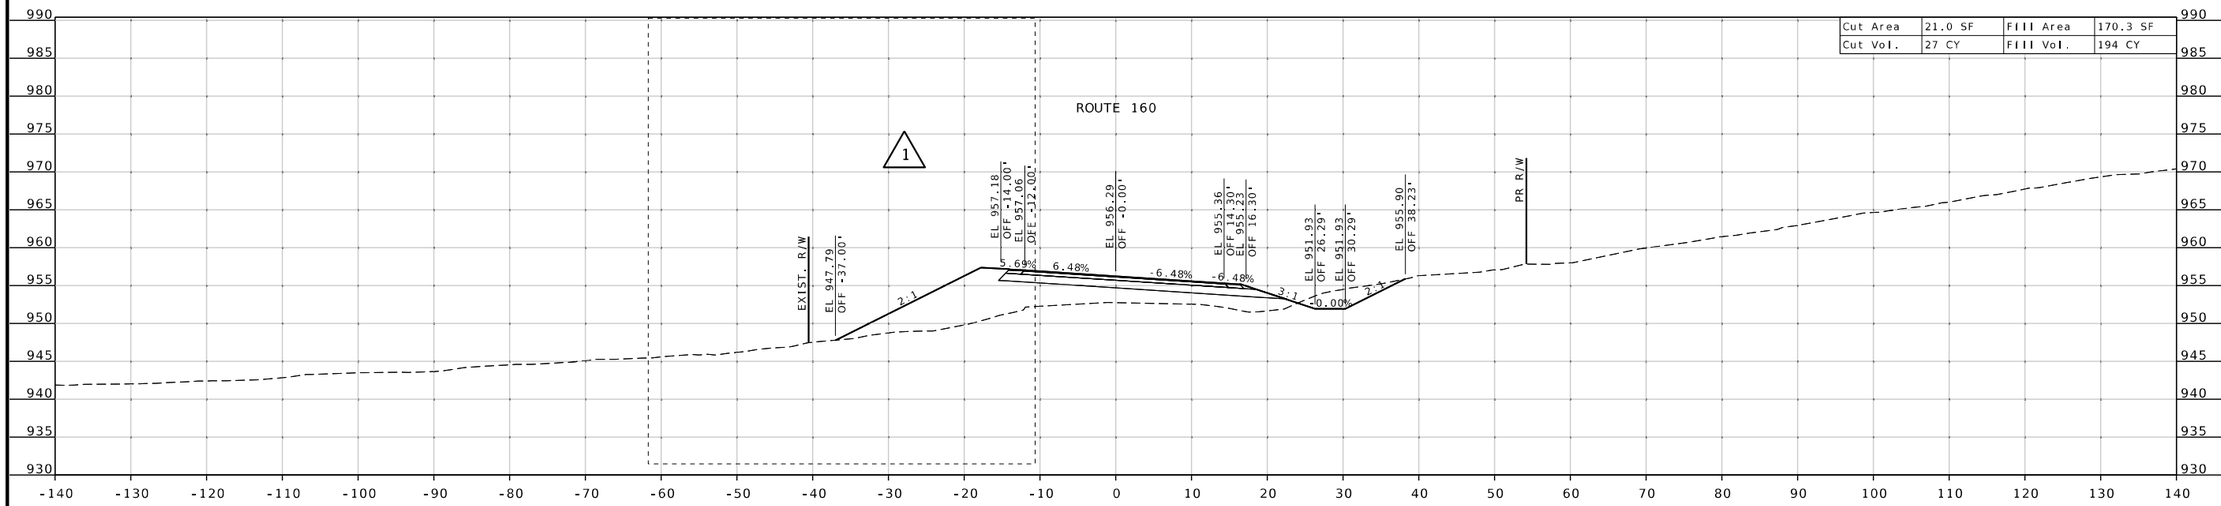

STA 440+50.00

STATE OF MISSOURI
SEAN J. MATLOCK
NUMBER E-27133
PROFESSIONAL ENGINEER

DATE PREPARED
9/01/2026

ROUTE	STATE
160	MO
DISTRICT	SHEET NO.
SW	20

COUNTY
DADE

JOB NO.
JSR0104

CONTRACT ID.

PROJECT NO.

BRIDGE NO.

DESCRIPTION	DATE


MISSOURI HIGHWAYS AND TRANSPORTATION COMMISSION
105 WEST CAPITOL
JEFFERSON CITY, MO 65102
1-888-ASK-MODOT (1-888-275-6636)


2215 Fairlawn Dr.
Carthage, MO 64836
417.358.9551
COA# 00062
weareown.com

Engineering beyond.

ROUTE 160
CROSS SECTIONS
SHEET 21 OF 23

1 REVISED

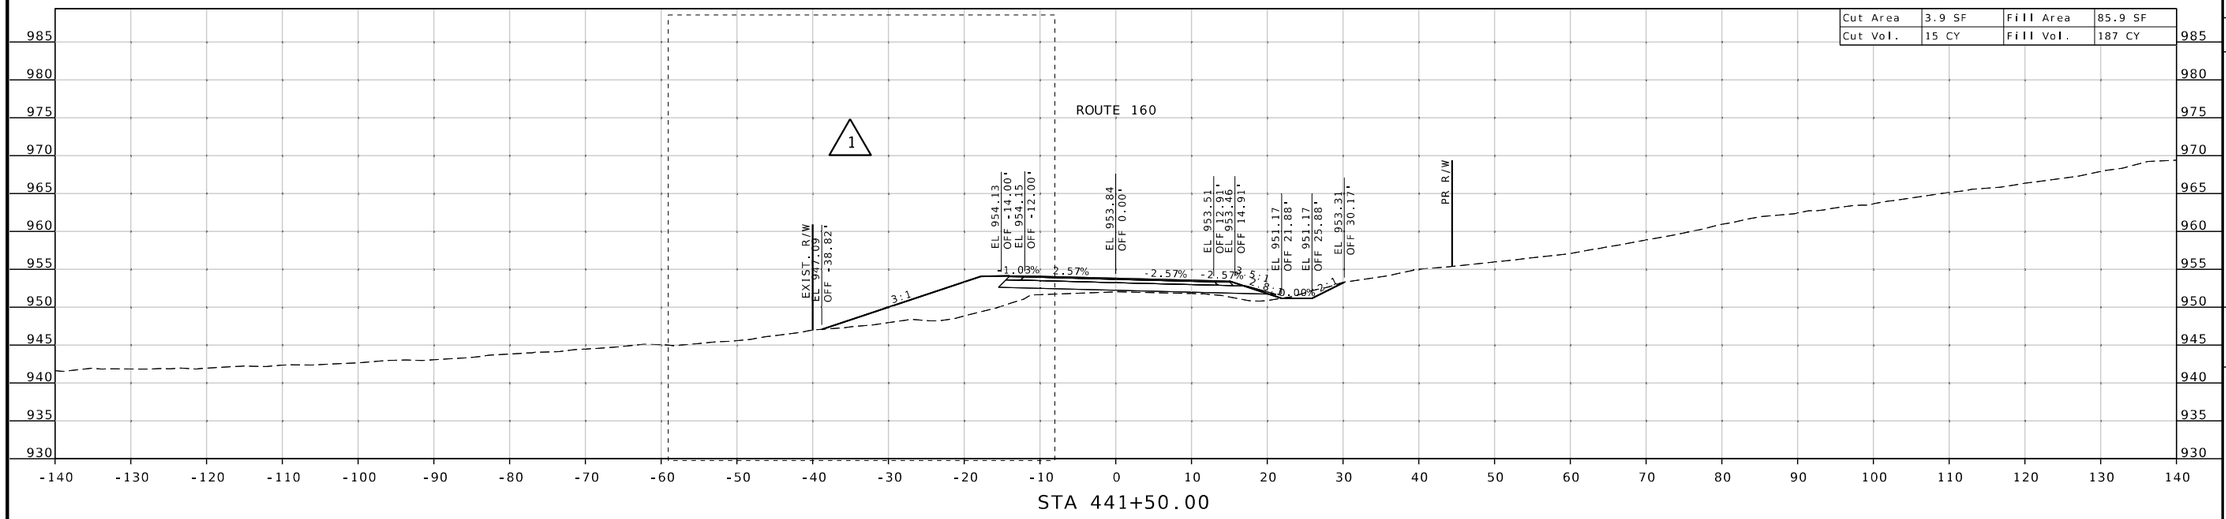

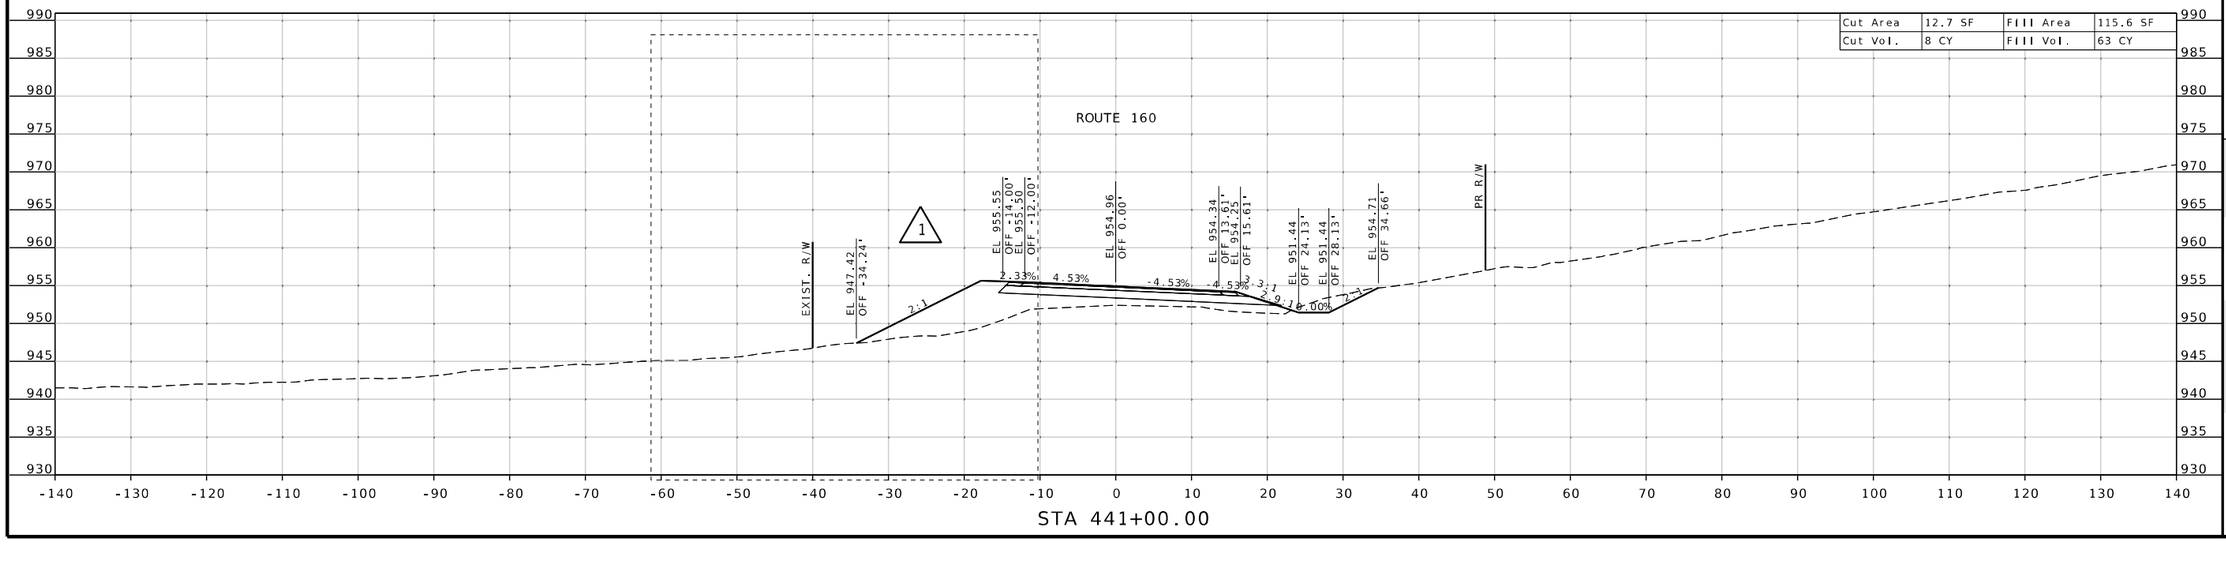

STATE OF MISSOURI
SEAN J. MATLOCK
NUMBER E-27133
PROFESSIONAL ENGINEER

DATE PREPARED
9/01/2026

ROUTE	STATE
160	MO
DISTRICT	SHEET NO.
SW	21

COUNTY
DADE

JOB NO.
JSR0104

CONTRACT ID.

PROJECT NO.

BRIDGE NO.

DESCRIPTION	DATE

MISSOURI HIGHWAYS AND TRANSPORTATION COMMISSION


105 WEST CAPITOL
JEFFERSON CITY, MO 65102
1-888-ASK-MODOT (1-888-275-6636)


2215 Fairlawn Dr
Carthage, MO 64836
417.358.9551
COA# 00062
weareown.com

Engineering beyond.

ROUTE 160
CROSS SECTIONS
SHEET 22 OF 23

△ REVISED

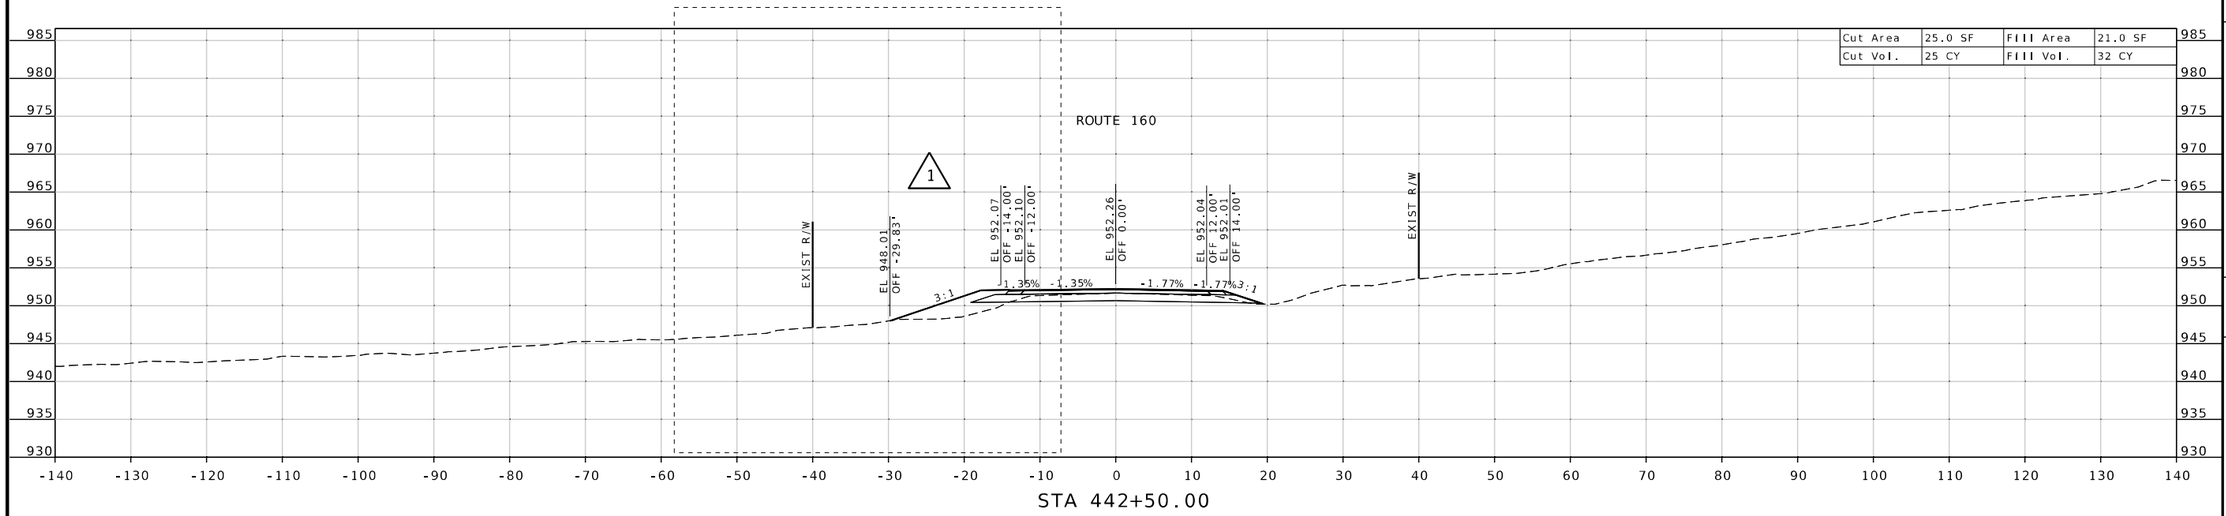

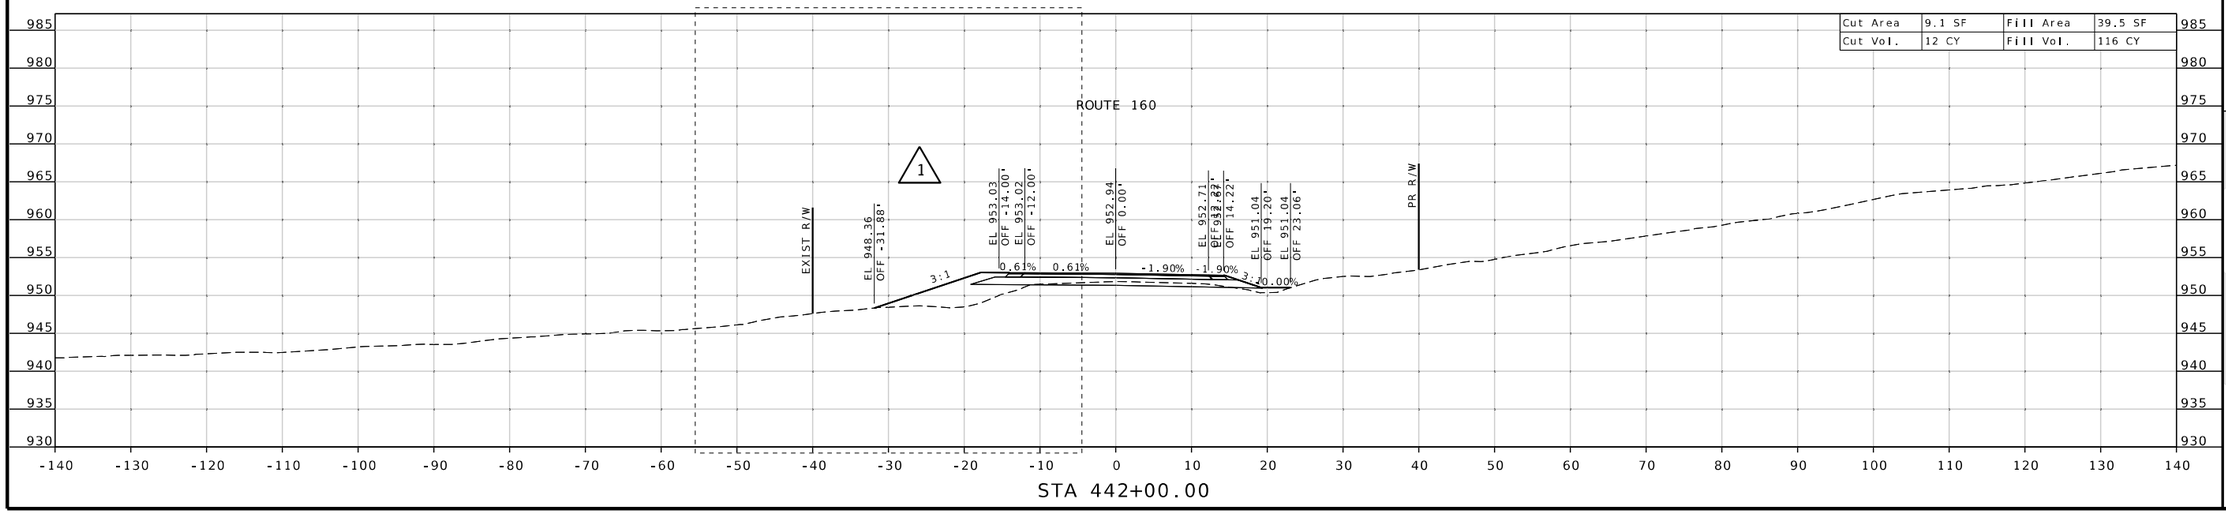

STATE OF MISSOURI
SEAN J. MATLOCK
NUMBER E-27133
PROFESSIONAL ENGINEER

DATE PREPARED
9/01/2026

ROUTE	STATE
160	MO
DISTRICT	SHEET NO.
SW	22

COUNTY
DADE

JOB NO.
JSR0104

CONTRACT ID.

PROJECT NO.

BRIDGE NO.

DESCRIPTION	DATE


MISSOURI HIGHWAYS AND TRANSPORTATION COMMISSION
105 WEST CAPITOL
JEFFERSON CITY, MO 65102
1-888-ASK-MODOT (1-888-275-6636)


2215 Fairlawn Dr
Carthage, MO 64836
417.358.9551
COA# 00062
weareown.com

Engineering beyond.™

ROUTE 160
CROSS SECTIONS
SHEET 23 OF 23

1 REVISED

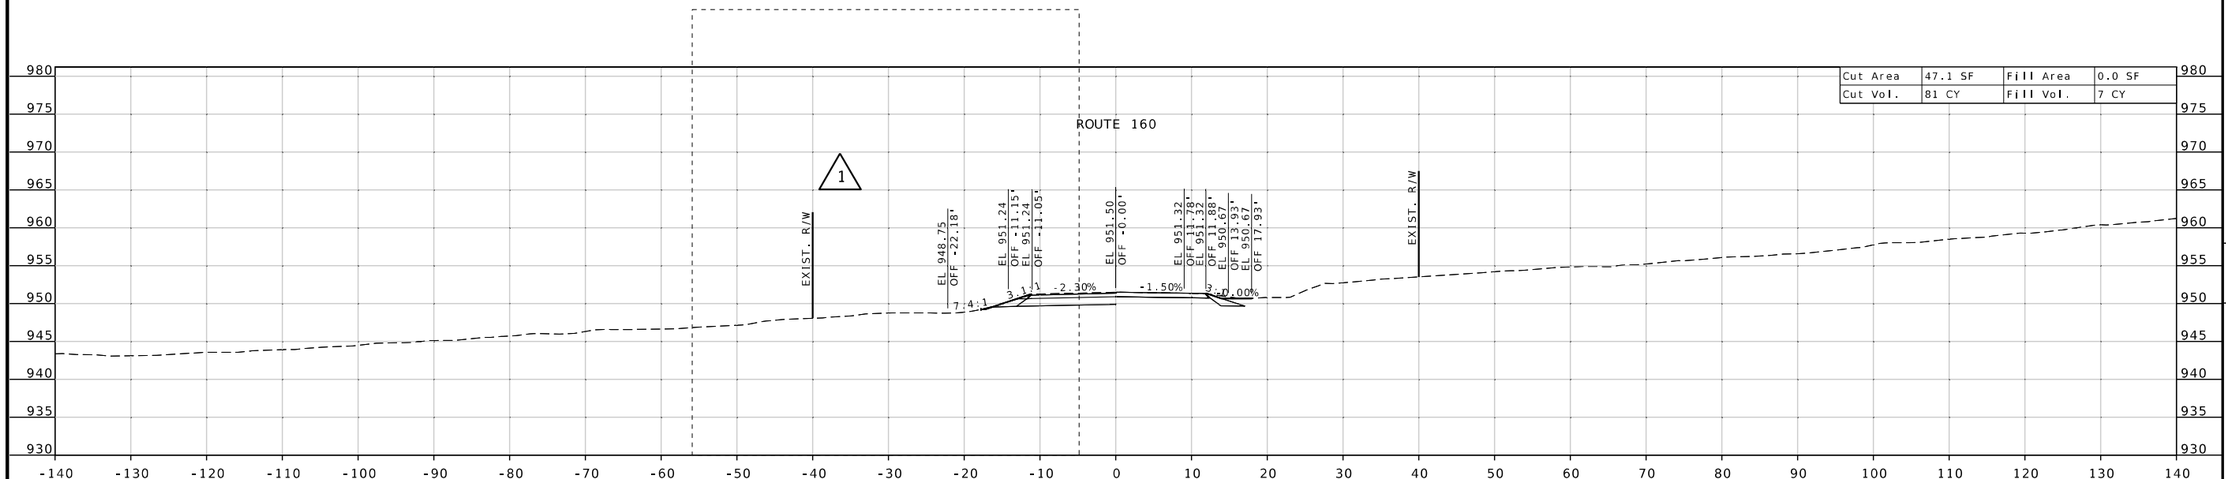

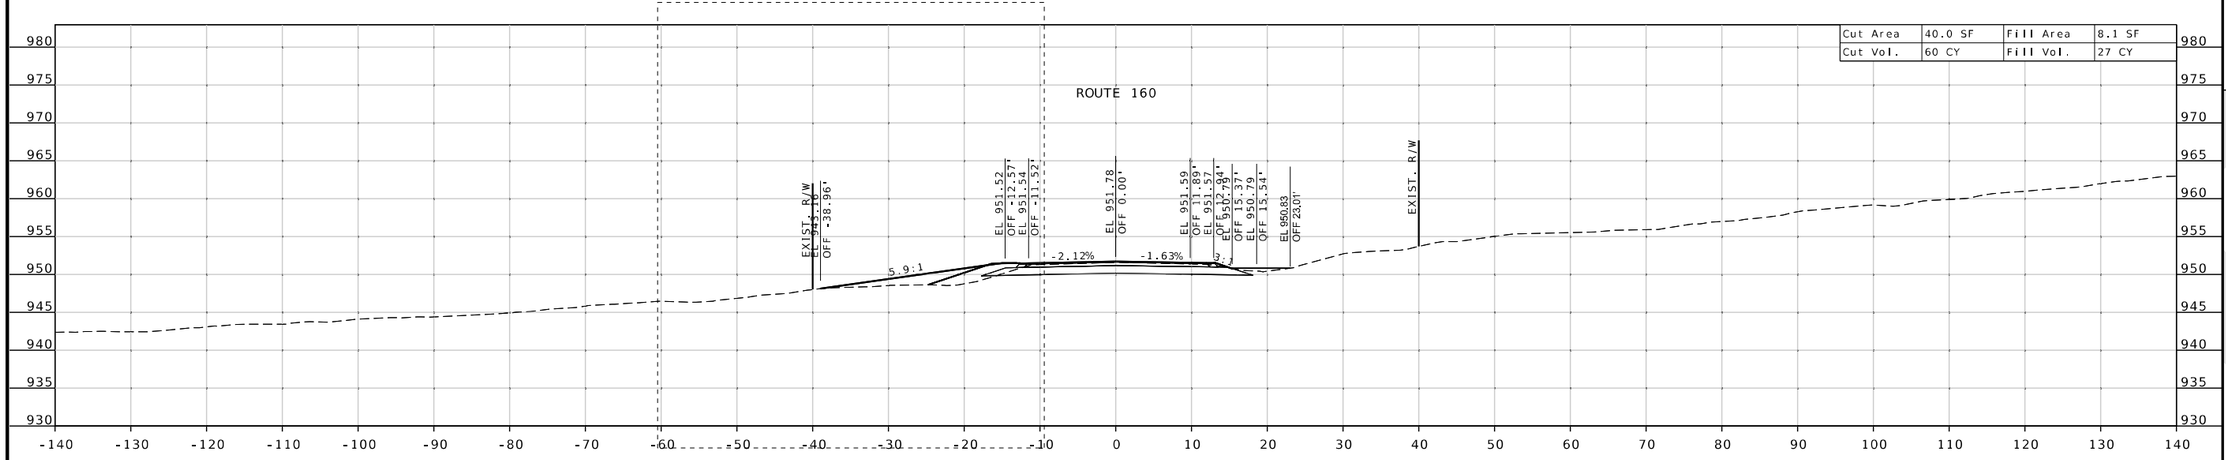

DATE PREPARED
9/01/2026

ROUTE	STATE
160	MO
DISTRICT	SHEET NO.
SW	23

COUNTY
DADE

JOB NO.
JSR0104

CONTRACT ID.

PROJECT NO.

BRIDGE NO.

DESCRIPTION	DATE

MISSOURI HIGHWAYS AND TRANSPORTATION COMMISSION
105 WEST CAPITOL
JEFFERSON CITY, MO 65102
1-888-ASK-MODOT (1-888-275-6636)

2215 Fairlawn Dr
Carthage, MO 64836
417.358.9551
COA# 00062
weareown.com
Engineering beyond.