

ROUTE A

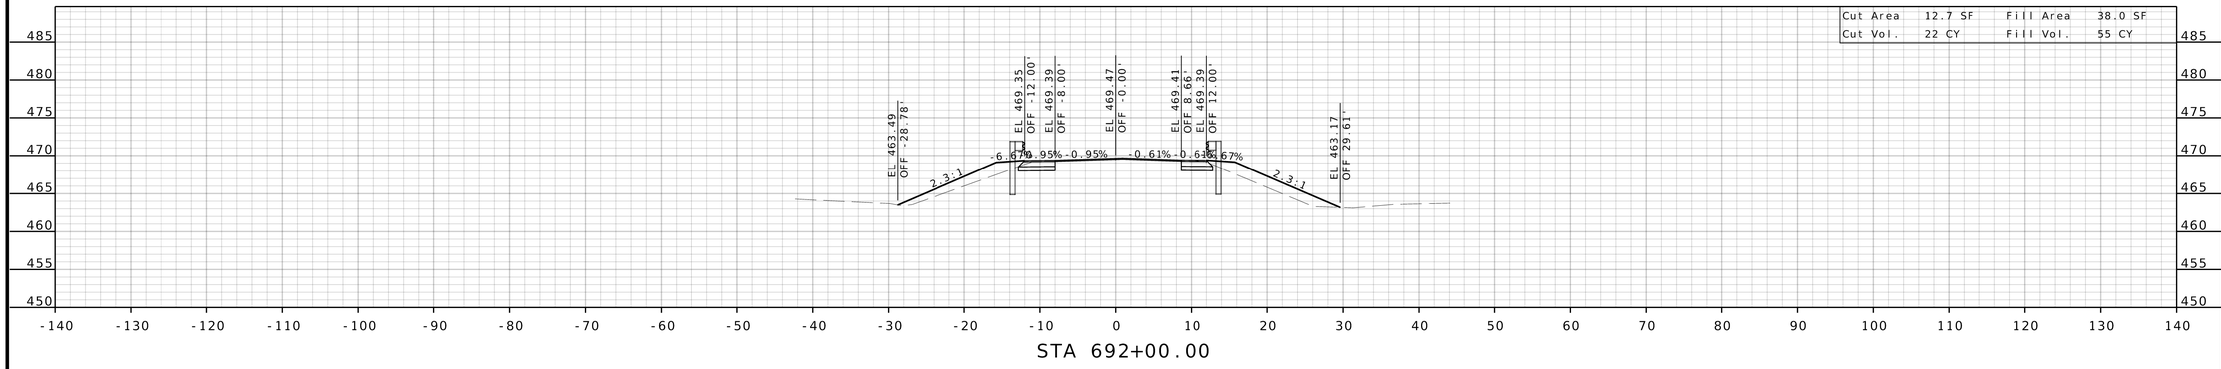


STA 692+00.00

ROUTE A

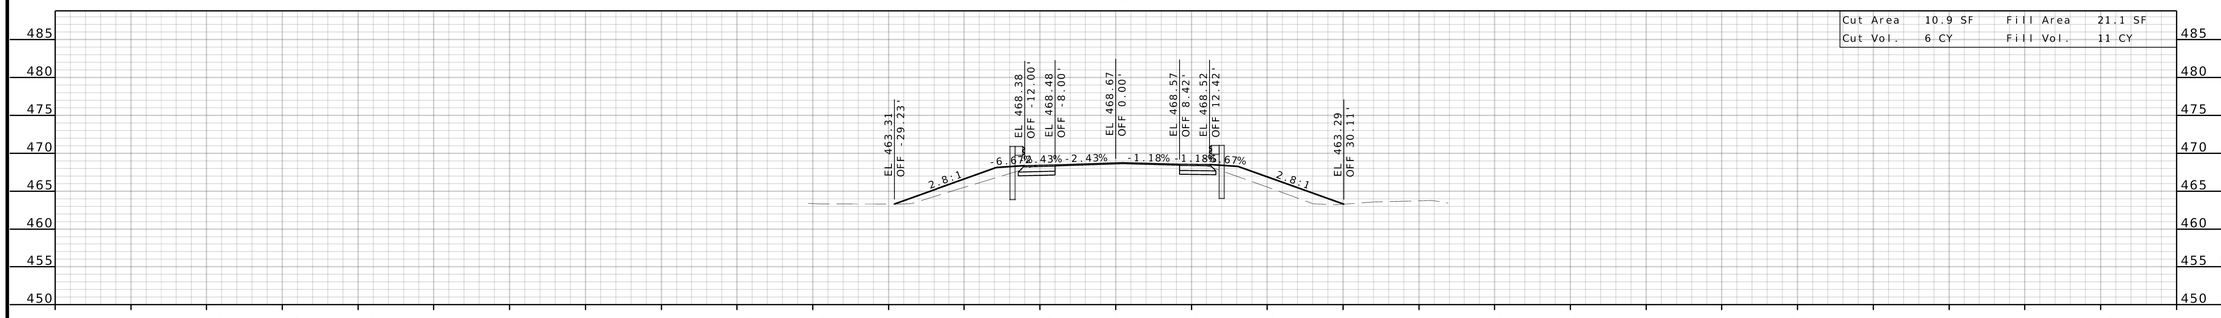

STA 691+50.00

ROUTE A

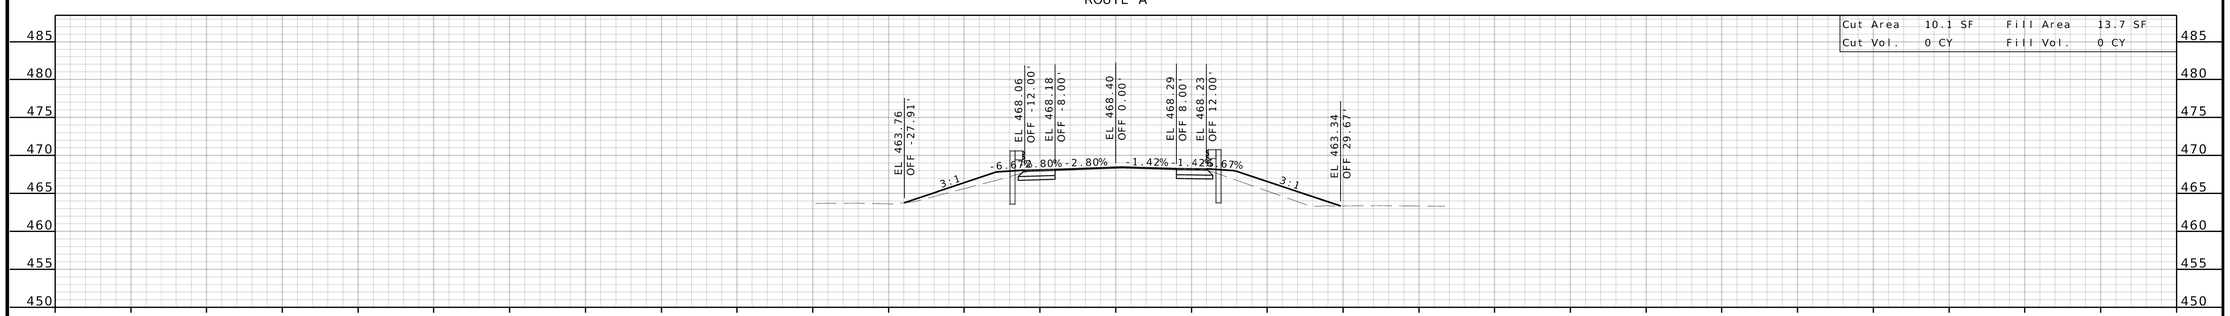

STA 691+33.55

STATE OF MISSOURI
TAWN A. NUGENT
NUMBER E-2002024022
REGISTERED PROFESSIONAL ENGINEER

THIS SHEET HAS BEEN SIGNED, SEALED AND DATED ELECTRONICALLY.

DATE PREPARED
7/14/2026

ROUTE	STATE
A	MO
DISTRICT	SHEET NO.
SE	1

COUNTY
WAYNE

JOB NO.
J9S3815

CONTRACT ID.

PROJECT NO.

BRIDGE NO.
A05181

DESCRIPTION	DATE

MISSOURI HIGHWAYS AND TRANSPORTATION COMMISSION

105 WEST CAPITOL
JEFFERSON CITY, MO 65102
1-888-ASK-MODOT (1-888-275-6636)

MoDOT


1510 East 104th St.
Kansas City, MO 64131
Tel: (816) 874-4655
Fax: (816) 874-4875
www.trekkdesigngroup.com

Missouri Cert. of Authority 2002010300

TREKK DESIGN GROUP, LLC


IF A SEAL IS PRESENT ON THIS SHEET IT HAS BEEN ELECTRONICALLY SEALED AND DATED.

ROUTE A

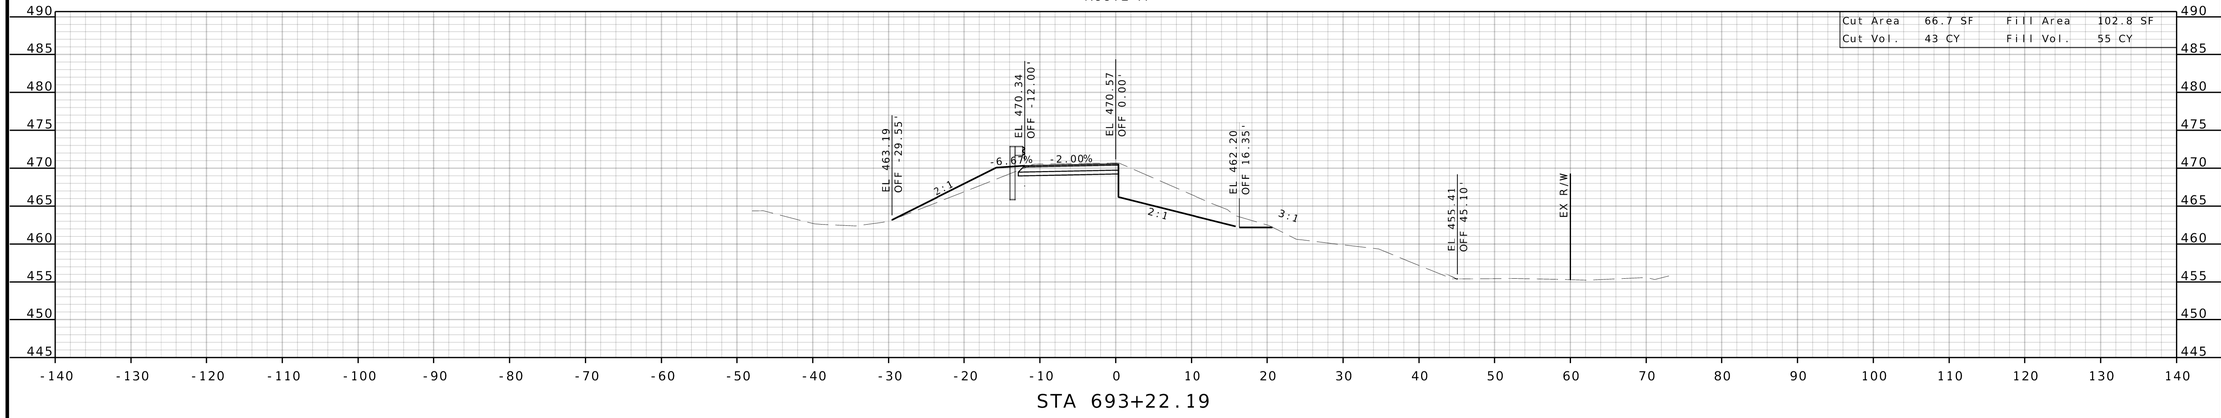


STA 693+22.19

ROUTE A

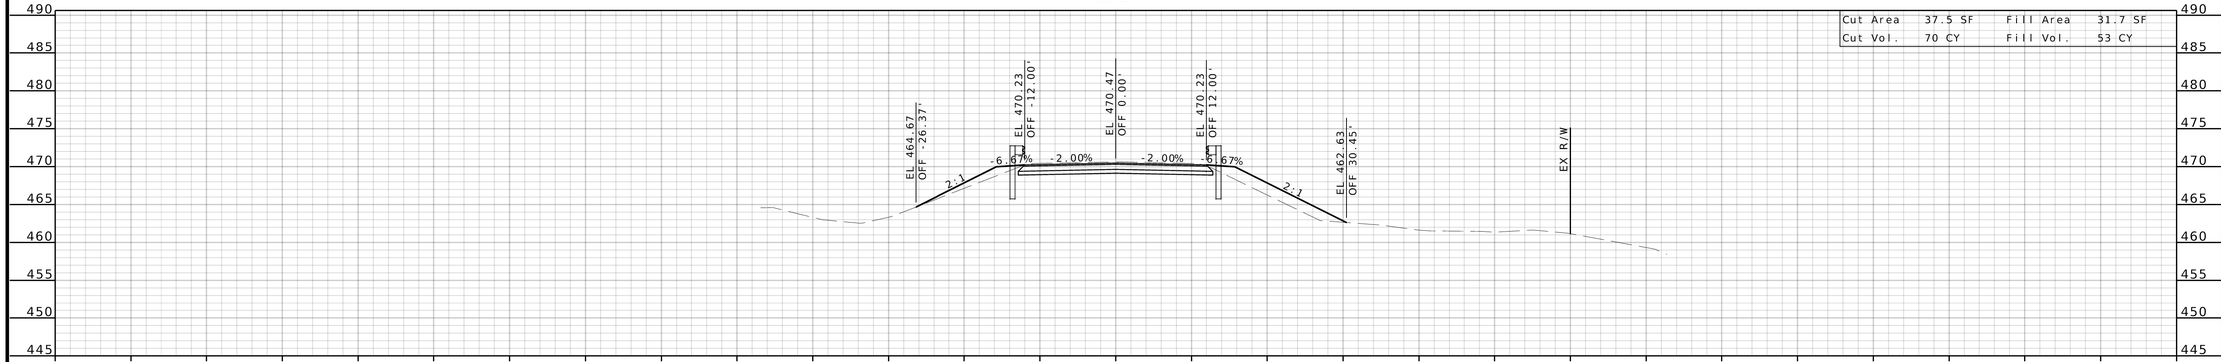

STA 693+00.00

ROUTE A

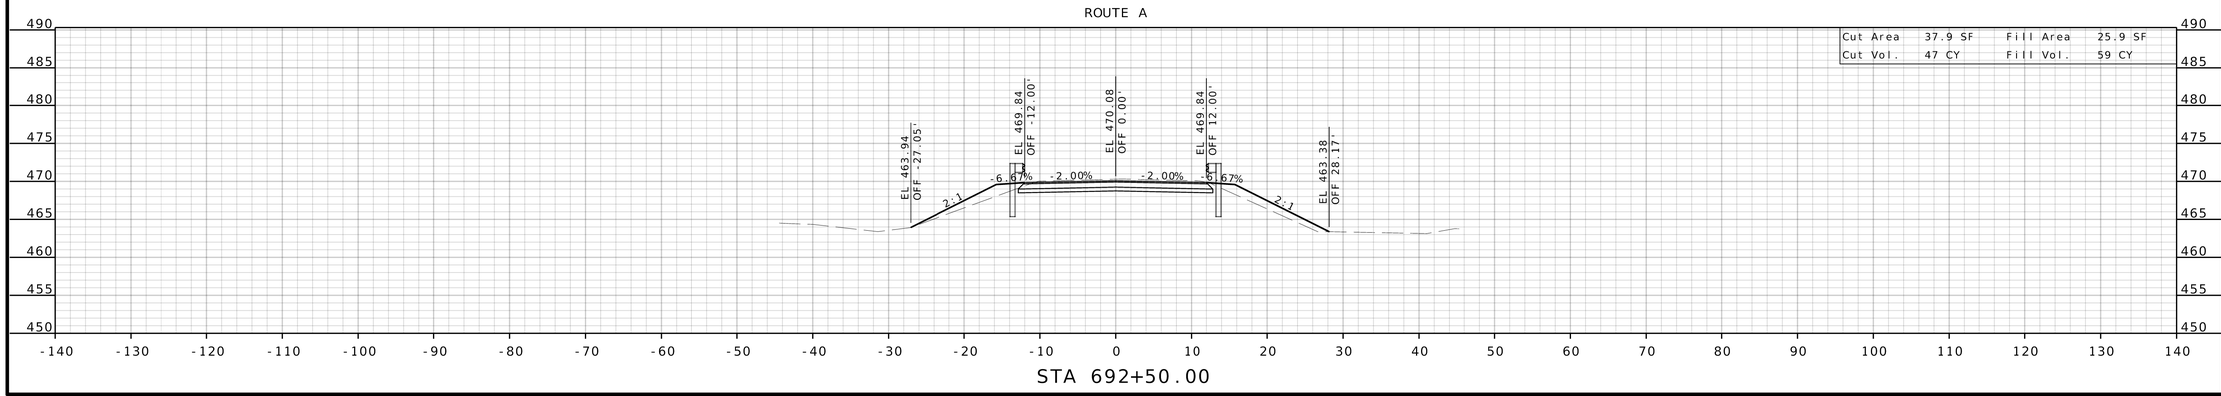

STA 692+50.00

STATE OF MISSOURI
TAWN A NUGENT
NUMBER 2002024022
REGISTERED PROFESSIONAL ENGINEER

THIS SHEET HAS BEEN SIGNED, SEALED AND DATED ELECTRONICALLY.

DATE PREPARED
7/14/2026

ROUTE	STATE
A	MO
DISTRICT	SHEET NO.
SE	2

COUNTY
WAYNE

JOB NO.
J9S3815

CONTRACT ID.

PROJECT NO.

BRIDGE NO.
A05181

IF A SEAL IS PRESENT ON THIS SHEET IT HAS BEEN ELECTRONICALLY SEALED AND DATED.

DESCRIPTION	DATE

MISSOURI HIGHWAYS AND TRANSPORTATION COMMISSION


105 WEST CAPITOL
JEFFERSON CITY, MO 65102
1-888-ASK-MODOT (1-888-275-6636)


MoDOT

1310 East 104th St.
Kansas City, MO 64131
Tel (816) 874-4655
Fax (816) 874-4675
www.trekkdesigngroup.com

Missouri Cert. of Authority 2002010300

TREKK DESIGN GROUP, LLC

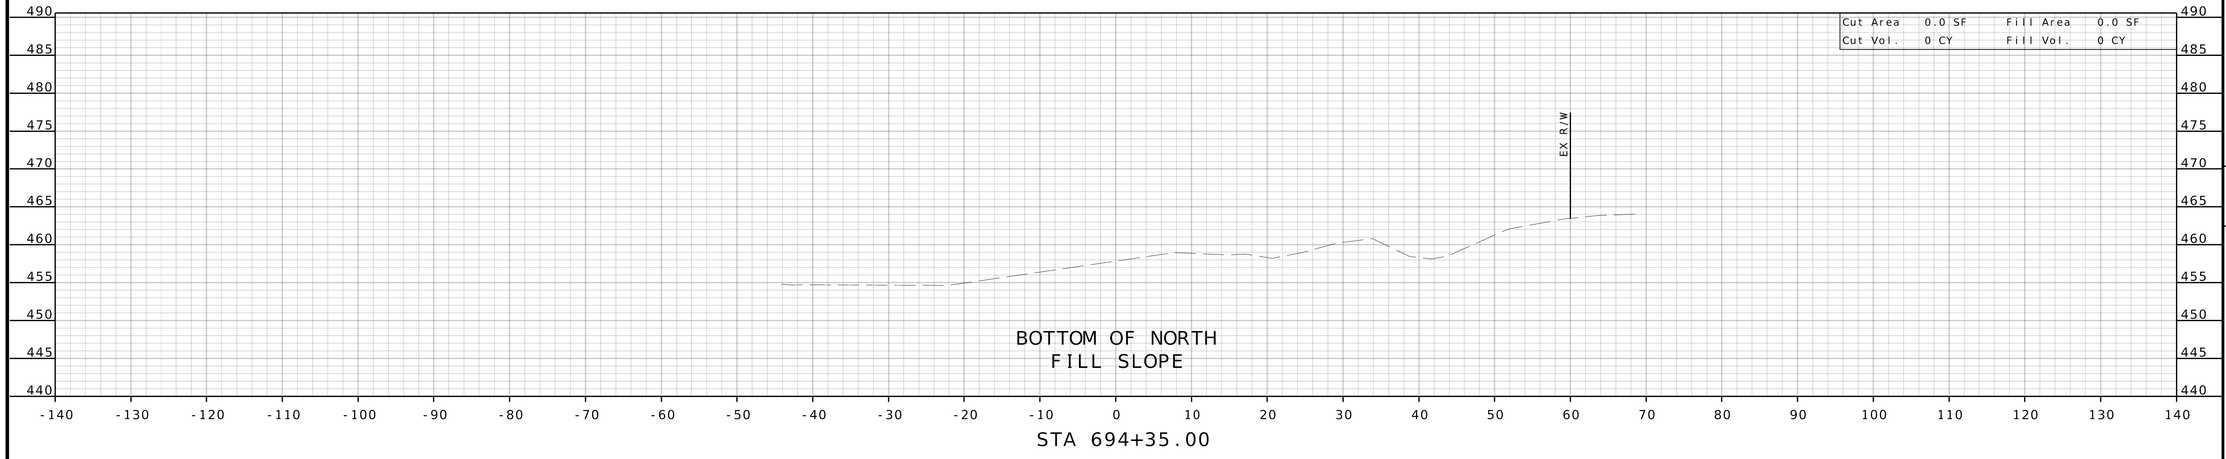

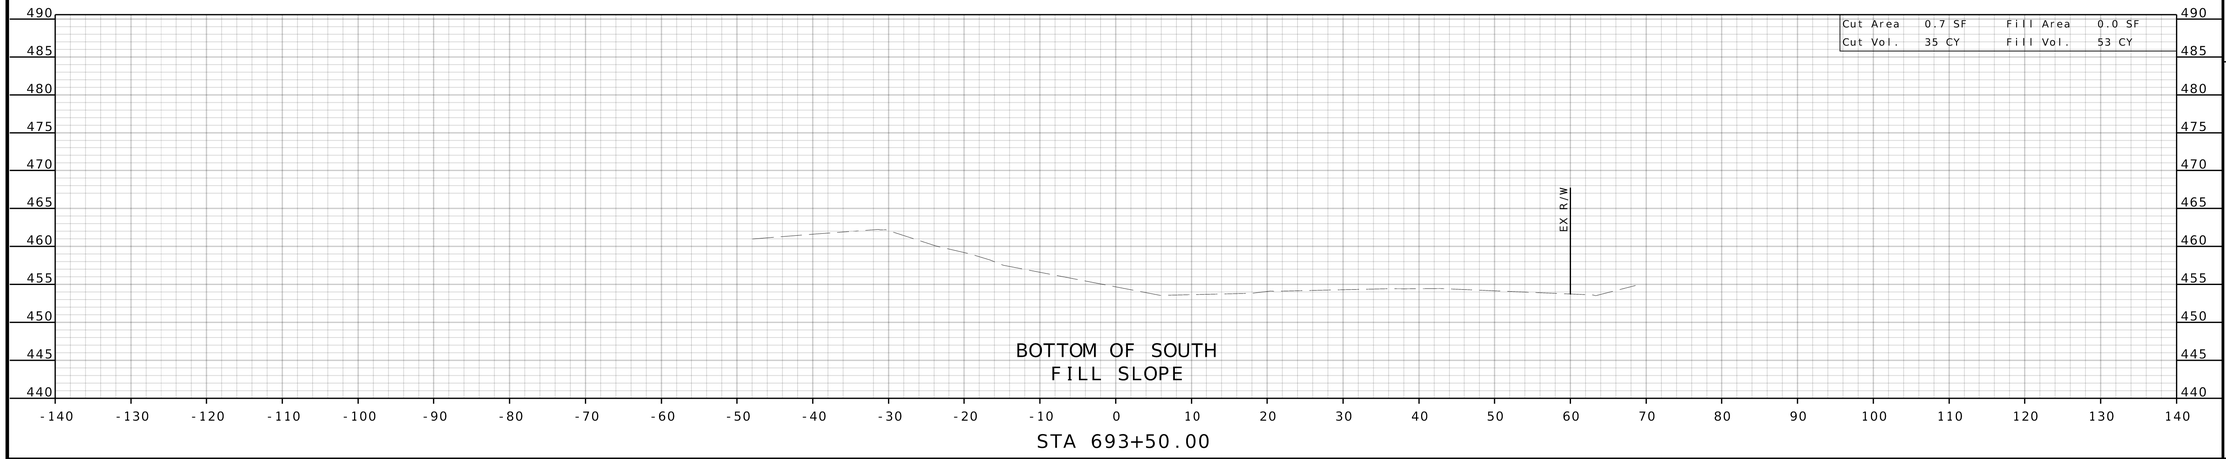

STATE OF MISSOURI
TAWN A. NUGENT
NUMBER E-2002024022
REGISTERED PROFESSIONAL ENGINEER

THIS SHEET HAS BEEN SIGNED, SEALED AND DATED ELECTRONICALLY.

DATE PREPARED
7/14/2026

ROUTE	STATE
A	MO
DISTRICT	SHEET NO.
SE	3

COUNTY
WAYNE

JOB NO.
J9S3815

CONTRACT ID.

PROJECT NO.

BRIDGE NO.
A05181

DESCRIPTION	DATE

IF A SEAL IS PRESENT ON THIS SHEET IT HAS BEEN ELECTRONICALLY SEALED AND DATED.


MISSOURI HIGHWAYS AND TRANSPORTATION COMMISSION


105 WEST CAPITOL
JEFFERSON CITY, MO 65102
1-888-ASK-MODOT (1-888-275-6636)


5310 East 10th St.
Kansas City, MO 64101
Tel: (816) 874-4655
Fax: (816) 874-4875
www.trekdesigngroup.com

Missouri Cert. of Authority 2002010300

TREK DESIGN GROUP, LLC

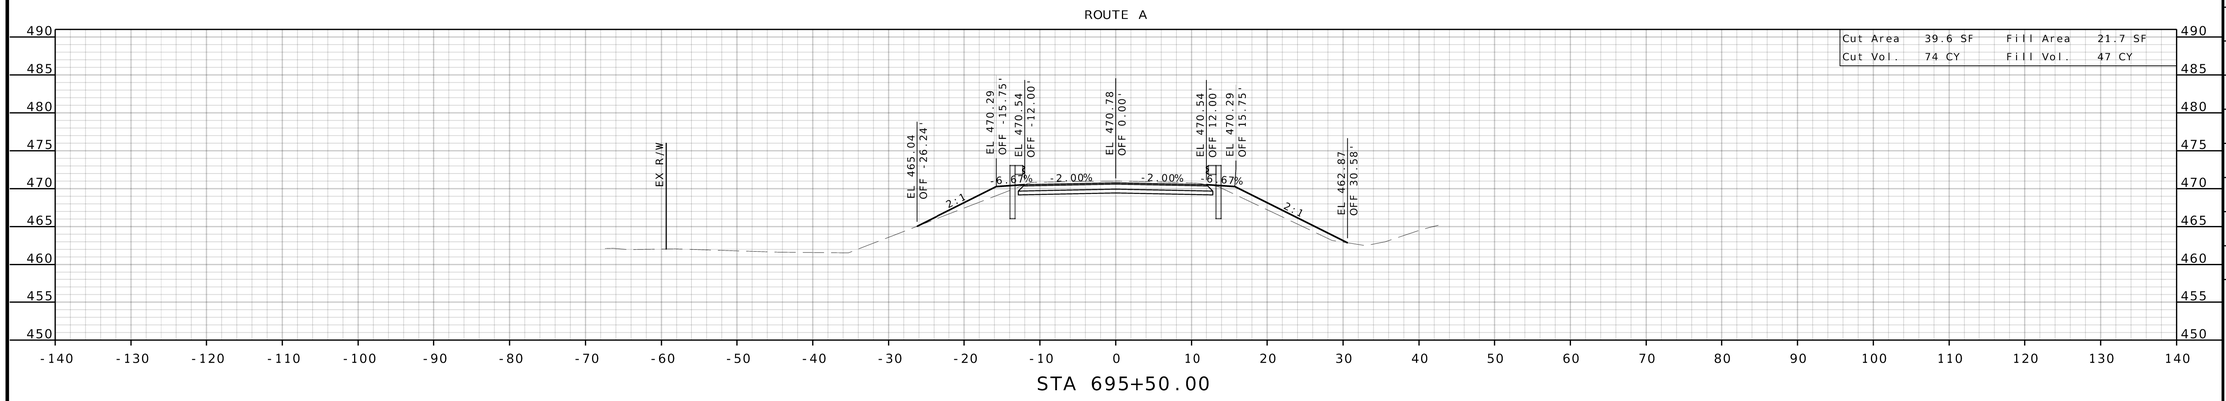

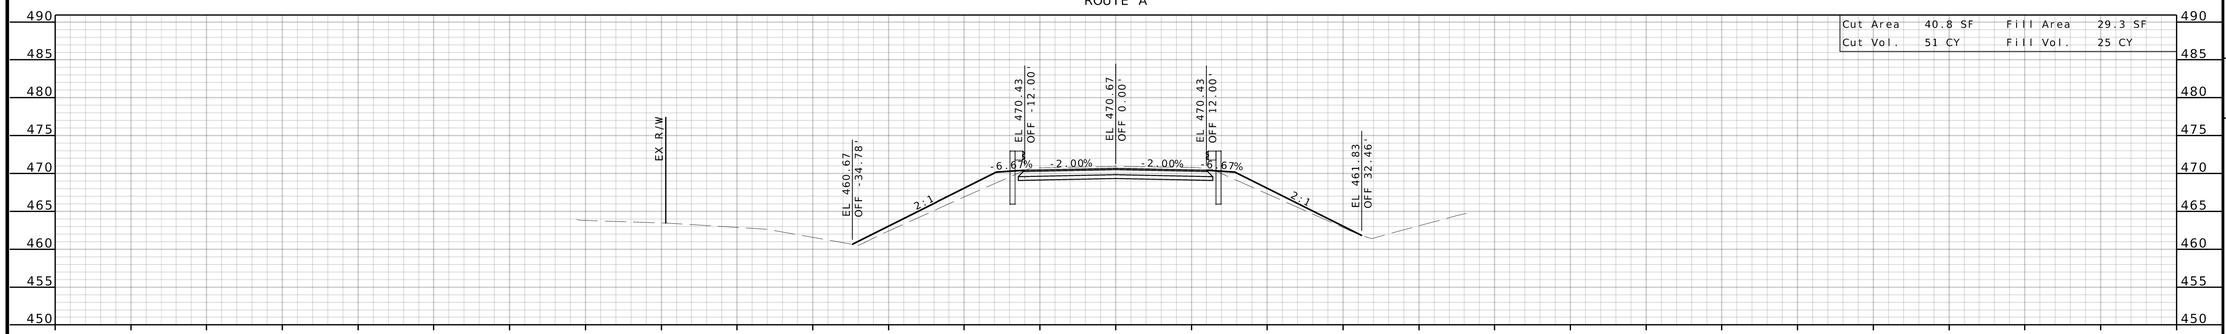

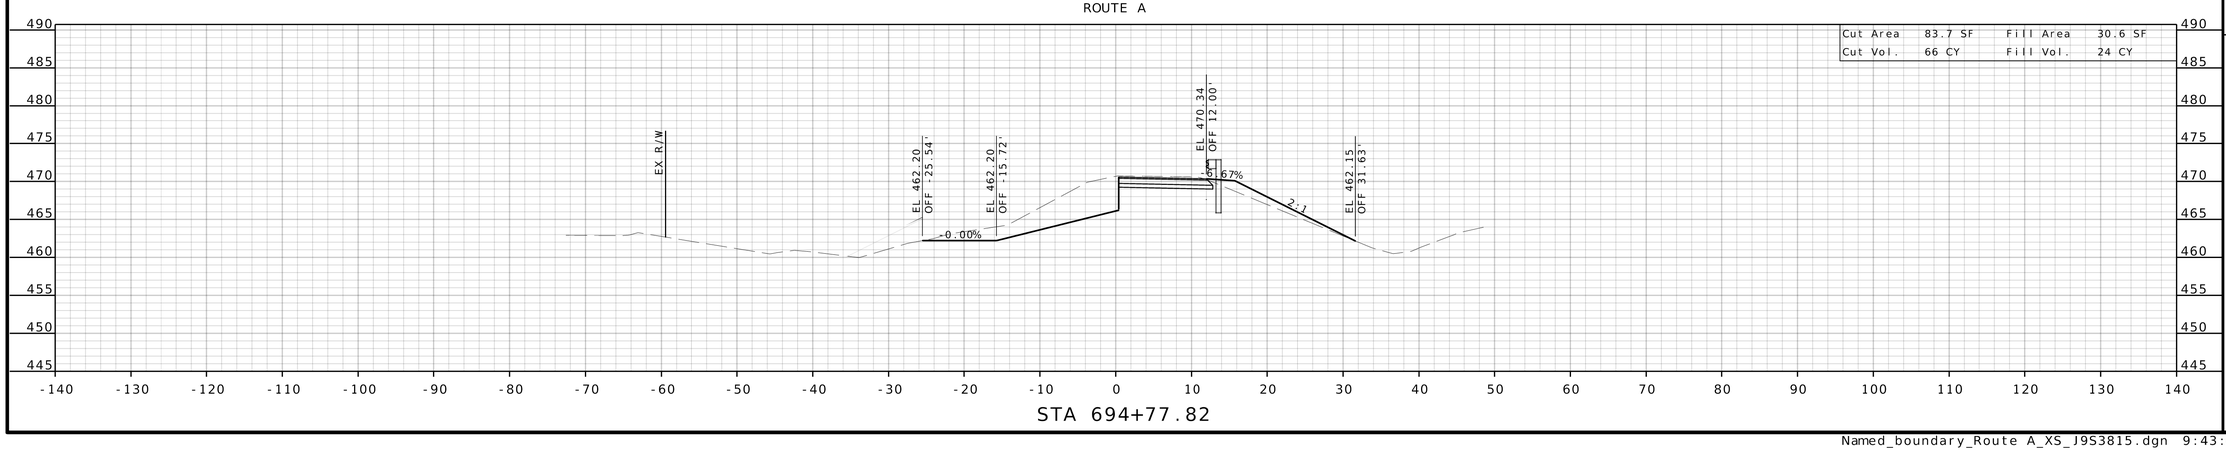

STATE OF MISSOURI
TAWN A. NUGENT
NUMBER LE-2002024022
REGISTERED PROFESSIONAL ENGINEER

THIS SHEET HAS BEEN SIGNED, SEALED AND DATED ELECTRONICALLY.

DATE PREPARED
7/14/2026

ROUTE	STATE
A	MO
DISTRICT	SHEET NO.
SE	4

COUNTY
WAYNE

JOB NO.
J9S3815

CONTRACT ID.

PROJECT NO.

BRIDGE NO.
A05181

DESCRIPTION	DATE

IF A SEAL IS PRESENT ON THIS SHEET IT HAS BEEN ELECTRONICALLY SEALED AND DATED.

MISSOURI HIGHWAYS AND TRANSPORTATION COMMISSION

105 WEST CAPITOL
JEFFERSON CITY, MO 65102
1-888-ASK-MODOT (1-888-275-6636)


1310 East 104th St.
Kansas City, MO 64131
Tel (816) 874-4655
Fax (816) 874-4675
www.trekdesigngroup.com

Missouri Cert. of Authority 2002010300


TREKK DESIGN GROUP, LLC

Named_boundary_Route A_XS_J9S3815.dgn 9:43:05 AM 7/14/2026


ROUTE A

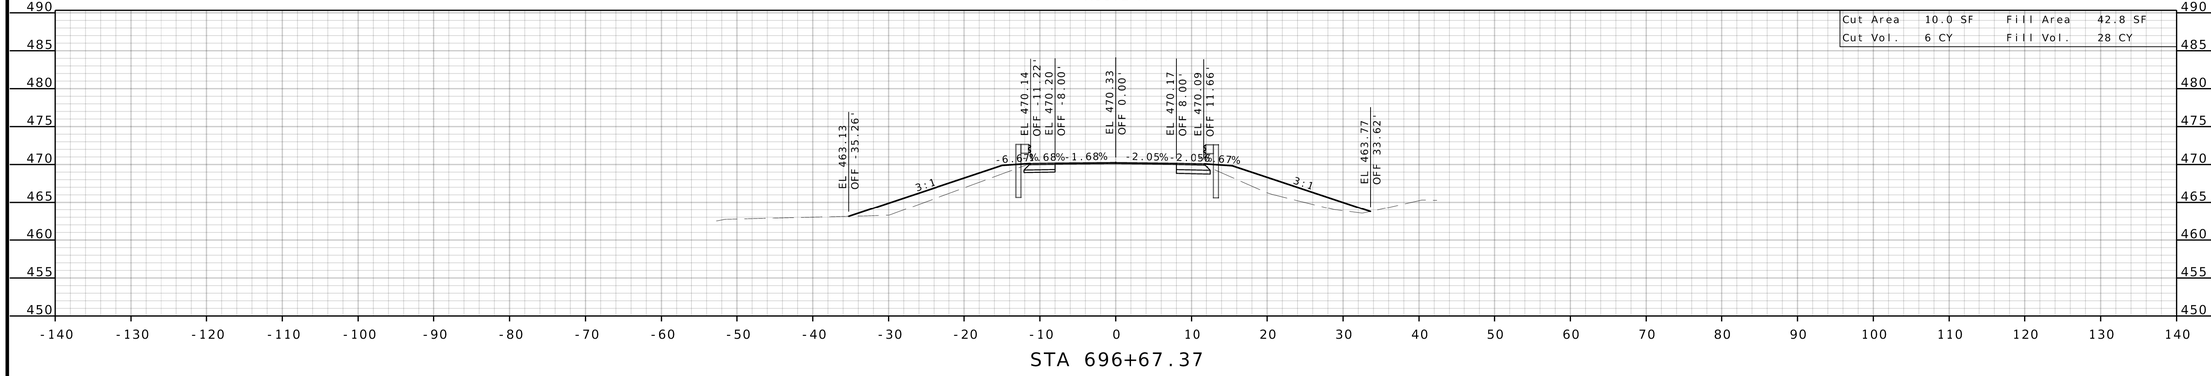

ROUTE A

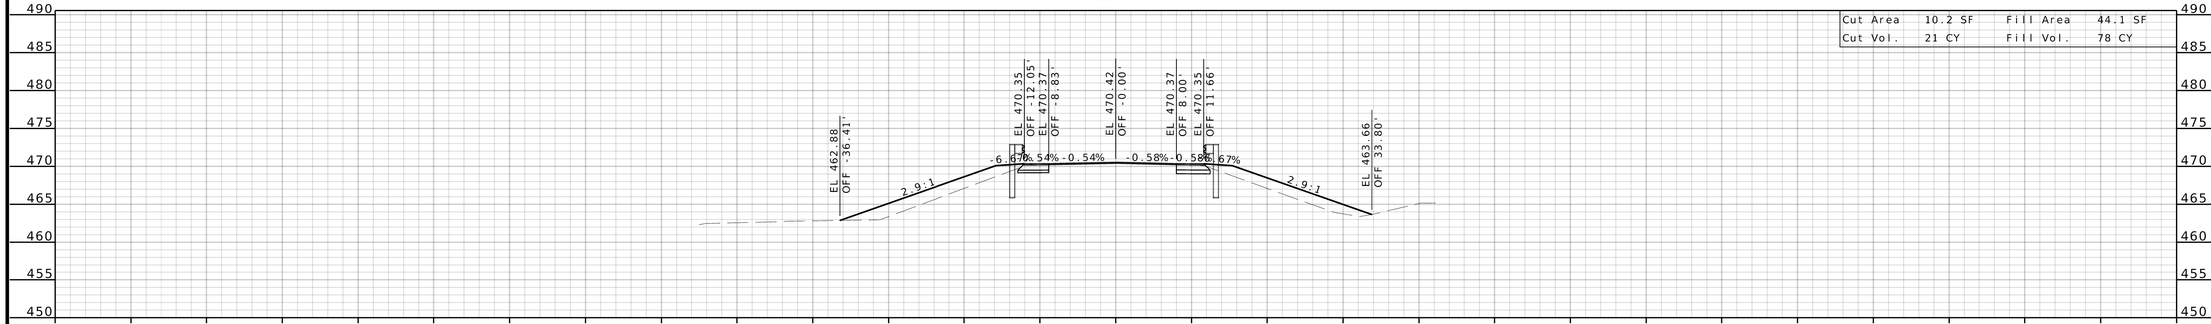

ROUTE A

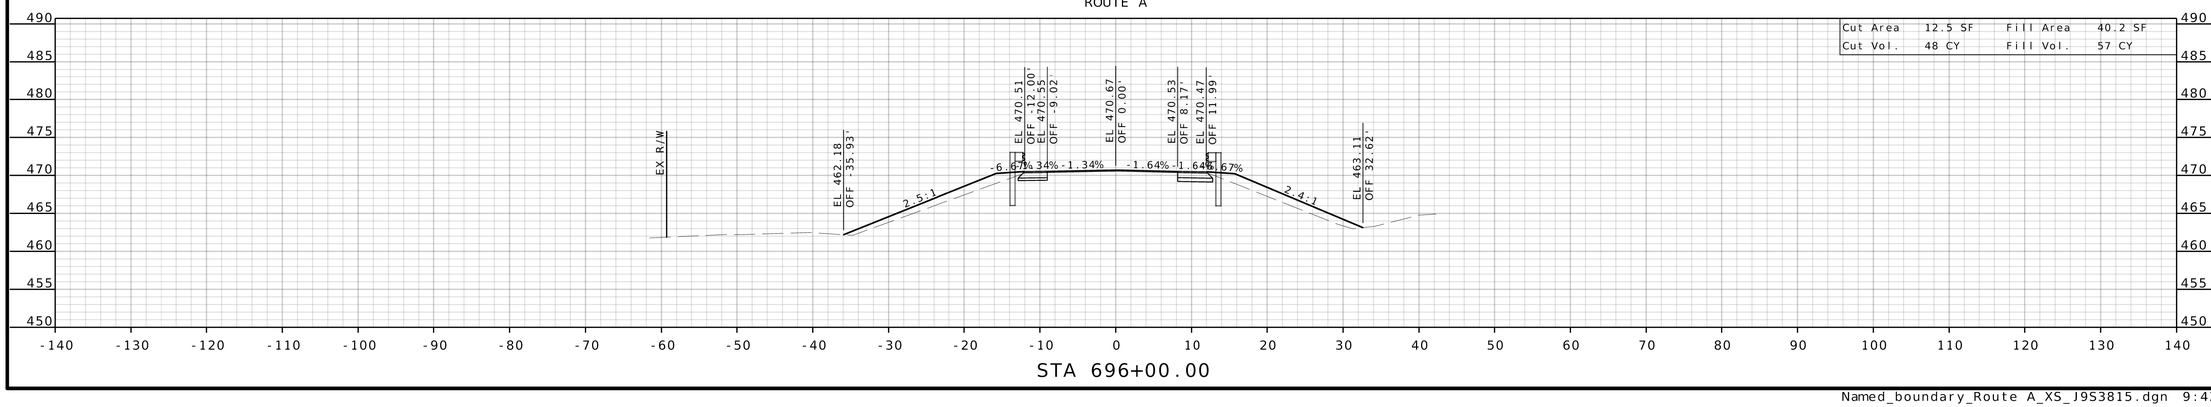

STATE OF MISSOURI
TAWN A. NUGENT
NUMBER E-2002024022
REGISTERED PROFESSIONAL ENGINEER

THIS SHEET HAS BEEN SIGNED, SEALED AND DATED ELECTRONICALLY.

DATE PREPARED
7/14/2026

ROUTE	STATE
A	MO
DISTRICT	SHEET NO.
SE	5

COUNTY
WAYNE

JOB NO.
J9S3815

CONTRACT ID.

PROJECT NO.

BRIDGE NO.
A05181

DESCRIPTION	DATE

MISSOURI HIGHWAYS AND TRANSPORTATION COMMISSION

105 WEST CAPITOL
JEFFERSON CITY, MO 65102
1-888-ASK-MODOT (1-888-275-6636)

1310 East 104th St.
Kansas City, MO 64131
Tel: (816) 874-4655
Fax: (816) 874-4675
www.trekkdesigngroup.com

Missouri Cert. of Authority 2002010300

TREKK DESIGN GROUP, LLC

IF A SEAL IS PRESENT ON THIS SHEET IT HAS BEEN ELECTRONICALLY SEALED AND DATED.