
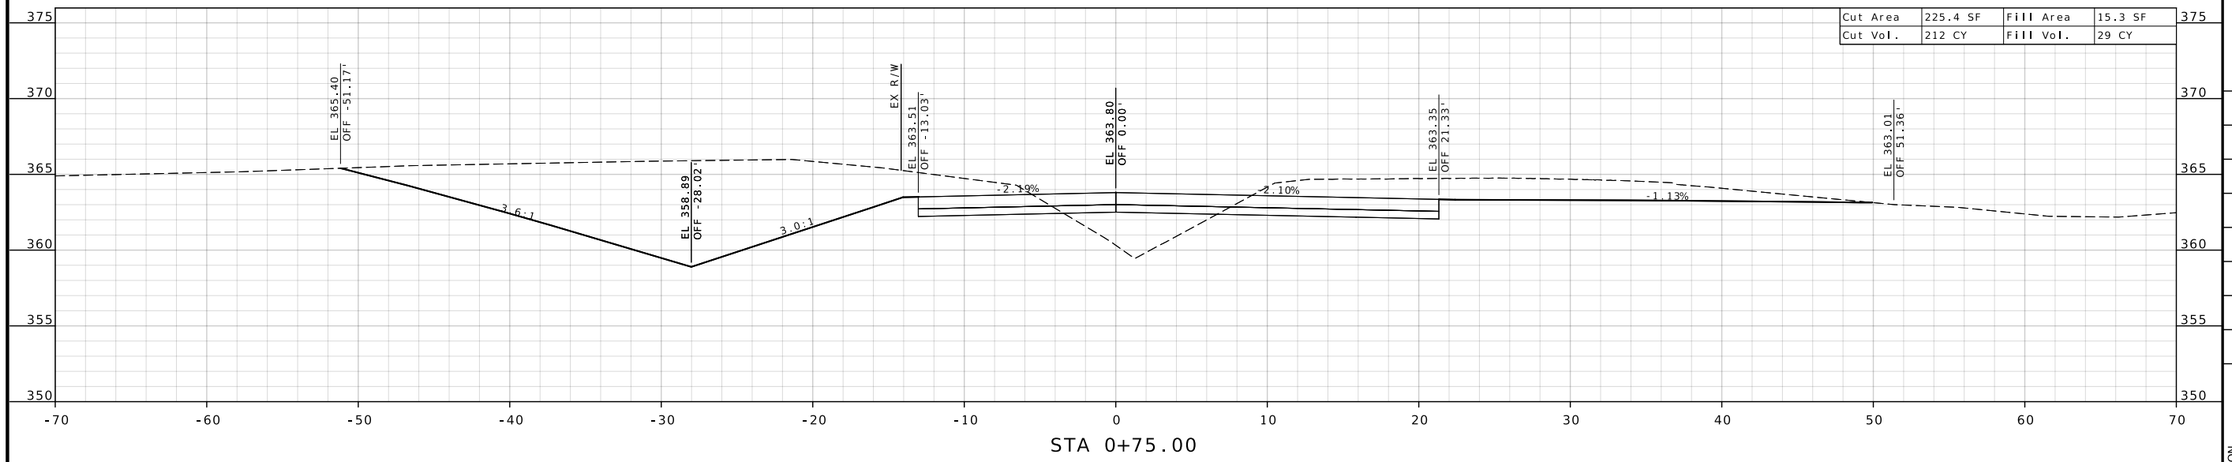


STA 0+75.00

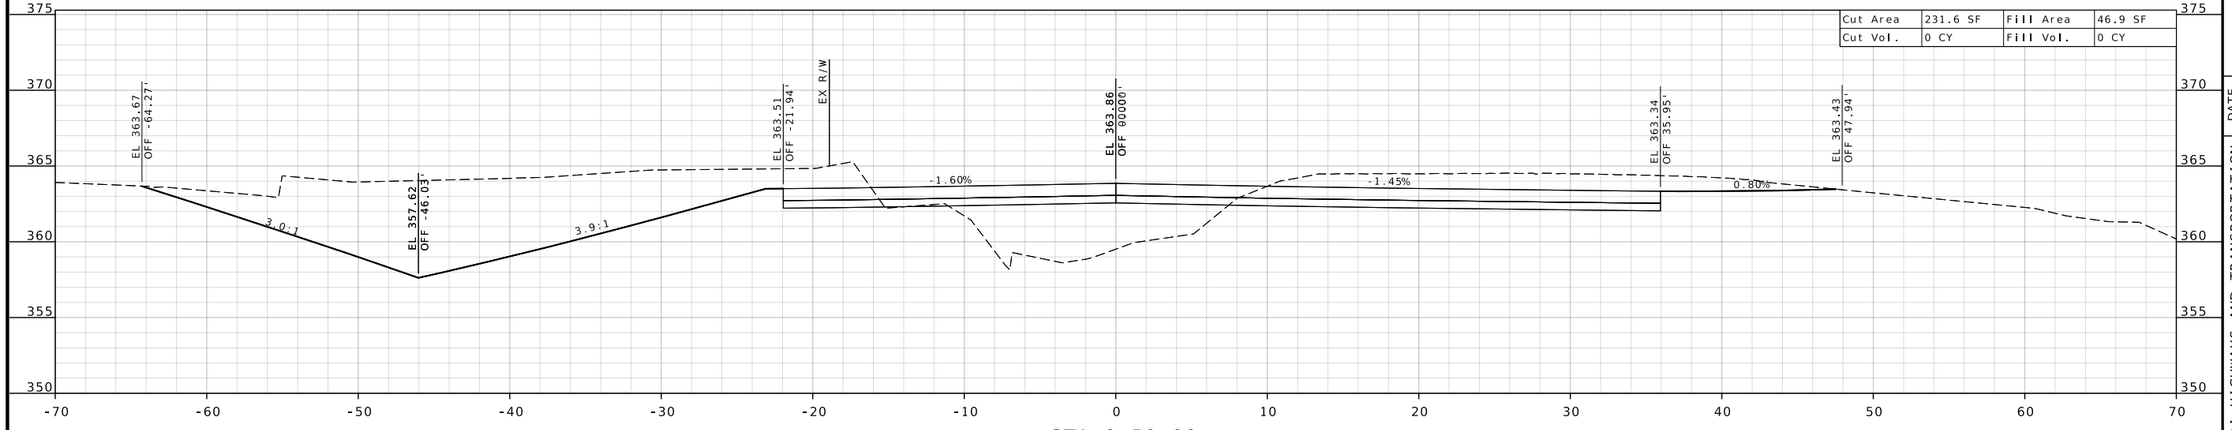

STA 0+50.00

EARTHWORK QUANTITIES
STA 0+50.00 AH

STATE OF MISSOURI
CHRISTOPHER CROCKER
NUMBER PE-2016017611
PROFESSIONAL ENGINEER

10/07/2026 9:02:59 AM
CHRISTOPHER CROCKER - CIVIL
MO-PE-2016017611

DATE PREPARED
10/6/2026

ROUTE	STATE
N	MO
DISTRICT	SHEET NO.
SE	1

COUNTY
SCOTT

JOB NO.
JSE0143

CONTRACT ID.


PROJECT NO.

BRIDGE NO.

DESCRIPTION	DATE


MISSOURI HIGHWAYS AND TRANSPORTATION COMMISSION
105 WEST CAPITOL
JEFFERSON CITY, MO 65102
1-888-ASK-MODOT (1-888-275-6636)

ROUTE K
CROSS SECTIONS
SHEET 1 OF 15

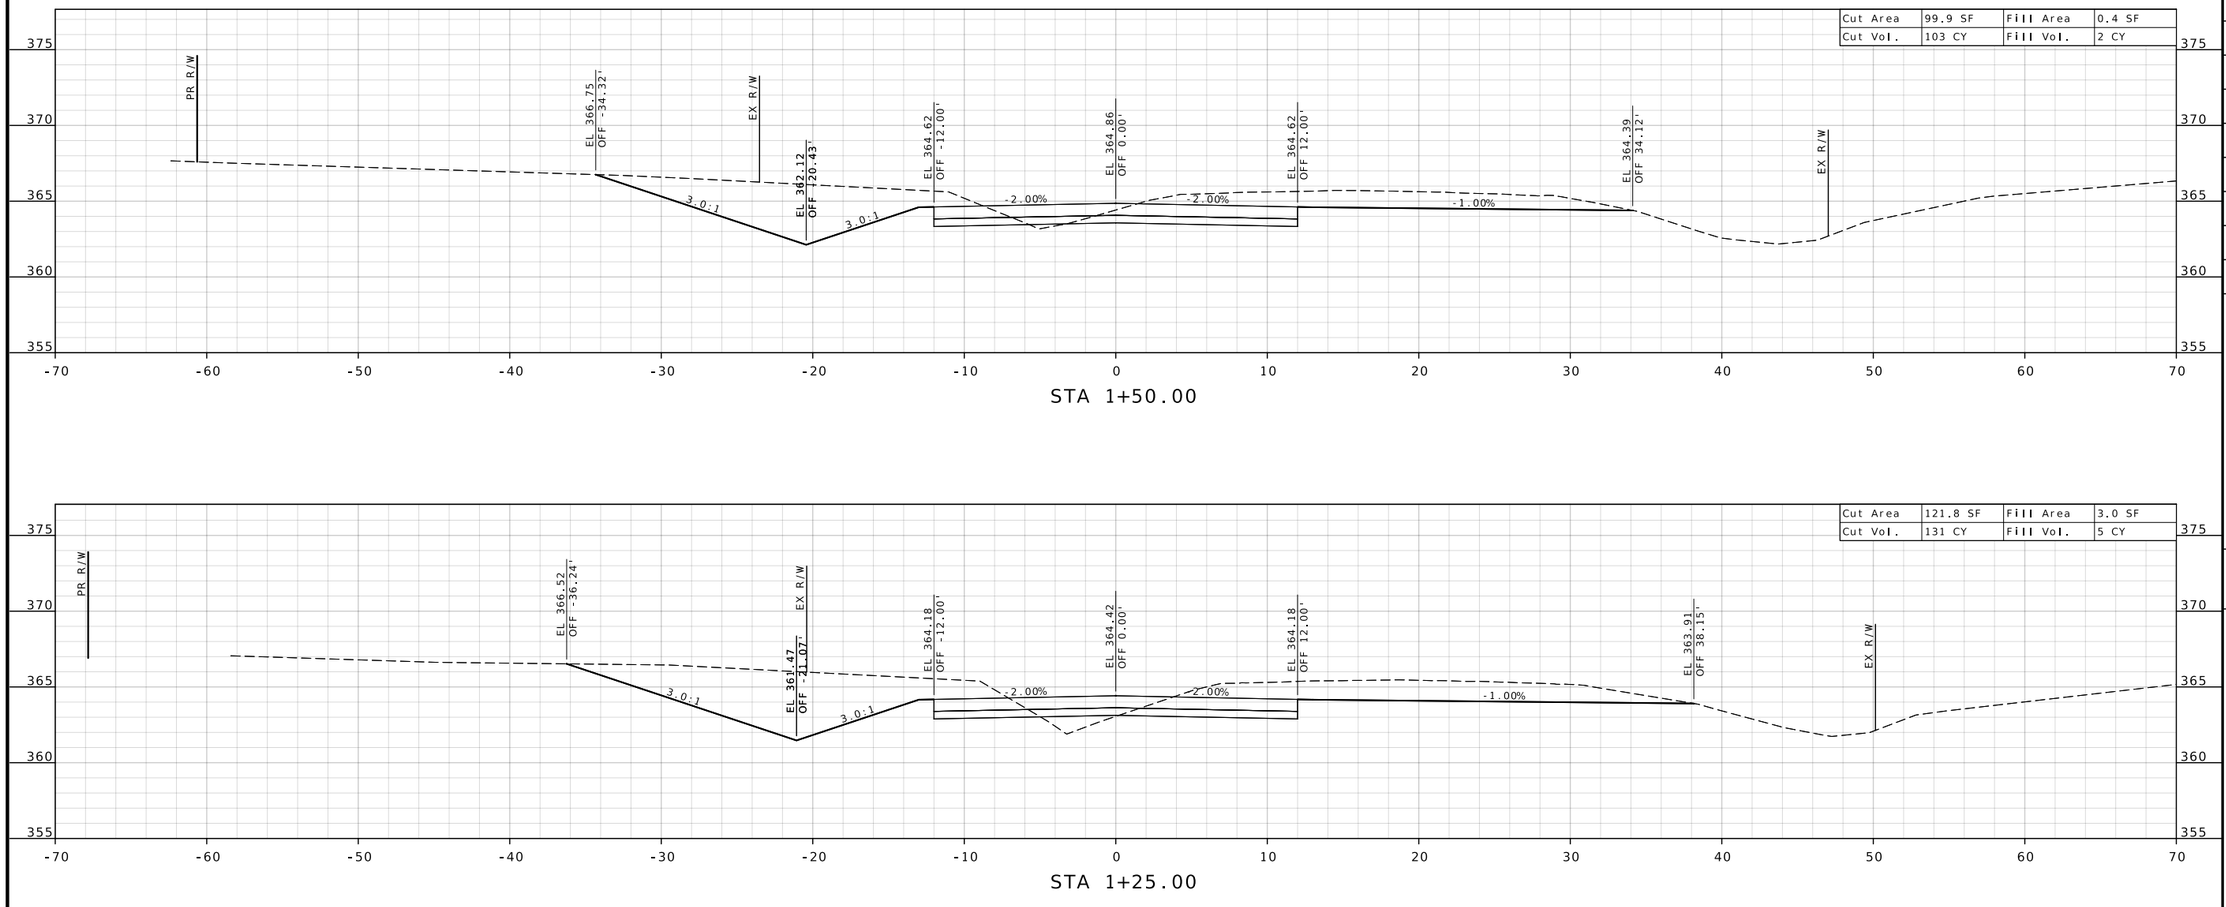

STA 1+50.00

STA 1+25.00

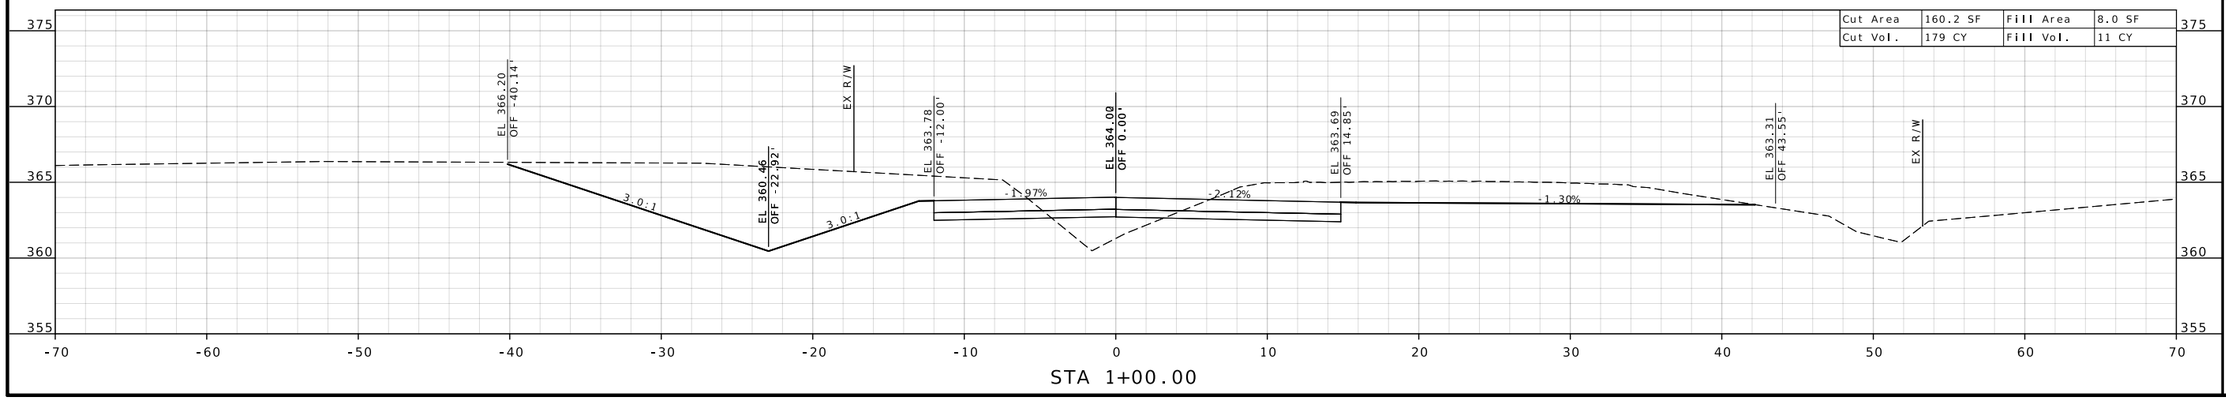

STA 1+00.00

STATE OF MISSOURI
CHRISTOPHER CROCKER
NUMBER PE-2016017611
PROFESSIONAL ENGINEER

10/07/2026 9:02:47 AM
CHRISTOPHER CROCKER - CIVIL
MO-PE-2016017611

DATE PREPARED
10/6/2026

ROUTE	STATE
N	MO
DISTRICT	SHEET NO.
SE	2

COUNTY
SCOTT

JOB NO.
JSE0143

CONTRACT ID.

PROJECT NO.


BRIDGE NO.

DESCRIPTION	DATE


MISSOURI HIGHWAYS AND TRANSPORTATION COMMISSION

105 WEST CAPITOL
JEFFERSON CITY, MO 65102
1-888-ASK-MODOT (1-888-275-6636)


ROUTE K
CROSS SECTIONS
SHEET 2 OF 15

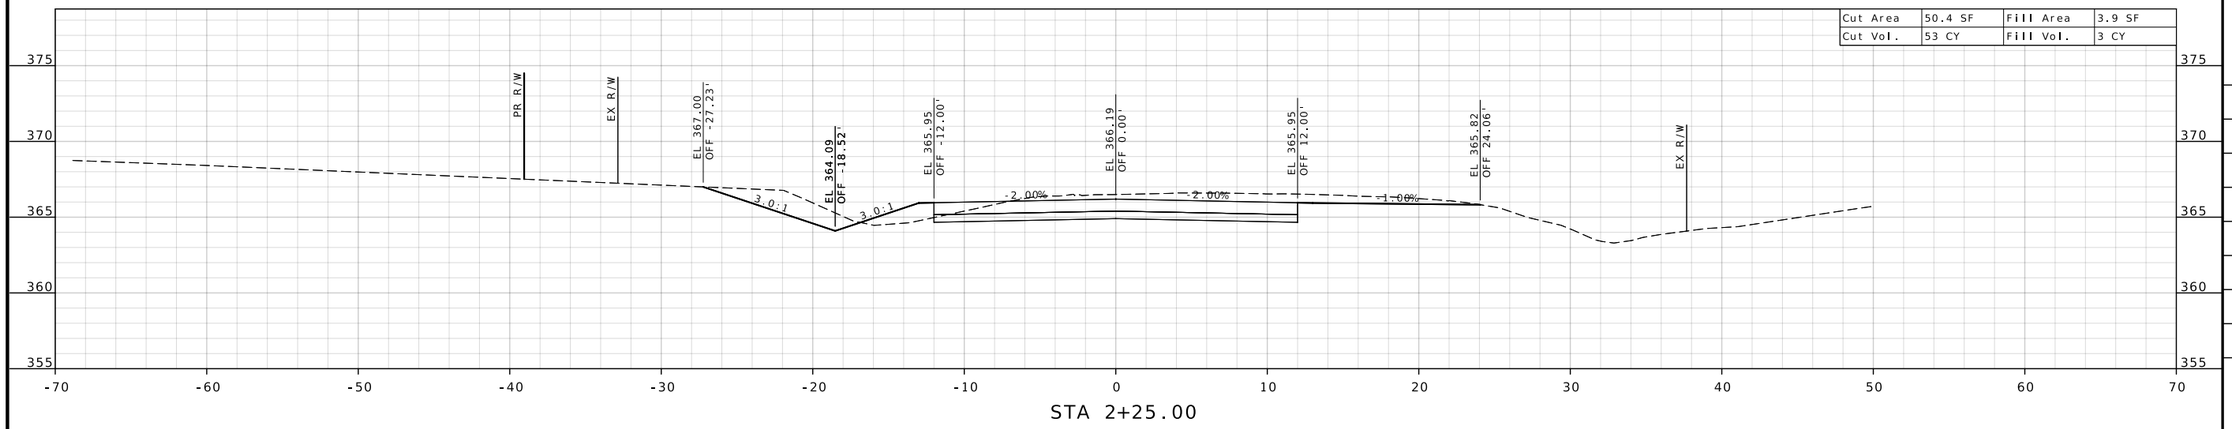

STA 2+25.00

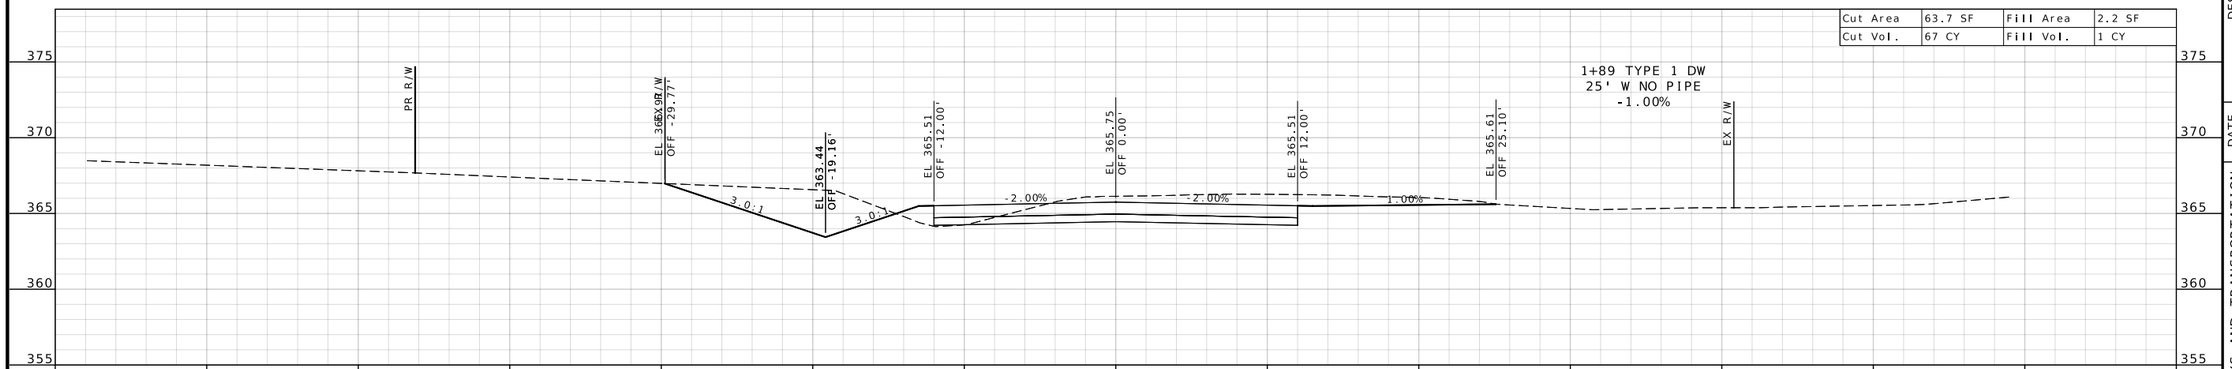

STA 2+00.00

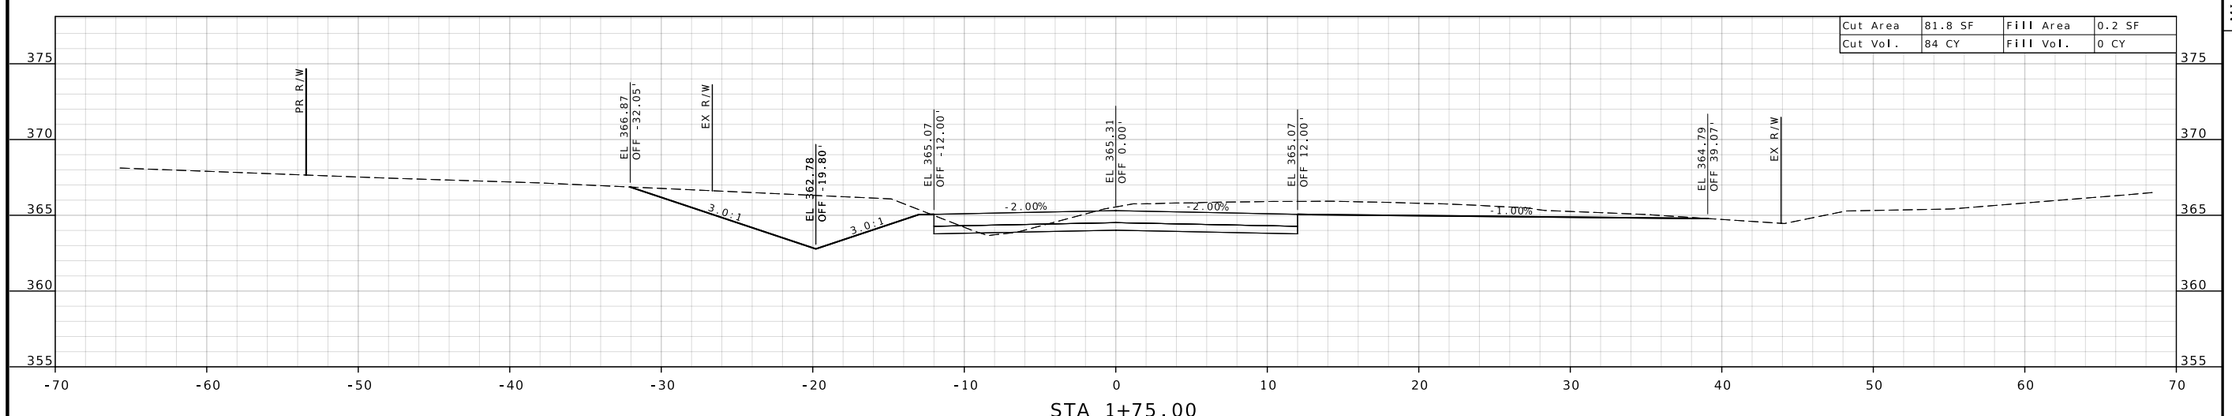

STA 1+75.00

STATE OF MISSOURI
CHRISTOPHER CROCKER
NUMBER PE-2016017611
PROFESSIONAL ENGINEER
10/07/2026 9:02:35 AM
CHRISTOPHER CROCKER - CIVIL
MO-PE-2016017611

DATE PREPARED
10/6/2026

ROUTE	STATE
N	MO
DISTRICT	SHEET NO.
SE	3

COUNTY
SCOTT

JOB NO.
JSE0143

CONTRACT ID.


PROJECT NO.

BRIDGE NO.


DESCRIPTION	DATE

MISSOURI HIGHWAYS AND TRANSPORTATION COMMISSION
105 WEST CAPITOL
JEFFERSON CITY, MO 65102
1-888-ASK-MODOT (1-888-275-6636)

ROUTE K
CROSS SECTIONS
SHEET 3 OF 15

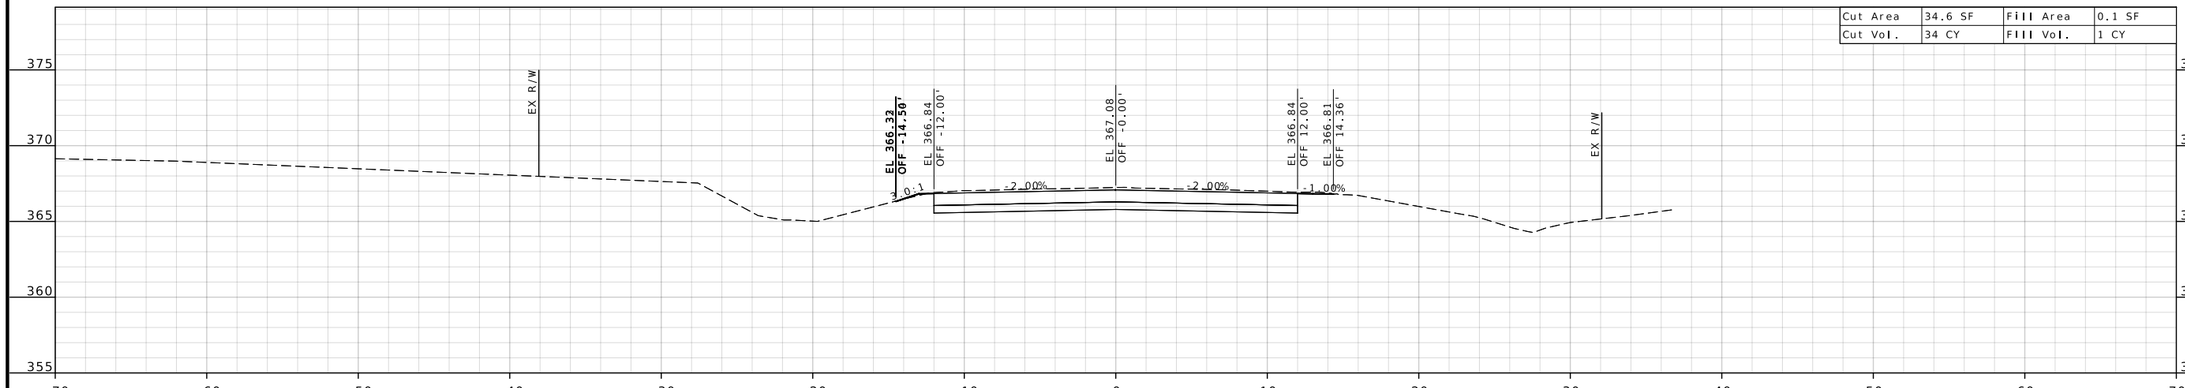

STA 2+75.00

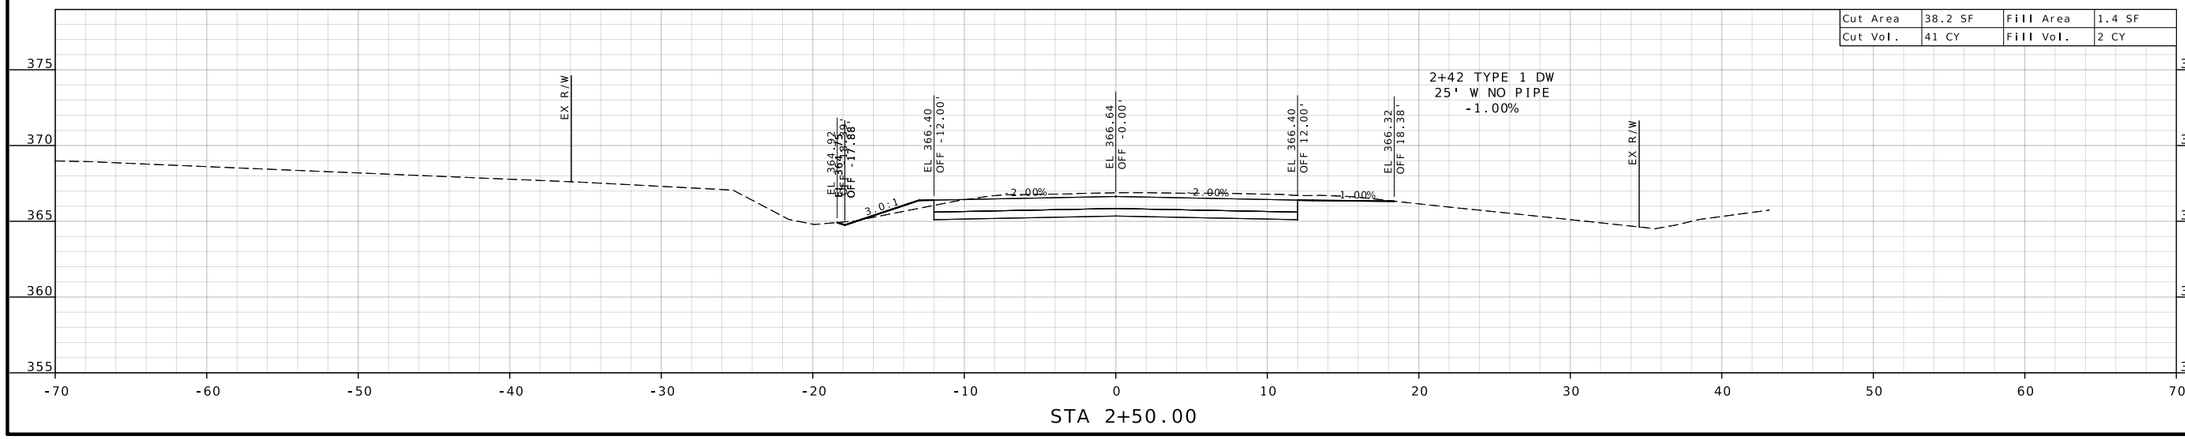

STA 2+50.00

STATE OF MISSOURI
CHRISTOPHER CROCKER
NUMBER PE-2016017611
PROFESSIONAL ENGINEER

10/07/2026 9:01:55 AM
CHRISTOPHER CROCKER - CIVIL
MO-PE-2016017611

DATE PREPARED
10/6/2026

ROUTE	STATE
N	MO
DISTRICT	SHEET NO.
SE	4

COUNTY
SCOTT

JOB NO.
JSE0143

CONTRACT ID.

PROJECT NO.

BRIDGE NO.

DESCRIPTION	DATE


MISSOURI HIGHWAYS AND TRANSPORTATION COMMISSION

105 WEST CAPITOL
JEFFERSON CITY, MO 65102
1-888-ASK-MODOT (1-888-275-6636)

ROUTE K
CROSS SECTIONS
SHEET 4 OF 15

EARTHWORK QUANTITIES
STA 3+05.84 BK


Cut Area	31.5 SF	Fill Area	0.1 SF
Cut Vol.	7 CY	Fill Vol.	0 CY

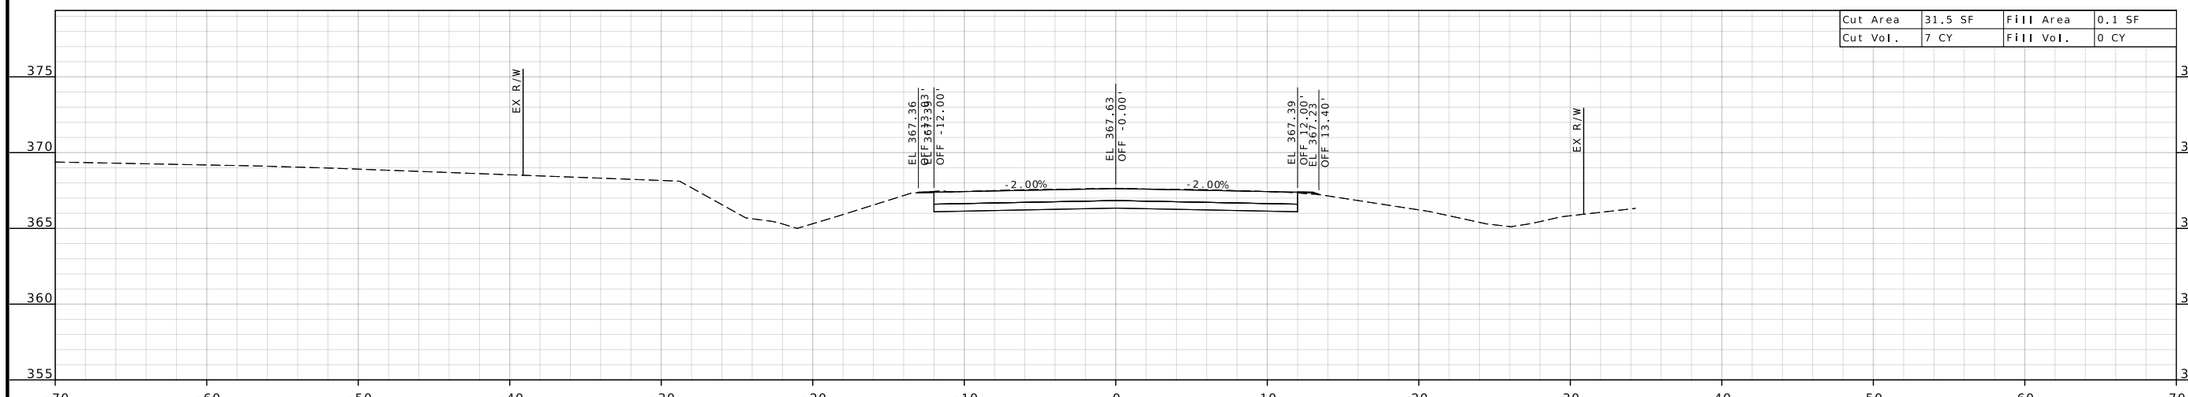

STA 3+05.84

STA 3+00.00

Cut Area	31.9 SF	Fill Area	0.1 SF
Cut Vol.	31 CY	Fill Vol.	0 CY

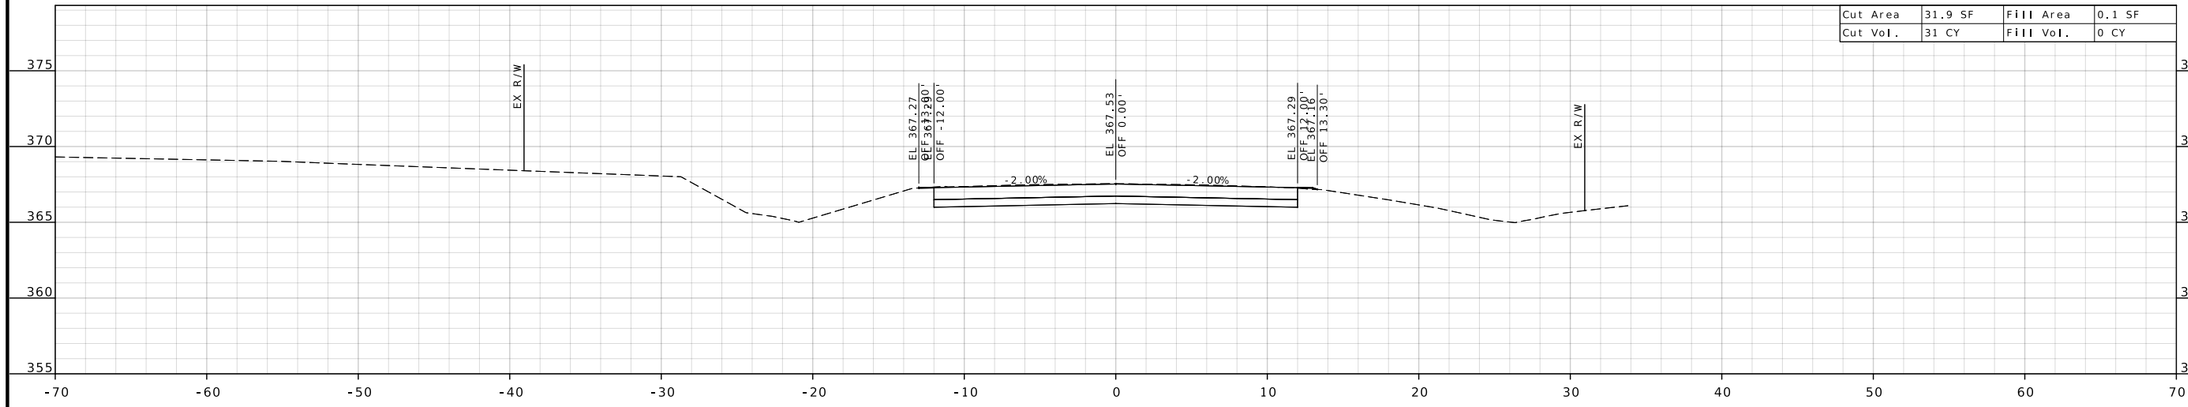

STATE OF MISSOURI
CHRISTOPHER CROCKER
NUMBER PE-2016017611
PROFESSIONAL ENGINEER

10/07/2026 9:01:45 AM
CHRISTOPHER CROCKER - CIVIL
MO-PE-2016017611

DATE PREPARED
10/6/2026

ROUTE	STATE
N	MO
DISTRICT	SHEET NO.
SE	5

COUNTY
SCOTT

JOB NO.
JSE0143

CONTRACT ID.

PROJECT NO.

BRIDGE NO.


DESCRIPTION	DATE

MISSOURI HIGHWAYS AND TRANSPORTATION COMMISSION


105 WEST CAPITOL
JEFFERSON CITY, MO 65102
1-888-ASK-MODOT (1-888-275-6636)

MoDOT


ROUTE K
CROSS SECTIONS
SHEET 5 OF 15

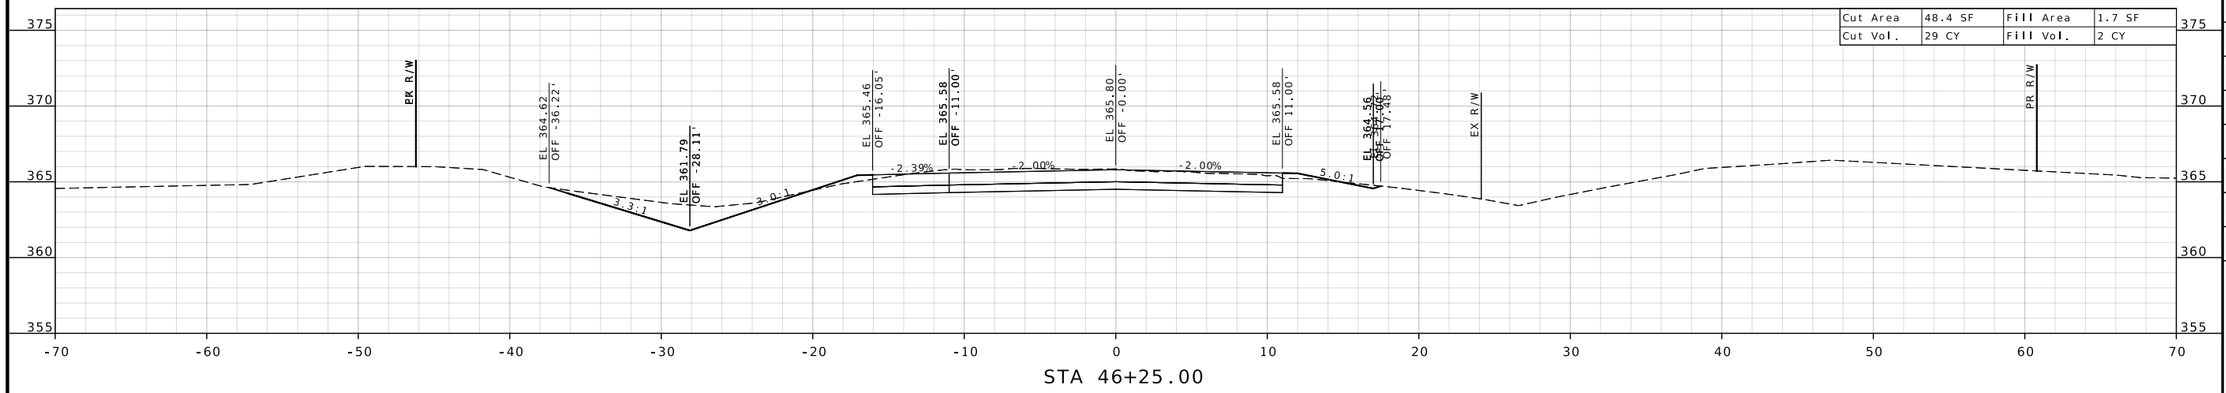

STA 46+25.00

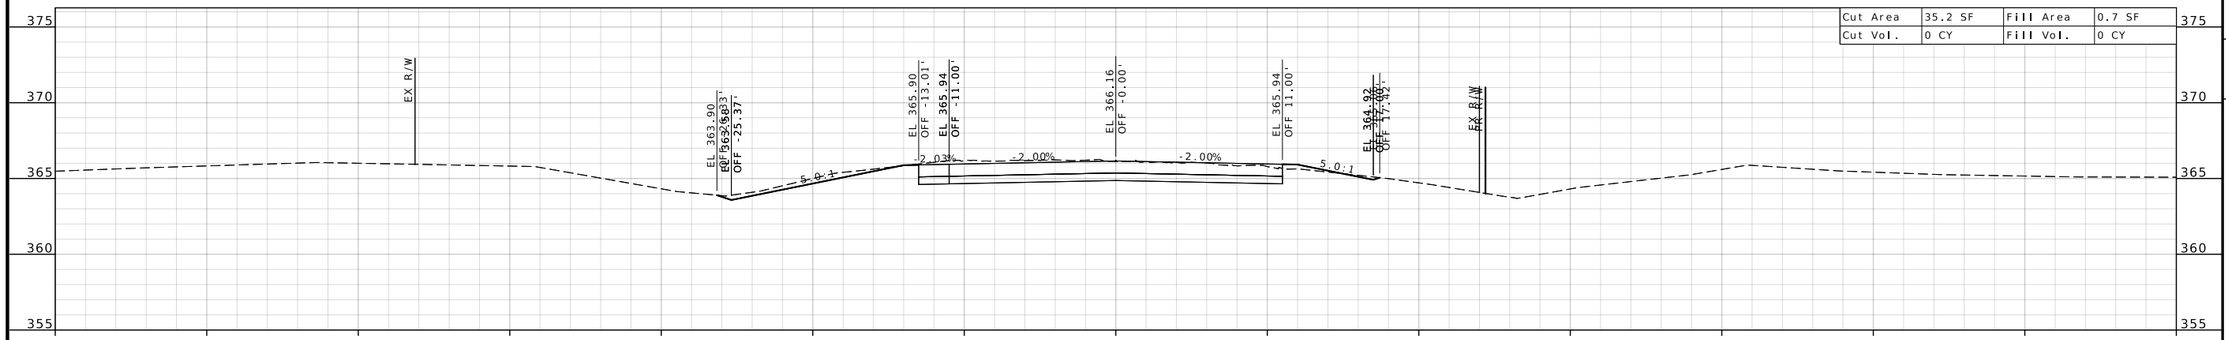

STA 46+00.00

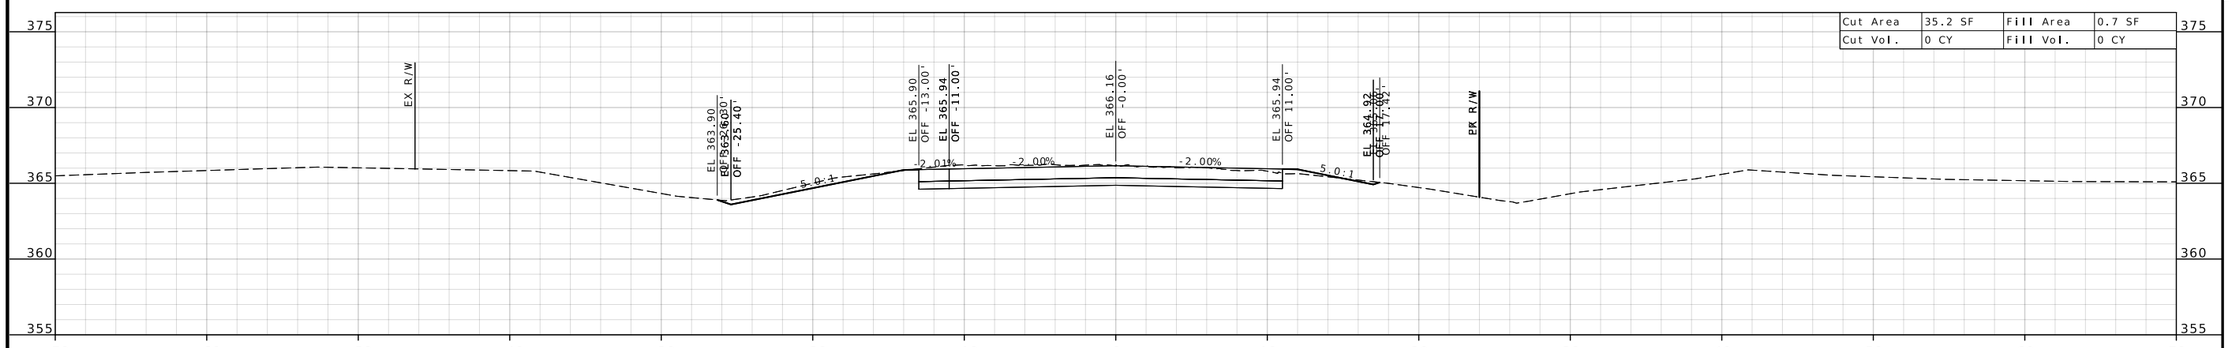

STA 45+99.72

EARTHWORK QUANTITIES
STA 45+99.72 AH

STATE OF MISSOURI
CHRISTOPHER CROCKER
NUMBER PE-2016017611
PROFESSIONAL ENGINEER

10/07/2026 9:01:34 AM
CHRISTOPHER CROCKER - CIVIL
MO-PE-2016017611

DATE PREPARED
10/6/2026

ROUTE	STATE
N	MO
DISTRICT	SHEET NO.
SE	6

COUNTY
SCOTT

JOB NO.
JSE0143

CONTRACT ID.

PROJECT NO.

BRIDGE NO.


DESCRIPTION

DATE


MISSOURI HIGHWAYS AND TRANSPORTATION COMMISSION

105 WEST CAPITOL
JEFFERSON CITY, MO 65102
1-888-ASK-MODOT (1-888-275-6636)

RTE N
CROSS SECTIONS
SHEET 6 OF 15

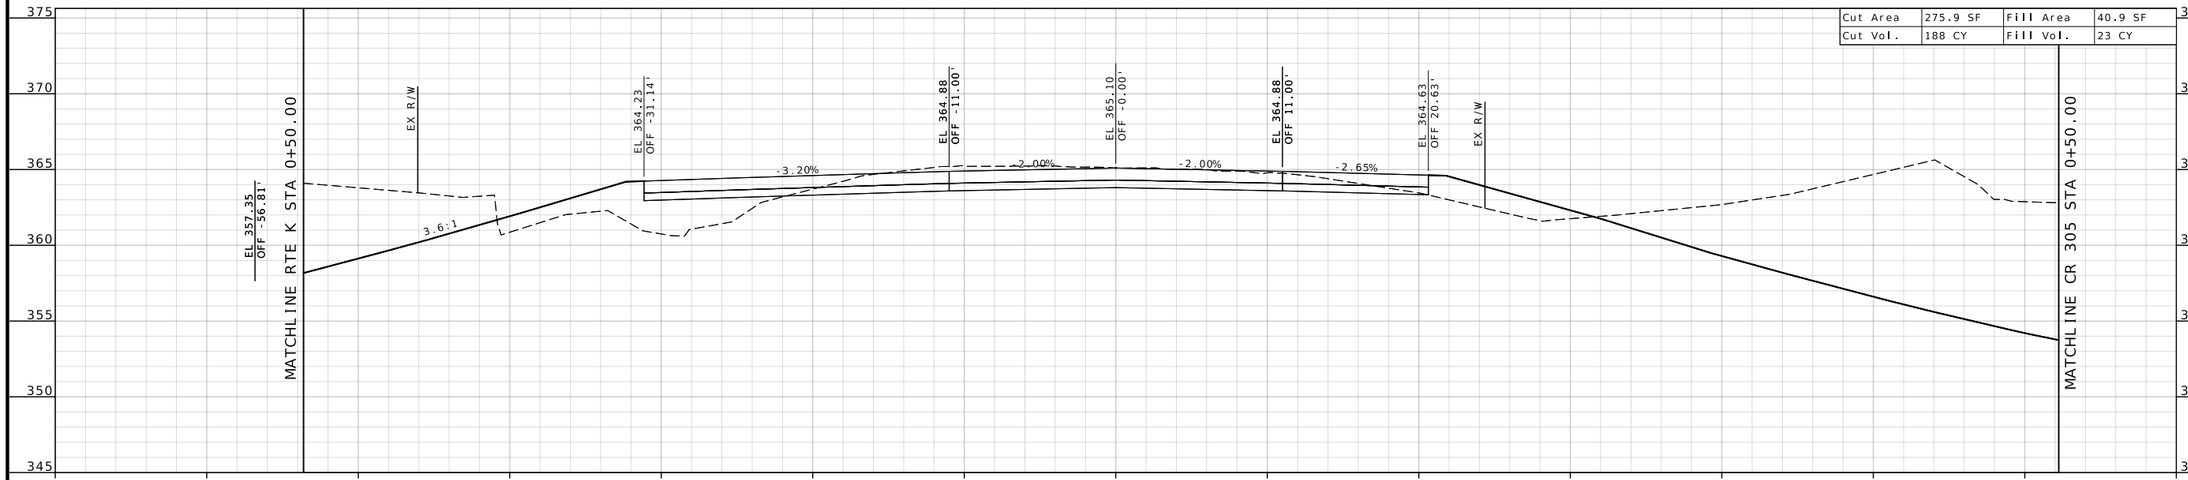

STA 46+75.00

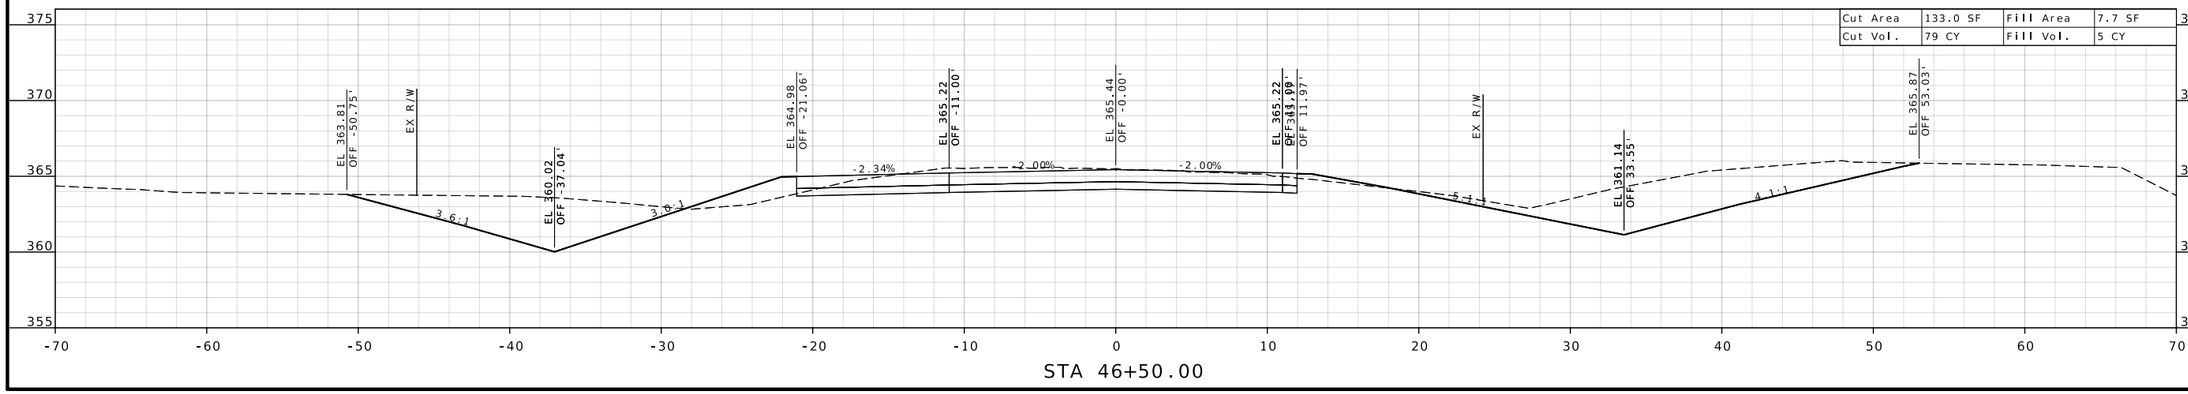

STA 46+50.00

STATE OF MISSOURI
CHRISTOPHER CROCKER
NUMBER PE-2016017611
PROFESSIONAL ENGINEER

10/07/2026 9:01:20 AM
CHRISTOPHER CROCKER - CIVIL
MO-PE-2016017611

DATE PREPARED
10/6/2026

ROUTE	STATE
SE	MO
DISTRICT	SHEET NO.
SE	7

COUNTY
SCOTT

JOB NO.
JSE0143

CONTRACT ID.

PROJECT NO.

BRIDGE NO.


DESCRIPTION	DATE

MISSOURI HIGHWAYS AND TRANSPORTATION COMMISSION


MoDOT

105 WEST CAPITOL
JEFFERSON CITY, MO 65102
1-888-ASK-MODOT (1-888-275-6636)

ROUTE N
CROSS SECTIONS
SHEET 7 OF 15

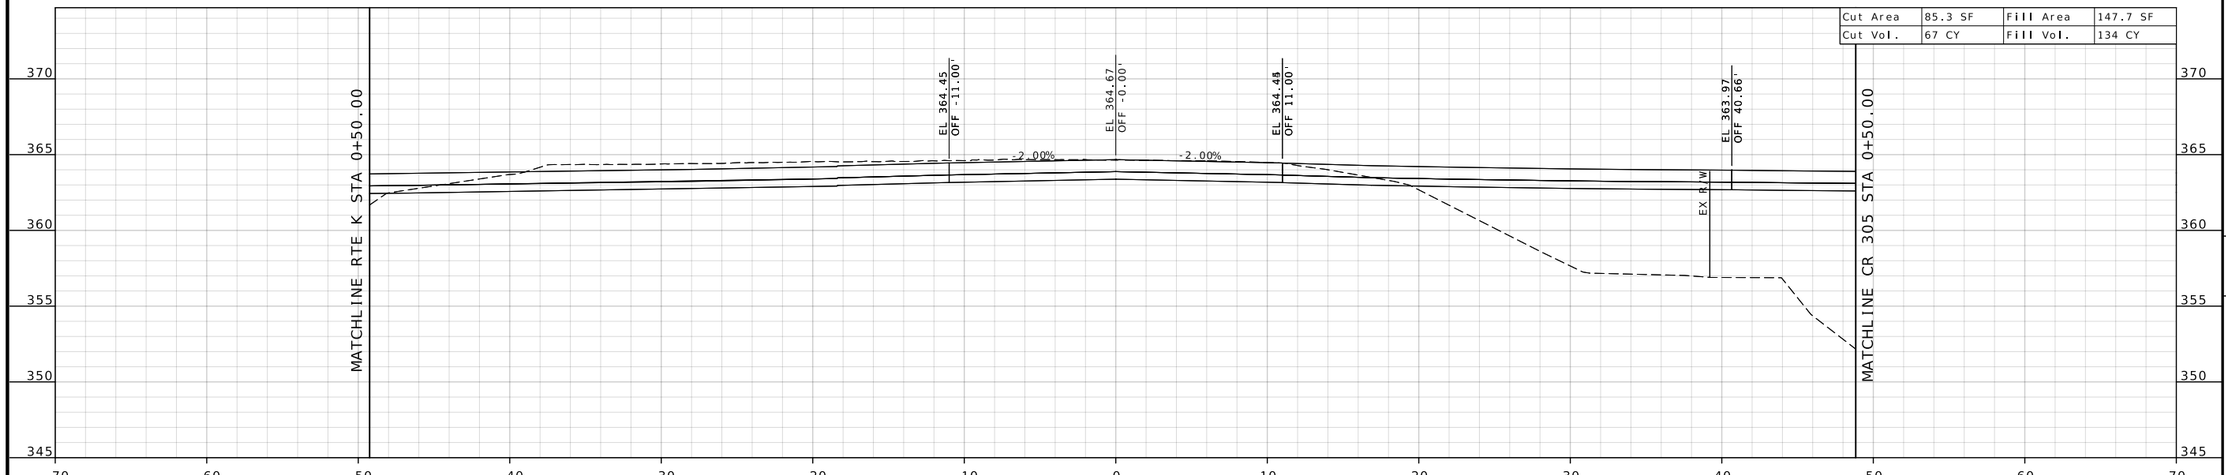

STA 47+25.00

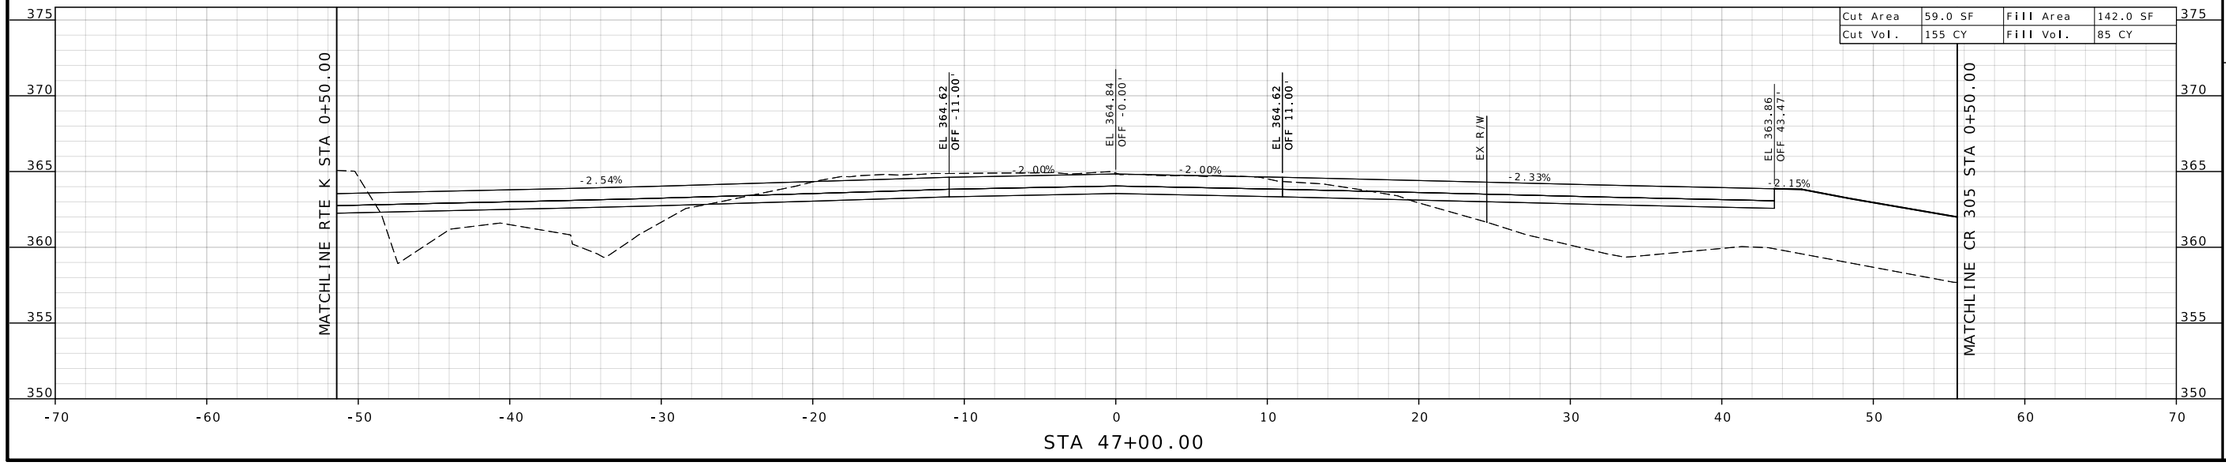

STA 47+00.00

STATE OF MISSOURI
CHRISTOPHER CROCKER
NUMBER PE-2016017611
PROFESSIONAL ENGINEER

10/07/2026 9:01:10 AM
CHRISTOPHER CROCKER - CIVIL
MO-PE-2016017611

DATE PREPARED
10/6/2026

ROUTE	STATE
N	MO
DISTRICT	SHEET NO.
SE	8

COUNTY
SCOTT

JOB NO.
JSE0143

CONTRACT ID.

PROJECT NO.


BRIDGE NO.

DATE	DESCRIPTION


MISSOURI HIGHWAYS AND TRANSPORTATION COMMISSION

105 WEST CAPITOL
JEFFERSON CITY, MO 65102
1-888-ASK-MODOT (1-888-275-6636)


ROUTE N
CROSS SECTIONS
SHEET 8 OF 15

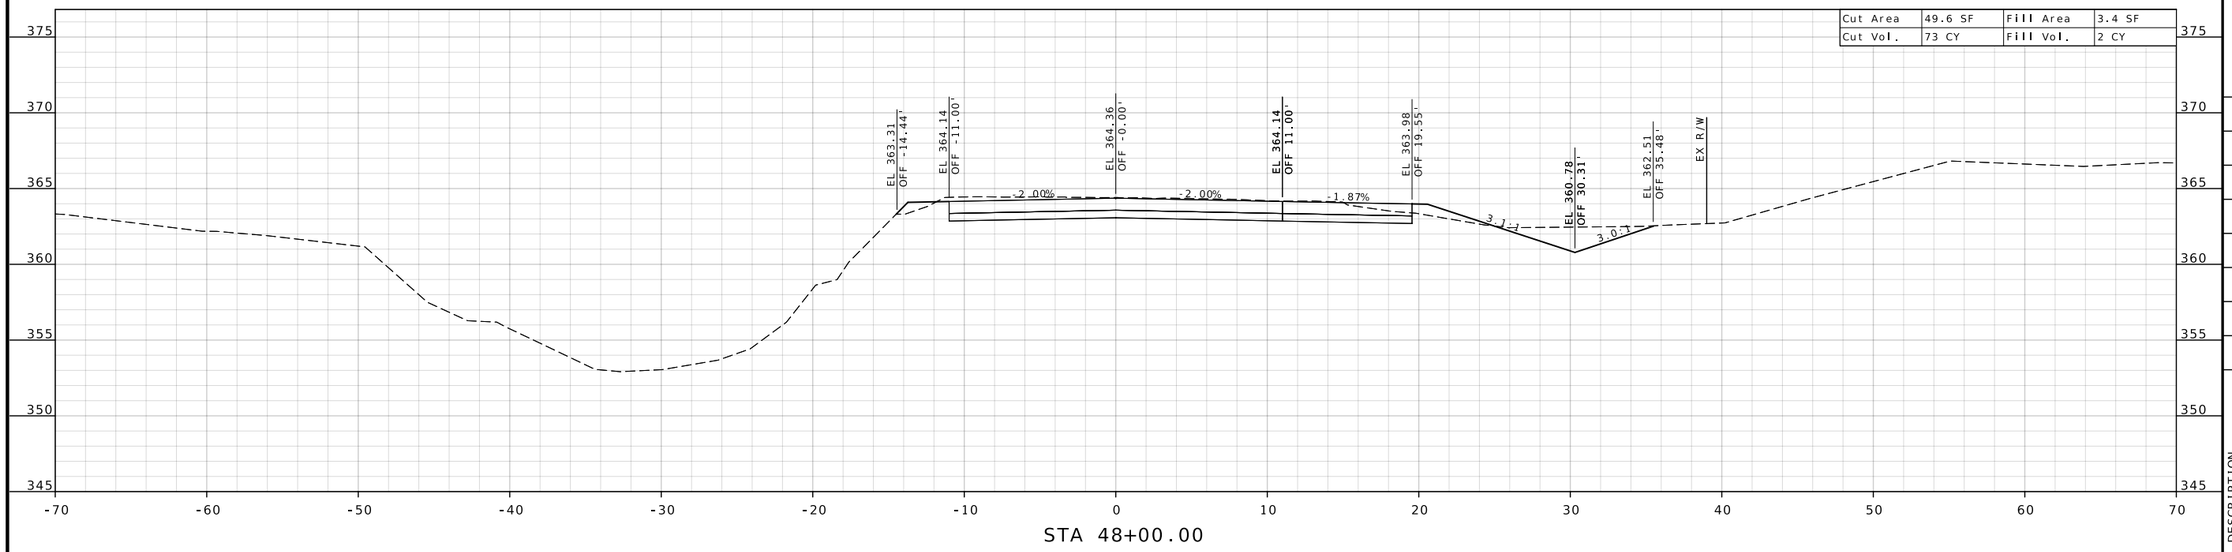

STA 48+00.00

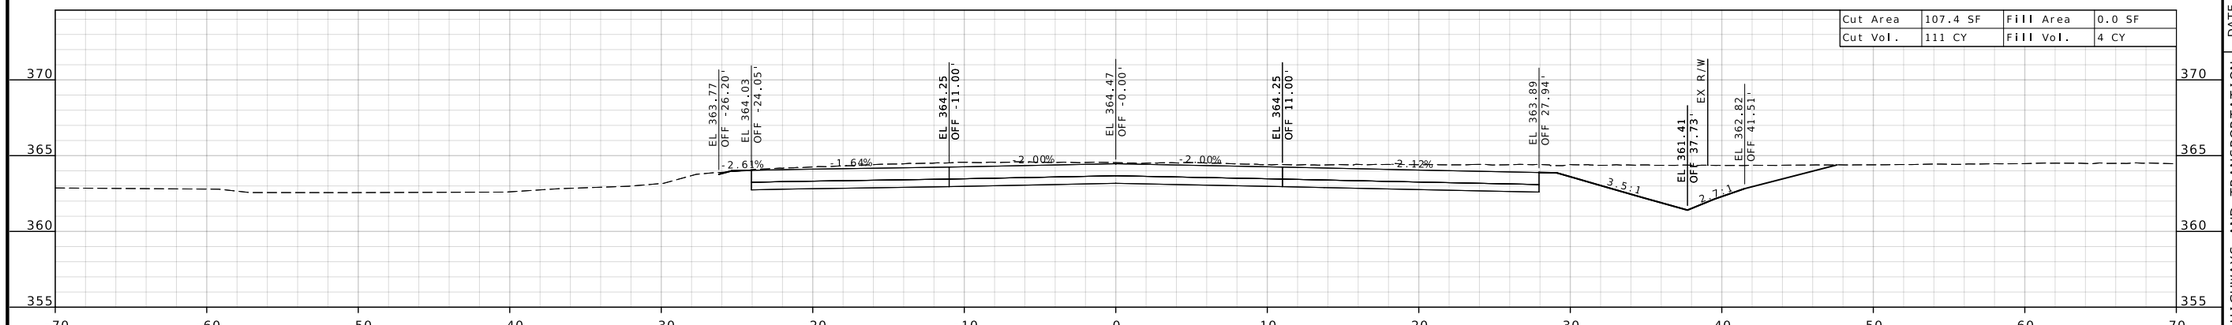

STA 47+75.00

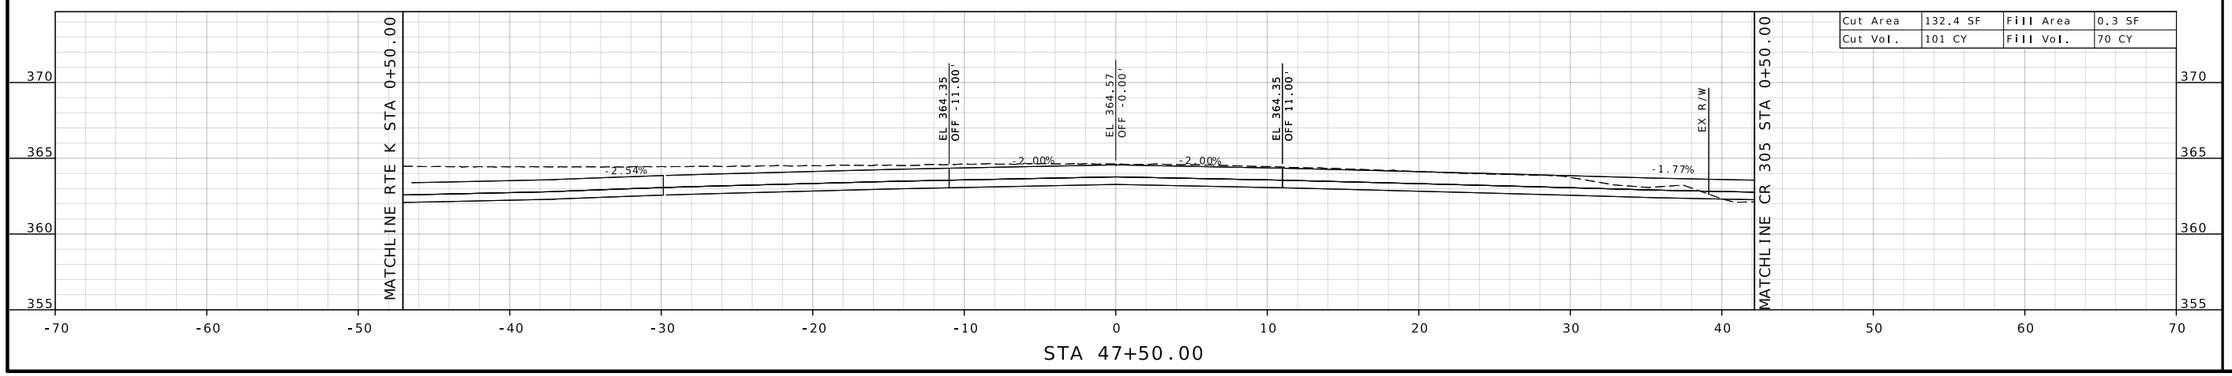

STA 47+50.00

STATE OF MISSOURI
CHRISTOPHER CROCKER
NUMBER PE-2016017611
PROFESSIONAL ENGINEER
10/07/2026 9:00:59 AM
CHRISTOPHER CROCKER - CIVIL
MO-PE-2016017611

DATE PREPARED
10/6/2026

ROUTE	STATE
N	MO
DISTRICT	SHEET NO.
SE	9

COUNTY
SCOTT

JOB NO.
JSE0143

CONTRACT ID.

PROJECT NO.

BRIDGE NO.


DESCRIPTION	DATE

MISSOURI HIGHWAYS AND TRANSPORTATION COMMISSION


105 WEST CAPITOL
JEFFERSON CITY, MO 65102
1-888-ASK-MODOT (1-888-275-6636)

ROUTE N
CROSS SECTIONS
SHEET 9 OF 15

EARTHWORK QUANTITIES
STA 48+42.79 BK

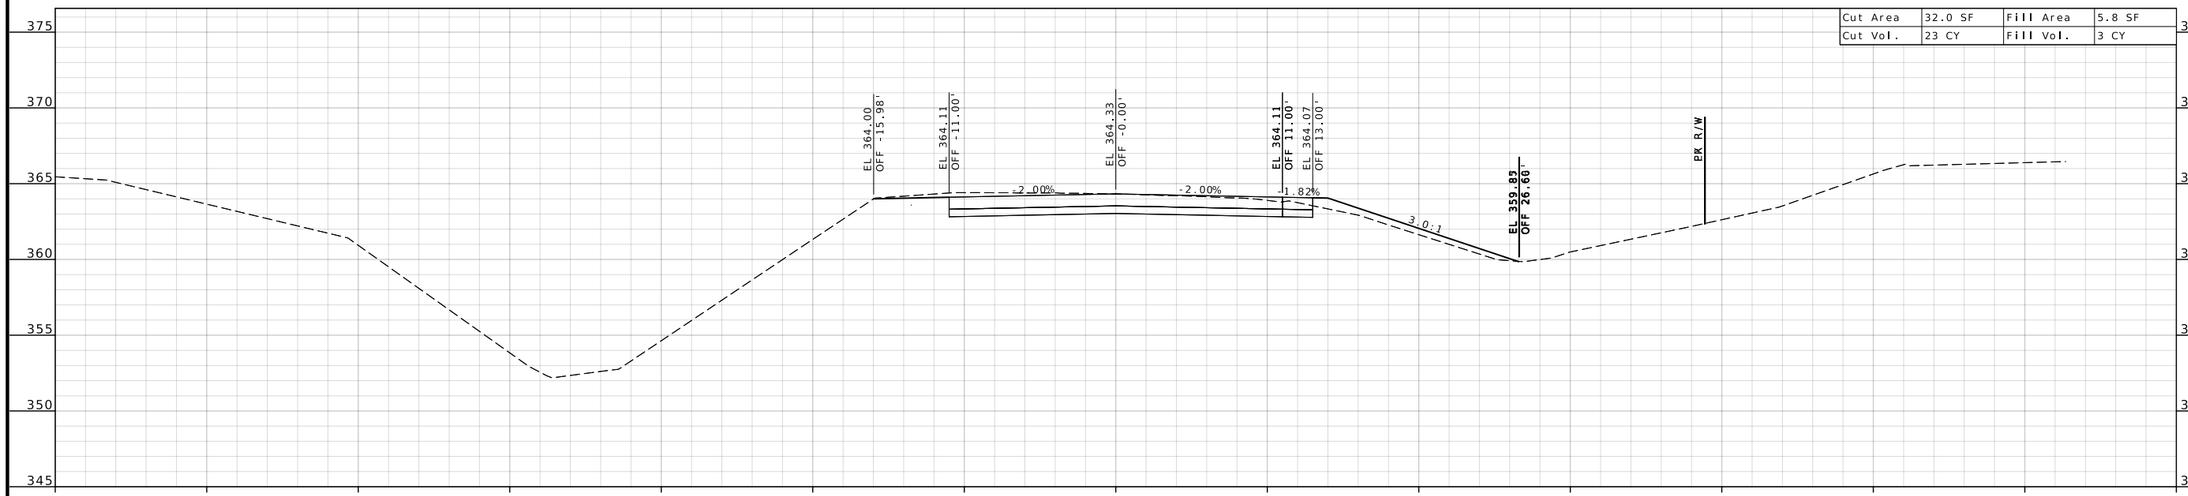

STA 48+42.79

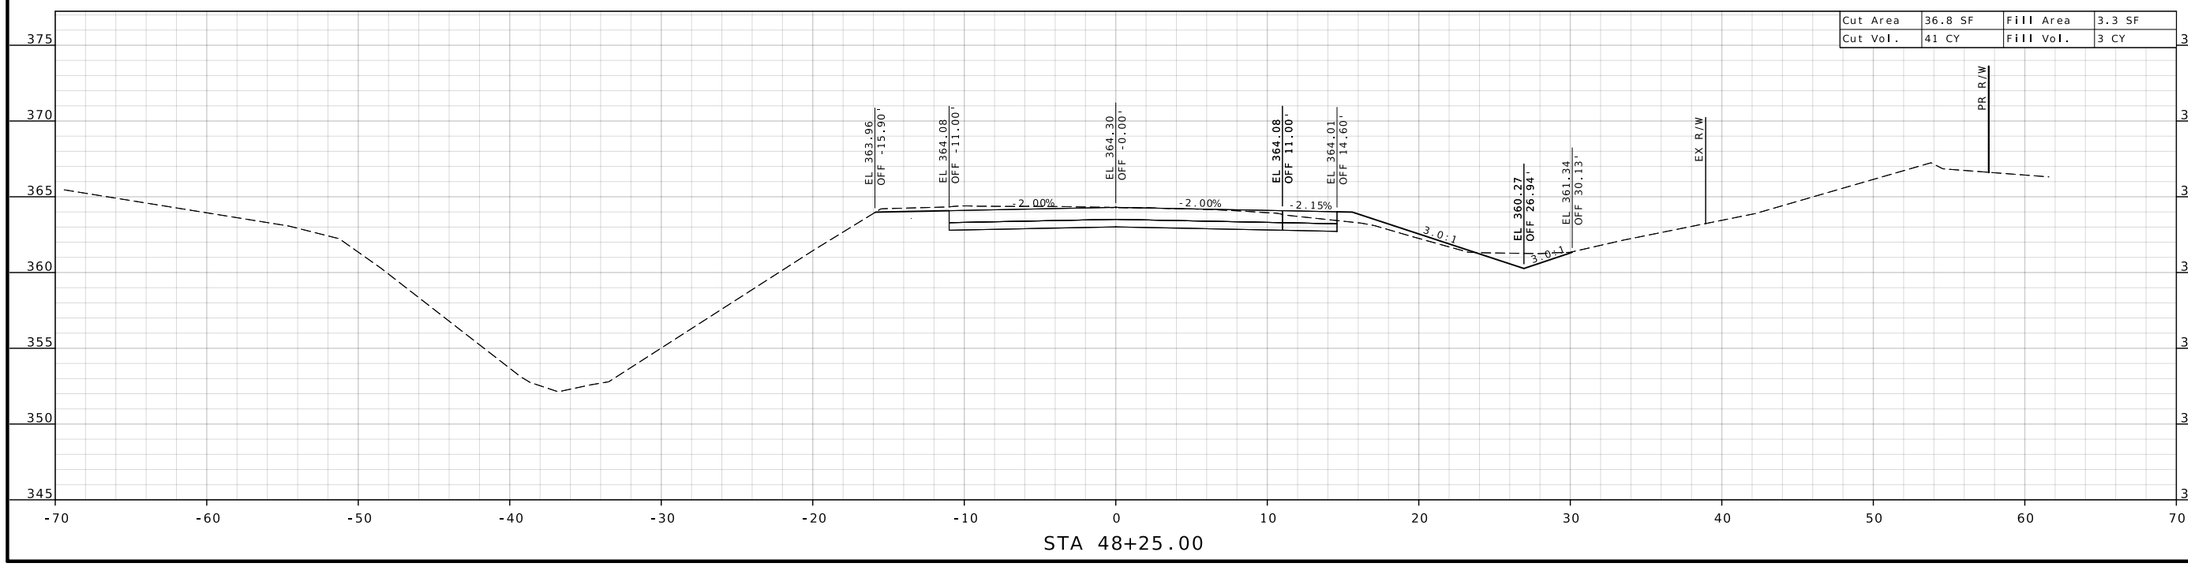

STA 48+25.00

STATE OF MISSOURI
CHRISTOPHER CROCKER
NUMBER PE-2016017611
PROFESSIONAL ENGINEER
10/07/2026 9:00:48 AM
CHRISTOPHER CROCKER - CIVIL
MO-PE-2016017611

DATE PREPARED
10/6/2026

ROUTE	STATE
N	MO
DISTRICT	SHEET NO.
SE	10

COUNTY
SCOTT

JOB NO.
JSE0143

CONTRACT ID.

PROJECT NO.


BRIDGE NO.

DESCRIPTION	DATE

MISSOURI HIGHWAYS AND TRANSPORTATION COMMISSION

105 WEST CAPITOL
JEFFERSON CITY, MO 65102
1-888-ASK-MODOT (1-888-275-6636)

ROUTE N
CROSS SECTIONS
SHEET 10 OF 15

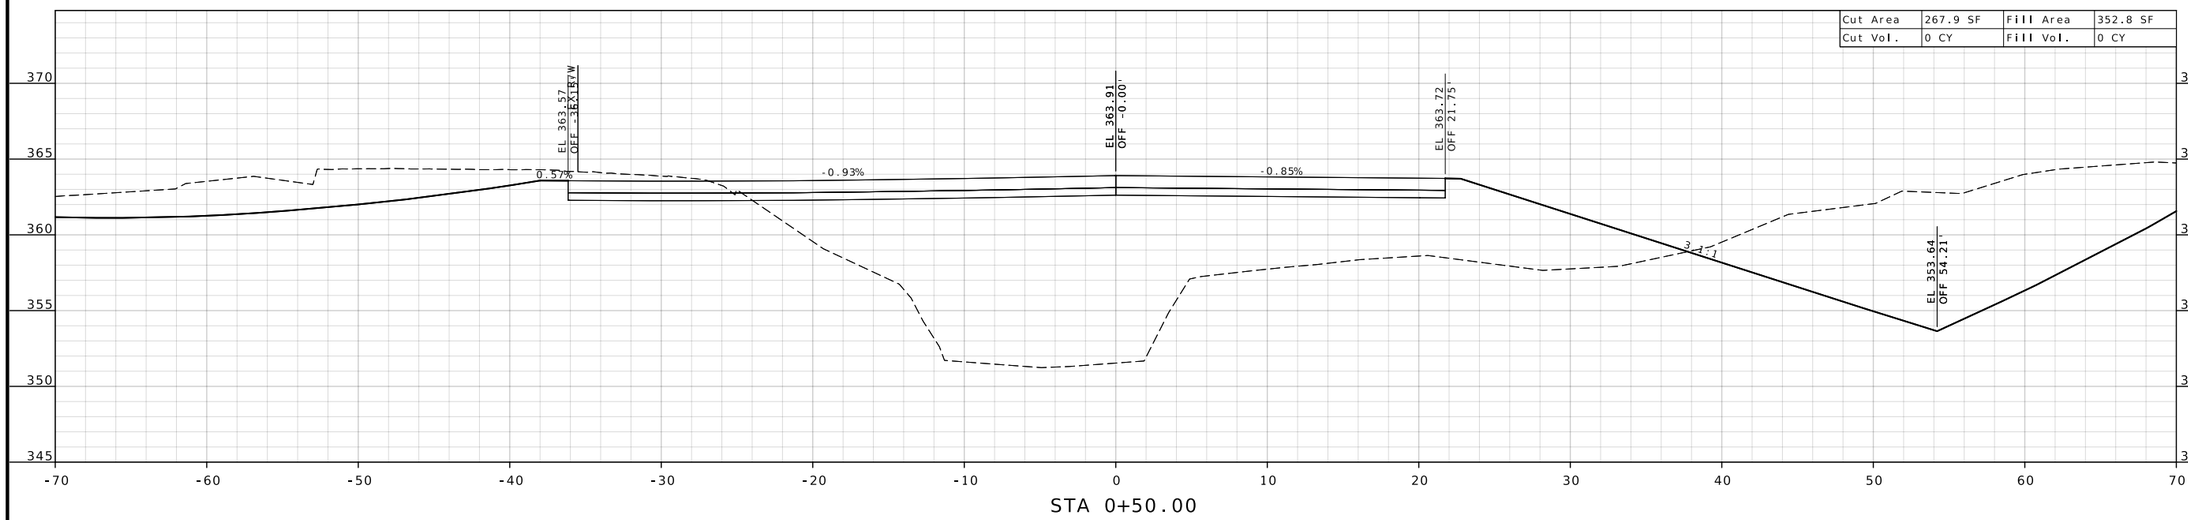

STA 0+50.00

EARTHWORK QUANTITIES
STA 0+50.00 AH

STATE OF MISSOURI
CHRISTOPHER CROCKER
NUMBER PE-2016017611
PROFESSIONAL ENGINEER
10/07/2026 9:00:37 AM
CHRISTOPHER CROCKER - CIVIL
MO-PE-2016017611

DATE PREPARED
10/6/2026

ROUTE	STATE
N	MO
DISTRICT	SHEET NO.
SE	11

COUNTY
SCOTT

JOB NO.
JSE0143

CONTRACT ID.

PROJECT NO.


BRIDGE NO.

DESCRIPTION | DATE


MISSOURI HIGHWAYS AND TRANSPORTATION COMMISSION

105 WEST CAPITOL
JEFFERSON CITY, MO 65102
1-888-ASK-MODOT (1-888-275-6636)

CR 305
CROSS SECTIONS
SHEET 11 OF 15

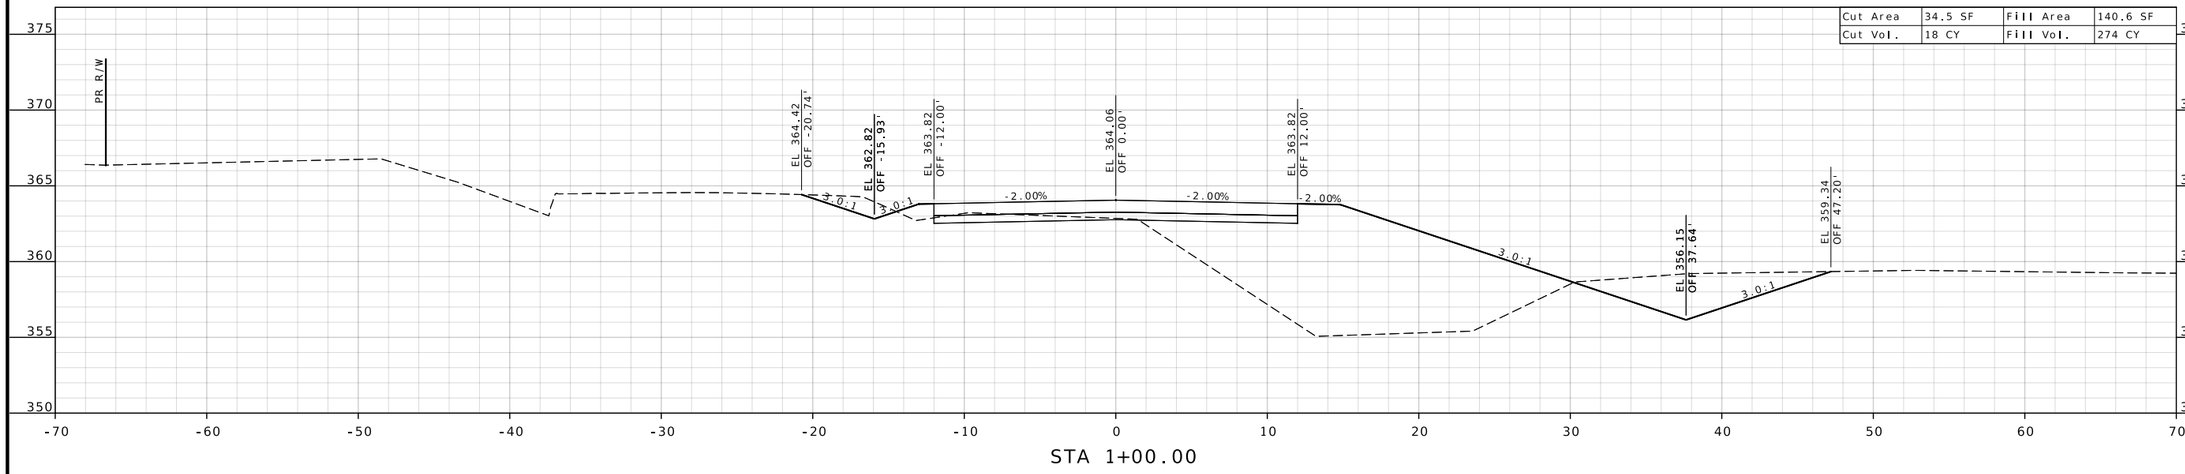

STA 1+00.00

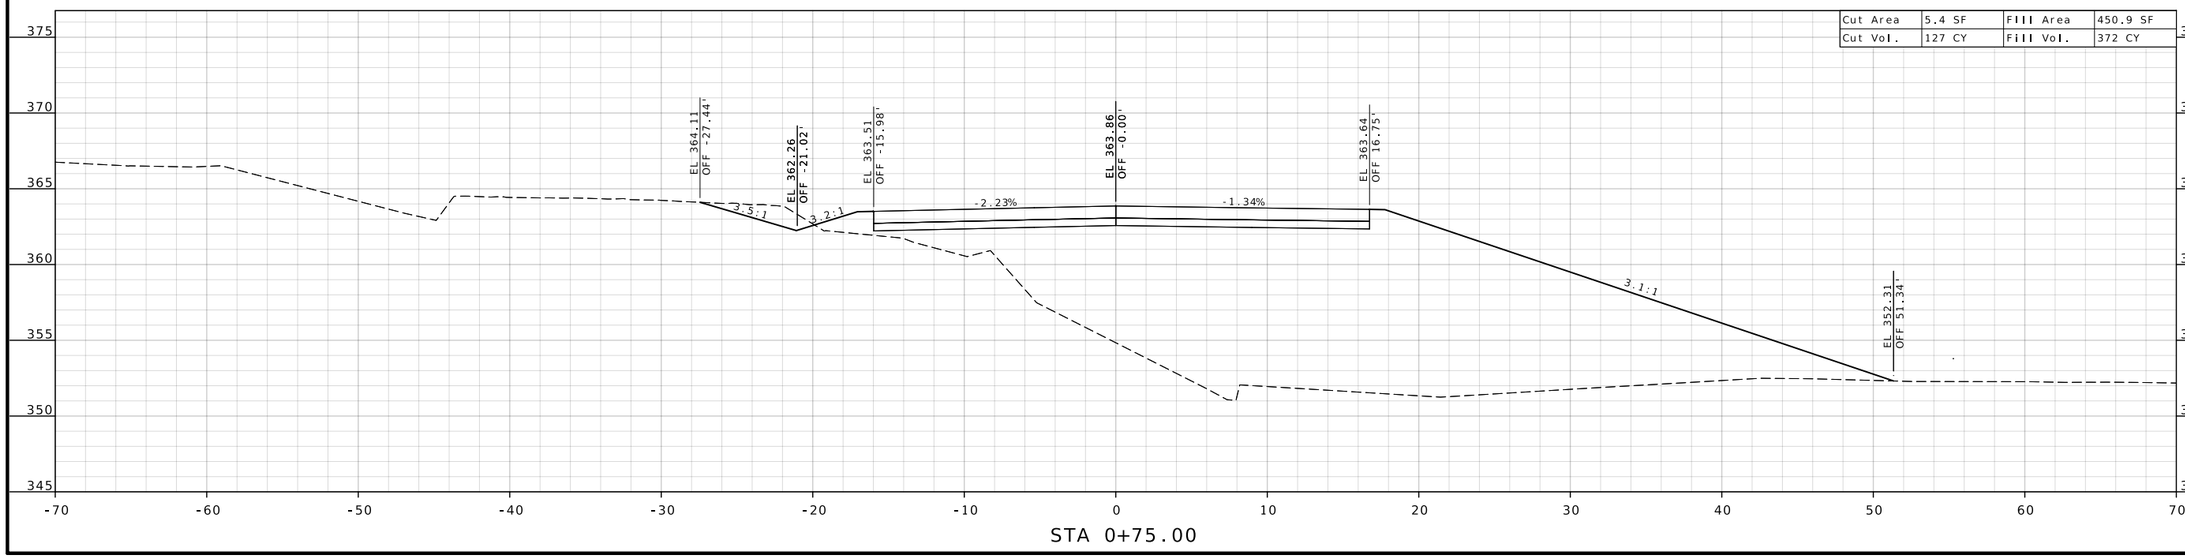

STA 0+75.00

STATE OF MISSOURI
CHRISTOPHER CROCKER
NUMBER PE-2016017611
PROFESSIONAL ENGINEER
10/07/2026 9:00:25 AM
CHRISTOPHER CROCKER - CIVIL
MO-PE-2016017611

DATE PREPARED
10/6/2026

ROUTE	STATE
N	MO
DISTRICT	SHEET NO.
SE	12

COUNTY
SCOTT

JOB NO.
JSE0143

CONTRACT ID.

PROJECT NO.


BRIDGE NO.

DESCRIPTION	DATE


MISSOURI HIGHWAYS AND TRANSPORTATION COMMISSION

105 WEST CAPITOL
JEFFERSON CITY, MO 65102
1-888-ASK-MODOT (1-888-275-6636)


CR 305
CROSS SECTIONS
SHEET 12 OF 15

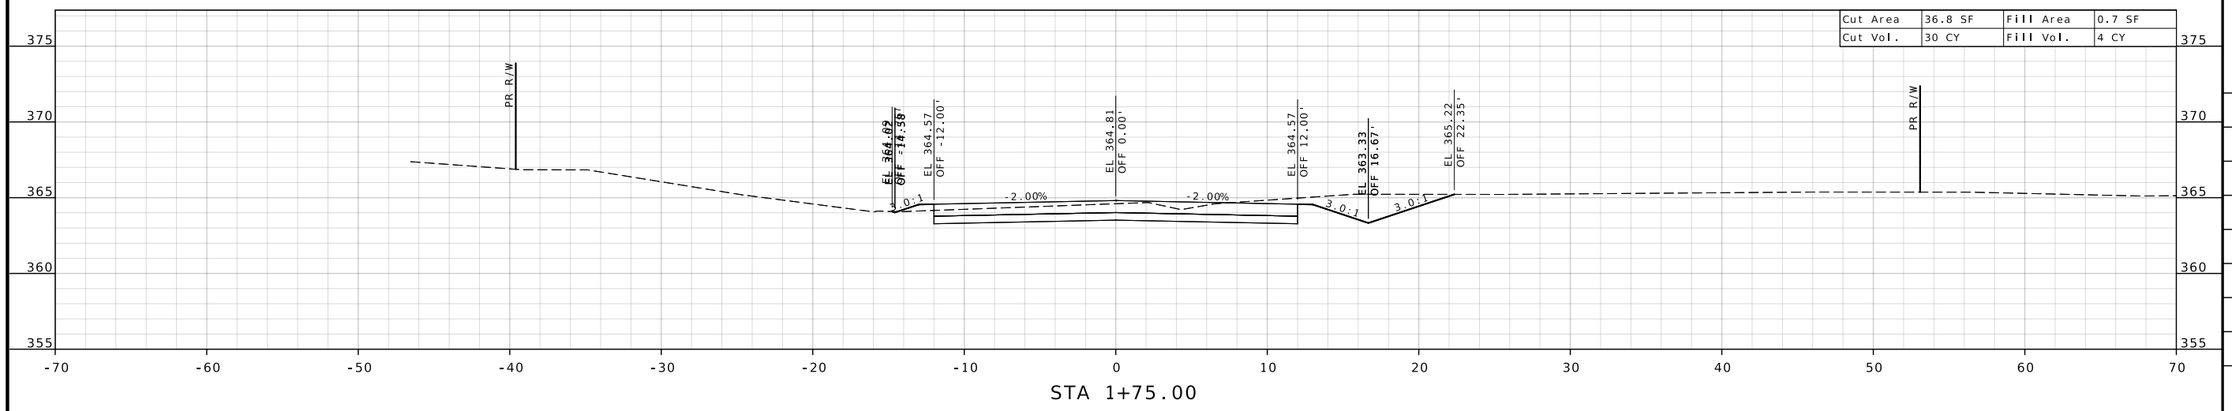

STA 1+75.00

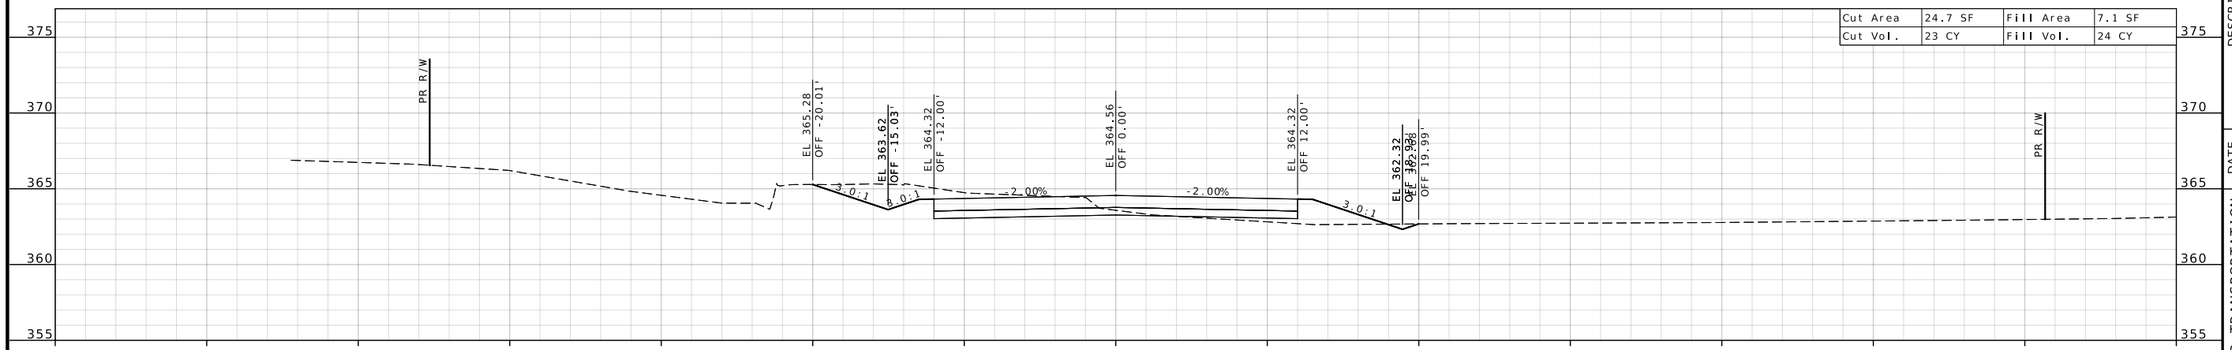

STA 1+50.00

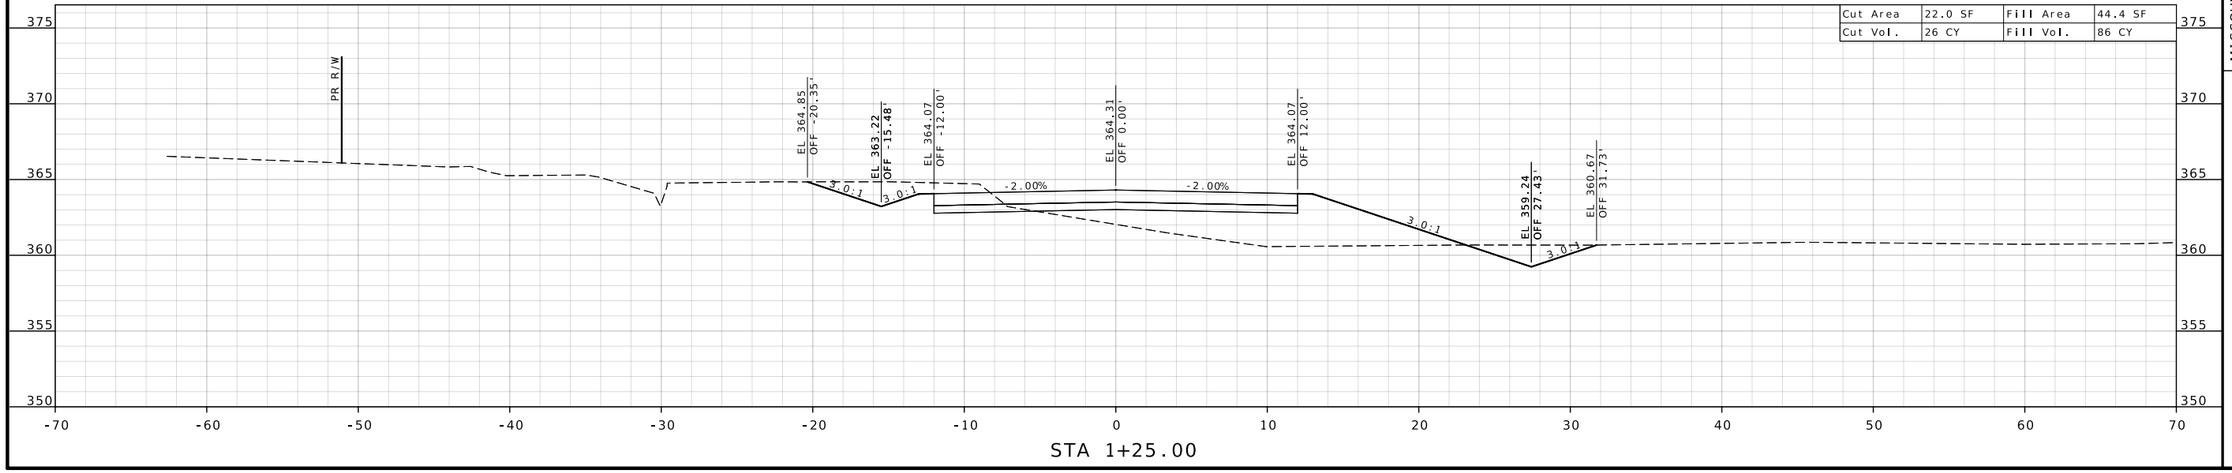

STA 1+25.00

STATE OF MISSOURI
CHRISTOPHER CROCKER
NUMBER PE-2016017611
PROFESSIONAL ENGINEER
10/07/2026 9:00:13 AM
CHRISTOPHER CROCKER - CIVIL
MO-PE-2016017611

DATE PREPARED
10/6/2026

ROUTE	STATE
N	MO
DISTRICT	SHEET NO.
SE	13

COUNTY
SCOTT

JOB NO.
JSE0143

CONTRACT ID.


PROJECT NO.

BRIDGE NO.


DATE	DESCRIPTION

MISSOURI HIGHWAYS AND TRANSPORTATION COMMISSION
105 WEST CAPITOL
JEFFERSON CITY, MO 65102
1-888-ASK-MODOT (1-888-275-6636)


CR 305
CROSS SECTIONS
SHEET 13 OF 15

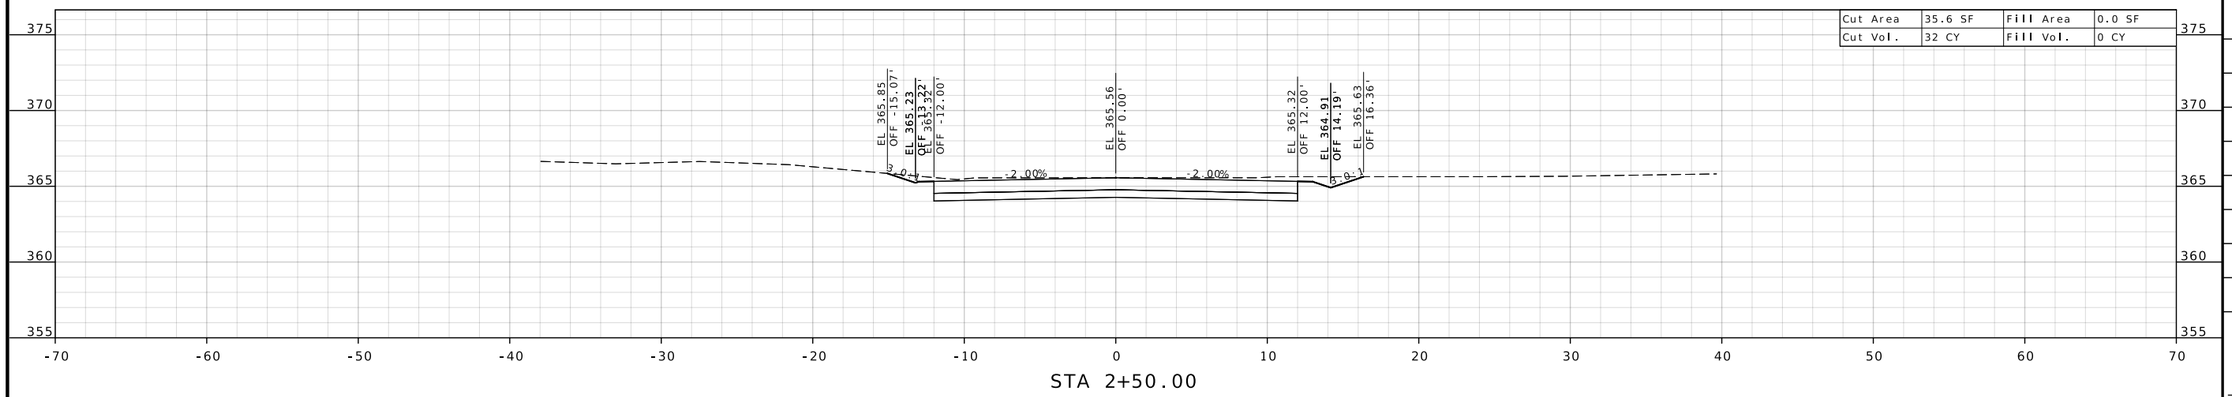

STA 2+50.00

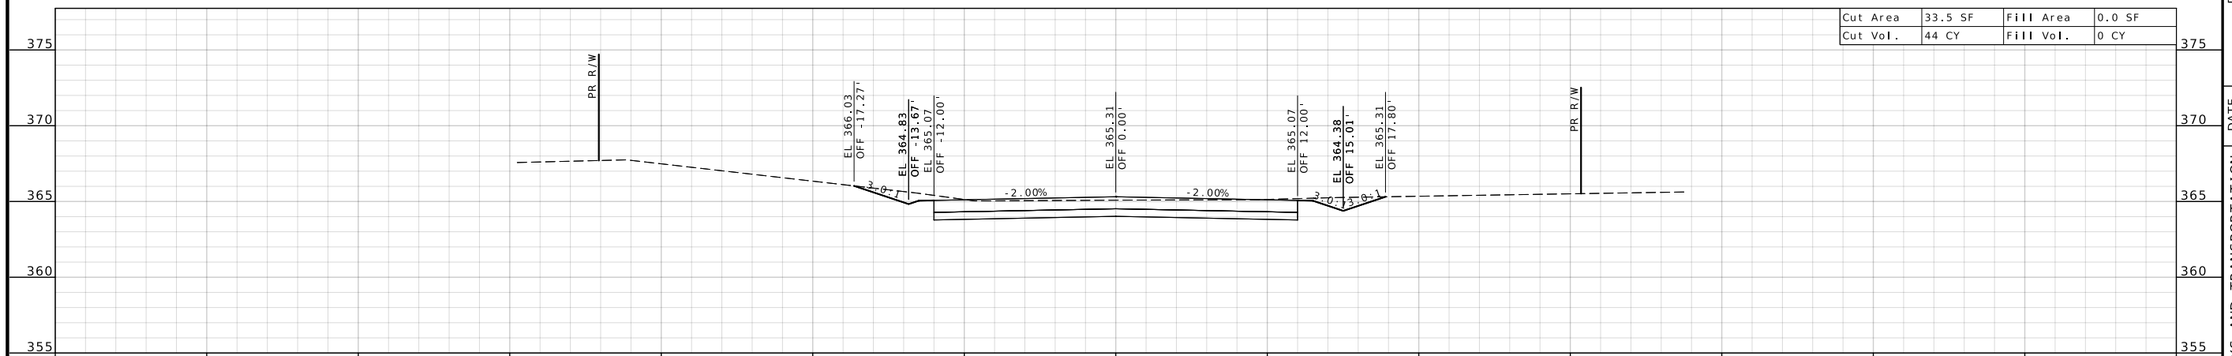

STA 2+25.00

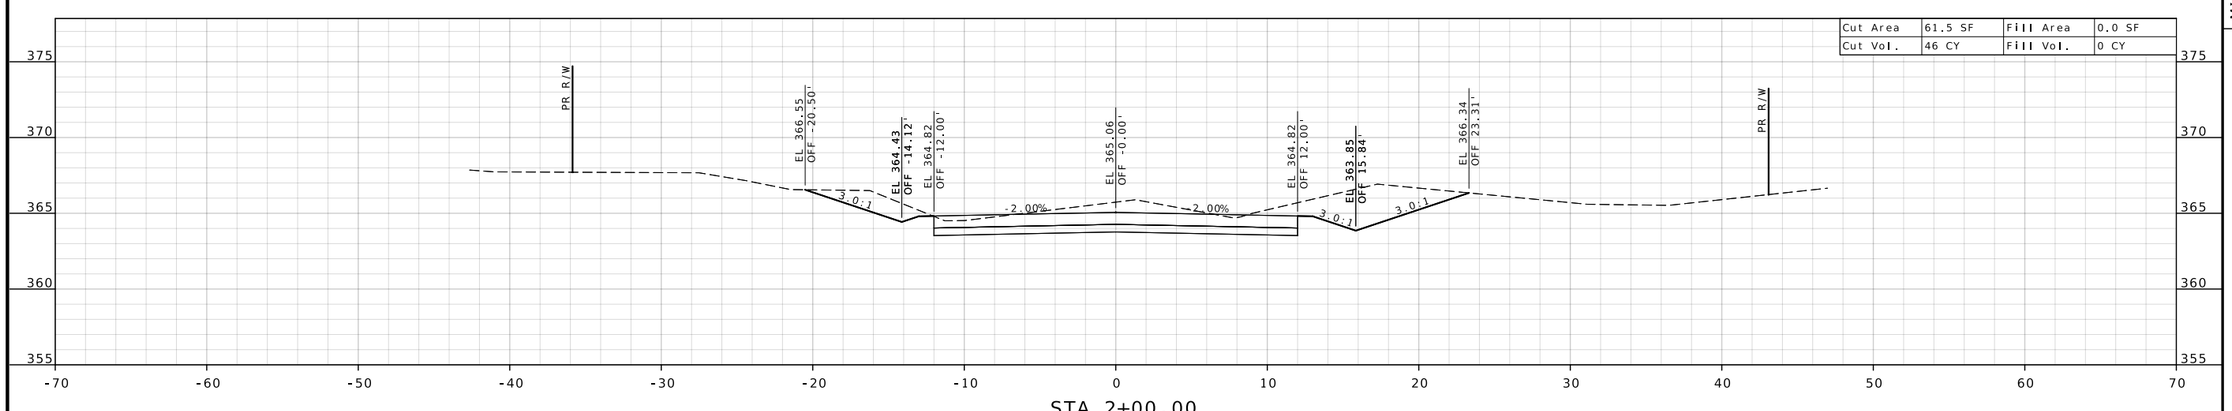

STA 2+00.00

STATE OF MISSOURI
CHRISTOPHER CROCKER
NUMBER PE-2016017611
PROFESSIONAL ENGINEER
10/07/2026 8:59:56 AM
CHRISTOPHER CROCKER - CIVIL
MO-PE-2016017611

DATE PREPARED
10/6/2026

ROUTE	STATE
N	MO
DISTRICT	SHEET NO.
SE	14

COUNTY
SCOTT

JOB NO.
JSE0143

CONTRACT ID.

PROJECT NO.


BRIDGE NO.

DESCRIPTION	DATE

MISSOURI HIGHWAYS AND TRANSPORTATION COMMISSION
105 WEST CAPITOL
JEFFERSON CITY, MO 65102
1-888-ASK-MODOT (1-888-275-6636)

CR 305
CROSS SECTIONS
SHEET 14 OF 15

EARTHWORK QUANTITIES
STA 2+54.39 BK

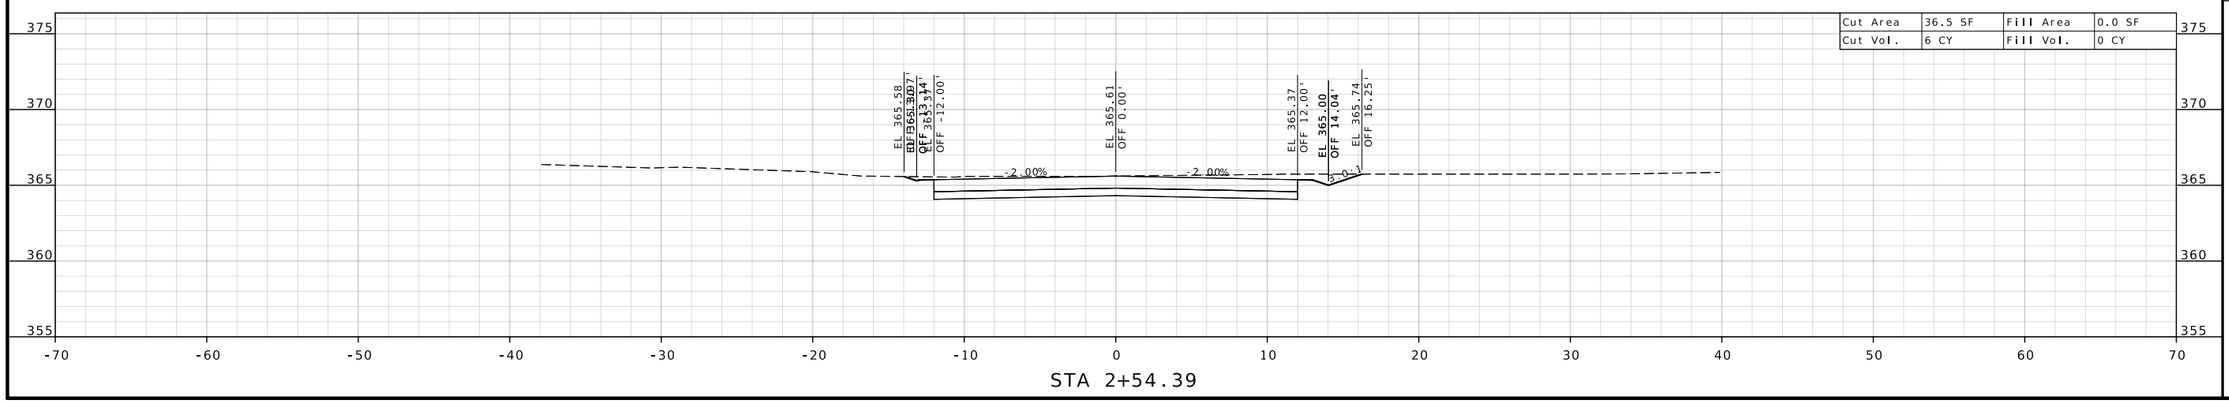

STATE OF MISSOURI
CHRISTOPHER CROCKER
NUMBER PE-2016017611
PROFESSIONAL ENGINEER
10/07/2026 8:59:40 AM
CHRISTOPHER CROCKER - CIVIL
MO-PE-2016017611

DATE PREPARED
10/6/2026

ROUTE	STATE
N	MO
DISTRICT	SHEET NO.
SE	15

COUNTY
SCOTT

JOB NO.
JSE0143

CONTRACT ID.

PROJECT NO.

BRIDGE NO.

DATE	DESCRIPTION

MISSOURI HIGHWAYS AND TRANSPORTATION COMMISSION
105 WEST CAPITOL
JEFFERSON CITY, MO 65102
1-888-ASK-MODOT (1-888-275-6636)

CR 305
CROSS SECTIONS
SHEET 15 OF 15