

STA 561+50.00

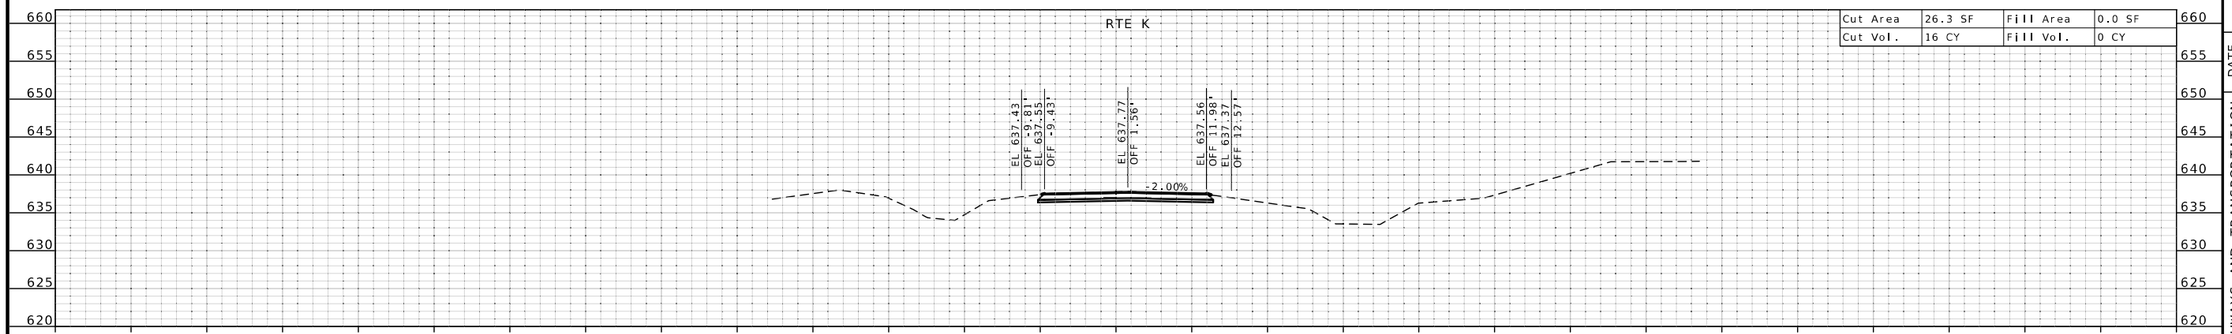

STA 561+00.00

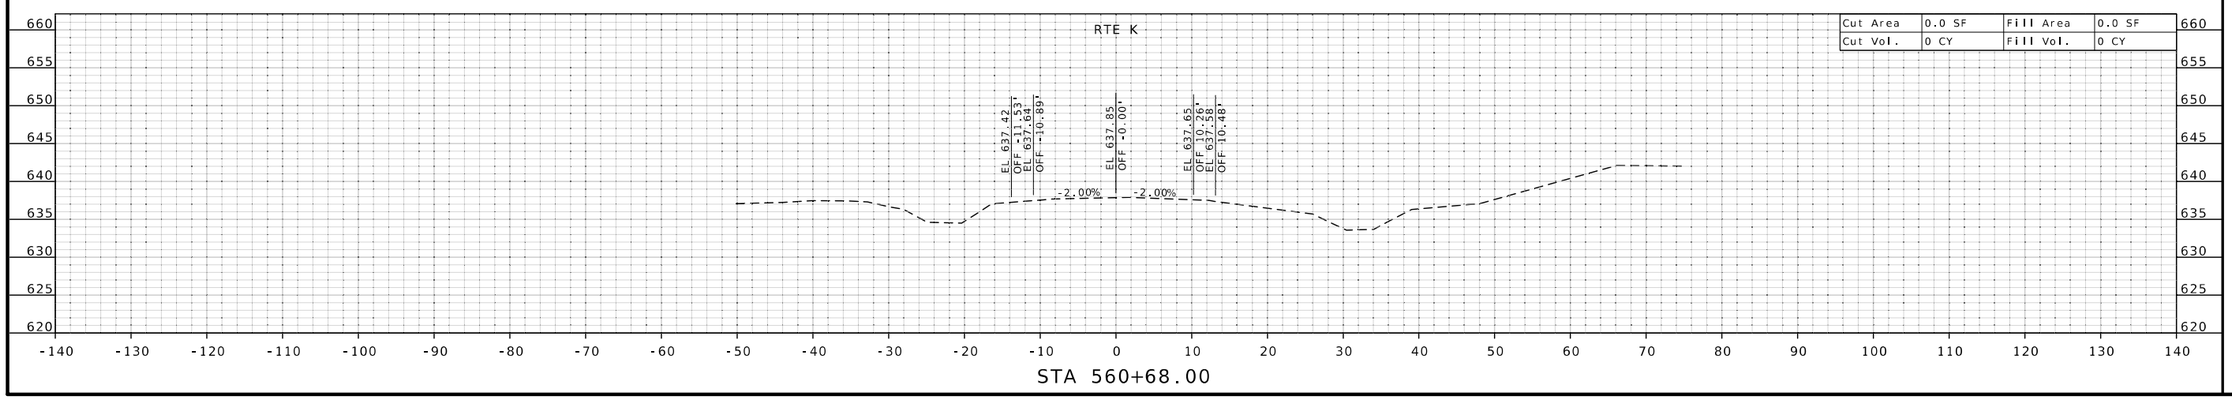

STA 560+68.00

STATE OF MISSOURI
ZACHARY S. WALKER
NUMBER PE-2010000877
PROFESSIONAL ENGINEER

09/28/2026 12:57:21 PM
ZACHARY S. WALKER - CIVIL
MO-PE-2010000877

DATE PREPARED
9/16/2026

ROUTE	STATE
K	MO
DISTRICT	SHEET NO.
NE	1

COUNTY
KNOX

JOB NO.
JNE0156

CONTRACT ID.

PROJECT NO.

BRIDGE NO.

DESCRIPTION	DATE

MISSOURI HIGHWAYS AND TRANSPORTATION COMMISSION

105 WEST CAPITOL
JEFFERSON CITY, MO 65102
1-888-ASK-MODOT (1-888-275-6636)

CROSS SECTION RTE K
SHEET 1 OF 10

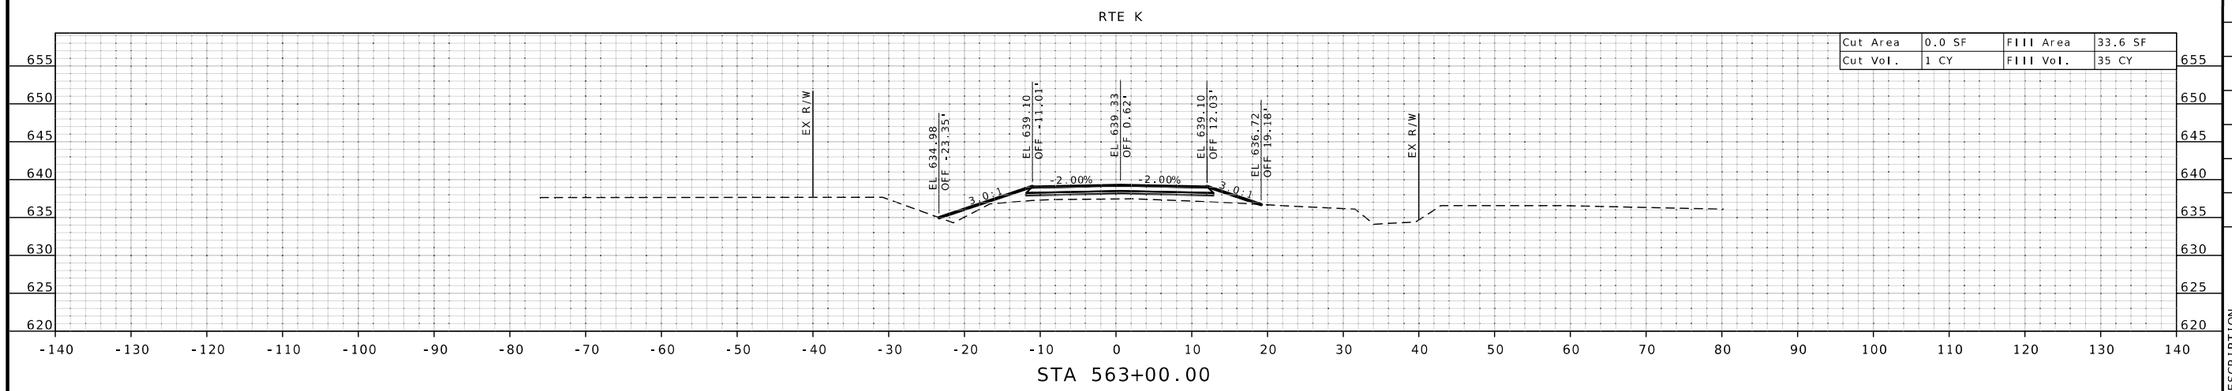

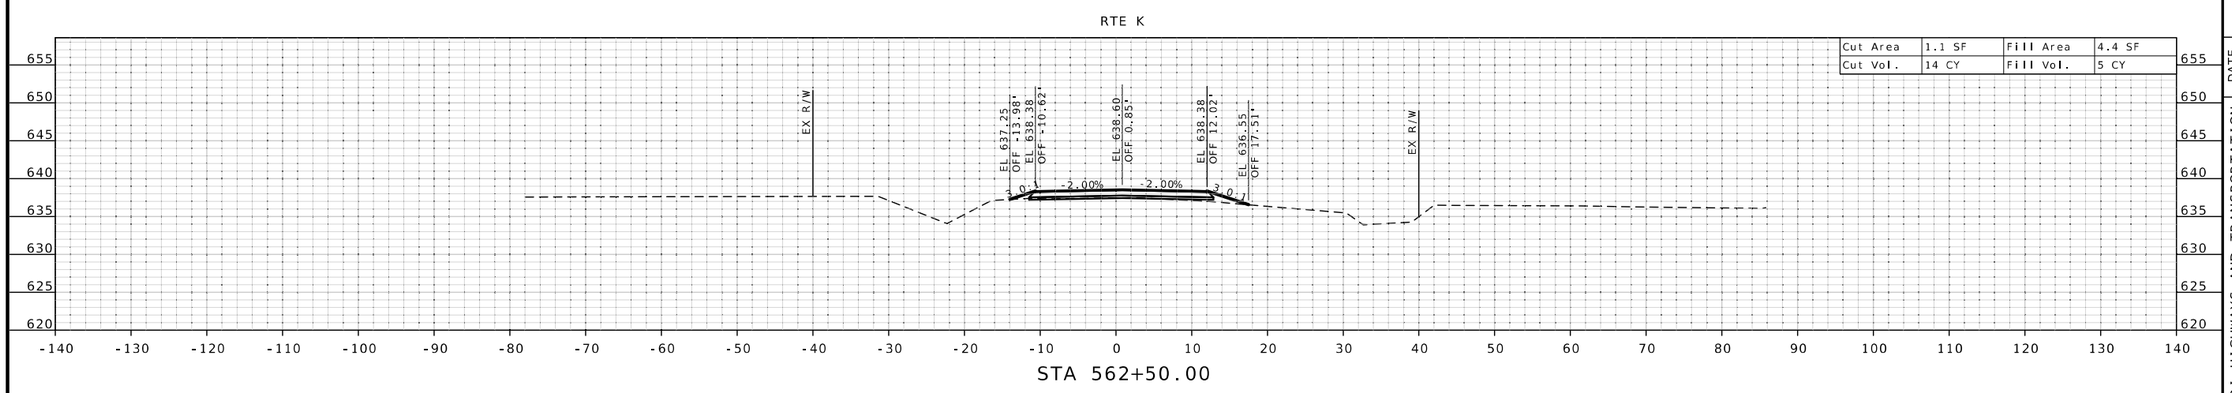

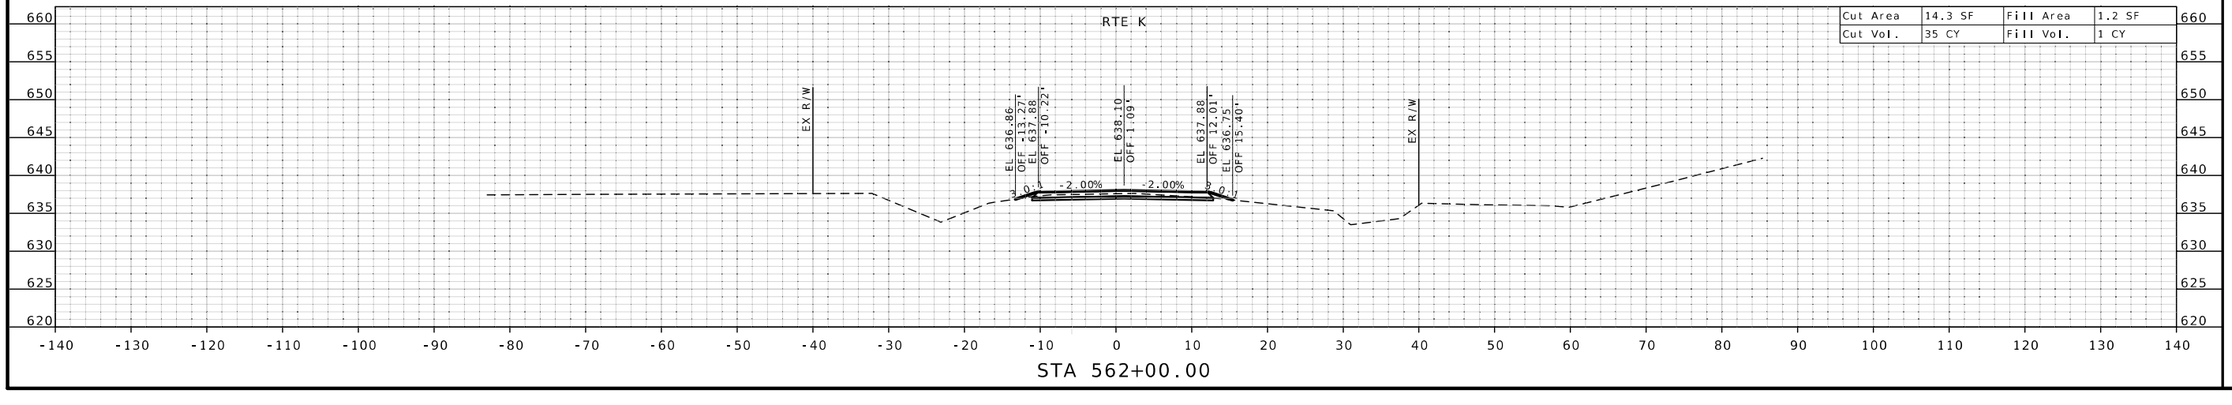

STATE OF MISSOURI
ZACHARY S. WALKER
NUMBER PE-2010000877
PROFESSIONAL ENGINEER

09/28/2026 12:58:28 PM
ZACHARY S. WALKER - CIVIL
MO-PE-2010000877

DATE PREPARED
9/16/2026

ROUTE	STATE
K	MO
DISTRICT	SHEET NO.
NE	2

COUNTY
KNOX

JOB NO.
JNE0156

CONTRACT ID.

PROJECT NO.

BRIDGE NO.

DESCRIPTION

DATE

MISSOURI HIGHWAYS AND TRANSPORTATION COMMISSION

105 WEST CAPITOL
JEFFERSON CITY, MO 65102
1-888-ASK-MODOT (1-888-275-6636)

CROSS SECTION RTE K
SHEET 2 OF 10

RTE K

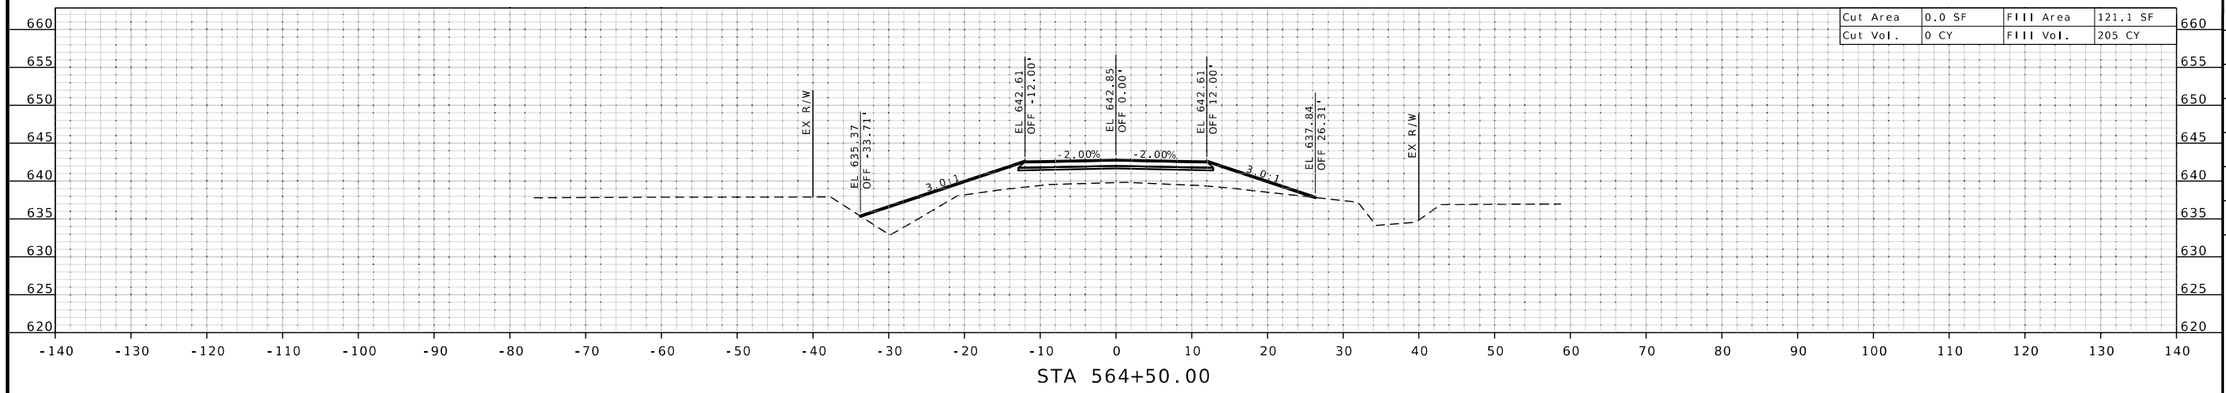

STA 564+50.00

RTE K

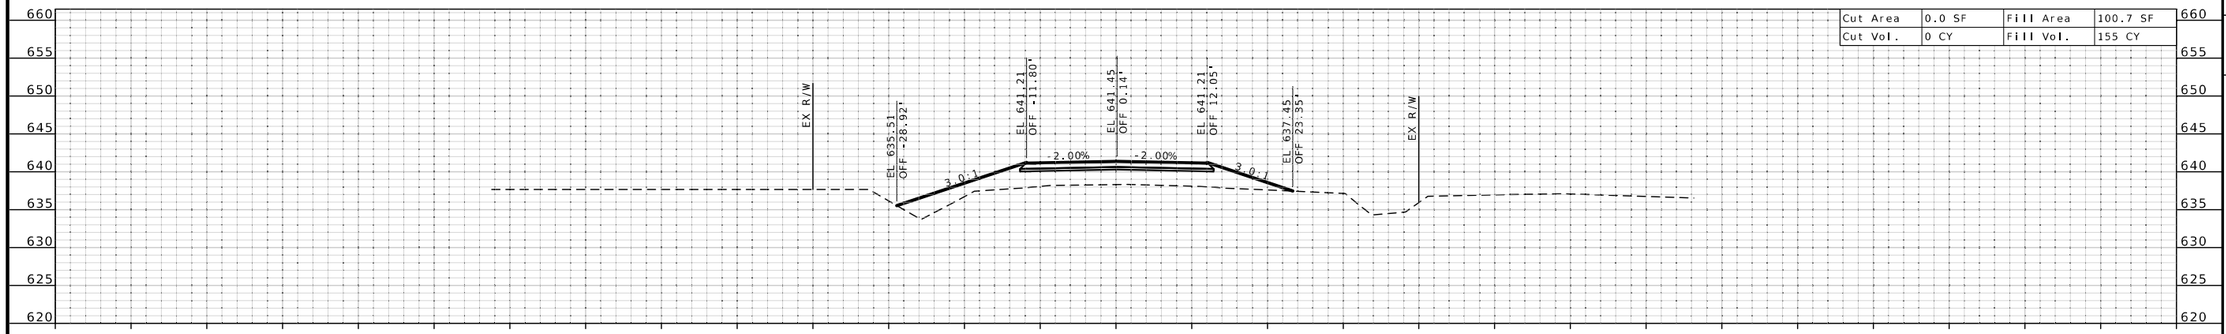

STA 564+00.00

RTE K

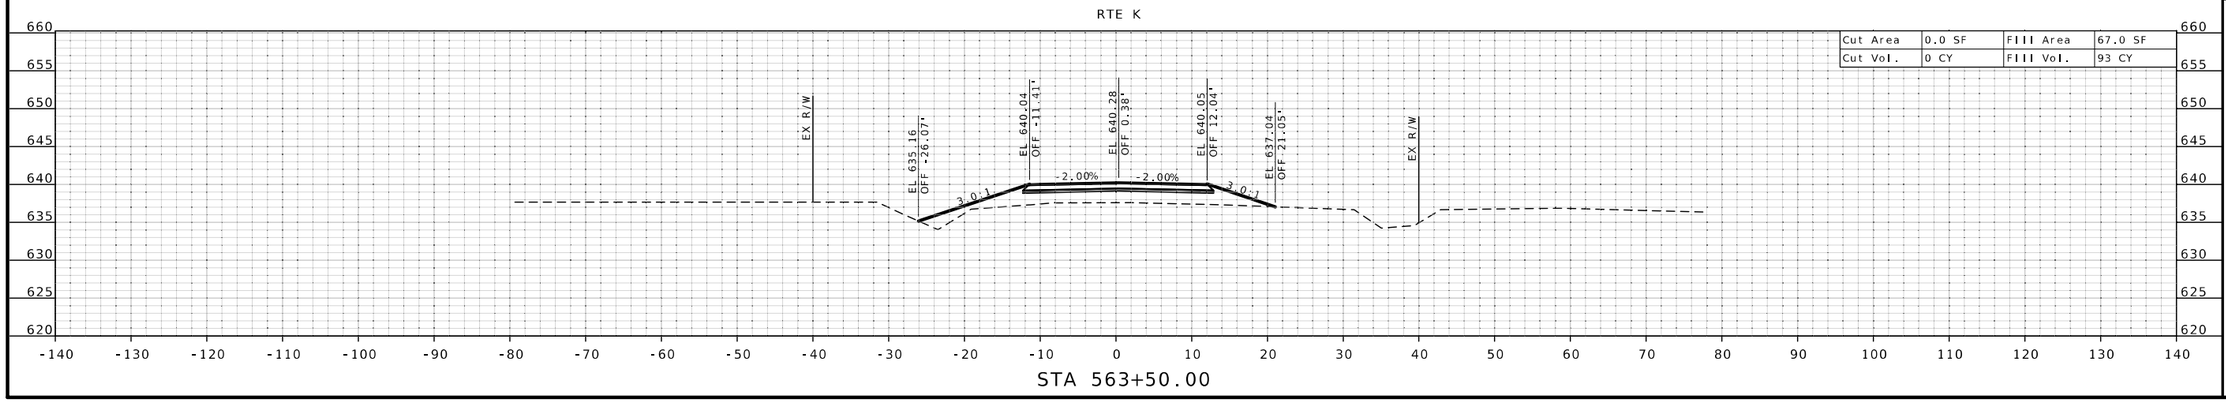

STA 563+50.00

STATE OF MISSOURI
ZACHARY S. WALKER
NUMBER PE-2010000877
PROFESSIONAL ENGINEER

09/28/2026 1:00:28 PM
ZACHARY S. WALKER - CIVIL
MO-PE-2010000877

DATE PREPARED
9/16/2026

ROUTE	STATE
K	MO
DISTRICT	SHEET NO.
NE	3

COUNTY
KNOX

JOB NO.
JNE0156

CONTRACT ID.

PROJECT NO.

BRIDGE NO.

DESCRIPTION	DATE

MISSOURI HIGHWAYS AND TRANSPORTATION COMMISSION

105 WEST CAPITOL
JEFFERSON CITY, MO 65102
1-888-ASK-MODOT (1-888-275-6636)

CROSS SECTION RTE K
SHEET 3 OF 10

RTE K

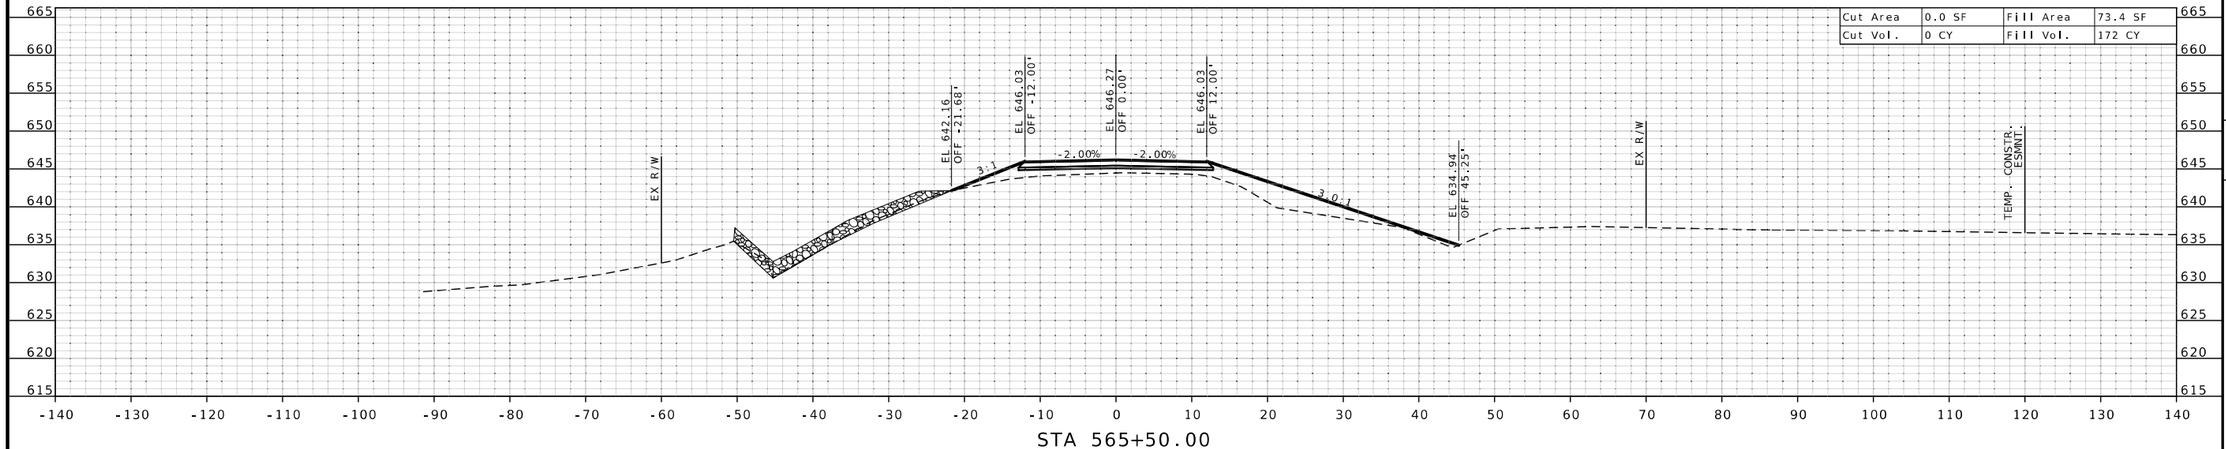

STA 565+50.00

RTE K

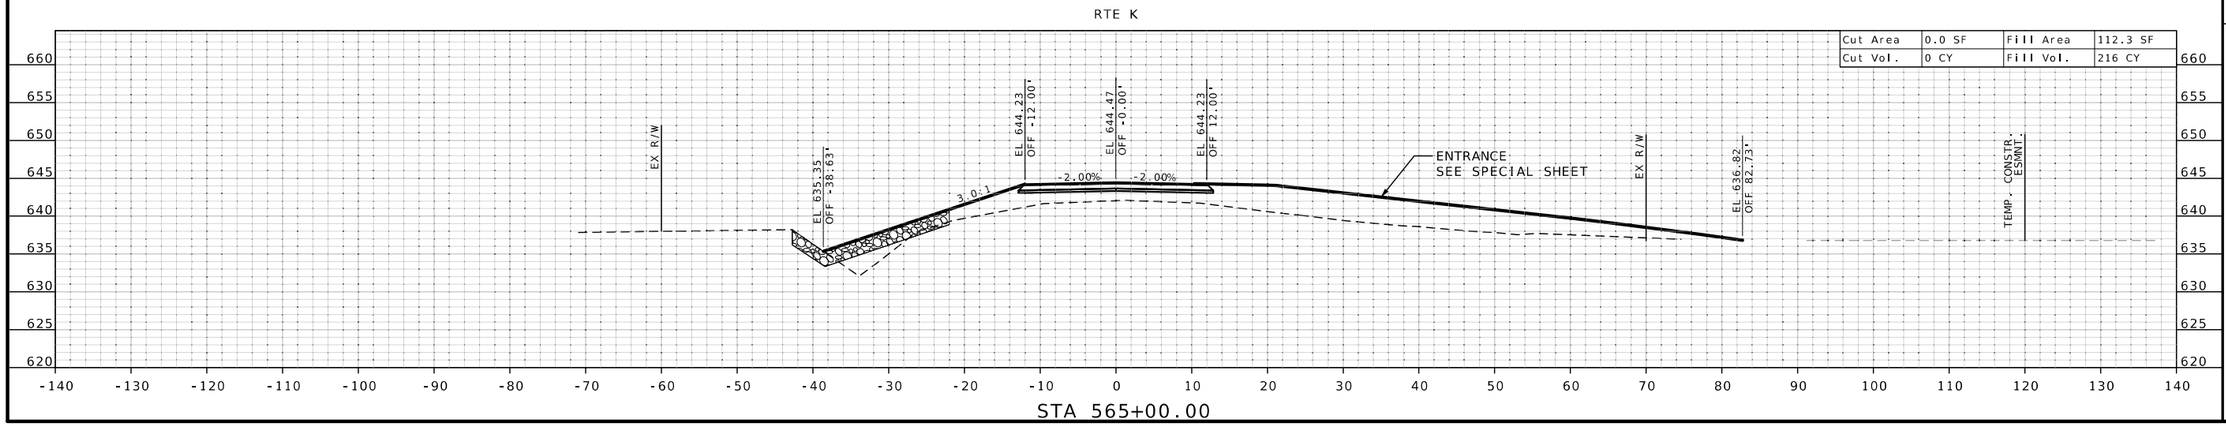

STA 565+00.00

STATE OF MISSOURI
ZACHARY S. WALKER
NUMBER PE-2010000877
PROFESSIONAL ENGINEER

09/28/2026 1:01:54 PM
ZACHARY S. WALKER - CIVIL
MO-PE-2010000877

DATE PREPARED
9/16/2026

ROUTE	STATE
K	MO
DISTRICT	SHEET NO.
NE	4

COUNTY
KNOX

JOB NO.
JNE0156

CONTRACT ID.

PROJECT NO.

BRIDGE NO.

DESCRIPTION	DATE

MISSOURI HIGHWAYS AND TRANSPORTATION COMMISSION

105 WEST CAPITOL
JEFFERSON CITY, MO 65102
1-888-ASK-MODOT (1-888-275-6636)

CROSS SECTION RTE K
SHEET 4 OF 10

WEST SPILL FILL ADD YARDAGE CUT 1350 CY FILL 0 CY

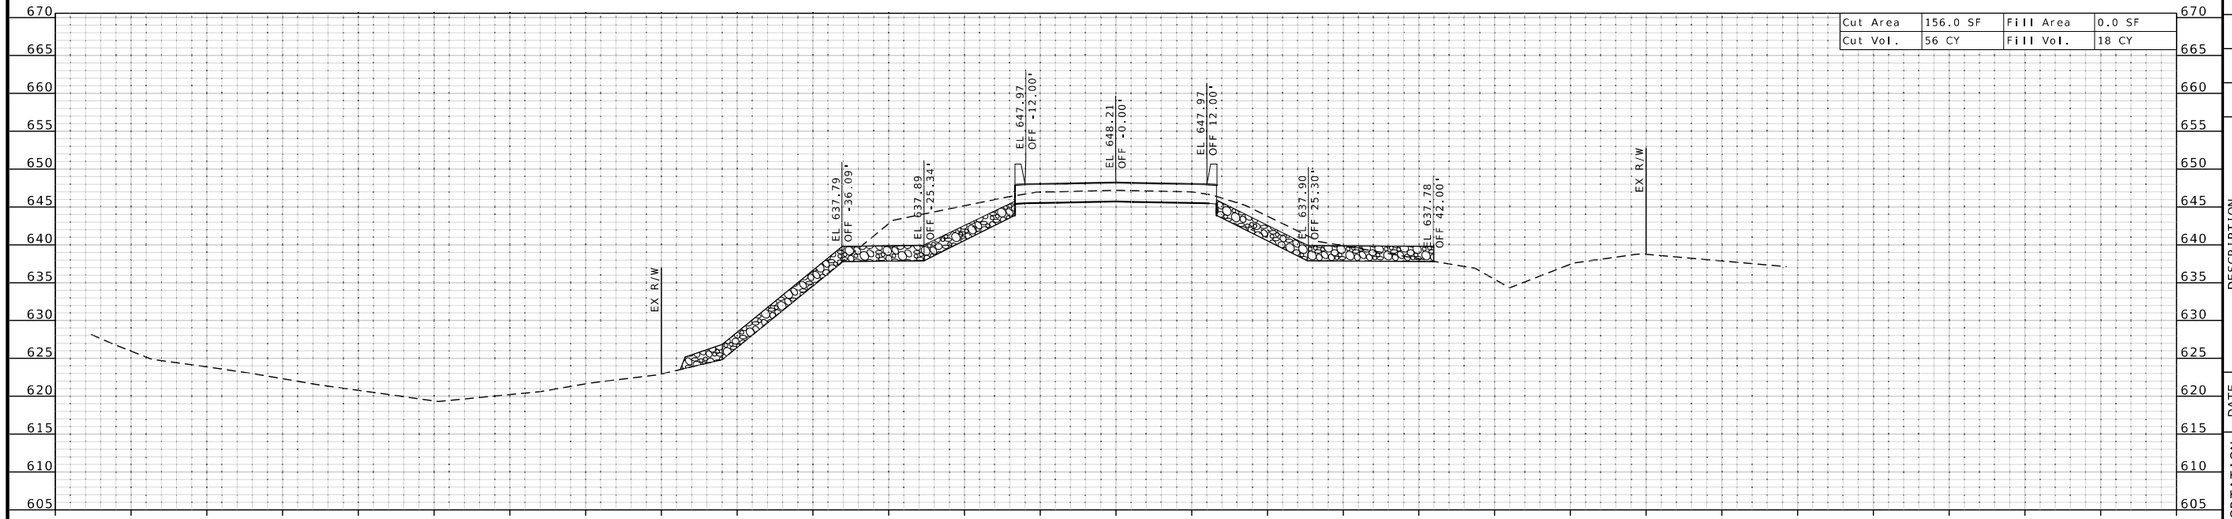

STA 566+19.25

RTE K

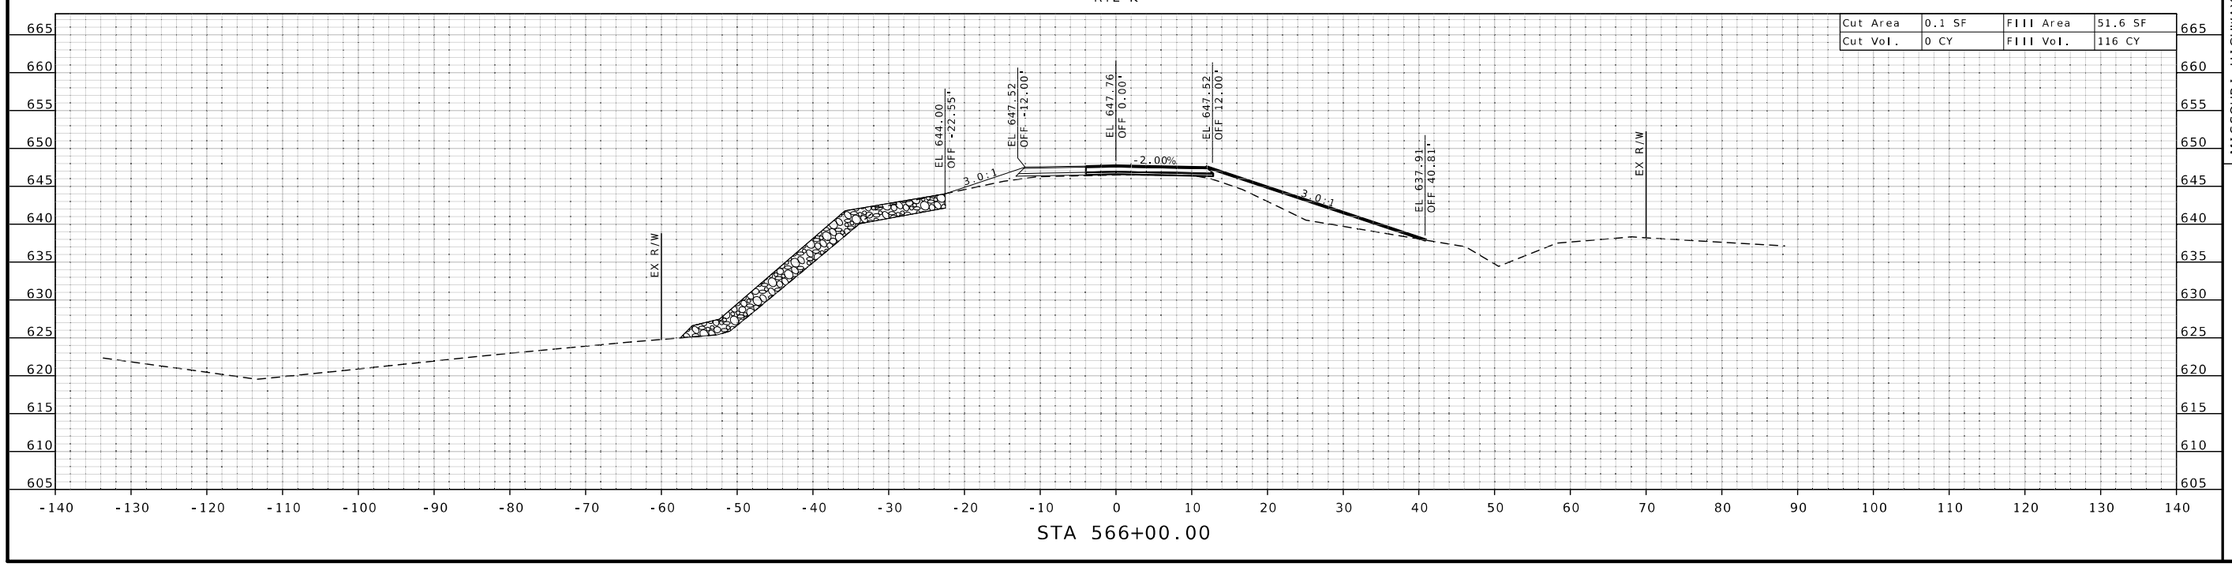

STA 566+00.00

STATE OF MISSOURI
ZACHARY S. WALKER
NUMBER PE-2010000877
PROFESSIONAL ENGINEER

09/28/2026 1:03:06 PM
ZACHARY S. WALKER - CIVIL
MO-PE-2010000877

DATE PREPARED
9/16/2026

ROUTE	STATE
K	MO
DISTRICT	SHEET NO.
NE	5

COUNTY
KNOX

JOB NO.
JNE0156

CONTRACT ID.

PROJECT NO.

BRIDGE NO.

DESCRIPTION	DATE

MISSOURI HIGHWAYS AND TRANSPORTATION COMMISSION

105 WEST CAPITOL
JEFFERSON CITY, MO 65102
1-888-ASK-MODOT (1-888-275-6636)

CROSS SECTION RTE K
SHEET 5 OF 10

RTE K

Cut Area	48.2 SF	Fill Area	12.5 SF
Cut Vol.	72 CY	Fill Vol.	7 CY

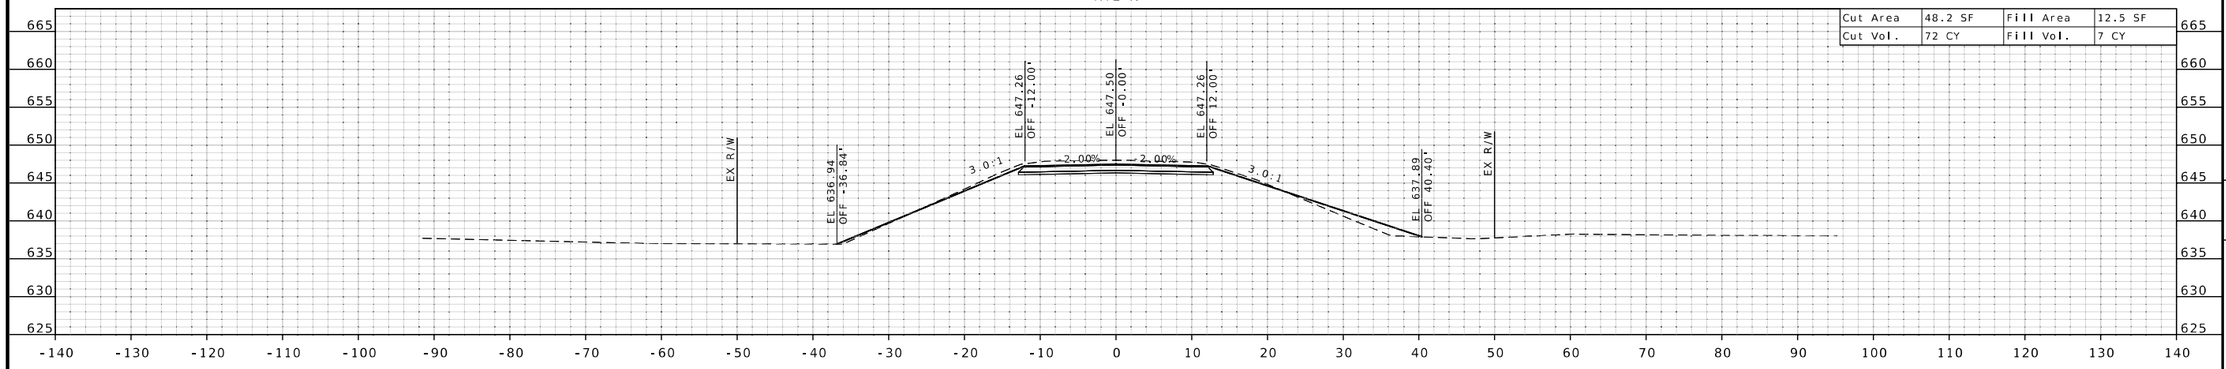

STA 569+00.00

Cut Area	92.6 SF	Fill Area	1.6 SF
Cut Vol.	0 CY	Fill Vol.	0 CY

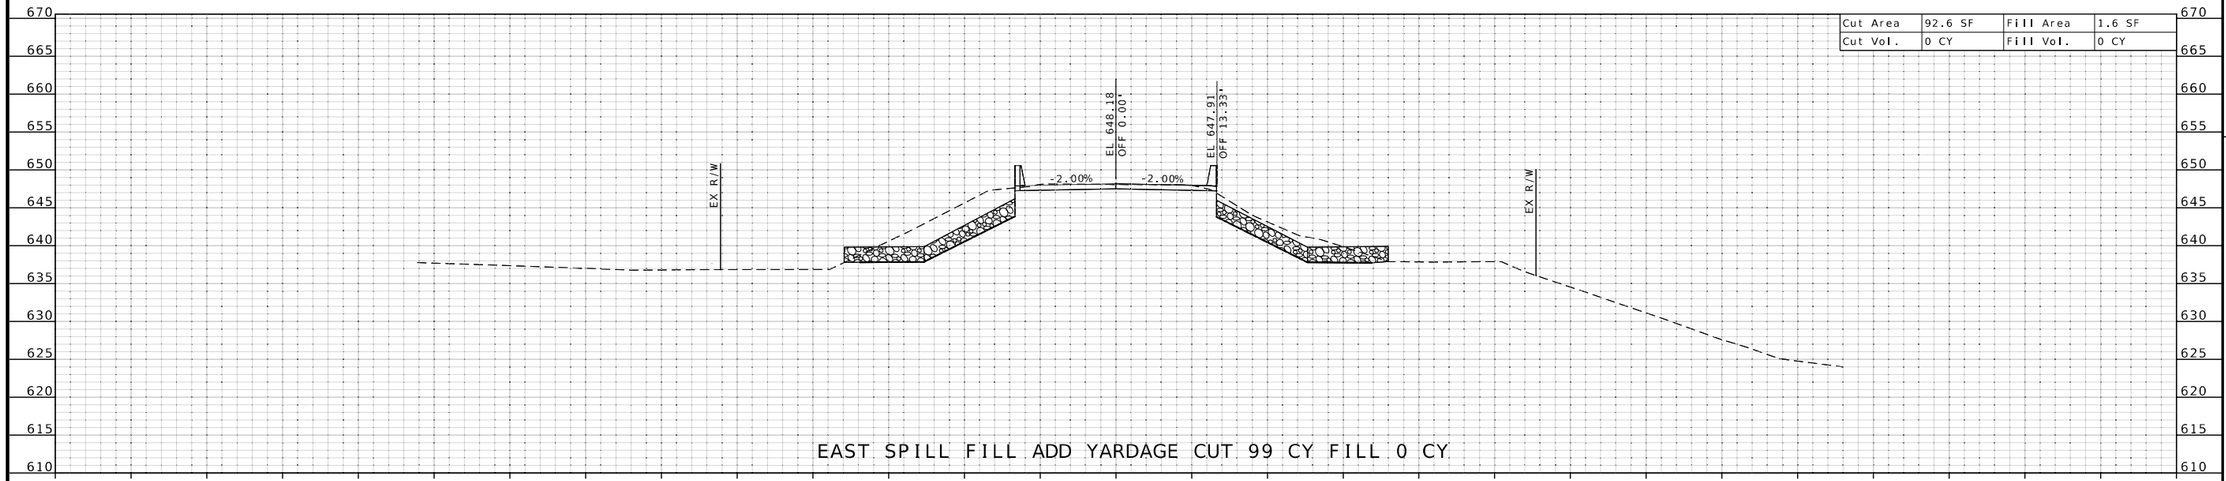

EAST SPILL FILL ADD YARDAGE CUT 99 CY FILL 0 CY

STA 568+72.75

STATE OF MISSOURI
ZACHARY S. WALKER
NUMBER PE-2010000877
PROFESSIONAL ENGINEER

09/28/2026 2:25:13 PM
ZACHARY S. WALKER - CIVIL
MO-PE-2010000877

DATE PREPARED
9/16/2026

ROUTE	STATE
K	MO
DISTRICT	SHEET NO.
NE	6

COUNTY
KNOX

JOB NO.
JNE0156

CONTRACT ID.

PROJECT NO.

BRIDGE NO.

DESCRIPTION	DATE

MISSOURI HIGHWAYS AND TRANSPORTATION COMMISSION

105 WEST CAPITOL
JEFFERSON CITY, MO 65102
1-888-ASK-MODOT (1-888-275-6636)

CROSS SECTION RTE K
SHEET 6 OF 10

RTE K

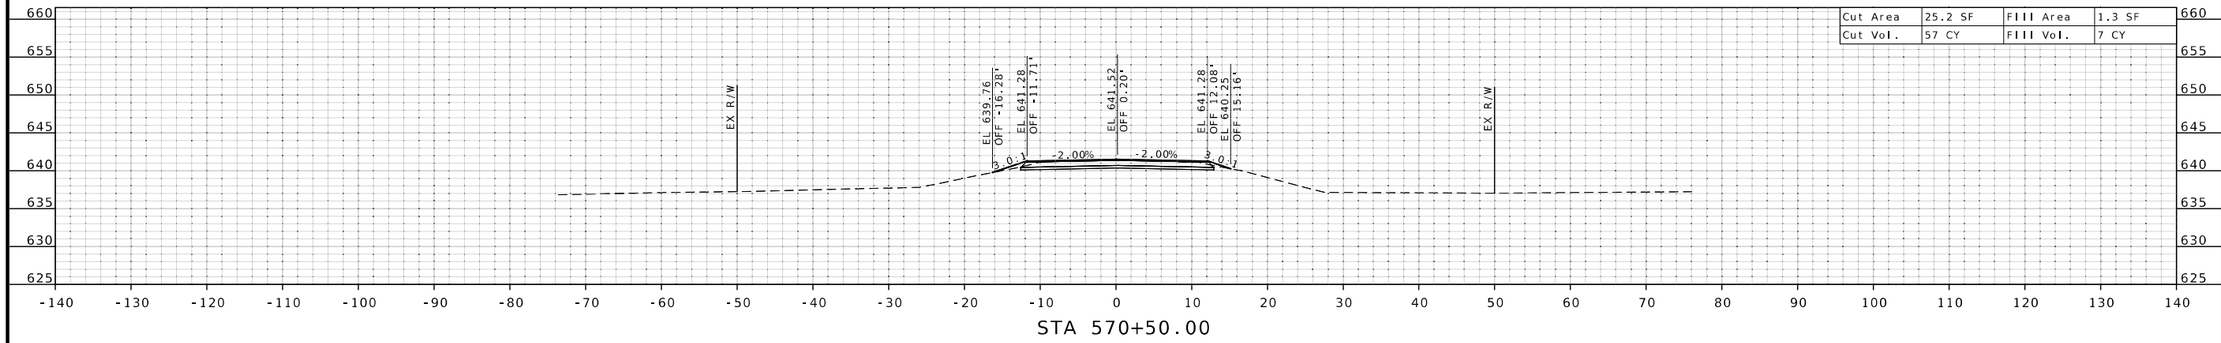

STA 570+50.00

RTE K

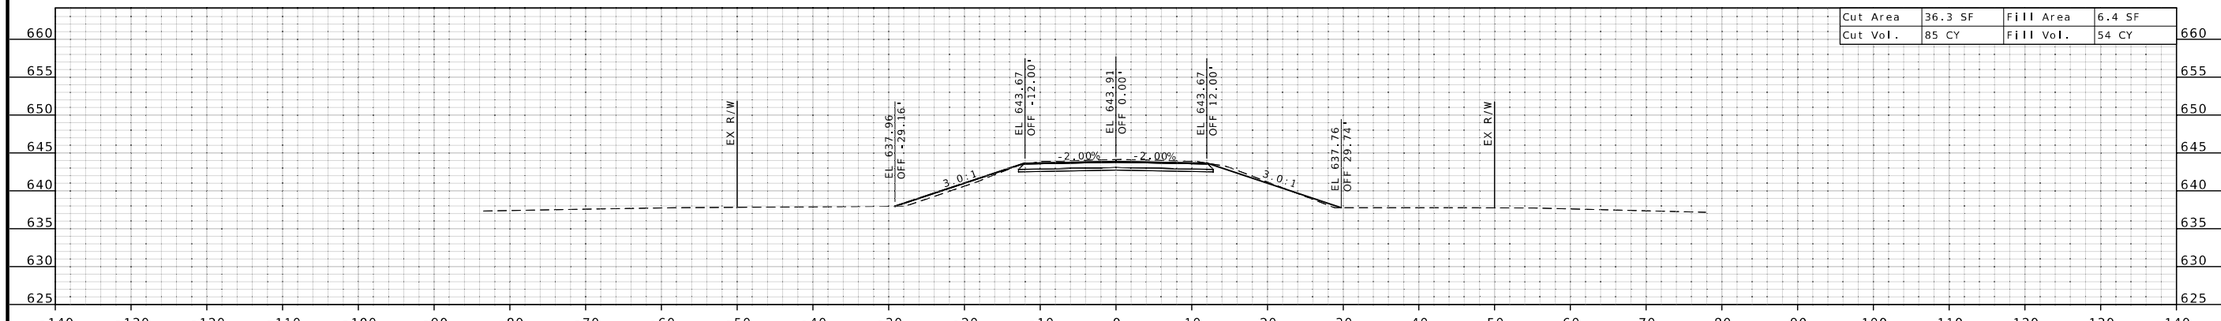

STA 570+00.00

RTE K

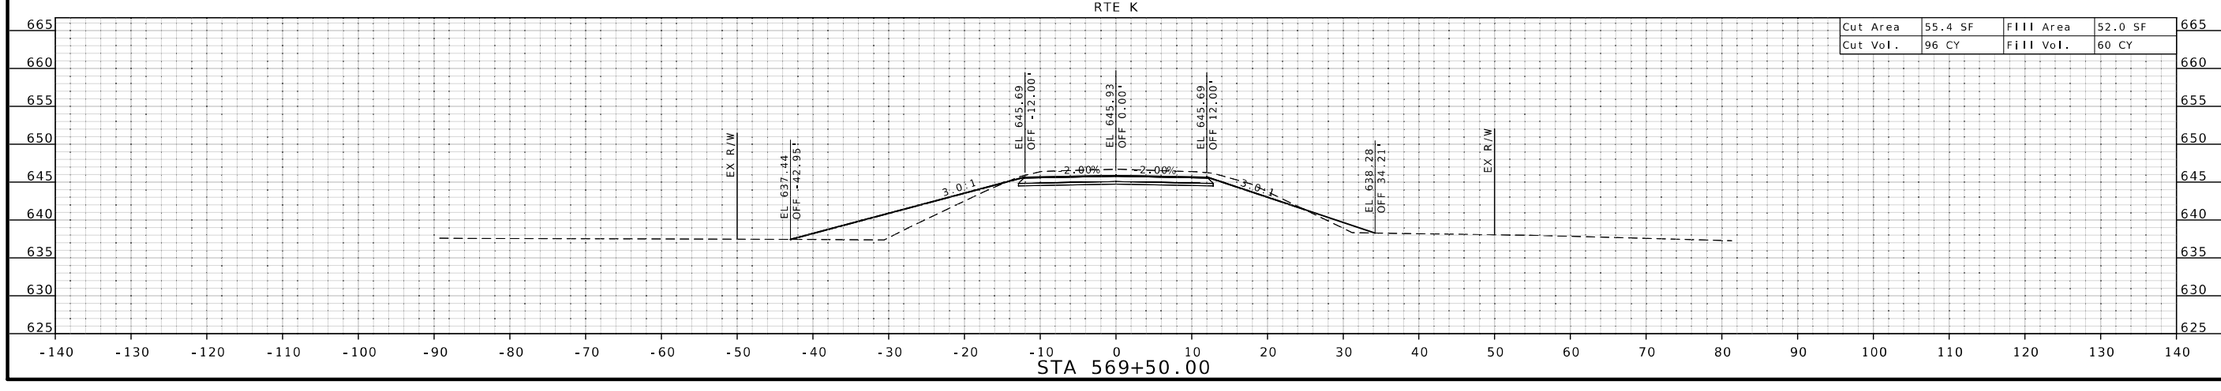

STA 569+50.00

ZACHARY S. WALKER
NUMBER PE-2010000877
PROFESSIONAL ENGINEER
STATE OF MISSOURI

09/28/2026 2:26:02 PM
ZACHARY S. WALKER - CIVIL
MO-PE-2010000877

DATE PREPARED
9/16/2026

ROUTE	STATE
K	MO
DISTRICT	SHEET NO.
NE	7

COUNTY
KNOX

JOB NO.
JNE0156

CONTRACT ID.

PROJECT NO.

BRIDGE NO.

DESCRIPTION	DATE

MISSOURI HIGHWAYS AND TRANSPORTATION COMMISSION

105 WEST CAPITOL
JEFFERSON CITY, MO 65102
1-888-ASK-MODOT (1-888-275-6636)

CROSS SECTION RTE K
SHEET 7 OF 10

RTE K

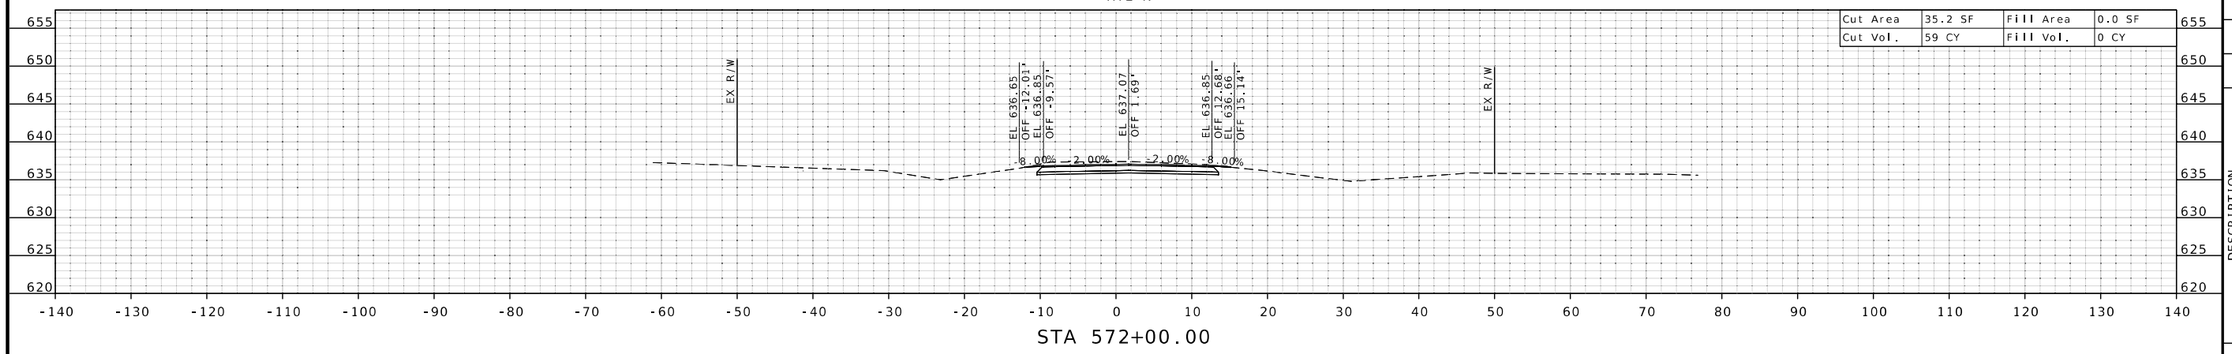

STA 572+00.00

RTE K

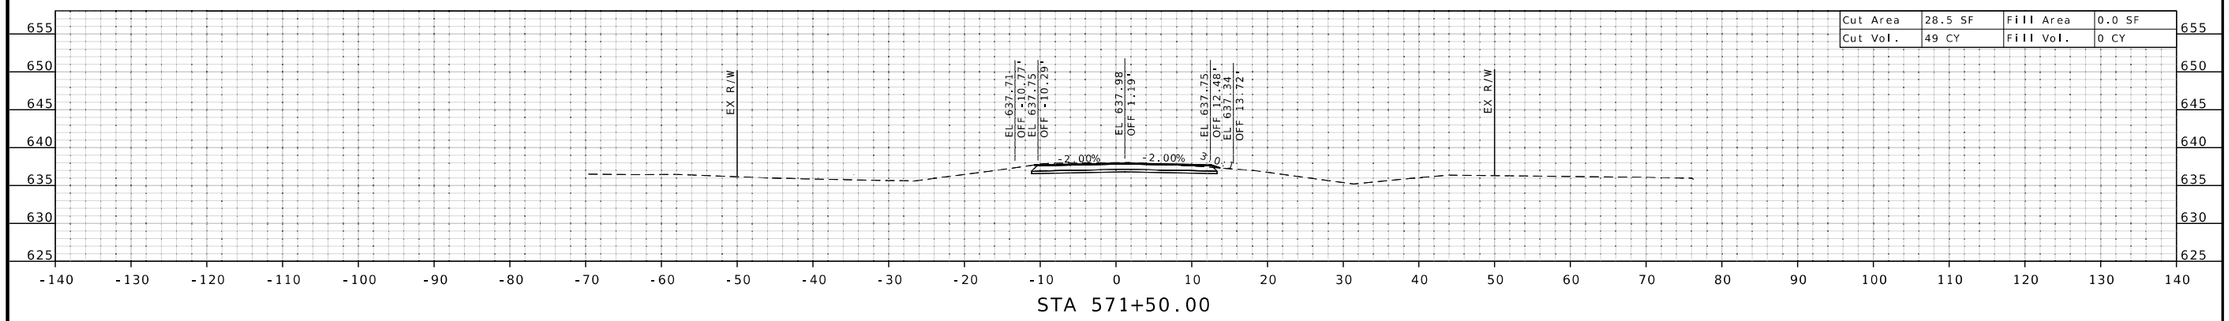

STA 571+50.00

RTE K

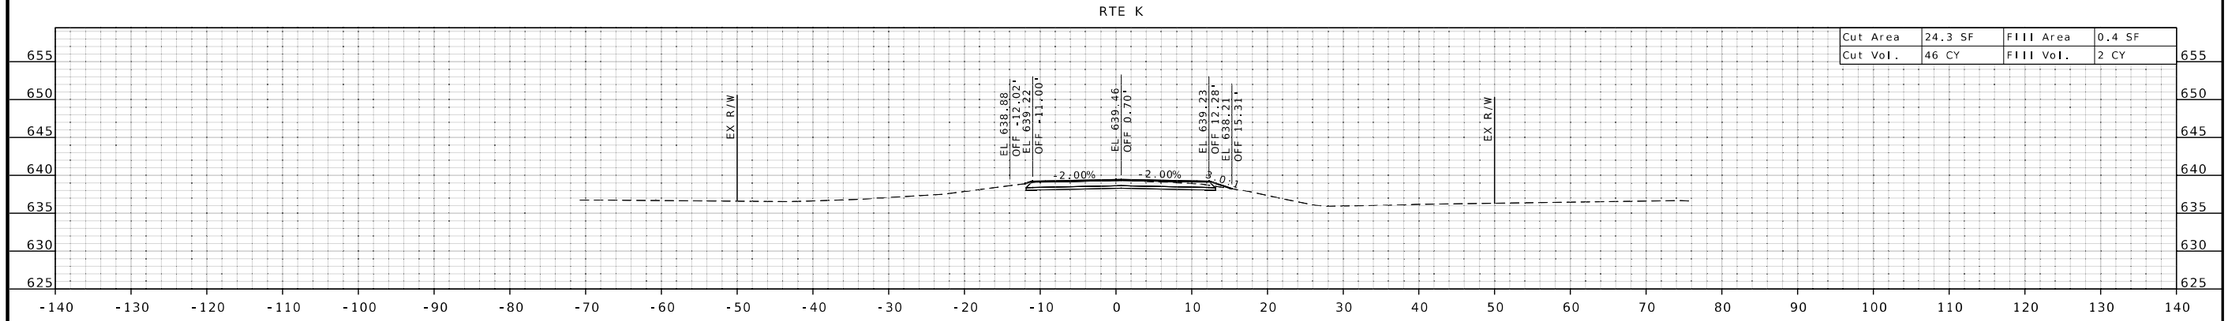

STA 571+00.00

STATE OF MISSOURI
ZACHARY S. WALKER
NUMBER PE-2010000877
PROFESSIONAL ENGINEER

09/28/2026 2:26:54 PM
ZACHARY S. WALKER - CIVIL
MO-PE-2010000877

DATE PREPARED
9/16/2026

ROUTE	STATE
K	MO
DISTRICT	SHEET NO.
NE	8

COUNTY
KNOX

JOB NO.
JNE0156

CONTRACT ID.

PROJECT NO.

BRIDGE NO.

DESCRIPTION	DATE

MISSOURI HIGHWAYS AND TRANSPORTATION COMMISSION

105 WEST CAPITOL
JEFFERSON CITY, MO 65102
1-888-ASK-MODOT (1-888-275-6636)

CROSS SECTION RTE K
SHEET 8 OF 10

RTE K

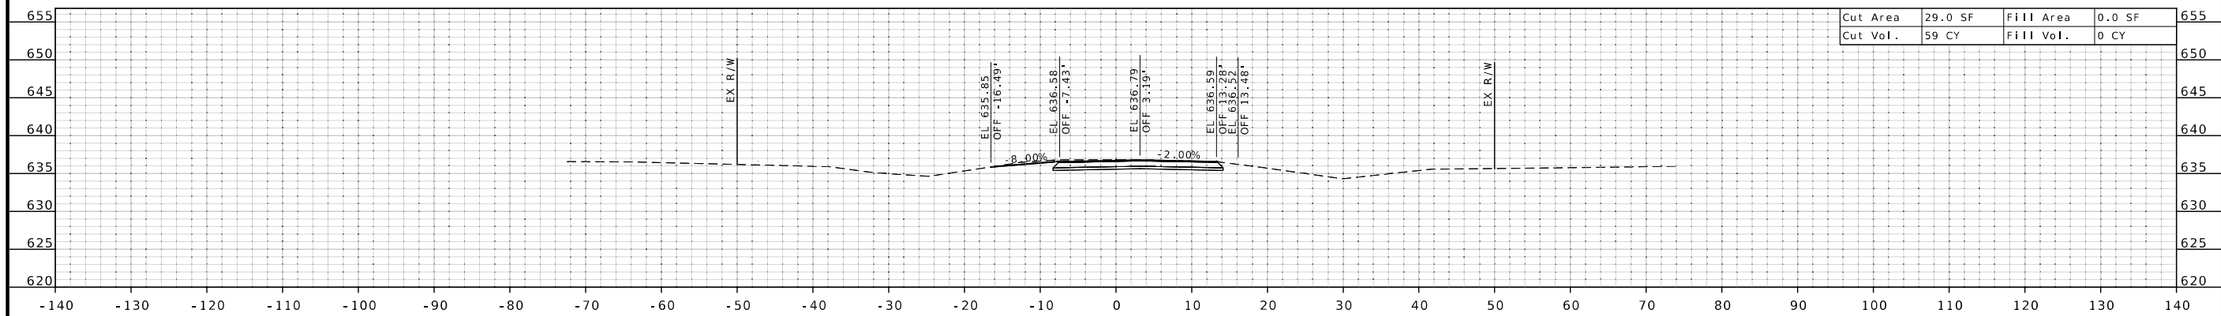

STA 573+50.00

RTE K

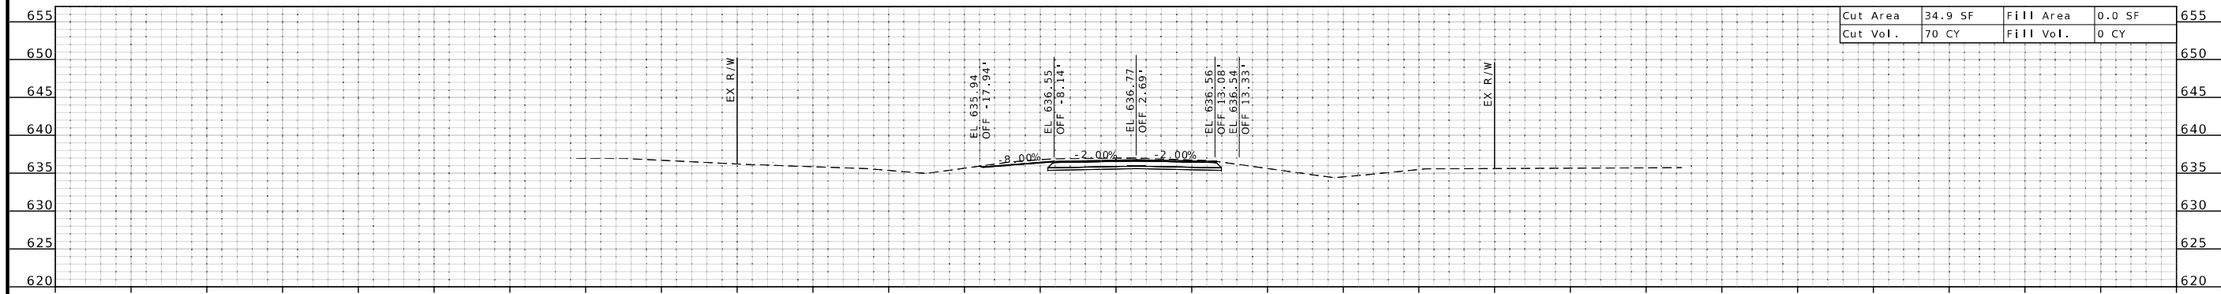

STA 573+00.00

RTE K

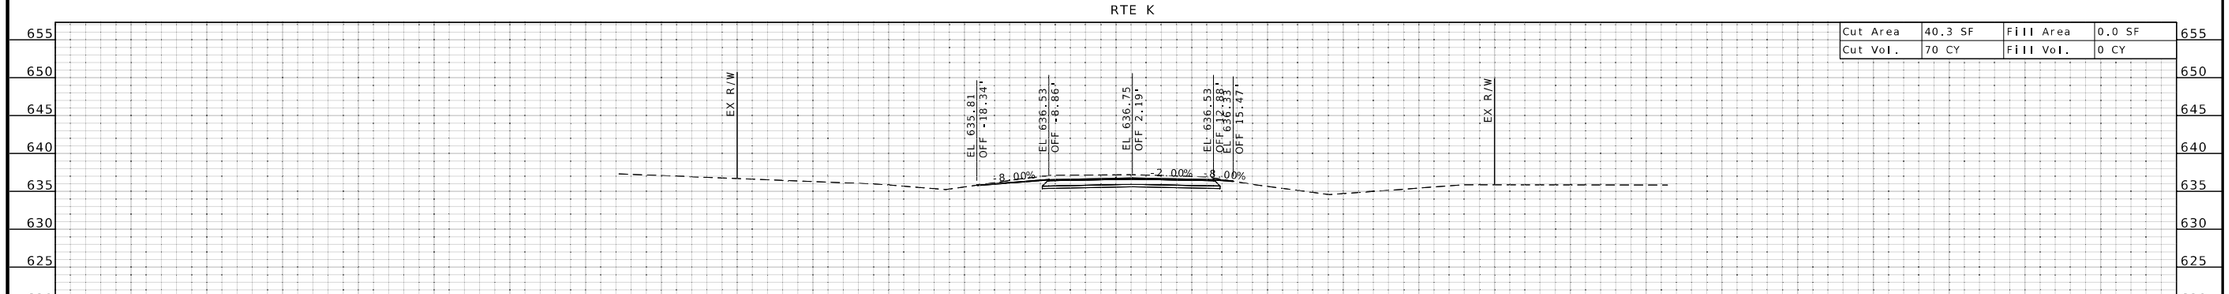

STA 572+50.00

STATE OF MISSOURI
ZACHARY S. WALKER
NUMBER PE-2010000877
PROFESSIONAL ENGINEER

09/28/2026 2:27:52 PM
ZACHARY S. WALKER - CIVIL
MO-PE-2010000877

DATE PREPARED
9/16/2026

ROUTE	STATE
K	MO
DISTRICT	SHEET NO.
NE	9

COUNTY
KNOX

JOB NO.
JNE0156

CONTRACT ID.

PROJECT NO.

BRIDGE NO.

DESCRIPTION	DATE

MISSOURI HIGHWAYS AND TRANSPORTATION COMMISSION

105 WEST CAPITOL
JEFFERSON CITY, MO 65102
1-888-ASK-MODOT (1-888-275-6636)

CROSS SECTION RTE K
SHEET 9 OF 10

STATE OF MISSOURI
ZACHARY S. WALKER
NUMBER PE-2010000877
PROFESSIONAL ENGINEER

09/28/2026 2:28:45 PM
ZACHARY S. WALKER - CIVIL
MO-PE-2010000877

DATE PREPARED
9/16/2026

ROUTE	STATE
K	MO
DISTRICT	SHEET NO.
NE	10

COUNTY
KNOX

JOB NO.
JNE0156

CONTRACT ID.

PROJECT NO.

BRIDGE NO.

DESCRIPTION	DATE

MISSOURI HIGHWAYS AND TRANSPORTATION COMMISSION

105 WEST CAPITOL
JEFFERSON CITY, MO 65102
1-888-ASK-MODOT (1-888-275-6636)

CROSS SECTION RTE K
SHEET 10 OF 10

RTE K

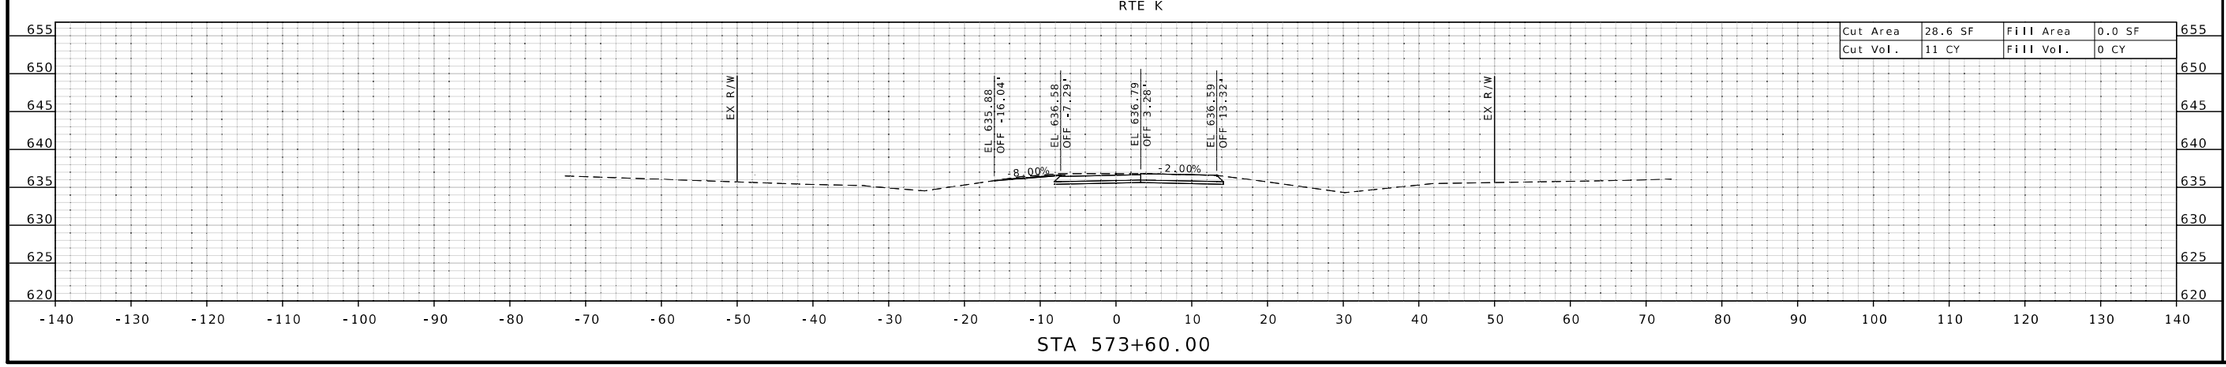

STA 573+60.00