ROUTE D

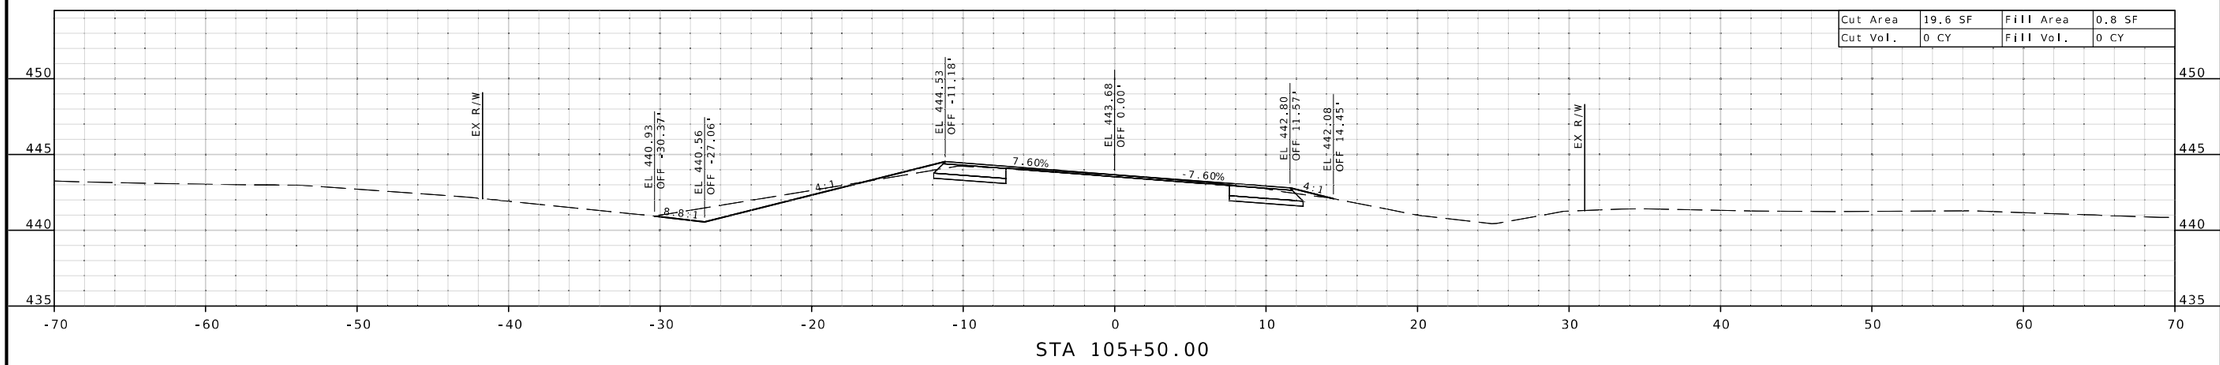

STA 105+50.00

ROUTE D

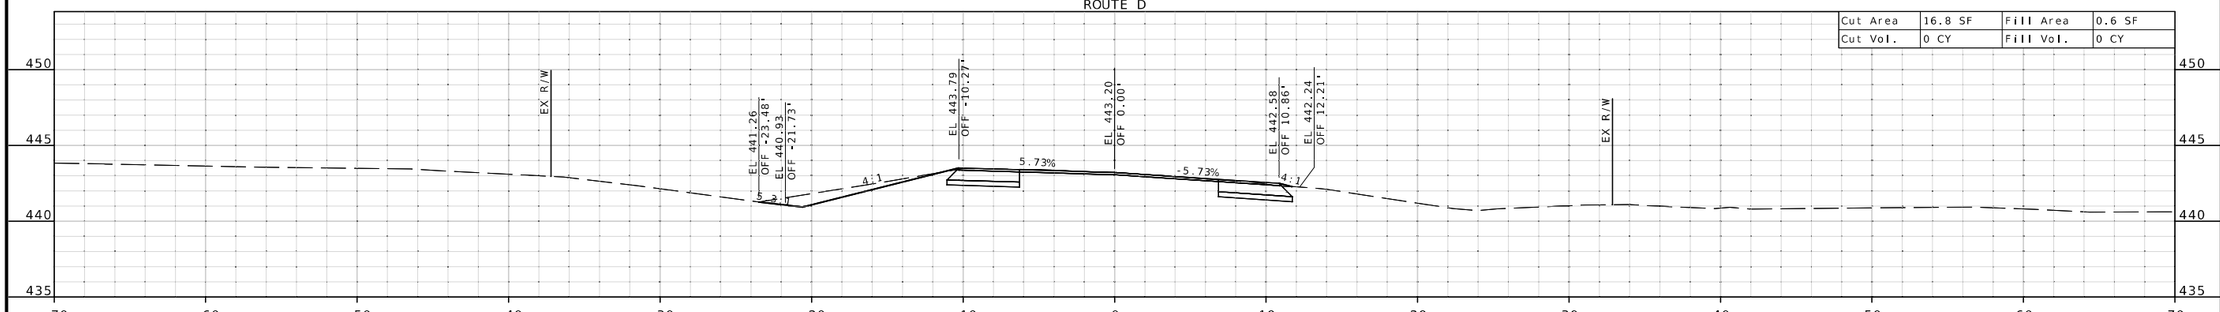

STA 105+00.00

ROUTE D

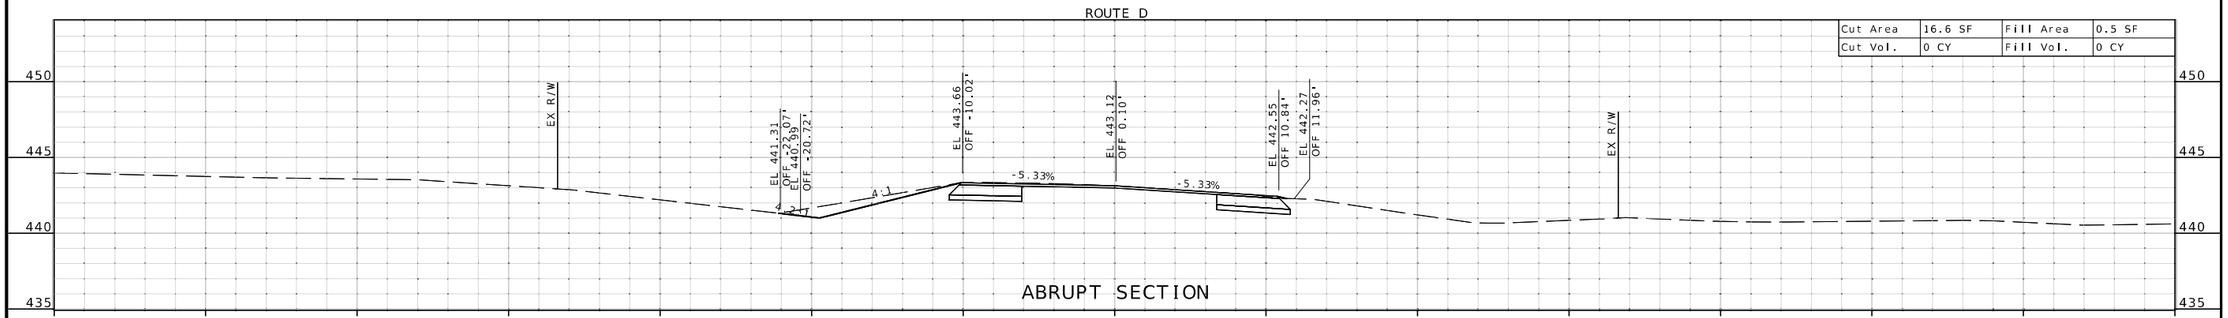

ABRUPT SECTION

STA 104+91.61

CROSS SECTIONS
SHEET 1 OF 9

STATE OF MISSOURI
MELISSA ANN WILBERS
NUMBER PE-2007002853
PROFESSIONAL ENGINEER

THIS SHEET HAS BEEN SIGNED, SEALED AND DATED ELECTRONICALLY.

DATE PREPARED
11/4/2026

ROUTE	STATE
D	MO
DISTRICT	SHEET NO.
SE	1

COUNTY
CAPE GIRARDEAU

JOB NO.
J9S3773

CONTRACT ID.

PROJECT NO.

BRIDGE NO.
A9778

DESCRIPTION	DATE

MISSOURI HIGHWAYS AND TRANSPORTATION COMMISSION
105 WEST CAPITOL
JEFFERSON CITY, MO 65102
1-888-ASK-MODOT (1-888-275-6636)

Bartlett & West
601 MONROE ST. SUITE 201 - JEFFERSON CITY, MO 65101
PHONE 573-634-3181
CERTIFICATE OF AUTHORITY NO. 000167 - ENGINEERING
WWW.BARTLETTWEST.COM

ROUTE D

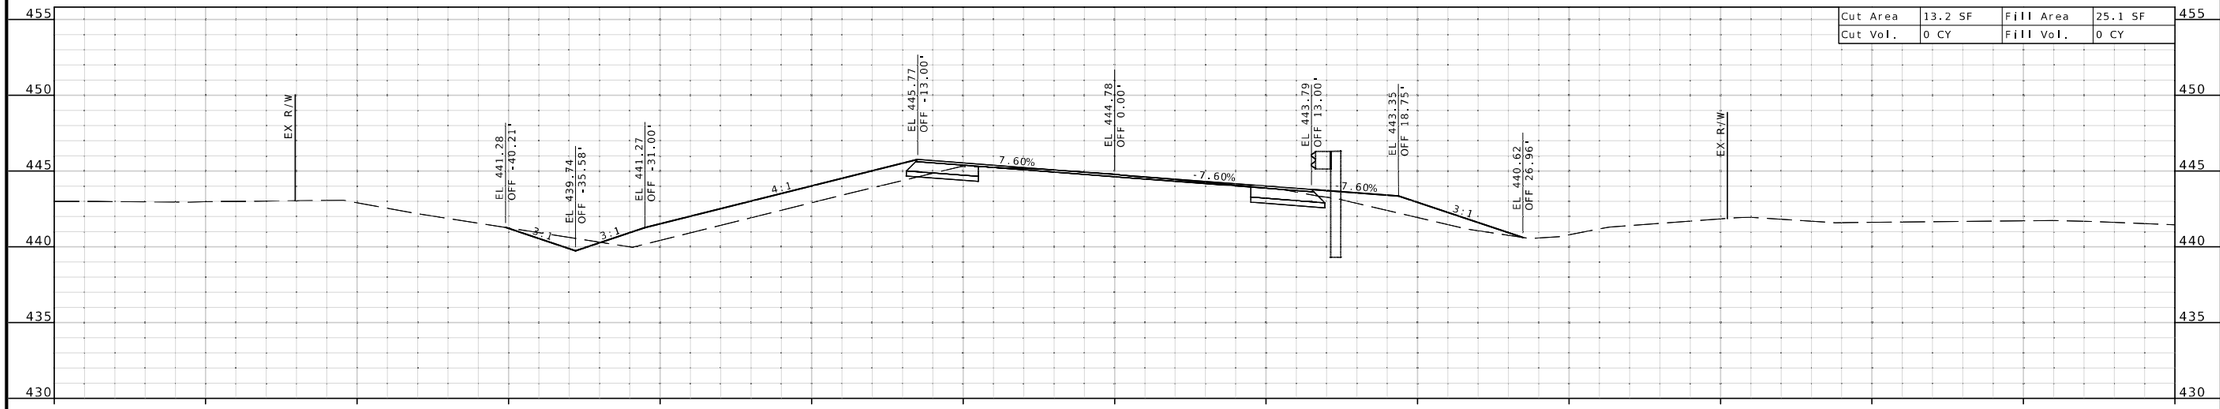

STA 106+50.00

ROUTE D

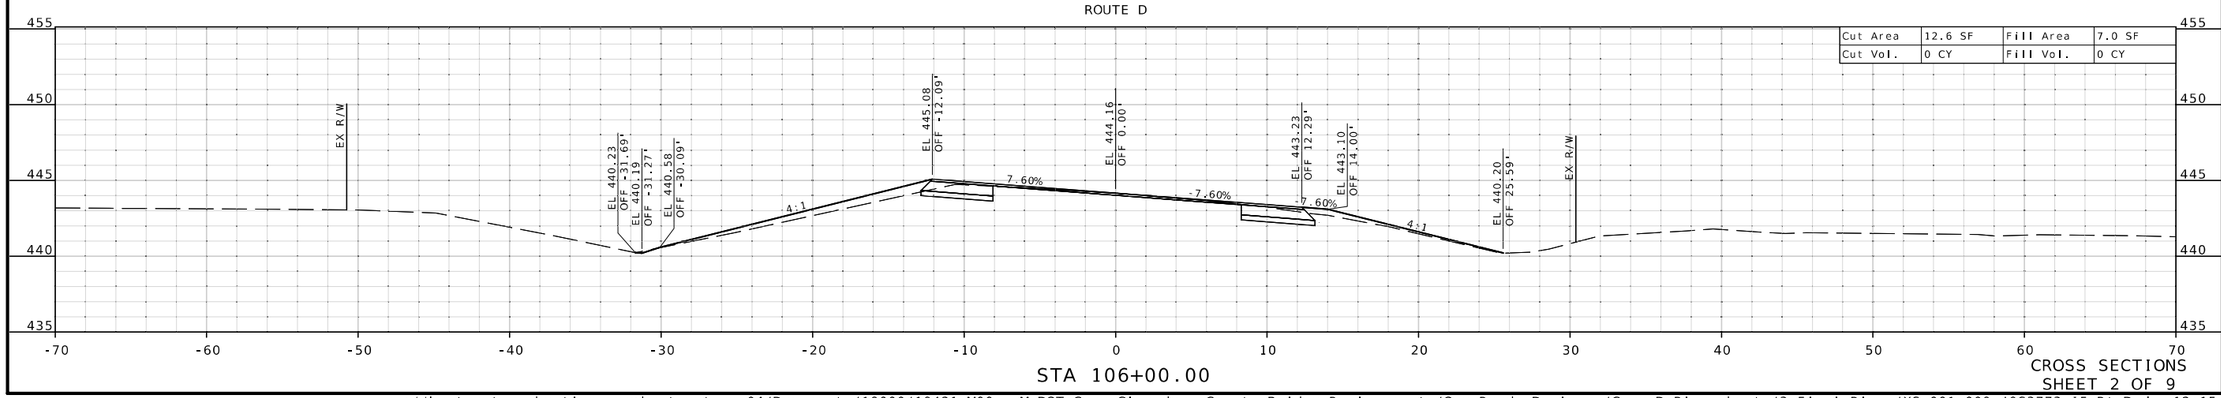

STA 106+00.00

CROSS SECTIONS
SHEET 2 OF 9

STATE OF MISSOURI
MELISSA ANN WILBERS
NUMBER PE-2007002853
PROFESSIONAL ENGINEER

THIS SHEET HAS BEEN SIGNED, SEALED AND DATED ELECTRONICALLY.

DATE PREPARED
11/4/2026

ROUTE	STATE
D	MO
DISTRICT	SHEET NO.
SE	2

COUNTY
CAPE GIRARDEAU

JOB NO.
J9S3773

CONTRACT ID.

PROJECT NO.

BRIDGE NO.
A9778

DESCRIPTION	DATE

MISSOURI HIGHWAYS AND TRANSPORTATION COMMISSION
105 WEST CAPITOL
JEFFERSON CITY, MO 65102
1-888-ASK-MODOT (1-888-275-6636)

Bartlett&West
601 MONROE ST. SUITE 201 - JEFFERSON CITY, MO 65101
PHONE 573-634-3181
CERTIFICATE OF AUTHORITY NO. 000167 - ENGINEERING
WWW.BARTLETTWEST.COM

ROUTE D

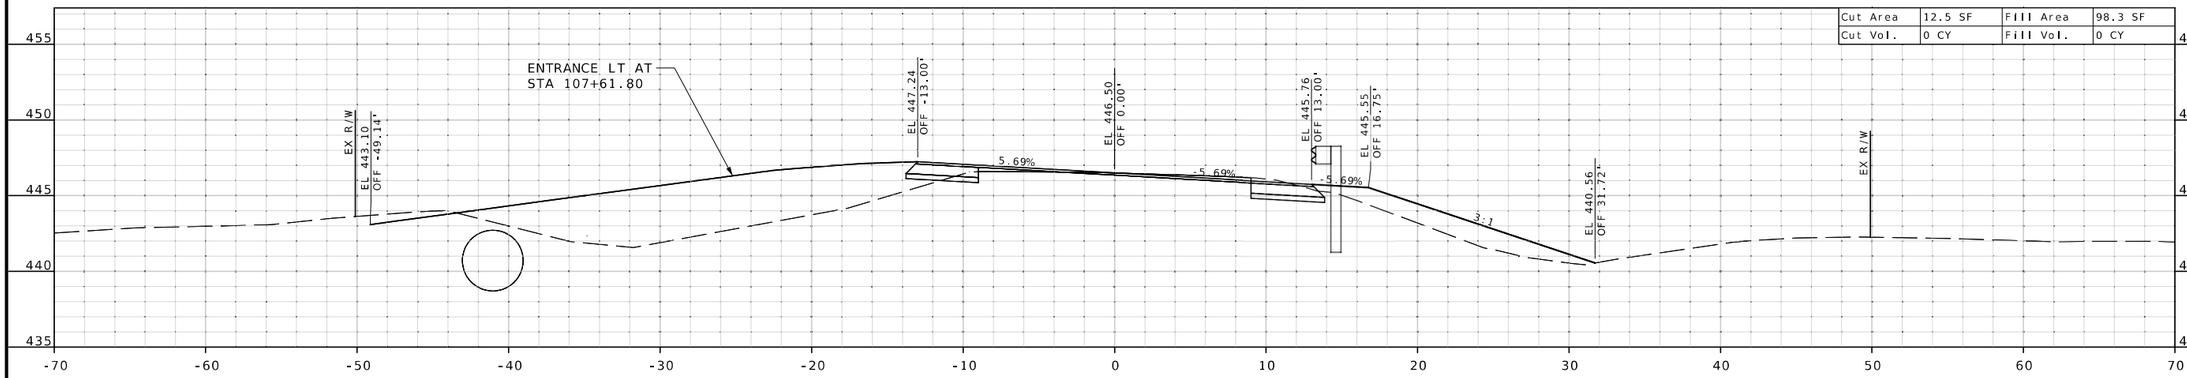

STA 107+50.00

ROUTE D

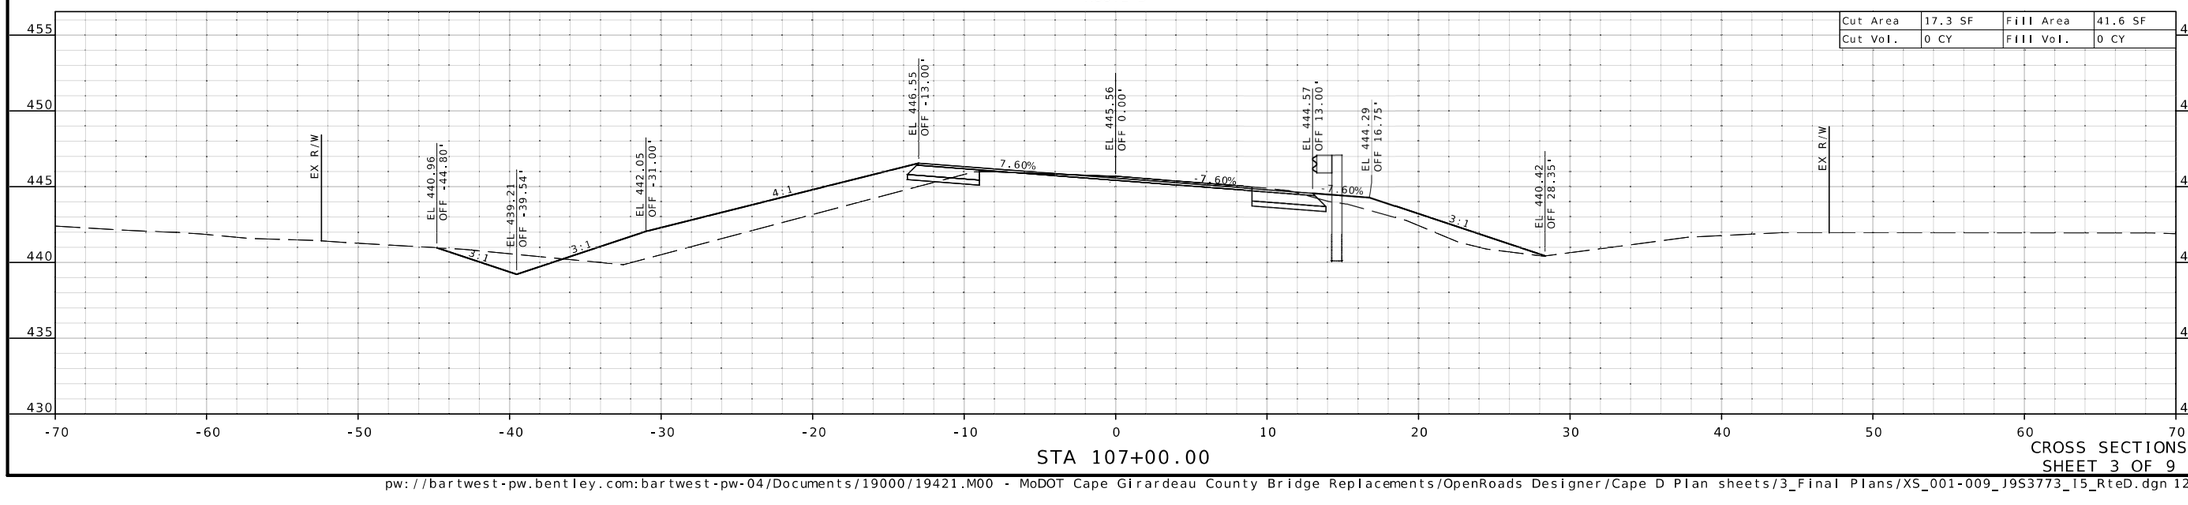

STA 107+00.00

CROSS SECTIONS
SHEET 3 OF 9

STATE OF MISSOURI
MELISSA ANN WILBERS
NUMBER PE-2007002853
PROFESSIONAL ENGINEER

THIS SHEET HAS BEEN SIGNED, SEALED AND DATED ELECTRONICALLY.

DATE PREPARED
11/4/2026

ROUTE	STATE
D	MO
DISTRICT	SHEET NO.
SE	3

COUNTY
CAPE GIRARDEAU

JOB NO.
J9S3773

CONTRACT ID.

PROJECT NO.

BRIDGE NO.
A9778

DESCRIPTION	DATE

MISSOURI HIGHWAYS AND TRANSPORTATION COMMISSION
105 WEST CAPITOL
JEFFERSON CITY, MO 65102
1-888-ASK-MODOT (1-888-275-6636)

Bartlett&West
601 MONROE ST. SUITE 201 - JEFFERSON CITY, MO 65101
PHONE 573-634-3181
CERTIFICATE OF AUTHORITY NO. 000167 - ENGINEERING
WWW.BARTLETTWEST.COM

ROUTE D

Cut Area	10.9 SF	Fill Area	72.5 SF
Cut Vol.	0 CY	Fill Vol.	0 CY

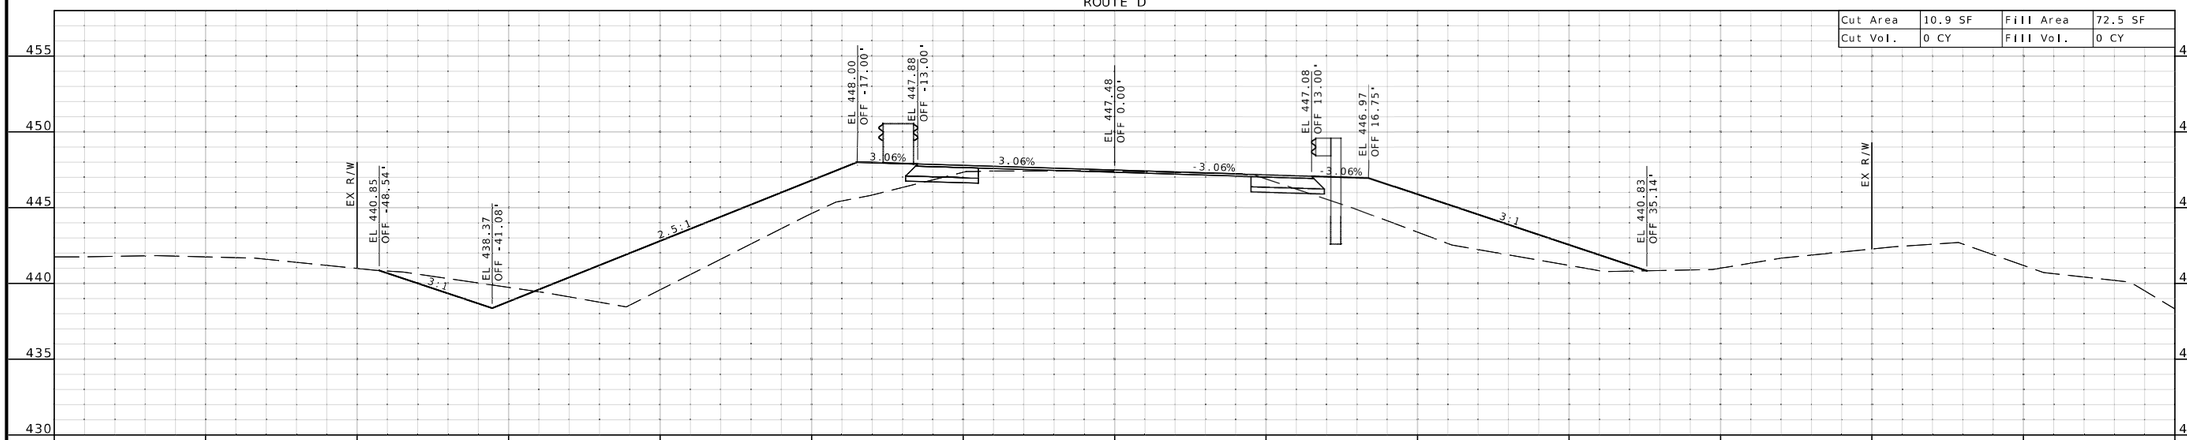

STA 108+00.00

ROUTE D

Cut Area	10.2 SF	Fill Area	46.0 SF
Cut Vol.	0 CY	Fill Vol.	0 CY

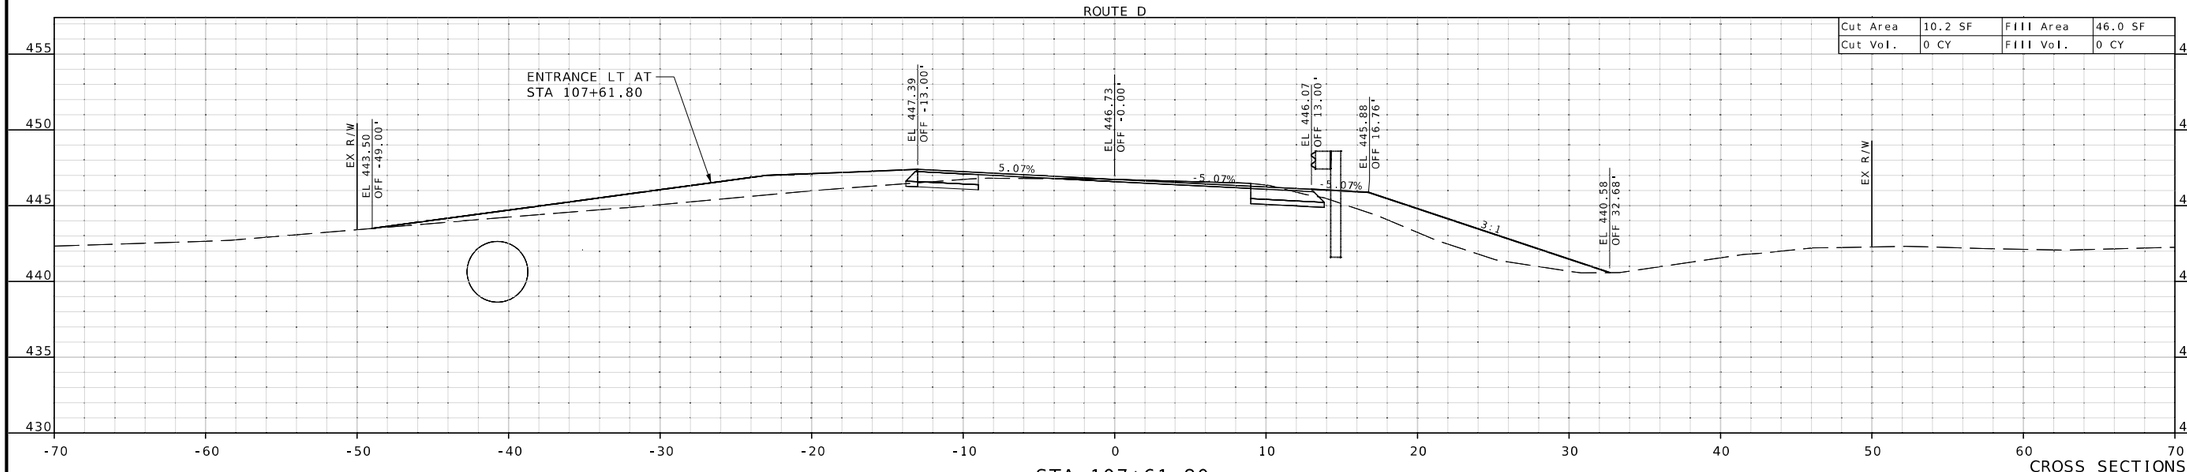

STA 107+61.80

CROSS SECTIONS
SHEET 4 OF 9

STATE OF MISSOURI
MELISSA ANN WILBERS
NUMBER PE-2007002853
PROFESSIONAL ENGINEER

THIS SHEET HAS BEEN SIGNED, SEALED AND DATED ELECTRONICALLY.

DATE PREPARED
11/4/2026

ROUTE	STATE
D	MO
DISTRICT	SHEET NO.
SE	4

COUNTY
CAPE GIRARDEAU

JOB NO.
J9S3773

CONTRACT ID.

PROJECT NO.

BRIDGE NO.
A9778

DESCRIPTION	DATE

MISSOURI HIGHWAYS AND TRANSPORTATION COMMISSION
105 WEST CAPITOL
JEFFERSON CITY, MO 65102
1-888-ASK-MODOT (1-888-275-6636)

Bartlett & West
601 MONROE ST. SUITE 201 - JEFFERSON CITY, MO 65101
PHONE 573-634-3181
CERTIFICATE OF AUTHORITY NO. 000167 - ENGINEERING
WWW.BARTLETTWEST.COM

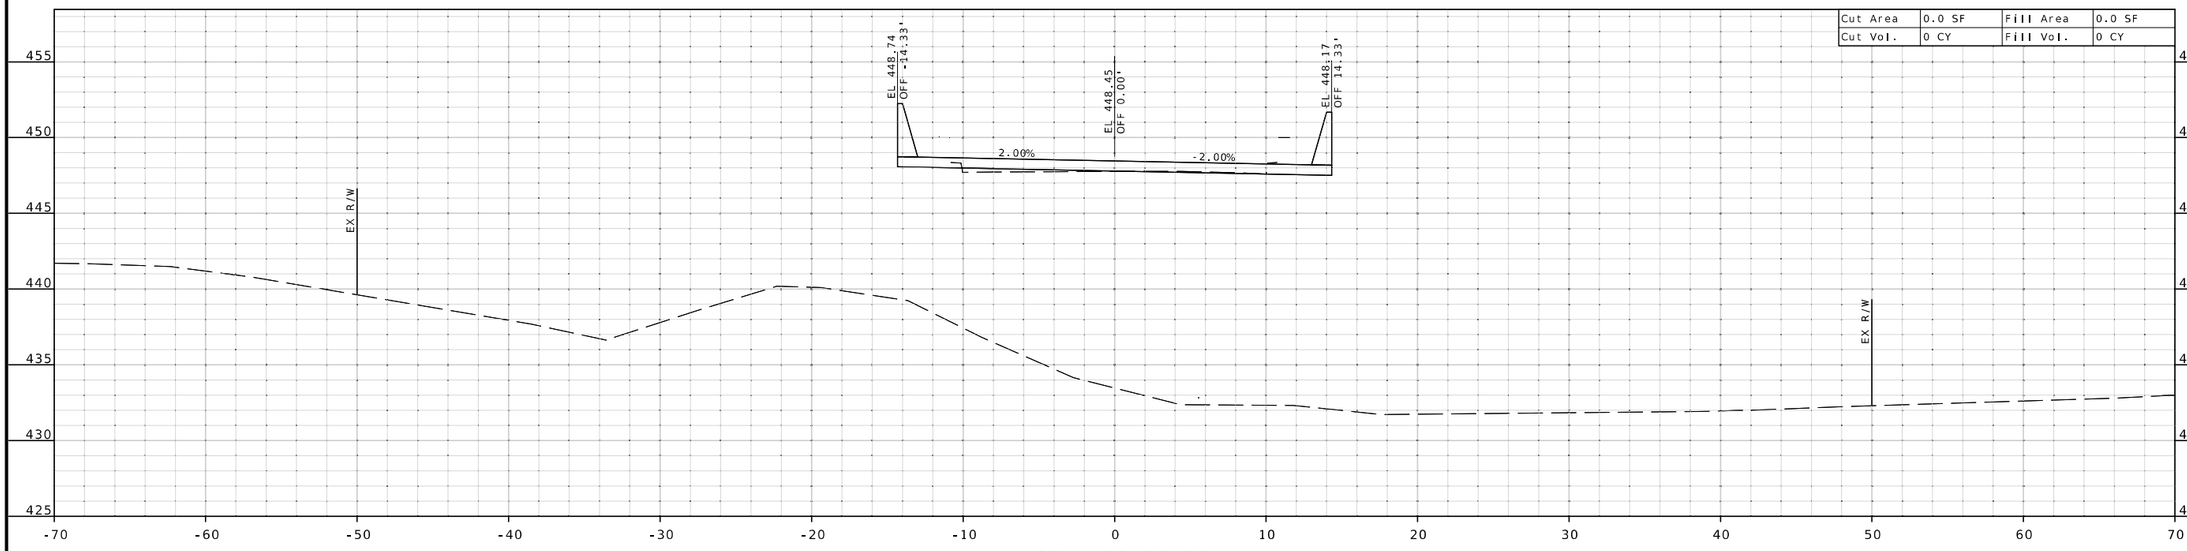

STA 108+50.00

ROUTE D

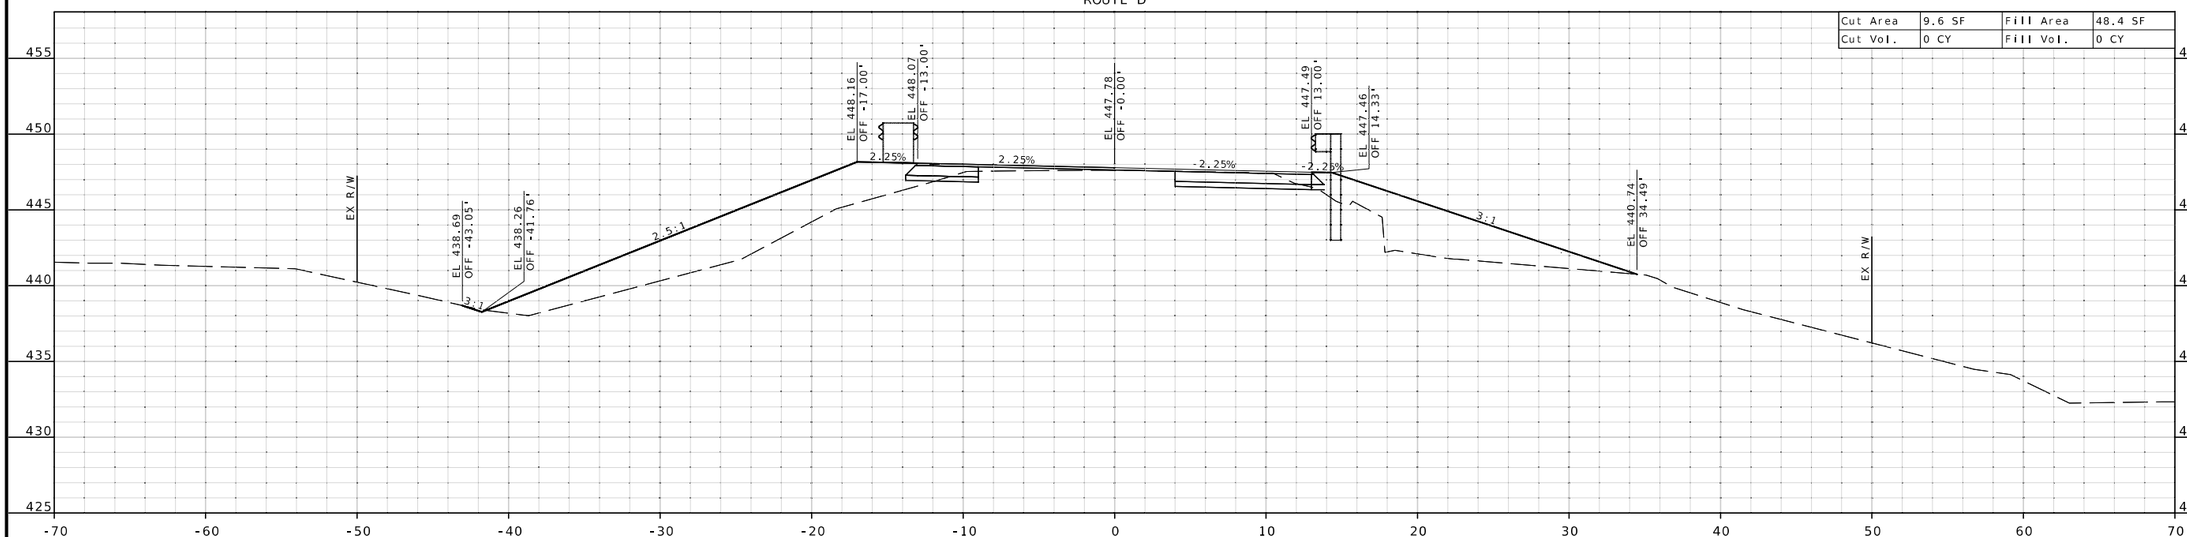

STA 108+15.50

CROSS SECTIONS
SHEET 5 OF 9

STATE OF MISSOURI
MELISSA ANN WILBERS
NUMBER PE-2007002853
PROFESSIONAL ENGINEER

THIS SHEET HAS BEEN SIGNED, SEALED AND DATED ELECTRONICALLY.

DATE PREPARED
11/4/2026

ROUTE	STATE
D	MO
DISTRICT	SHEET NO.
SE	5

COUNTY
CAPE GIRARDEAU

JOB NO.
J9S3773

CONTRACT ID.

PROJECT NO.

BRIDGE NO.
A9778

DESCRIPTION	DATE

MISSOURI HIGHWAYS AND TRANSPORTATION COMMISSION
105 WEST CAPITOL
JEFFERSON CITY, MO 65102
1-888-ASK-MODOT (1-888-275-6636)

Bartlett & West
601 MONROE ST. SUITE 201 - JEFFERSON CITY, MO 65101
PHONE 573-634-3181
CERTIFICATE OF AUTHORITY NO. 000167 - ENGINEERING
WWW.BARTLETTWEST.COM

ROUTE D

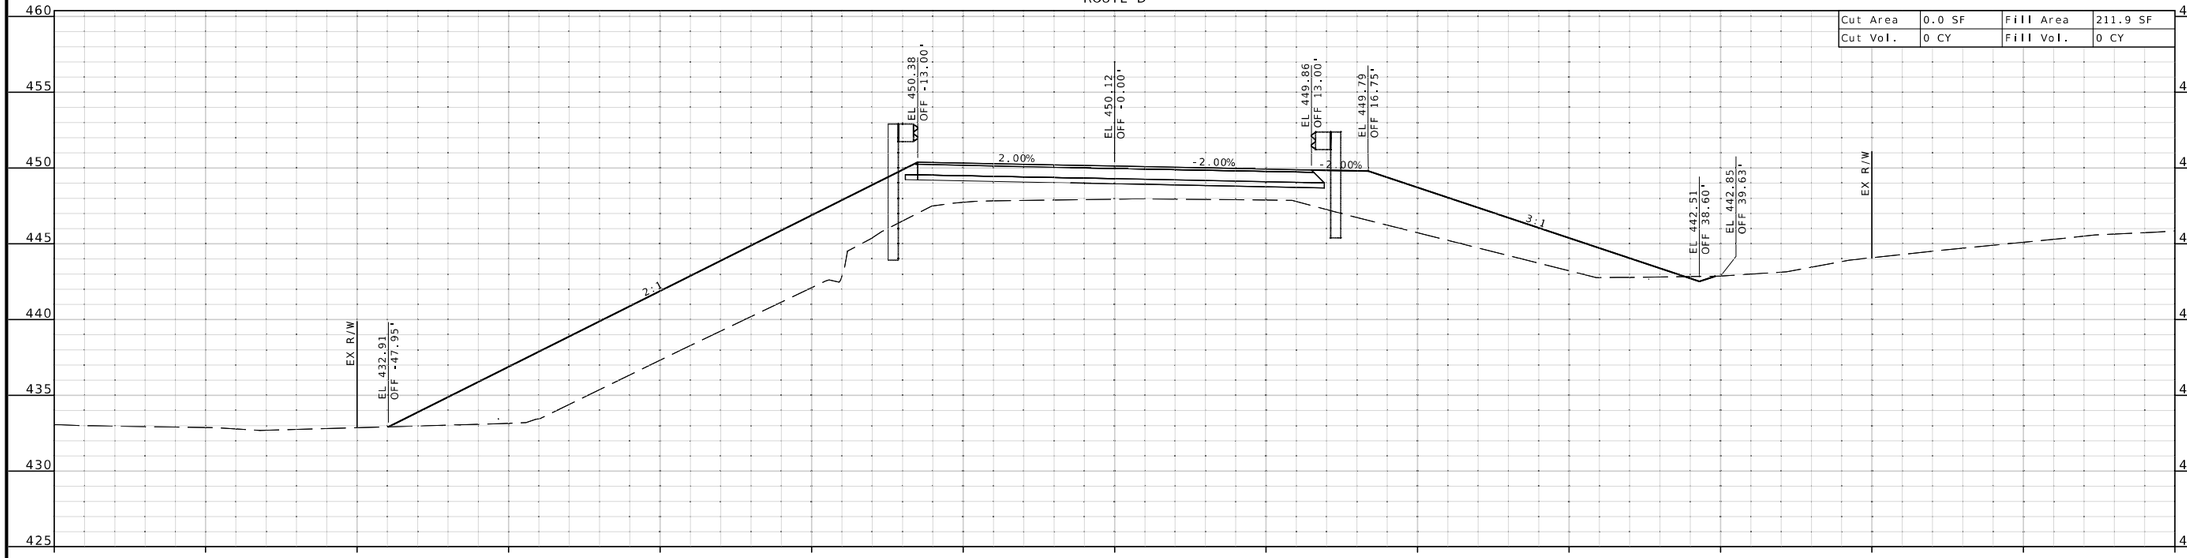

STA 109+31.13

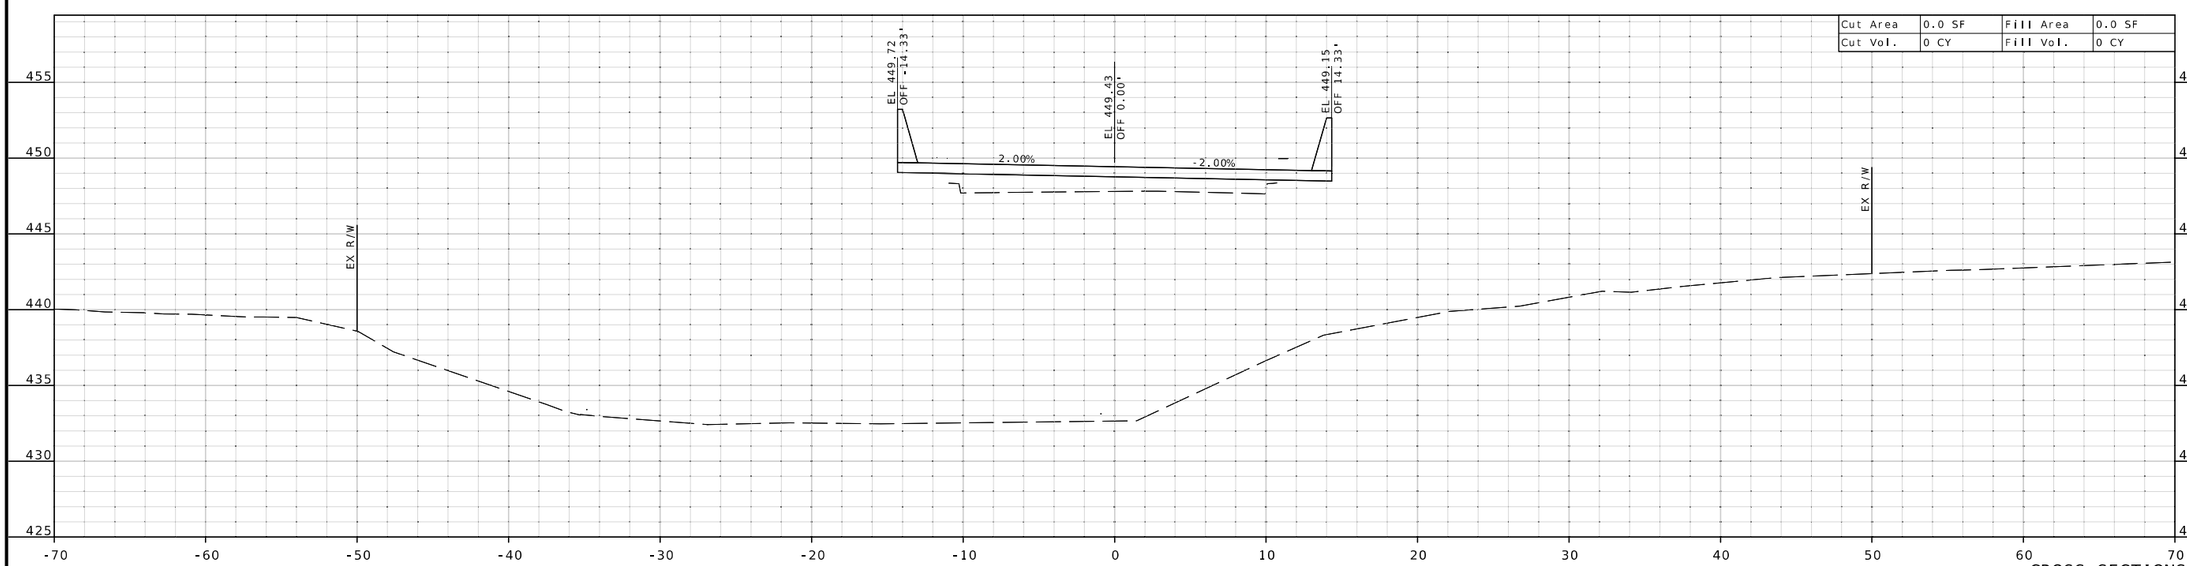

STA 109+00.00

CROSS SECTIONS
SHEET 6 OF 9

STATE OF MISSOURI
MELISSA ANN WILBERS
NUMBER PE-2007002853
PROFESSIONAL ENGINEER

THIS SHEET HAS BEEN SIGNED, SEALED AND DATED ELECTRONICALLY.

DATE PREPARED
11/4/2026

ROUTE	STATE
D	MO

DISTRICT	SHEET NO.
SE	6

COUNTY
CAPE GIRARDEAU

JOB NO.
J9S3773

CONTRACT ID.

PROJECT NO.

BRIDGE NO.
A9778

DESCRIPTION	DATE

MISSOURI HIGHWAYS AND TRANSPORTATION COMMISSION
105 WEST CAPITOL
JEFFERSON CITY, MO 65102
1-888-ASK-MODOT (1-888-275-6636)

Bartlett & West
601 MONROE ST. SUITE 201 - JEFFERSON CITY, MO 65101
PHONE 573-634-3181
CERTIFICATE OF AUTHORITY NO. 000167 - ENGINEERING
WWW.BARTLETTWEST.COM

ROUTE D

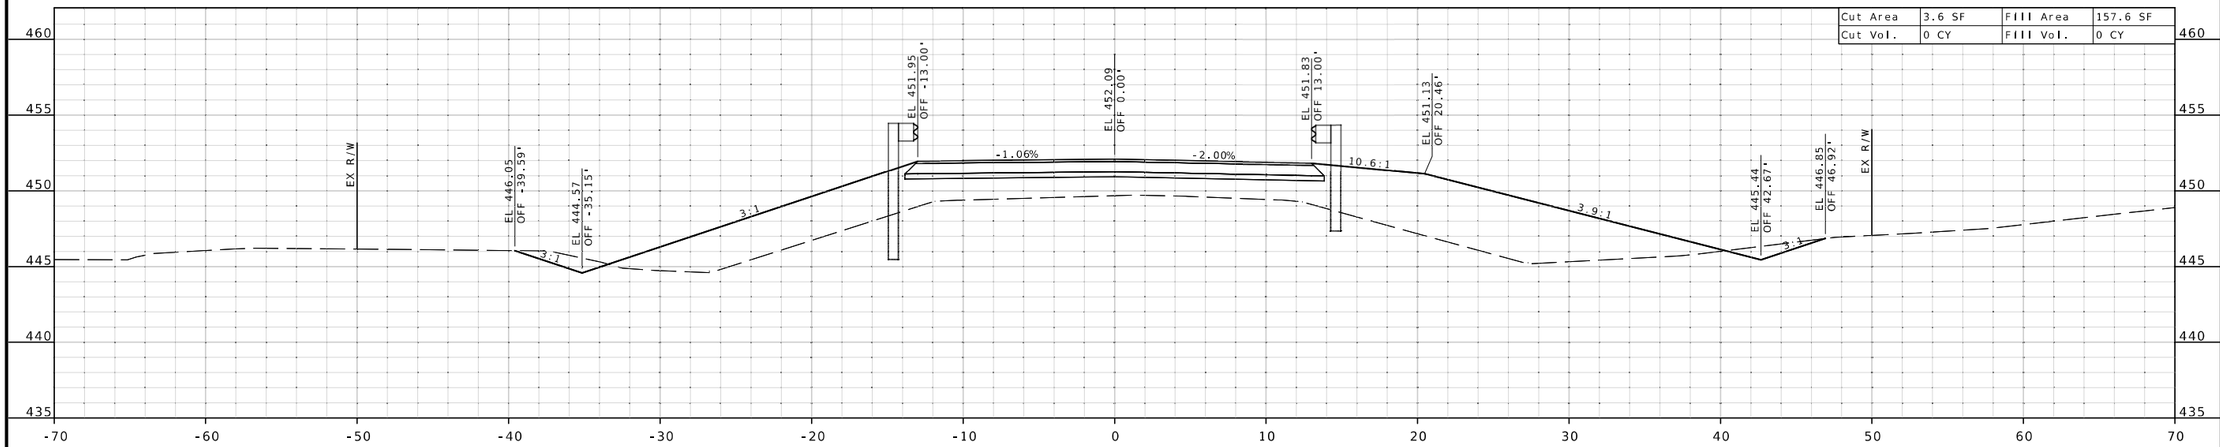

STA 110+00.00

ROUTE D

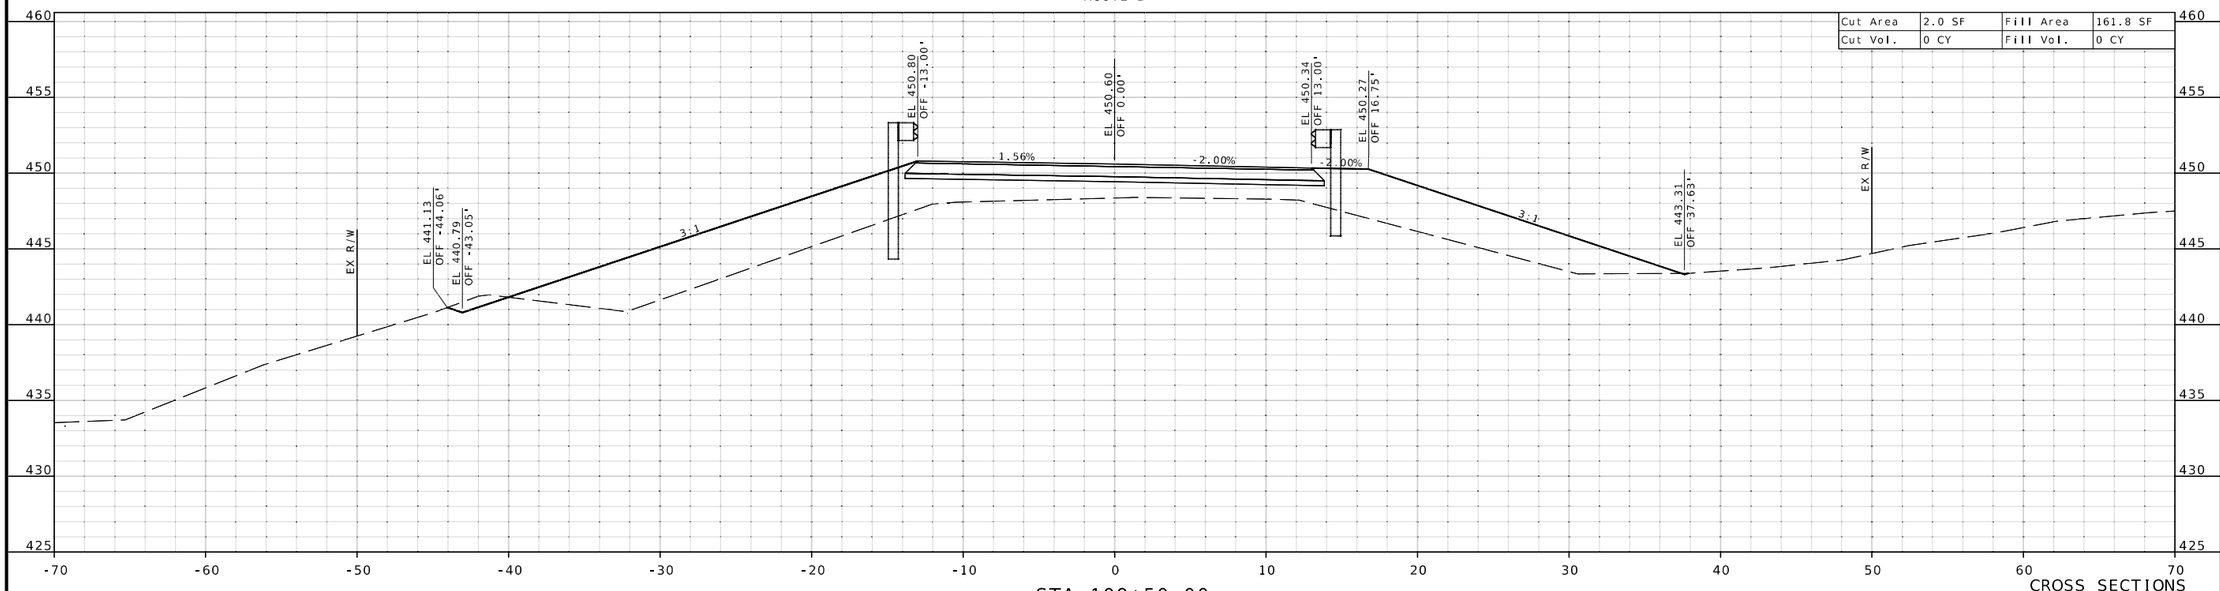

STA 109+50.00

CROSS SECTIONS
SHEET 7 OF 9

STATE OF MISSOURI
MELISSA ANN WILBERS
NUMBER PE-2007002853
PROFESSIONAL ENGINEER

THIS SHEET HAS BEEN SIGNED, SEALED AND DATED ELECTRONICALLY.

DATE PREPARED
11/4/2026

ROUTE	STATE
D	MO
DISTRICT	SHEET NO.
SE	7

COUNTY
CAPE GIRARDEAU

JOB NO.
J9S3773

CONTRACT ID.

PROJECT NO.

BRIDGE NO.
A9778

DESCRIPTION | DATE

MISSOURI HIGHWAYS AND TRANSPORTATION COMMISSION
105 WEST CAPITOL
JEFFERSON CITY, MO 65102
1-888-ASK-MODOT (1-888-275-6636)

Bartlett & West
601 MONROE ST. SUITE 201 - JEFFERSON CITY, MO 65101
PHONE 573-634-3181
CERTIFICATE OF AUTHORITY NO. 000167 - ENGINEERING
WWW.BARTLETTWEST.COM

ROUTE D

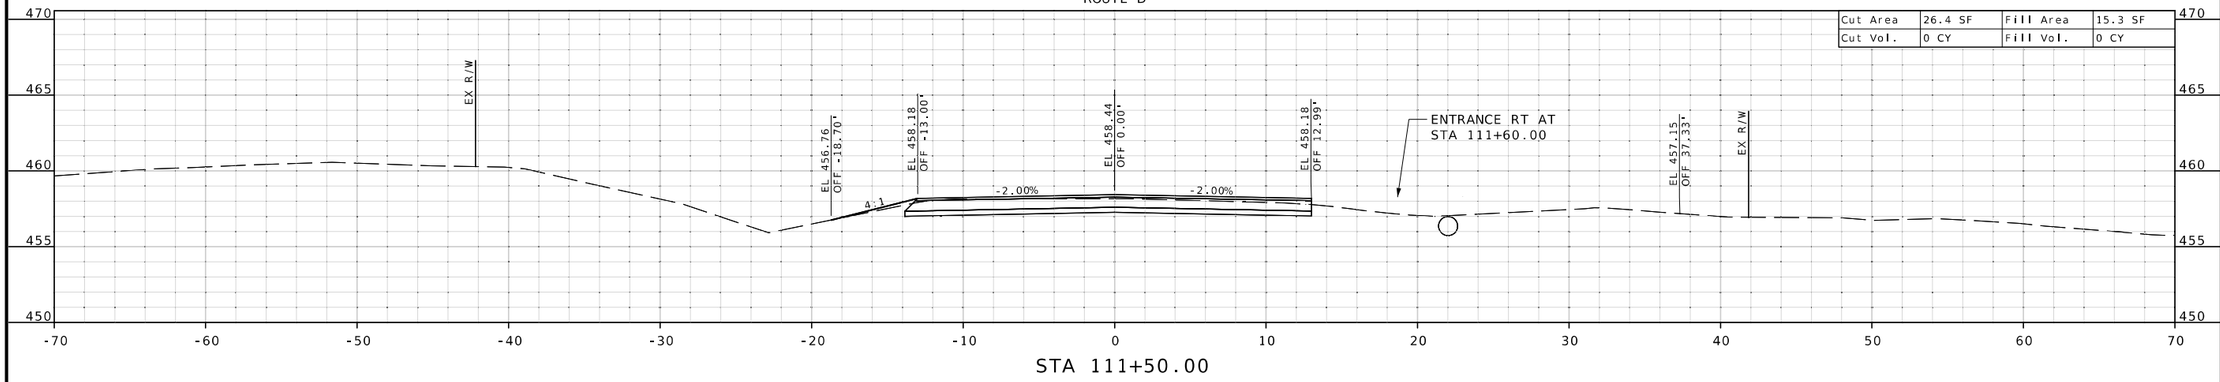

STA 111+50.00

ROUTE D

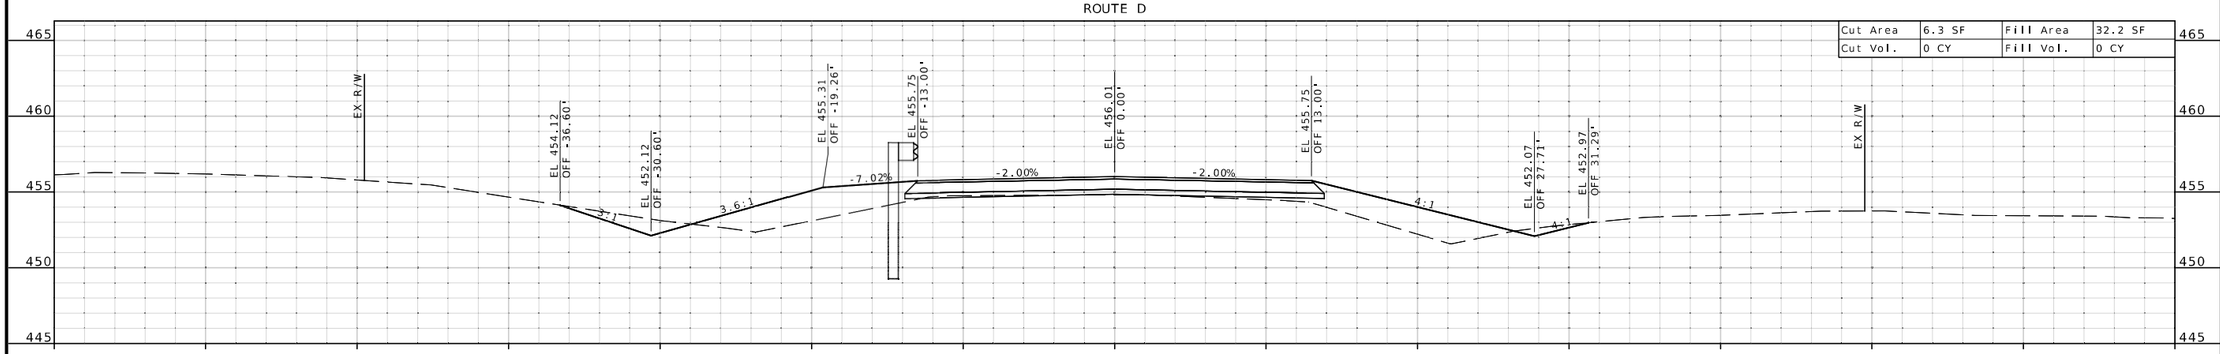

STA 111+00.00

ROUTE D

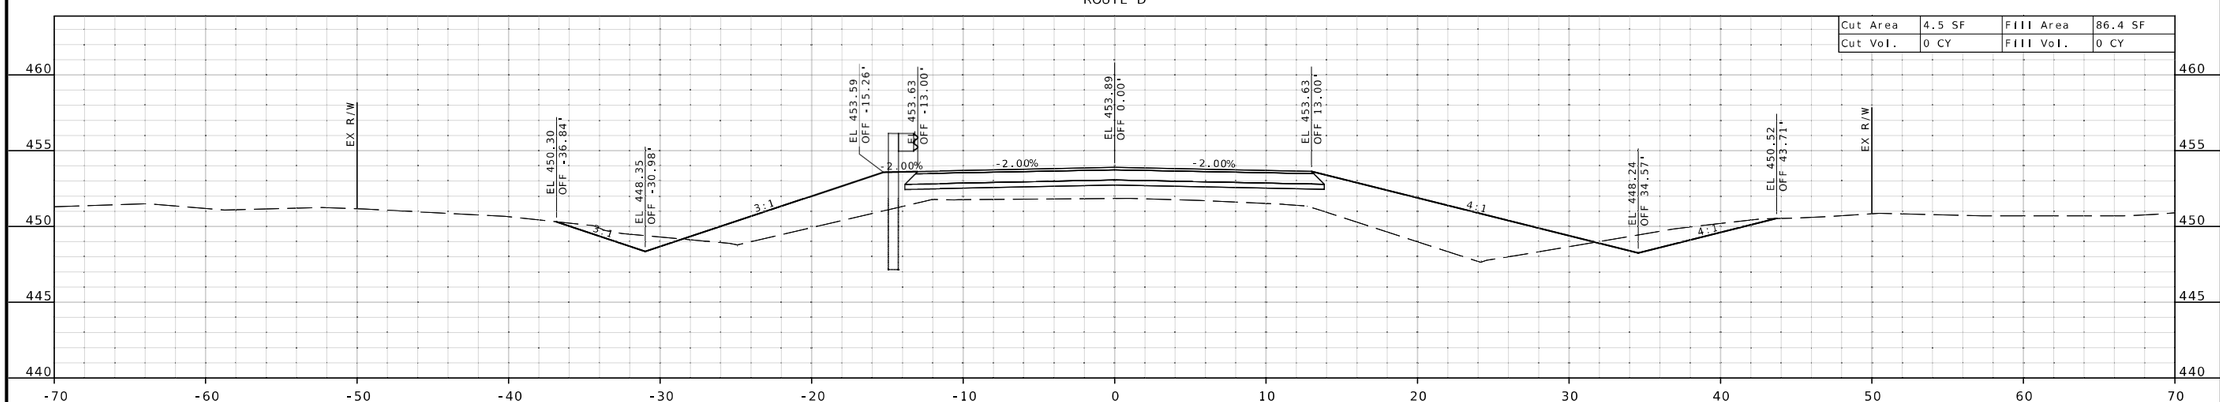

STA 110+50.00

CROSS SECTIONS
SHEET 8 OF 9

STATE OF MISSOURI
MELISSA ANN WILBERS
NUMBER PE-2007002853
PROFESSIONAL ENGINEER

THIS SHEET HAS BEEN SIGNED, SEALED AND DATED ELECTRONICALLY.

DATE PREPARED
11/4/2026

ROUTE	STATE
D	MO
DISTRICT	SHEET NO.
SE	8

COUNTY
CAPE GIRARDEAU

JOB NO.
J9S3773

CONTRACT ID.

PROJECT NO.

BRIDGE NO.
A9778

DESCRIPTION	DATE

MISSOURI HIGHWAYS AND TRANSPORTATION COMMISSION
105 WEST CAPITOL
JEFFERSON CITY, MO 65102
1-888-ASK-MODOT (1-888-275-6636)

Bartlett & West
601 MONROE ST. SUITE 201 - JEFFERSON CITY, MO 65101
PHONE 573-634-3181
CERTIFICATE OF AUTHORITY NO. 000167 - ENGINEERING
WWW.BARTLETTWEST.COM

ROUTE D

Cut Area	36.3 SF	Fill Area	0.4 SF
Cut Vol.	0 CY	Fill Vol.	0 CY

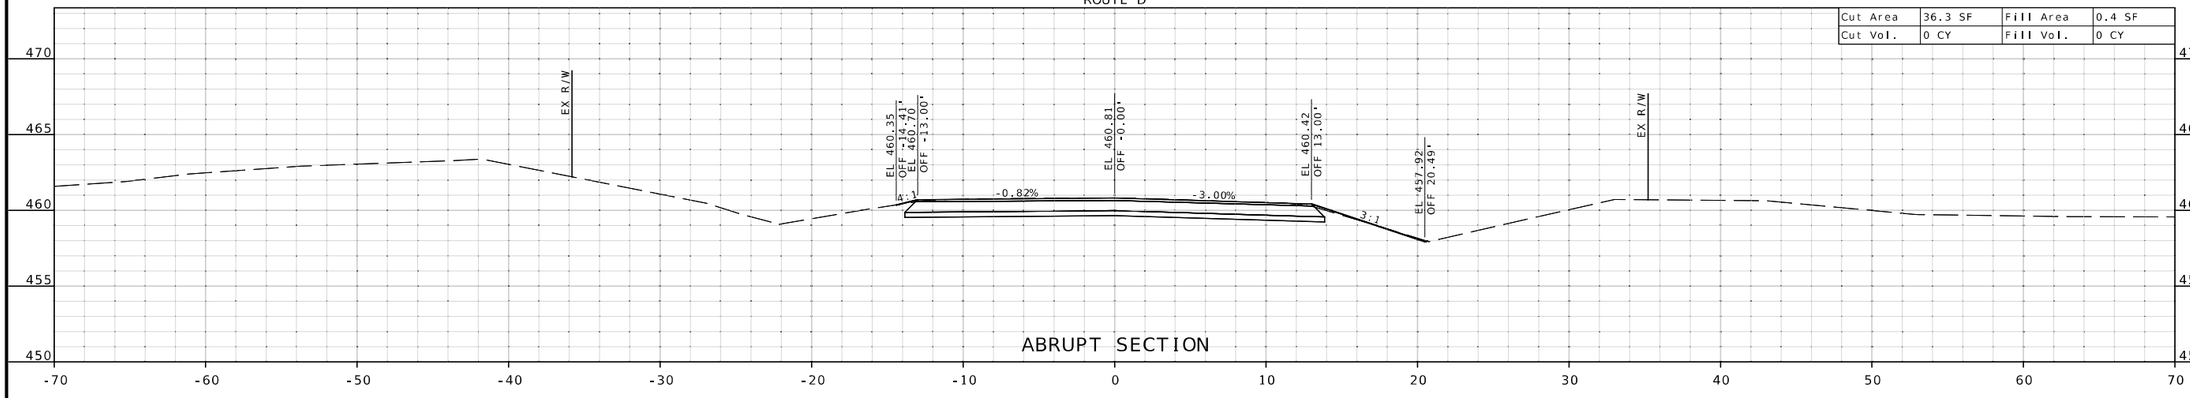

ABRUPT SECTION

STA 111+93.36

ROUTE D

Cut Area	31.5 SF	Fill Area	7.4 SF
Cut Vol.	0 CY	Fill Vol.	0 CY

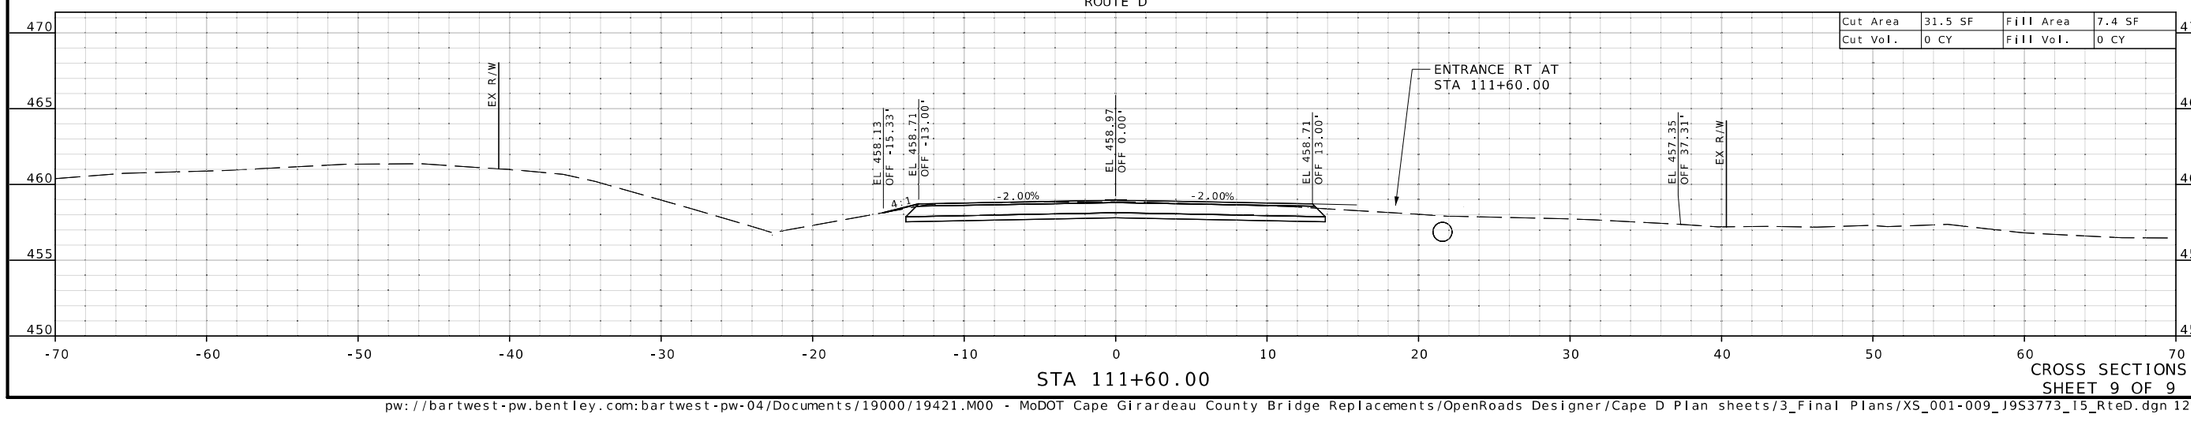

STA 111+60.00

CROSS SECTIONS
SHEET 9 OF 9

STATE OF MISSOURI
MELISSA ANN WILBERS
NUMBER PE-2007002853
PROFESSIONAL ENGINEER

THIS SHEET HAS BEEN SIGNED, SEALED AND DATED ELECTRONICALLY.

DATE PREPARED
11/4/2026

ROUTE	STATE
D	MO
DISTRICT	SHEET NO.
SE	9

COUNTY
CAPE GIRARDEAU

JOB NO.
J9S3773

CONTRACT ID.

PROJECT NO.

BRIDGE NO.
A9778

DESCRIPTION	DATE

MISSOURI HIGHWAYS AND TRANSPORTATION COMMISSION
105 WEST CAPITOL
JEFFERSON CITY, MO 65102
1-888-ASK-MODOT (1-888-275-6636)

Bartlett & West
601 MONROE ST. SUITE 201 - JEFFERSON CITY, MO 65101
PHONE 573-634-3181
CERTIFICATE OF AUTHORITY NO. 000167 - ENGINEERING
WWW.BARTLETTWEST.COM