

STATE OF MISSOURI
YAHKHUB R. SHEBIB
NUMBER PE-2026001396
PROFESSIONAL ENGINEER

09/29/2026 8:34:34 AM
YAHKHUB R. SHEBIB - CIVIL
MO-PE-2026001396

DATE PREPARED
9/29/2026

ROUTE	STATE
HH	MO
DISTRICT	SHEET NO.
CD	1

COUNTY
PHELPS

JOB NO.
JCD0036

CONTRACT ID.

PROJECT NO.

BRIDGE NO.


DESCRIPTION

DATE


MISSOURI HIGHWAYS AND TRANSPORTATION COMMISSION

105 WEST CAPITOL
JEFFERSON CITY, MO 65102
1-888-ASK-MODOT (1-888-275-6636)


CROSS-SECTION SHEETS
SHEET 1 OF 12

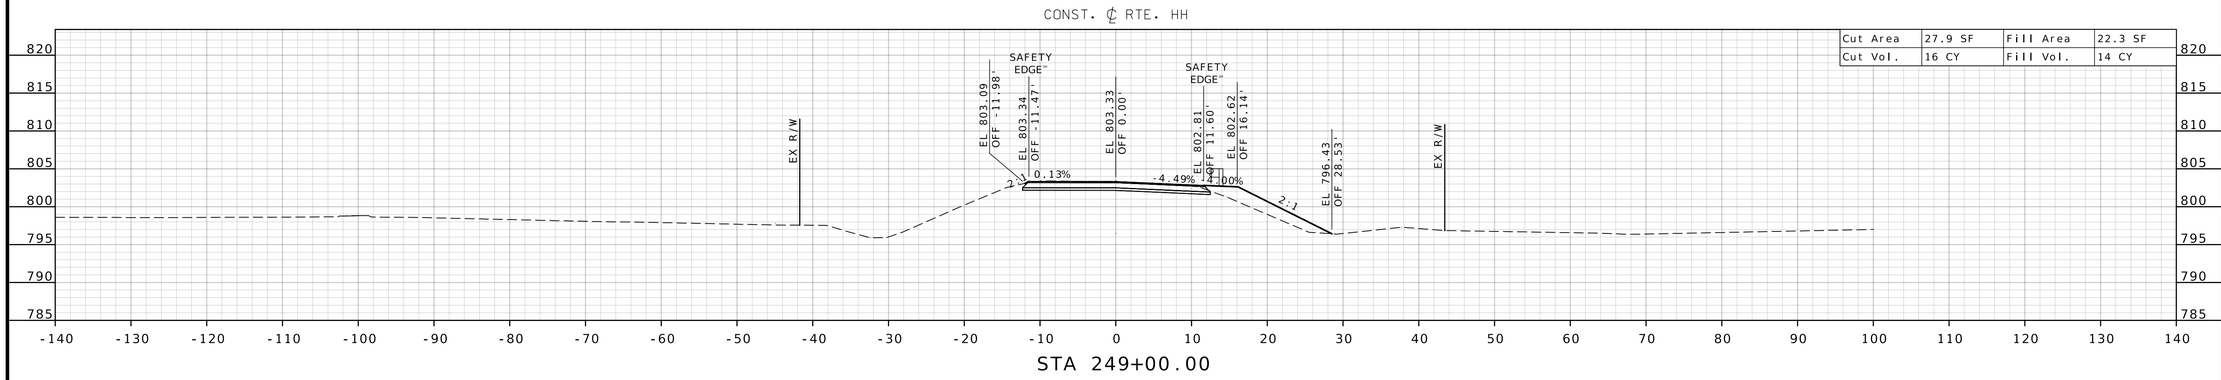

STA 249+00.00

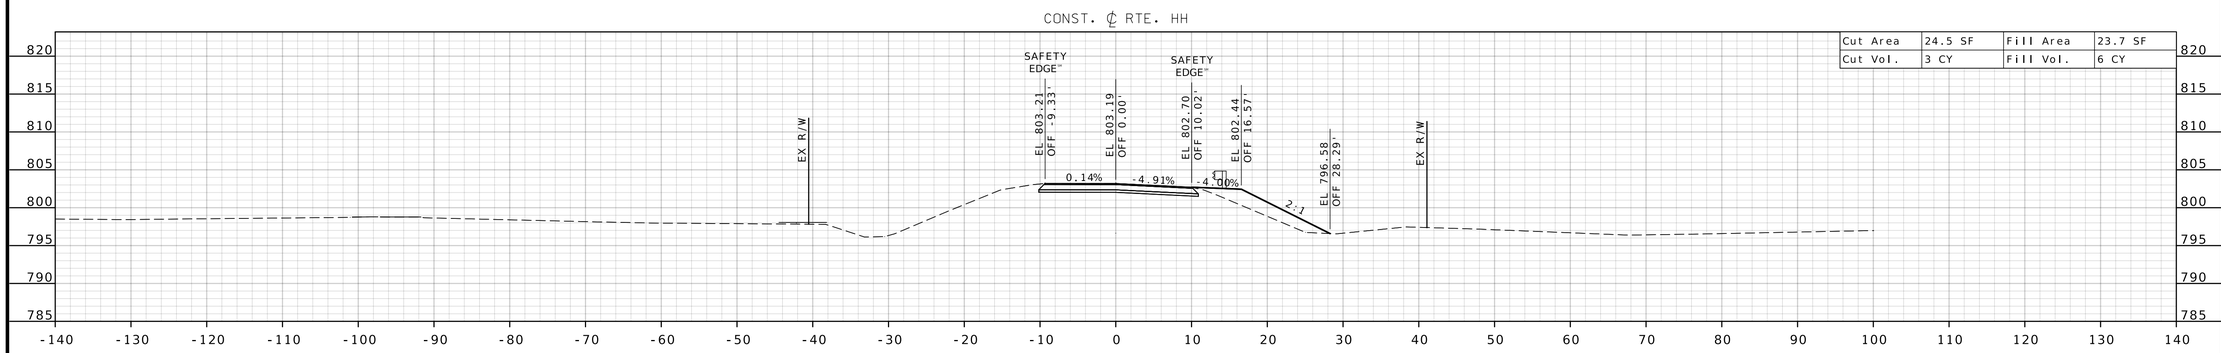

STA 248+84.00

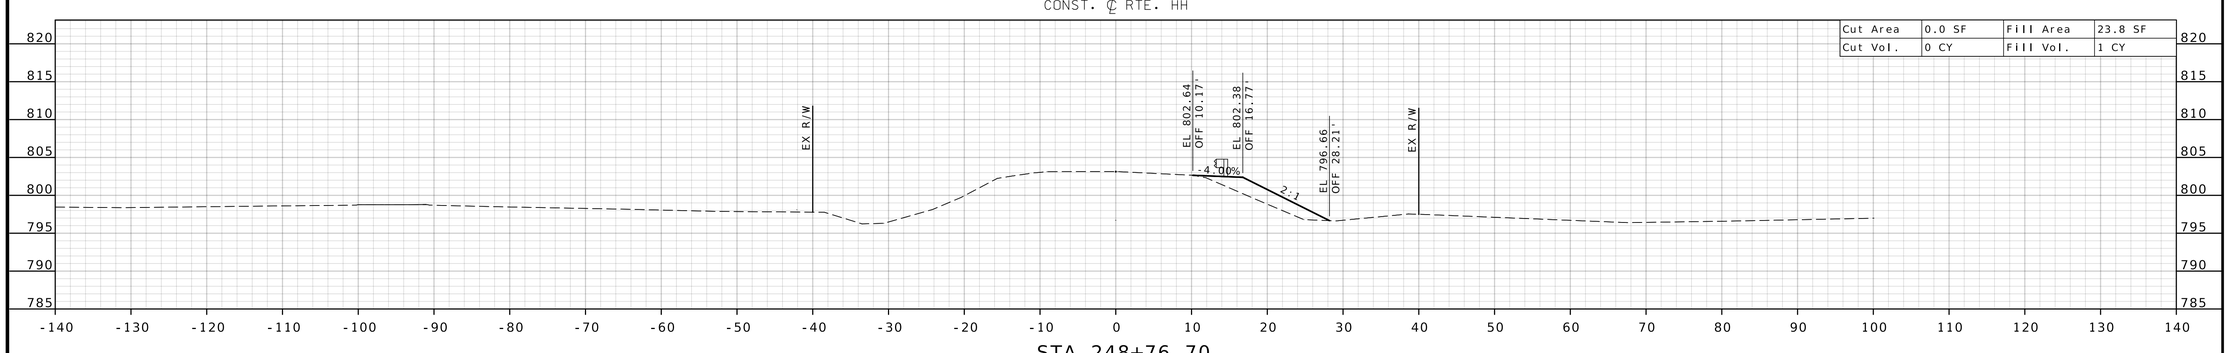

STA 248+76.70

STATE OF MISSOURI
YAHKHUB R. SHEBIB
NUMBER PE-2026001396
PROFESSIONAL ENGINEER

09/29/2026 8:38:01 AM
YAHKHUB R. SHEBIB - CIVIL
MO-PE-2026001396

DATE PREPARED
9/29/2026

ROUTE	STATE
HH	MO
DISTRICT	SHEET NO.
CD	2

COUNTY
PHELPS

JOB NO.
JCD0036

CONTRACT ID.

PROJECT NO.

BRIDGE NO.


DESCRIPTION	DATE

MISSOURI HIGHWAYS AND TRANSPORTATION COMMISSION

105 WEST CAPITOL
JEFFERSON CITY, MO 65102
1-888-ASK-MODOT (1-888-275-6636)


CROSS-SECTION SHEETS
SHEET 2 OF 12

CONST. ℄ RTE. HH

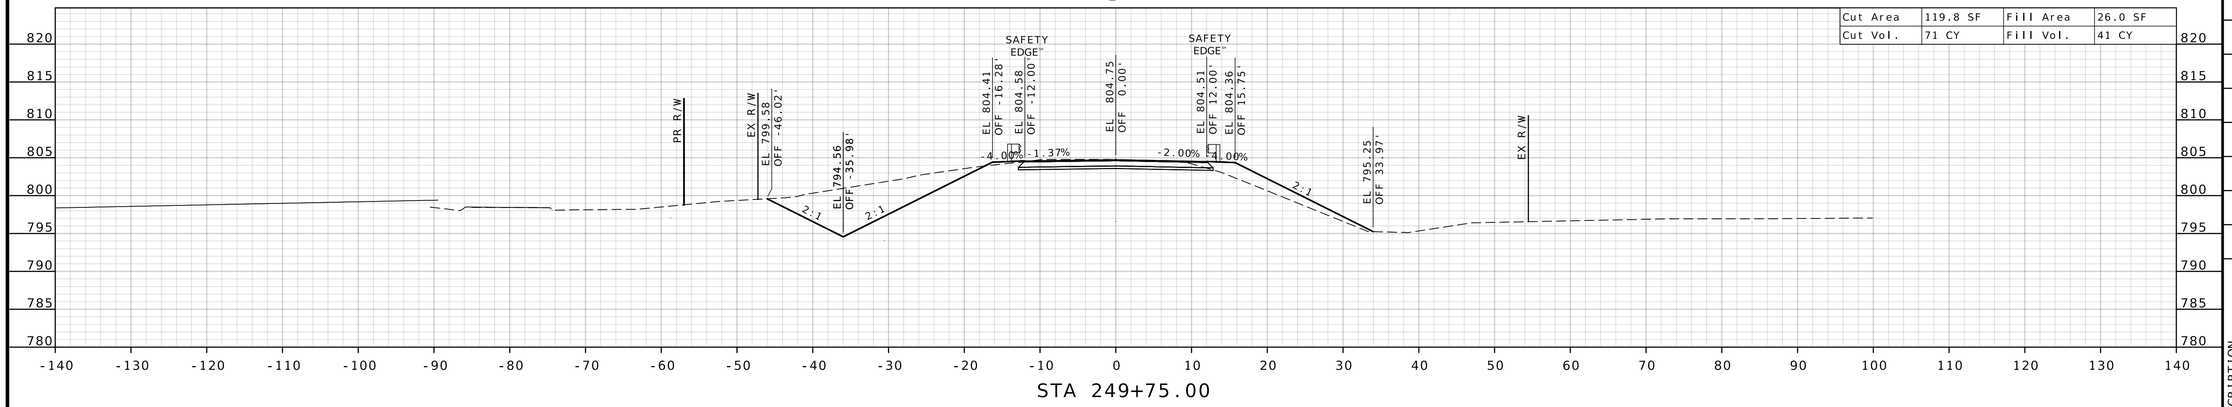


STA 249+75.00

CONST. ℄ RTE. HH

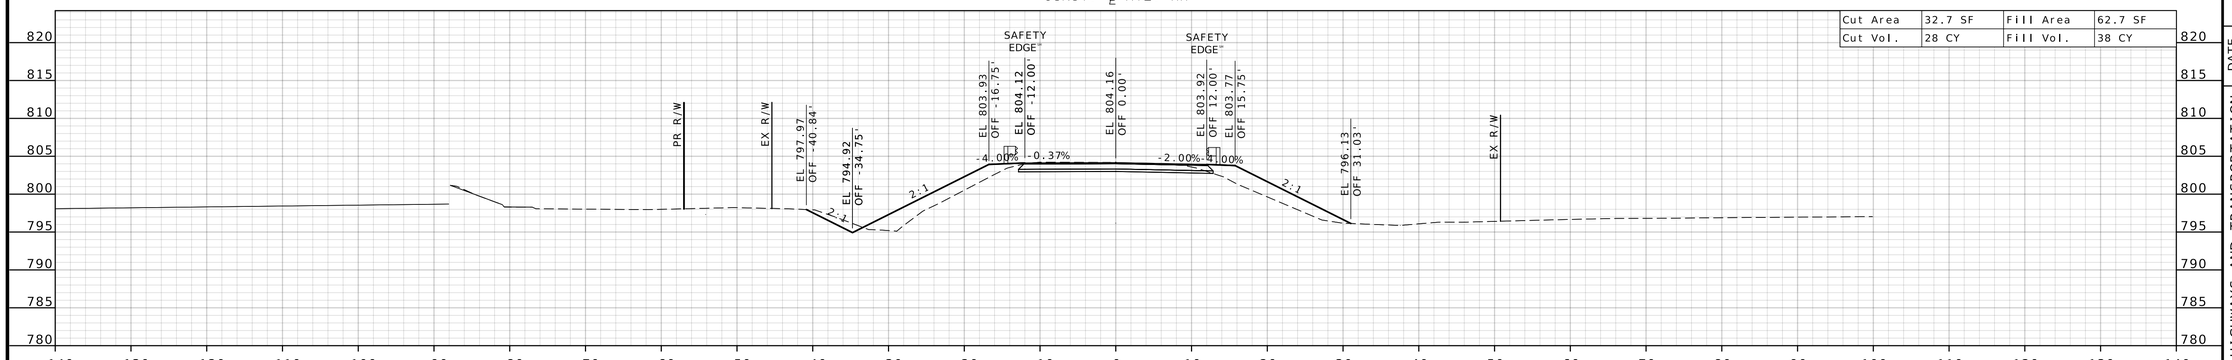

STA 249+50.00

CONST. ℄ RTE. HH

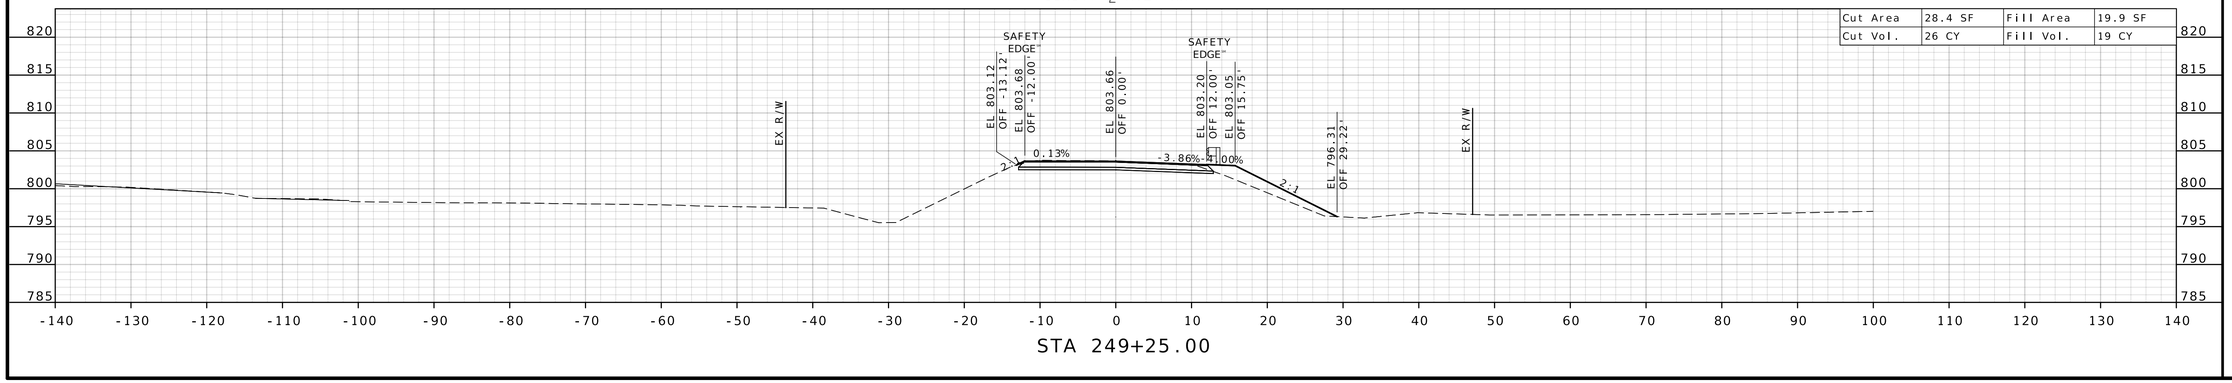

STA 249+25.00

STATE OF MISSOURI
YAHKHUB R. SHEBIB
NUMBER PE-2026001396
PROFESSIONAL ENGINEER

09/29/2026 8:39:02 AM
YAHKHUB R. SHEBIB - CIVIL
MO-PE-2026001396

DATE PREPARED
9/29/2026

ROUTE	STATE
HH	MO
DISTRICT	SHEET NO.
CD	3

COUNTY
PHELPS

JOB NO.
JCD0036

CONTRACT ID.

PROJECT NO.

BRIDGE NO.


DESCRIPTION


DATE


MISSOURI HIGHWAYS AND TRANSPORTATION COMMISSION

105 WEST CAPITOL
JEFFERSON CITY, MO 65102
1-888-ASK-MODOT (1-888-275-6636)

CROSS-SECTION SHEETS
SHEET 3 OF 12

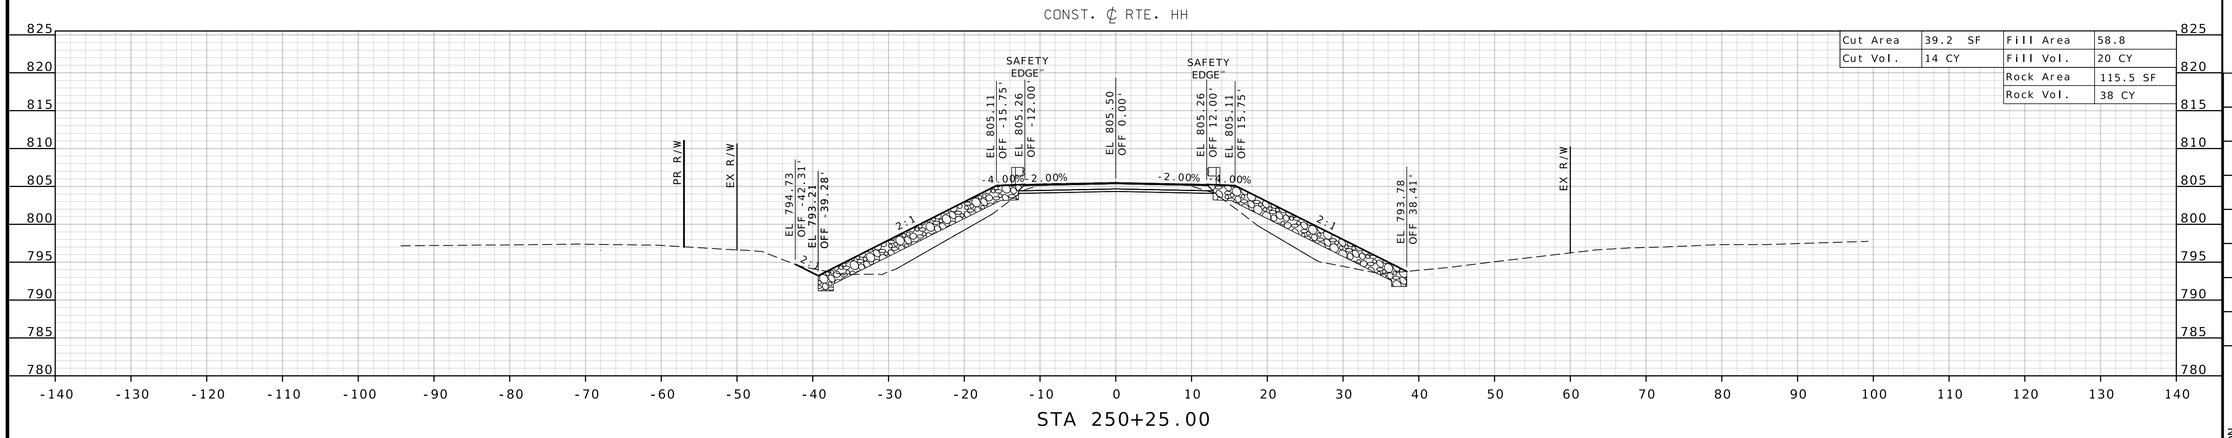

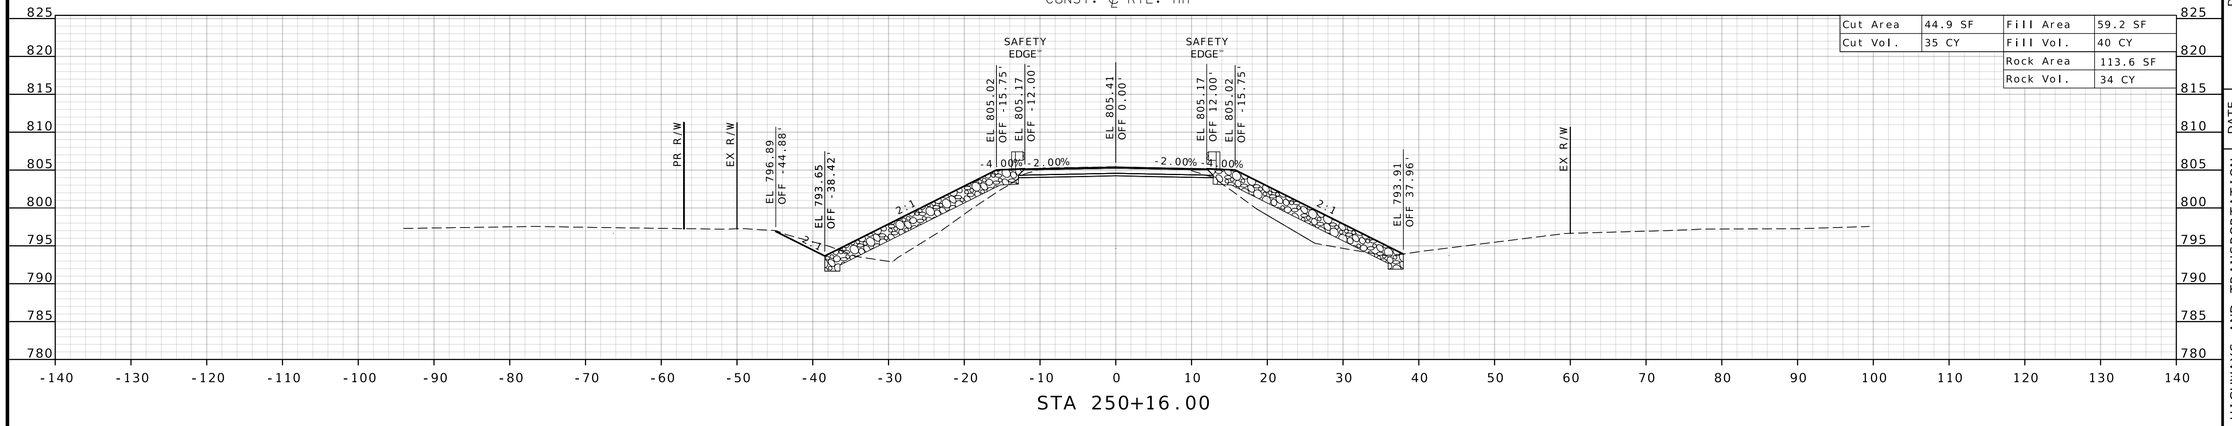

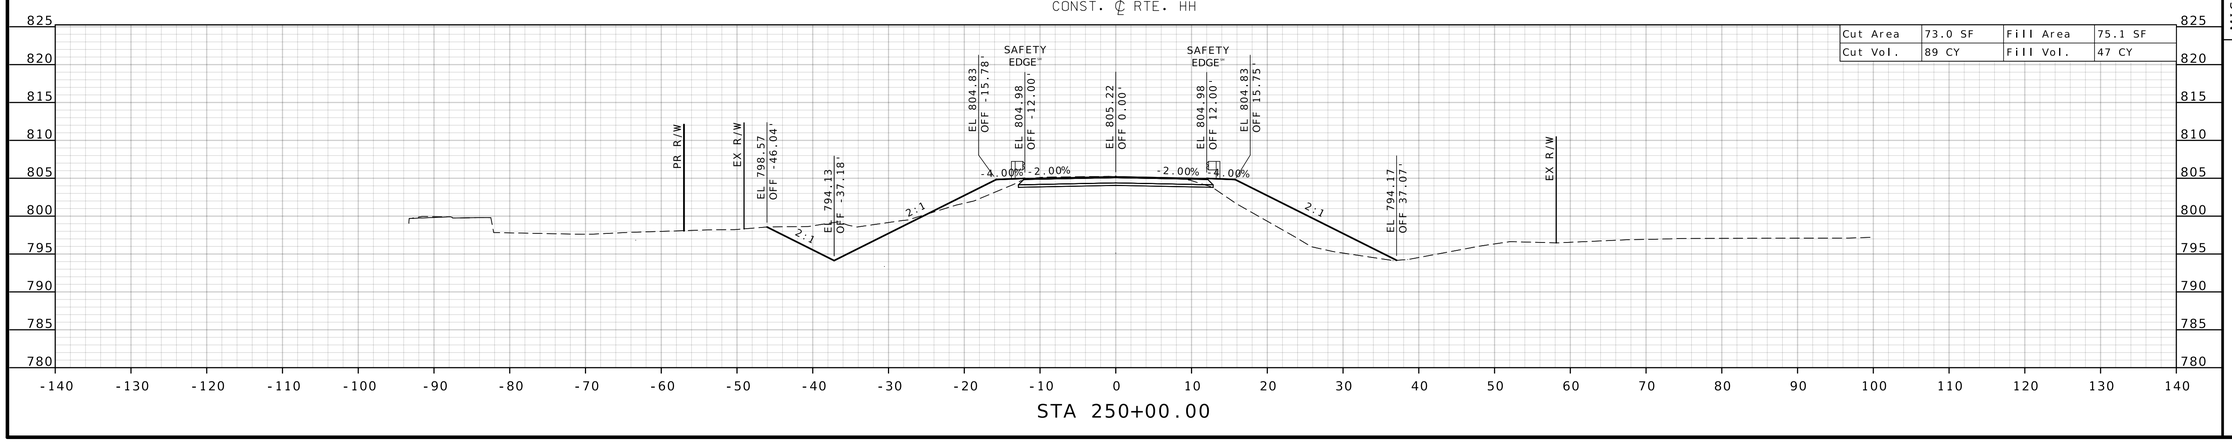

STATE OF MISSOURI
YAHKHUB R. SHEBIB
NUMBER PE-2026001396
PROFESSIONAL ENGINEER
09/29/2026 8:36:44 AM
YAHKHUB R. SHEBIB - CIVIL
MO-PE-2026001396

DATE PREPARED
9/29/2026

ROUTE	STATE
HH	MO
DISTRICT	SHEET NO.
CD	4

COUNTY
PHELPS

JOB NO.
JCD0036

CONTRACT ID.

PROJECT NO.

BRIDGE NO.


DESCRIPTION	DATE

MISSOURI HIGHWAYS AND TRANSPORTATION COMMISSION

105 WEST CAPITOL
JEFFERSON CITY, MO 65102
1-888-ASK-MODOT (1-888-275-6636)

CROSS-SECTION SHEETS
SHEET 4 OF 12

CONST. ℄ RTE. HH

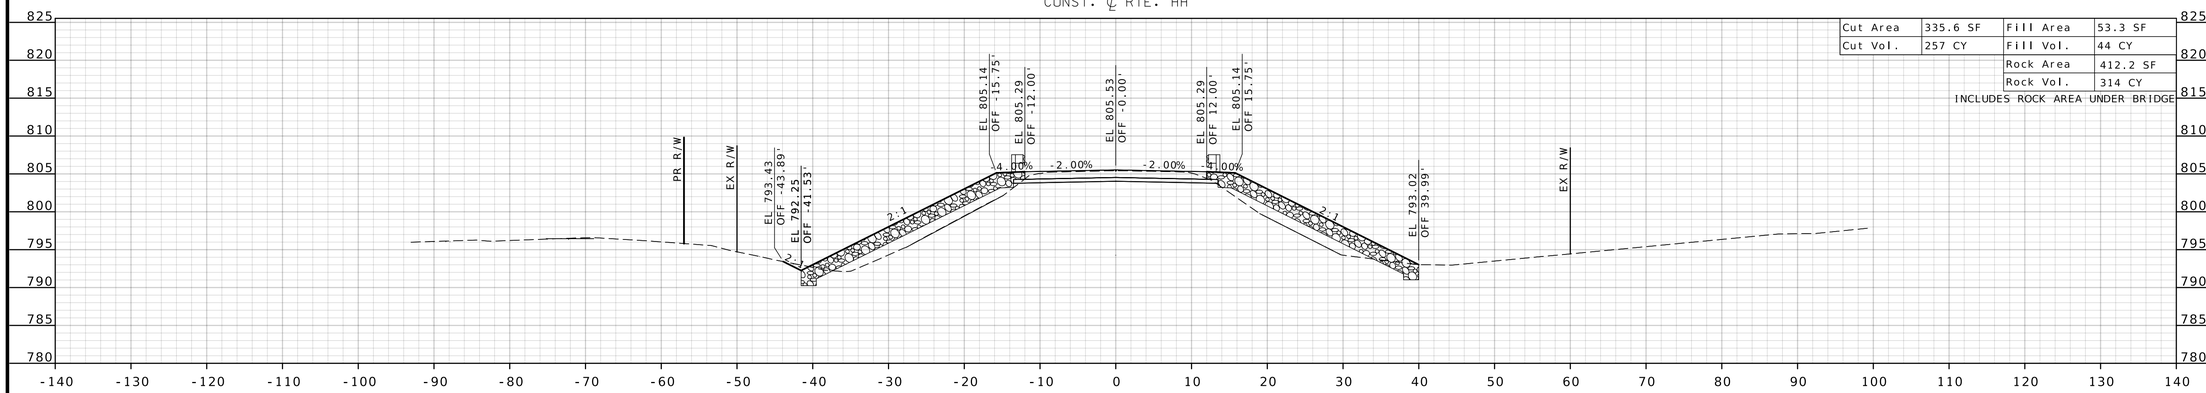


Cut Area	335.6 SF	Fill Area	53.3 SF
Cut Vol.	257 CY	Fill Vol.	44 CY
		Rock Area	412.2 SF
		Rock Vol.	314 CY

INCLUDES ROCK AREA UNDER BRIDGE

STA 250+47.96

ABRUPT SECTION BRIDGE END

CONST. ℄ RTE. HH

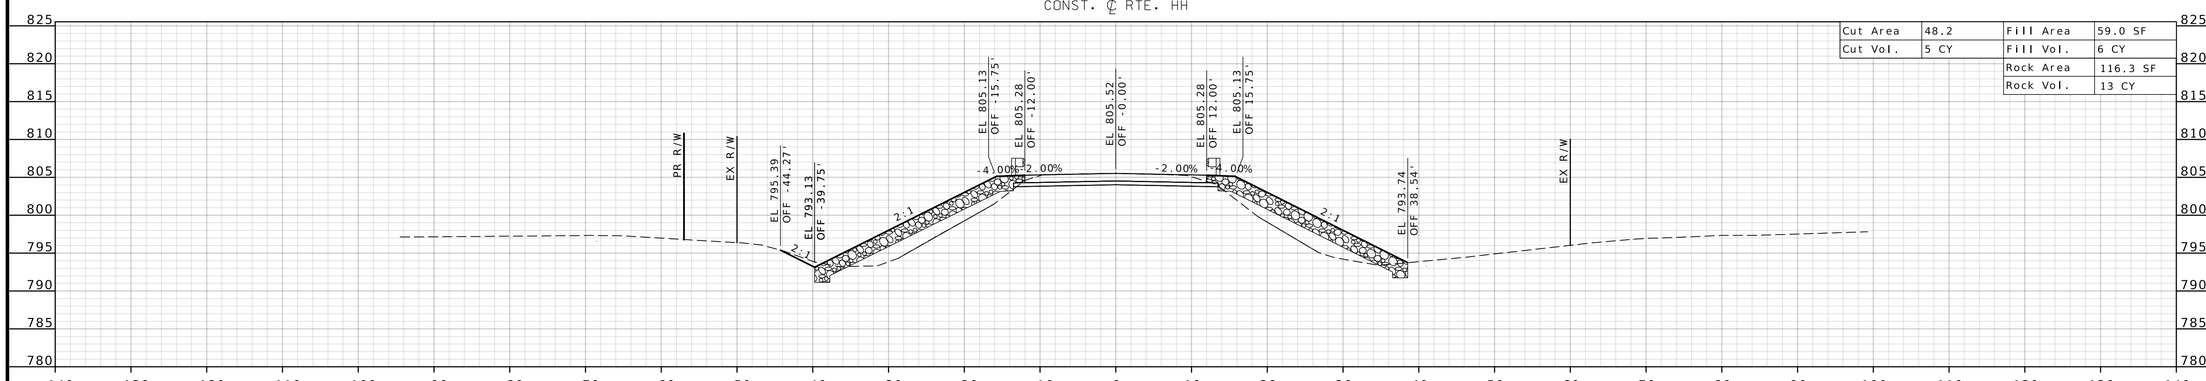

Cut Area	48.2	Fill Area	59.0 SF
Cut Vol.	5 CY	Fill Vol.	6 CY
		Rock Area	116.3 SF
		Rock Vol.	13 CY

STA 250+27.96

STATE OF MISSOURI
YAHKHUB R. SHEBIB
NUMBER PE-2026001396
PROFESSIONAL ENGINEER

09/29/2026 8:40:25 AM
YAHKHUB R. SHEBIB - CIVIL
MO-PE-2026001396

DATE PREPARED
9/29/2026

ROUTE	STATE
HH	MO
DISTRICT	SHEET NO.
CD	5

COUNTY
PHELPS

JOB NO.
JCD0036

CONTRACT ID.

PROJECT NO.

BRIDGE NO.


DESCRIPTION	DATE

MISSOURI HIGHWAYS AND TRANSPORTATION COMMISSION

105 WEST CAPITOL
JEFFERSON CITY, MO 65102
1-888-ASK-MODOT (1-888-275-6636)

CROSS-SECTION SHEETS
SHEET 5 OF 12


CONST. ℄ RTE. HH

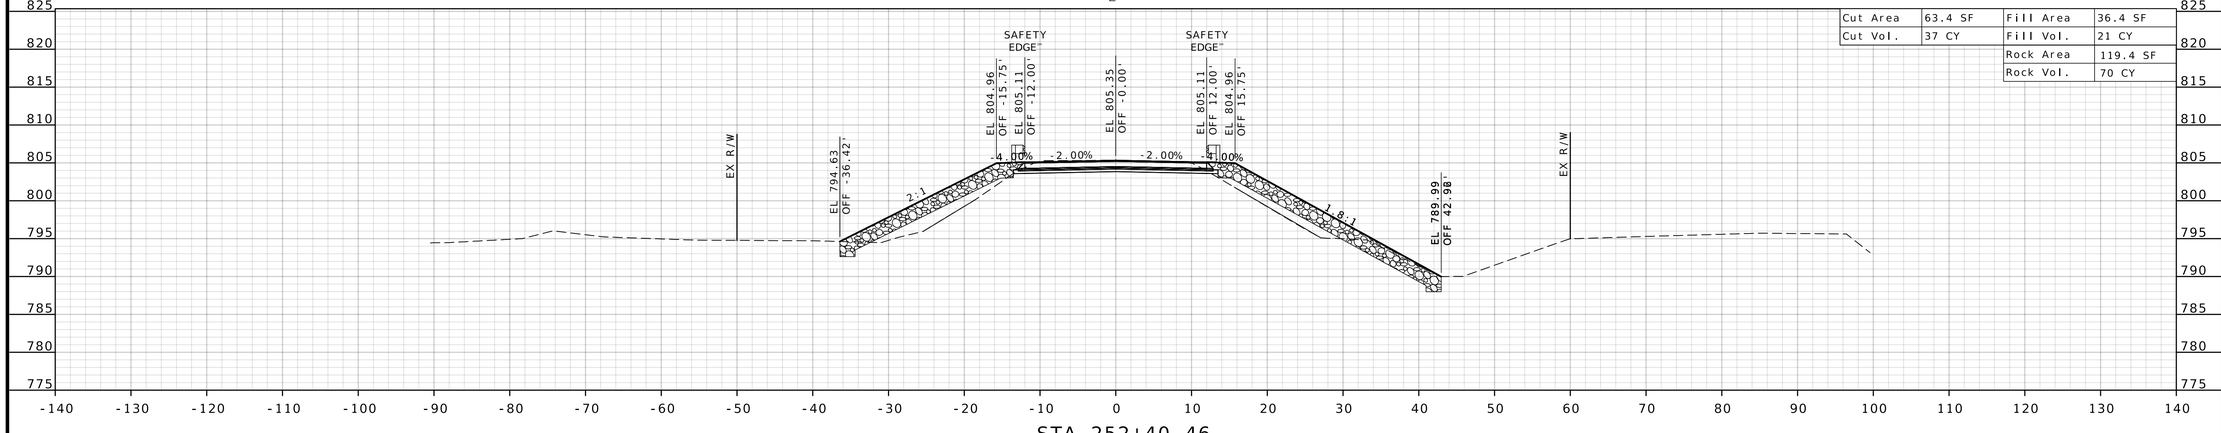

Cut Area	63.4 SF	Fill Area	36.4 SF
Cut Vol.	37 CY	Fill Vol.	21 CY
		Rock Area	119.4 SF
		Rock Vol.	70 CY

STA 252+40.46


CONST. ℄ RTE. HH

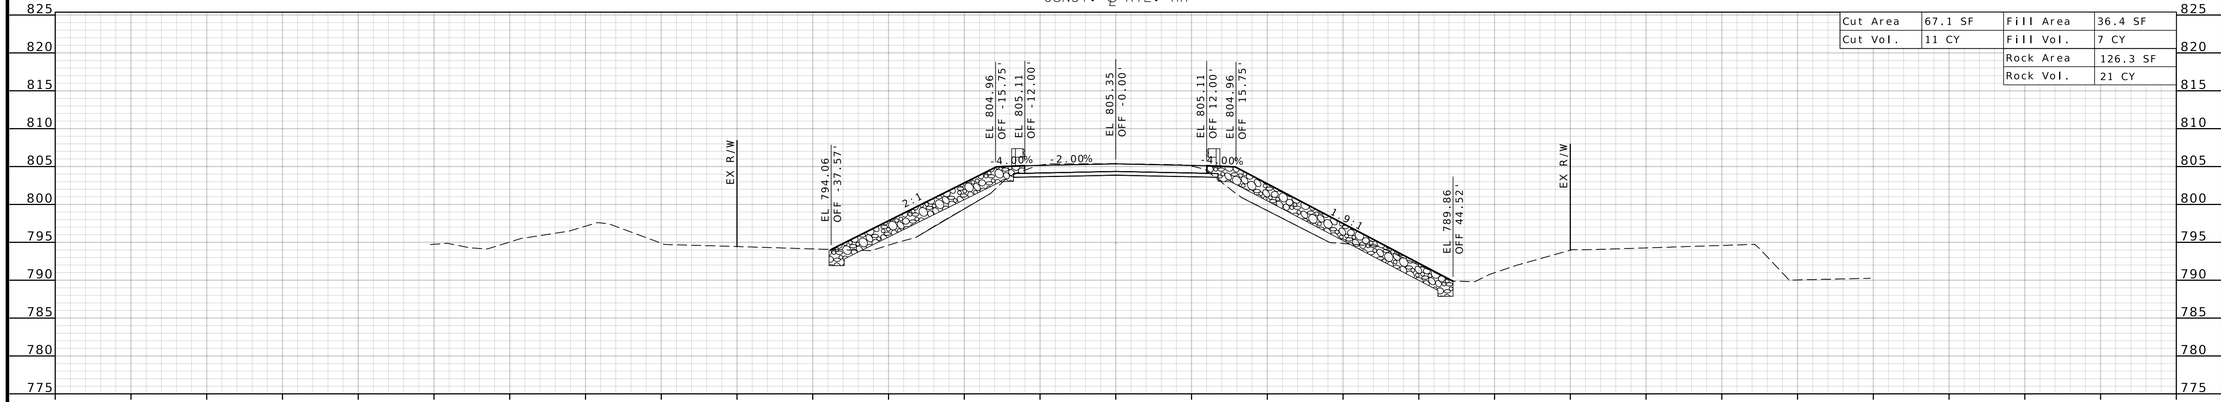

Cut Area	67.1 SF	Fill Area	36.4 SF
Cut Vol.	11 CY	Fill Vol.	7 CY
		Rock Area	126.3 SF
		Rock Vol.	21 CY

STA 252+25.00

CONST. ℄ RTE. HH

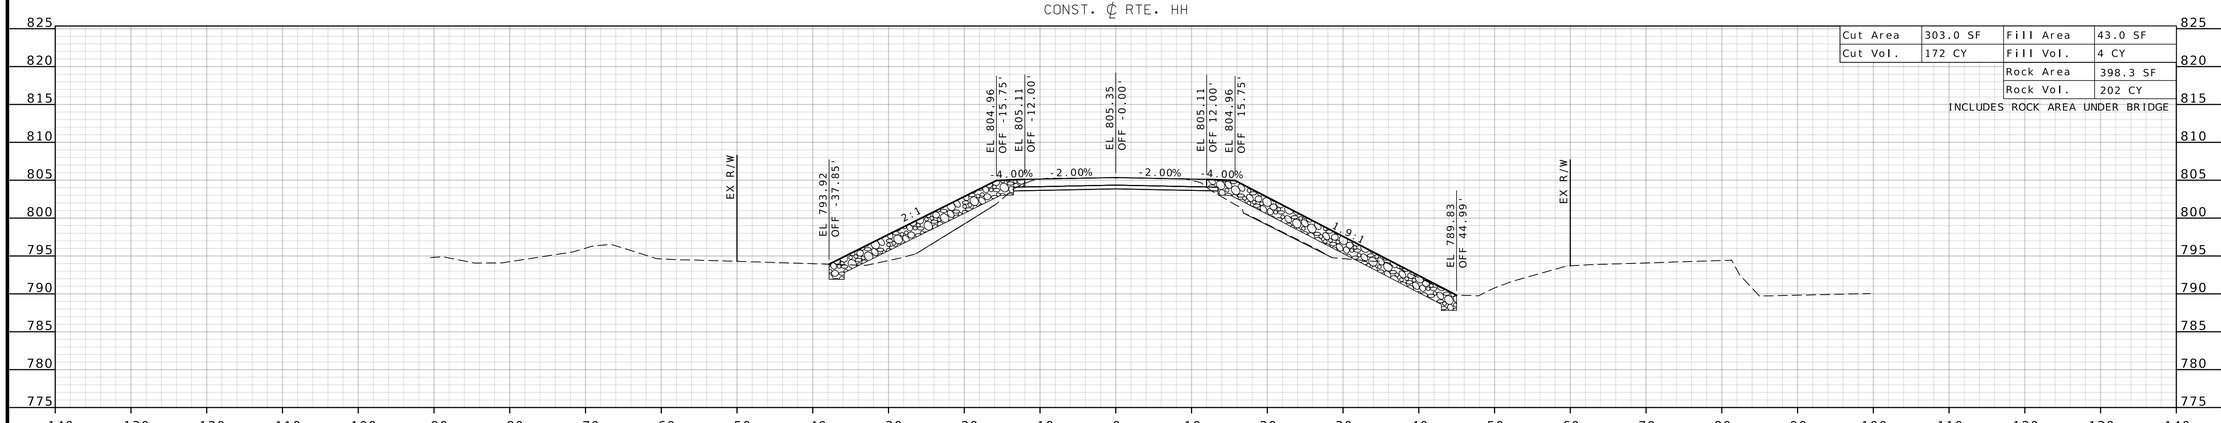

Cut Area	303.0 SF	Fill Area	43.0 SF
Cut Vol.	172 CY	Fill Vol.	4 CY
		Rock Area	398.3 SF
		Rock Vol.	202 CY

INCLUDES ROCK AREA UNDER BRIDGE

STA 252+20.46

ABRUPT SECTION BRIDGE END

STATE OF MISSOURI
YAHKHUB R. SHEBIB
NUMBER PE-2026001396
PROFESSIONAL ENGINEER
09/29/2026 8:35:43 AM
YAHKHUB R. SHEBIB - CIVIL
MO-PE-2026001396

DATE PREPARED
9/29/2026

ROUTE	STATE
HH	MO
DISTRICT	SHEET NO.
CD	6

COUNTY
PHELPS

JOB NO.
JCD0036

CONTRACT ID.

PROJECT NO.


BRIDGE NO.


DESCRIPTION	DATE


MISSOURI HIGHWAYS AND TRANSPORTATION COMMISSION

105 WEST CAPITOL
JEFFERSON CITY, MO 65102
1-888-ASK-MODOT (1-888-275-6636)

CROSS-SECTION SHEETS
SHEET 6 OF 12

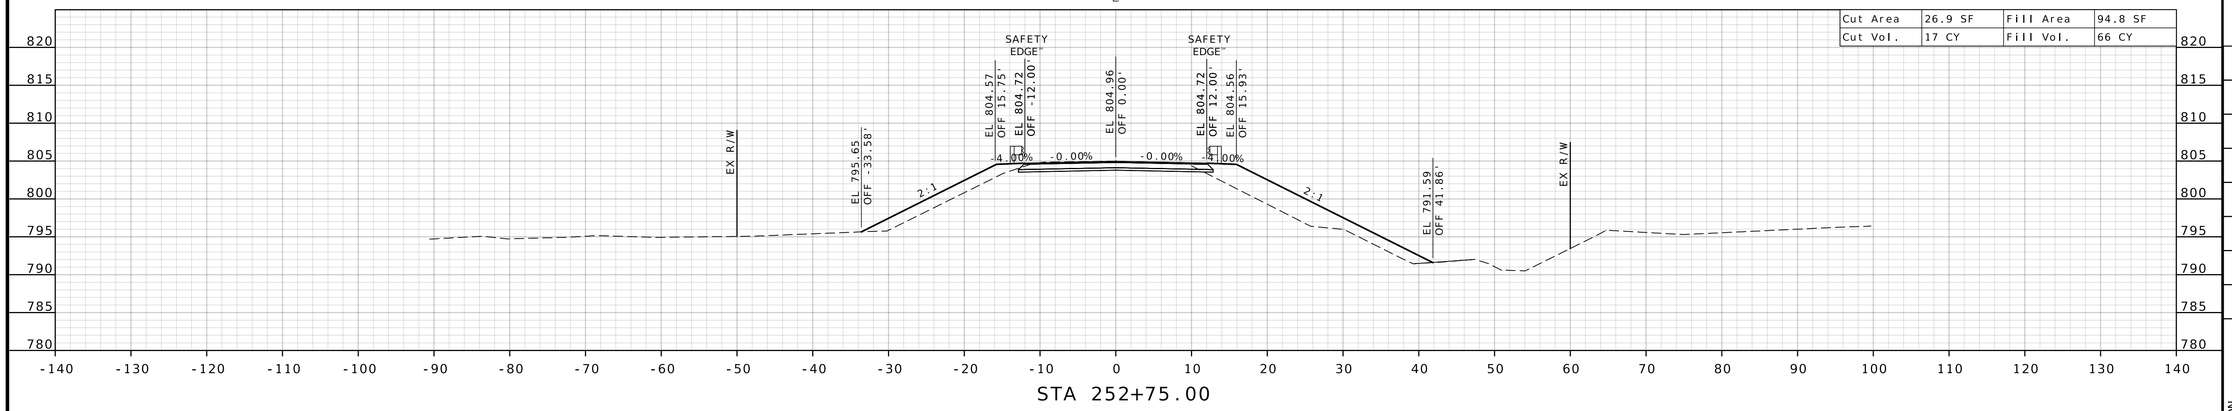

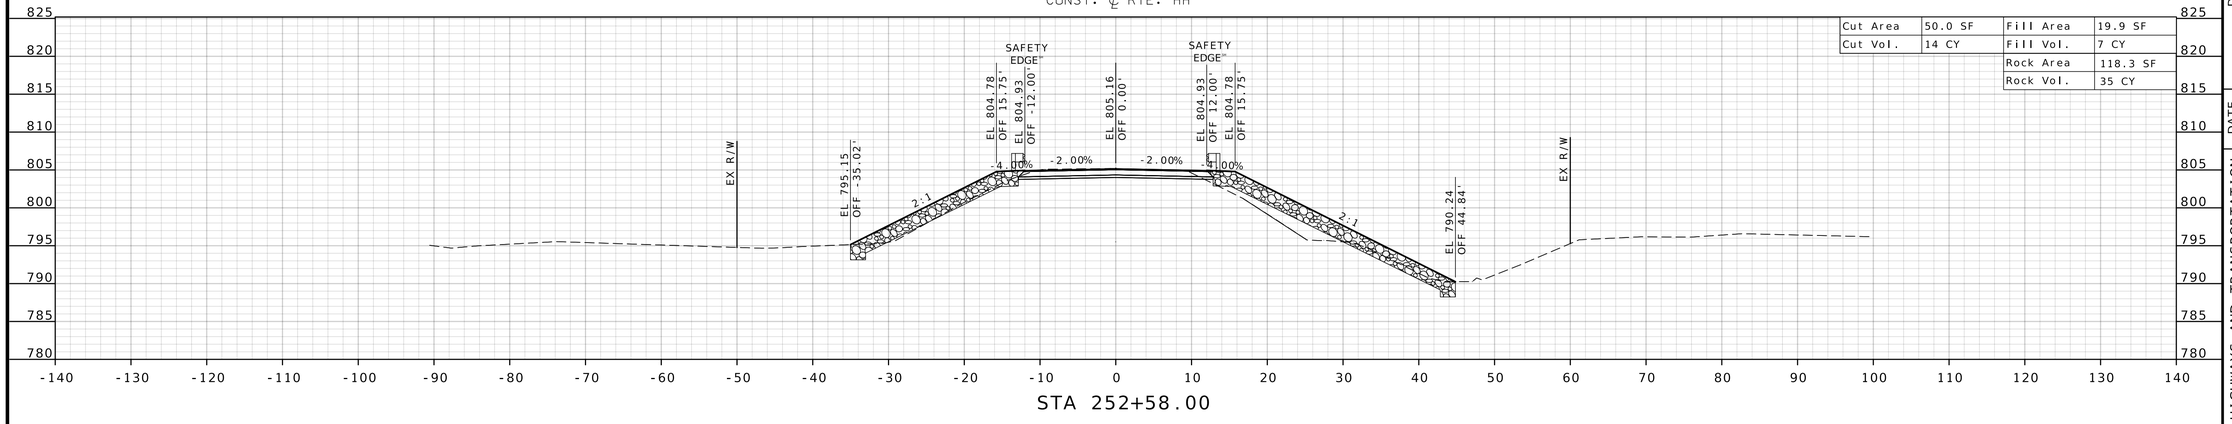

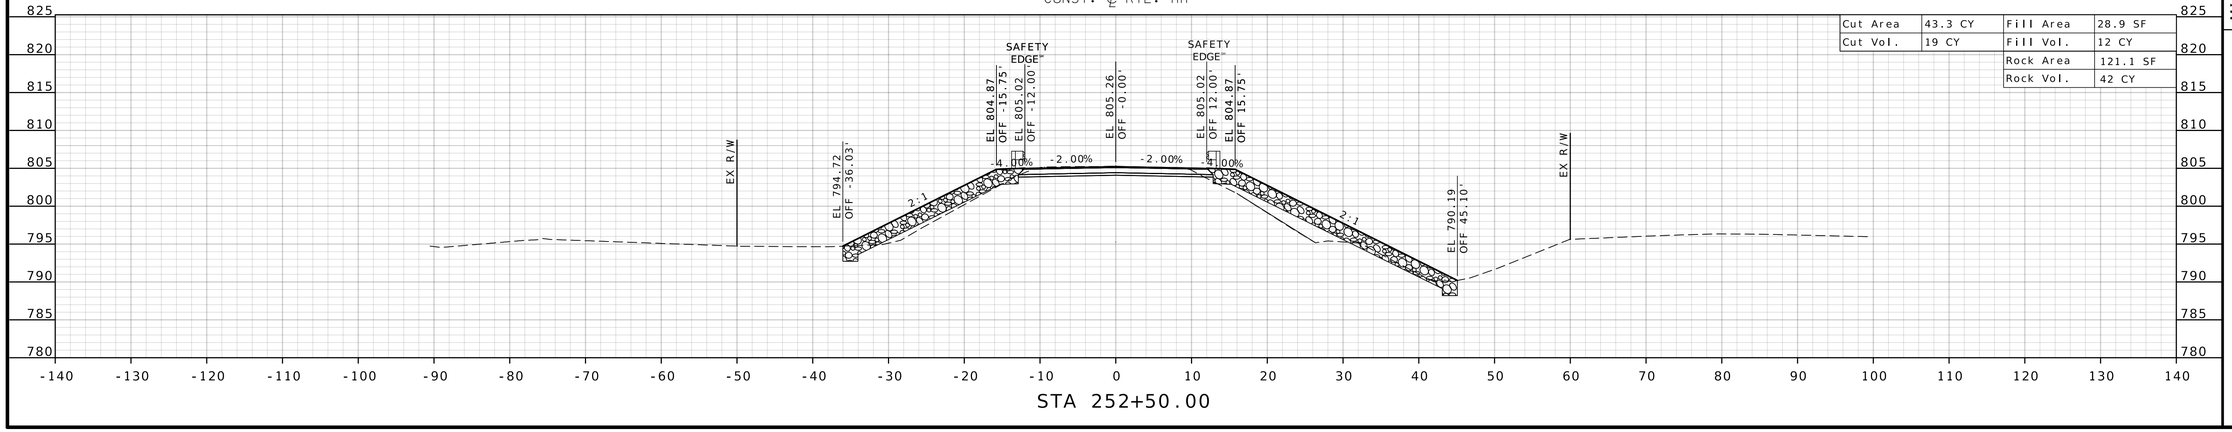

STATE OF MISSOURI
YAHKHUB R. SHEBIB
NUMBER PE-2026001396
PROFESSIONAL ENGINEER
09/29/2026 8:37:13 AM
YAHKHUB R. SHEBIB - CIVIL
MO-PE-2026001396

DATE PREPARED
9/29/2026

ROUTE	STATE
HH	MO
DISTRICT	SHEET NO.
CD	7

COUNTY
PHELPS

JOB NO.
JCD0036

CONTRACT ID.

PROJECT NO.

BRIDGE NO.


DESCRIPTION	DATE

MISSOURI HIGHWAYS AND TRANSPORTATION COMMISSION

105 WEST CAPITOL
JEFFERSON CITY, MO 65102
1-888-ASK-MODOT (1-888-275-6636)


CROSS-SECTION SHEETS
SHEET 7 OF 12

CONST. ℄ RTE. HH

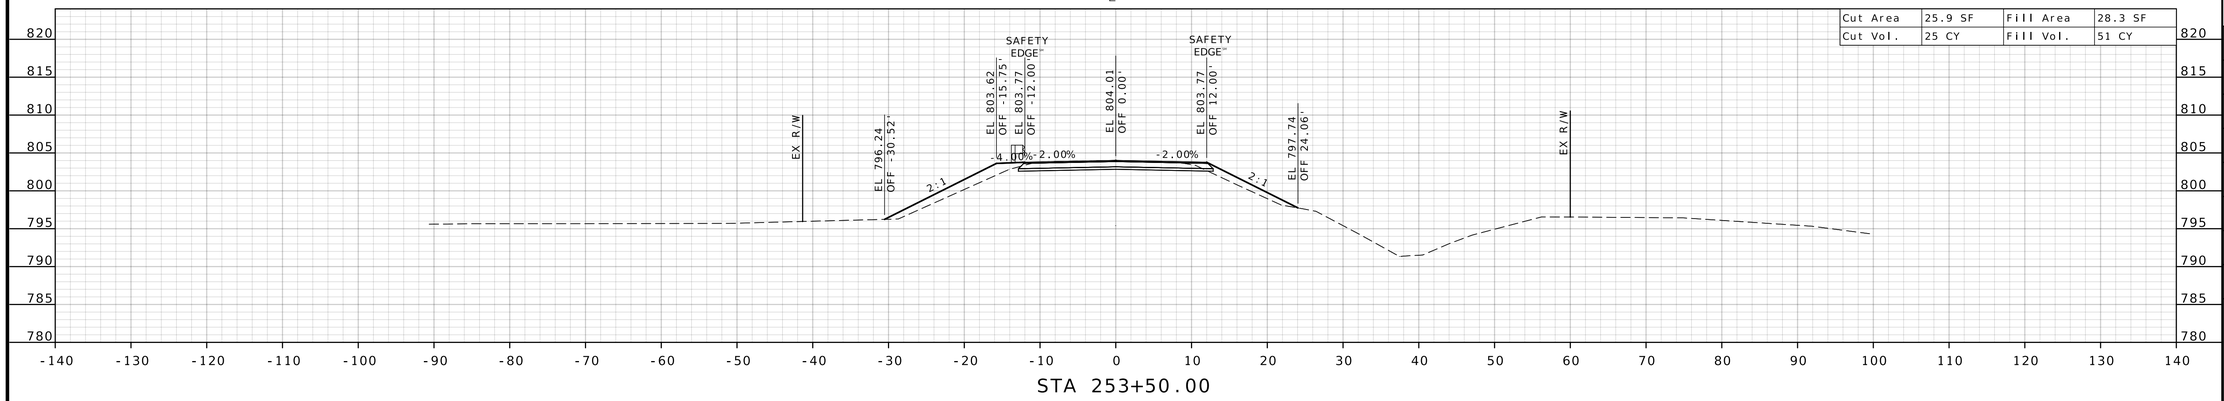


STA 253+50.00

CONST. ℄ RTE. HH

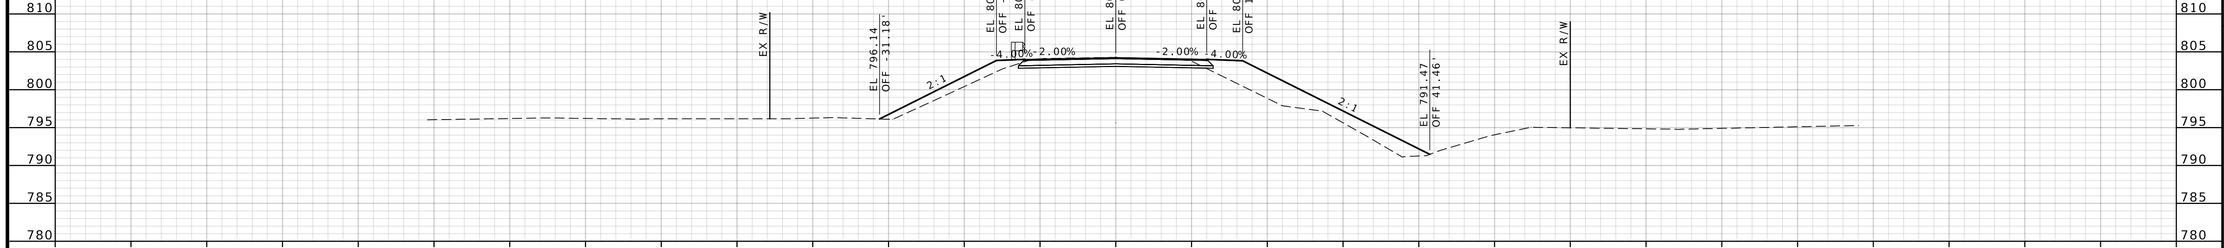

STA 253+25.00

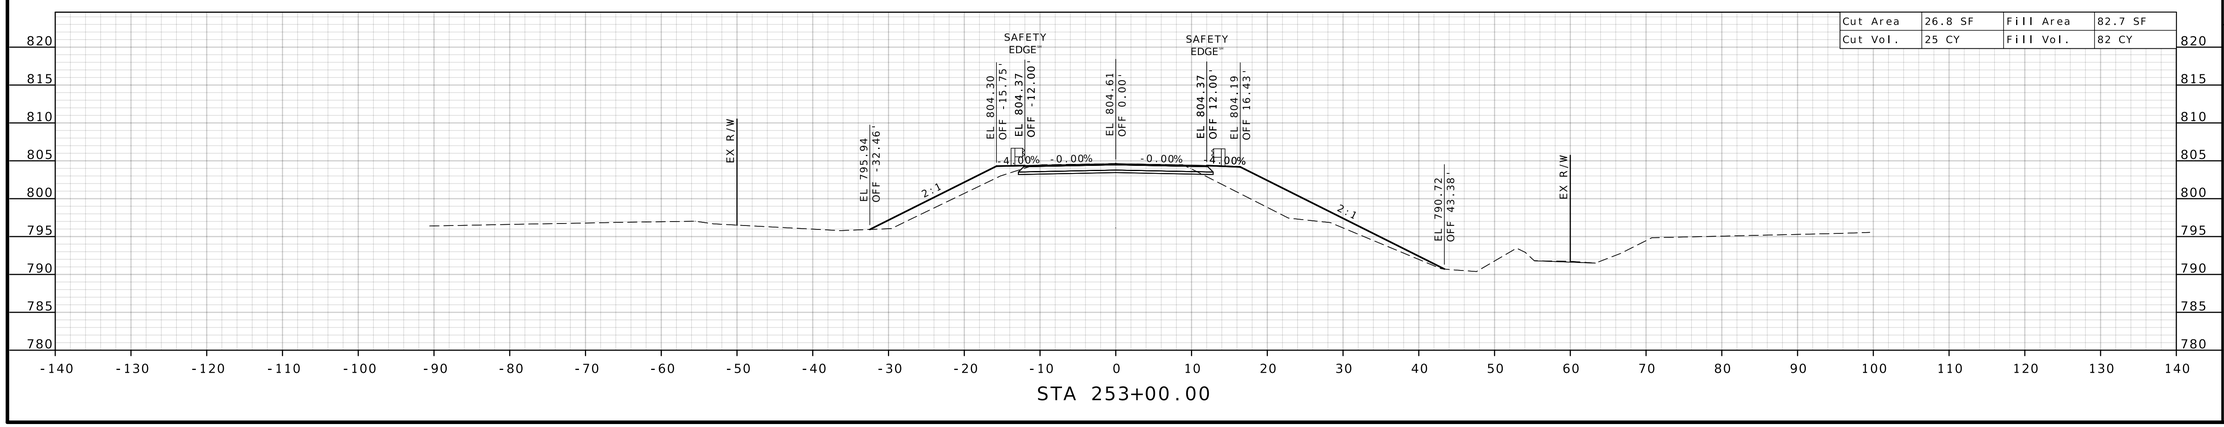

STA 253+00.00

STATE OF MISSOURI
YAHKHUB R. SHEBIB
NUMBER PE-2026001396
PROFESSIONAL ENGINEER

09/29/2026 8:36:21 AM
YAHKHUB R. SHEBIB - CIVIL
MO-PE-2026001396

DATE PREPARED	
9/29/2026	
ROUTE	STATE
HH	MO
DISTRICT	SHEET NO.
CD	8
COUNTY	
PHELPS	
JOB NO.	
JCD0036	
CONTRACT ID.	
PROJECT NO.	
BRIDGE NO.	


DESCRIPTION	DATE

MISSOURI HIGHWAYS AND TRANSPORTATION COMMISSION

105 WEST CAPITOL
JEFFERSON CITY, MO 65102
1-888-ASK-MODOT (1-888-275-6636)


CROSS-SECTION SHEETS
SHEET 8 OF 12

CONST. ℄ RTE. HH

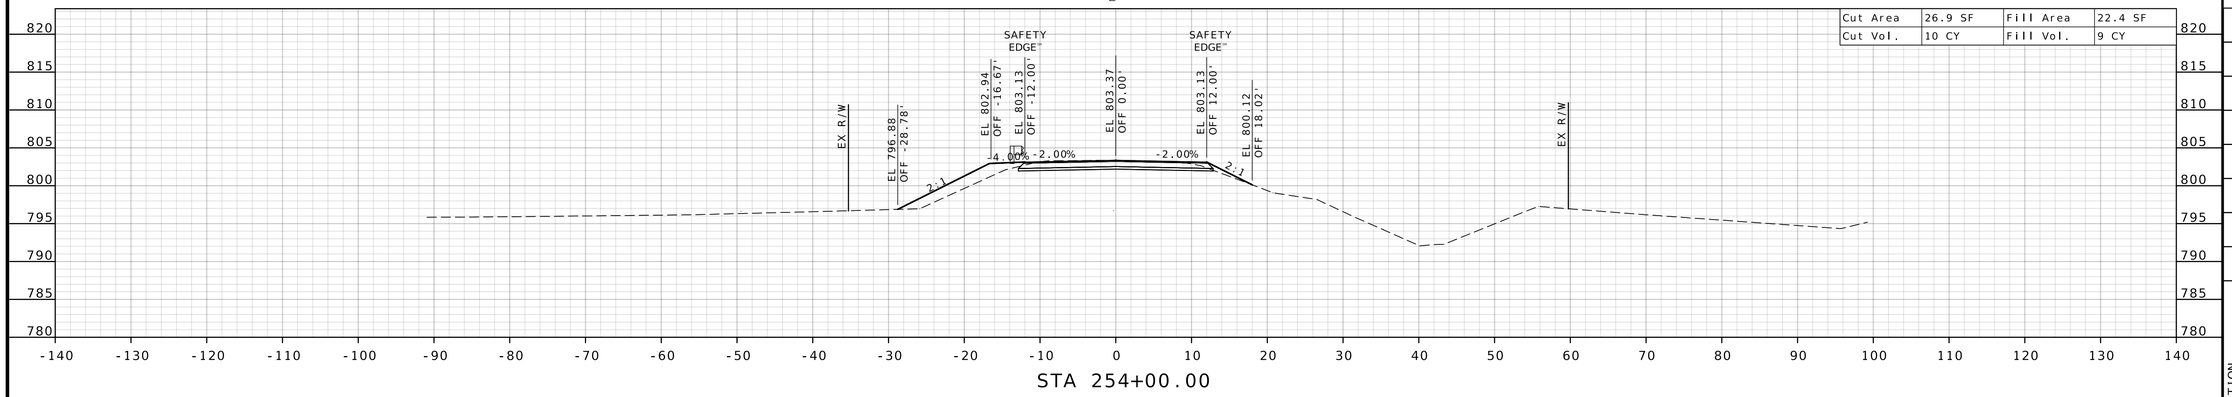


STA 254+00.00

CONST. ℄ RTE. HH

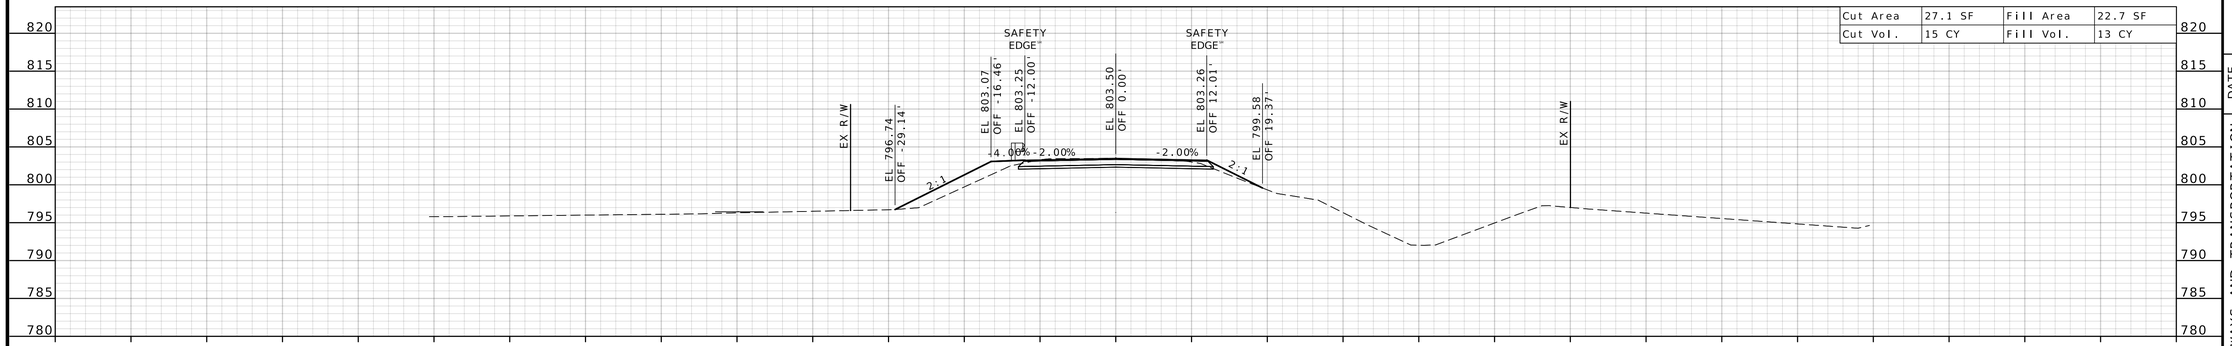

STA 253+89.58

CONST. ℄ RTE. HH

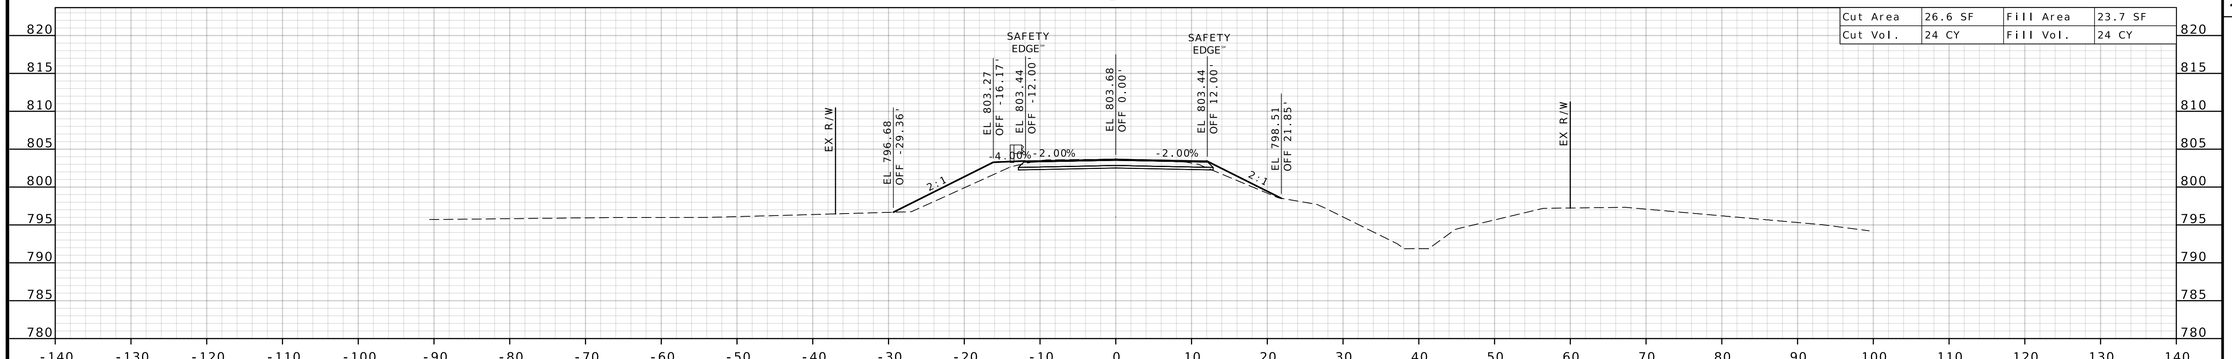

STA 253+75.00

STATE OF MISSOURI
YAHKHUB R. SHEBIB
NUMBER PE-2026001396
PROFESSIONAL ENGINEER
09/29/2026 8:39:58 AM
YAHKHUB R. SHEBIB - CIVIL
MO-PE-2026001396

DATE PREPARED
9/29/2026

ROUTE	STATE
HH	MO
DISTRICT	SHEET NO.
CD	9

COUNTY
PHELPS

JOB NO.
JCD0036

CONTRACT ID.

PROJECT NO.

BRIDGE NO.


DESCRIPTION	DATE

MISSOURI HIGHWAYS AND TRANSPORTATION COMMISSION

105 WEST CAPITOL
JEFFERSON CITY, MO 65102
1-888-ASK-MODOT (1-888-275-6636)

CROSS-SECTION SHEETS
SHEET 9 OF 12


CONST. ℄ RTE. HH

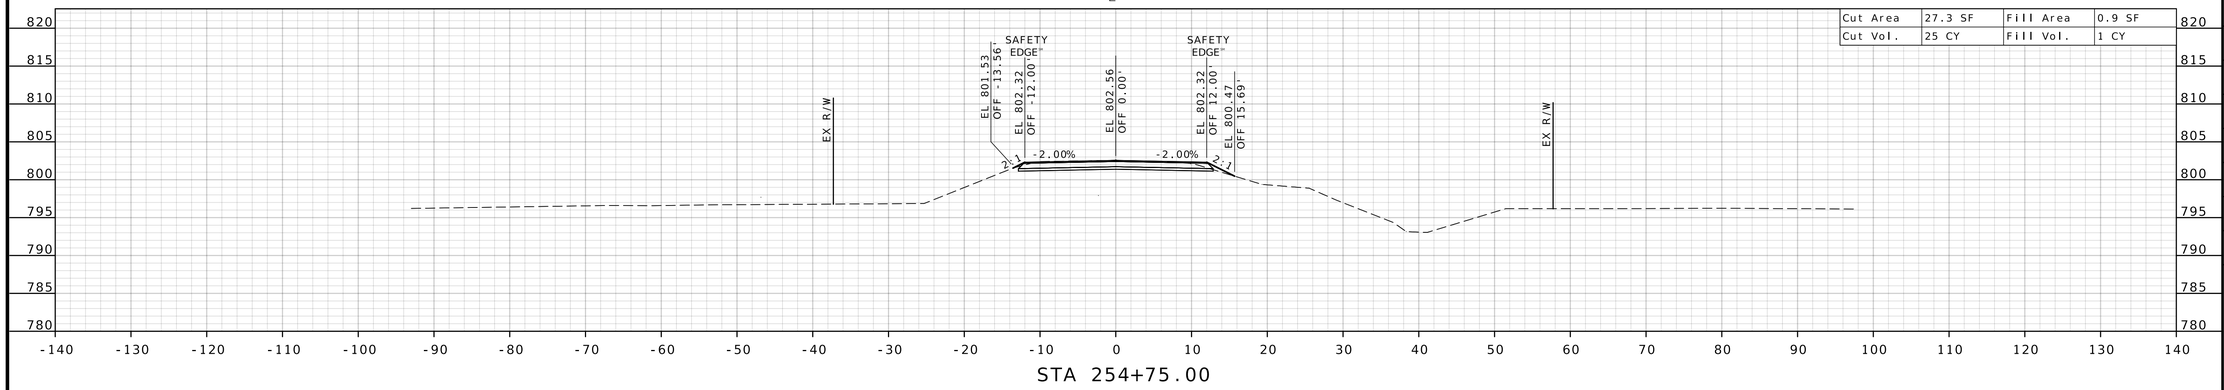

Cut Area	27.3 SF	Fill Area	0.9 SF
Cut Vol.	25 CY	Fill Vol.	1 CY

STA 254+75.00


CONST. ℄ RTE. HH

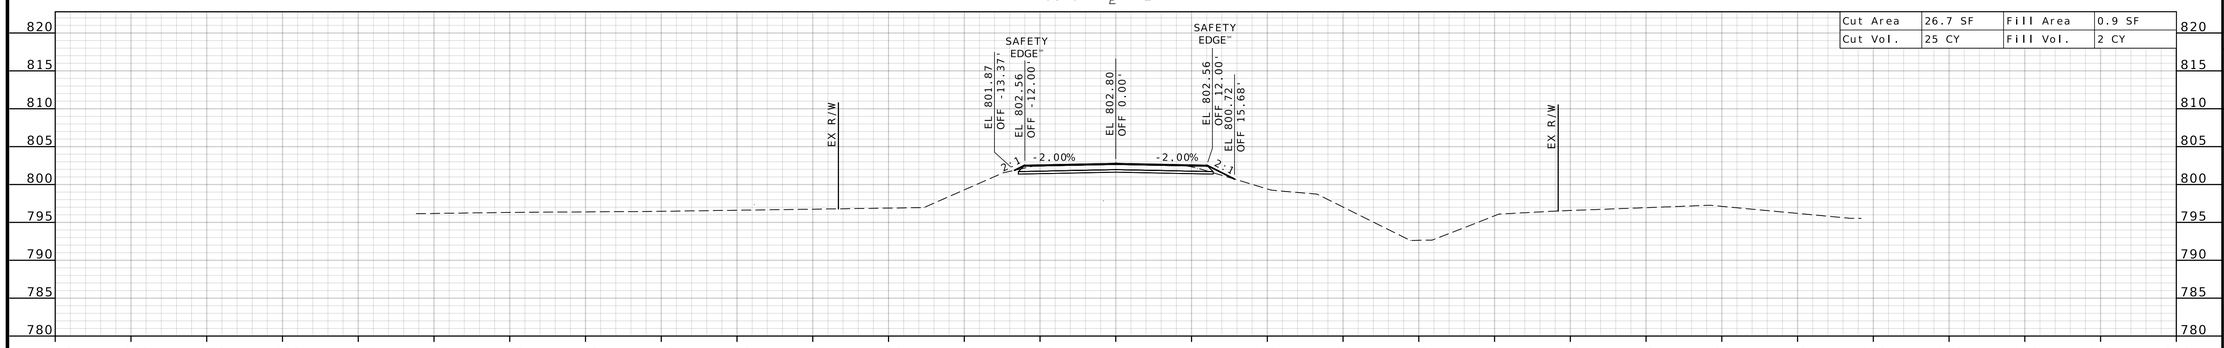

Cut Area	26.7 SF	Fill Area	0.9 SF
Cut Vol.	25 CY	Fill Vol.	2 CY

STA 254+50.00

CONST. ℄ RTE. HH

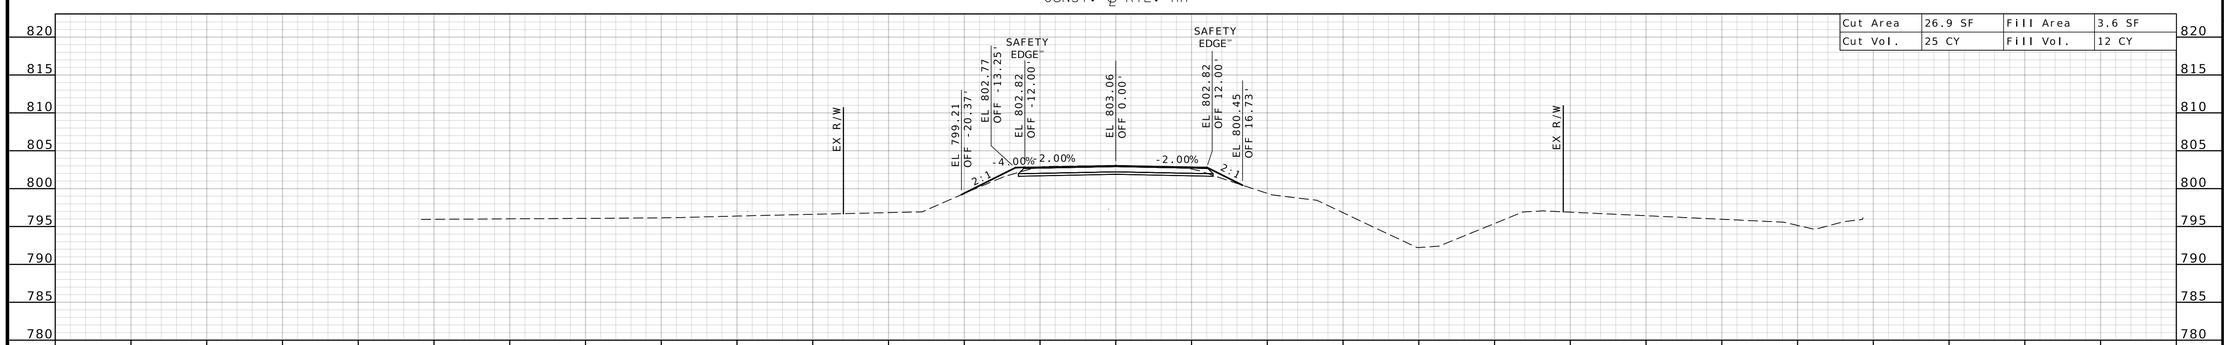

Cut Area	26.9 SF	Fill Area	3.6 SF
Cut Vol.	25 CY	Fill Vol.	12 CY

STA 254+25.00

STATE OF MISSOURI
YAHKHUB R. SHEBIB
NUMBER PE-2026001396
PROFESSIONAL ENGINEER

09/29/2026 8:39:25 AM
YAHKHUB R. SHEBIB - CIVIL
MO-PE-2026001396

DATE PREPARED
9/29/2026

ROUTE	STATE
HH	MO
DISTRICT	SHEET NO.
CD	10

COUNTY
PHELPS

JOB NO.
JCD0036

CONTRACT ID.

PROJECT NO.

BRIDGE NO.


DESCRIPTION	DATE

MISSOURI HIGHWAYS AND TRANSPORTATION COMMISSION

105 WEST CAPITOL
JEFFERSON CITY, MO 65102
1-888-ASK-MODOT (1-888-275-6636)

CROSS-SECTION SHEETS
SHEET 10 OF 12


CONST. ℄ RTE. HH

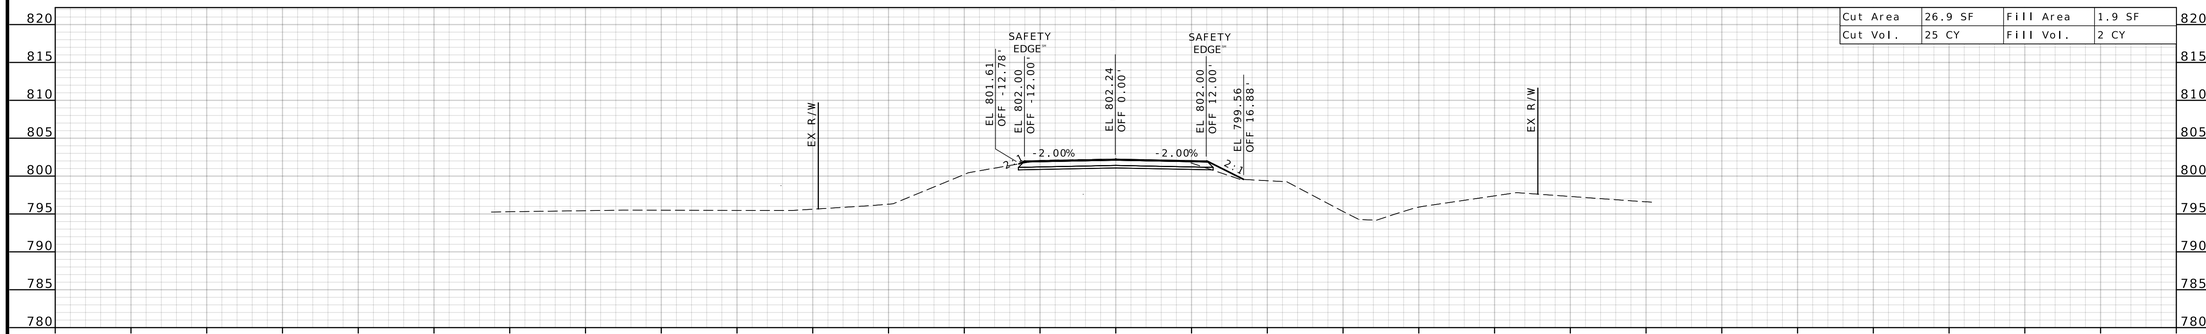

Cut Area	26.9 SF	Fill Area	1.9 SF
Cut Vol.	25 CY	Fill Vol.	2 CY

STA 255+50.00


CONST. ℄ RTE. HH

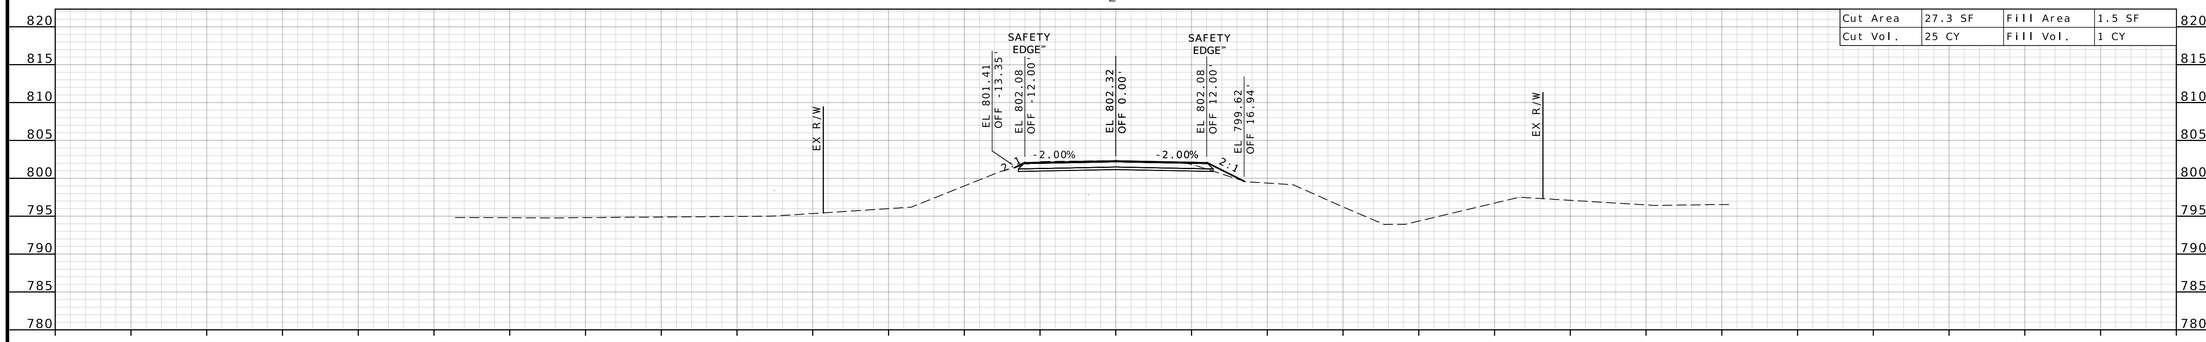

Cut Area	27.3 SF	Fill Area	1.5 SF
Cut Vol.	25 CY	Fill Vol.	1 CY

STA 255+25.00

CONST. ℄ RTE. HH

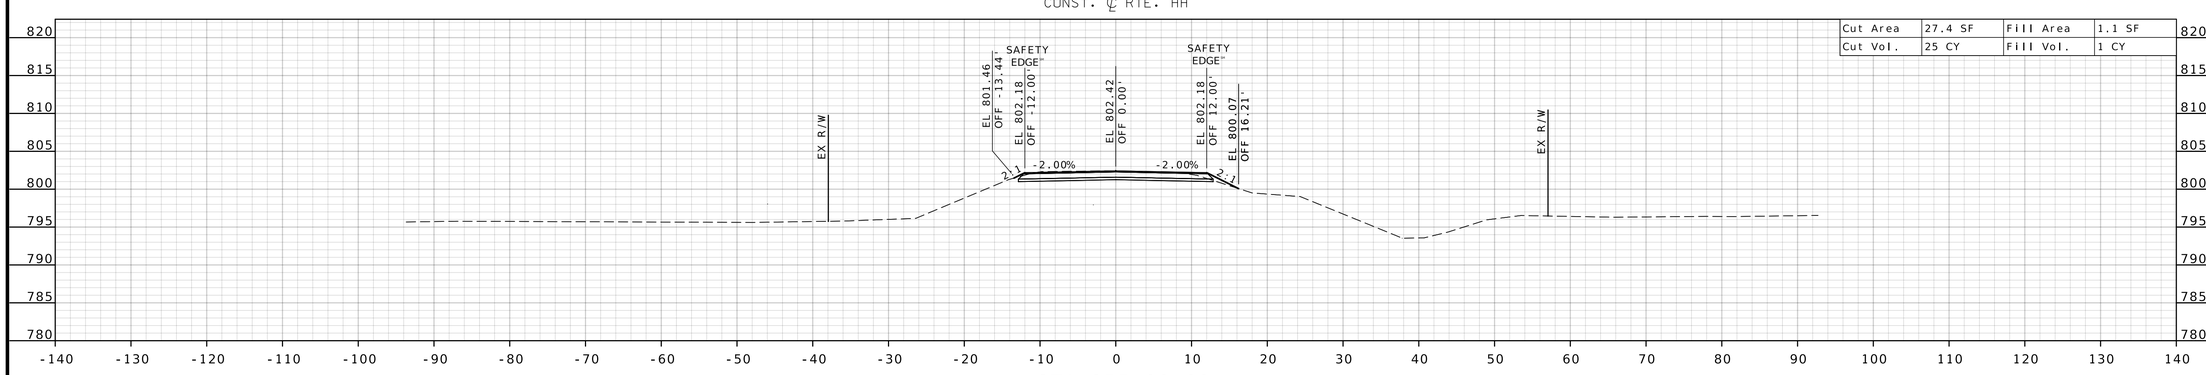

Cut Area	27.4 SF	Fill Area	1.1 SF
Cut Vol.	25 CY	Fill Vol.	1 CY

STA 255+00.00

STATE OF MISSOURI
YAHKHUB R. SHEBIB
NUMBER PE-2026001396
PROFESSIONAL ENGINEER

09/29/2026 8:37:33 AM
YAHKHUB R. SHEBIB - CIVIL
MO-PE-2026001396

DATE PREPARED
9/29/2026

ROUTE	STATE
HH	MO
DISTRICT	SHEET NO.
CD	11

COUNTY
PHELPS

JOB NO.
JCD0036

CONTRACT ID.

PROJECT NO.

BRIDGE NO.


DESCRIPTION	DATE

MISSOURI HIGHWAYS AND TRANSPORTATION COMMISSION

105 WEST CAPITOL
JEFFERSON CITY, MO 65102
1-888-ASK-MODOT (1-888-275-6636)


CROSS-SECTION SHEETS
SHEET 11 OF 12

CONST. ℄ RTE. HH

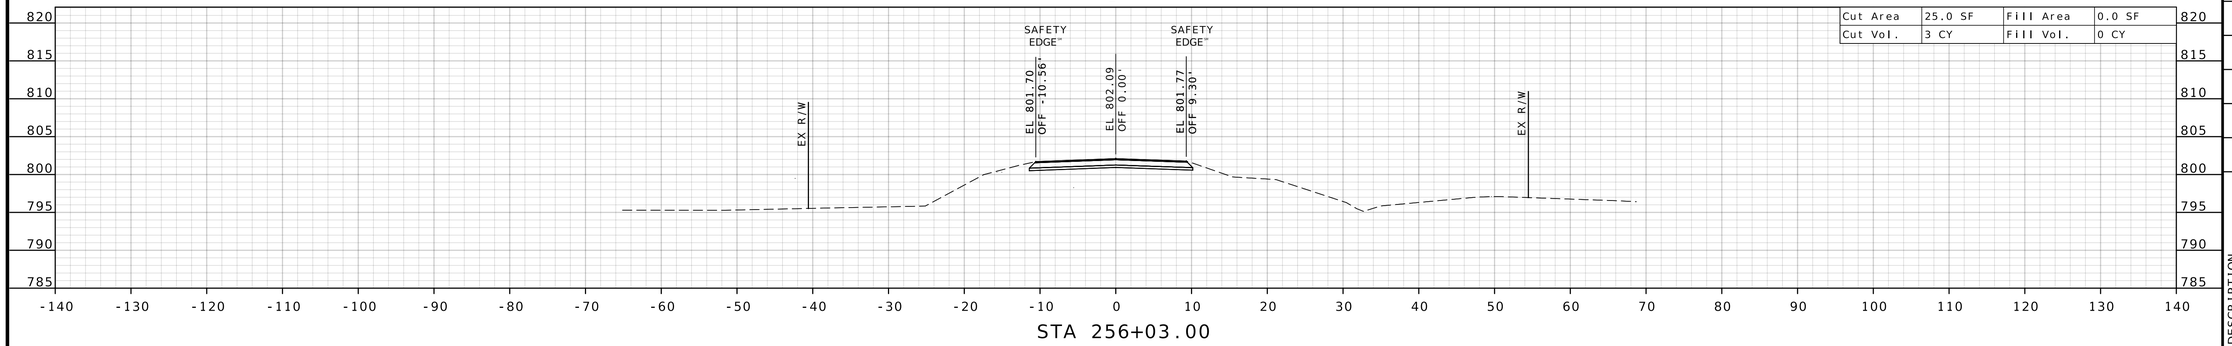


STA 256+03.00

CONST. ℄ RTE. HH

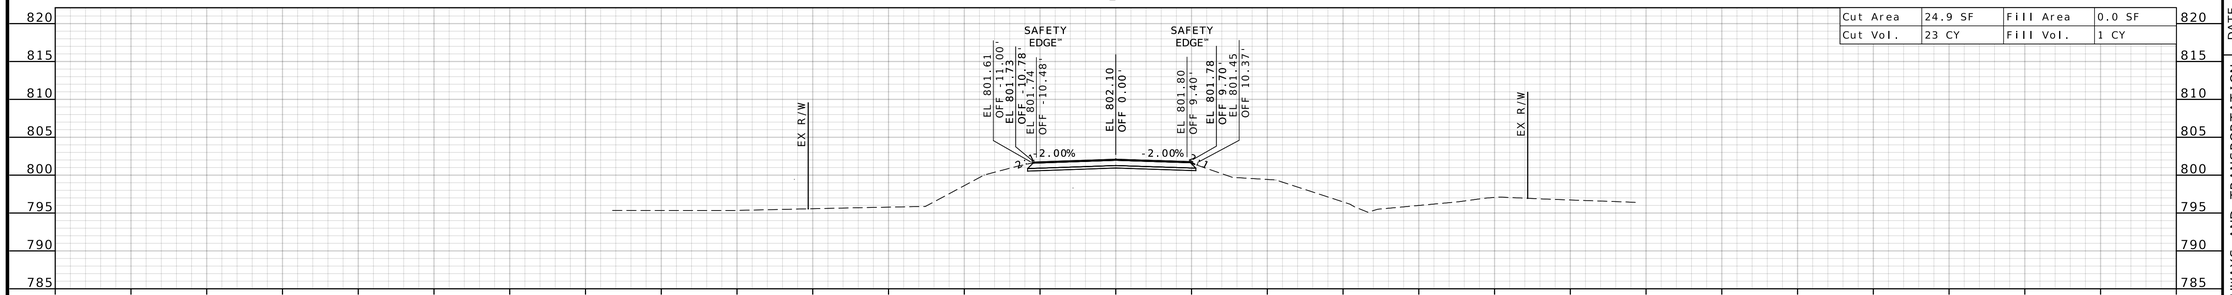

STA 256+00.00

CONST. ℄ RTE. HH

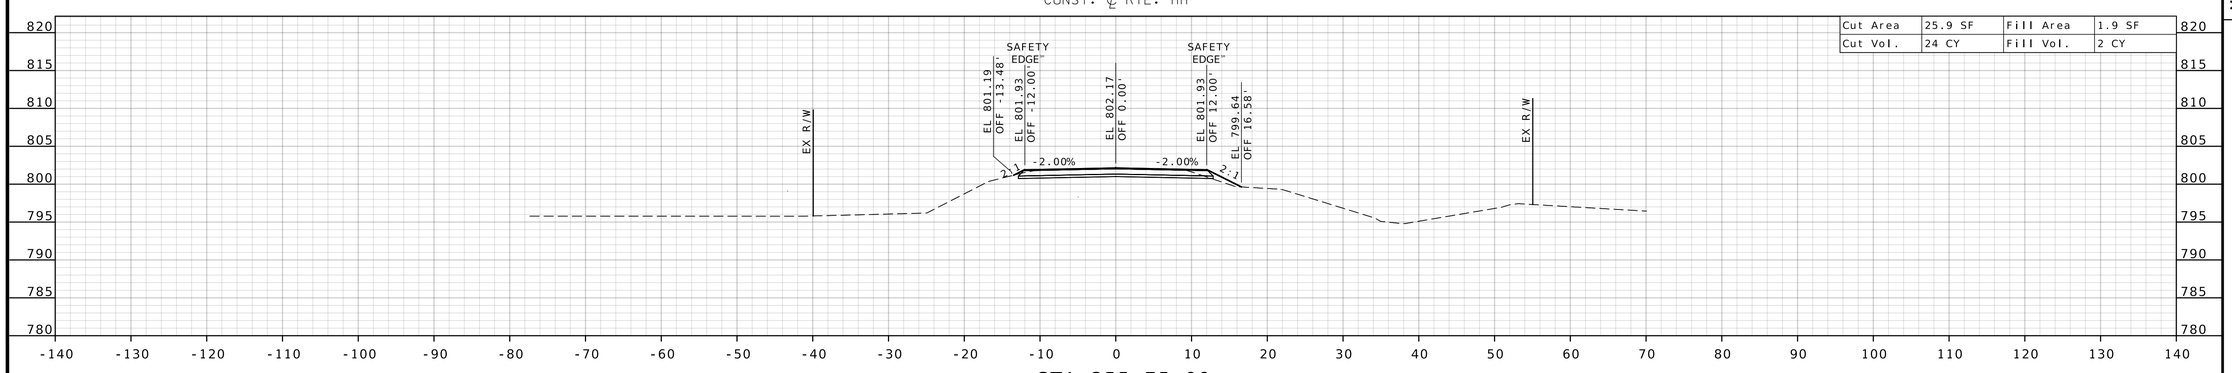

STA 255+75.00

STATE OF MISSOURI
YAHKHUB R. SHEBIB
NUMBER PE-2026001396
PROFESSIONAL ENGINEER
09/29/2026 8:34:54 AM
YAHKHUB R. SHEBIB - CIVIL
MO-PE-2026001396

DATE PREPARED
9/29/2026

ROUTE	STATE
HH	MO
DISTRICT	SHEET NO.
CD	12

COUNTY
PHELPS

JOB NO.
JCD0036

CONTRACT ID.

PROJECT NO.

BRIDGE NO.

DESCRIPTION

DATE

MISSOURI HIGHWAYS AND TRANSPORTATION COMMISSION
105 WEST CAPITOL
JEFFERSON CITY, MO 65102
1-888-ASK-MODOT (1-888-275-6636)

CROSS-SECTION SHEETS
SHEET 12 OF 12