

A.A.D.T. - 2025 = 26,002  
A.A.D.T. - 2045 = 31,726  
D.H.V. = 12%  
T = 5.2% NB, 3.7% SB  
V = 55 M.P.H.  
D = 49.8% NB, 50.2% SB  
FUNCTIONAL CLASSIFICATION - FREEWAY/EXPRESSWAY

### CONVENTIONAL SYMBOLS (USED IN PLANS)

NOTE: DASHED OR OPEN SYMBOLS INDICATE  
EXISTING FEATURES

KEY MAP  
ST. LOUIS DISTRICT




SEC 03 47N 7E

LENGTH OF PROJECT

☒ NB67 BL MORB RANGE:  
STA 131+91.45 TO STA 118+00.00 (DUAL ☒ TIE-POINT)  
STATIONS DECREASE FROM SOUTH TO NORTH

TOTAL APPARENT LENGTH FOR BOTH C: 12,191.54 FEET

|                           |        |       |
|---------------------------|--------|-------|
| FOR INFORMATION ONLY      |        |       |
| ESTIMATED DISTURBED ACRES | 18.000 | ACRES |

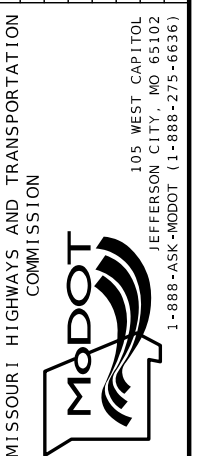

# TITLE





| SIGN          | SIZE    | AREA  | QTY     | TOTAL AREA | RELOC   | TOTAL RELOC | SIGN | DESCRIPTION                                      | SIGN   | SIZE   | AREA    | QTY  | TOTAL   | RELOC | TOTAL RELOC | SIGN | DESCRIPTION                                     | ITEM                                                | TOTAL | EFFECTIVE: 07-01-2025                                                          |  |  |  |
|---------------|---------|-------|---------|------------|---------|-------------|------|--------------------------------------------------|---|--------|---------|------|---------|-------|-------------|------|-------------------------------------------------|-----------------------------------------------------|-------|--------------------------------------------------------------------------------|--|--|--|
| IN.           | SQ. FT. | EACH  | SQ. FT. | EACH       | SQ. FT. | NO.         | IN.  |                                                  | SQ. FT.   | EACH   | SQ. FT. | EACH | SQ. FT. | NO.   | NUMBER      | QTY  |                                                 | DESCRIPTION                                         |       |                                                                                |  |  |  |
| WARNING SIGNS |         |       |         |            |         |             |      |                                                  | GUIDE SIGNS   |        |         |      |         |       |             |      |                                                 | 6122008                                             |       | IMPACT ATTENUATOR 40 MPH (SAND BARRELS)                                        |  |  |  |
| WO1-1L        | 48X48   | 16.00 |         |            |         |             |      | TURN (SYMBOL LEFT)                               | E05-1   | 36X48  | 12.00   |      |         |       |             |      | GORE EXIT                                       | 6122009                                             |       | IMPACT ATTENUATOR 45 MPH (SAND BARRELS)                                        |  |  |  |
| WO1-1R        | 48X48   | 16.00 |         |            |         |             |      | TURN (SYMBOL RIGHT)                              | E05-2   | 48X36  | 12.00   |      |         |       |             |      | EXIT OPEN                                       | 6122010                                             |       | IMPACT ATTENUATOR 50 MPH (SAND BARRELS)                                        |  |  |  |
| WO1-2L        | 48X48   | 16.00 |         |            |         |             |      | CURVE (SYMBOL LEFT)                              | E05-2a   | 48X36  | 12.00   |      |         |       |             |      | EXIT CLOSED                                     | 6122012                                             |       | IMPACT ATTENUATOR 55 MPH (SAND BARRELS)                                        |  |  |  |
| WO1-2R        | 48X48   | 16.00 |         |            |         |             |      | CURVE (SYMBOL RIGHT)                             | GO20-1   | 60X24  | 10.00   |      |         |       |             |      | ROAD WORK NEXT XX MILES                         | 6122014                                             |       | IMPACT ATTENUATOR 60 MPH (SAND BARRELS)                                        |  |  |  |
| WO1-3L        | 48X48   | 16.00 |         |            |         |             |      | REVERSE TURN (SYMBOL LEFT)                       | GO20-2   | 48X24  | 8.00    |      |         |       |             |      | END ROAD WORK                                   | 6122017                                             |       | IMPACT ATTENUATOR 65 MPH (SAND BARRELS)                                        |  |  |  |
| WO1-3R        | 48X48   | 16.00 |         |            |         |             |      | REVERSE TURN (SYMBOL RIGHT)                      | GO20-4   | 36X18  | 4.50    |      |         |       |             |      | PILOT CAR FOLLOW ME                             | 6122019                                             |       | IMPACT ATTENUATOR 70 MPH (SAND BARRELS)                                        |  |  |  |
| WO1-4L        | 48X48   | 16.00 |         |            |         |             |      | REVERSE CURVE (SYMBOL LEFT)                      | GO20-4a   | 42X30  | 8.75    |      |         |       |             |      | PILOT CAR IN USE WAIT & FOLLOW                  | 6122020                                             |       | REPLACEMENT SAND BARREL                                                        |  |  |  |
| WO1-4R        | 48X48   | 16.00 |         |            |         |             |      | REVERSE CURVE (SYMBOL RIGHT)                     | GO20-4a   | 18X12  | 1.50    |      |         |       |             |      | PILOT CAR IN USE WAIT & FOLLOW                  | 6122030                                             |       | IMPACT ATTENUATOR (RELOCATION)                                                 |  |  |  |
| WO1-4bL       | 48X48   | 16.00 |         |            |         |             |      | DOUBLE ARROW REVERSE CURVE (SYMBOL LEFT)         | GO20-5aP   | 36X24  | 6.00    | 4    | 24.00   |       |             |      | WORK ZONE (PLAQUE)                              | 6122040                                             |       | WORK ZONE CRASH CUSHION (NARROW)                                               |  |  |  |
| WO1-4bR       | 48X48   | 16.00 |         |            |         |             |      | DOUBLE ARROW REVERSE CURVE (SYMBOL RIGHT)        | MO4-8a   | 24X18  | 3.00    |      |         |       |             |      | END DETOUR                                      | 6122041                                             |       | WORK ZONE CRASH CUSHION (RELOCATION)                                           |  |  |  |
| WO1-4cL       | 48X48   | 16.00 |         |            |         |             |      | TRIPLE ARROW REVERSE CURVE (SYMBOL LEFT)         | MO4-9L   | 48X36  | 12.00   |      |         |       |             |      | DETOUR (LEFT)                                   | 6123001                                             | +++   | TRUCK MOUNTED ATTENUATOR (TMA)                                                 |  |  |  |
| WO1-4cR       | 48X48   | 16.00 |         |            |         |             |      | TRIPLE ARROW REVERSE CURVE (SYMBOL RIGHT)        | MO4-9R   | 48X36  | 12.00   |      |         |       |             |      | DETOUR (RIGHT)                                  | 6161012                                             |       | BUOYS (BOATS KEEP OUT)                                                         |  |  |  |
| WO1-6         | 60X30   | 12.50 |         |            |         |             |      | HORIZONTAL ARROW (SYMBOL)                        | MO4-9P   | 48X12  | 4.00    |      |         |       |             |      | STREET NAME (PLAQUE)                            | 6161013                                             |       | BUOYS (NO WAKE)                                                                |  |  |  |
| WO1-6a        | 72X36   | 18.00 |         |            |         |             |      | HORIZ. ARROW (SYMBOL ON PERMANENT BARRICADE)     | MO4-10L   | 48X18  | 6.00    |      |         |       |             |      | DETOUR ARROW (LEFT)                             | 6161014                                             |       | SPECIAL SIGN ASSEMBLY (BOATS KEEP OUT)                                         |  |  |  |
| WO1-7         | 60X30   | 12.50 |         |            |         |             |      | DOUBLE HEAD HORIZONTAL ARROW (SYMBOL)            | MO4-10R   | 48X18  | 6.00    |      |         |       |             |      | DETOUR ARROW (RIGHT)                            | 6161020                                             |       | CHANNELIZER (DRUM-LIKE)                                                        |  |  |  |
| WO1-7a        | 72X36   | 18.00 |         |            |         |             |      | DOUBLE HEAD HORIZ. ARROW (SYMBOL ON PERM. BARR.) | REGULATORY SIGNS   |        |         |      |         |       |             |      |                                                 | 6161022                                             |       | CHANNELIZER (CONE)                                                             |  |  |  |
| WO1-8         | 18X24   | 3.00  |         |            |         |             |      | CHEVRON (SYMBOL)                                 | R1-1   | 48X48  | 13.25   |      |         |       |             |      | STOP                                            | 6161025                                             | 250   | CHANNELIZER (TRIM-LINE)                                                        |  |  |  |
| WO1-8a        | 30X36   | 7.50  |         |            |         |             |      | CHEVRON (SYMBOL FOR DIVIDED HIGHWAYS)            | R1-2   | 48TRI. | 6.93    |      |         |       |             |      | YIELD                                           | 6161026                                             |       | CHANNELIZER (VERTICAL PANEL)                                                   |  |  |  |
| WO3-1         | 48X48   | 16.00 |         |            |         |             |      | STOP AHEAD (SYMBOL)                              | R1-2a   | 36X36  | 9.00    |      |         |       |             |      | TO ONCOMING TRAFFIC (PLAQUE)                    | 6161030                                             |       | TYPE 3 MOVEABLE BARRICADE                                                      |  |  |  |
| WO3-2         | 48X48   | 16.00 |         |            |         |             |      | YIELD AHEAD (SYMBOL)                             | R1-3P   | 30X12  | 2.50    |      |         |       |             |      | ALL WAY (PLAQUE)                                | 6161033                                             | 28    | DIRECTION INDICATOR BARRICADE                                                  |  |  |  |
| WO3-3         | 48X48   | 16.00 |         |            |         |             |      | SIGNAL AHEAD (SYMBOL)                            | R2-1   | 36X48  | 12.00   | 8    | 96.00   |       |             |      | SPEED LIMIT XX                                  | 6161040                                             | 4     | FLASHING ARROW PANEL                                                           |  |  |  |
| WO3-4         | 48X48   | 16.00 |         |            |         |             |      | BE PREPARED TO STOP                              | R3-1   | 48X48  | 16.00   |      |         |       |             |      | NO RIGHT TURN (SYMBOL)                          | 6161047                                             |       | TYPE 3 OBJECT MARKER                                                           |  |  |  |
| WO3-5         | 48X48   | 16.00 |         |            |         |             |      | SPEED LIMIT AHEAD                                | R3-2   | 48X48  | 16.00   |      |         |       |             |      | NO LEFT TURN (SYMBOL)                           | 6161055                                             |       | SEQUENTIAL FLASHING WARNING LIGHT                                              |  |  |  |
| WO4-1L        | 48X48   | 16.00 |         |            |         |             |      | MERGE (SYMBOL FROM LEFT)                         | R3-3   | 36X36  | 9.00    |      |         |       |             |      | NO TURNS                                        | 6161070                                             |       | TUBULAR MARKER                                                                 |  |  |  |
| WO4-1R        | 48X48   | 16.00 |         |            |         |             |      | MERGE (SYMBOL FROM RIGHT)                        | R3-4   | 48X48  | 16.00   |      |         |       |             |      | NO U-TURN (SYMBOL)                              | 6161095                                             |       | RADAR SPEED ADVISORY SYSTEM                                                    |  |  |  |
| WO4-1aL       | 48X48   | 16.00 |         |            |         |             |      | MERGE (LEFT)                                     | R3-7L   | 30X30  | 6.25    |      |         |       |             |      | LEFT LANE MUST TURN LEFT                        | 6161096                                             |       | CHANGEABLE MESSAGE SIGN, COMMISSION FURNISHED/RETAINED                         |  |  |  |
| WO4-1aR       | 48X48   | 16.00 | 2       | 32.00      |         |             |      | MERGE (RIGHT)                                    | R3-7R   | 30X30  | 6.25    | 4    | 25.00   |       |             |      | RIGHT LANE MUST TURN RIGHT                      |                                                     |       | COMMISSION FURNISHED/RETAINED                                                  |  |  |  |
| WO5-1         | 48X48   | 16.00 | 2       | 32.00      |         |             |      | ROAD/BRIDGE/RAMP NARROWS                         | R4-1   | 36X48  | 12.00   |      |         |       |             |      | DO NOT PASS                                     |                                                     |       | CHANGEABLE MESSAGE SIGN WITHOUT COMM. INTERFACE, CONTRACTOR FURNISHED/RETAINED |  |  |  |
| WO5-3         | 48X48   | 16.00 |         |            |         |             |      | ONE LANE BRIDGE                                  | R4-2   | 36X48  | 12.00   |      |         |       |             |      | PASS WITH CARE                                  | 6161098A                                            | *2    | CHANGEABLE MESSAGE SIGN WITHOUT COMM. INTERFACE, CONTRACTOR FURNISHED/RETAINED |  |  |  |
| WO5-5         | 48X48   | 16.00 |         |            |         |             |      | NARROW LANES                                     | R4-7a   | 36X48  | 12.00   |      |         |       |             |      | KEEP RIGHT (HORIZONTAL ARROW)                   | 6161099                                             |       | CHANGEABLE MESSAGE SIGN WITH COMM. INTERFACE, CONTRACTOR FURNISHED/RETAINED    |  |  |  |
| WO6-1         | 48X48   | 16.00 |         |            |         |             |      | DIVIDED HIGHWAY (SYMBOL)                         | R4-8a   | 36X48  | 12.00   |      |         |       |             |      | KEEP LEFT (HORIZONTAL ARROW)                    | 6162000A                                            |       | WORK ZONE TRAFFIC SIGNAL SYSTEM                                                |  |  |  |
| WO6-2         | 48X48   | 16.00 |         |            |         |             |      | DIVIDED HIGHWAY END (SYMBOL)                     | R5-1   | 30X30  | 6.25    |      |         |       |             |      | DO NOT ENTER                                    | 6162002                                             |       | TEMPORARY LONG-TERM RUMBLE STRIPS                                              |  |  |  |
| WO6-3         | 48X48   | 16.00 |         |            |         |             |      | TWO WAY TRAFFIC (SYMBOL)                         | R5-1a   | 36X24  | 6.00    |      |         |       |             |      | WRONG WAY                                       | 6173600D                                            |       | TEMPORARY TRAFFIC BARRIER, CONTRACTOR FURNISHED/RETAINED                       |  |  |  |
| WO7-3a        | 30X24   | 5.00  | 2       | 10.00      |         |             |      | NEXT XX MILES (PLAQUE)                           | R6-1L   | 54X18  | 6.75    |      |         |       |             |      | ONE WAY ARROW (LEFT)                            | 6173700B                                            |       | TEMP. TRAFFIC BARRIER ANCHORED, CONTRACTOR FURNISHED/RETAINED                  |  |  |  |
| WO8-1         | 48X48   | 16.00 |         |            |         |             |      | BUMP                                             | R6-1R   | 54X18  | 6.75    |      |         |       |             |      | ONE WAY ARROW (RIGHT)                           | 6173706                                             |       | TEMP. TRAFFIC BARRIER STIFFNESS TRANSITION, CONTRACTOR FURNISHED/RETAINED      |  |  |  |
| WO8-2         | 48X48   | 16.00 |         |            |         |             |      | DIP                                              | R6-2L   | 24X30  | 5.00    |      |         |       |             |      | ONE WAY (LEFT)                                  | 6174000A                                            |       | TEMP. TRAFFIC BARRIER HEIGHT TRANSITION, CONTRACTOR FURNISHED/RETAINED         |  |  |  |
| WO8-3         | 48X48   | 16.00 |         |            |         |             |      | PAVEMENT ENDS                                    | R6-2R   | 24X30  | 5.00    |      |         |       |             |      | ONE WAY (RIGHT)                                 | 6175010A                                            |       | RELOCATING TEMPORARY TRAFFIC BARRIER                                           |  |  |  |
| WO8-4         | 48X48   | 16.00 |         |            |         |             |      | SOFT SHOULDER                                    | R9-9   | 24X12  | 2.00    |      |         |       |             |      | SIDEWALK CLOSED                                 | 6175011B                                            |       | RELOCATING TEMP. TRAFFIC BARRIER STIFFNESS                                     |  |  |  |
| WO8-5         | 48X48   | 16.00 |         |            |         |             |      | SLIPPERY WHEN WET (SYMBOL)                       | R9-11L   | 24X18  | 3.00    |      |         |       |             |      | SIDEWALK CLOSED AHEAD, (ARROW LEFT) CROSS HERE  | 6175020A                                            |       | RELOCATING TEMP. TRAFFIC BARRIER HEIGHT                                        |  |  |  |
| WO8-6         | 48X48   | 16.00 |         |            |         |             |      | TRUCK CROSSING                                   | R9-11R   | 24X18  | 3.00    |      |         |       |             |      | SIDEWALK CLOSED AHEAD, (ARROW RIGHT) CROSS HERE | 6208064A                                            |       | TEMPORARY RAISED PAVEMENT MARKER                                               |  |  |  |
| WO8-6c        | 48X48   | 16.00 |         |            |         |             |      | TRUCK ENTRANCE                                   | R10-6   | 24X36  | 6.00    |      |         |       |             |      | STOP HERE ON RED (45° ARROW)                    | 9029400                                             |       | TEMPORARY TRAFFIC SIGNALS                                                      |  |  |  |
| WO8-7         | 36X36   | 9.00  |         |            |         |             |      | LOOSE GRAVEL                                     | R11-2   | 48X30  | 10.00   |      |         |       |             |      | ROAD CLOSED                                     | 9029401                                             |       | TEMPORARY TRAFFIC SIGNALS AND LIGHTING                                         |  |  |  |
| WO8-7a        | 36X36   | 9.00  |         |            |         |             |      | FRESH OIL / LOOSE GRAVEL                         | R11-3a   | 60X30  | 12.50   |      |         |       |             |      | ROAD CLOSED XX MILES AHEAD                      |                                                     |       |                                                                                |  |  |  |
| WO8-9         | 48X48   | 16.00 |         |            |         |             |      | LOW SHOULDER                                     | R11-4   | 60X30  | 12.50   |      |         |       |             |      | LOCAL TRAFFIC ONLY                              |                                                     |       |                                                                                |  |  |  |
| WO8-11        | 48X48   | 16.00 |         |            |         |             |      | UNEVEN LANES                                     | CONST-3A   | 60X48  | 20.00   |      |         |       |             |      | ROAD CLOSED TO THRU TRAFFIC                     |                                                     |       |                                                                                |  |  |  |
| WO8-12        | 48X48   | 16.00 |         |            |         |             |      | NO CENTER LINE                                   | CONST-3X   | 56X12  | 4.67    |      |         |       |             |      | FINE SIGN                                       |                                                     |       |                                                                                |  |  |  |
| WO8-15        | 48X48   | 16.00 |         |            |         |             |      | GROOVED PAVEMENT                                 | MISCELLANEOUS SIGNS   |        |         |      |         |       |             |      |                                                 |                                                     |       |                                                                                |  |  |  |
| WO8-15P       | 30X24   | 5.00  |         |            |         |             |      | MOTORCYCLE (PLAQUE)                              | CONST-5   | 48X36  | 12.00   |      |         |       |             |      | POINT OF PRESENCE                               | NOTE: CMS LOCATIONS TO BE APPROVED BY THE ENGINEER. |       |                                                                                |  |  |  |
| WO8-17L       | 48X48   | 16.00 |         |            |         |             |      | SHOULDER DROP-OFF (SYMBOL LEFT)                  | CONST-5   | 96X48  | 32.00   |      |         |       |             |      | POINT OF PRESENCE                               |                                                     |       |                                                                                |  |  |  |
| WO8-17R       | 48X48   | 16.00 |         |            |         |             |      | SHOULDER DROP-OFF (SYMBOL RIGHT)                 | CONST-8   | 48X36  | 12.00   |      |         |       |             |      | WORK ZONE NO PHONE ZONE                         |                                                     |       |                                                                                |  |  |  |
| WO8-17P       | 30X24   | 5.00  |         |            |         |             |      | SHOULDER DROP-OFF (PLAQUE)                       |   |        |         |      |         |       |             |      |                                                 |                                                     |       |                                                                                |  |  |  |
| W10-1         | 42RND.  | 9.62  |         |            |         |             |      | RAILROAD CROSSING                                |   |        |         |      |         |       |             |      |                                                 |                                                     |       |                                                                                |  |  |  |
| WO12-1        | 24X24   | 4.00  |         |            |         |             |      | DOUBLE DOWN ARROW (SYMBOL)                       |   |        |         |      |         |       |             |      |                                                 |                                                     |       |                                                                                |  |  |  |
| WO12-2        | 48X48   | 16.00 |         |            |         |             |      | LOW CLEARANCE (SYMBOL)                           |   |        |         |      |         |       |             |      |                                                 |                                                     |       |                                                                                |  |  |  |
| WO12-2x       | 24X18   | 3.00  |         |            |         |             |      | LOW CLEARANCE (PLAQUE)                           |   |        |         |      |         |       |             |      |                                                 |                                                     |       |                                                                                |  |  |  |
| WO12-2a       | 84X24   | 14.00 |         |            |         |             |      | OVERHEAD LOW CLEARANCE (FEET AND INCHES)         |   |        |         |      |         |       |             |      |                                                 |                                                     |       |                                                                                |  |  |  |
| WO12-4        | 120X60  | 50.00 |         |            |         |             |      | LOW CLEARANCE XX FT XX IN XX MILES AHEAD         |   |        |         |      |         |       |             |      |                                                 |                                                     |       |                                                                                |  |  |  |
| WO12-5        | 120X60  | 50.00 |         |            |         |             |      | WIDTH RESTRICTION XX FT XX IN XX MILES AHEAD     |   |        |         |      |         |       |             |      |                                                 |                                                     |       |                                                                                |  |  |  |
| WO13-1        | 30X30   | 6.25  |         |            |         |             |      | ADVISORY SPEED (PLAQUE)                          |   |        |         |      |         |       |             |      |                                                 |                                                     |       |                                                                                |  |  |  |
| WO16-2        | 30X24   | 5.00  |         |            |         |             |      | XXX FEET (PLAQUE)                                |   |        |         |      |         |       |             |      |                                                 |                                                     |       |                                                                                |  |  |  |
| WO16-3        | 30X24   | 5.00  |         |            |         |             |      | X MILE (PLAQUE)                                  |   |        |         |      |         |       |             |      |                                                 |                                                     |       |                                                                                |  |  |  |
| WO20-1        | 48X48   | 16.00 | 8       | 128.00     |         |             |      | ROAD/BRIDGE/RAMP WORK AHEAD                      |   |        |         |      |         |       |             |      |                                                 |                                                     |       |                                                                                |  |  |  |
| WO20-2        | 48X48   | 16.00 |         |            |         |             |      | DETOUR AHEAD                                     |   |        |         |      |         |       |             |      |                                                 |                                                     |       |                                                                                |  |  |  |
| WO20-3        | 48X48   | 16.00 |         |            |         |             |      | ROAD CLOSED AHEAD                                | 616-10.05   | TOTAL  |         |      |         |       |             |      |                                                 |                                                     |       |                                                                                |  |  |  |
| WO20-4        | 48X48   | 16.00 |         |            |         |             |      | ONE LANE ROAD AHEAD                              | CONSTRUCTION SIGNS   |        |         |      | 539     |       |             |      |                                                 |                                                     |       |                                                                                |  |  |  |
| WO20-5        | 48X48   | 16.00 | 4       | 64.00      |         |             |      | RIGHT/CENTER/LEFT LANE CLOSED AHEAD              | 616-10.10   |        |         |      |         | TOTAL |             |      |                                                 |                                                     |       |                                                                                |  |  |  |
| WO20-5a       | 48X48   | 16.00 |         |            |         |             |      | 2 RIGHT/CENTER/LEFT LANES CLOSED AHEAD           | RELOCATED SIGNS   |        |         |      |         |       |             |      |                                                 |                                                     |       |                                                                                |  |  |  |
| WO20-6a       | 48X48   | 16.00 | 2       | 32.00      |         |             |      | RIGHT/CENTER/LEFT LANE CLOSED                    |   |        |         |      |         |       |             |      |                                                 |                                                     |       |                                                                                |  |  |  |
| WO20-7a       | 48X48   | 16.00 |         |            |         |             |      | FLAGGER (SYMBOL)                                 |   |        |         |      |         |       |             |      |                                                 |                                                     |       |                                                                                |  |  |  |
| WO21-2        | 36X36   | 9.00  |         |            |         |             |      | FRESH OIL                                        |   |        |         |      |         |       |             |      |                                                 |                                                     |       |                                                                                |  |  |  |
| WO21-5        | 48X48   | 16.00 | 4       | 64.00      |         |             |      | SHOULDER WORK / SHOULDER WORK AHEAD              |   |        |         |      |         |       |             |      |                                                 |                                                     |       |                                                                                |  |  |  |
| WO22-1        | 48X48   | 16.00 |         |            |         |             |      | BLASTING ZONE AHEAD                              |   |        |         |      |         |       |             |      |                                                 |                                                     |       |                                                                                |  |  |  |
| WO22-2        | 42X36   | 10.50 |         |            |         |             |      | TURN OFF 2-WAY RADIO AND PHONE                   |   |        |         |      |         |       |             |      |                                                 |                                                     |       |                                                                                |  |  |  |
| WO22-3        | 42X36   | 10.50 |         |            |         |             |      | END BLASTING ZONE                                |   |        |         |      |         |       |             |      |                                                 |                                                     |       |                                                                                |  |  |  |
| GO22-1        | 21X15   | 2.19  |         |            |         |             |      | WET PAINT (ARROW PIVOTS)                         |   |        |         |      |         |       |             |      |                                                 |                                                     |       |                                                                                |  |  |  |
|               |         |       |         |            |         |             |      |                                                  | NOTE: EXISTING SIGNS SHALL NOT BE REMOVED UNTIL NEW OR TEMPORARY SIGNS HAVE BEEN INSTALLED UNLESS APPROVED BY THE ENGINEER.   |        |         |      |         |       |             |      |                                                 |                                                     |       |                                                                                |  |  |  |
|               |         |       |         |            |         |             |      |                                                  | NOTE: QUANTITIES PROVIDED ARE SETUP USING GENERIC TRAFFIC CONTROL. IF THE CONTRACTOR CHOOSES TO SETUP TRAFFIC CONTROL DIFFERENTLY, ADDITIONAL QUANTITIES WILL BE CONSIDERED COMPLETELY COVERED BY THE PAY ITEM "TEMPORARY TRAFFIC CONTROL LUMP SUM". |        |         |      |         |       |             |      |                                                 |                                                     |       |                                                                                |  |  |  |
|               |         |       |         |            |         |             |      |                                                  | NOTE: ALL TRAFFIC CONTROL ITEMS ARE INCLUDED IN PAY ITEM 616-99.01, TEMPORARY TRAFFIC CONTROL LUMP SUM. UNLESS NOTED OTHERWISE IN THE PLANS. THESE QUANTITIES ARE ONLY AN ESTIMATE AND ARE SUBJECT TO CHANGE BASED ON FIELD CONDITIONS.              |        |         |      |         |       |             |      |                                                 |                                                     |       |                                                                                |  |  |  |

STATE OF MISSOURI

DANIEL WAYNE SAVAGEAU

NUMBER

PE-2012018127

PROFESSIONAL ENGINEER

06/29/2025 8:30:27 AM

DANIEL WAYNE SAVAGEAU - CIVIL

MO-PE-2012018127

DATE PREPARED

6/27/2025

ROUTE

67

STATE

MO

DISTRICT

SL

SHEET NO.

2

COUNTY

ST. CHARLES

JOB NO.

JSL0246

CONTRACT ID.

PROJECT NO.

BRIDGE NO.

DESCRIPTION

DATE

MISSOURI HIGHWAYS AND TRANSPORTATION COMMISSION

MoDOT

105 WEST CAPITOL

JEFFERSON CITY, MO 65102

1-888-ASK-MODOT (1-888-275-6636)

QUANTITY SHEET


2 OF 2





GENERAL NOTES:  
1. ANY ITEMS OF WORK BEYOND THE PROJECT LIMITS ARE INCIDENTAL TO, AND A PART OF THE CONSTRUCTION OF THIS PROJECT.

# LEGEND

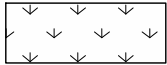

CLEAR & GRUBBING

NOTE: CLEARING OFFSETS ARE THE APPROXIMATE DISTANCE FROM THE EDGE OF SHOULDER OF US ROUTE 67.

SILT FENCE



Daniel Savageau  
06/30/2025 1:13:10 PM  
DANIEL WAYNE SAVAGEAU - CIVIL  
MO-PE-2012018127  
DATE PREPARED

|                       |                |
|-----------------------|----------------|
| 6/30/2025             |                |
| ROUTE<br>67           | STATE<br>MO    |
| DISTRICT<br>SL        | SHEET NO.<br>3 |
| COUNTY<br>ST. CHARLES |                |
| JOB NO.<br>JSL0246    |                |
| CONTRACT ID.          |                |

PROJECT NO.  
BRIDGE NO.

| DATE | DESCRIPTION |
|------|-------------|
|      |             |
|      |             |
MISSOURI HIGHWAYS AND TRANSPORTATION COMMISSION

105 WEST CAPITOL  
JEFFERSON CITY, MO 65102  
1-888-ASK-MODOT (1-888-275-6636)



MATCHLINE NB US 67  
STA. 129+93.42

MATCHLINE SB US 67  
STA. 129+92.29

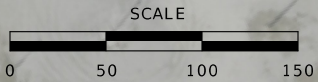

LEGEND

CLEAR & GRUBBING

NOTE: CLEARING OFFSETS ARE THE APPROXIMATE DISTANCE FROM THE EDGE OF SHOULDER OF US ROUTE 67.

SILT FENCE

MATCHLINE NB US 67  
STA. 43+34.41

MATCHLINE SB US 67  
STA. 43+22.23

| DATE | DESCRIPTION |
|------|-------------|
|      |             |
|      |             |
MISSOURI HIGHWAYS AND TRANSPORTATION  
COMMISSION



105 WEST CAPITOL  
JEFFERSON CITY, MO 65102  
1-888-ASK-MODOT (1-888-275-6636)

PLAN SHEET



*Daniel Savageau*  
DANIEL WAYNE SAVAGEAU - CIVIL  
MO-PE-2012018127

DATE PREPARED

6/30/2025

|          |           |
|----------|-----------|
| ROUTE    | STATE     |
| 67       | MO        |
| DISTRICT | SHEET NO. |
| SL       | 4         |

COUNTY  
ST. CHARLES

JOB NO.  
JSL0246

CONTRACT ID.

PROJECT NO.

BRIDGE NO.



MATCHLINE NB US 67  
STA. 43+34.41

MATCHLINE SB US 67  
STA. 43+22.23



LEGEND

CLEAR & GRUBBING

NOTE: CLEARING OFFSETS ARE THE APPROXIMATE DISTANCE FROM THE EDGE OF SHOULDER OF US ROUTE 67.

SILT FENCE



Daniel Savageau  
06/30/2025 1:14:18 PM  
DANIEL WAYNE SAVAGEAU - CIVIL  
MO-PE-2012018127

|               |           |
|---------------|-----------|
| DATE PREPARED |           |
| 6/30/2025     |           |
| ROUTE         | STATE     |
| 67            | MO        |
| DISTRICT      | SHEET NO. |
| SL            | 5         |
| COUNTY        |           |
| ST. CHARLES   |           |
| JOB NO.       |           |
| JSL0246       |           |
| CONTRACT ID.  |           |

PROJECT NO.

BRIDGE NO.

| DATE | DESCRIPTION |
|------|-------------|
|      |             |
|      |             |
MISSOURI HIGHWAYS AND TRANSPORTATION COMMISSION





105 WEST CAPITOL  
JEFFERSON CITY, MO 65102  
1-888-ASK-MODOT (1-888-275-6636)

PLAN SHEET



MATCHLINE NB US 67  
STA. 56+95.12


MATCHLINE SB US 67  
STA. 56+74.98

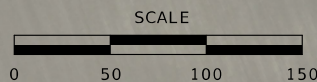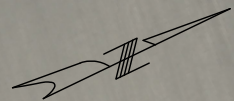

| LEGEND |                  |
|--------|------------------|
|        | CLEAR & GRUBBING |

NOTE: CLEARING OFFSETS ARE THE APPROXIMATE DISTANCE FROM THE EDGE OF SHOULDER OF US ROUTE 67.

SILT FENCE

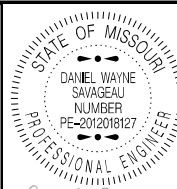

Daniel Savageau  
06/30/2025 1:15:08 PM  
DANIEL WAYNE SAVAGEAU - CIVIL  
MO-PE-2012018127  
DATE PREPARED

|                       |                |
|-----------------------|----------------|
| 6/30/2025             |                |
| ROUTE<br>67           | STATE<br>MO    |
| DISTRICT<br>SL        | SHEET NO.<br>6 |
| COUNTY<br>ST. CHARLES |                |
| JOB NO.<br>JSL0246    |                |
| CONTRACT ID.          |                |

PROJECT NO.

BRIDGE NO.

| DATE | DESCRIPTION |
|------|-------------|
|      |             |
|      |             |
|      |             |
|      |             |
|      |             |

MISSOURI HIGHWAYS AND TRANSPORTATION COMMISSION





105 WEST CAPITOL  
JEFFERSON CITY, MO 65102  
1-888-ASK-MODOT (1-888-275-6636)

PLAN SHEET



MATCHLINE NB US 67  
STA. 70+47.78

MATCHLINE SB US 67  
STA. 70+23.25

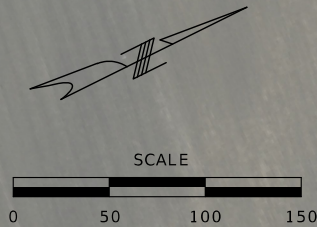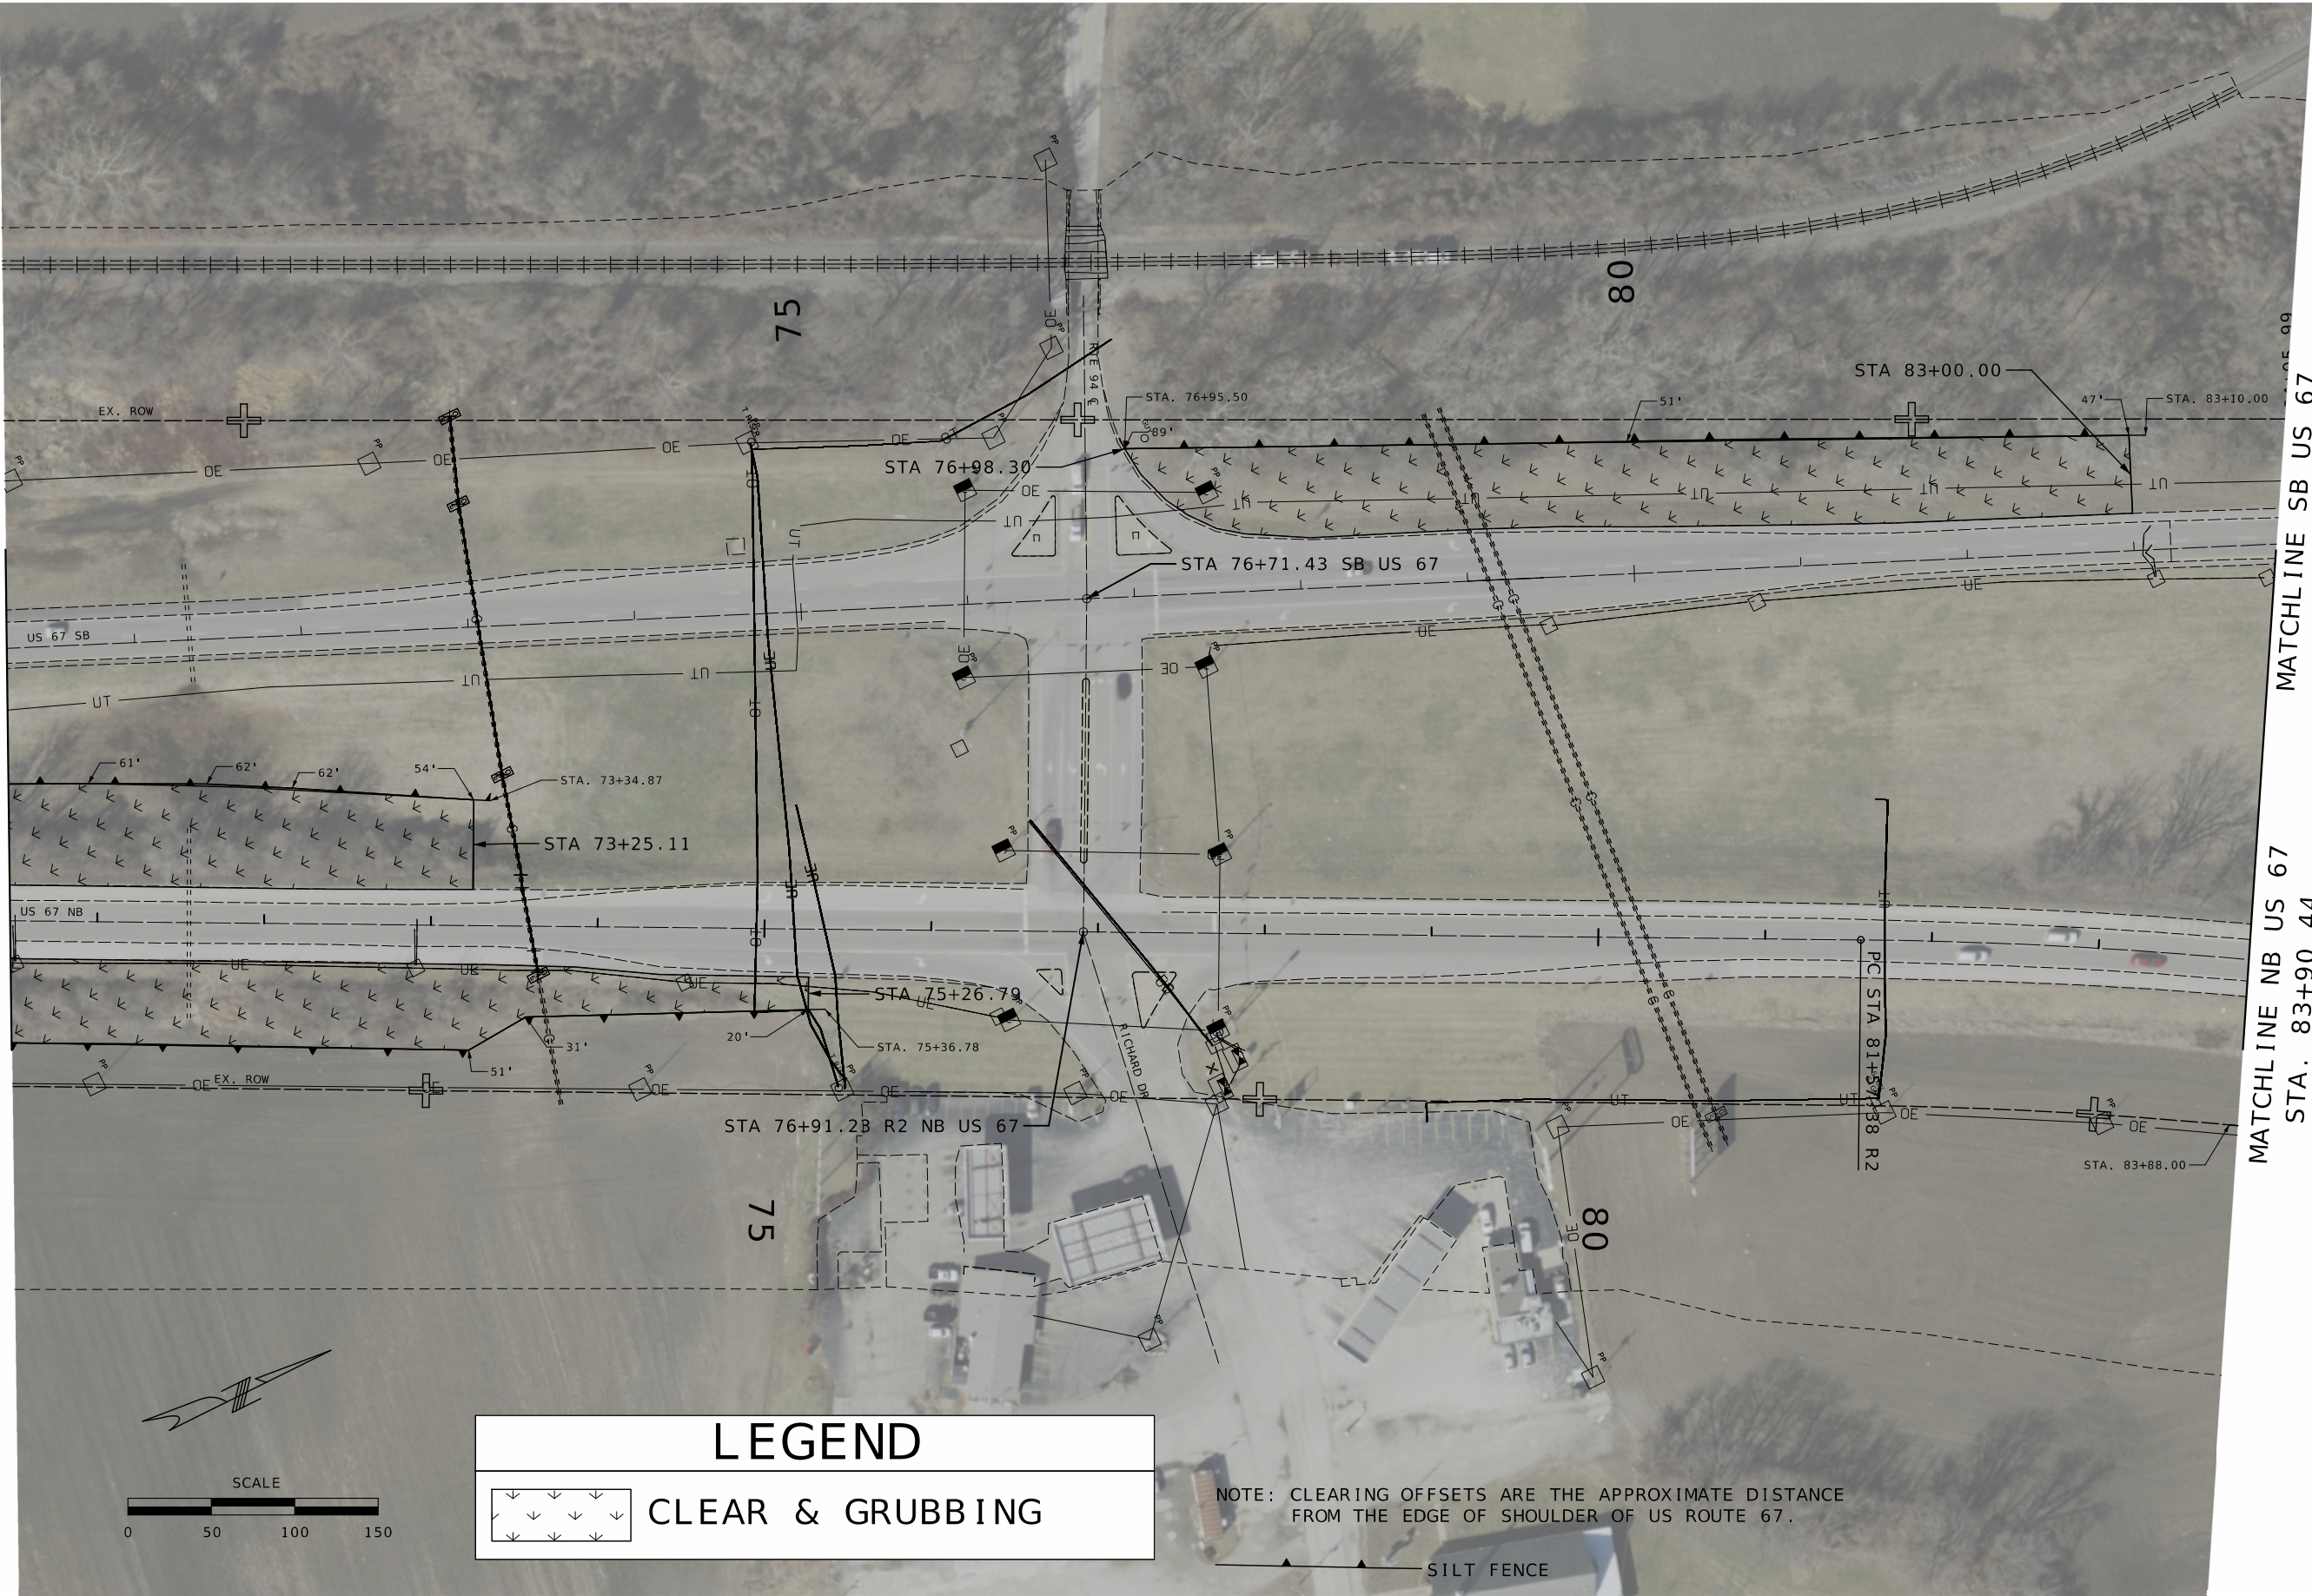

LEGEND

CLEAR & GRUBBING

NOTE: CLEARING OFFSETS ARE THE APPROXIMATE DISTANCE FROM THE EDGE OF SHOULDER OF US ROUTE 67.



Daniel Savageau  
06/30/2025 1:15:48 PM  
DANIEL WAYNE SAVAGEAU - CIVIL  
MO-PE-2012018127

DATE PREPARED  
6/30/2025

|          |           |
|----------|-----------|
| ROUTE    | STATE     |
| 67       | MO        |
| DISTRICT | SHEET NO. |
| SL       | 7         |

COUNTY  
ST. CHARLES

JOB NO.  
JSL0246

CONTRACT ID.

PROJECT NO.

BRIDGE NO.


| DATE | DESCRIPTION |
|------|-------------|
|      |             |
|      |             |
MISSOURI HIGHWAYS AND TRANSPORTATION  
COMMISSION

105 WEST CAPITOL  
JEFFERSON CITY, MO 65102  
1-888-ASK-MODOT (1-888-275-6636)

PLAN SHEET



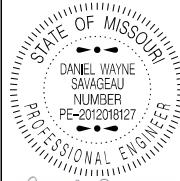

*Daniel Savageau*  
07/23/2025 8:10:44 AM  
DANIEL WAYNE SAVAGEAU - CIVIL  
MO-PE-2012018127  
DATE PREPARED

7/23/2025

|          |           |
|----------|-----------|
| ROUTE    | STATE     |
| 67       | MO        |
| DISTRICT | SHEET NO. |
| SL       | 8         |

COUNTY  
ST. CHARLES

JOB NO.  
JSL0246

CONTRACT ID.

PROJECT NO.

BRIDGE NO.

| DATE | DESCRIPTION |
|------|-------------|
|      |             |
|      |             |
MISSOURI HIGHWAYS AND TRANSPORTATION COMMISSION





PLAN SHEET



MATCHLINE SB US 67  
STA 97+93.86

MATCHLINE SB US 67  
STA 97+91.07

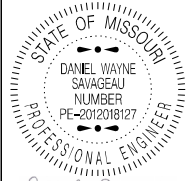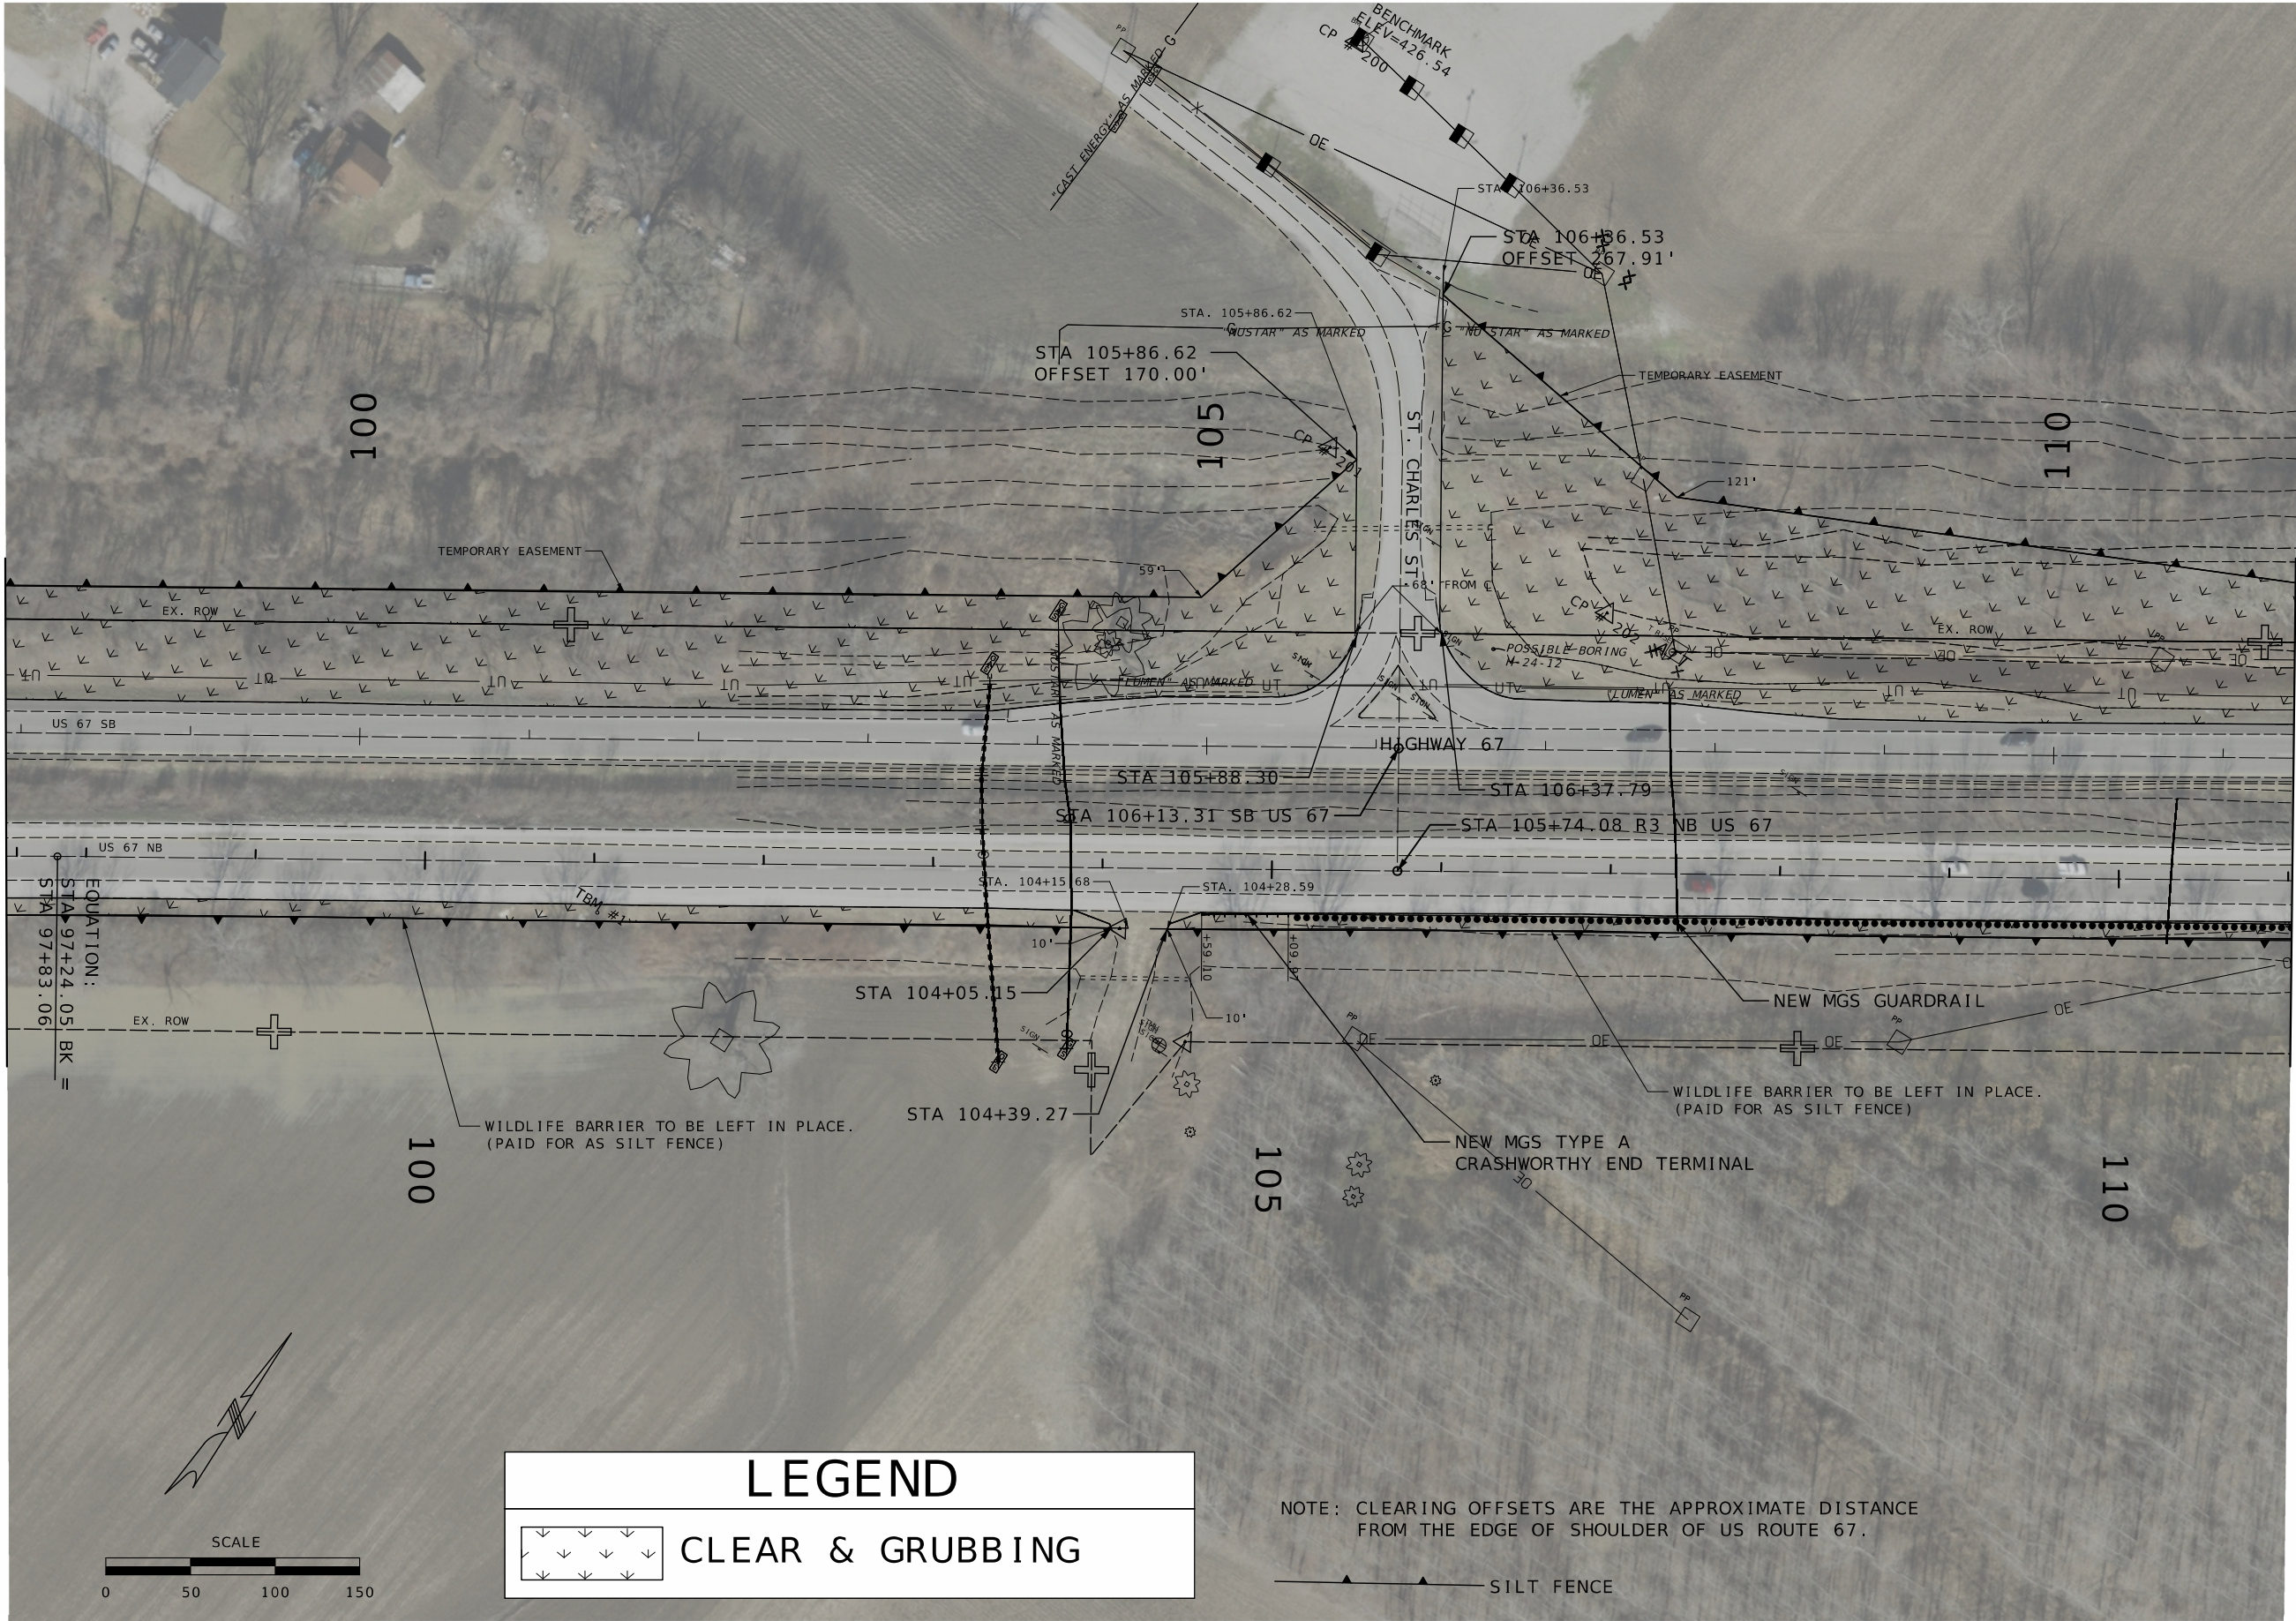

Daniel Sauvageau  
07/23/2025 8:20:58 AM  
DANIEL WAYNE SAUVAGEAU - CIVIL  
MO-PE-2012018127  
DATE PREPARED

7/23/2025

ROUTE 67 STATE MO

DISTRICT SL SHEET NO. 9

COUNTY ST. CHARLES

JOB NO. JSL0246

CONTRACT ID.

PROJECT NO.

BRIDGE NO.

DESCRIPTION

DATE


MISSOURI HIGHWAYS AND TRANSPORTATION COMMISSION

105 WEST CAPITOL JEFFERSON CITY, MO 65102 1-888-ASK-MODOT (1-888-275-6636)

PLAN SHEET



MATCHLINE NB US 67 MATCHLINE SB US 67  
STA. 111+02.40 STA. 111+41.63

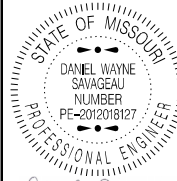

Daniel Savageau  
06/30/2025 1:17:31 PM  
DANIEL WAYNE SAVAGEAU - CIVIL  
MO-PE-2012018127

DATE PREPARED  
6/30/2025

ROUTE STATE  
67 MO

DISTRICT SHEET NO.  
SL 10

COUNTY  
ST. CHARLES

JOB NO.  
JSL0246

CONTRACT ID.

PROJECT NO.

BRIDGE NO.

| DATE | DESCRIPTION |
|------|-------------|
|      |             |
|      |             |
MISSOURI HIGHWAYS AND TRANSPORTATION  
COMMISSION

**MoDOT**

105 WEST CAPITOL  
JEFFERSON CITY, MO 65102  
1-888-ASK-MODOT (1-888-275-6636)

PLAN SHEET



MATCHLINE NB US 67 STA. 124+52.40  
MATCHLINE SB US 67 STA. 124+91.63



LEGEND

CLEAR & GRUBBING

NOTE: CLEARING OFFSETS ARE THE APPROXIMATE DISTANCE FROM THE EDGE OF SHOULDER OF US ROUTE 67.

SILT FENCE



Daniel Savageau  
06/30/2025 1:19:11 PM  
DANIEL WAYNE SAVAGEAU - CIVIL  
MO-PE-2012018127  
DATE PREPARED

|                       |                 |
|-----------------------|-----------------|
| 6/30/2025             |                 |
| ROUTE<br>67           | STATE<br>MO     |
| DISTRICT<br>SL        | SHEET NO.<br>11 |
| COUNTY<br>ST. CHARLES |                 |
| JOB NO.<br>JSL0246    |                 |
| CONTRACT ID.          |                 |

PROJECT NO.

BRIDGE NO.

| DATE | DESCRIPTION |
|------|-------------|
|      |             |
|      |             |
|      |             |
|      |             |
|      |             |

MISSOURI HIGHWAYS AND TRANSPORTATION COMMISSION



105 WEST CAPITOL  
JEFFERSON CITY, MO 65102  
1-888-ASK-MODOT (1-888-275-6636)

PLAN SHEET



MATCHLINE SB US 67 MATCHLINE SB US 67  
STA 138+43.99 STA 138+43.99



Daniel Savageau  
06/30/2025 1:18:33 PM  
DANIEL WAYNE SAVAGEAU - CIVIL  
MO-PE-2012018127  
DATE PREPARED

6/30/2025  
ROUTE 67 STATE MO  
DISTRICT SL SHEET NO. 12  
COUNTY ST. CHARLES  
JOB NO. JSL0246  
CONTRACT ID.

PROJECT NO.  
BRIDGE NO.


| DATE | DESCRIPTION |
|------|-------------|
|      |             |
|      |             |
MISSOURI HIGHWAYS AND TRANSPORTATION  
COMMISSION  
105 WEST CAPITOL  
JEFFERSON CITY, MO 65102  
1-888-ASK-MODOT (1-888-275-6636)

PLAN SHEET



NB 67 EXISTING TYPICAL SECTION WITH PROPOSED WILDLIFE BARRIER

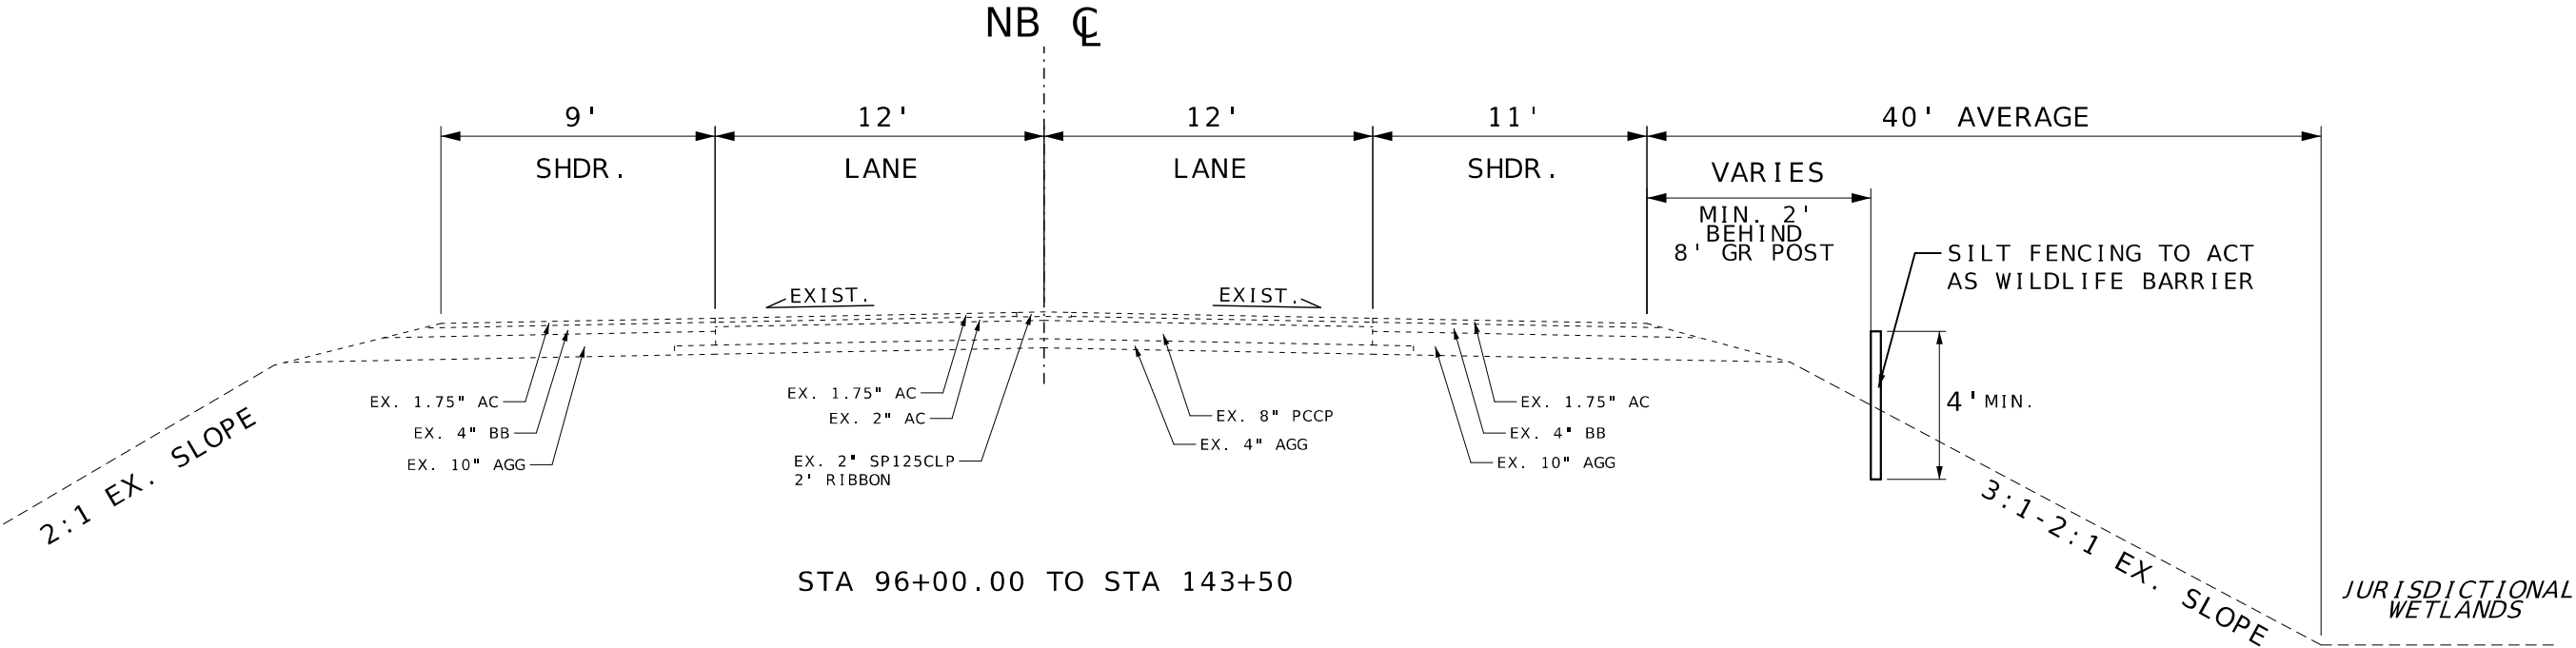

NOT TO SCALE



Daniel Savageau  
06/29/2025 9:05:31 AM  
DANIEL WAYNE SAVAGEAU - CIVIL  
MO-PE-2012018127  
DATE PREPARED

6/29/2025

|          |           |
|----------|-----------|
| ROUTE    | STATE     |
| 67       | MO        |
| DISTRICT | SHEET NO. |
| SL       | 13        |

COUNTY

ST. CHARLES

JOB NO.

JSL0246

CONTRACT ID.

PROJECT NO.

BRIDGE NO.

| DESCRIPTION | DATE |
|-------------|------|
|             |      |
|             |      |
MISSOURI HIGHWAYS AND TRANSPORTATION COMMISSION

105 WEST CAPITOL  
JEFFERSON CITY, MO 65102  
1-888-ASK-MODOT (1-888-275-6636)

SPECIAL SHEET  
WILDLIFE BARRIER



SPECIAL SHEET  
J6P3636 ROW  
SHEET 1



ANY WORK INDICATED ON THE PLANS THAT EXTENDS BEYOND THE PROJECT LIMITS IS CONSIDERED INCIDENTAL TO AND A PART OF THE CONSTRUCTION OF THIS PROJECT.

PERM. HIGHWAY EASEMENT =

TEMP. CONST. EASEMENT =

## FARMLAND

| PERMANENT EASEMENT HIGHWAY PURPOSES |       |             |           |
|-------------------------------------|-------|-------------|-----------|
| POINT                               | POINT | BEARING     | DISTANCE  |
| A                                   | B     | N34°15'51"W | 20.00'    |
| B                                   | N     | N58°11'36"E | 80.94'    |
| N                                   | C     | N58°11'36"E | 1,292.68' |
| C                                   | D     | N16°03'09"E | 122.42'   |
| D                                   | E     | S31°48'21"E | 102.14'   |
| E                                   | O     | S58°11'39"W | 1,383.47' |
| O                                   | A     | S58°11'39"W | 80.07'    |
|                                     |       |             |           |
| F                                   | G     | N31°48'21"W | 102.09'   |
| G                                   | H     | S80°44'42"E | 124.97'   |
| H                                   | I     | N58°12'13"E | 345.00'   |
| I                                   | J     | N71°24'02"E | 87.29'    |
| J                                   | F     | S58°11'39"W | 524.21'   |

RIGHT OF WAY LIMITS FOR  
THIS PROJECT EXTEND FROM  
STA 91+10.00 TO STA 114+00.00


THE CONTRACTOR IS RESPONSIBLE FOR LOCATING ALL UNDERGROUND UTILITIES. UTILITIES PLOTTED ARE APPROXIMATE ONLY. IT IS POSSIBLE THERE MAY BE OTHERS WHICH ARE NOT SHOWN ON THE PLANS

(1)

PROPERTY N/F  
METROPOLITAN PARK AND RECREATION DISTRICT  
PARCEL ID 5-110B-1703-00-0022.0000000  
DB. 4174, PG. 2462  
ADDRESS HIGHWAY 67  
(SEE SHEET 5B FOR TAKING INFORMATION)

NOTE: POINTS N, O, P, & Q ARE  
FOR INFORMATIONAL PURPOSES ONLY  
AND ARE NOT REFLECTED WITHIN  
THE PROPERTY DESCRIPTION.

POB = POINT OF BEGINNING

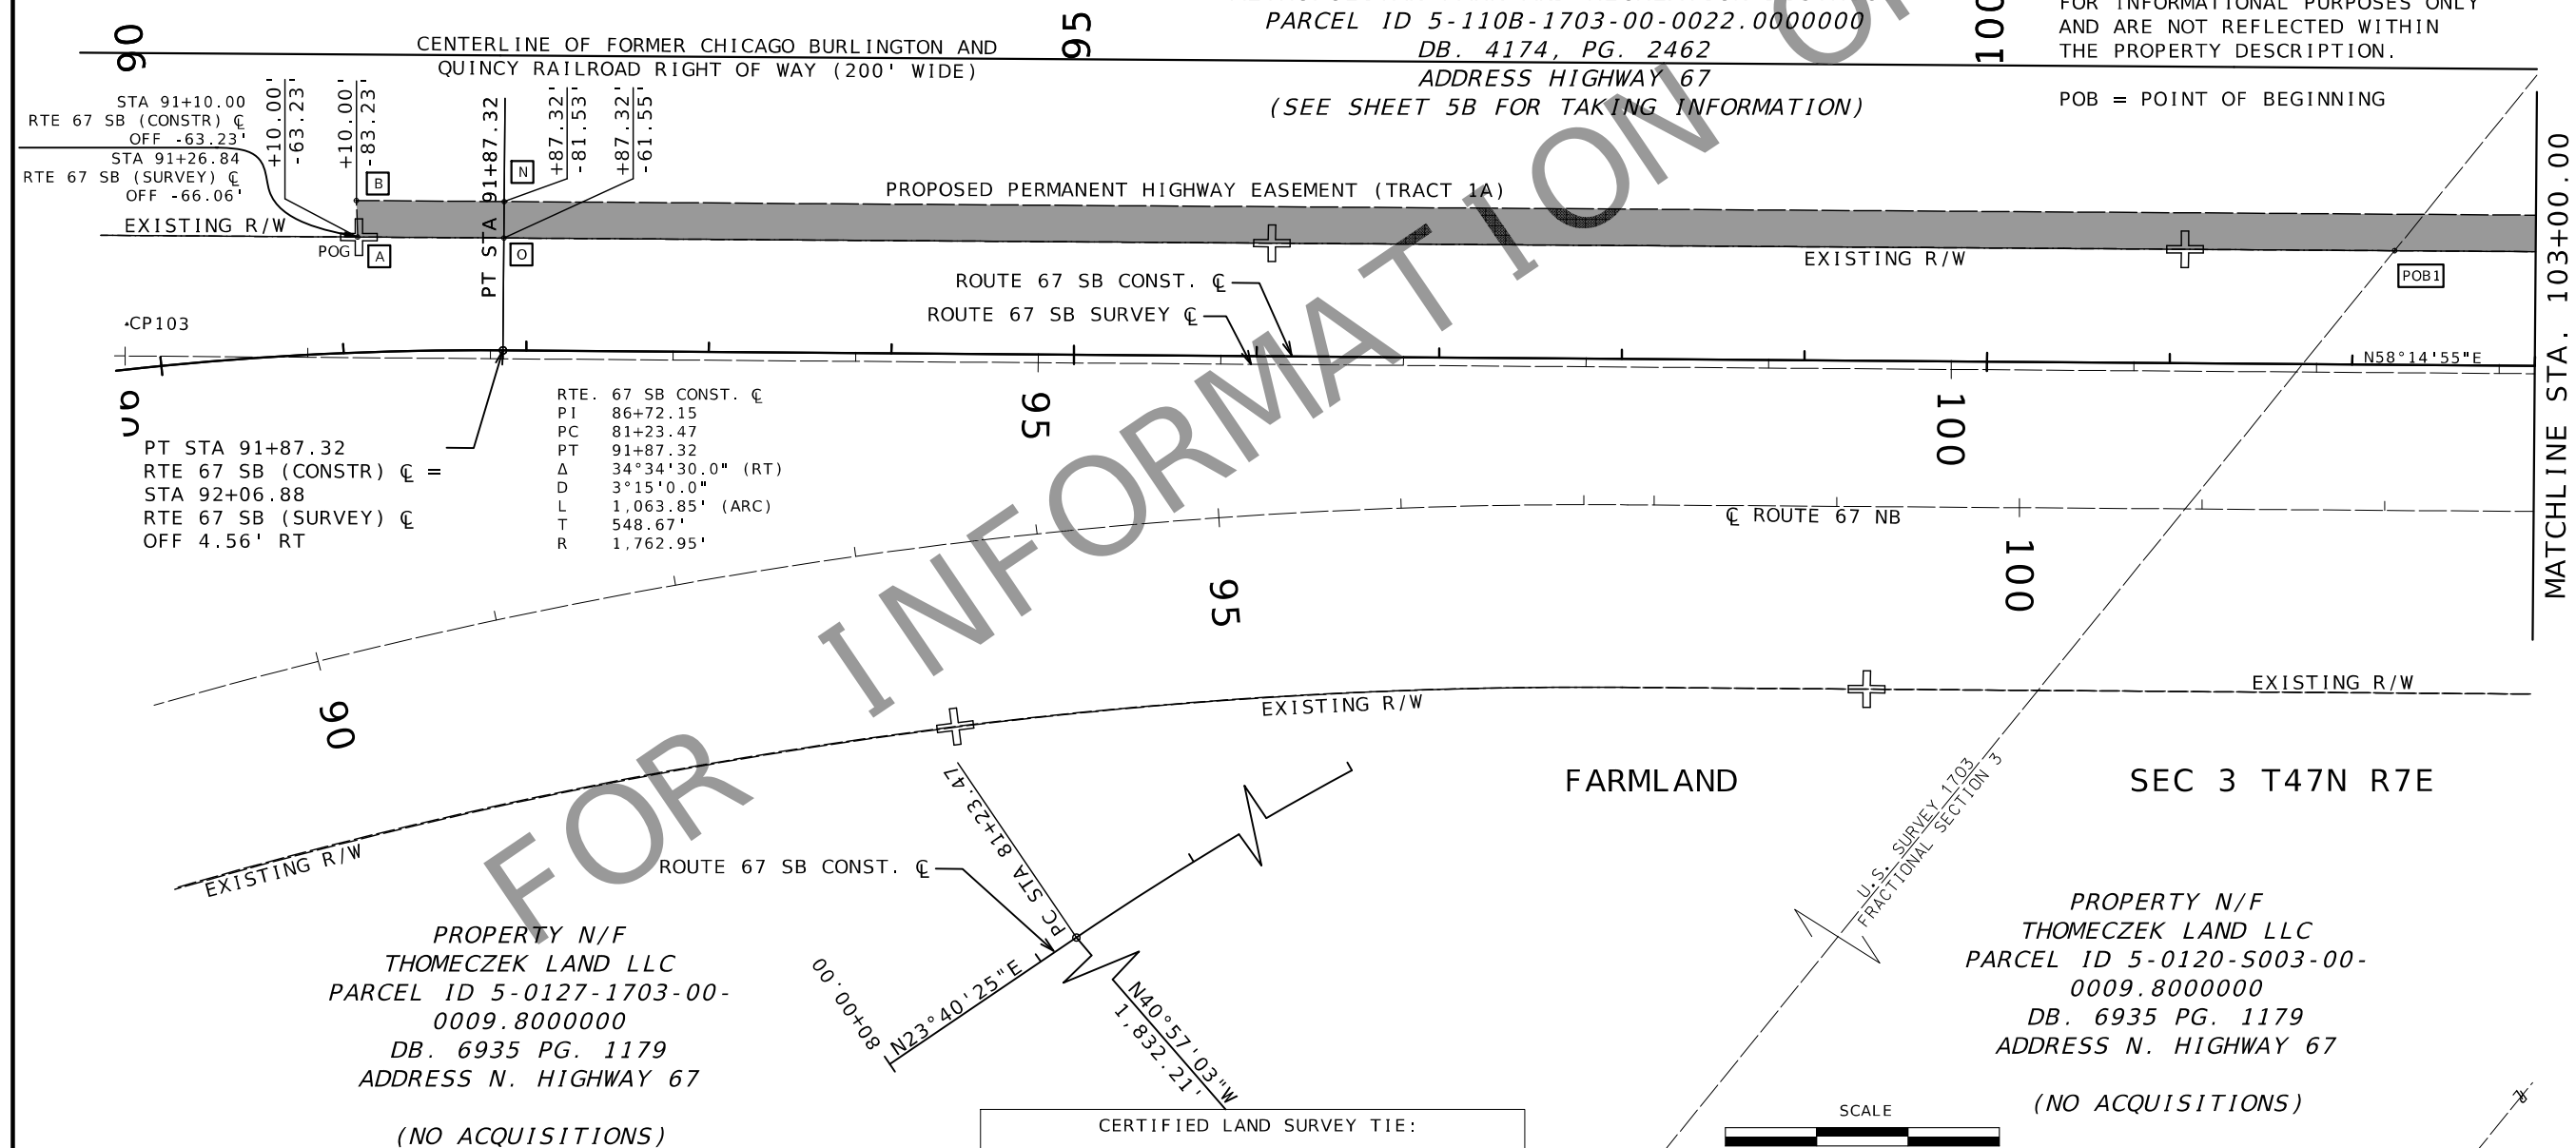


CERTIFIED LAND SURVEY TIE:

FOUND STONE AT THE SOUTHEAST CORNER OF  
U.S. SURVEY 1703, TOWNSHIP 47 NORTH, RANGE  
7 EAST AS RECORDED IN CABINET L PAGE 7  
(DOCUMENT # 6515091A) OF THE ST. CHARLES  
COUNTY LAND RECORDS.

SCALE



NOTE: PROPOSED PARCEL STATION & OFFSETS ARE  
BASED OFF OF THE RTE. 67 SB CONSTRUCTION C

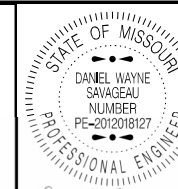

Daniel Savageau  
06/29/2025 8:42:36 AM  
DANIEL WAYNE SAVAGEAU - C  
MO-PE-2012018127  
DATE PREPARED

6/26/202

| ROUTE | ST |
|-------|----|
|-------|----|

|    |   |
|----|---|
| 67 | M |
|----|---|

|          |       |
|----------|-------|
| DISTRICT | SHEET |
| CL       | 1     |

|        |   |
|--------|---|
| SL     | 1 |
| COUNTY |   |

ST. CHARLES

JOB NO.

JSL0246

CONTRACT ID

PROJECT NO. \_\_\_\_\_

PROJECT NO.

BRIDGE NO.

DESCRIPTION

DATE \_\_\_\_\_















MISSOURI  
DEPARTMENT OF  
TRANSPORTATION  
COMMISSION




MISSOURI HIGHWAYS AND  
TRANSPORTATION  
COMMISSION

SPECIAL SHEET  
J6P3636 ROW  
SHEET 2









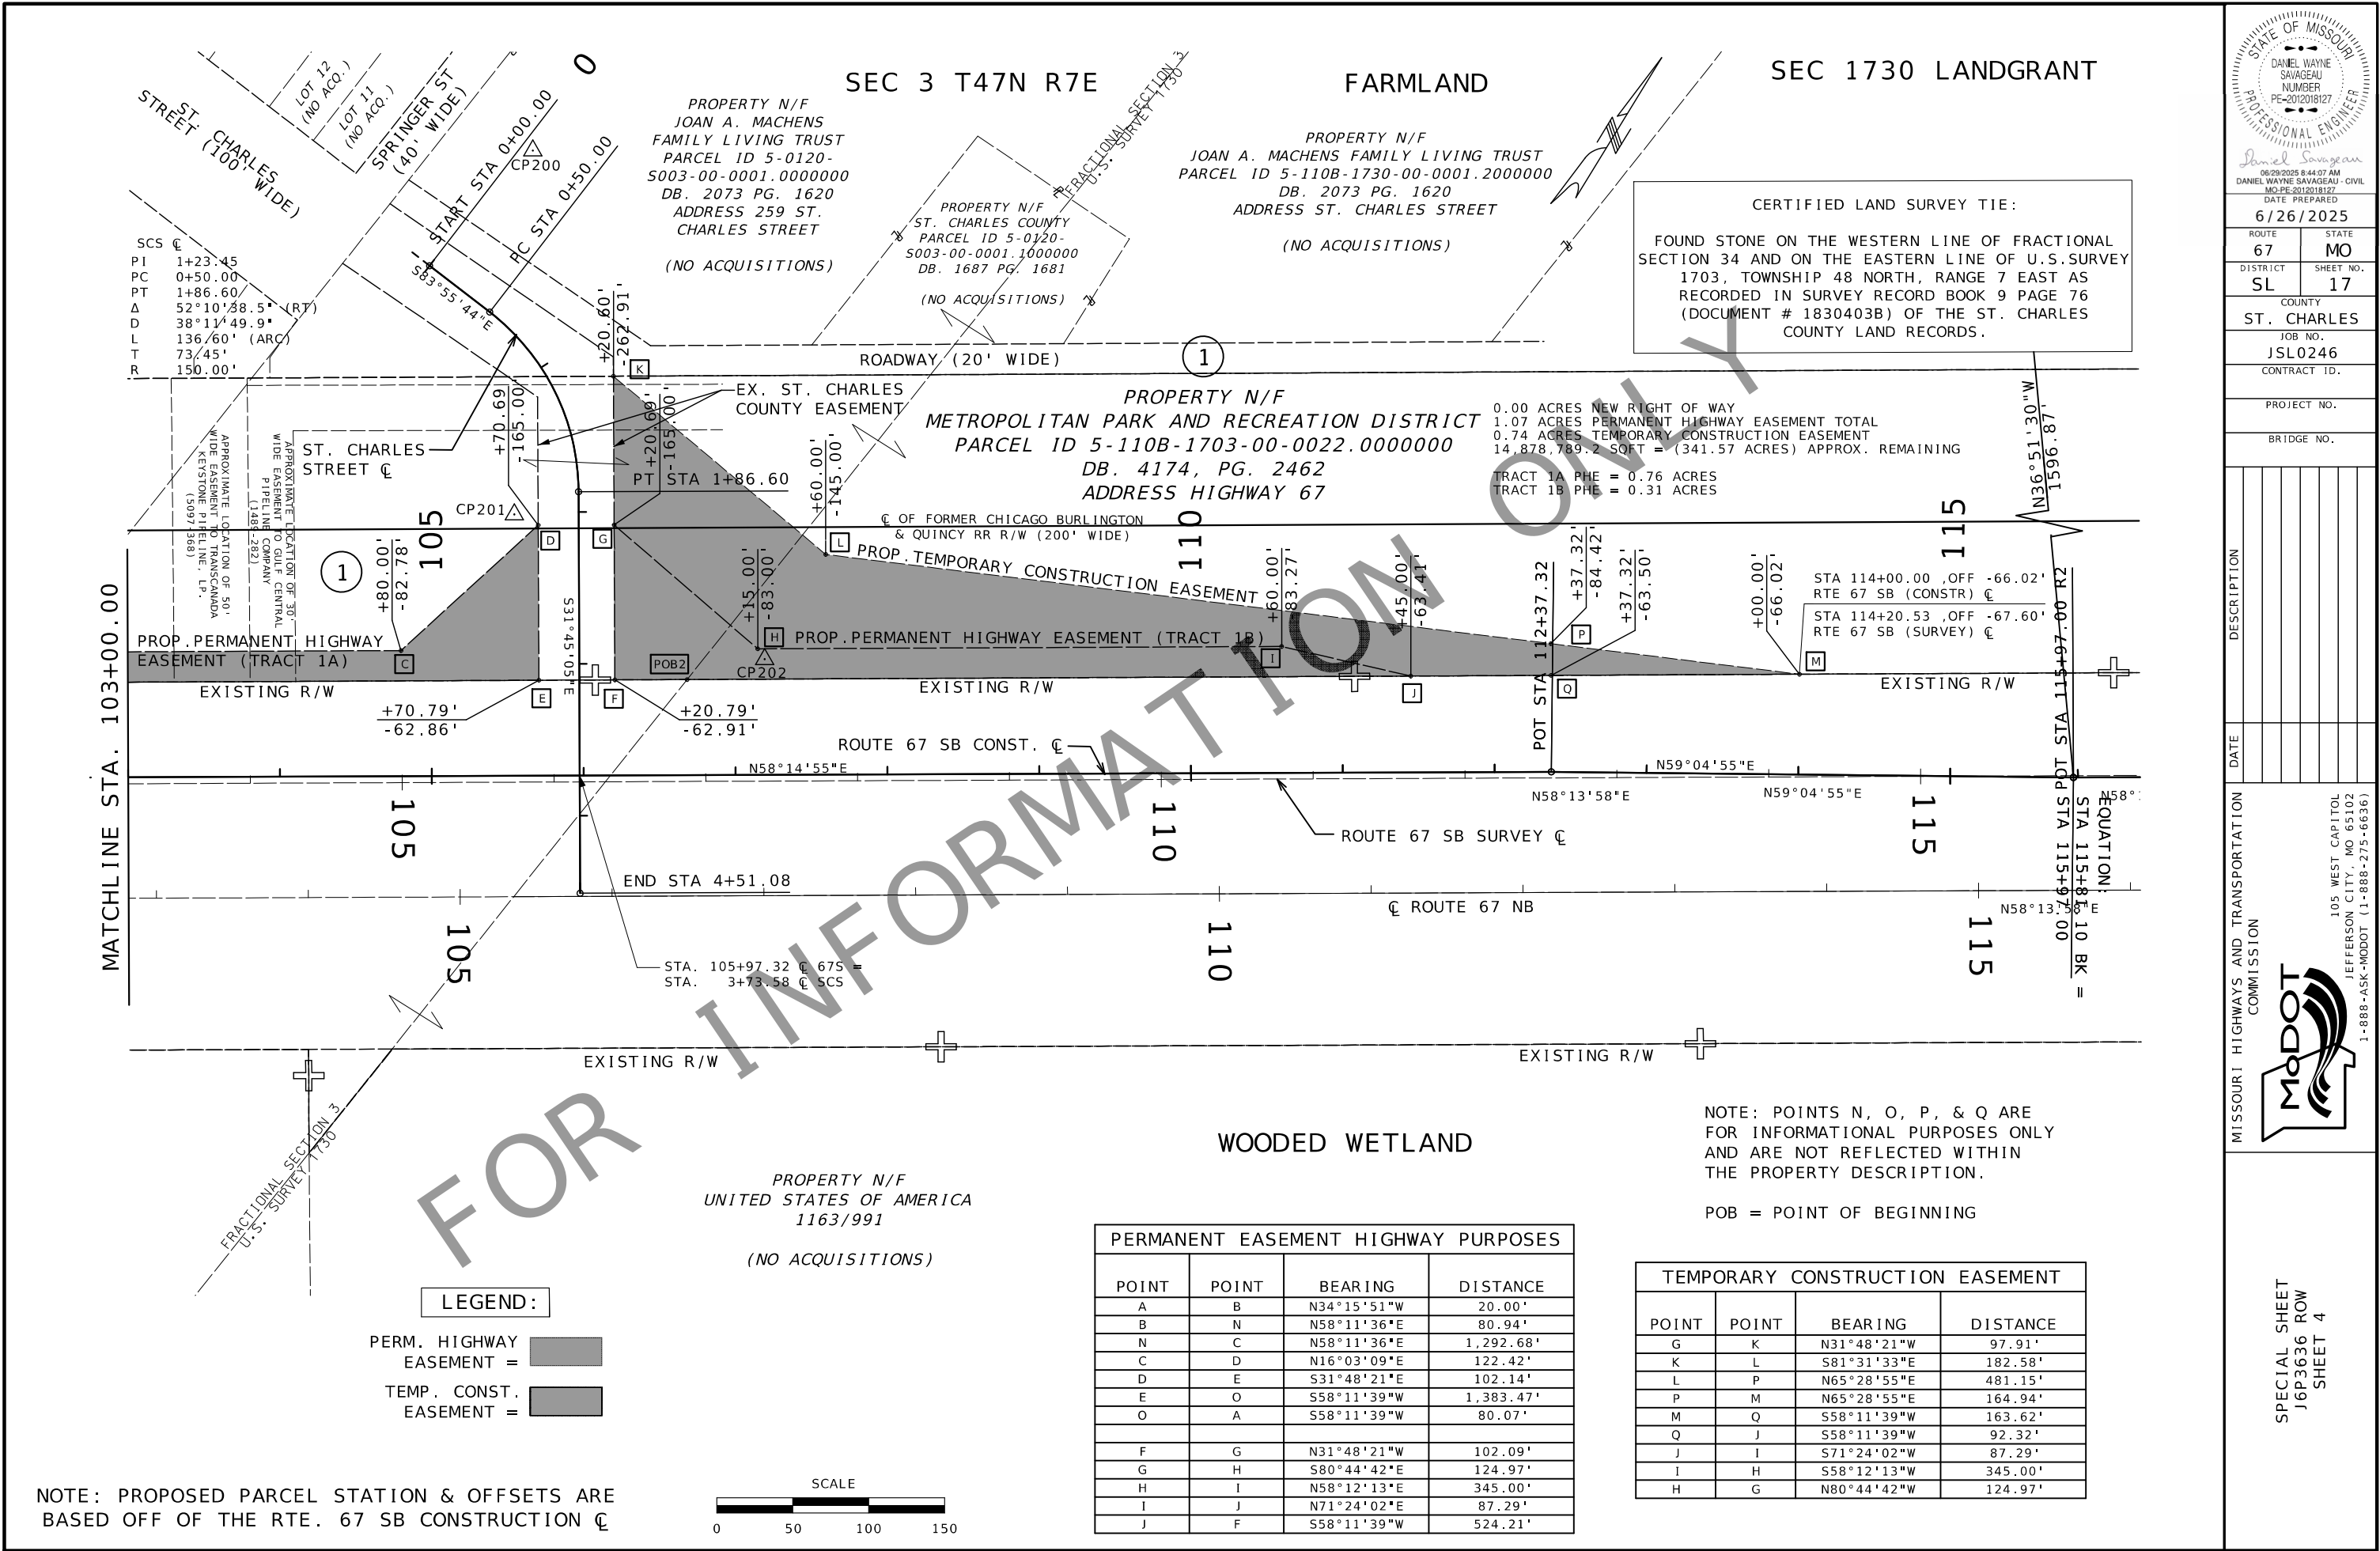



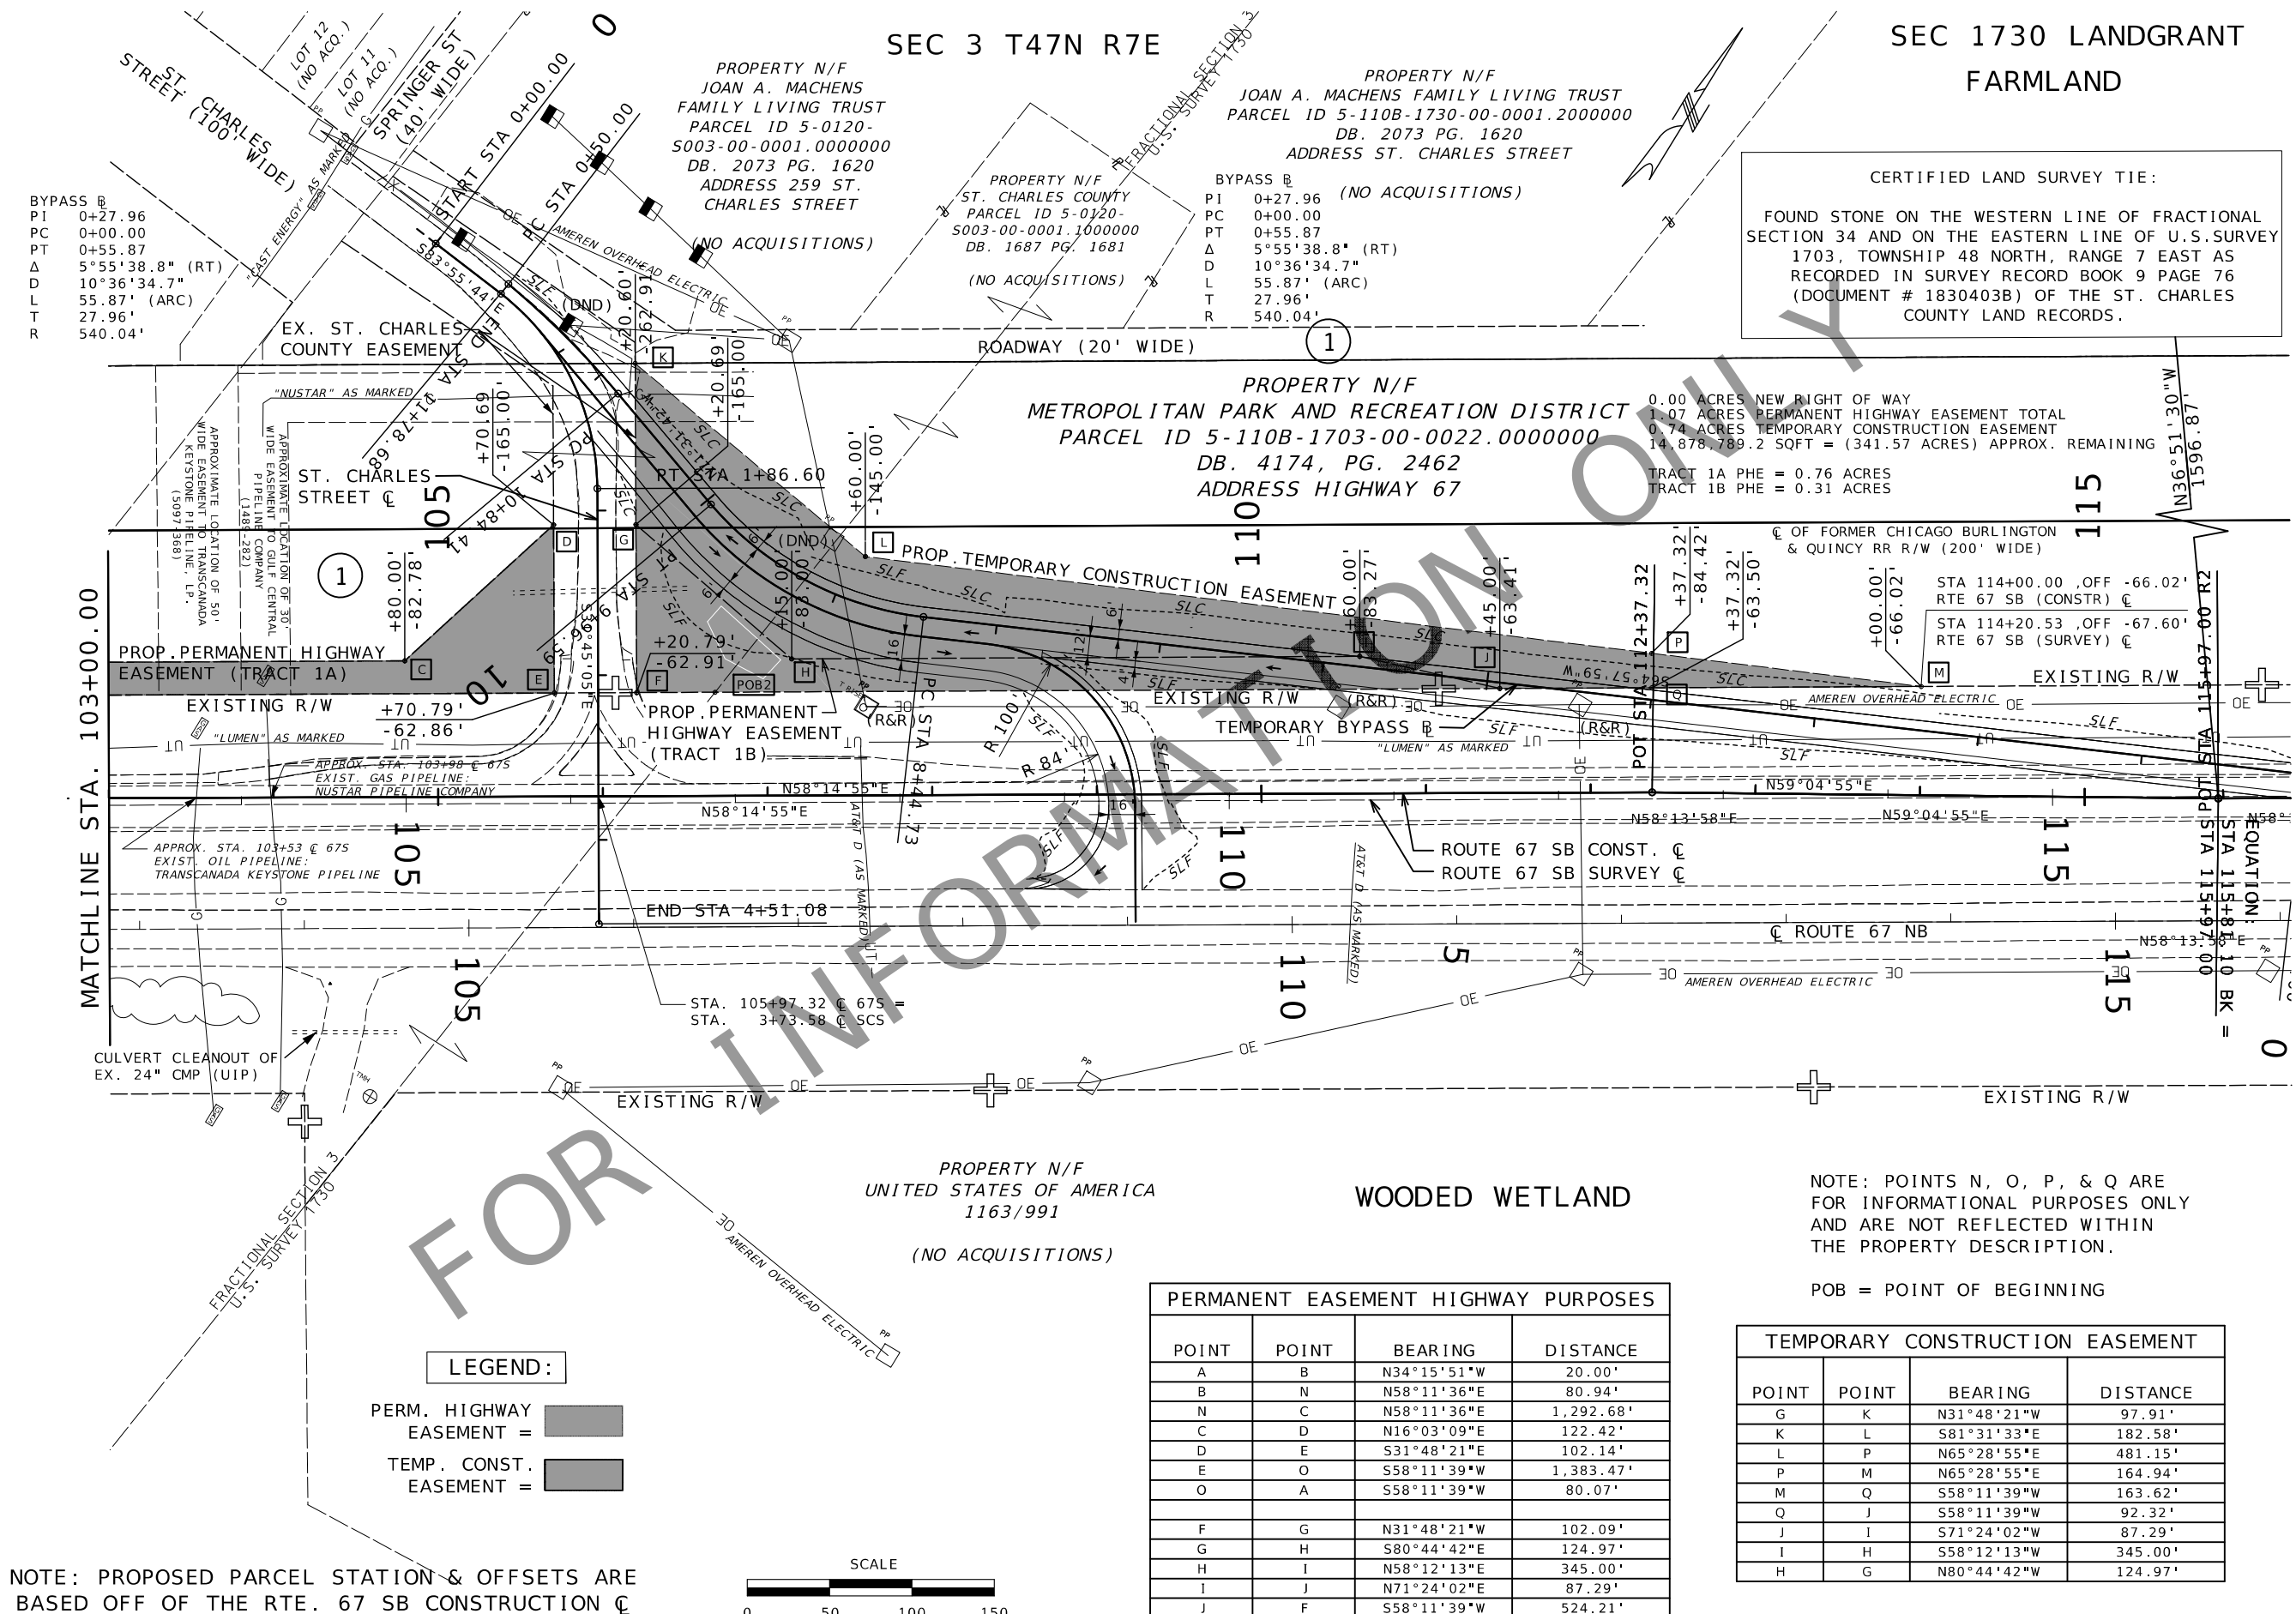

NOTE: PROPOSED PARCEL STATION & OFFSETS ARE BASED OFF OF THE RTE. 67 SB CONSTRUCTION C

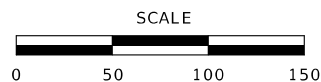

| PERMANENT EASEMENT HIGHWAY PURPOSES |       |             |           |
|-------------------------------------|-------|-------------|-----------|
| POINT                               | POINT | BEARING     | DISTANCE  |
| A                                   | B     | N34°15'51"W | 20.00'    |
| B                                   | N     | N58°11'36"E | 80.94'    |
| N                                   | C     | N58°11'36"E | 1,292.68' |
| C                                   | D     | N16°03'09"E | 122.42'   |
| D                                   | E     | S31°48'21"E | 102.14'   |
| E                                   | O     | S58°11'39"W | 1,383.47' |
| O                                   | A     | S58°11'39"W | 80.07'    |
| F                                   | G     | N31°48'21"W | 102.09'   |
| G                                   | H     | S80°44'42"E | 124.97'   |
| H                                   | I     | N58°12'13"E | 345.00'   |
| I                                   | J     | N71°24'02"E | 87.29'    |
| J                                   | F     | S58°11'39"W | 524.21'   |

| TEMPORARY CONSTRUCTION EASEMENT |       |             |          |
|---------------------------------|-------|-------------|----------|
| POINT                           | POINT | BEARING     | DISTANCE |
| G                               | K     | N31°48'21"W | 97.91'   |
| K                               | L     | S81°31'33"E | 182.58'  |
| L                               | P     | N65°28'55"E | 481.15'  |
| P                               | M     | N65°28'55"E | 164.94'  |
| M                               | Q     | S58°11'39"W | 163.62'  |
| Q                               | J     | S58°11'39"W | 92.32'   |
| J                               | I     | S71°24'02"W | 87.29'   |
| I                               | H     | S58°12'13"E | 345.00'  |
| H                               | G     | N80°44'42"W | 124.97'  |

POB = POINT OF BEGINNING

NOTE: POINTS N, O, P, & Q ARE FOR INFORMATIONAL PURPOSES ONLY AND ARE NOT REFLECTED WITHIN THE PROPERTY DESCRIPTION.


SEC 1730 LANDGRANT FARMLAND

CERTIFIED LAND SURVEY TIE:

FOUND STONE ON THE WESTERN LINE OF FRACTIONAL SECTION 34 AND ON THE EASTERN LINE OF U.S.SURVEY 1703, TOWNSHIP 48 NORTH, RANGE 7 EAST AS RECORDED IN SURVEY RECORD BOOK 9 PAGE 76 (DOCUMENT # 1830403B) OF THE ST. CHARLES COUNTY LAND RECORDS.

PROPERTY N/F  
METROPOLITAN PARK AND RECREATION DISTRICT  
PARCEL ID 5-110B-1703-00-0022.0000000  
DB. 4174, PG. 2462  
ADDRESS HIGHWAY 67

0.00 ACRES NEW RIGHT OF WAY  
1.07 ACRES PERMANENT HIGHWAY EASEMENT TOTAL  
0.74 ACRES TEMPORARY CONSTRUCTION EASEMENT  
14,878,789.2 SQFT = (341.57 ACRES) APPROX. REMAINING  
TRACT 1A PHE = 0.76 ACRES  
TRACT 1B PHE = 0.31 ACRES

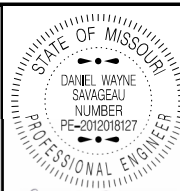

DATE PREPARED  
6/26/2025

ROUTE 67 STATE MO

DISTRICT SL SHEET NO. 18

COUNTY ST CHARLES

JOB NO. JSL0246

CONTRACT ID.

PROJECT NO.

BRIDGE NO.

DATE

DESCRIPTION

DATE

DESCRIPTION

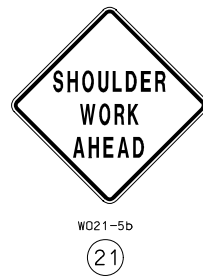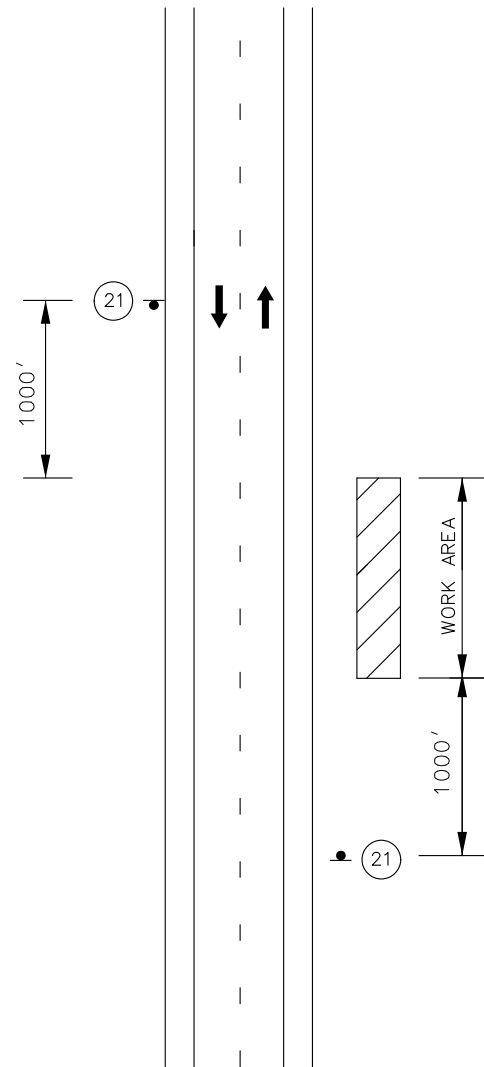

NOT TO SCALE

SHOULDER WORK  
WORK BEYOND THE SHOULDER  
DIVIDED AND UNDIVIDED

- NOTES:
- ONLY APPLICABLE WHEN WORK IS WITHIN THE CLEAR ZONE.
  - ON MULTI-LANE, DIVIDED HIGHWAYS, SIGNS ADVISING OF THE SHOULDER WORK OR THE CONDITION OF THE SHOULDER SHOULD BE PLACED ONLY ON THE SIDE OF THE AFFECTED SHOULDER.
  - VEHICLE HAZARD WARNING SIGNALS SHALL NOT BE USED INSTEAD OF THE VEHICLE'S HIGH-INTENSITY ROTATING, FLASHING, OSCILLATING, OR STROBE LIGHTS.

TRAFFIC CONTROL LEGEND

 SIGN (SINGLE SIDED)

 WORK AREA

STATE OF MISSOURI

DANIEL WAYNE SAVAGEAU

NUMBER

PE-2012018127

PROFESSIONAL ENGINEER

*Daniel Savageau*

06/23/2025 8:45:14 AM

DANIEL WAYNE SAVAGEAU - CIVIL

MO-PE-2012018127

DATE PREPARED

6/26/2025

|              |           |
|--------------|-----------|
| ROUTE        | STATE     |
| 67           | MO        |
| DISTRICT     | SHEET NO. |
| SL           | 19        |
| COUNTY       |           |
| ST. CHARLES  |           |
| JOB NO.      |           |
| JSL0246      |           |
| CONTRACT ID. |           |
| PROJECT NO.  |           |
| BRIDGE NO.   |           |

| DATE | DESCRIPTION |
|------|-------------|
|      |             |
|      |             |
MISSOURI HIGHWAYS AND TRANSPORTATION COMMISSION



105 WEST CAPITOL  
JEFFERSON CITY, MO 65102  
1-888-ASK-MODOT (1-888-275-6636)

TRAFFIC CONTROL



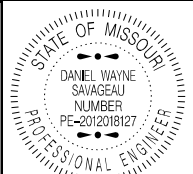

*Daniel Savageau*  
06/29/2025 8:45:46 AM  
DANIEL WAYNE SAVAGEAU - CIVIL  
MO-PE-2012018127  
DATE PREPARED

6/26/2025

ROUTE 67 STATE MO

DISTRICT SL SHEET NO. 20

COUNTY

ST. CHARLES


JOB NO.

JSL0246

CONTRACT ID.

PROJECT NO.

BRIDGE NO.

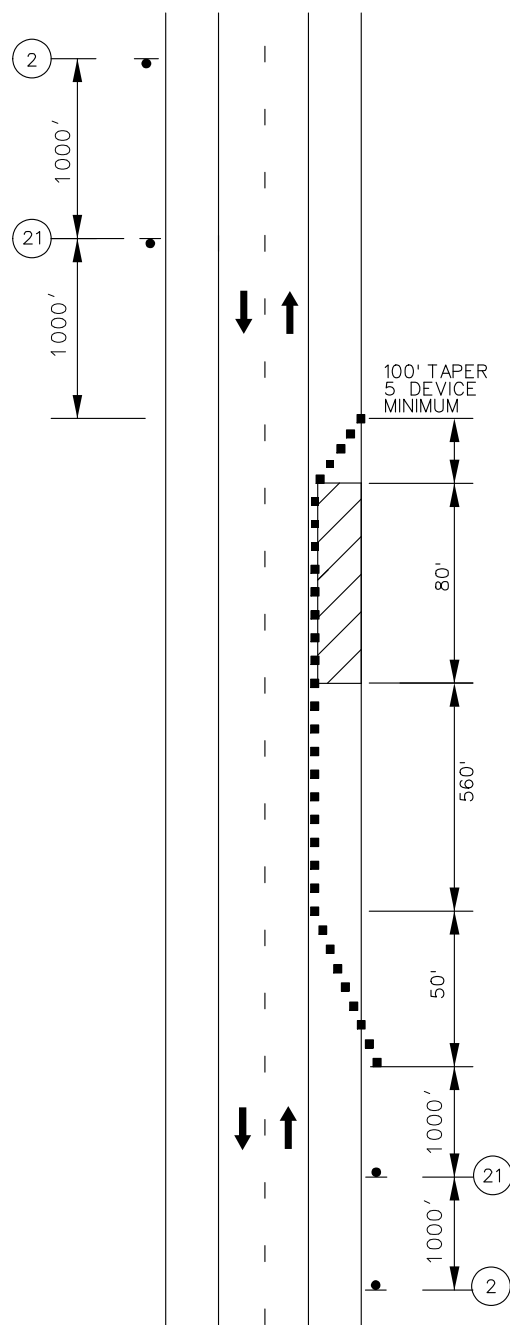

WORK ON THE SHOULDER  
ON DIVIDED AND UNDIVIDED  
HIGHWAYS

NOT TO SCALE

TRAFFIC CONTROL LEGEND

▲ SIGN (SINGLE SIDED)

■ CHANNELIZER (TRIM-LINE)

WORK AREA



W20-1

(2)



W021-5b

(21)

NOTES:

PROVIDE SIGNS ON LEFT AND RIGHT SIDES OF DIVIDED HIGHWAYS.

ROAD WORK AHEAD SIGN NOT NEEDED IF SHOULDER WORK IS LOCATED WITHIN THE LIMITS OF AN ACTIVITY AREA WHERE ANOTHER ROAD WORK AHEAD SIGN IS ALREADY USED.

VEHICLE HAZARD WARNING SIGNALS SHALL NOT BE USED INSTEAD OF THE VEHICLE'S ROTATING LIGHTS OR STROBE LIGHTS.

WHEN PAVED SHOULDERS HAVING A WIDTH OF 8 FEET OR MORE ARE CLOSED, AT LEAST ONE ADVANCE WARNING SIGN SHALL BE USED. IN ADDITION, CHANNELIZING DEVICES SHALL BE USED TO CLOSE THE SHOULDER IN ADVANCE TO DELINEATE THE BEGINNING OF THE WORK SPACE AND DIRECT VEHICULAR TRAFFIC TO REMAIN WITHIN THE TRAVELED WAY.


MISSOURI HIGHWAYS AND TRANSPORTATION  
COMMISSION



105 WEST CAPITOL  
JEFFERSON CITY, MO 65102  
1-888-ASK-MODOT (1-888-275-6636)

TRAFFIC CONTROL



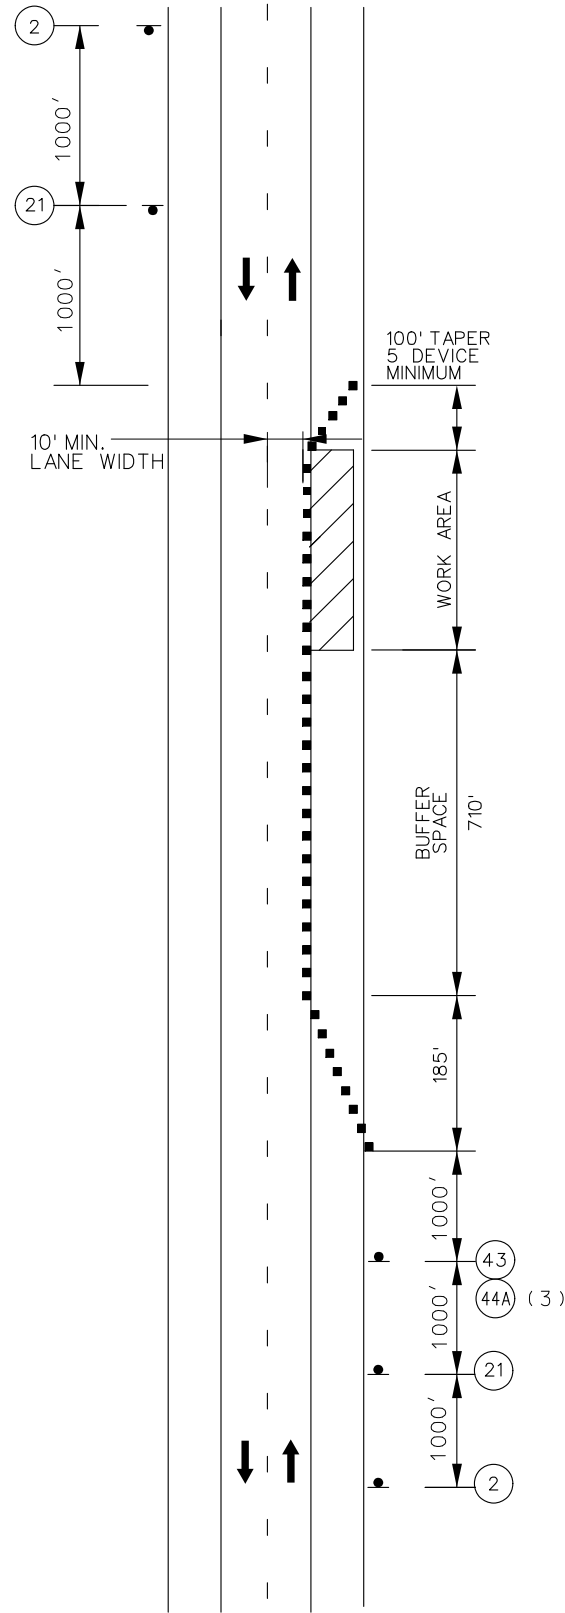


SHOULDER WORK WITH  
MINOR TRAVELWAY ENCROACHMENT  
DIVIDED AND UNDIVIDED

NOT TO SCALE

TRAFFIC CONTROL LEGEND

-  SIGN (SINGLE SIDED)
-  CHANNELIZER (TRIM-LINE)
-  WORK AREA
-  TMA (TRUCK MOUNTED ATTENUATOR)

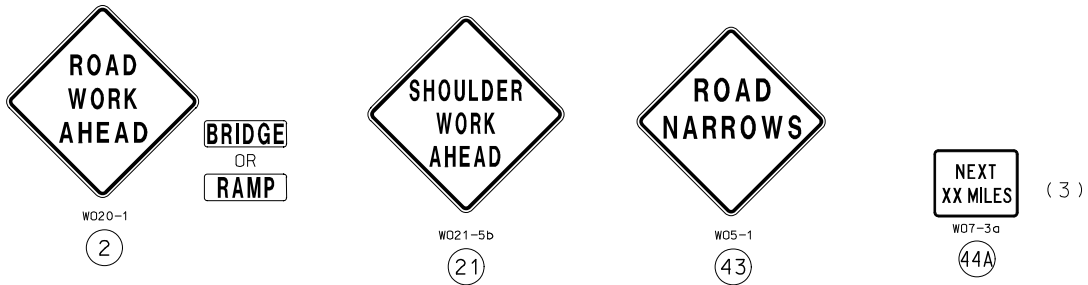

NOTES:

PROVIDE SIGNS ON LEFT AND RIGHT SIDES OF DIVIDED HIGHWAYS.

ROAD WORK AHEAD SIGN NOT NEEDED IF SHOULDER WORK IS LOCATED WITHIN THE LIMITS OF AN ACTIVITY AREA WHERE ANOTHER ROAD WORK AHEAD SIGN IS ALREADY IN USE.

(3) NEXT XX MILES SIGN NOT REQUIRED FOR NARROW LANE SECTIONS LESS THAN ONE MILE.

THE PROTECTIVE VEHICLE MAY BE OMITTED IF A TAPER AND CHANNELIZING DEVICES ARE USED.

VEHICLE-MOUNTED SIGNS SHALL BE MOUNTED IN A MANNER SUCH THAT THEY ARE NOT OBSCURED BY EQUIPMENT OR SUPPLIES. SIGN LEGENDS ON VEHICLE-MOUNTED SIGNS SHALL BE COVERED OR TURNED FROM VIEW WHEN ROAD WORK IS NOT IN PROGRESS.

VEHICLE HAZARD WARNING SIGNALS SHALL NOT BE USED INSTEAD OF THE VEHICLE'S ROTATING LIGHTS OR STROBE LIGHTS.

SHADOW AND WORK VEHICLES SHALL DISPLAY HIGH-DENSITY ROTATING, FLASHING, OSCILLATING, OR STROBE LIGHTS.



Daniel Savageau  
06/29/2025 9:46:18 AM  
DANIEL WAYNE SAVAGEAU - CIVIL  
MO-PE-2012018127  
DATE PREPARED

6/26/2025

ROUTE 67 STATE MO

DISTRICT SL SHEET NO. 21

COUNTY ST. CHARLES

JOB NO. JSL0246

CONTRACT ID.

PROJECT NO.

BRIDGE NO.

DESCRIPTION

DATE

MISSOURI HIGHWAYS AND TRANSPORTATION COMMISSION

105 WEST CAPITOL JEFFERSON CITY, MO 65102

1-888-ASK-MODOT (1-888-275-6636)

TRAFFIC CONTROL





- |                                                                                       |                         |
|---------------------------------------------------------------------------------------|-------------------------|
|  | SIGN (SINGLE SIDED)     |
|  | CHANNELIZER (TRIM-LINE) |
|  | WORK AREA               |
|  | FLASHING ARROW PANEL    |



NOT TO SCALE





MISSOURI HIGHWAYS AND TRANSPORTATION  
COMMISSION

105 WEST CAPITOL  
JEFFERSON CITY, MO 65102  
1-888-ASK-MODOT (1-888-275-6636)

## TRAFFIC CONTROL



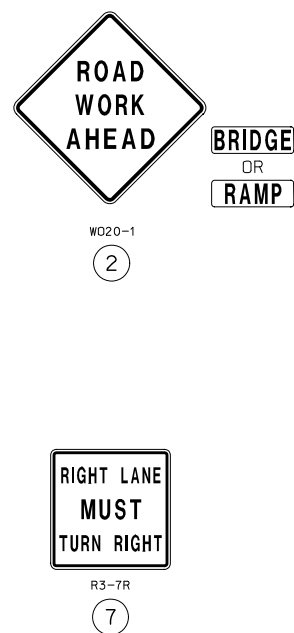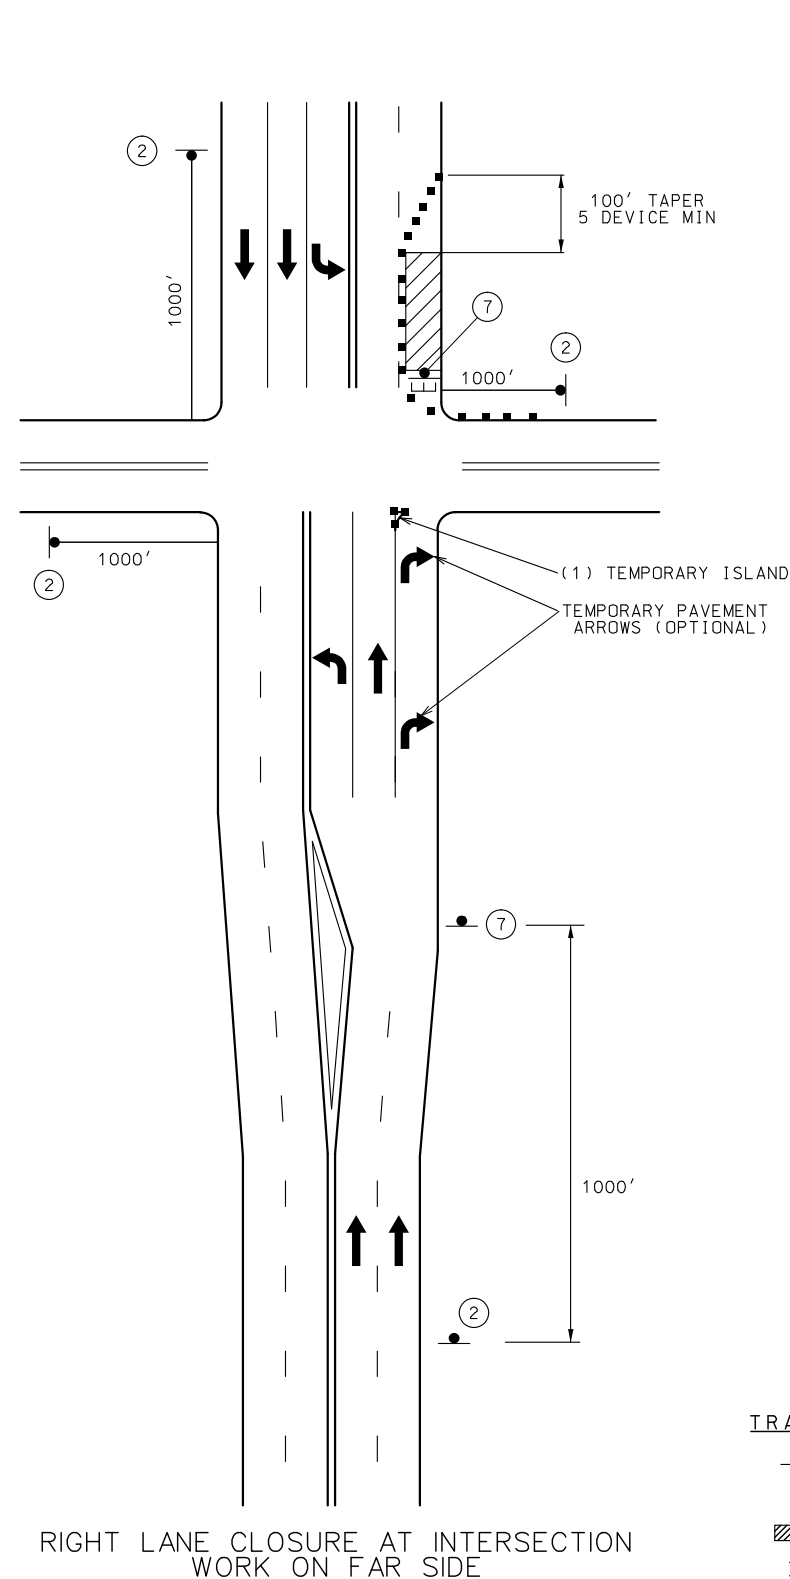

NOTES:

FOR SIGNALIZED INTERSECTIONS, ADJUSTMENTS MAY NEED TO BE MADE TO  
SIGNAL PHASING, TIMING, INDICATIONS OR DETECTOR SETTINGS.

REMOVE AND/OR MODIFY EXISTING PAVEMENT MARKING AS NEEDED.

PAVEMENT MARKING AND BARRICADES OPTIONAL FOR SHORT TERM OPERATIONS.


TEMPORARY PAVEMENT MARKING REQUIRED WITH LONG TERM LANE CLOSURES.

FOR SHORT TERM OPERATION, WHERE IT IS NOT FEASIBLE TO MODIFY PAVEMENT MARKING, A 10-FOOT DEVICE SPACING IS USED WHERE TRAFFIC IS GUIDED ACROSS DOUBLE YELLOW LINES OR OTHER CONFLICTING PAVEMENT MARKING. ALL OTHER SPACING ARE ONE-HALF OF THE SPACING.

(1) TEMPORARY ISLAND MAY BE USED TO EMPHASIZE THE MANDATORY RIGHT TURN MOVEMENT WHERE THERE IS A SUFFICIENT RIGHT TURN RADIUS.

### TRAFFIC CONTROL LEGEND

- |                                                                                      |                           |
|--------------------------------------------------------------------------------------|---------------------------|
|   | SIGN (SINGLE SIDED)       |
|   | CHANNELIZER (TRIM-LINE)   |
|  | WORK AREA                 |
|   | TYPE 3 MOVEABLE BARRICADE |

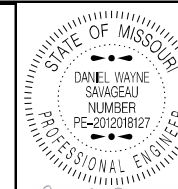

Daniel Savageau  
06/29/2025 8:47:18 AM  
DANIEL WAYNE SAVAGEAU - C  
MO-PE-2012018127  
DATE PREPARED

6/26/2025

|       |       |
|-------|-------|
| ROUTE | STATE |
| 67    | MO    |

|          |       |
|----------|-------|
| 6 /      | MO    |
| DISTRICT | SHEET |

SL 23

COUNTY

ST. CHARLES  
JOB NO.

JSL0246

CONTRACT ID.

PROJECT NO.


PROJECT NO.

[illegible]MISSOURI HIGHWAYS AND TRANSPORTATION  
COMMISSION

105 WEST CAPITOL  
JEFFERSON CITY, MO 65102  
1-888-ASK-MODOT (1-888-275-6636)

# TRAFFIC CONTROL



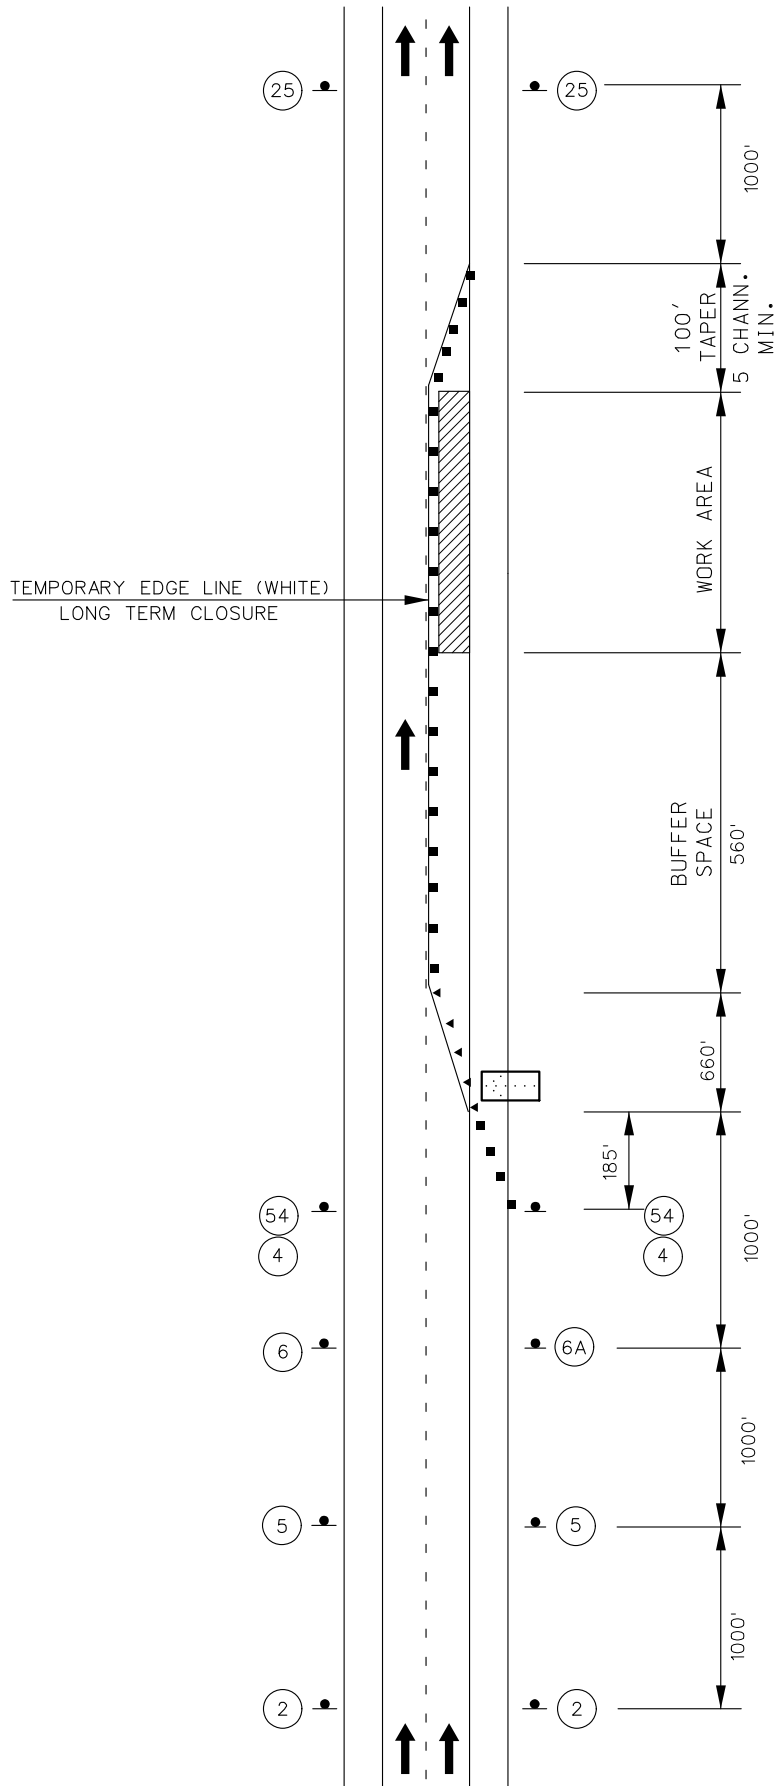

STATIONARY LANE CLOSURE  
ON A DIVIDED HIGHWAY

NOT TO SCALE

- TRAFFIC CONTROL LEGEND
- SIGN (SINGLE SIDED)
  - ◀ DIRECTIONAL INDICATOR BARRICADE
  - CHANNELIZER (TRIM-LINE)
  - ▨ WORK AREA
  - ◻ FLASHING ARROW PANEL
  - ▤ ADVANCE WARNING RAILS




BRIDGE  
OR  
RAMP



CENTER LANE  
OR  
LEFT LANE



CENTER  
OR  
LEFT

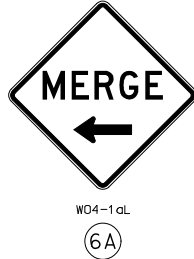

G020-5aP  
(54)



R2-1  
(4)




R2-1  
(25)  
(NORMAL SPEED)

NOTES:

TEMPORARY PAVEMENT MARKING REQUIRED WITH LONG TERM CLOSURES.  
REMOVE AND/OR MODIFY ANY EXISTING PAVEMENT MARKING AS NEEDED.

THIS INFORMATION ALSO SHALL BE USED WHEN WORK IS BEING PERFORMED  
IN THE LANE ADJACENT TO THE MEDIAN ON A DIVIDED HIGHWAY. IN THIS  
CASE, THE LEFT LANE CLOSED SIGNS AND THE CORRESPONDING MERGE OR  
LANE ENDS SIGNS SHALL BE SUBSTITUTED.

WHEN A SIDE ROAD INTERSECTS THE HIGHWAY WITHIN THE TTC ZONE,  
ADDITIONAL TTC DEVICES SHALL BE PLACED AS NEEDED.

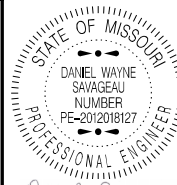

Daniel Savageau  
06/29/2025 8:47:59 AM  
DANIEL WAYNE SAVAGEAU - CIVIL  
MO-PE-2012018127

DATE PREPARED

6/26/2025

ROUTE 67 STATE MO

DISTRICT SL SHEET NO. 24

COUNTY

ST. CHARLES

JOB NO.

JSL0246

CONTRACT ID.

PROJECT NO.

BRIDGE NO.

DESCRIPTION

DATE

DATE

