
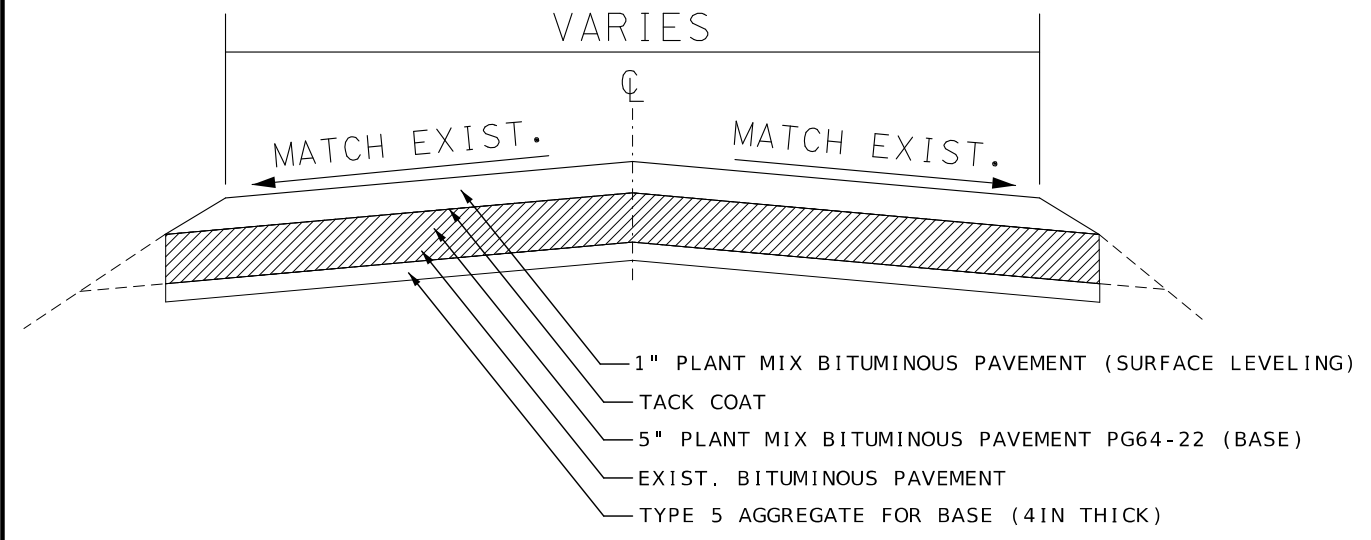
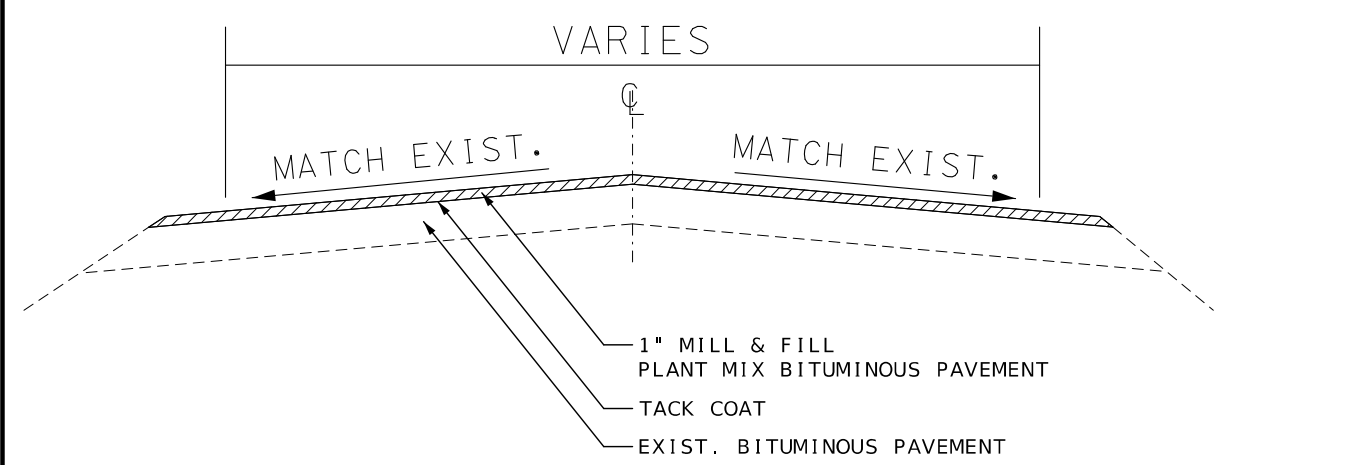


105 WEST CAPITOL
JEFFERSON CITY, MO 65102
1-888-ASK-MODOT (1-888-275-6636)

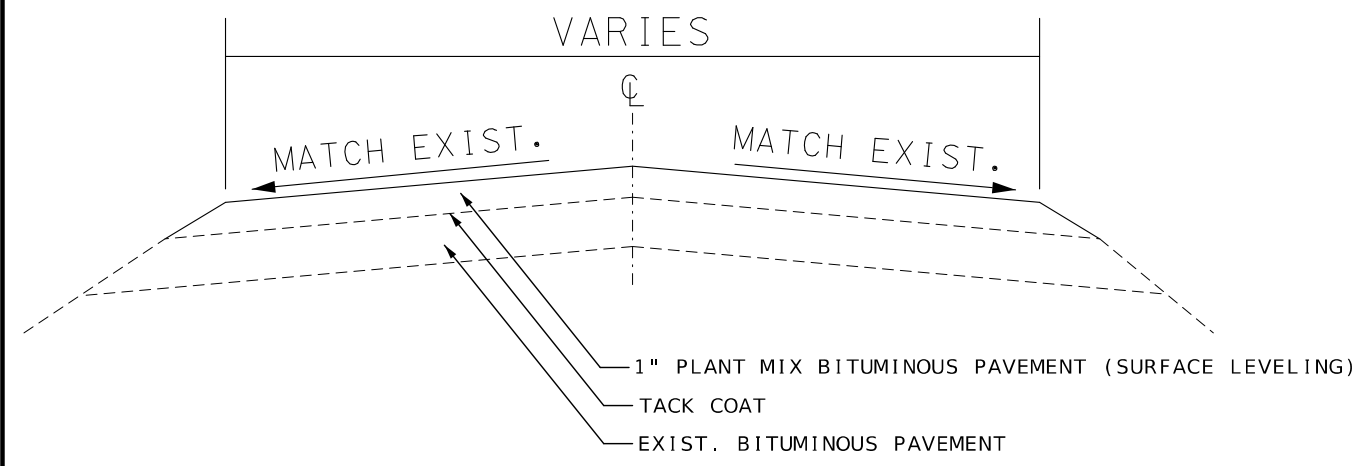

- NOTES:
- (1). SURFACE LEVELING MIX SHALL BE A 1" BITUMINOUS PAVEMENT MIXTURE PG 64-22.
 - (2). NOTIFY ENGINEER TWO WEEKS PRIOR TO PROJECT COMPLETION.
 - (3). SURFACE PLACEMENT SHALL BE ONE PASS PER LANE.
 - (4). NO S.E. CORRECTION.
 - (5). BITUMINOUS PAVEMENT 1.987 TONS/CY SURFACE LEVELING.
 - (6). TACK COAT 0.10 GAL/SQ.YD. ON MILLED SURFACES.
 - (7). TACK COAT 0.08 GAL/SQ. YD. ON EXISTING ASPHALT SURFACES.
 - (8). TACK COAT 0.05 GAL/SQ. YD. ON PAVEMENT REPAIR.
 - (9). BITUMINOUS PAVEMENT 1.943 TON/CY BASE.

SURFACE LEVELING


STATE PARK RD 2	OZA4B	OZA20 K	OZA40 R
OZA63P T	MCCUBBINS DR	OZA25 M	OZA30 O
STATE PARK RD 3	OZA2P A	OZA22 L	PA HE TSI RD
STATE PARK RD 4	OZA16P H	OZA 26 M	MO 134
STATE PARK RD 5	OZA18 J	OZ32 Q	OZA55 P

COLDMILL

OZA18 J	OZA50 S	OZA58 S	OZA4B
OZA30 O	OZA54P S	STATE PARK RD 1	
OZA56 S	OZA60 S	OZA52 S	
OZA51P S	OZA57 S	OZA53 S	

FULL DEPTH REPAIR

OZA56 S	OZA 25 M
STATE PARK RD 1	OZA18 J
OZA20 K	OZA30 O
OZA22 L	

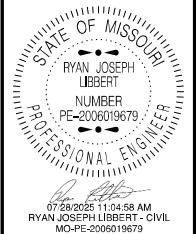

DATE PREPARED 7/28/2025	
ROUTE VAR	STATE MO
DISTRICT CD	SHEET NO. 2

COUNTY CAMDEN/MILLER
JOB NO. JCDP0006
CONTRACT ID.

PROJECT NO.
BRIDGE NO.

DESCRIPTION	DATE

MISSOURI HIGHWAYS AND TRANSPORTATION COMMISSION

105 WEST CAPITOL
JEFFERSON CITY, MO 65102
1-888-ASK-MODOT (1-888-275-6636)

TYPICAL SECTION
SHEET 1 OF 1

[illegible]

REMOVAL OF IMPROVEMENTS							
APPROX. LOG MILE	LOCATION	LENGTH (FT)	AVERAGE WIDTH (FT)	ASPHALT PAVEMENT (SY)	FULL DEPTH SAW CUT (LF)	SHEET NUMBER	Remarks
0.108	OZA56 S	36	13	52.00	62	13	FULL DEPTH REPAIR 1
0.114	OZA56 S	37	10	41.11	57	13	FULL DEPTH REPAIR 2
-	UDRW. 5	5	5	2.78	20	14	FULL DEPTH REPAIR 3
-	UDRW. 8	15	4	6.67	23	14	FULL DEPTH REPAIR 4
-	UDRW. 10	32	13	46.22	45	15	FULL DEPTH REPAIR 5
-	UDRW. 10	30	10	33.33	40	15	FULL DEPTH REPAIR 6
-	STATE PARK RD 1	-	-	461.44	396	16	FULL DEPTH REPAIR 7
0.402	OZA18 J	15	27.5	45.83	65	21	FULL DEPTH REPAIR 8
0.402	OZA18 J	60	15	100.00	15	21	FULL DEPTH REPAIR 9
-	OZA20 K	-	-	258.11	75	22	FULL DEPTH REPAIR 10
0.426	OZA20 K	10	20	22.22	40	22	FULL DEPTH REPAIR 11
0.453	OZA20 K	70	18	140.00	36	22	FULL DEPTH REPAIR 12
3.055	OZA25 M	58	20	128.89	98	23	FULL DEPTH REPAIR 13
3.044	OZA25 M	70	15	116.67	100	23	FULL DEPTH REPAIR 14
0.085	OZA22 L	90	11	110.00	101	23	FULL DEPTH REPAIR 15
0.071	OZA22 L	35	19	73.89	73	23	FULL DEPTH REPAIR 16
2.171	OZA25 M	150	10	166.67	170	23	FULL DEPTH REPAIR 17
1.074	OZA30 O	25	25	69.44	100	25	FULL DEPTH REPAIR 18
			USE	1	LUMP SUM		


CONSTRUCTION SIGNING						
SIGN NO.	SIGN	SIZE (IN)	AREA (SF)	QTY.	TOTAL AREA	DESCRIPTION
2	WO20-1	48 X 48	16	9	144	ROAD WORK AHEAD
7	WO20-4	48 X 48	16	4	64	ONE LANE ROAD AHEAD
8	WO20-7a	48 X 48	16	9	144	FLAGGER (SYMBOL)
11	WO3-4	48 X 48	16	5	80	BE PREPARED TO STOP
36	WO8-11	48 X 48	16	4	64	UNEVEN LANES
53	GO20-4	36 X 18	4.5	1	4.5	PILOT CAR FOLLOW ME
58	GO20-4a	18 X 12	1.5	2	3	PILOT CAR IN USE WAIT & FOLLOW
59	CONST-8	48 X 36	12	2	24	WORK ZONE NO PHONE ZONE
60	GO20-4a	24 X 18	3	2	6	PILOT CAR IN USE WAIT & FOLLOW
					533.5	CONSTRUCTION SIGNS SUBTOTAL
ITEM NO. 616-10.05					534	USE

OTHER TRAFFIC CONTROL ITEMS	
ITEM	QTY
CHANNELIZERS (TRIM LINE)	275
6161098A CHANGEABLE MESSAGE SIGN	4

PATCHING ROUTES	
ITEM	QTY
REPLACEMENT OF DAMAGED PAVEMENT	270 TONS
REMOVAL OF DAMAGED PAVEMENT	1090 SY

GRAVEL (A) OR CRUSHED STONE (B)	
LOCATION	GRAVEL (A) OR CRUSHED STONE (B) (TONS)
PARK ROADS	125
TOTAL	125
USE	125

MOBILIZATION
1 LUMP SUM

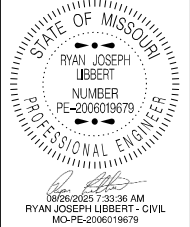

DATE PREPARED
8/25/2025

ROUTE
VAR

STATE
MO

DISTRICT
CD

SHEET NO.
3

COUNTY
CAMDEN/MILLER

JOB NO.
JCDP0006

CONTRACT ID.


PROJECT NO.

BRIDGE NO.

DESCRIPTION	DATE					

MISSOURI HIGHWAYS AND TRANSPORTATION COMMISSION

105 WEST CAPITOL
JEFFERSON CITY, MO 65102
1-888-ASK-MODOT (1-888-275-6636)

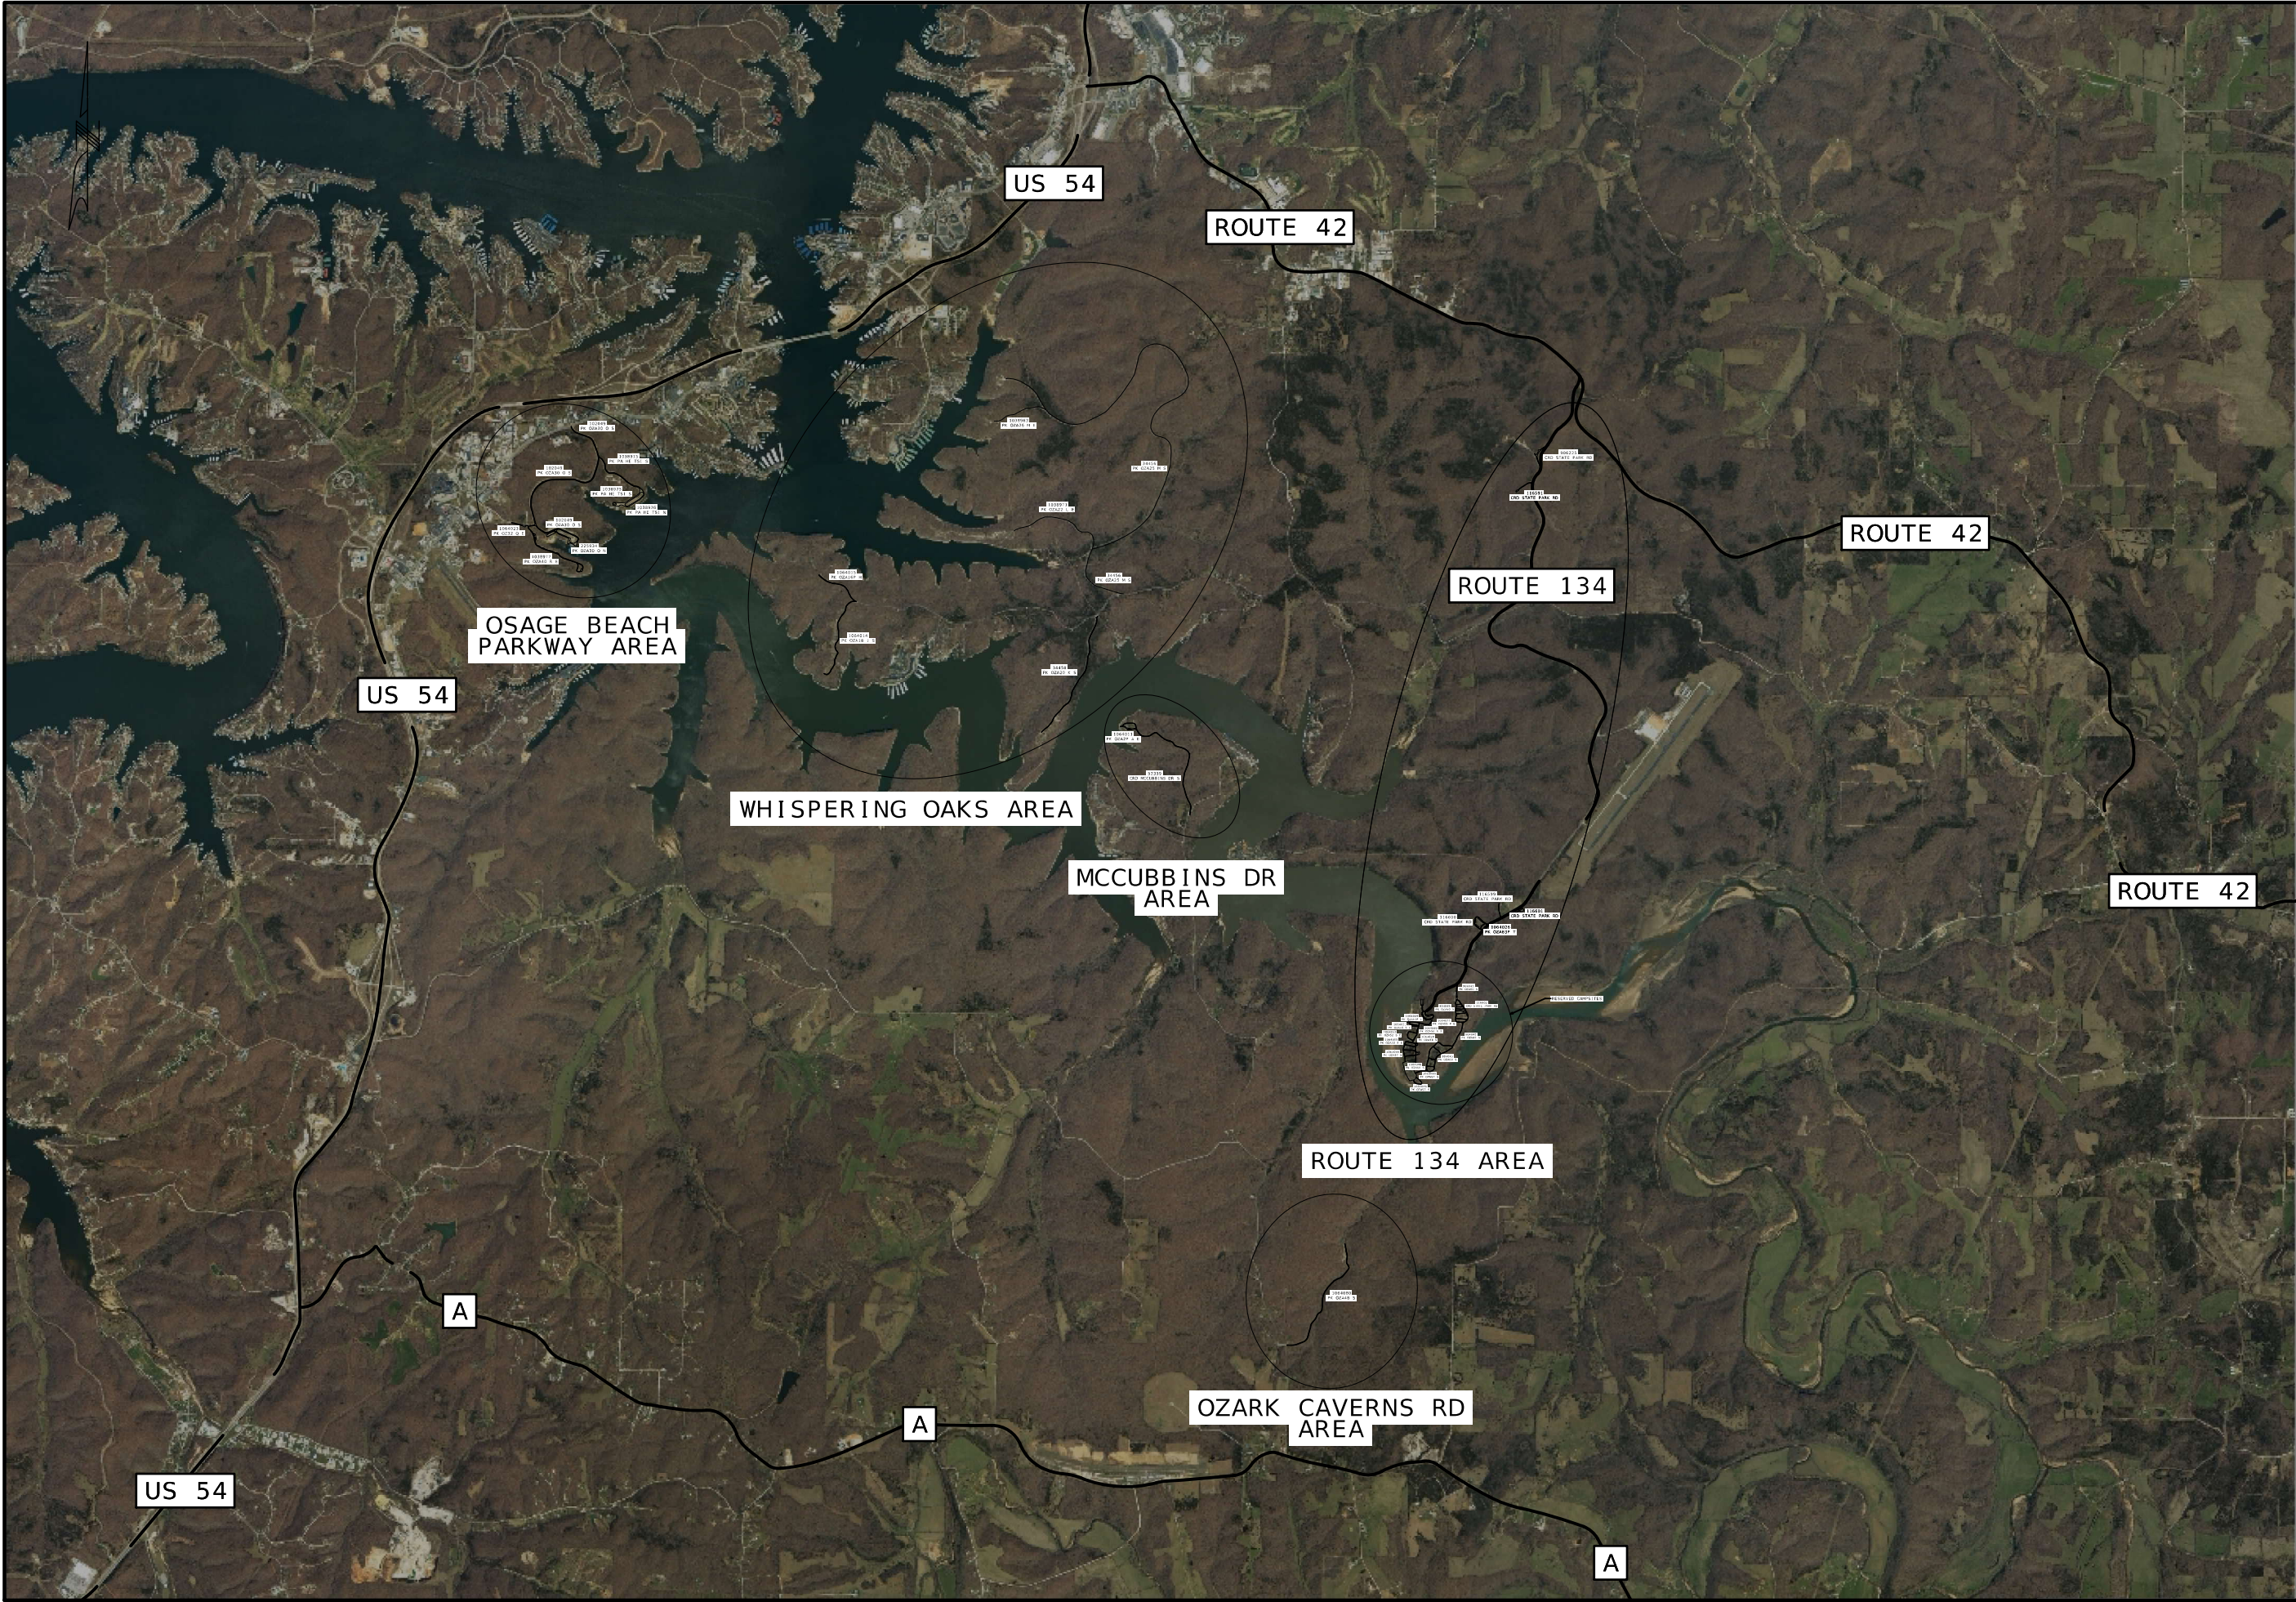

STATE OF MISSOURI

RYAN JOSEPH LIBBERT

NUMBER

PE-2006019679

PROFESSIONAL ENGINEER

07/28/2025 2:08:49 PM

RYAN JOSEPH LIBBERT - CIVIL

MO-PE-2006019679

DATE PREPARED

7/28/2025

ROUTE

STATE

VAR

MO

DISTRICT

SHEET NO.

CD

4

COUNTY

CAMDEN/MILLER

JOB NO.

JCDP0006

CONTRACT ID.

PROJECT NO.

BRIDGE NO.

DESCRIPTION

DATE

MISSOURI HIGHWAYS AND TRANSPORTATION COMMISSION

105 WEST CAPITOL

JEFFERSON CITY, MO 65102

1-888-ASK-MODOT (1-888-273-6636)

PLAN SHEET

1 OF 8



STATE OF MISSOURI
RYAN JOSEPH
LIBBERT
NUMBER
PE-2006019679
PROFESSIONAL ENGINEER
07/28/2025 2:08:34 PM
RYAN JOSEPH LIBBERT - CIVIL
MO-PE-2006019679
DATE PREPARED
7/28/2025

ROUTE
VAR

STATE
MO

DISTRICT
CD

SHEET NO.
5

COUNTY
CAMDEN/MILLER

JOB NO.
JCDP0006

CONTRACT ID.

PROJECT NO.

BRIDGE NO.

DATE	DESCRIPTION

MISSOURI HIGHWAYS AND TRANSPORTATION
COMMISSION



105 WEST CAPITOL
JEFFERSON CITY, MO 65102
1-888-ASK-MODOT (1-888-275-6636)

PLAN SHEET
2 OF 8



STATE OF MISSOURI

RYAN JOSEPH LIBBERT

NUMBER

PE-2006019679

PROFESSIONAL ENGINEER

08/22/2025 7:05:12 AM

RYAN JOSEPH LIBBERT - CIVIL

MO-PE-2006019679

DATE PREPARED

8/21/2025

ROUTE

VAR

DISTRICT

CD

STATE

MO

SHEET NO.

6

COUNTY

CAMDEN/MILLER

JOB NO.

JCDP0006

CONTRACT ID.

PROJECT NO.

BRIDGE NO.

DESCRIPTION	DATE

MISSOURI HIGHWAYS AND TRANSPORTATION COMMISSION

MODOT

105 WEST CAPITOL

JEFFERSON CITY, MO 65102

1-888-ASK-MODOT (1-888-275-6636)

PLAN SHEET

3 OF 8



STATE OF MISSOURI

RYAN JOSEPH LIBBERT

NUMBER

PE-2006019679

PROFESSIONAL ENGINEER

07/28/2025 2:08:15 PM

RYAN JOSEPH LIBBERT - CIVIL

MO-PE-2006019679

DATE PREPARED

7/28/2025

ROUTE

VAR

DISTRICT

CD

STATE

MO

SHEET NO.

7

COUNTY

CAMDEN/MILLER

JOB NO.

JCDP0006

CONTRACT ID.

PROJECT NO.

BRIDGE NO.

DESCRIPTION	DATE

MISSOURI HIGHWAYS AND TRANSPORTATION COMMISSION

MoDOT

105 WEST CAPITOL

JEFFERSON CITY, MO 65102

1-888-ASK-MODOT (1-888-273-6636)

PLAN SHEET

4 OF 8



STATE OF MISSOURI
RYAN JOSEPH LIBBERT
NUMBER
PE-2006019679
PROFESSIONAL ENGINEER
6/28/2025 2:08:06 PM
RYAN JOSEPH LIBBERT - CIVIL
MO-PE-2006019679
DATE PREPARED
7/28/2025

ROUTE	STATE
VAR	MO
DISTRICT	SHEET NO.
CD	8

COUNTY
CAMDEN/MILLER

JOB NO.
JCDP0006

CONTRACT ID.

PROJECT NO.

BRIDGE NO.

DATE	DESCRIPTION

MISSOURI HIGHWAYS AND TRANSPORTATION
COMMISSION

105 WEST CAPITOL
JEFFERSON CITY, MO 65102
1-888-ASK-MODOT (1-888-275-6636)

PLAN SHEET
5 OF 8



STATE OF MISSOURI

RYAN JOSEPH LIBERT

NUMBER

PE-2006019679

PROFESSIONAL ENGINEER



07/28/2025 2:07:56 PM
RYAN JOSEPH LIBERT - CIVIL
MO-PE-2006019679

DATE PREPARED
7/28/2025

ROUTE
VAR

STATE
MO

DISTRICT
CD

SHEET NO.
9

COUNTY
CAMDEN/MILLER

JOB NO.
JCDP0006

CONTRACT ID.

PROJECT NO.

BRIDGE NO.

DATE	DESCRIPTION

MISSOURI HIGHWAYS AND TRANSPORTATION COMMISSION



105 WEST CAPITOL
JEFFERSON CITY, MO 65102
1-888-ASK-MODOT (1-888-275-6636)

PLAN SHEET
6 OF 8



STATE OF MISSOURI
RYAN JOSEPH
LIBBERT
NUMBER
PE-2006019679
PROFESSIONAL ENGINEER
07/28/2025 2:07:27 PM
RYAN JOSEPH LIBBERT - CIVIL
MO-PE-2006019679
DATE PREPARED
7/28/2025

ROUTE	STATE
VAR	MO
DISTRICT	SHEET NO.
CD	11

COUNTY
CAMDEN/MILLER

JOB NO.
JCDP0006

CONTRACT ID.

PROJECT NO.


BRIDGE NO.

DATE	DESCRIPTION


MISSOURI HIGHWAYS AND TRANSPORTATION
COMMISSION

105 WEST CAPITOL
JEFFERSON CITY, MO 65102
1-888-ASK-MODOT (1-888-275-6636)

PLAN SHEET
8 OF 8



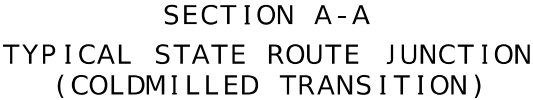


TYPICAL ENTRANCE
(FIELD, PRIVATE OR COUNTY ROAD)
* TAPER AT 1:1 FOR FIELD ENTRANCE


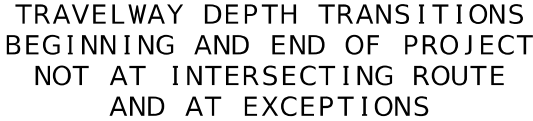


MISSOURI HIGHWAYS AND TRANSPORTATION
COMMISSION

105 WEST CAPITOL
JEFFERSON CITY, MO 65102
1-888-ASK-MODOT (1-888-275-6636)

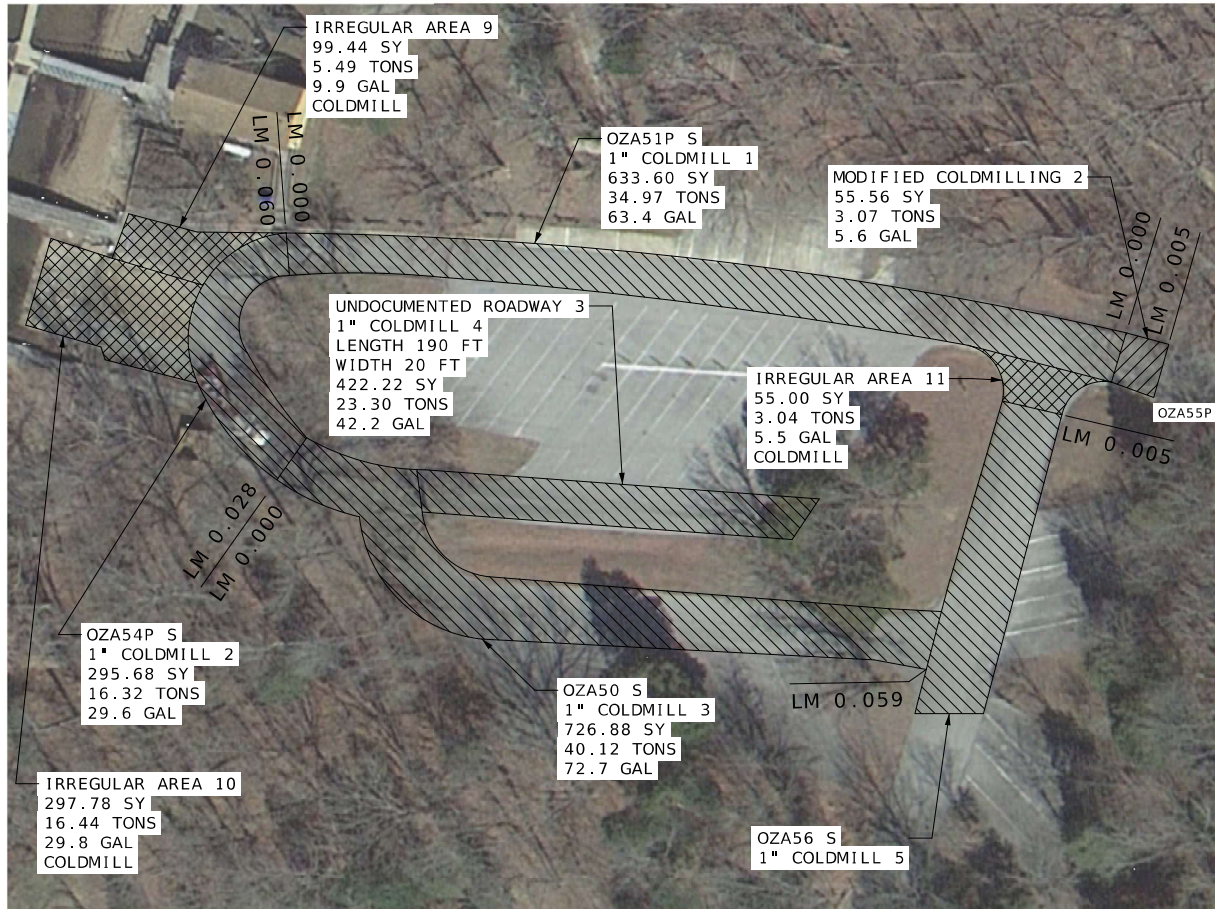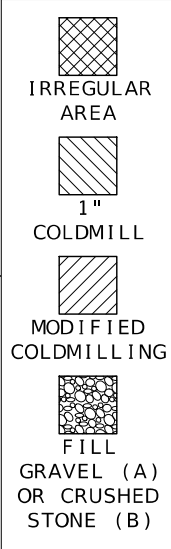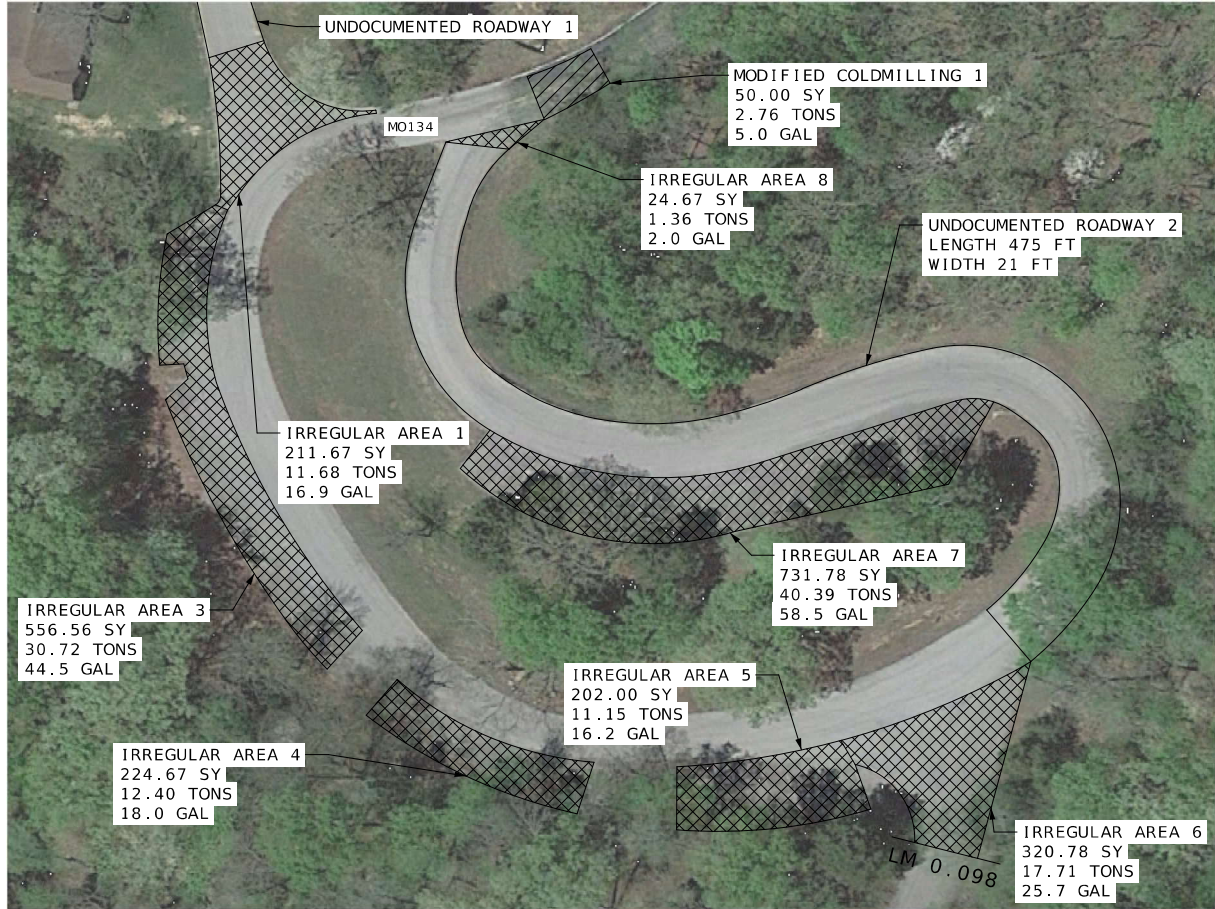

NOT TO SCALE

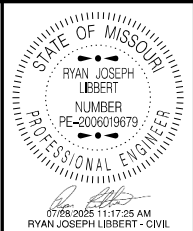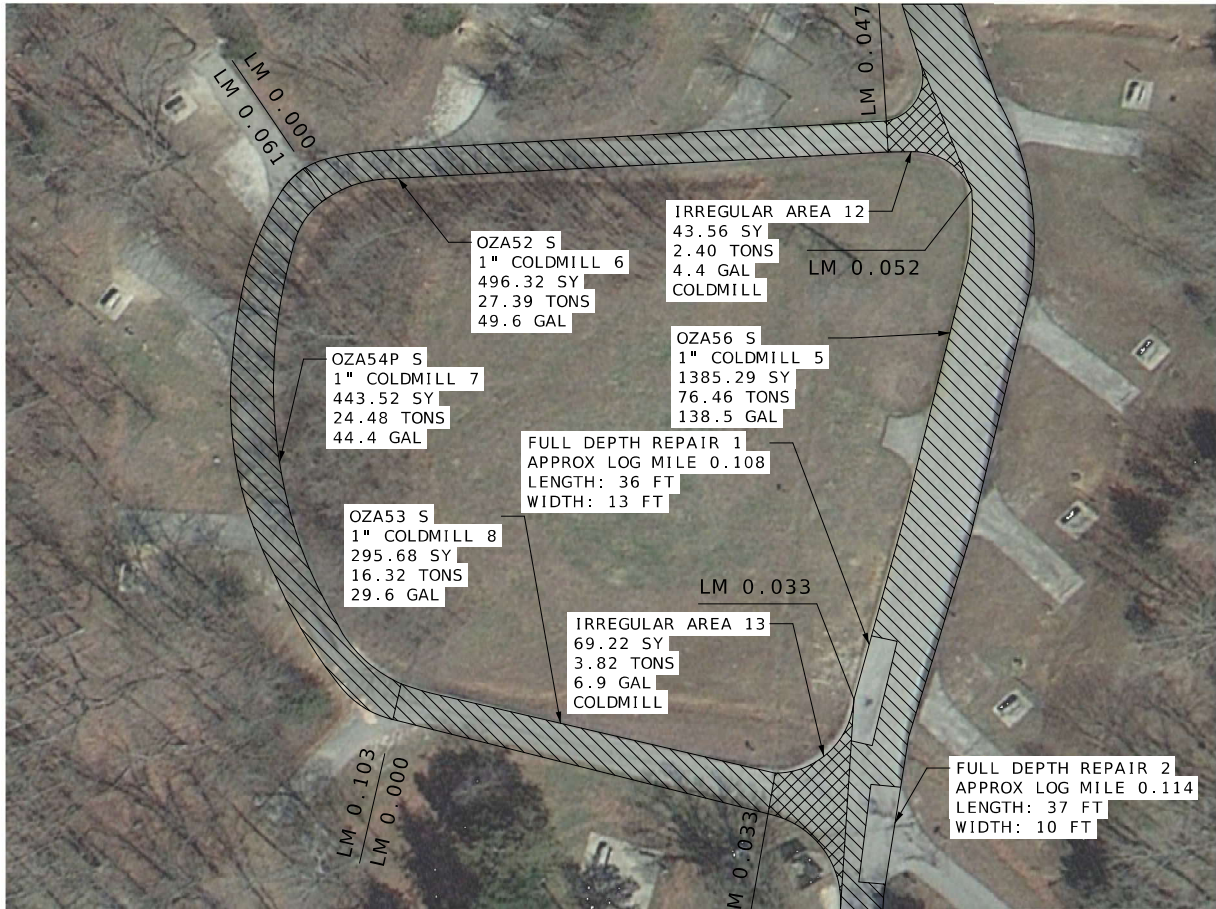

DATE PREPARED	
7/28/2025	
ROUTE	STATE
VAR	MO
DISTRICT	SHEET NO.
CD	13
COUNTY	
CAMDEN/MILLER	
JOB NO.	
JCDP0006	
CONTRACT ID.	
PROJECT NO.	
BRIDGE NO.	

DATE	DESCRIPTION

MISSOURI HIGHWAYS AND TRANSPORTATION COMMISSION

105 WEST CAPITOL
JEFFERSON CITY, MO 65102
1-888-ASK-MODOT (1-888-275-6636)



IRREGULAR AREA

1" COLDMILL

MODIFIED COLDMILLING

FILL

GRAVEL (A) OR CRUSHED STONE (B)

NOT TO SCALE



STATE OF MISSOURI

RYAN JOSEPH LIBBERT

NUMBER

PE-2006019679

PROFESSIONAL ENGINEER

07/28/2025 11:17:40 AM

RYAN JOSEPH LIBBERT - CIVIL

MO-PE-2006019679

DATE PREPARED

7/28/2025

ROUTE

VAR

DISTRICT

CD

COUNTY

CAMDEN/MILLER

JOB NO.

JCDP0006

CONTRACT ID.

PROJECT NO.

BRIDGE NO.

DATE	DESCRIPTION

MISSOURI HIGHWAYS AND TRANSPORTATION COMMISSION

MODOT



105 WEST CAPITOL

JEFFERSON CITY, MO 65102

1-888-ASK-MODOT (1-888-275-6636)

SPECIAL SHEET 03 OF 15

RTE134 AREA

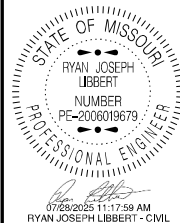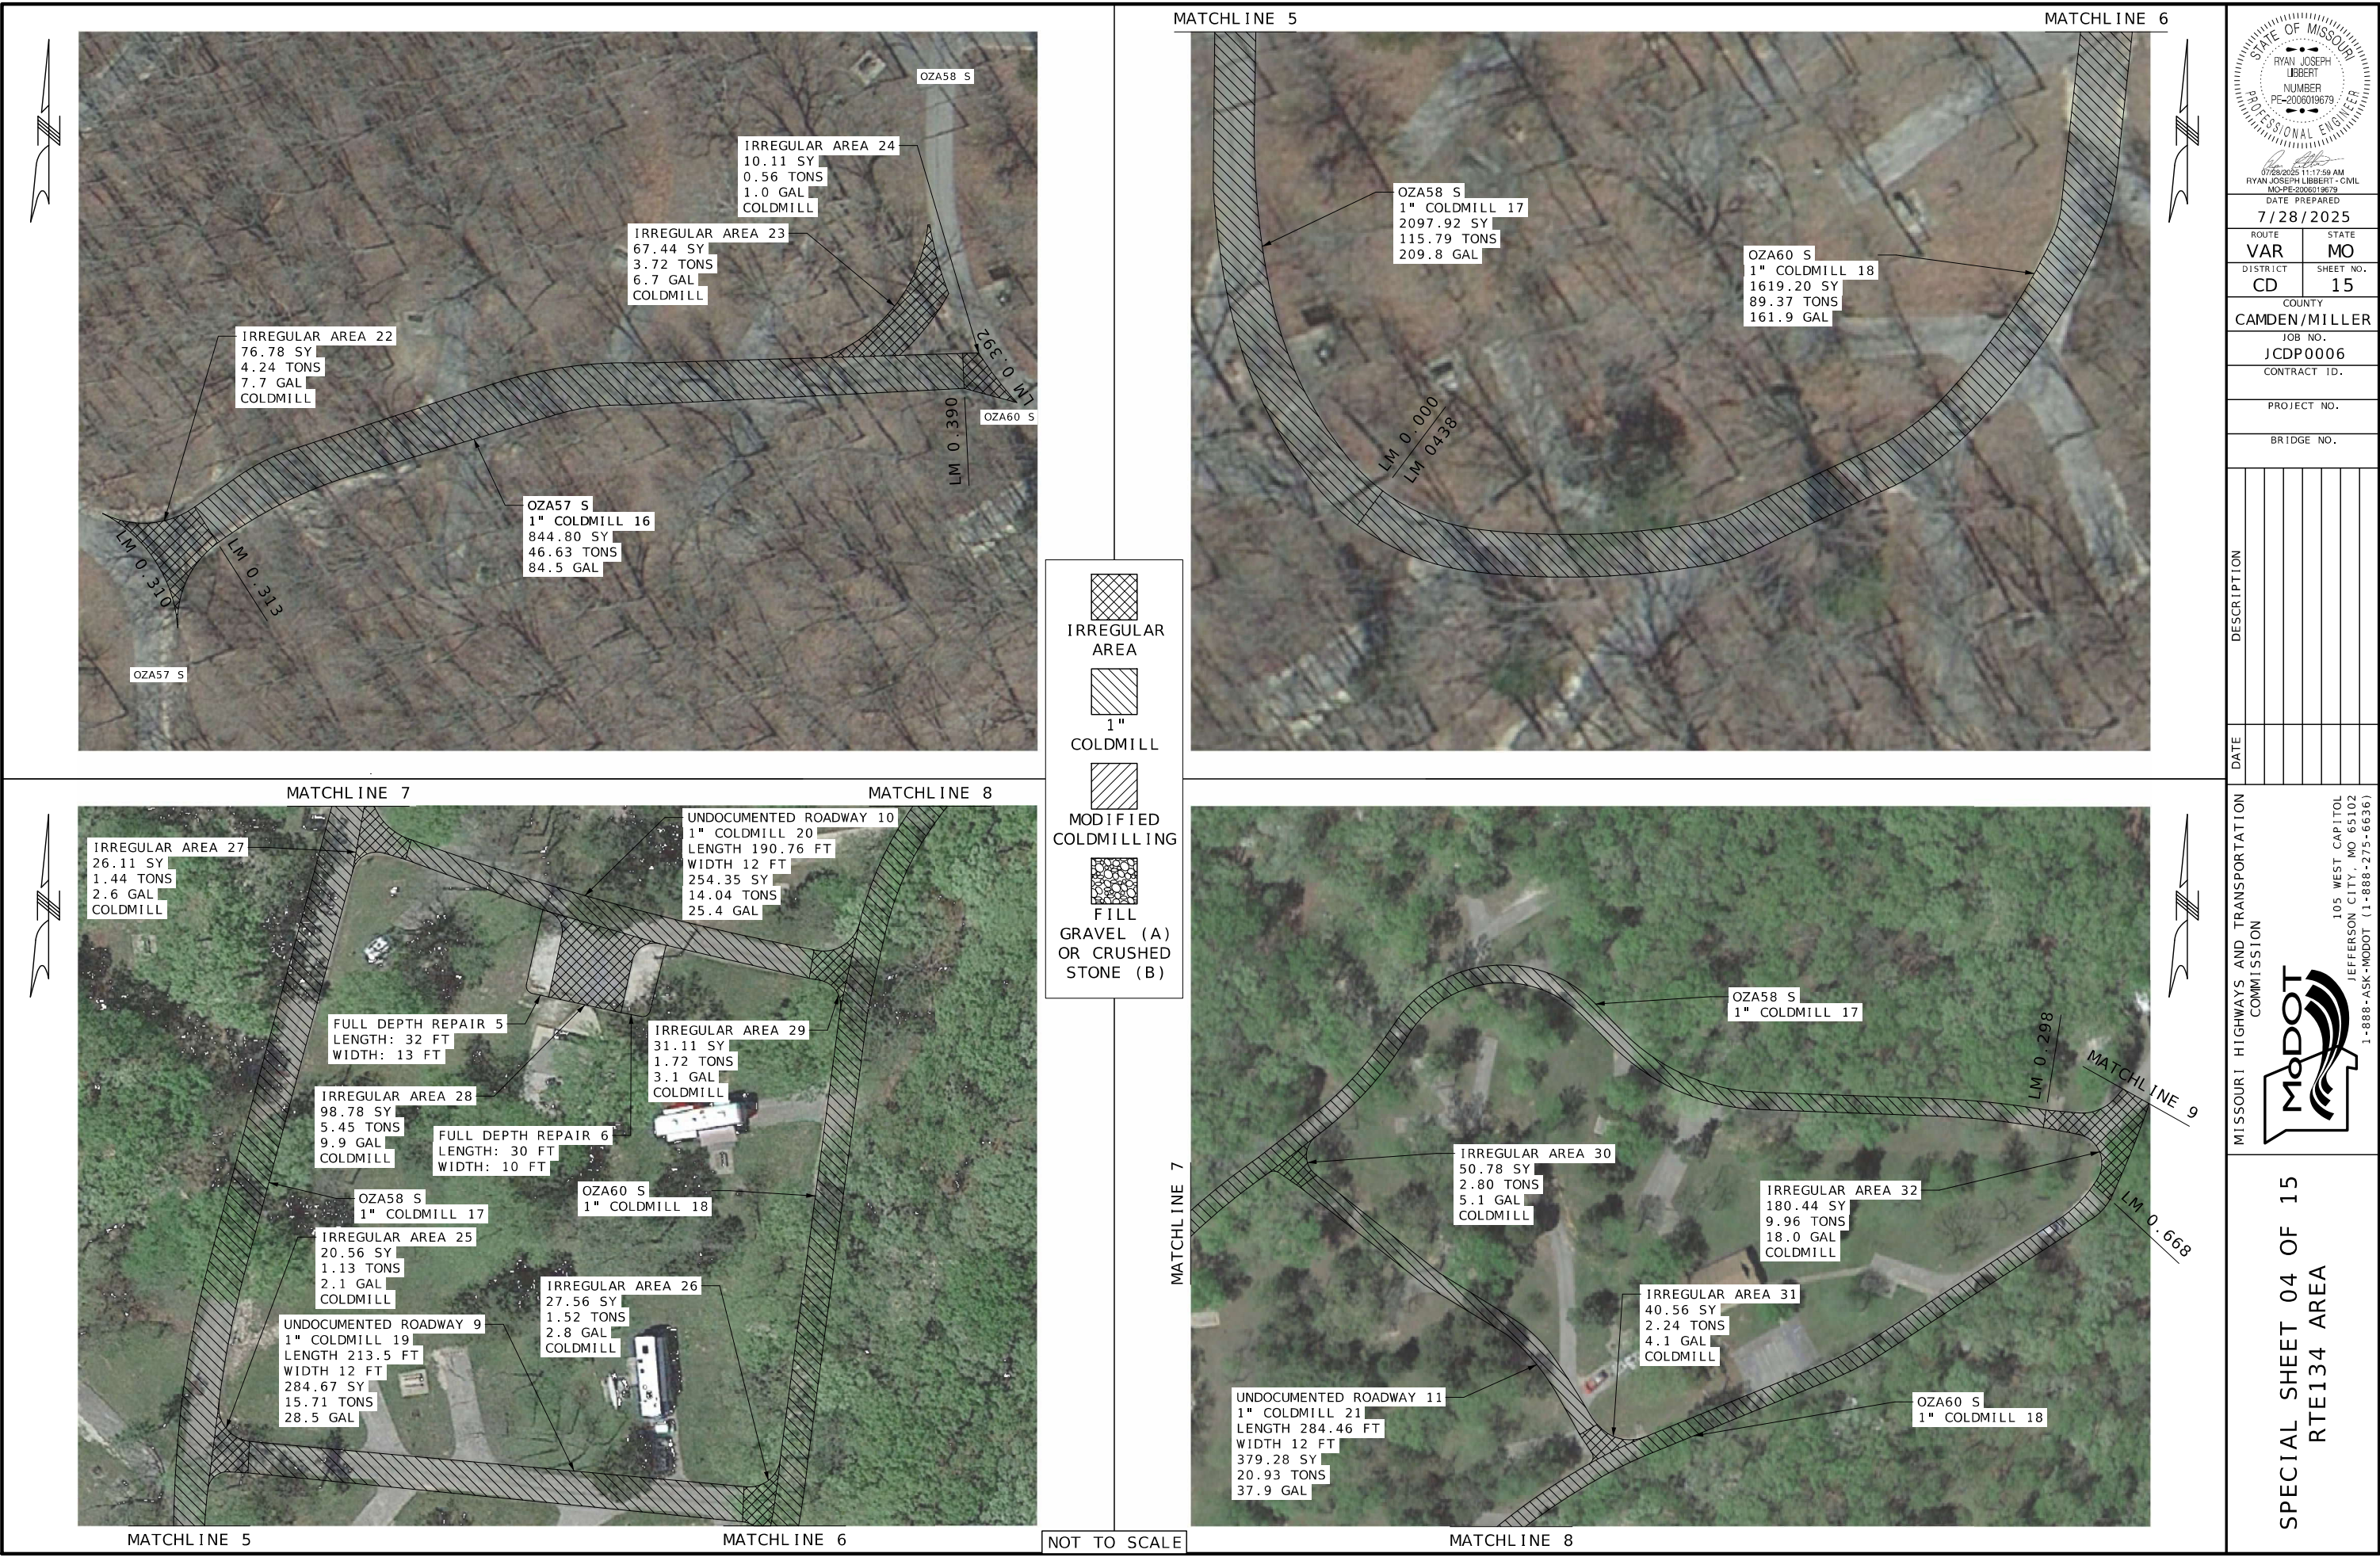



DATE PREPARED		7/28/2025
ROUTE	STATE	VAR MO
DISTRICT	SHEET NO.	CD 15
COUNTY		CAMDEN/MILLER
JOB NO.		JCDP0006
CONTRACT ID.		
PROJECT NO.		
BRIDGE NO.		

DATE	DESCRIPTION



MISSOURI HIGHWAYS AND TRANSPORTATION COMMISSION

105 WEST CAPITOL
JEFFERSON CITY, MO 65102
1-888-ASK-MODOT (1-888-275-6636)

SPECIAL SHEET 04 OF 15
RTE134 AREA

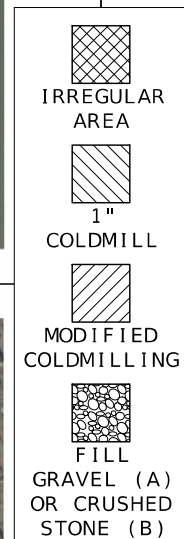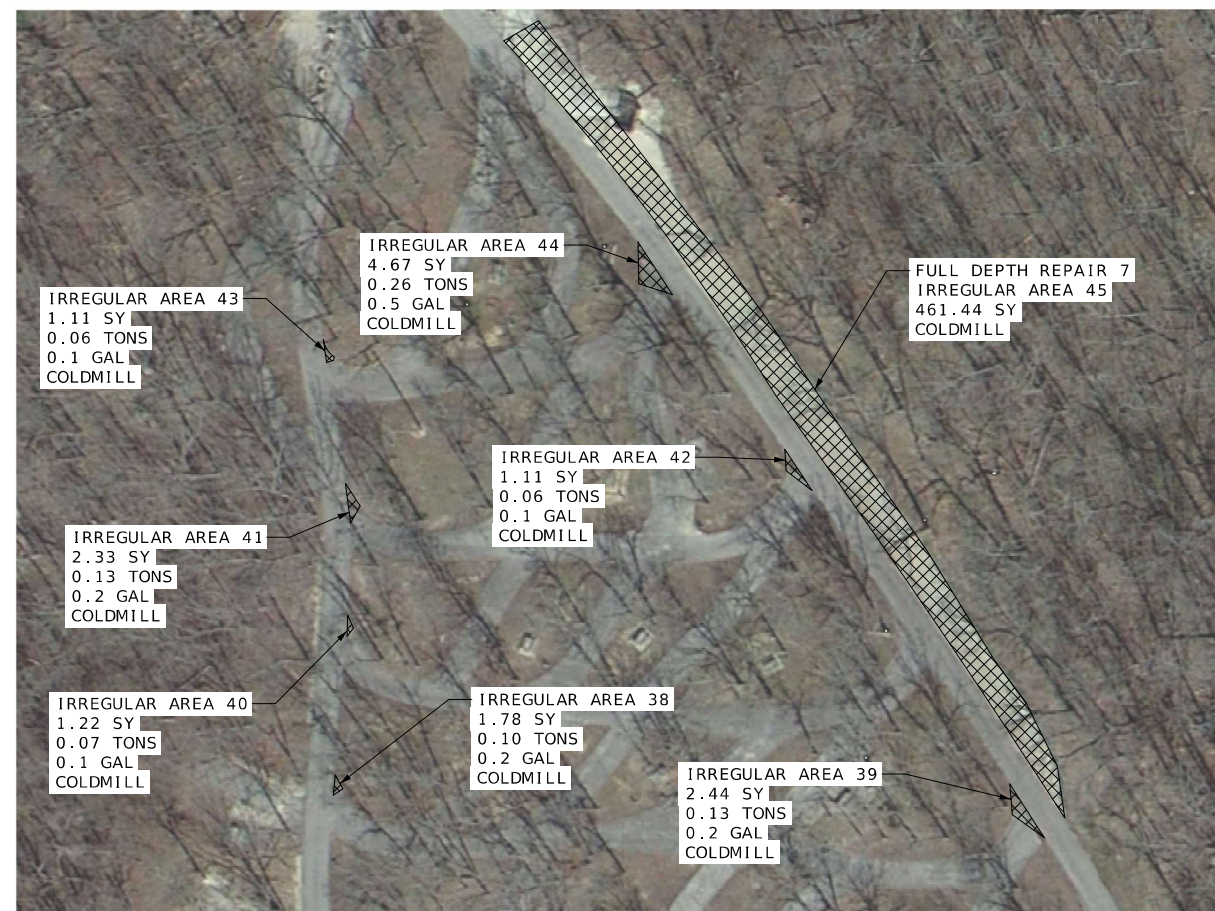

NOT TO SCALE

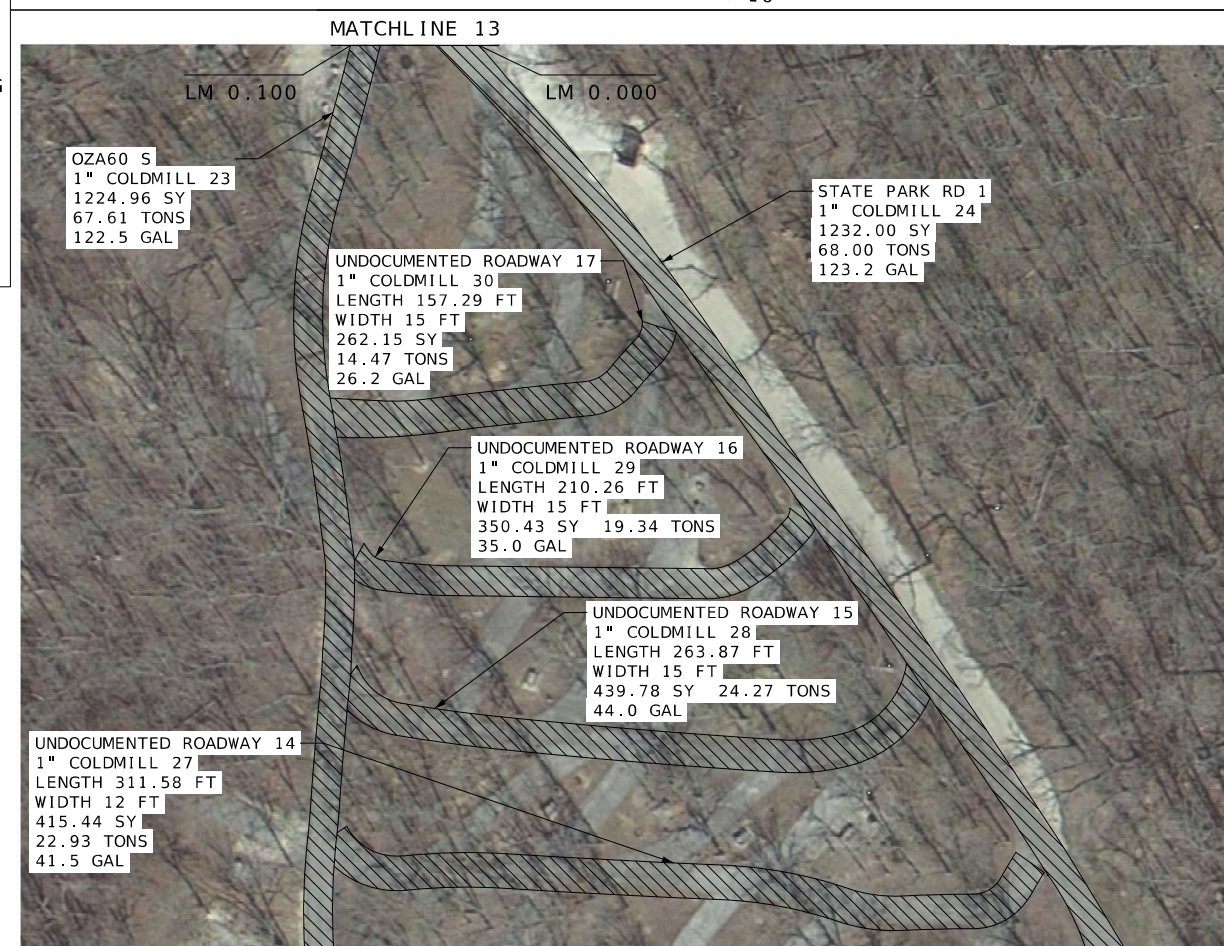
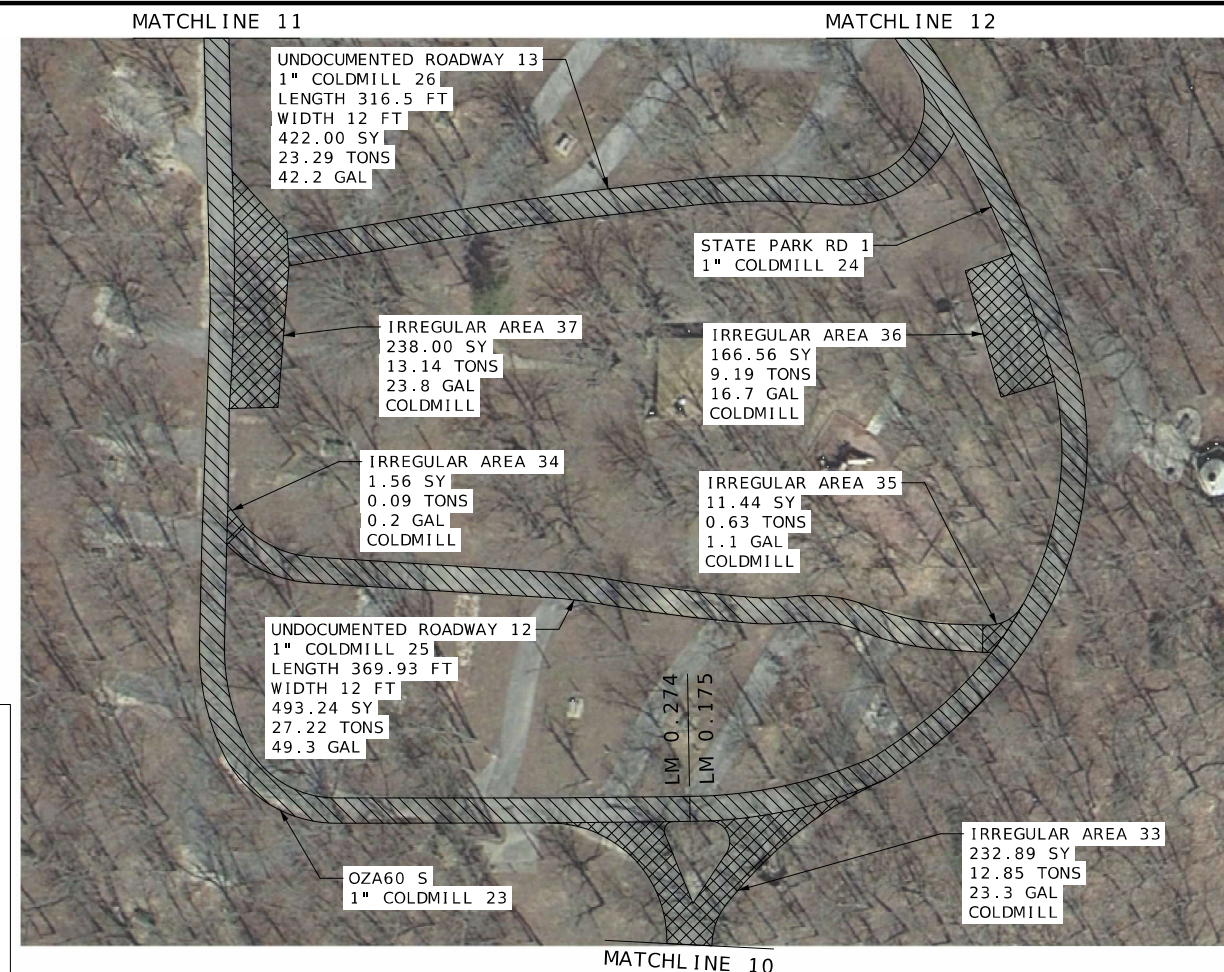
[illegible]



-  IRREGULAR AREA
-  1" COLDMILL
-  MODIFIED COLDMILLING
-  FILL
- GRAVEL (A) OR CRUSHED STONE (B)



NOT TO SCALE

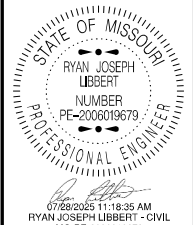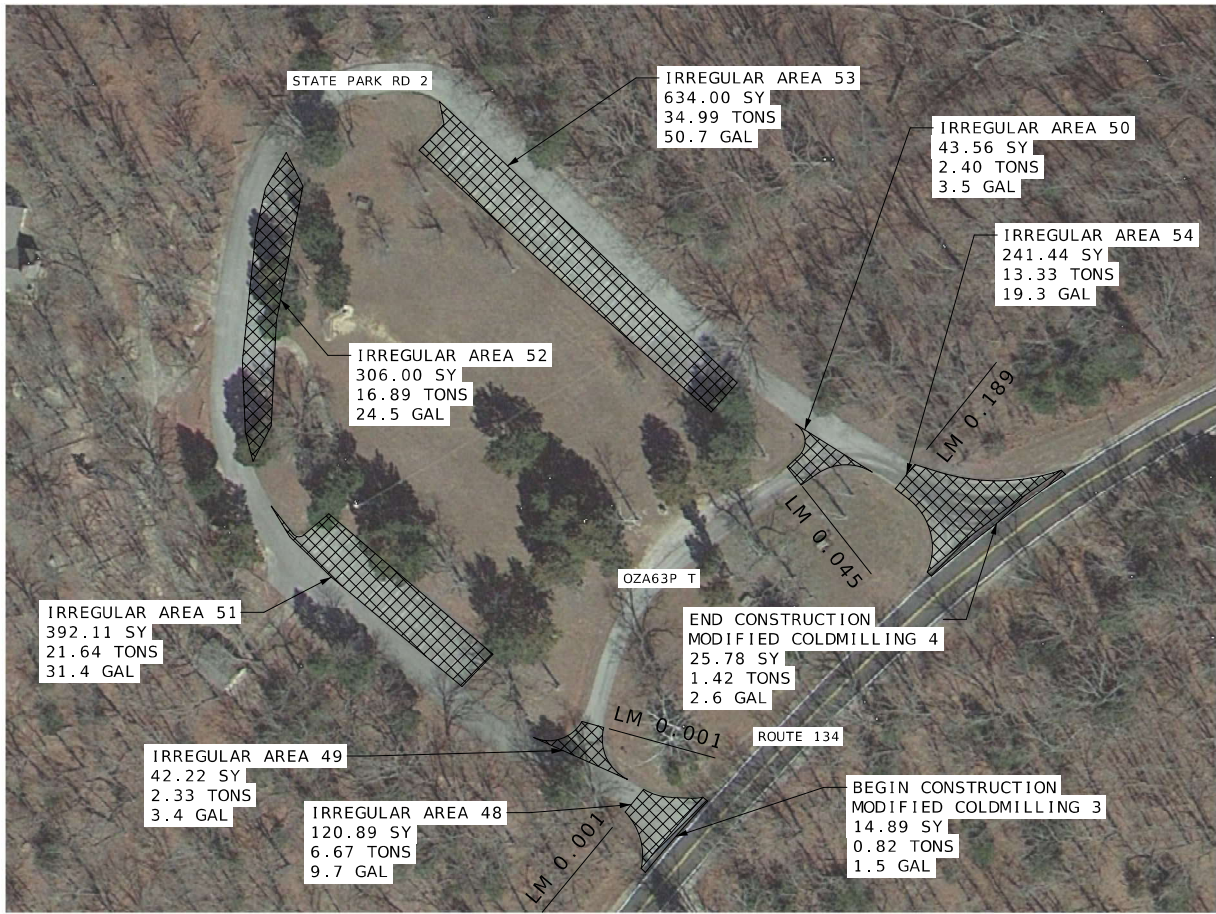

DATE PREPARED 7/28/2025	
ROUTE VAR	STATE MO
DISTRICT CD	SHEET NO. 17
COUNTY CAMDEN/MILLER	
JOB NO. JCDP0006	
CONTRACT ID.	

PROJECT NO.
BRIDGE NO.

DATE	DESCRIPTION

MISSOURI HIGHWAYS AND TRANSPORTATION COMMISSION



105 WEST CAPITOL
JEFFERSON CITY, MO 65102
1-888-ASK-MODOT (1-888-275-6636)



IRREGULAR
AREA

1"
COLDMILL

MODIFIED
COLDMILLING

FILL
GRAVEL (A)
OR CRUSHED
STONE (B)

NOT TO SCALE

STATE OF MISSOURI

RYAN JOSEPH LIBBERT

NUMBER

PE-2006019679

PROFESSIONAL ENGINEER

07/28/2025 11:18:58 AM

RYAN JOSEPH LIBBERT - CIVIL

MO-PE-2006019679

DATE PREPARED

7/28/2025

ROUTE

VAR

DISTRICT

CD

STATE

MO

SHEET NO.

18

COUNTY

CAMDEN/MILLER

JOB NO.

JCDP0006

CONTRACT ID.

PROJECT NO.

BRIDGE NO.

DATE	DESCRIPTION

MISSOURI HIGHWAYS AND TRANSPORTATION
COMMISSION

MoDOT

105 WEST CAPITOL
JEFFERSON CITY, MO 65102
1-888-ASK-MODOT (1-888-275-6636)

SPECIAL SHEET 07 OF 15

RTE134 AREA



NOT TO SCALE

IRREGULAR AREA

1" COLDMILL

MODIFIED COLDMILLING

FILL

GRAVEL (A) OR CRUSHED STONE (B)



MISSOURI HIGHWAYS AND TRANSPORTATION COMMISSION

MoDOT

105 WEST CAPITOL
JEFFERSON CITY, MO 65102
1-888-ASK-MODOT (1-888-275-6636)

DATE	DESCRIPTION

STATE OF MISSOURI
RYAN JOSEPH LIBBERT
NUMBER
PE-2006019679
PROFESSIONAL ENGINEER

07/28/2025 11:19:14 AM
RYAN JOSEPH LIBBERT - CIVIL
MO-PE-2006019679

DATE PREPARED
7/28/2025

ROUTE VAR	STATE MO
DISTRICT CD	SHEET NO. 19

COUNTY
CAMDEN/MILLER

JOB NO.
JCDP0006

CONTRACT ID.

PROJECT NO.

BRIDGE NO.



- IRREGULAR AREA
- 1" COLDMILL
- MODIFIED COLDMILLING
- FILL
- GRAVEL (A) OR CRUSHED STONE (B)



NOT TO SCALE



STATE OF MISSOURI

RYAN JOSEPH LIBBERT

NUMBER

PE-2006019679

PROFESSIONAL ENGINEER

07/08/2025 11:19:39 AM

RYAN JOSEPH LIBBERT - CIVIL

MO-PE-2006019679

DATE PREPARED

7/28/2025

ROUTE

VAR

STATE

MO

DISTRICT

CD

SHEET NO.

20

COUNTY

CAMDEN/MILLER

JOB NO.

JCDP0006

CONTRACT ID.

PROJECT NO.

BRIDGE NO.

DATE

DESCRIPTION

MISSOURI HIGHWAYS AND TRANSPORTATION COMMISSION

MODOT

105 WEST CAPITOL

JEFFERSON CITY, MO 65102

1-888-ASK-MODOT (1-888-275-6636)

SPECIAL SHEET 09 OF 15

MCCUBBINS DR AREA



IRREGULAR AREA

1" COLDMILL

MODIFIED COLDMILLING

FILL GRAVEL (A) OR CRUSHED STONE (B)



NOT TO SCALE

STATE OF MISSOURI

RYAN JOSEPH LIBBERT

NUMBER

PE-2006019679

PROFESSIONAL ENGINEER

07/28/2025 11:19:58 AM

RYAN JOSEPH LIBBERT - CIVIL

MO-PE-2006019679

DATE PREPARED

7/28/2025

ROUTE

VAR

STATE

MO

DISTRICT

CD

SHEET NO.

21

COUNTY

CAMDEN/MILLER

JOB NO.

JCDP0006

CONTRACT ID.

PROJECT NO.

BRIDGE NO.

DATE

DESCRIPTION

MISSOURI HIGHWAYS AND TRANSPORTATION COMMISSION

105 WEST CAPITOL

JEFFERSON CITY, MO 65102

1-888-ASK-MODOT (1-888-275-6636)

MODOT

SPECIAL SHEET 10 OF 15

WHISPERING OAKS AREA

 


Diagram illustrating four types of aggregate:

- IRREGULAR AREA
- COLDMILL
- MODIFIED COLDMILLING (1" scale bar)
- FILL

GRAVEL (A) OR CRUSHED STONE (B)

NOT TO SCALE

[illegible]

MISSOURI HIGHWAYS AND TRANSPORTATION
COMMISSION

105 WEST CAPITOL
JEFFERSON CITY, MO 65102
1-888-ASK-MODOT (1-888-275-6636)

SPECIAL SHEET 12 OF 15
WHISPERING OAKS AREA

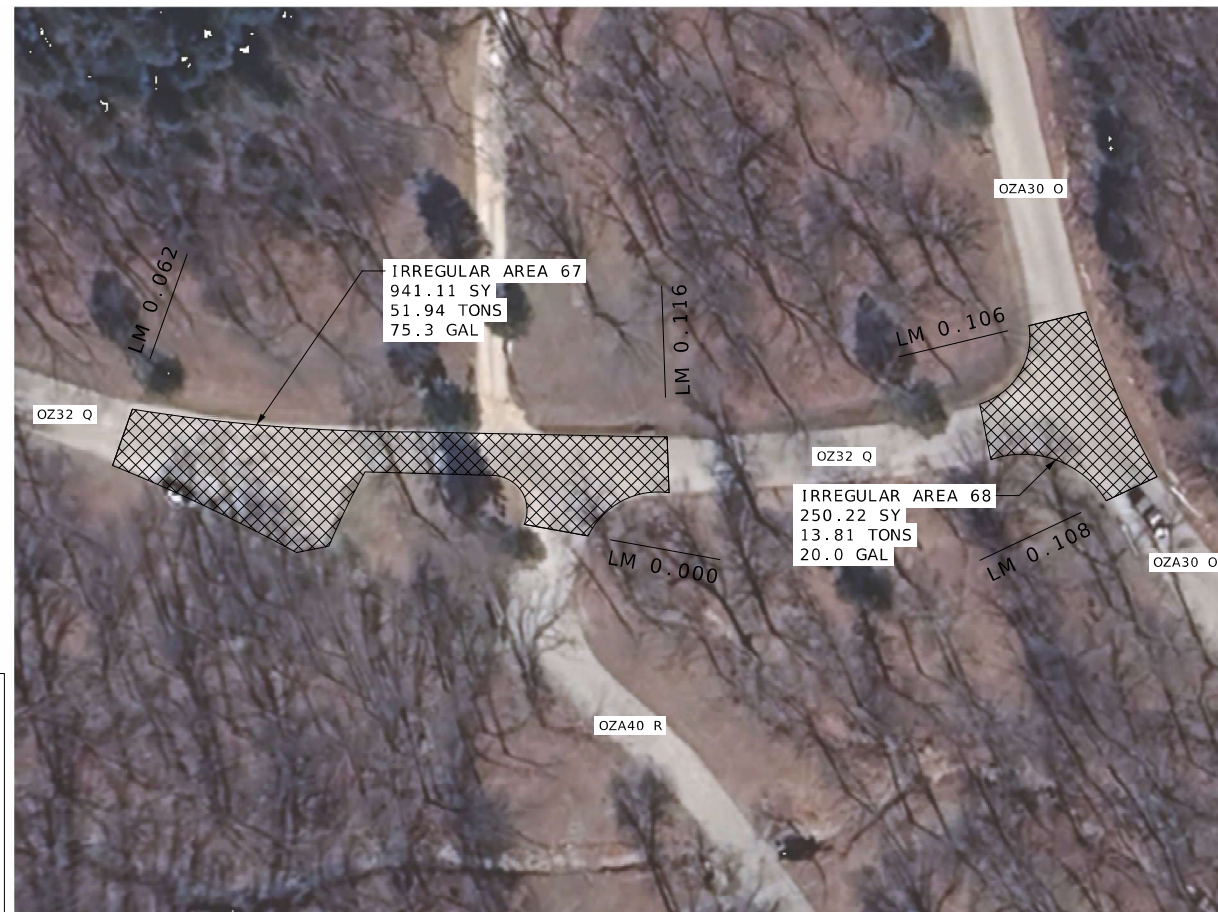



Diagram illustrating four types of aggregate materials:

- IRREGULAR AREA
- COLDMILL (1")
- MODIFIED COLDMILLING
- FILL (GRAVEL (A) OR CRUSHED STONE (B))

NOT TO SCALE


[illegible]

**MISSOURI HIGHWAYS AND TRANSPORTATION
COMMISSION**

 The logo for the Missouri Department of Transportation (MoDOT). It features the word "MoDOT" in a bold, sans-serif font, with the "Mo" in a larger size. Below the text is a stylized graphic of a road or highway with three curved lines representing lanes, leading towards the right. The entire logo is enclosed within a white rectangular box.

105 WEST CAPITOL
JEFFERSON CITY, MO 65102
1-888-ASK-MODOT (1-888-275-6636)

SPECIAL SHEET 13 OF 15
OSAGE BEACH PKWY AREA

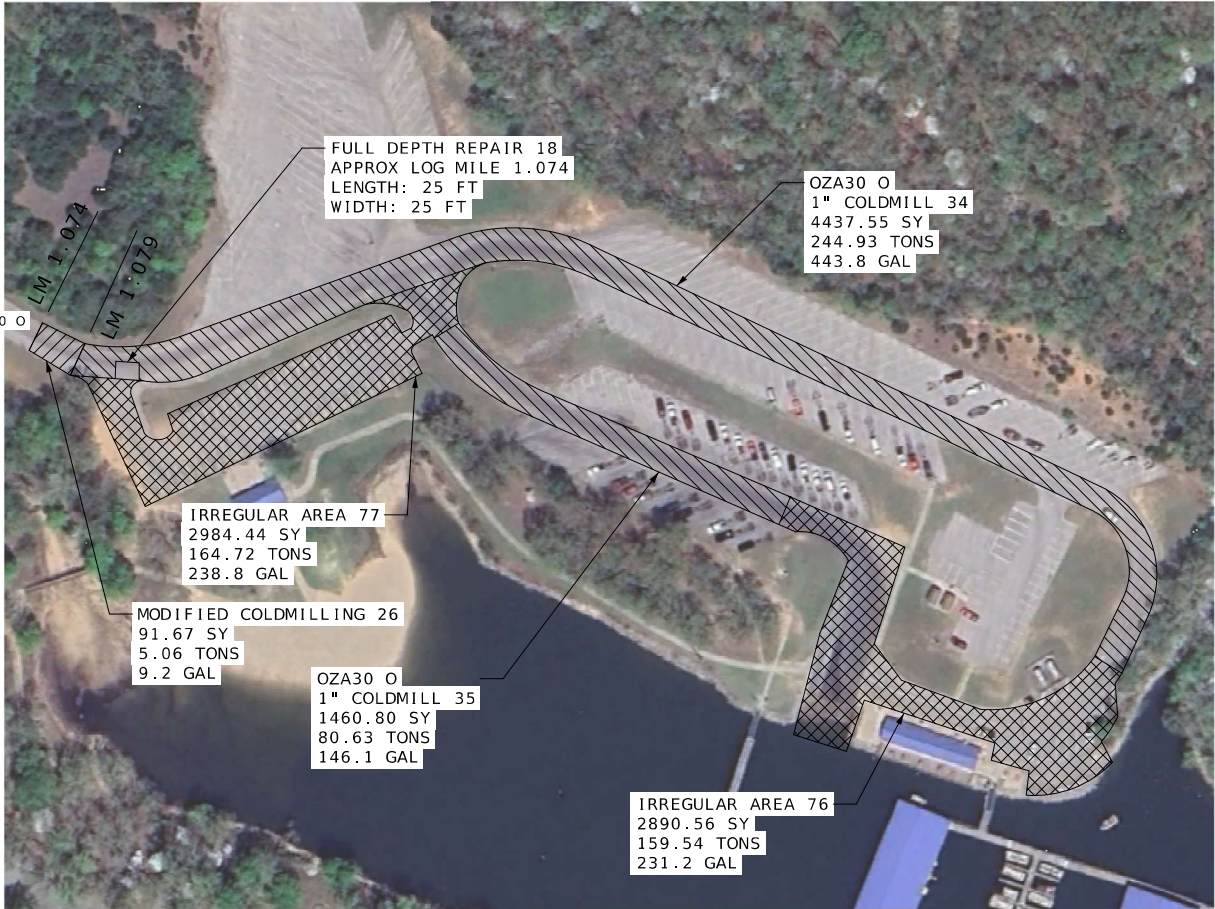


IRREGULAR AREA

1" COLDMILL

MODIFIED COLDMILLING

FILL GRAVEL (A) OR CRUSHED STONE (B)

NOT TO SCALE

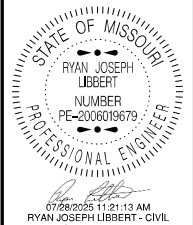

DATE PREPARED
7/28/2025

ROUTE VAR	STATE MO
DISTRICT CD	SHEET NO. 25
COUNTY CAMDEN/MILLER	
JOB NO. JCDP0006	
CONTRACT ID.	
PROJECT NO.	
BRIDGE NO.	

DATE	DESCRIPTION

MISSOURI HIGHWAYS AND TRANSPORTATION COMMISSION

105 WEST CAPITOL
JEFFERSON CITY, MO 65102
1-888-ASK-MODOT (1-888-275-6636)



IRREGULAR AREA 80
1" COLDMILL 36
9698.00 SY
535.28 TONS
969.8 GAL

MODIFIED MILLING 28
61.11 SY
3.37 TONS
6.1 GAL

PA HE TSI RD

LM 0.330

LM 0.335

OZA30 O

IRREGULAR AREA 78
163.33 SY
9.02 TONS
13.1 GAL

LM 0.000

LM 0.012

PA HE TSI RD



IRREGULAR AREA



1" COLDMILL



MODIFIED COLDMILLING



FILL
GRAVEL (A)
OR CRUSHED STONE (B)


NOT TO SCALE



PA HE TSI RD

IRREGULAR AREA 79
193.72 SY
10.69 TONS
19.4 GAL



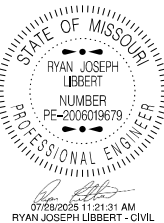

STATE OF MISSOURI
RYAN JOSEPH LIBBERT
NUMBER
PE-2006019679
PROFESSIONAL ENGINEER
07/28/2025 11:21:31 AM
RYAN JOSEPH LIBBERT - CIVIL
MO-PE-2006019679

DATE PREPARED
7/28/2025

ROUTE	STATE
VAR	MO
DISTRICT	SHEET NO.
CD	26

COUNTY
CAMDEN/MILLER

JOB NO.
JCDP0006

CONTRACT ID.

PROJECT NO.

BRIDGE NO.


DATE	DESCRIPTION

MISSOURI HIGHWAYS AND TRANSPORTATION COMMISSION



105 WEST CAPITOL
JEFFERSON CITY, MO 65102
1-888-ASK-MODOT (1-888-275-6636)

SPECIAL SHEET 15 OF 15
OSAGE BEACH PKWY AREA

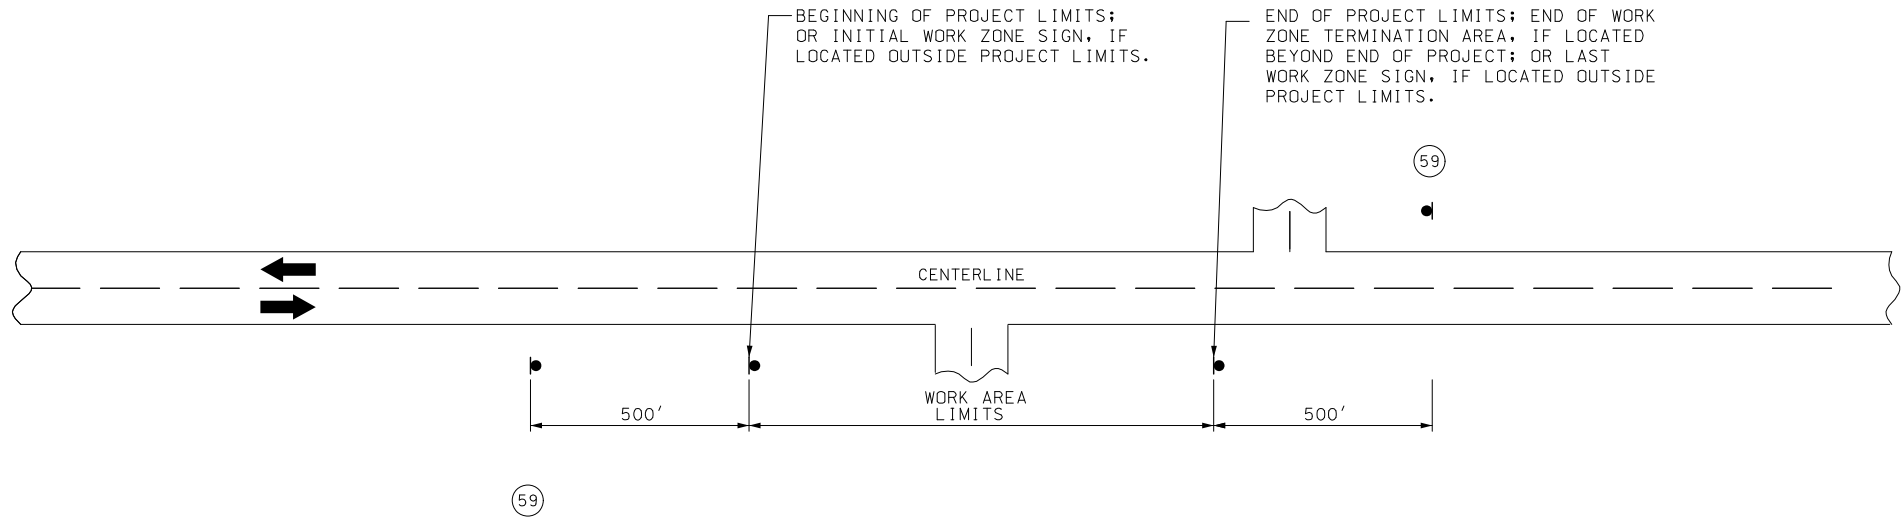

NOTES:


PROVIDE SIGNS IN EACH DIRECTION ON TWO-WAY HIGHWAY.

DISTANCE MAY BE ADJUSTED ACCORDING TO FIELD CONDITIONS.



CONST-8

59

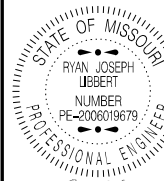

DATE PREPARED
7/28/2025

ROUTE
VAR

STATE
MO

DISTRICT
CD

SHEET NO.
27

COUNTY
CAMDEN/MILLER

JOB NO.
JCDP0006

CONTRACT ID.

PROJECT NO.


BRIDGE NO.

DATE	DESCRIPTION


MISSOURI HIGHWAYS AND TRANSPORTATION
COMMISSION

MoDOT

105 WEST CAPITOL
JEFFERSON CITY, MO 65102
1-888-ASK-MODOT (1-888-275-6636)

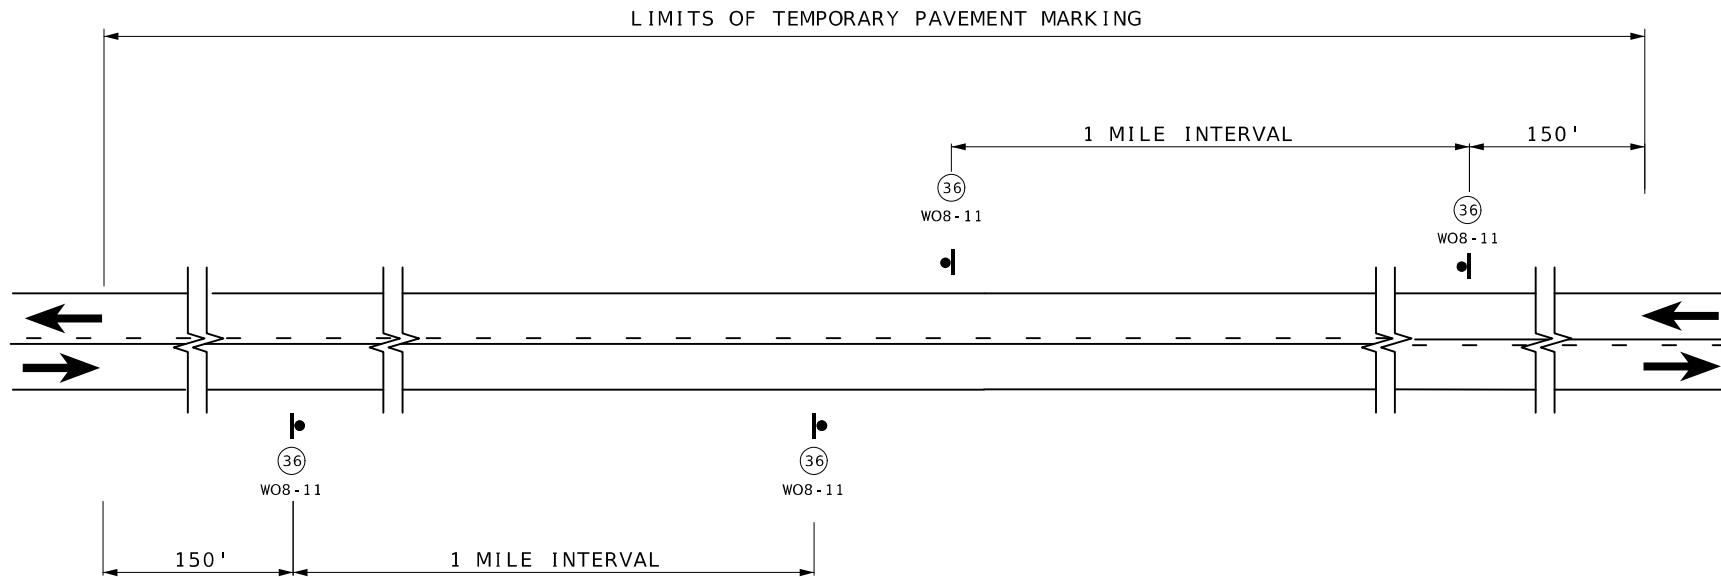


SIGN SPACING AND TEMPORARY STRIPING FOR MAINLINE

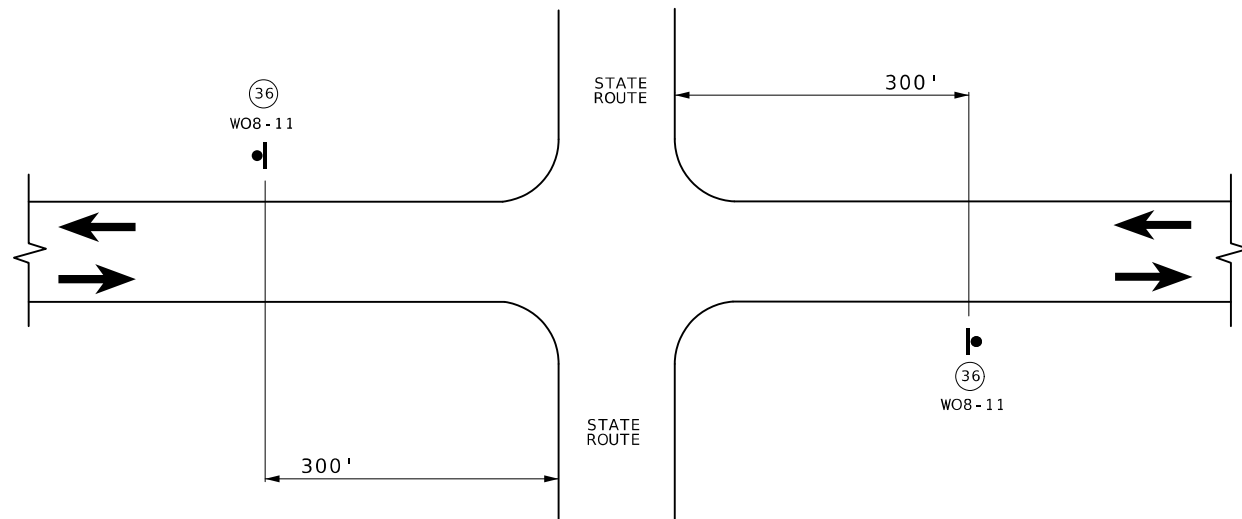

SIGN SPACING AT STATE ROUTE INTERSECTIONS
SHOWING TEMPORARY STRIPING FOR MAINLINE



NOT TO SCALE

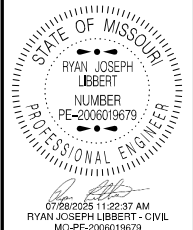

DATE PREPARED 7/28/2025	
ROUTE VAR	STATE MO
DISTRICT CD	SHEET NO. 30
COUNTY CAMDEN/MILLER	
JOB NO. JCDP0006	
CONTRACT ID.	
PROJECT NO.	
BRIDGE NO.	

DATE	DESCRIPTION

MISSOURI HIGHWAYS AND TRANSPORTATION COMMISSION

105 WEST CAPITOL
JEFFERSON CITY, MO 65102
1-888-ASK-MODOT (1-888-275-6636)

