
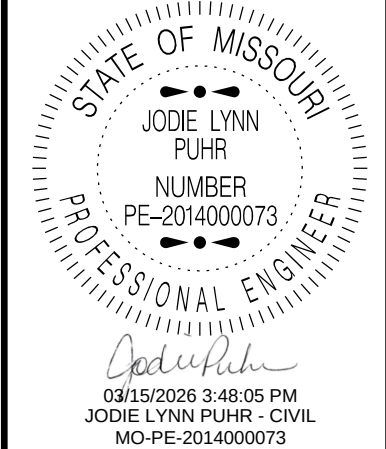


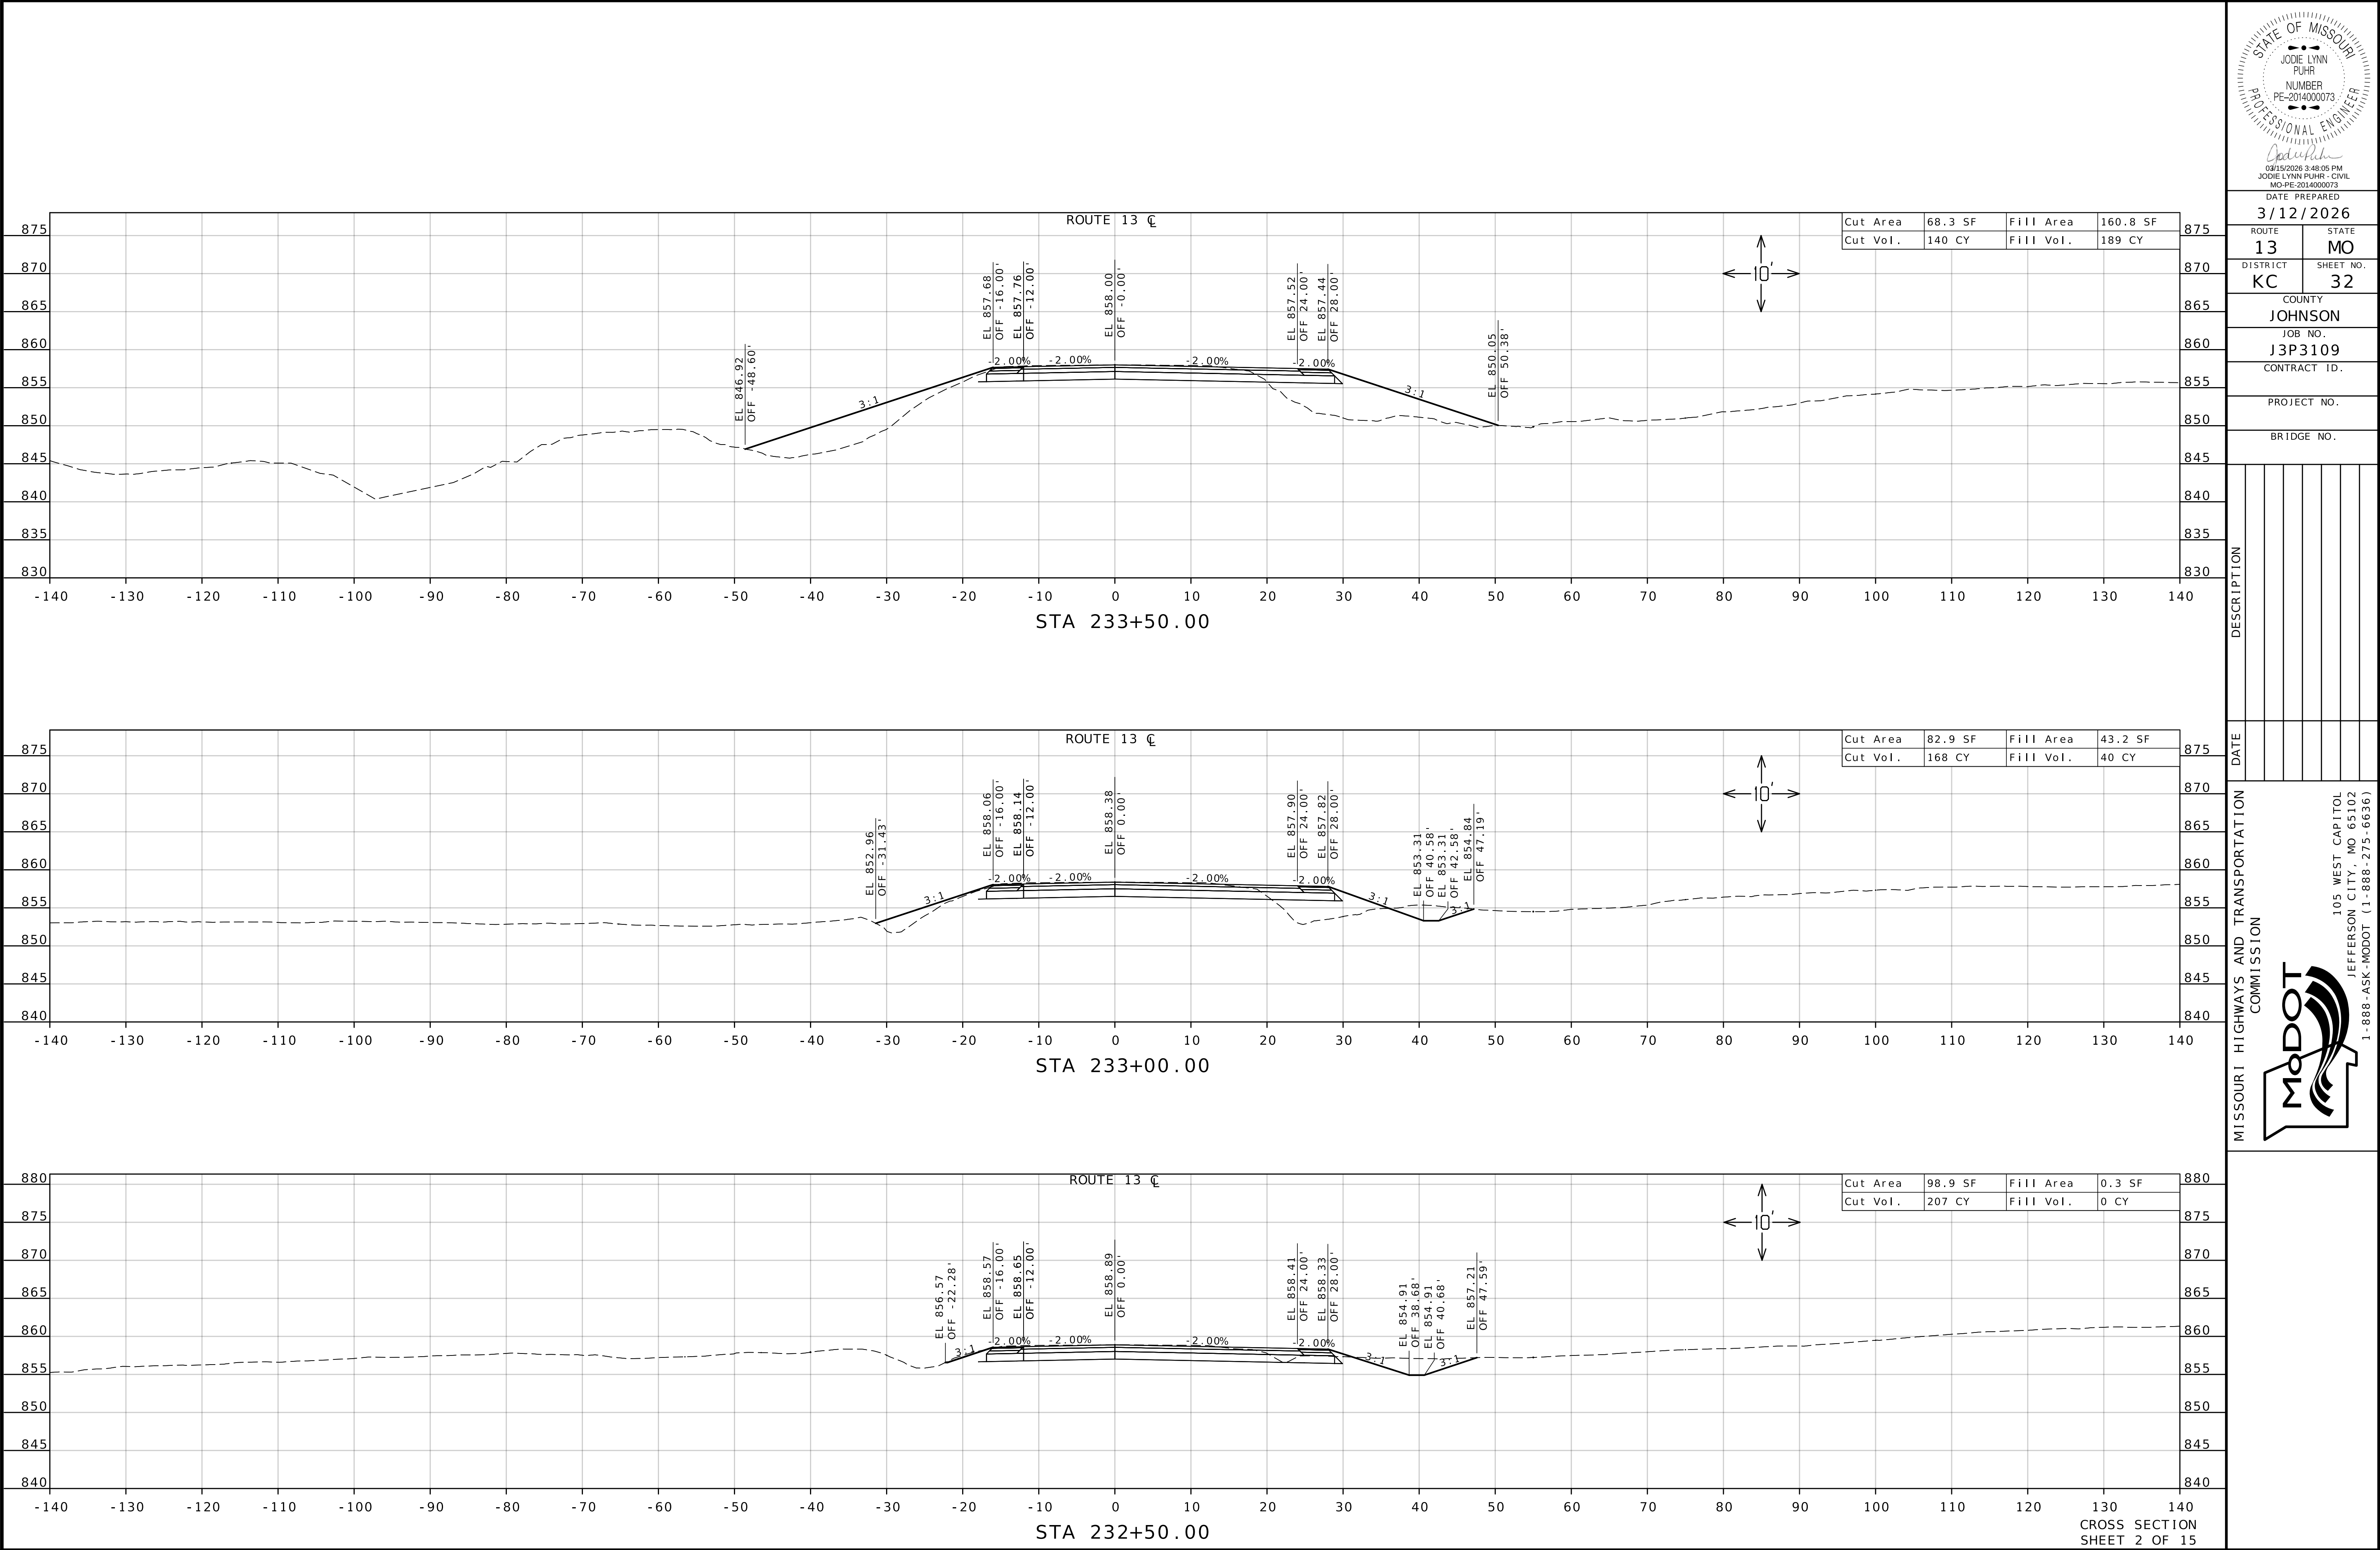



DATE PREPARED 3/12/2026	
ROUTE 13	STATE MO
DISTRICT KC	SHEET NO. 32
COUNTY JOHNSON	
JOB NO. J3P3109	
CONTRACT ID.	
PROJECT NO.	
BRIDGE NO.	

DESCRIPTION

DATE

MISSOURI HIGHWAYS AND TRANSPORTATION
COMMISSION

105 WEST CAPITOL
JEFFERSON CITY, MO 65102
1-888-ASK-MODOT (1-888-275-6636)

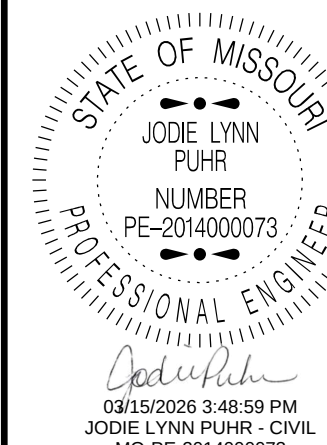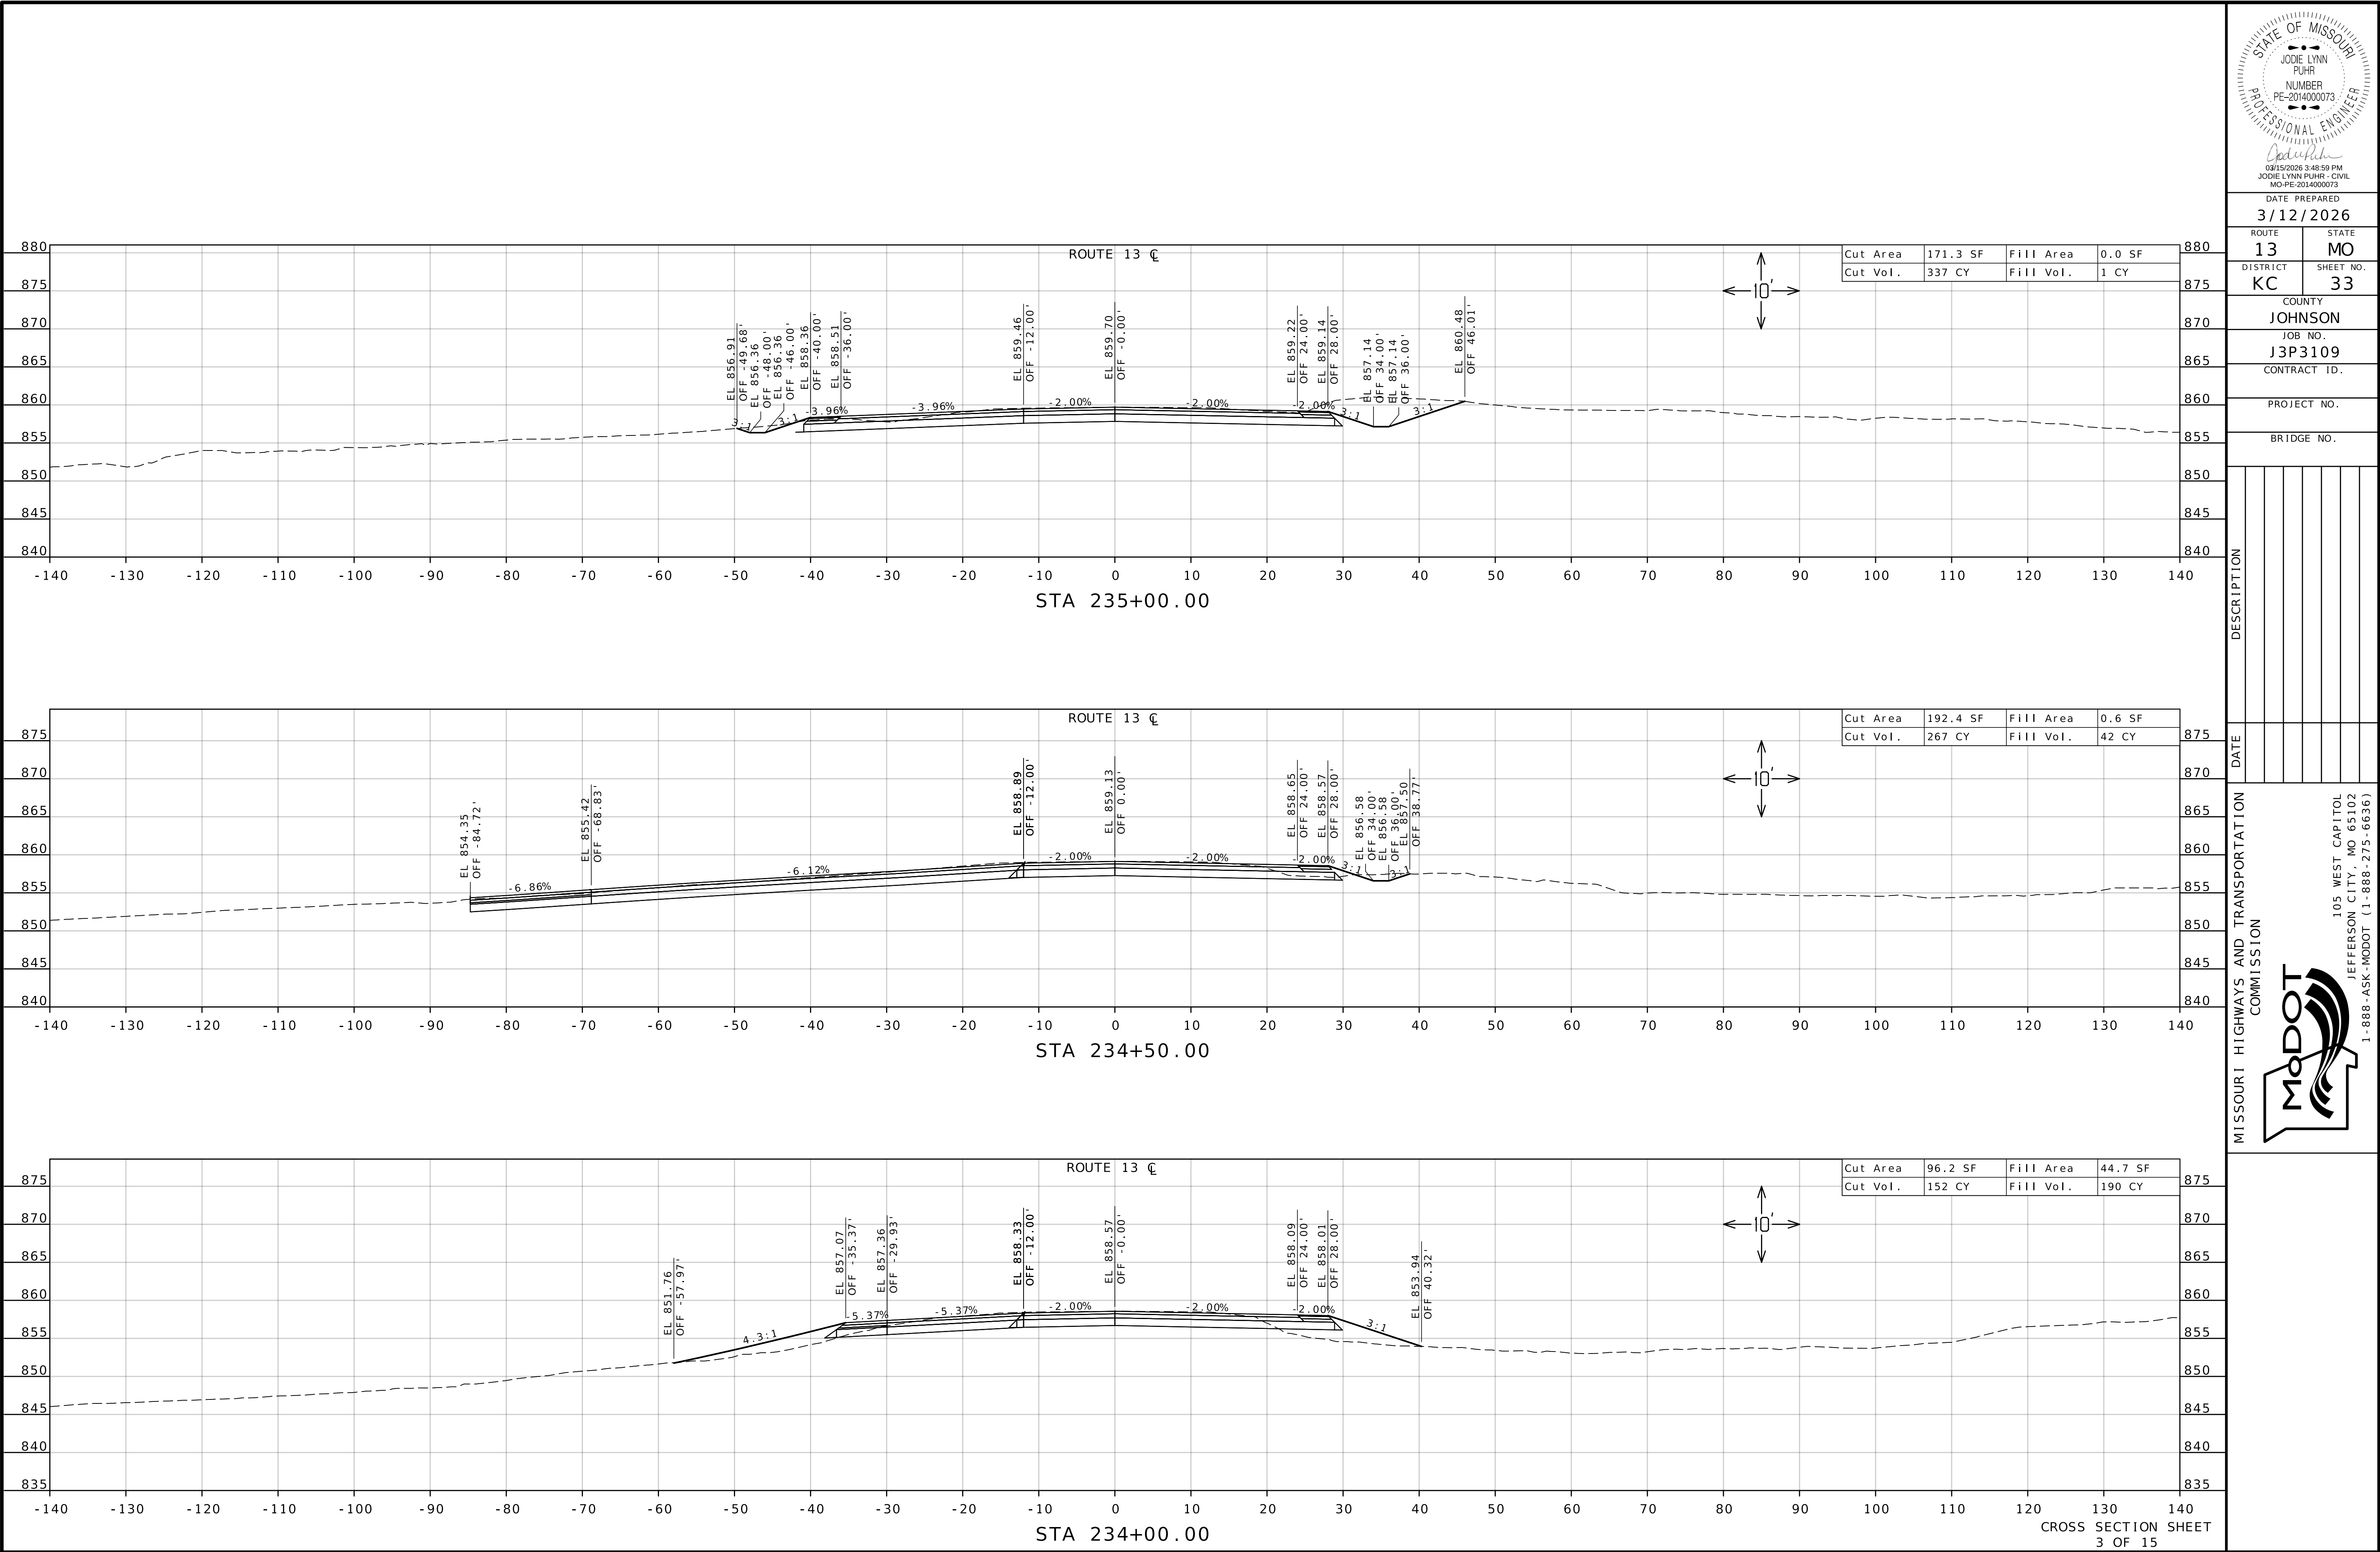

DATE PREPARED
3/12/2026

ROUTE 13
DISTRICT KC

STATE MO
SHEET NO. 33

COUNTY JOHNSON
JOB NO. J3P3109

CONTRACT ID.


PROJECT NO.




BRIDGE NO.

DATE	DESCRIPTION

MISSOURI HIGHWAYS AND TRANSPORTATION COMMISSION

105 WEST CAPITOL
JEFFERSON CITY, MO 65102
1-888-ASK-MODOT (1-888-275-6636)

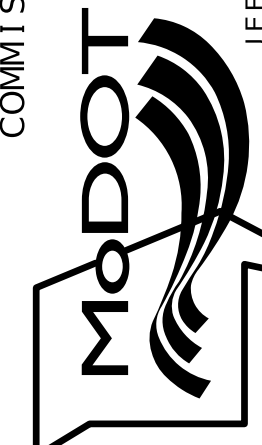

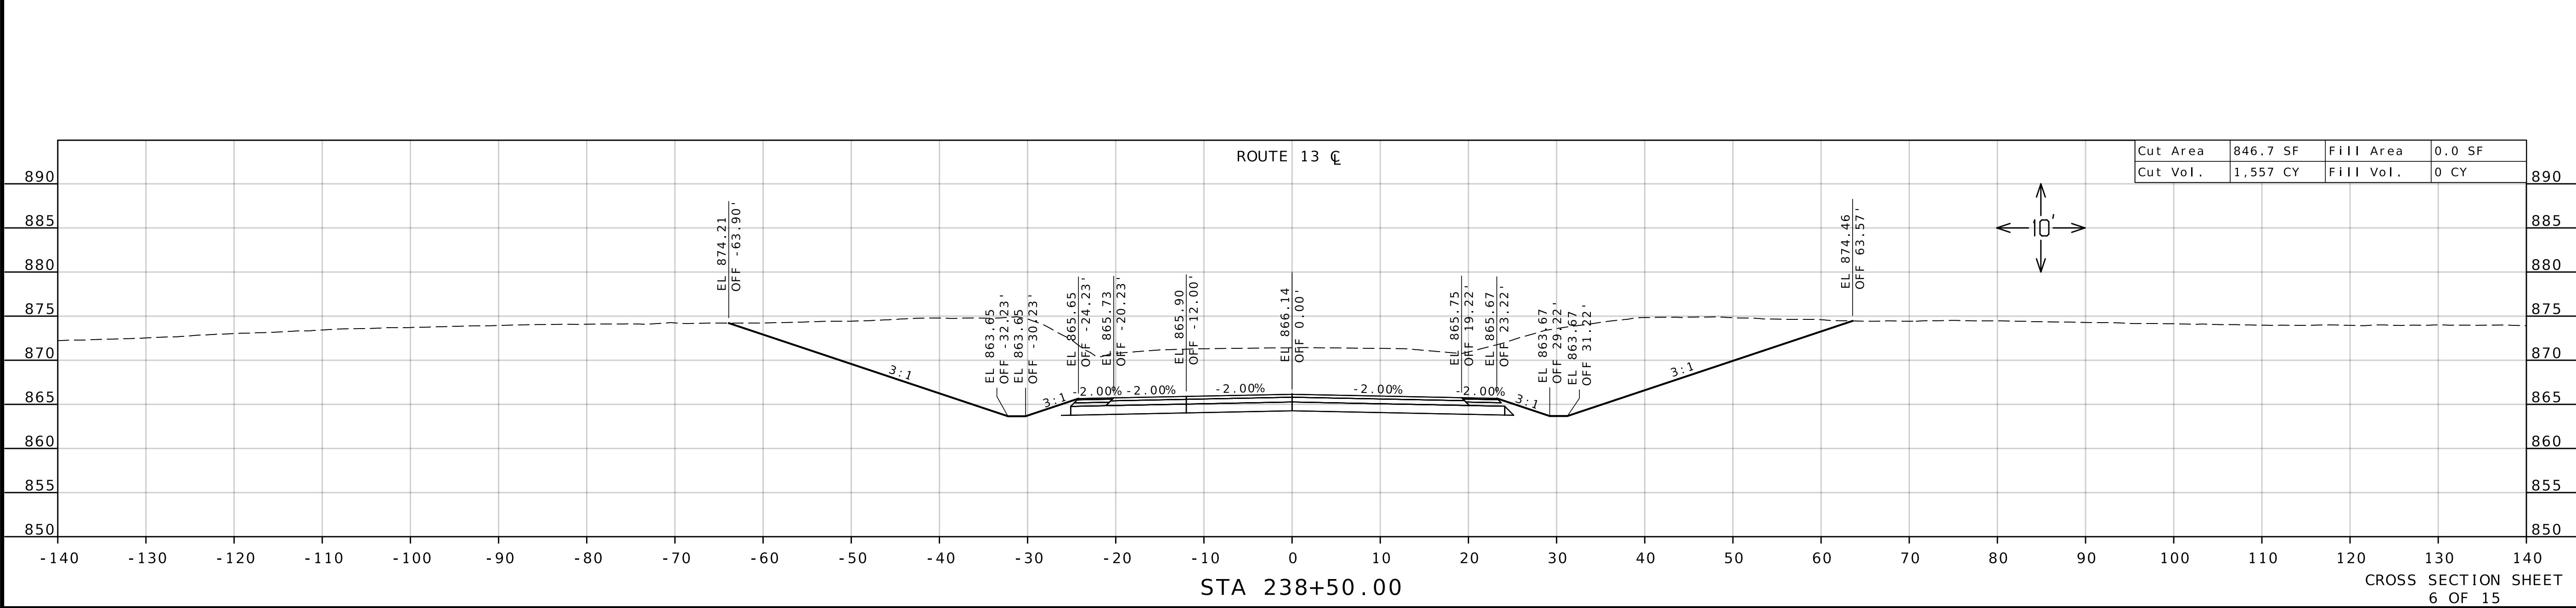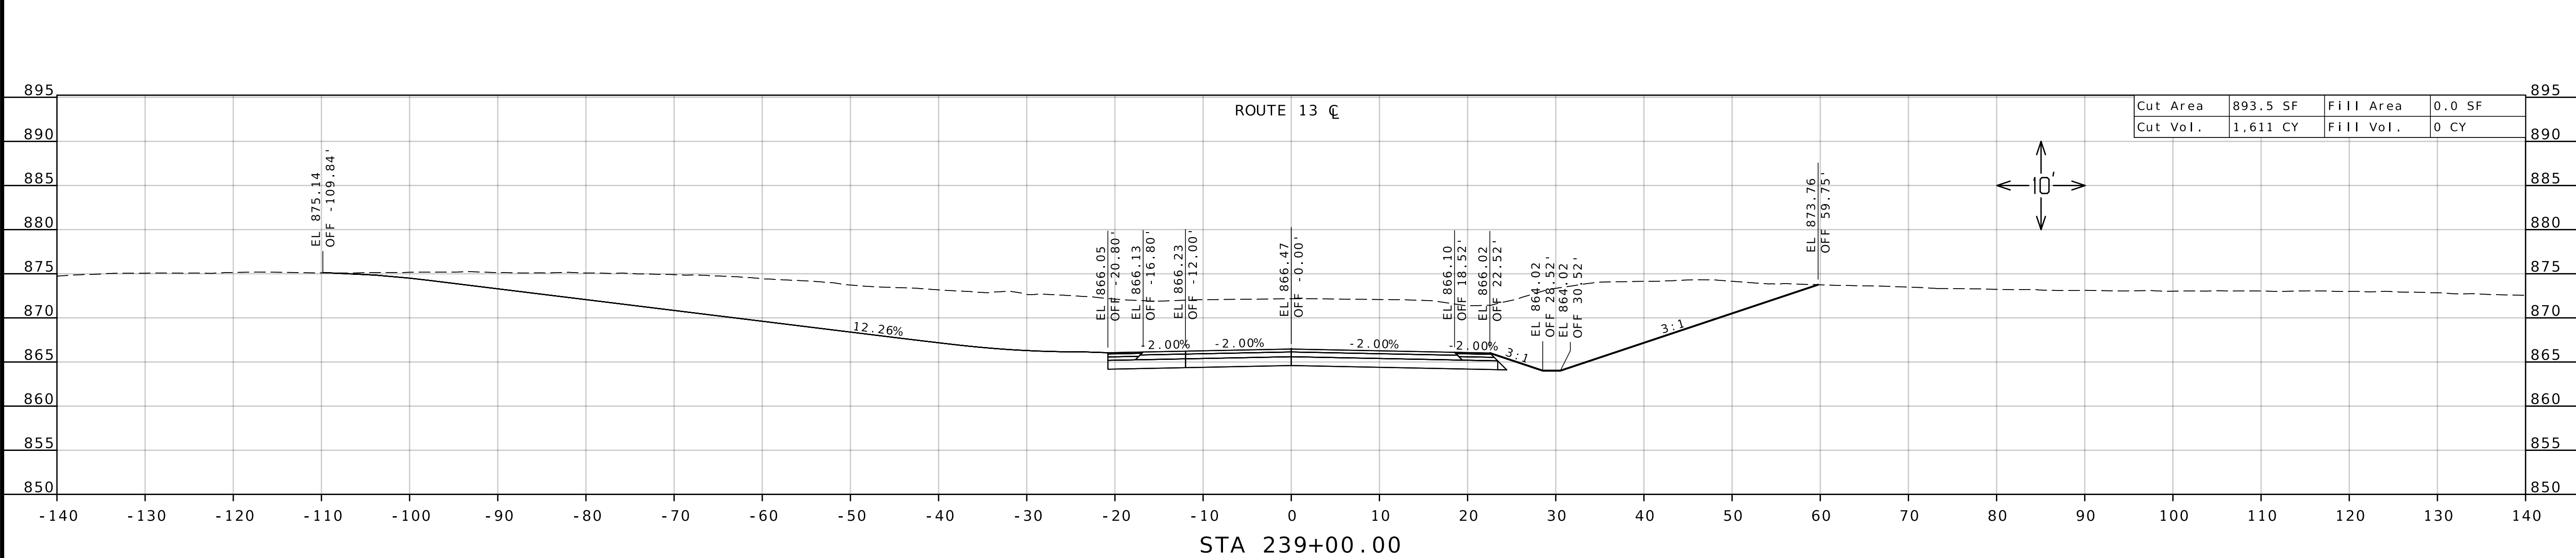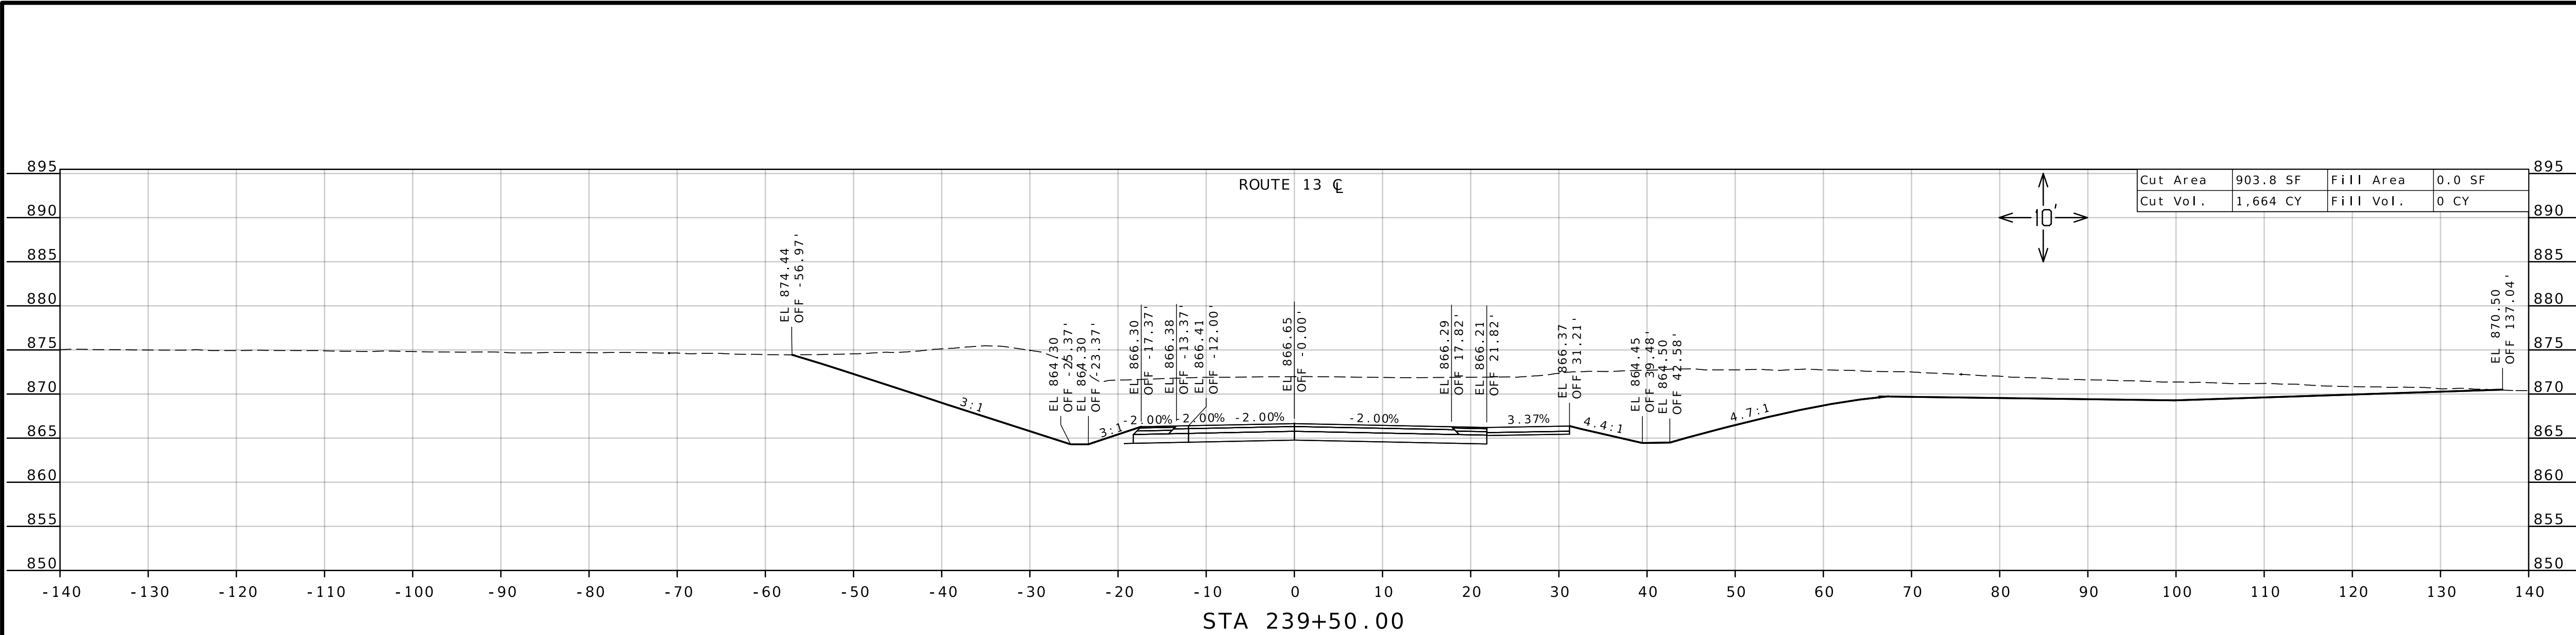

STATE OF MISSOURI

JODIE LYNN PUHR

NUMBER

PE-2014000073

PROFESSIONAL ENGINEER

05/15/2026 3:51:44 PM

JODIE LYNN PUHR - CIVIL

MO-PE-2014000073

DATE PREPARED

3/12/2026

ROUTE

13

DISTRICT

KC

STATE

MO

SHEET NO.

36

COUNTY

JOHNSON

JOB NO.

J3P3109

CONTRACT ID.

PROJECT NO.

BRIDGE NO.

DESCRIPTION

DATE

MISSOURI HIGHWAYS AND TRANSPORTATION COMMISSION





105 WEST CAPITOL

JEFFERSON CITY, MO 65102

1-888-ASK-MODOT (1-888-275-6636)


MODOT





CROSS SECTION SHEET
6 OF 15

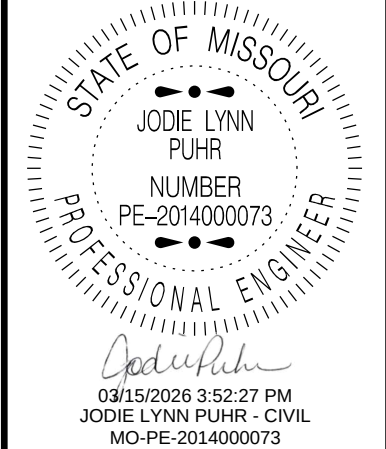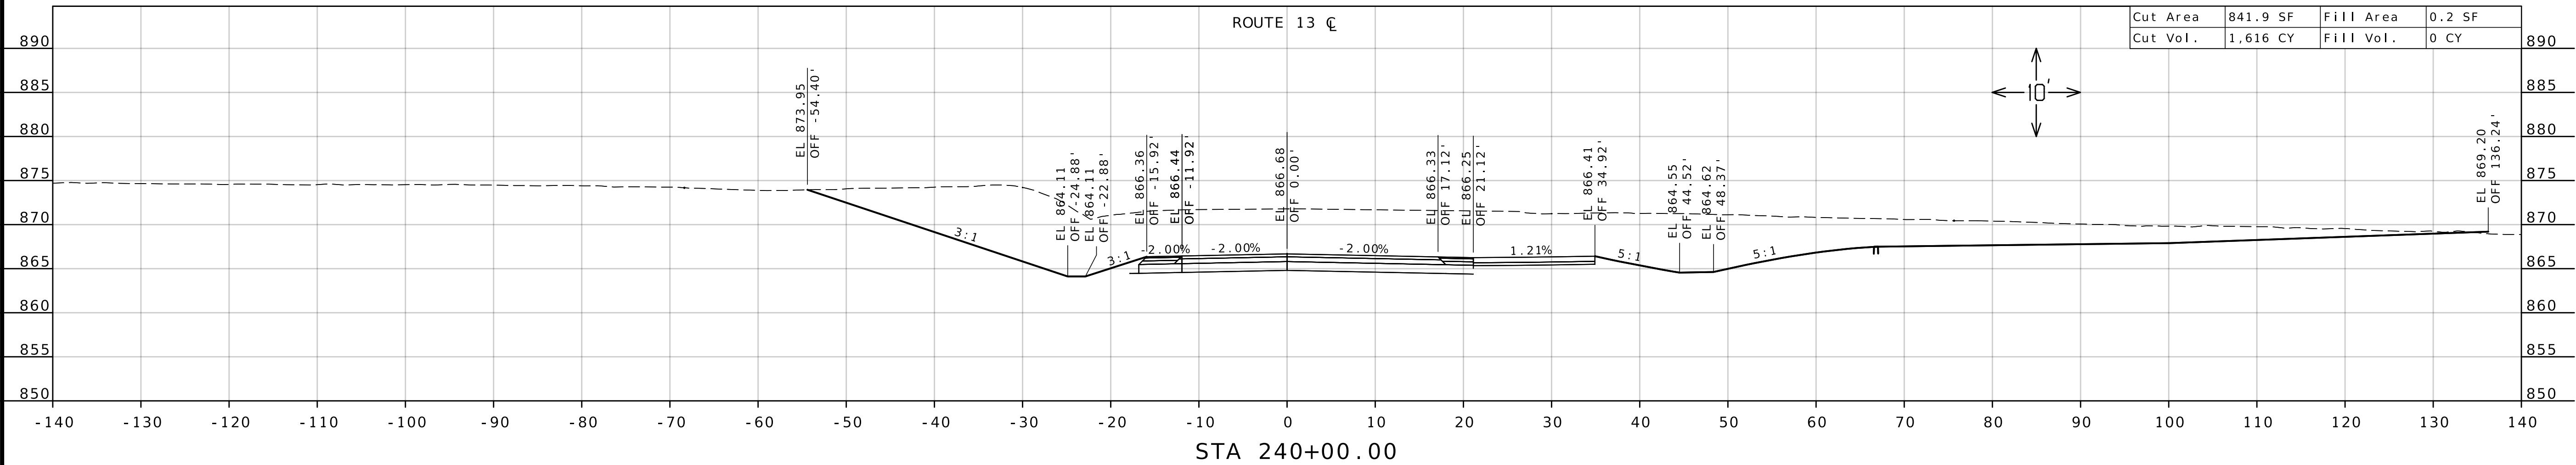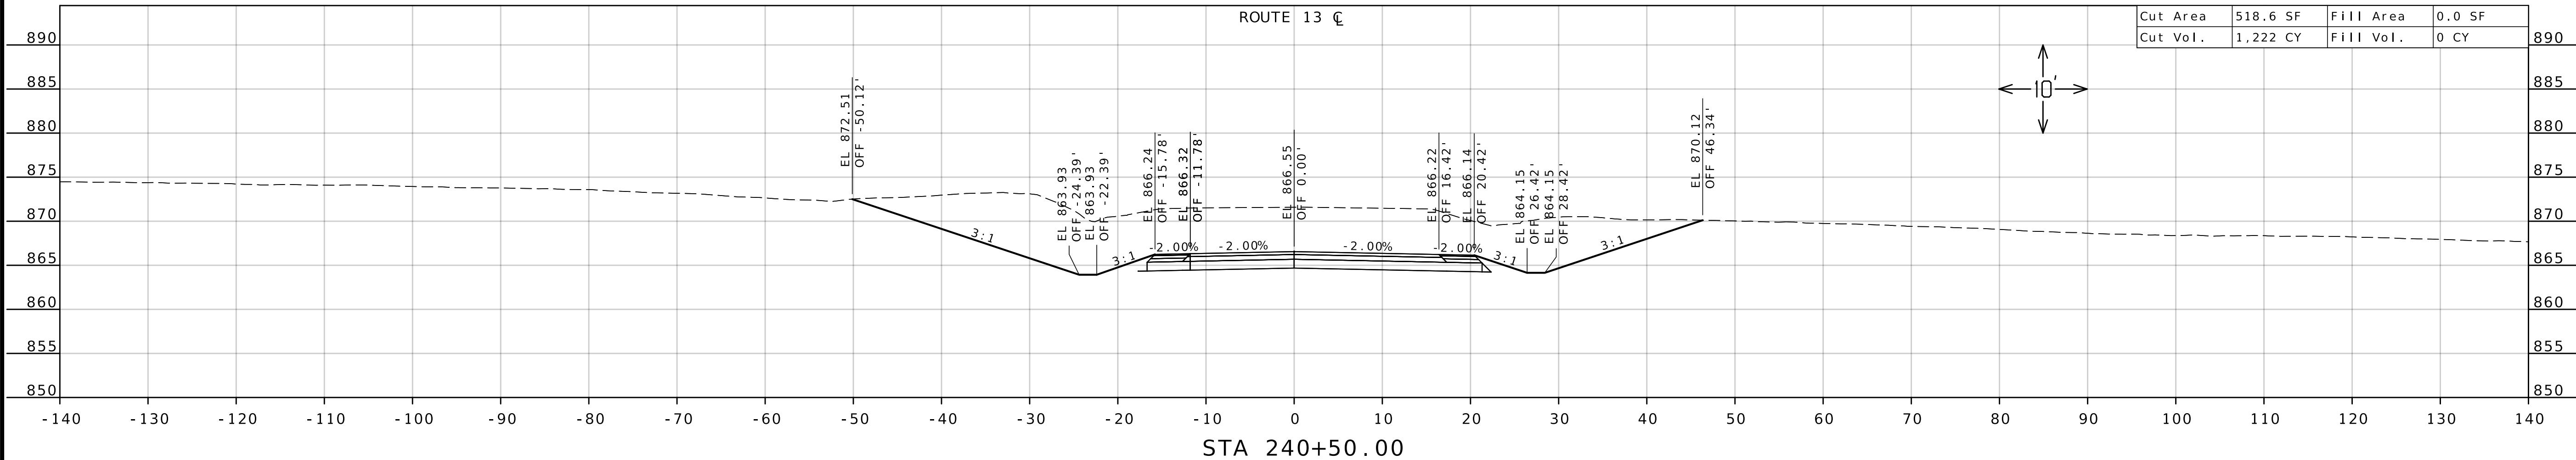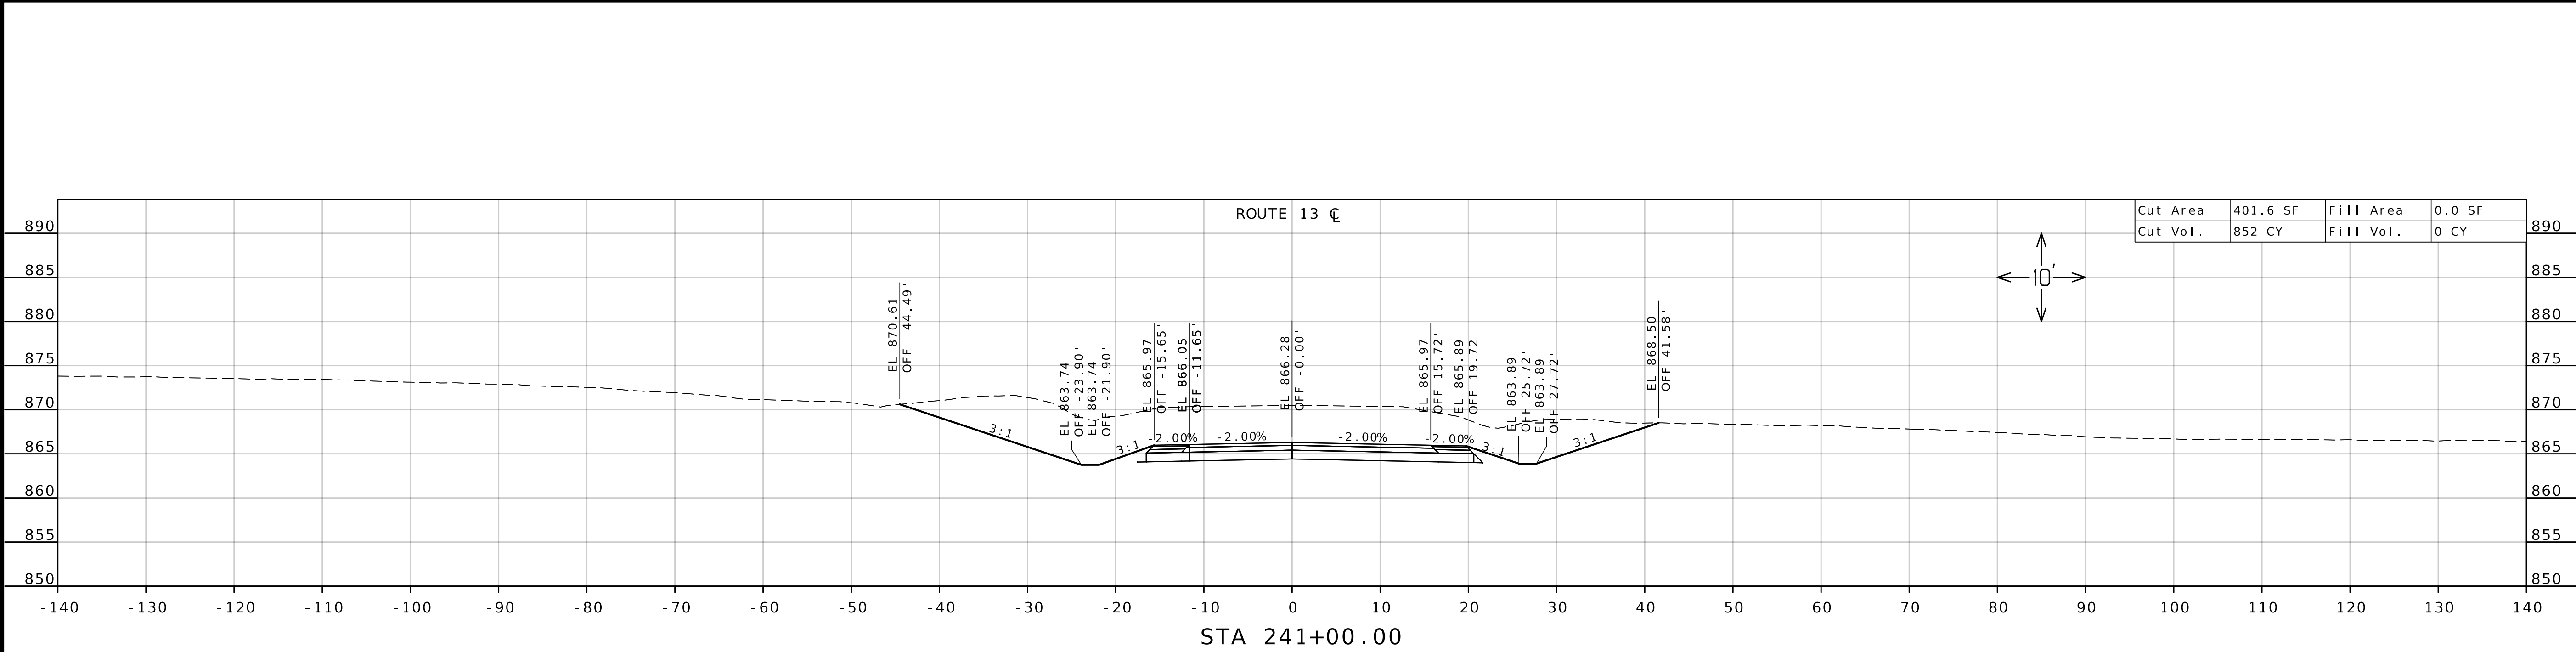

DATE PREPARED 3/12/2026	
ROUTE 13	STATE MO
DISTRICT KC	SHEET NO. 37
COUNTY JOHNSON	
JOB NO. J3P3109	
CONTRACT ID.	
PROJECT NO.	
BRIDGE NO.	

DATE	DESCRIPTION

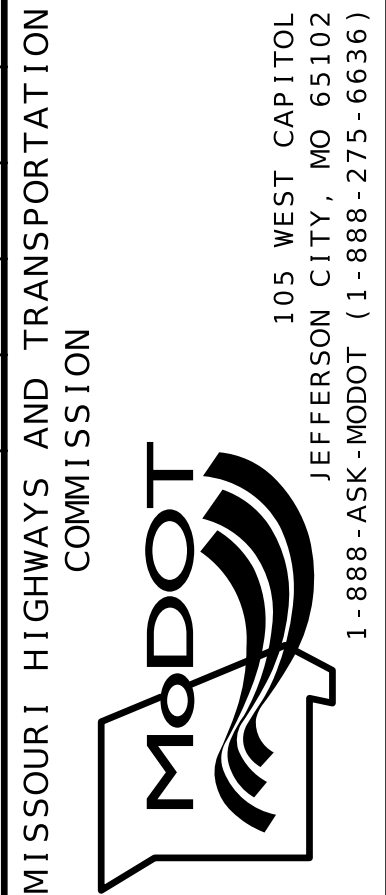

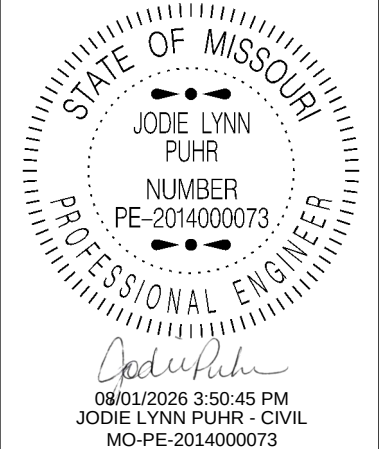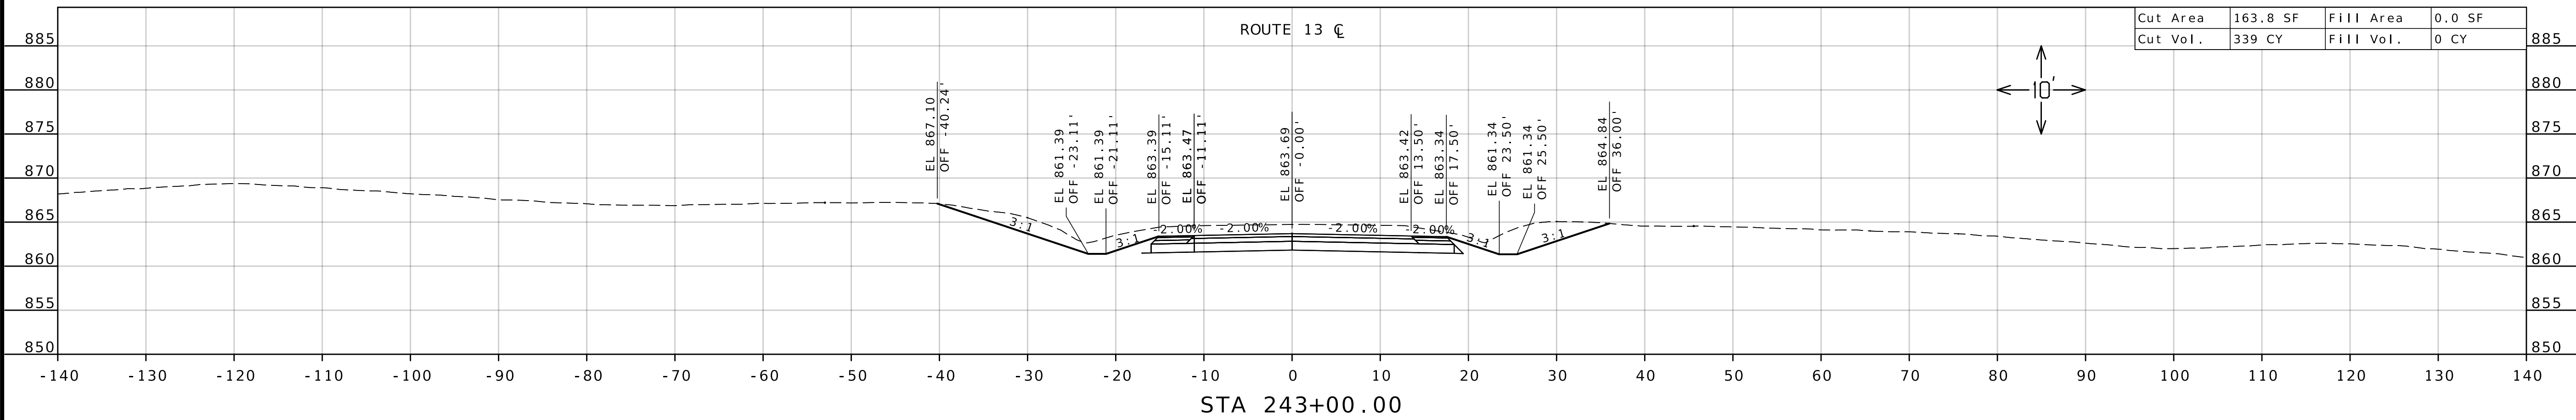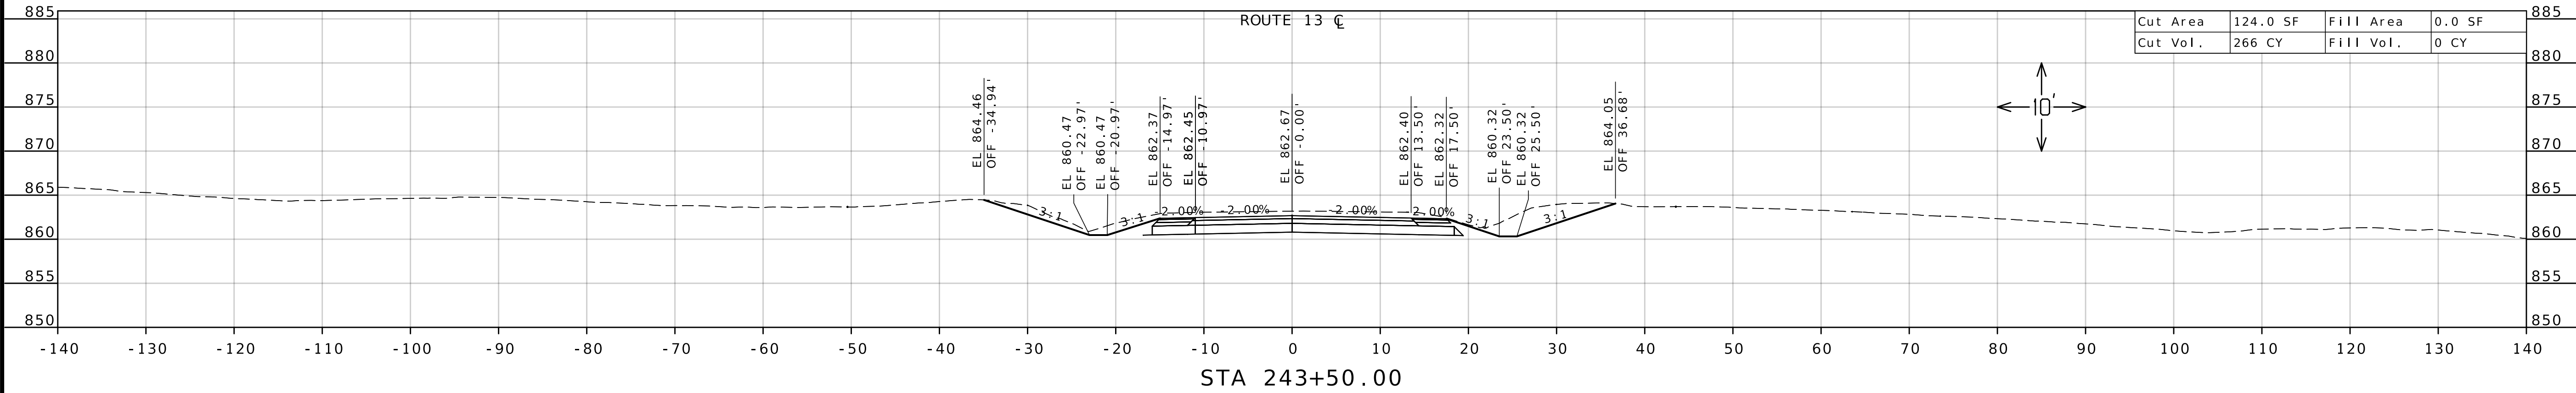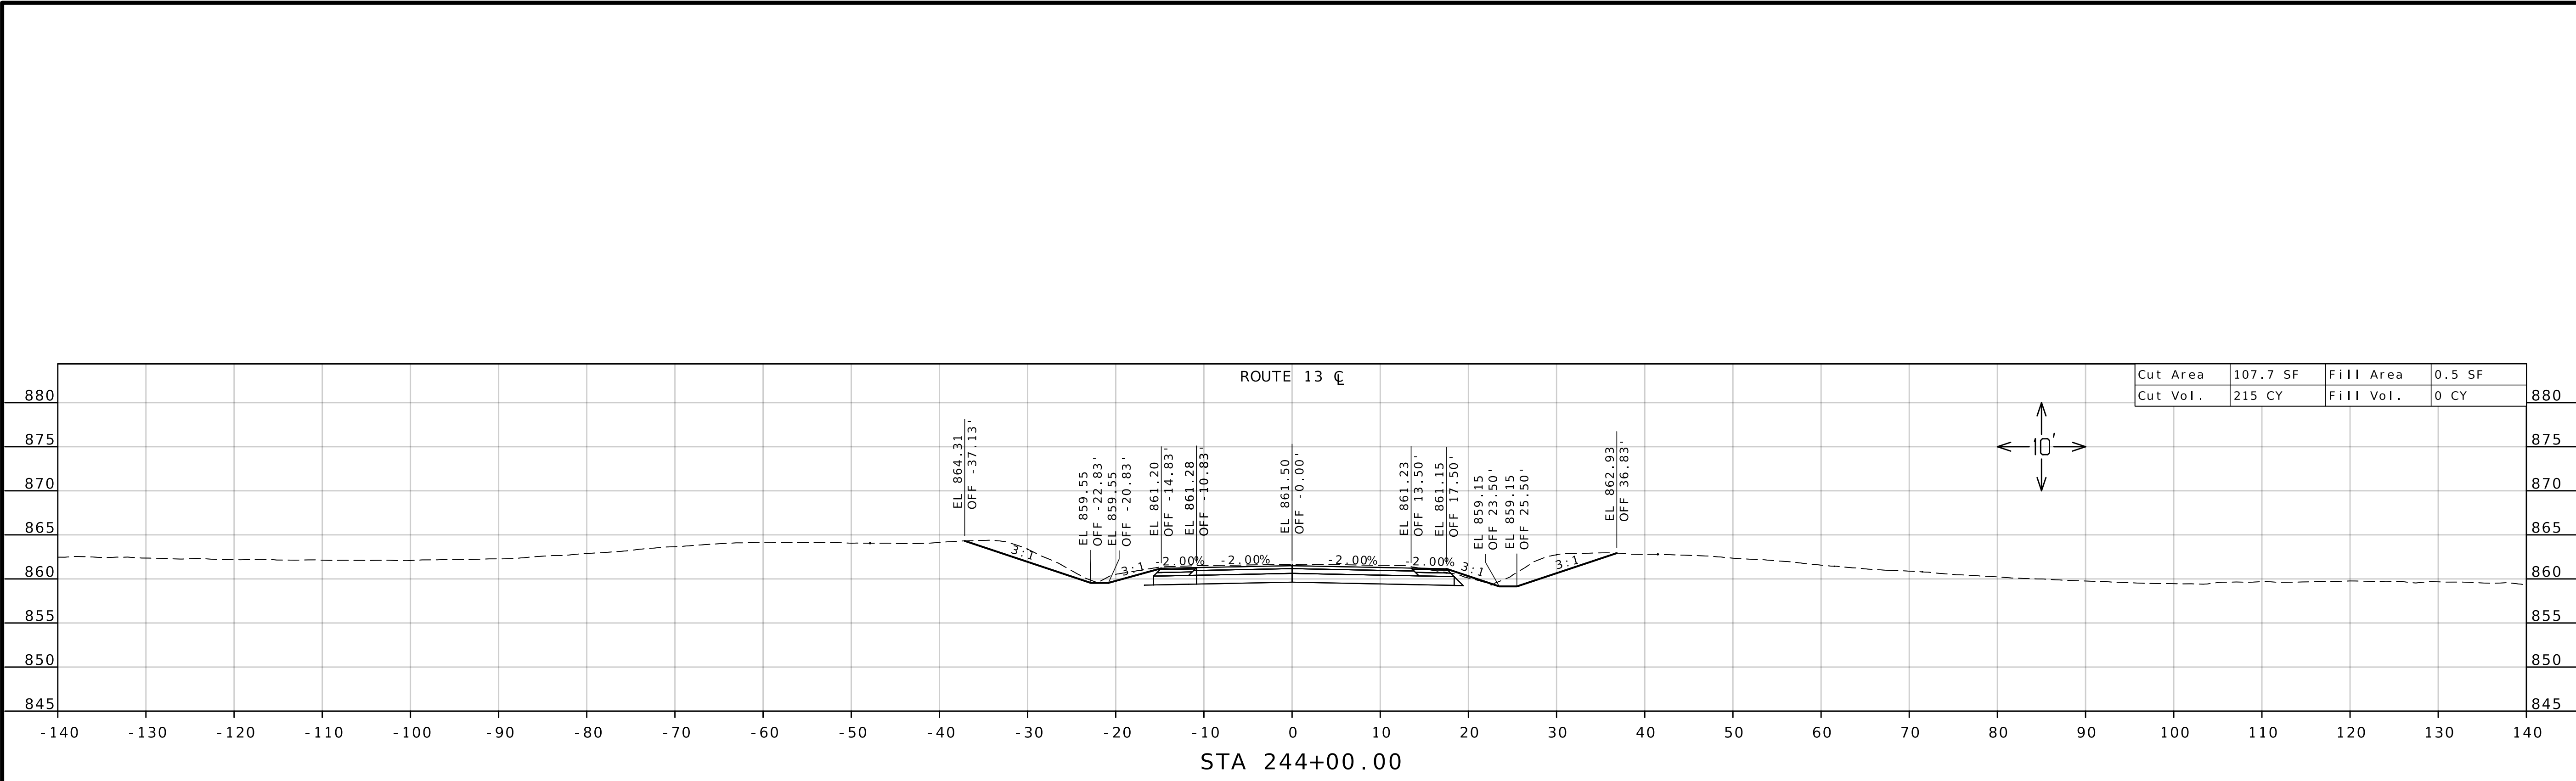

DATE PREPARED 7/28/2026	
ROUTE 13	STATE MO
DISTRICT KC	SHEET NO. 39

COUNTY JOHNSON
JOB NO. J3P3109
CONTRACT ID.


PROJECT NO.
BRIDGE NO.

DESCRIPTION	


DATE	

MISSOURI HIGHWAYS AND TRANSPORTATION COMMISSION

105 WEST CAPITOL
JEFFERSON CITY, MO 65102
1-888-ASK-MODOT (1-888-275-6636)

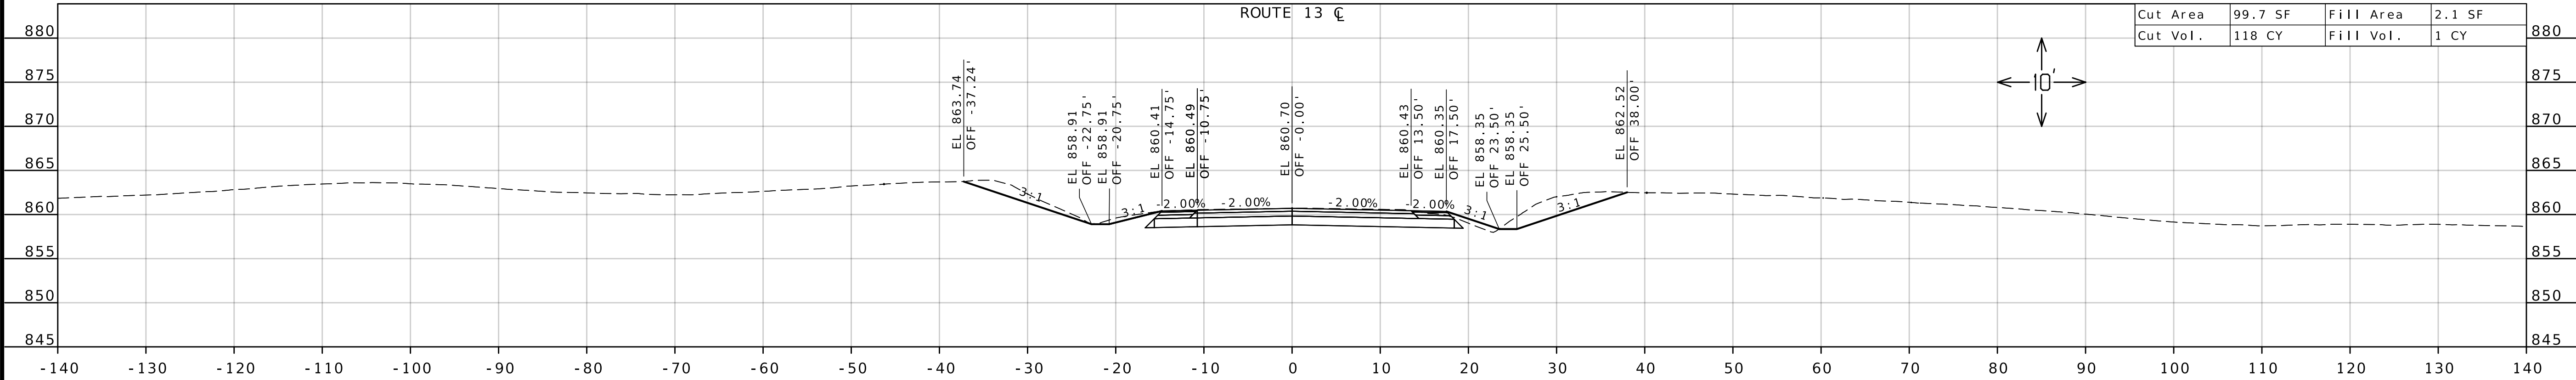


STA 244+30.82

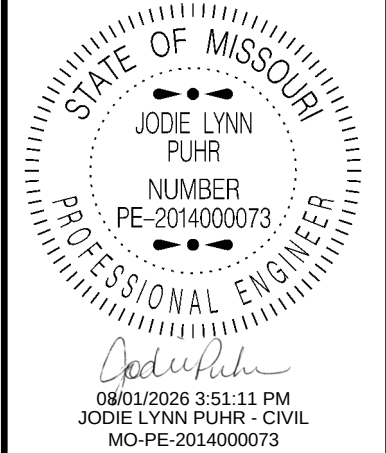

DATE PREPARED 7/28/2026	
ROUTE 13	STATE MO
DISTRICT KC	SHEET NO. 40
COUNTY JOHNSON	
JOB NO. J3P3109	
CONTRACT ID.	
PROJECT NO.	
BRIDGE NO.	



DATE	DESCRIPTION

MISSOURI HIGHWAYS AND TRANSPORTATION COMMISSION

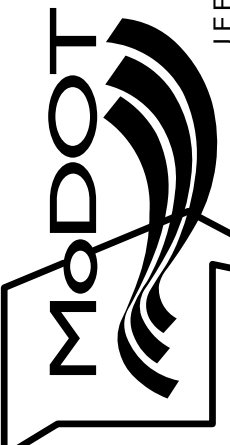

105 WEST CAPITOL
JEFFERSON CITY, MO 65102
1-888-ASK-MODOT (1-888-275-6636)

Cut Area	99.7 SF	Fill Area	2.1 SF
Cut Vol.	118 CY	Fill Vol.	1 CY

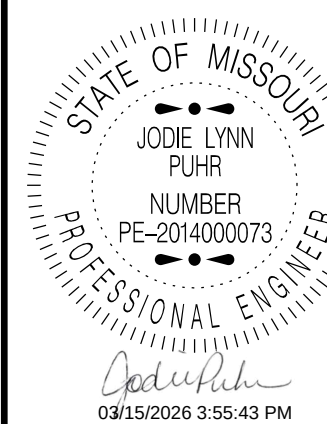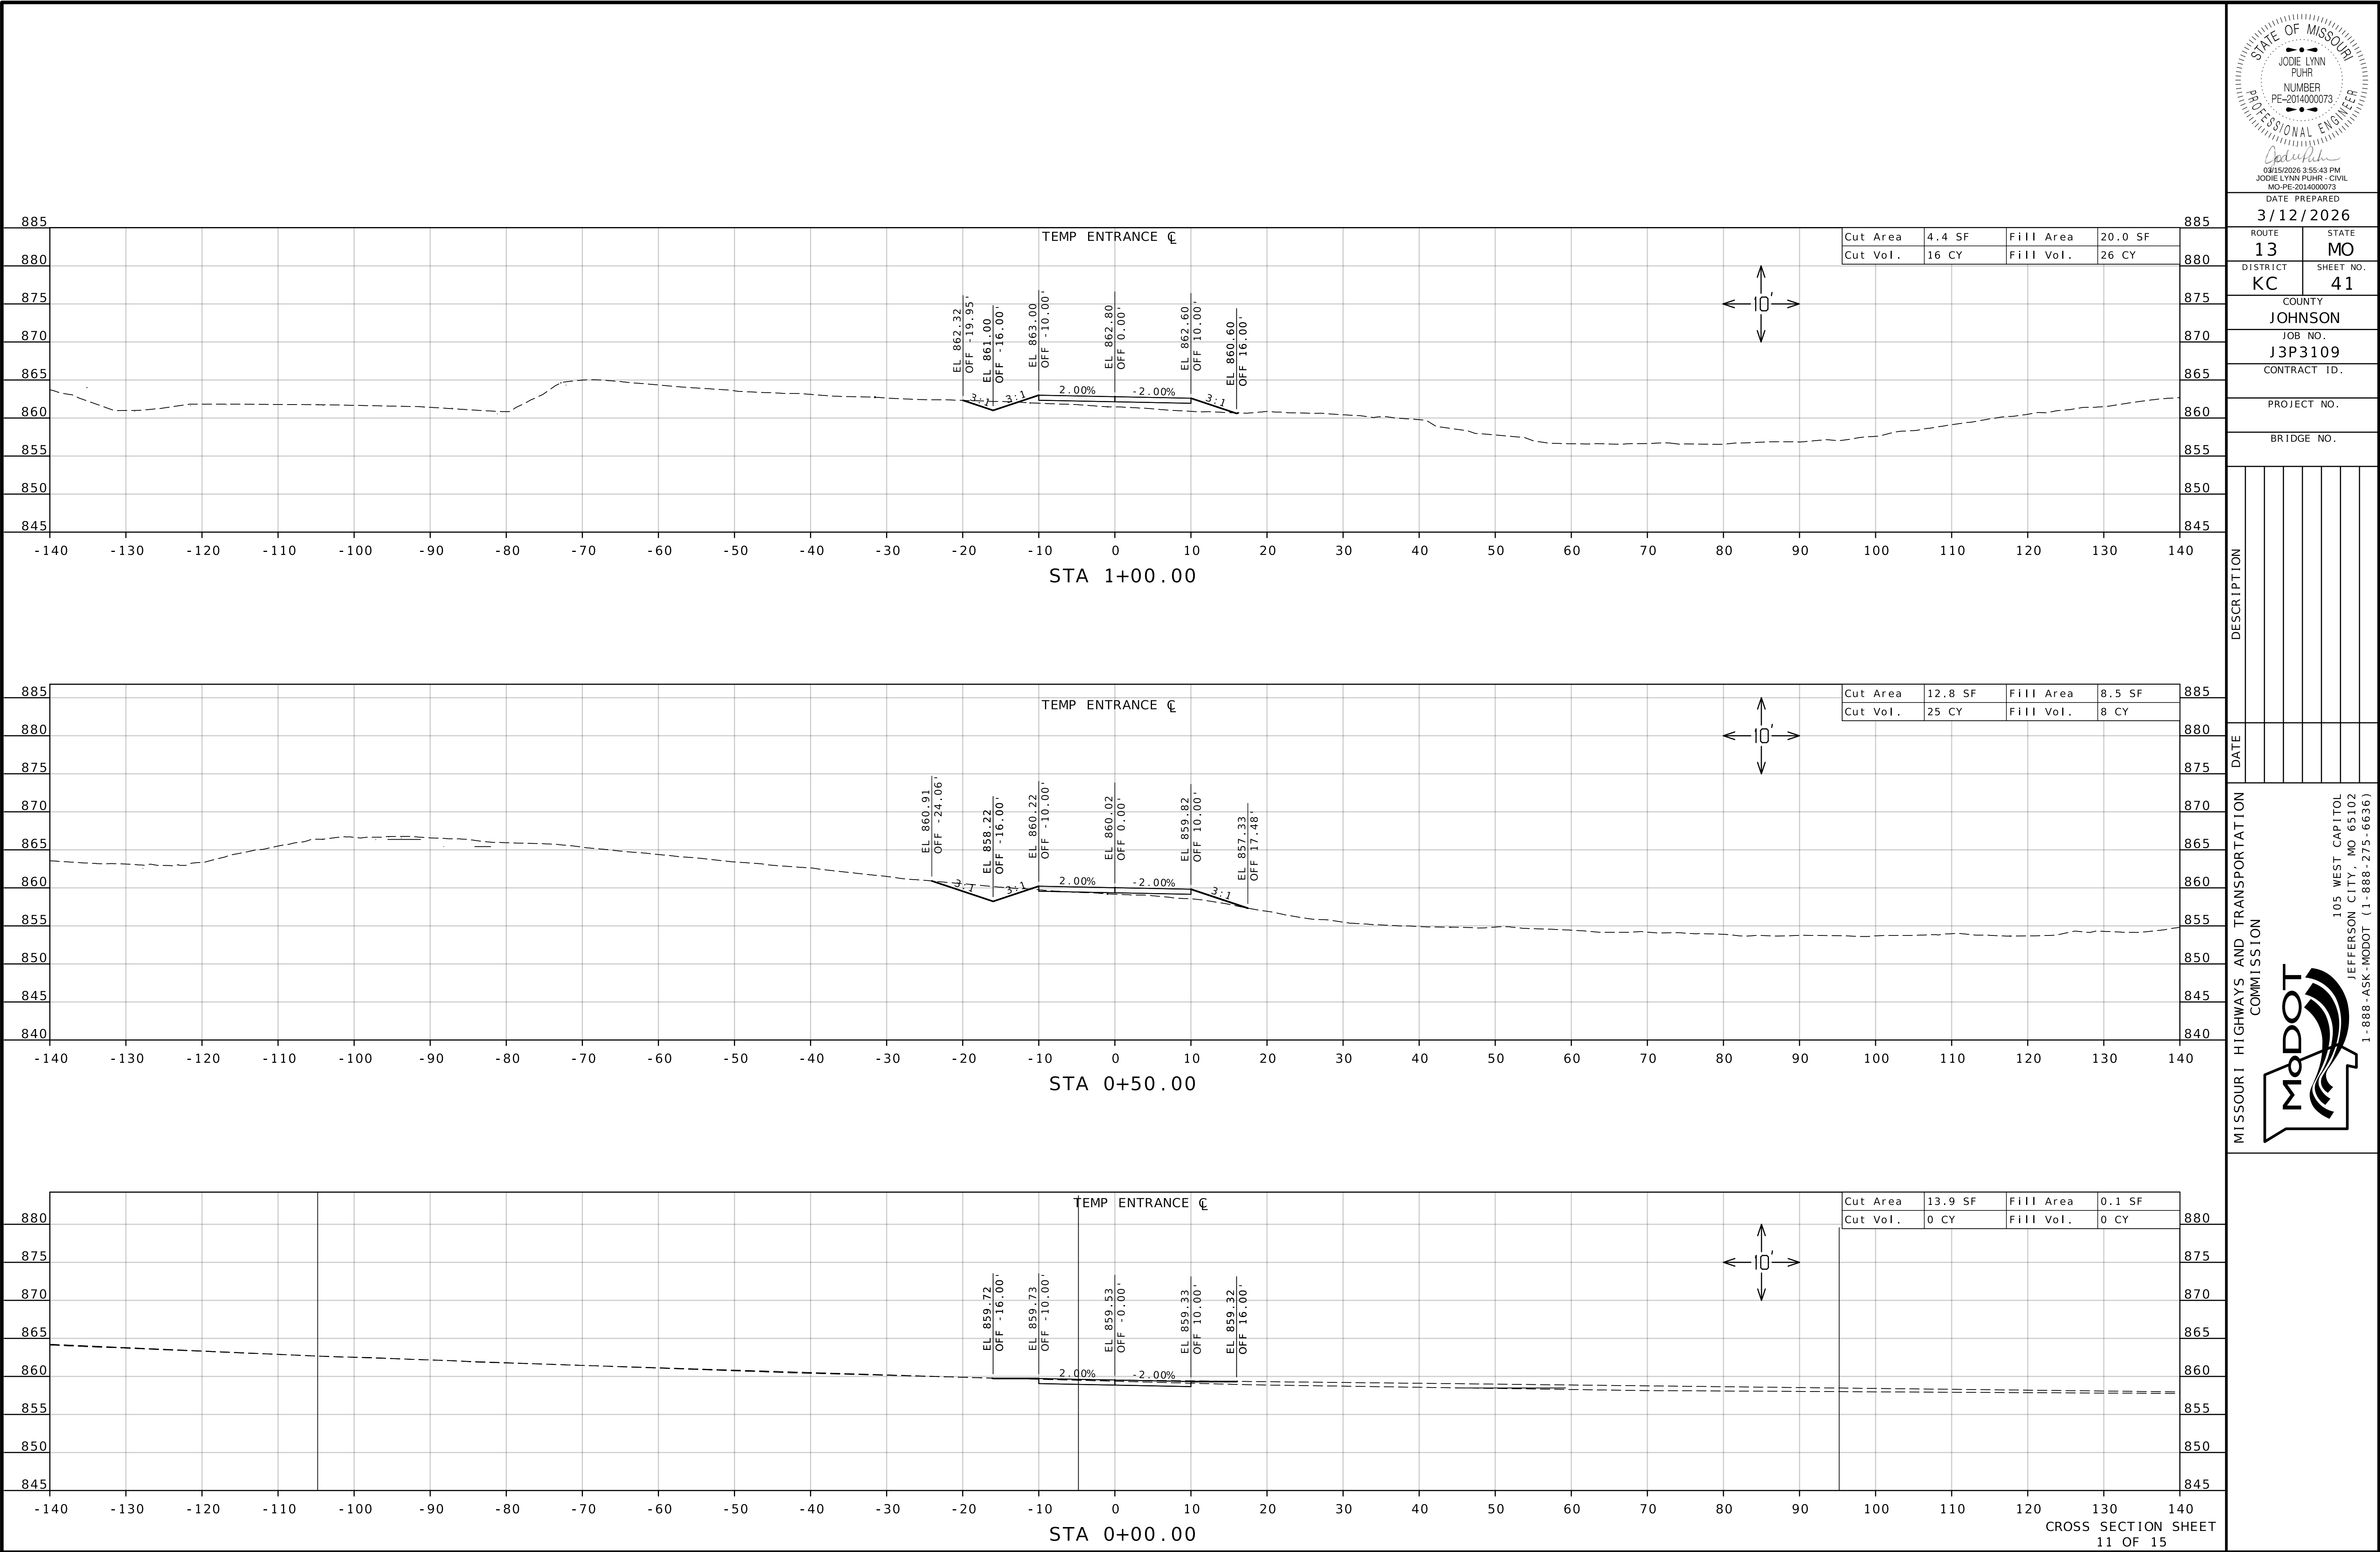

DATE PREPARED
3/12/2026

ROUTE 13
DISTRICT KC
COUNTY JOHNSON
JOB NO. J3P3109
CONTRACT ID.

STATE MO
SHEET NO. 41

PROJECT NO.

BRIDGE NO.




DESCRIPTION

DATE

MISSOURI HIGHWAYS AND TRANSPORTATION COMMISSION

105 WEST CAPITOL
JEFFERSON CITY, MO 65102
1-888-ASK-MODOT (1-888-275-6636)

MODOT

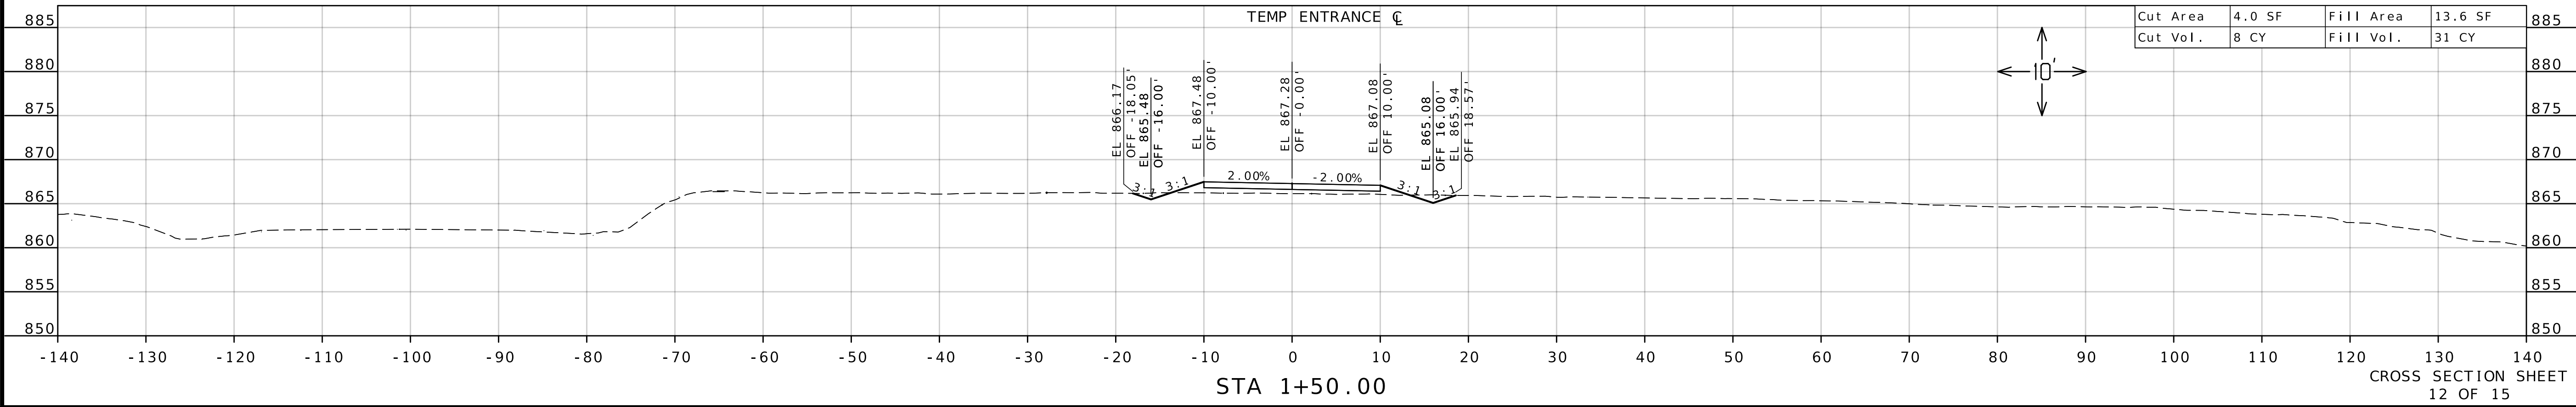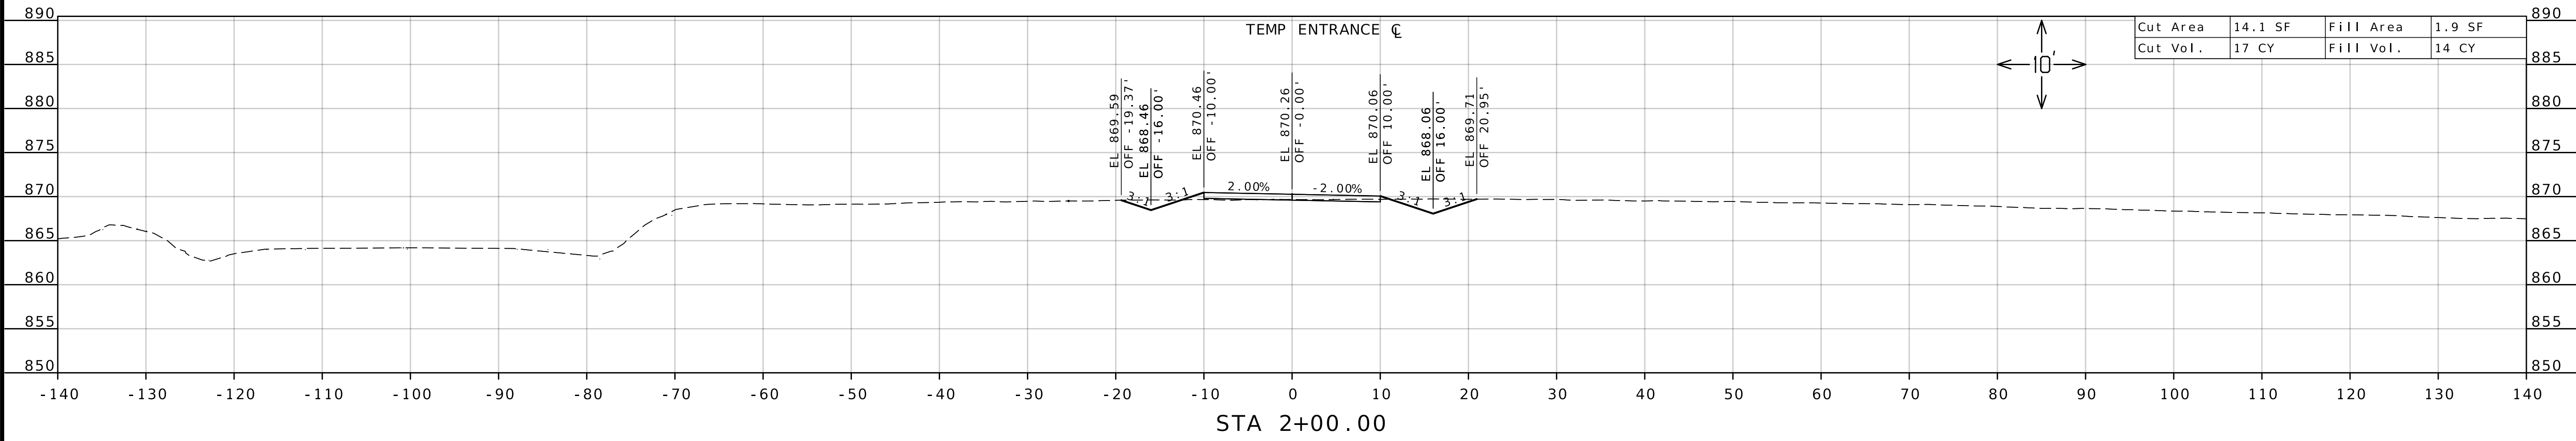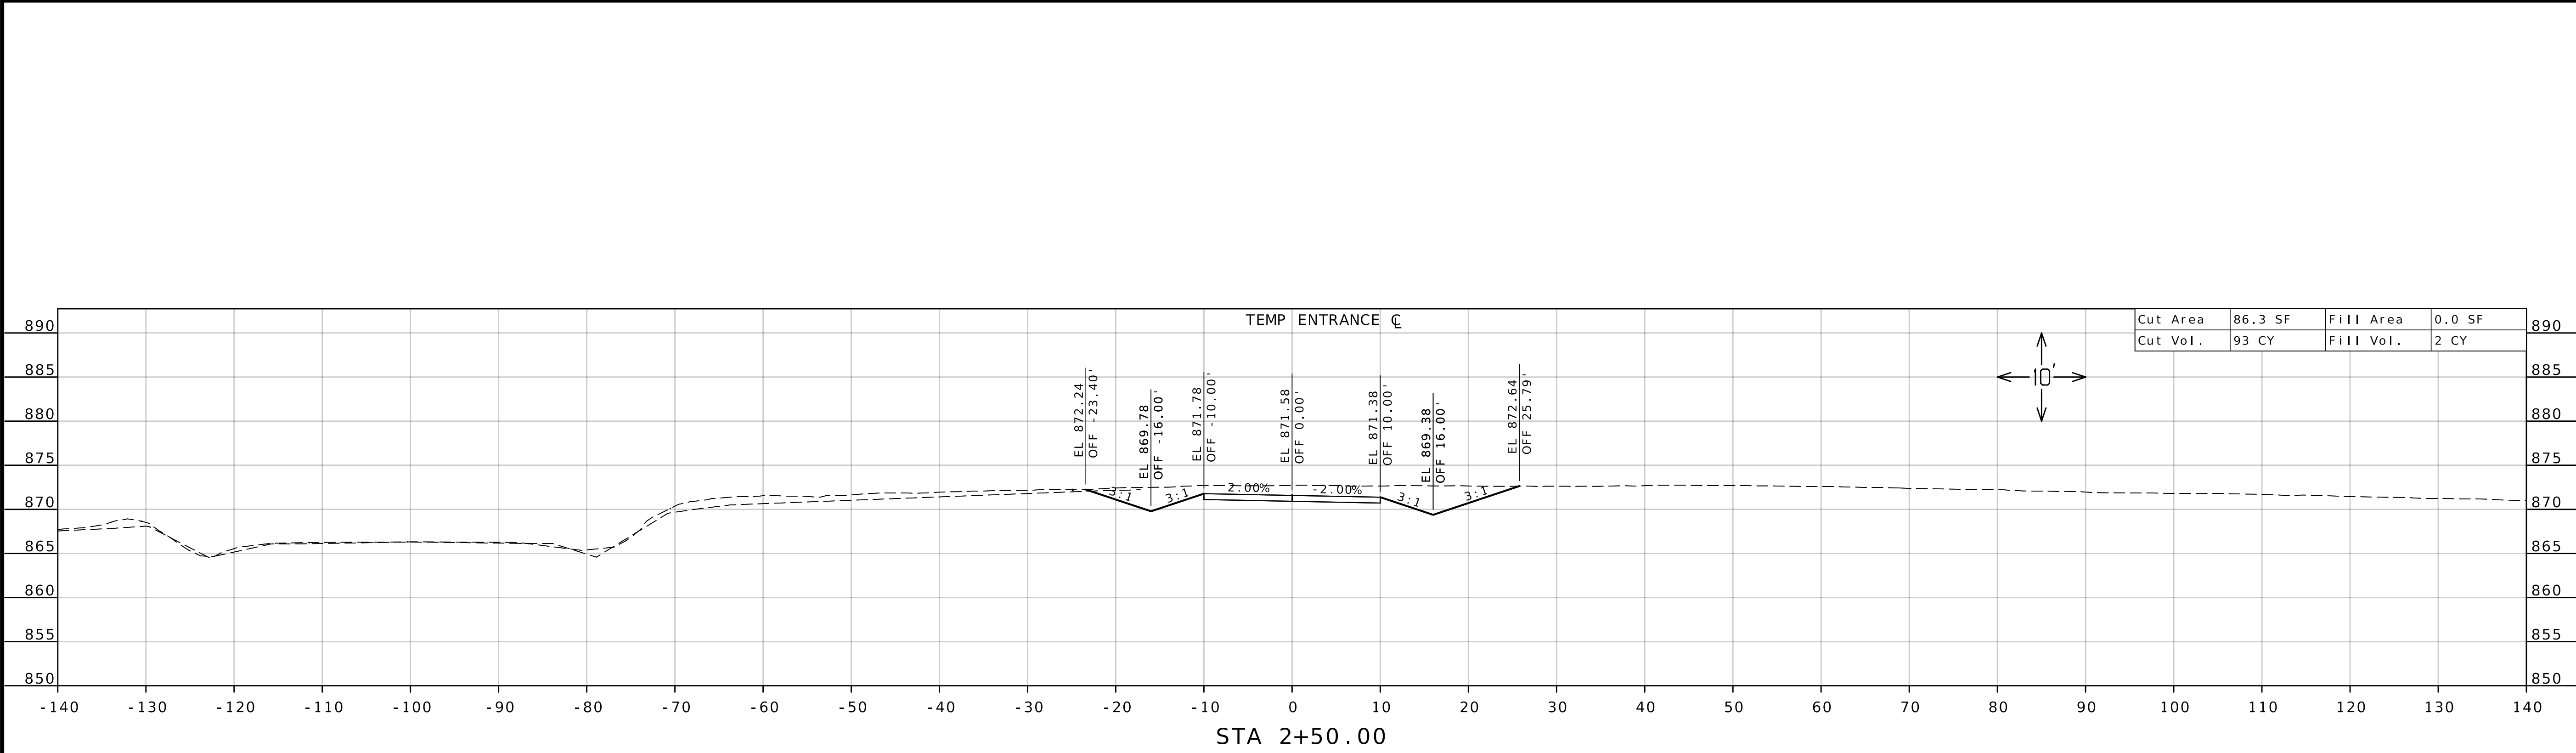

STATE OF MISSOURI

JODIE LYNN PUHR

NUMBER

PE-2014000073

PROFESSIONAL ENGINEER

JODIE LYNN PUHR

03/15/2026 3:56:16 PM

JODIE LYNN PUHR - CIVIL

MO-PE-2014000073

DATE PREPARED

3/12/2026

ROUTE

13

DISTRICT

KC

STATE

MO

SHEET NO.

42

COUNTY

JOHNSON

JOB NO.

J3P3109

CONTRACT ID.

PROJECT NO.

BRIDGE NO.

DESCRIPTION




DATE


MISSOURI HIGHWAYS AND TRANSPORTATION COMMISSION

105 WEST CAPITOL

JEFFERSON CITY, MO 65102


1-888-ASK-MODOT (1-888-275-6636)

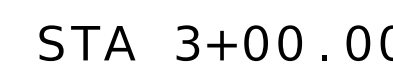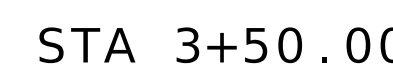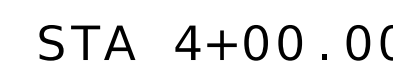

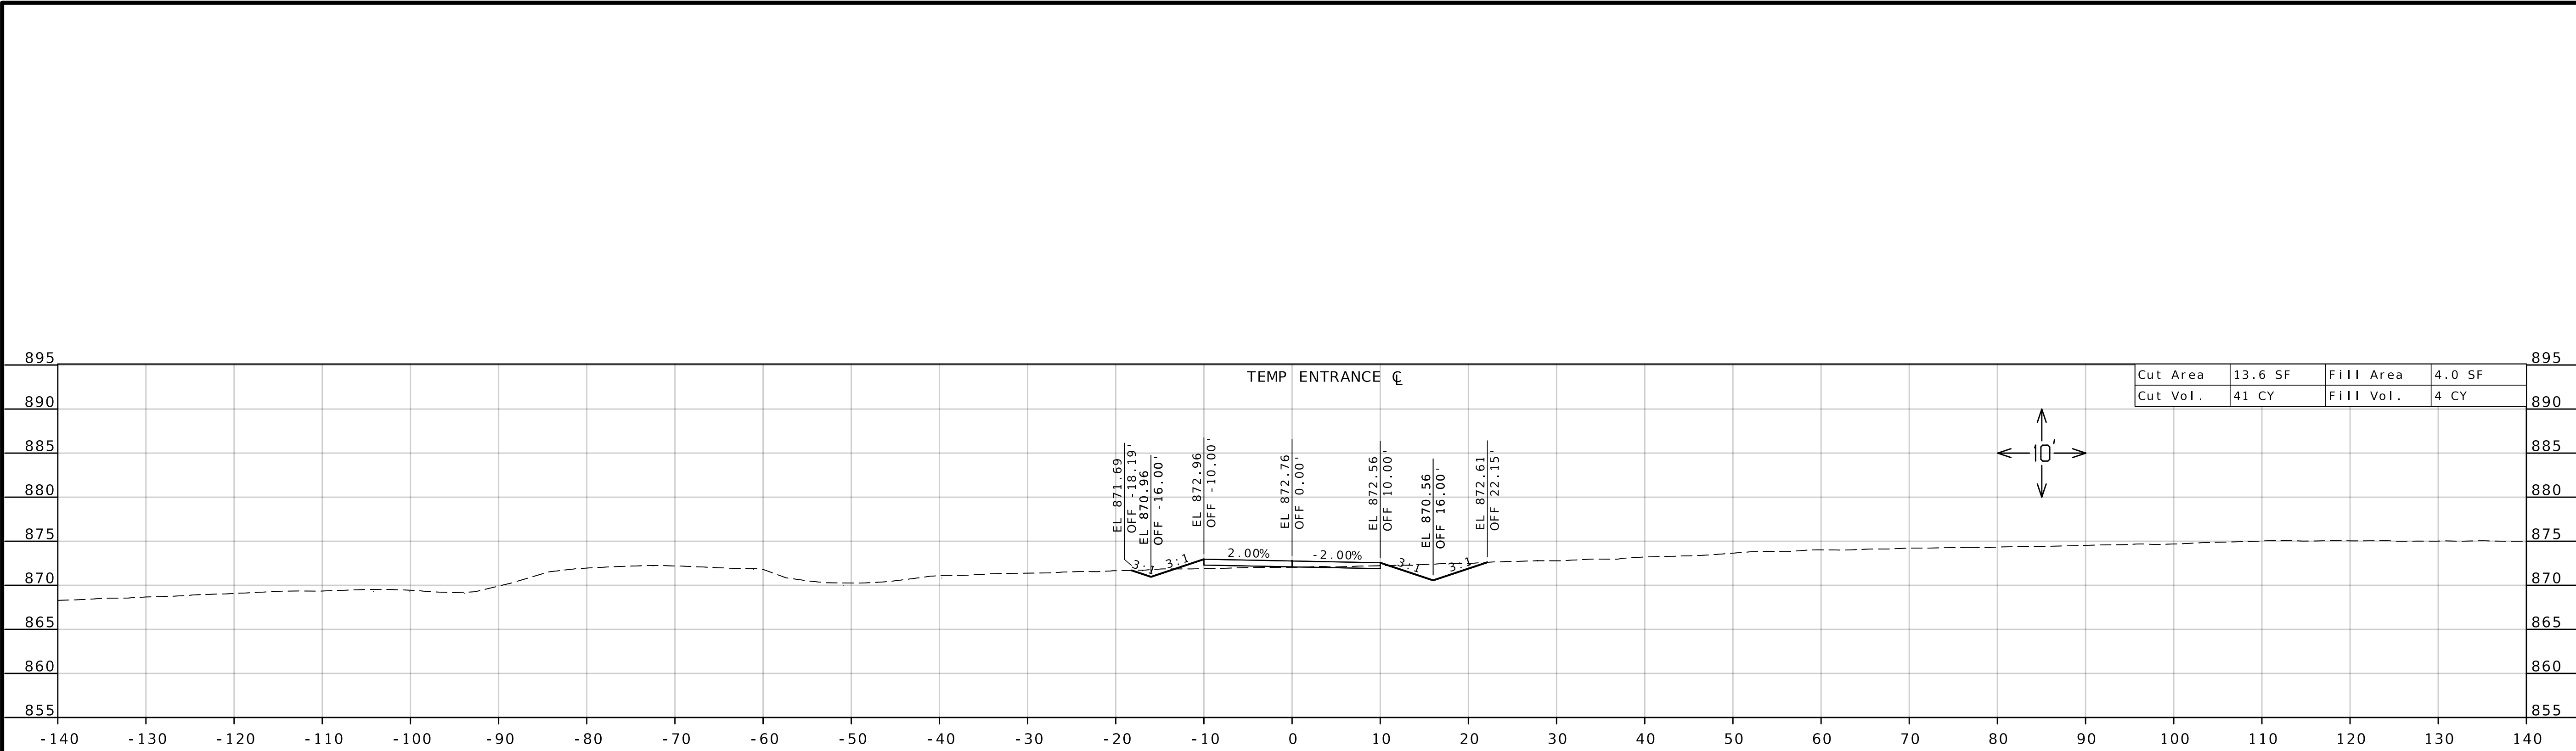


STA 5+50.00

Cut Area	13.6 SF	Fill Area	4.0 SF
Cut Vol.	41 CY	Fill Vol.	4 CY

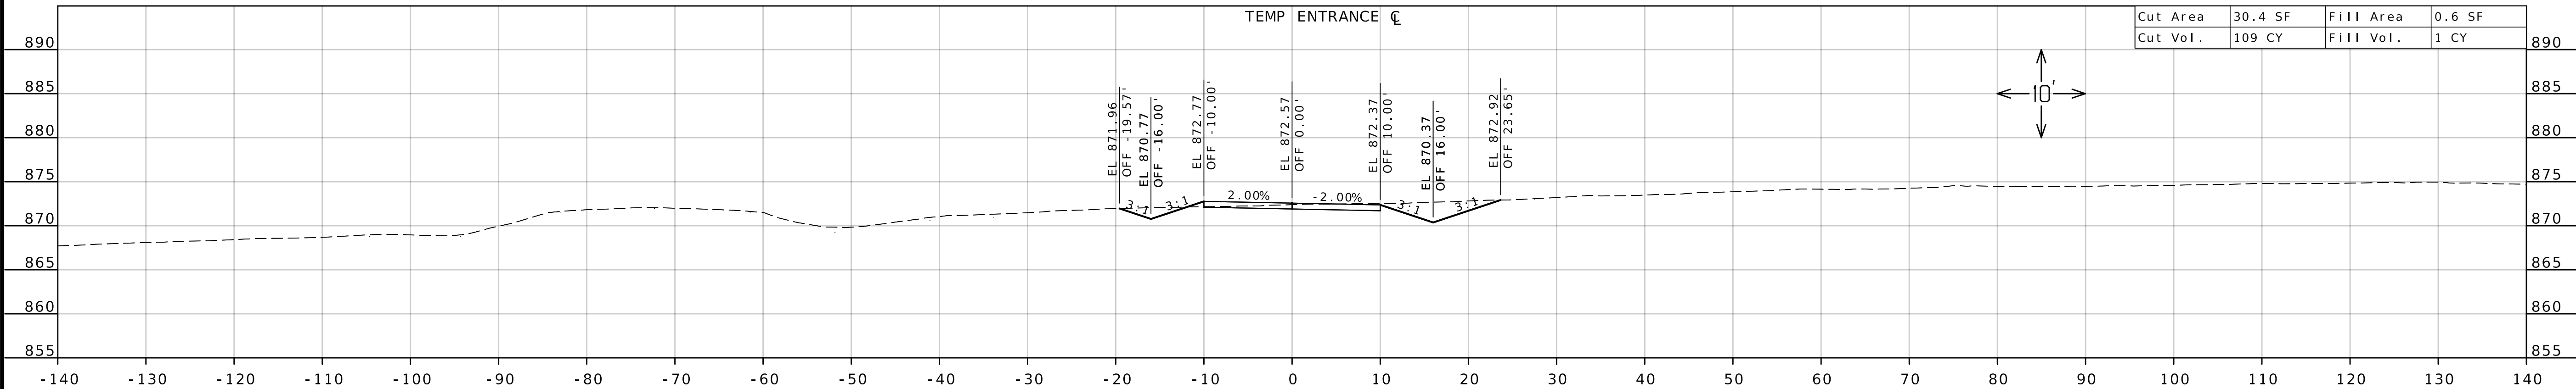

STA 5+00.00


Cut Area	30.4 SF	Fill Area	0.6 SF
Cut Vol.	109 CY	Fill Vol.	1 CY

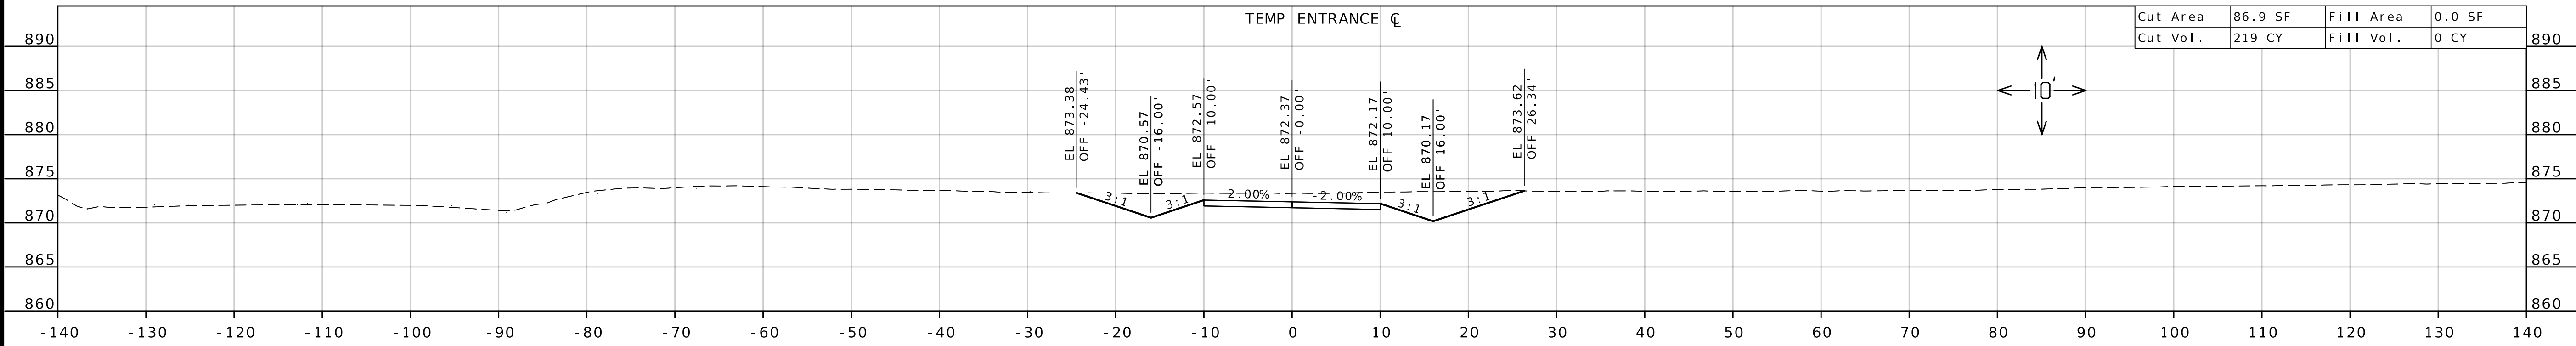

STA 4+50.00

Cut Area	86.9 SF	Fill Area	0.0 SF
Cut Vol.	219 CY	Fill Vol.	0 CY

CROSS SECTION SHEET
14 OF 15

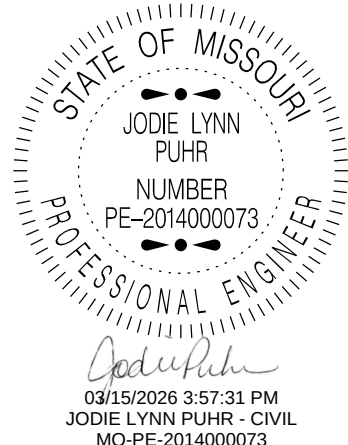

DATE PREPARED 3/12/2026	
ROUTE 13	STATE MO
DISTRICT KC	SHEET NO. 44

COUNTY
JOHNSON

JOB NO.
J3P3109

CONTRACT ID.


PROJECT NO.

BRIDGE NO.


DESCRIPTION	DATE

MISSOURI HIGHWAYS AND TRANSPORTATION COMMISSION


105 WEST CAPITOL
JEFFERSON CITY, MO 65102
1-888-ASK-MODOT (1-888-275-6636)

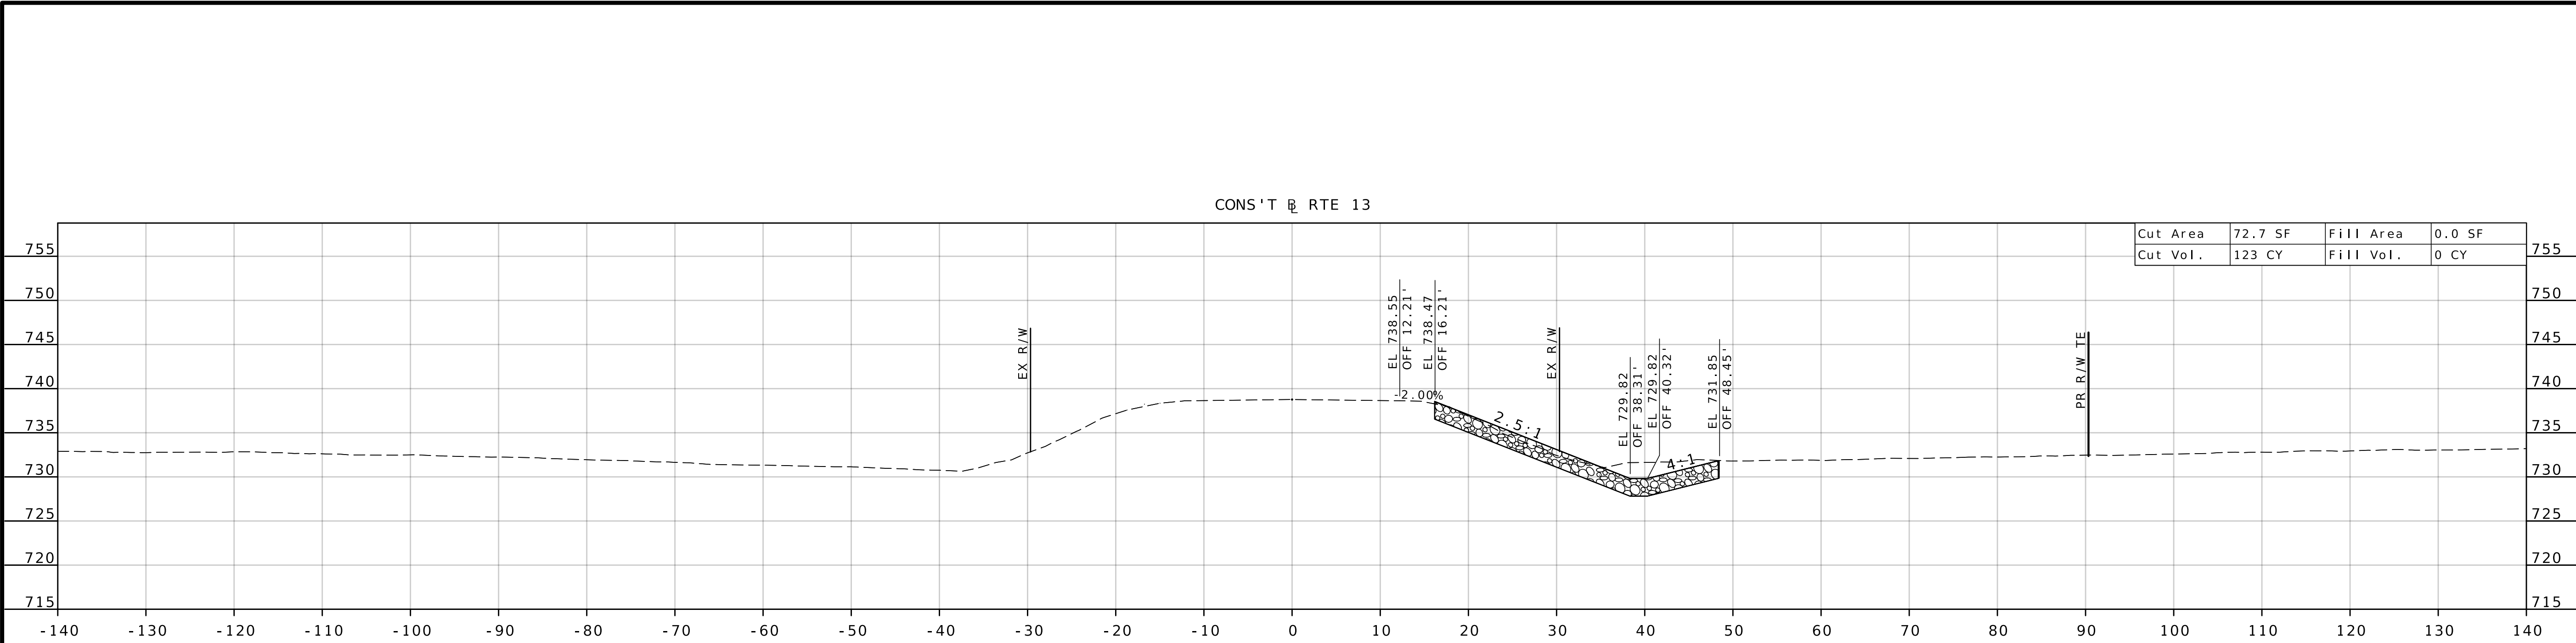

STA 356+50.00 R2

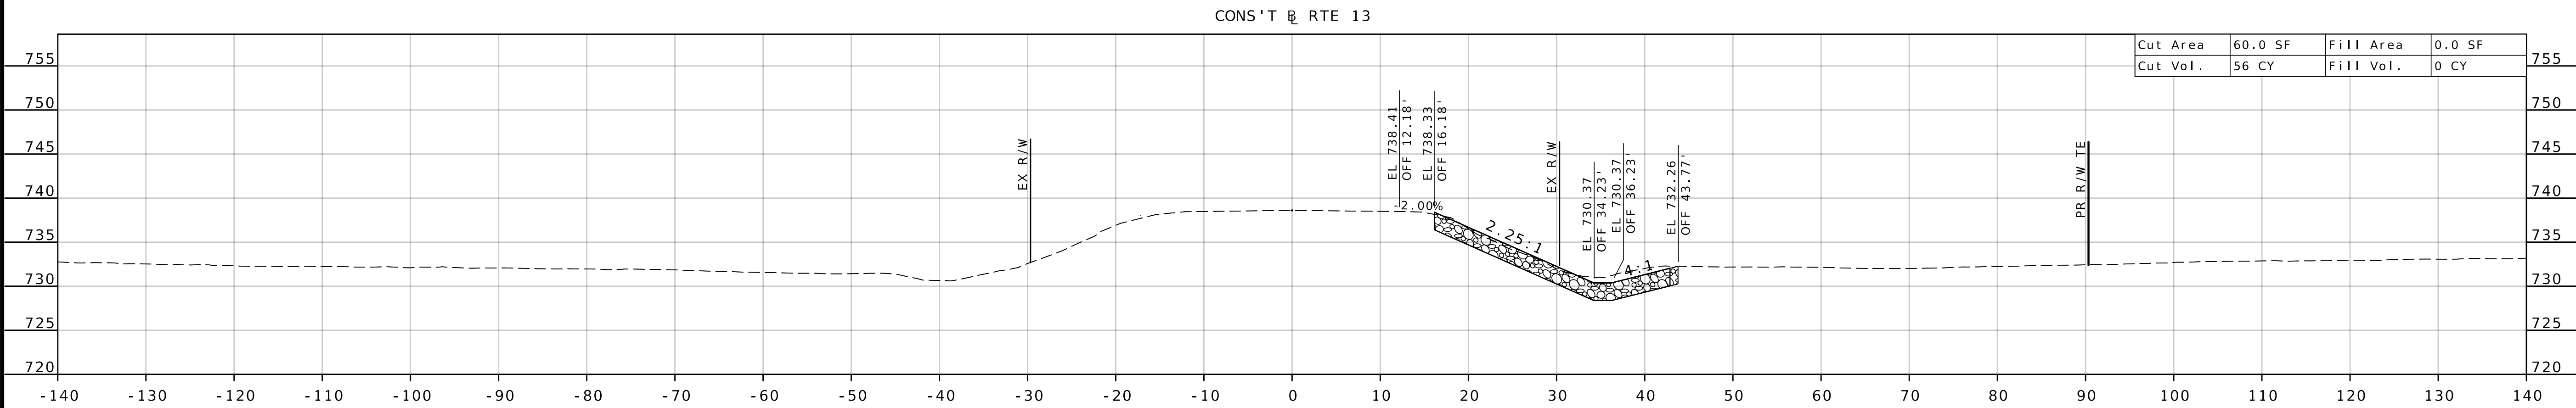


STA 356+00.00 R2

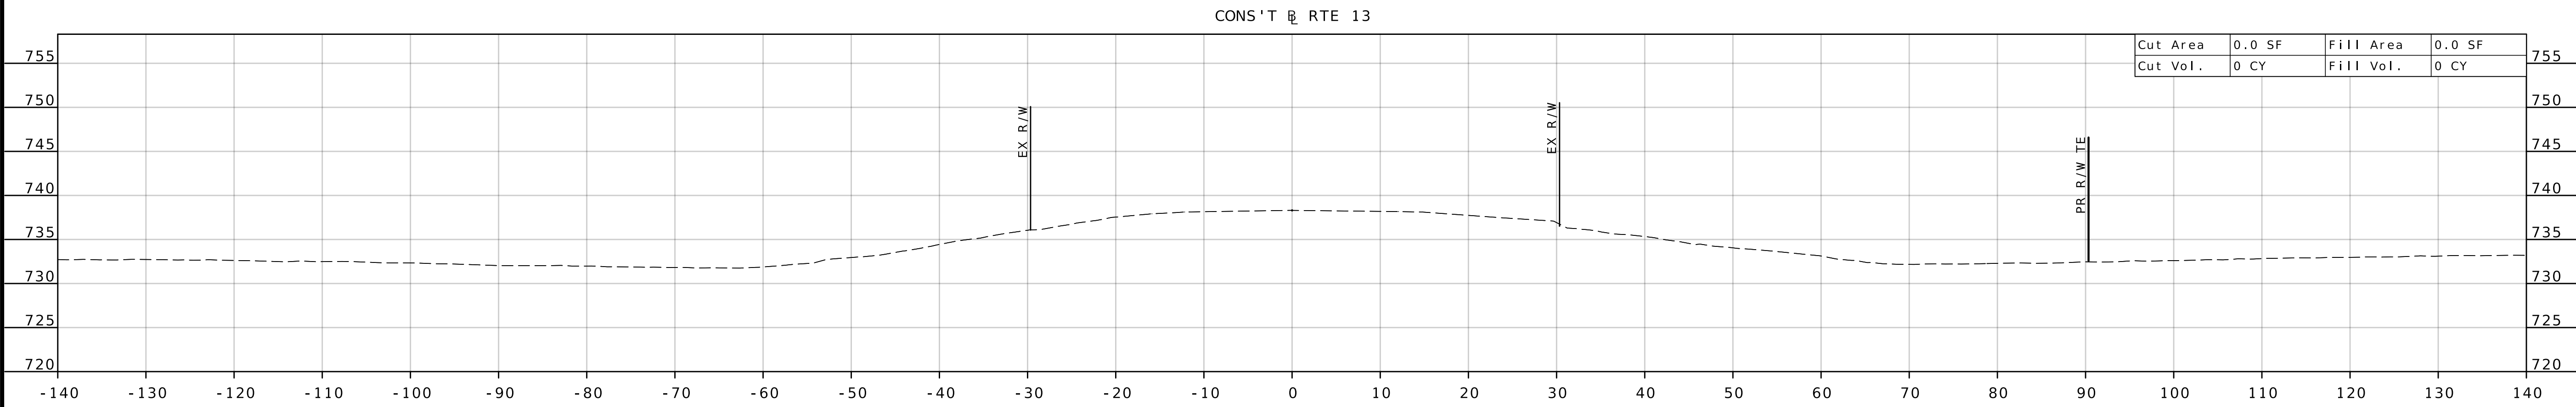

STA 355+50.00 R2

CROSSS SECTIONS
BLACKJACK CREEK EROSION
SHEET 1 OF 2

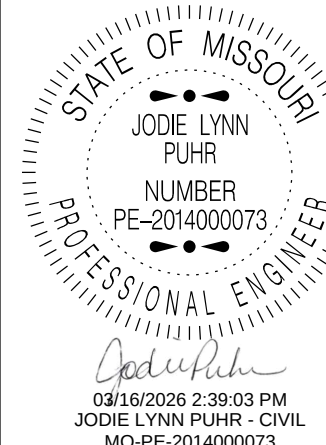

DATE PREPARED
3/13/2026

ROUTE 13 STATE MO
DISTRICT KC SHEET NO. 1

COUNTY LAFAYETTE / JOHNSON

JOB NO. J4P2333
CONTRACT ID.

PROJECT NO.


BRIDGE NO.

DESCRIPTION	DATE

MISSOURI HIGHWAYS AND TRANSPORTATION COMMISSION


105 WEST CAPITOL
JEFFERSON CITY, MO 65102
1-888-ASK-MODOT (1-888-275-6636)

CONS'T @ RTE 13

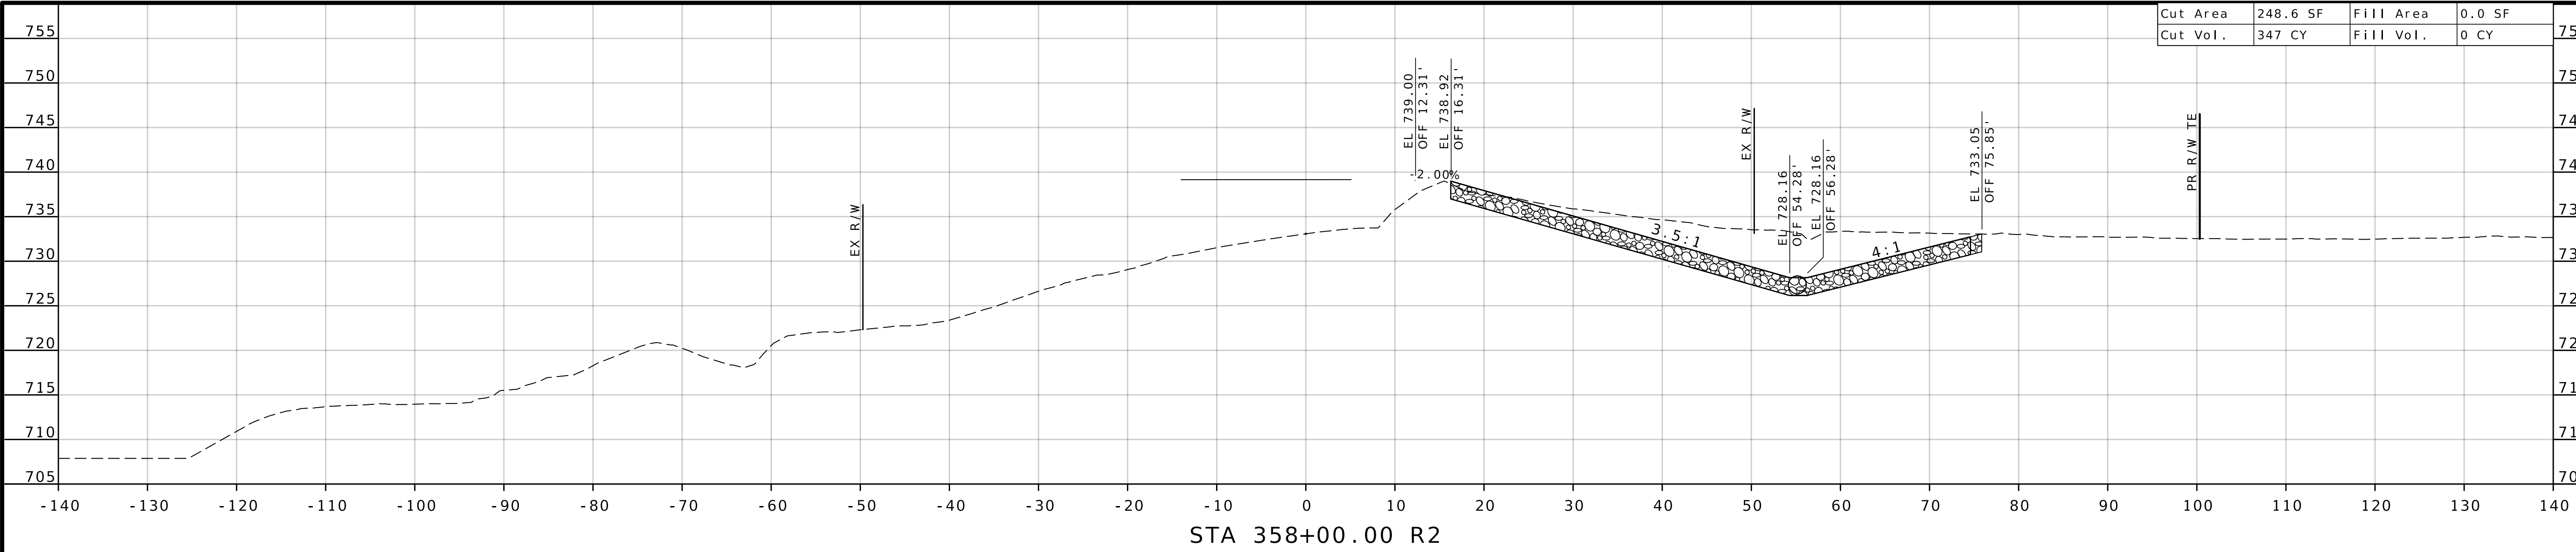


STA 358+00.00 R2

CONS'T @ RTE 13

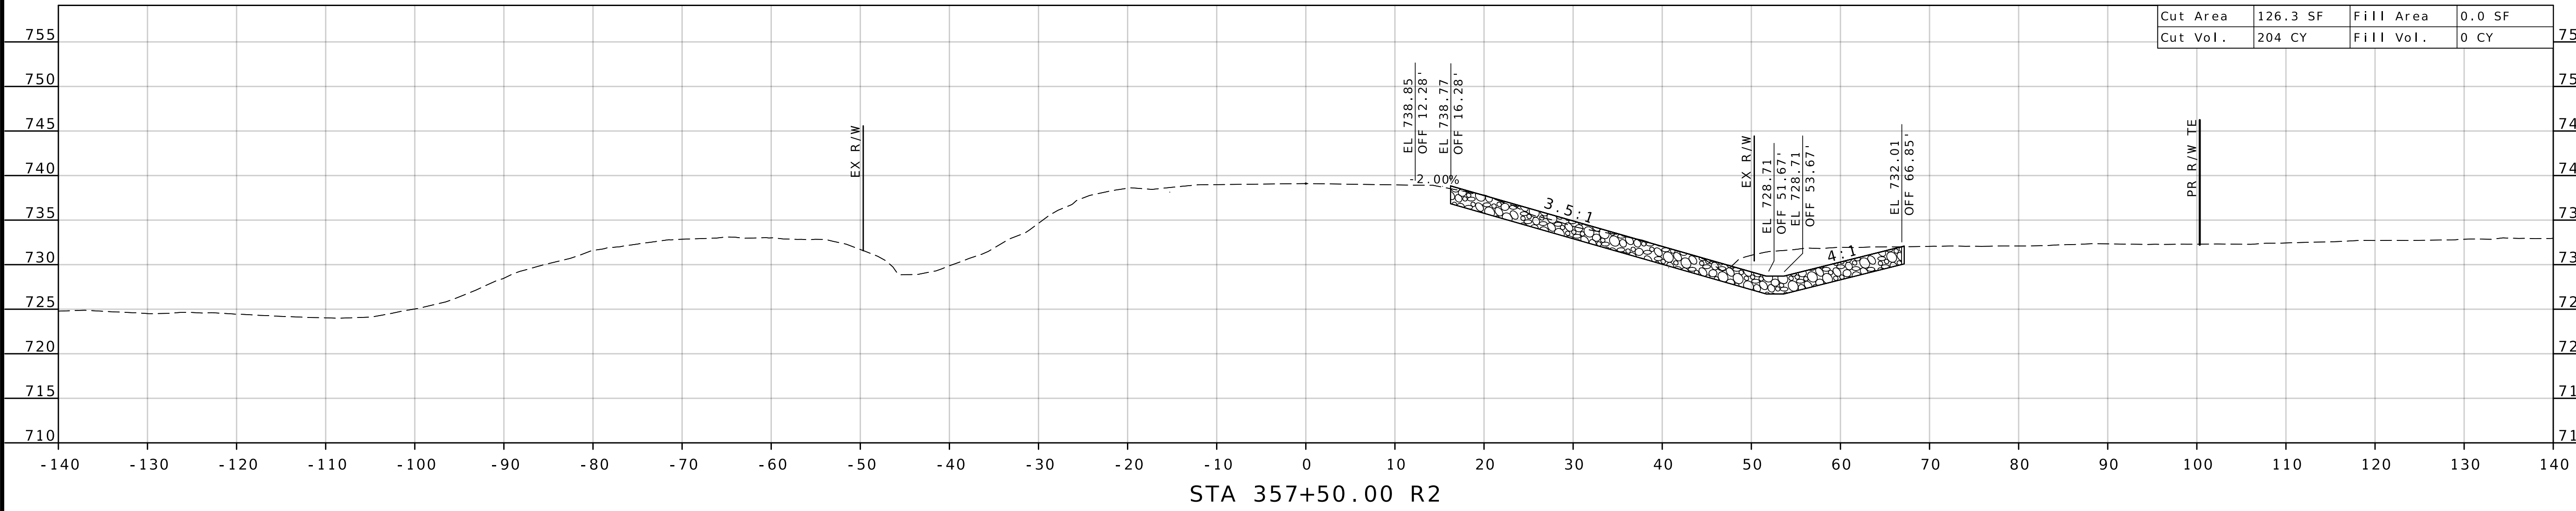


STA 357+50.00 R2

CONS'T @ RTE 13

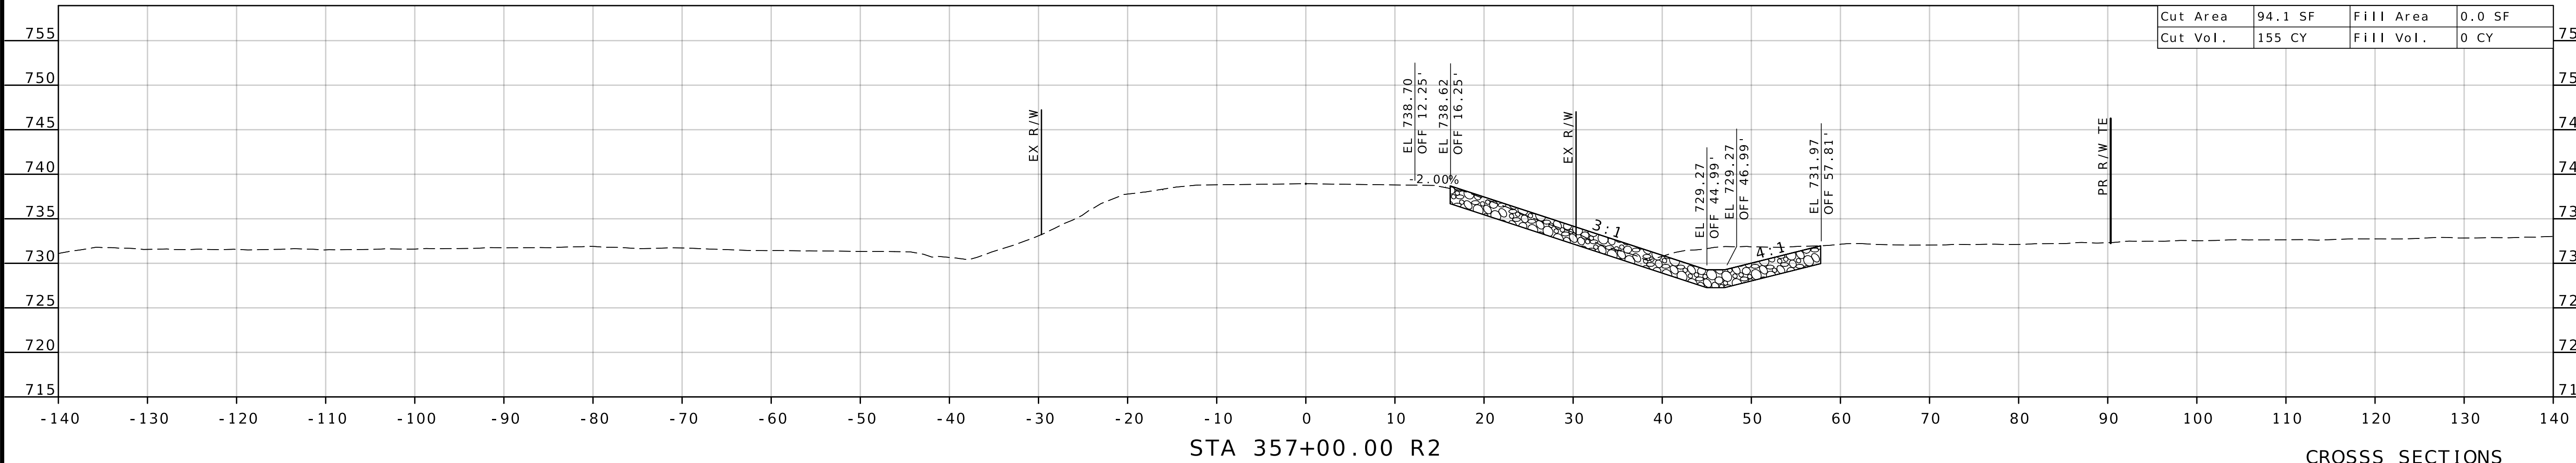

STA 357+00.00 R2

CROSSS SECTIONS
BLACKJACK CREEK EROSION
SHEET 2 OF 2

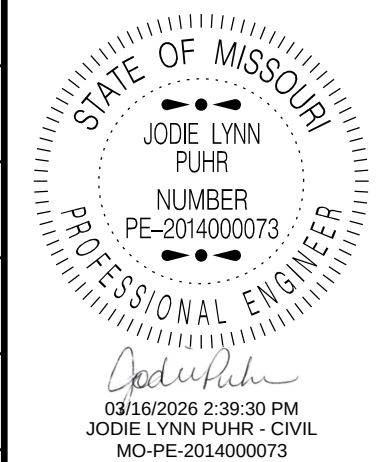



DATE PREPARED
3/13/2026
ROUTE 13 STATE MO
DISTRICT KC SHEET NO. 2
COUNTY LAFAYETTE/ JOHNSON
JOB NO. J4P2333
CONTRACT ID.

PROJECT NO.
BRIDGE NO.

DESCRIPTION	DATE

MISSOURI HIGHWAYS AND TRANSPORTATION COMMISSION
105 WEST CAPITOL
JEFFERSON CITY, MO 65102
1-888-ASK-MODOT (1-888-275-6636)

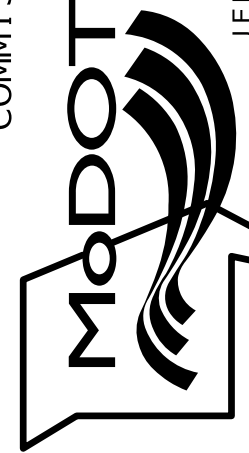

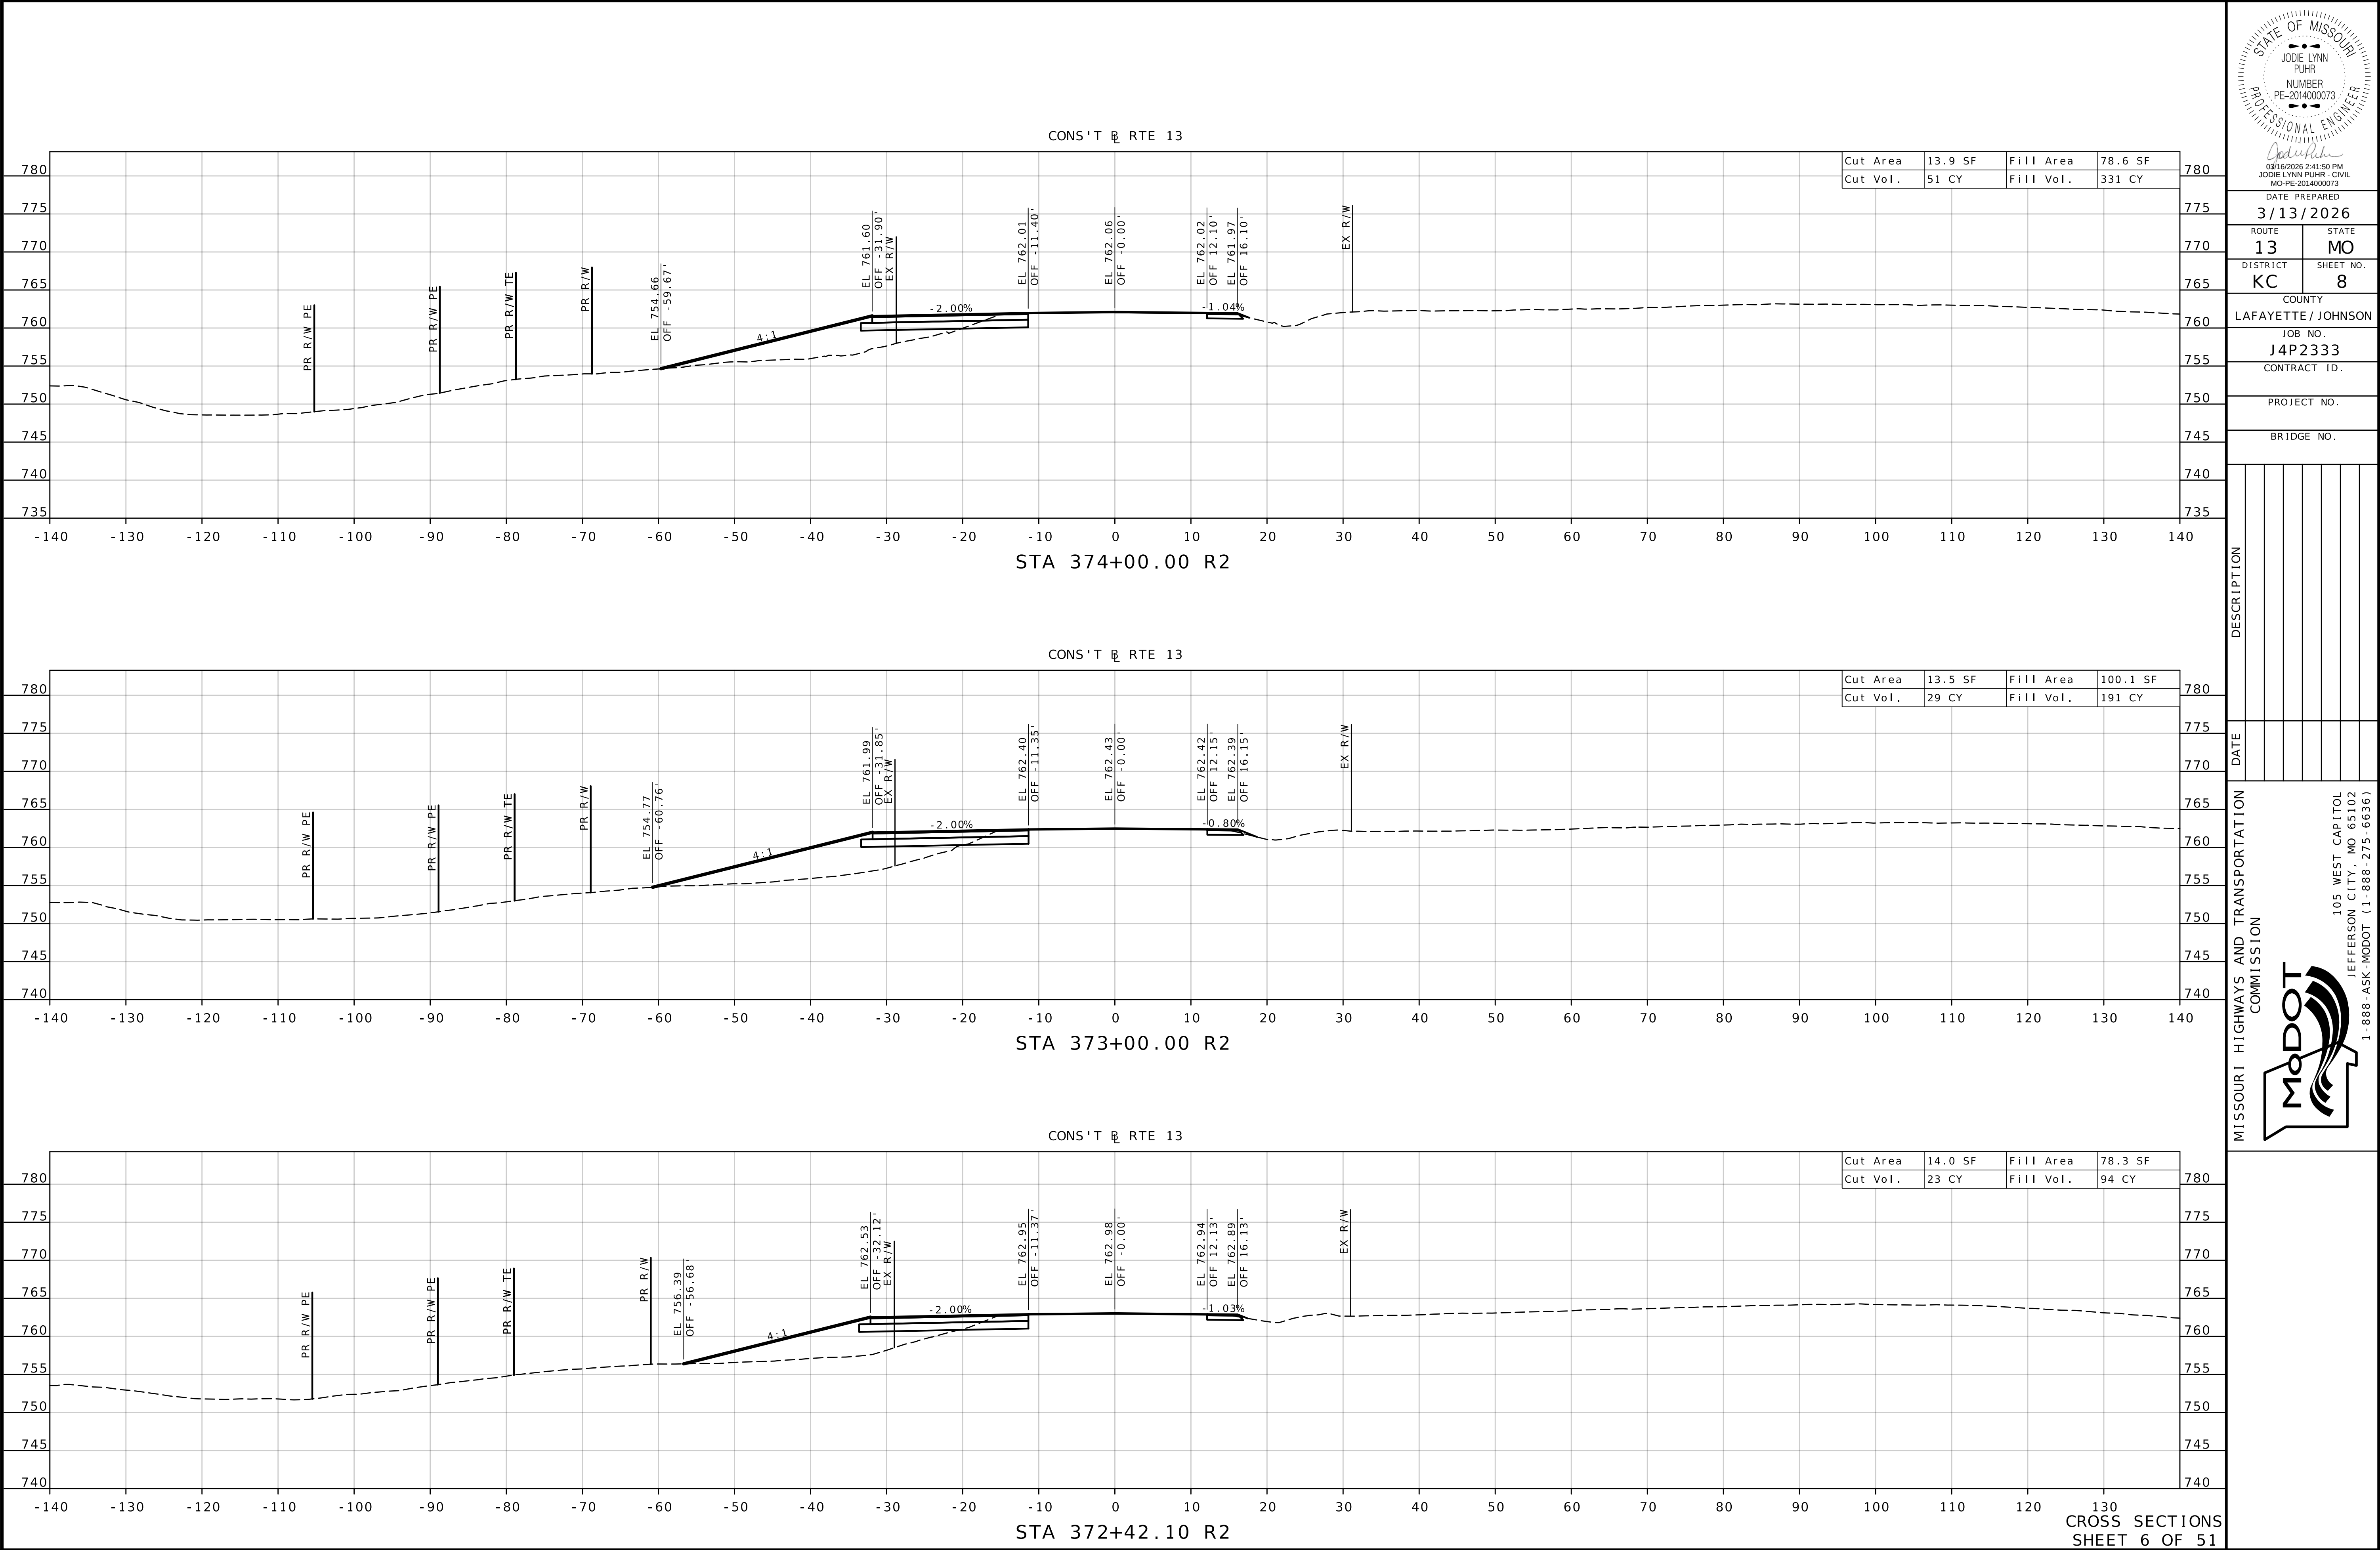

STATE OF MISSOURI

JODIE LYNN PUHR

NUMBER

PE-2014000073

PROFESSIONAL ENGINEER

09/16/2026 2:41:50 PM

JODIE LYNN PUHR - CIVIL

MO-PE-2014000073

DATE PREPARED

3/13/2026

ROUTE

13

STATE

MO

DISTRICT

KC

SHEET NO.

8

COUNTY

LAFAYETTE / JOHNSON

JOB NO.

J4P2333

CONTRACT ID.

PROJECT NO.

BRIDGE NO.

DESCRIPTION

DATE


MISSOURI HIGHWAYS AND TRANSPORTATION COMMISSION


105 WEST CAPITOL

JEFFERSON CITY, MO 65102

1-888-ASK-MODOT (1-888-275-6636)

MoDOT

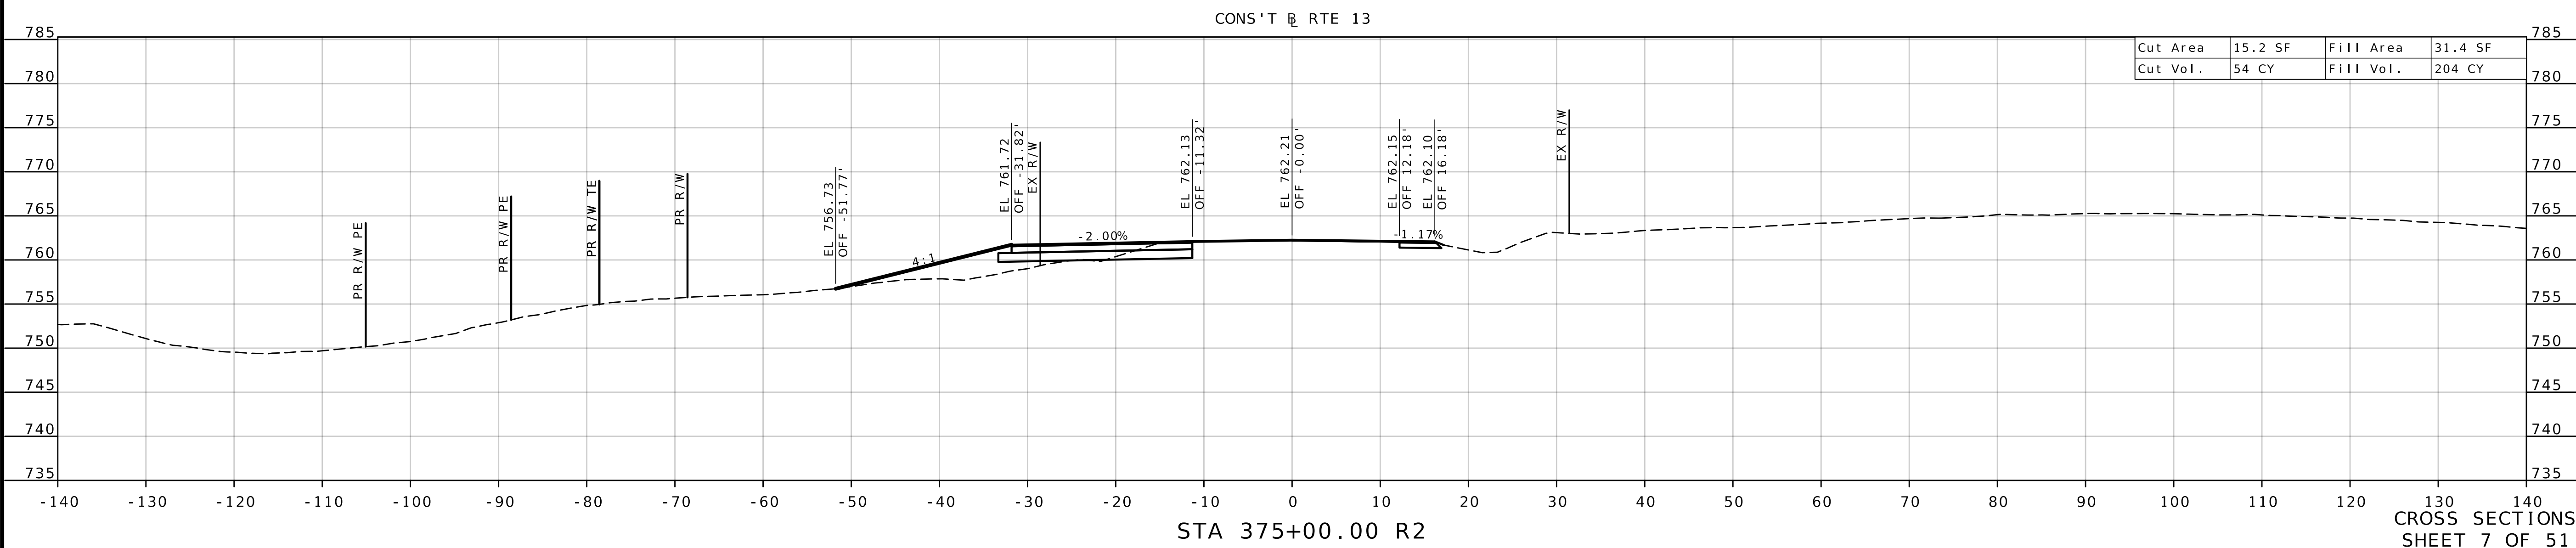

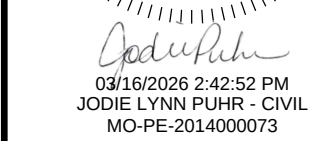

3 / 13 / 2026

DISTRICT	SHEET NO.
KC	10

LAFAYETTE / JOHNS

CONTRACT ID.

BRIDGE NO.

--	--	--	--	--	--	--	--

[illegible][illegible][illegible]

DATI

CAPITAL 651

ANSF 05 WEEK CITY

AND
ISSI

--	--




10







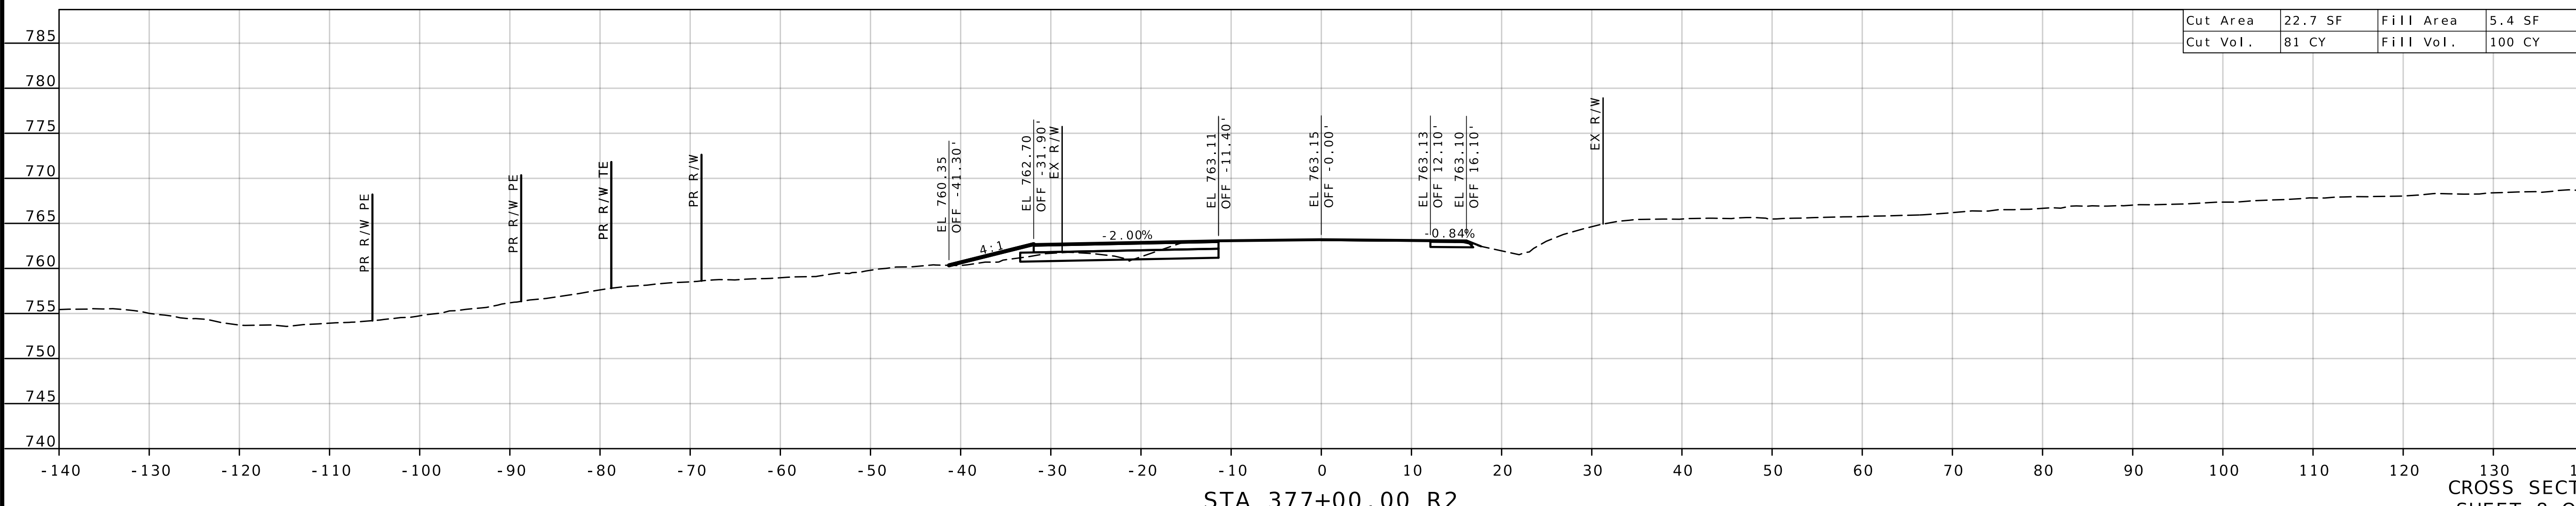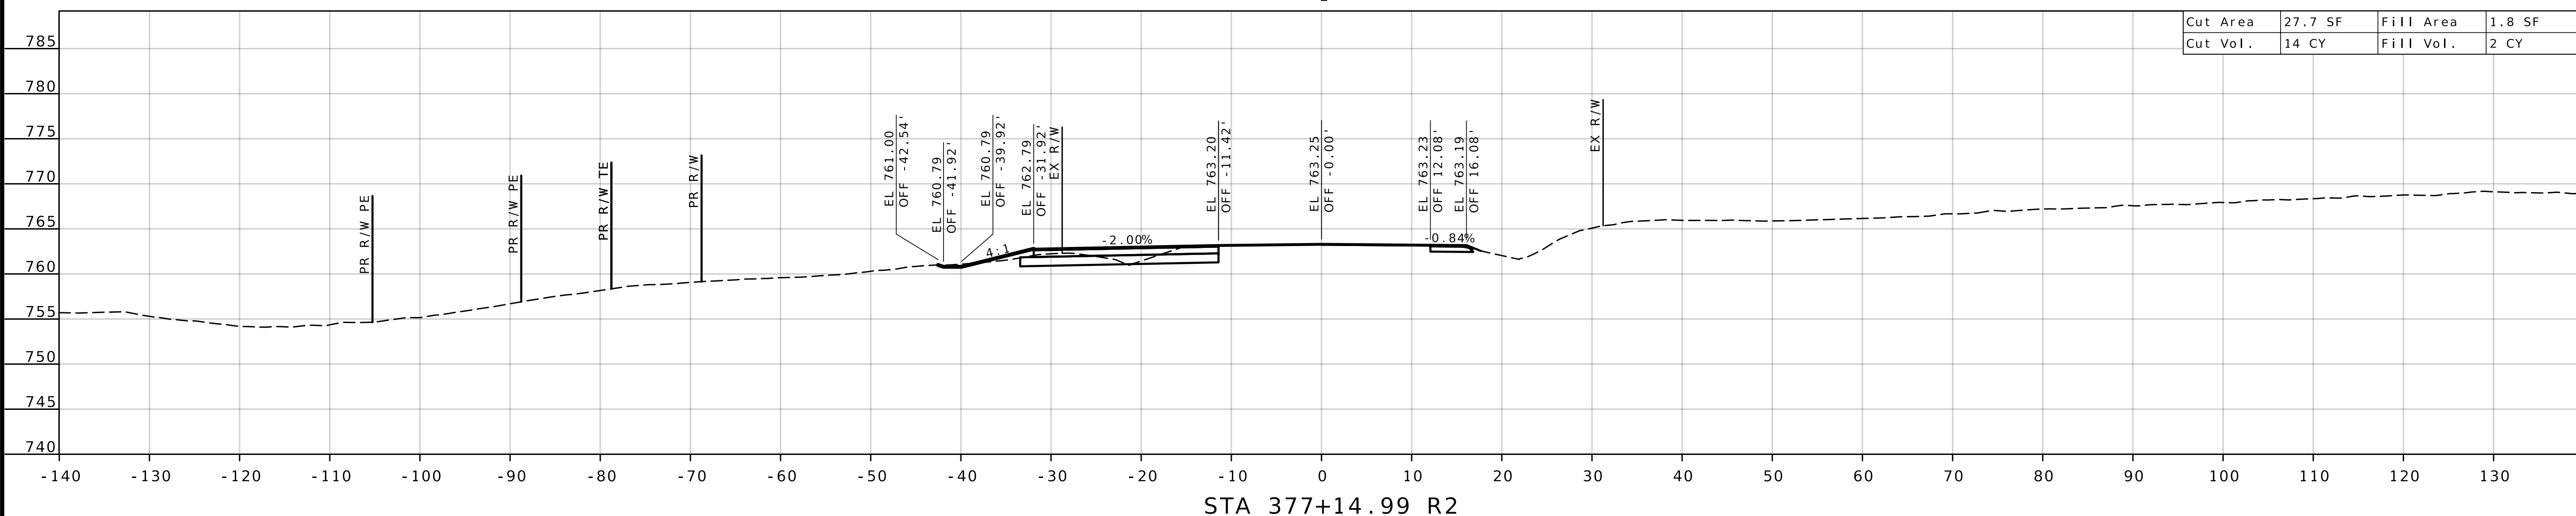

130 140
CROSS SECTIONS
SHEET 8 OF 51

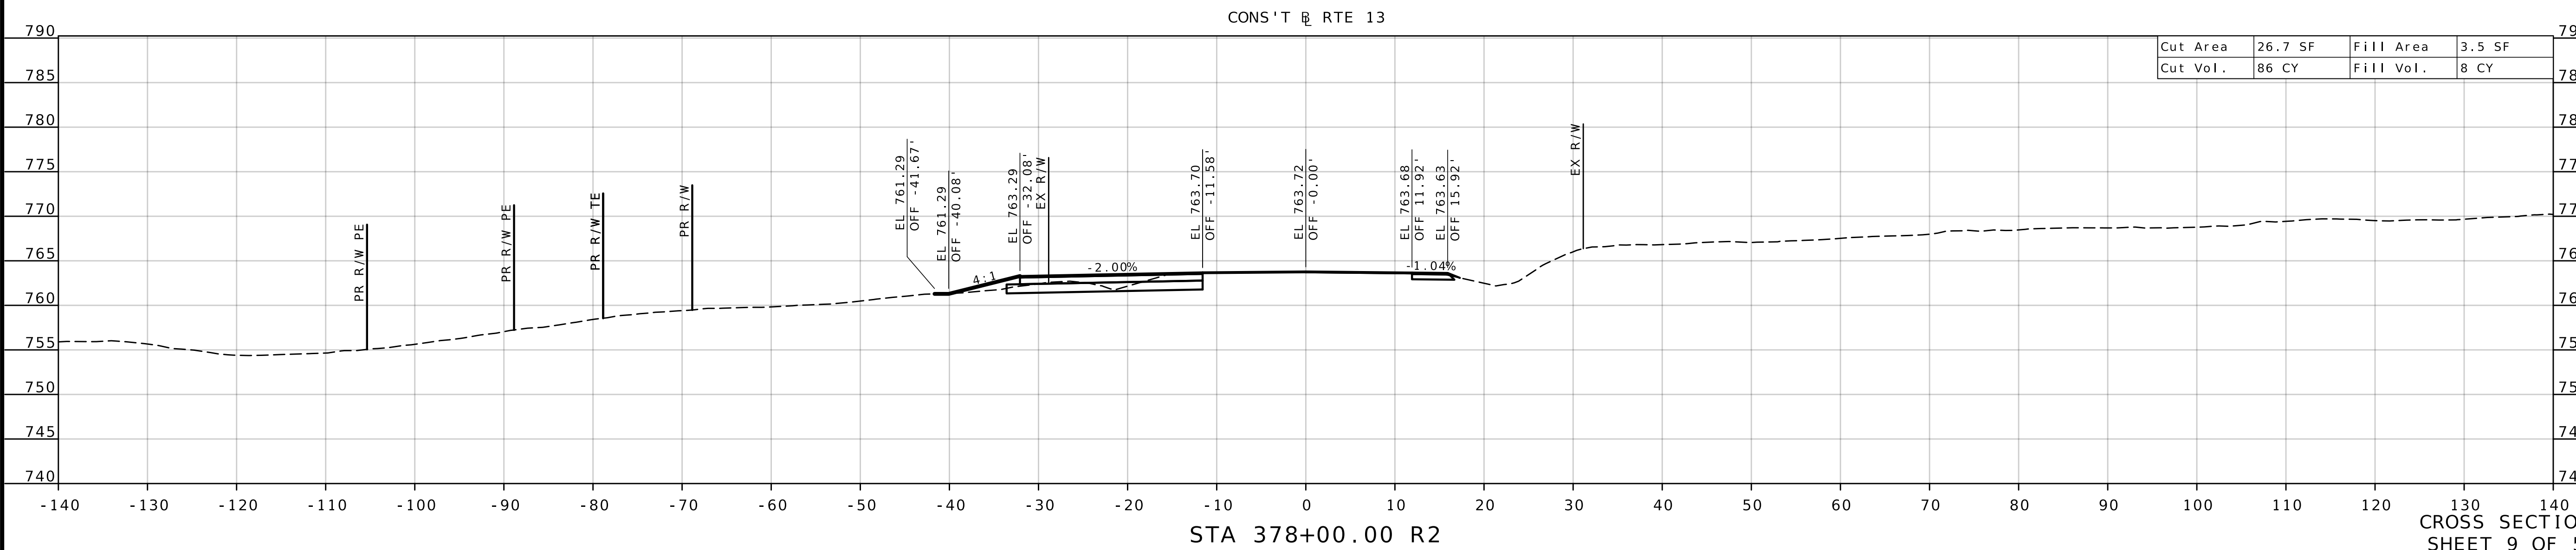

130 140
CROSS SECTIONS
SHEET 9 OF 51

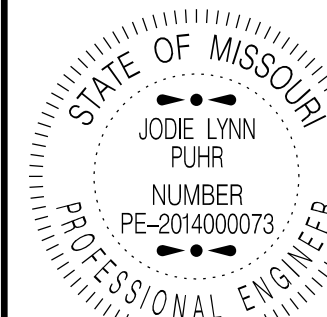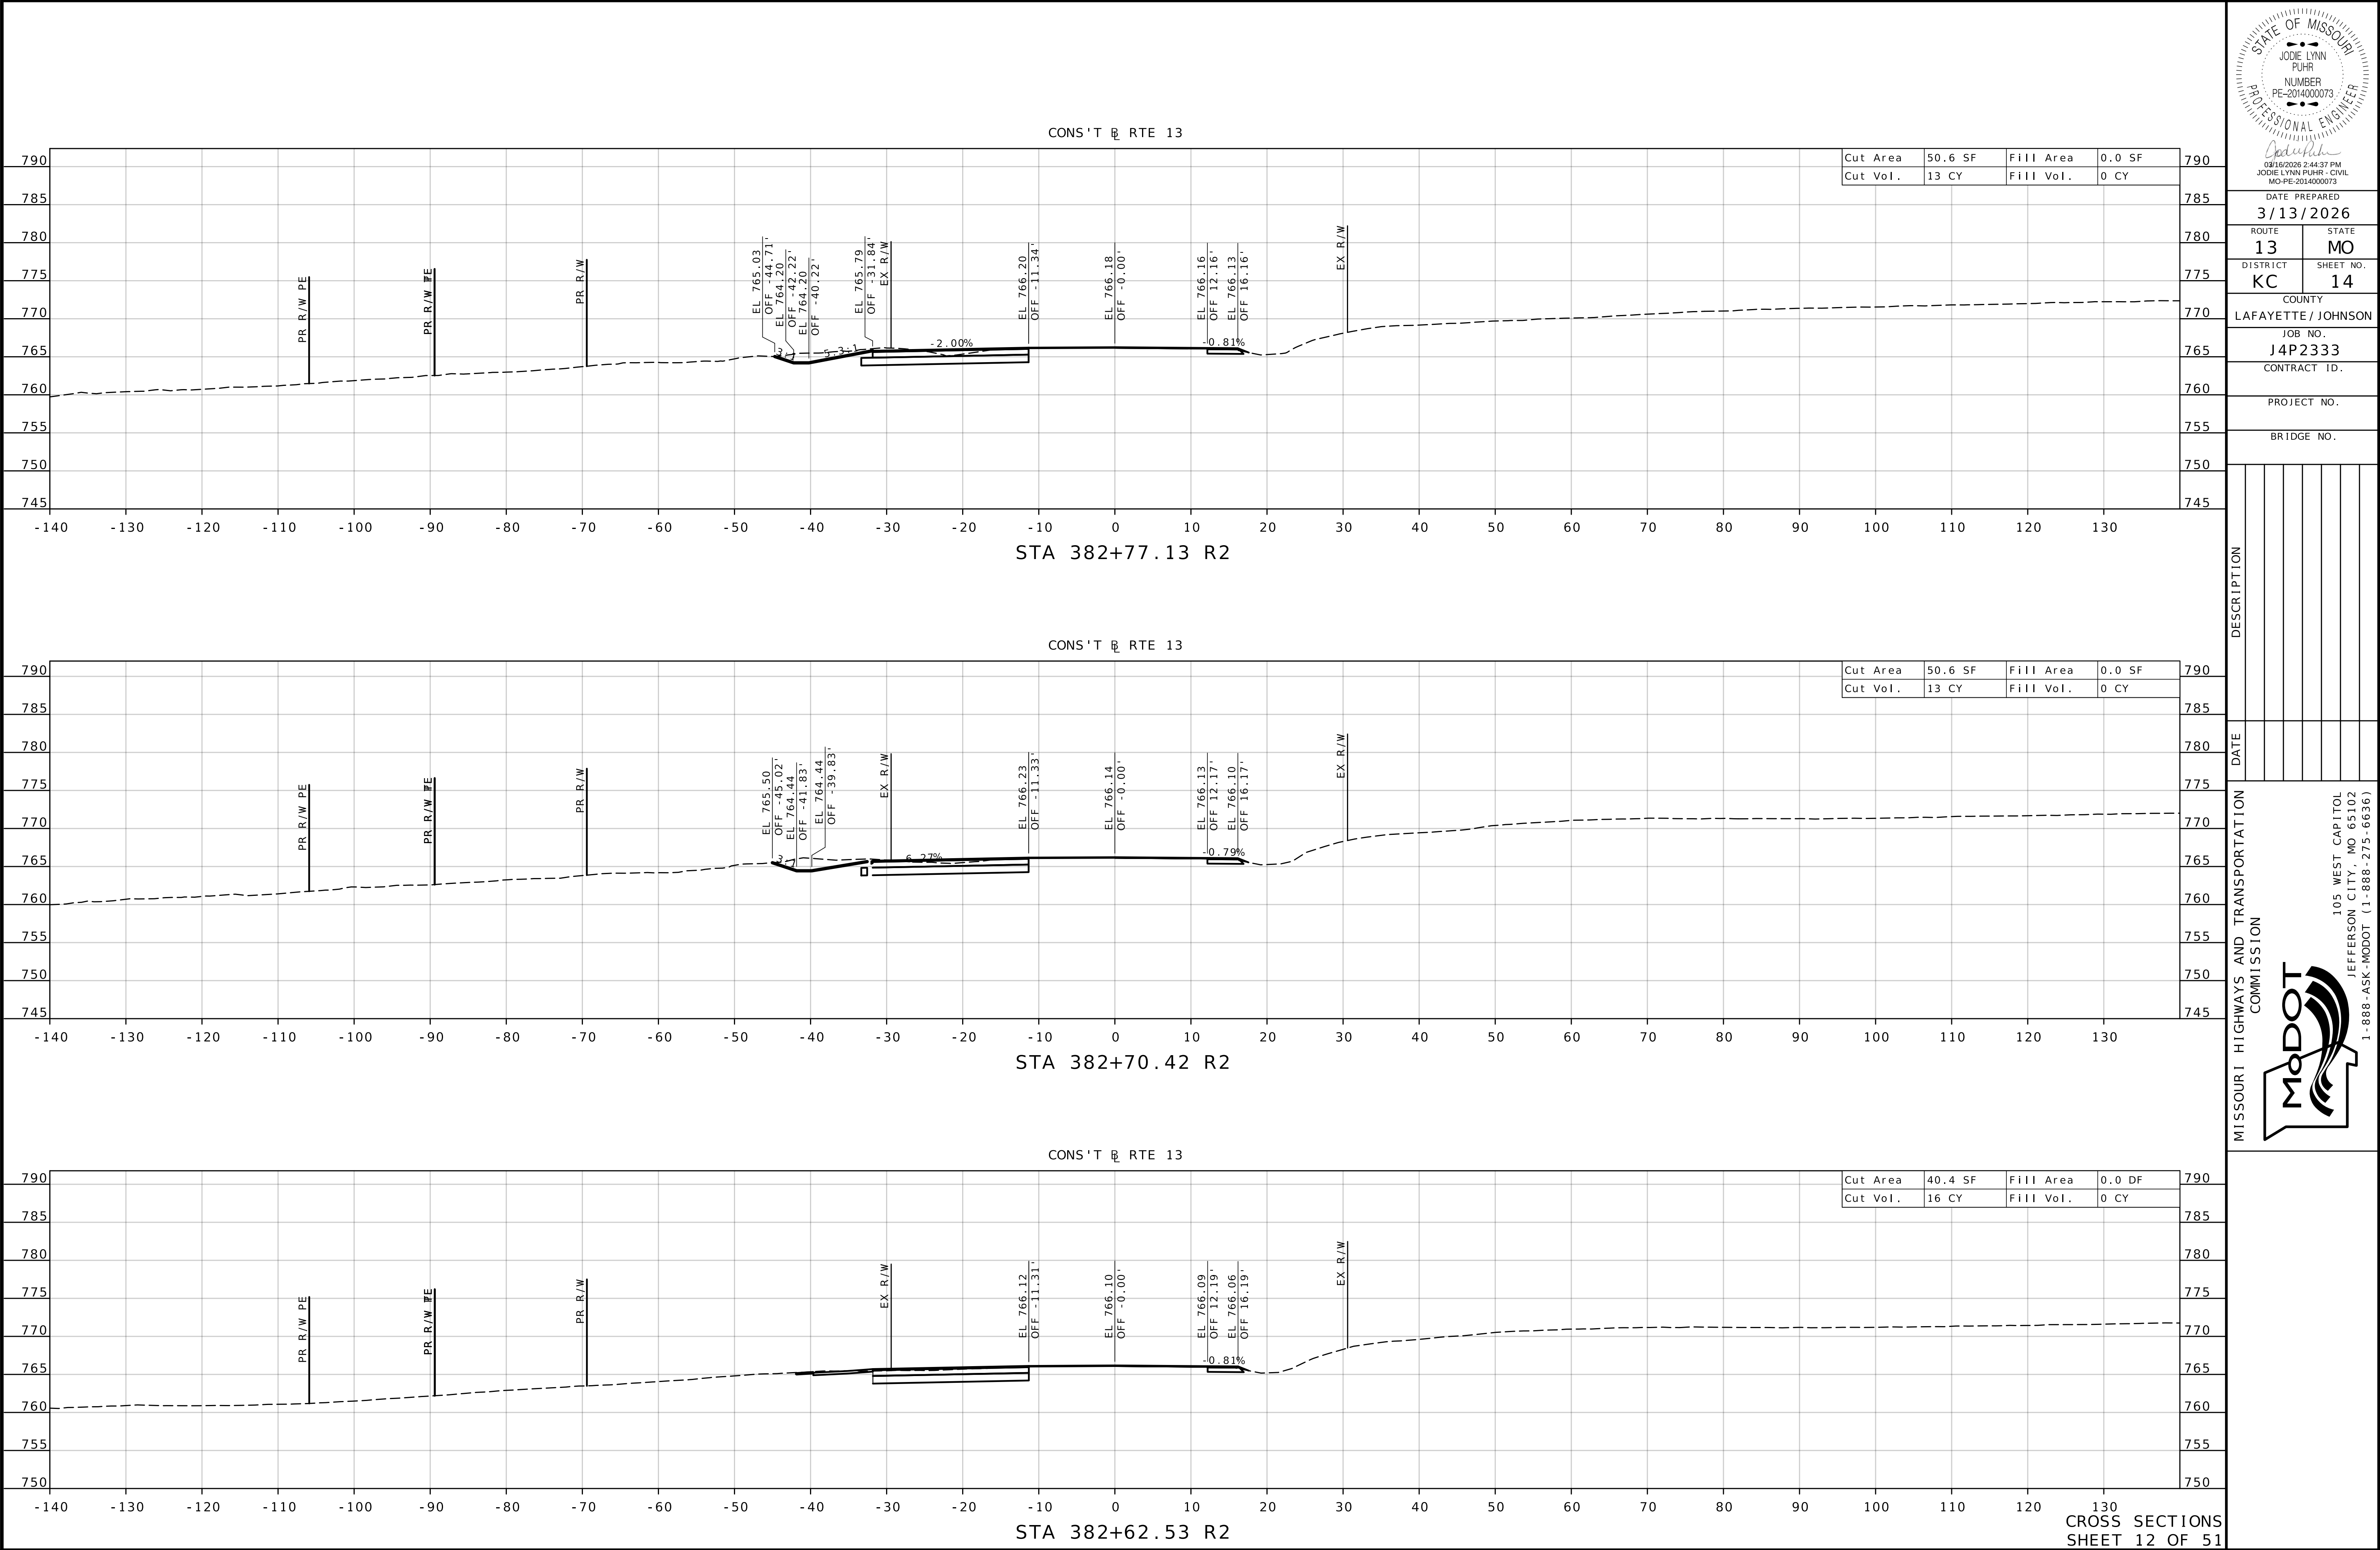

Jodie Lynn Puhr
03/18/2026 2:44:37 PM
JODIE LYNN PUHR - CIVIL
MO-PE-2014000073

DATE PREPARED
3/13/2026

ROUTE	STATE
13	MO
DISTRICT	SHEET NO.
KC	14

COUNTY
LAFAYETTE / JOHNSON

JOB NO.
J4P2333

CONTRACT ID.


PROJECT NO.

BRIDGE NO.

DESCRIPTION


DATE


MISSOURI HIGHWAYS AND TRANSPORTATION COMMISSION

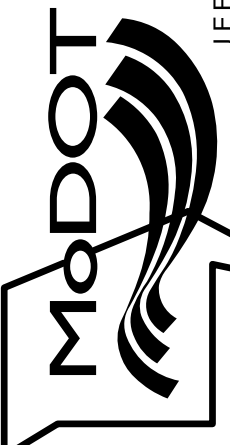

105 WEST CAPITOL
JEFFERSON CITY, MO 65102
1-888-ASK-MODOT (1-888-275-6636)

--	--

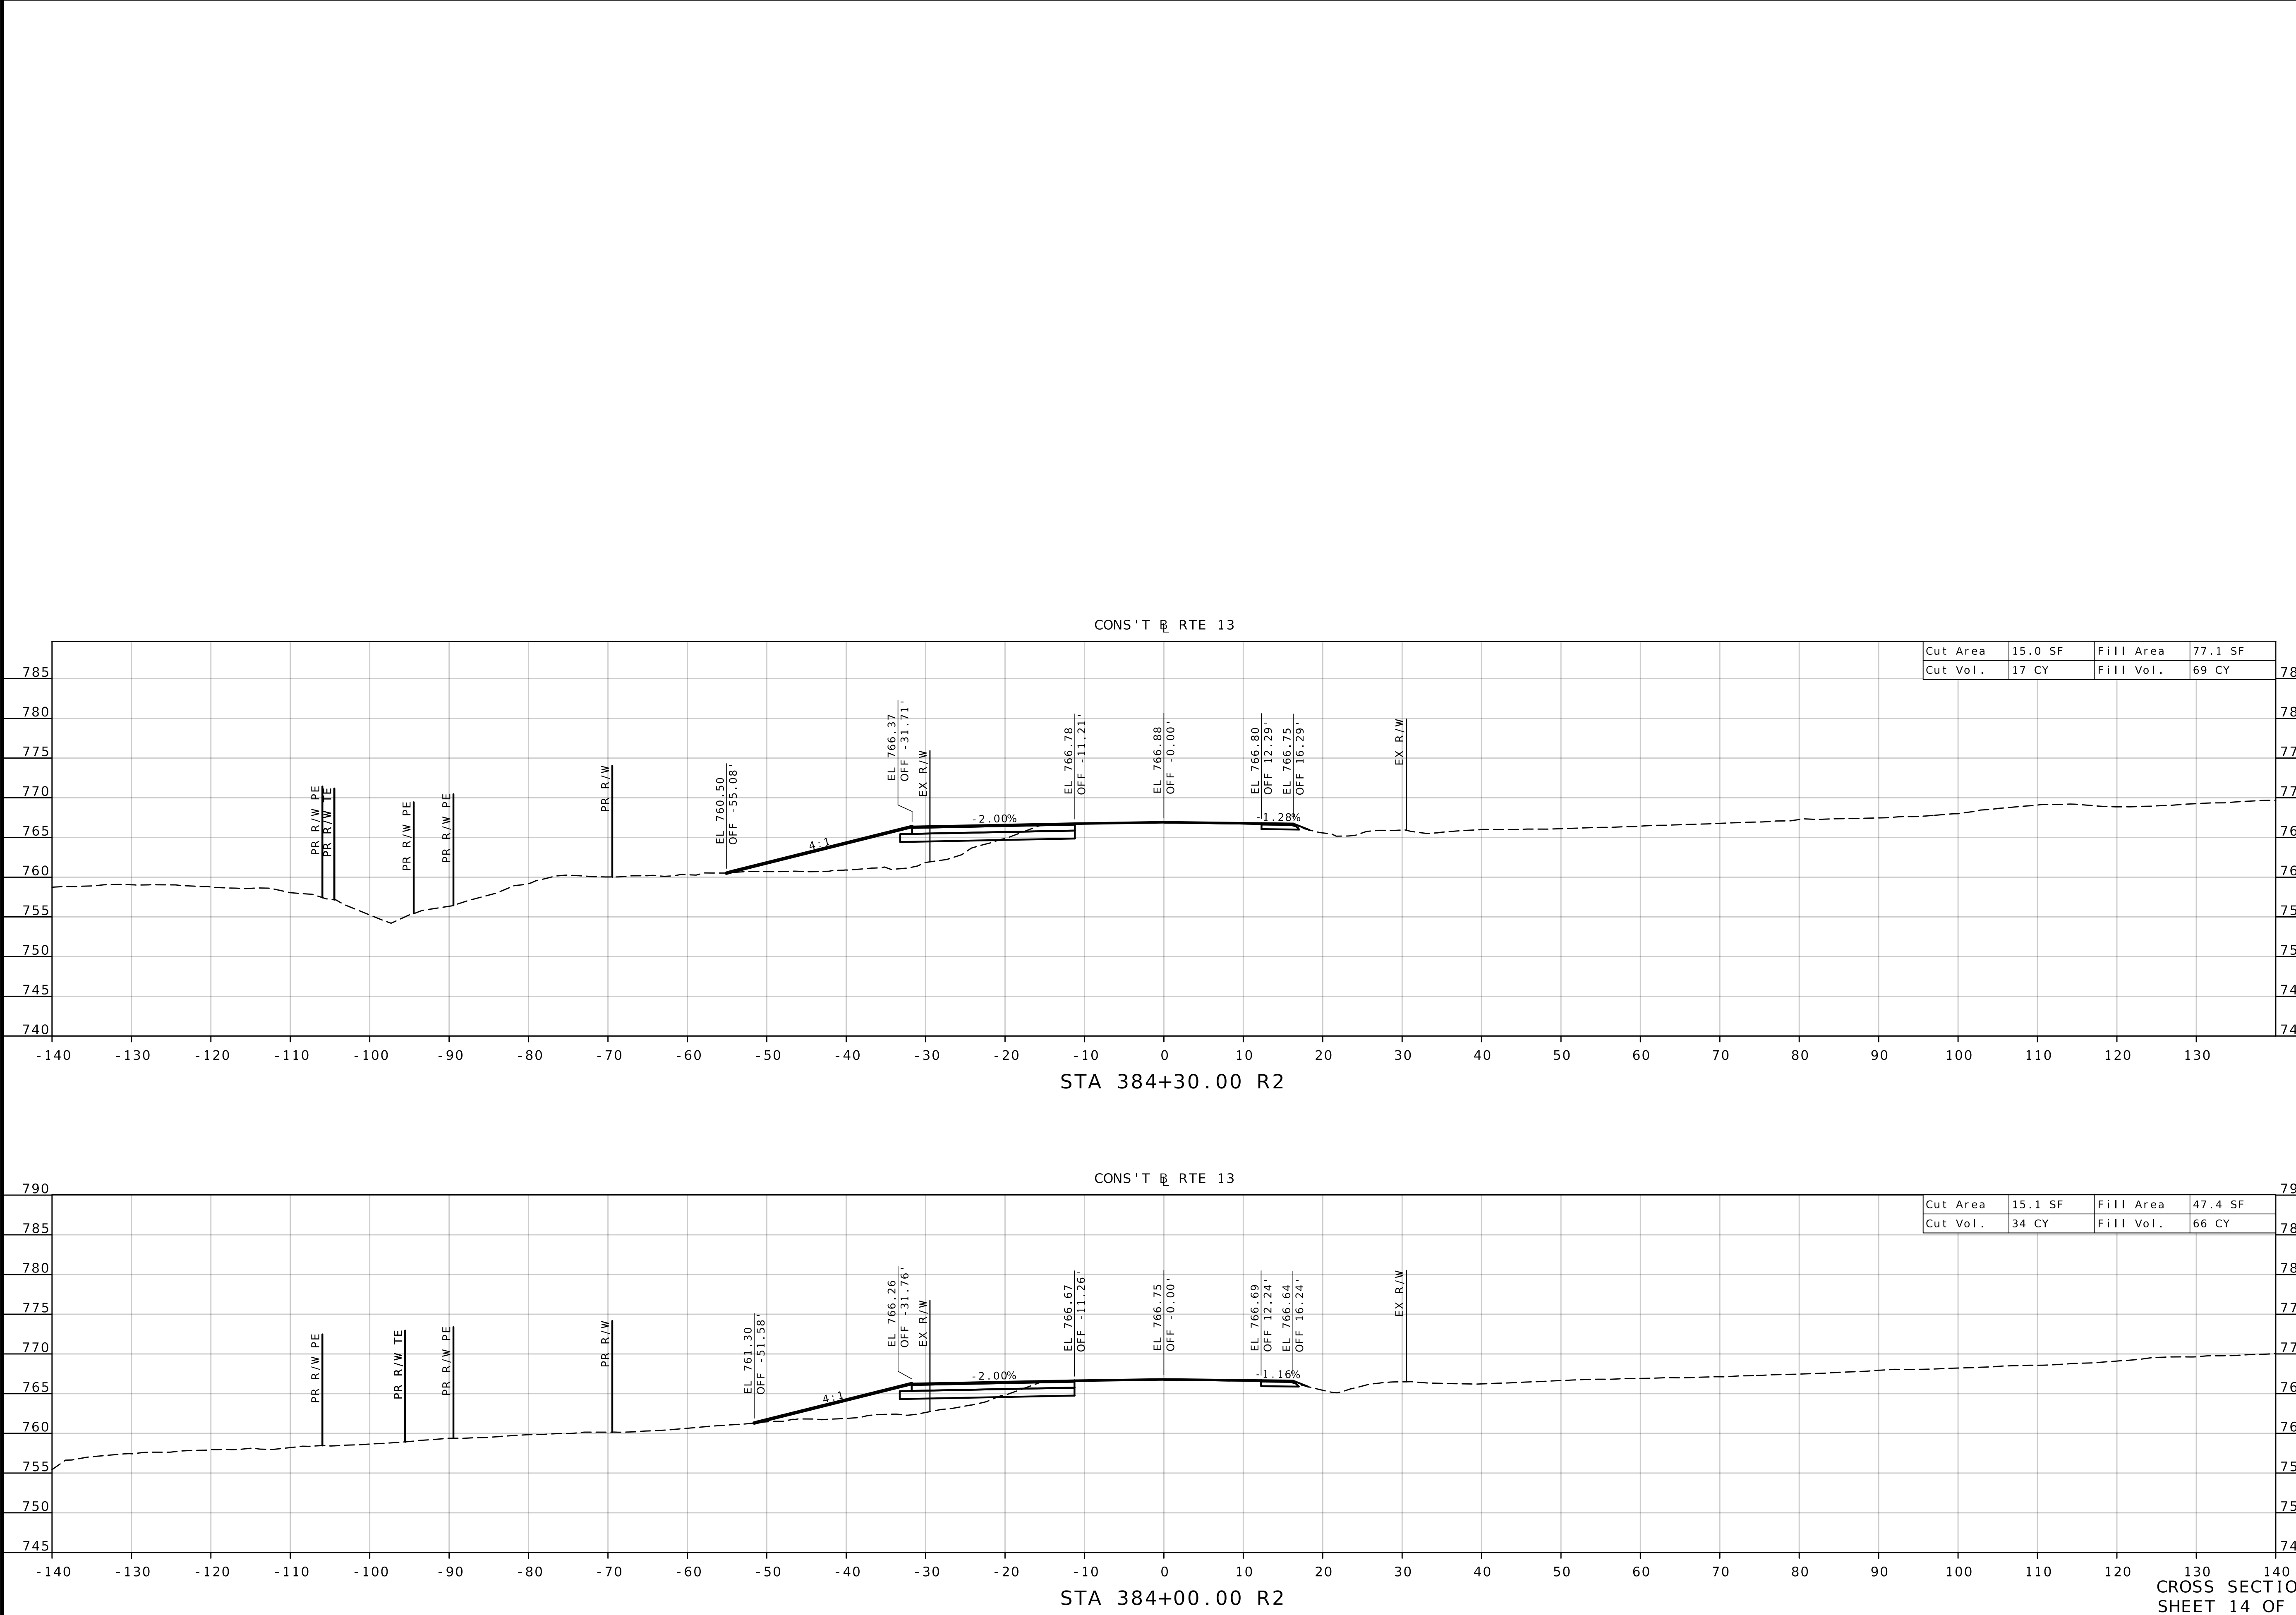

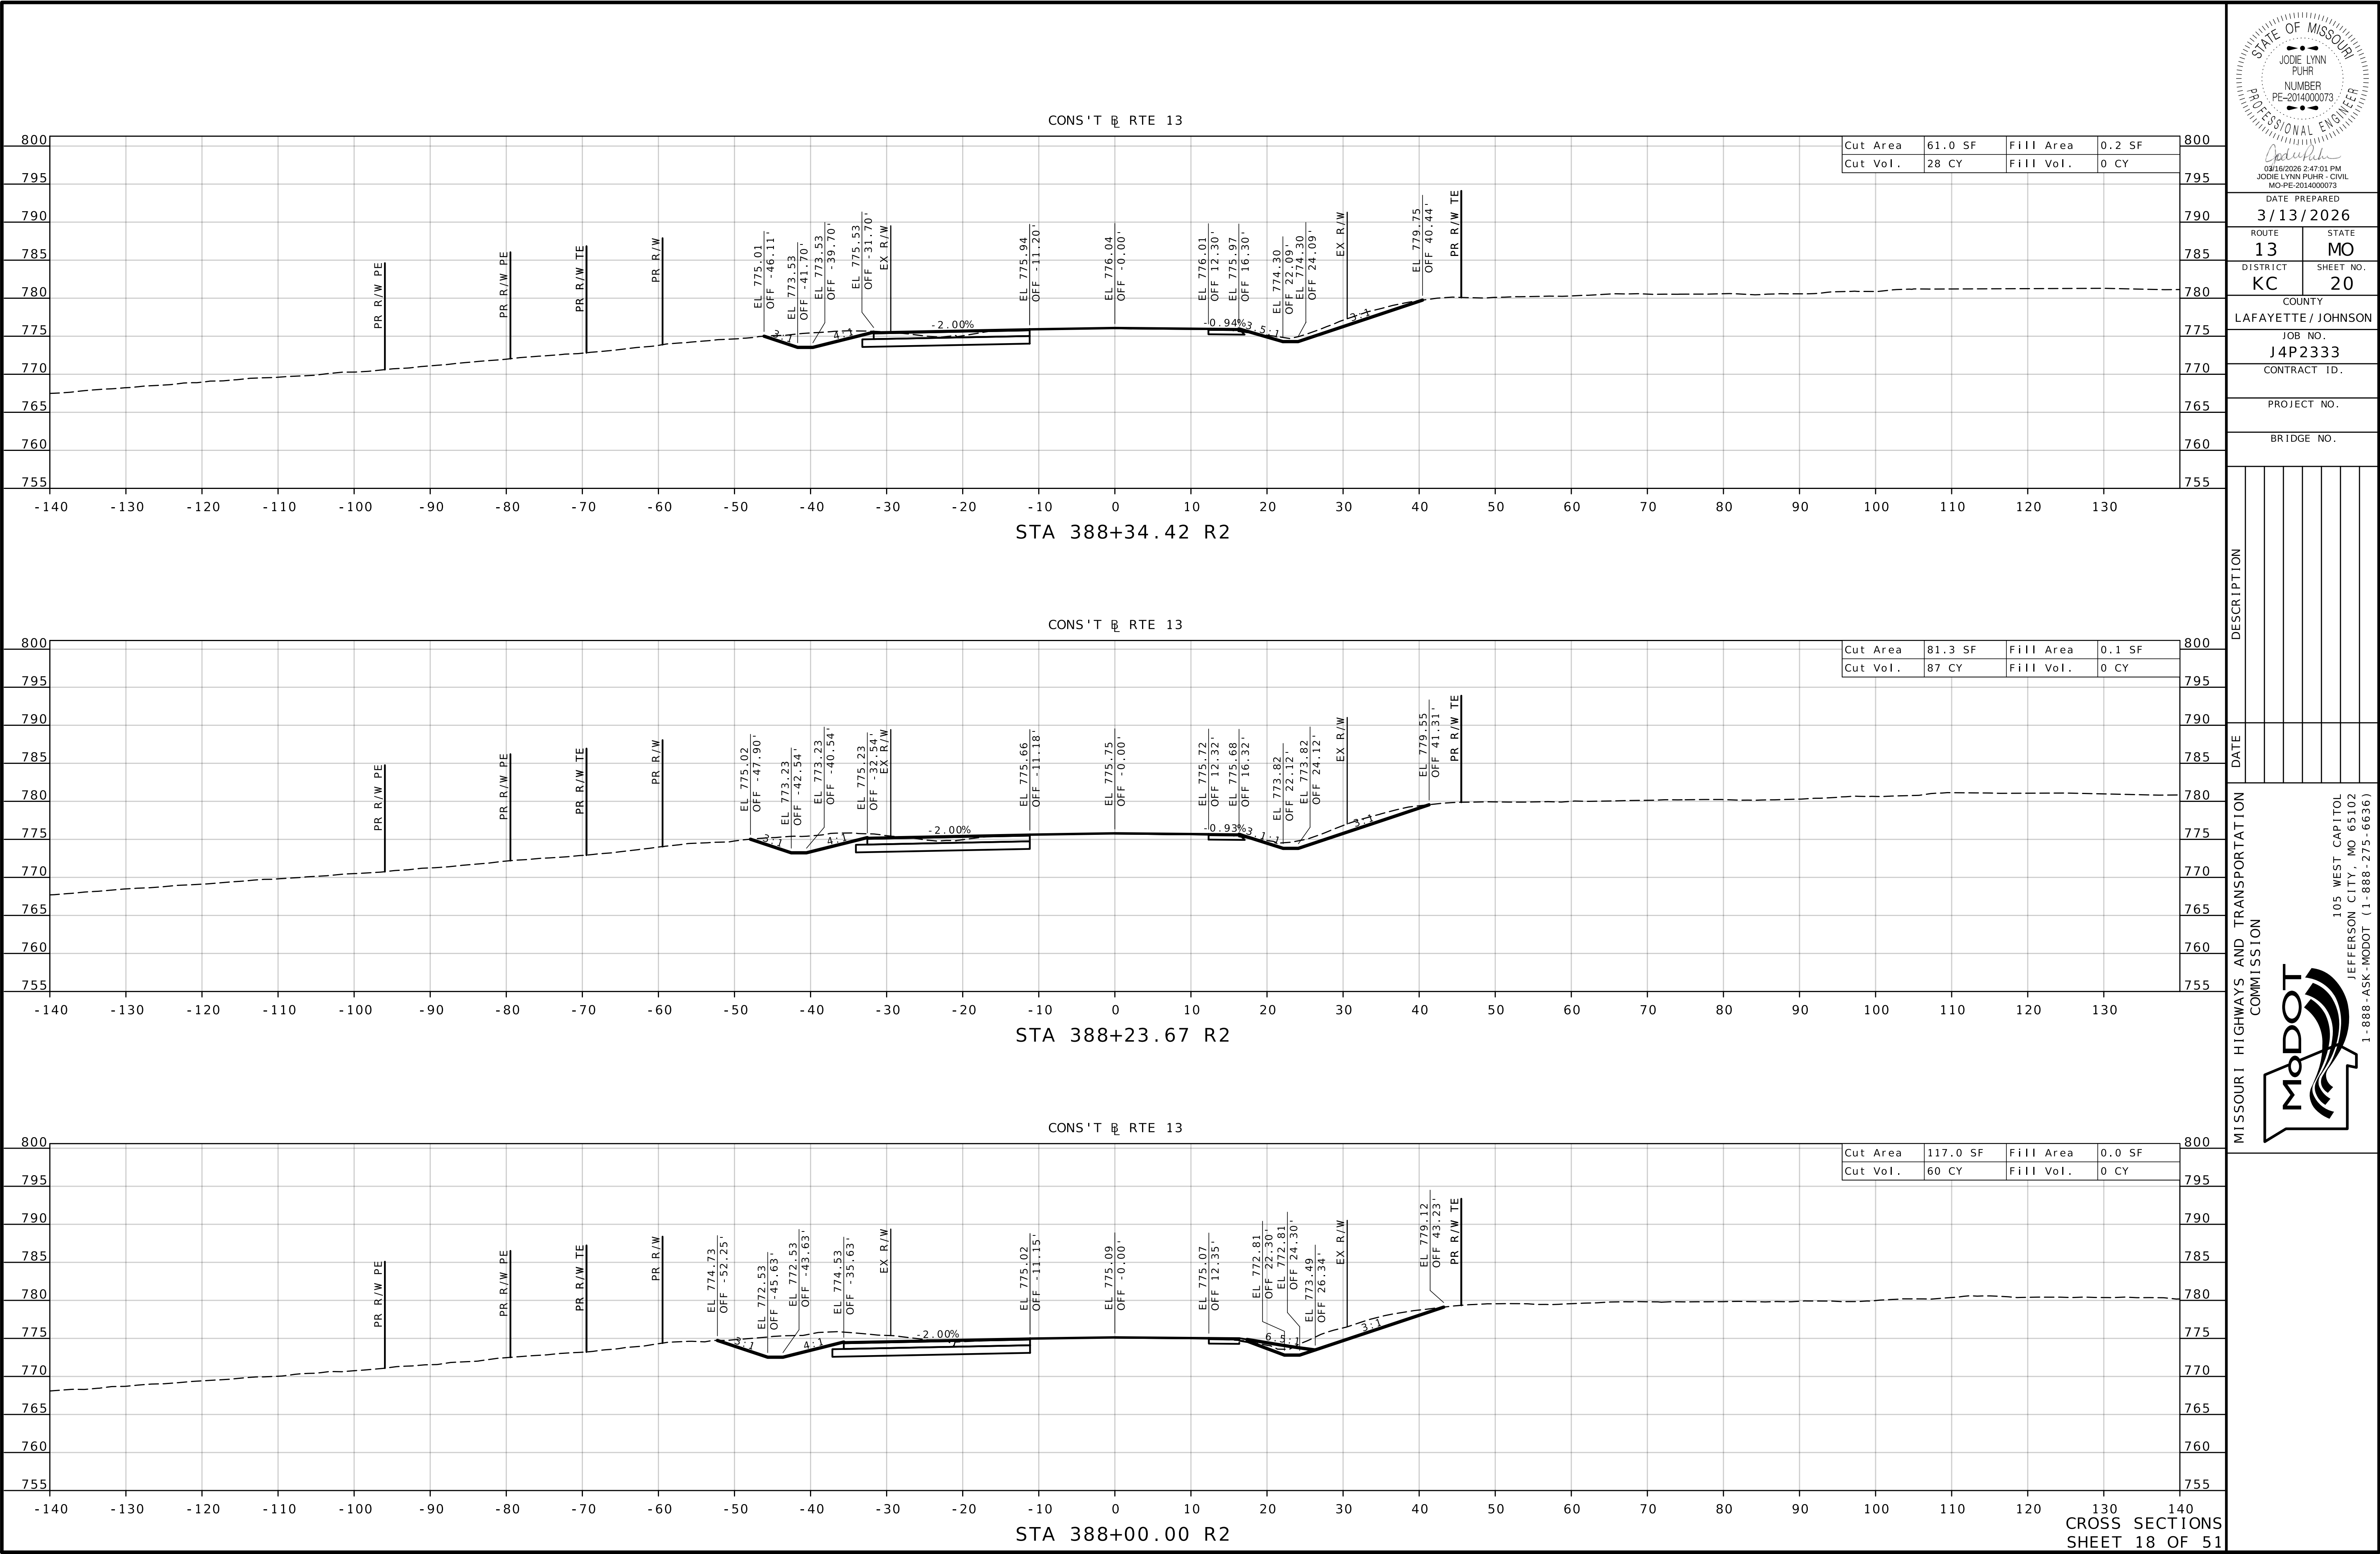

STATE OF MISSOURI

JODIE LYNN PUHR

NUMBER
PE-2014000073

PROFESSIONAL ENGINEER


Jodie Lynn Puhr

09/16/2026 2:47:01 PM
JODIE LYNN PUHR - CIVIL
MO-PE-2014000073


DATE PREPARED 3/13/2026	
ROUTE 13	STATE MO
DISTRICT KC	SHEET NO. 20
COUNTY LAFAYETTE / JOHNSON	
JOB NO. J4P2333	
CONTRACT ID.	
PROJECT NO.	
BRIDGE NO.	


DESCRIPTION


MISSOURI HIGHWAYS AND TRANSPORTATION COMMISSION

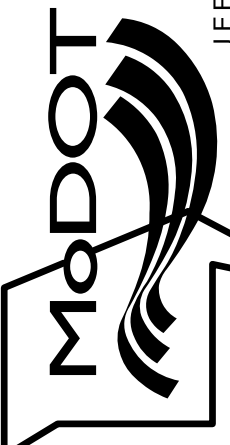

105 WEST CAPITOL
JEFFERSON CITY, MO 65102
1-888-ASK-MODOT (1-888-275-6636)

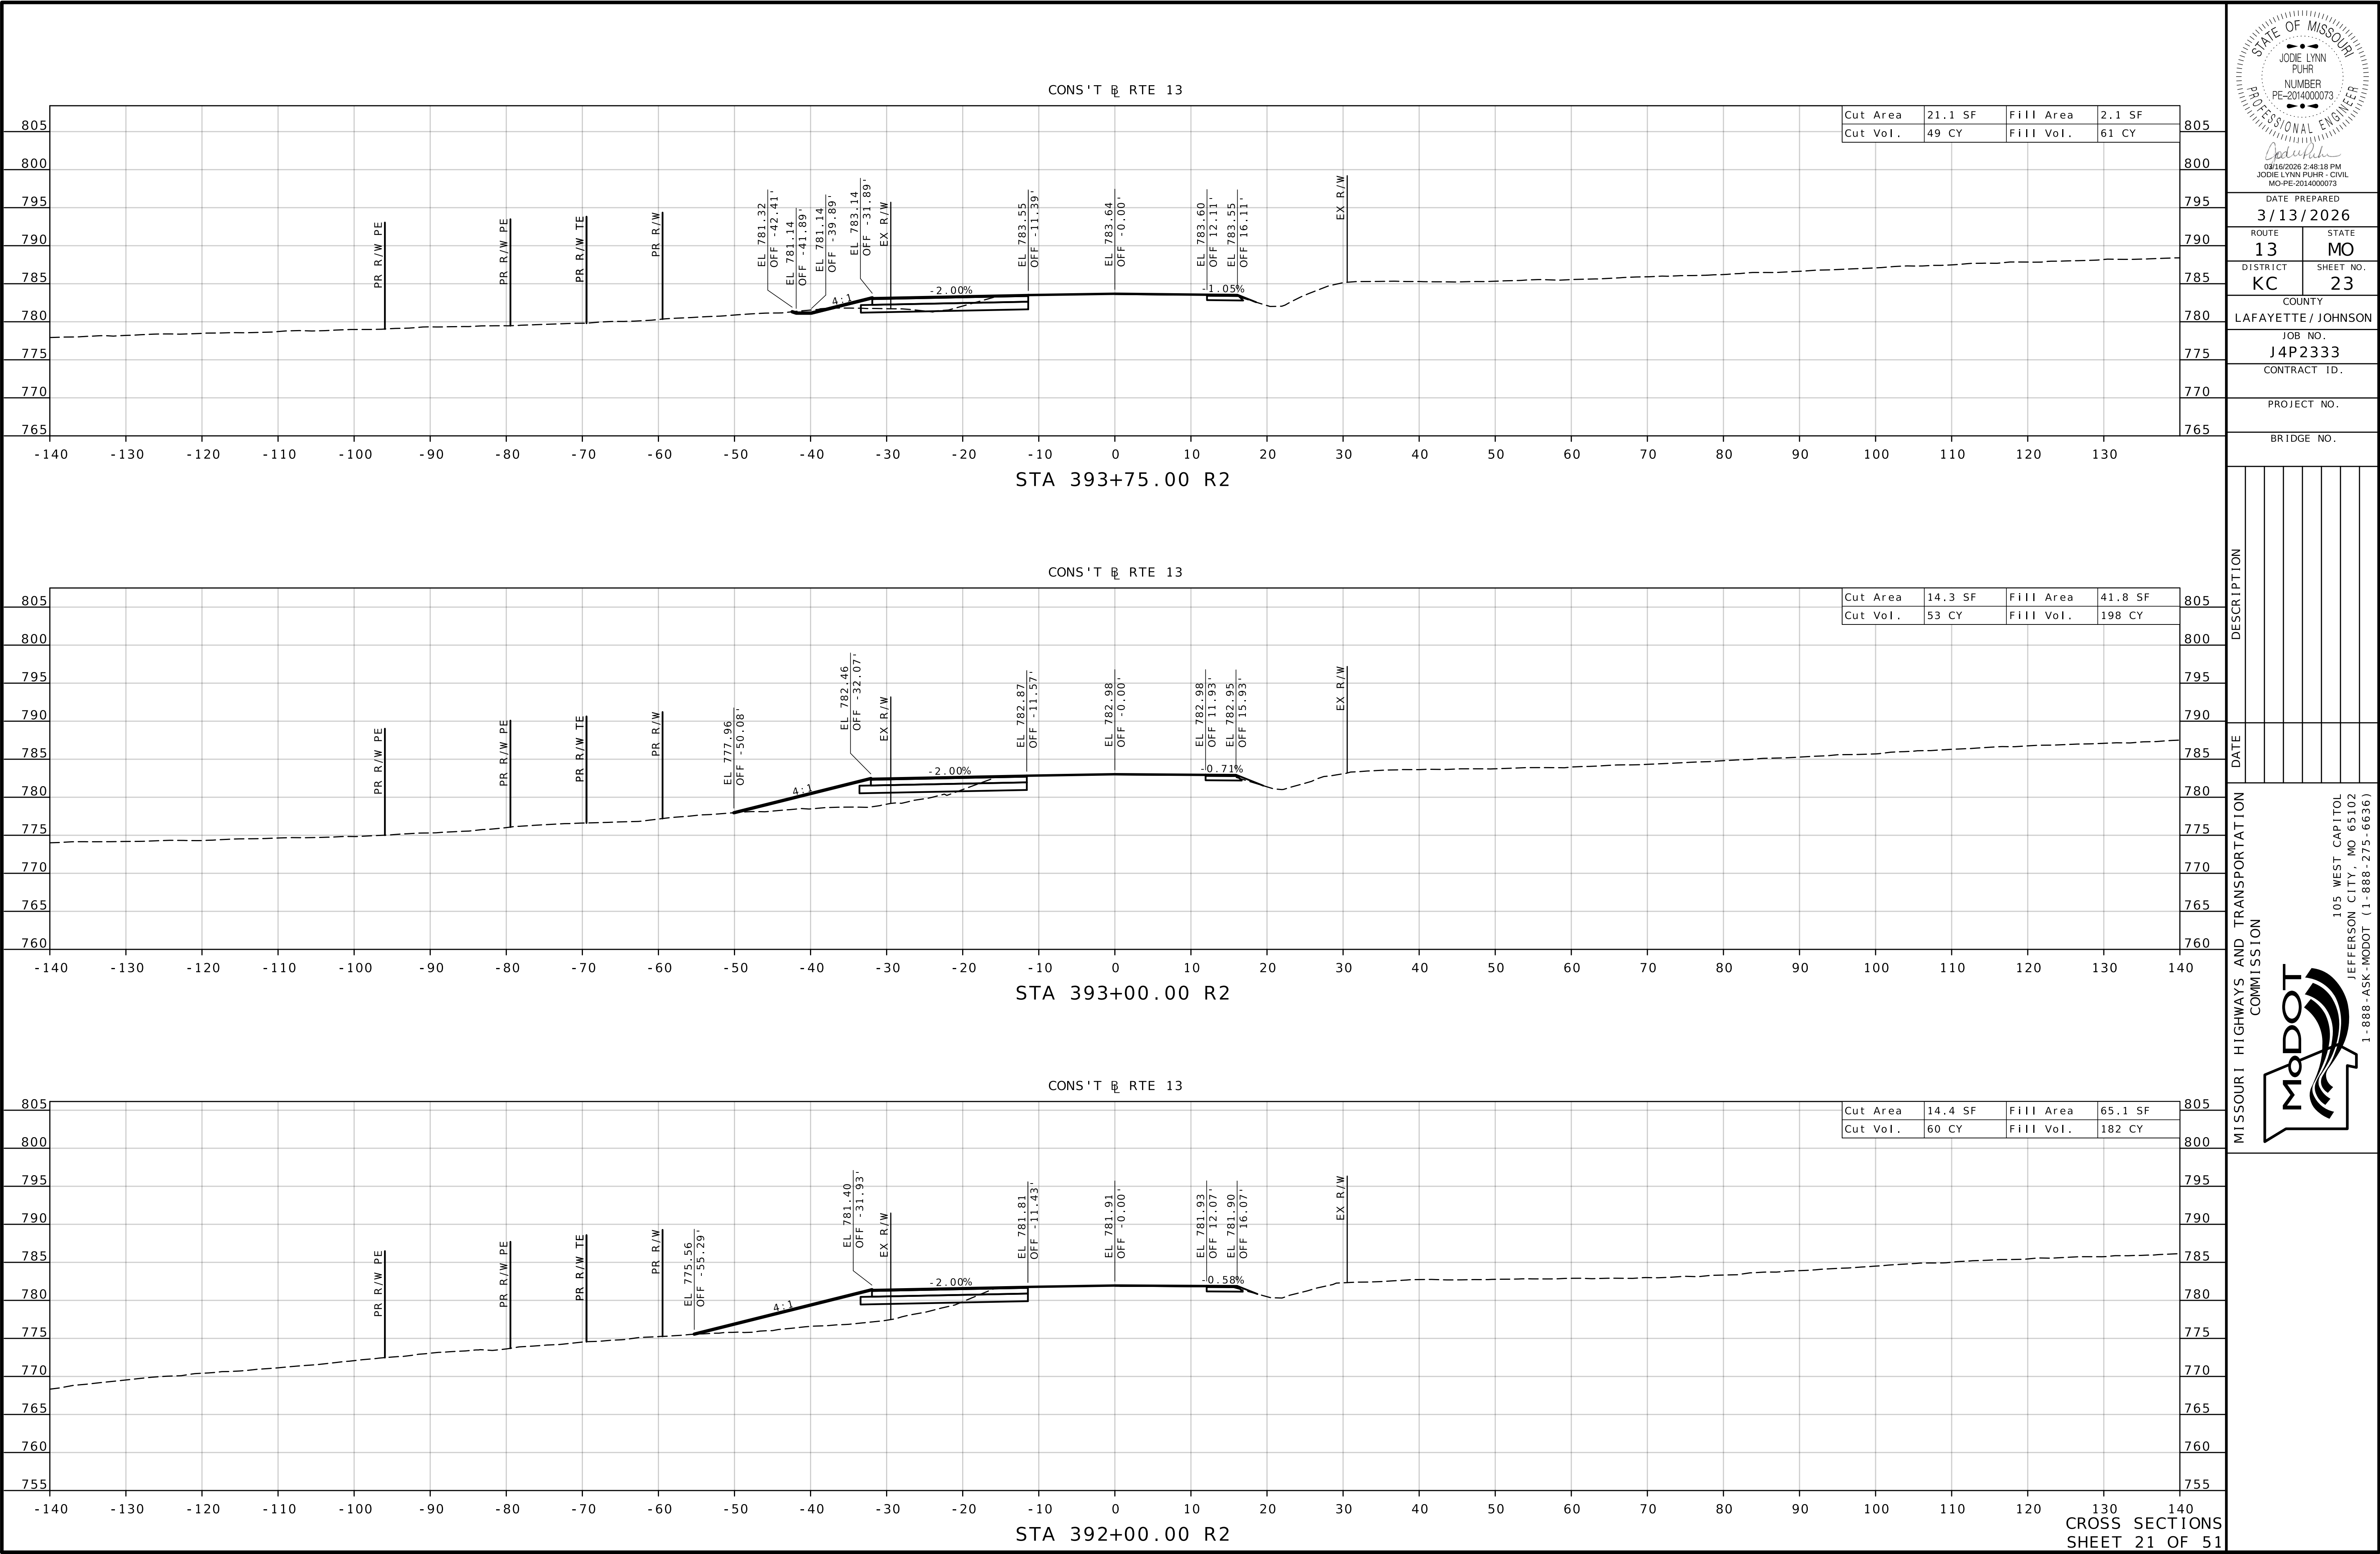

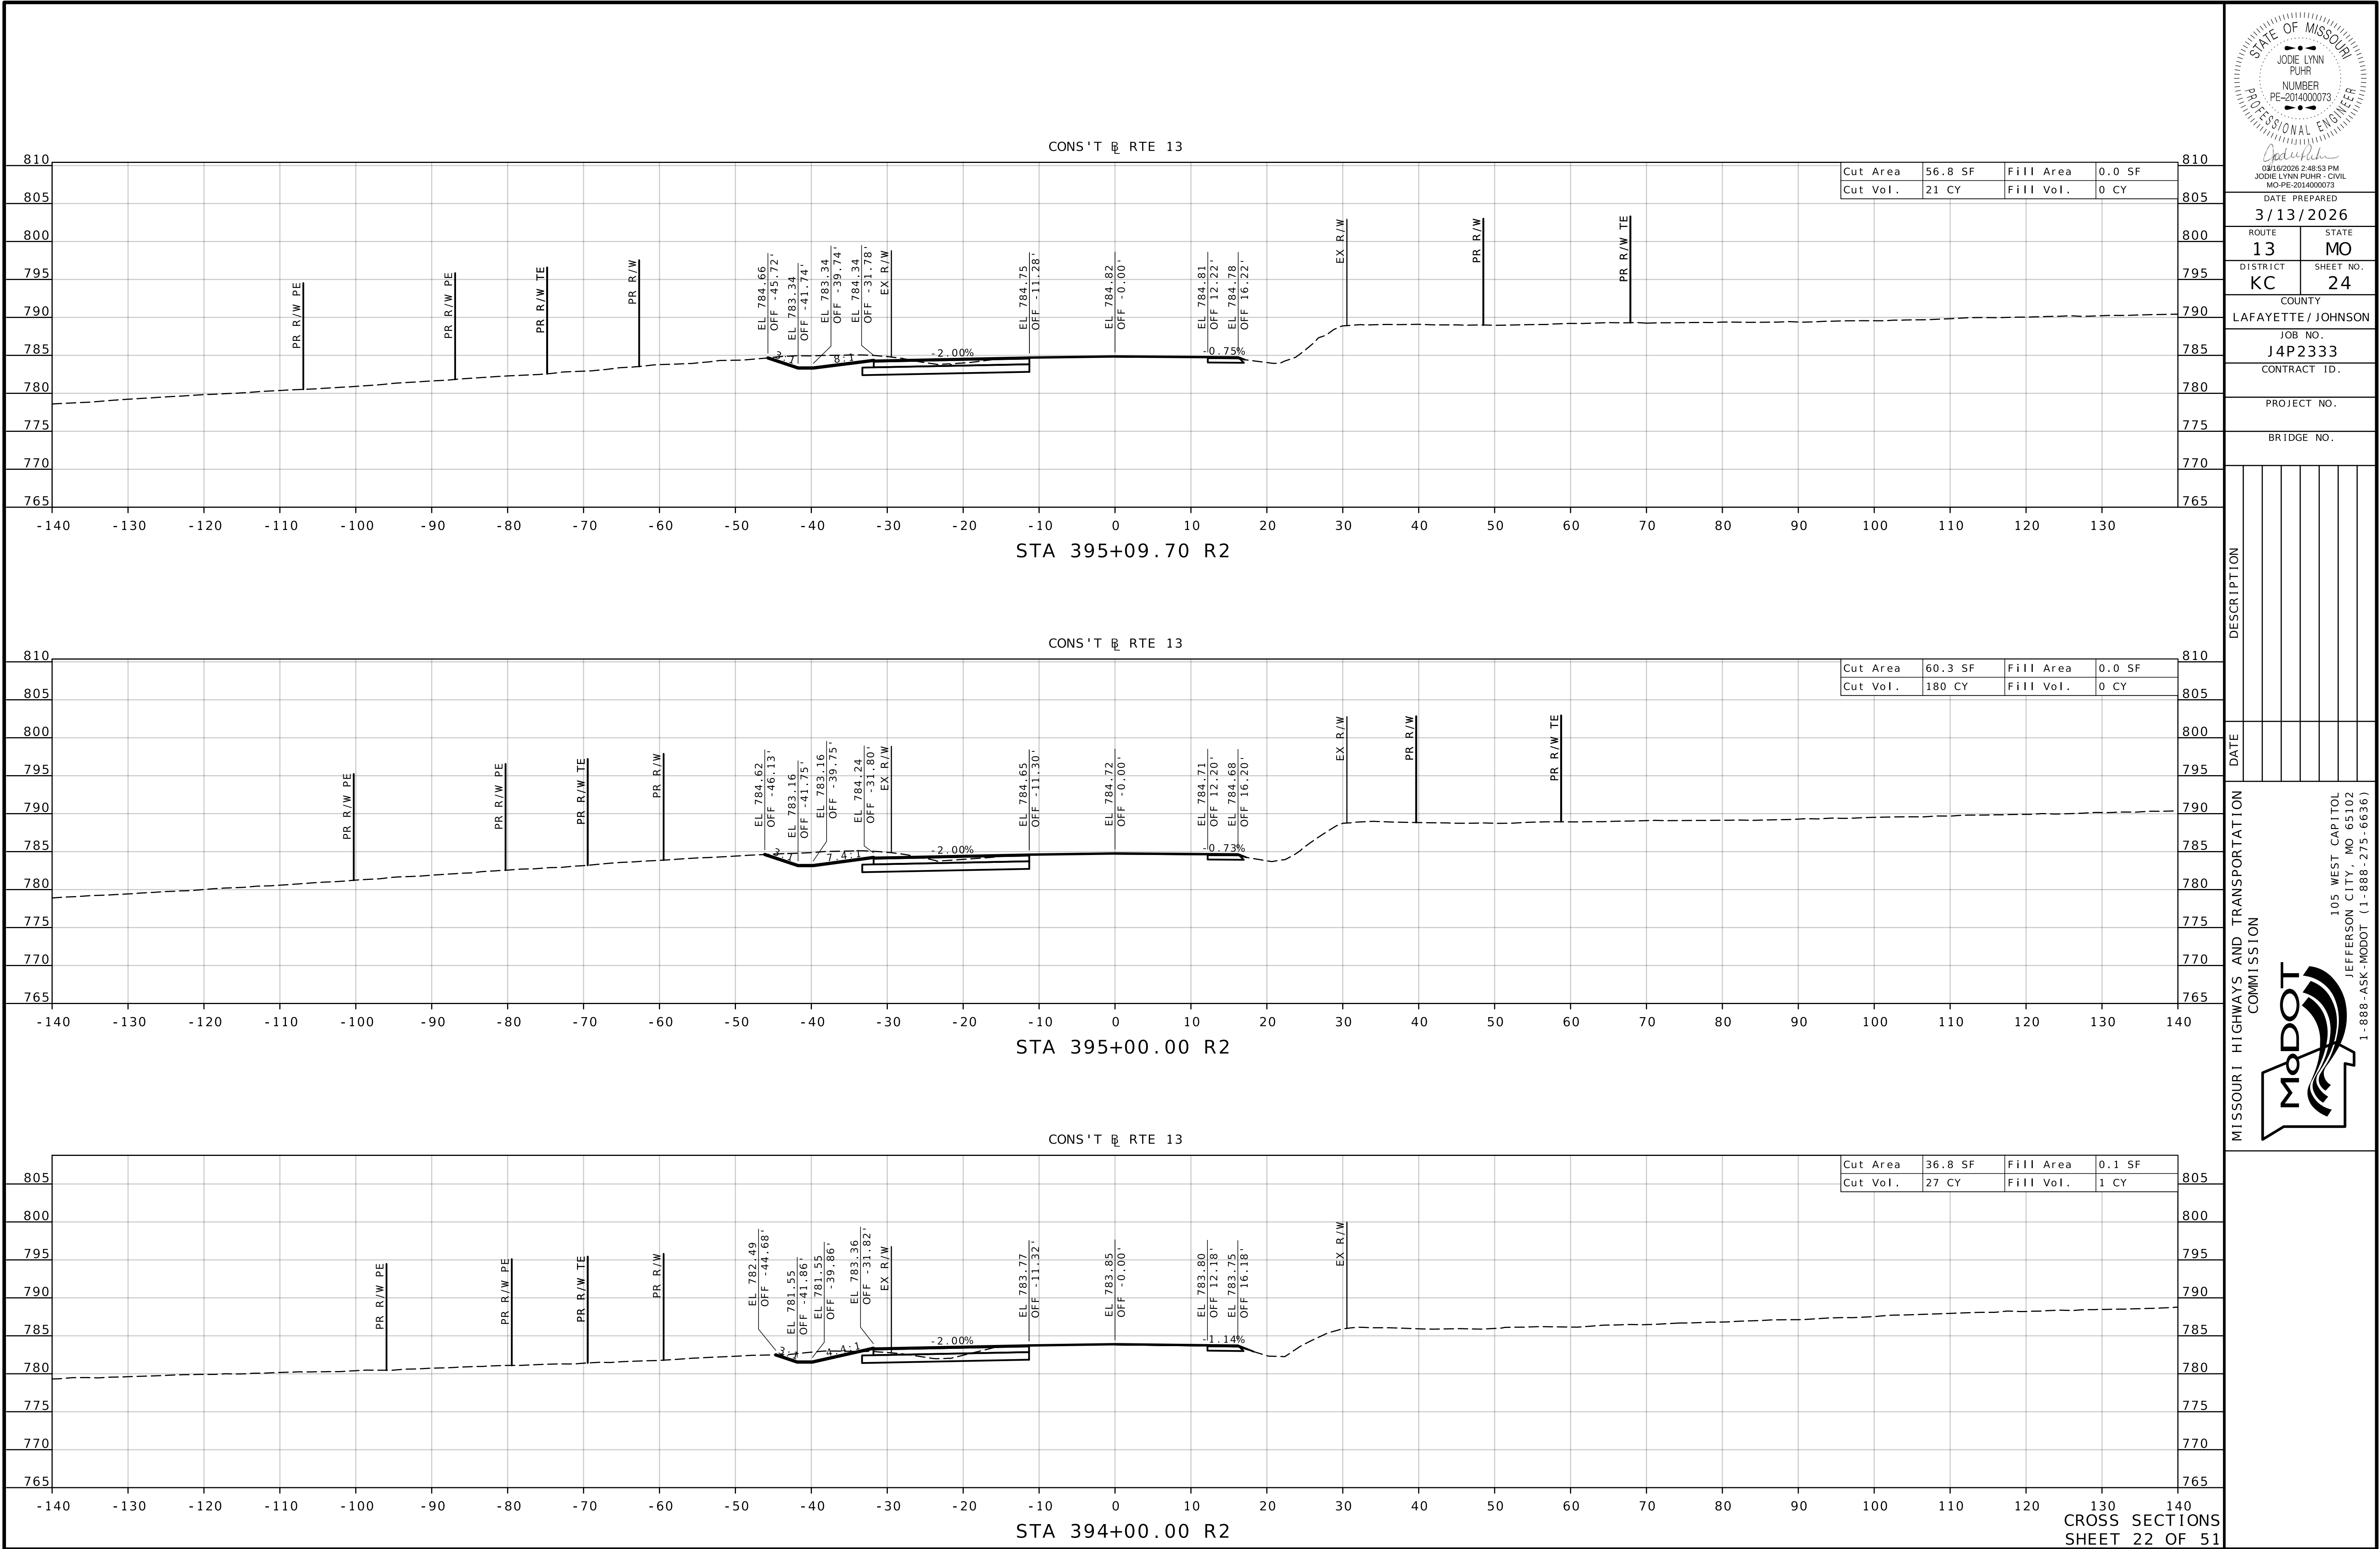

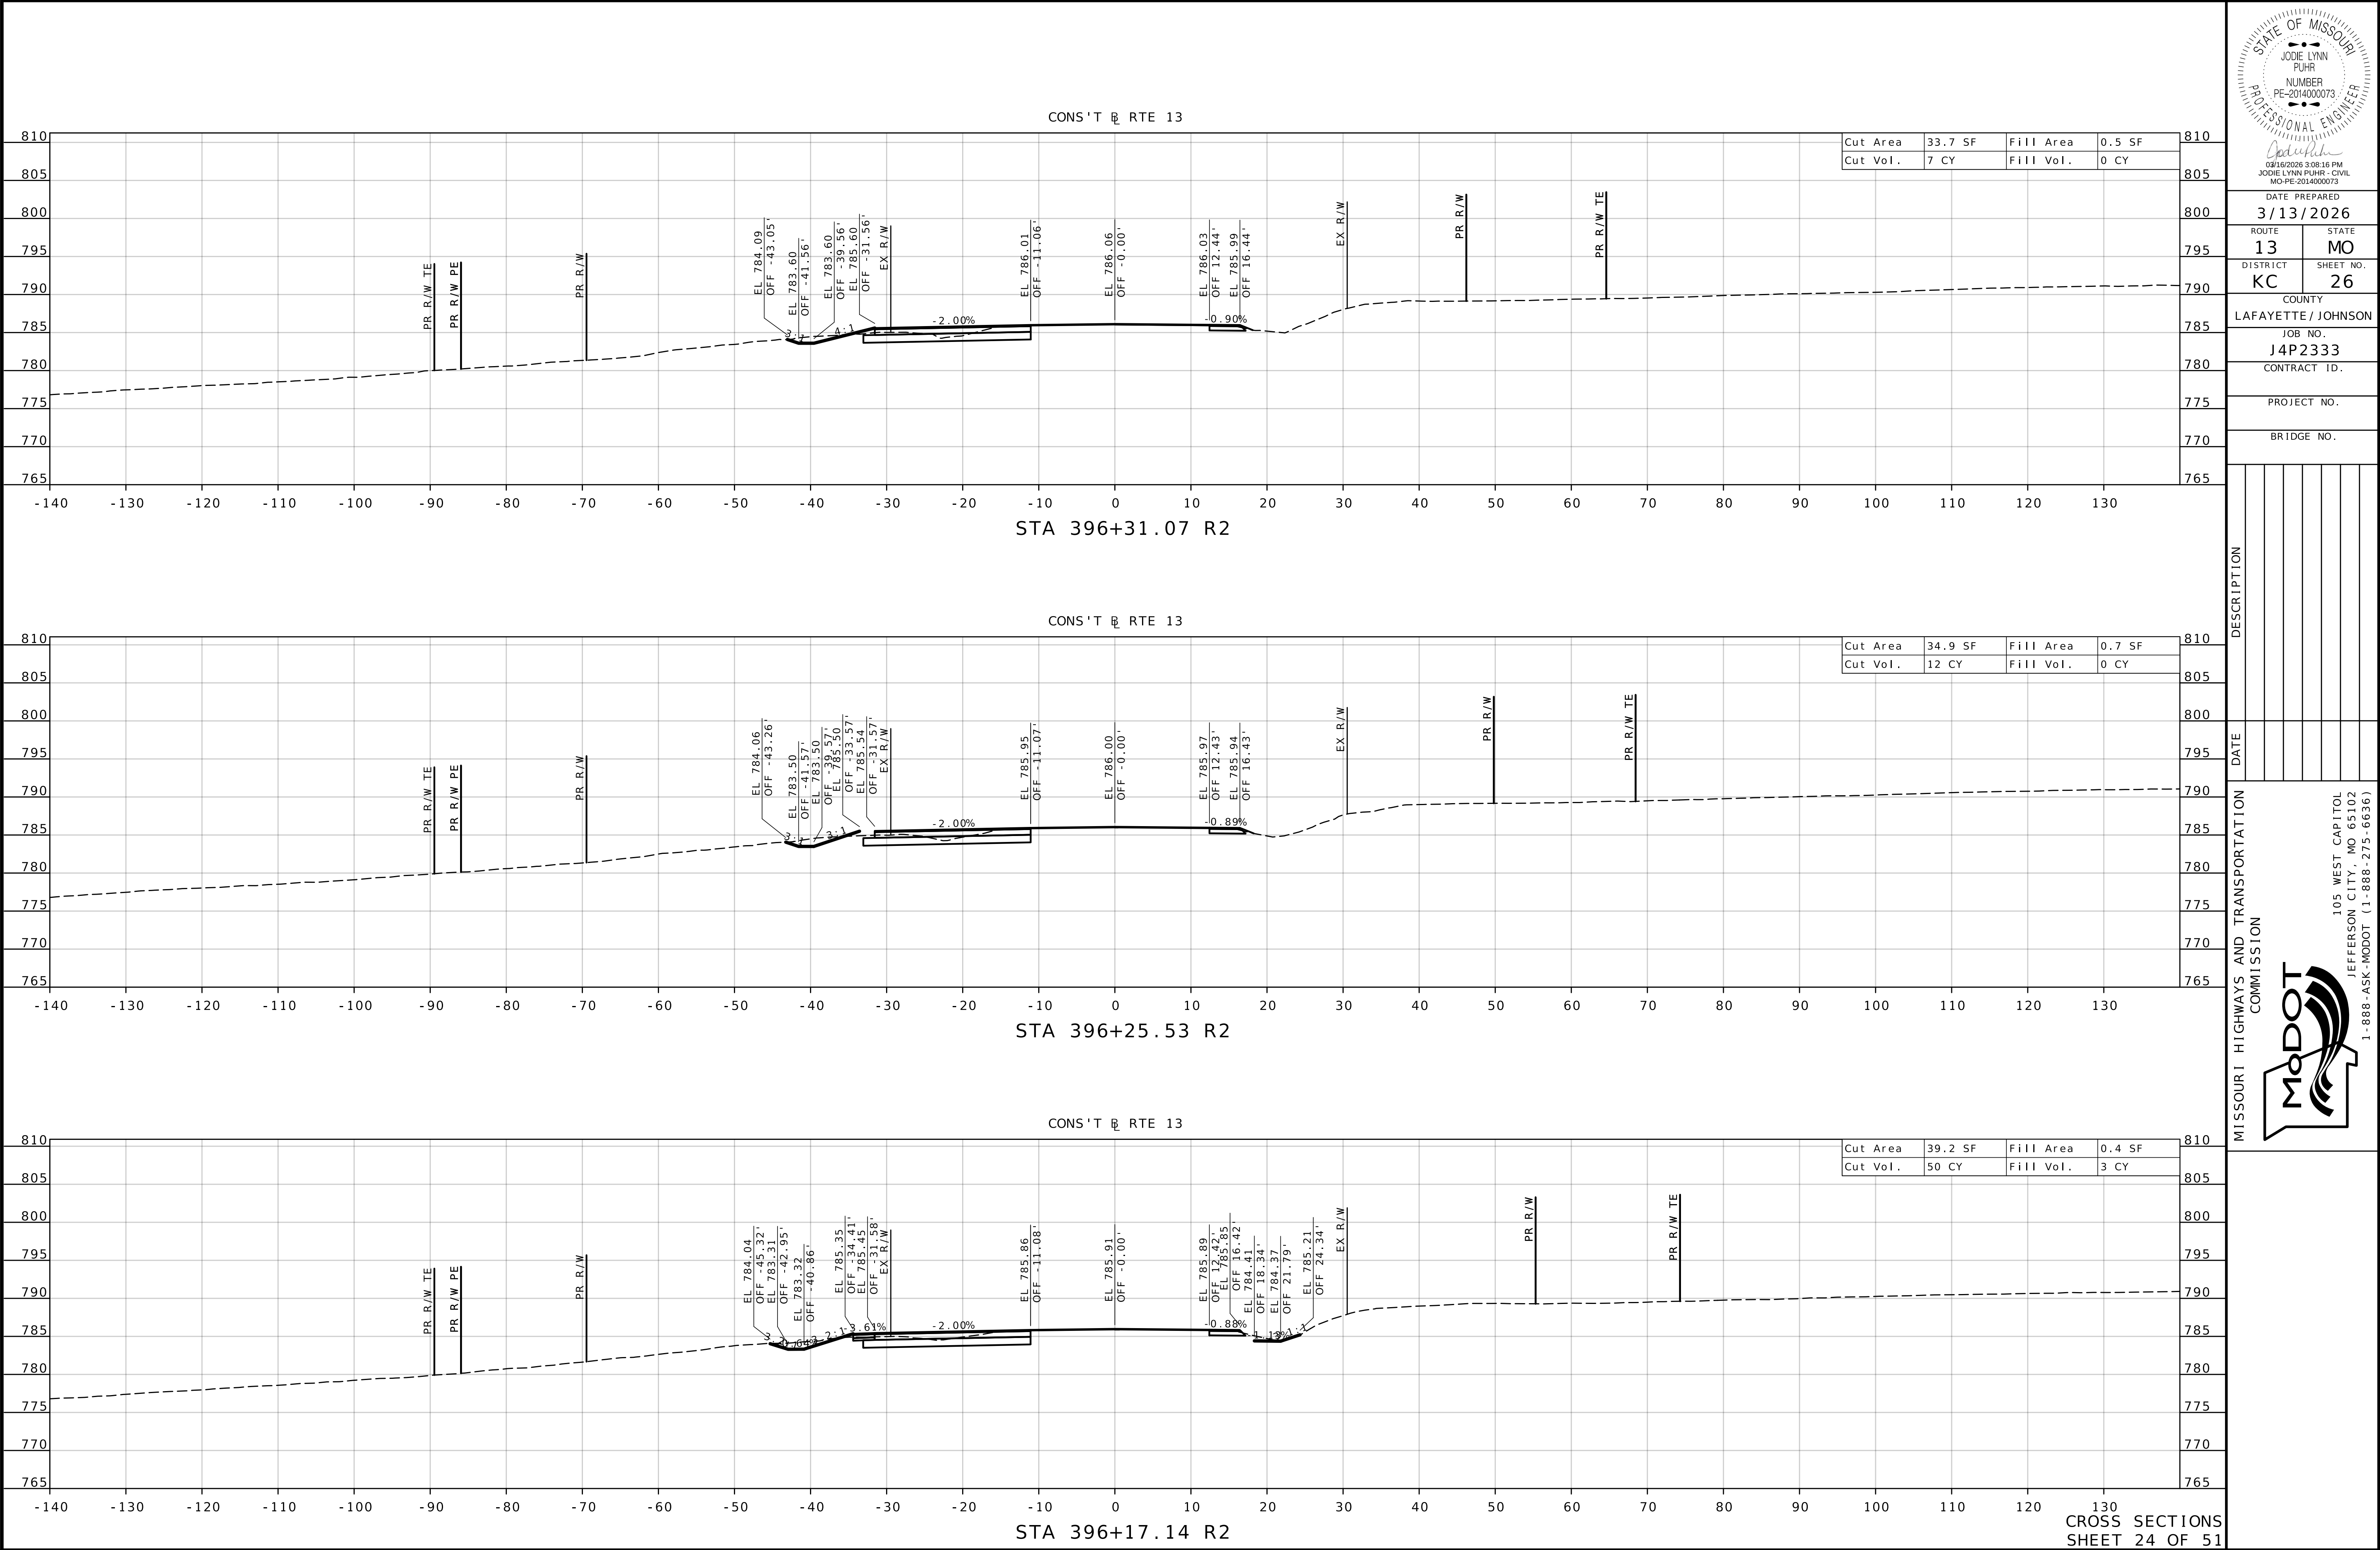

810

805

800

795

790

785

780

775

770

765

CONS'T RTE 13

STA 396+17.14 R2

Cut Area

39.2 SF

Fill Area

0.4 SF

Cut Vol.

50 CY

Fill Vol.

3 CY

PR R/W TE

PR R/W PE

PR R/W

EX R/W

PR R/W

PR R/W TE

EL 784.04

OFF -45.32'

EL 783.31

OFF -42.95'

EL 783.32

OFF -40.86'

EL 785.35

OFF -34.41'

EL 785.45

OFF -31.58'

EL 785.86

OFF -11.08'

EL 785.91

OFF -0.00'

EL 785.89

OFF 12.43'

EL 785.85

OFF 16.42'

EL 784.41

OFF 18.34'

EL 784.37

OFF 21.79'

EL 785.21

OFF 24.34'

-2.00%

-0.88%

-0.94%

-140

-130

-120

-110

-100

-90

-80

-70

-60

-50

-40

-30

-20

-10

0

10

20

30

40

50

60

70

80

90

100

110

120

130

CROSS SECTIONS

SHEET 24 OF 51

STATE OF MISSOURI

JODIE LYNN PUHR

NUMBER

PE-2014000073

PROFESSIONAL ENGINEER

DATE PREPARED

3/13/2026

ROUTE

13

STATE

MO

DISTRICT

KC

SHEET NO.

26

COUNTY

LAFAYETTE / JOHNSON

JOB NO.

J4P2333

CONTRACT ID.

PROJECT NO.

BRIDGE NO.

MISSOURI HIGHWAYS AND TRANSPORTATION COMMISSION


105 WEST CAPITOL


JEFFERSON CITY, MO 65102

1-888-ASK-MODOT (1-888-275-6636)

DESCRIPTION

DATE

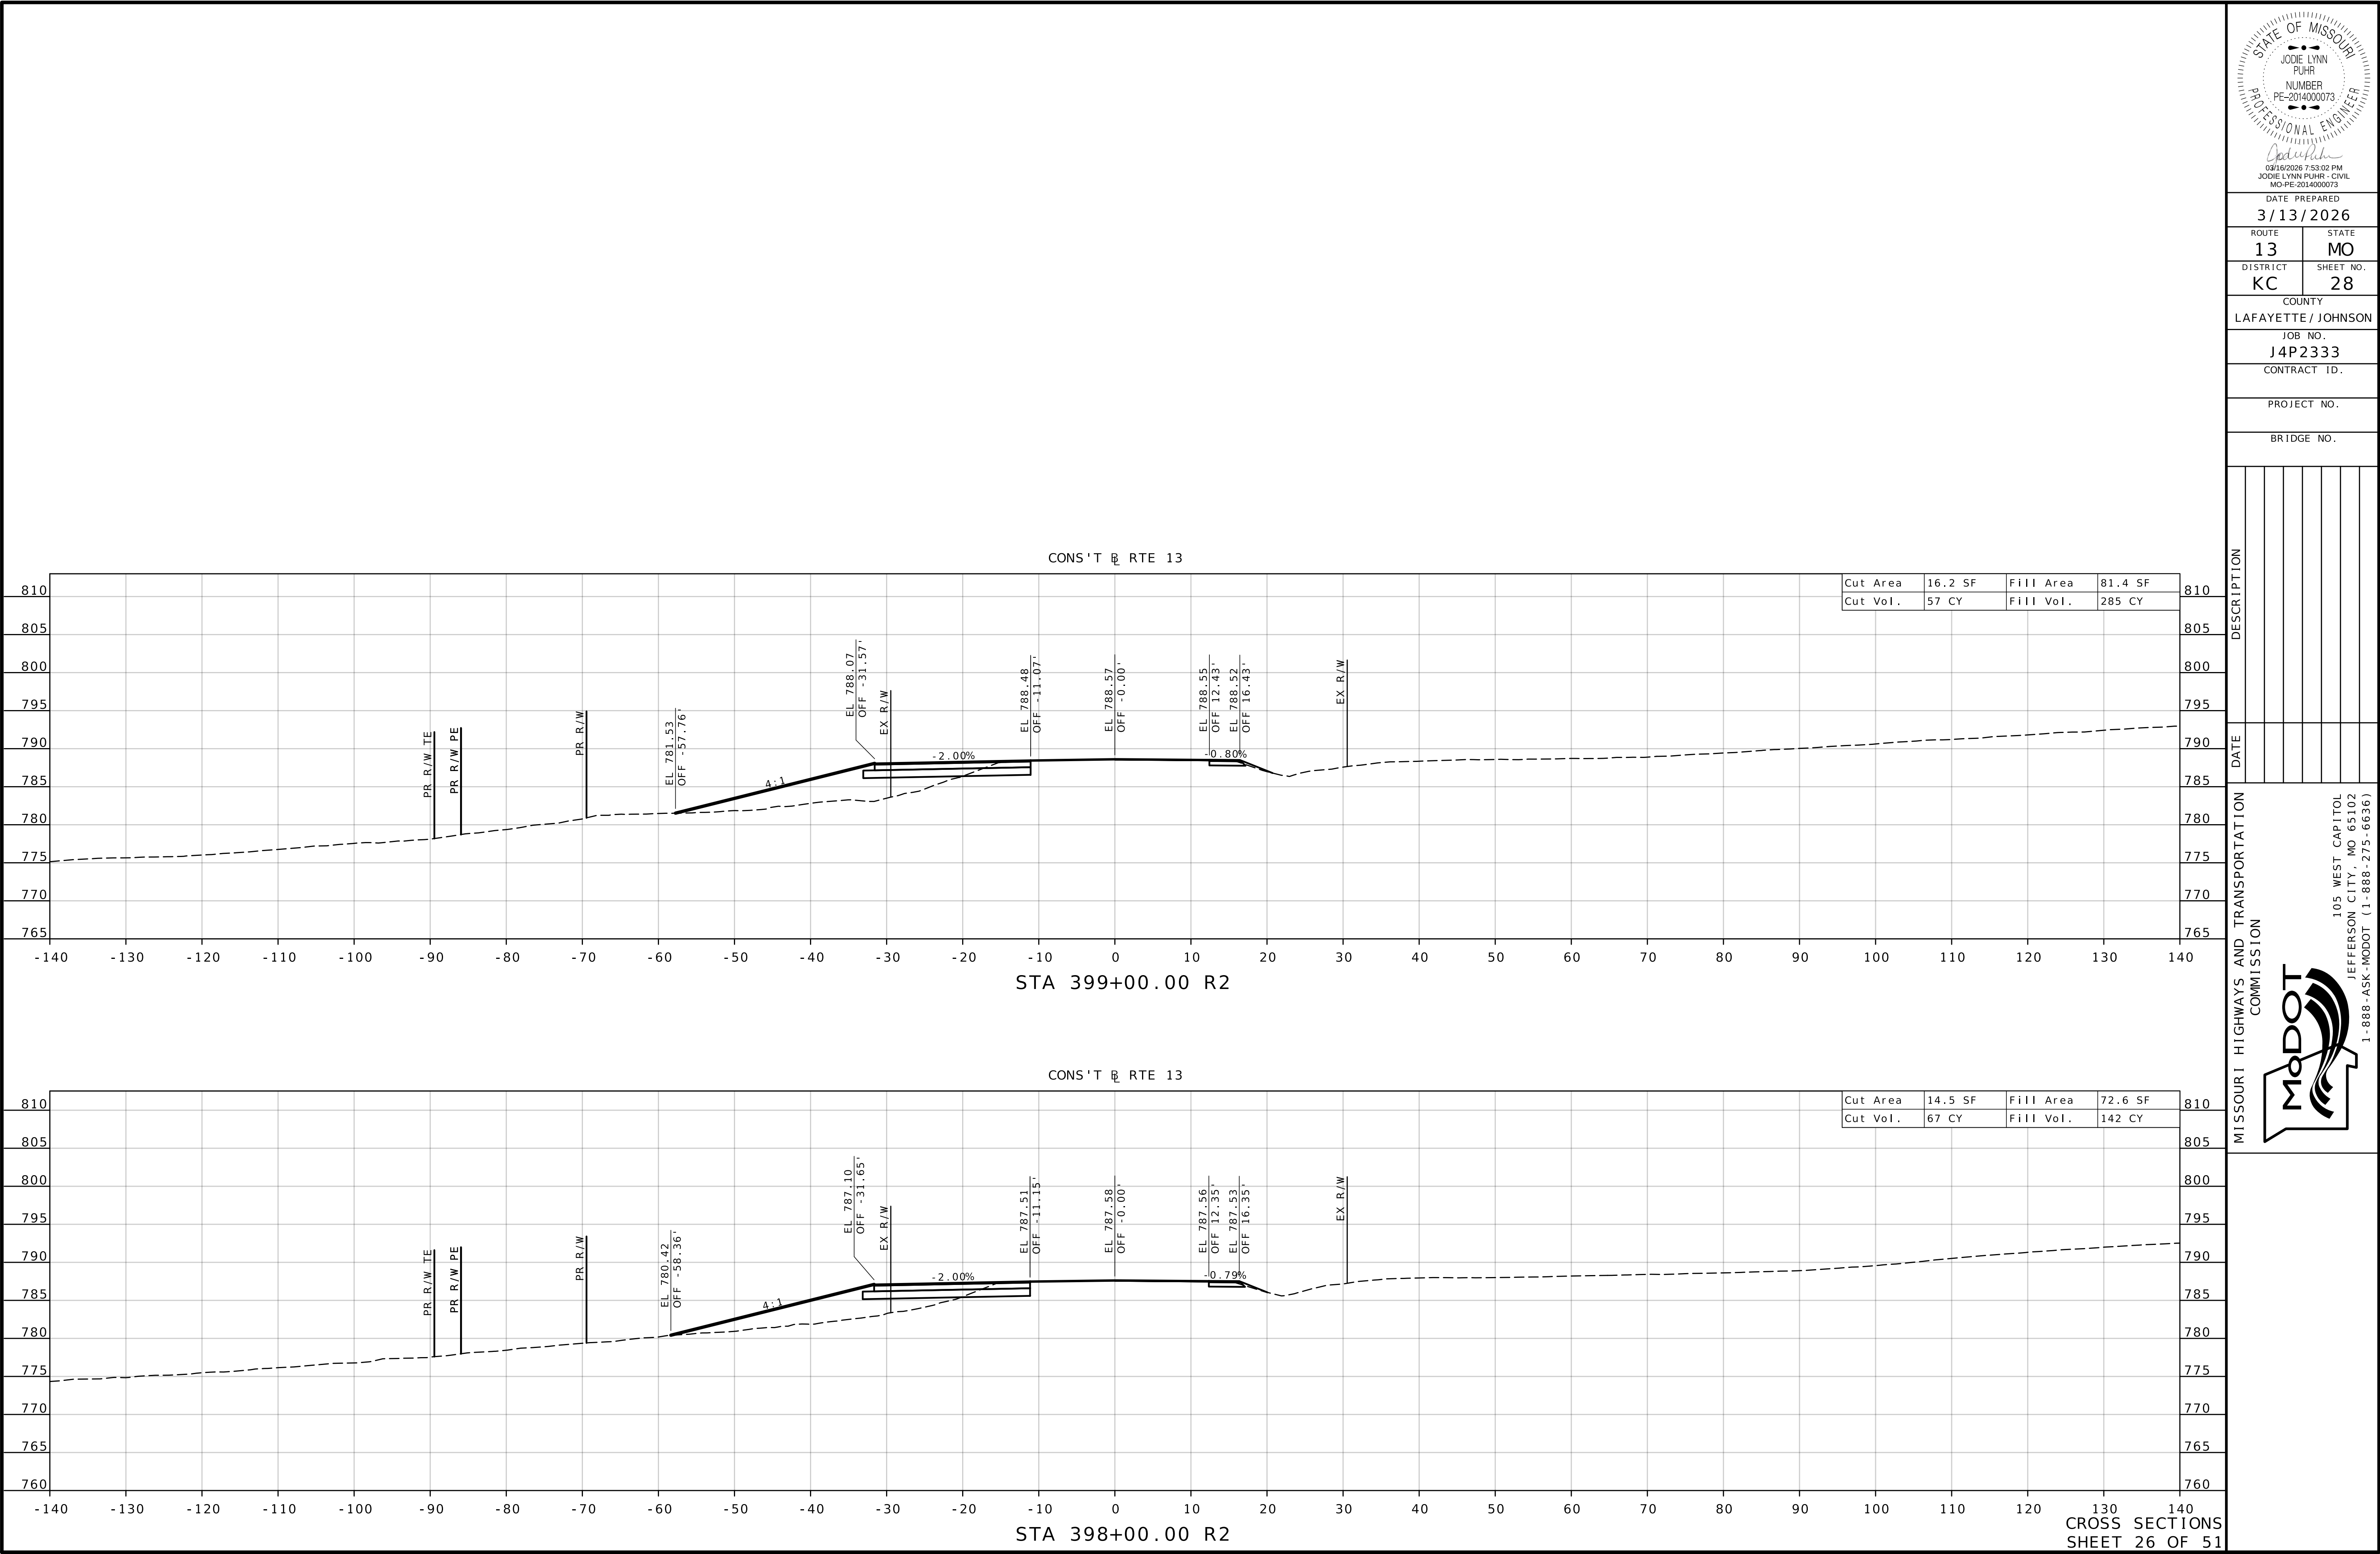

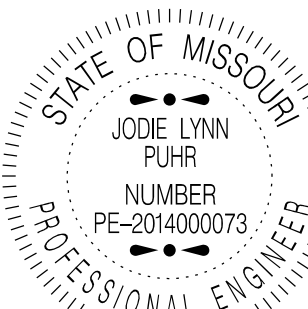

DATE PREPARED
3/13/2026

ROUTE
13

STATE
MO

DISTRICT
KC

SHEET NO.
30

COUNTY
LAFAYETTE/ JOHNSON

JOB NO.
J4P2333

CONTRACT ID.

PROJECT NO.

BRIDGE NO.

DESCRIPTION


DATE

MISSOURI HIGHWAYS AND TRANSPORTATION COMMISSION

105 WEST CAPITOL
JEFFERSON CITY, MO 65102
1-888-ASK-MODOT (1-888-275-6636)


MoDOT

CONS'T @ RTE 13

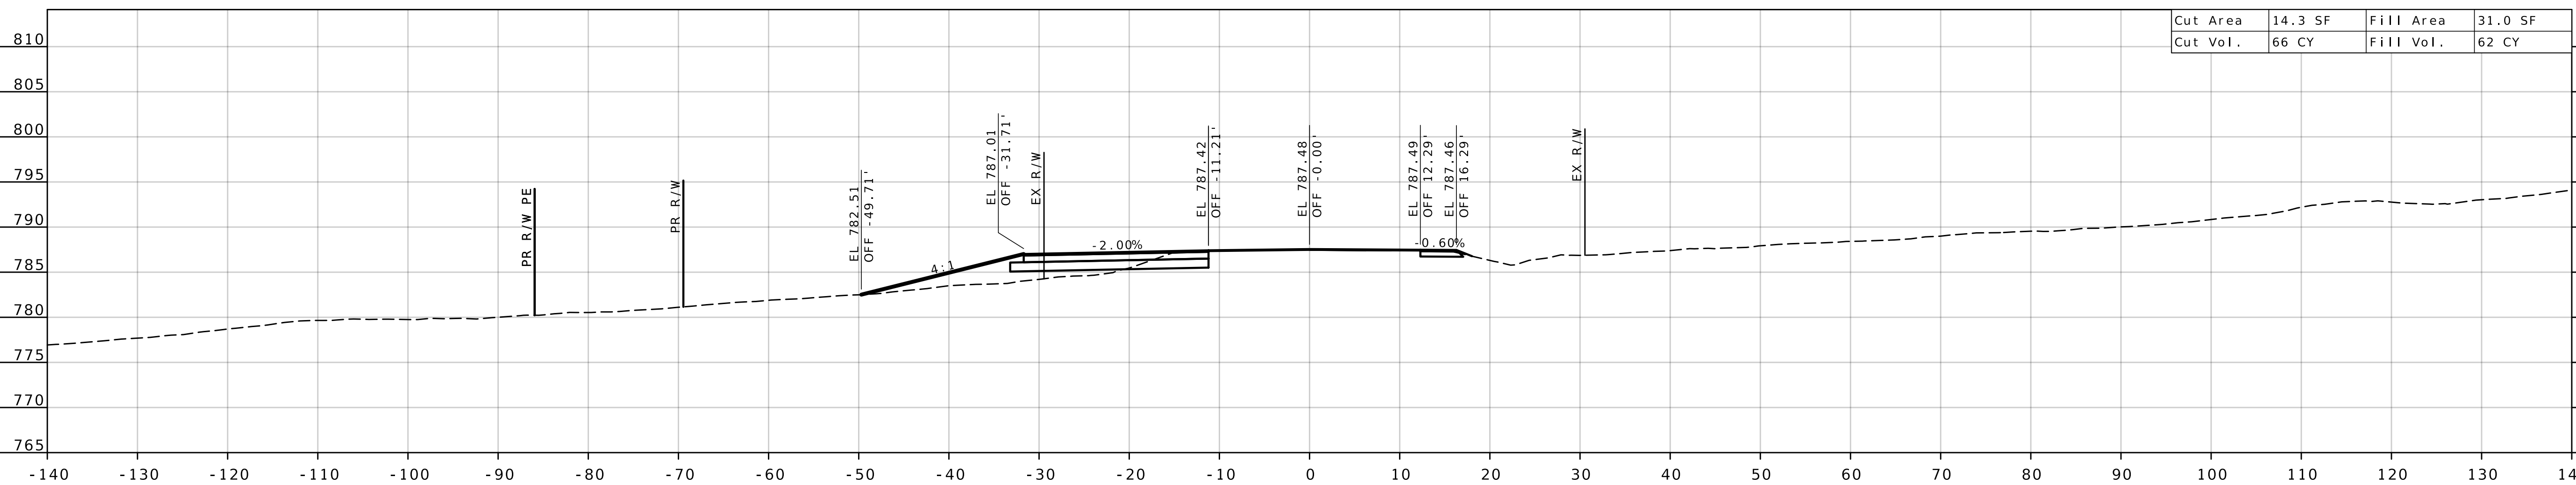


STA 403+00.00 R2


CONS'T @ RTE 13

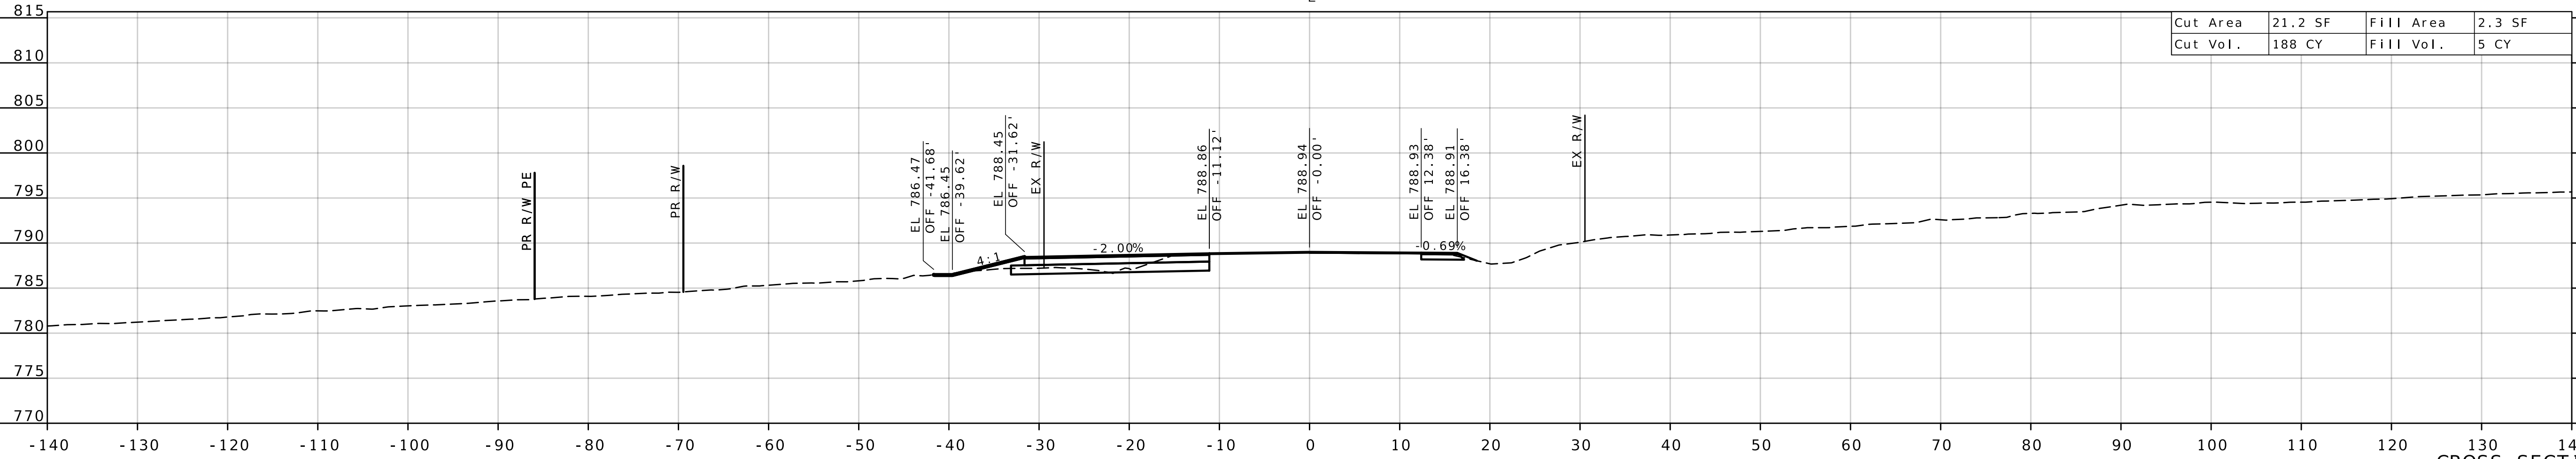

STA 402+00.00 R2

CROSS SECTIONS
SHEET 28 OF 51

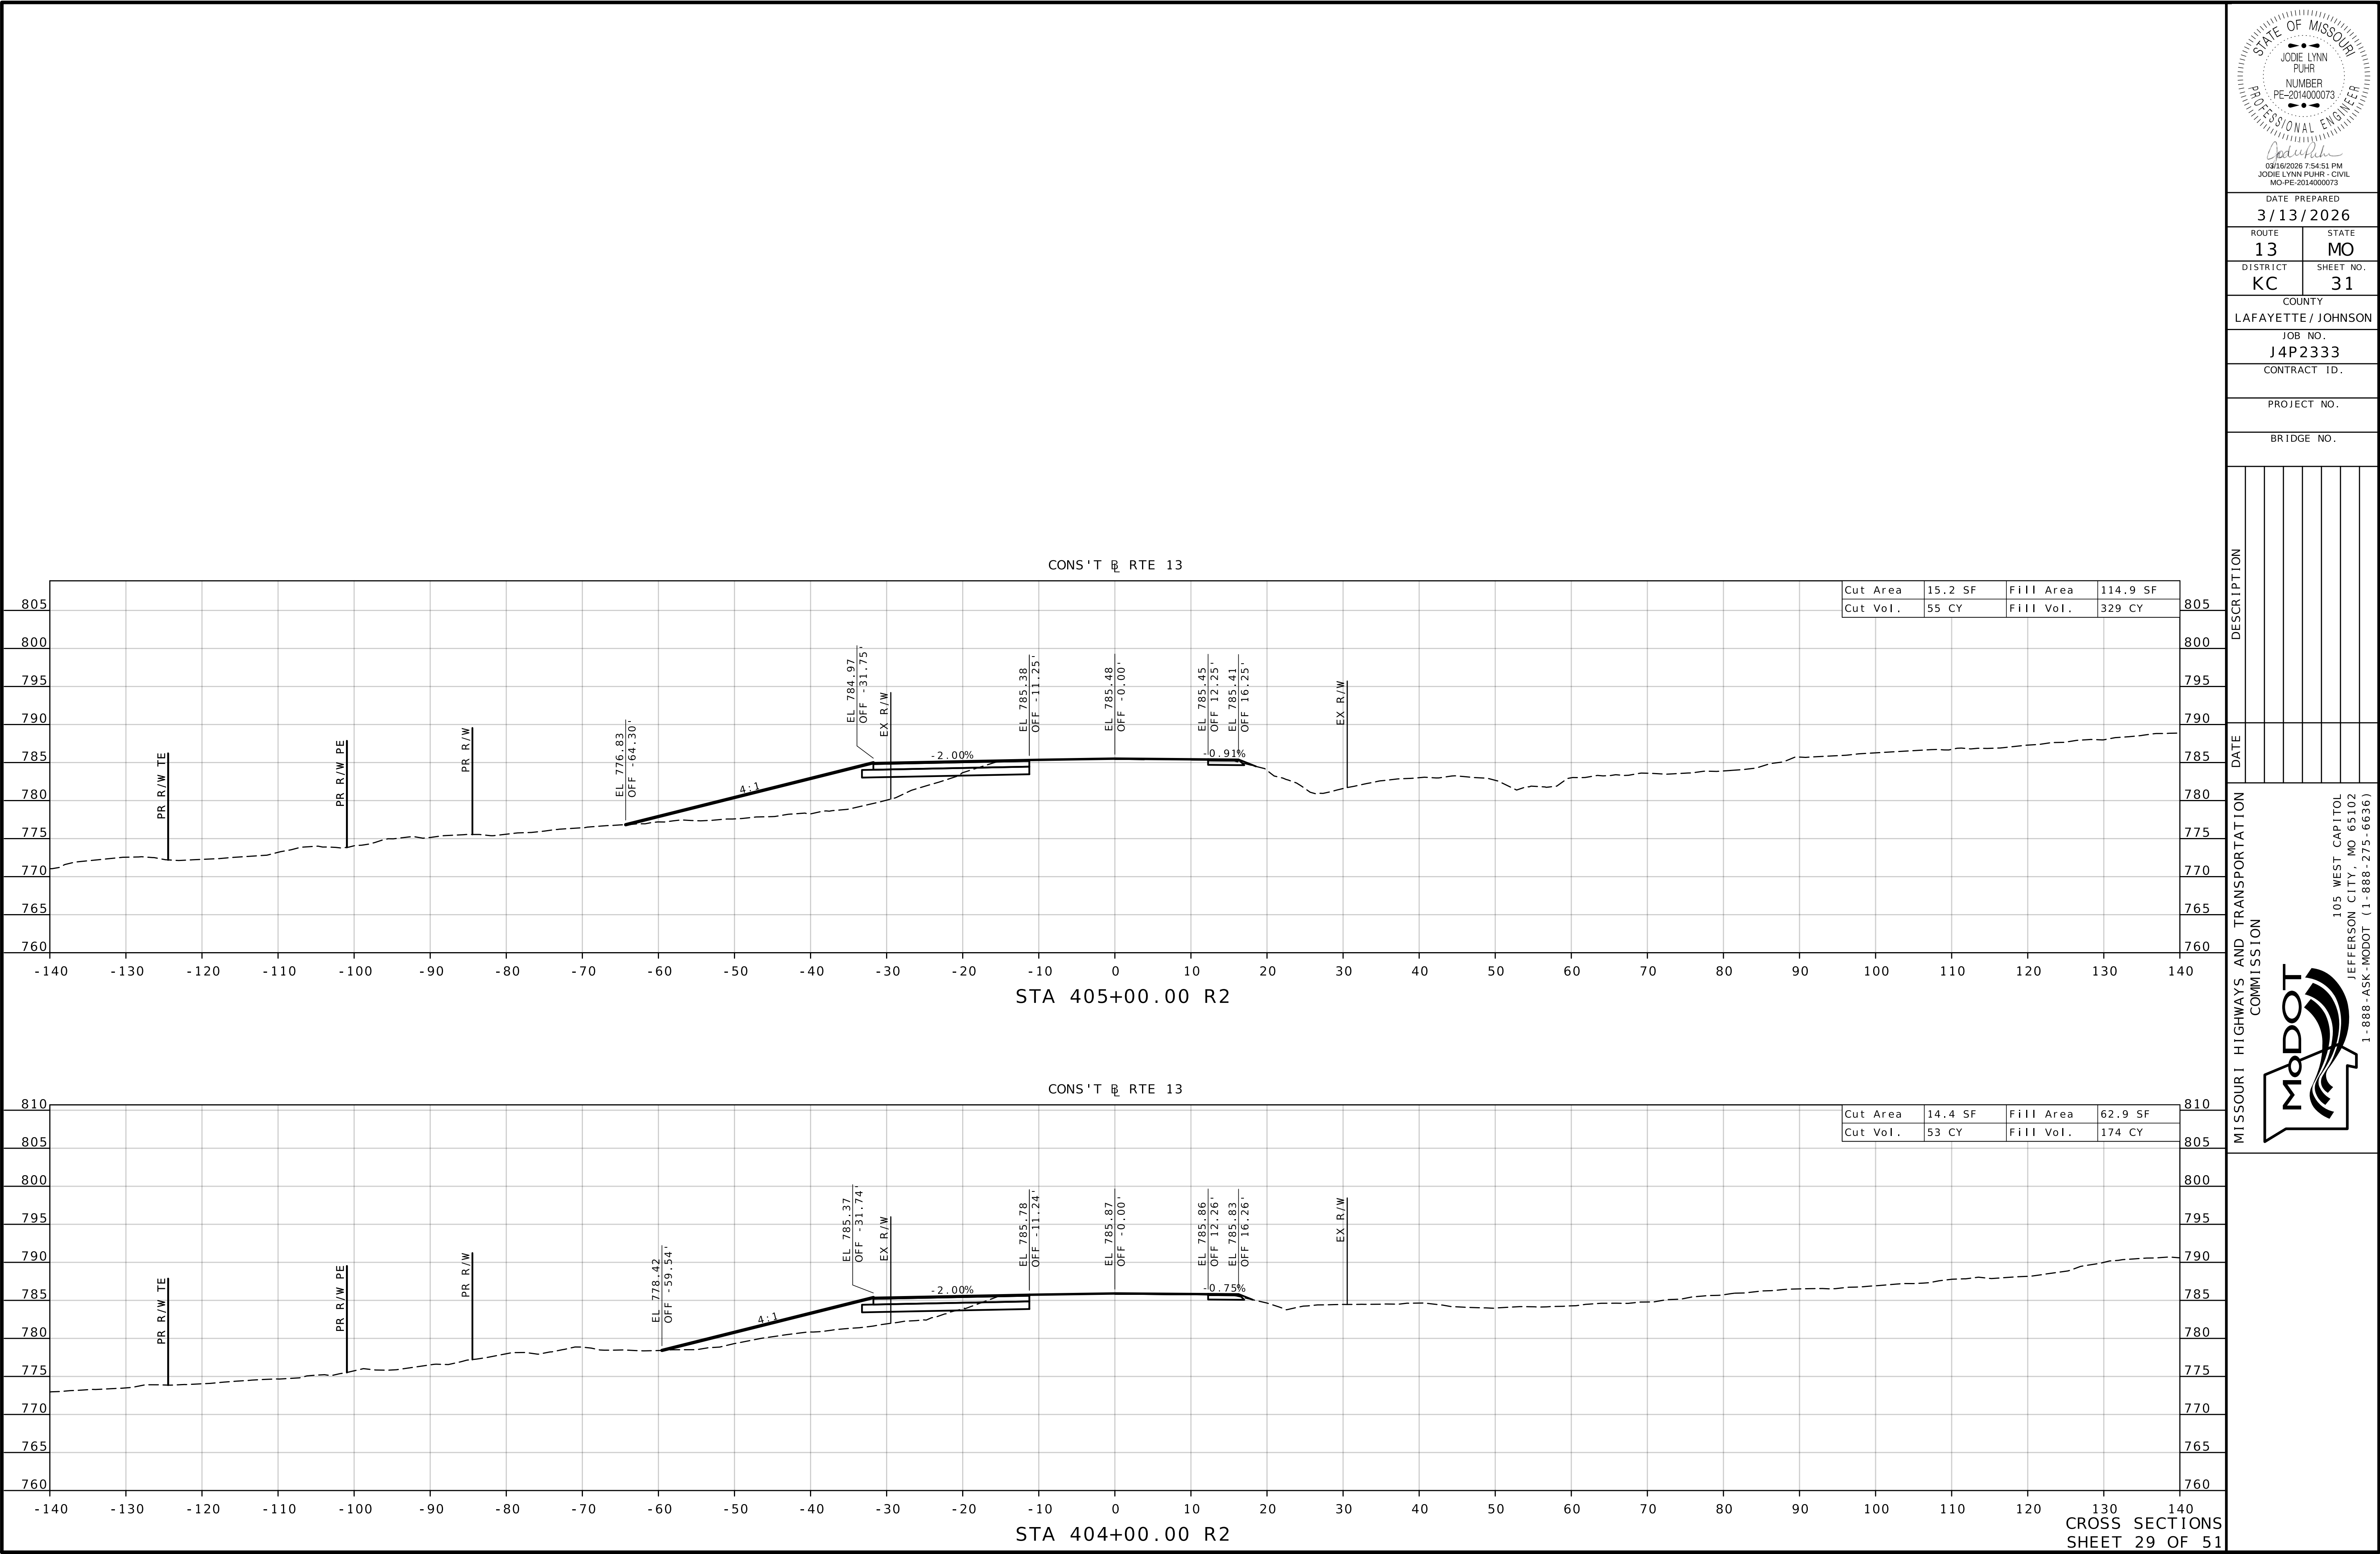

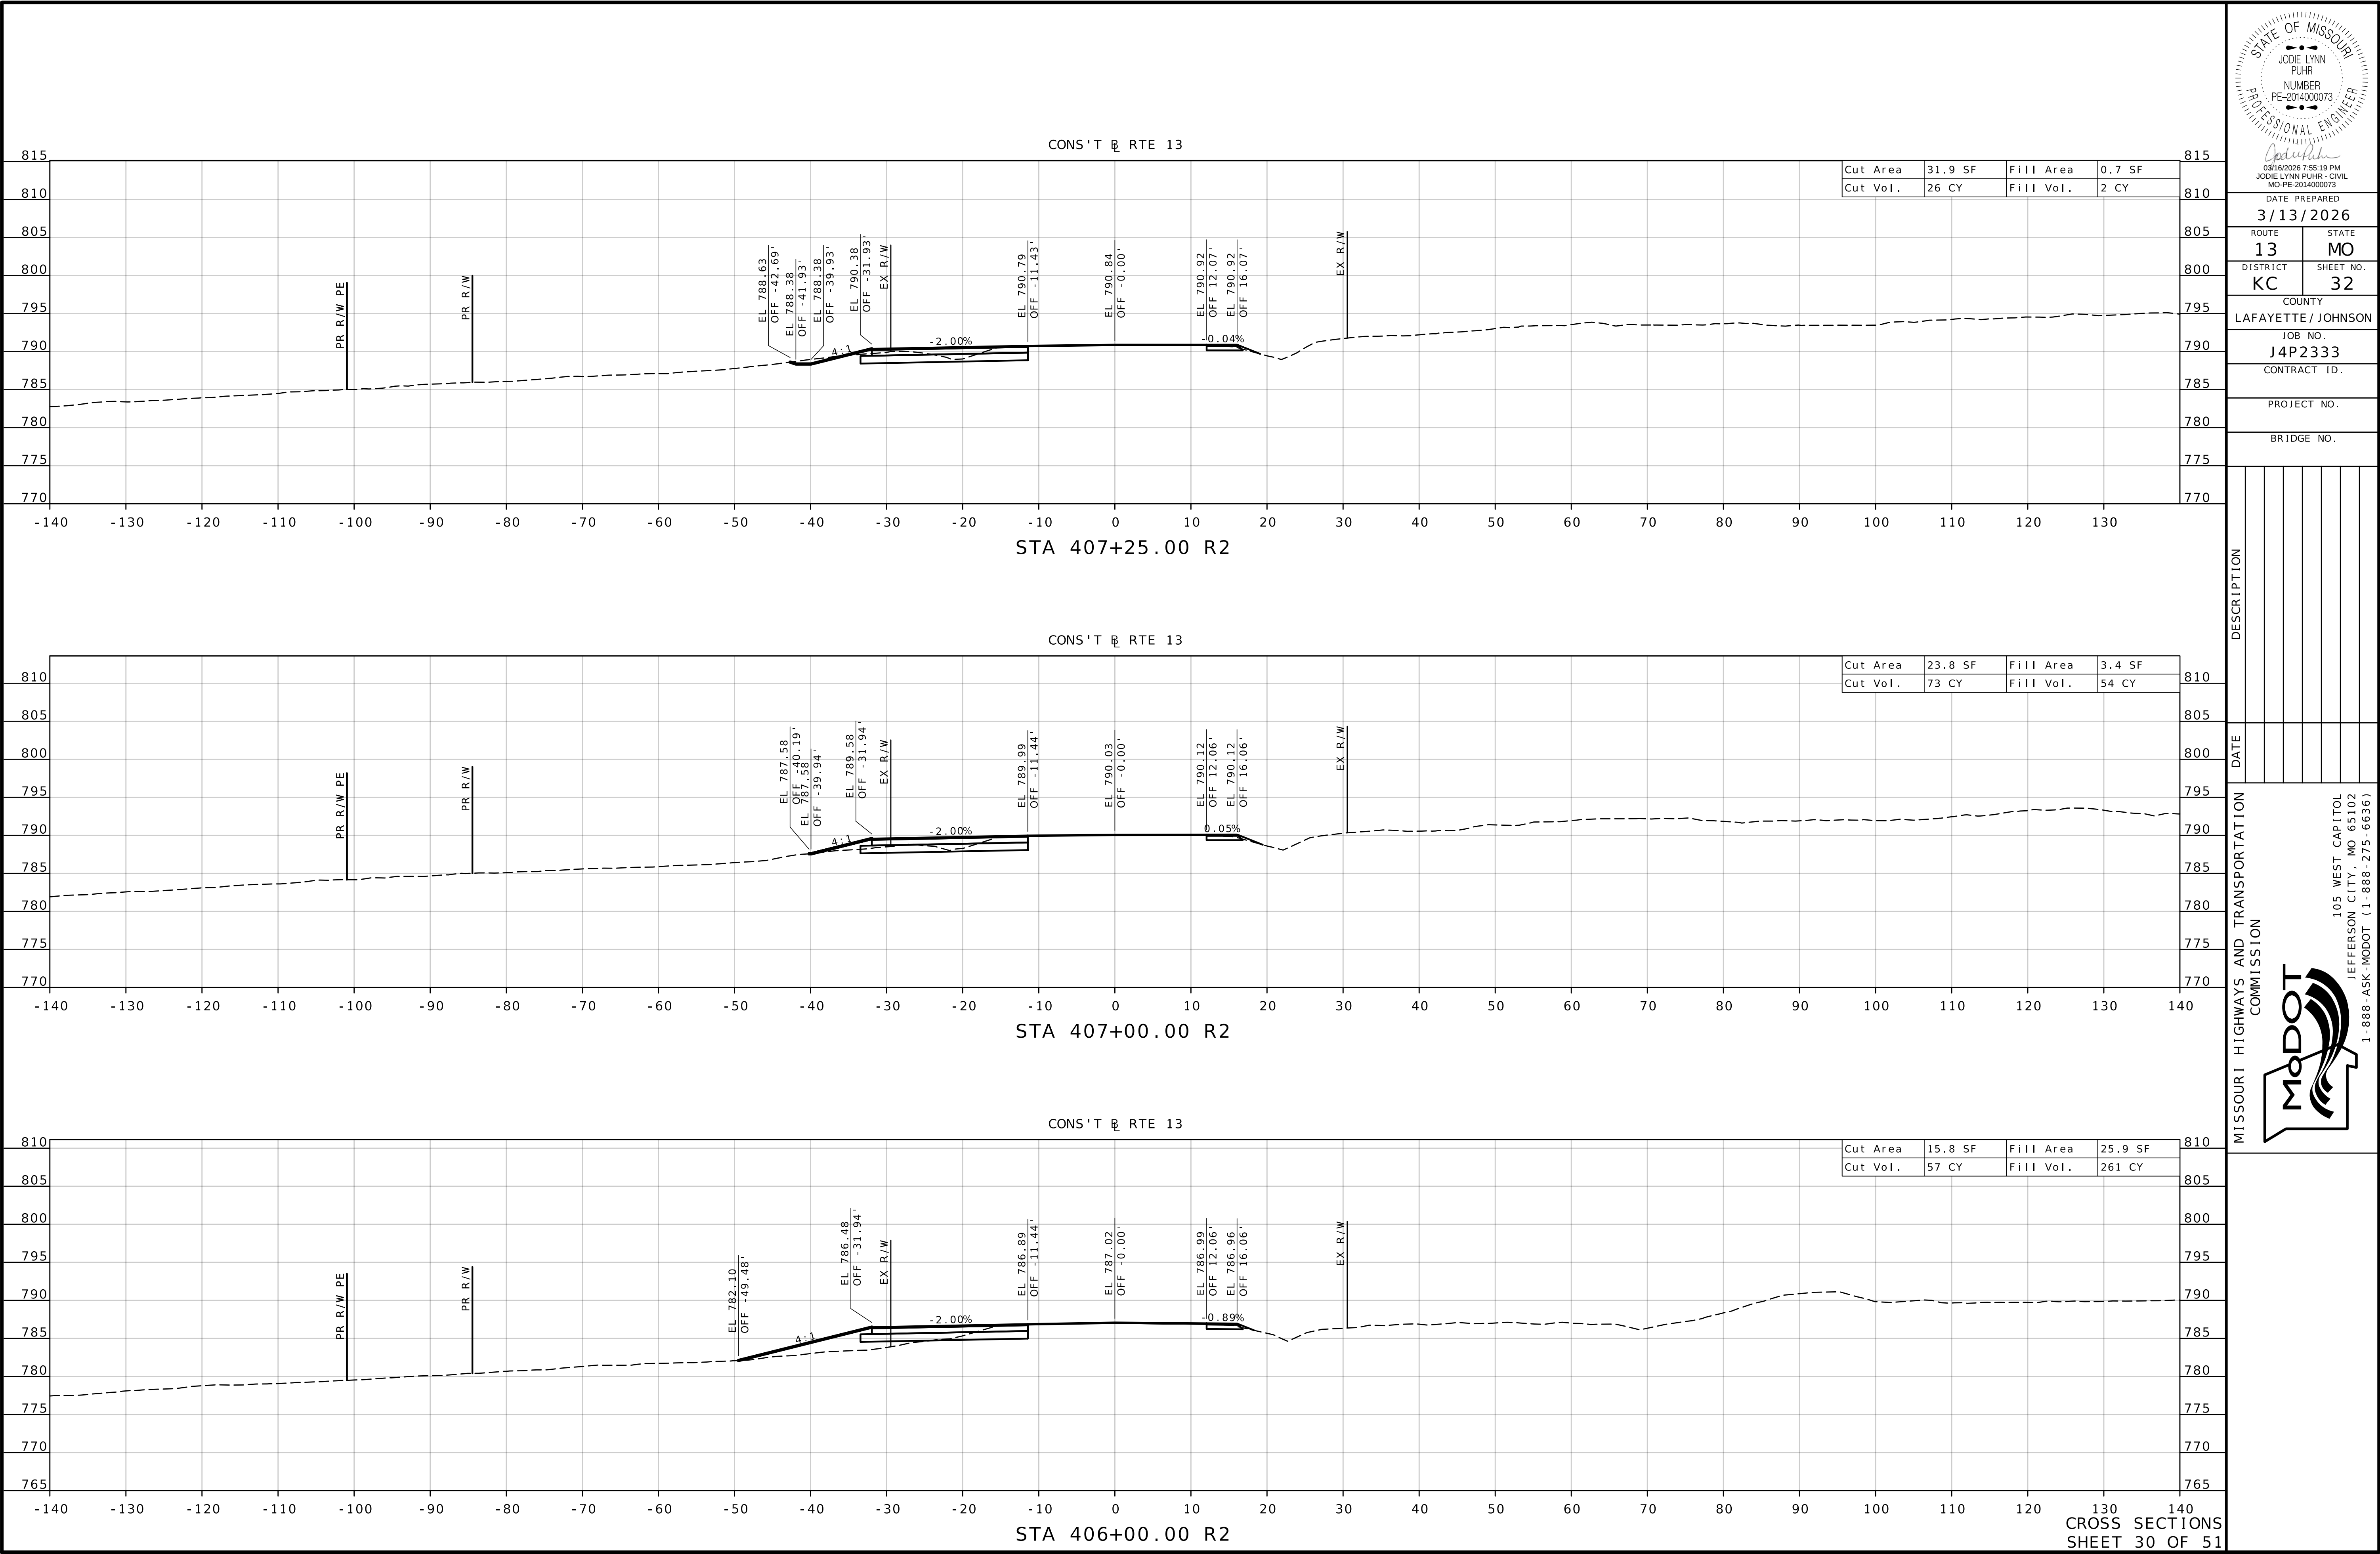

810

805

800

795

790

785

780

775

770

765

CONS'T @ RTE 13

Cut Area

15.8 SF

Fill Area

25.9 SF

Cut Vol.

57 CY

Fill Vol.

261 CY

PR R/W PE

PR R/W

EL 782.10
OFF -49.48'

EL 786.48
OFF -31.94'

EX R/W

EL 786.89
OFF -11.44'

EL 787.02
OFF -0.00'

EL 786.99
OFF 12.06'

EL 786.96
OFF 16.06'

EX R/W

4:1

-2.00%

-0.89%

STA 406+00.00 R2

CROSS SECTIONS

SHEET 30 OF 51

STATE OF MISSOURI

JODIE LYNN PUHR

NUMBER

PE-2014000073

PROFESSIONAL ENGINEER

03/16/2026 7:55:19 PM

JODIE LYNN PUHR - CIVIL

MO-PE-2014000073

DATE PREPARED

3/13/2026

ROUTE

13

STATE

MO

DISTRICT

KC

SHEET NO.

32

COUNTY

LAFAYETTE / JOHNSON

JOB NO.

J4P2333

CONTRACT ID.

PROJECT NO.

BRIDGE NO.

DESCRIPTION



DATE

MISSOURI HIGHWAYS AND TRANSPORTATION COMMISSION

105 WEST CAPITOL

JEFFERSON CITY, MO 65102

1-888-ASK-MODOT (1-888-275-6636)

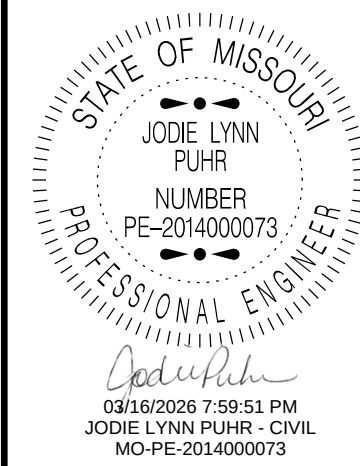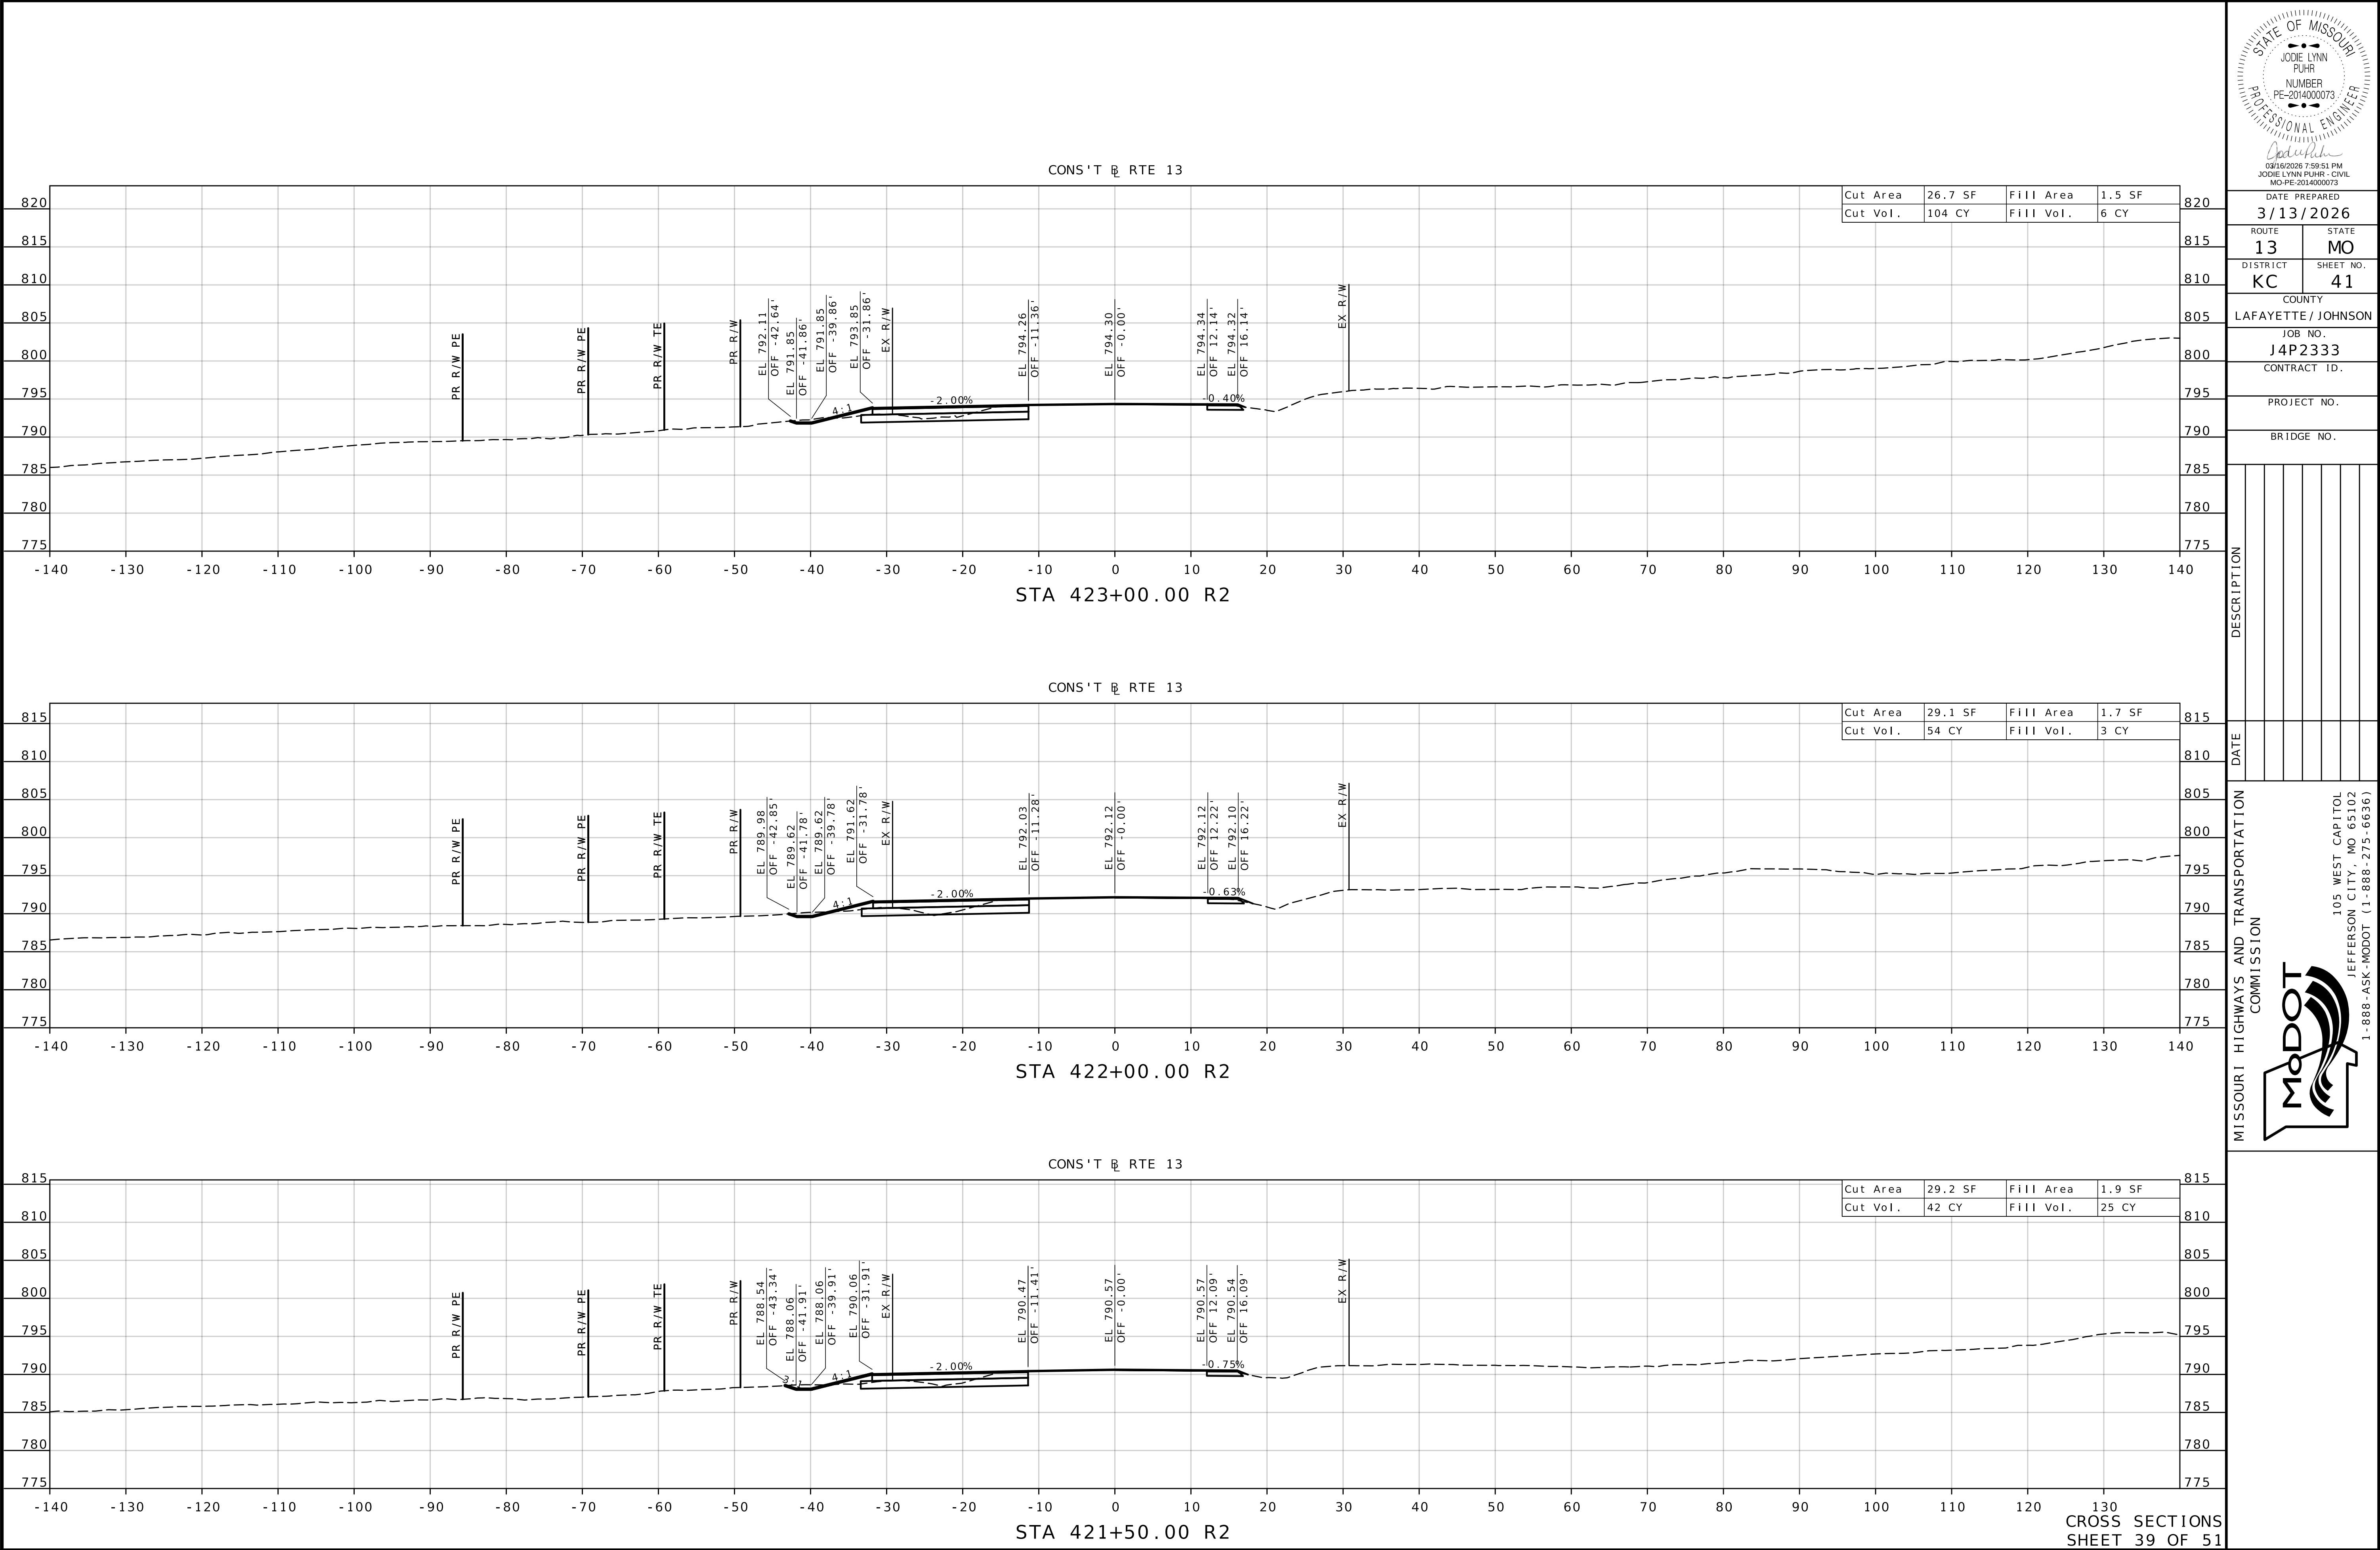


DATE PREPARED 3/13/2026	
ROUTE 13	STATE MO
DISTRICT KC	SHEET NO. 41
COUNTY LAFAYETTE / JOHNSON	
JOB NO. J4P2333	
CONTRACT ID.	
PROJECT NO.	
BRIDGE NO.	


DESCRIPTION

DATE

MISSOURI HIGHWAYS AND TRANSPORTATION COMMISSION

105 WEST CAPITOL
JEFFERSON CITY, MO 65102
1-888-ASK-MODOT (1-888-275-6636)

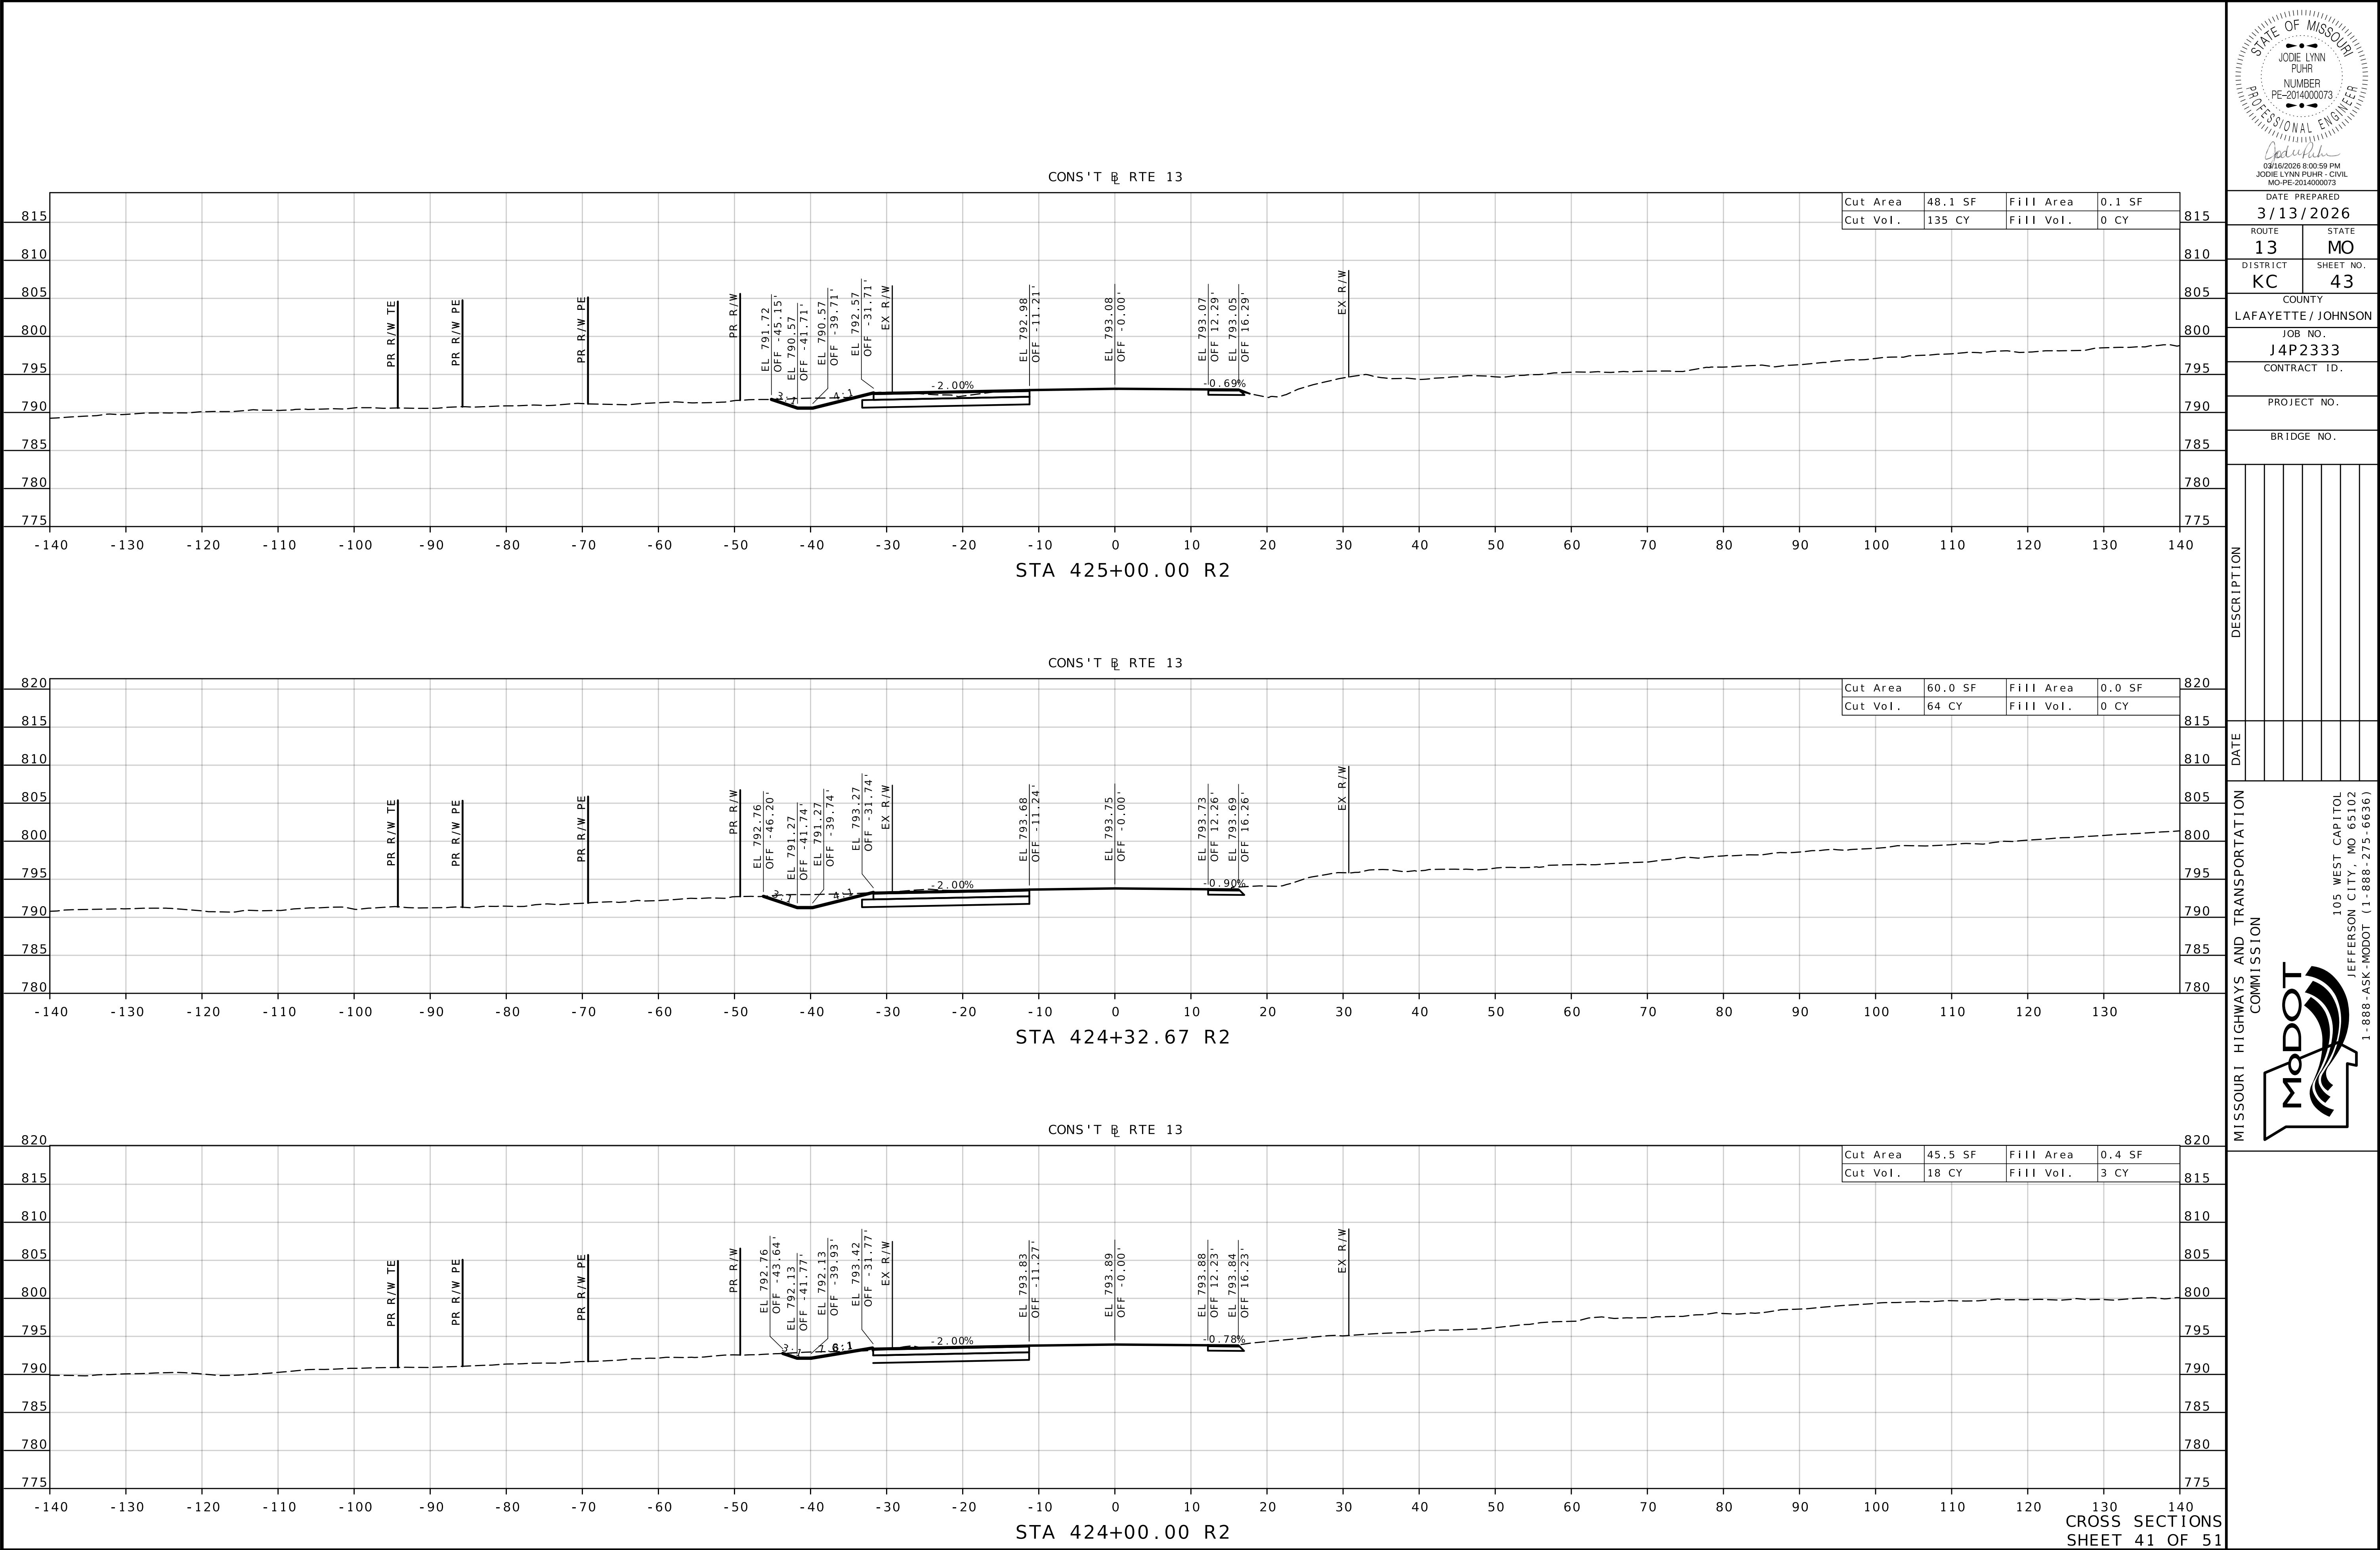

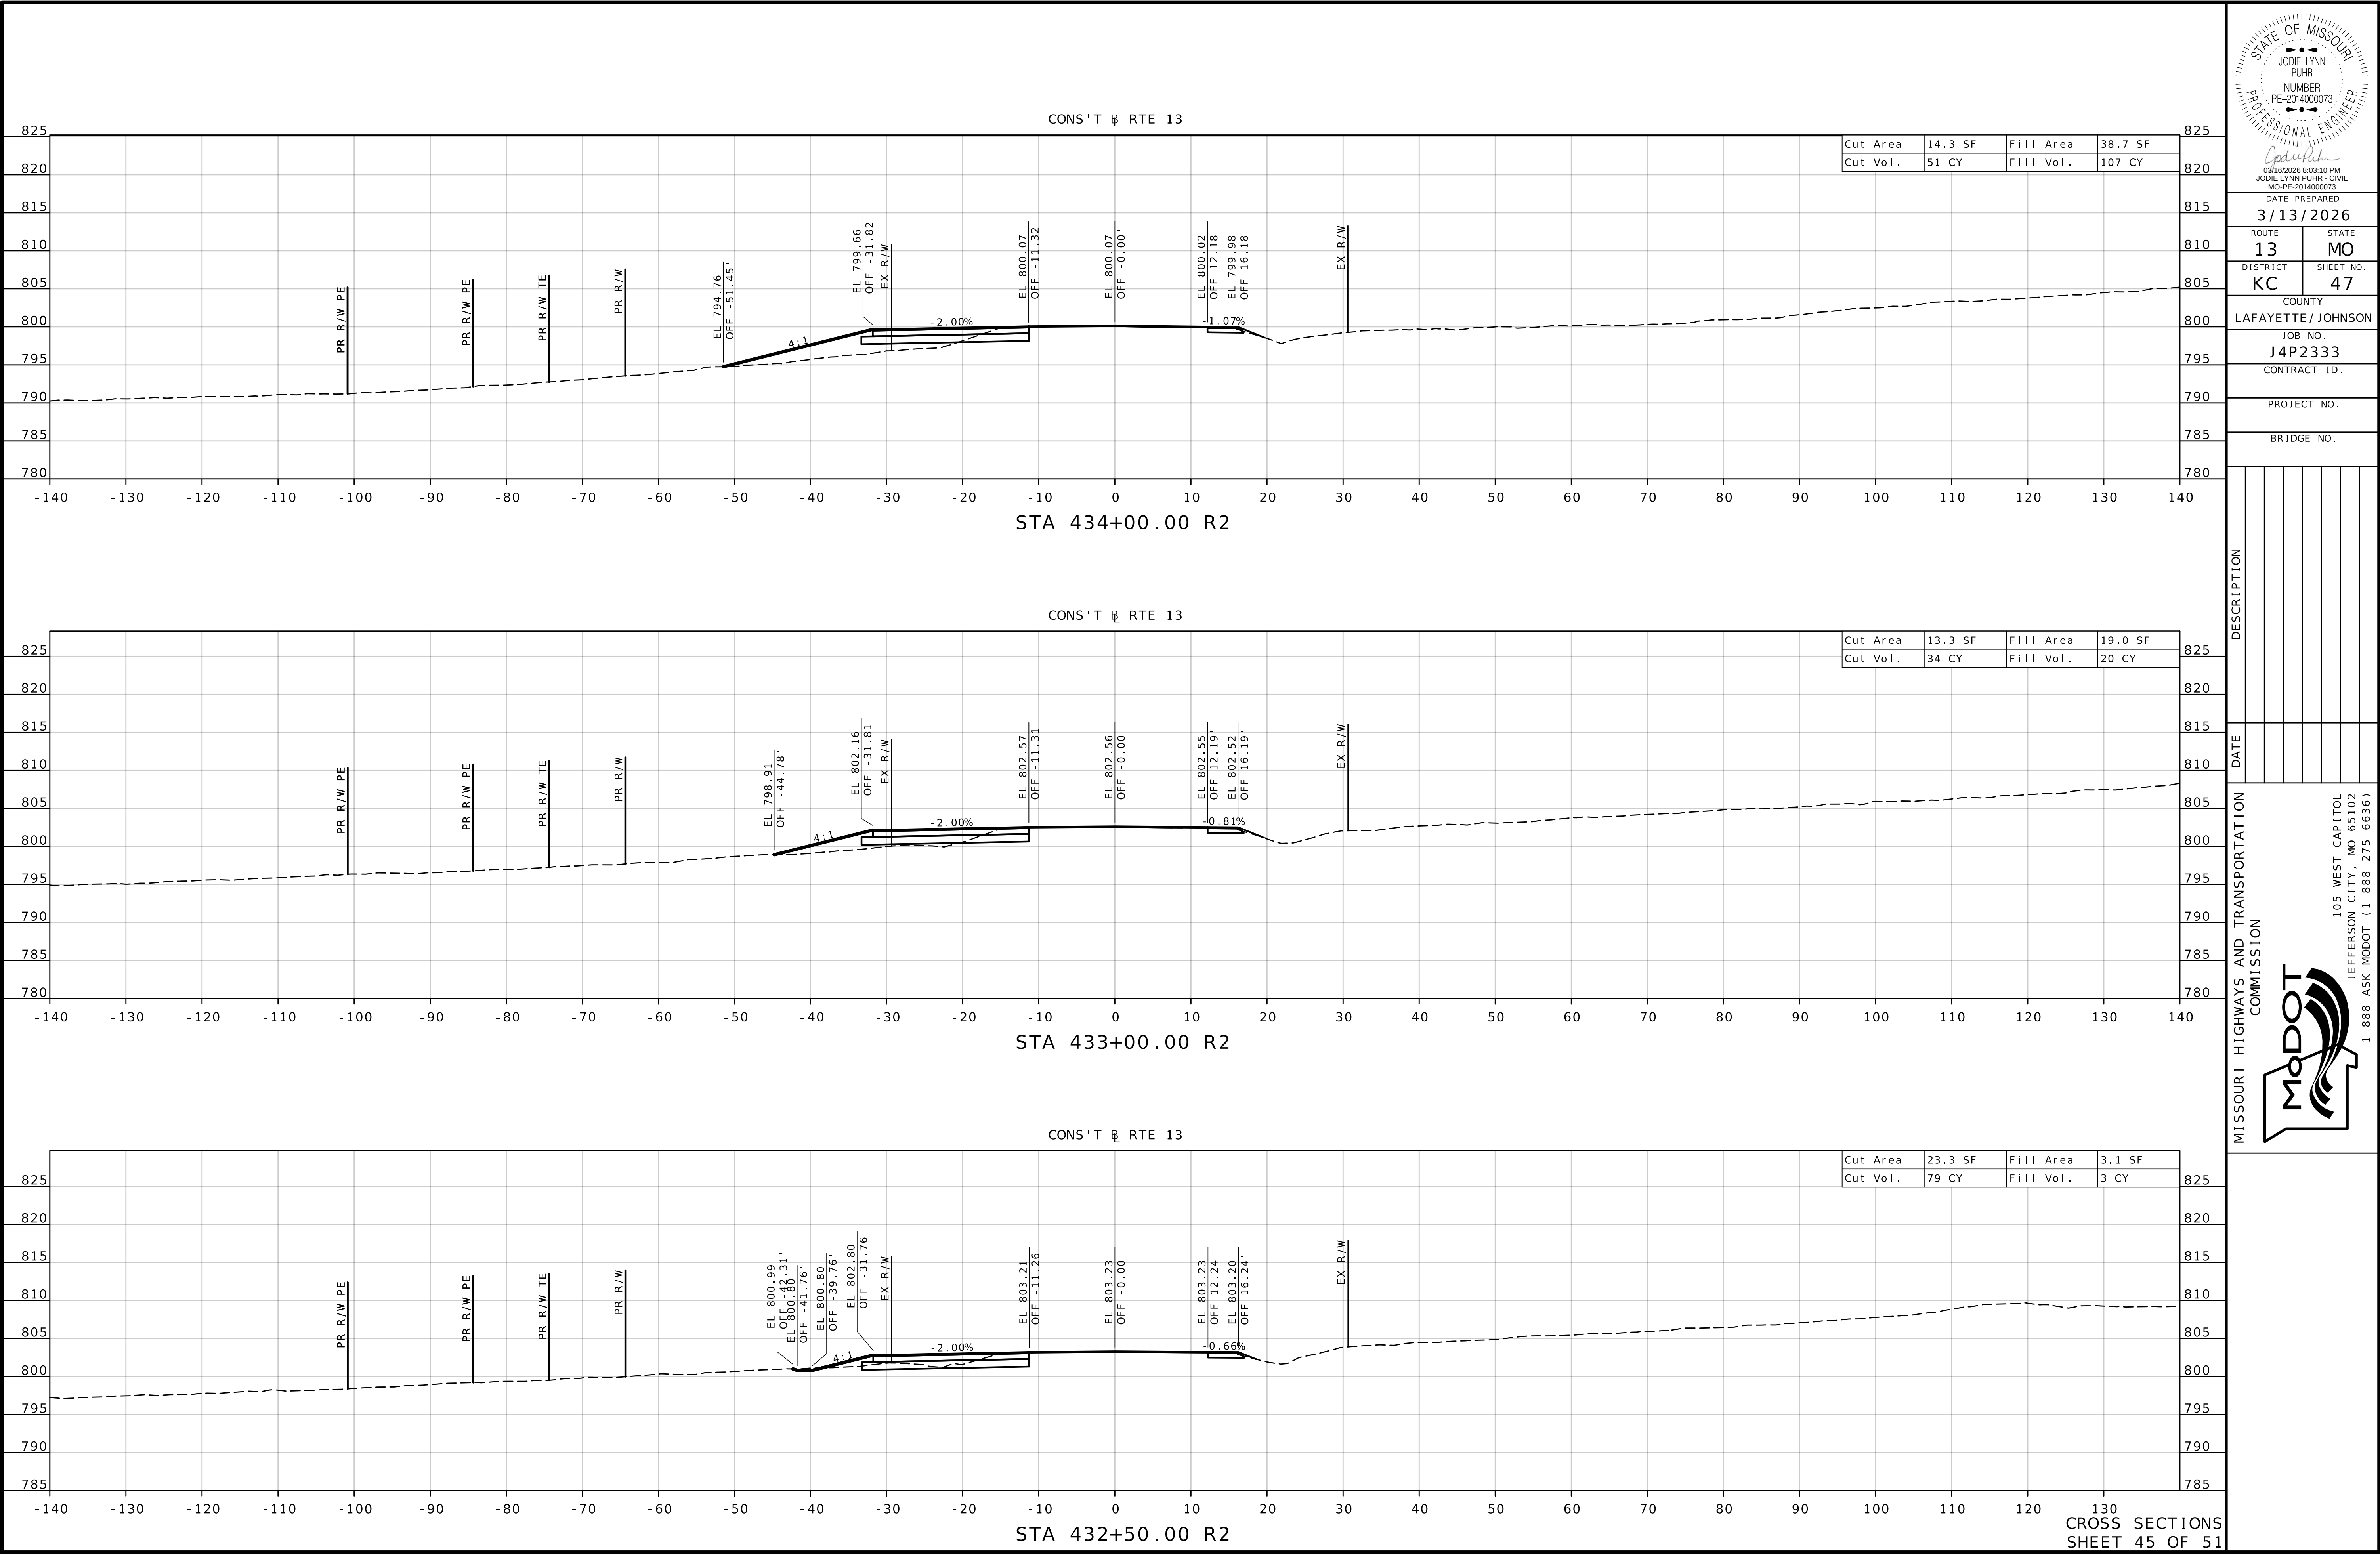

STATE OF MISSOURI

JODE LYNN PUHR

NUMBER

PE-2014000073

PROFESSIONAL ENGINEER

03/16/2026 8:03:10 PM

JODE LYNN PUHR - CIVIL

MO-PE-2014000073

DATE PREPARED

3/13/2026

ROUTE

13

STATE

MO

DISTRICT

KC

SHEET NO.

47

COUNTY

LAFAYETTE / JOHNSON

JOB NO.

J4P2333

CONTRACT ID.

PROJECT NO.

BRIDGE NO.

DESCRIPTION


DATE


MISSOURI HIGHWAYS AND TRANSPORTATION COMMISSION


105 WEST CAPITOL


JEFFERSON CITY, MO 65102

1-888-ASK-MODOT (1-888-275-6636)

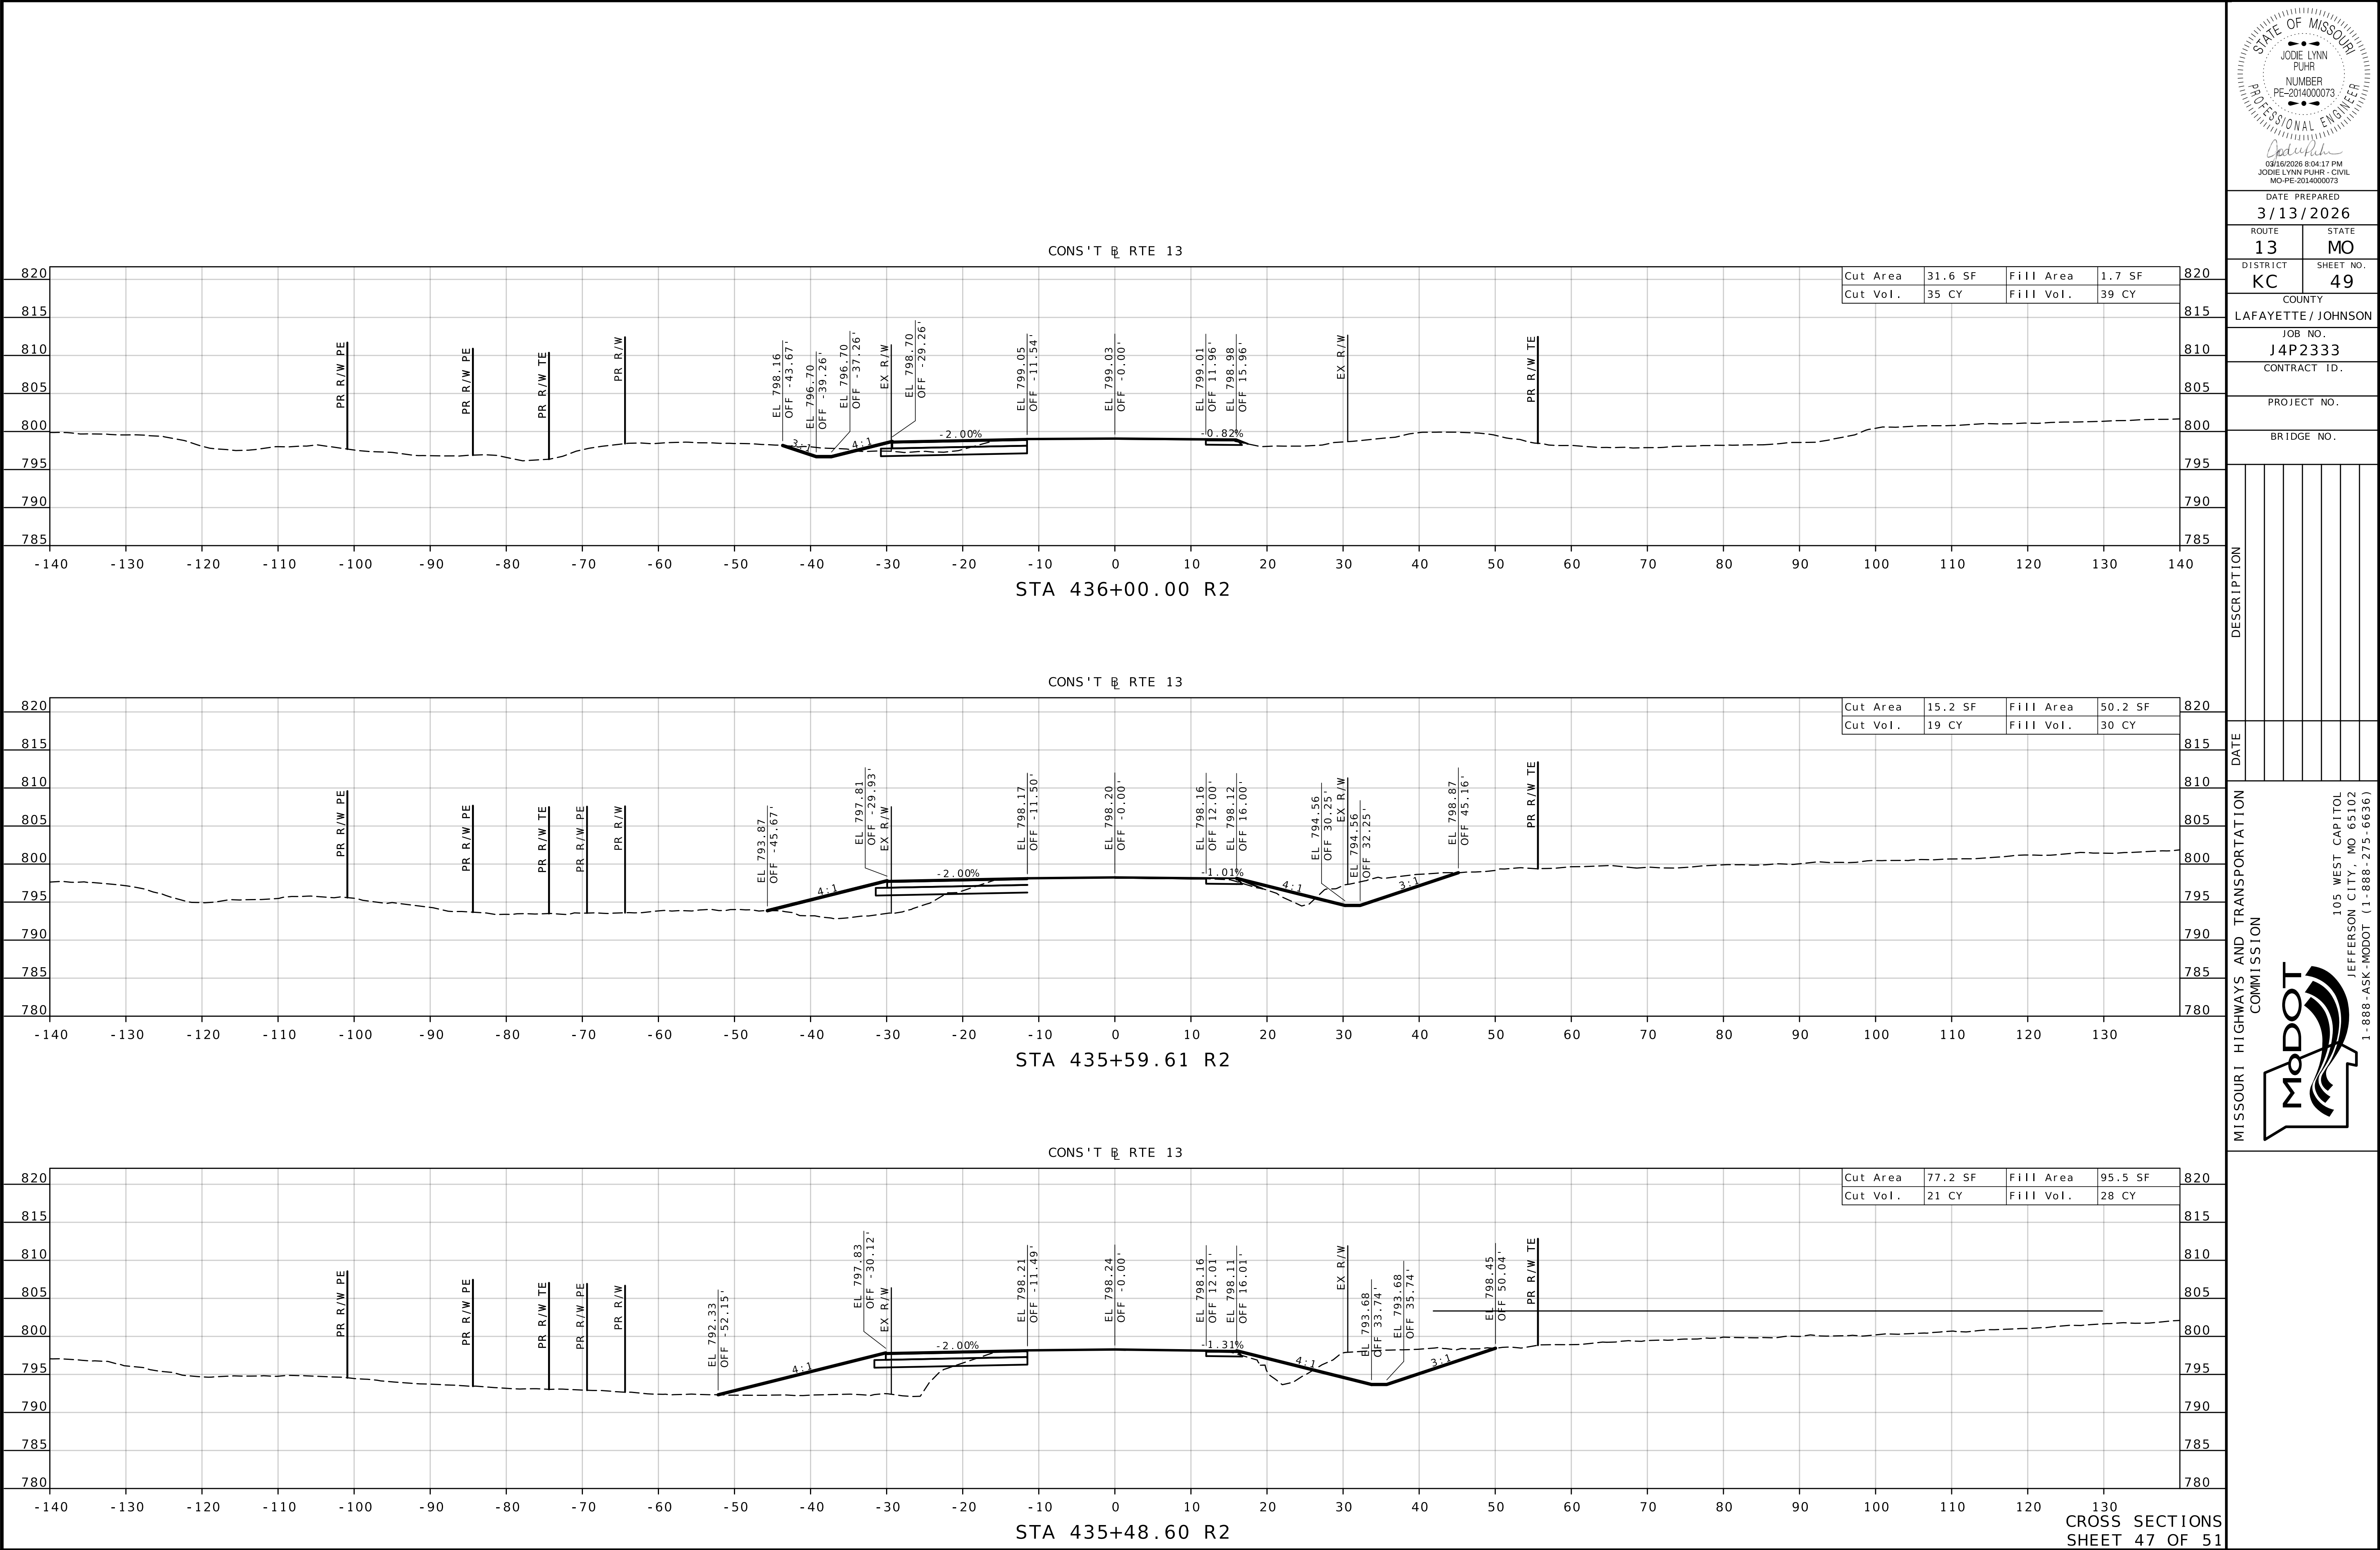

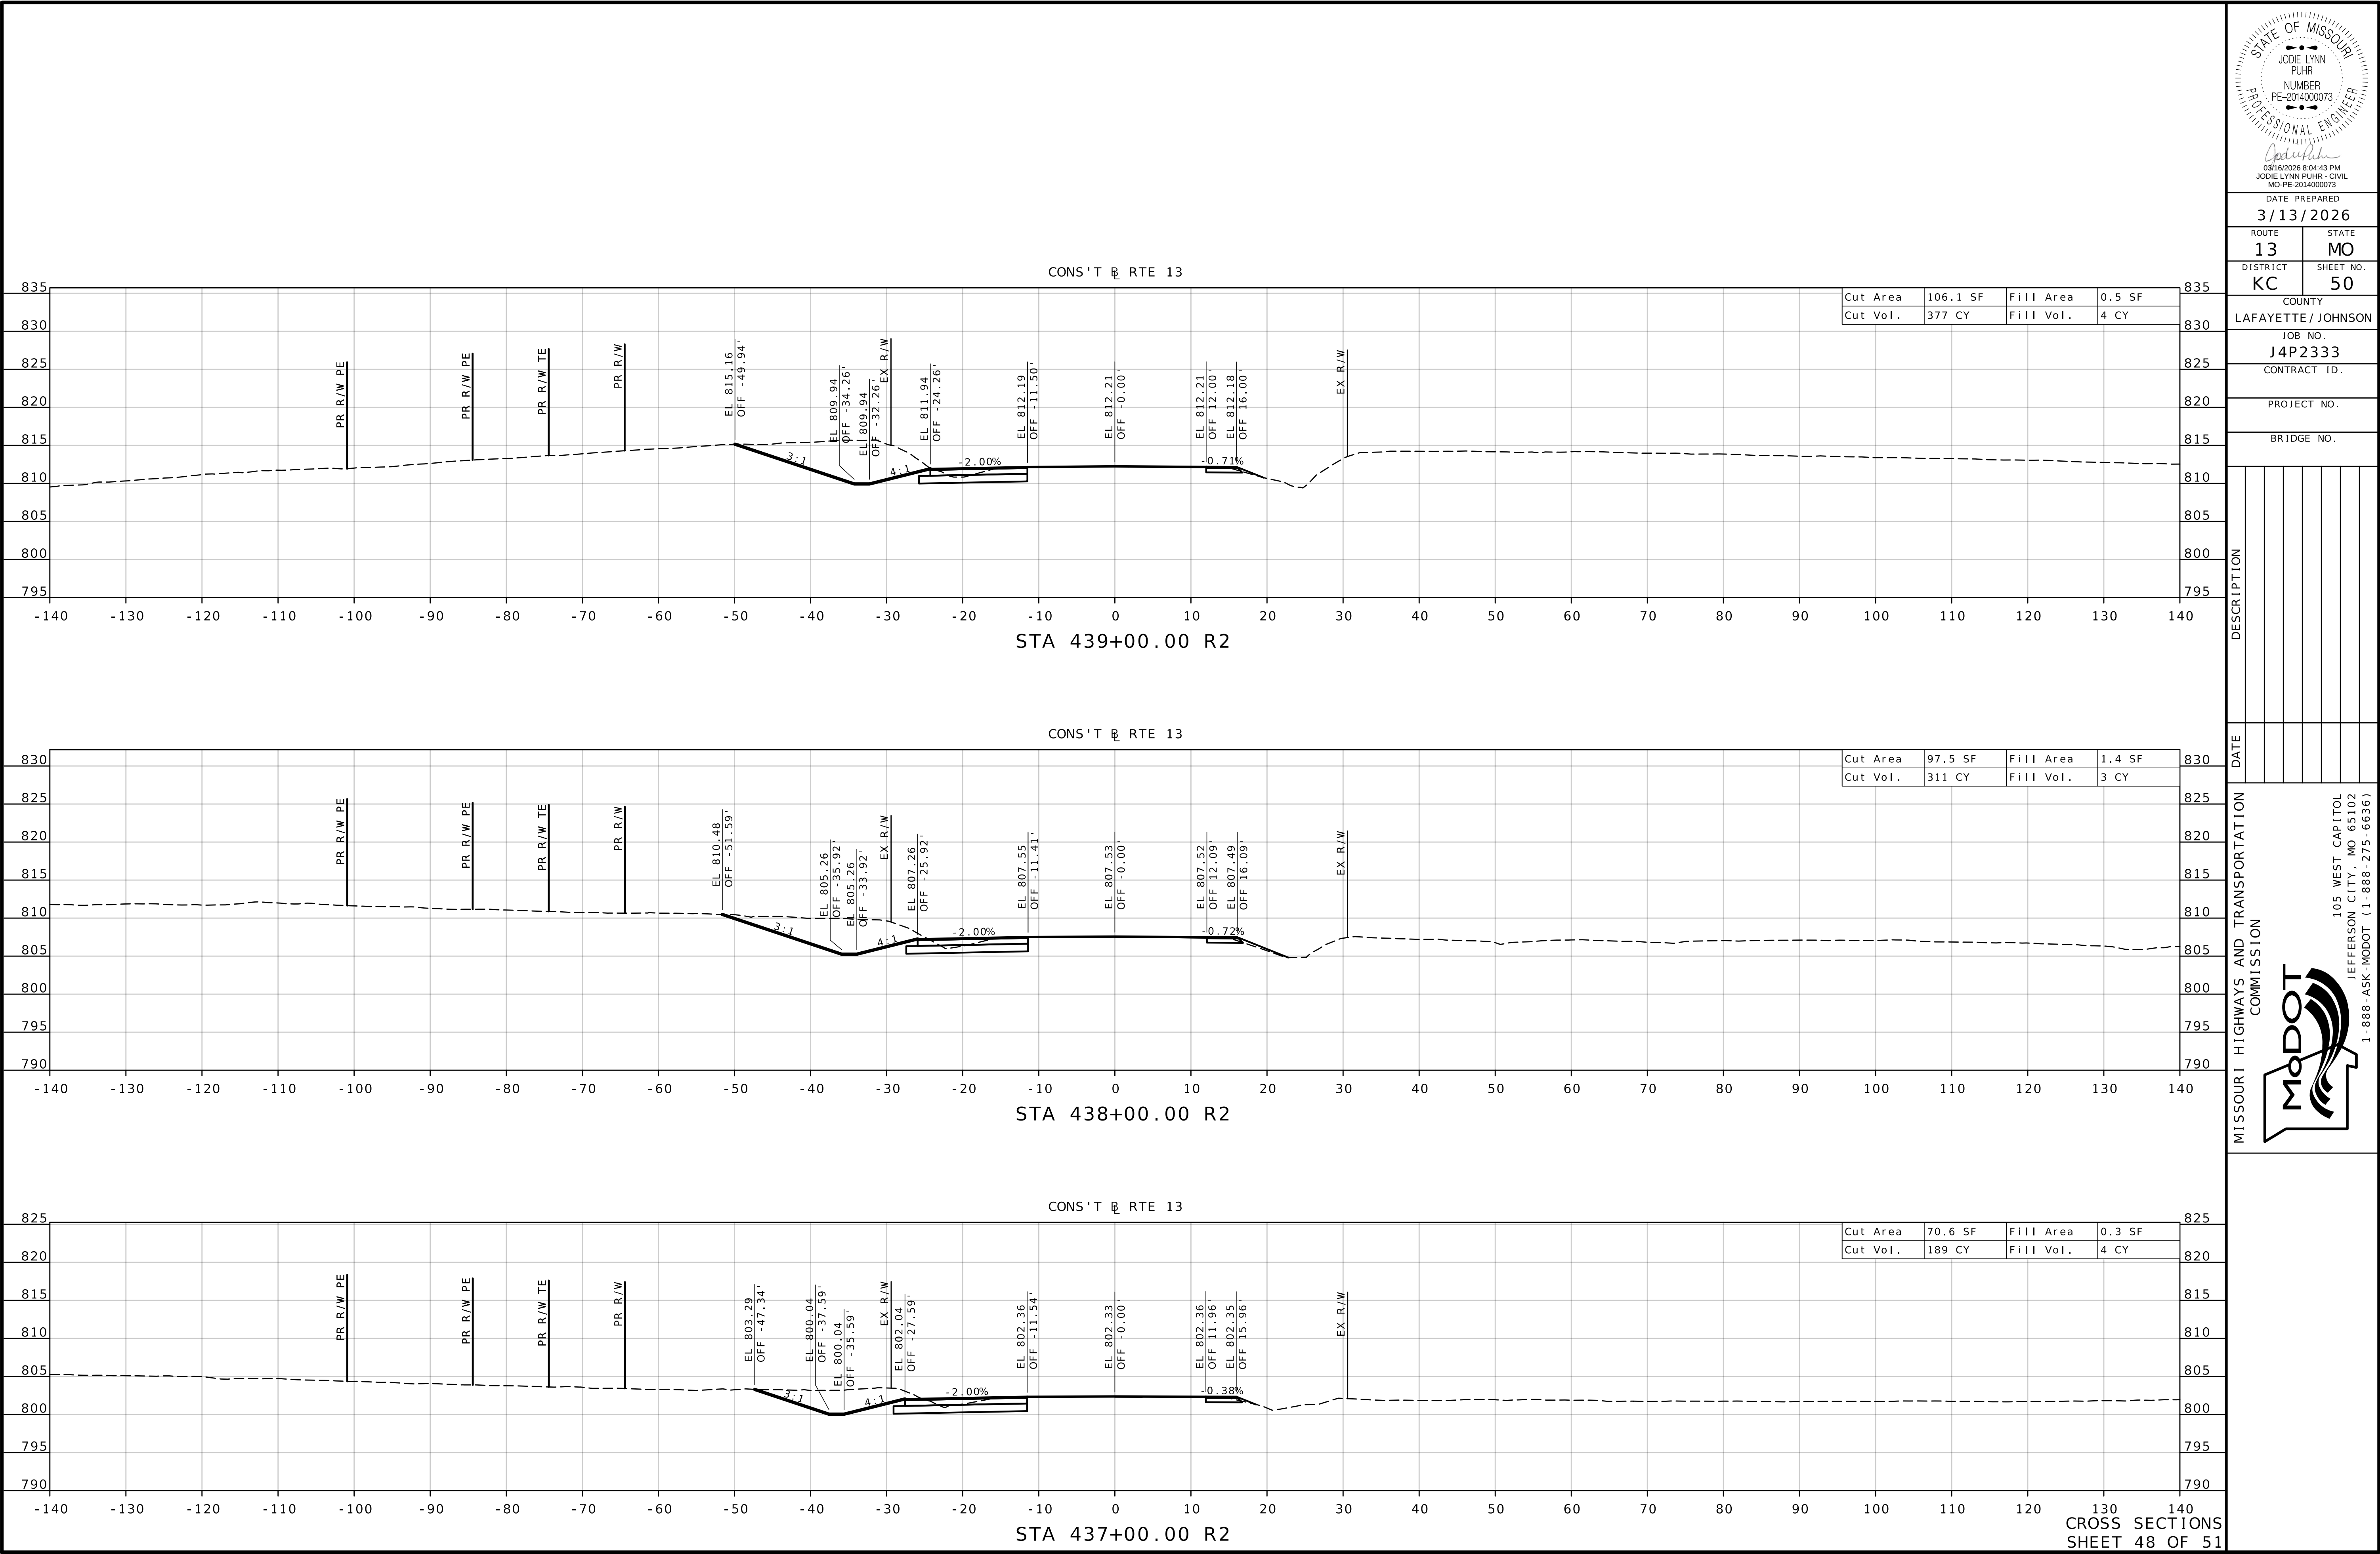

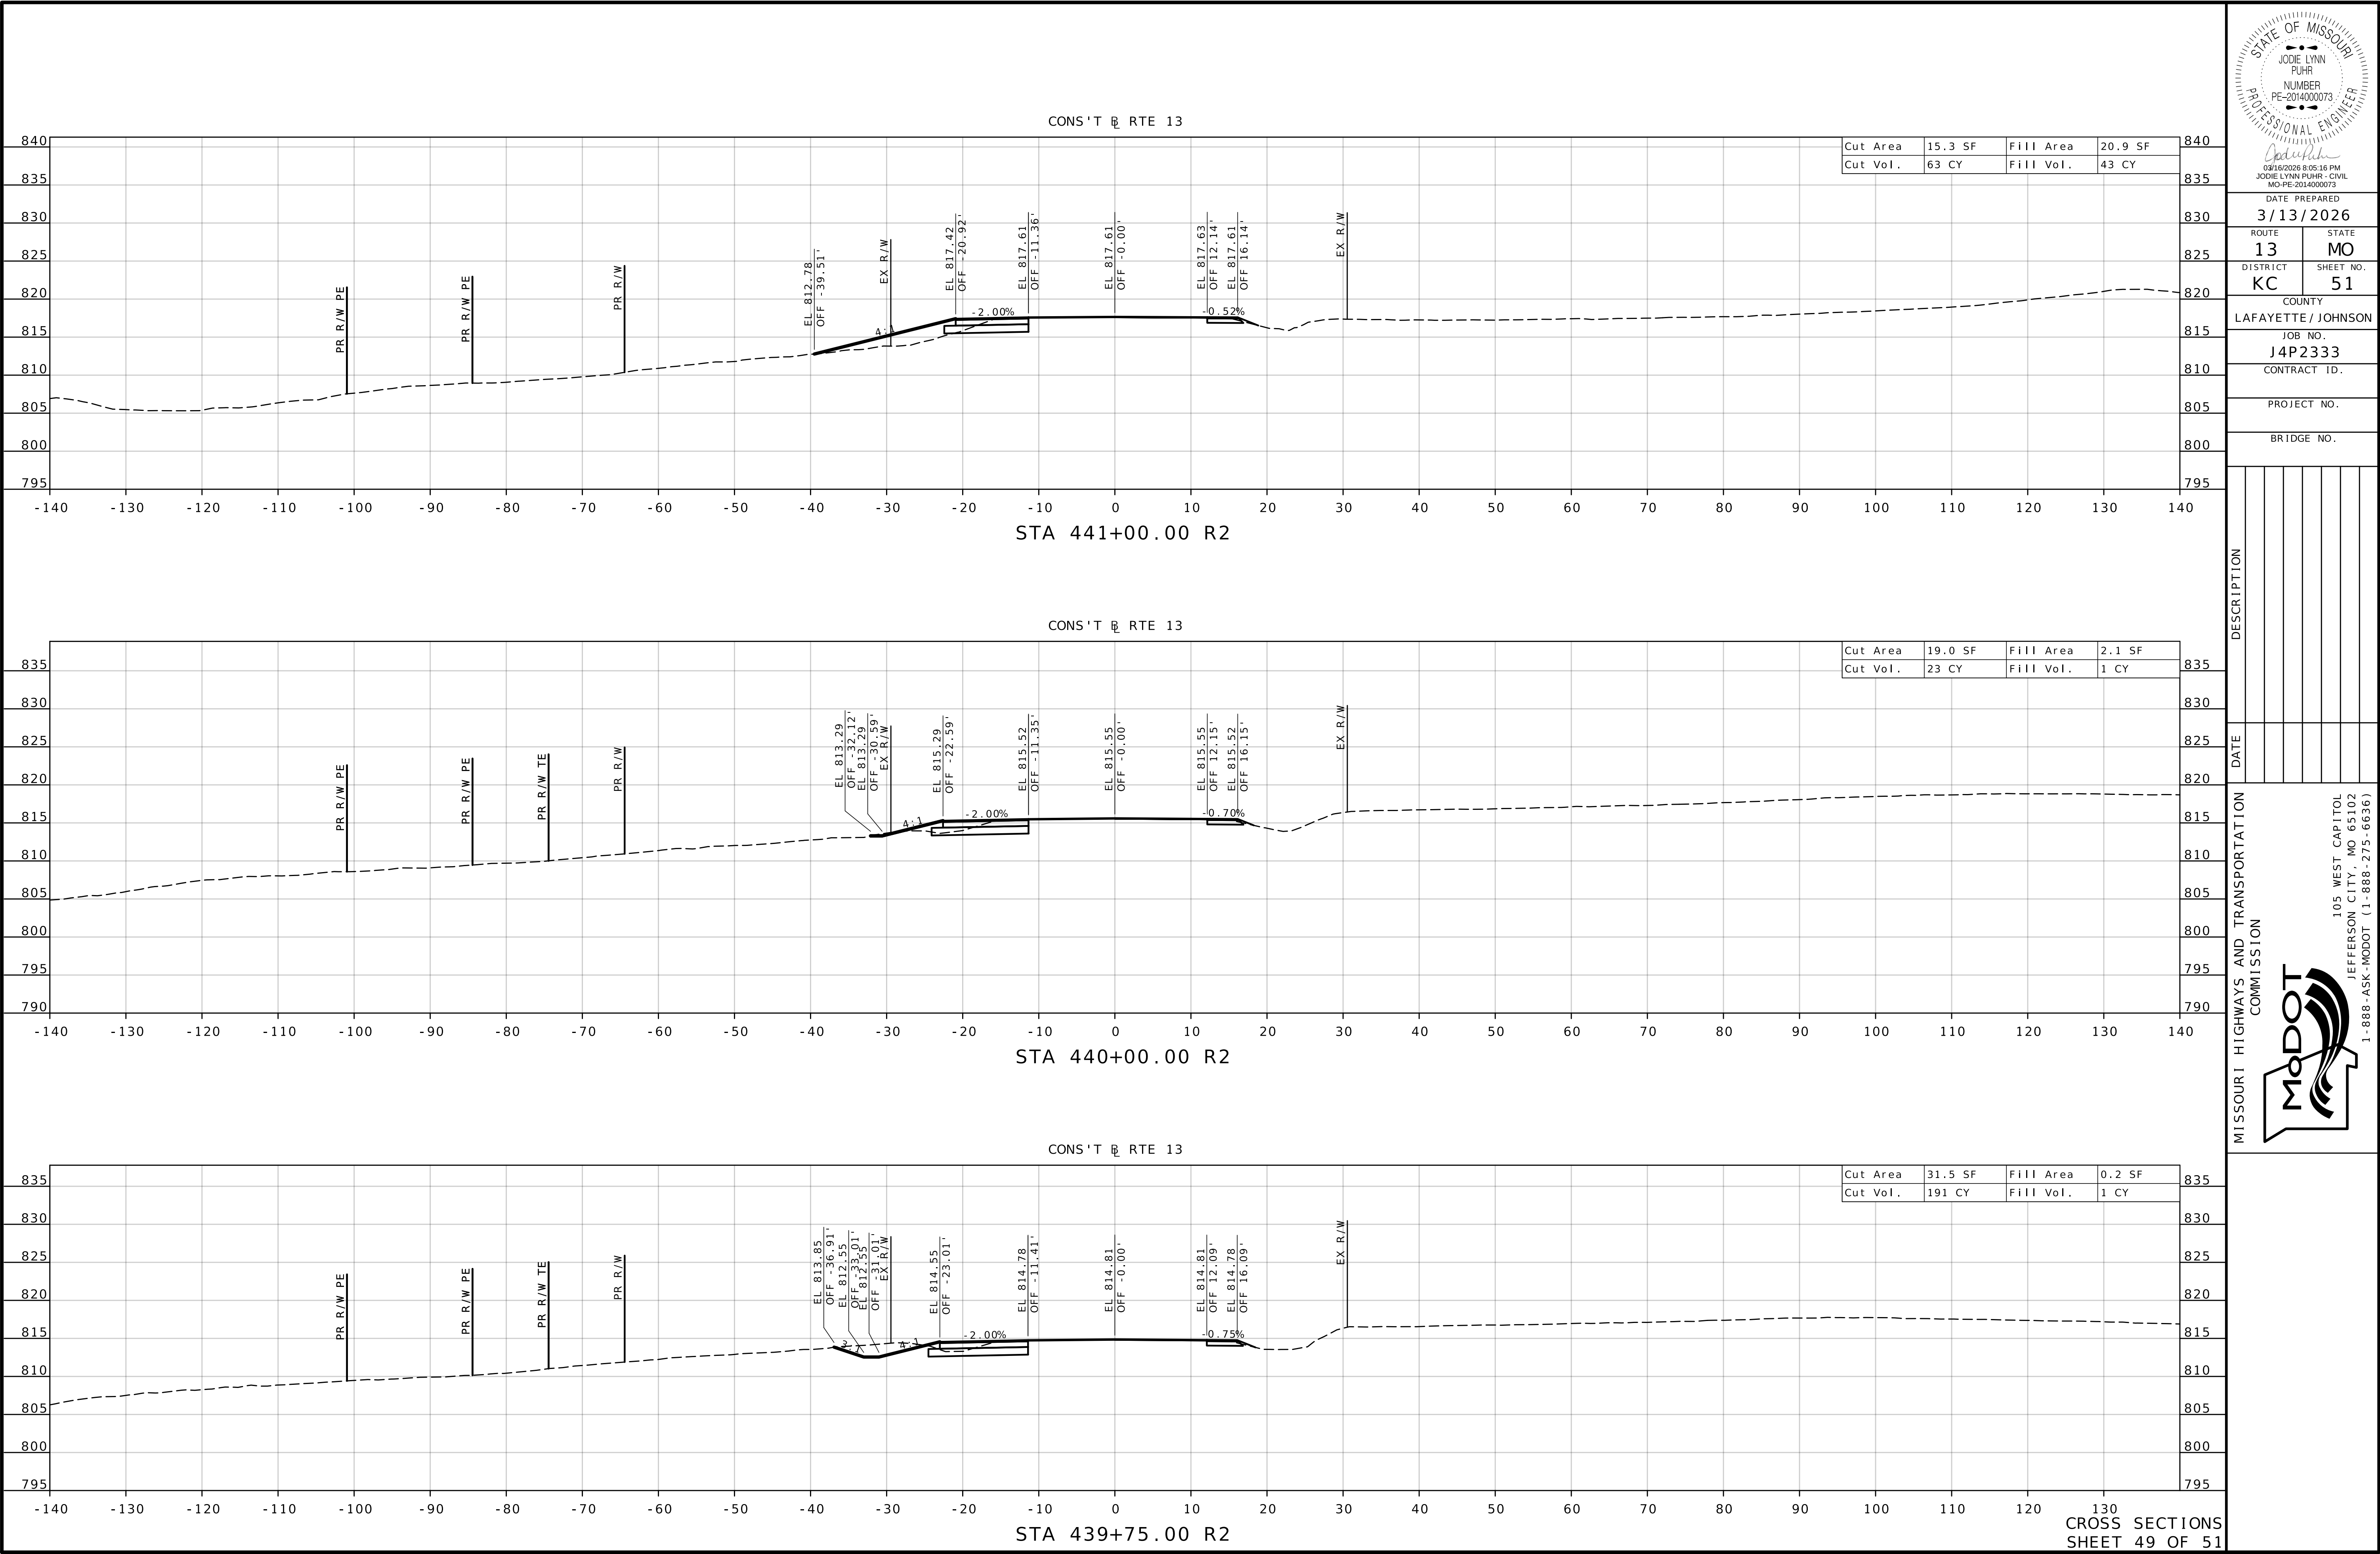

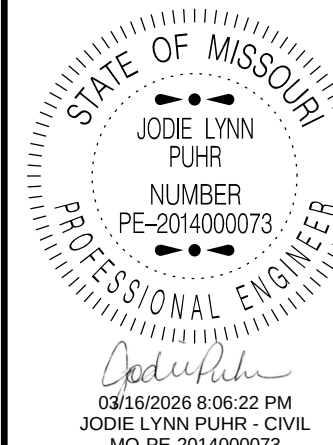

DATE PREPARED
3/13/2026

ROUTE	STATE
13	MO
DISTRICT	SHEET NO.
KC	53

COUNTY
LAFAYETTE / JOHNSON

JOB NO.
J4P2333

CONTRACT ID.

PROJECT NO.


BRIDGE NO.

DESCRIPTION					


DATE

MISSOURI HIGHWAYS AND TRANSPORTATION COMMISSION

105 WEST CAPITOL
JEFFERSON CITY, MO 65102
1-888-ASK-MODOT (1-888-275-6636)

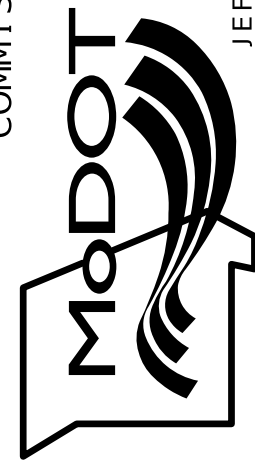


CONS'T @ RTE 13

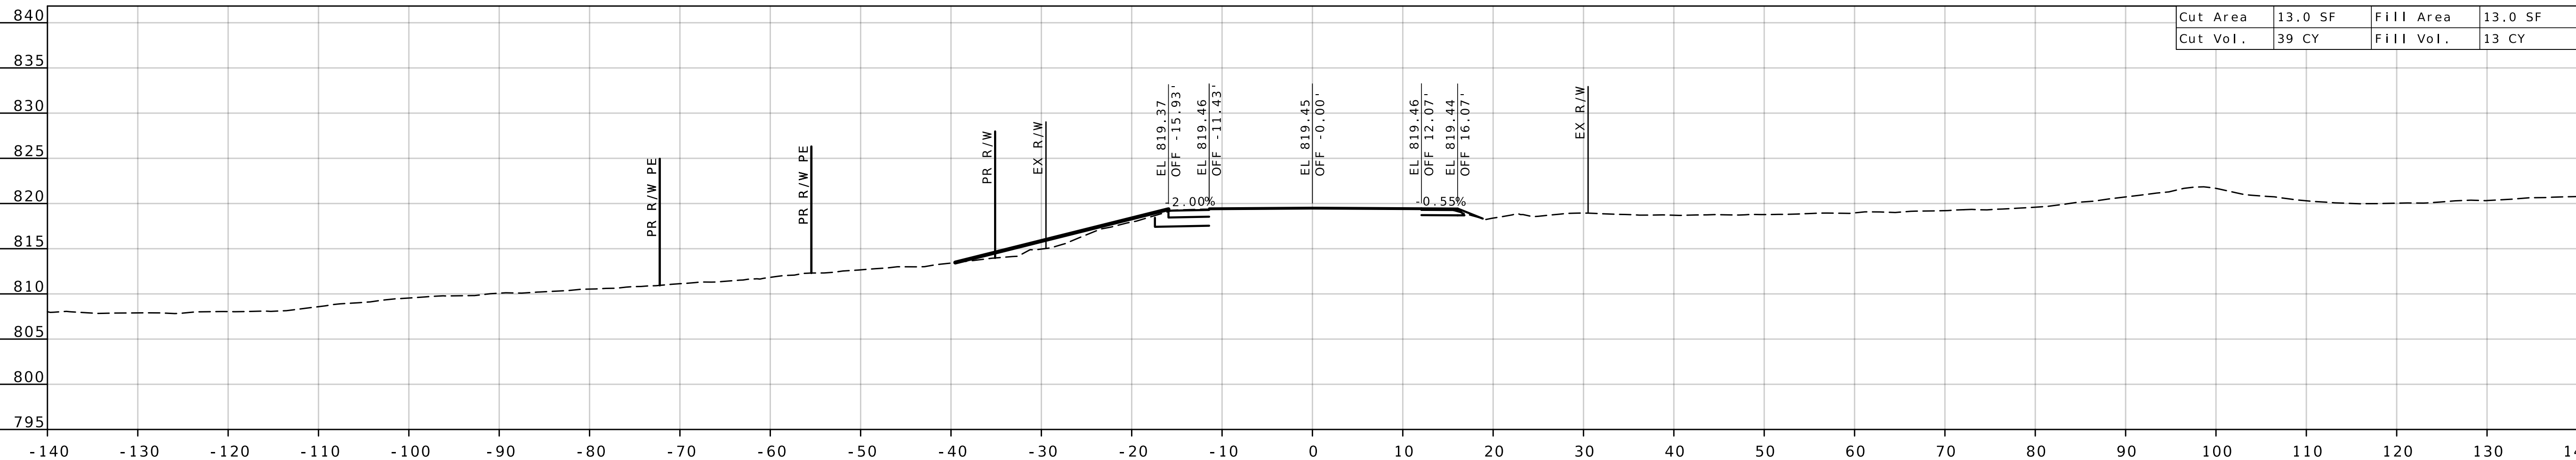

STA 443+99.45 R2

Cut Area	13.0 SF	Fill Area	13.0 SF
Cut Vol.	39 CY	Fill Vol.	13 CY




CONS'T @ RTE 13

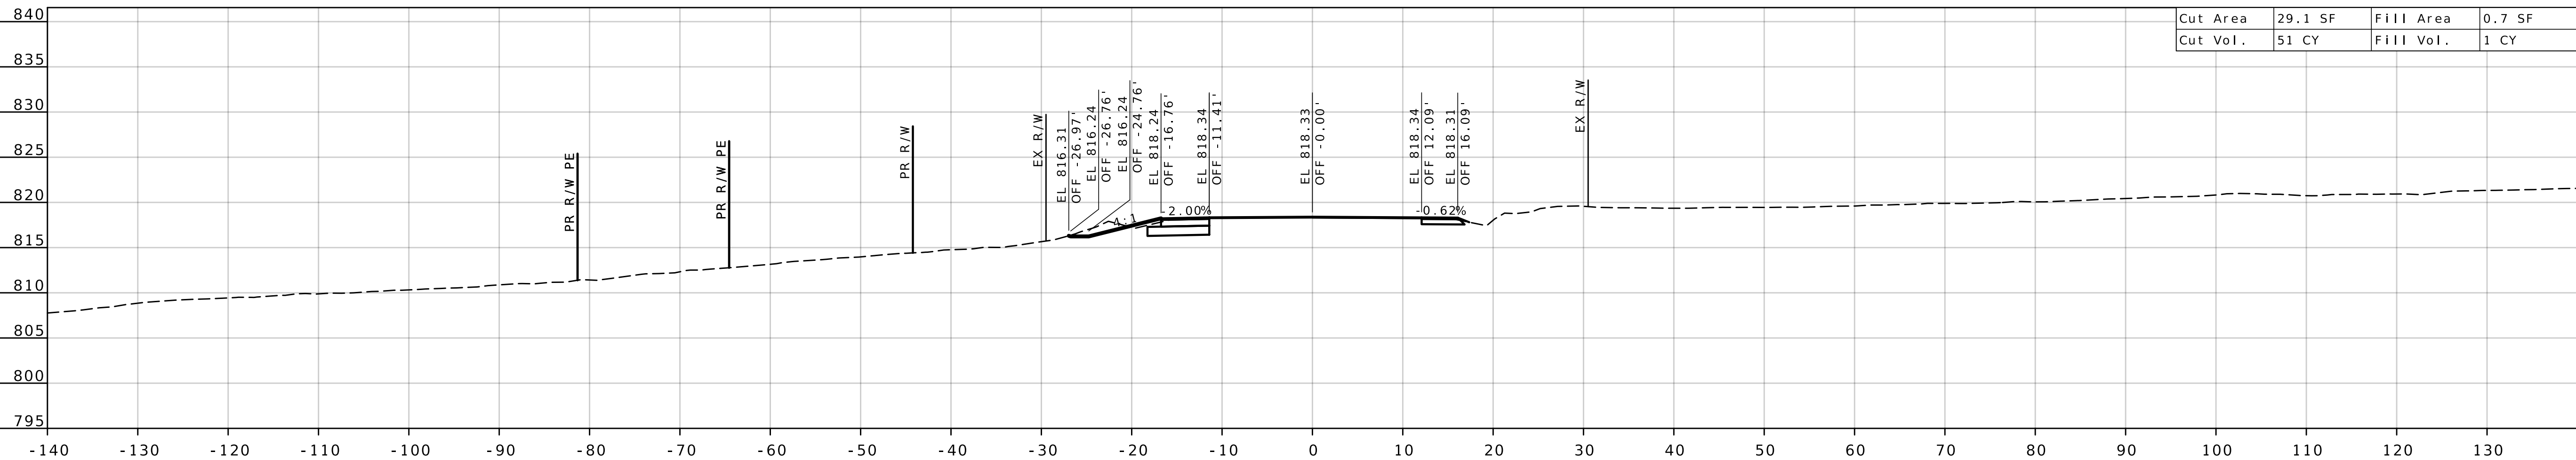

STA 443+50.00 R2

Cut Area	29.1 SF	Fill Area	0.7 SF
Cut Vol.	51 CY	Fill Vol.	1 CY

CROSS SECTIONS
SHEET 51 OF 51

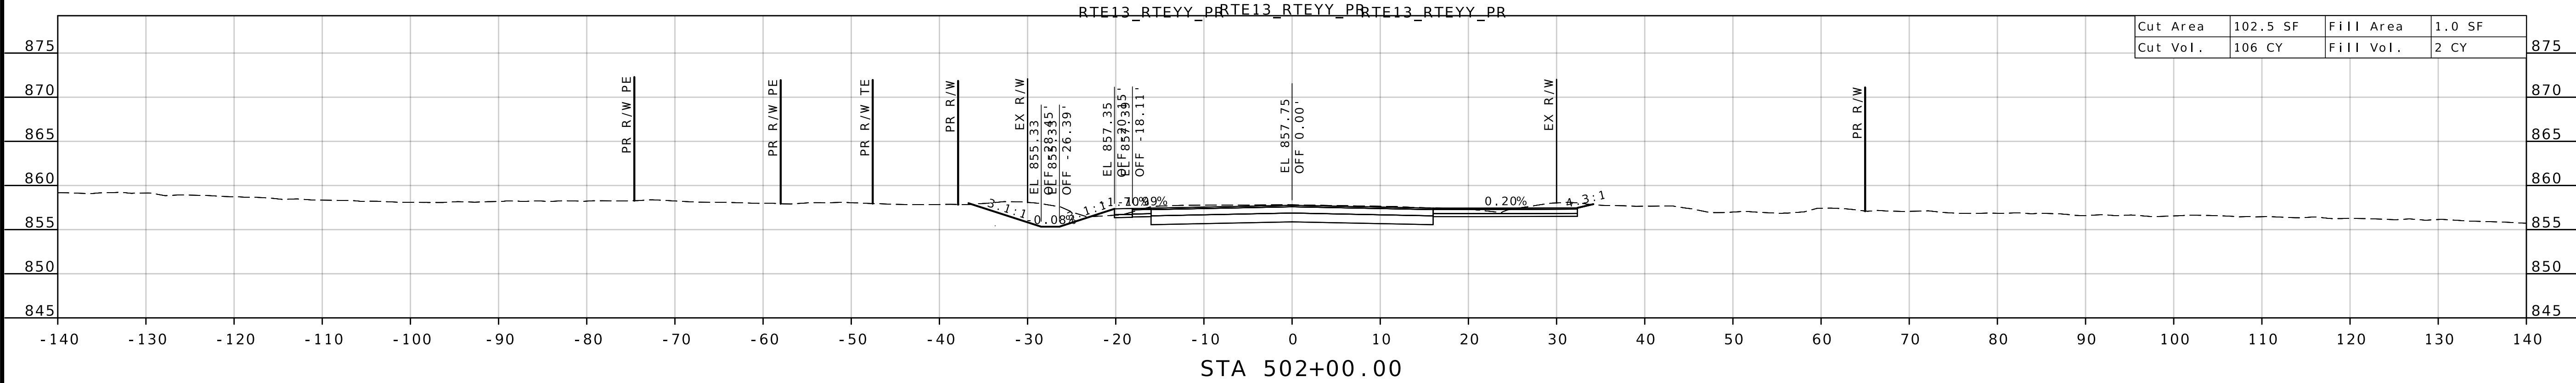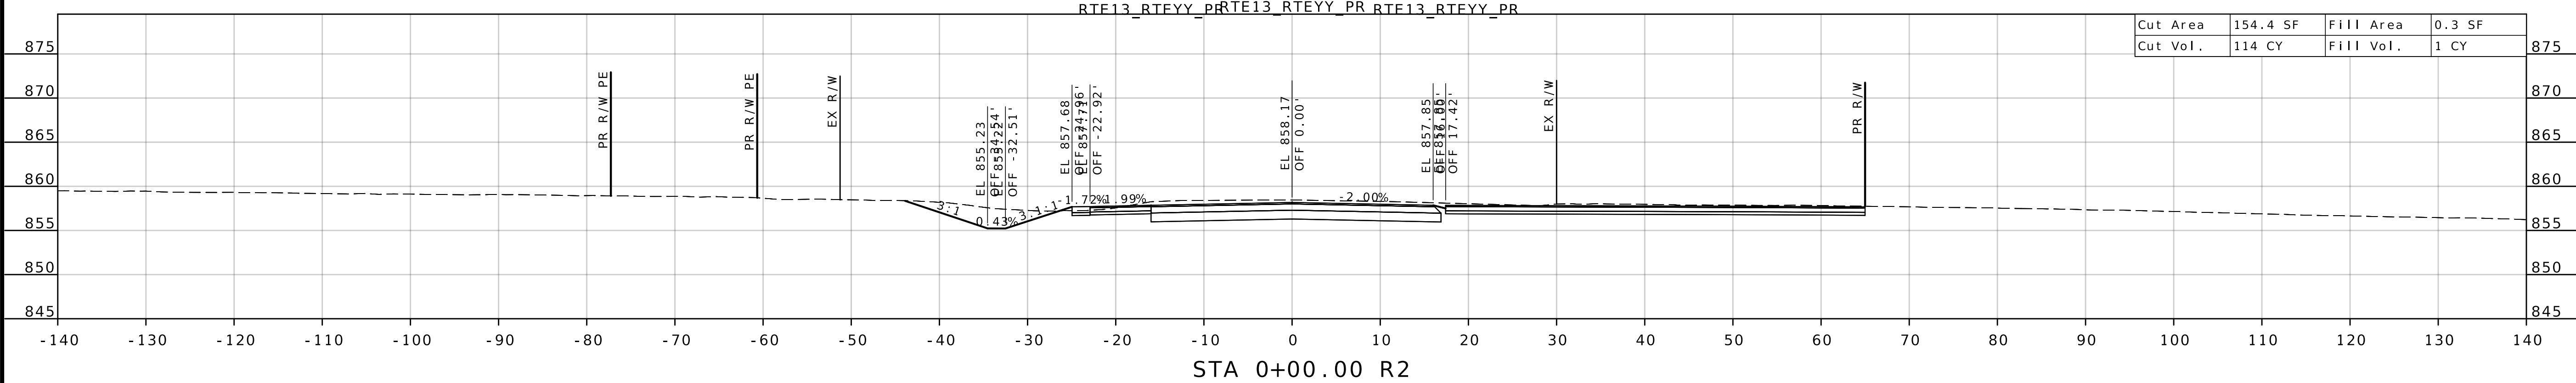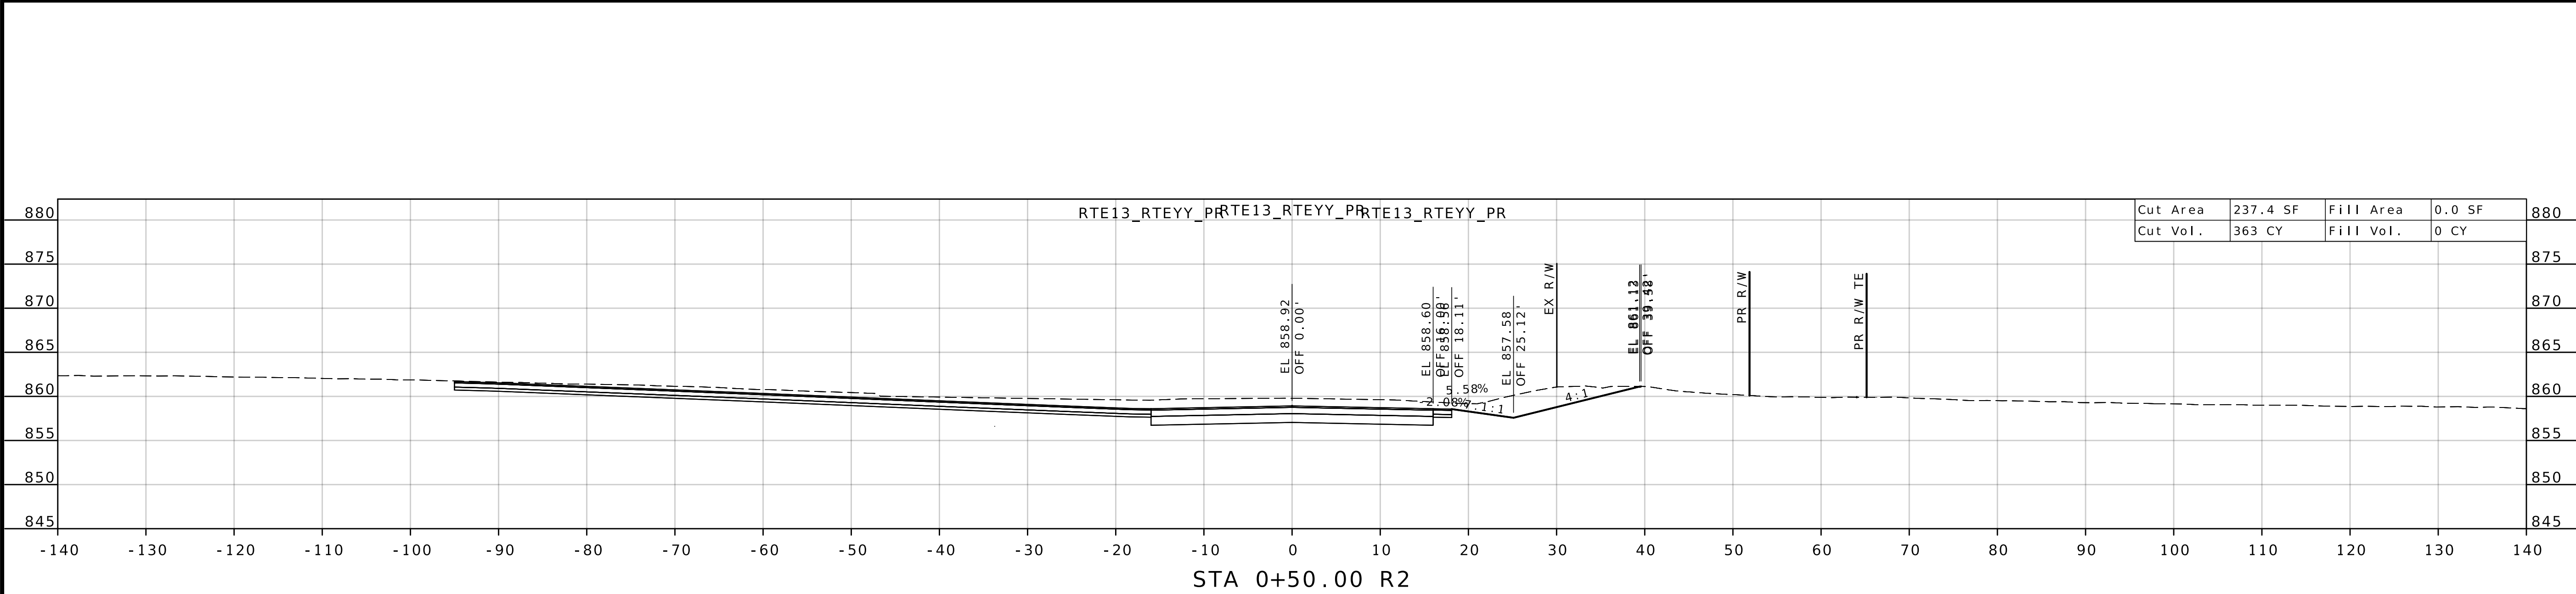

CROSS SECTION
RTE 13 AT YY
SHEET 2 OF 7

STATE OF MISSOURI

JODIE LYNN PUHR

NUMBER
PE-2014000073

PROFESSIONAL ENGINEER

DATE PREPARED

3/13/2026

ROUTE

13

STATE

MO

DISTRICT

KC

SHEET NO.

55

COUNTY

LAFAYETTE / JOHNSON

JOB NO.

J4P2333




CONTRACT ID.

PROJECT NO.

BRIDGE NO.

MISSOURI HIGHWAYS AND TRANSPORTATION COMMISSION

105 WEST CAPITOL
JEFFERSON CITY, MO 65102
1-888-ASK-MODOT (1-888-275-6636)

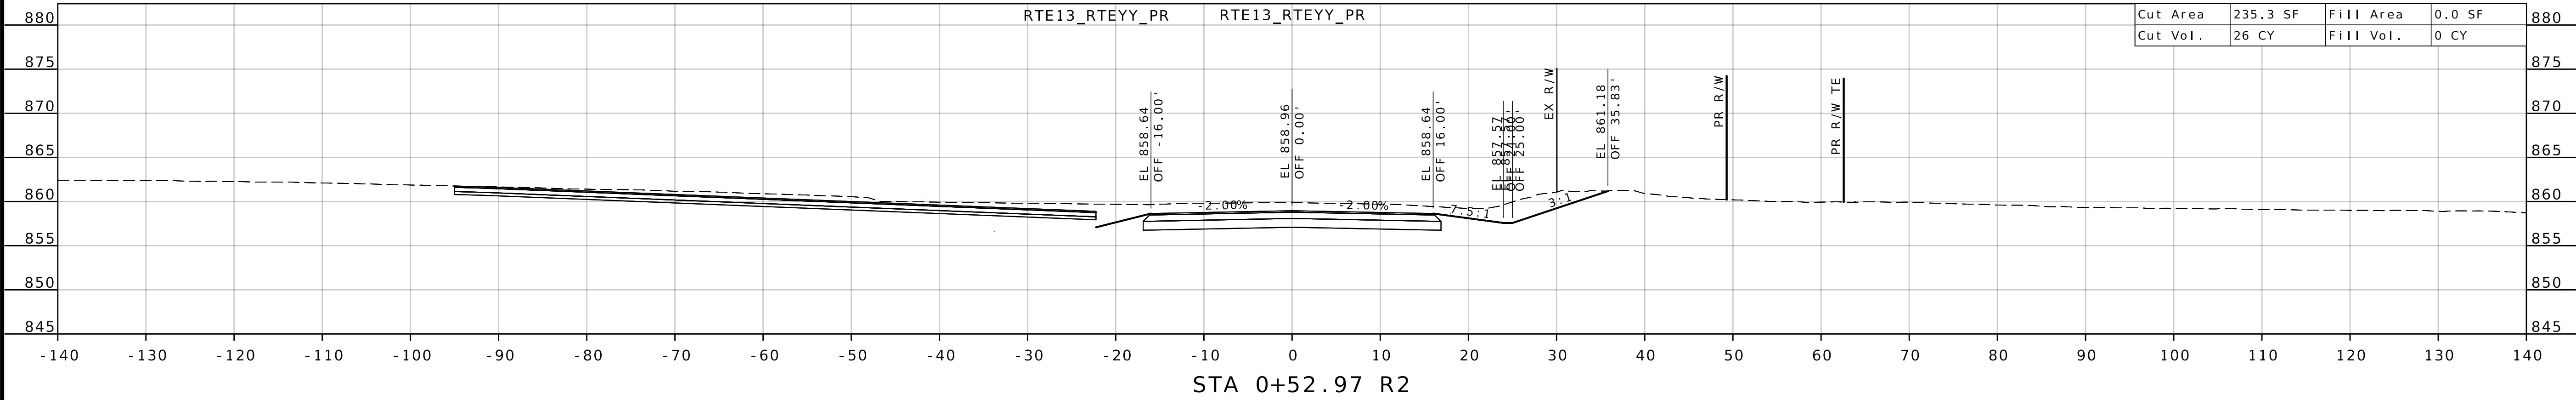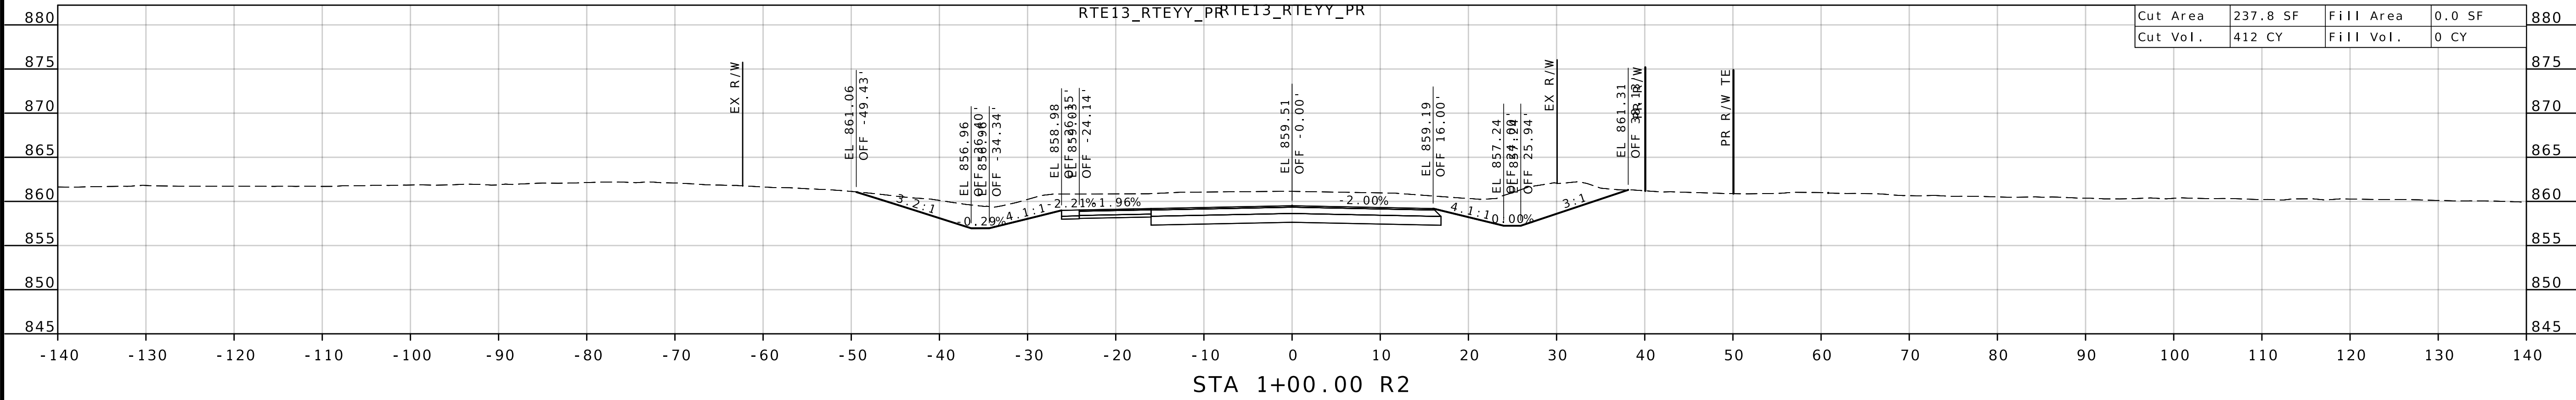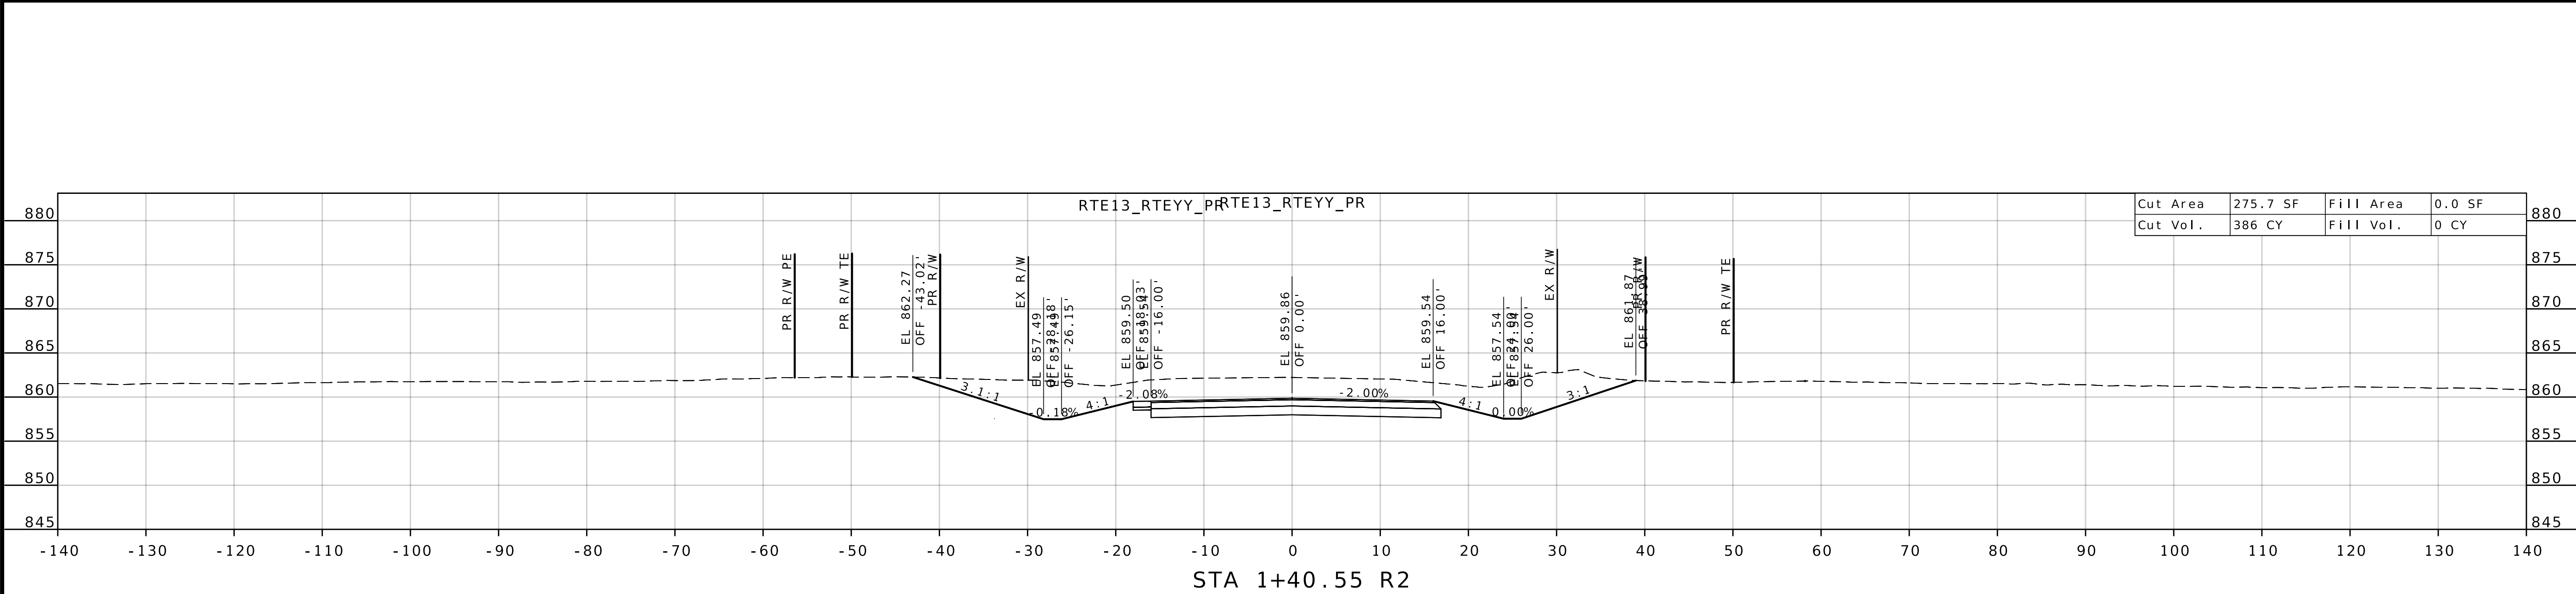

CROSS SECTION
RTE 13 AT YY
SHEET 3 OF 7

STATE OF MISSOURI

JODIE LYNN PUHR

NUMBER
PE-2014000073

PROFESSIONAL ENGINEER

03/13/2026 8:08:46 PM

JODIE LYNN PUHR - CIVIL

MO-PE-2014000073

DATE PREPARED
3/13/2026

ROUTE
13

DISTRICT
KC

STATE
MO

SHEET NO.
56

COUNTY
LAFAYETTE / JOHNSON

JOB NO.
J4P2333

CONTRACT ID.

PROJECT NO.

BRIDGE NO.

DESCRIPTION





DATE

MISSOURI HIGHWAYS AND TRANSPORTATION COMMISSION

105 WEST CAPITOL

JEFFERSON CITY, MO 65102


1-888-ASK-MODOT (1-888-275-6636)

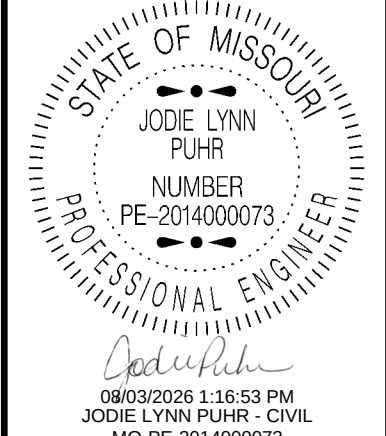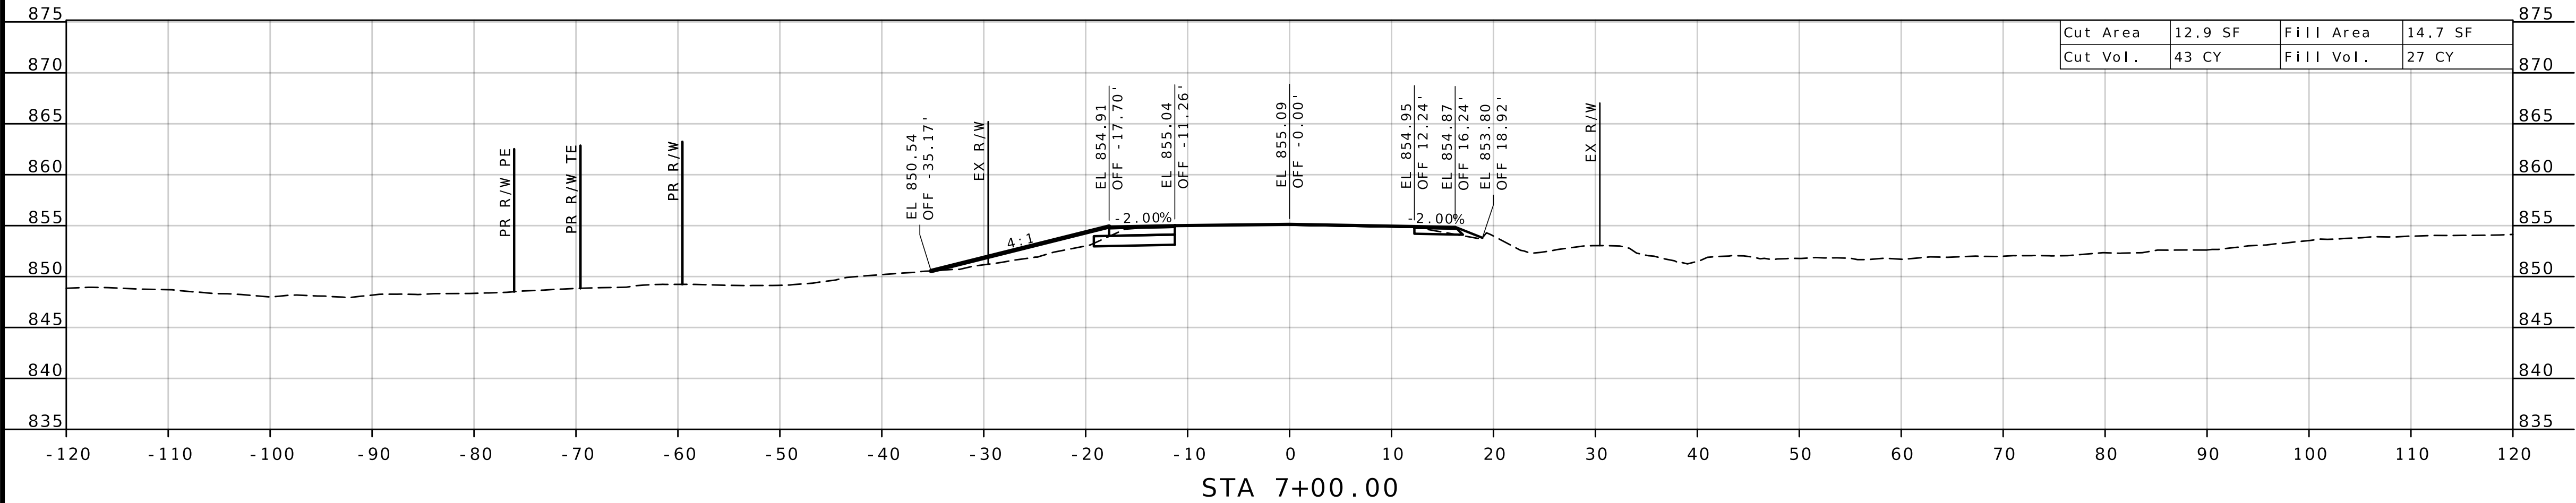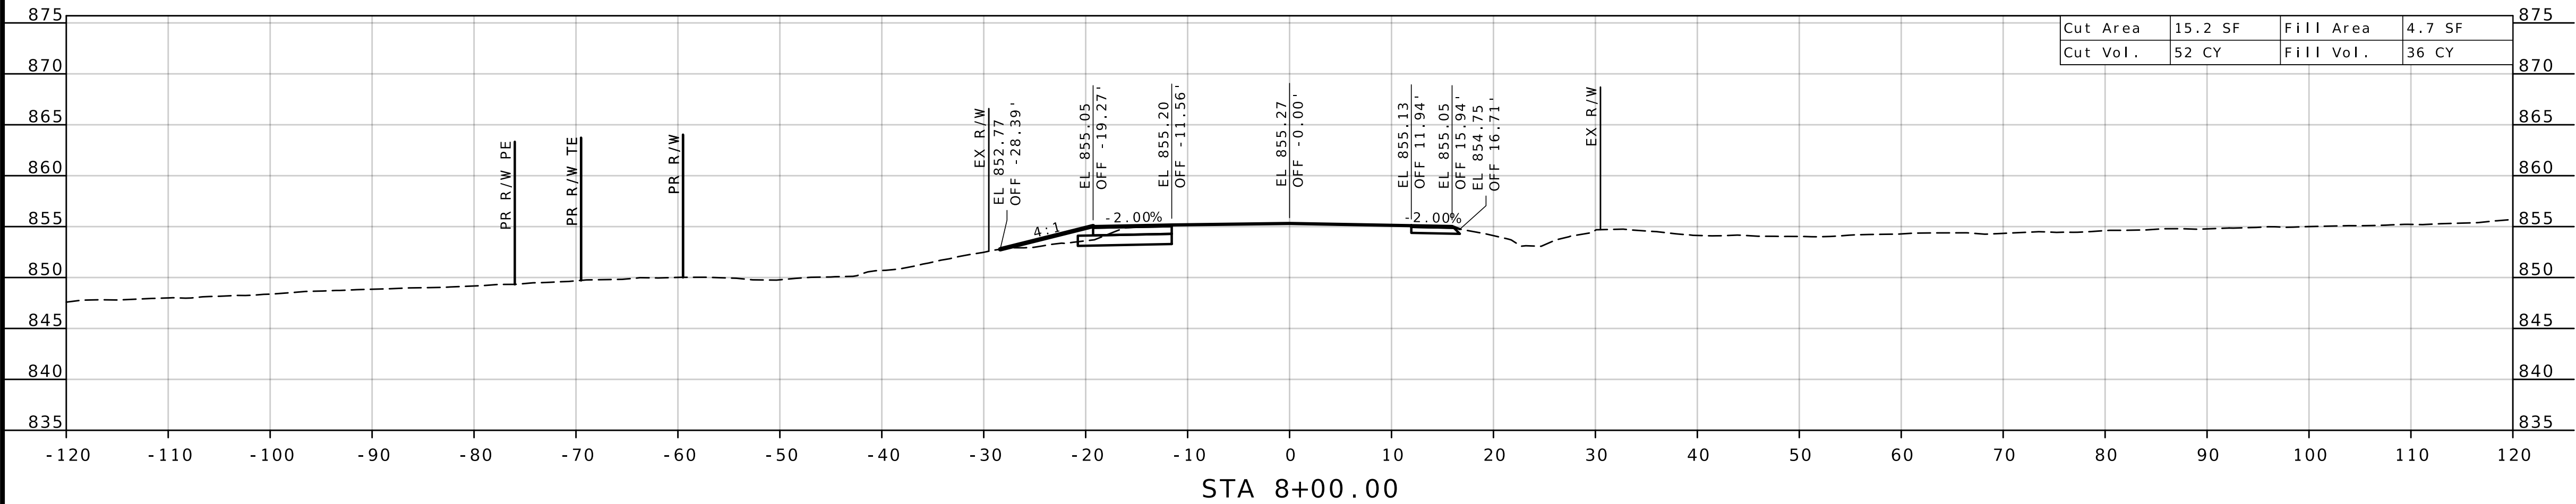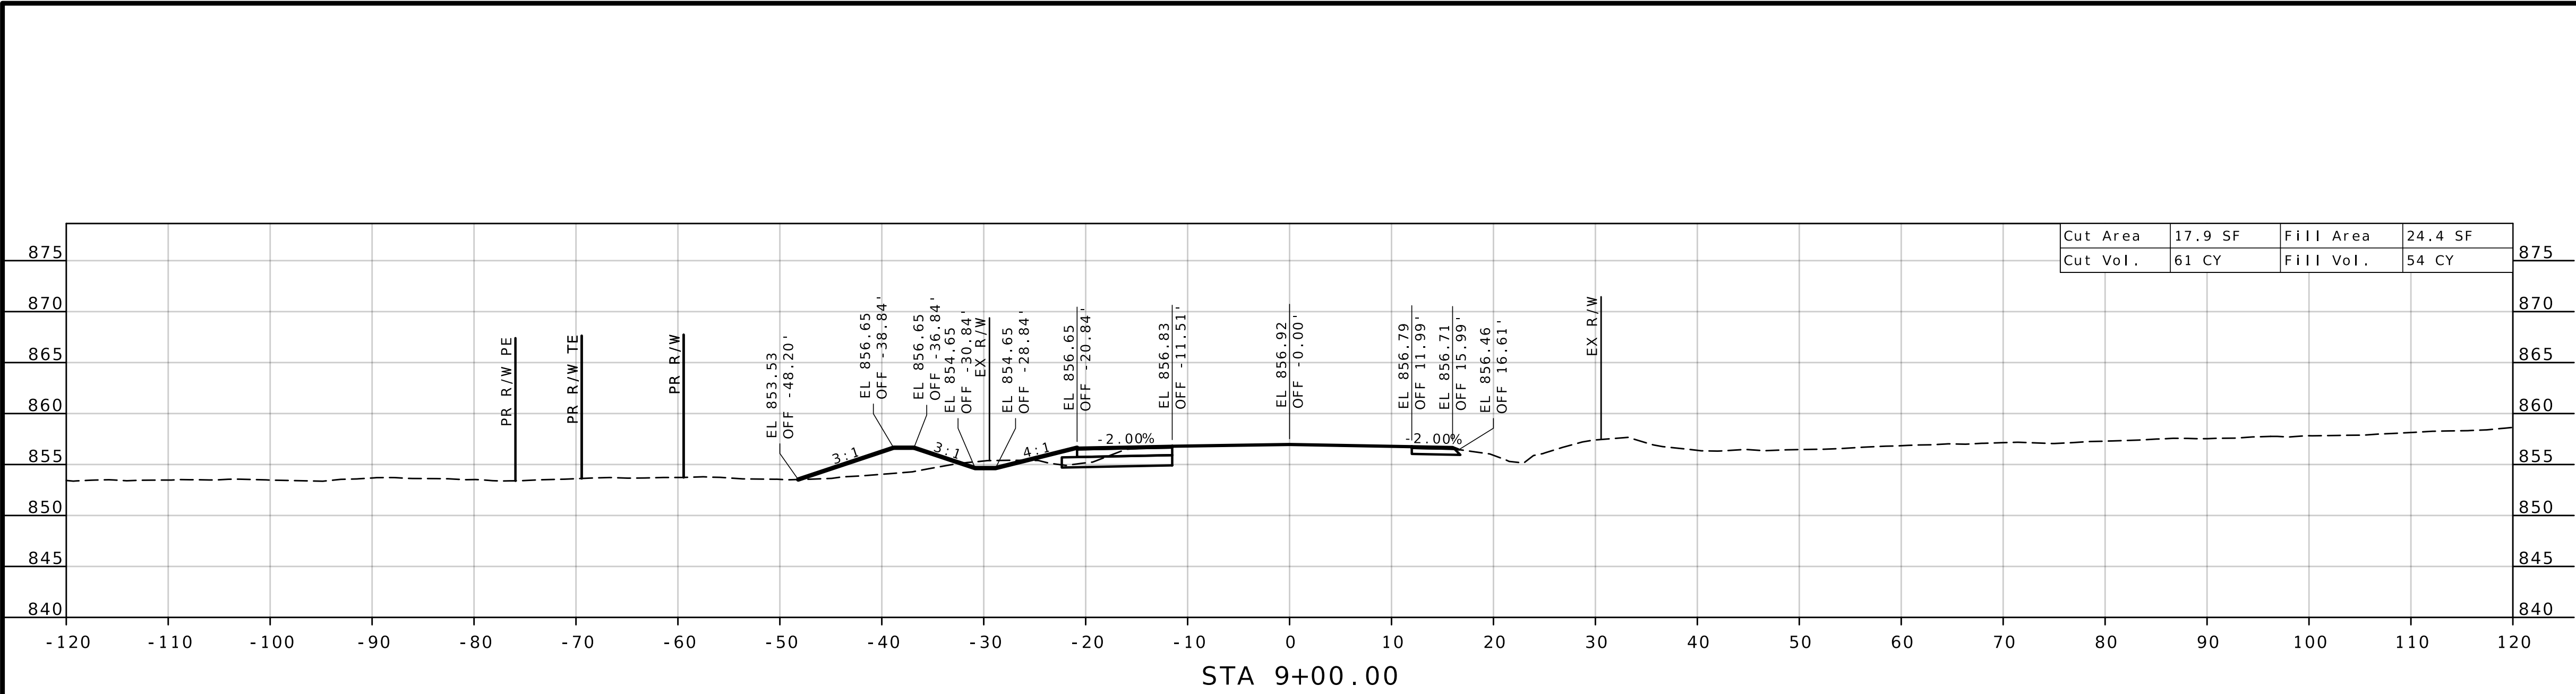




DATE PREPARED 4/8/2026	
ROUTE 13	STATE MO
DISTRICT KC	SHEET NO. 62
COUNTY LAFAYETTE / JOHNSON	
JOB NO. J4P2333	
CONTRACT ID.	
PROJECT NO.	
BRIDGE NO.	

DESCRIPTION	DATE

MISSOURI HIGHWAYS AND TRANSPORTATION
COMMISSION

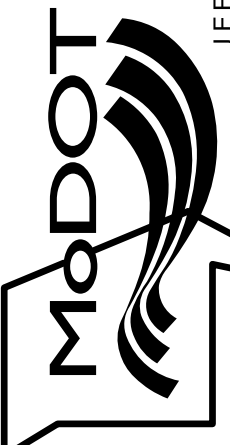

105 WEST CAPITOL
JEFFERSON CITY, MO 65102
1-888-ASK-MODOT (1-888-275-6636)

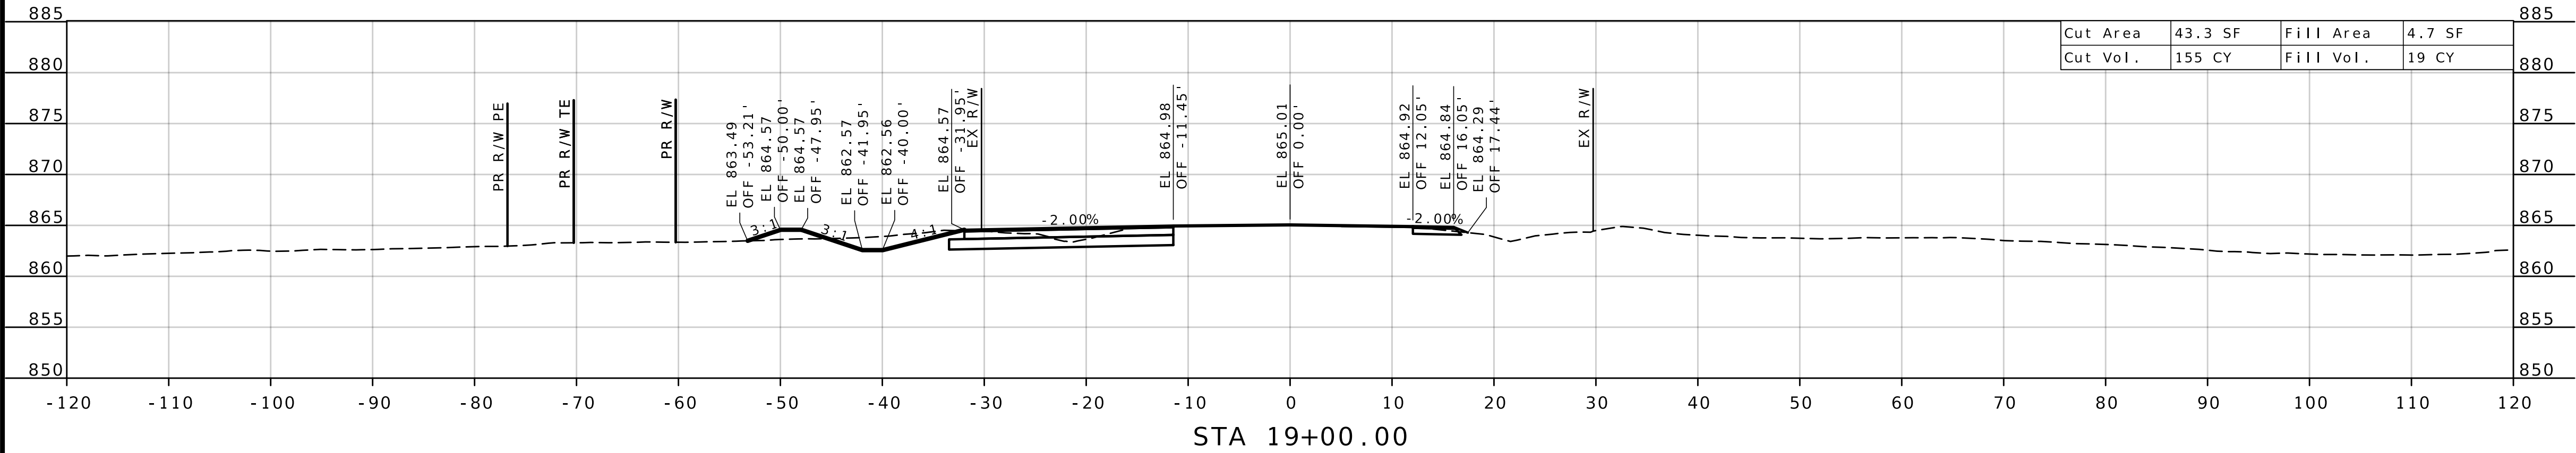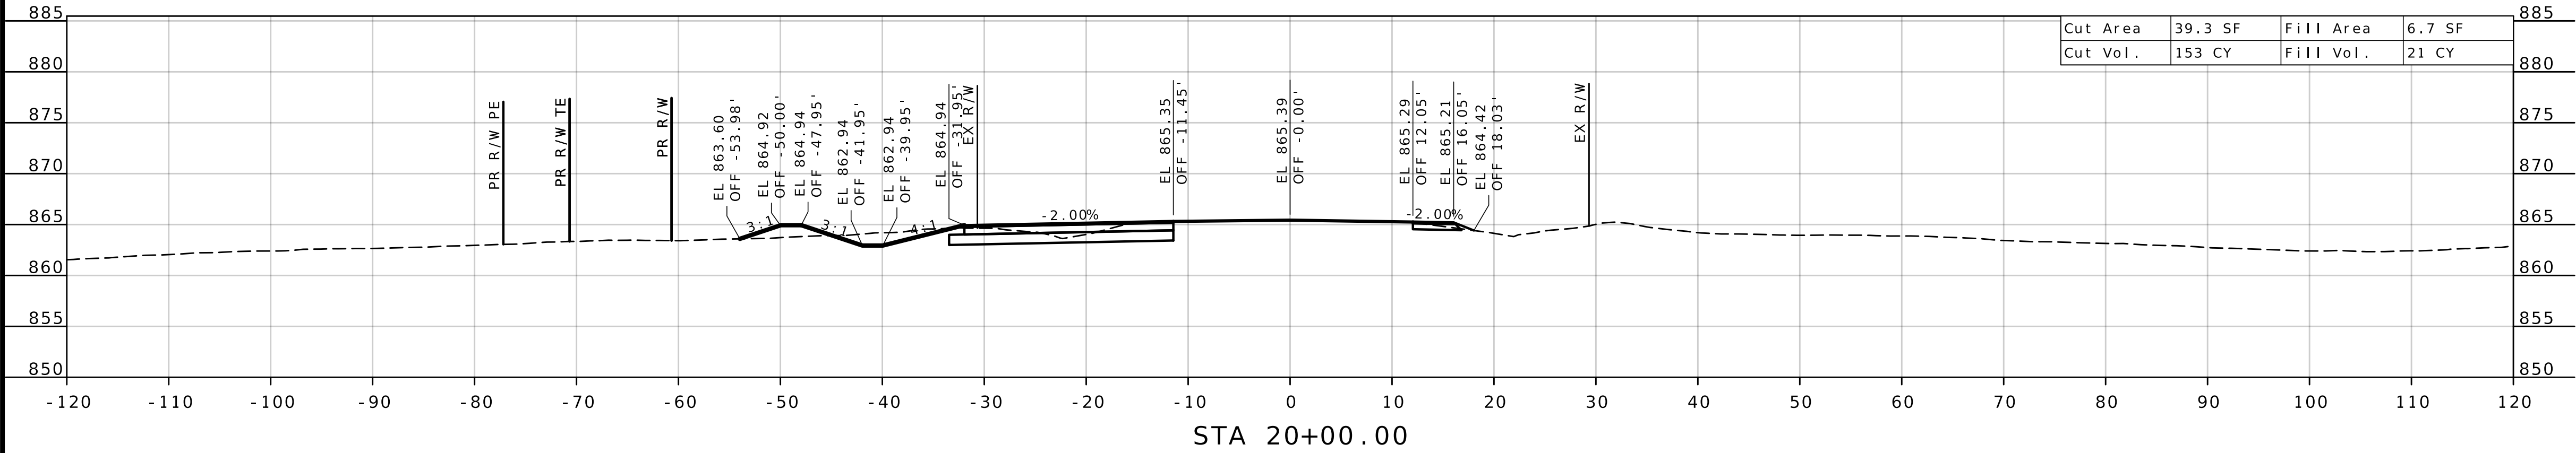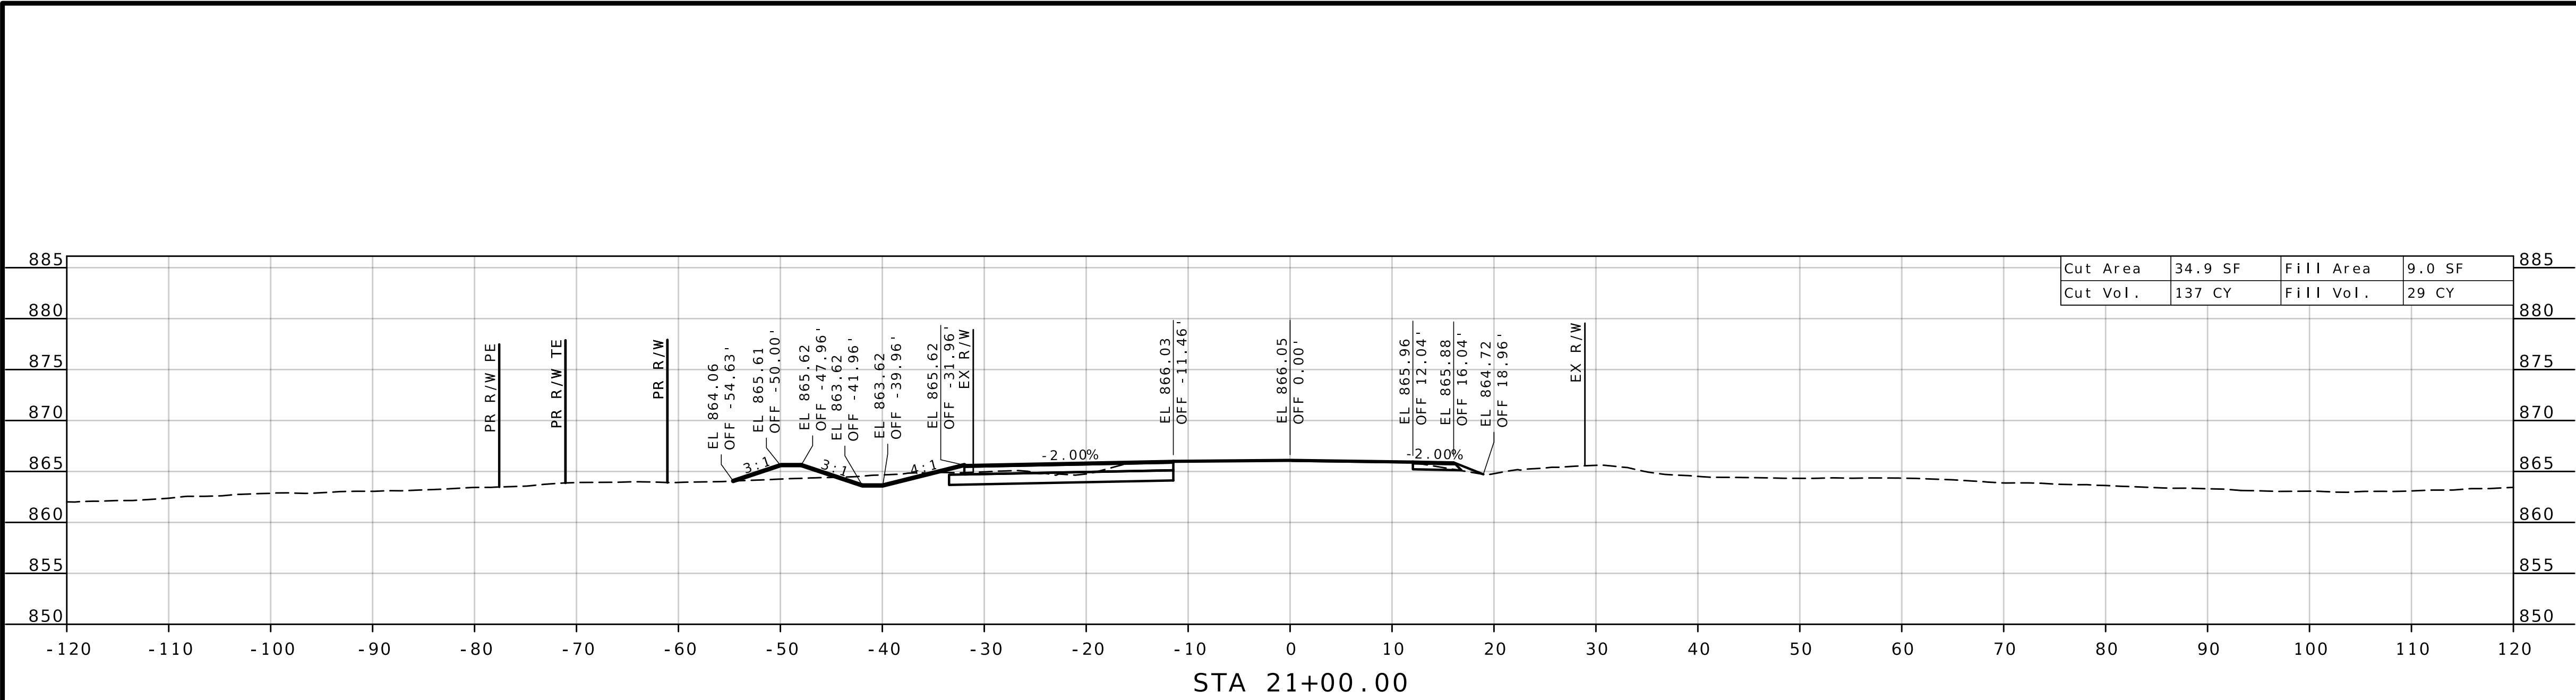

STATE OF MISSOURI

JODIE LYNN PUHR

NUMBER
PE-2014000073

PROFESSIONAL ENGINEER

09/03/2026 1:18:30 PM

JODIE LYNN PUHR - CIVIL

MO-PE-2014000073

DATE PREPARED
4/8/2026

ROUTE
13

DISTRICT
KC

STATE
MO

SHEET NO.
66

COUNTY
LAFAYETTE / JOHNSON

JOB NO.
J4P2333

CONTRACT ID.

PROJECT NO.

BRIDGE NO.





DESCRIPTION

DATE

MISSOURI HIGHWAYS AND TRANSPORTATION COMMISSION

MoDOT

105 WEST CAPITOL
JEFFERSON CITY, MO 65102
1-888-ASK-MODOT (1-888-275-6636)

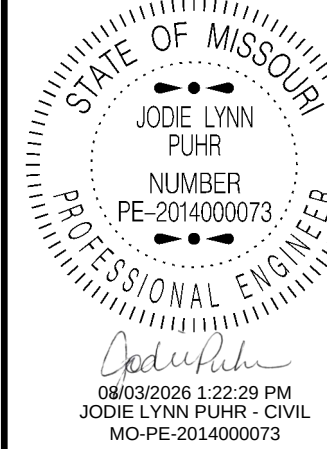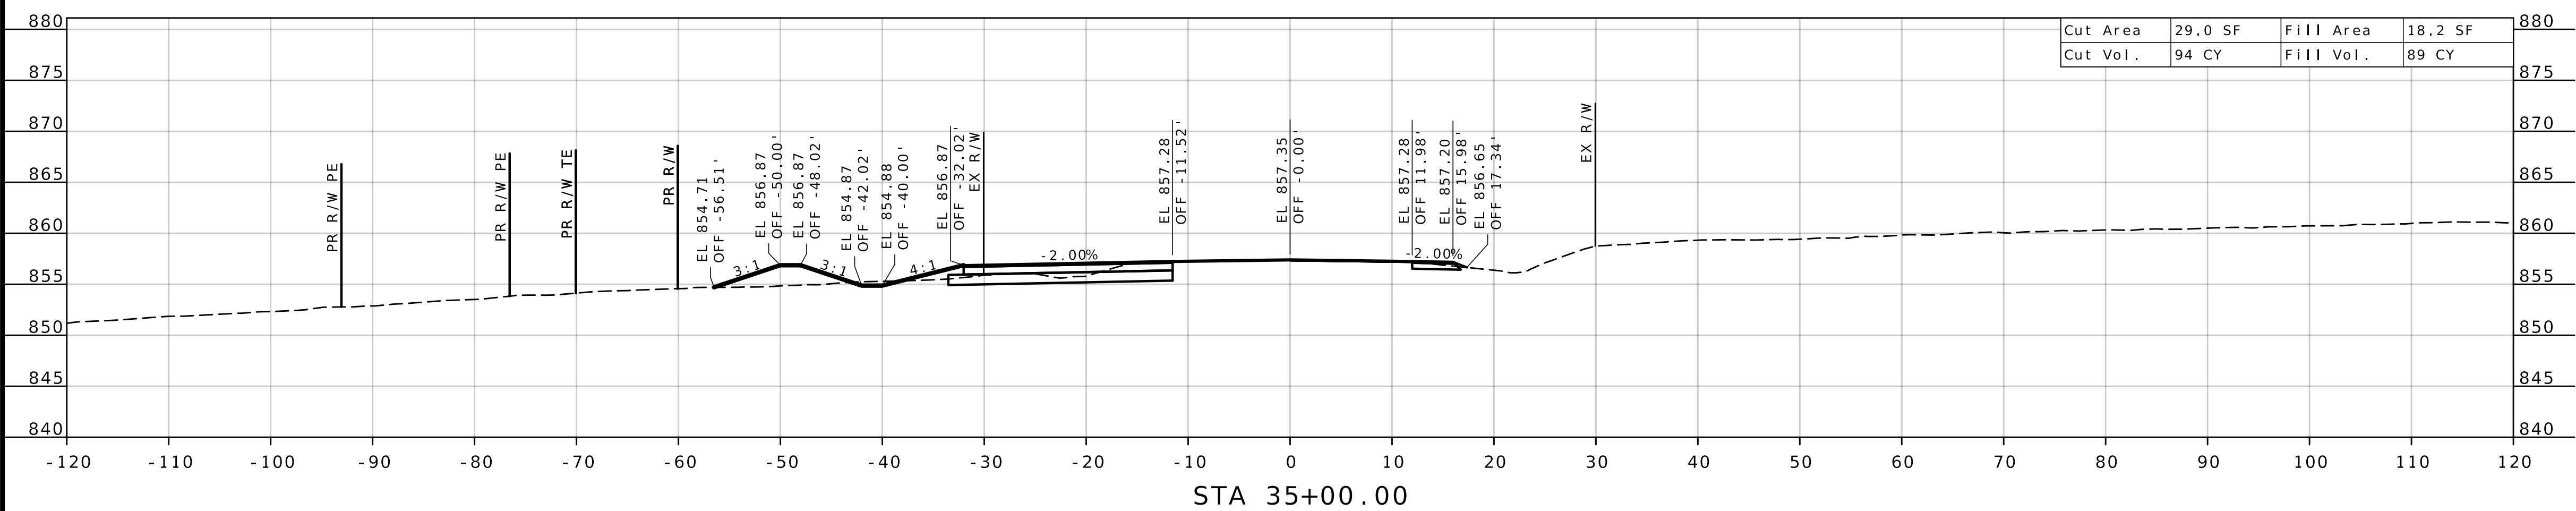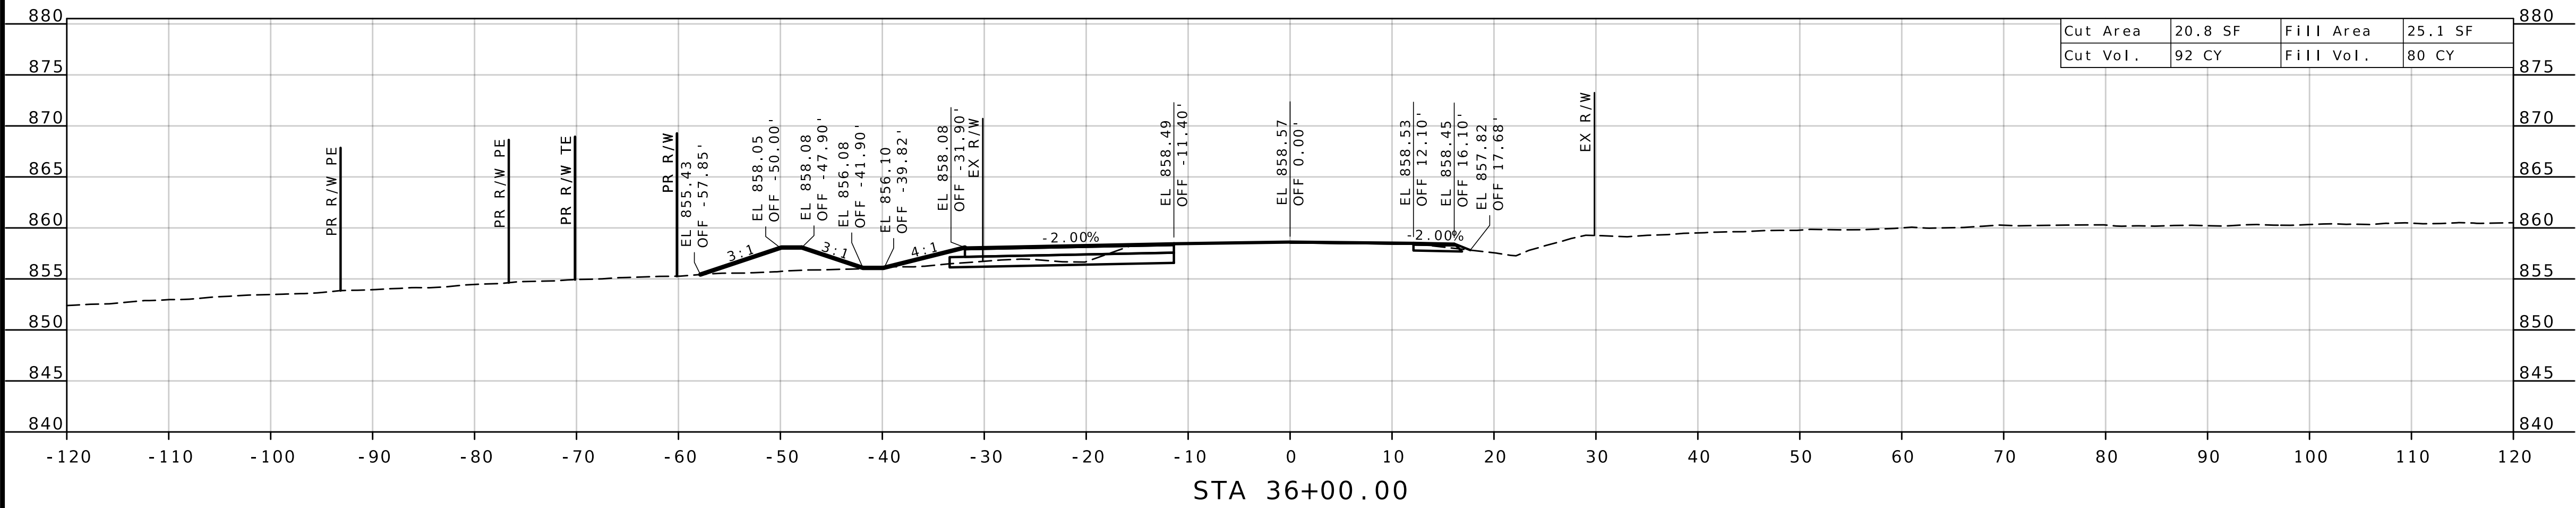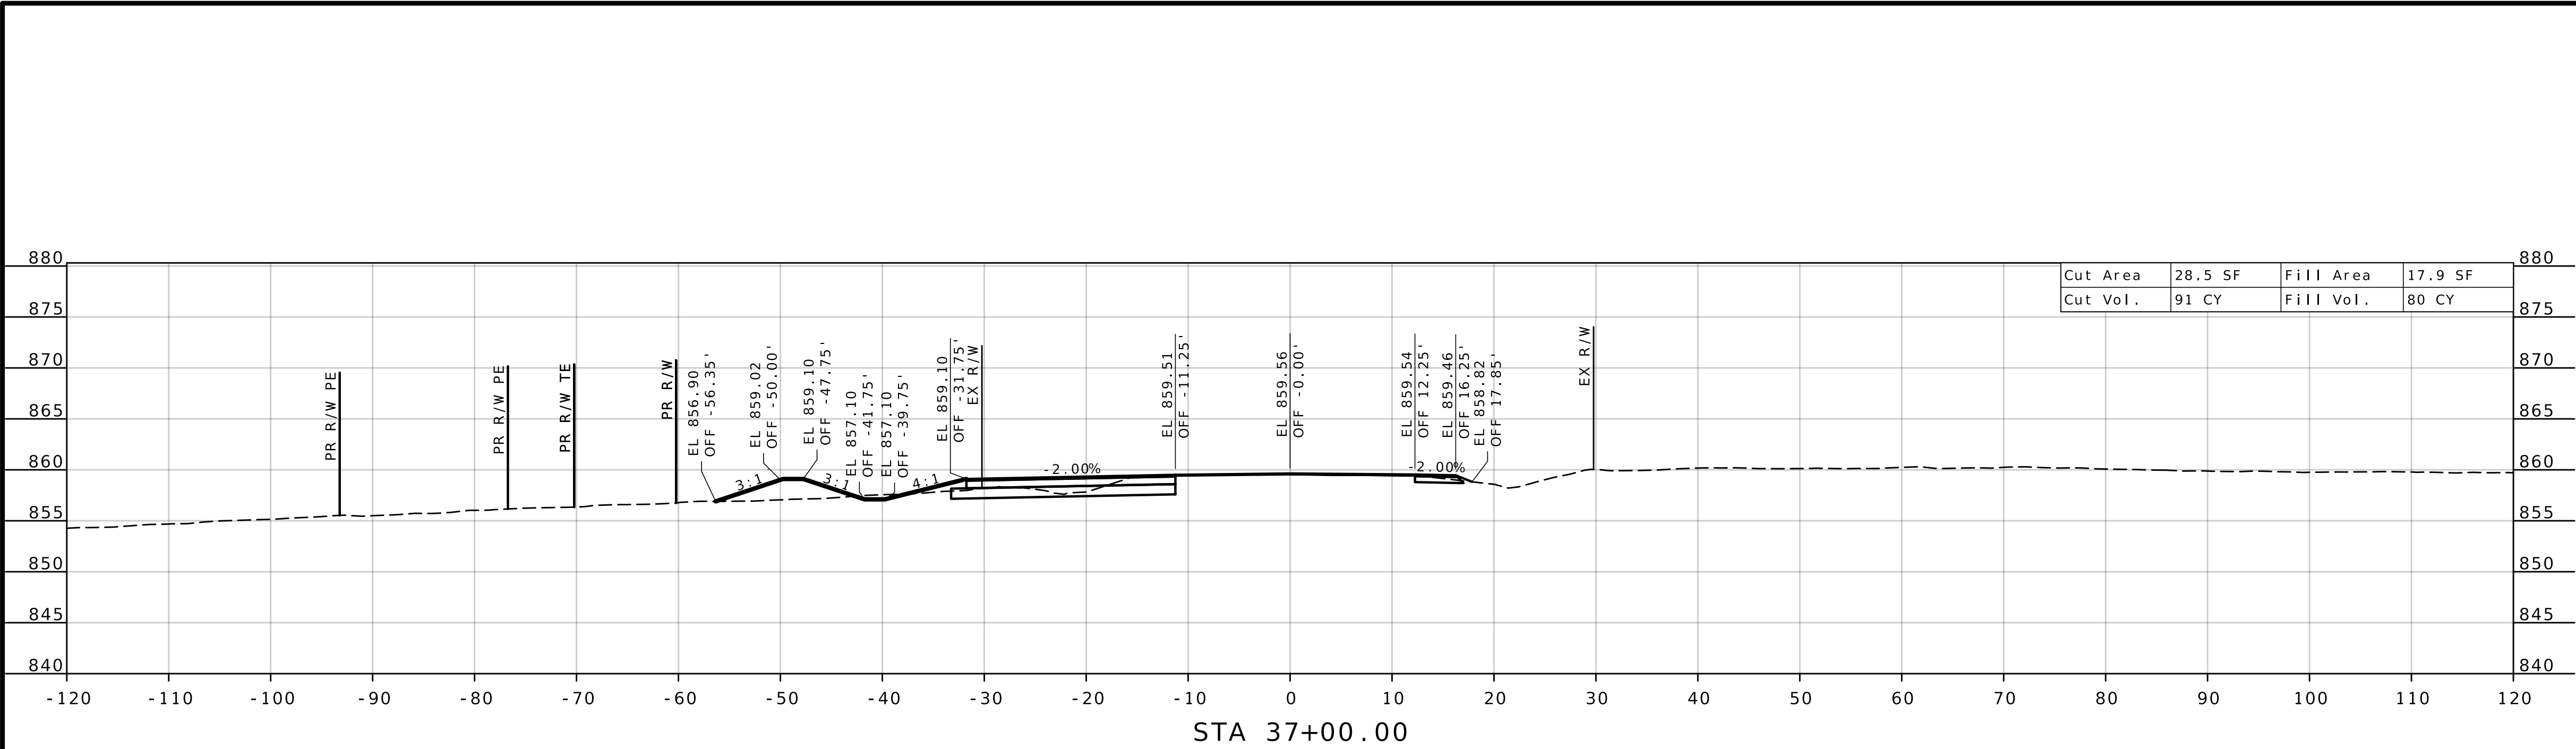

DATE PREPARED
4/8/2026

ROUTE 13
DISTRICT KC
STATE MO
SHEET NO. 75

COUNTY
LAFAYETTE / JOHNSON

JOB NO.
J4P2333
CONTRACT ID.


PROJECT NO.

BRIDGE NO.





DESCRIPTION

DATE

MISSOURI HIGHWAYS AND TRANSPORTATION
COMMISSION

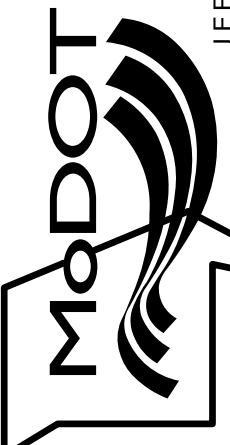


105 WEST CAPITOL
JEFFERSON CITY, MO 65102
1-888-ASK-MODOT (1-888-275-6636)

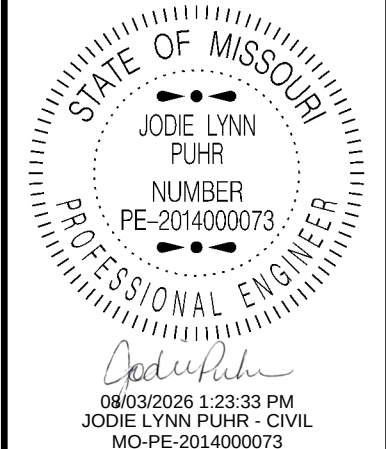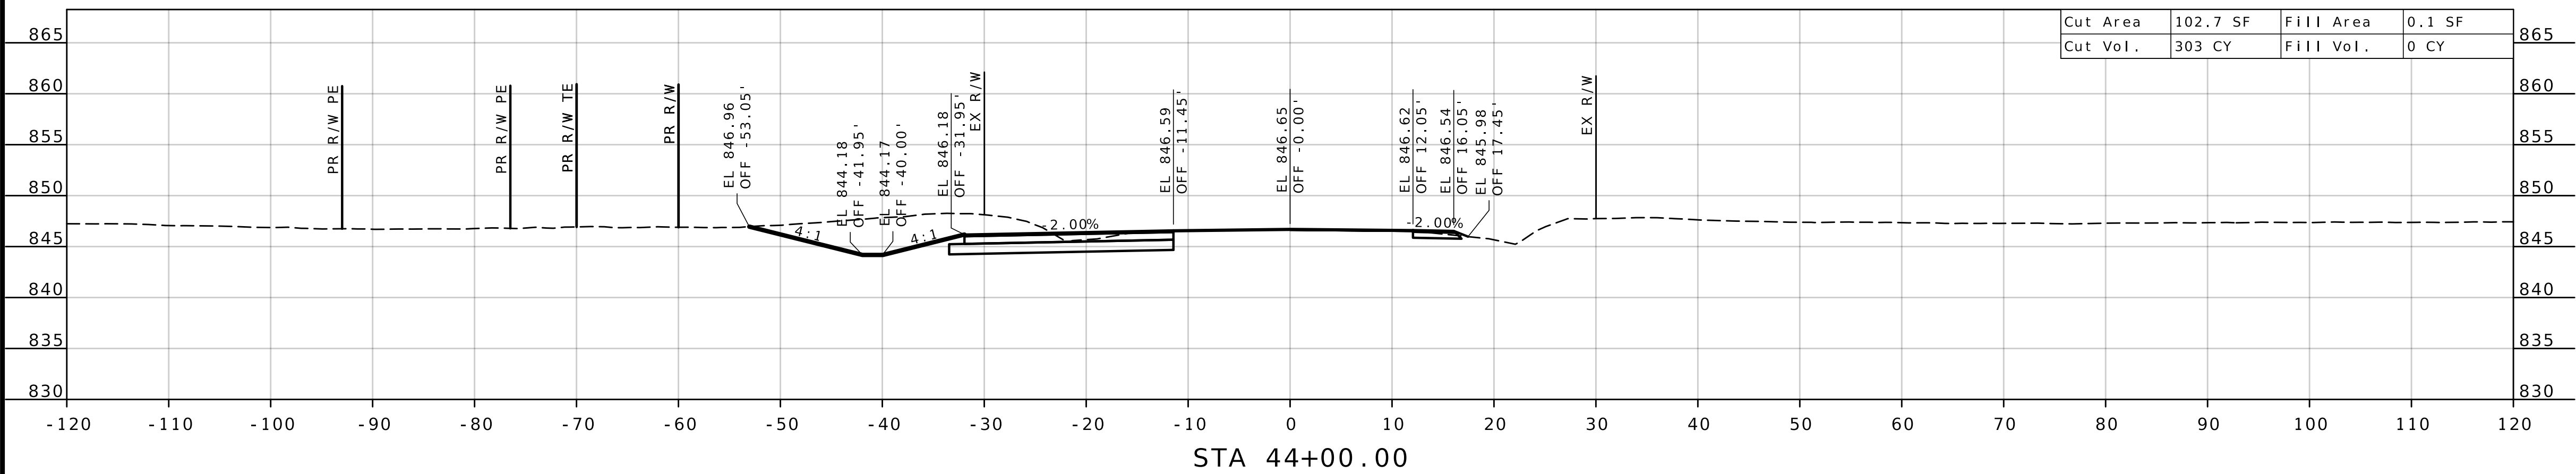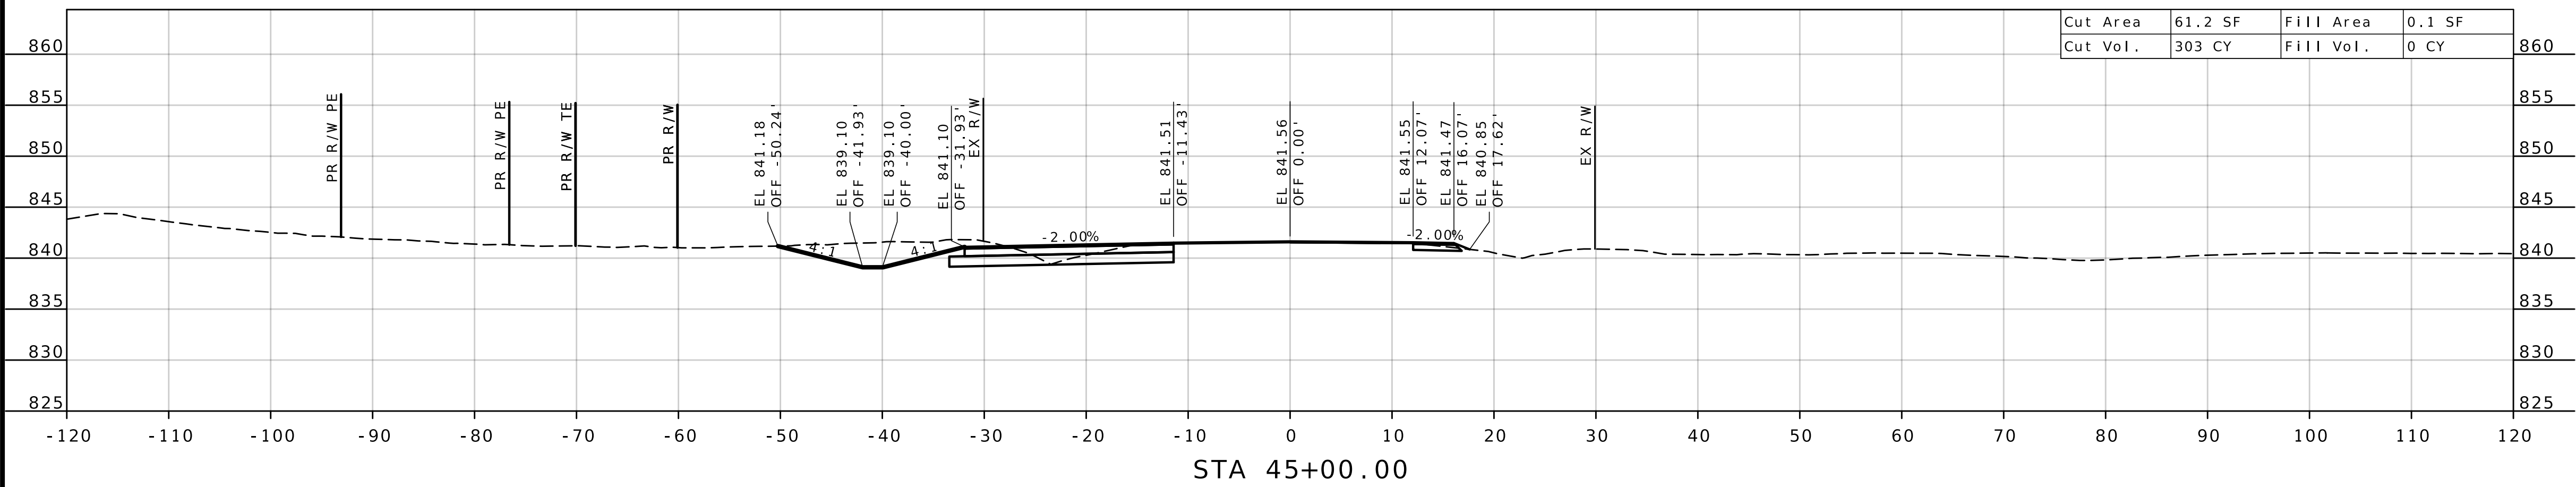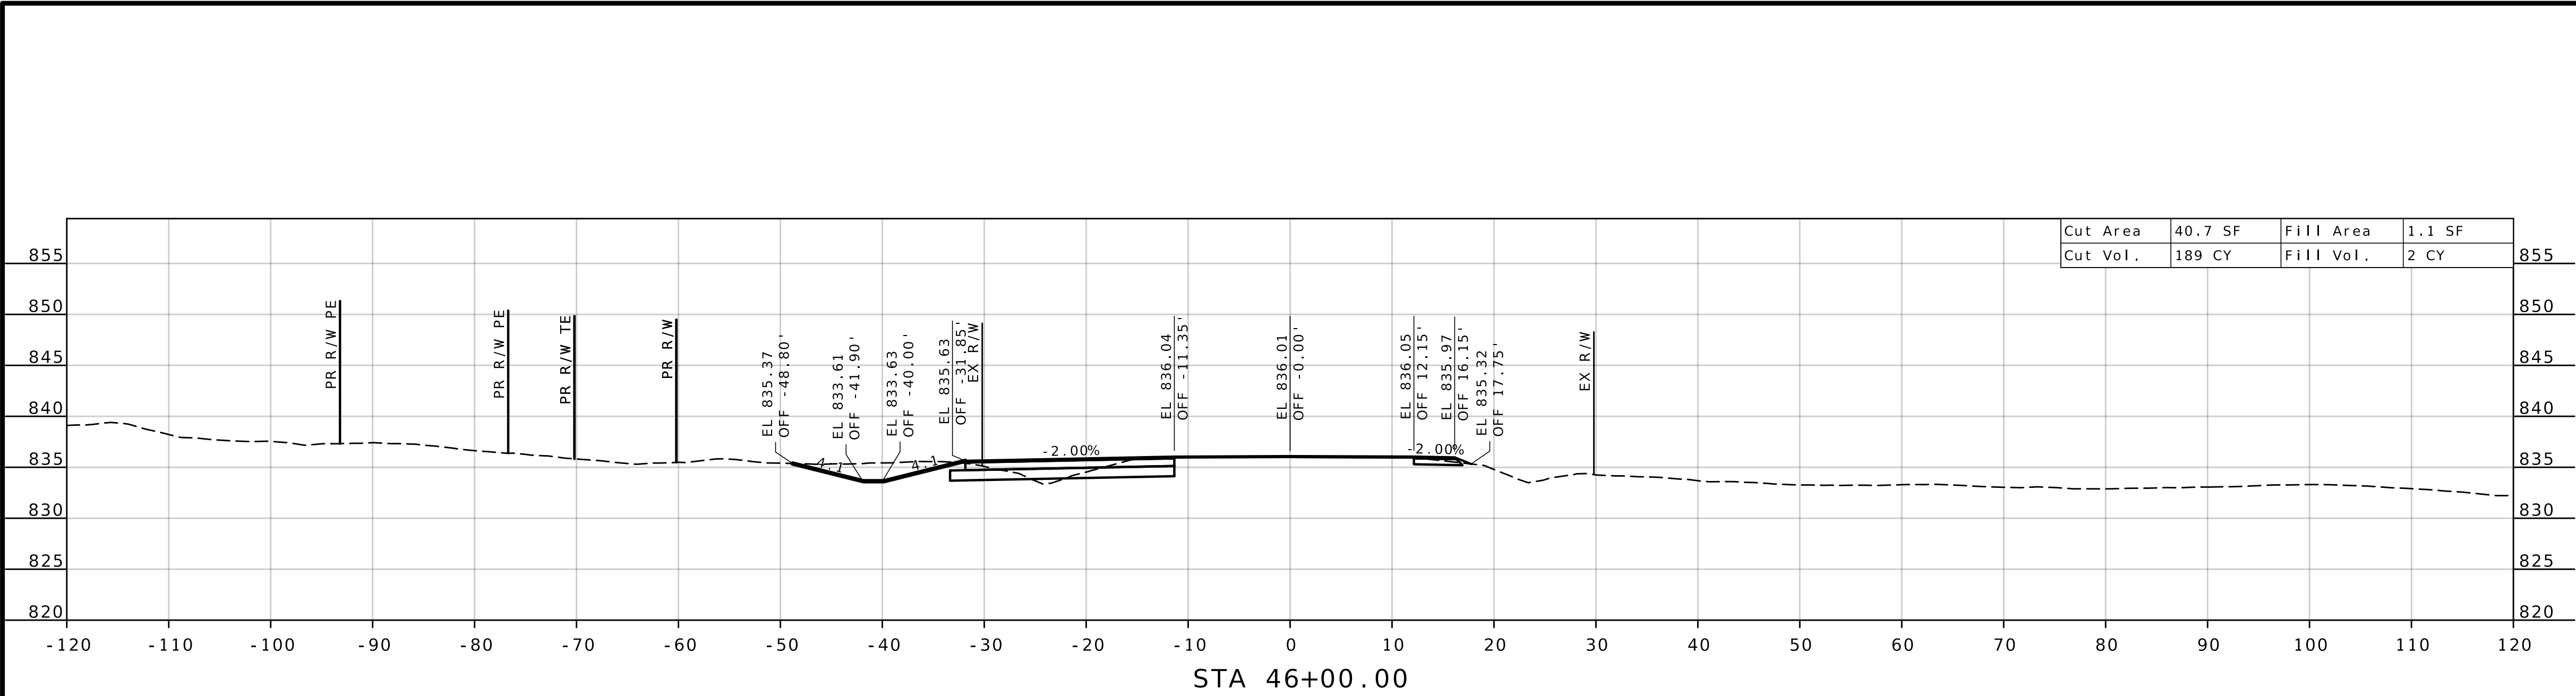





DATE PREPARED 4/8/2026	
ROUTE 13	STATE MO
DISTRICT KC	SHEET NO. 78
COUNTY LAFAYETTE / JOHNSON	
JOB NO. J4P2333	
CONTRACT ID.	
PROJECT NO.	
BRIDGE NO.	

DESCRIPTION	DATE

MISSOURI HIGHWAYS AND TRANSPORTATION COMMISSION

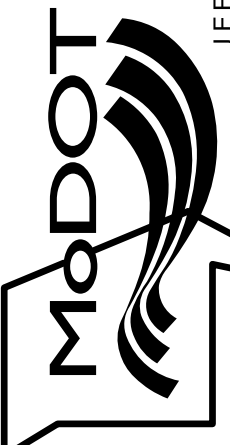


105 WEST CAPITOL
JEFFERSON CITY, MO 65102
1-888-ASK-MODOT (1-888-275-6636)

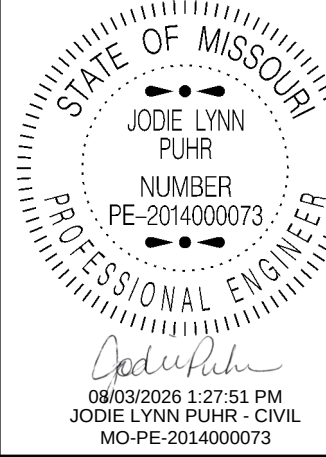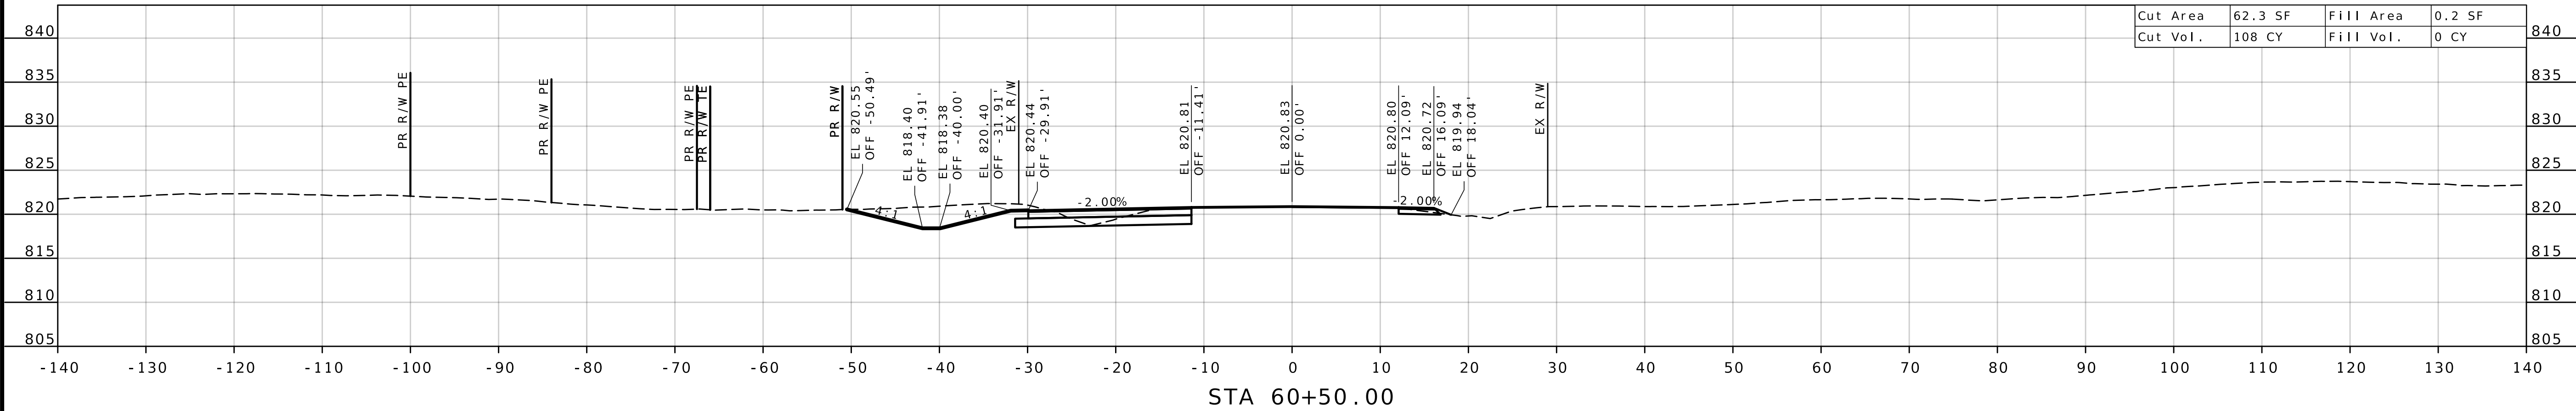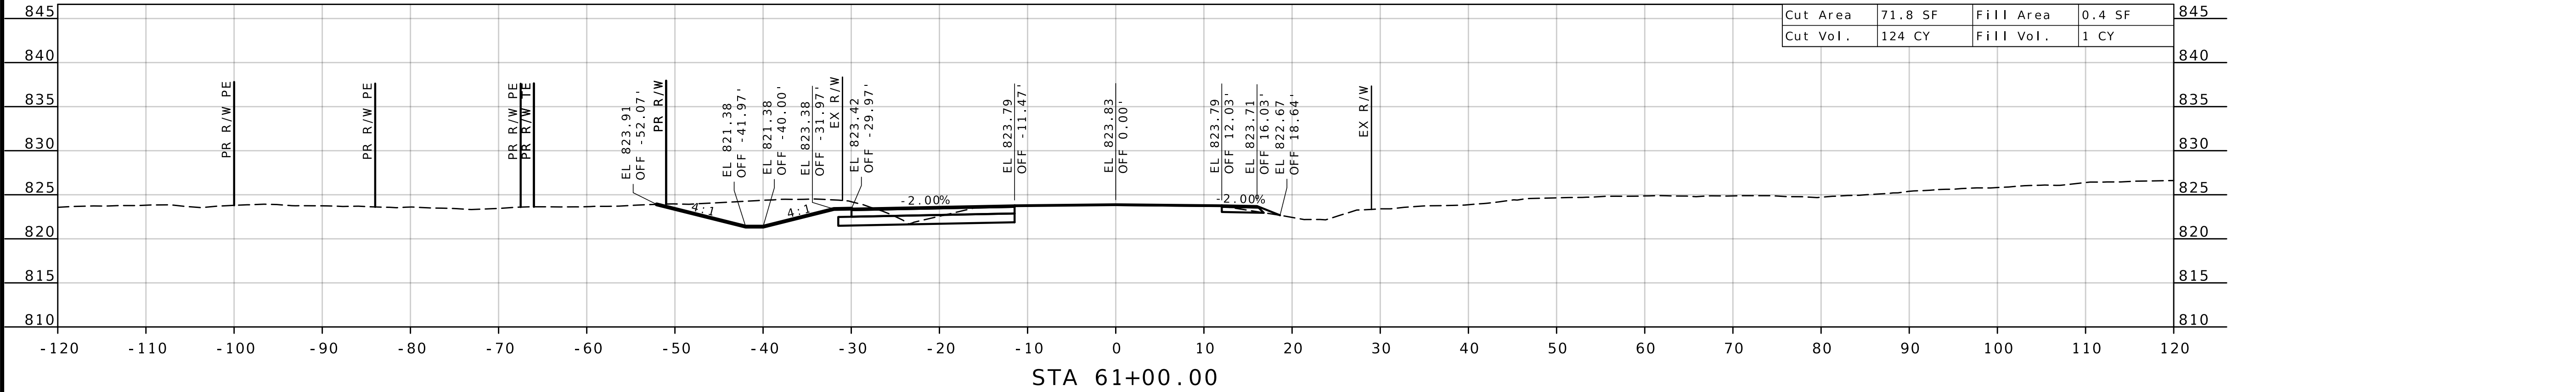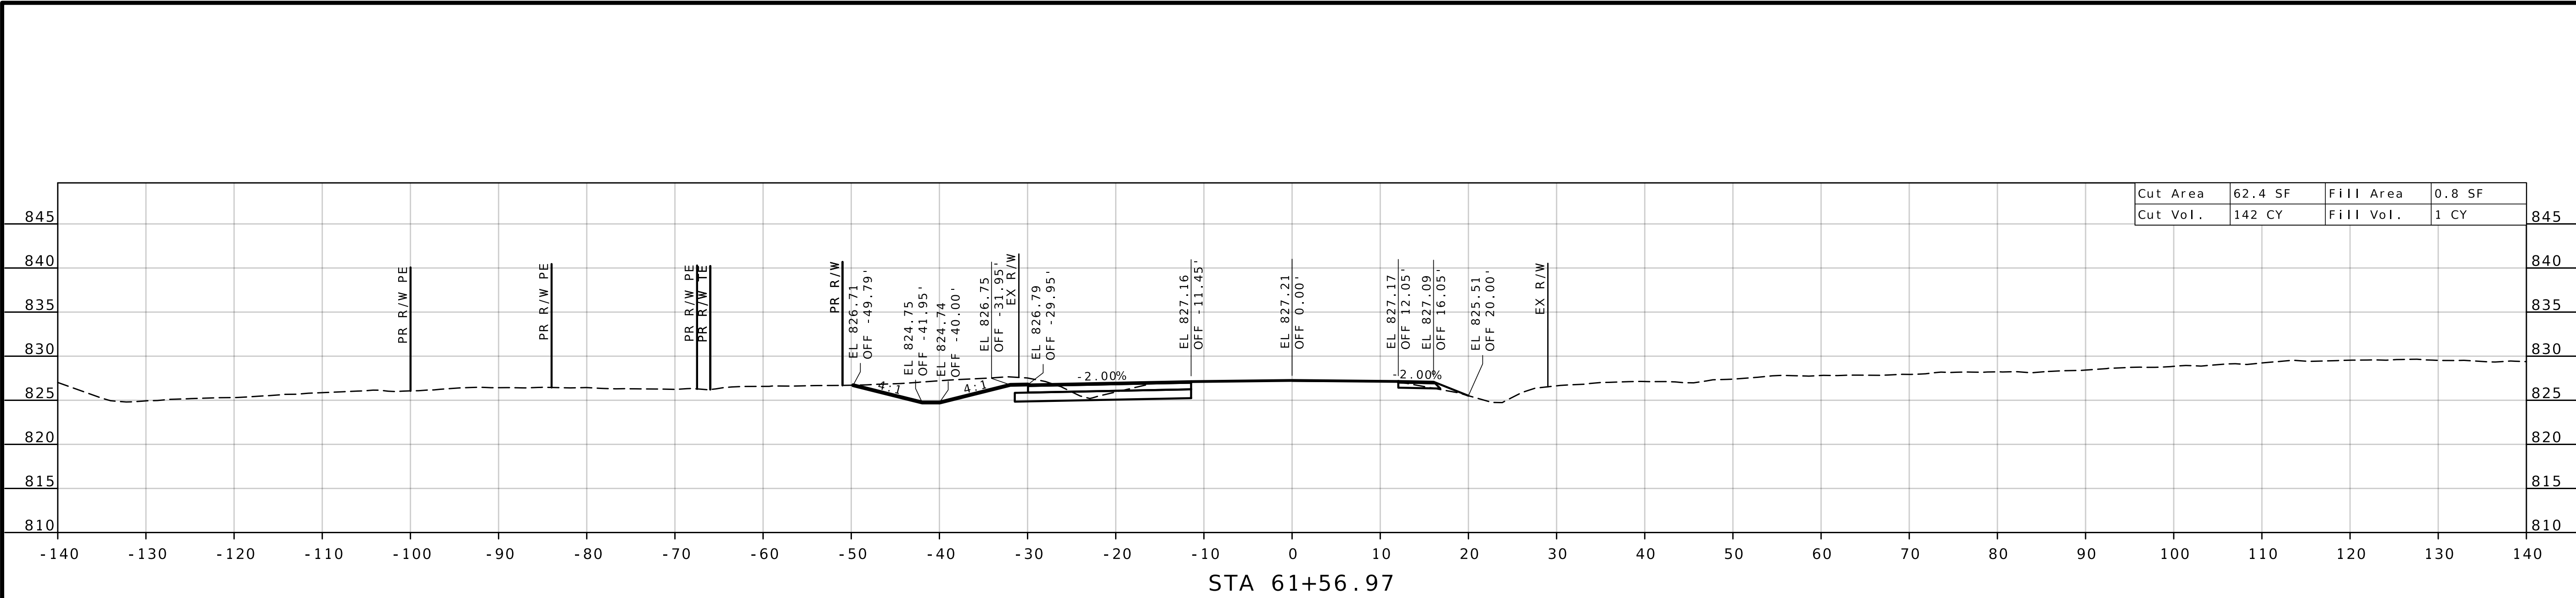


DATE PREPARED 4/8/2026	
ROUTE 13	STATE MO
DISTRICT KC	SHEET NO. 88
COUNTY LAFAYETTE / JOHNSON	
JOB NO. J4P2333	
CONTRACT ID.	
PROJECT NO.	
BRIDGE NO.	

DESCRIPTION	DATE


MISSOURI HIGHWAYS AND TRANSPORTATION
COMMISSION

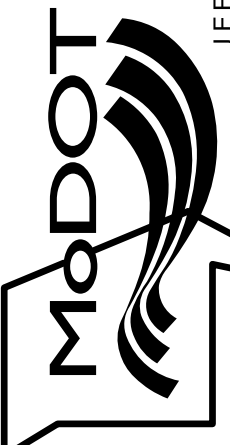


105 WEST CAPITOL
JEFFERSON CITY, MO 65102
1-888-ASK-MODOT (1-888-275-6636)

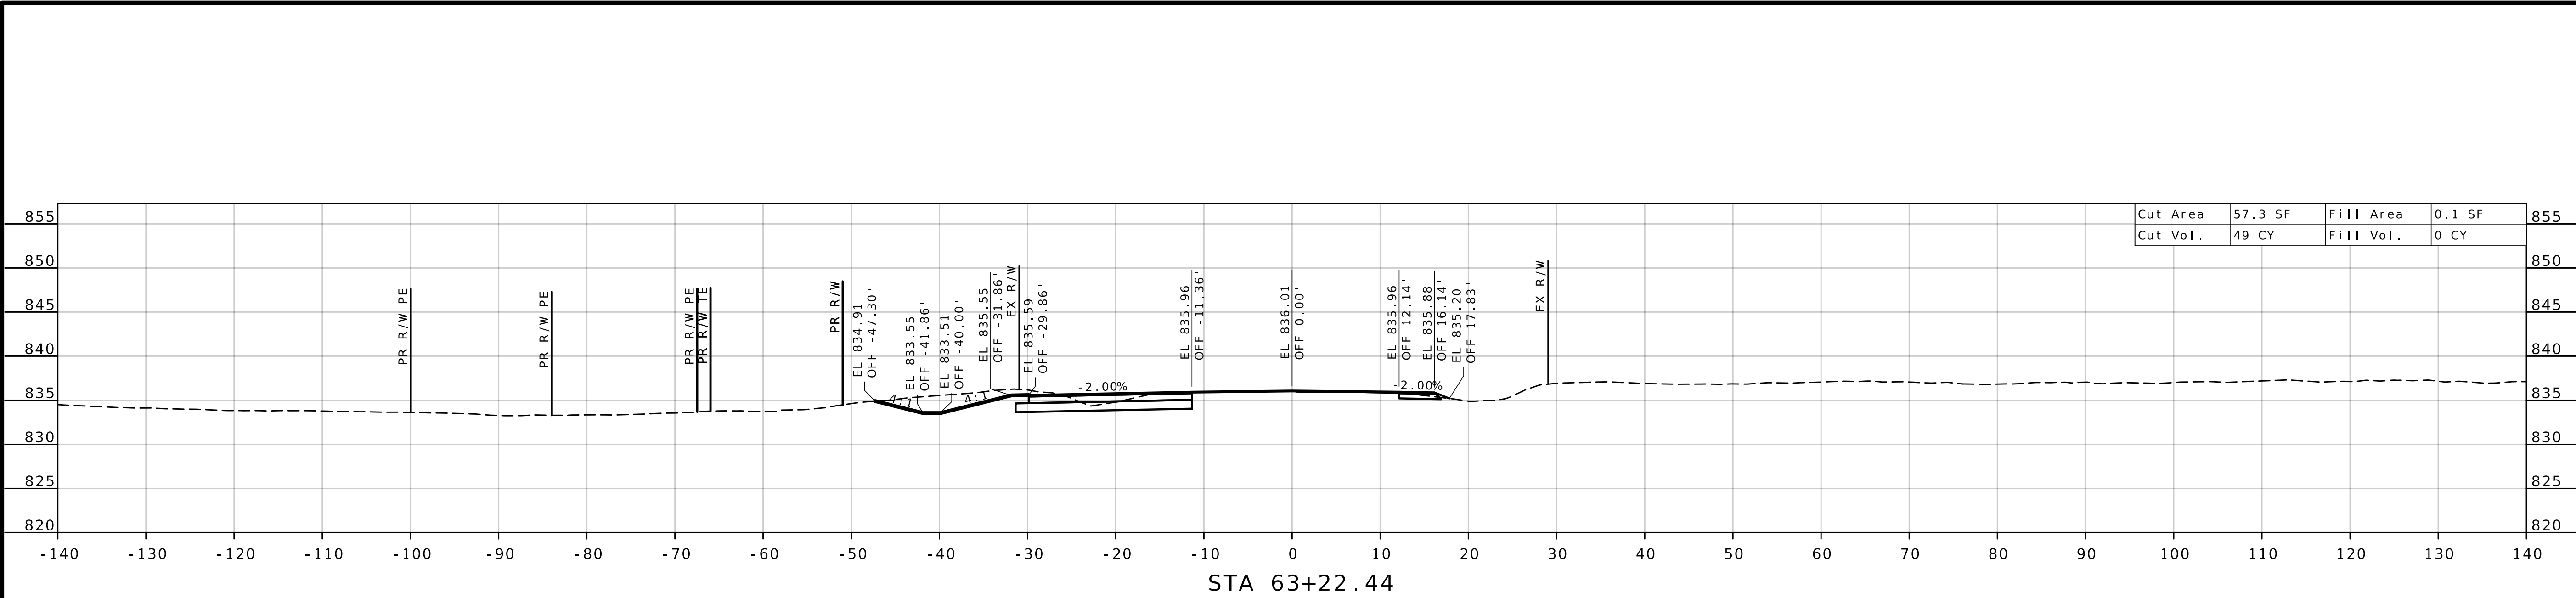

STA 63+22.44

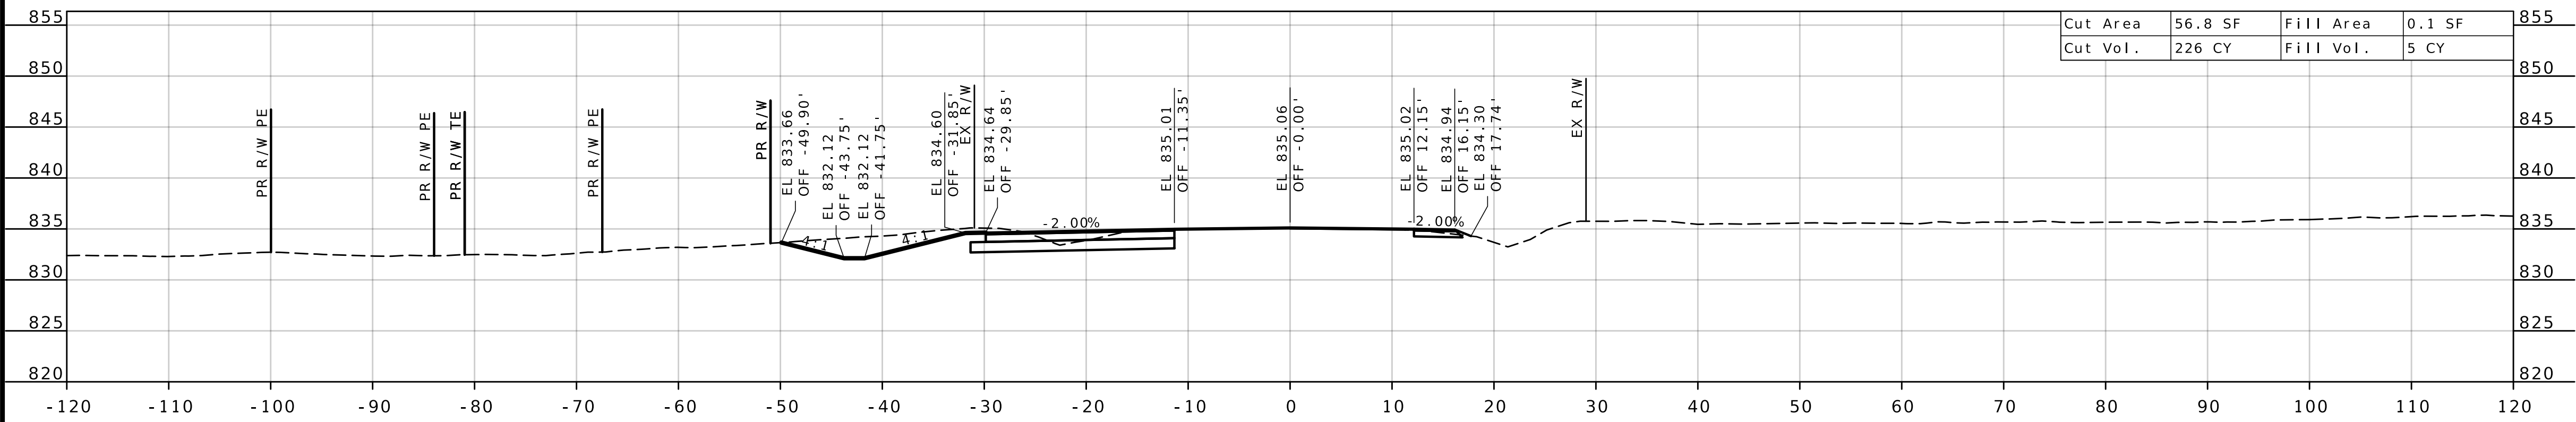


STA 63+00.00

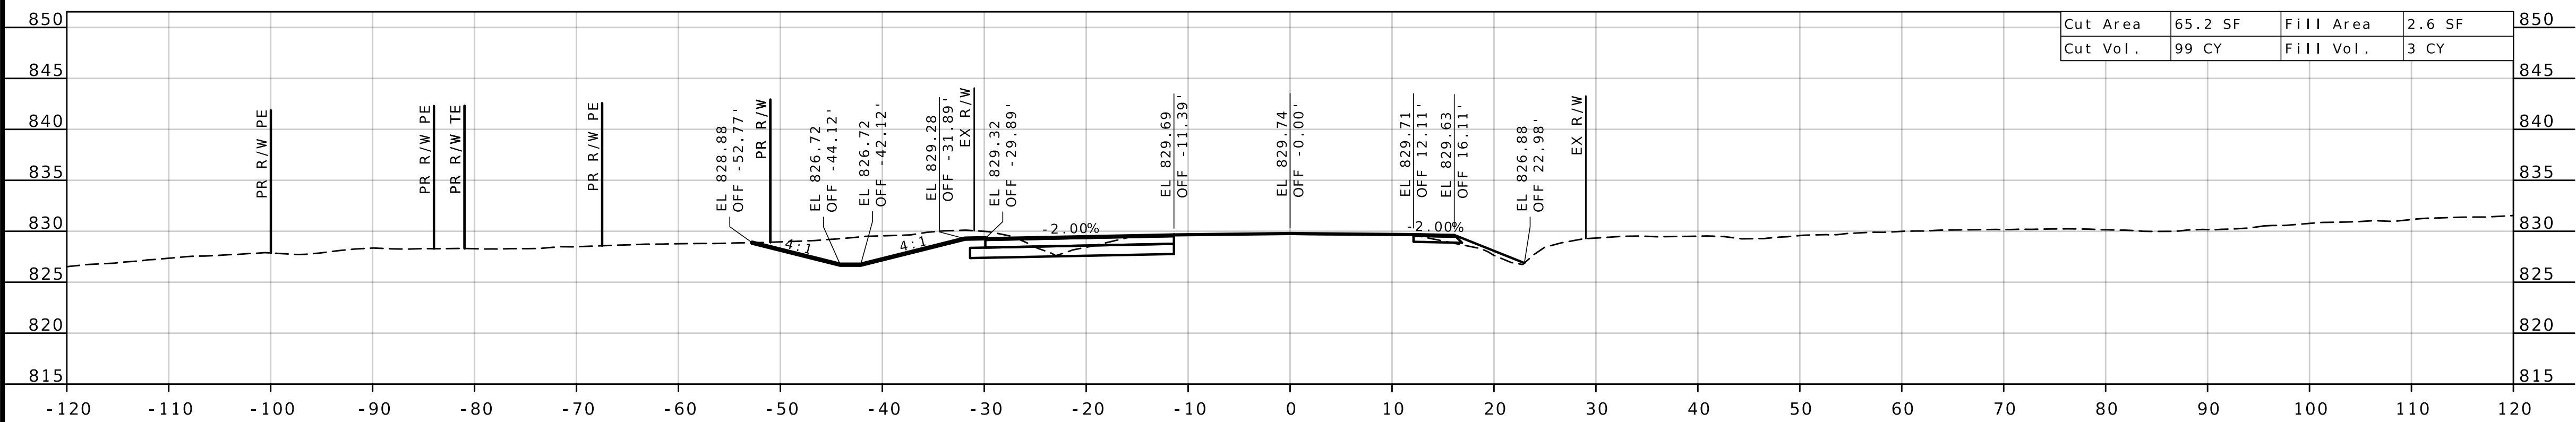

STA 62+00.00


CROSS SECTION
NB PASSING LANE 1
SHEET 29 OF 41

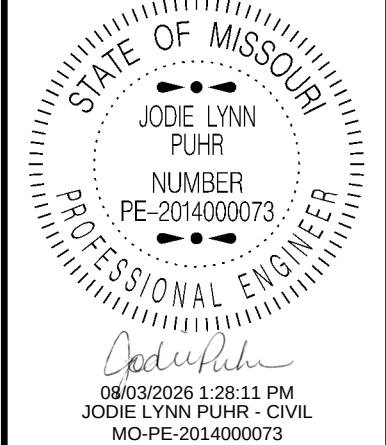





DATE PREPARED 4/8/2026	
ROUTE 13	STATE MO
DISTRICT KC	SHEET NO. 89
COUNTY LAFAYETTE / JOHNSON	
JOB NO. J4P2333	
CONTRACT ID.	
PROJECT NO.	
BRIDGE NO.	

DESCRIPTION	DATE

MISSOURI HIGHWAYS AND TRANSPORTATION COMMISSION

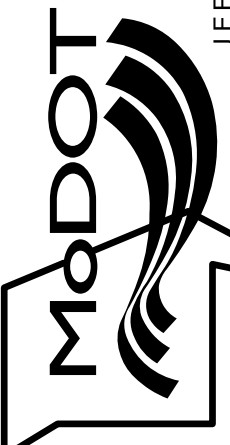


105 WEST CAPITOL
JEFFERSON CITY, MO 65102
1-888-ASK-MODOT (1-888-275-6636)

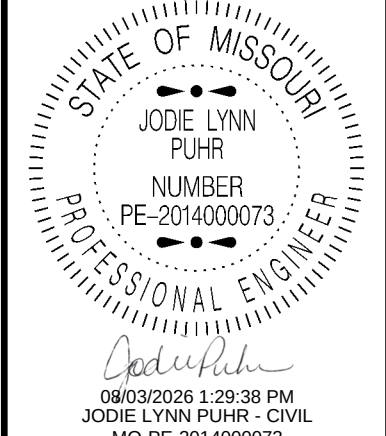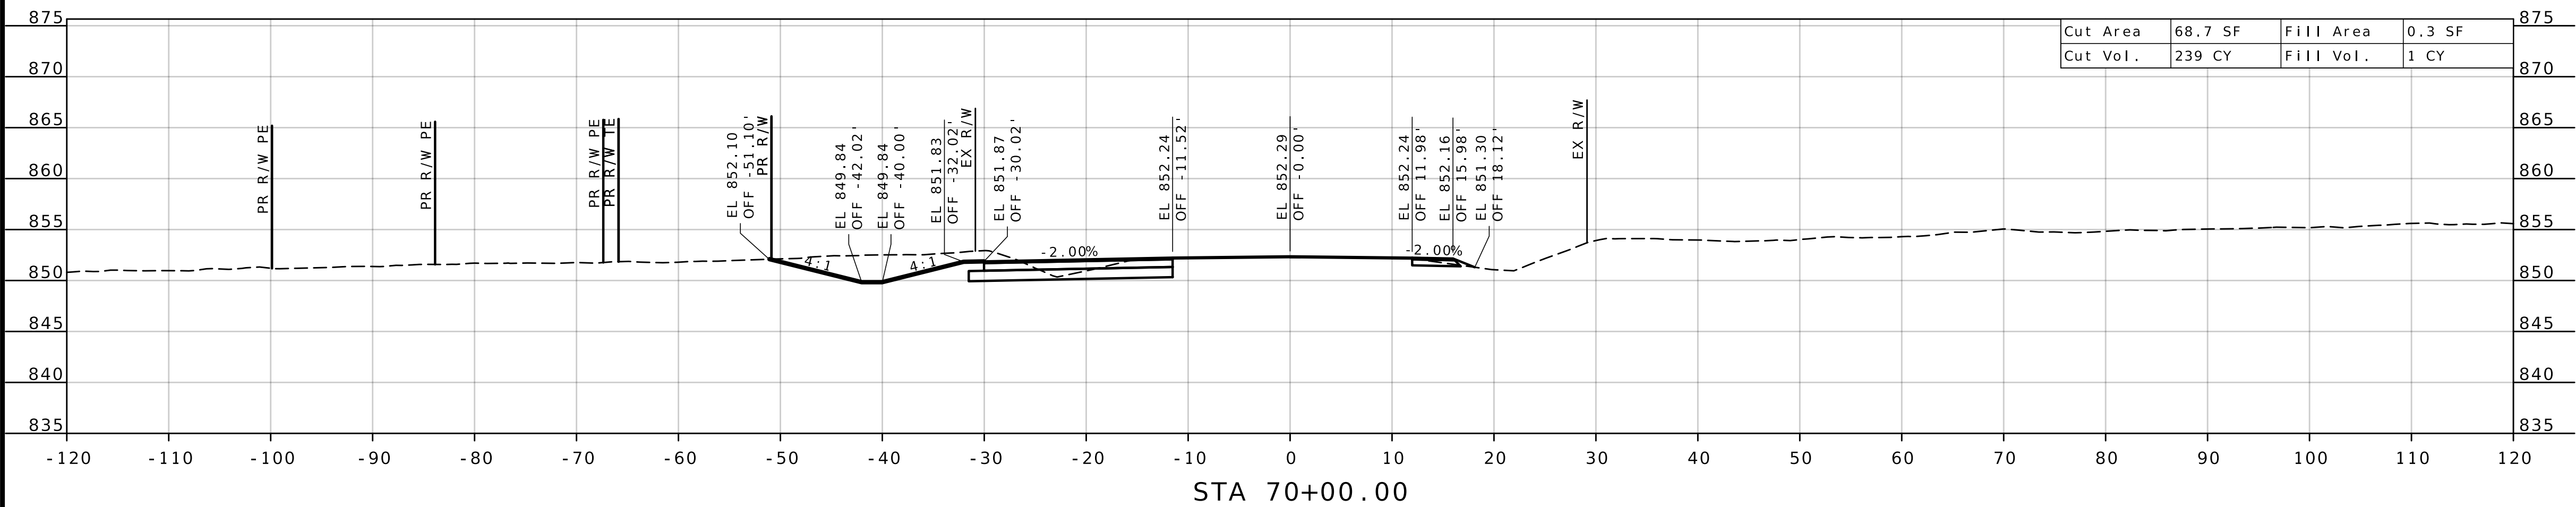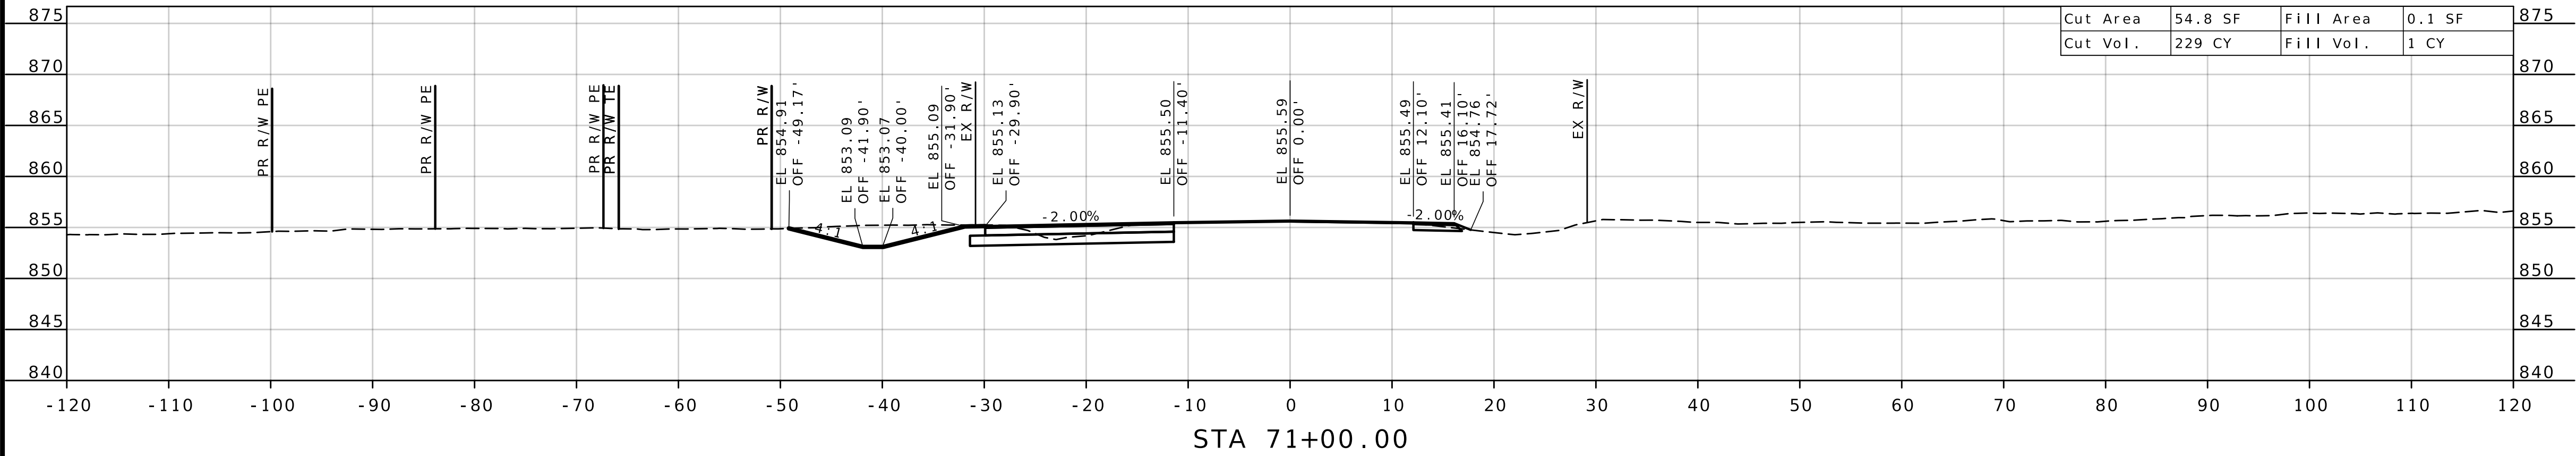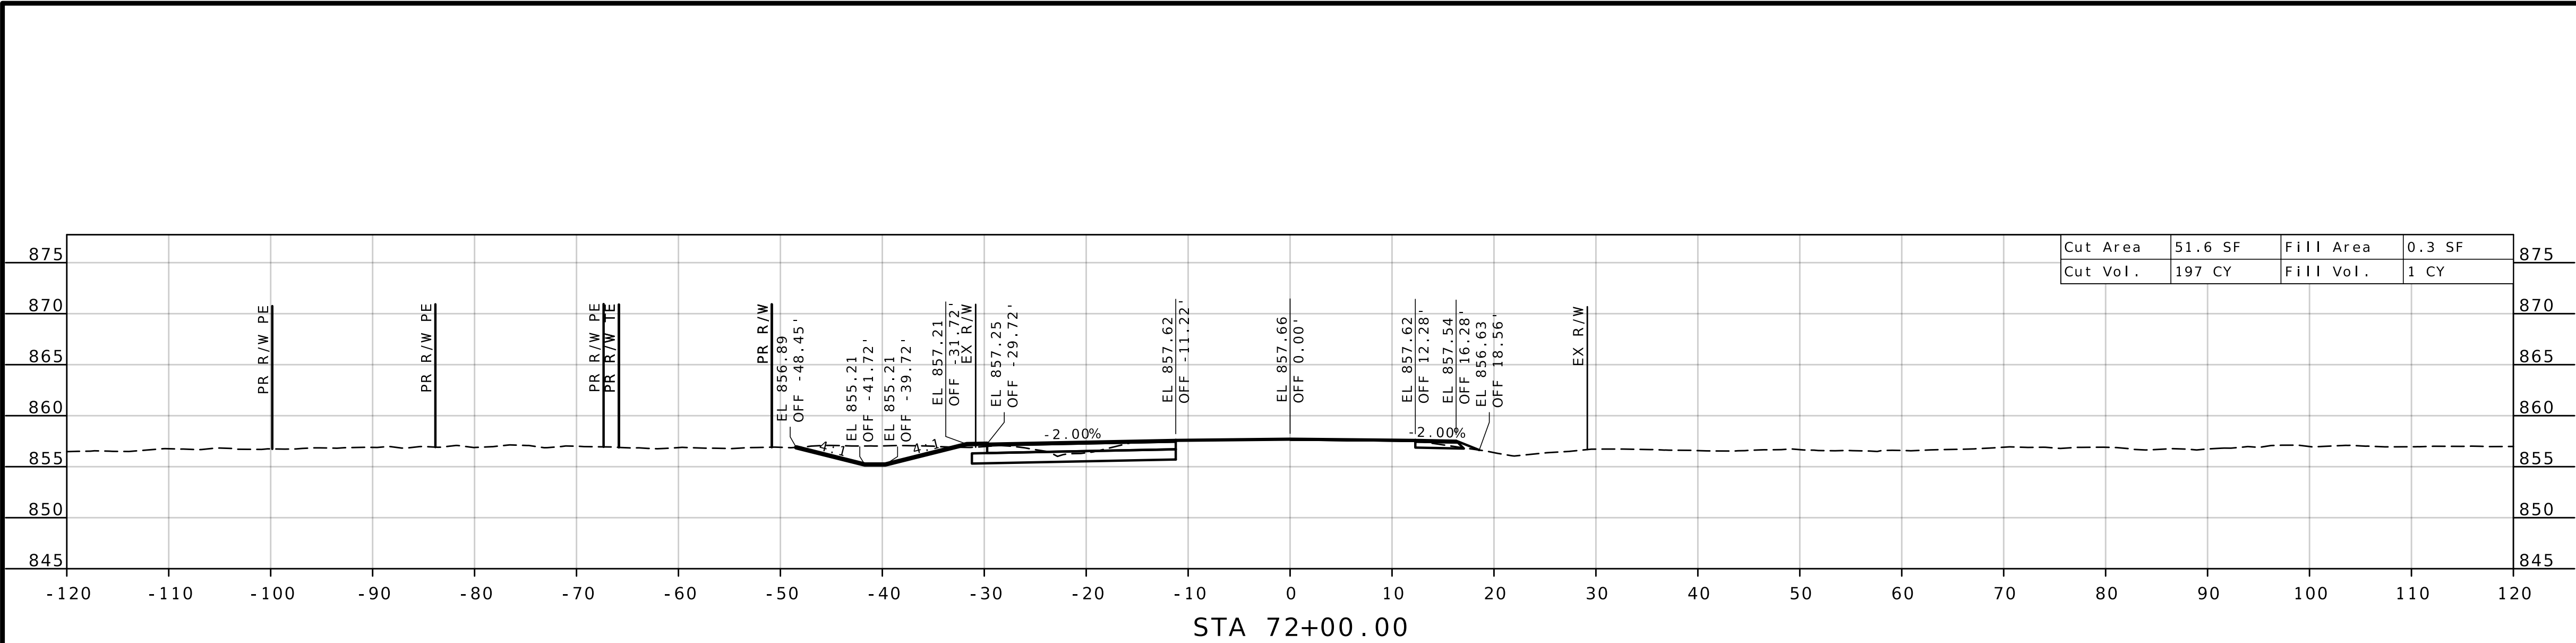



DATE PREPARED 4/8/2026	
ROUTE 13	STATE MO
DISTRICT KC	SHEET NO. 92
COUNTY LAFAYETTE / JOHNSON	
JOB NO. J4P2333	
CONTRACT ID.	
PROJECT NO.	
BRIDGE NO.	

DATE	DESCRIPTION

MISSOURI HIGHWAYS AND TRANSPORTATION
COMMISSION

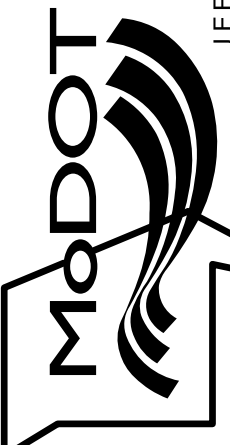

105 WEST CAPITOL
JEFFERSON CITY, MO 65102
1-888-ASK-MODOT (1-888-275-6636)

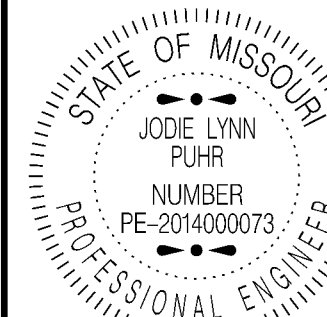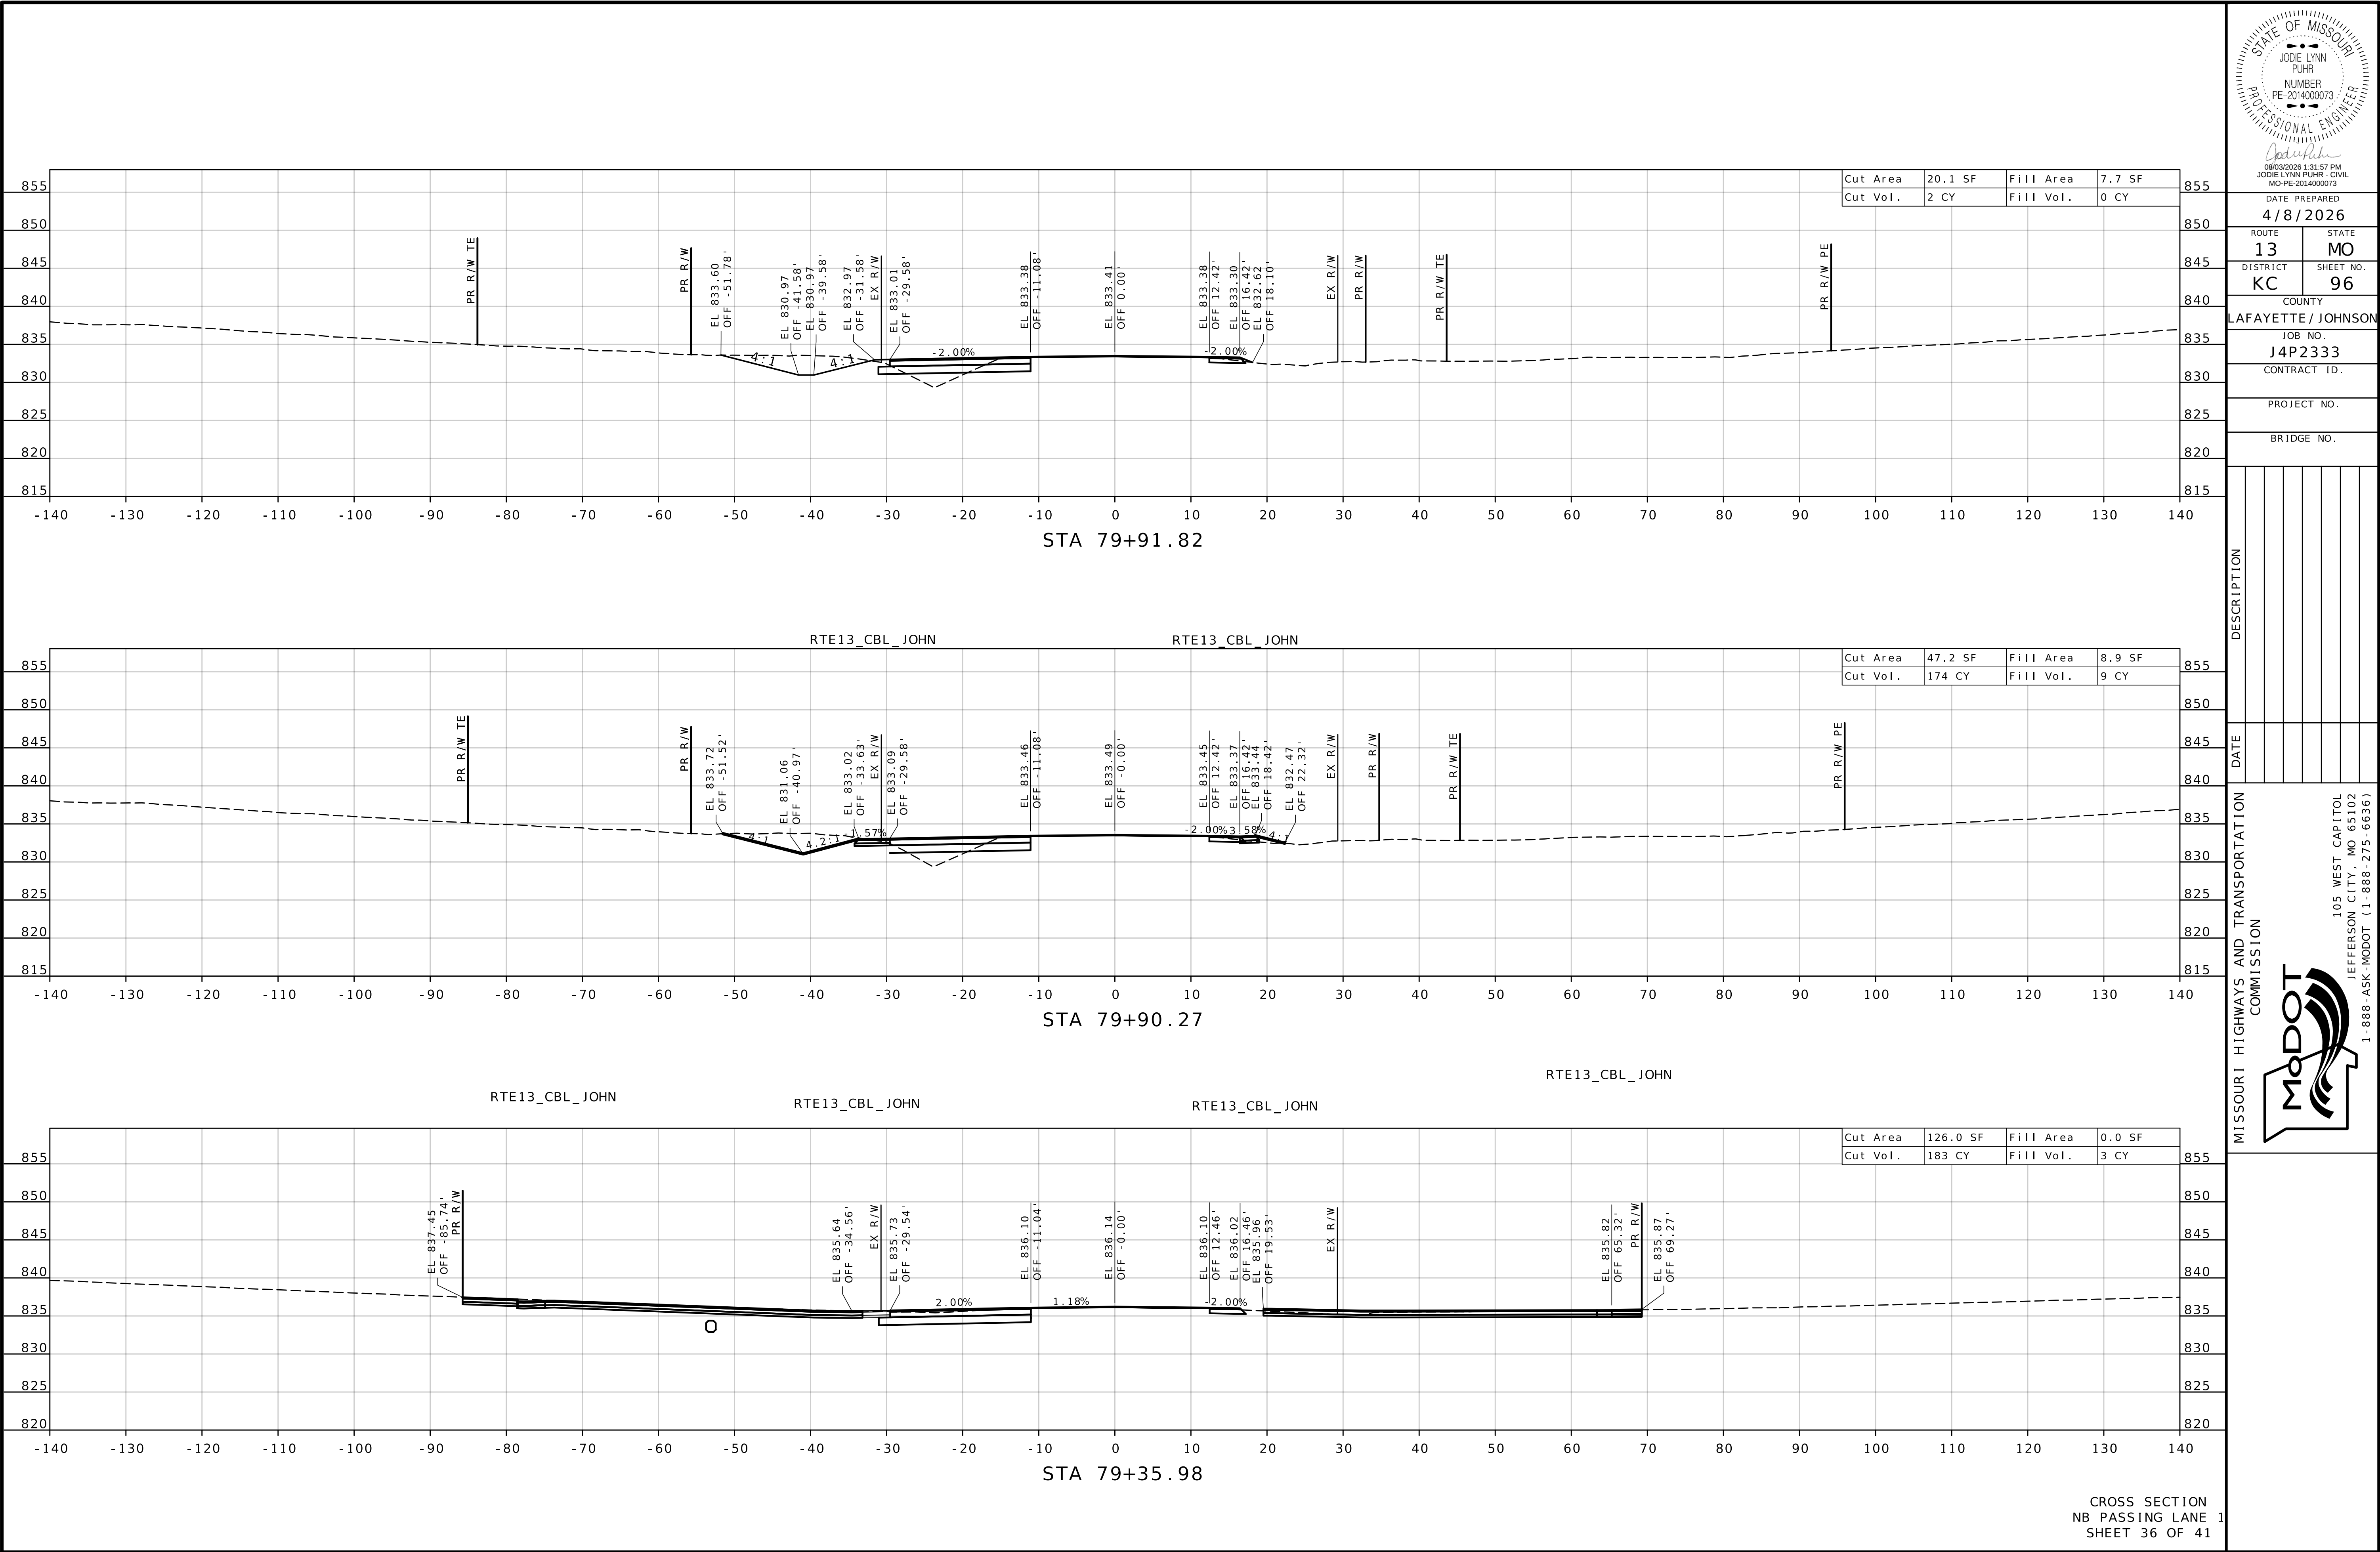

08/03/2026 1:31:57 PM
JODIE LYNN PUHR - CIVIL
MO-PE-2014000073

DATE PREPARED
4/8/2026

ROUTE **13** STATE **MO**

DISTRICT **KC** SHEET NO. **96**

COUNTY
LAFAYETTE / JOHNSON

JOB NO.
J4P2333

CONTRACT ID.

PROJECT NO.

BRIDGE NO.




DESCRIPTION

DATE

MISSOURI HIGHWAYS AND TRANSPORTATION COMMISSION

105 WEST CAPITOL
JEFFERSON CITY, MO 65102
1-888-ASK-MODOT (1-888-275-6636)



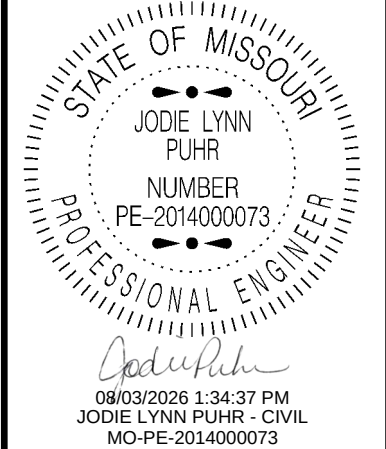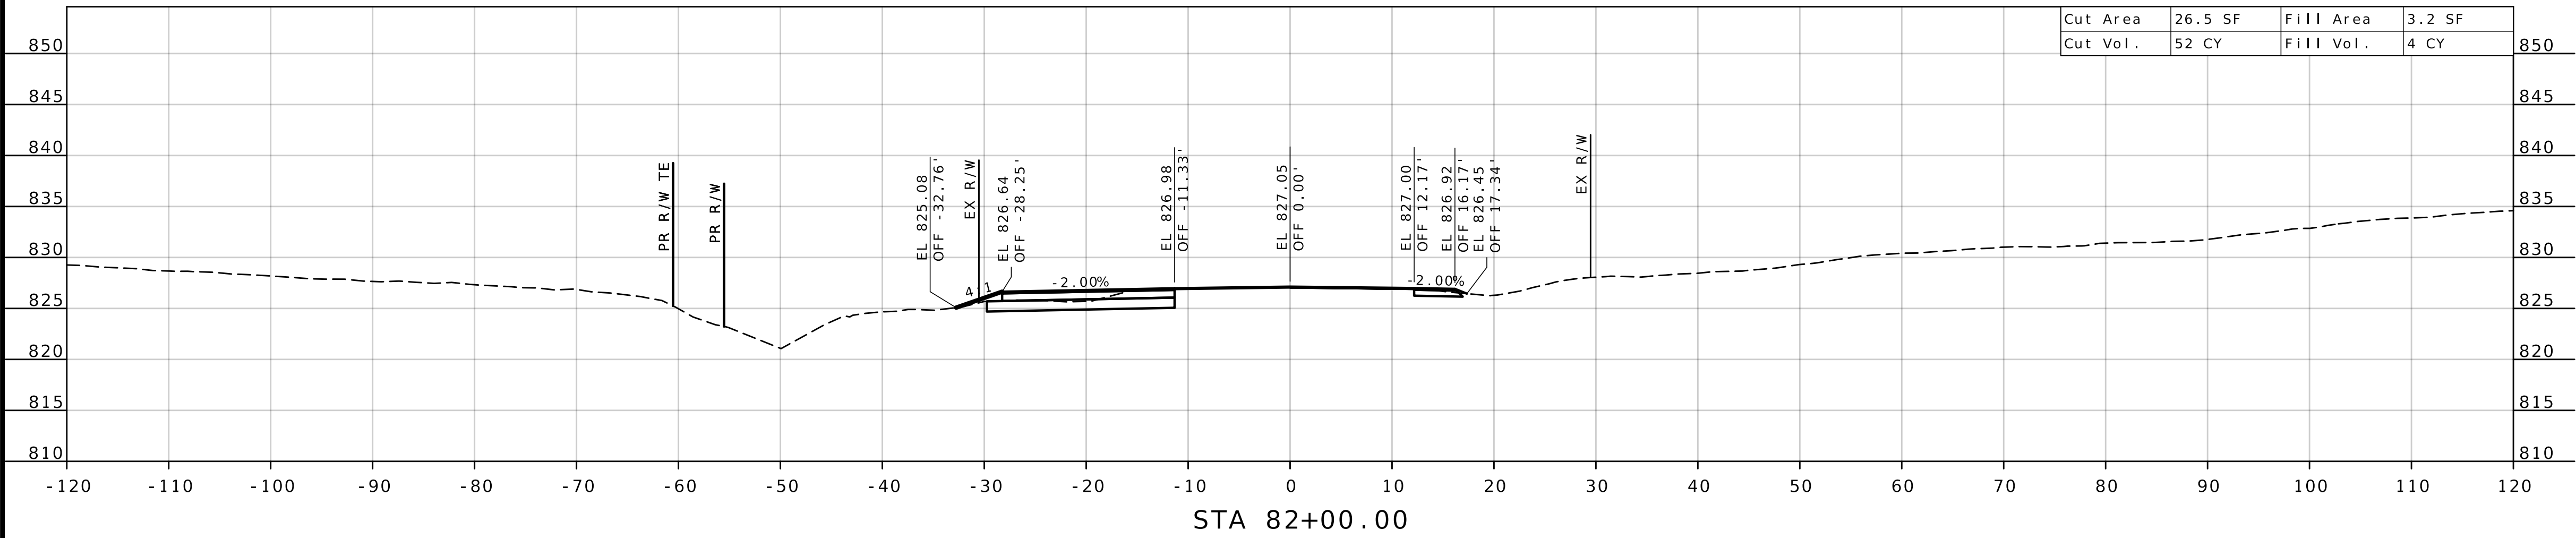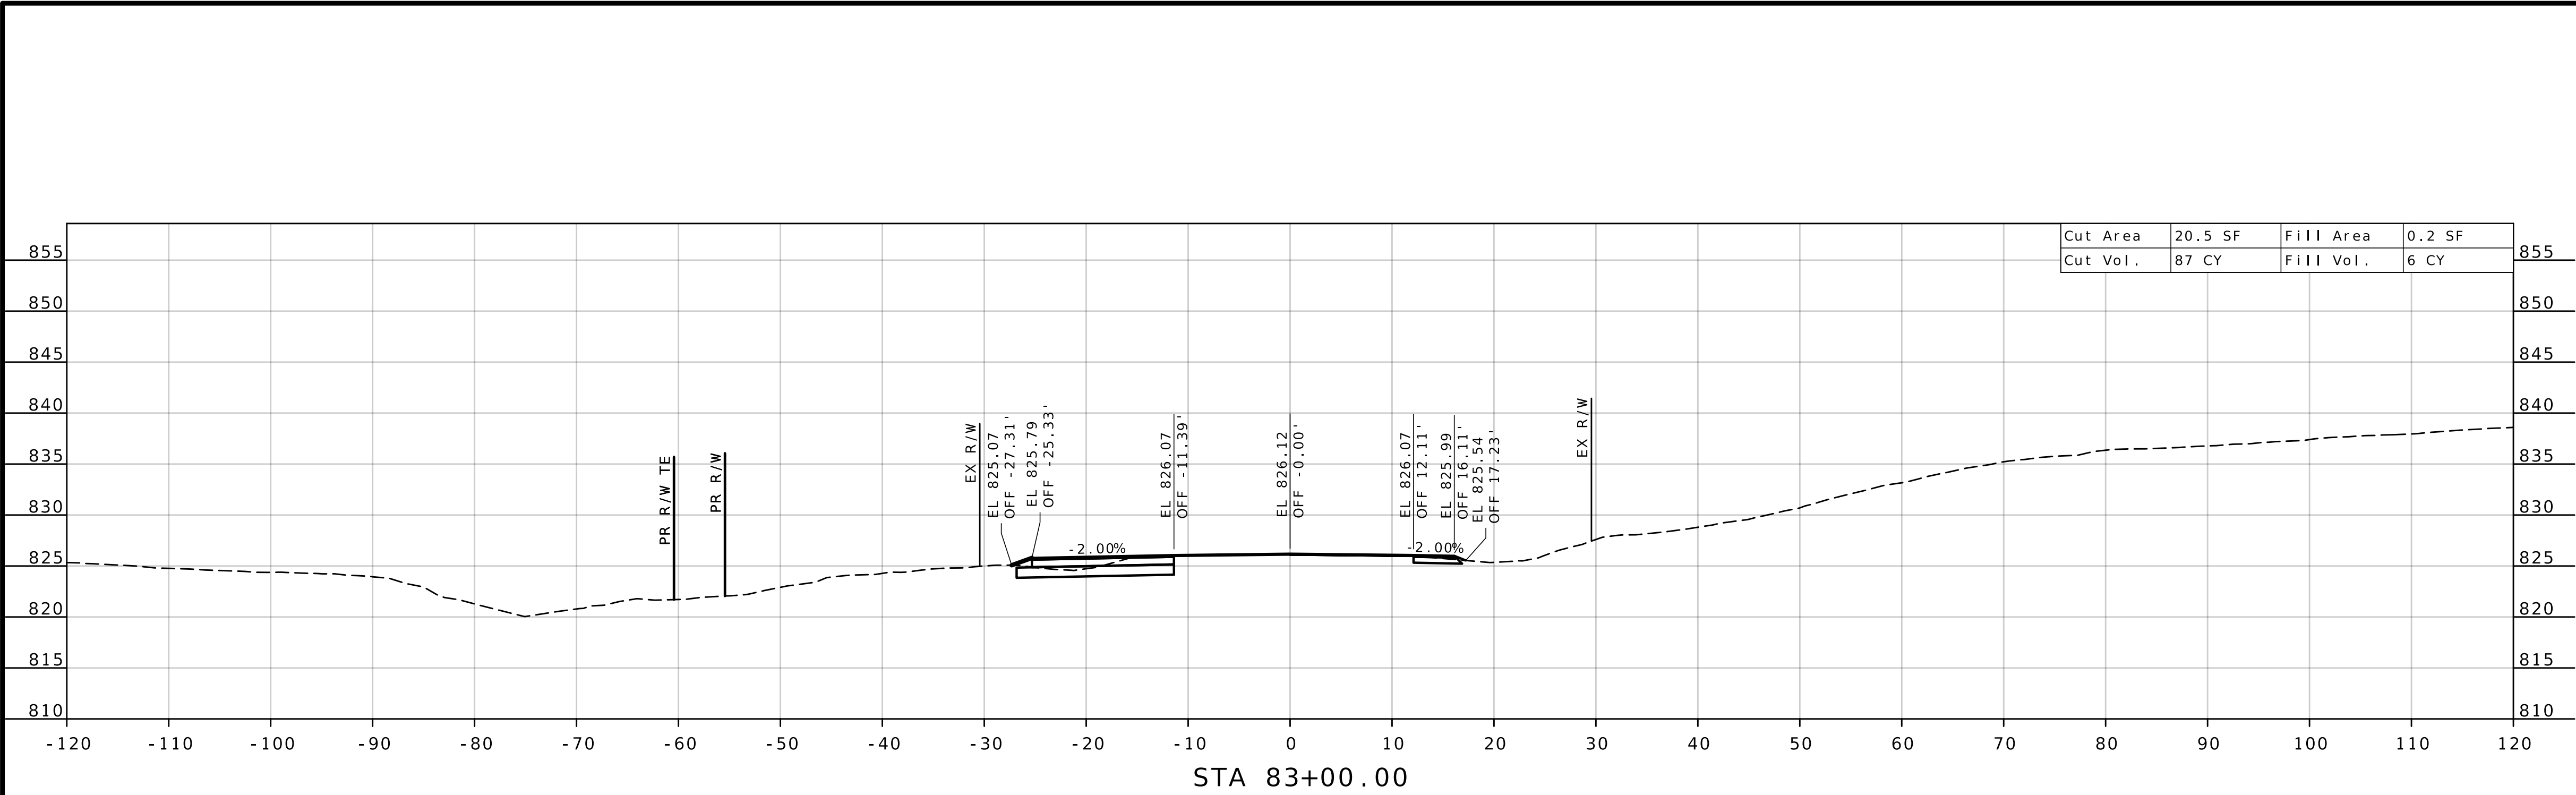

DATE PREPARED
4/8/2026
ROUTE **13** STATE **MO**
DISTRICT **KC** SHEET NO. **98**

COUNTY
LAFAYETTE / JOHNSON

JOB NO.
J4P2333

CONTRACT ID.



PROJECT NO.

BRIDGE NO.


DESCRIPTION	DATE

MISSOURI HIGHWAYS AND TRANSPORTATION COMMISSION

105 WEST CAPITOL
JEFFERSON CITY, MO 65102
1-888-ASK-MODOT (1-888-275-6636)

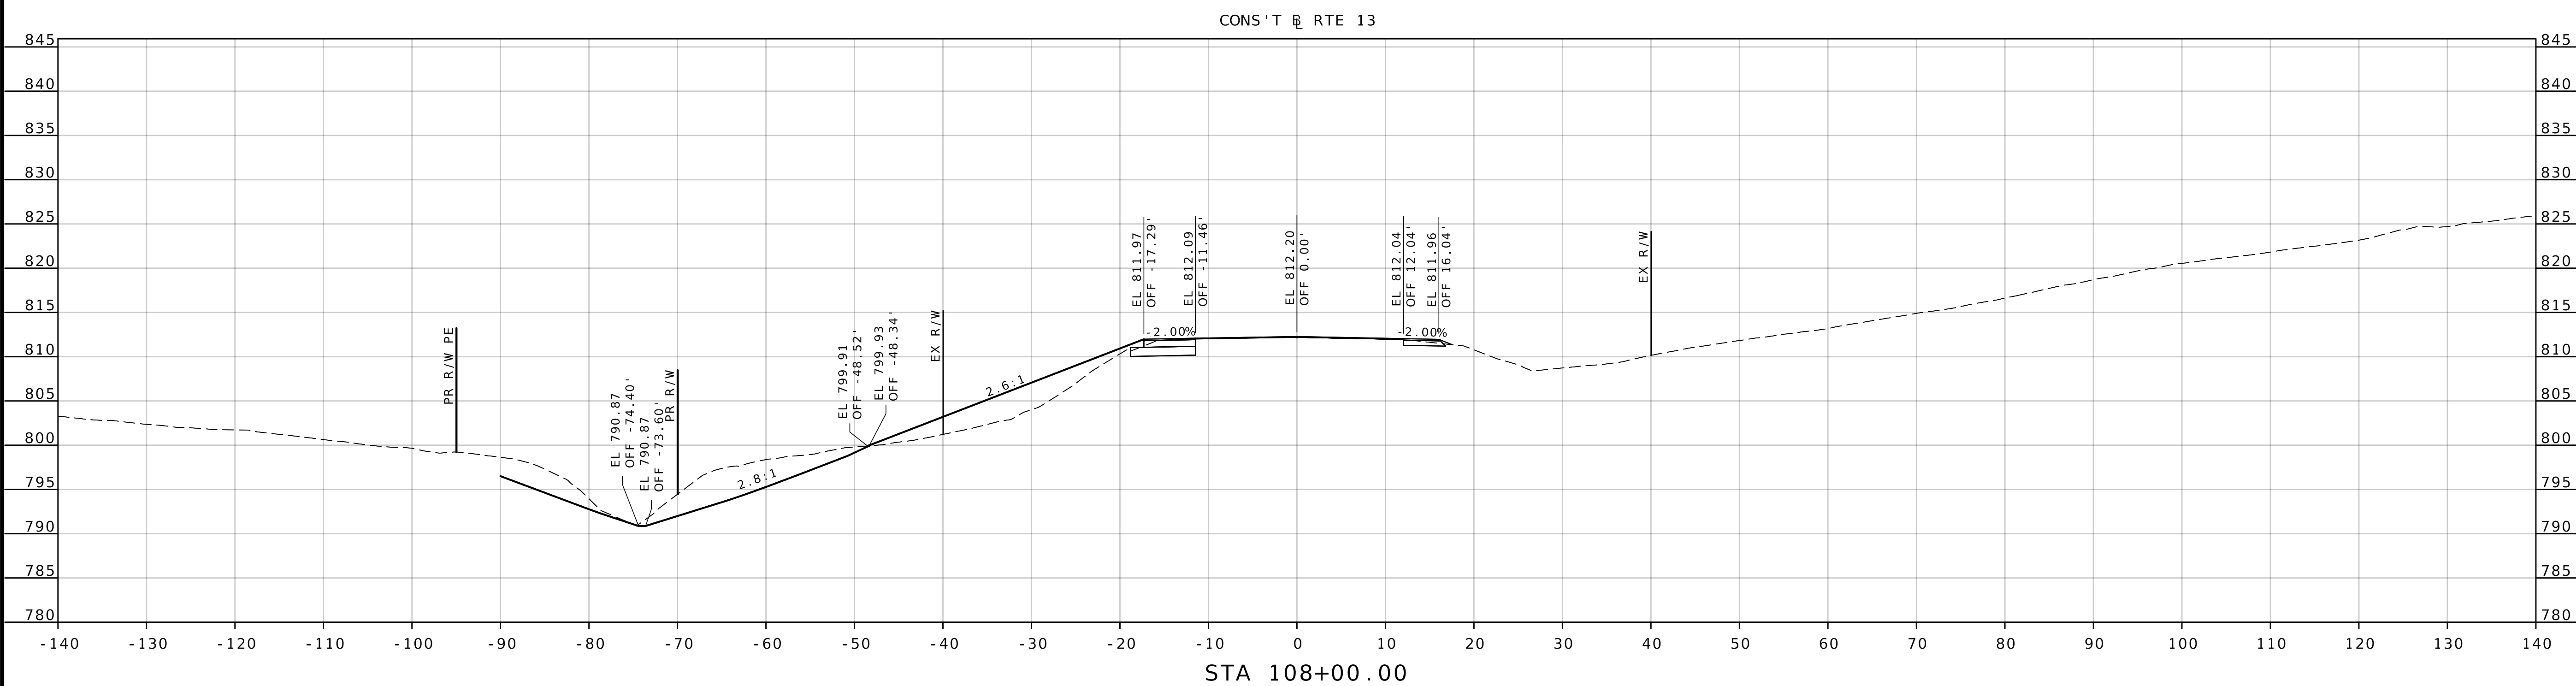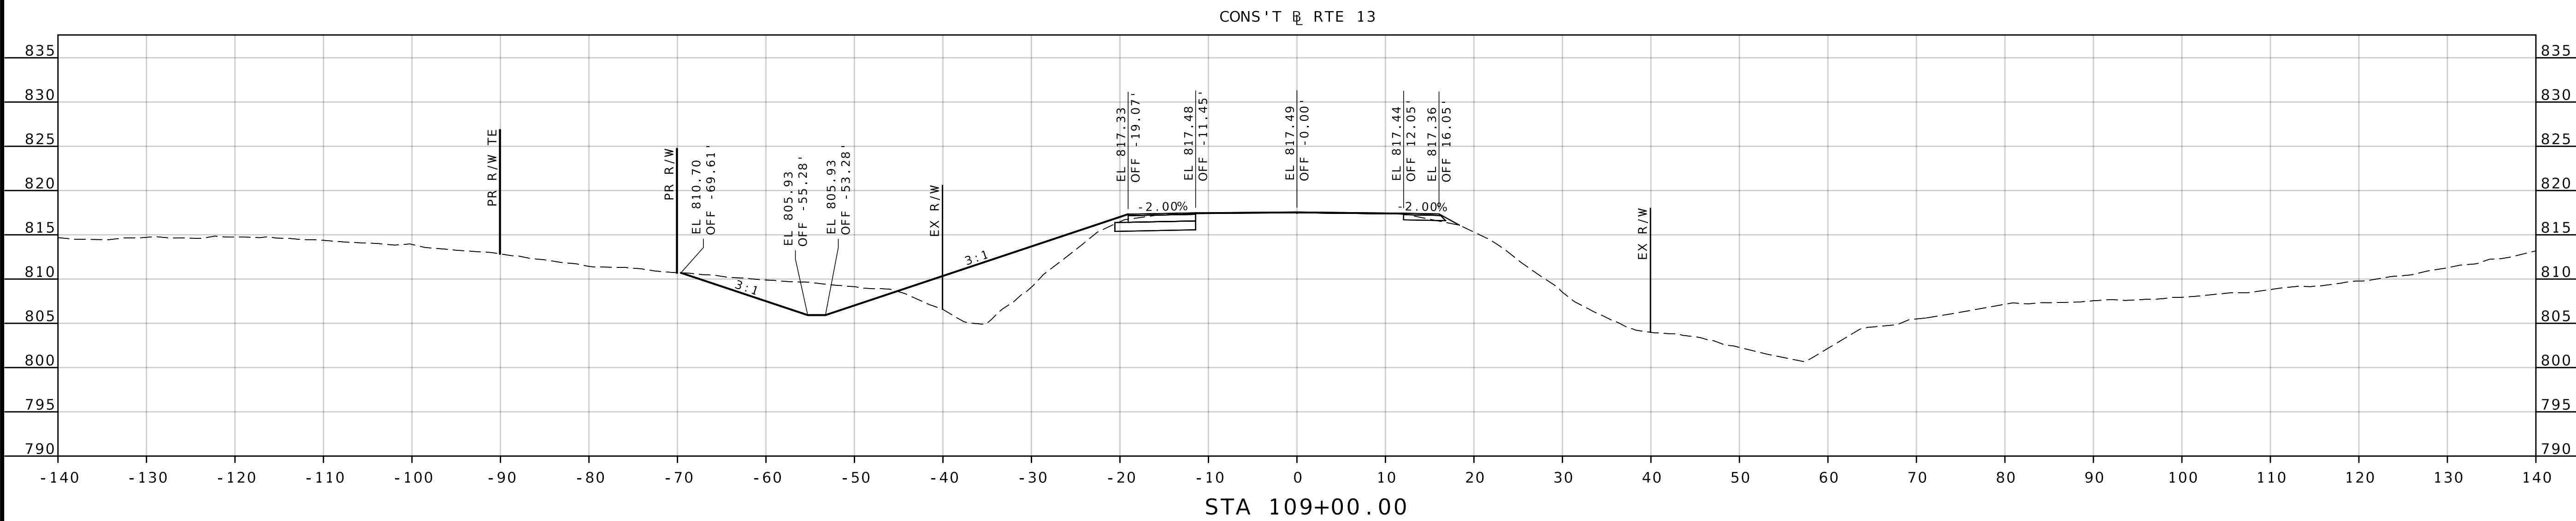

CROSS SECTIONS
SB PASSING LANE 2
SHEET 2 OF 35

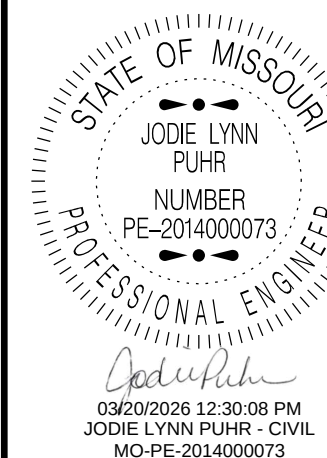

DATE PREPARED

3 / 13 / 2026

ROUTE	STATE
12	MO

13	MO
DISTRICT	SHEET NO.

KC 103


RC	10
COUNTY	

LAFAYETTE / JOHNS


JOB NO.




[illegible]

MISSOURI HIGHWAYS AND TRANSPORTATION
COMMISSION

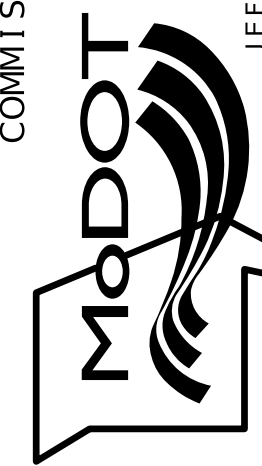


105 WEST CAPITOL
JEFFERSON CITY, MO 65102
1-888-ASK-MODOT (1-888-275-6636)

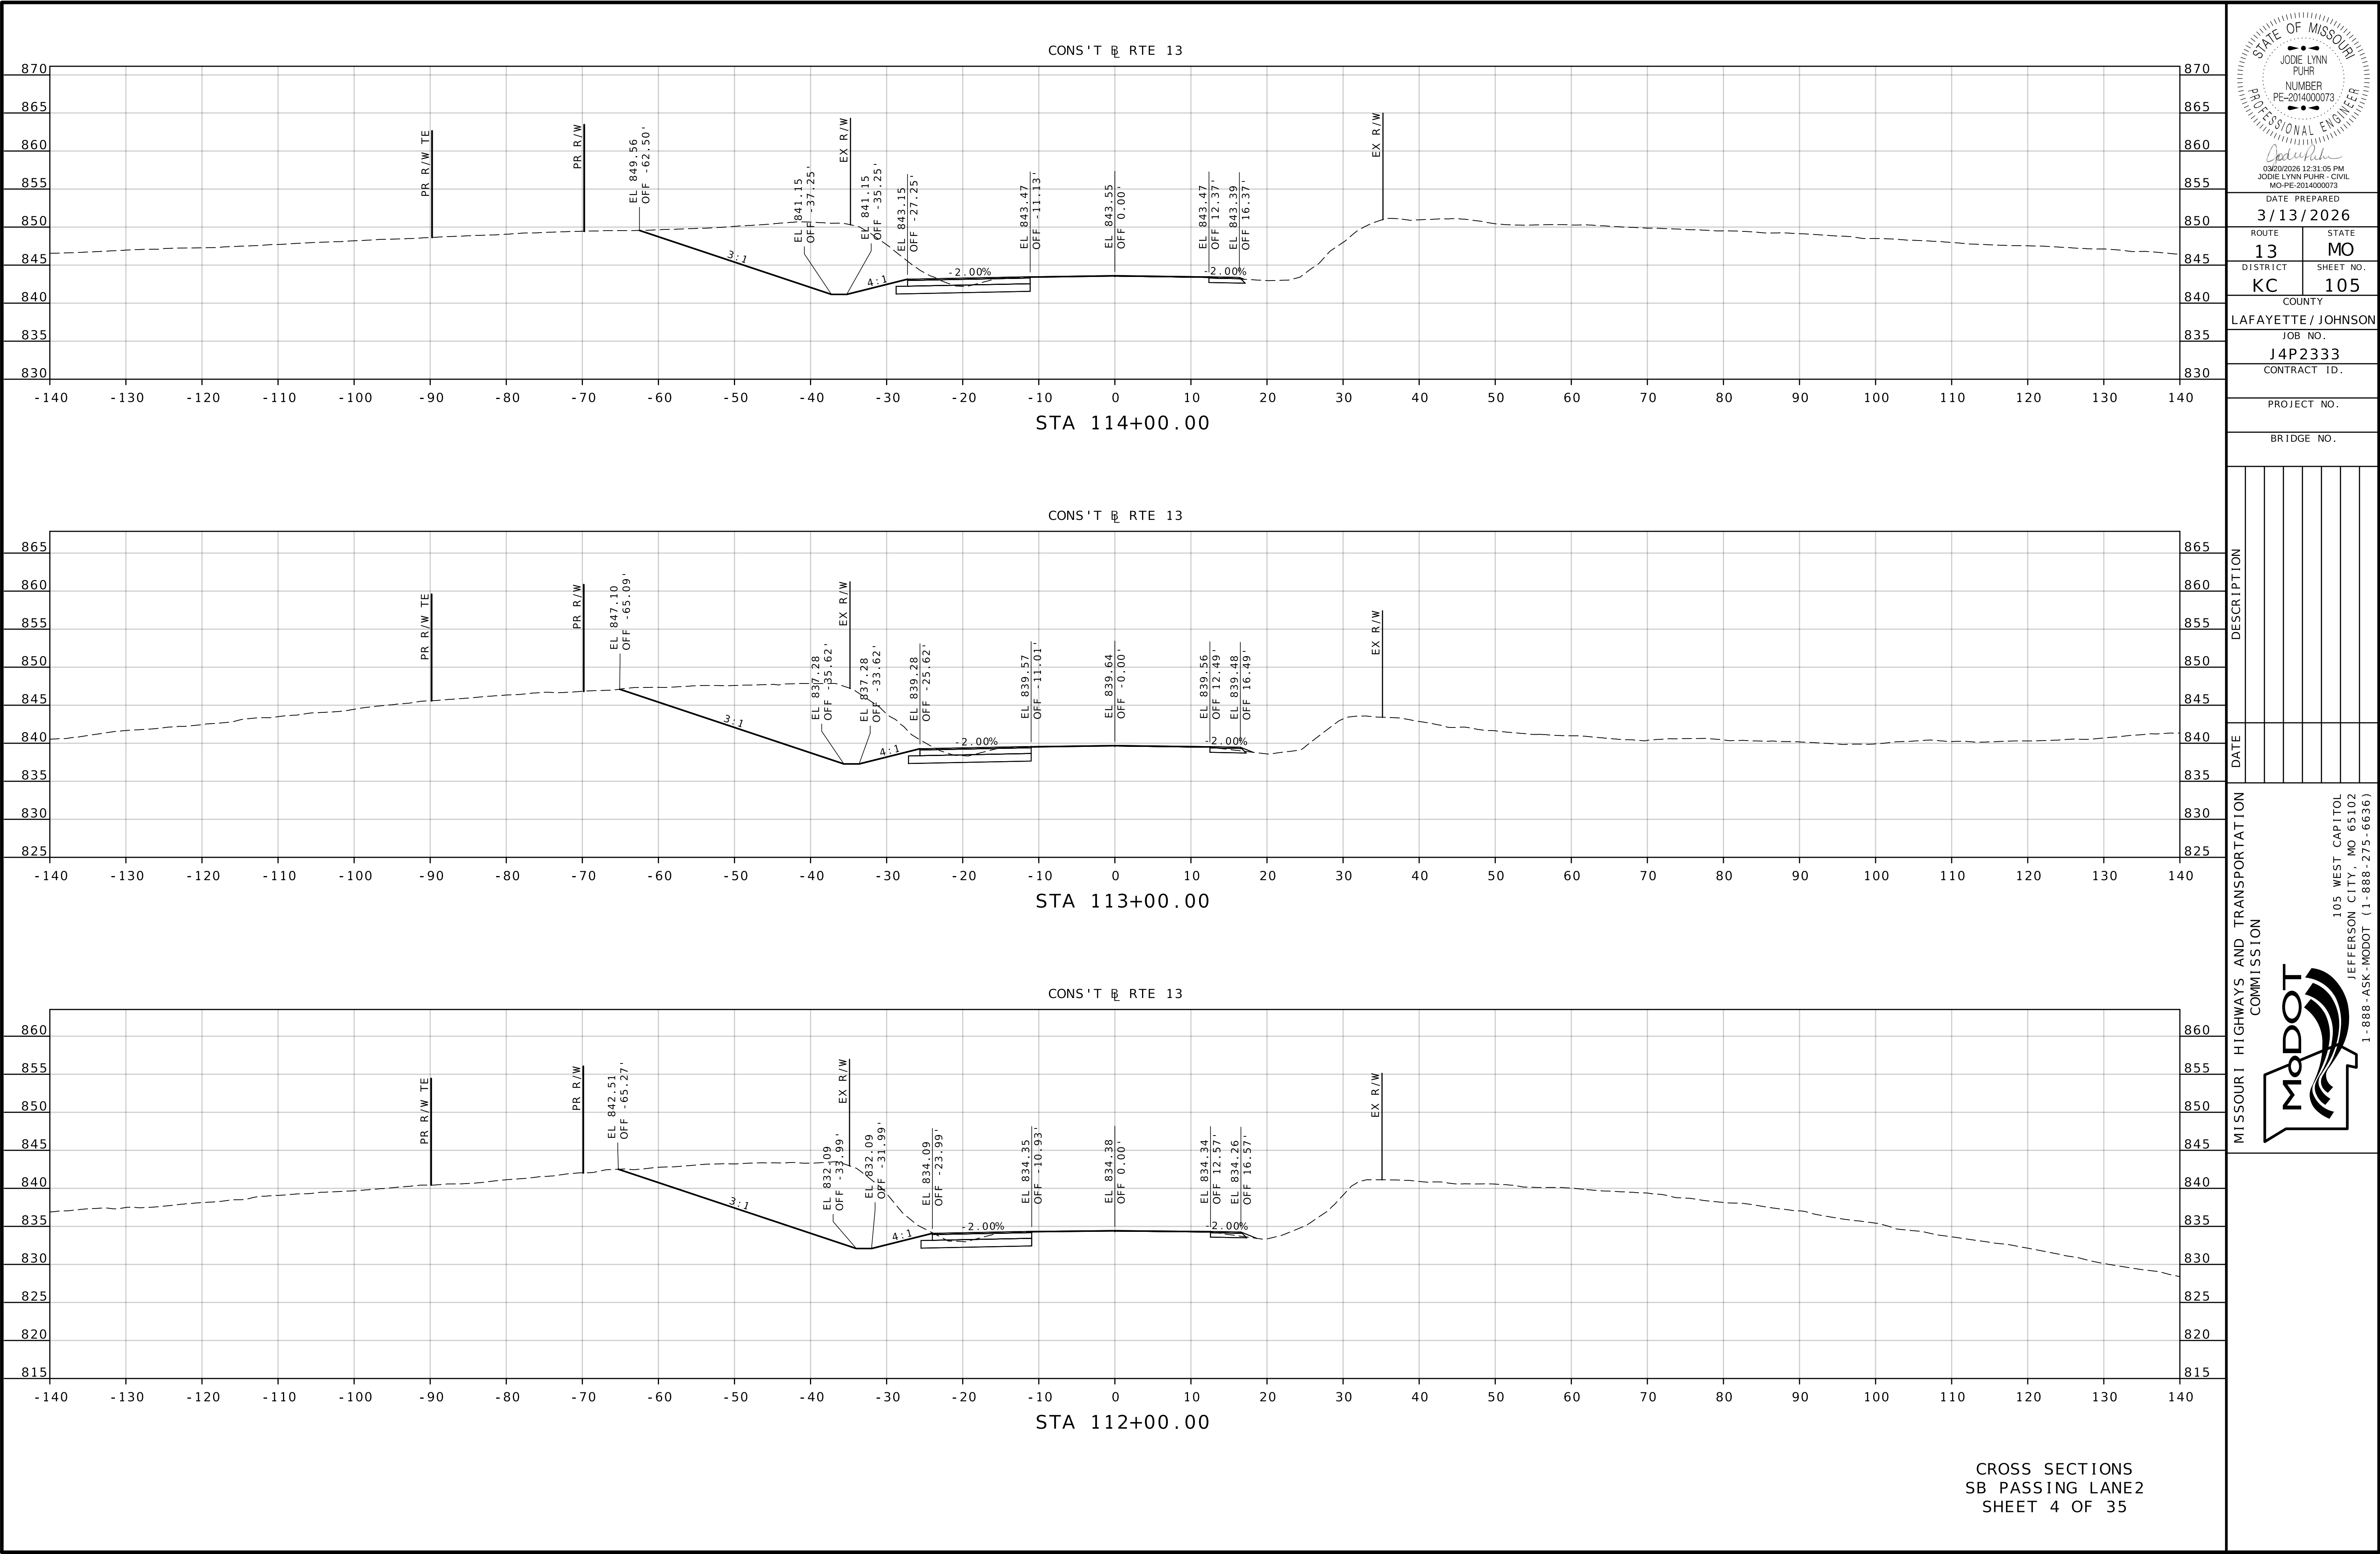

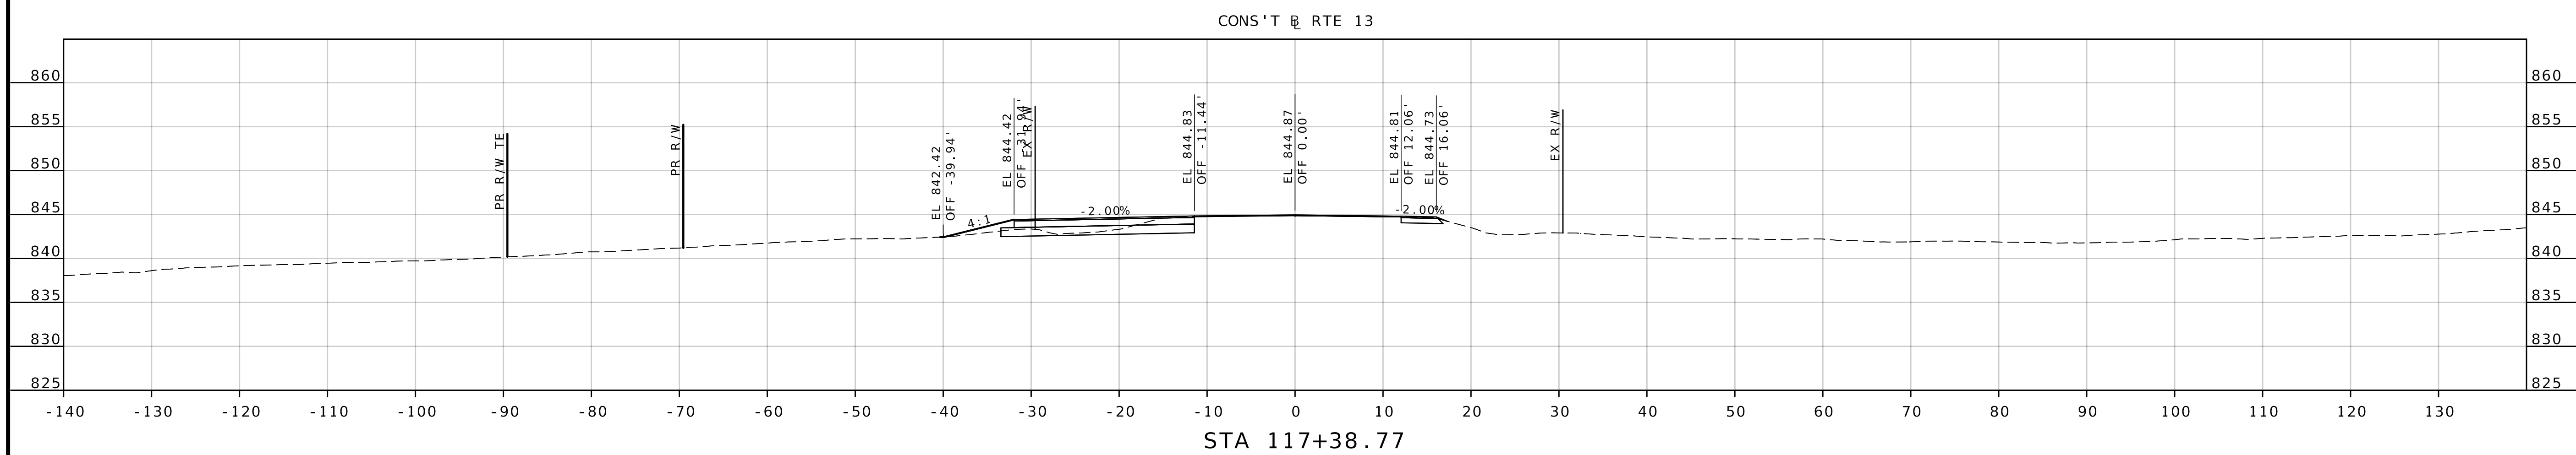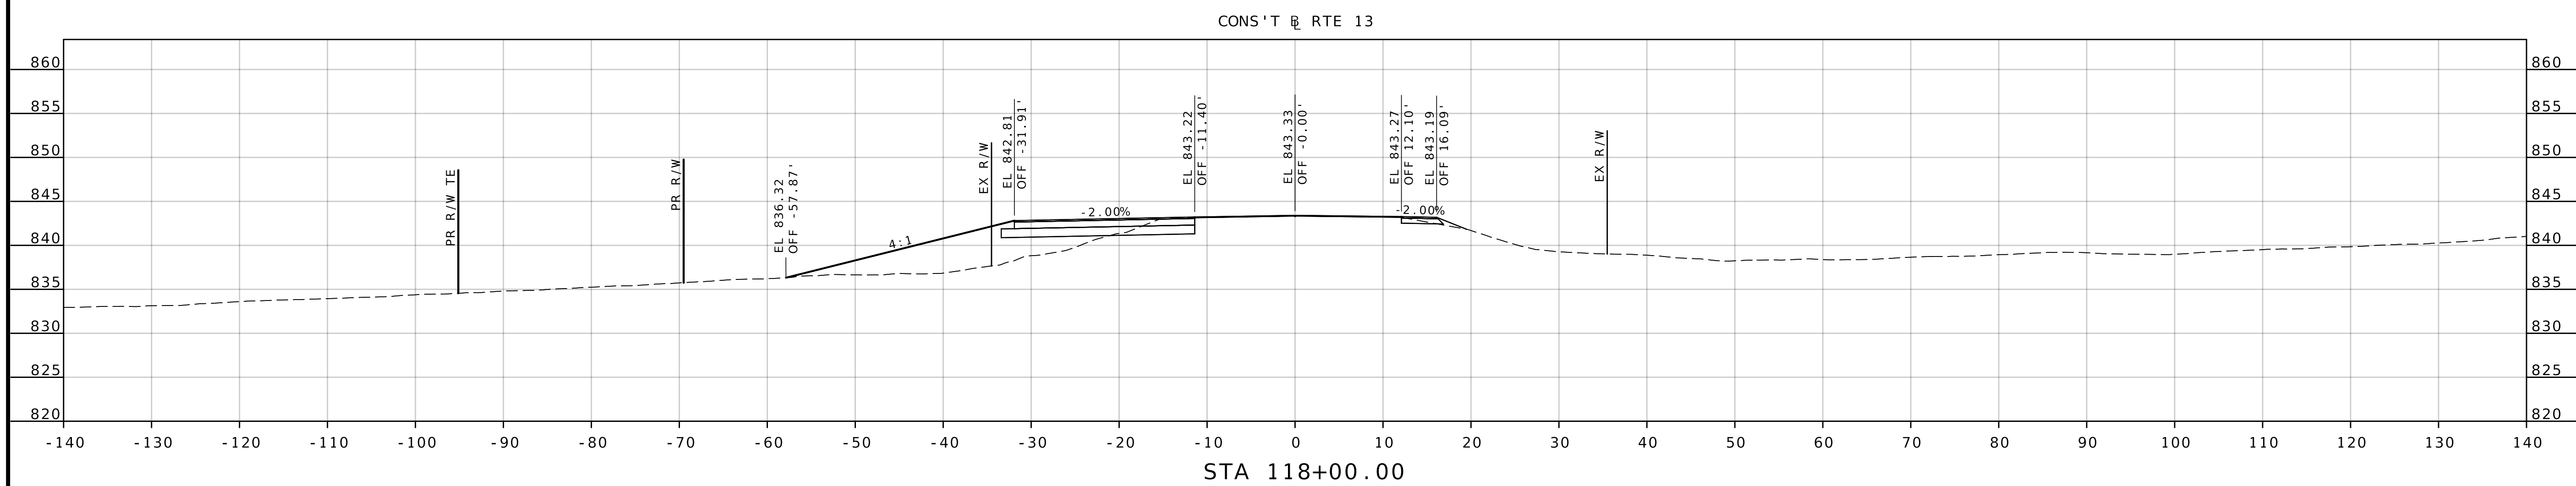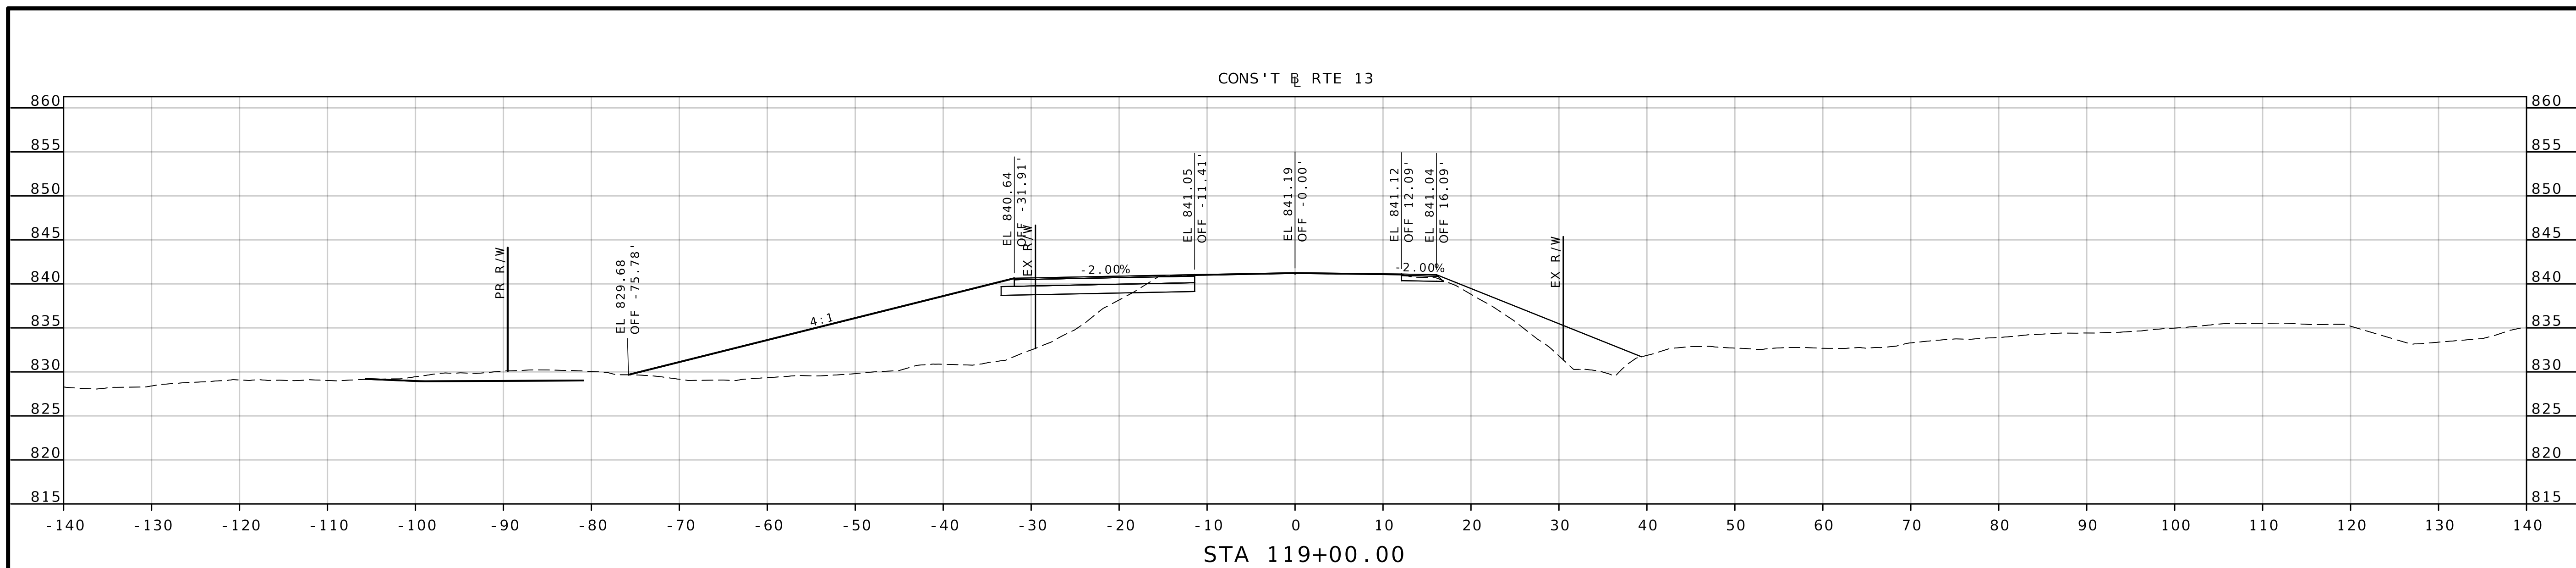

CROSS SECTIONS
SB PASSING LANE 2
SHEET 6 OF 35

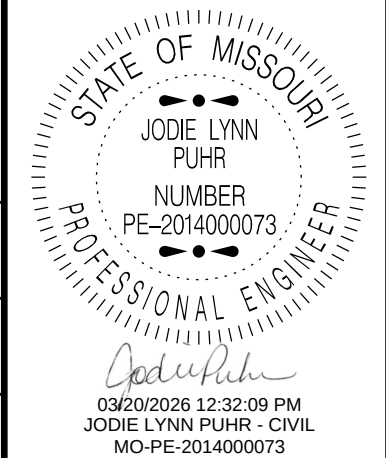


DATE PREPARED	
3/13/2026	
ROUTE	STATE
13	MO
DISTRICT	SHEET NO.
KC	107
COUNTY	
LAFAYETTE / JOHNSON	
JOB NO.	
J4P2333	
CONTRACT ID.	

PROJECT NO.



BRIDGE NO.

[illegible]


MISSOURI HIGHWAYS AND TRANSPORTATION
COMMISSION

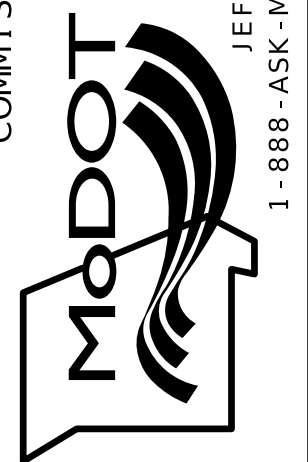

105 WEST CAPITOL
JEFFERSON CITY, MO 65102
1-888-ASK-MODOT (1-888-275-6636)

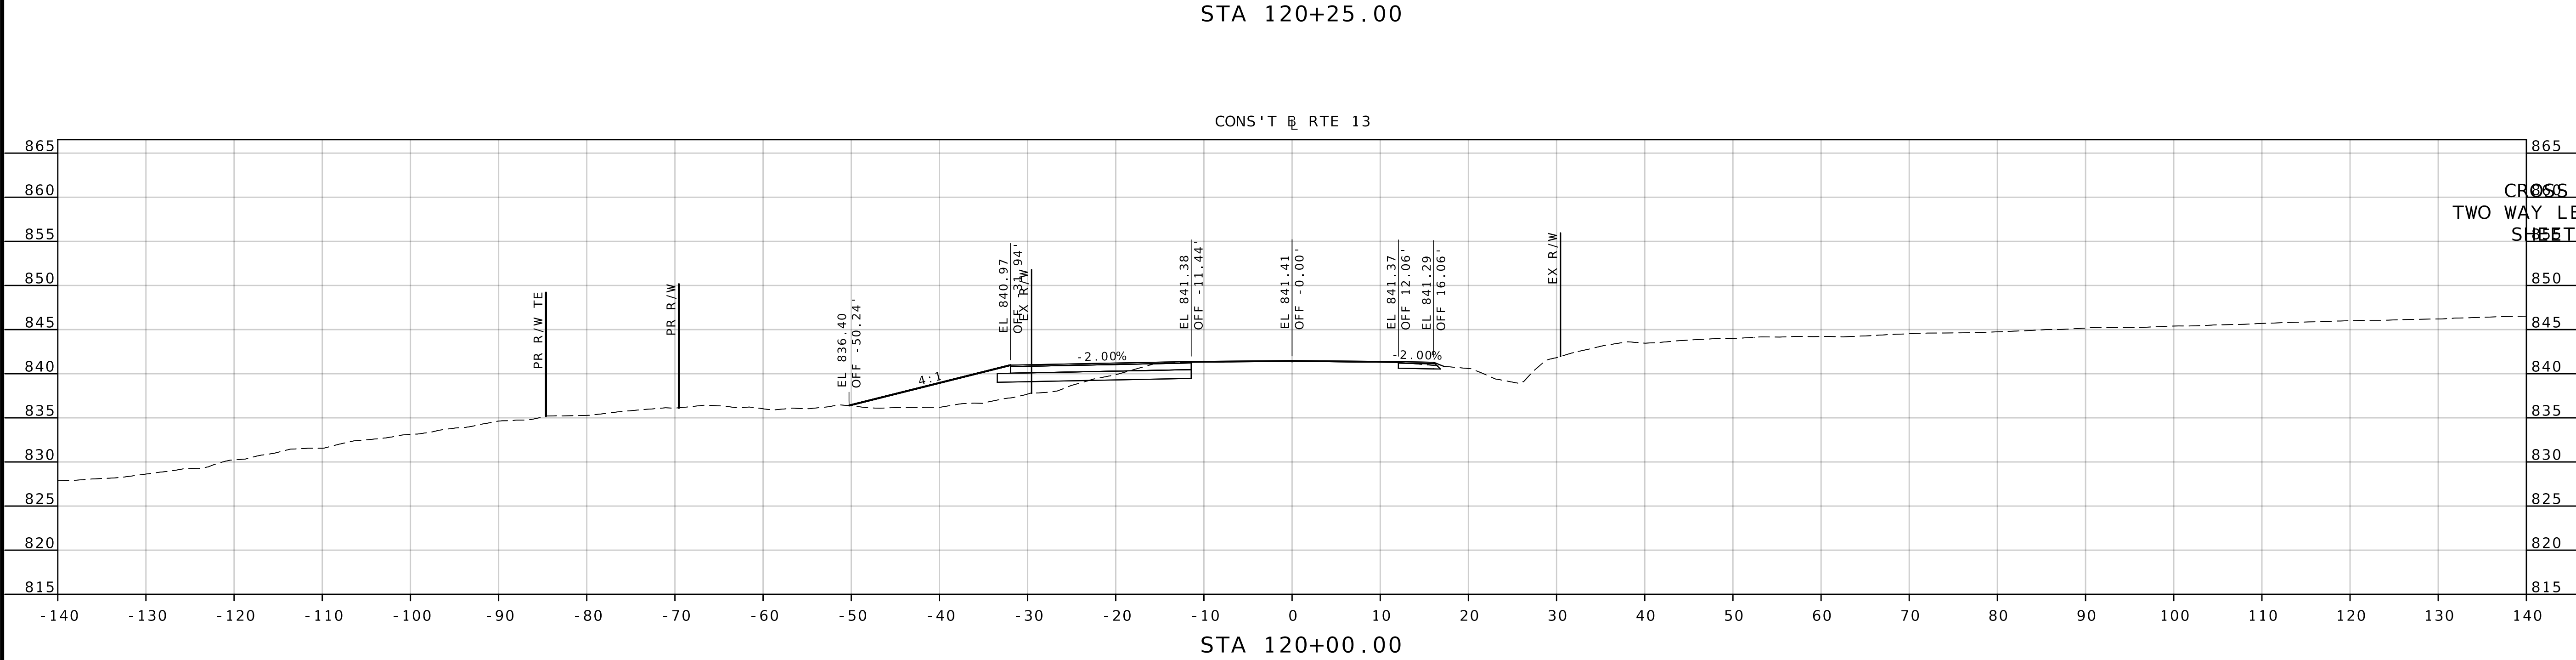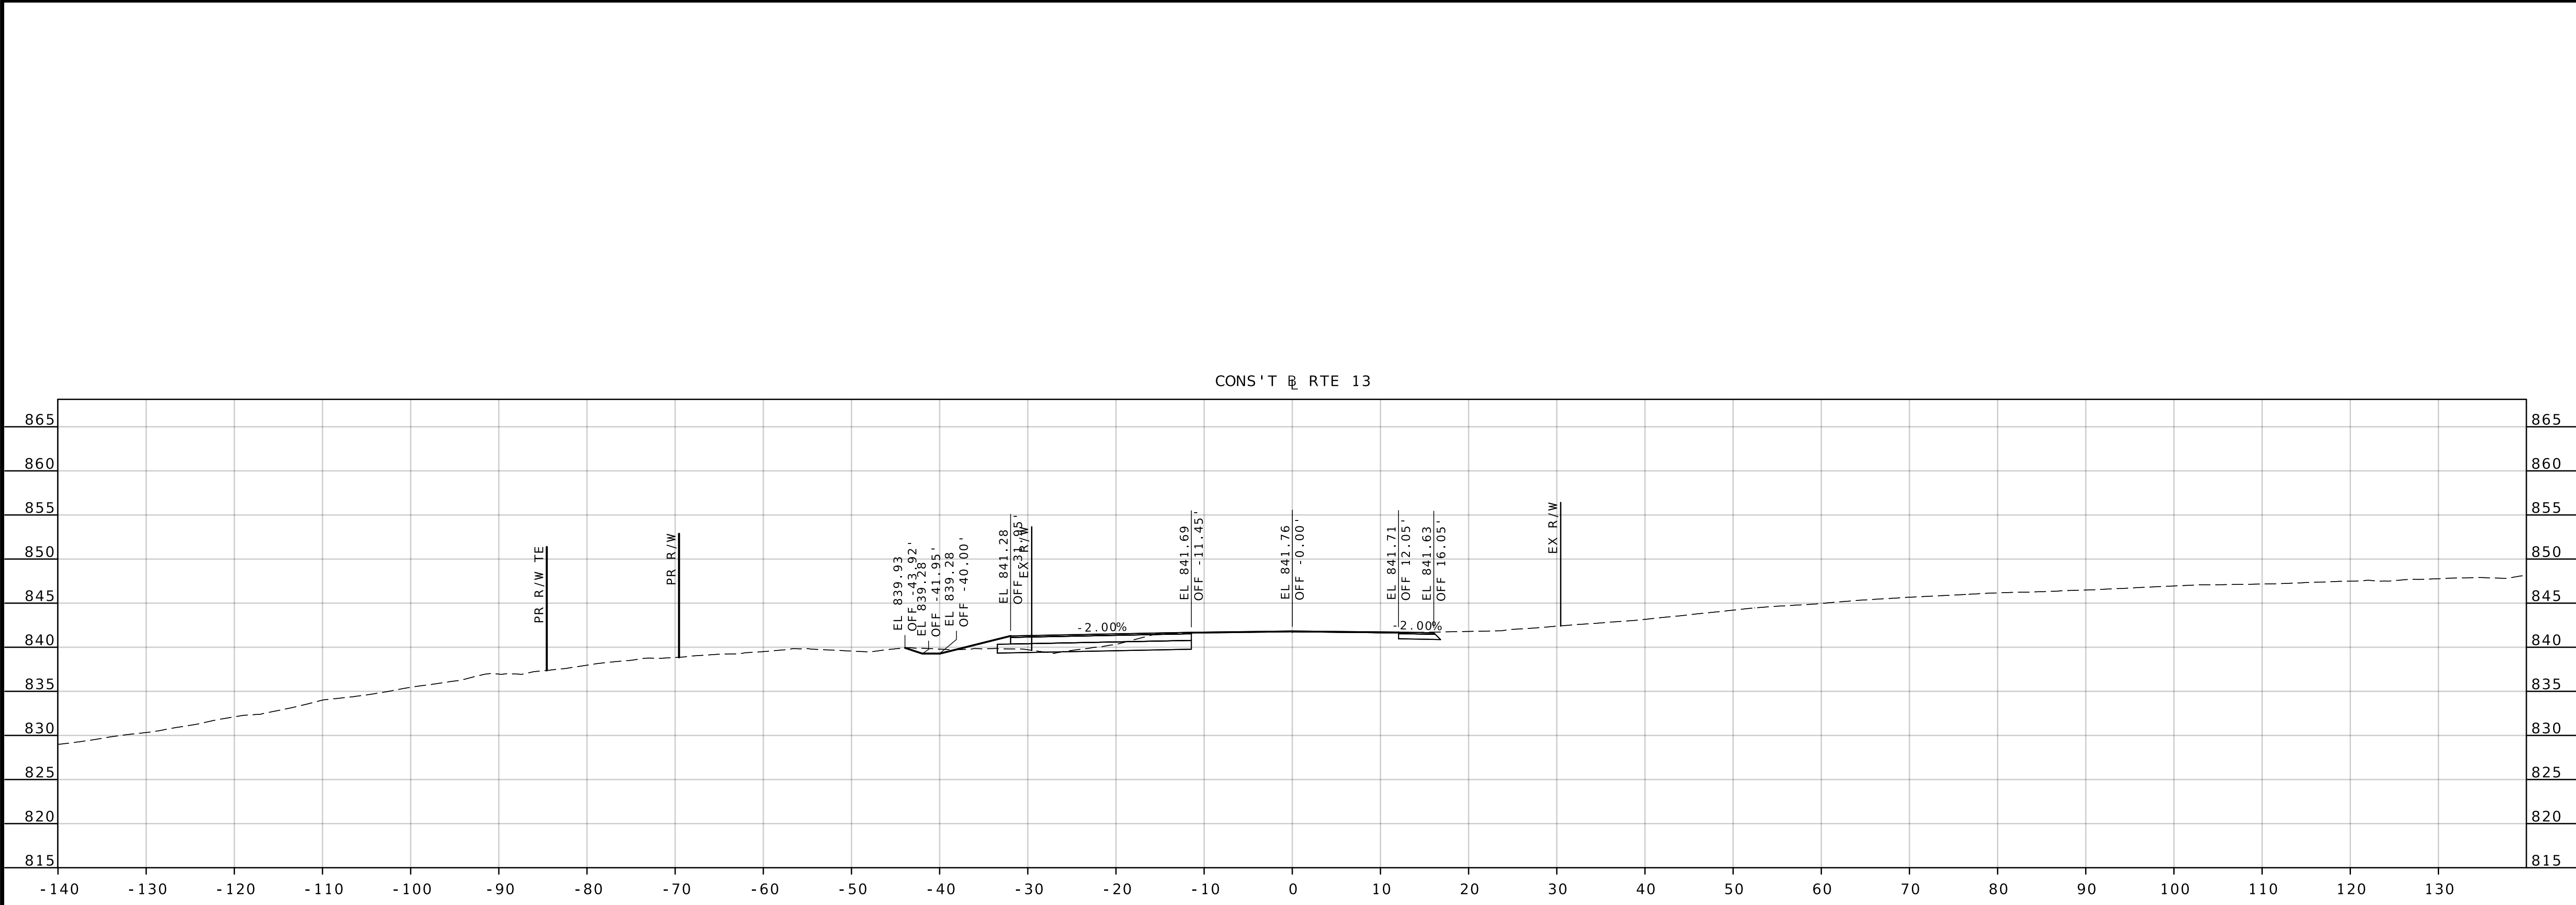

CROSS SECTIONS
SB PASSING LANE 2
SHEET 7 OF 35

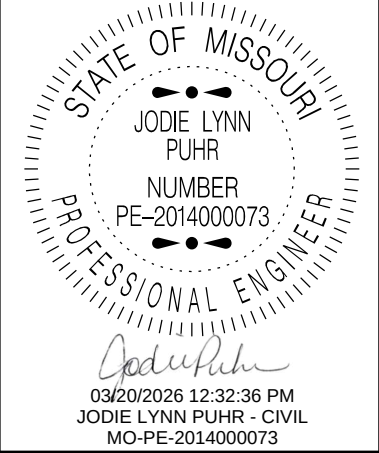

DATE PREPARED 3/13/2026	
ROUTE 13	STATE MO
DISTRICT KC	SHEET NO. 108
COUNTY LAFAYETTE / JOHNSON	

JOB NO. J4P2333
CONTRACT ID.

PROJECT NO.



BRIDGE NO.

DATE	DESCRIPTION

MISSOURI HIGHWAYS AND TRANSPORTATION COMMISSION

CROSS SECTIONS
TWO WAY LEFT TURN LANE
SHEET 7 OF 43

105 WEST CAPITOL
JEFFERSON CITY, MO 65102
1-888-ASK-MODOT (1-888-275-6636)

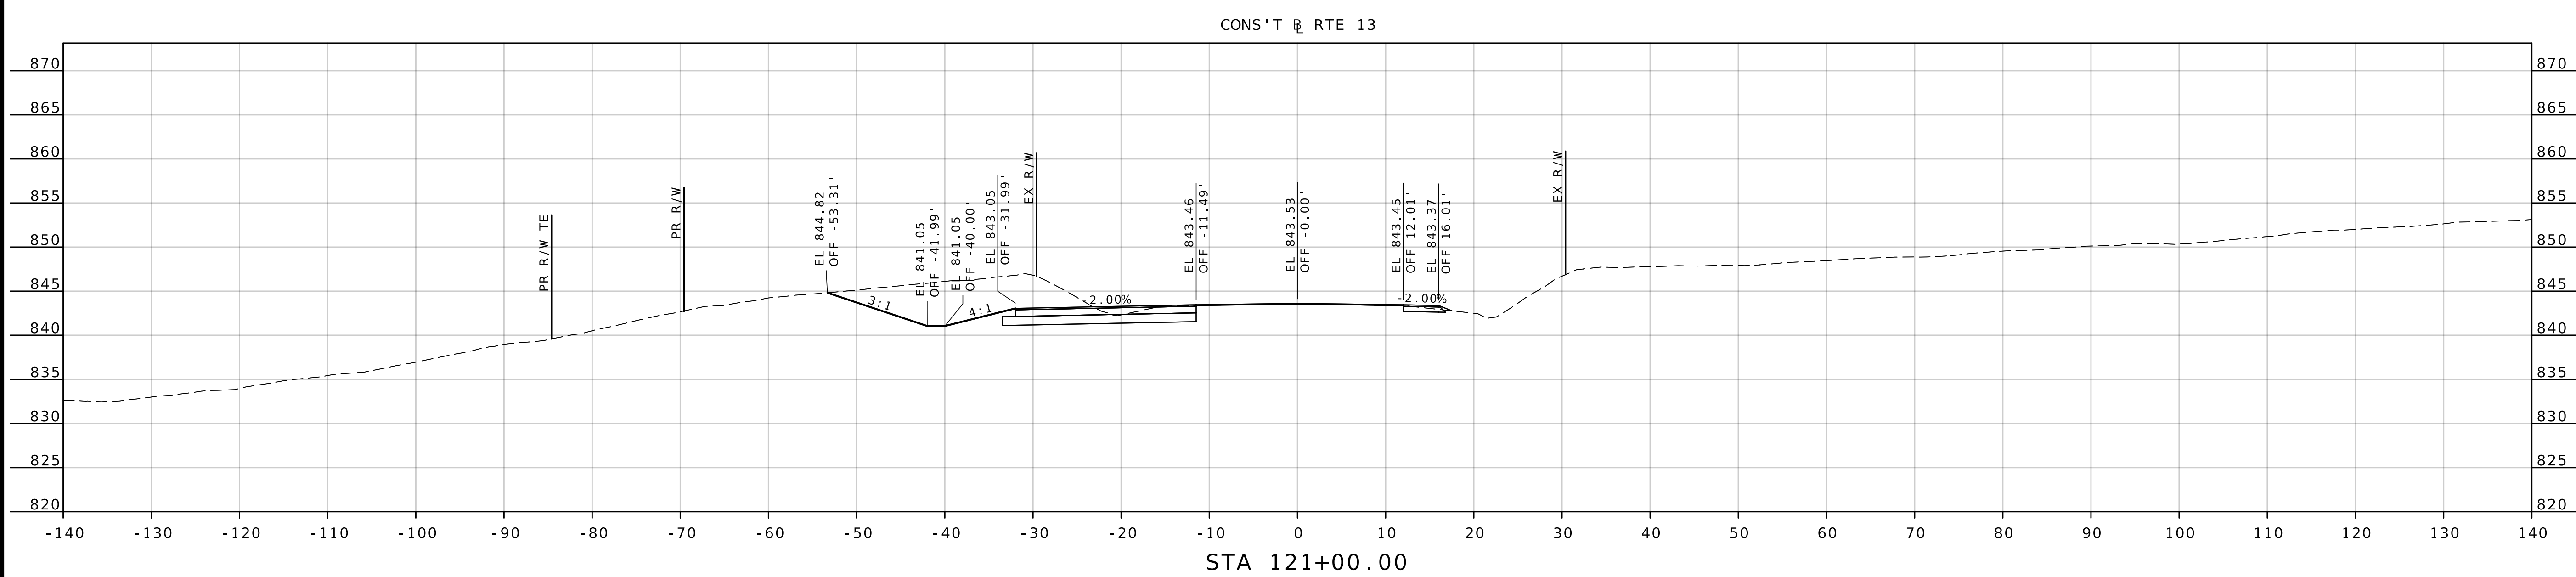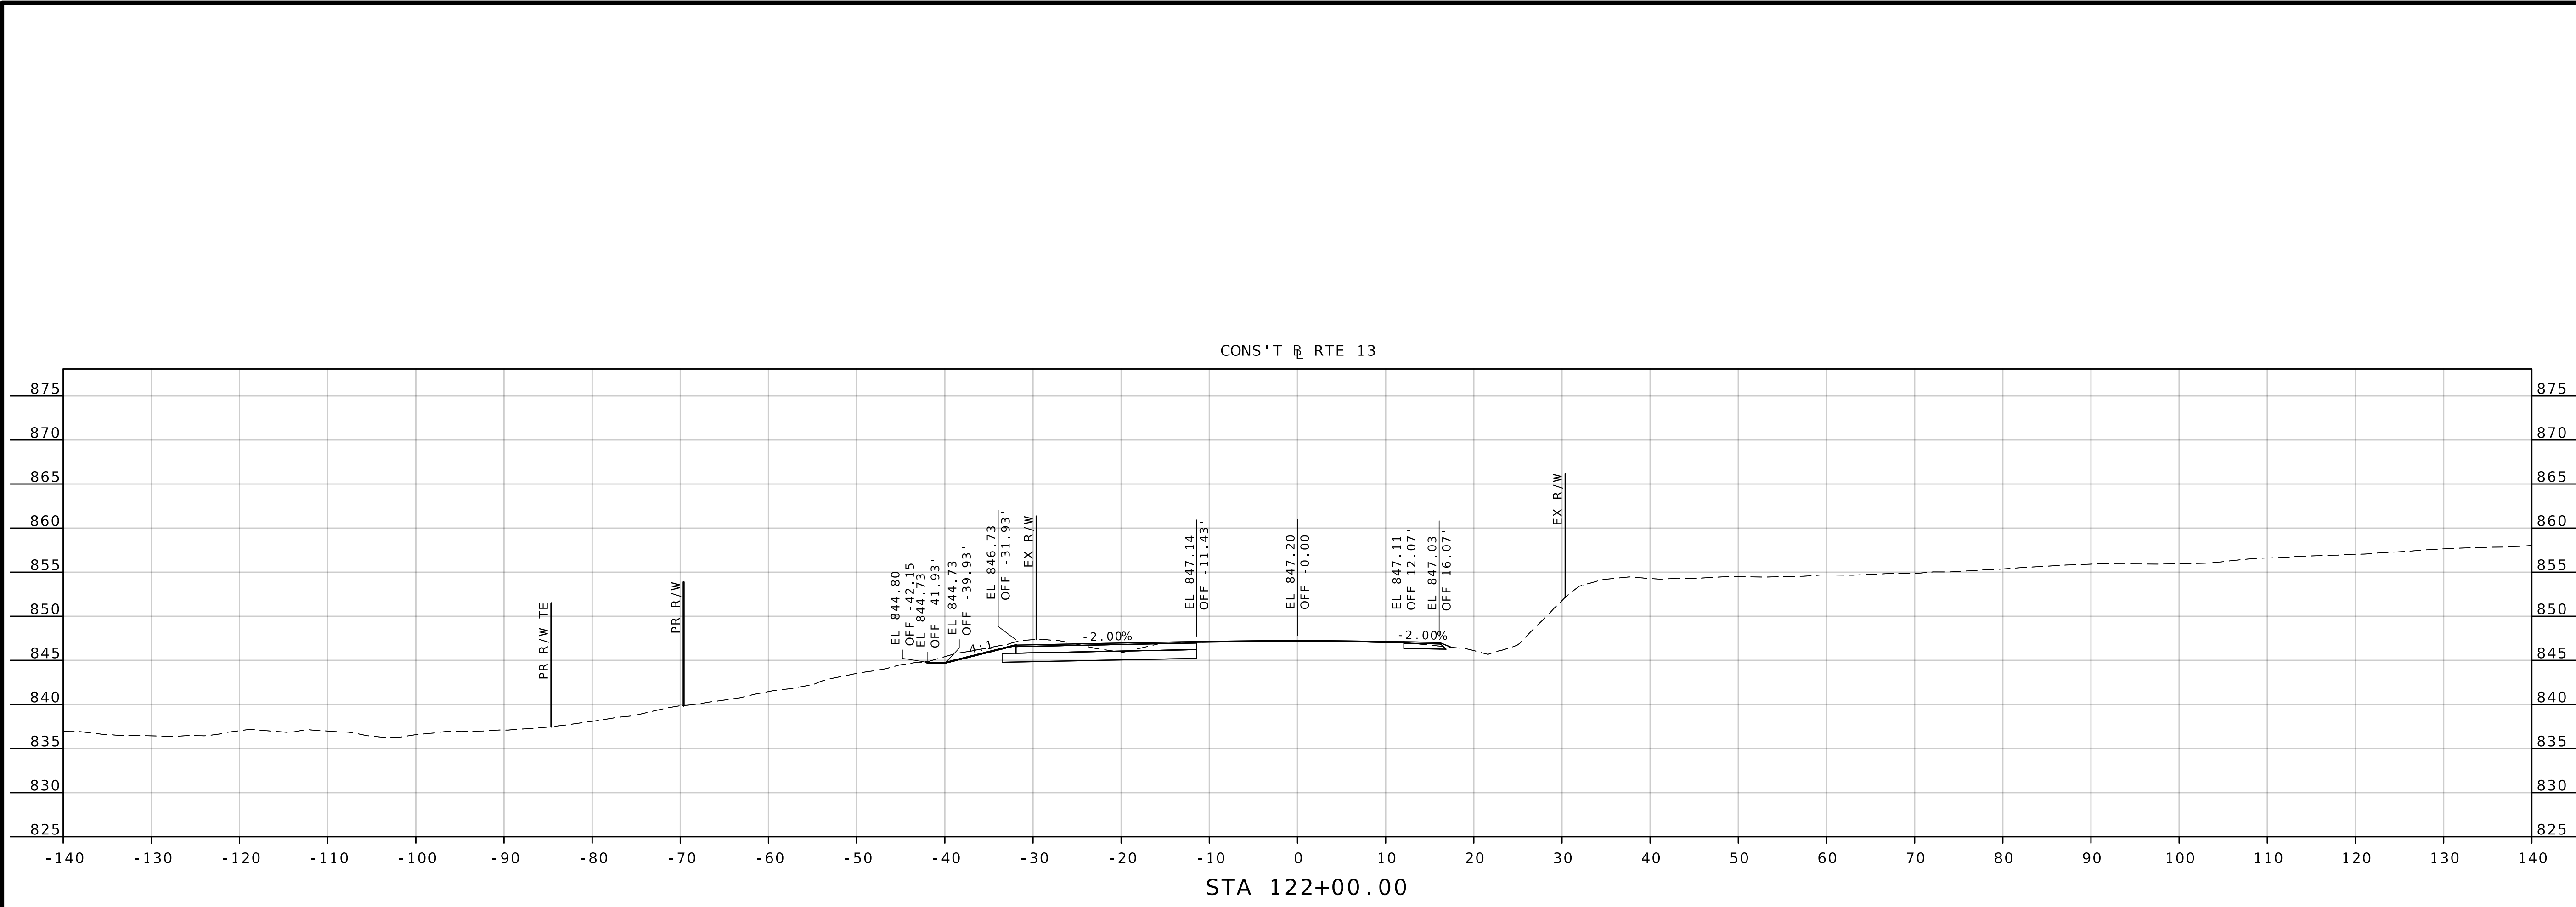

STATE OF MISSOURI

JODIE LYNN RUHR

NUMBER
PE-2014000073

PROFESSIONAL ENGINEER

03/20/2026 12:33:03 PM

JODIE LYNN RUHR - CIVIL

MO-PE-2014000073

DATE PREPARED
3/13/2026

ROUTE
13

DISTRICT
KC

STATE
MO

SHEET NO.
109

COUNTY
LAFAYETTE / JOHNSON

JOB NO.
J4P2333

CONTRACT ID.

PROJECT NO.


BRIDGE NO.

DESCRIPTION	DATE


MISSOURI HIGHWAYS AND TRANSPORTATION COMMISSION

MoDOT

105 WEST CAPITOL
JEFFERSON CITY, MO 65102
1-888-ASK-MODOT (1-888-275-6636)

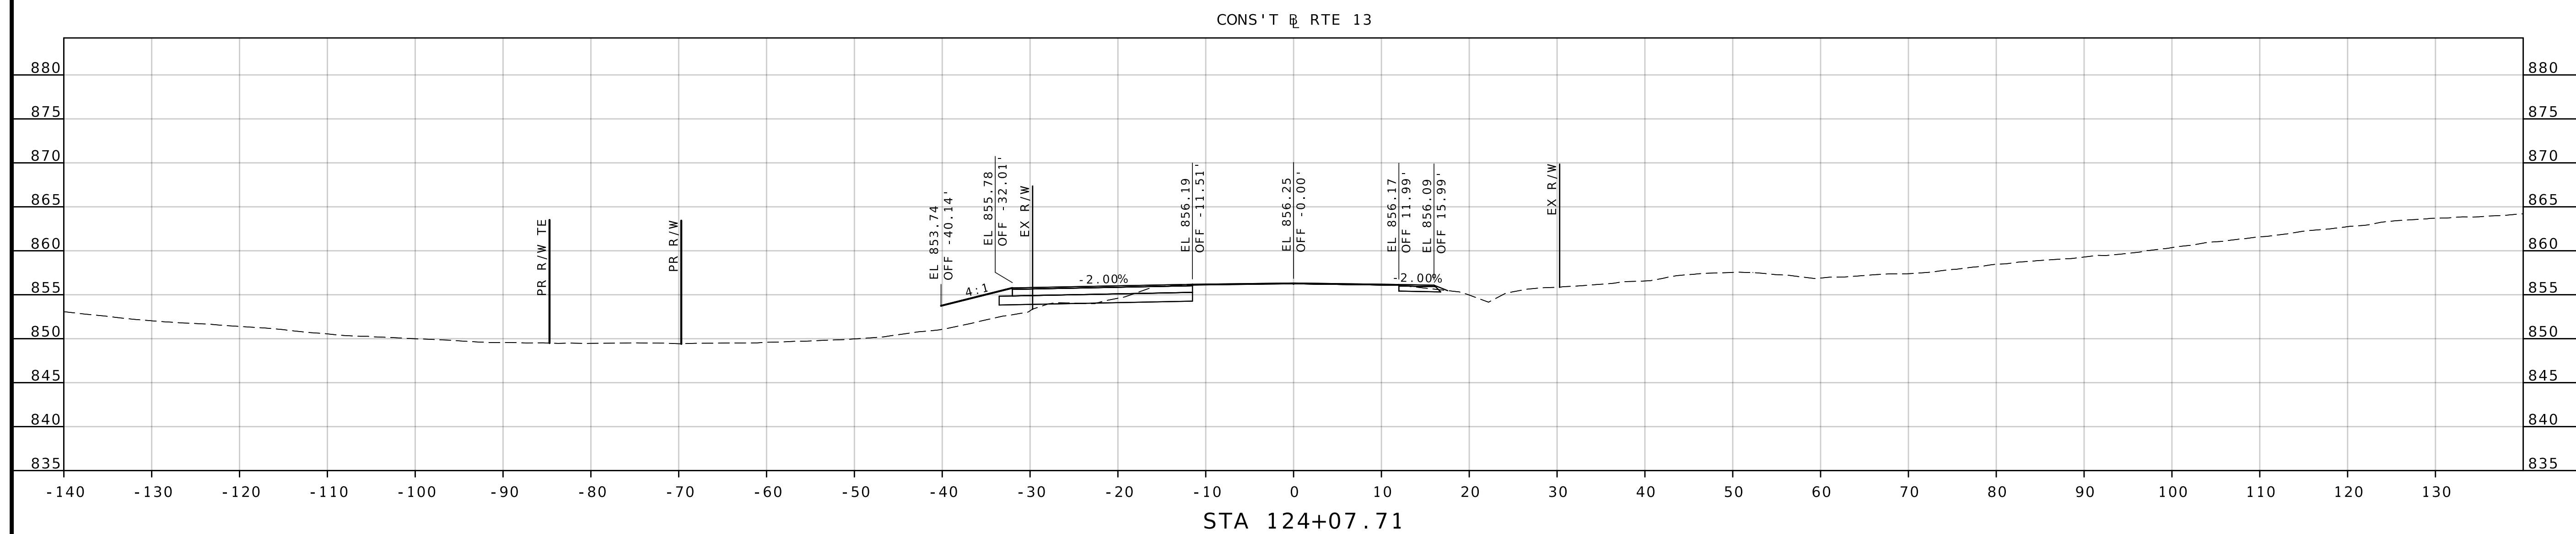

CROSS SECTIONS
SB PASSING LANE 2
SHEET 10 OF 35

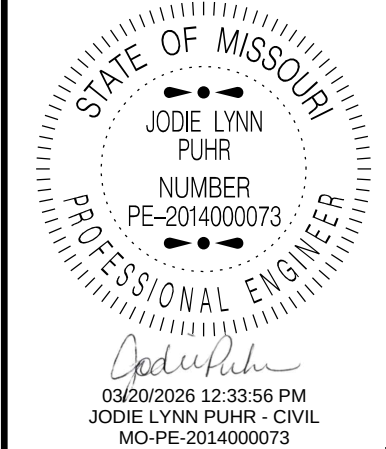

DATE PREPARED
3/13/2026

ROUTE	STATE
13	MO

DISTRICT	SHEET NO.
KC	111

COUNTY
LAFAYETTE / JOHNSON

JOB NO.
J4P2333

CONTRACT ID.




PROJECT NO.

BRIDGE NO.


[illegible]

MISSOURI HIGHWAYS AND TRANSPORTATION COMMISSION

 105 WEST CAPITOL
JEFFERSON CITY, MO 65102
1-888-ASK-MODOT (1-888-2-5-6636)

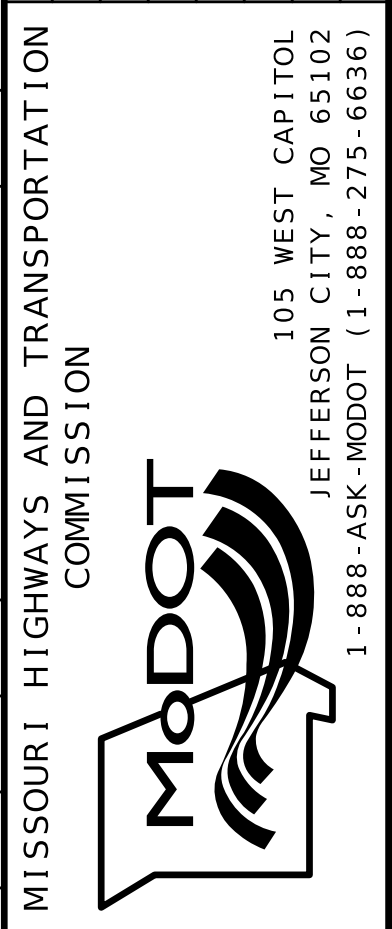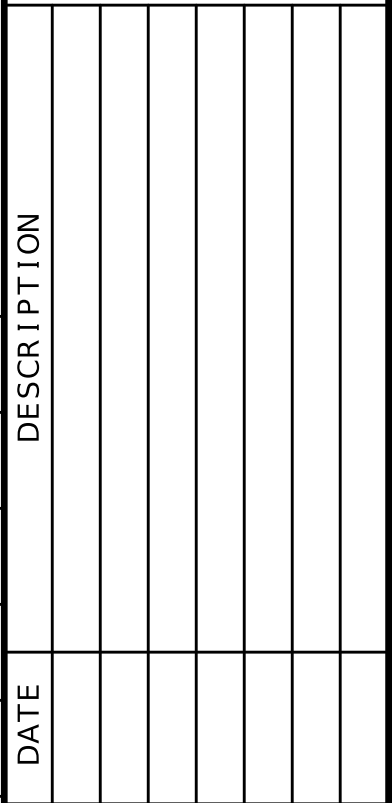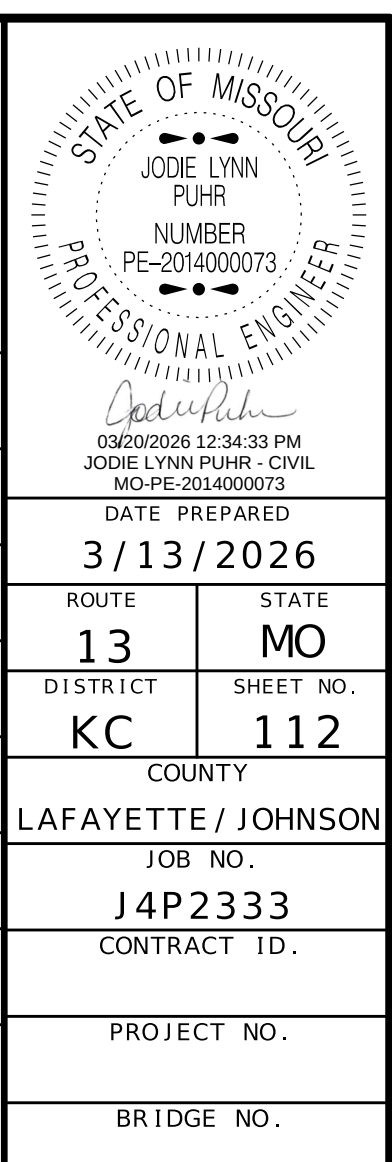

CROSS SECTIONS
SB PASSING LANE 2
SHEET 11 OF 35

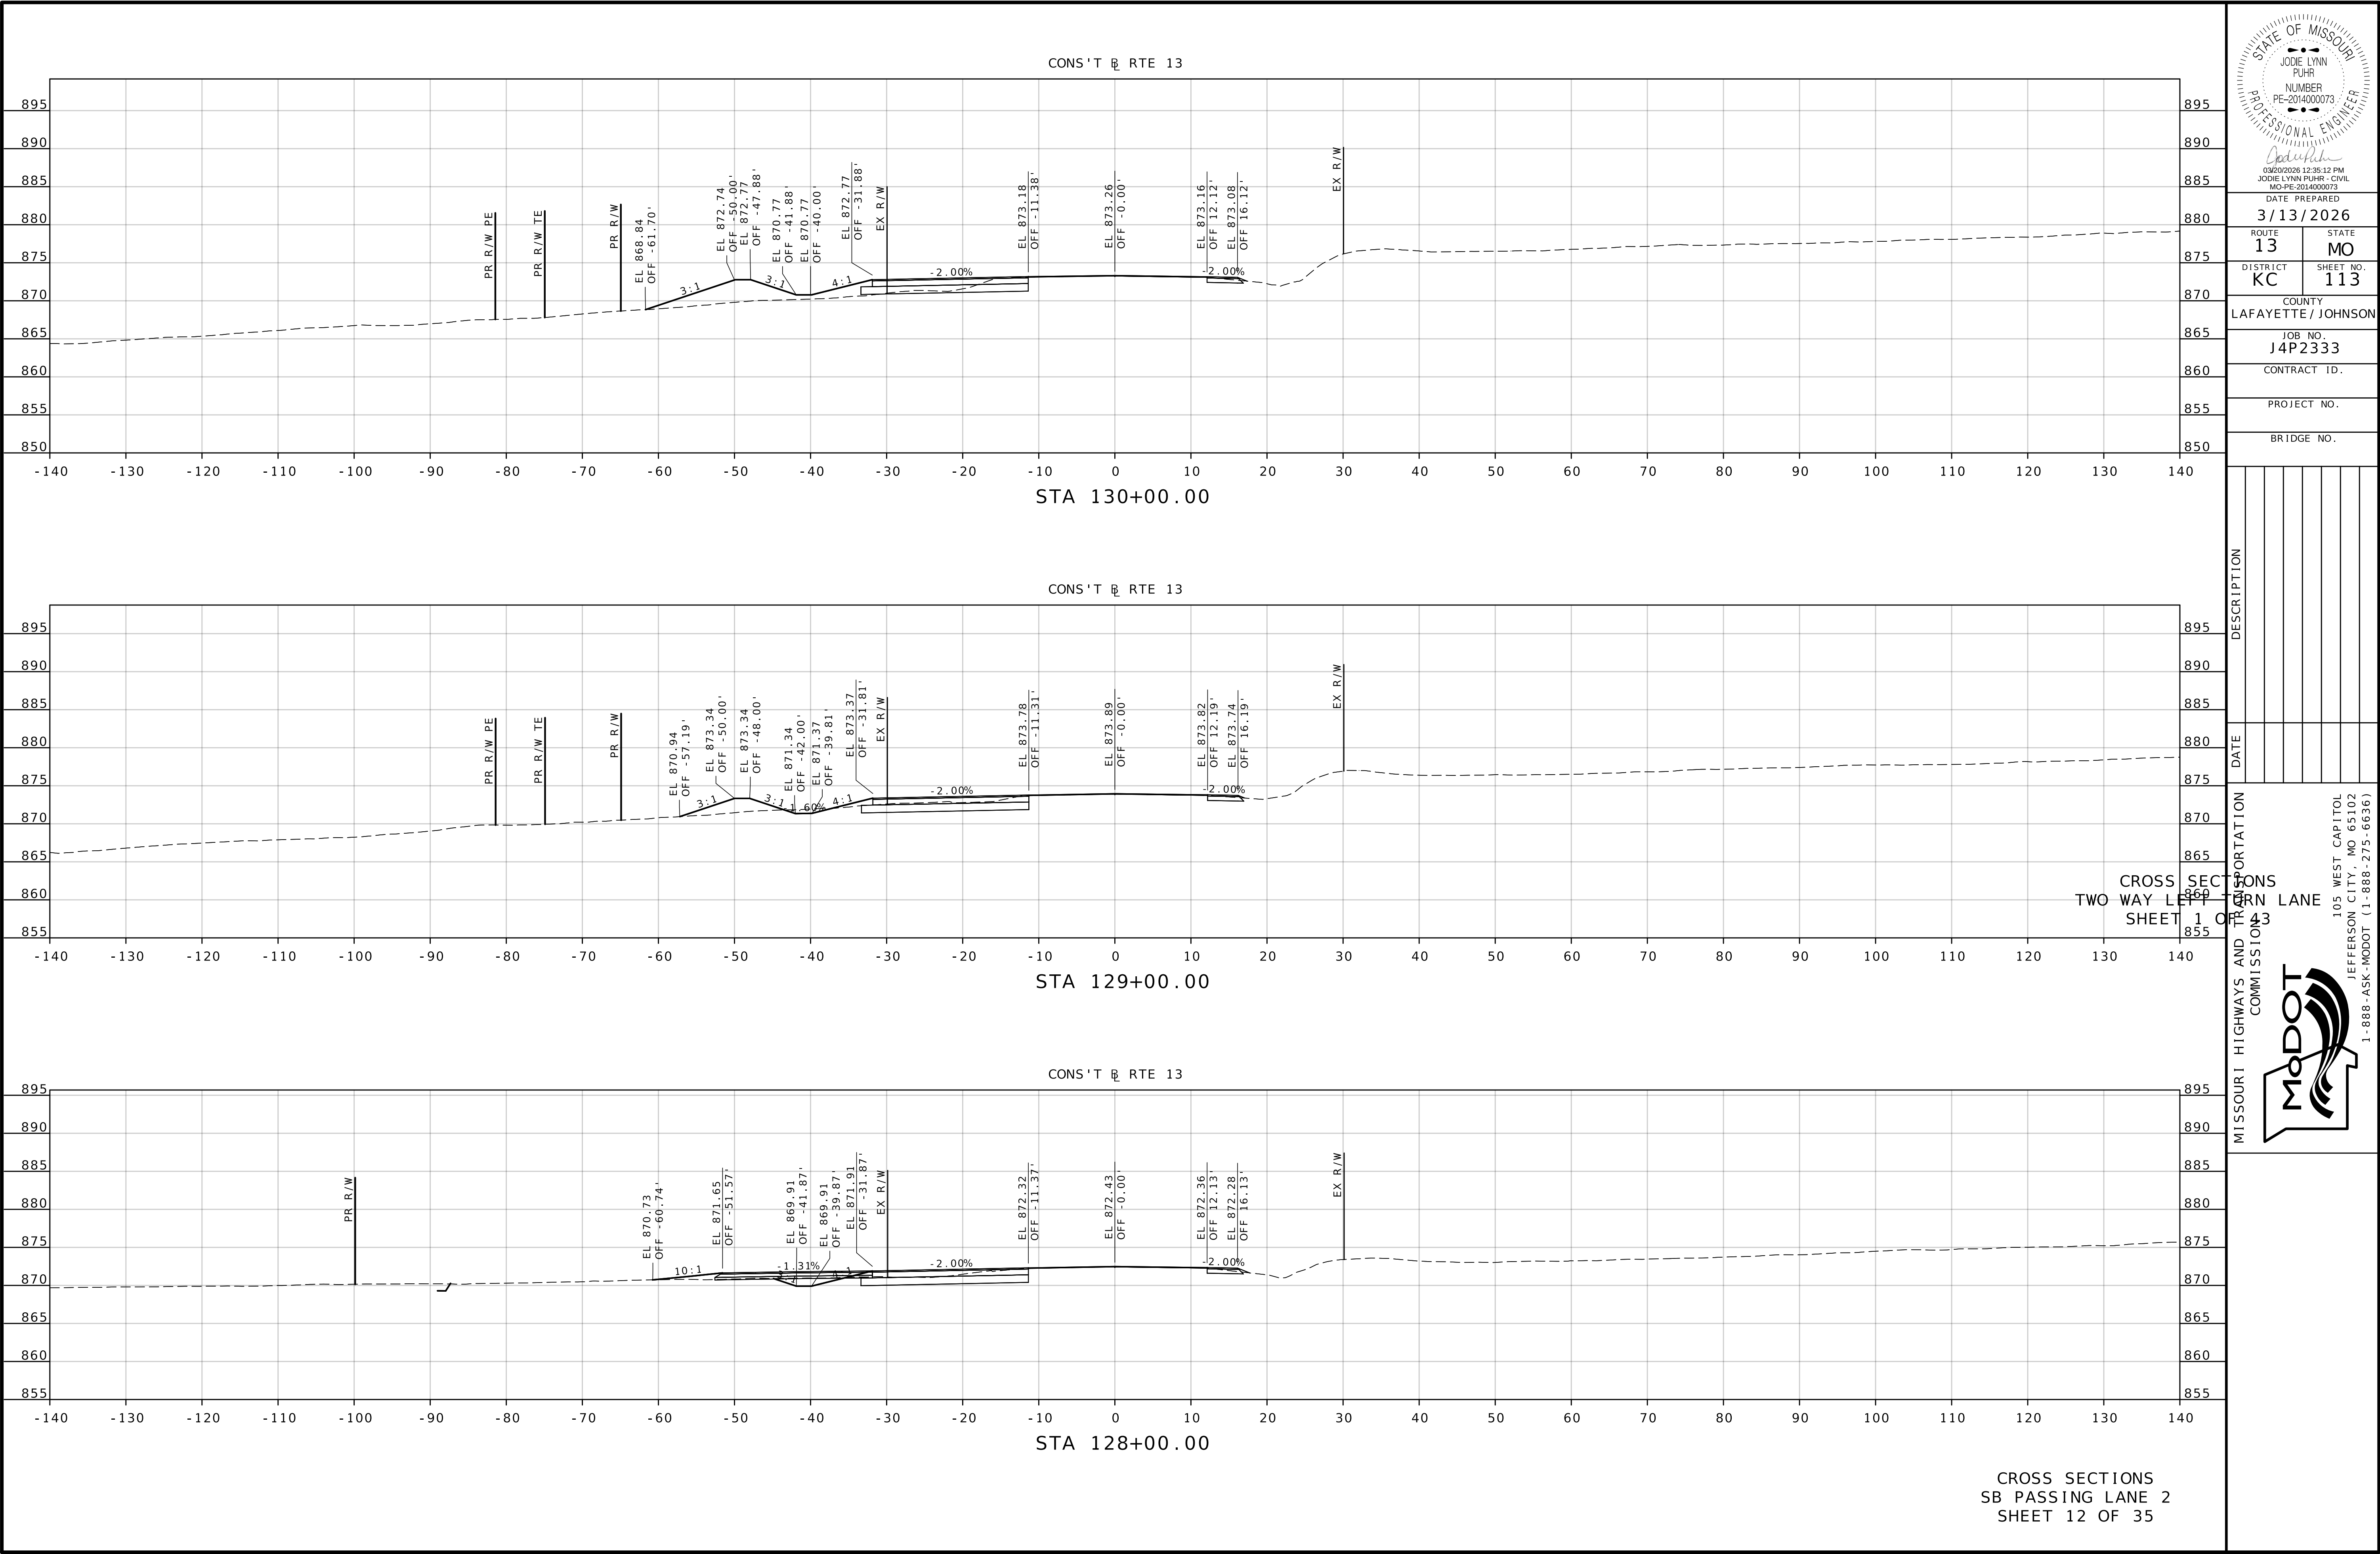

STATE OF MISSOURI
Professional Engineer
Jodie Lynn Fuhr
03/20/2026 12:35:12 PM
JODIE LYNN FUHR - CIVIL
MO-PE-2014000073

DATE PREPARED
3/13/2026

ROUTE
13

STATE
MO

DISTRICT
KC

SHEET NO.
113

COUNTY
LAFAYETTE / JOHNSON

JOB NO.
J4P2333

CONTRACT ID.

PROJECT NO.

BRIDGE NO.

DESCRIPTION




DATE

PORTATION


COMMISSION

MISSOURI HIGHWAYS AND TRANSPORTATION COMMISSION

105 WEST CAPITOL
JEFFERSON CITY, MO 65102
1-888-ASK-MODOT (1-888-275-6636)

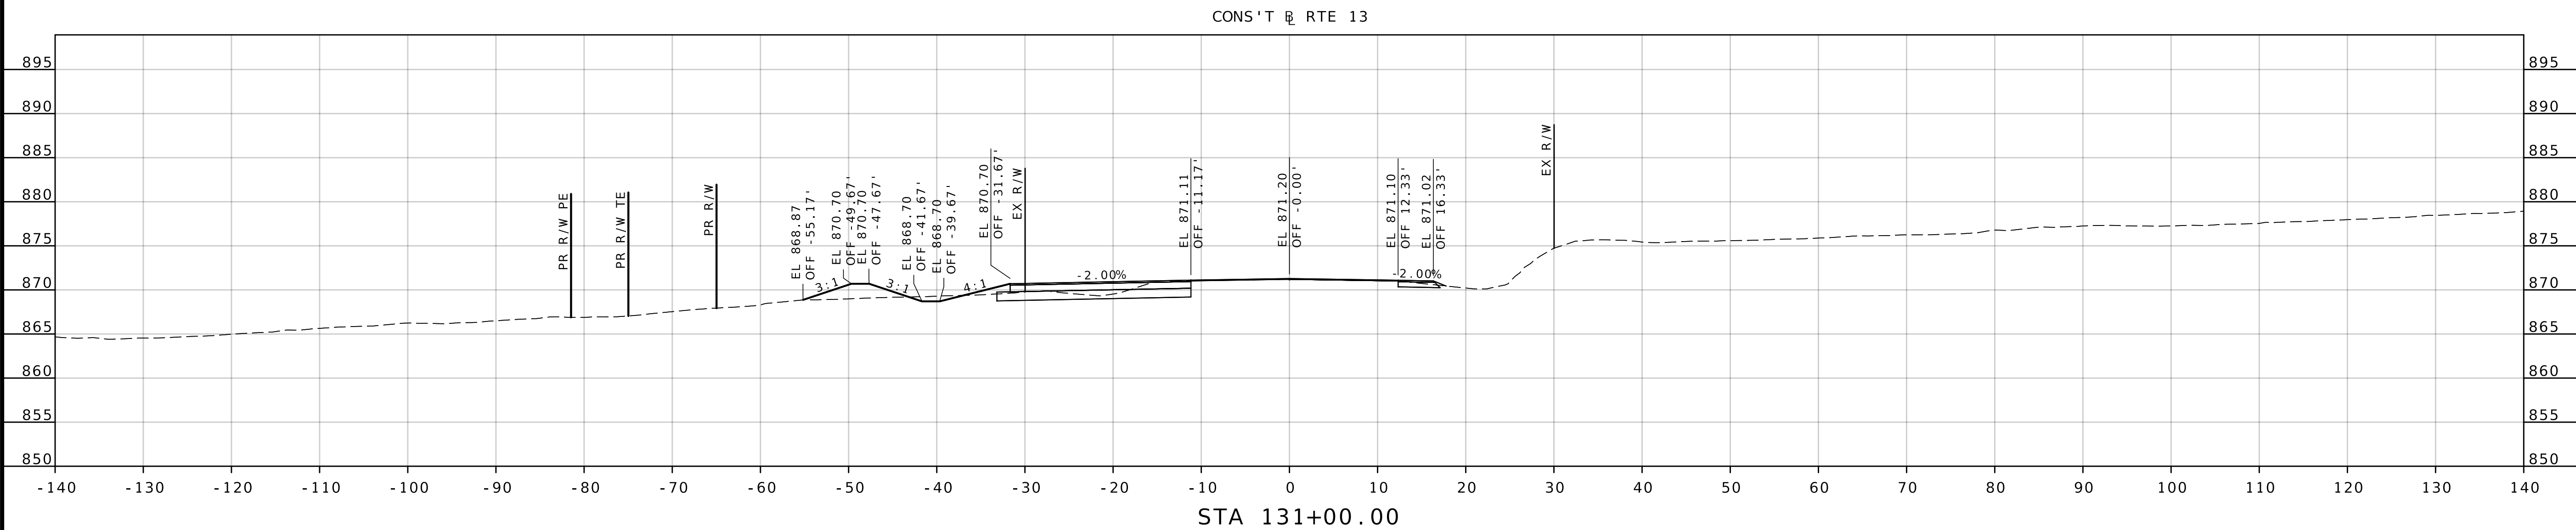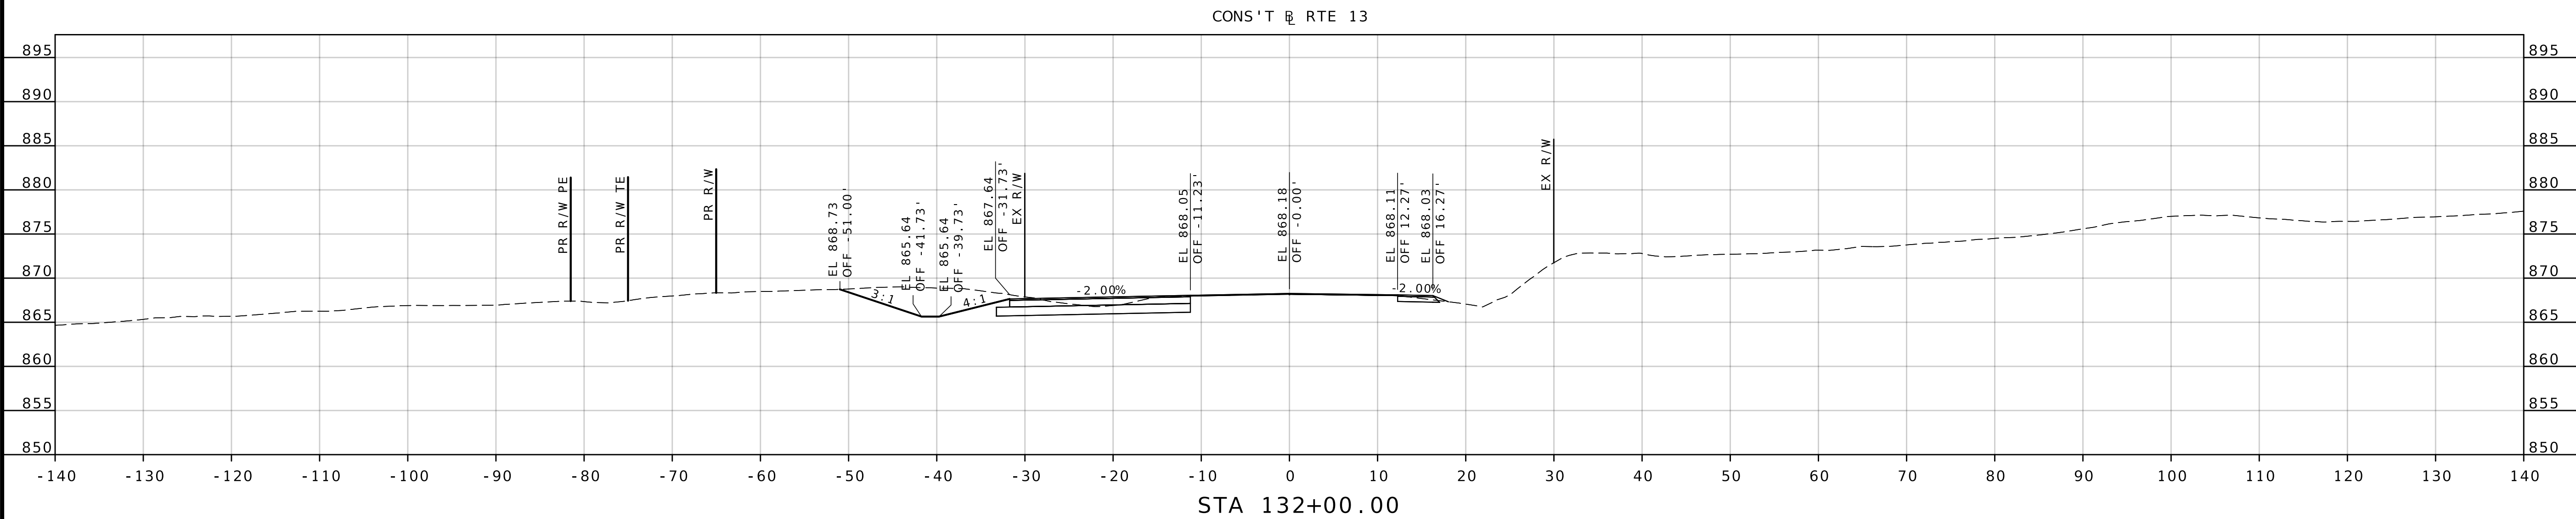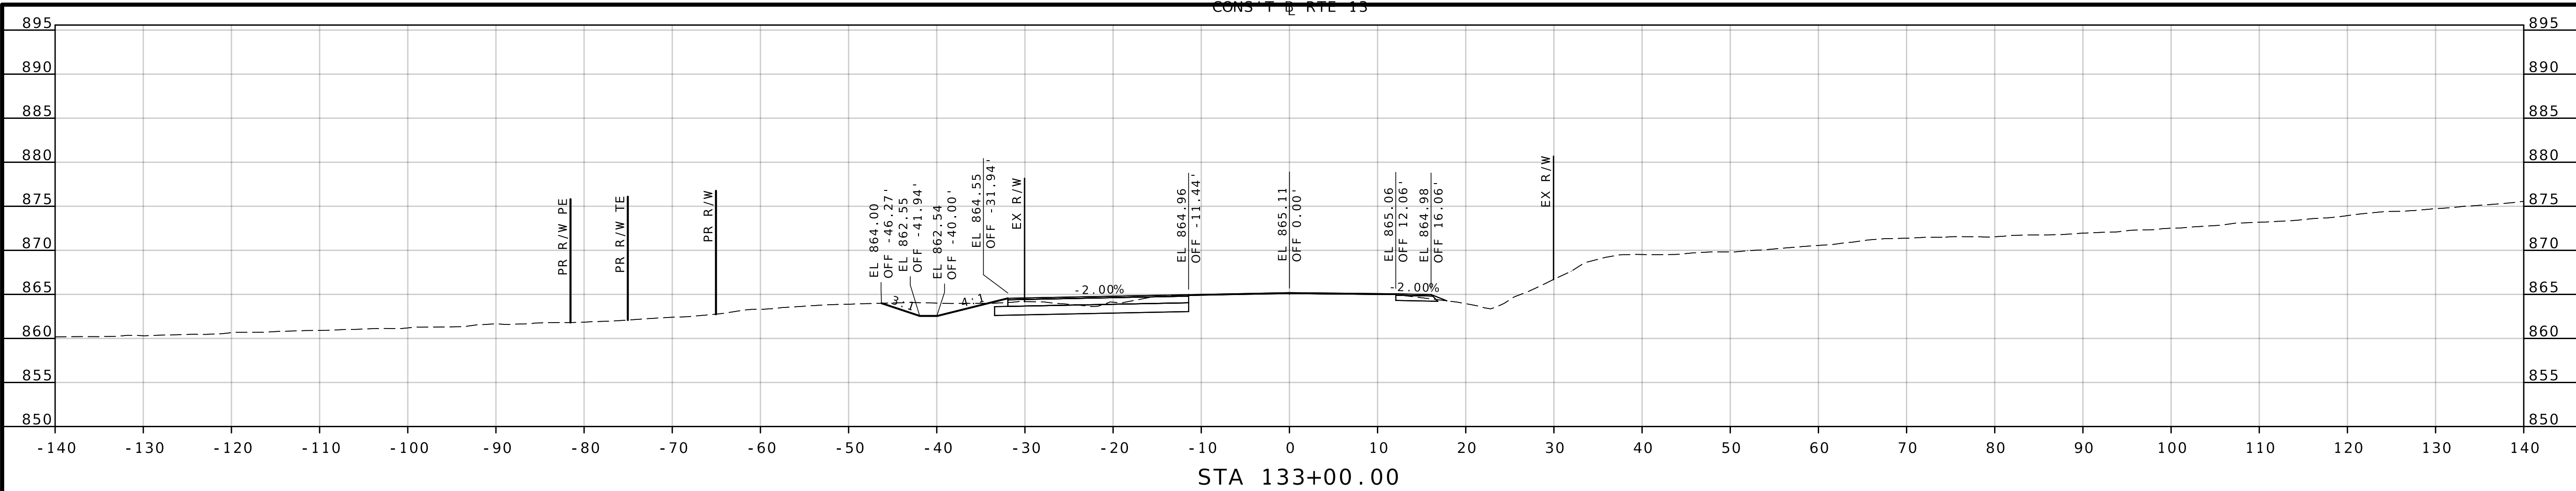

CROSS SECTIONS
SB PASSING LANE
SHEET 13 OF 35

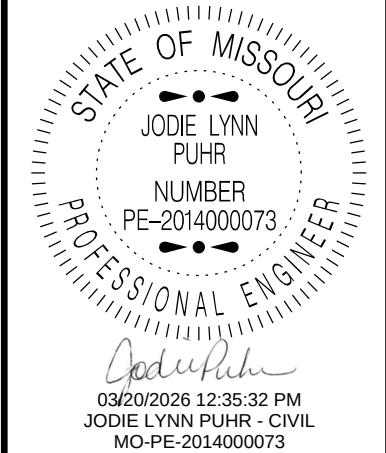



DATE PREPARED
3/13/2026
ROUTE 13 STATE MO
DISTRICT KC SHEET NO. 114
COUNTY LAFAYETTE / JOHNSON
JOB NO. J4P2333
CONTRACT ID.

PROJECT NO.
BRIDGE NO.

DATE	DESCRIPTION

MISSOURI HIGHWAYS AND TRANSPORTATION COMMISSION
105 WEST CAPITOL
JEFFERSON CITY, MO 65102
1-888-ASK-MODOT (1-888-275-6636)

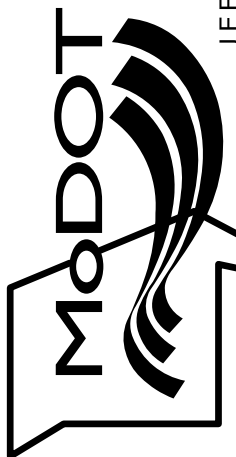

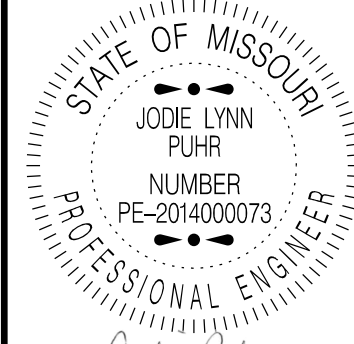

DATE PREPARED
3/13/2026

ROUTE
13

STATE
MO

DISTRICT
KC

SHEET NO.
115

COUNTY
LAFAYETTE / JOHNSON

JOB NO.
J4P2333

CONTRACT ID.


PROJECT NO.

BRIDGE NO.


DATE	DESCRIPTION

MISSOURI HIGHWAYS AND TRANSPORTATION
COMMISSION


105 WEST CAPITOL
JEFFERSON CITY, MO 65102
1-888-ASK-MODOT (1-888-275-6636)

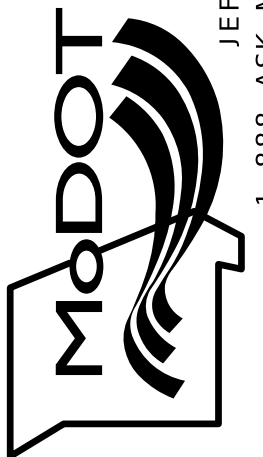





CONS'T @ RTE 13

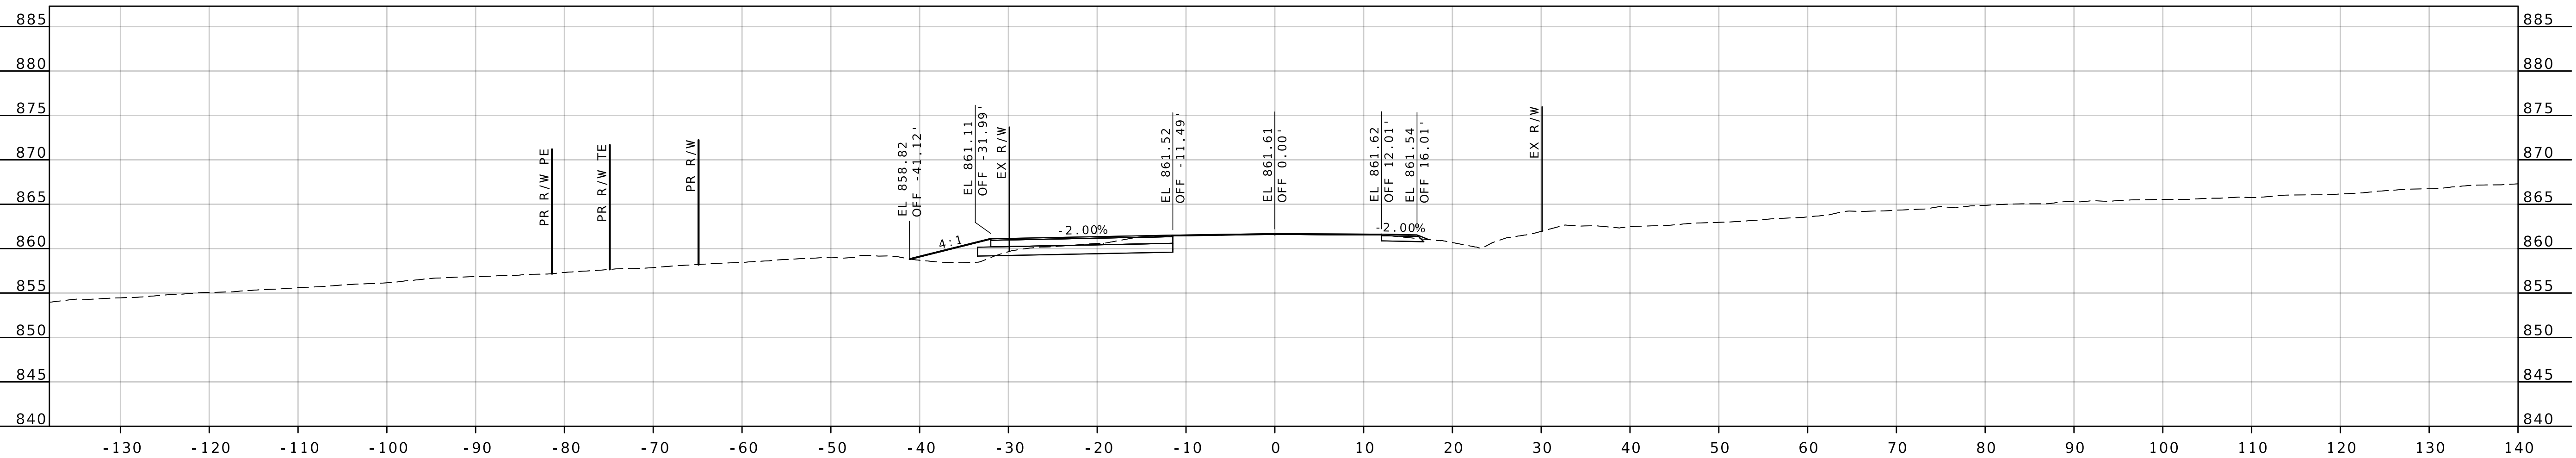


CONS'T @ RTE 13

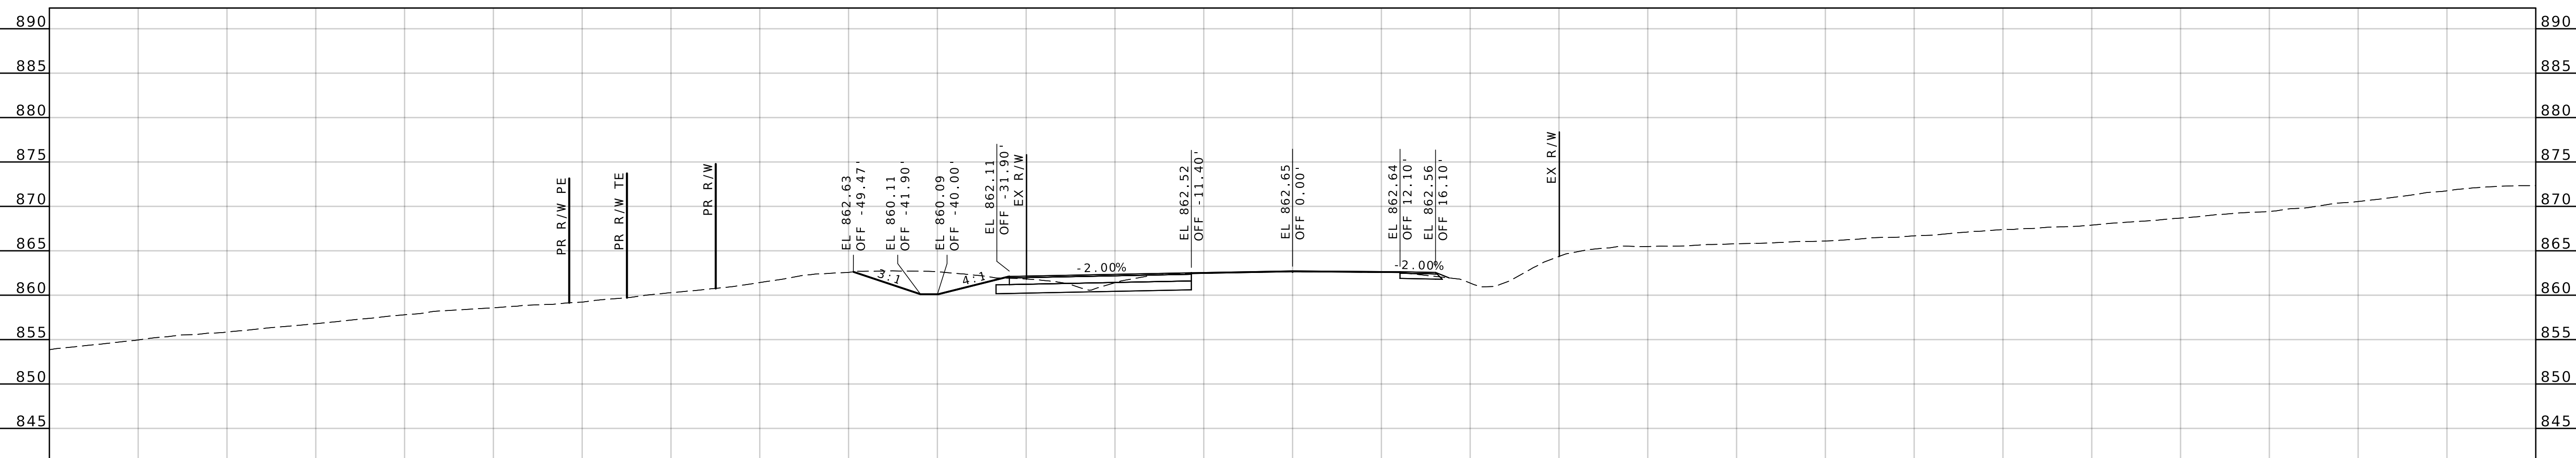

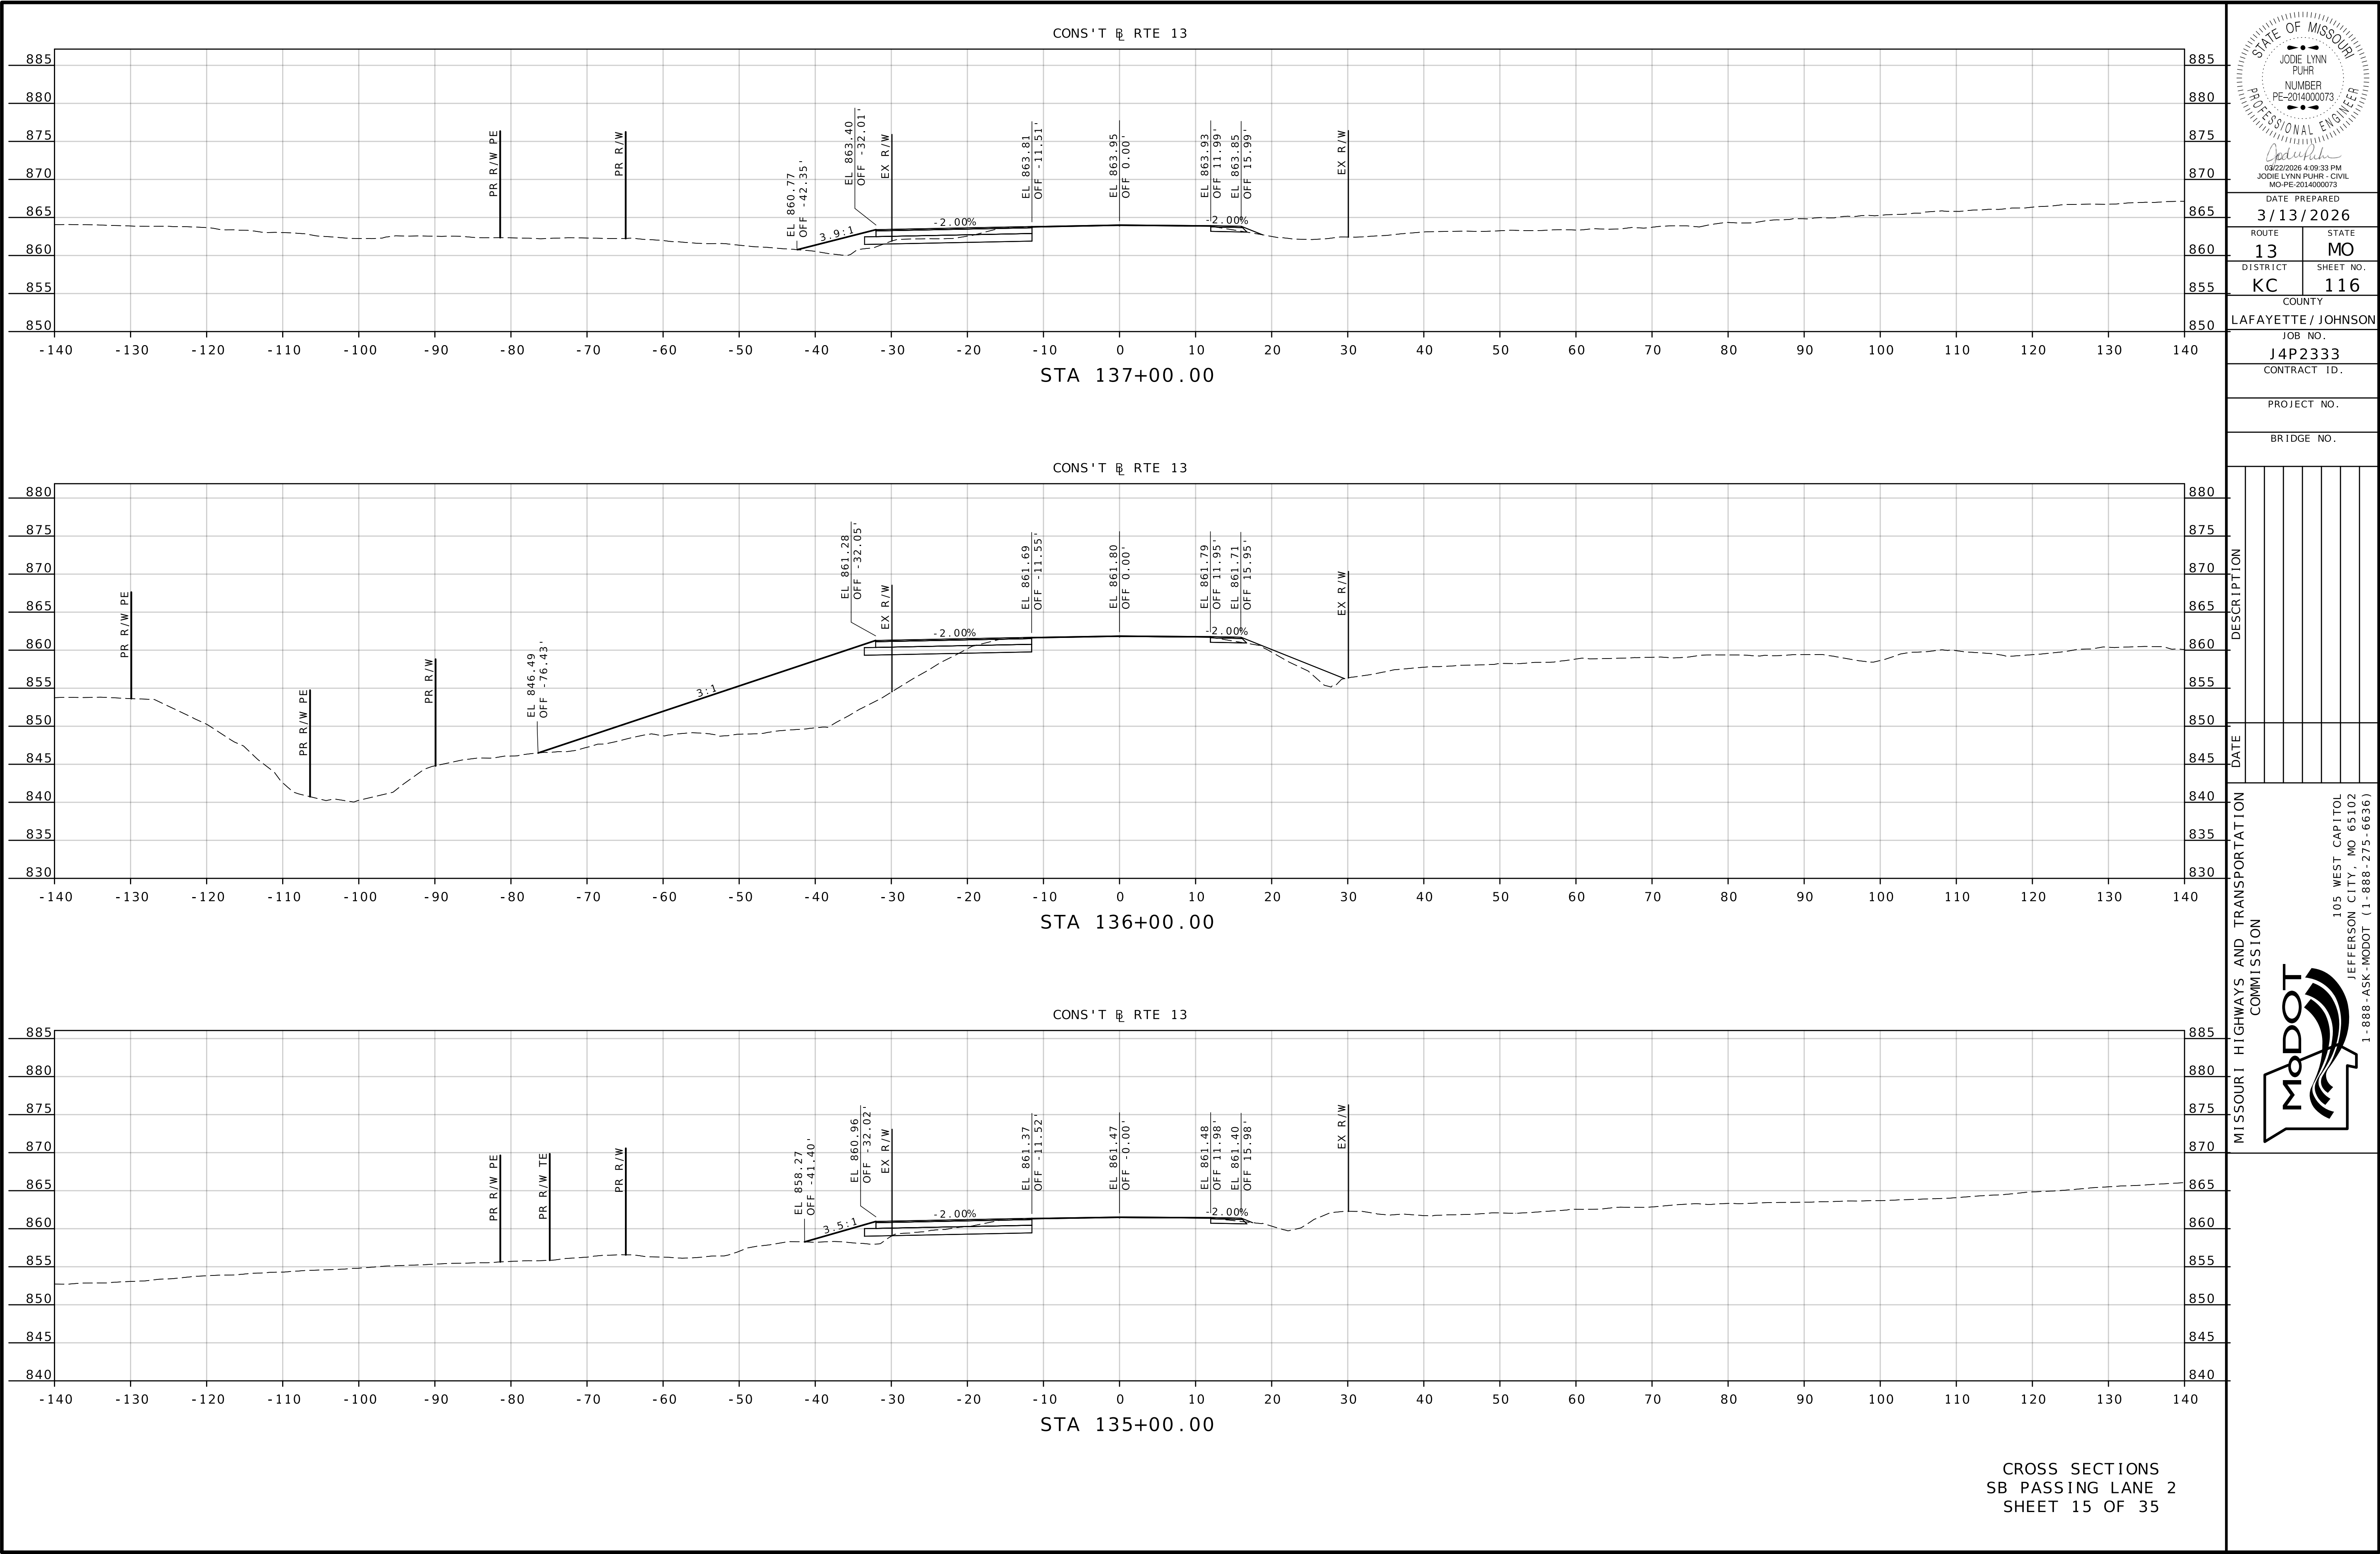

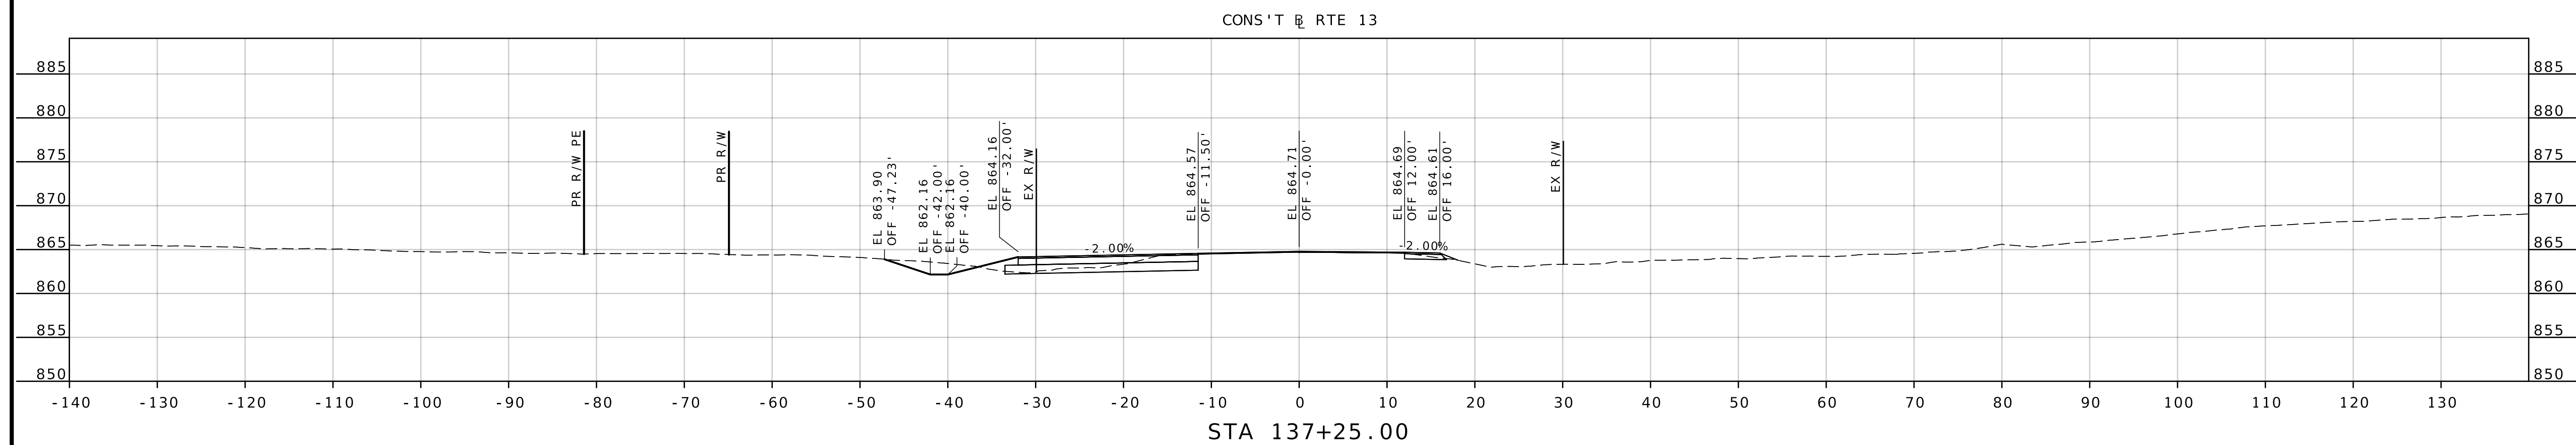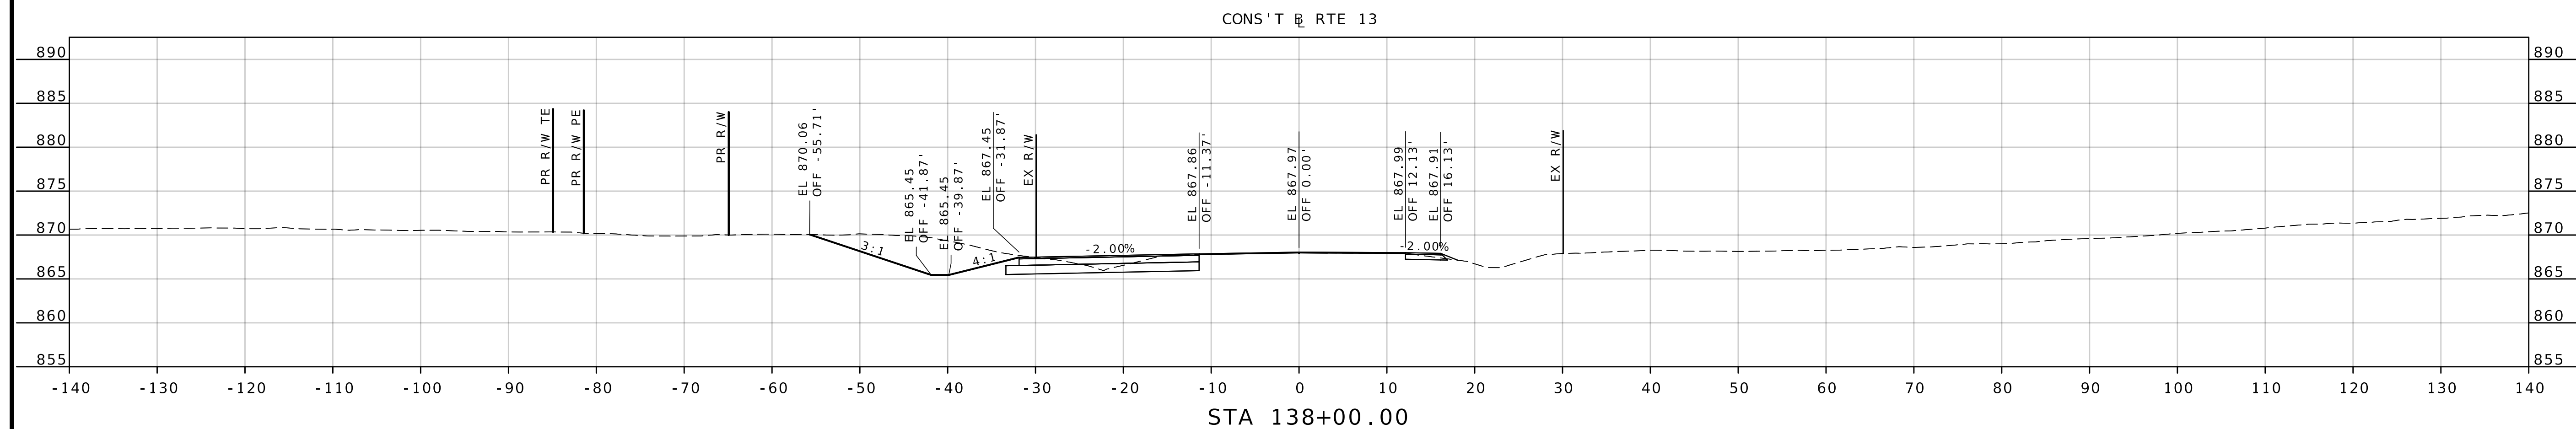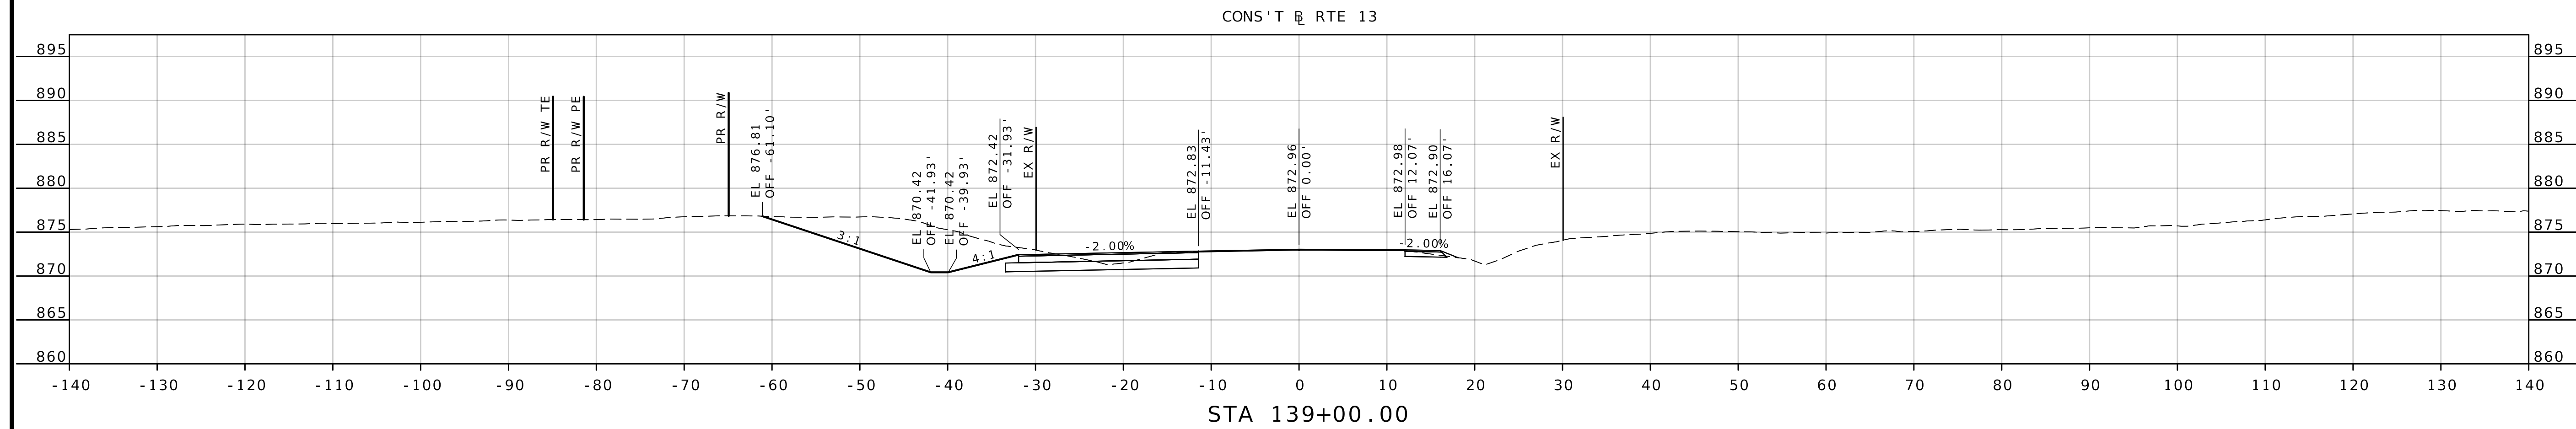

CROSS SECTIONS
SB PASSING LANE 2
SHEET 16 OF 35

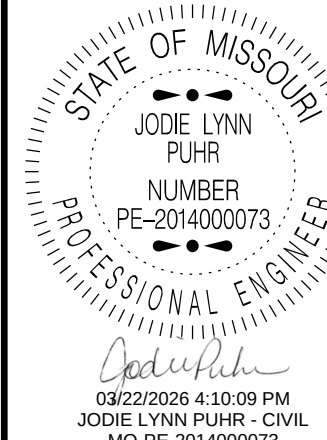

DATE PREPARED
3/13/2026

ROUTE 13	STATE MO
-------------	-------------

DISTRICT	SHEET NO.
KC	117

COUNTY
LAFAYETTE / JOHNS
JOB NO.




J4P2333

PROJECT NO.


BRIDGE NO.

[illegible]


 MISSOURI DEPARTMENT OF
 HIGHWAYS AND TRANSPORTATION
 COMMISSION
 105 WEST CAPITOL
 JEFFERSON CITY MO 65102

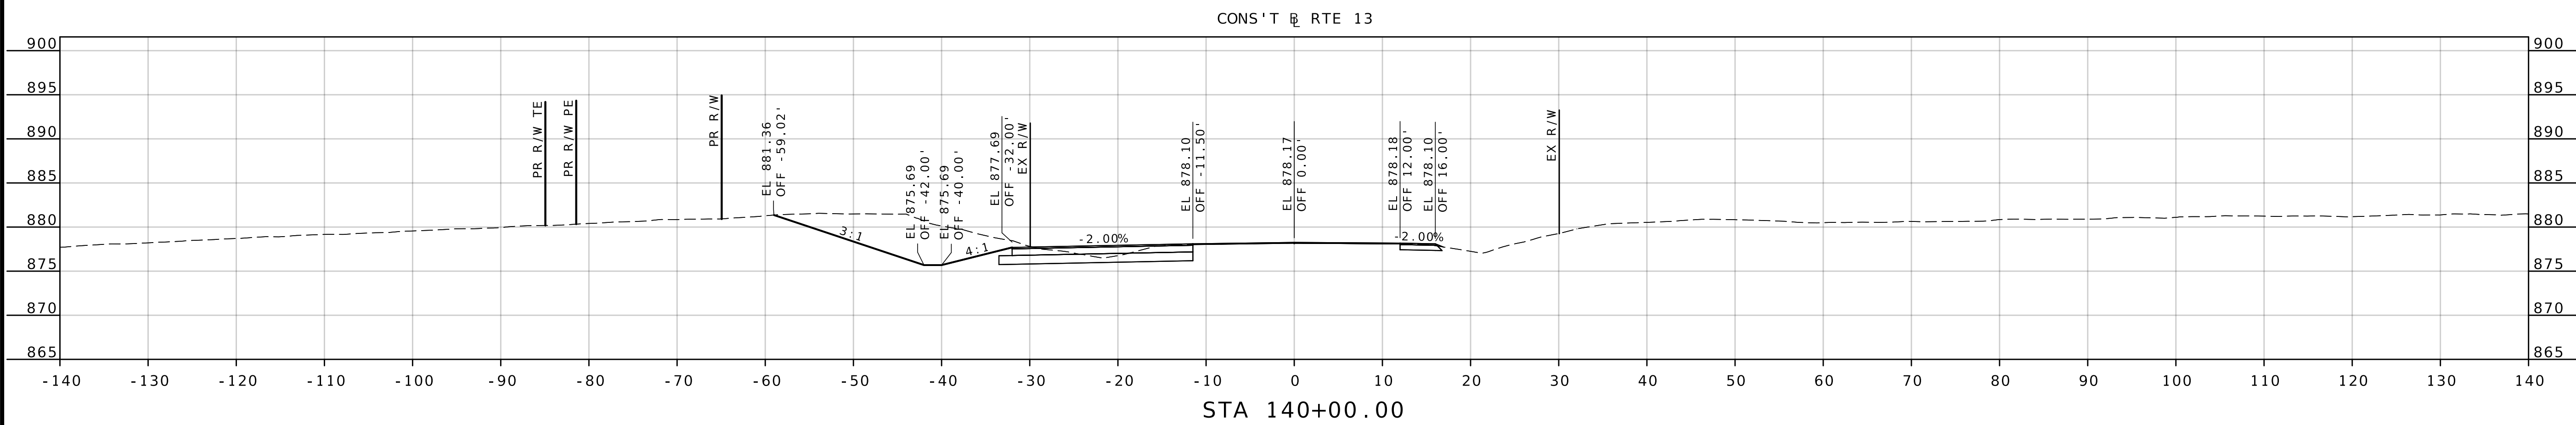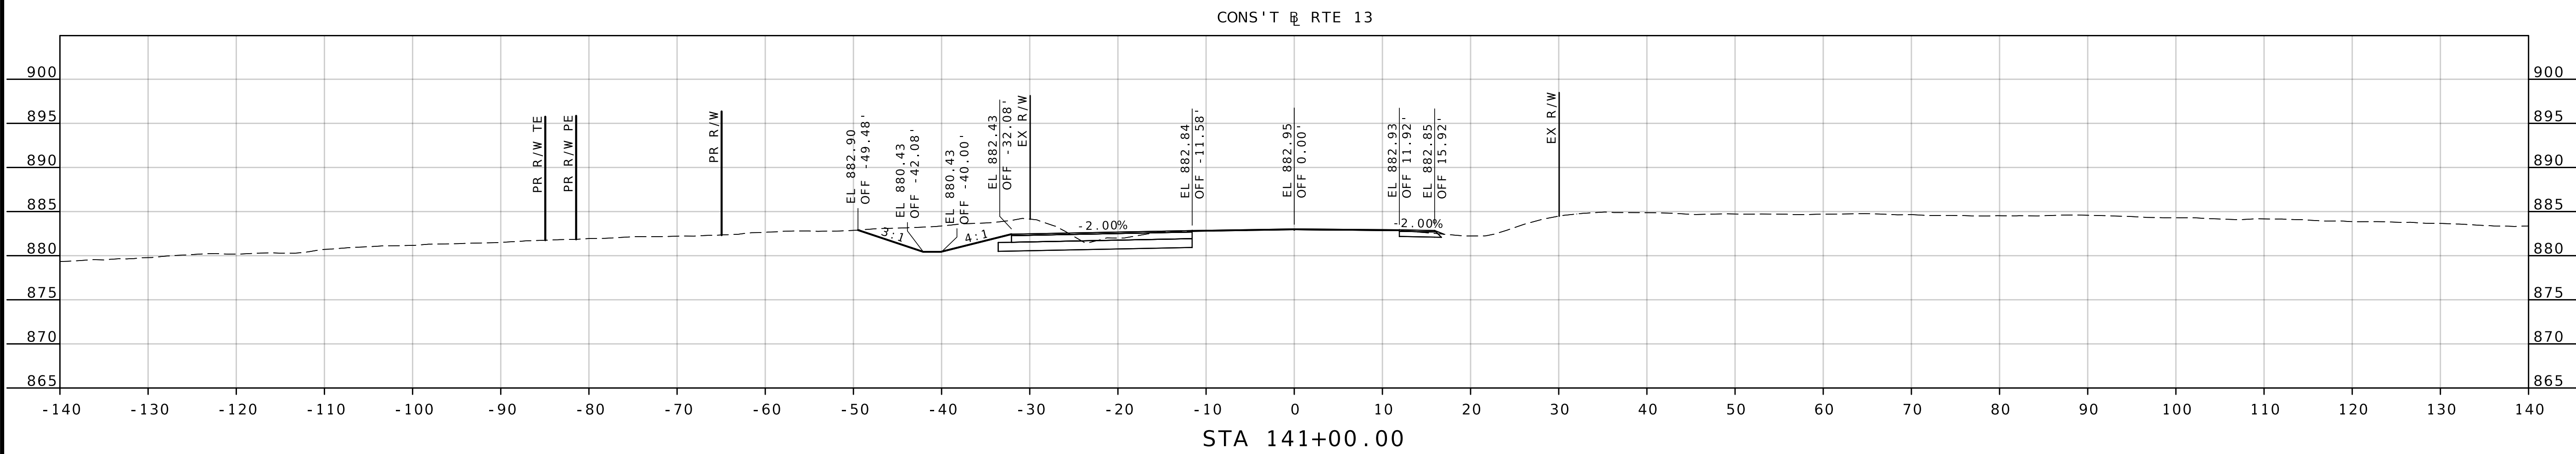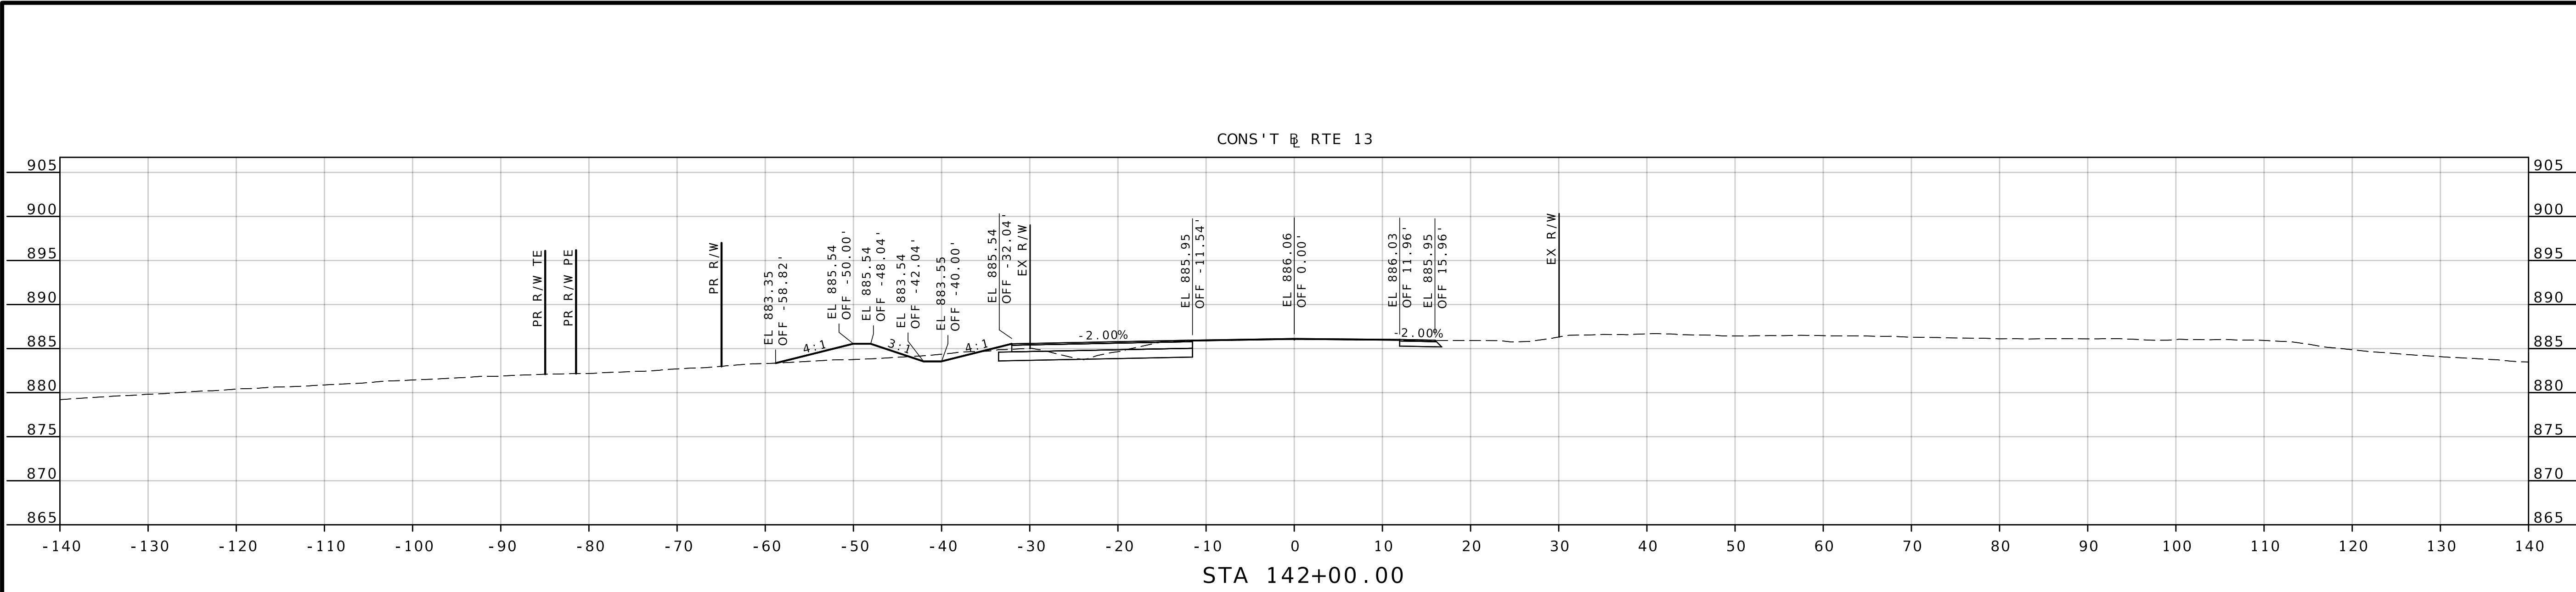

CROSS SECTIONS
SB PASSING LANE 2
SHEET 17 OF 35



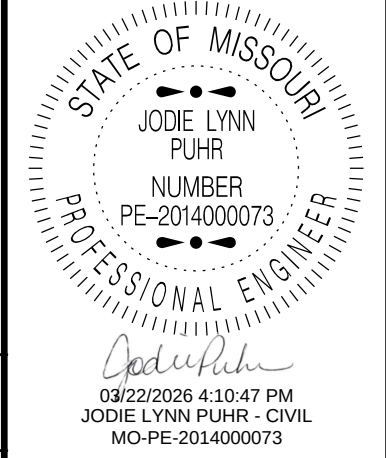


DATE PREPARED 3/13/2026	
ROUTE 13	STATE MO
DISTRICT KC	SHEET NO. 118
COUNTY LAFAYETTE / JOHNSON	
JOB NO. J4P2333	
CONTRACT ID.	
PROJECT NO.	
BRIDGE NO.	


DESCRIPTION	DATE

MISSOURI HIGHWAYS AND TRANSPORTATION COMMISSION

105 WEST CAPITOL
JEFFERSON CITY, MO 65102
1-888-ASK-MODOT (1-888-275-6636)

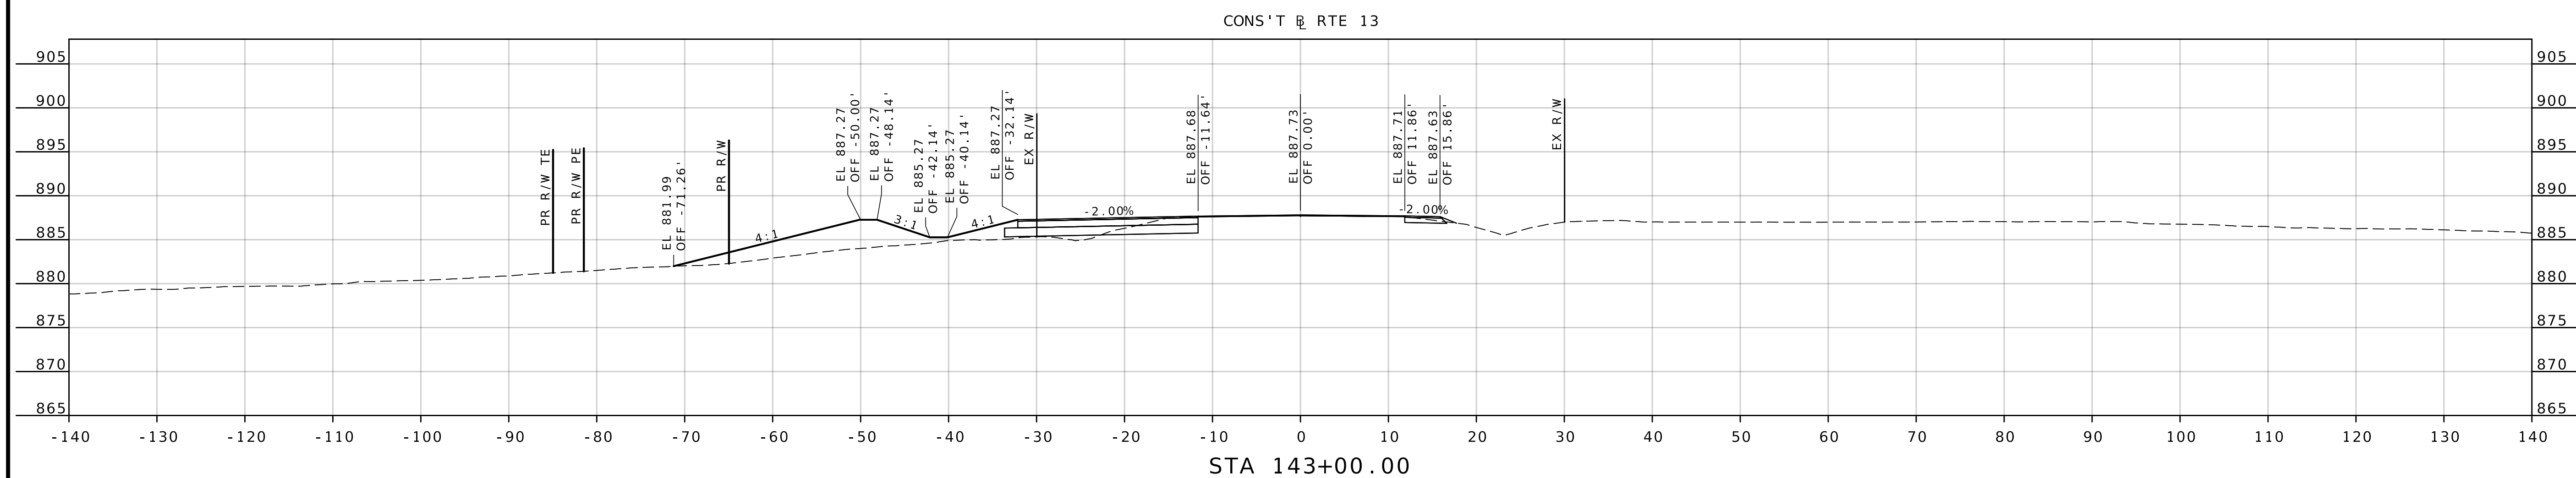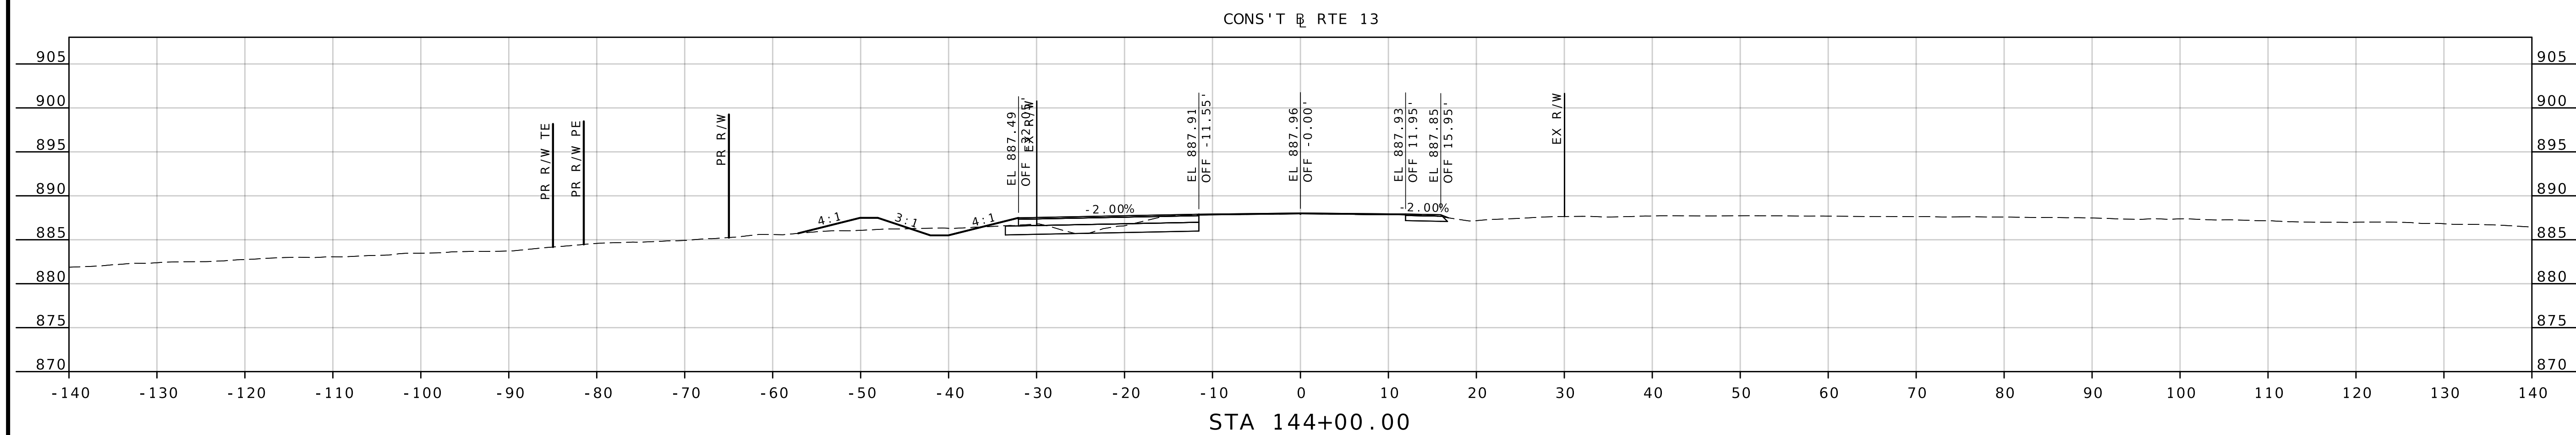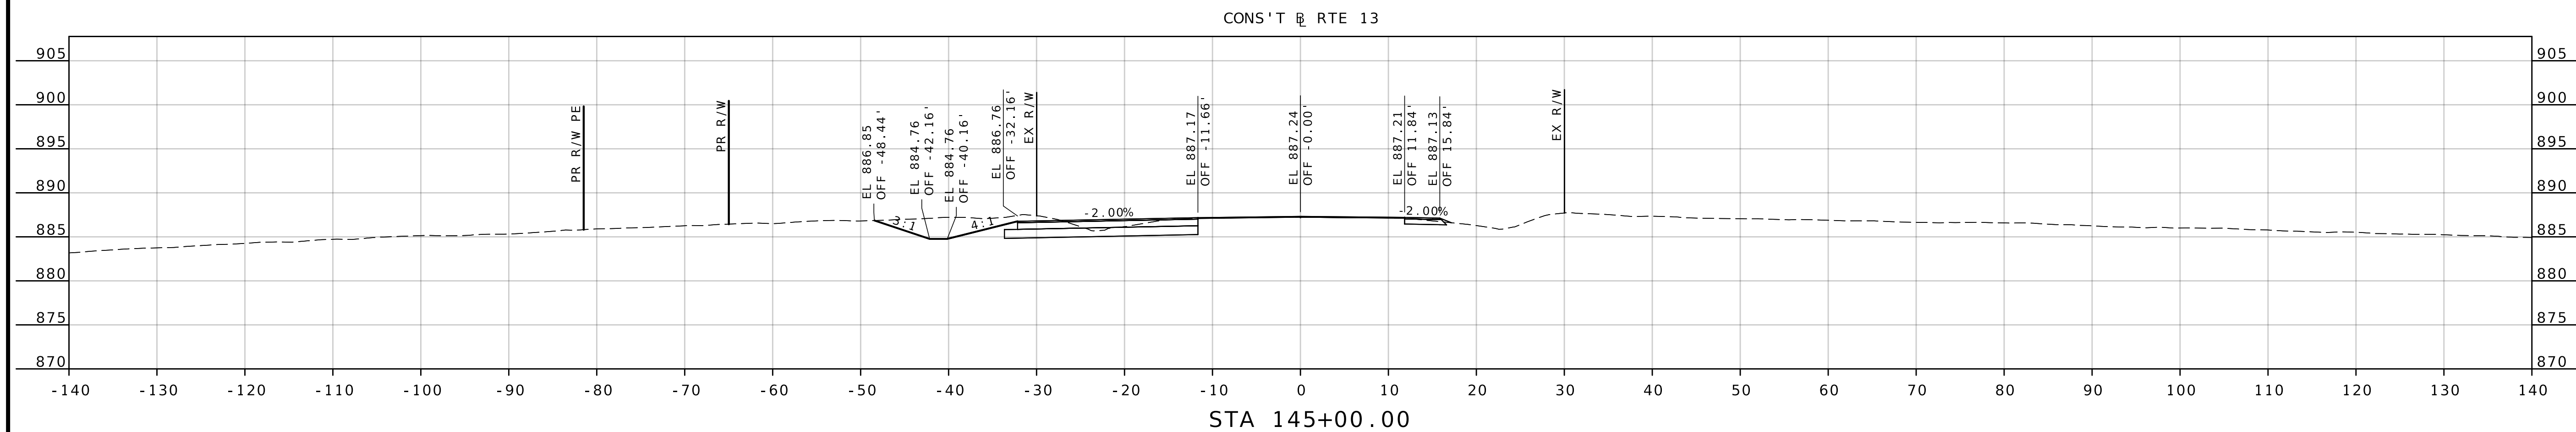

CROSS SECTIONS
SB PASSING LANE 2
SHEET 18 OF 35

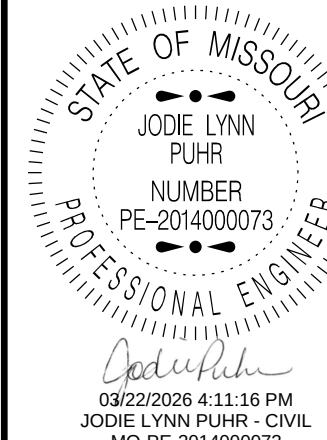

DATE PREPARED
3/13/2026

ROUTE 13	STATE MO
-------------	-------------

DISTRICT	SHEET NO.
KC	119

COUNTY
LAFAYETTE / JOHNS

JOB NO.
J4P2333

CONTRACT ID.	
--------------	--

PROJECT NO.




BRIDGE NO.

[illegible]


MISSOURI HIGHWAYS AND TRANSPORTATION COMMISSION

MoDOT

105 WEST CAPITOL
JEFFERSON CITY, MO 65102

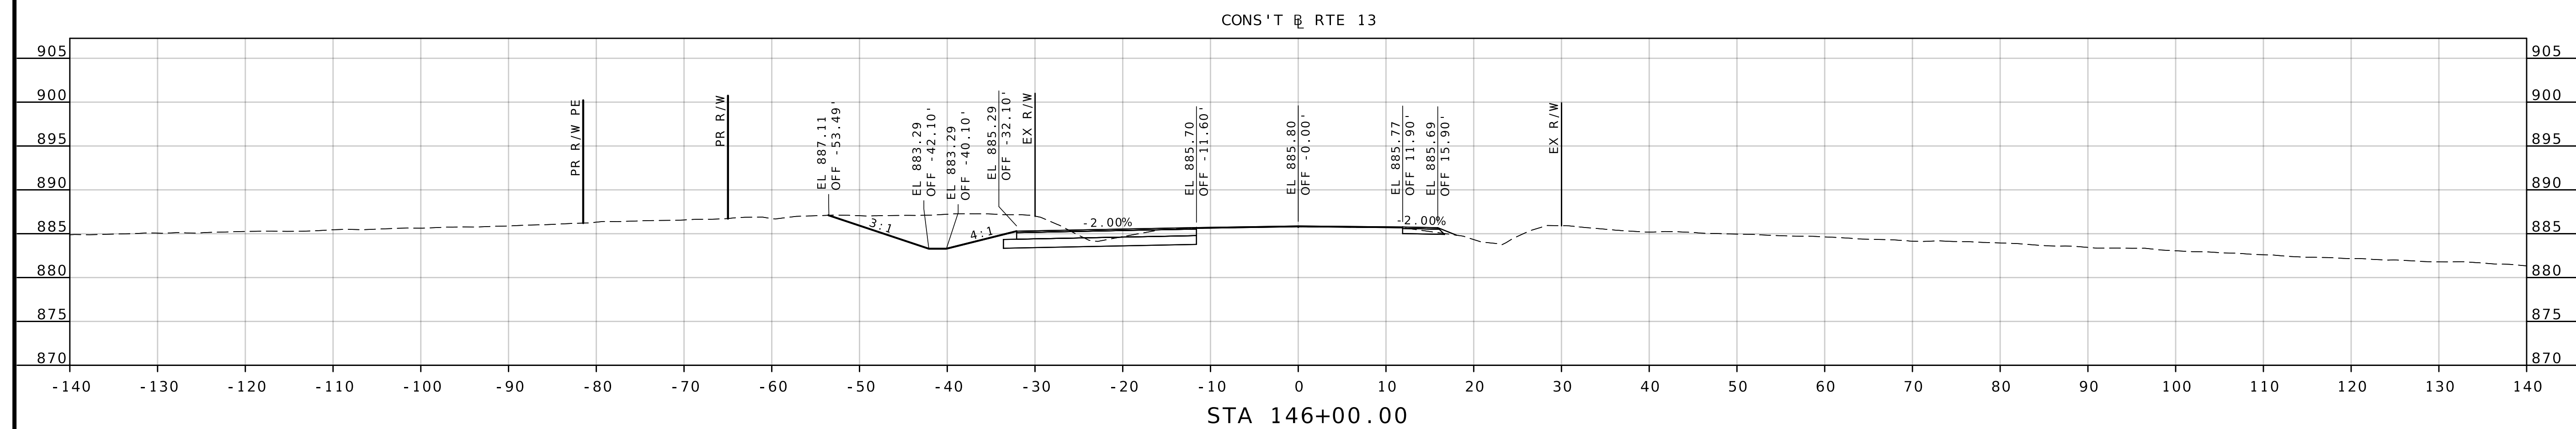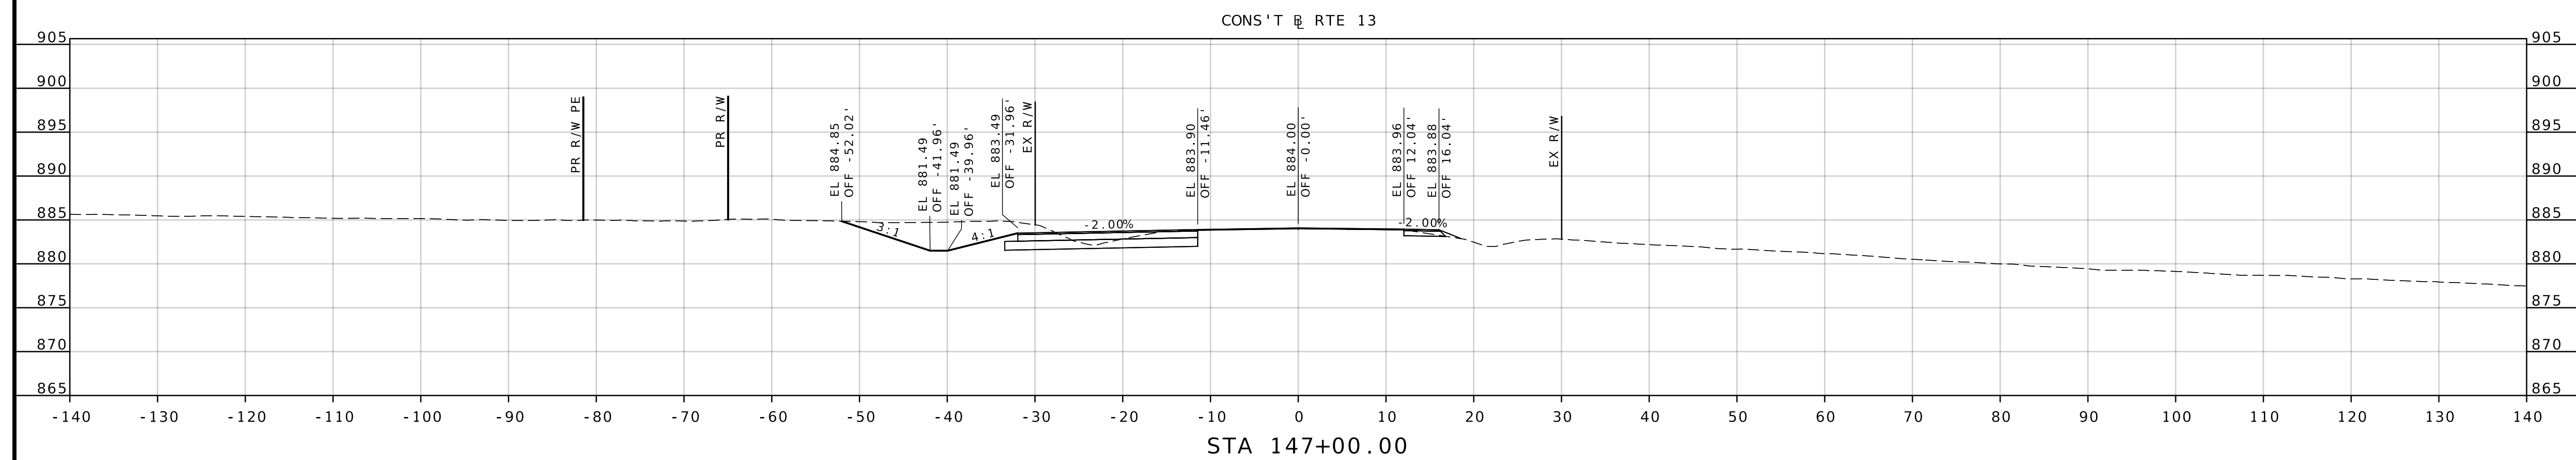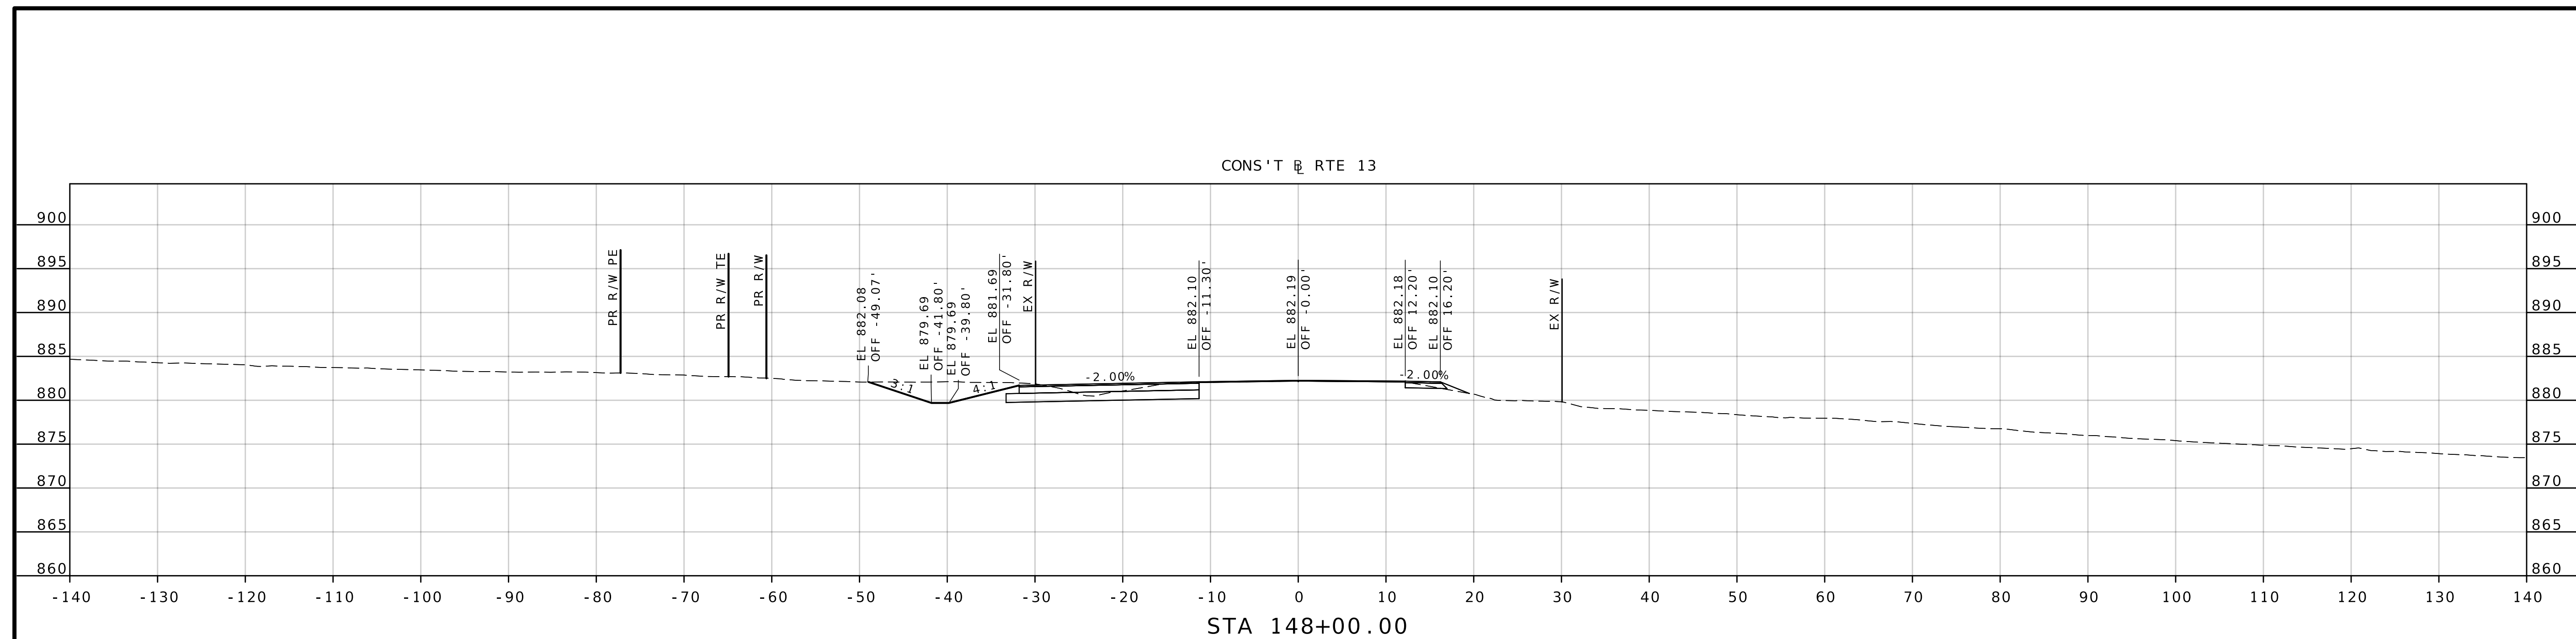

CROSS SECTIONS
SB PASSING LANE 2
SHEET 19 OF 35

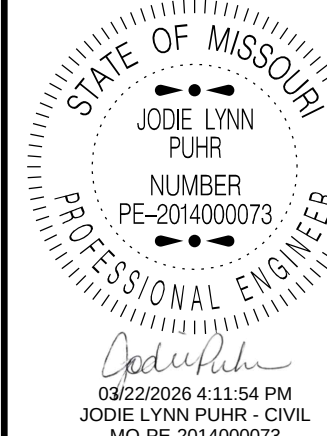

DATE PREPARED

ROUTE	STATE
13	MO

DISTRICT	SHEET NO.
KC	120

COUNTY

JOB NO.
J4P2333


CONTRACT ID.

PROJECT NO.



BRIDGE NO.

[illegible]


MISSOURI HIGHWAYS AND TRANSPORTATION
COMMISSION

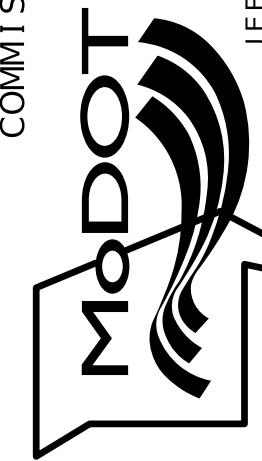

105 WEST CAPITOL
JEFFERSON CITY, MO 65102
1-888-ASK-MODOT (1-888-275-6636)

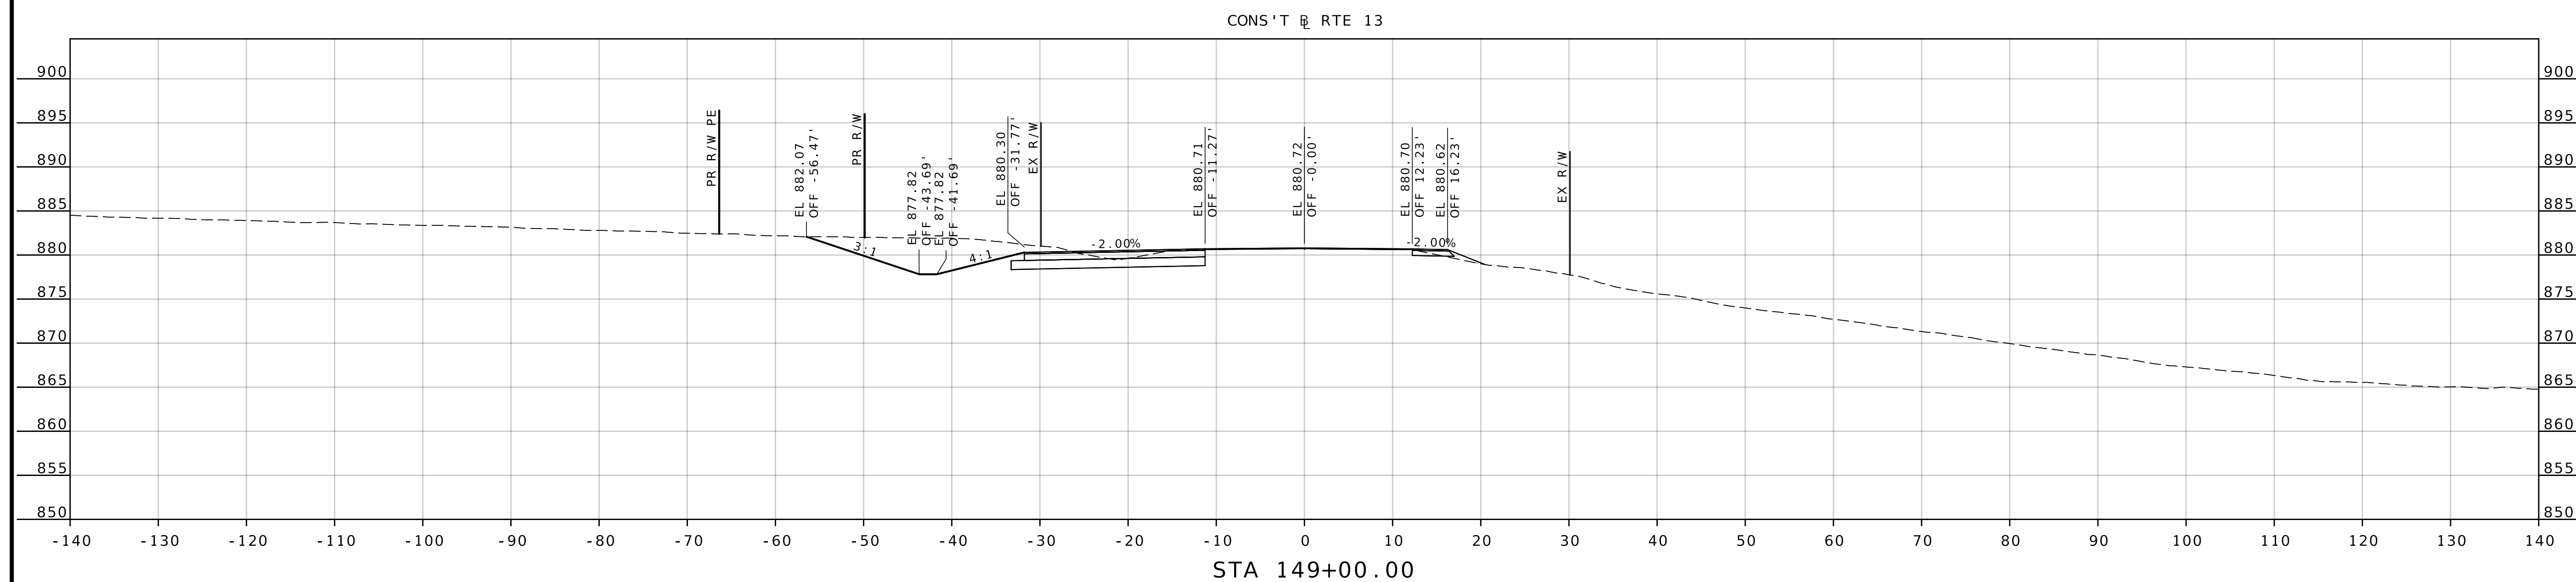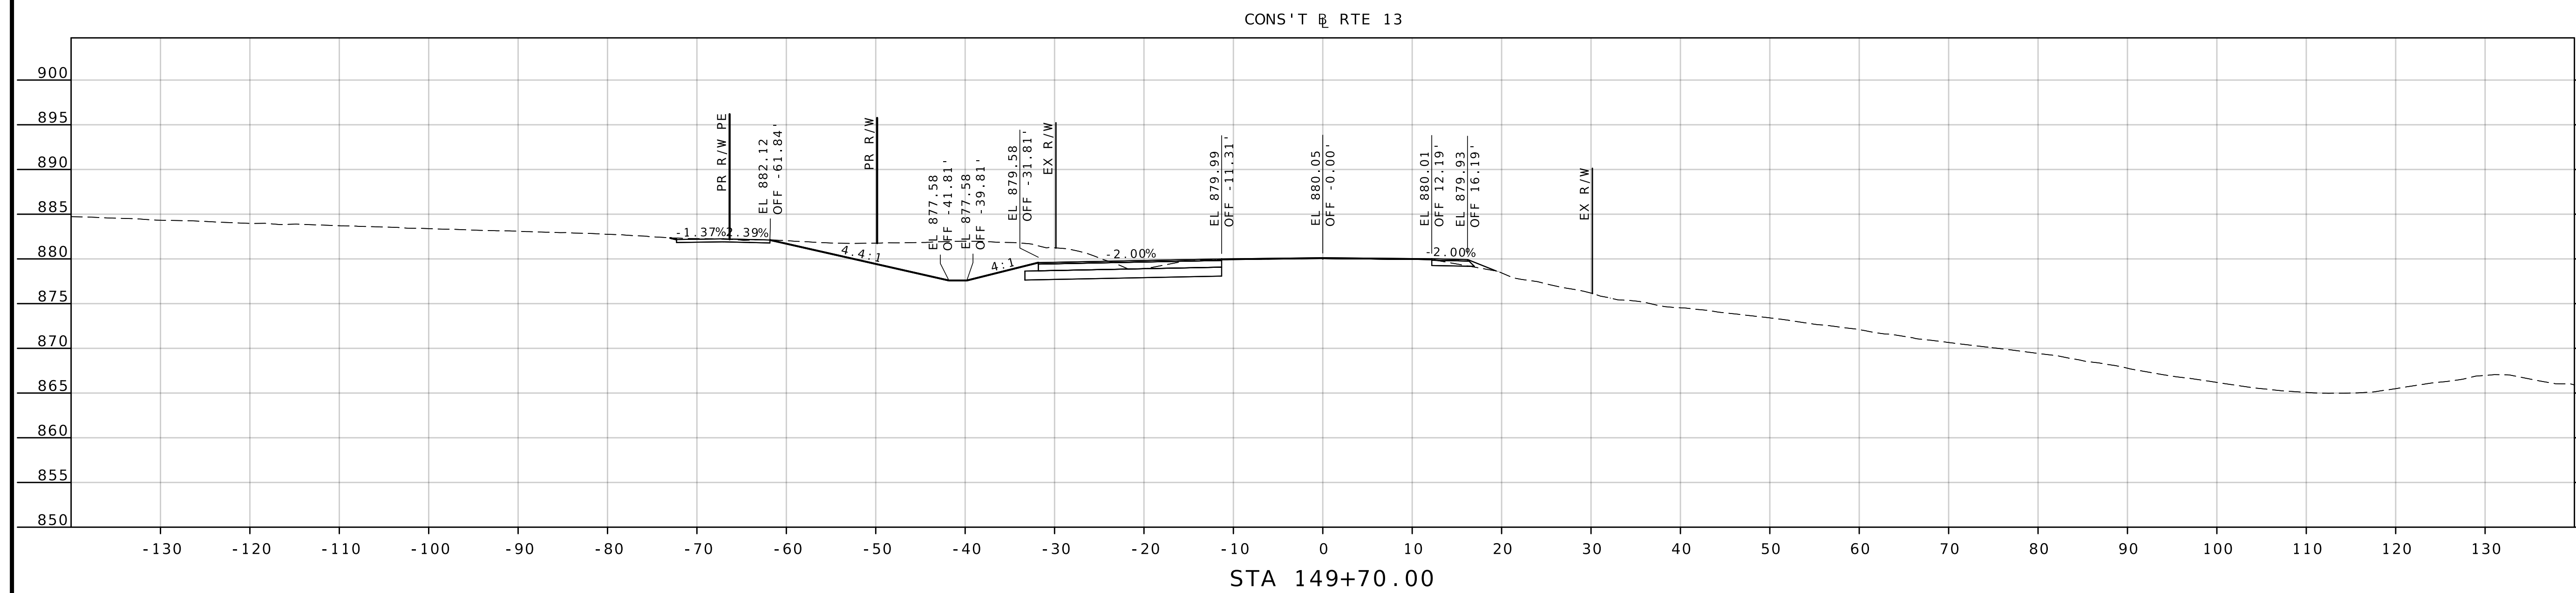

CROSS SECTIONS
SB PASSING LANE 2
SHEET 21 OF 35

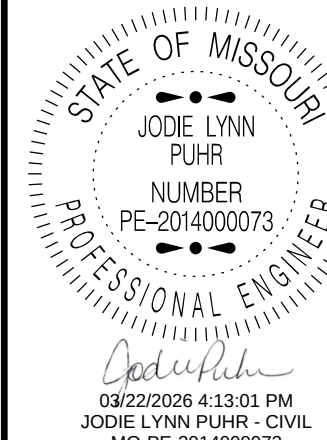

MO-PE-2014000073
DATE PREPARED
3/13/2026

ROUTE 13	STATE MO
-------------	-------------

DISTRICT KC	SHEET NO. 122
----------------	------------------


COUNTY
LAFAYETTE / JOHNS

JOB NO.
J4P2333



CONTRACT ID.

PROJECT NO.

BRIDGE NO.

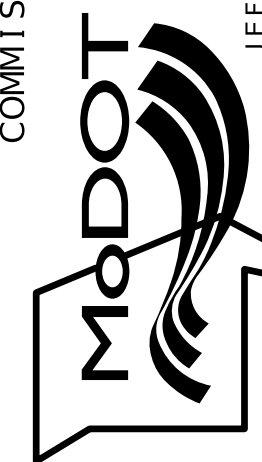[illegible]MISSOURI HIGHWAYS AND TRANSPORTATION
COMMISSION

105 WEST CAPITOL
JEFFERSON CITY MO 65102

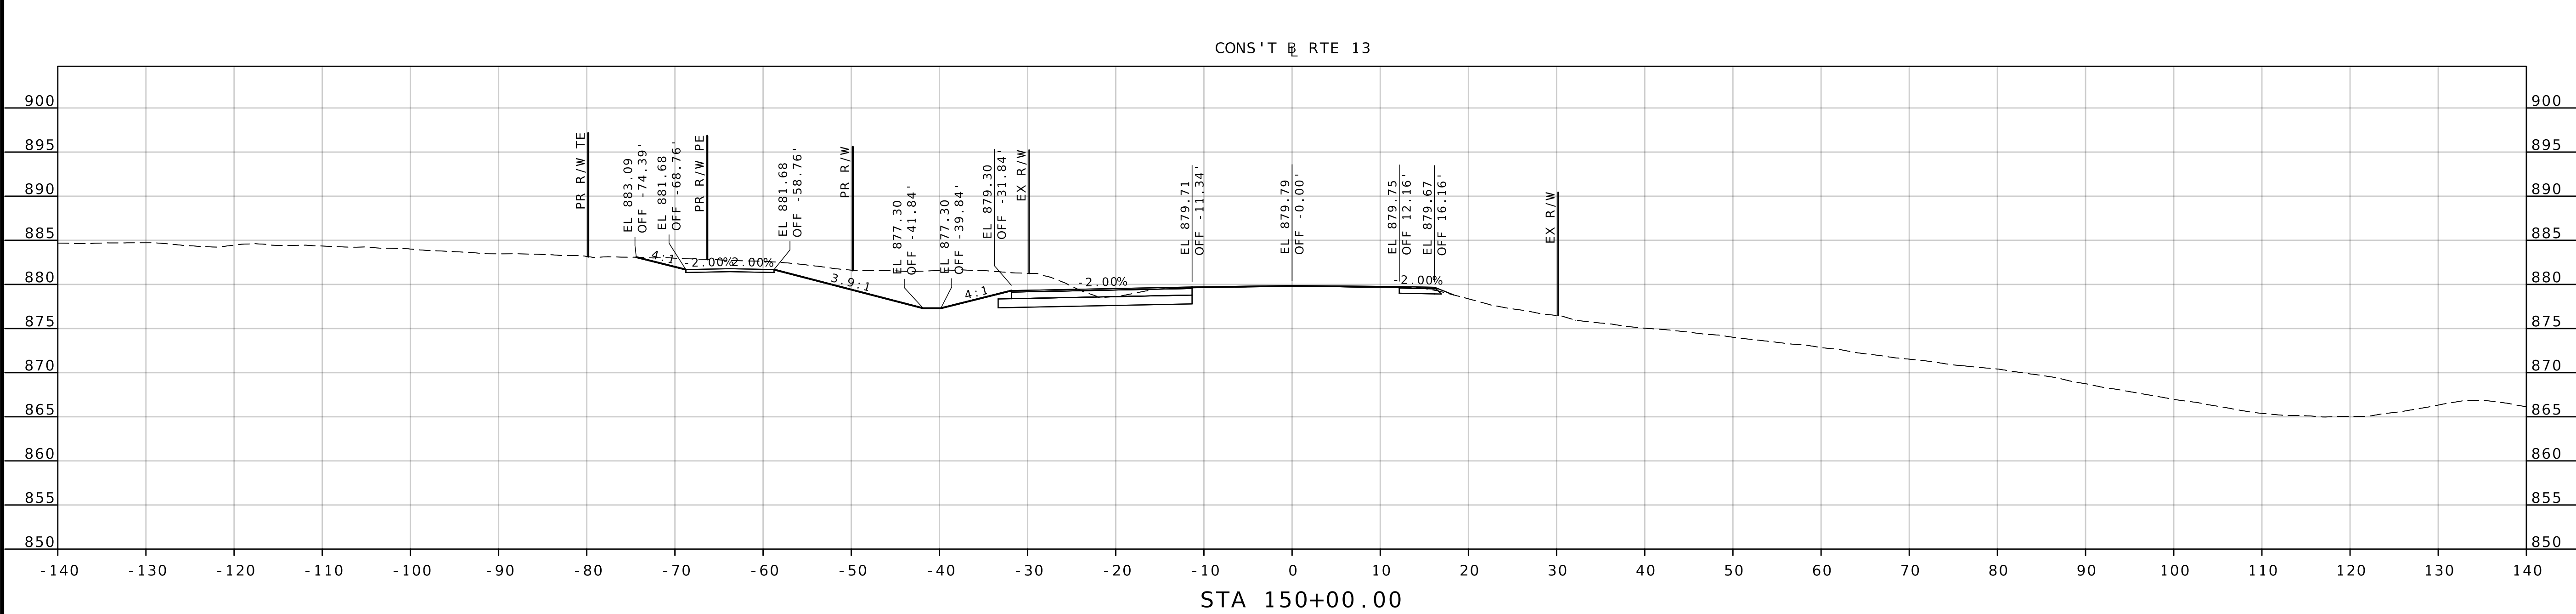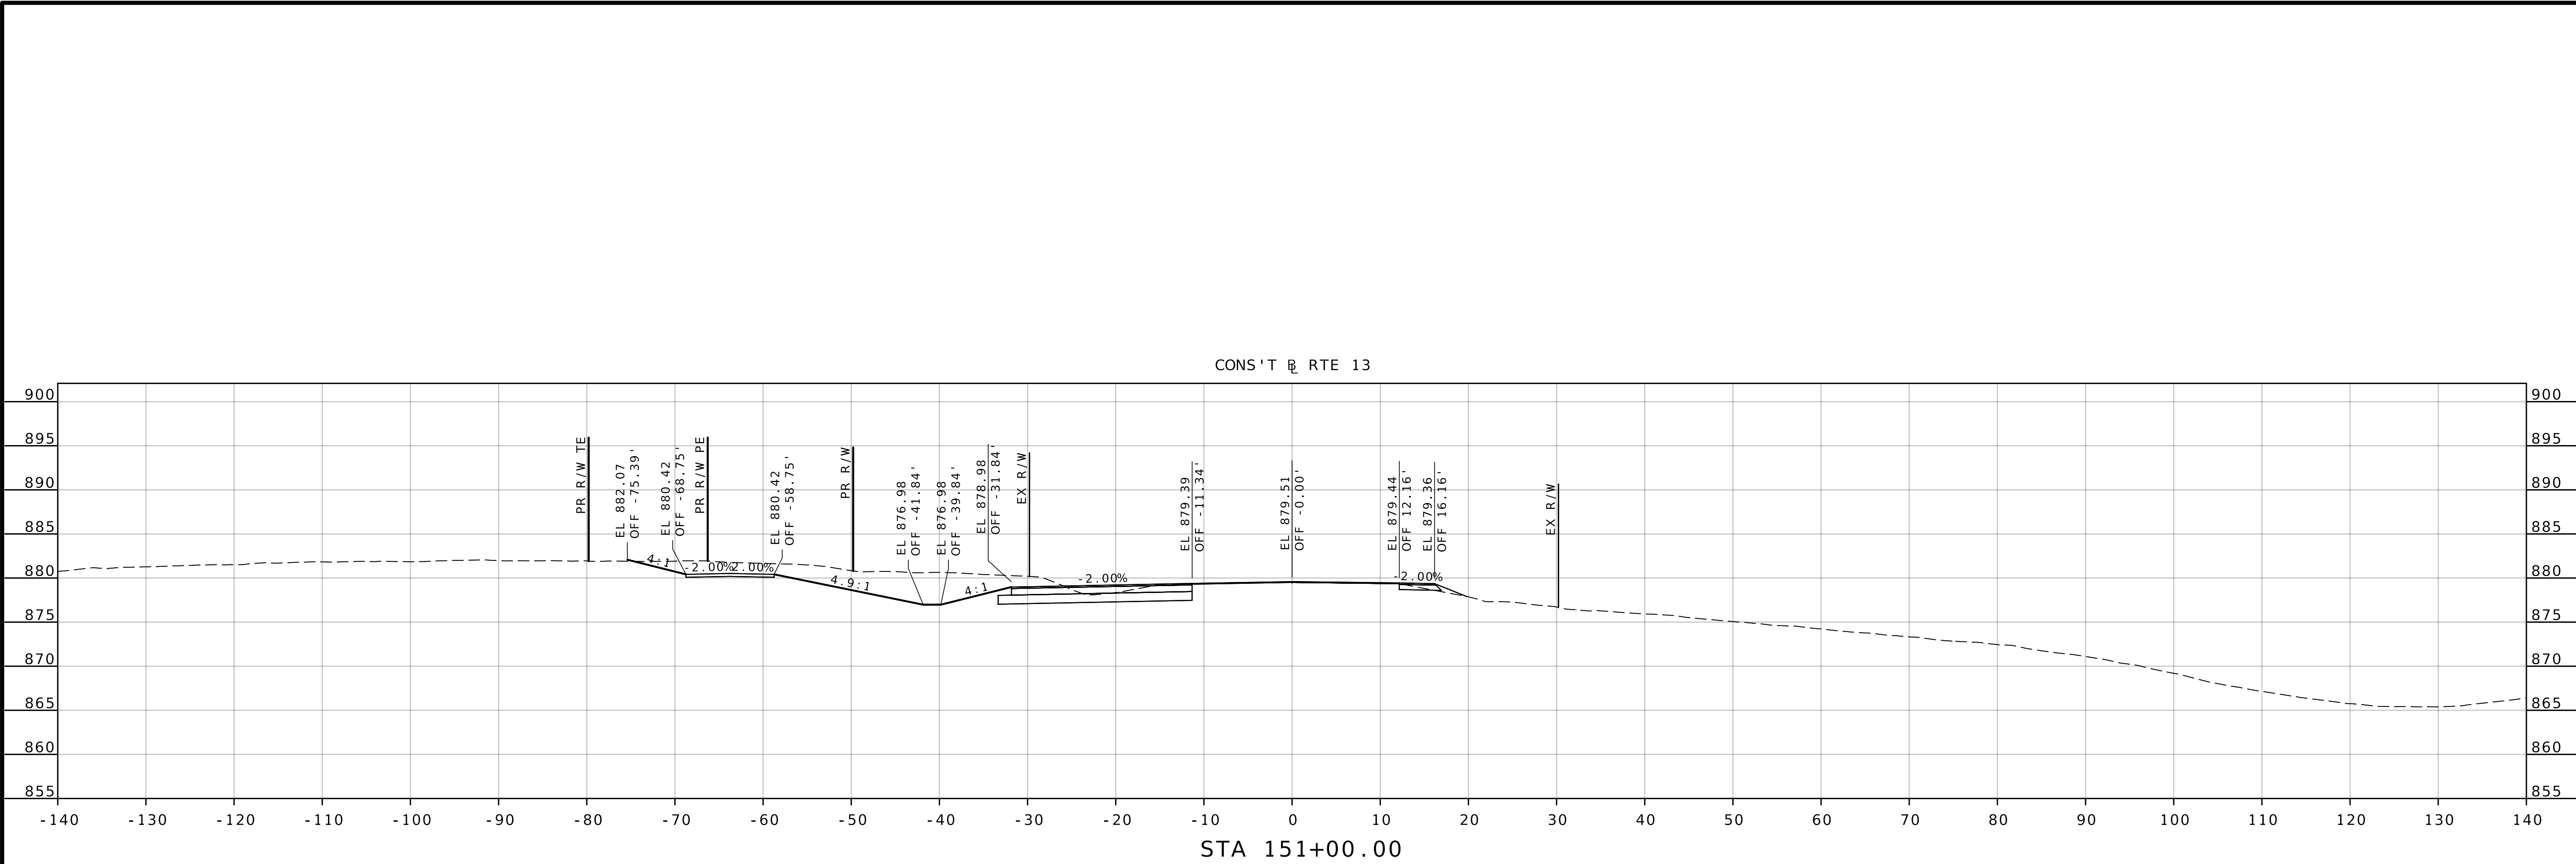

STATE OF MISSOURI

JODIE LYNN PUHR

NUMBER

PE-2014000073

PROFESSIONAL ENGINEER

09/22/2008 4:13:48 PM

JODIE LYNN PUHR - CIVIL

MO-PE-2014000073

DATE PREPARED
3/13/2026

ROUTE
13

DISTRICT
KC

STATE
MO

SHEET NO.
123

COUNTY
LAFAYETTE / JOHNSON

JOB NO.
J4P2333

CONTRACT ID.

PROJECT NO.




BRIDGE NO.

DATE	DESCRIPTION


MISSOURI HIGHWAYS AND TRANSPORTATION COMMISSION

MoDOT

105 WEST CAPITOL
JEFFERSON CITY, MO 65102
1-888-ASK-MODOT (1-888-275-6636)

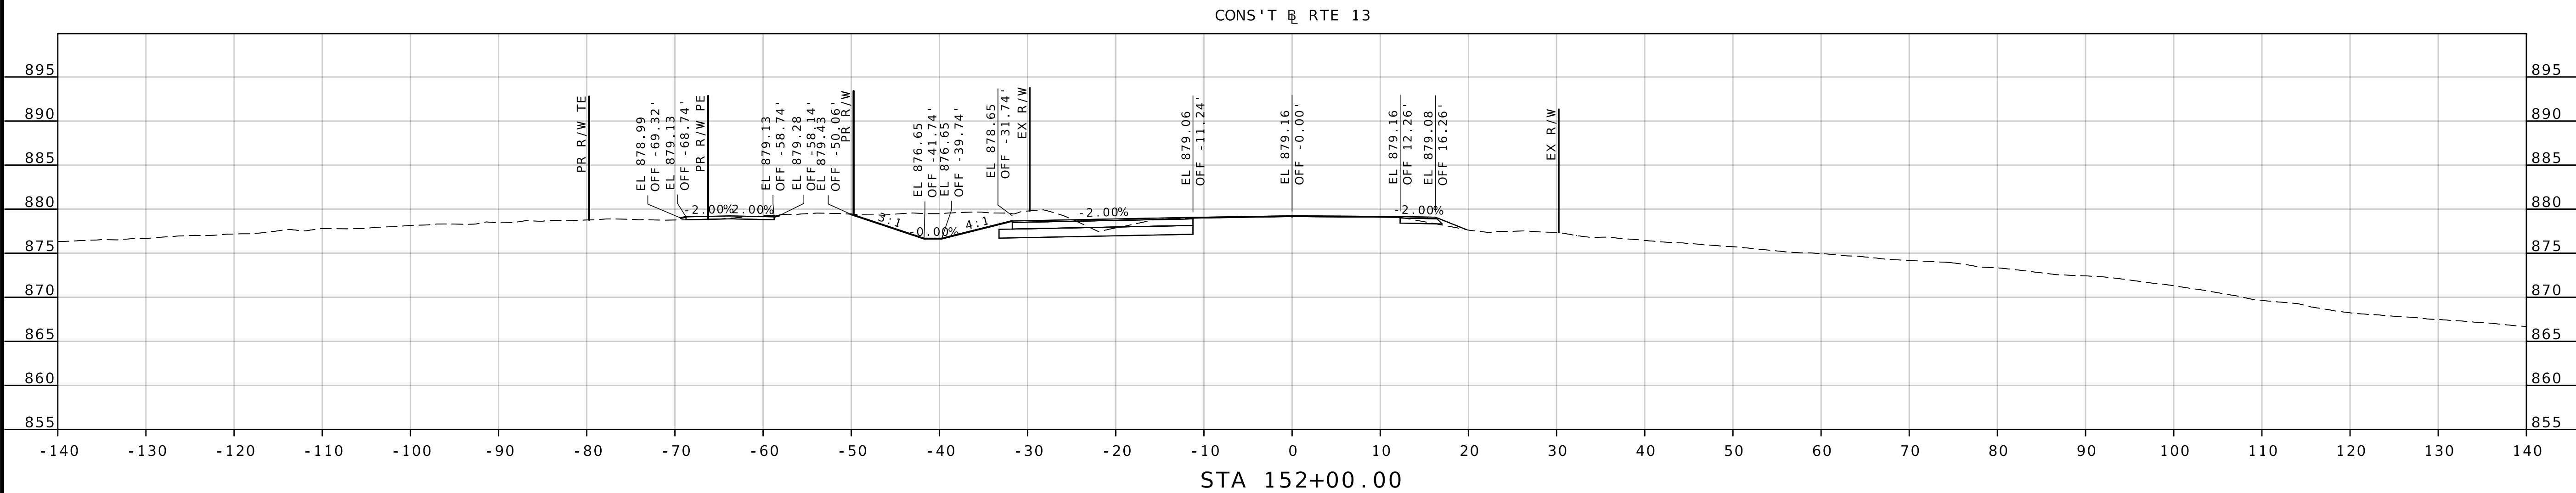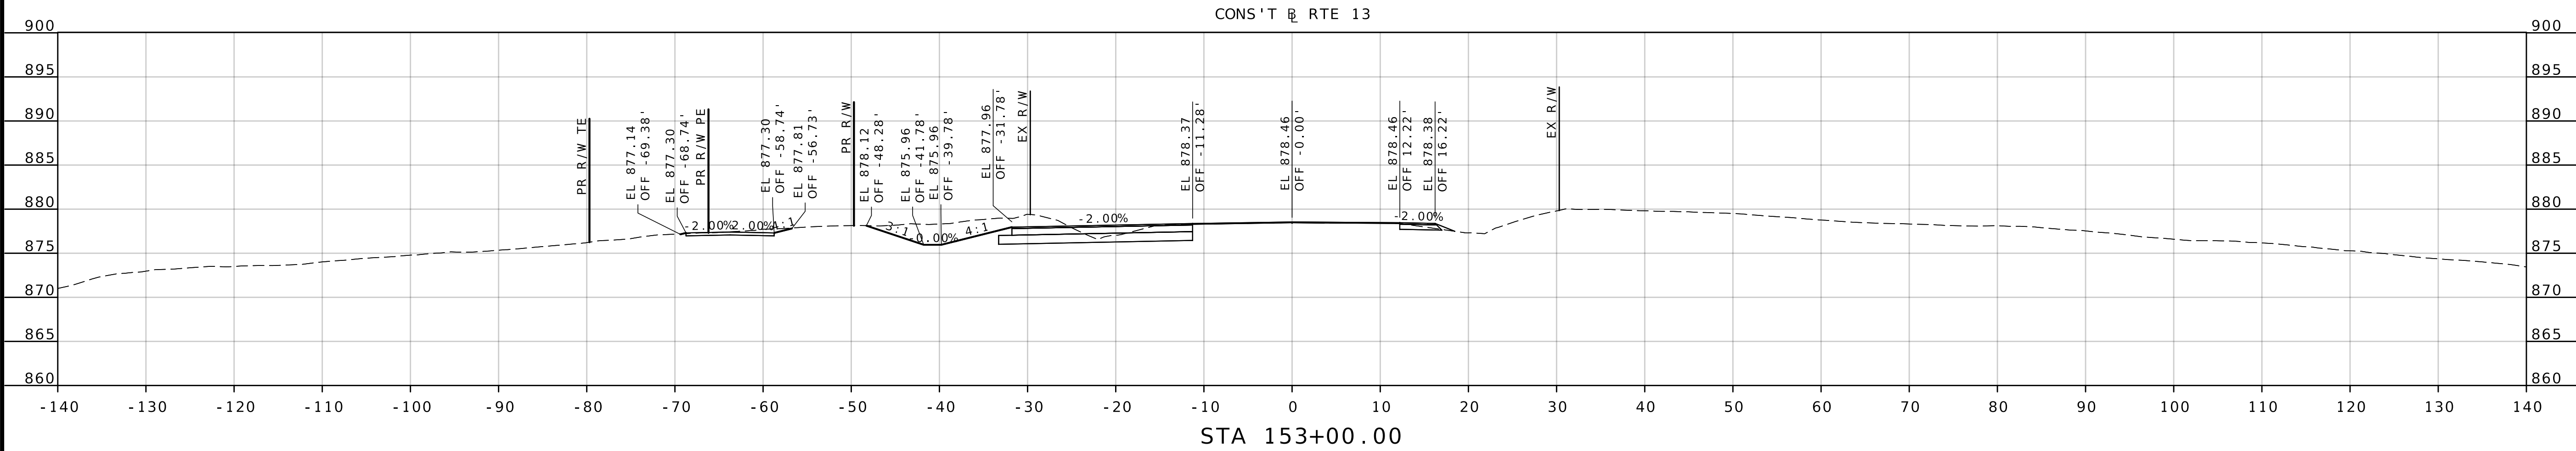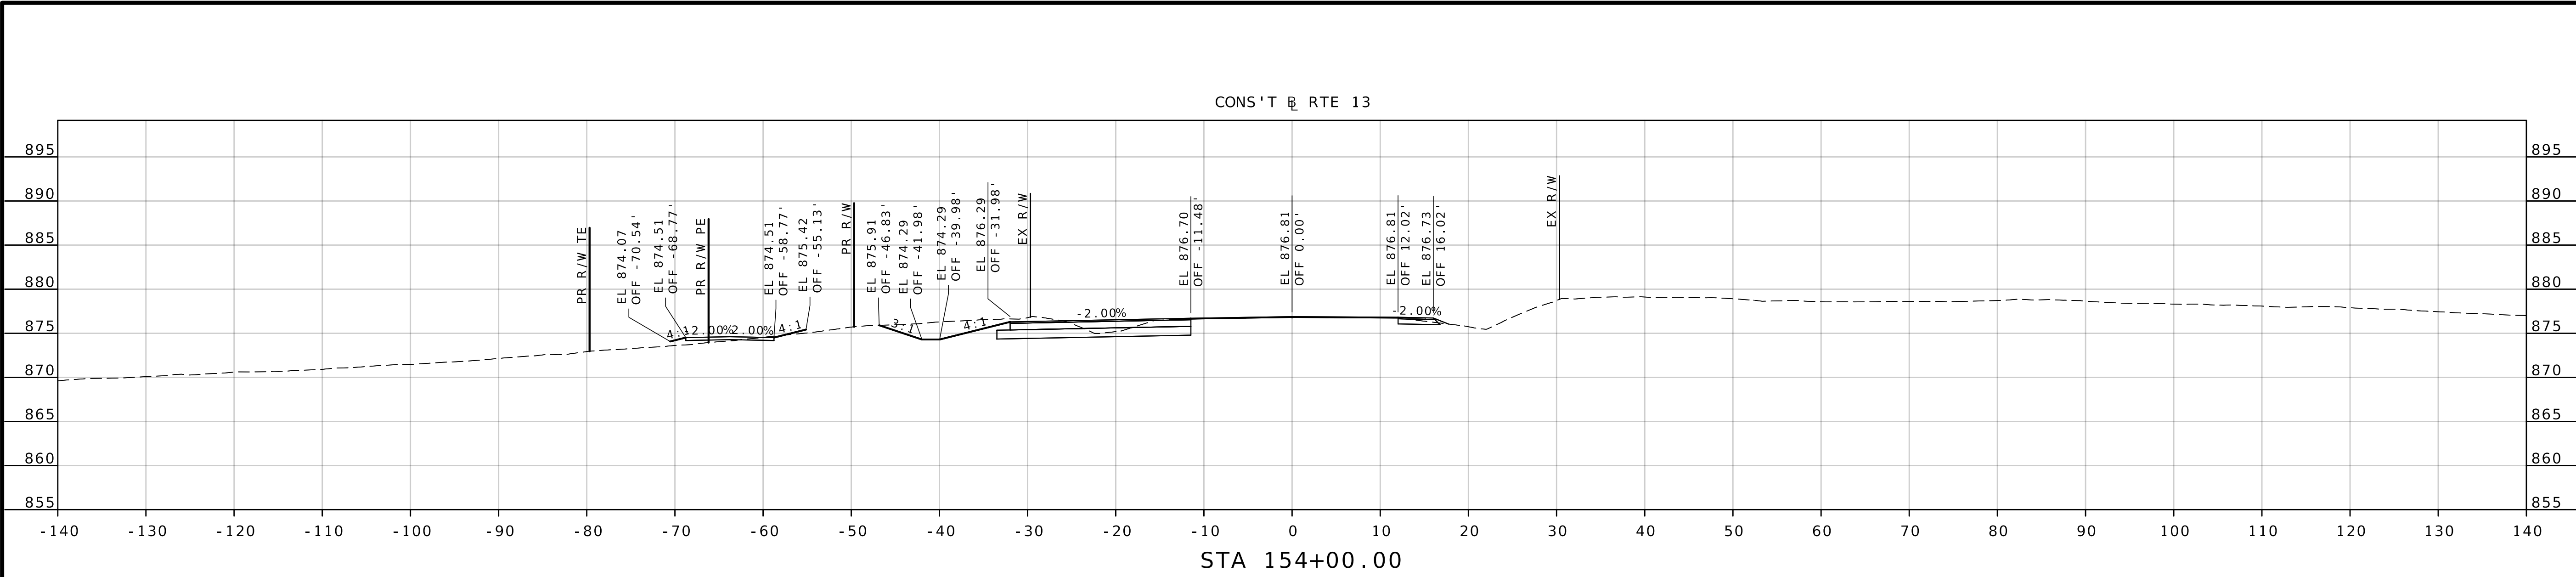

CROSS SECTIONS
SB PASSING LANE 2
SHEET 23 OF 35



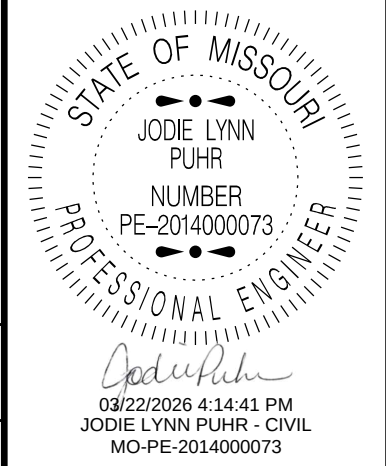


DATE PREPARED 3/13/2026	
ROUTE 13	STATE MO
DISTRICT KC	SHEET NO. 124
COUNTY LAFAYETTE / JOHNSON	
JOB NO. J4P2333	
CONTRACT ID.	
PROJECT NO.	
BRIDGE NO.	

DATE	DESCRIPTION

MISSOURI HIGHWAYS AND TRANSPORTATION COMMISSION

105 WEST CAPITOL
JEFFERSON CITY, MO 65102
1-888-ASK-MODOT (1-888-275-6636)

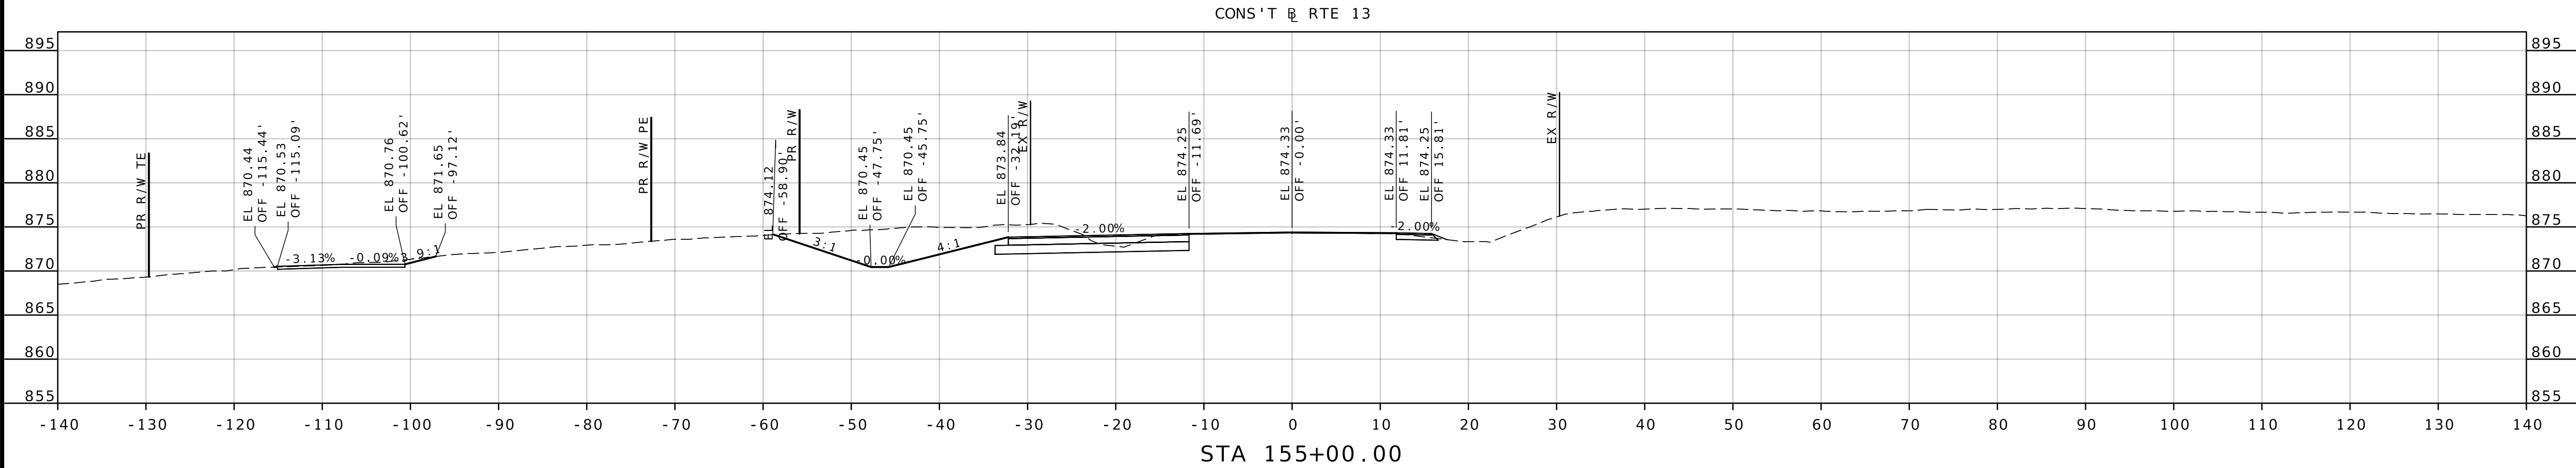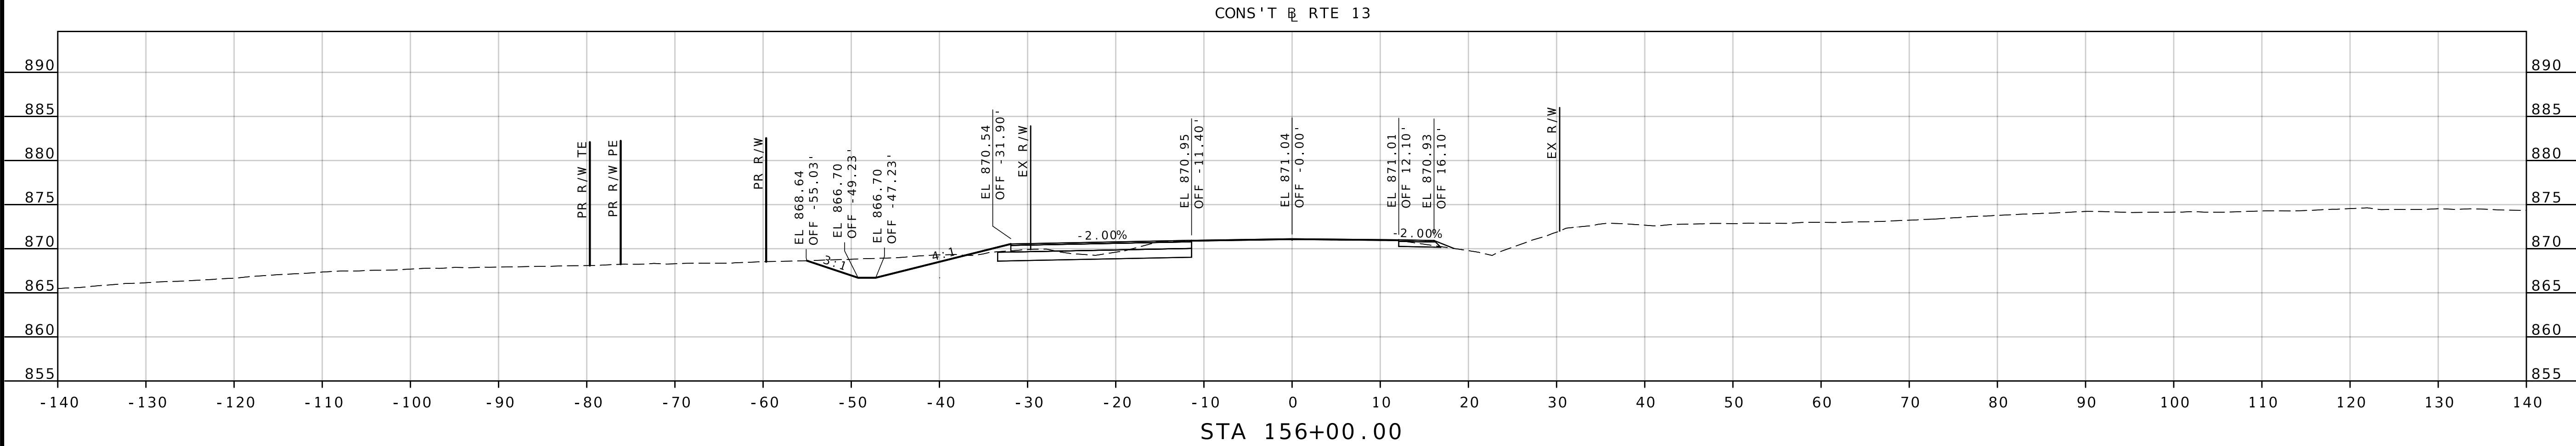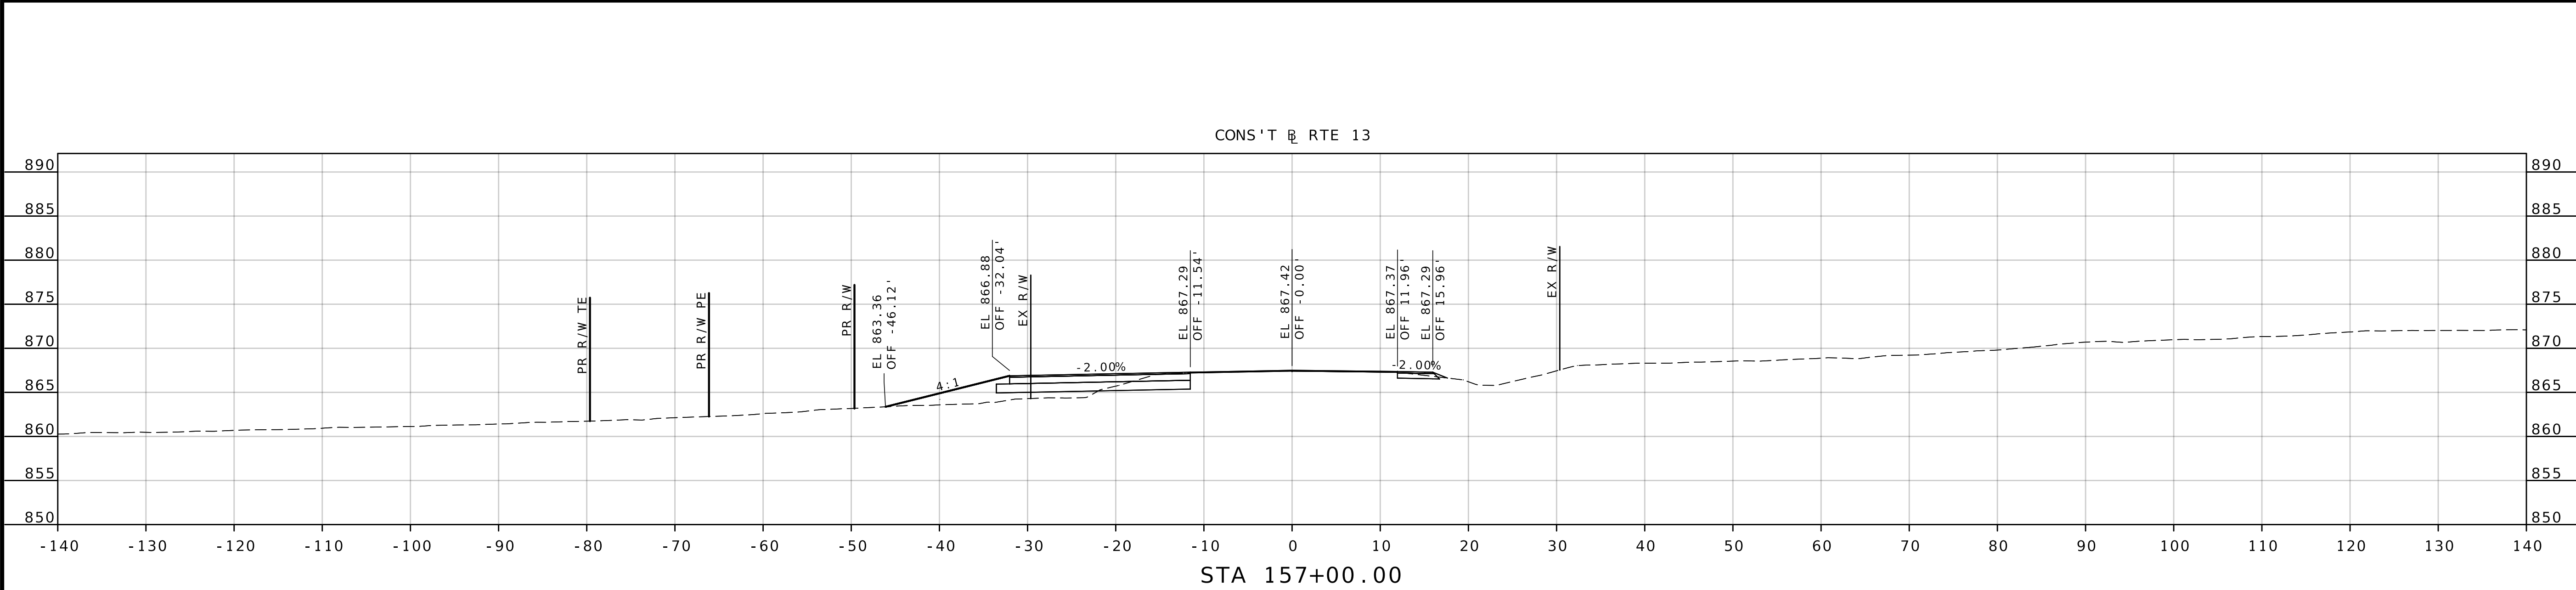

STATE OF MISSOURI

JODIE LYNN PUHR

NUMBER

PE-2014000073

PROFESSIONAL ENGINEER

03/22/2026 4:15:14 PM

JODIE LYNN PUHR - CIVIL

MO-PE-2014000073

DATE PREPARED

3/13/2026

ROUTE

13

STATE

MO

DISTRICT

KC

SHEET NO.

125

COUNTY

LAFAJETTE / JOHNSON

JOB NO.

J4P2333

CONTRACT ID.

PROJECT NO.

BRIDGE NO.

DESCRIPTION

DATE

MISSOURI HIGHWAYS AND TRANSPORTATION COMMISSION

CROSS SECTIONS


TWO WAY LEFT TURN LANE

SHEET 125 OF 43




MO

DOT

105 WEST CAPITOL
JEFFERSON CITY, MO 65102
888-ASK-MODOT (1-888-275-6636)

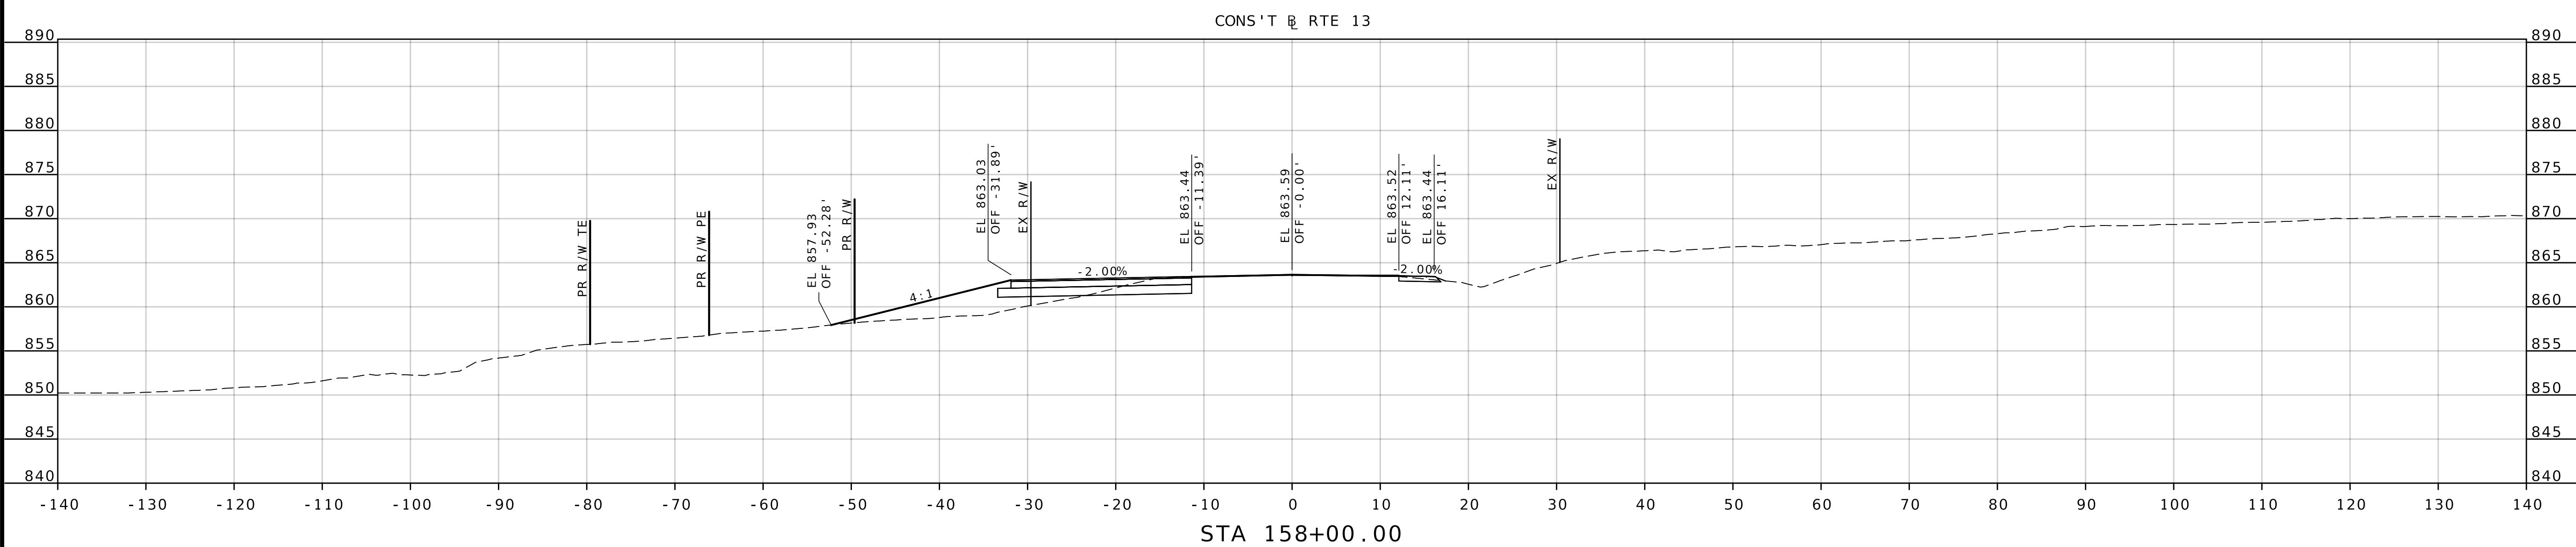

CROSS SECTIONS
SB PASSING LANE 2
SHEET 25 OF 35

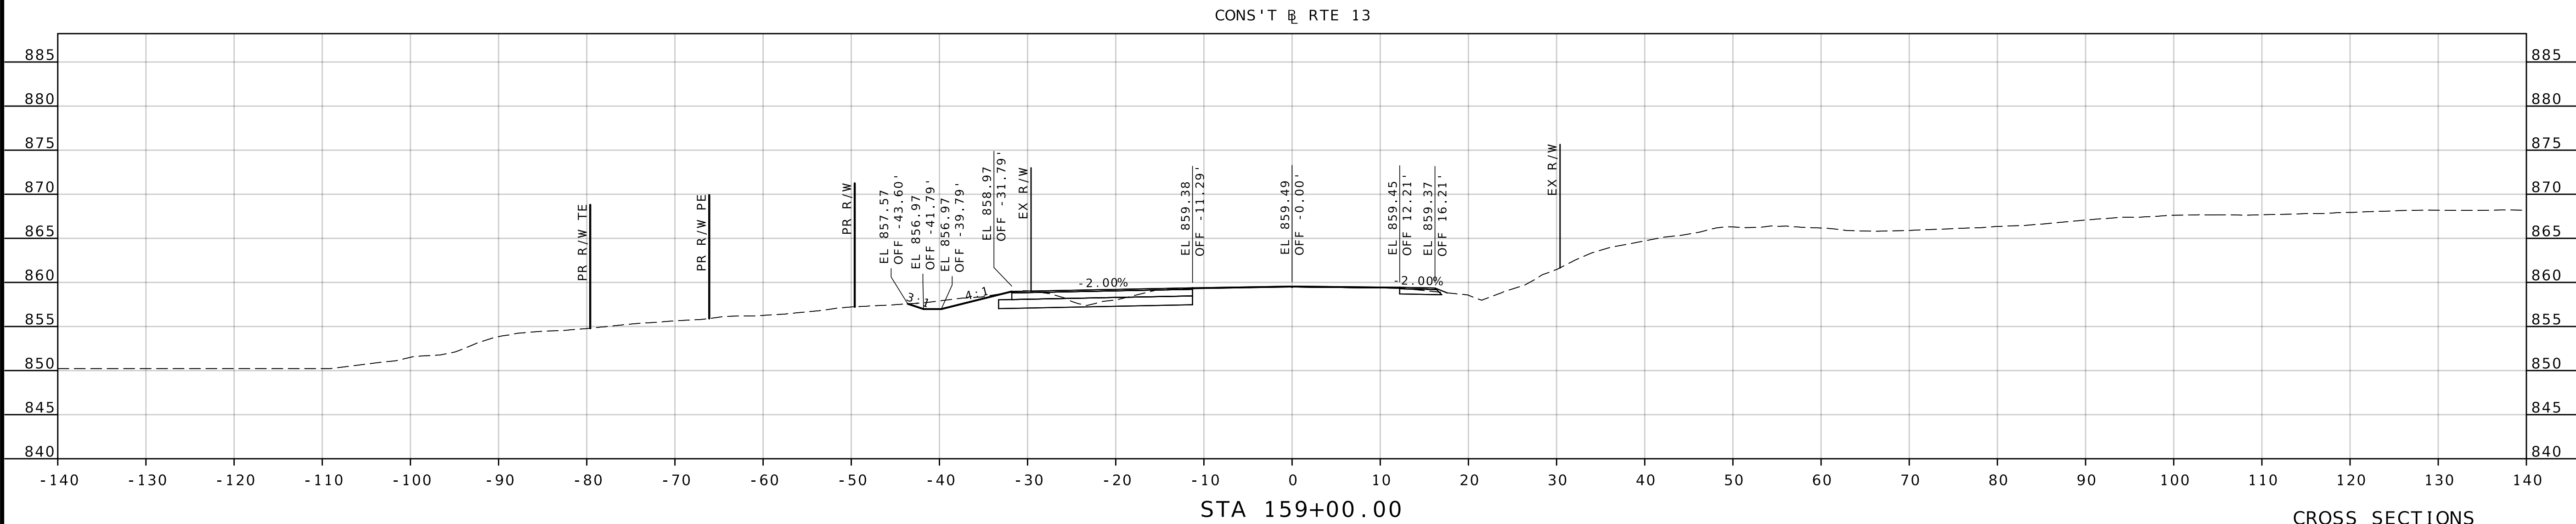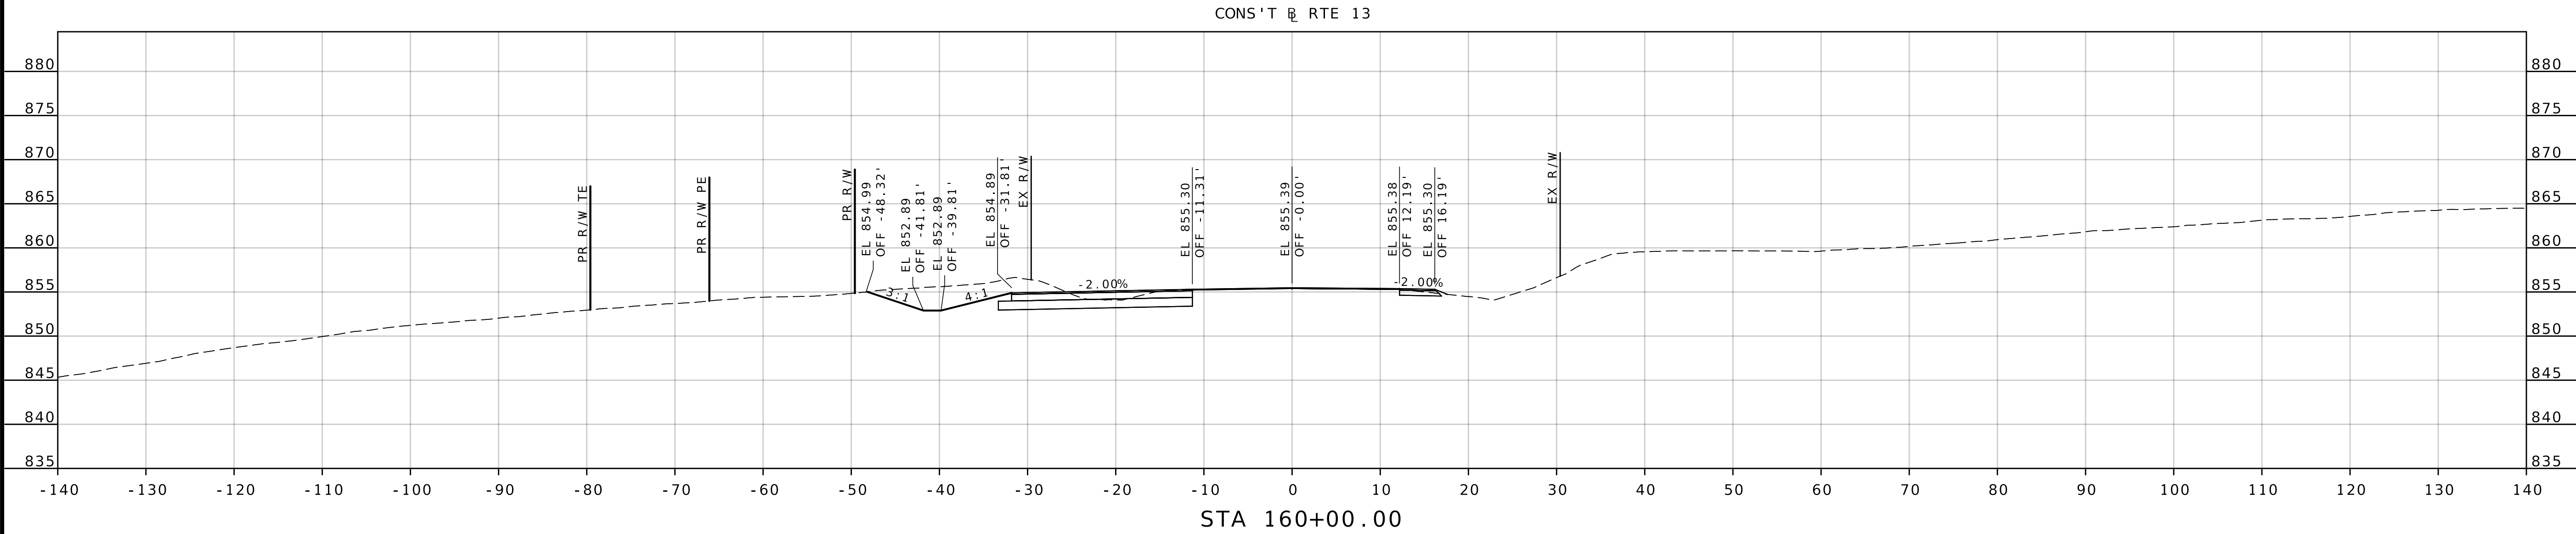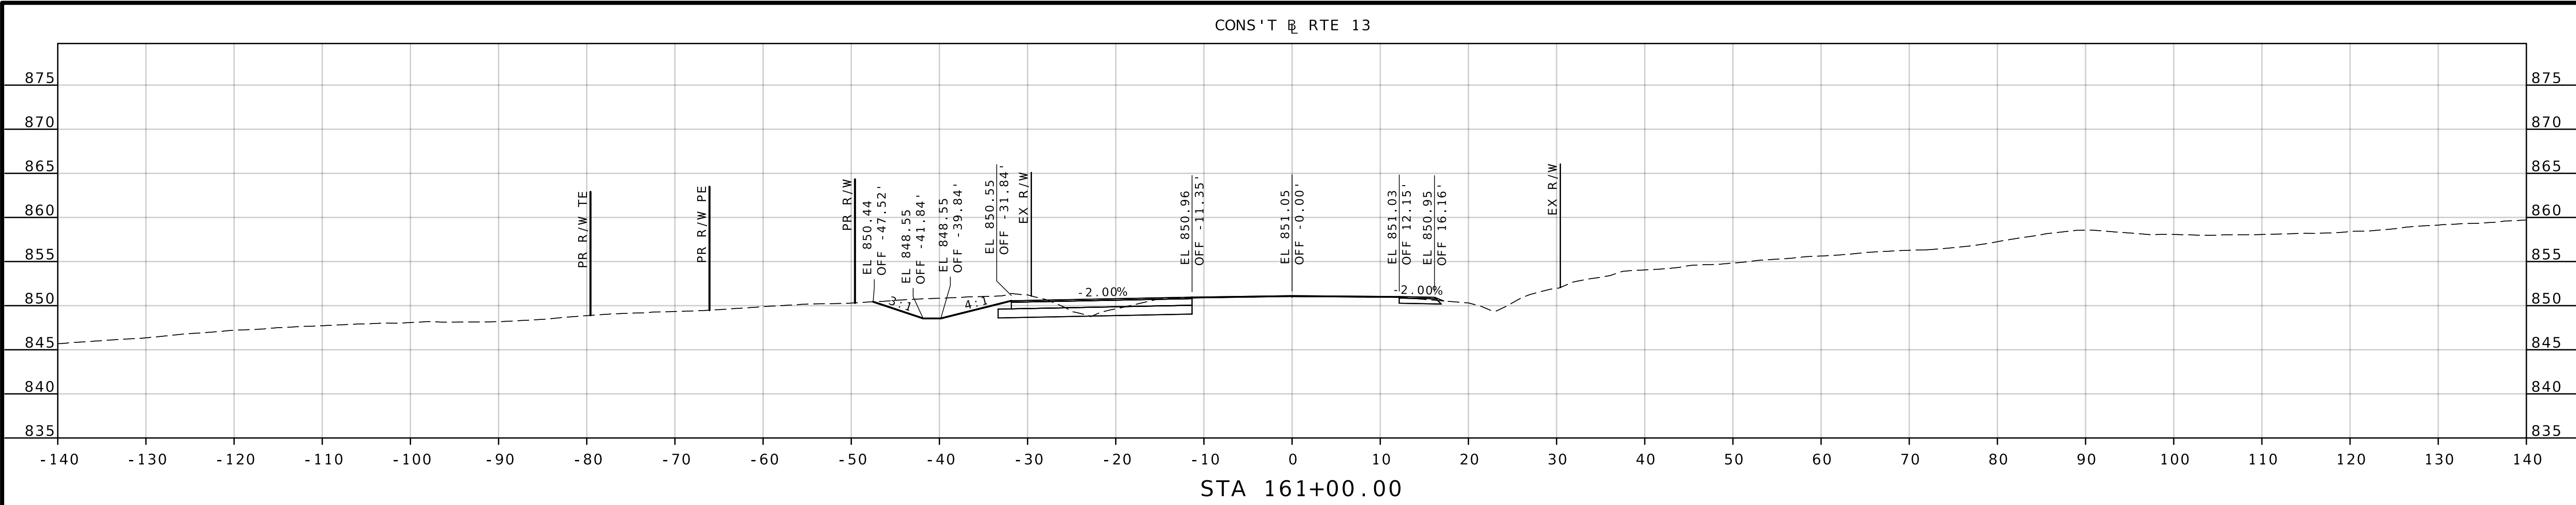

CROSS SECTIONS
SB PASSING LANE 2
SHEET 26 OF 35

STATE OF MISSOURI

JODIE LYNN PUHR

NUMBER

PE-2014000073

PROFESSIONAL ENGINEER

03/22/2026 4:16:58 PM

JODIE LYNN PUHR - CIVIL

MO-PE-2014000073

DATE PREPARED

3/13/2026

ROUTE

13

STATE

MO

DISTRICT

KC

SHEET NO.

127

COUNTY

LAFAYETTE / JOHNSON

JOB NO.

J4P2333

CONTRACT ID.

PROJECT NO.

BRIDGE NO.

DESCRIPTION



DATE

MISSOURI HIGHWAYS AND TRANSPORTATION COMMISSION

105 WEST CAPITOL

JEFFERSON CITY, MO 65102

1-888-ASK-MODOT (1-888-275-6636)

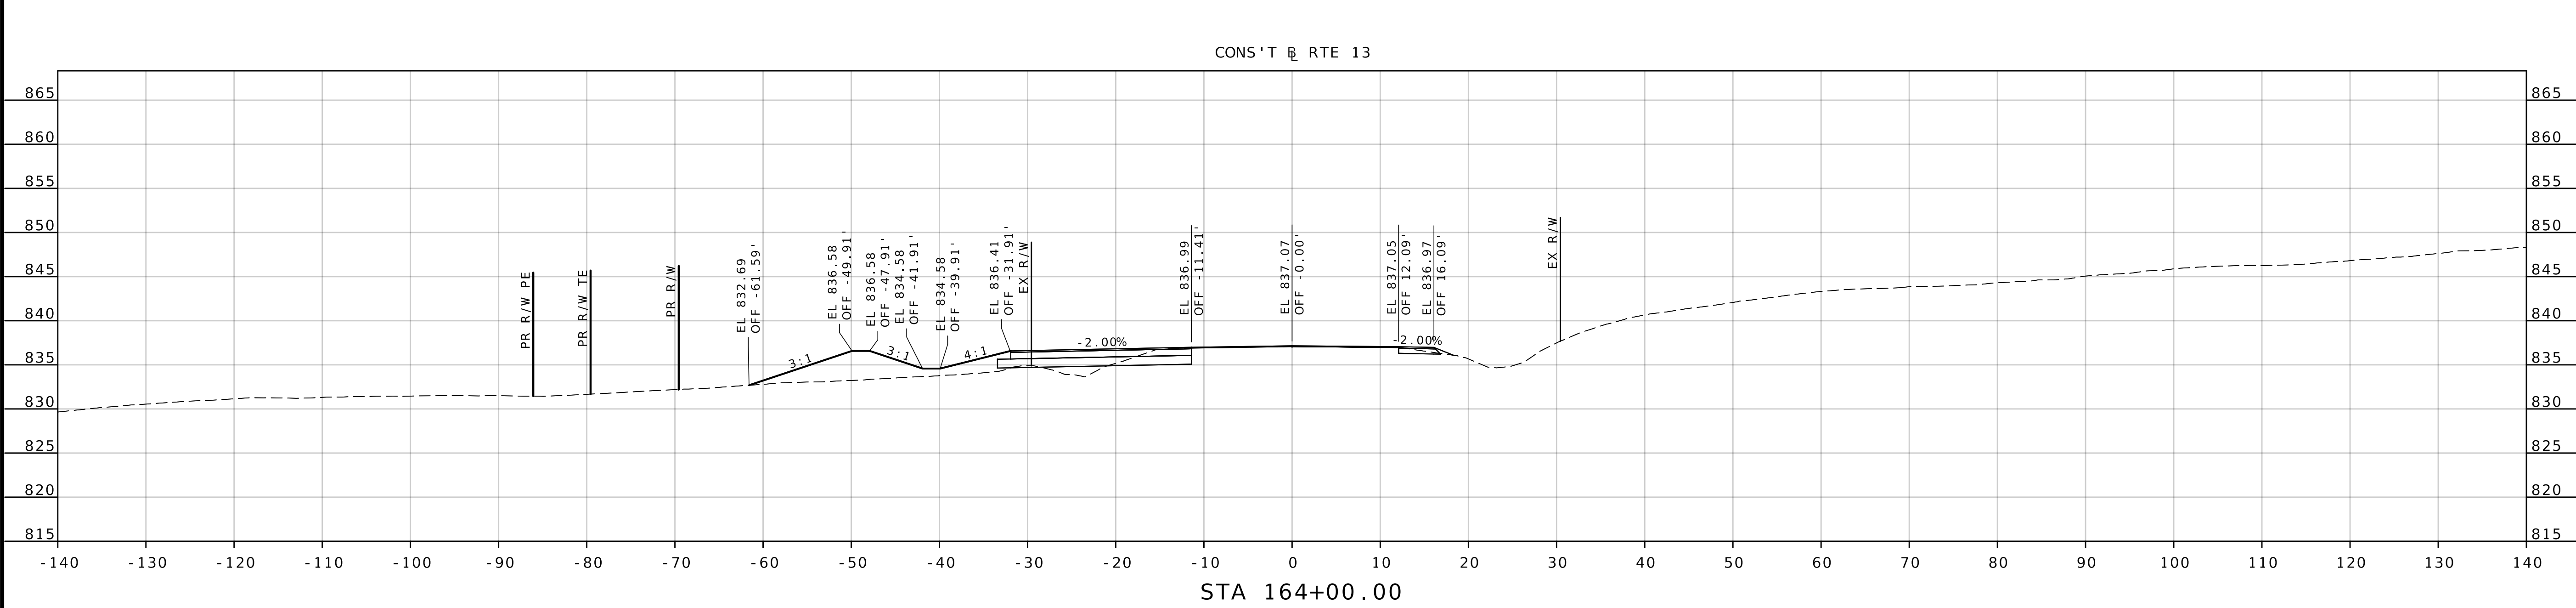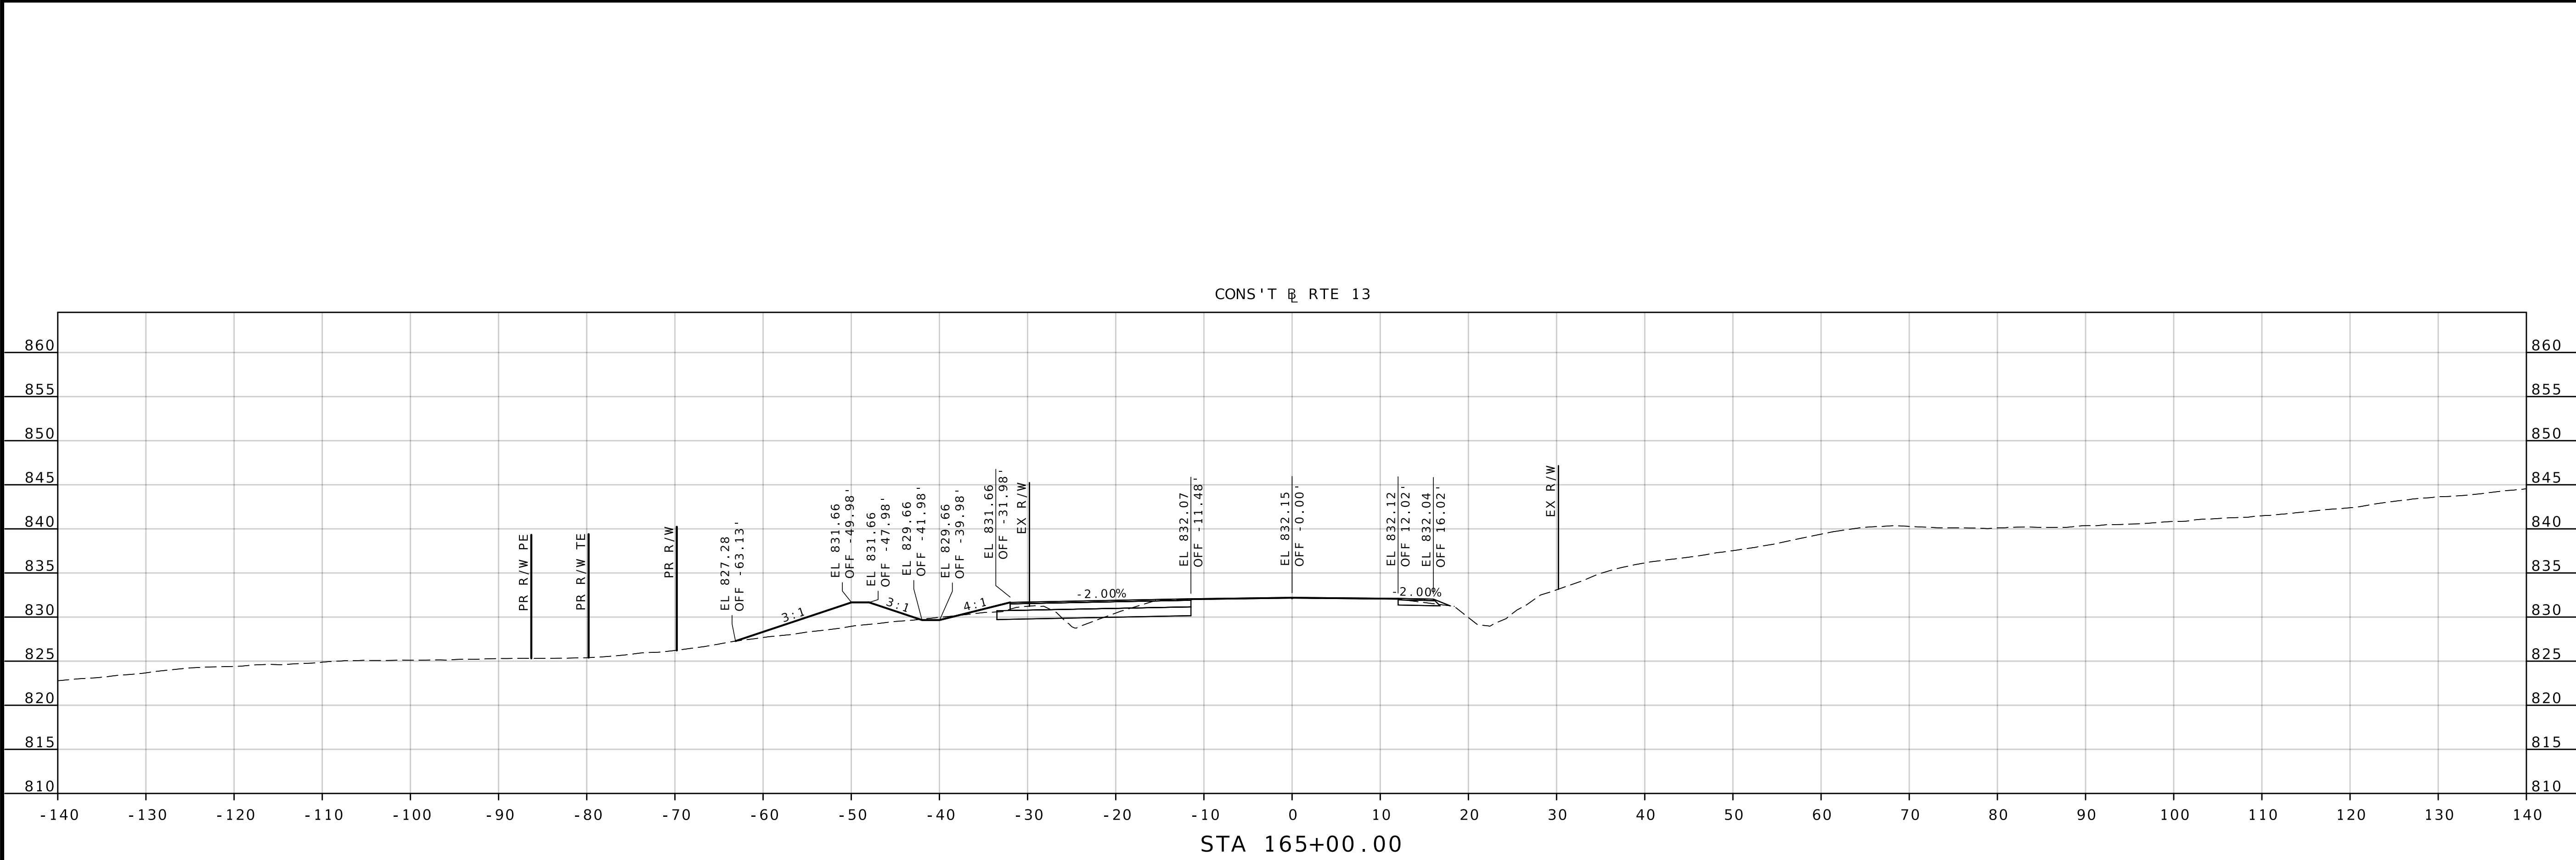

STATE OF MISSOURI

JODIE LYNN PUHR

NUMBER
PE-2014000073

PROFESSIONAL ENGINEER

Jodie Lynn Puhre

03/22/2026 4:18:16 PM

JODIE LYNN PUHR - CIVIL

MO-PE-2014000073

DATE PREPARED
3/13/2026

ROUTE
13

DISTRICT
KC

STATE
MO

SHEET NO.
129

COUNTY
LAFAYETTE / JOHNSON

JOB NO.
J4P2333

CONTRACT ID.

PROJECT NO.



BRIDGE NO.

DESCRIPTION	DATE


MISSOURI HIGHWAYS AND TRANSPORTATION COMMISSION

MoDOT

105 WEST CAPITOL
JEFFERSON CITY, MO 65102
1-888-ASK-MODOT (1-888-275-6636)

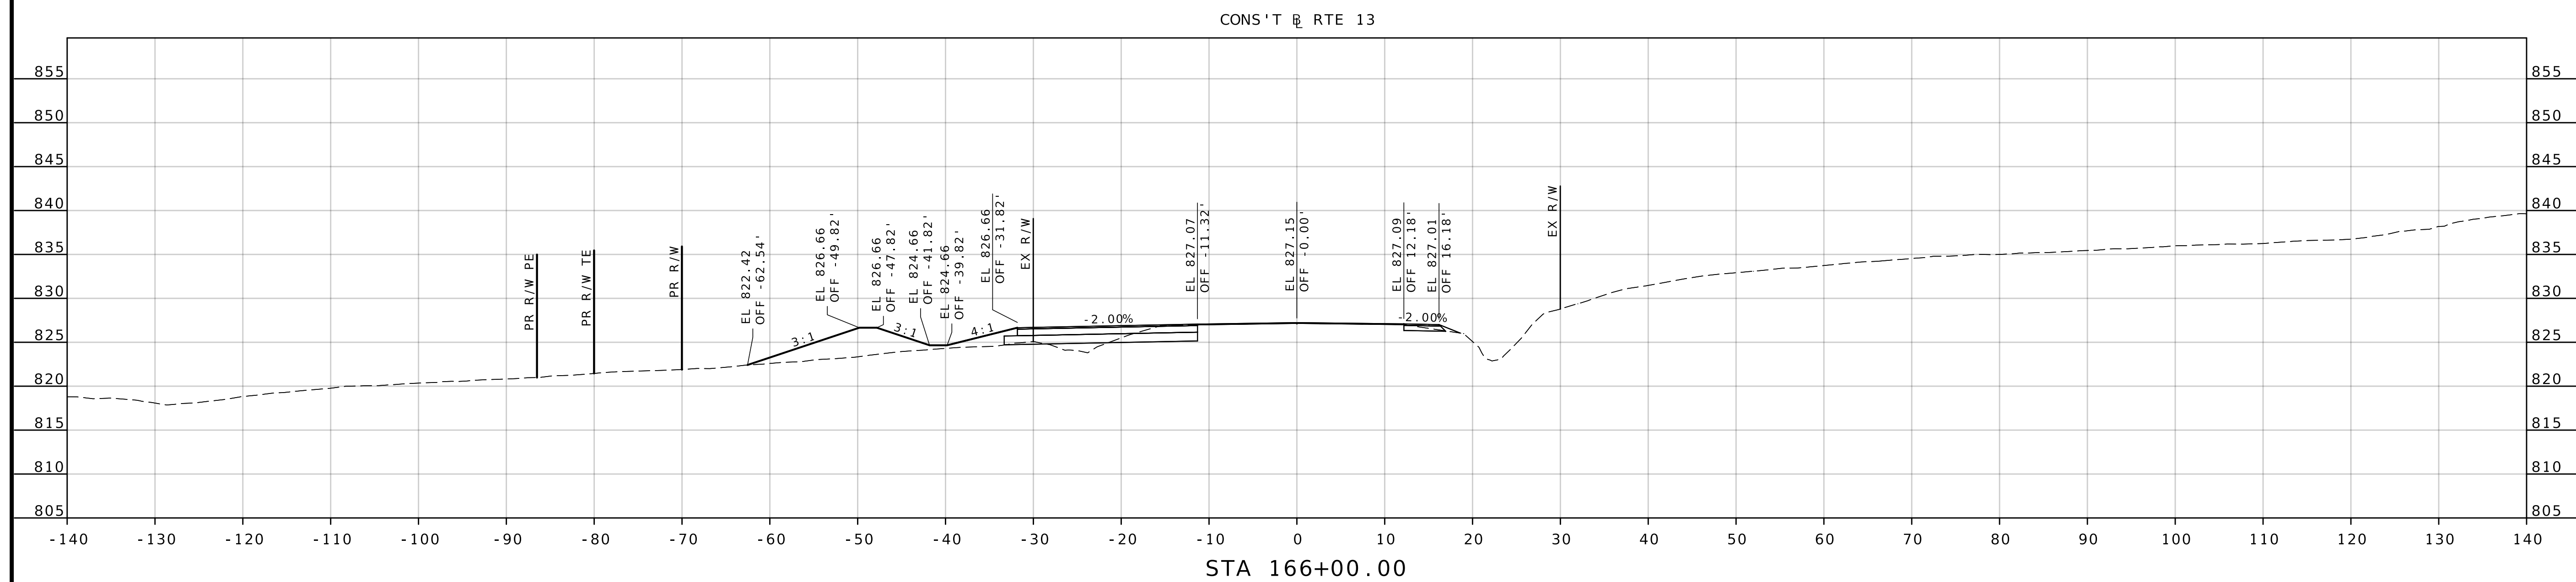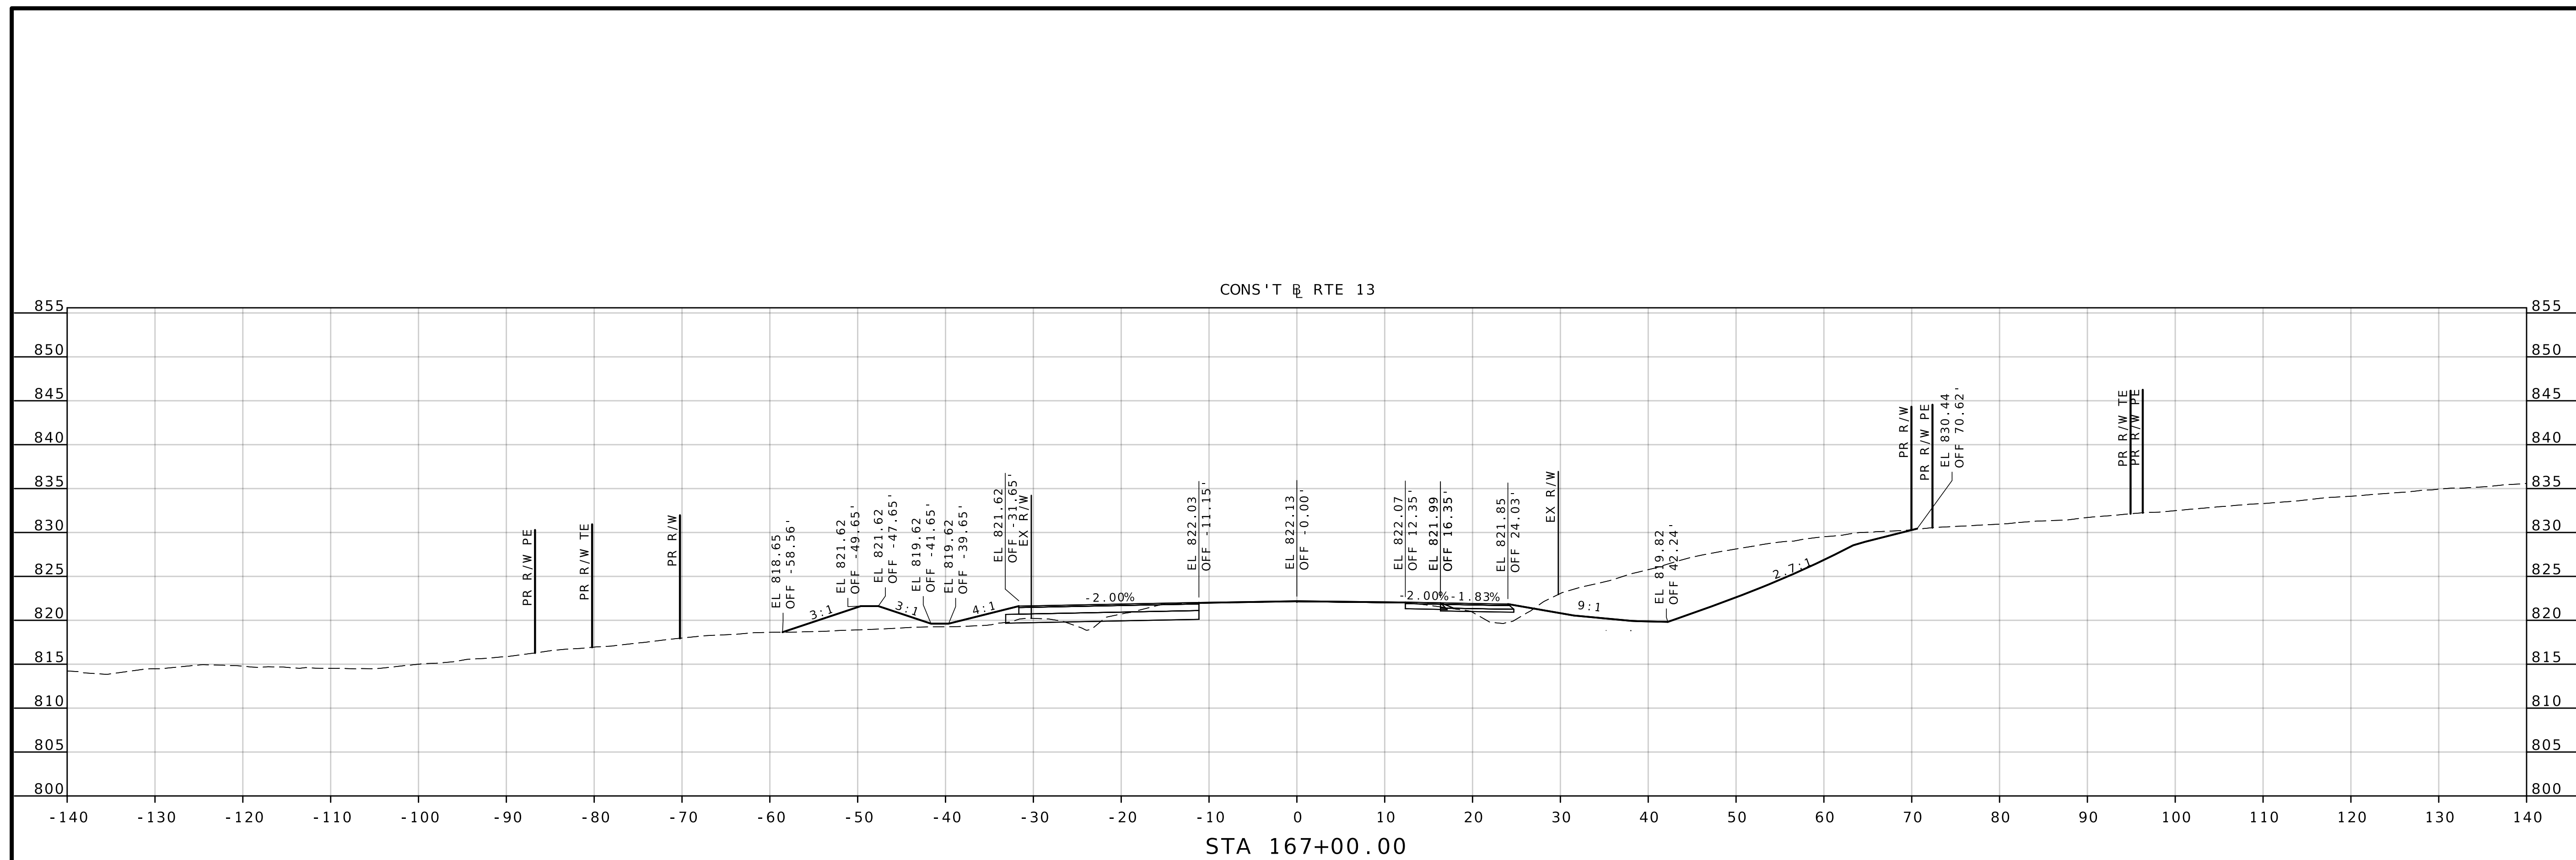

CROSS SECTIONS
SB PASSING LANE 2
SHEET 29 OF 35

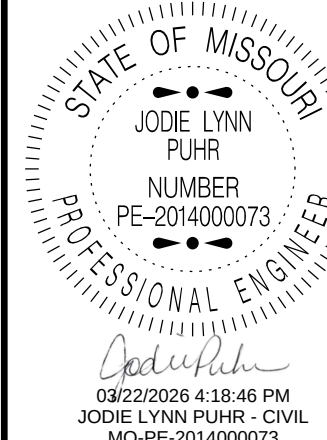

DATE PREPARED _____

3 / 13 / 202

ROUTE

13

STATE

MO

DISTRICT
KCKC

SHEET NO.
120

130

COUNTY
EYETTE /

FATETTE / JOHNS


JOB NO
14P23E

CONTRACT




CONTRACT

PROJECT 1

BRIDGE 10

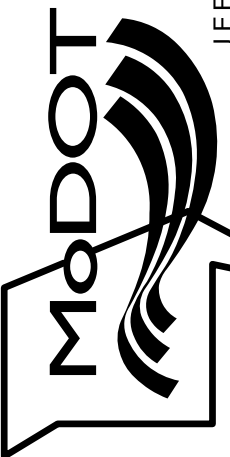[illegible]MISSOURI HIGHWAYS AND TRANSPORTATION
COMMISSION

105 WEST CAPITOL
JEFFERSON CITY MO 65102

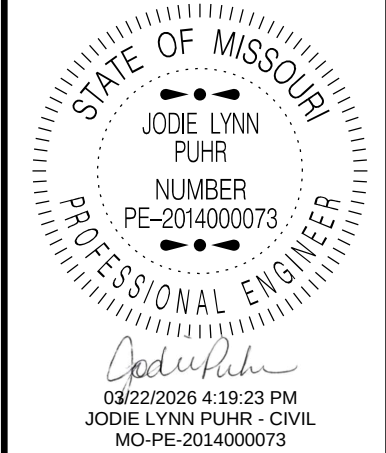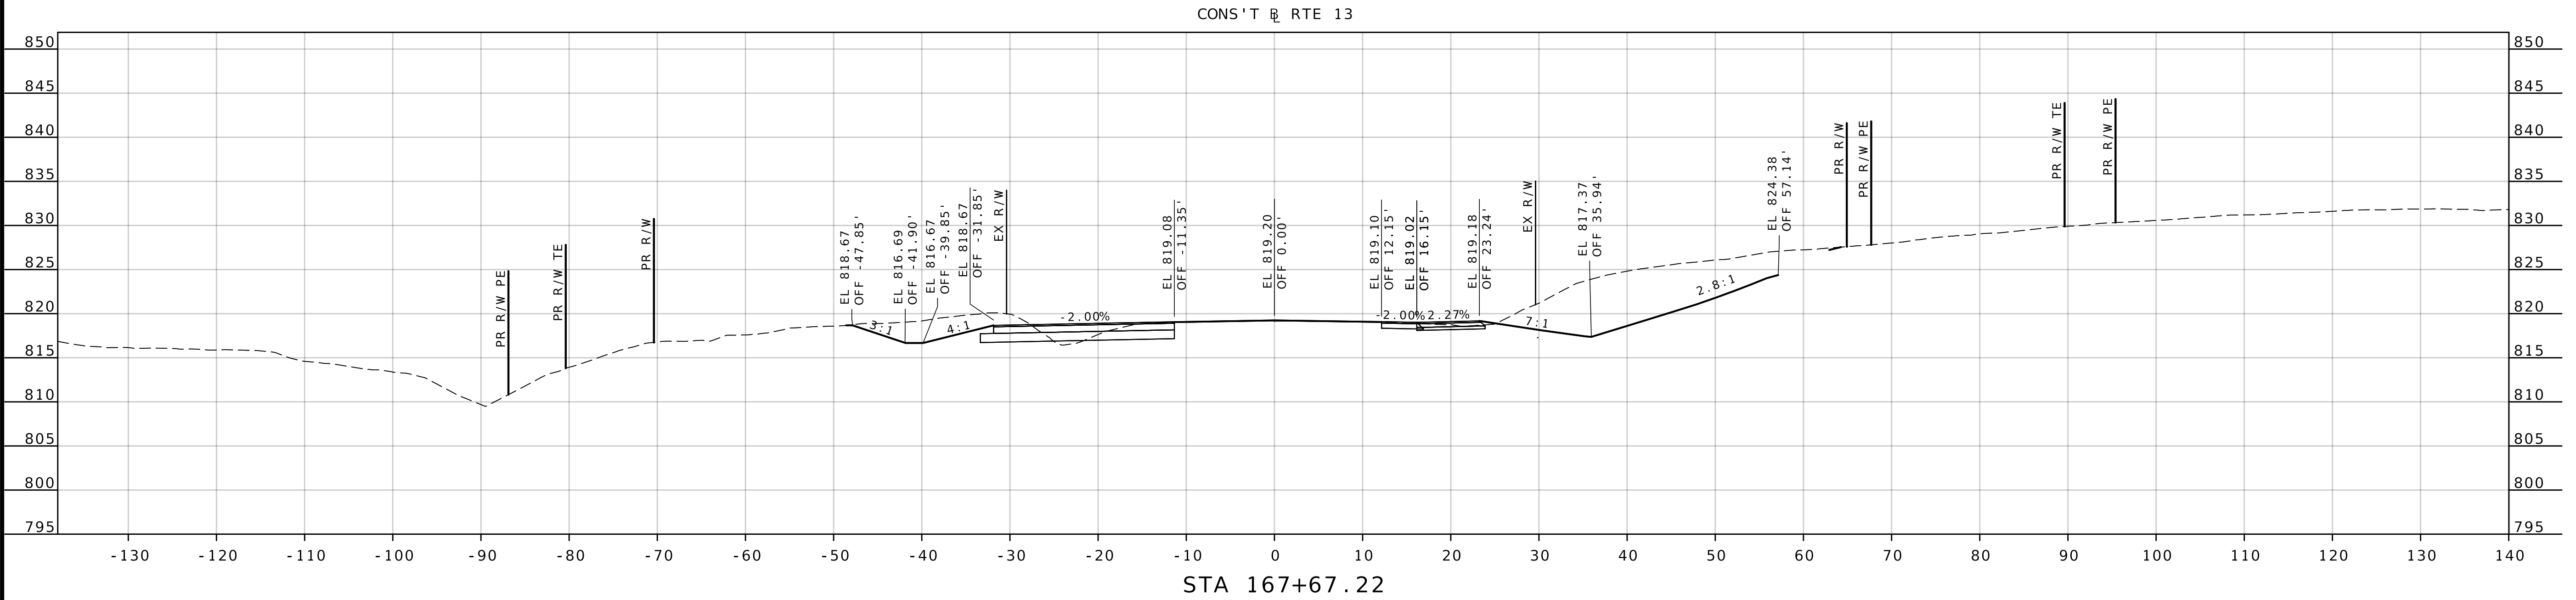
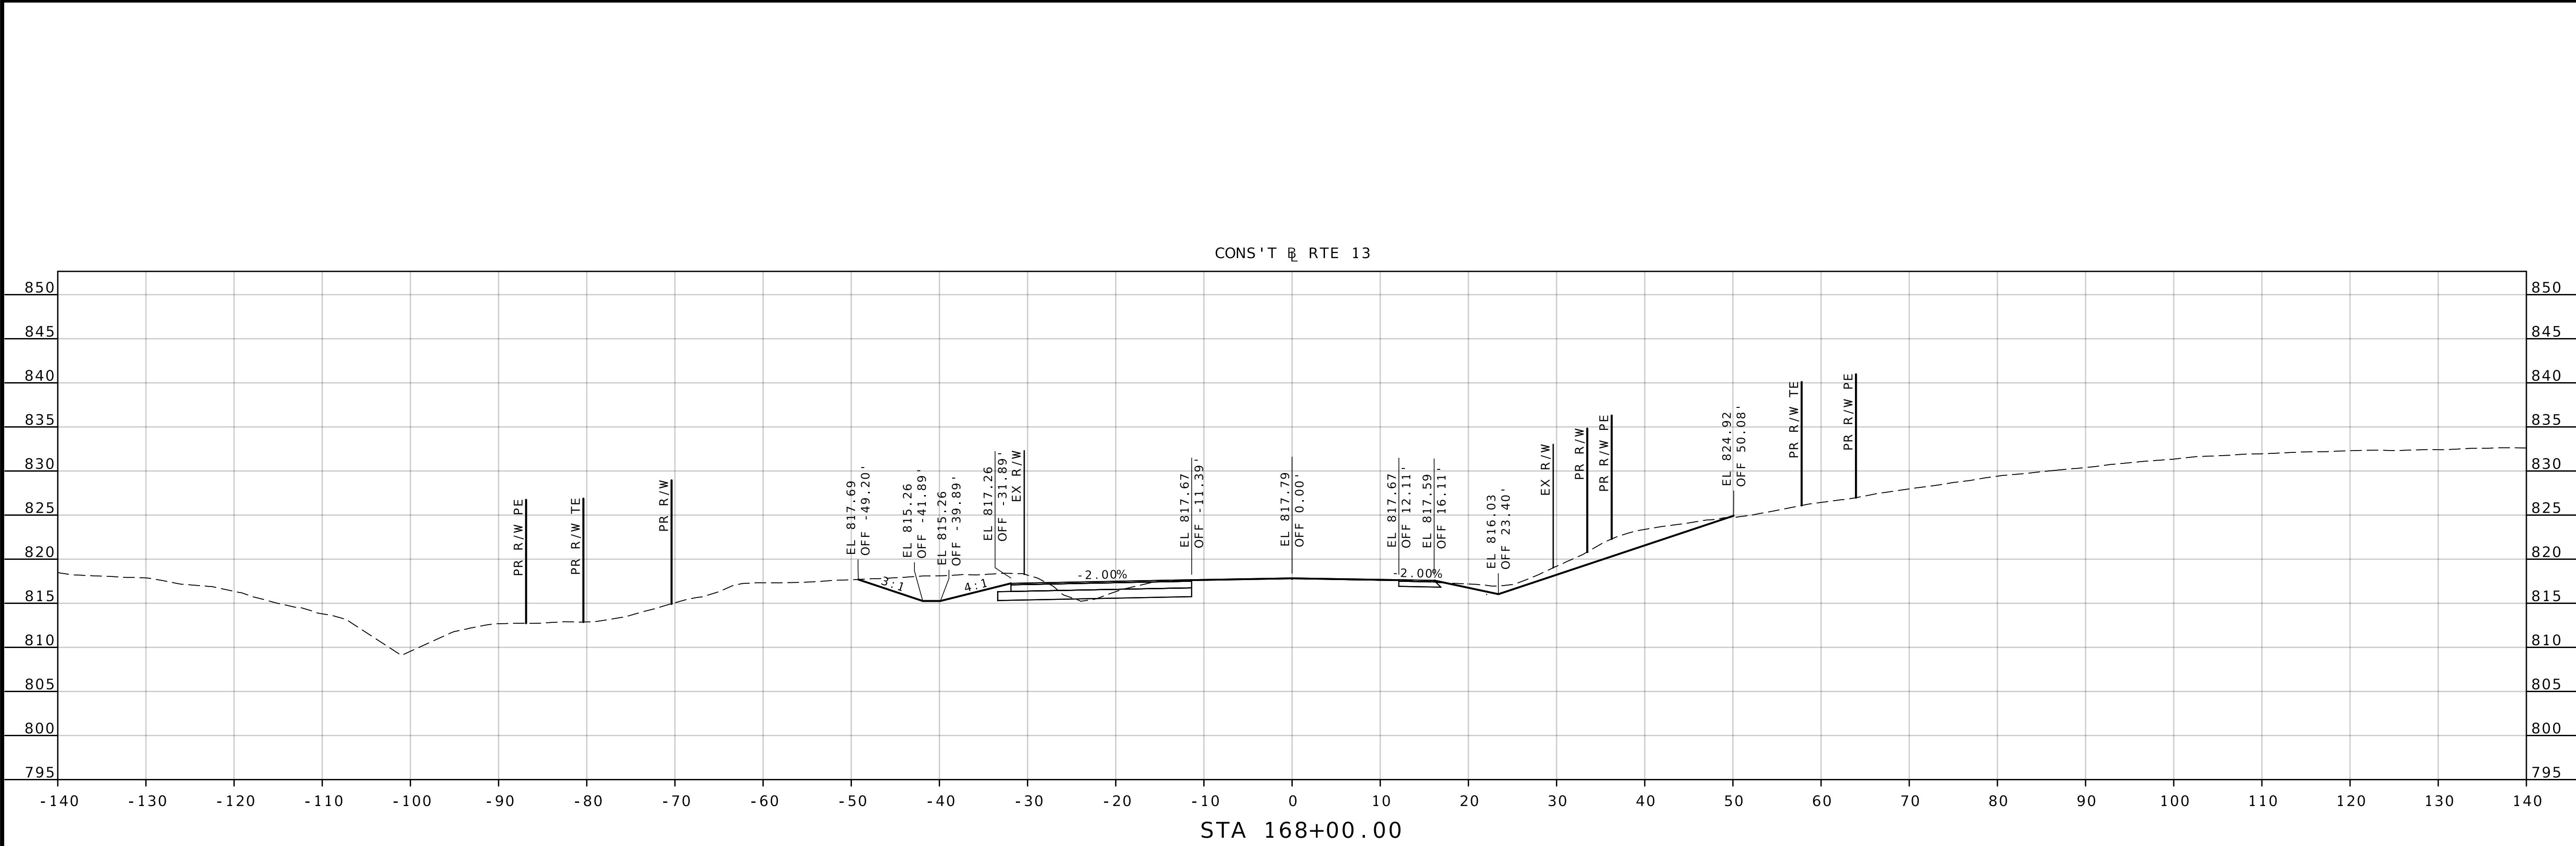


DATE PREPARED 3/13/2026	
ROUTE 13	STATE MO
DISTRICT KC	SHEET NO. 131
COUNTY LAFAYETTE / JOHNSON	
JOB NO. J4P2333	
CONTRACT ID.	
PROJECT NO.	
BRIDGE NO.	


DATE	DESCRIPTION

MISSOURI HIGHWAYS AND TRANSPORTATION COMMISSION

105 WEST CAPITOL
JEFFERSON CITY, MO 65102
1-888-ASK-MODOT (1-888-275-6636)

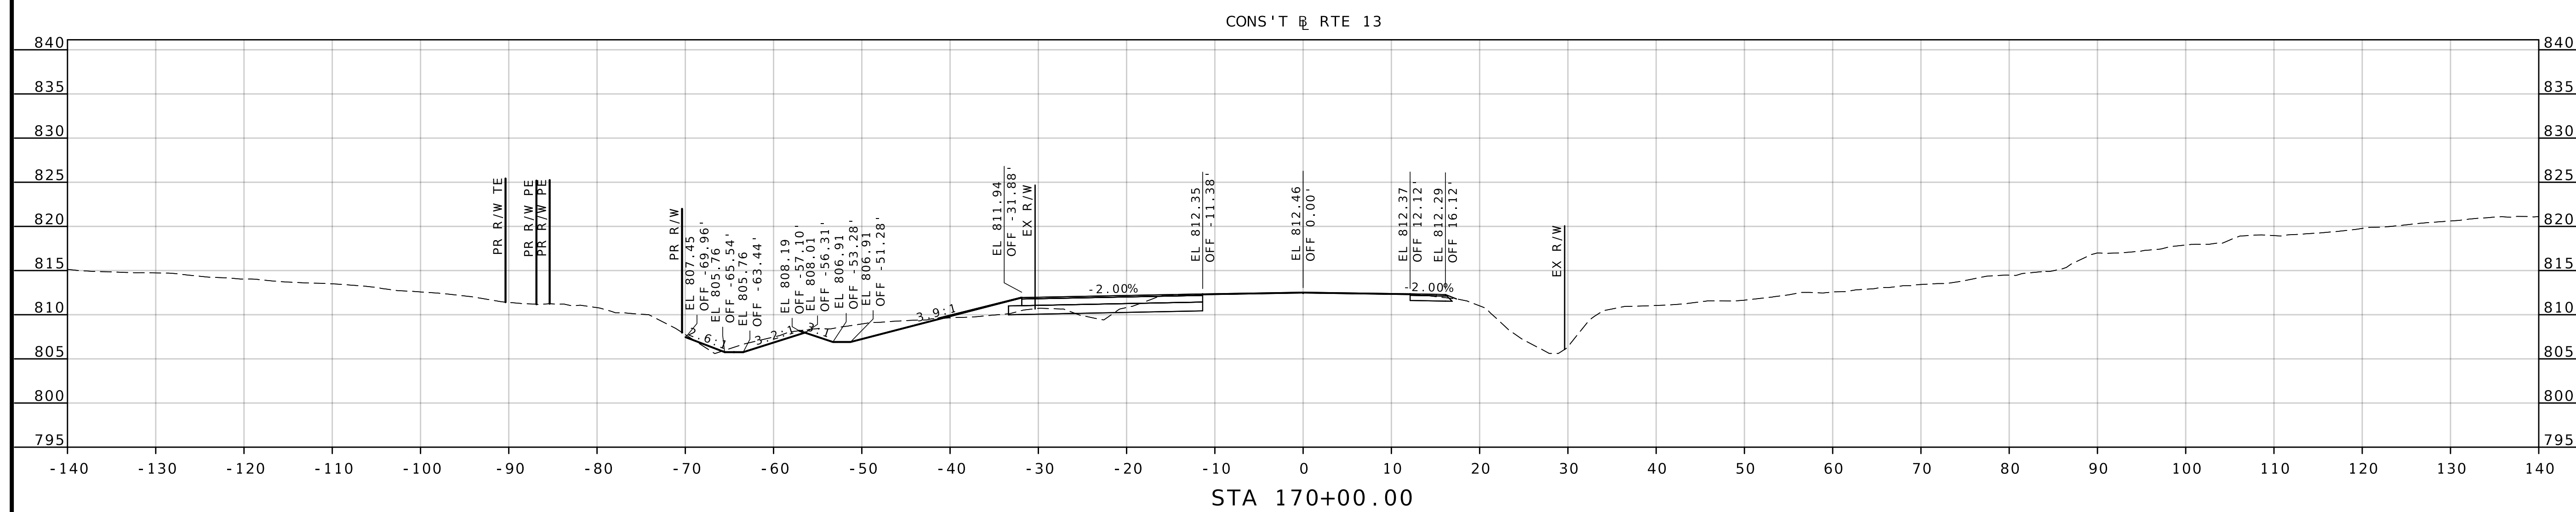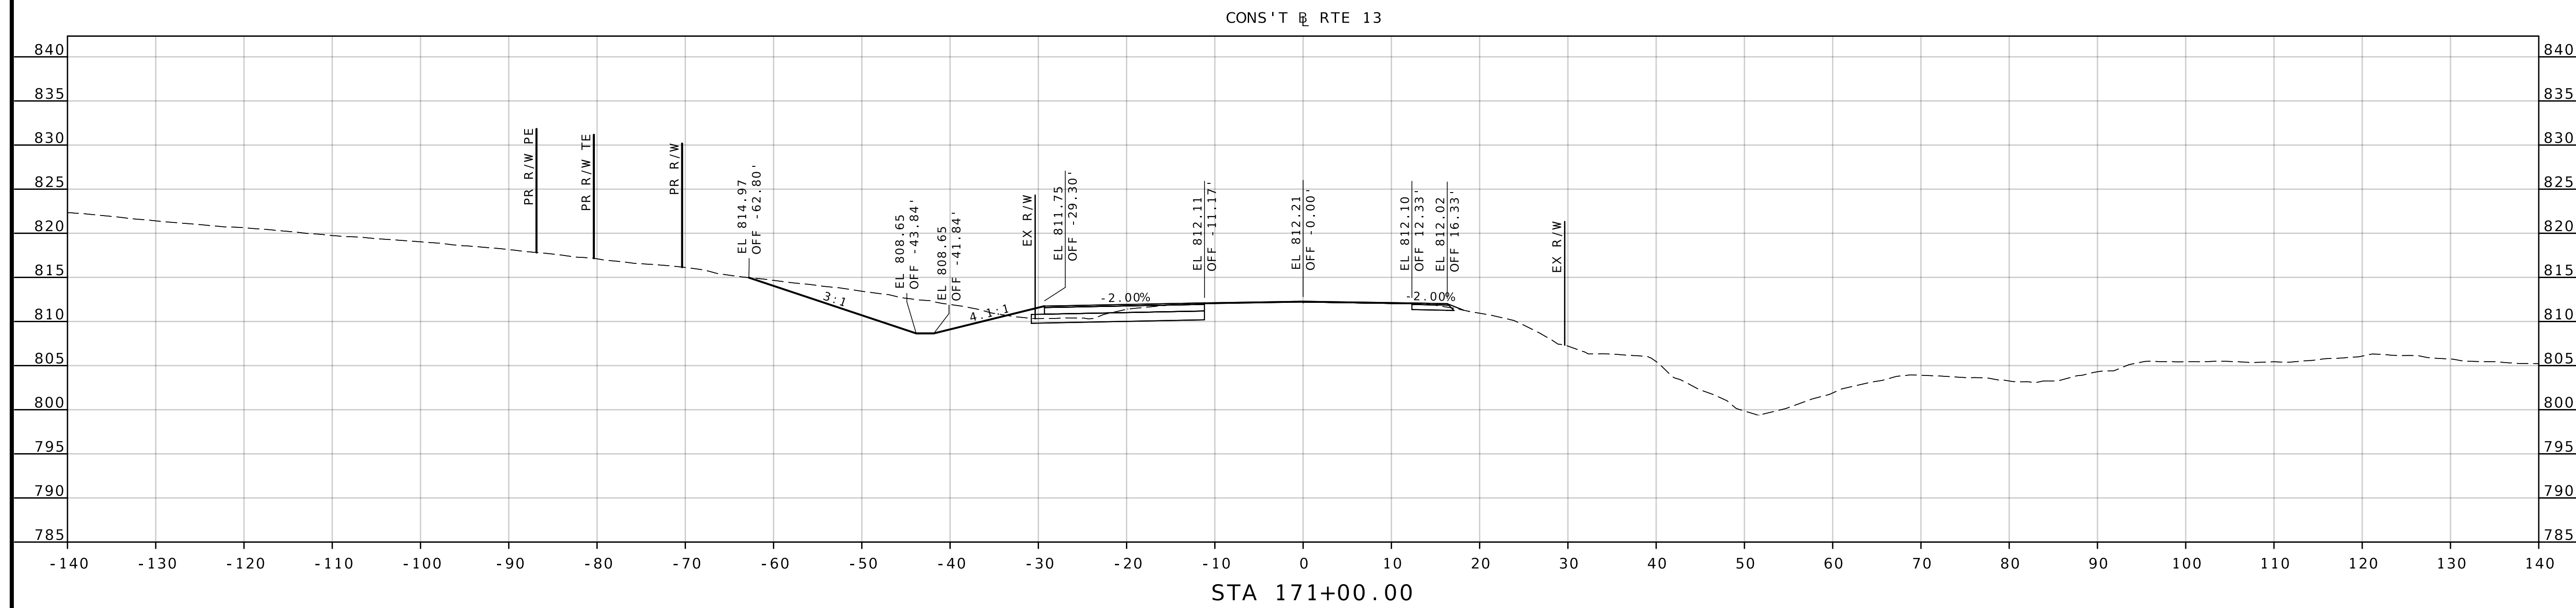

CROSS SECTIONS
SB PASSING LANE 2
SHEET 32 OF 35

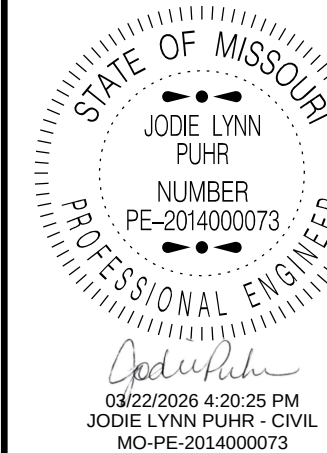

DATE PREPARED

3/13/202

ROUTE
13STATE
MODISTRI
KC

SHEET NO.
133

COUNTY
LAFAYETTE / JOHNS

JOB NO.
J4P2333


CONTRACT ID

PROJECT NO.


BRIDGE NO.

[illegible]

MISSOURI HIGHWAYS AND TRANSPORTATION
COMMISSION

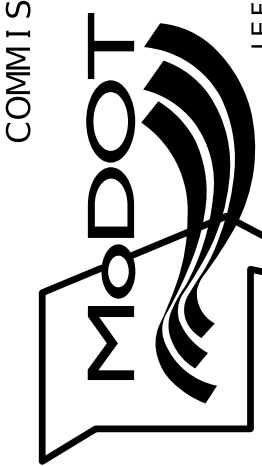

105 WEST CAPITOL
JEFFERSON CITY, MO 65102
1-888-ASK-MODOT (1-888-275-6636)

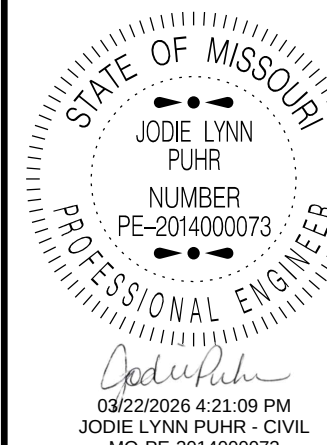

DATE PREPARED
3/13/2026

ROUTE
13

STATE
MO

DISTRICT
KC

SHEET NO.
134

COUNTY
LAFAYETTE / JOHNSON

JOB NO.
J4P2333

CONTRACT ID.

PROJECT NO.

BRIDGE NO.

DESCRIPTION


DATE

MISSOURI HIGHWAYS AND TRANSPORTATION COMMISSION

105 WEST CAPITOL
JEFFERSON CITY, MO 65102
1-888-ASK-MODOT (1-888-275-6636)


MoDOT

CONS'T @ RTE 13

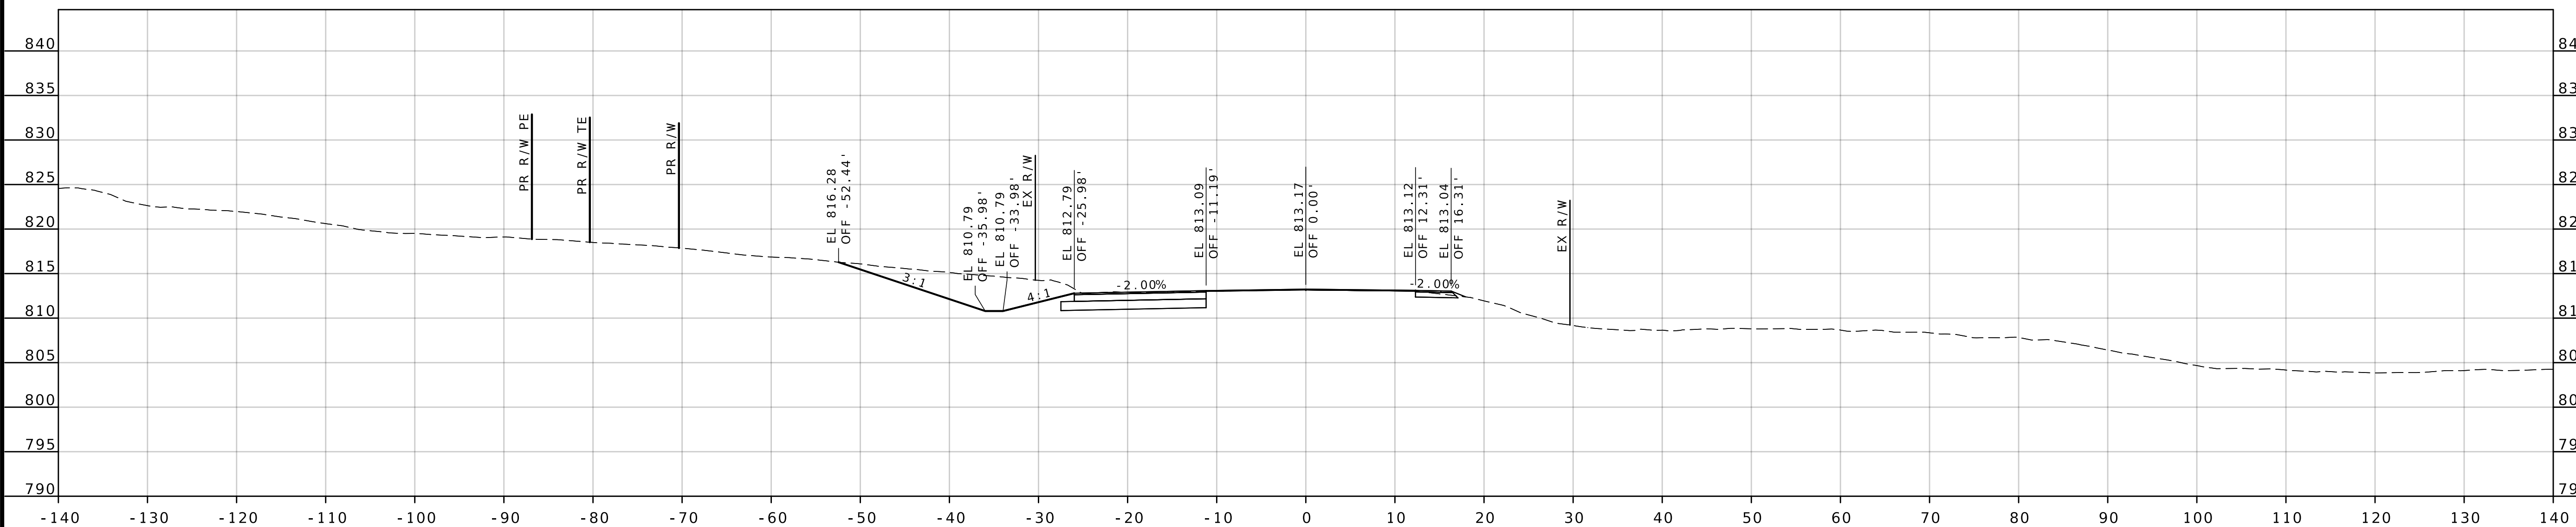



STA 172+00.00

CONS'T @ RTE 13

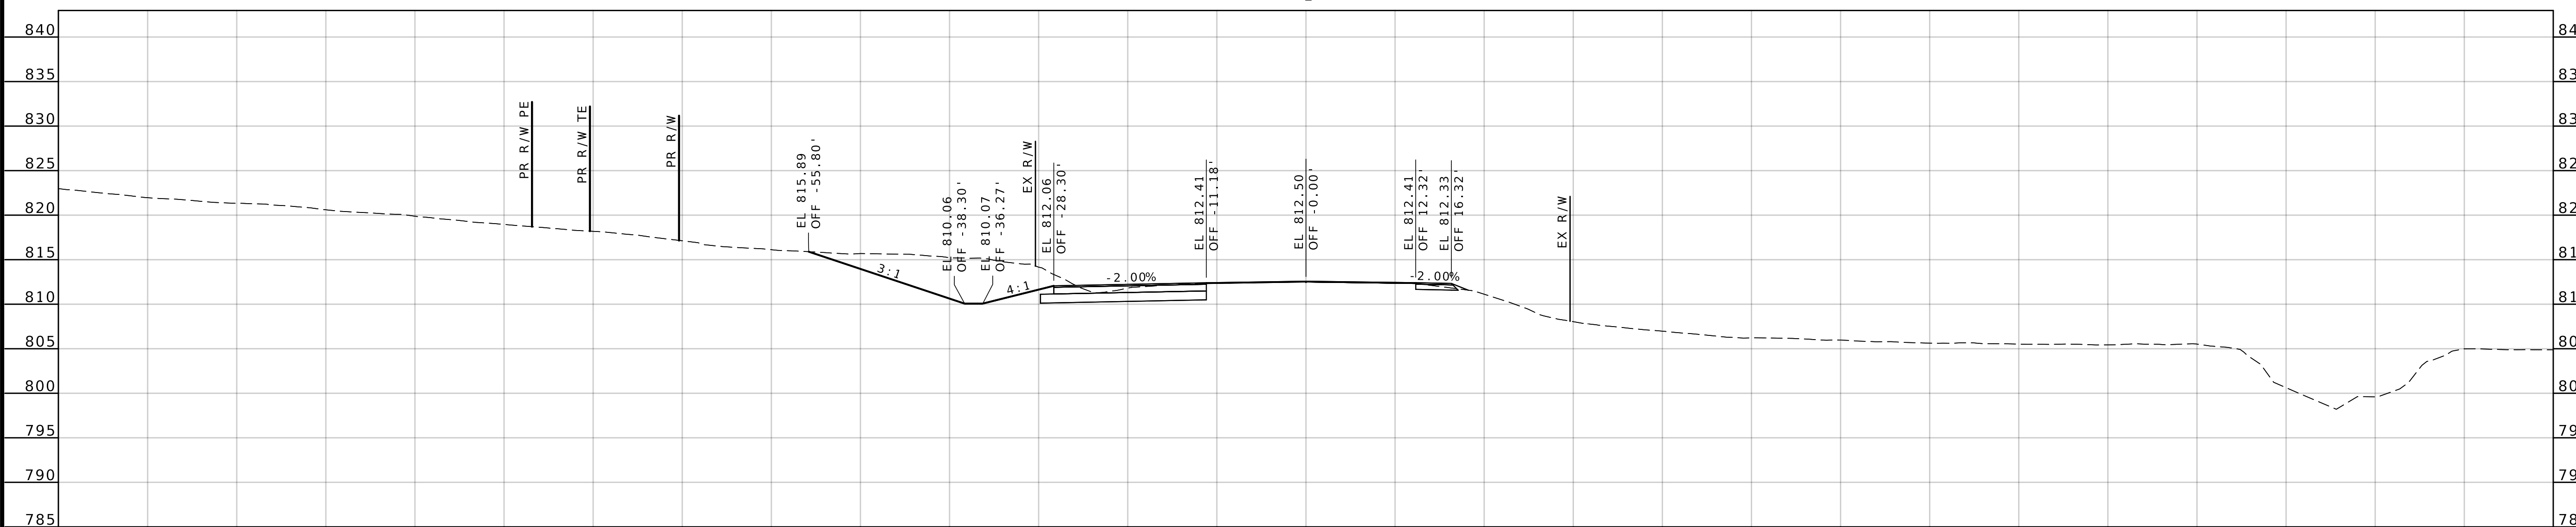

STA 171+30.18

CROSS SECTIONS
SB PASSING LANE 2
SHEET 32 OF 35

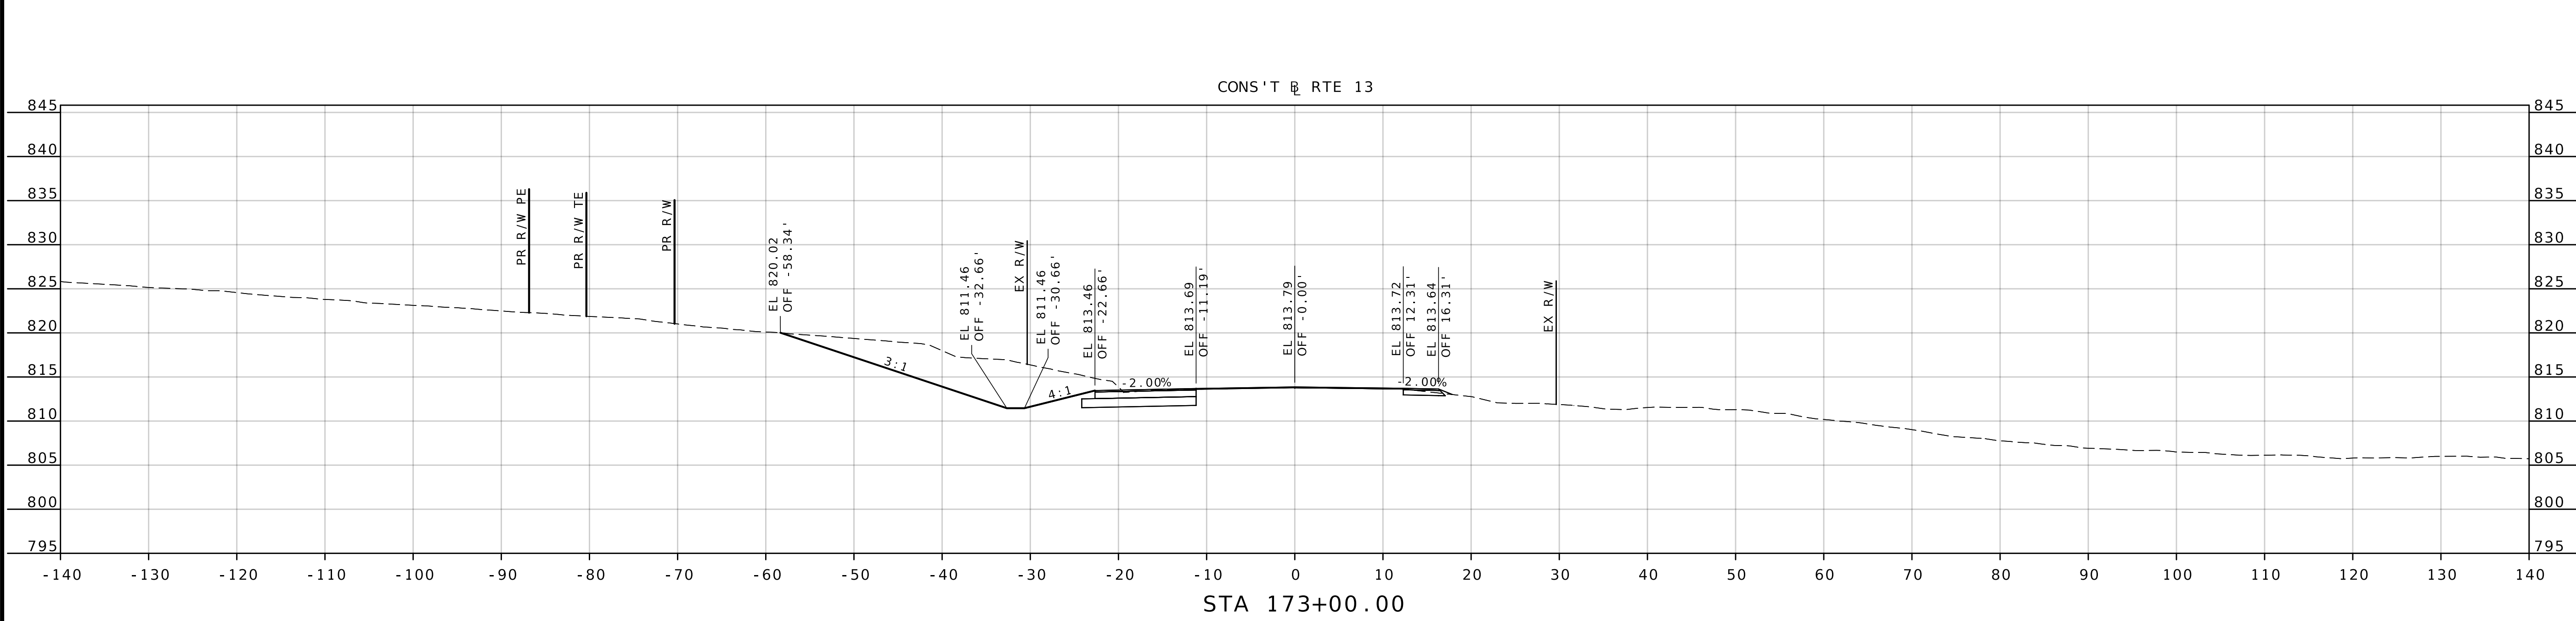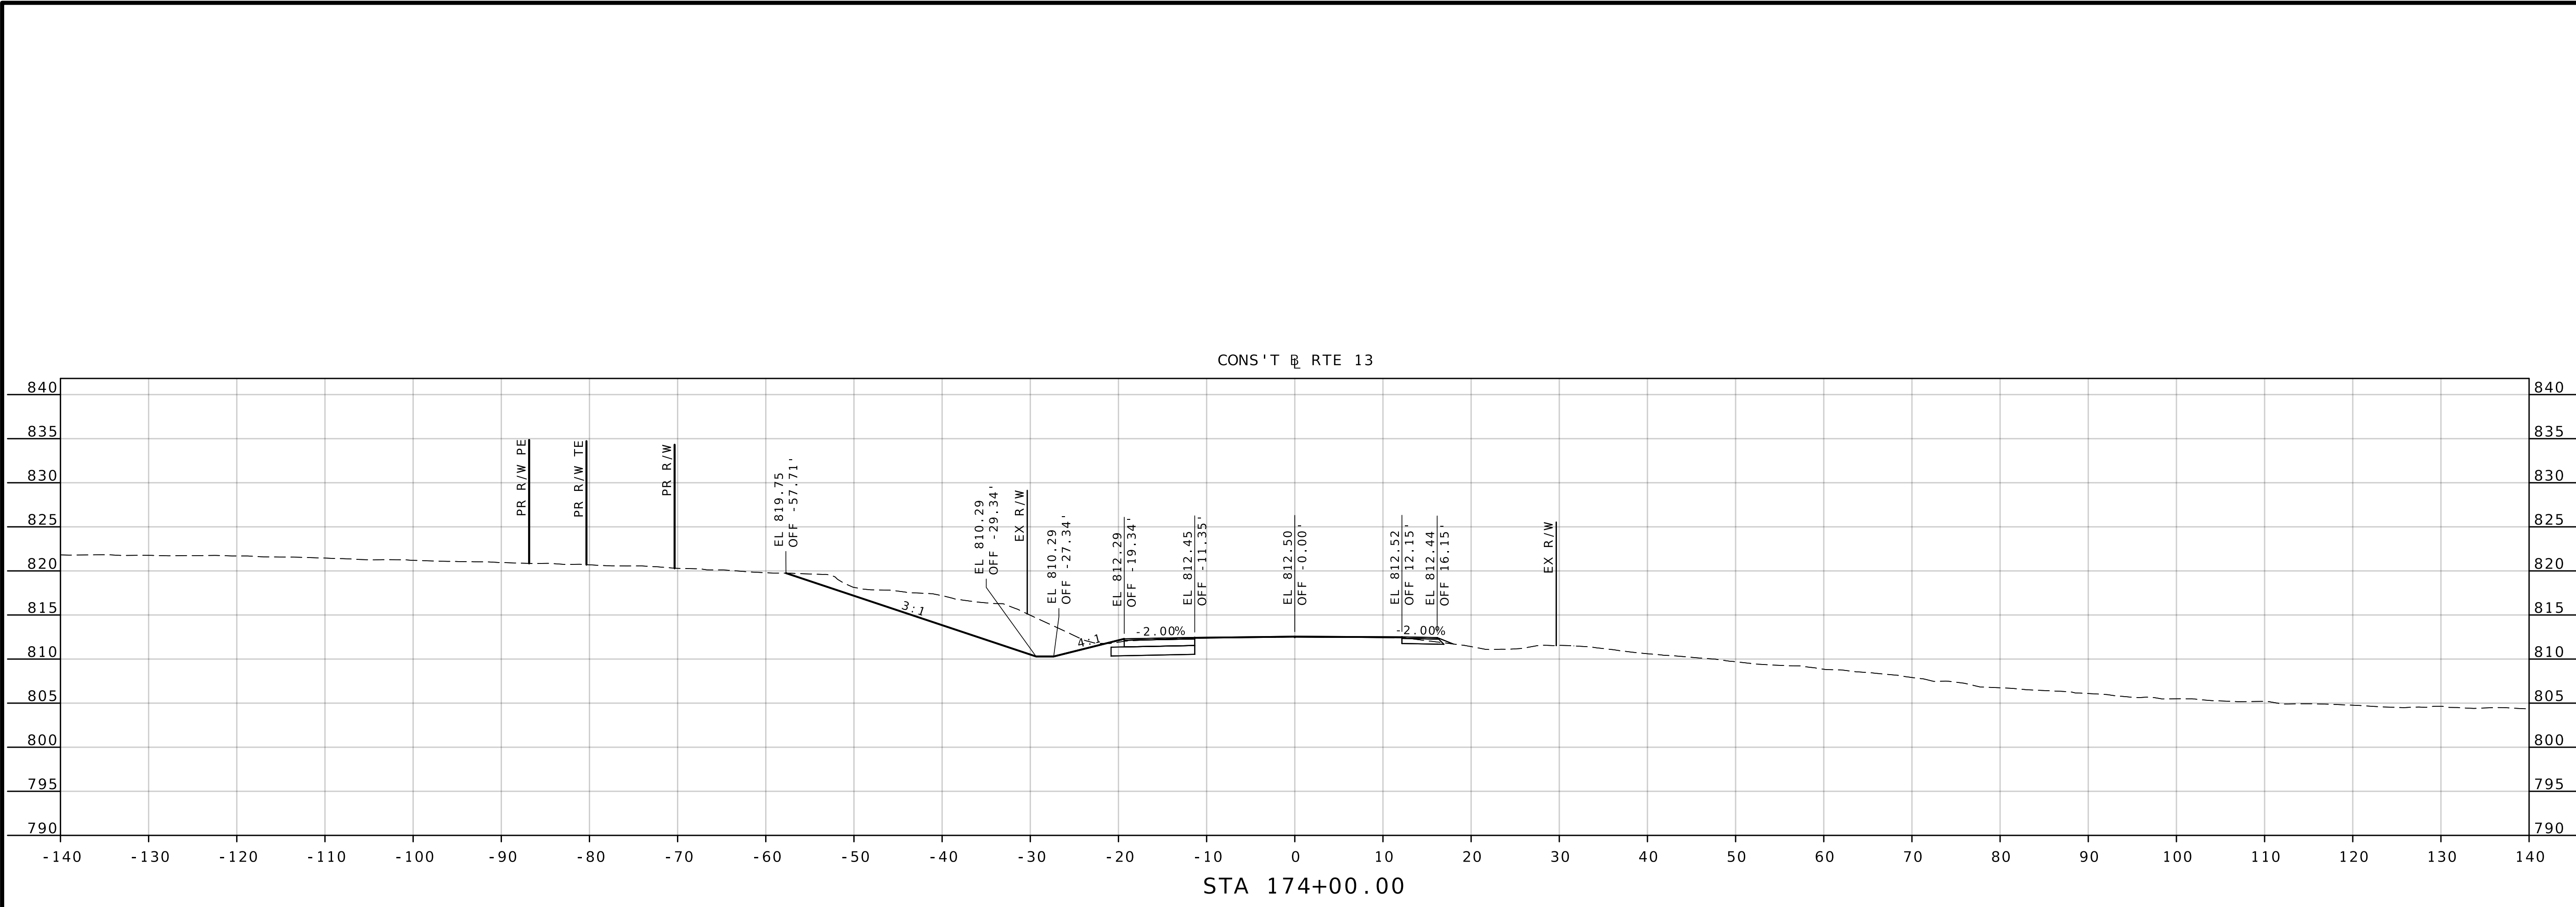

CROSS SECTIONS
SB PASSING LANE 2
SHEET 34 OF 35

STATE OF MISSOURI

JODIE LYNN PUHR

NUMBER
PE-2014000073

PROFESSIONAL ENGINEER

08/22/2026 4:21:36 PM

JODIE LYNN PUHR - CIVIL

MO-PE-2014000073

DATE PREPARED
3/13/2026

ROUTE
13

DISTRICT
KC

STATE
MO

SHEET NO.
135

COUNTY
LAFAYETTE / JOHNSON

JOB NO.
J4P2333

CONTRACT ID.

PROJECT NO.



BRIDGE NO.

DATE	DESCRIPTION




MISSOURI HIGHWAYS AND TRANSPORTATION COMMISSION

MoDOT


105 WEST CAPITOL
JEFFERSON CITY, MO 65102
1-888-ASK-MODOT (1-888-275-6636)

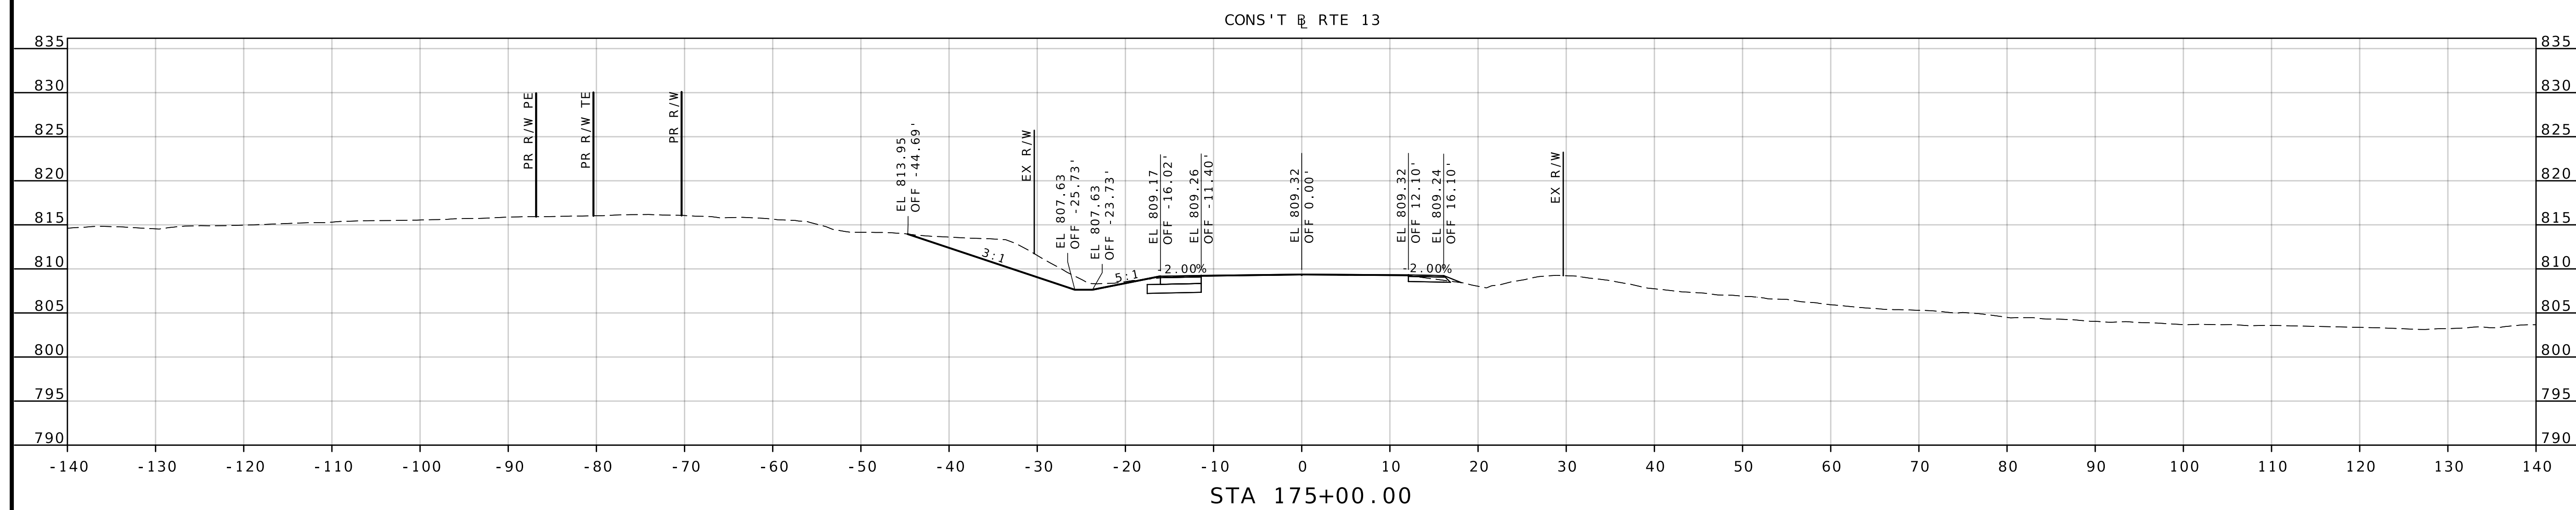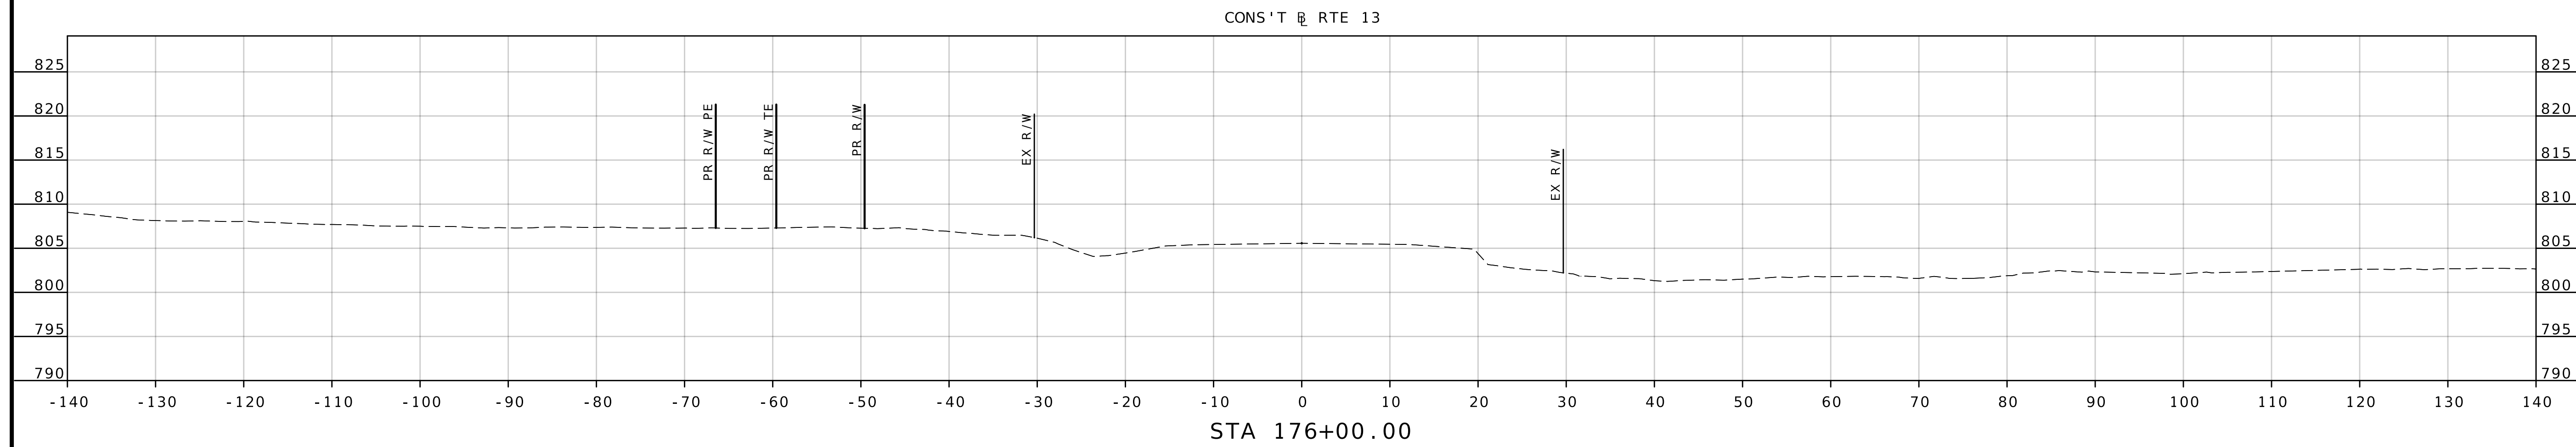




CROSS SECTIONS
SB PASSING LANE 2
SHEET 35 OF 35

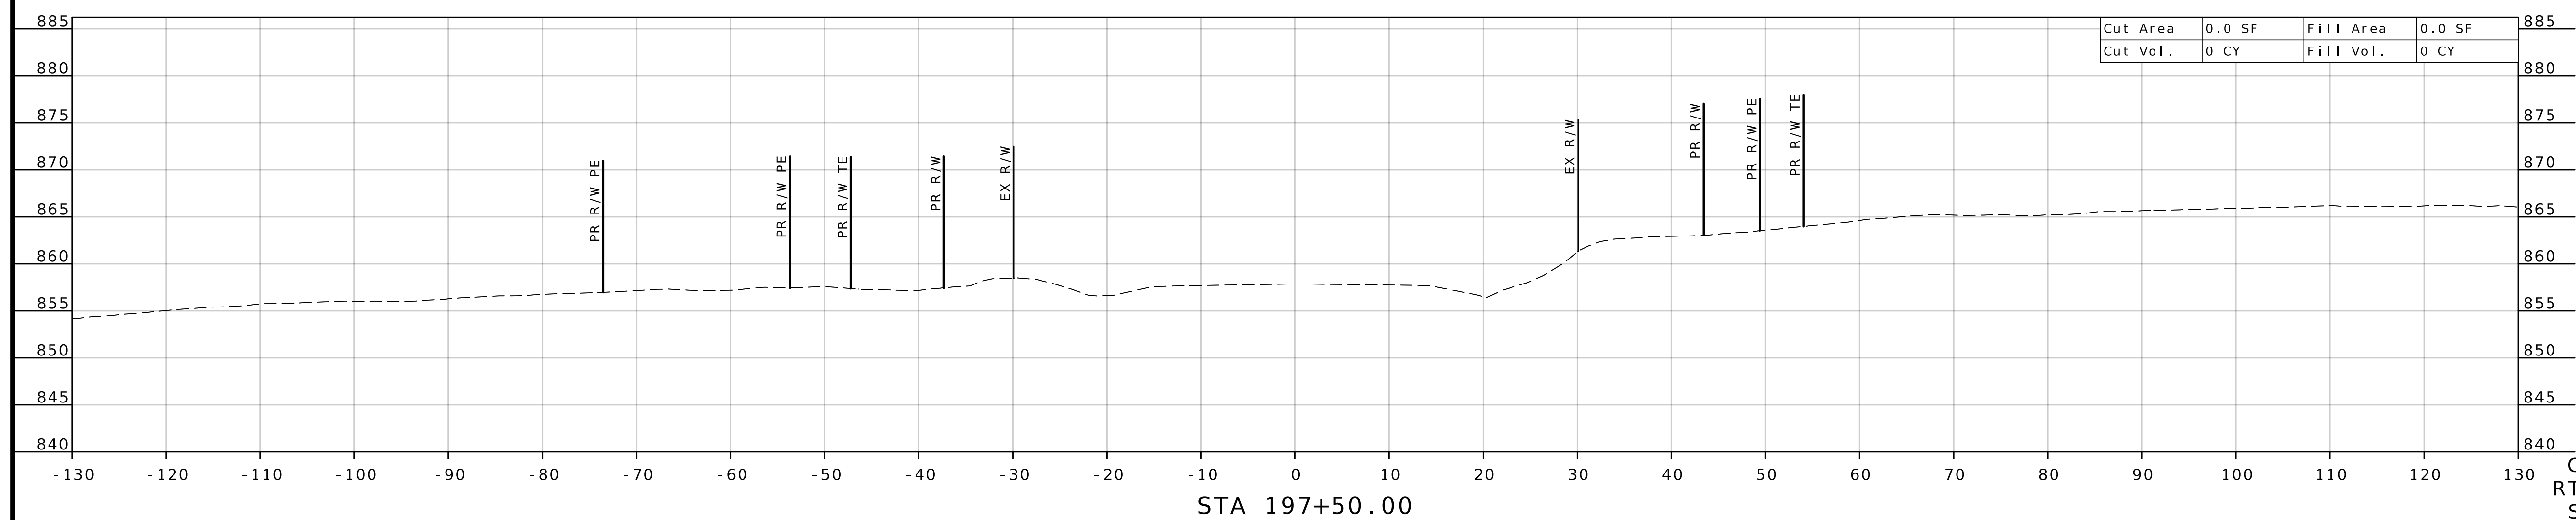
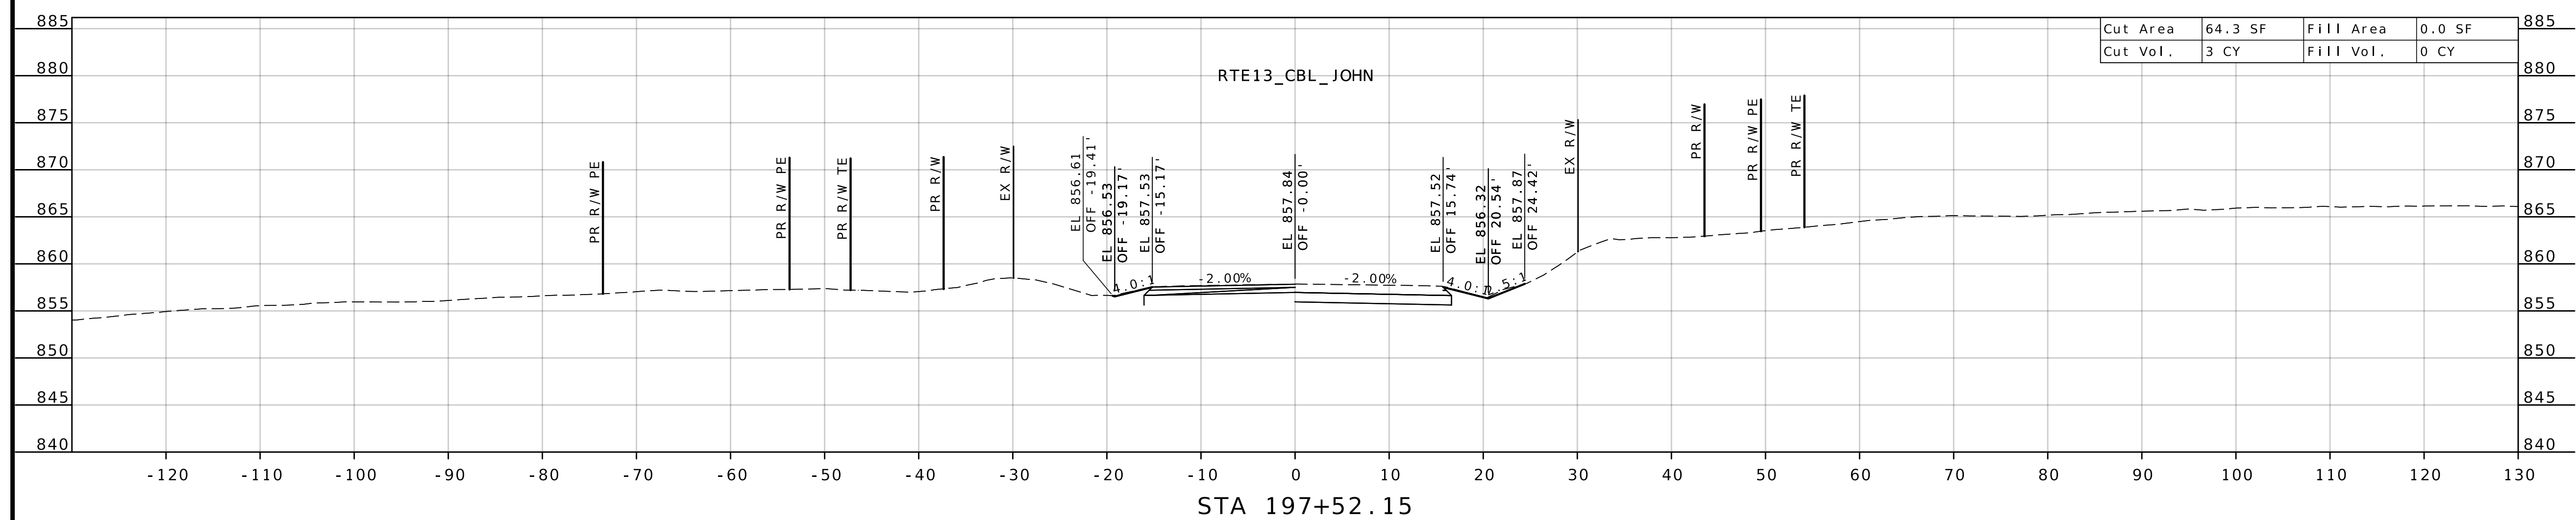
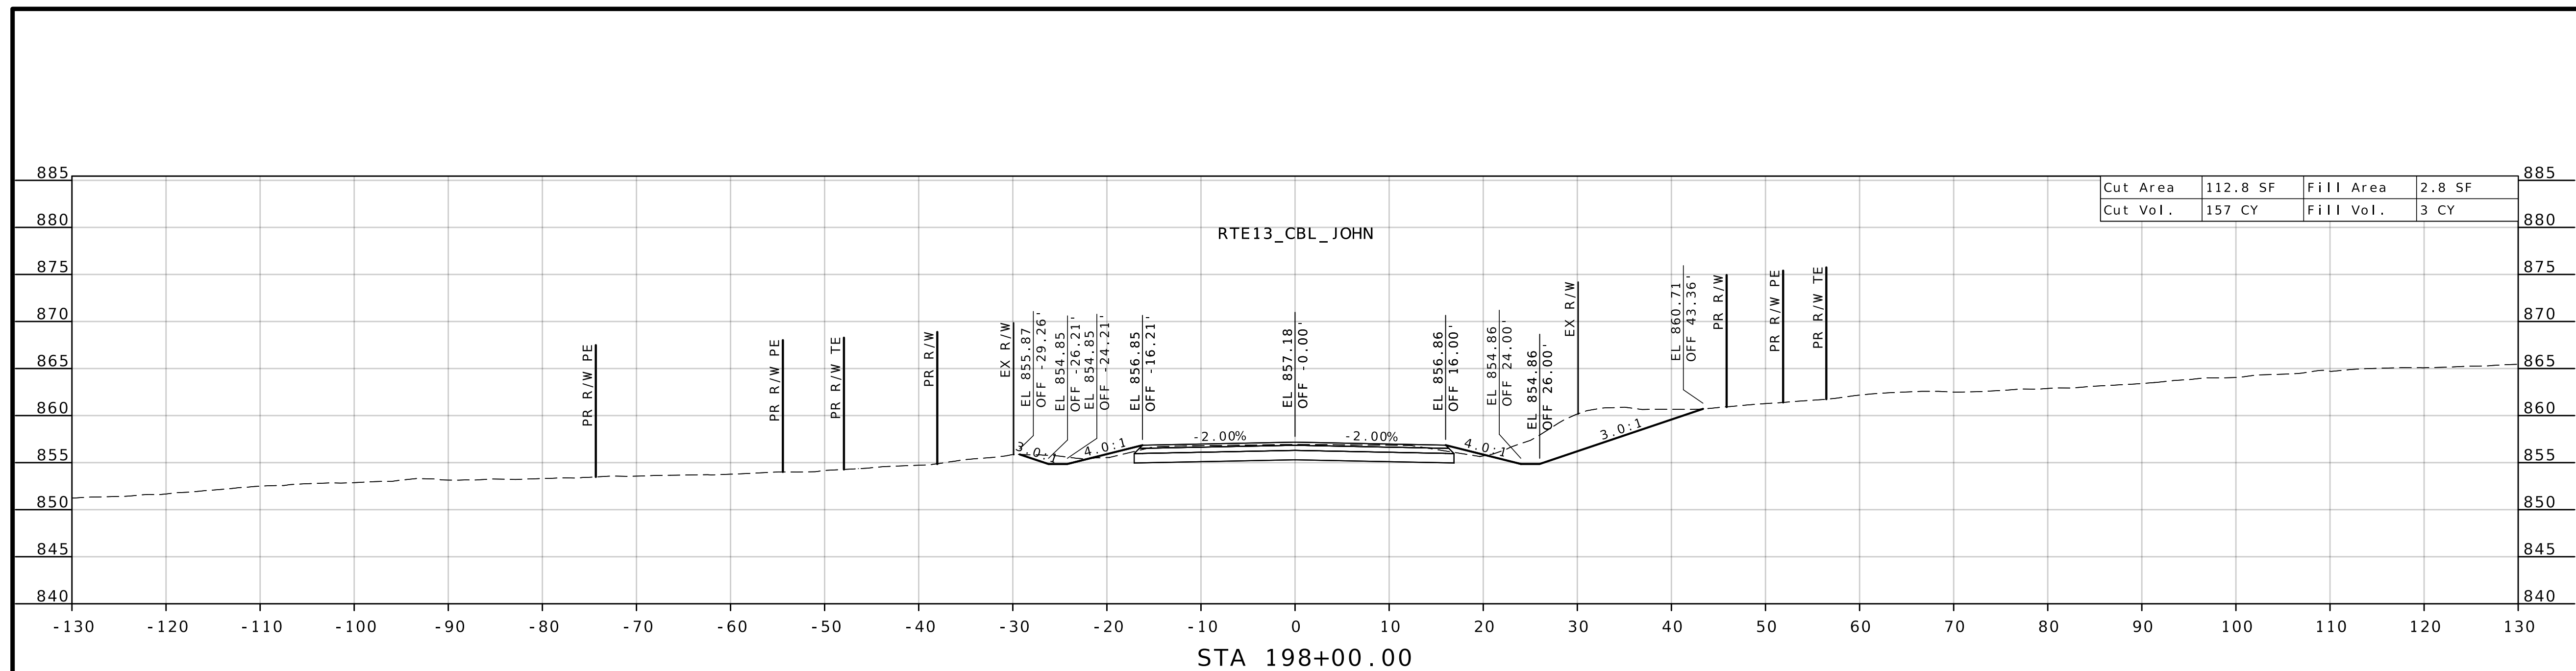


CROSS SECTION
RTE 13 AT RTE H
SHEET 1 OF 30



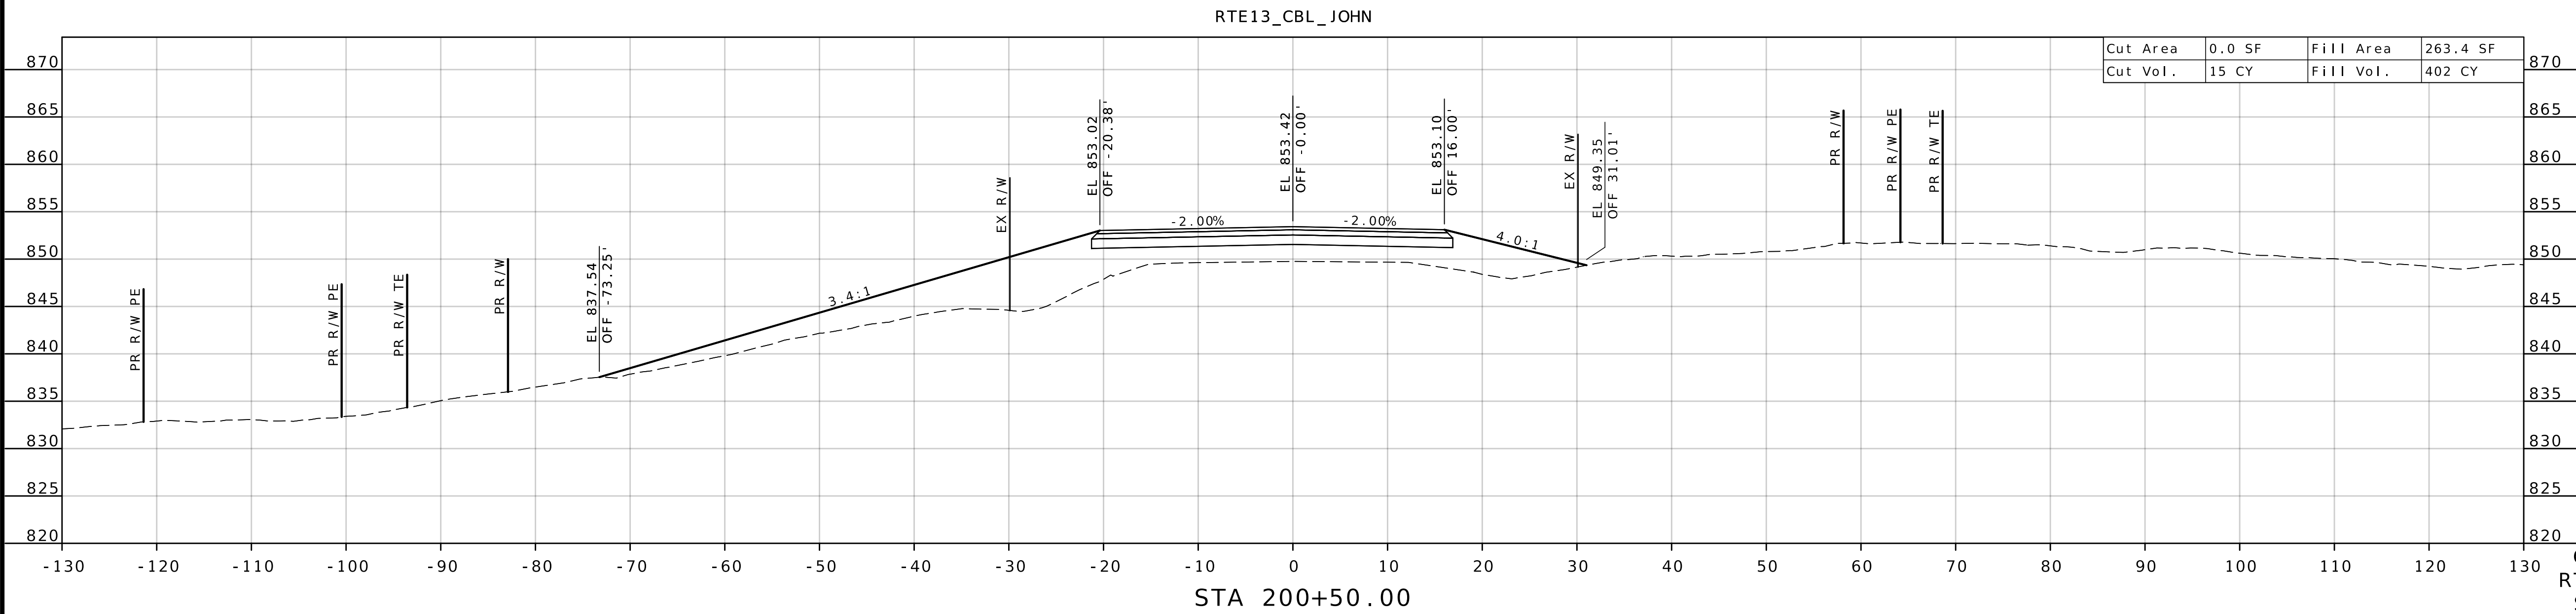



20
CROSS SECTION
RTE 13 AT RTE H
SHEET 4 OF 30

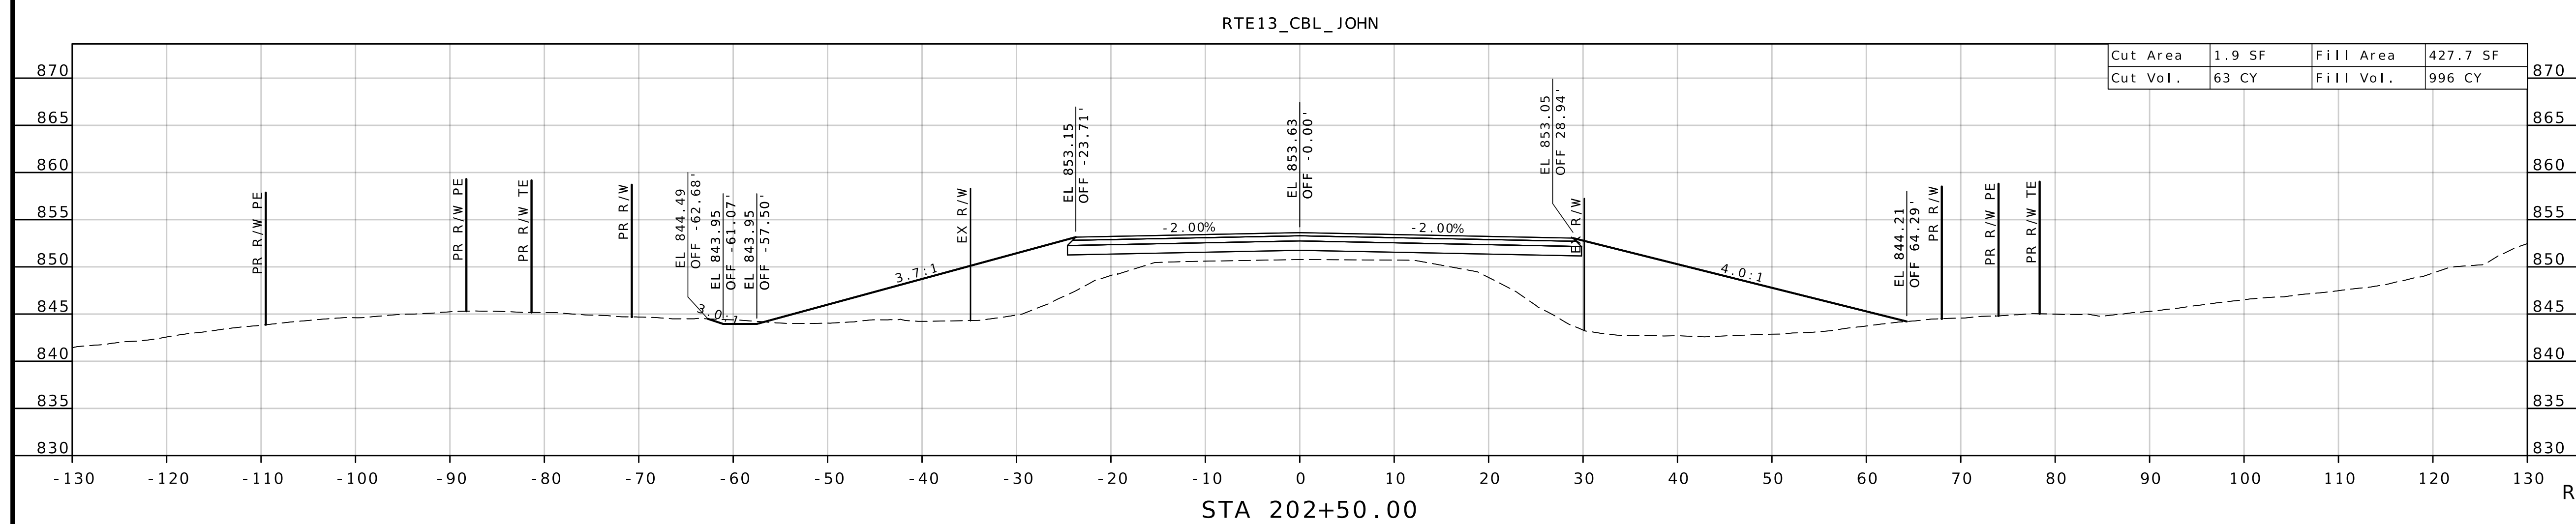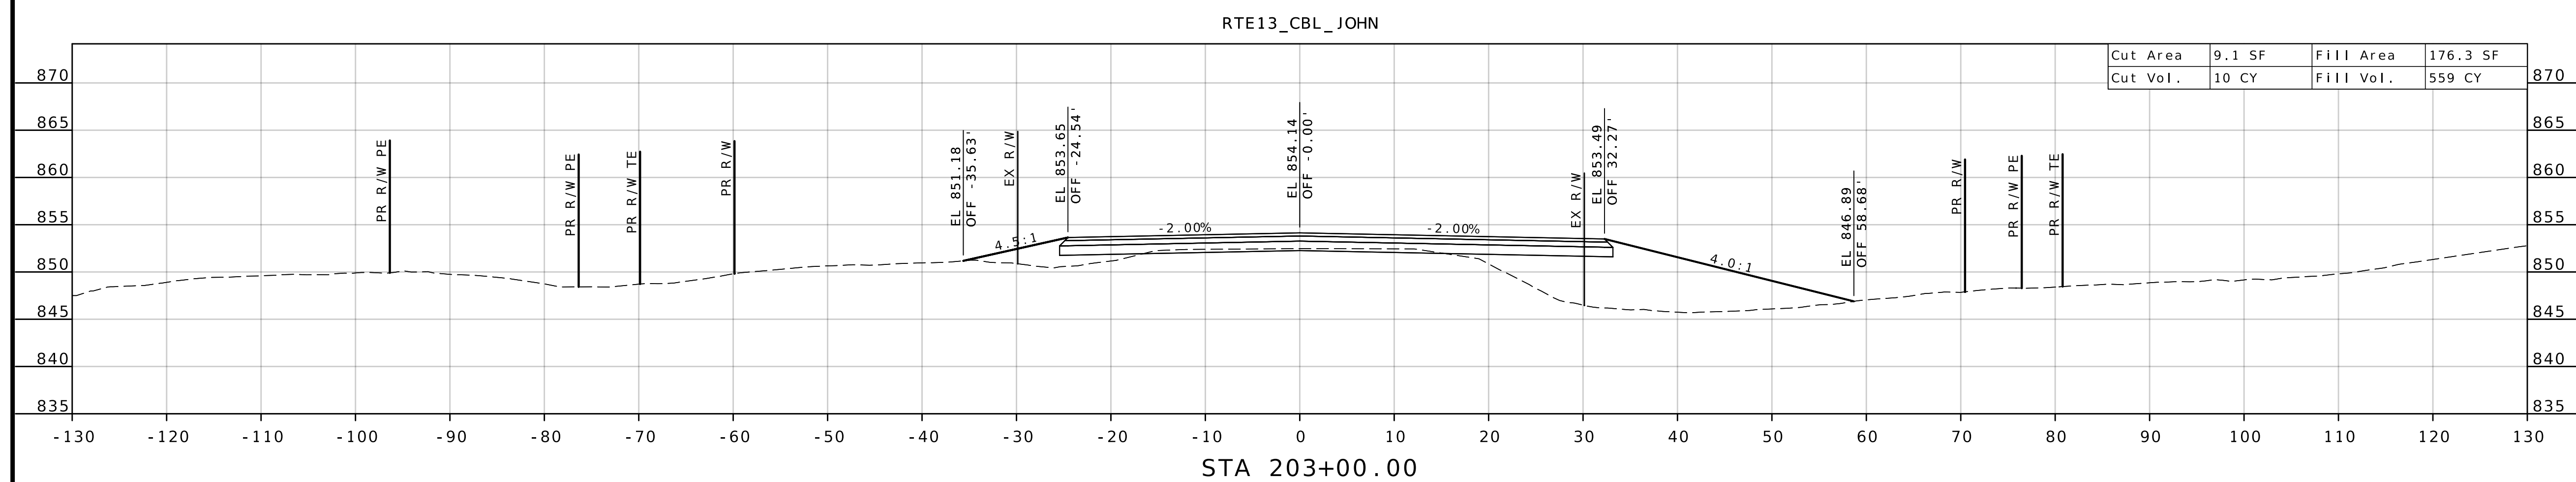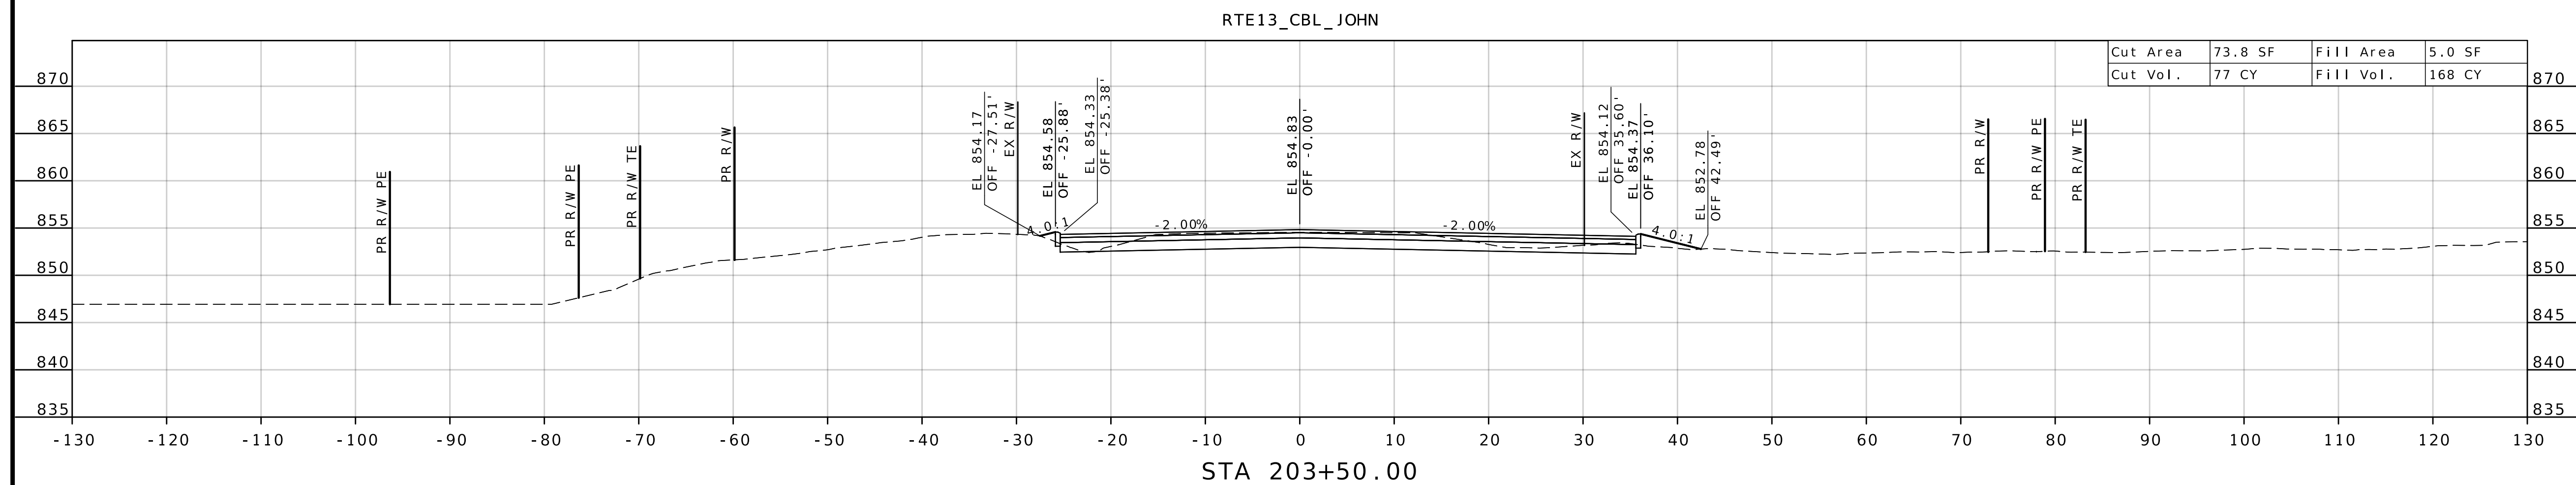


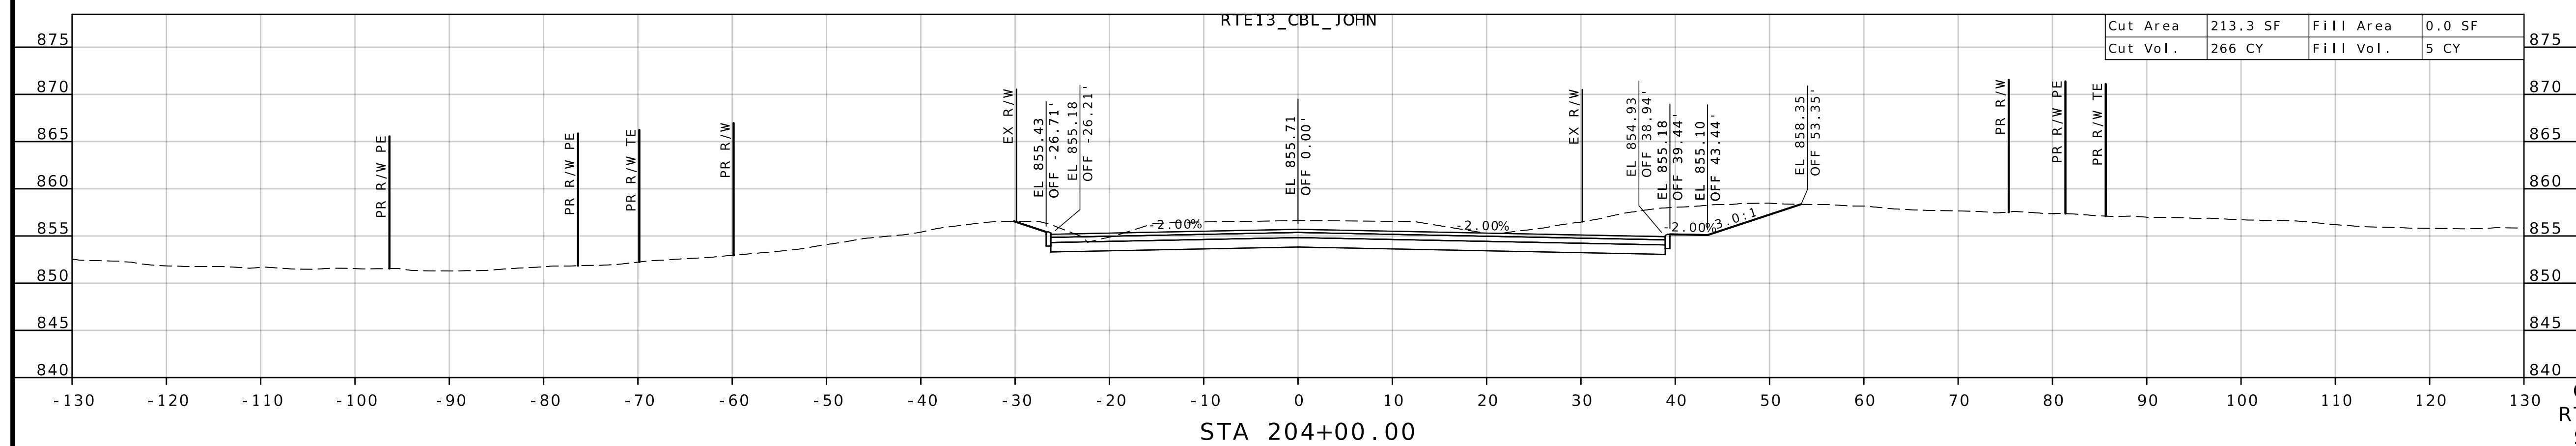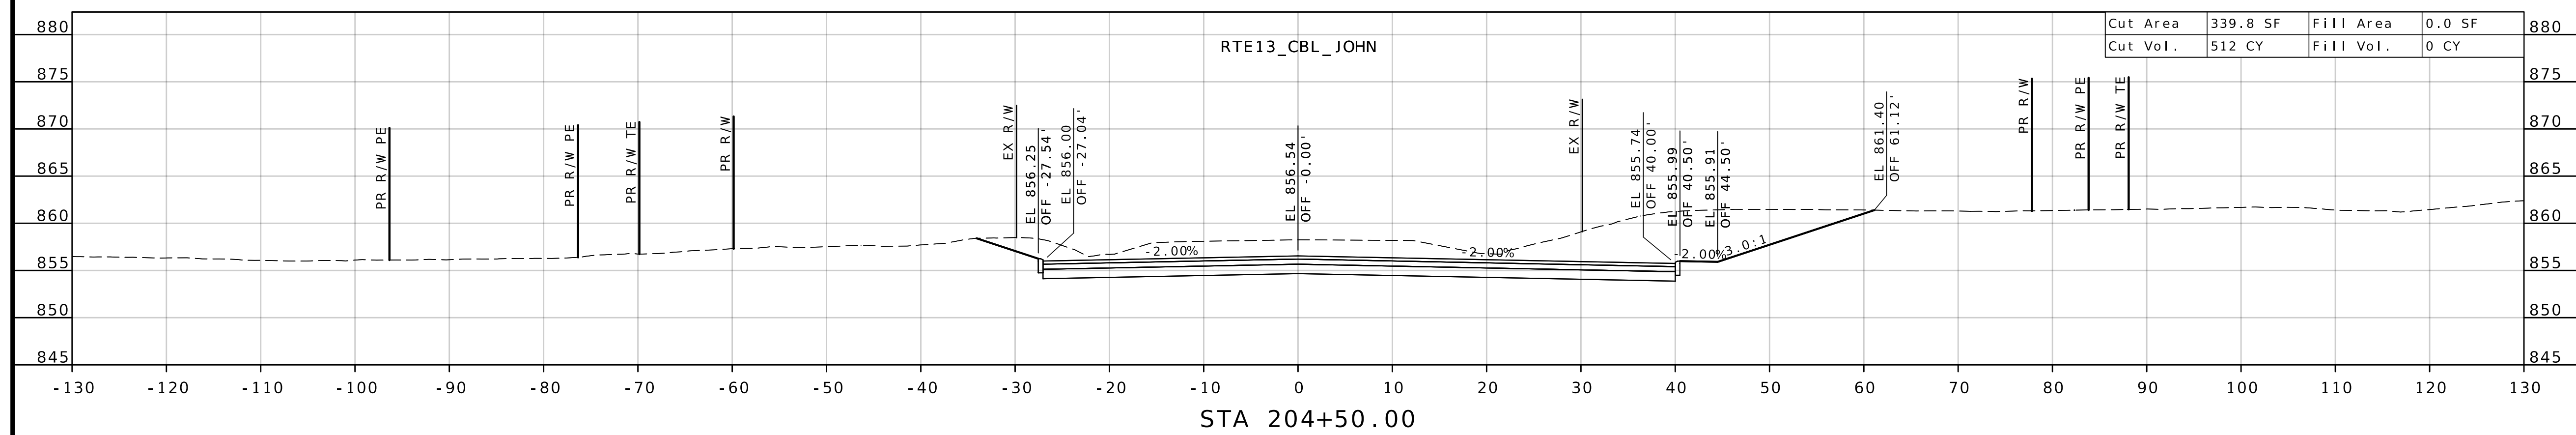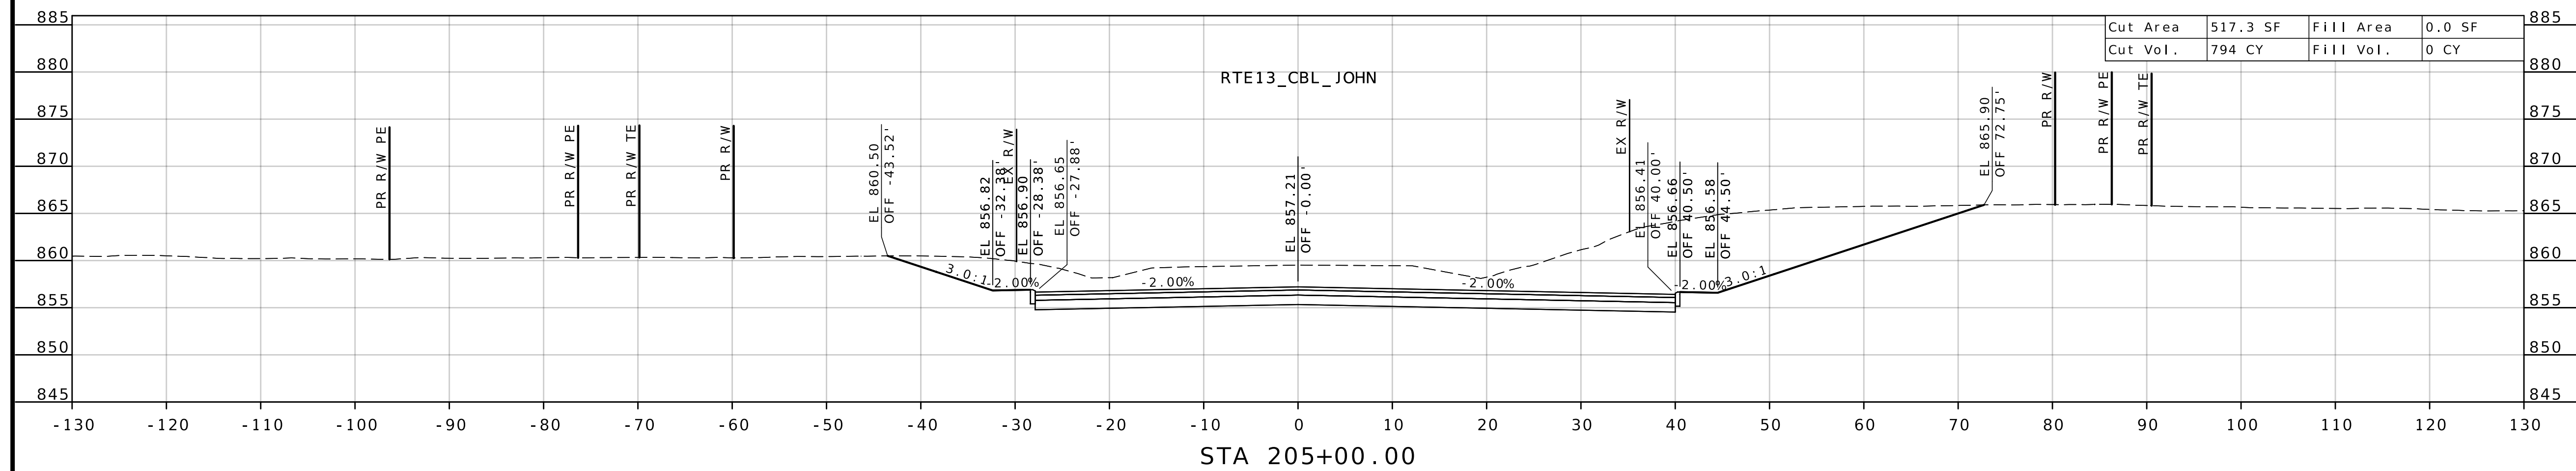

CROSS SECTION
RTE 13 AT RTE H
SHEET 7 OF 30

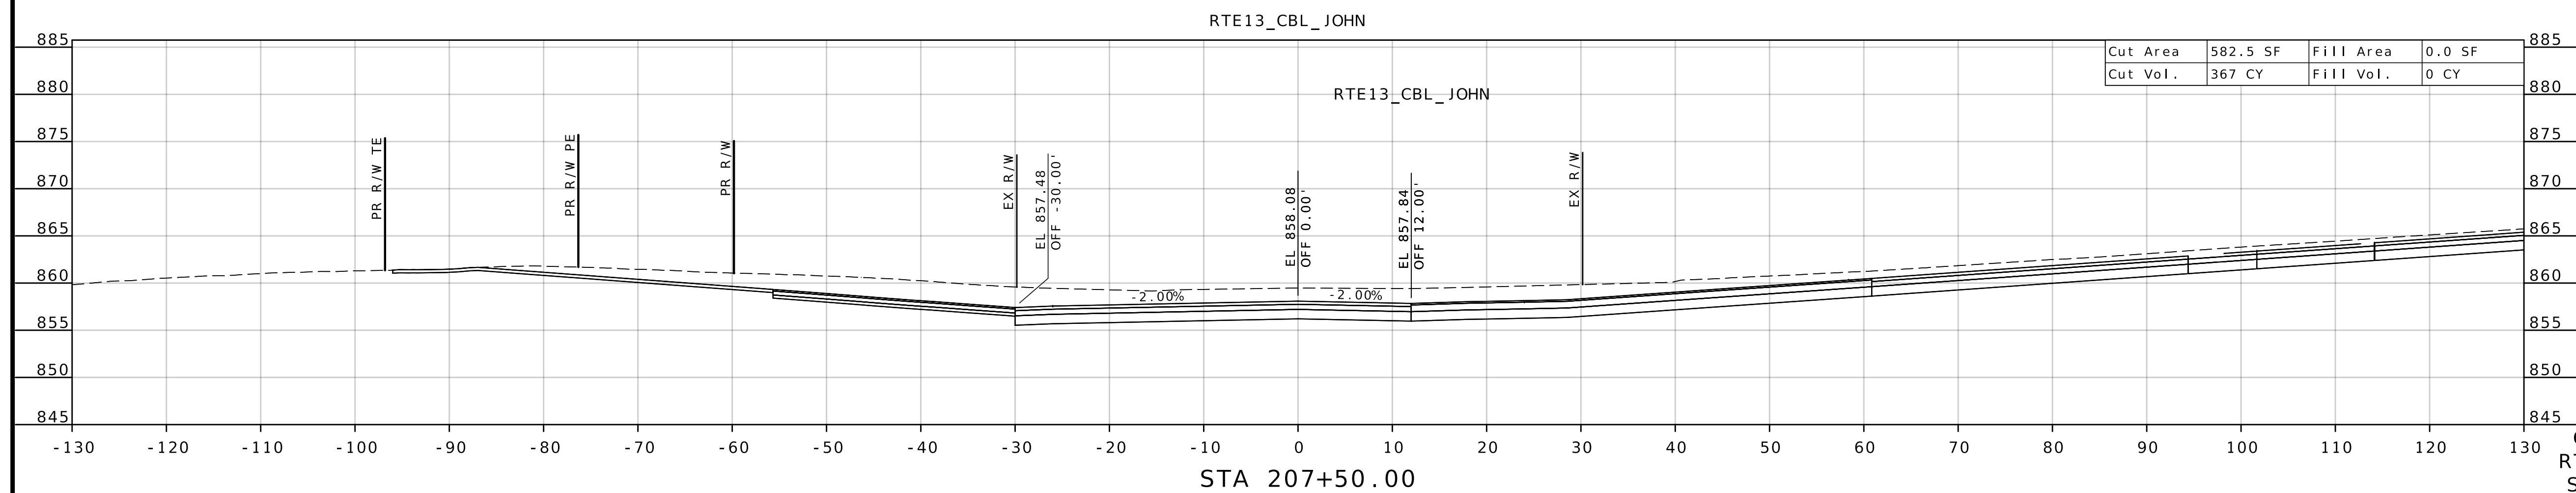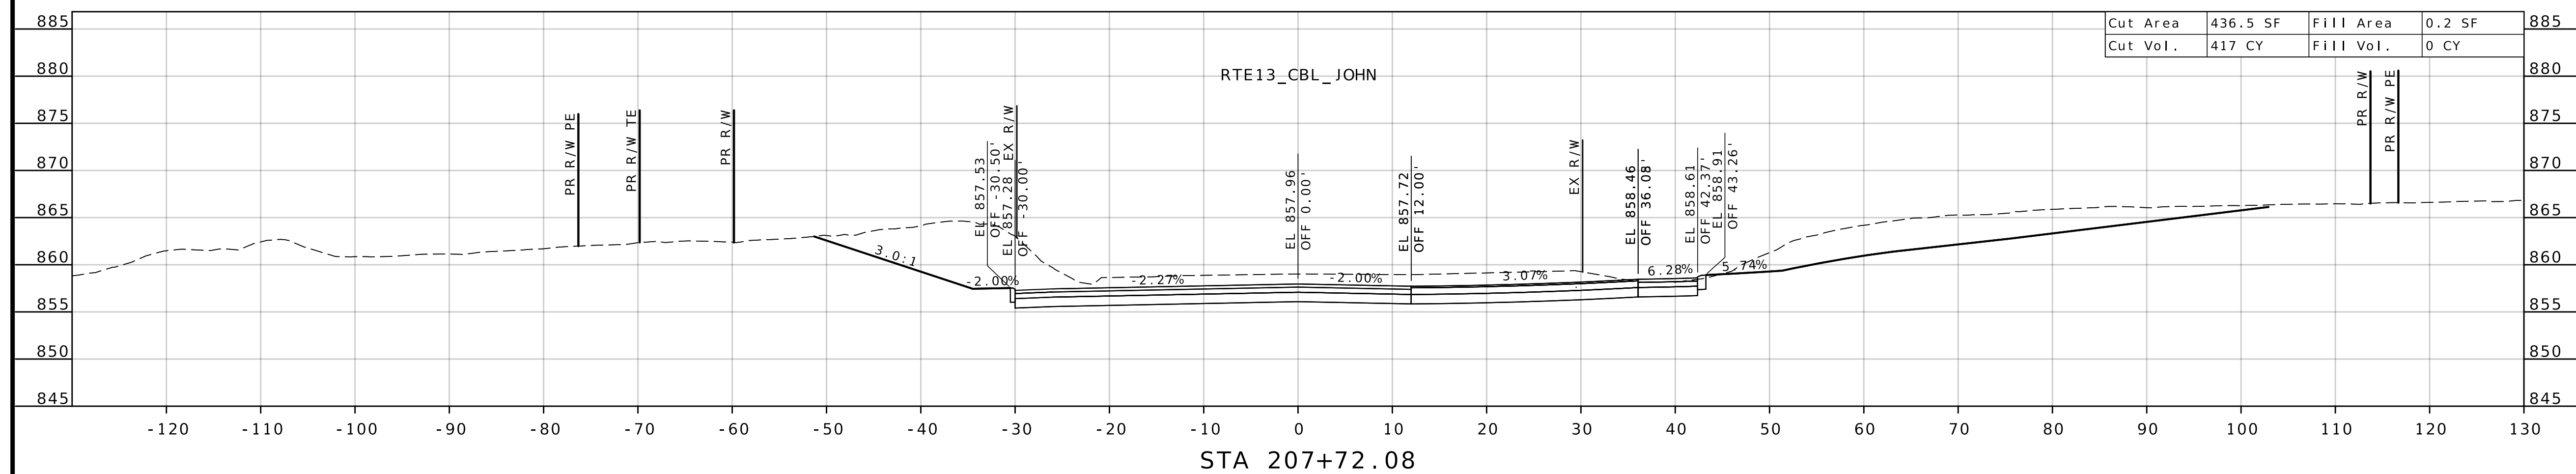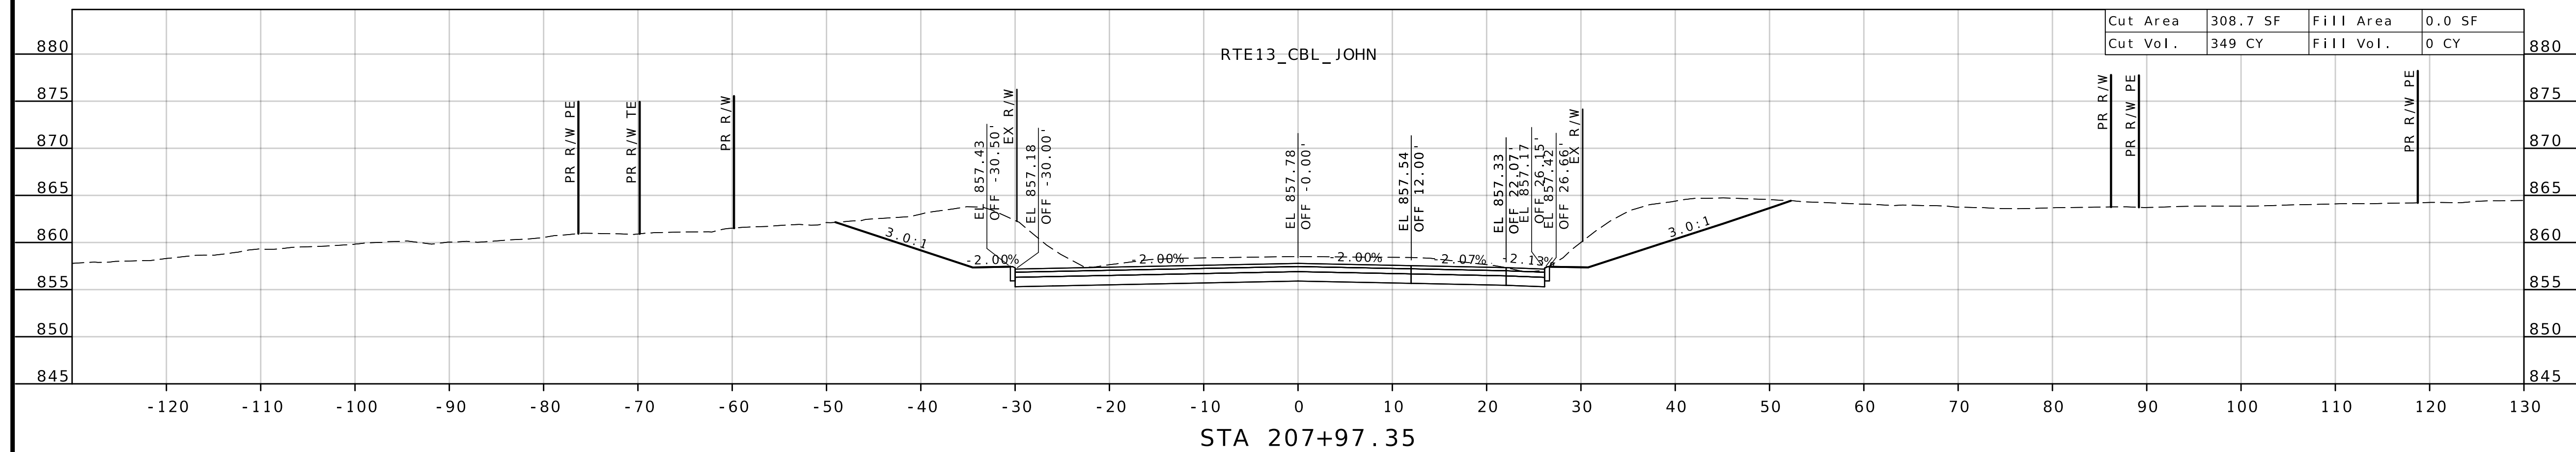

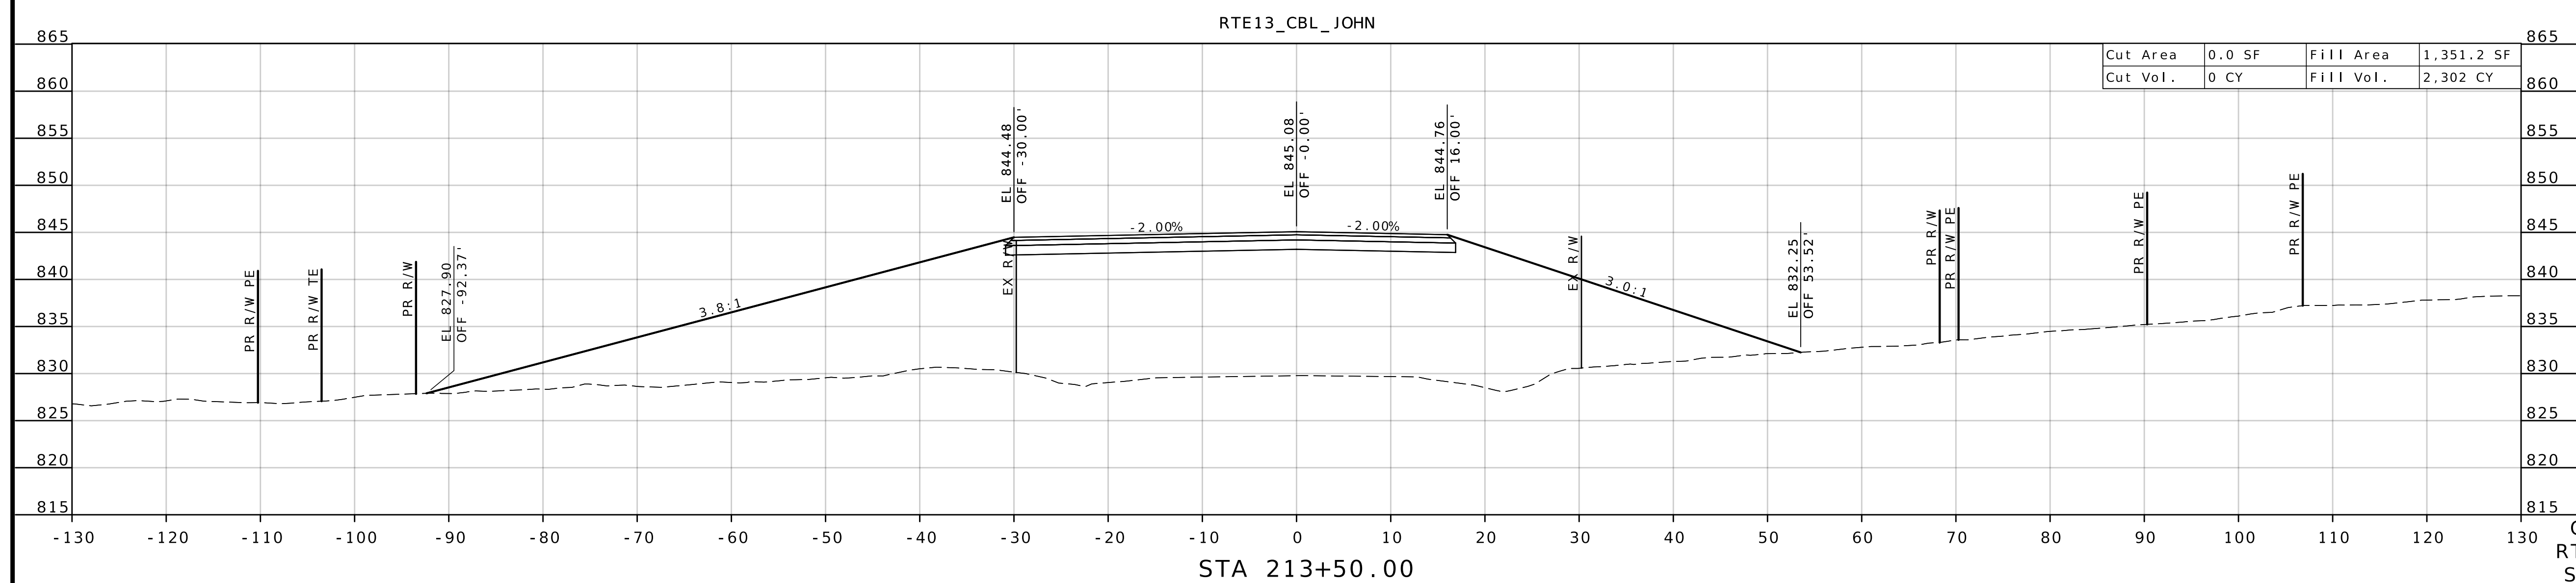

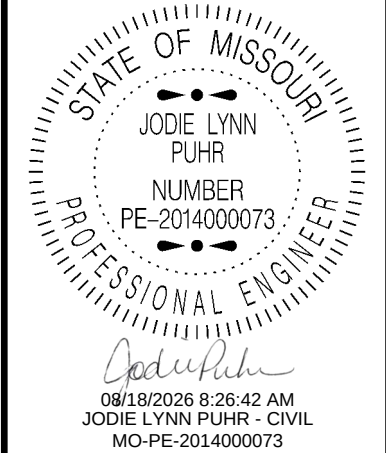


DATE PREPARED 8/12/2026	
ROUTE 13	STATE MO
DISTRICT KC	SHEET NO. 153
COUNTY LAFAYETTE / JOHNSON	
JOB NO. J4P2333	
CONTRACT ID.	



PROJECT NO.
BRIDGE NO.



DESCRIPTION	DATE

MISSOURI HIGHWAYS AND TRANSPORTATION COMMISSION

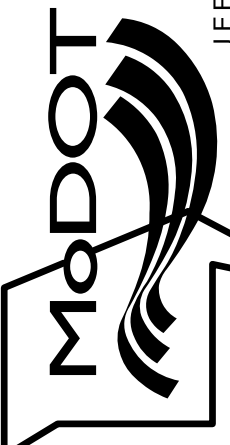


105 WEST CAPITOL
JEFFERSON CITY, MO 65102
1-888-ASK-MODOT (1-888-275-6636)

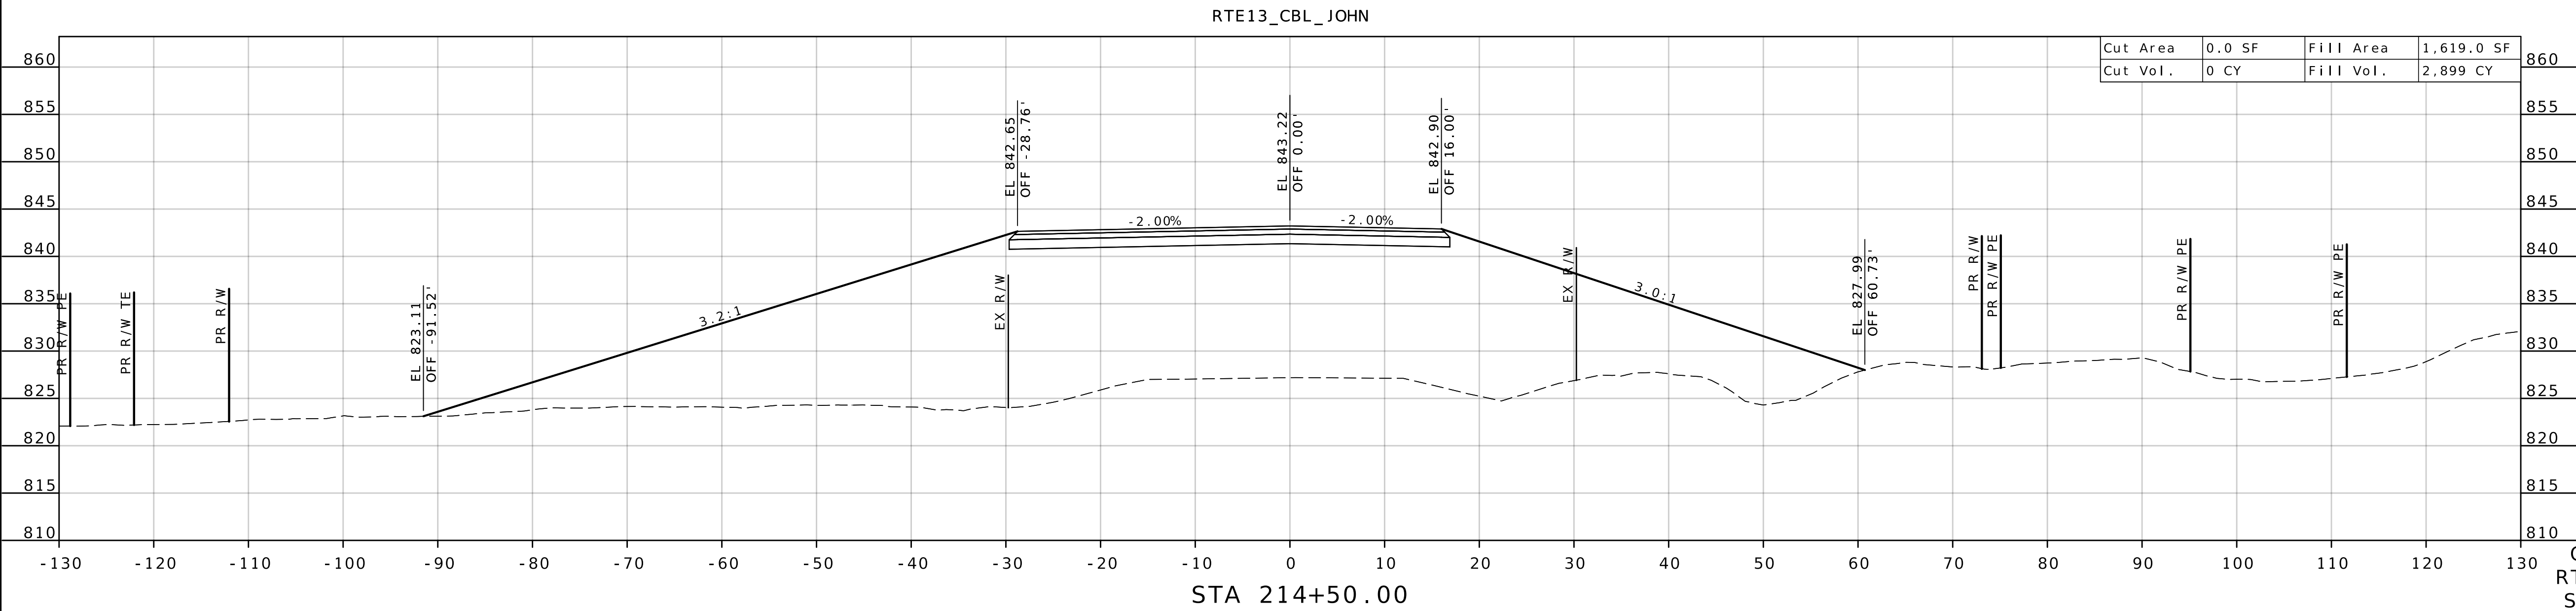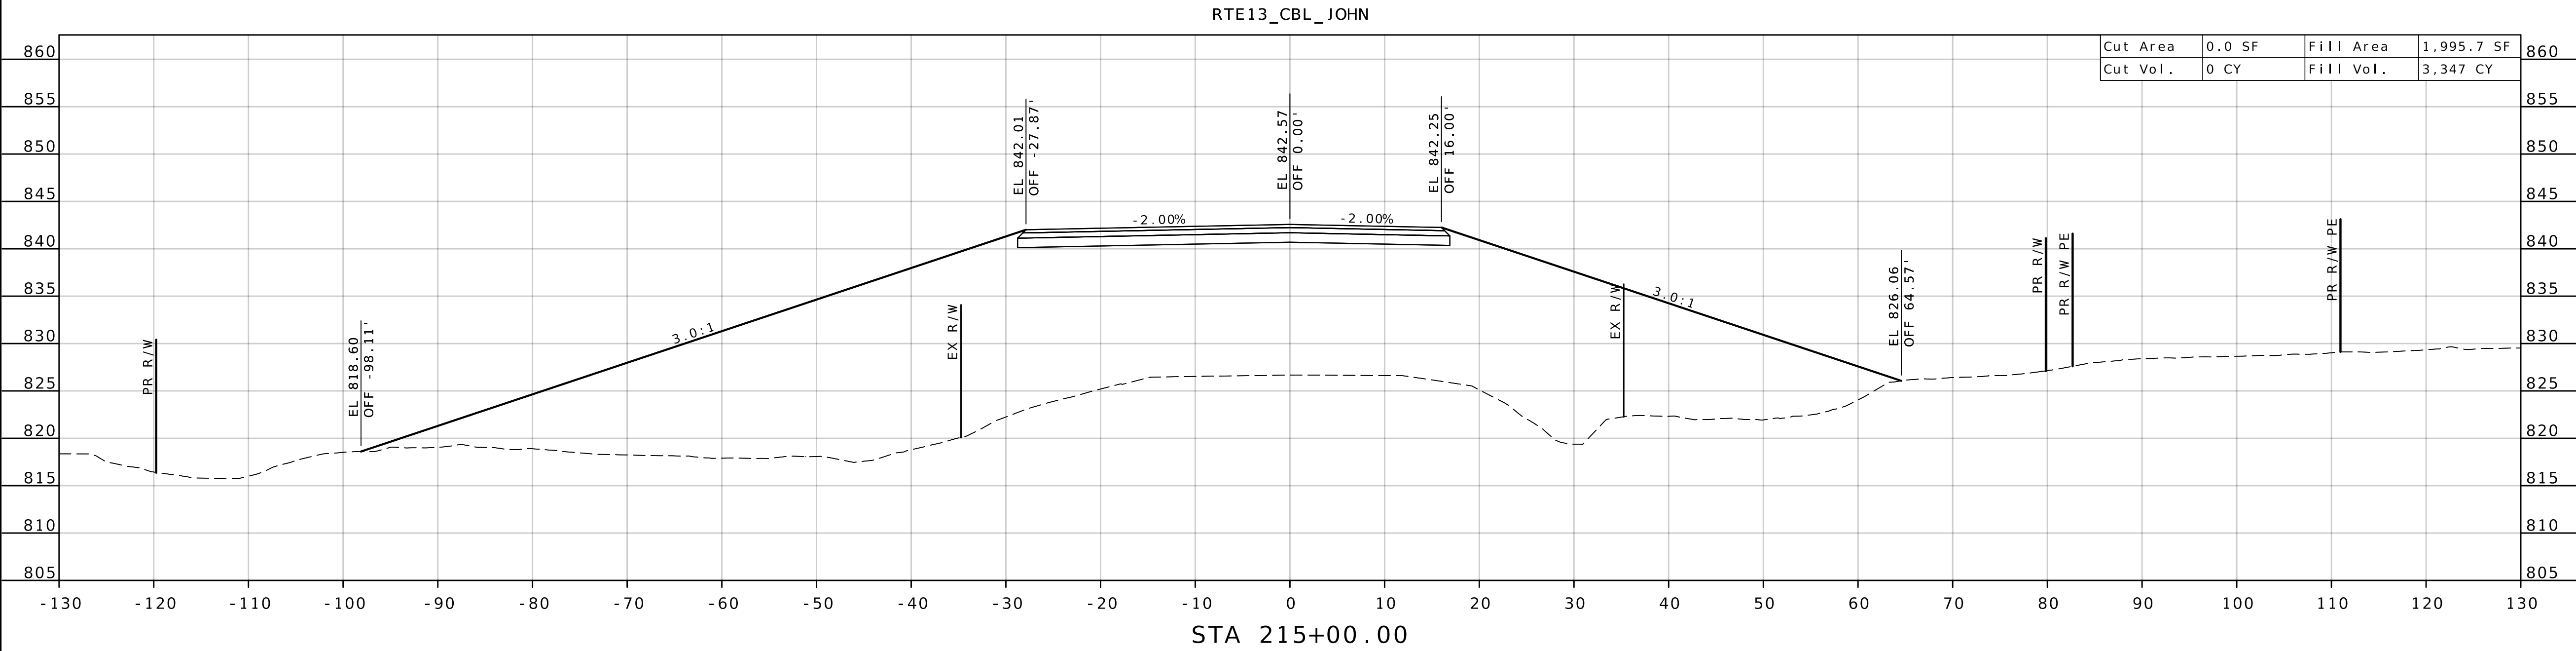

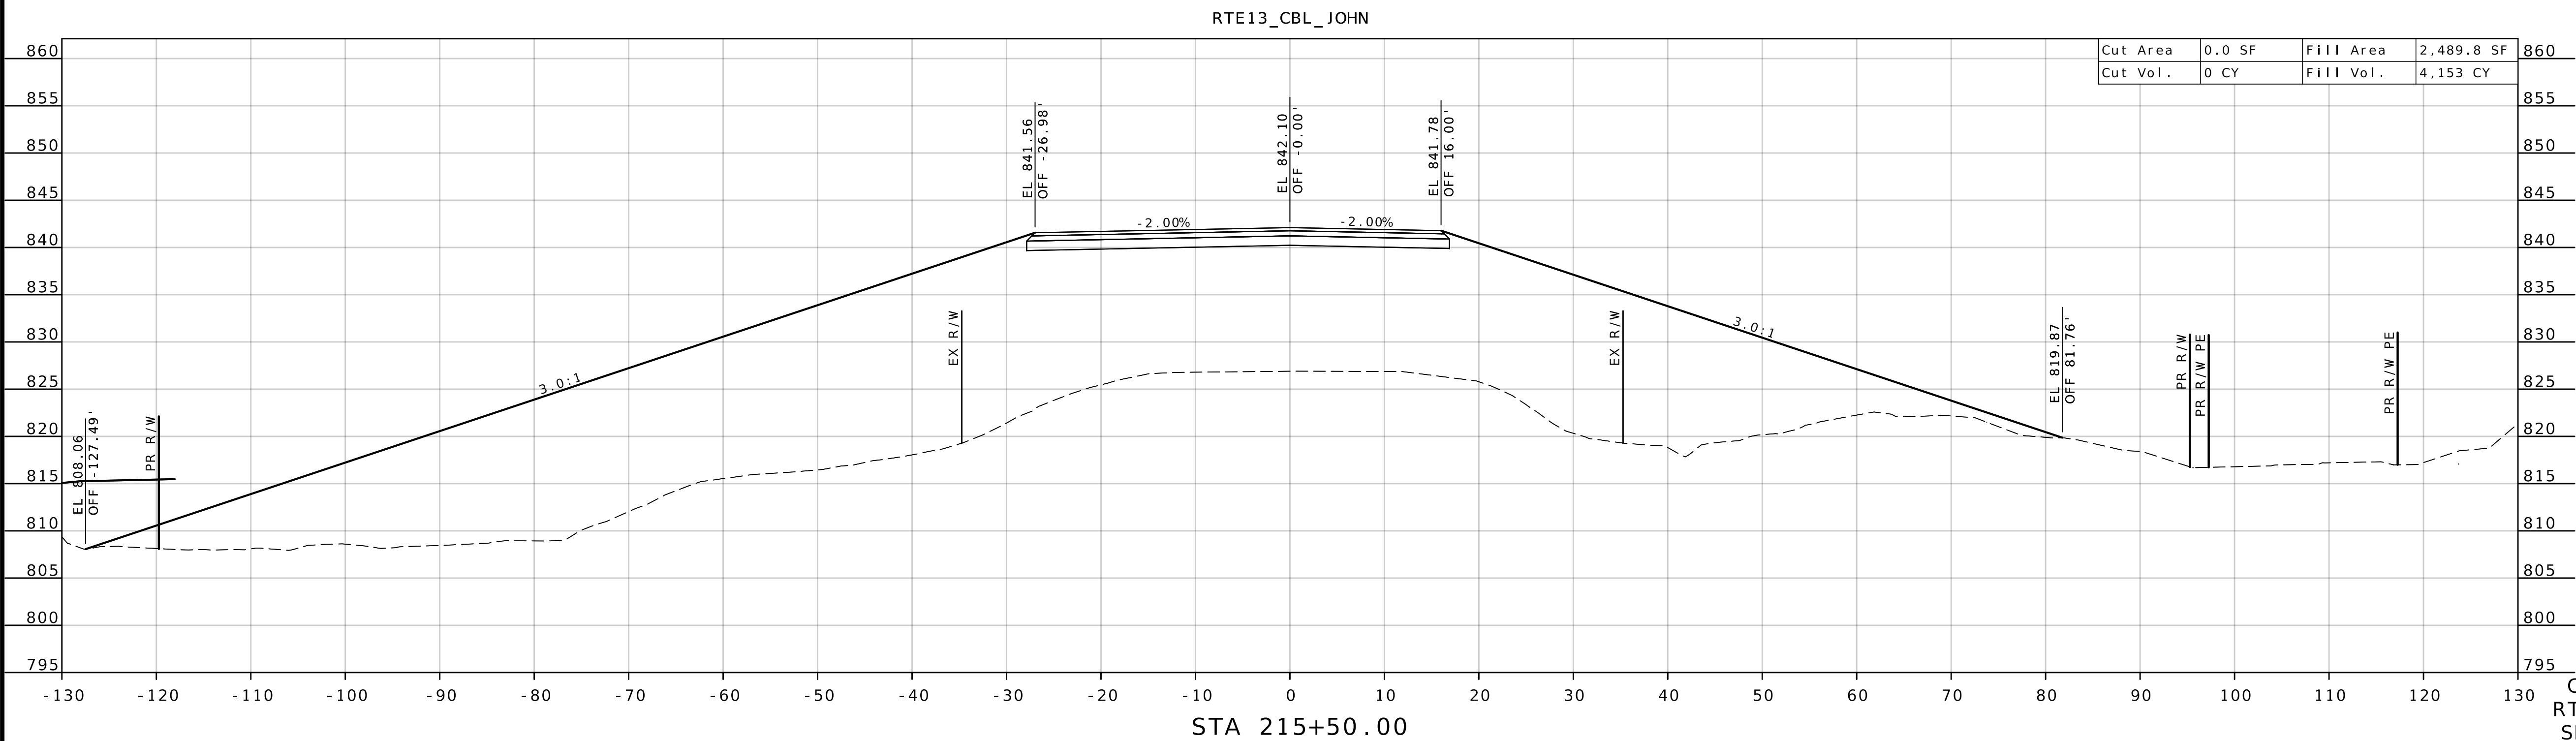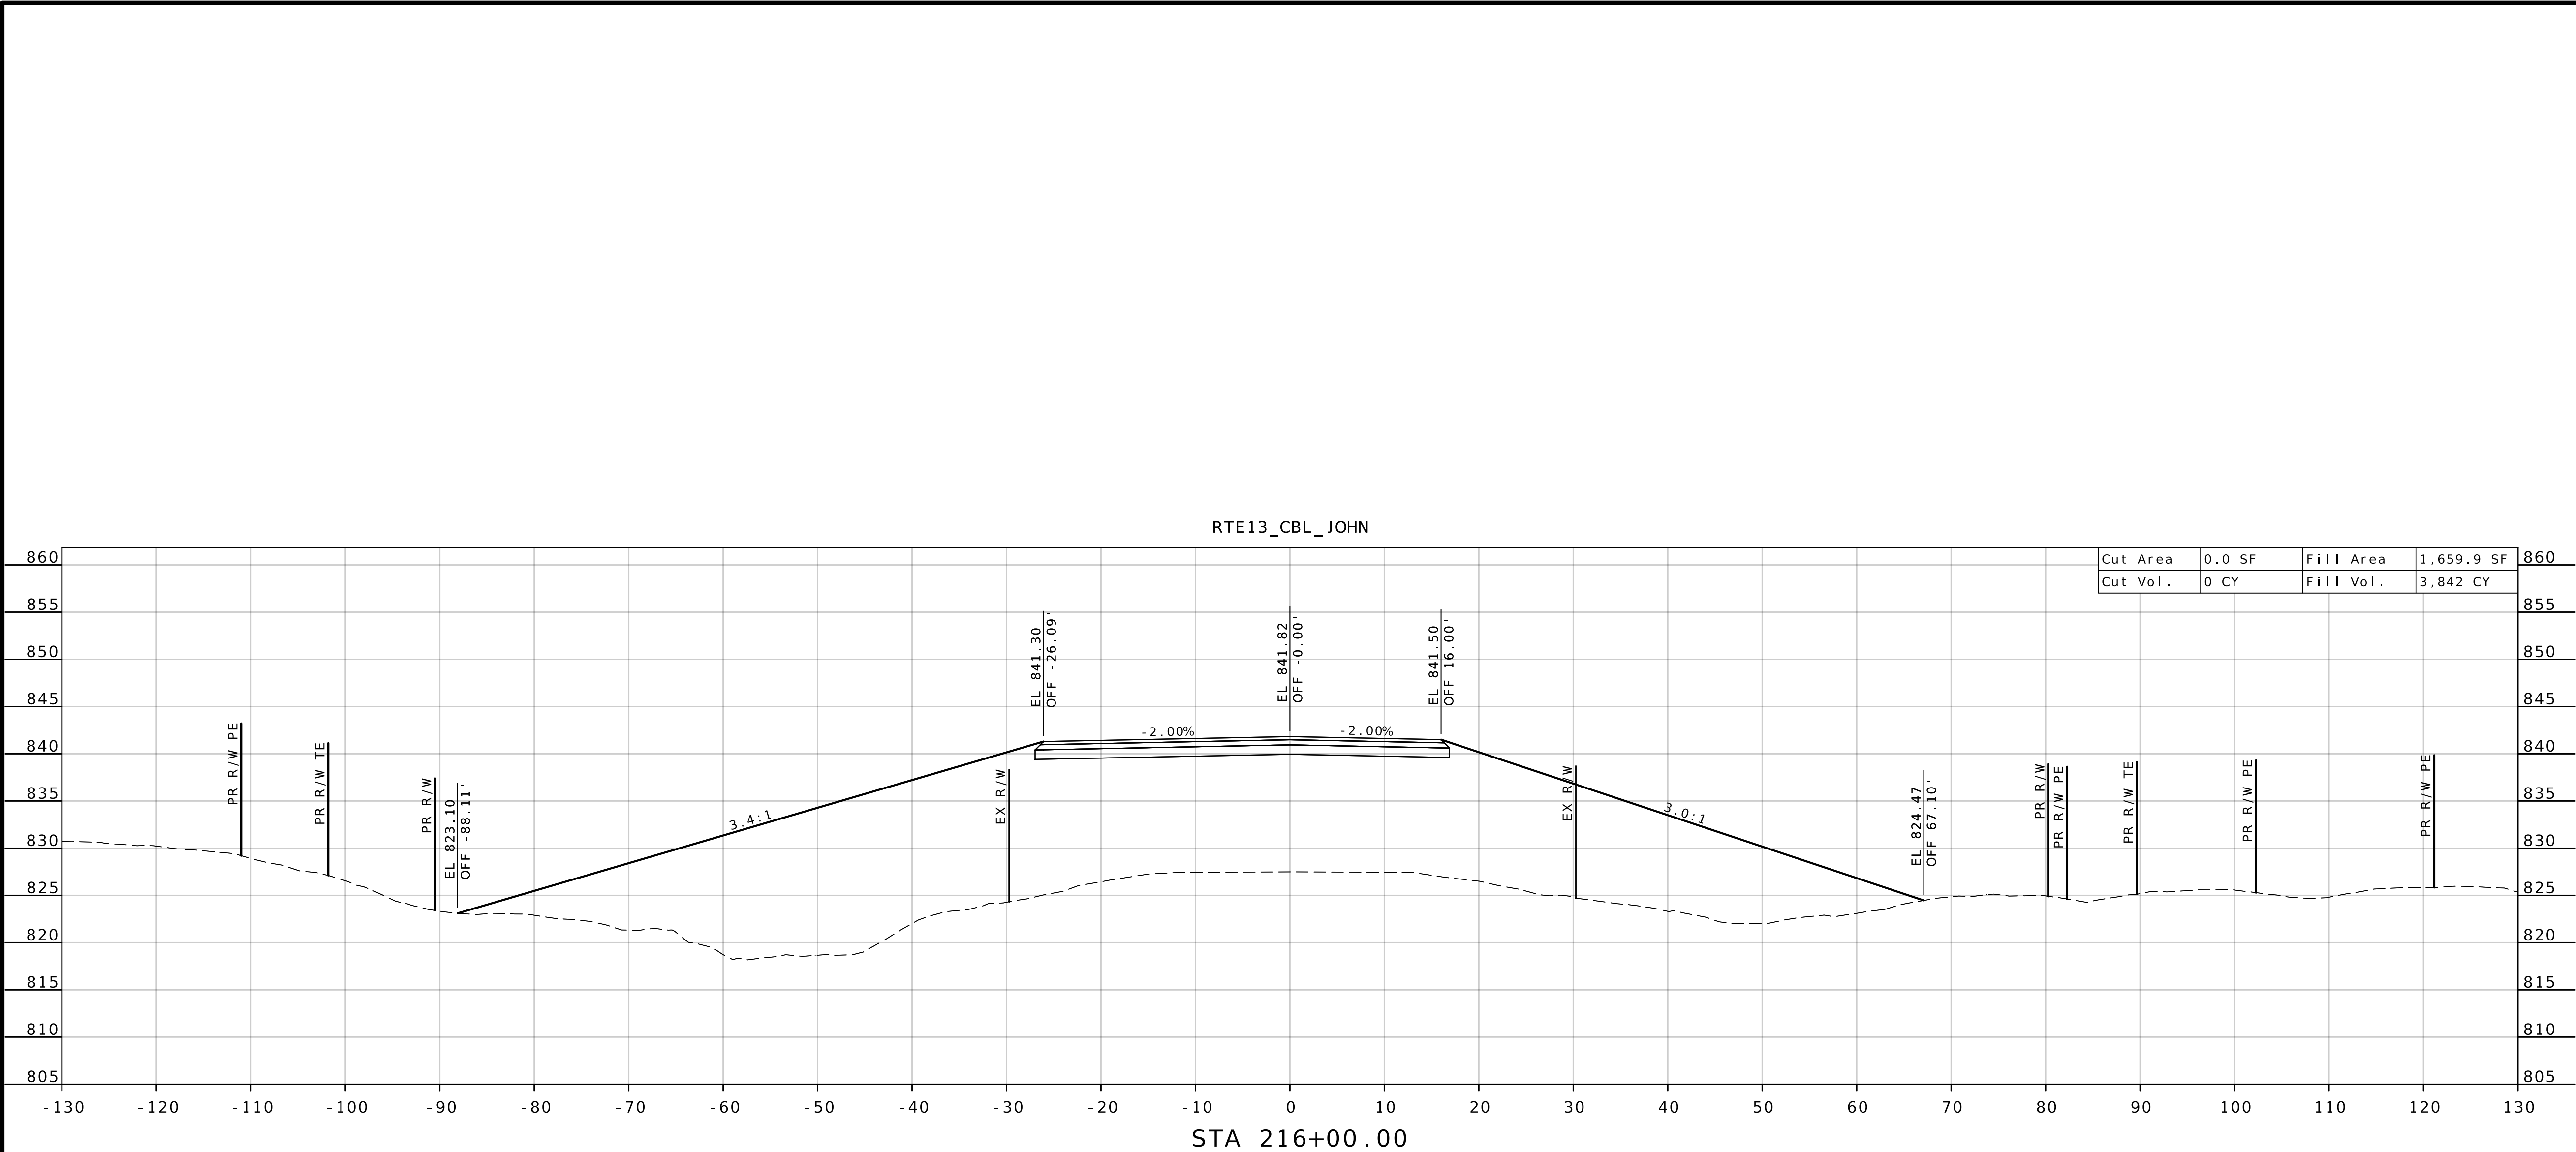

CROSS SECTION
RTE 13 AT RTE H
SHEET 18 OF 30

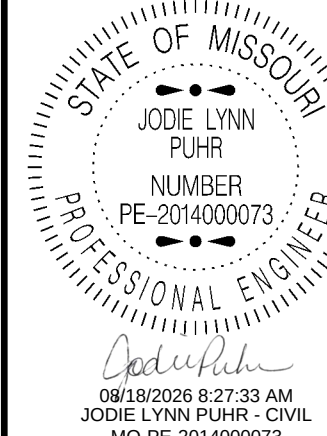

DATE PREPARED

8/12/2026

ROUTE

13

STATE

MO

DISTRICT

KC

SHEET NO.

154

COUNTY

LAFAYETTE / JOHNSON

JOB NO.

J4P2333

CONTRACT ID.

PROJECT NO.

BRIDGE NO.

DESCRIPTION

DATE




MISSOURI HIGHWAYS AND TRANSPORTATION COMMISSION

105 WEST CAPITOL

JEFFERSON CITY, MO 65102

1-888-ASK-MODOT (1-888-275-6636)

MoDOT

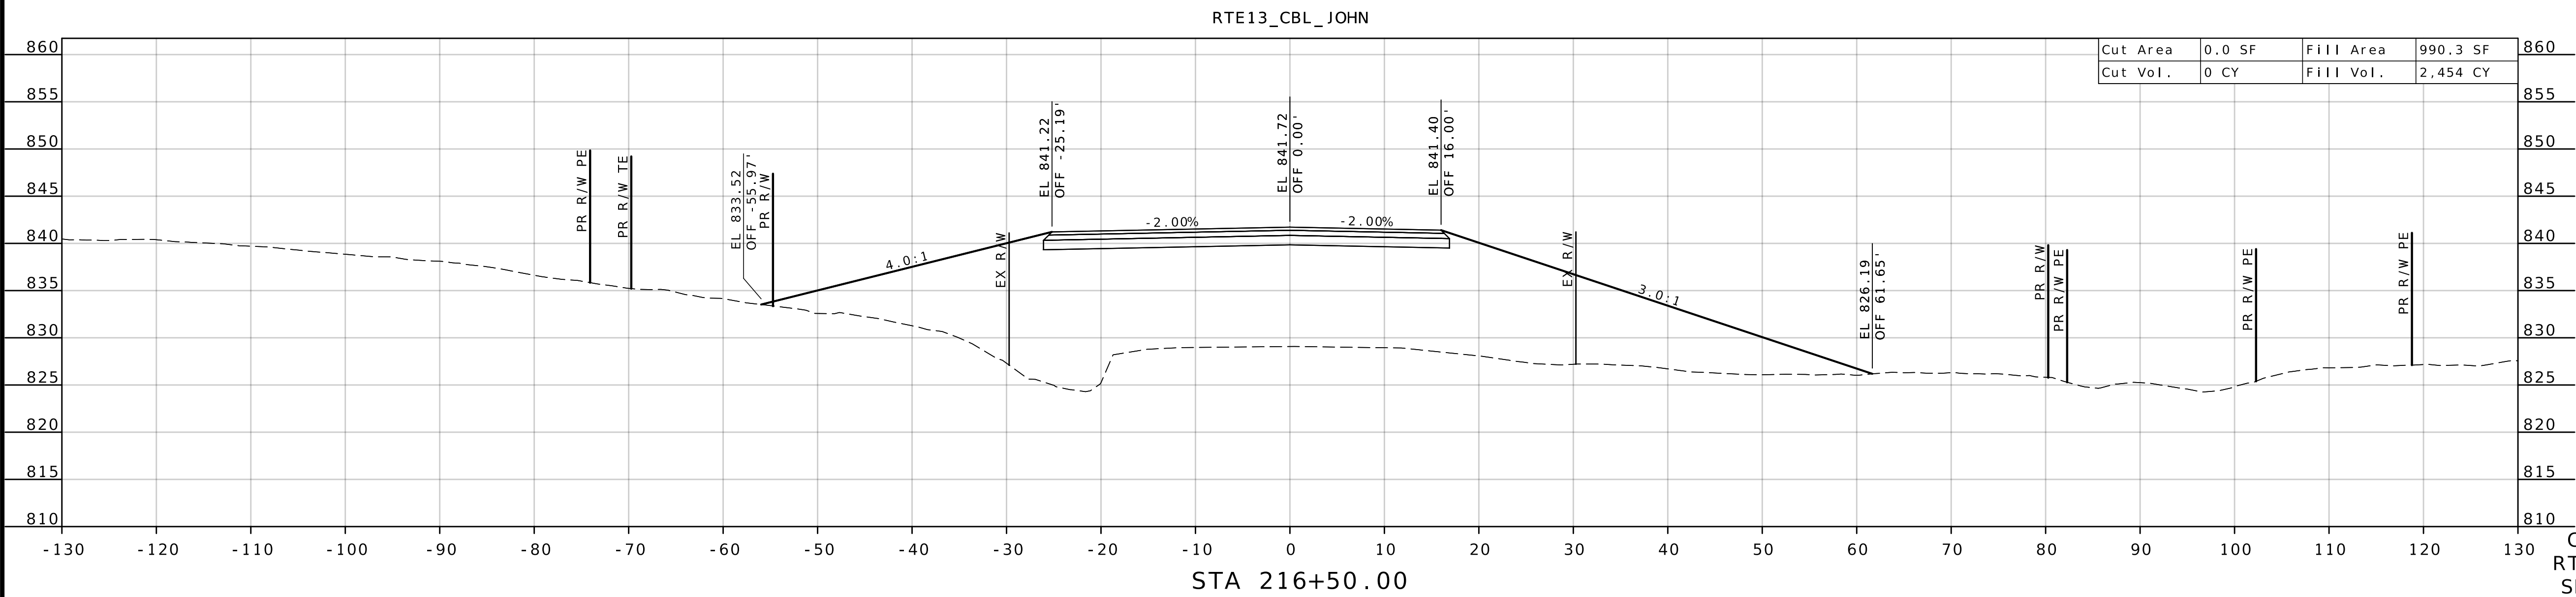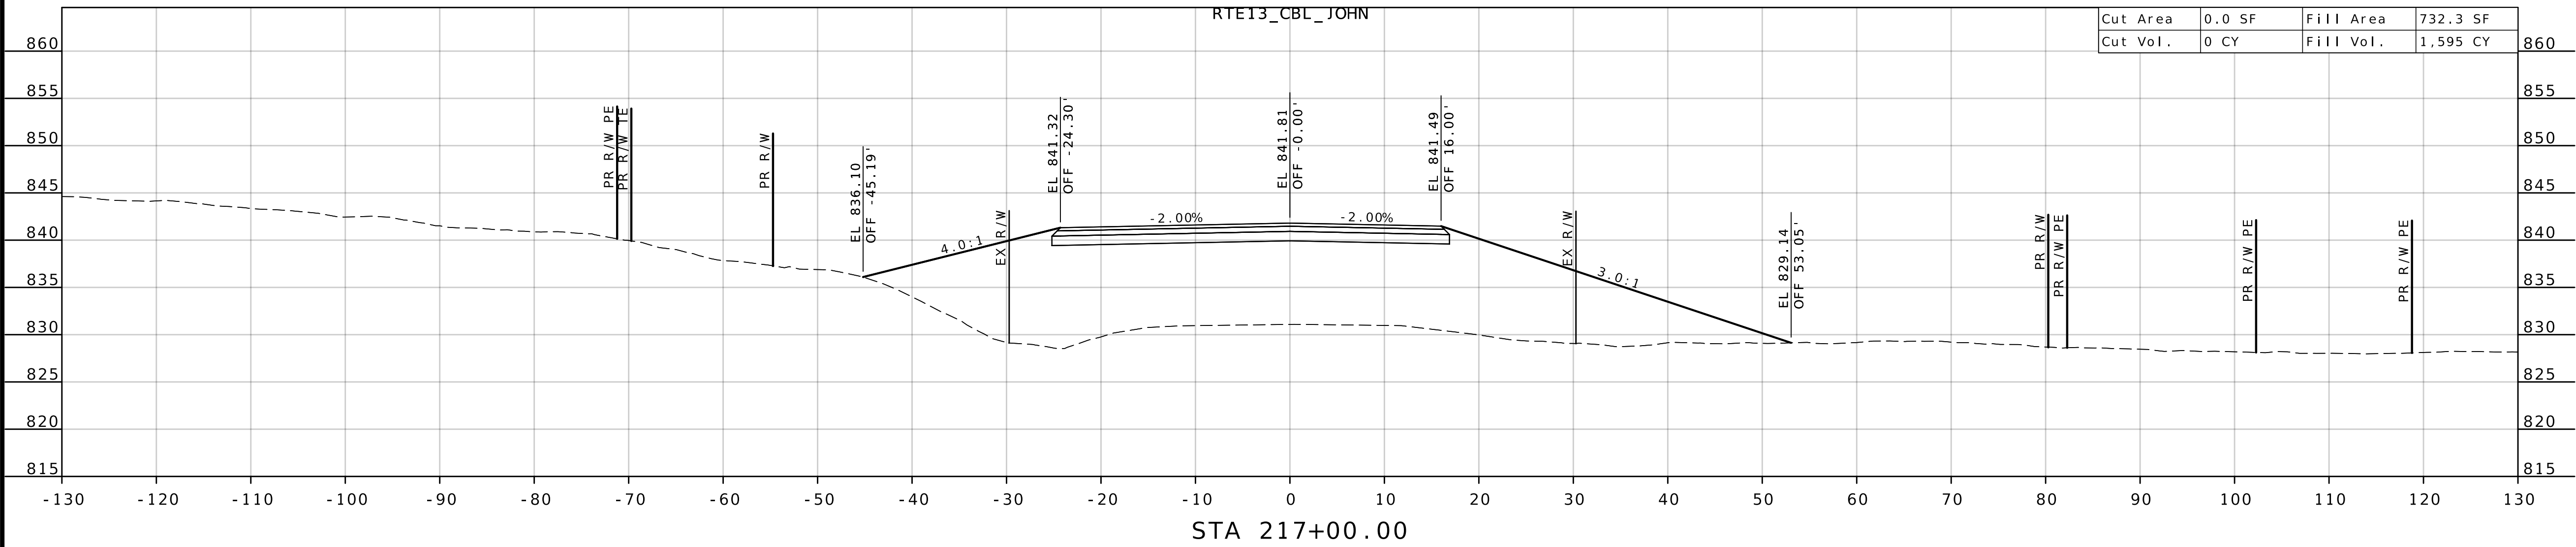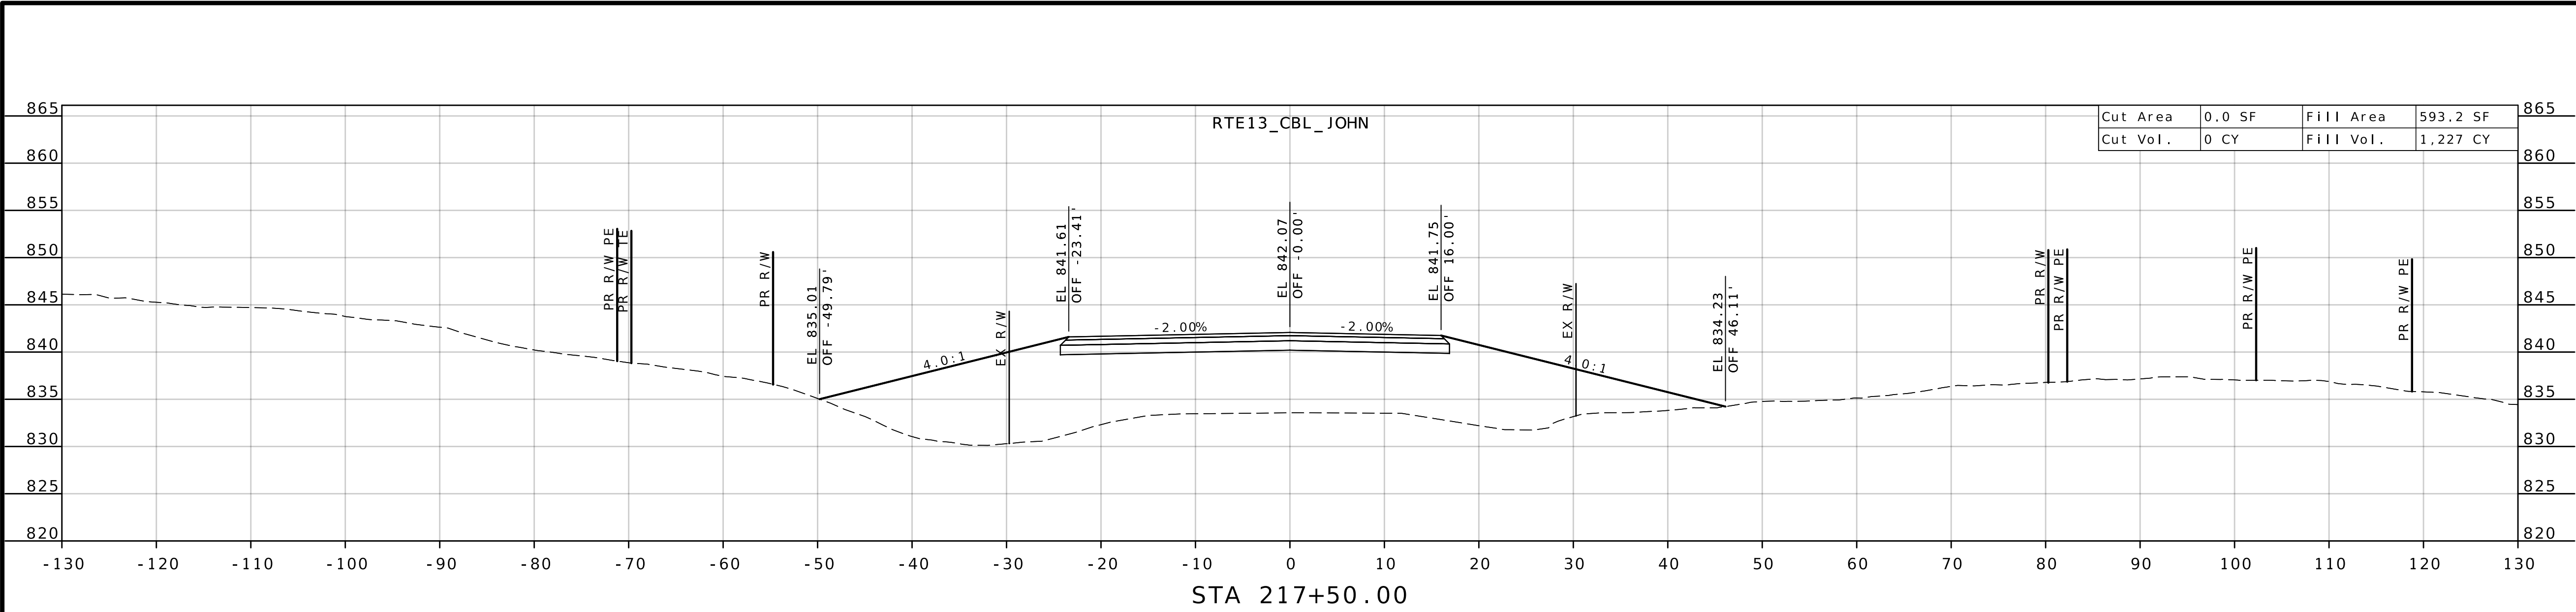

STATE OF MISSOURI
JOE LYNN FUHR
NUMBER
PE-2014000073
PROFESSIONAL ENGINEER
08/18/2026 8:28:08 AM
JOE LYNN FUHR - CIVIL
MO-PE-2014000073

DATE PREPARED
8/12/2026

ROUTE
13

DISTRICT
KC

COUNTY
LAFAYETTE / JOHNSON

JOB NO.
J4P2333

CONTRACT ID.

PROJECT NO.




BRIDGE NO.




DESCRIPTION

DATE


MISSOURI HIGHWAYS AND TRANSPORTATION
COMMISSION

105 WEST CAPITOL
JEFFERSON CITY, MO 65102
1-888-ASK-MODOT (1-888-275-6636)

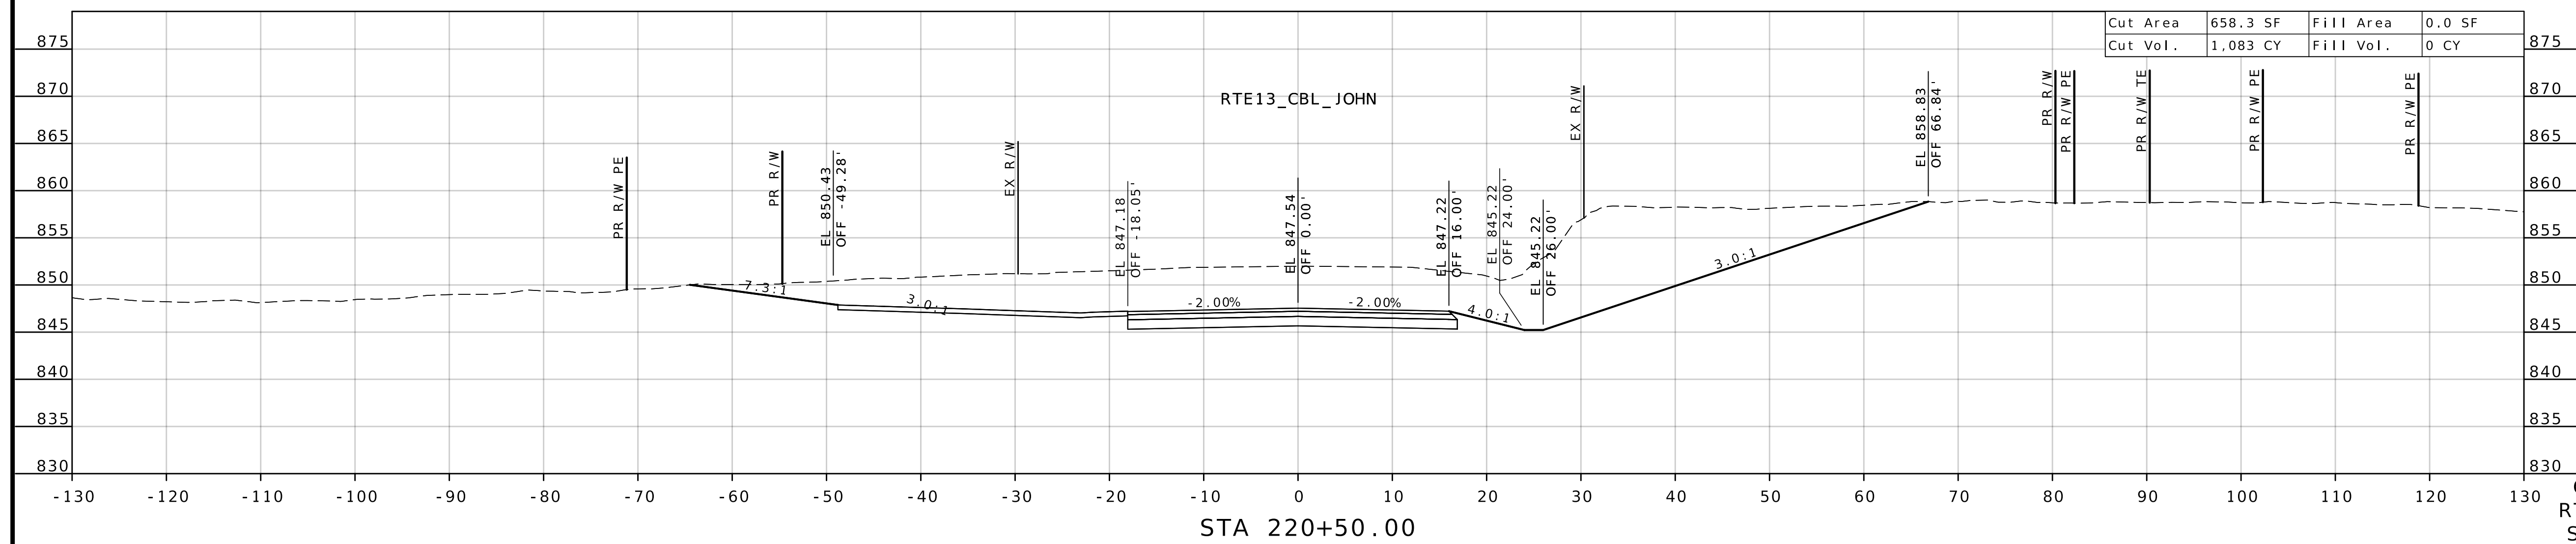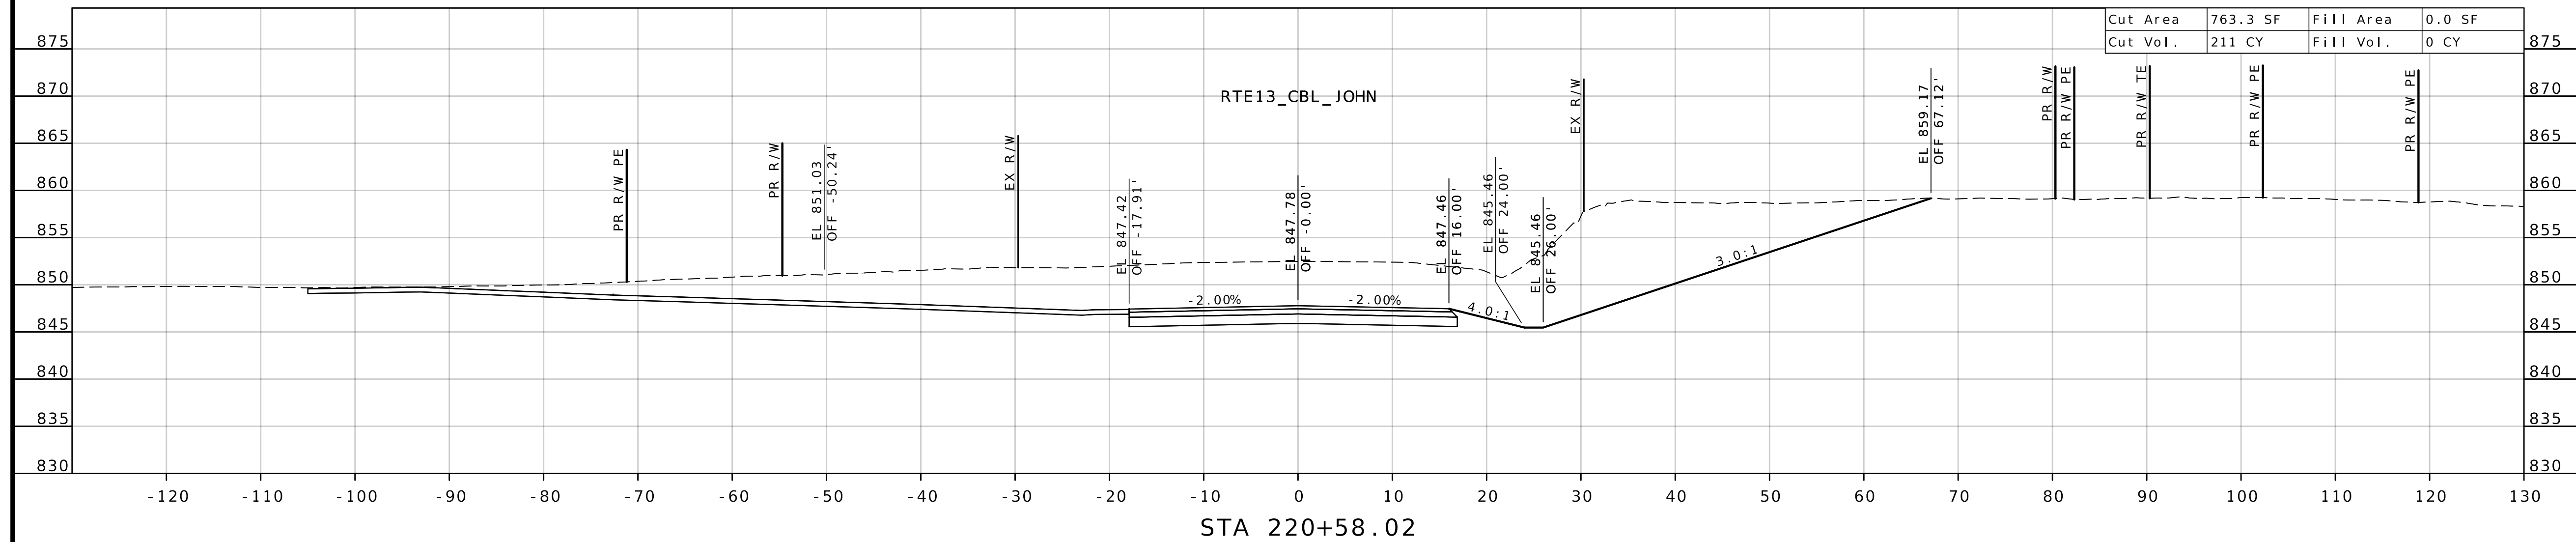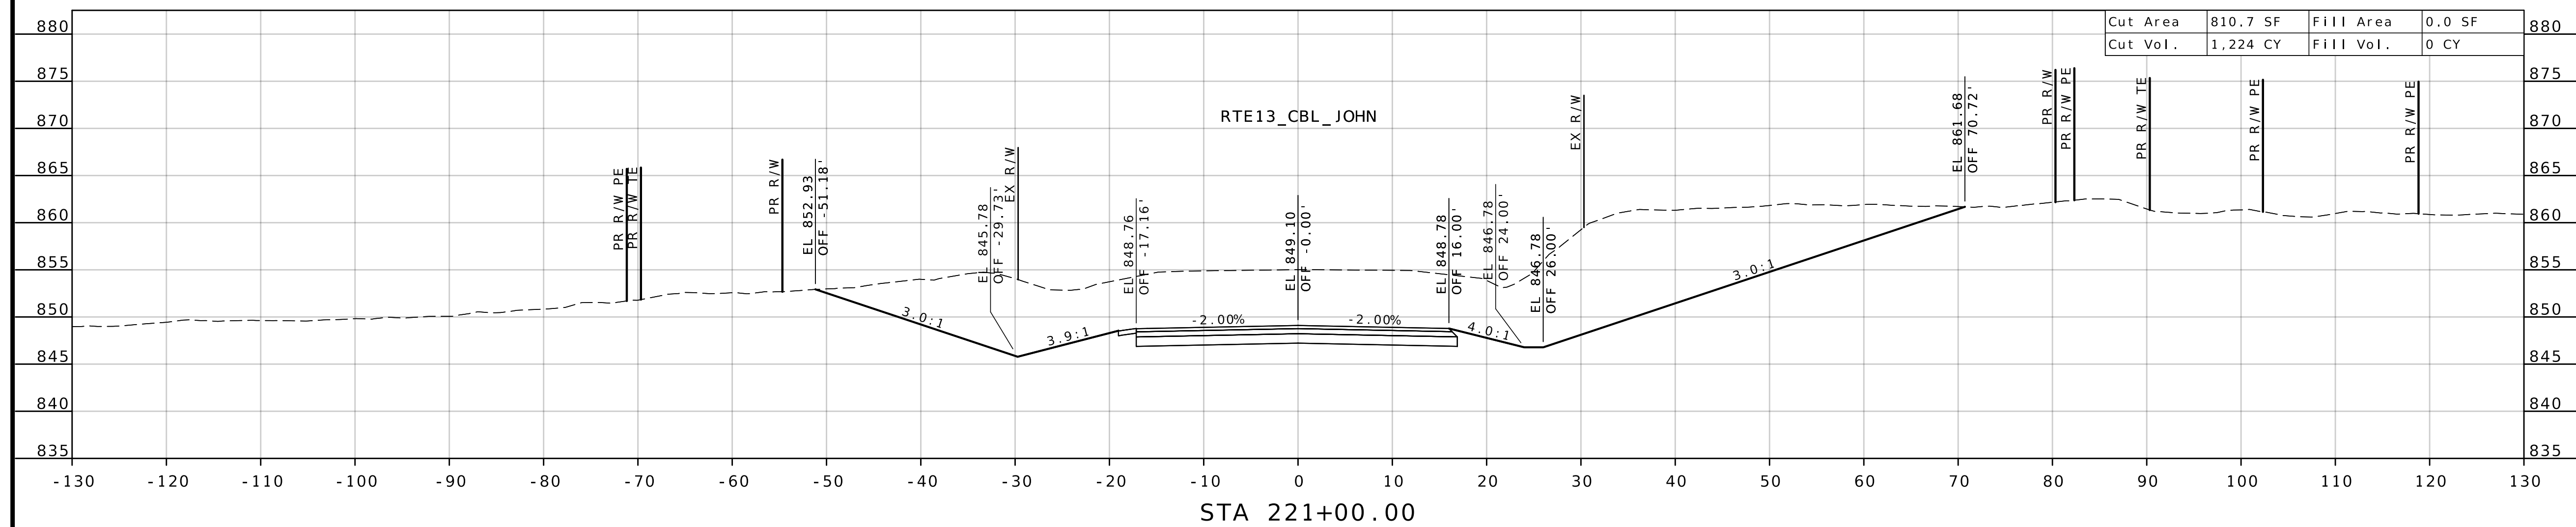

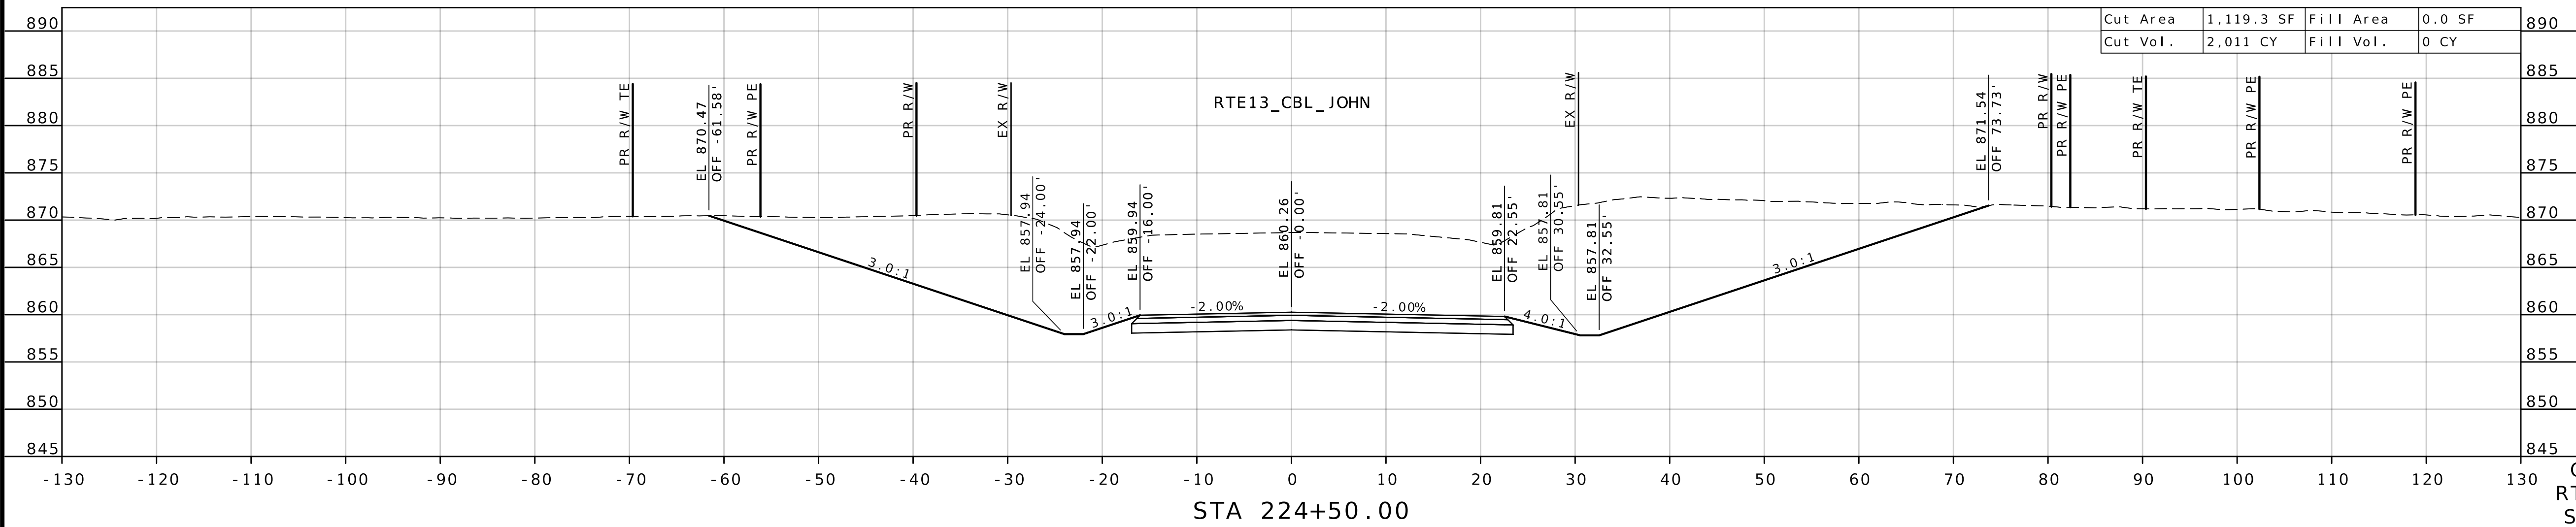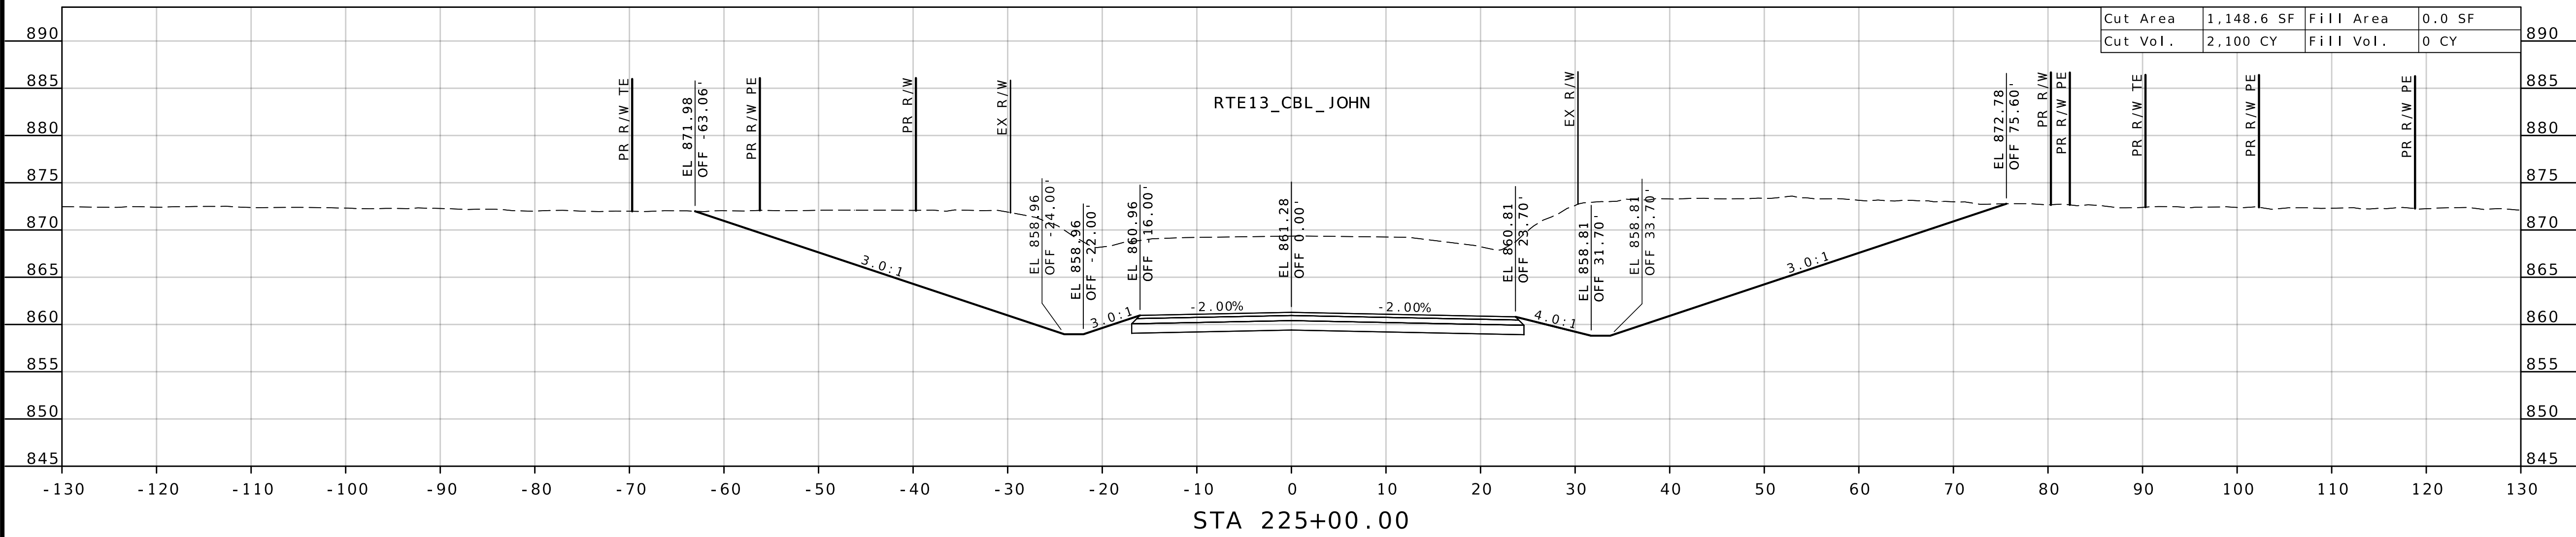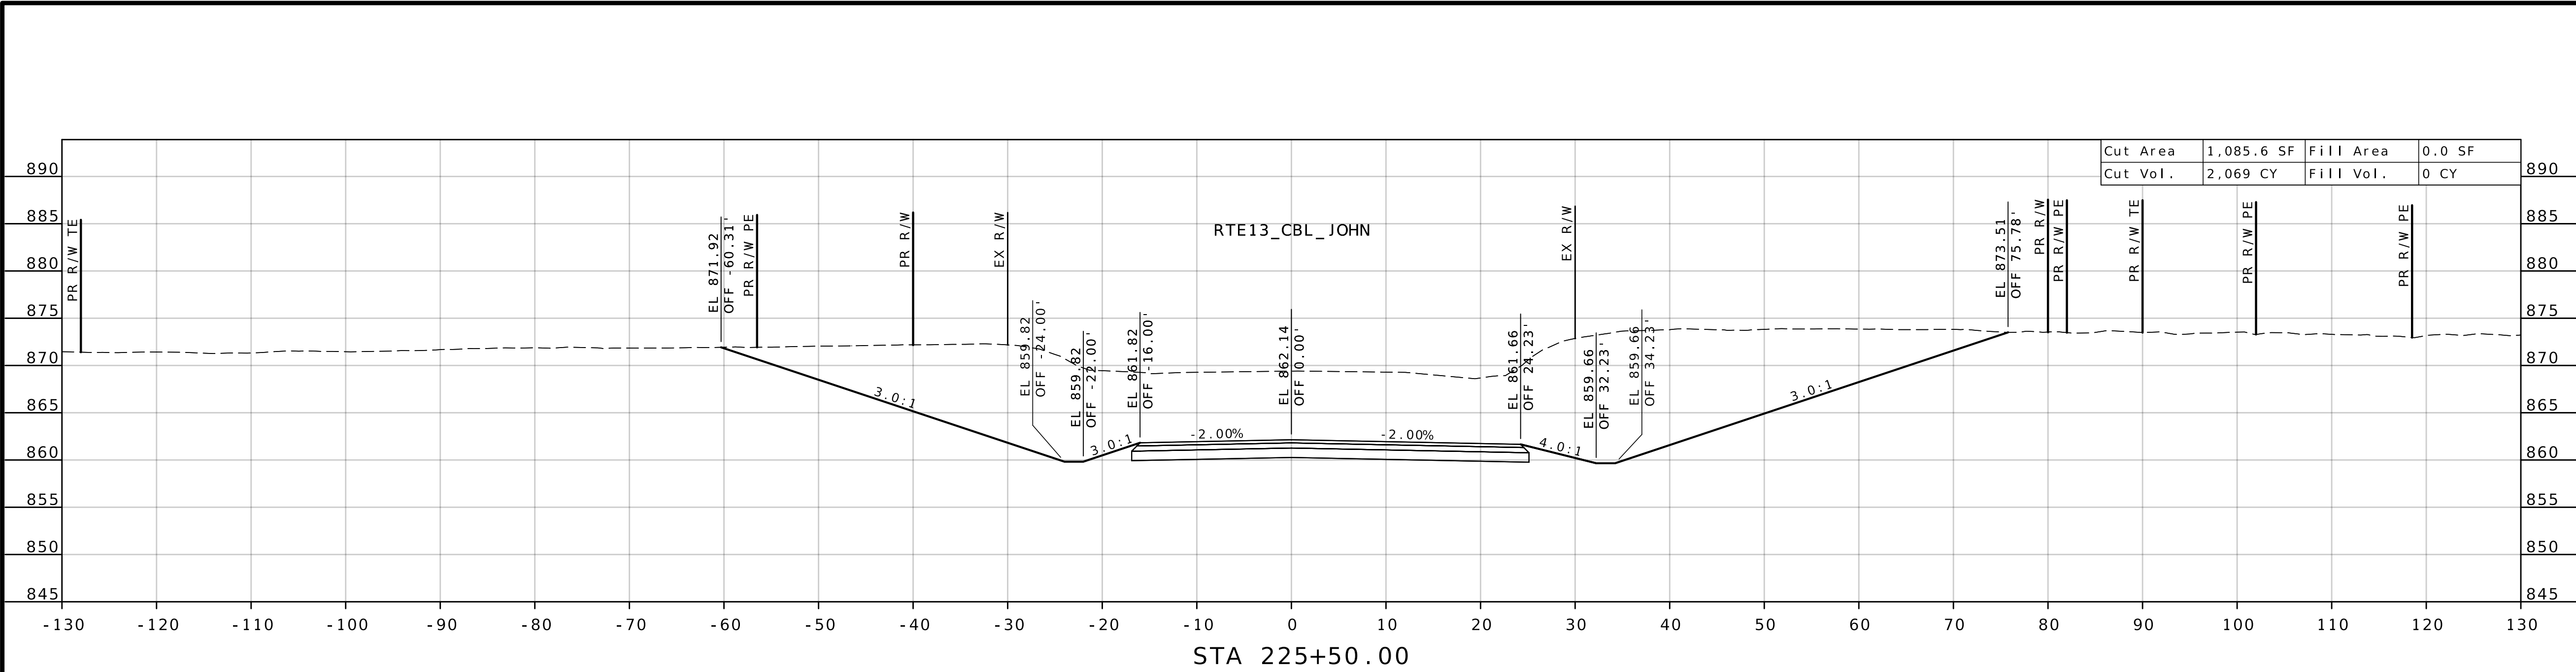

CROSS SECTION
RTE 13 AT RTE H
SHEET 26 OF 30

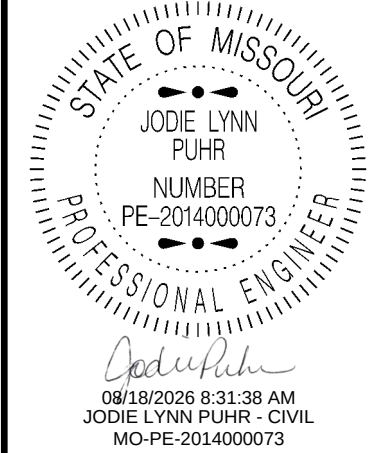

DATE PREPARED
8/12/2026

ROUTE 13 STATE MO

DISTRICT KC SHEET NO. 162




COUNTY LAFAYETTE / JOHNSON

JOB NO. J4P2333


CONTRACT ID.

PROJECT NO.

BRIDGE NO.

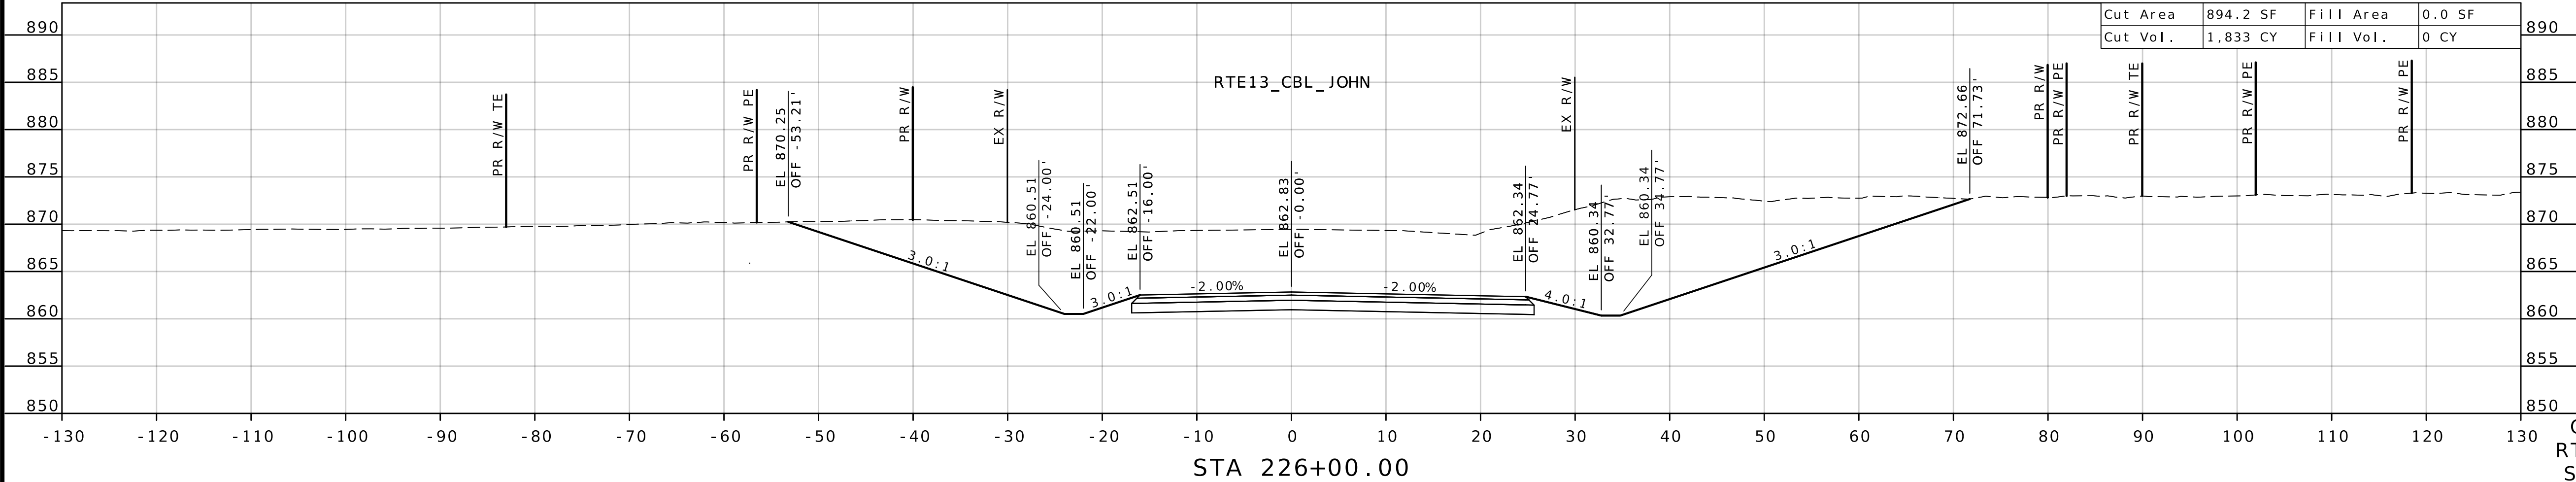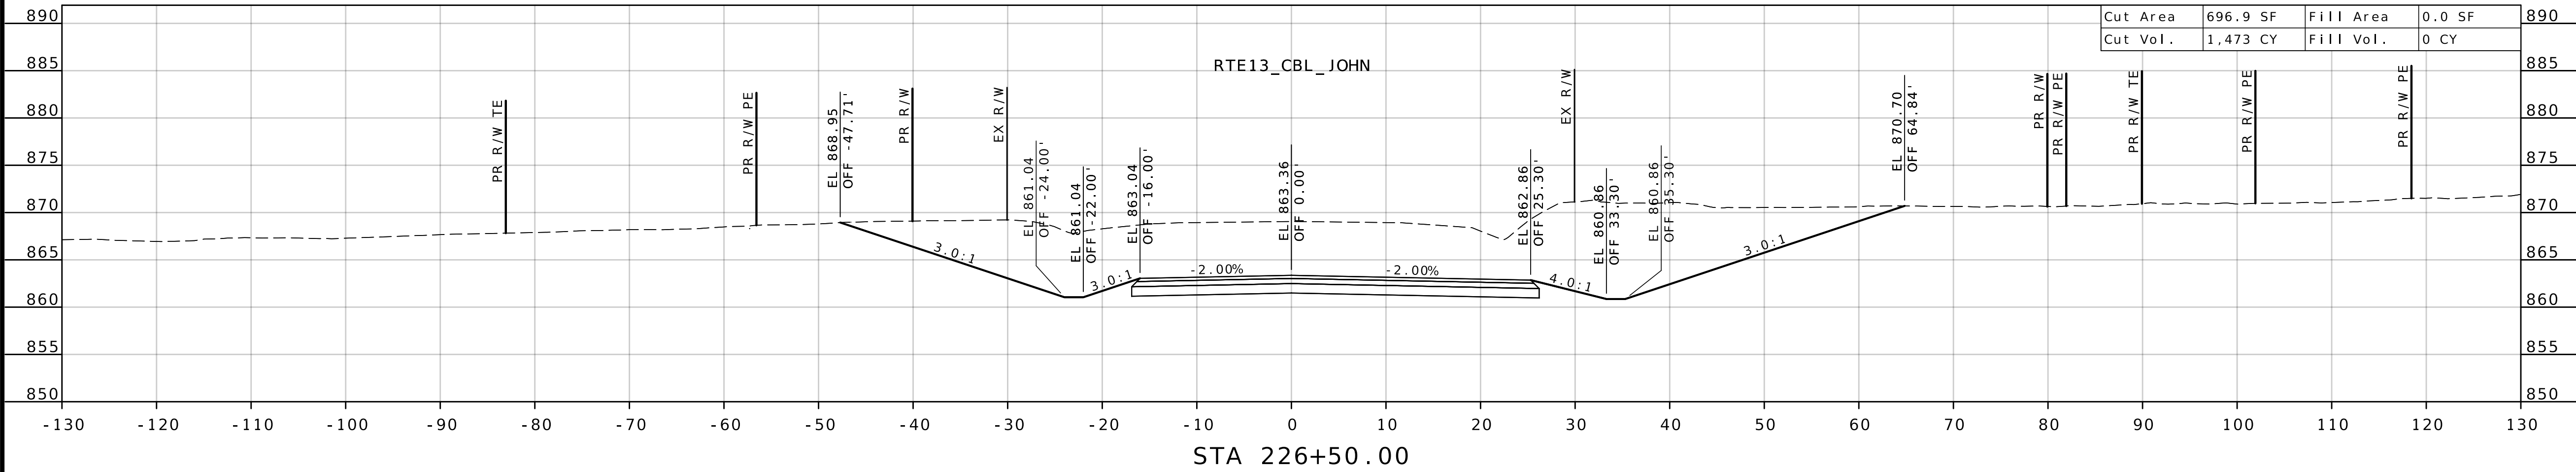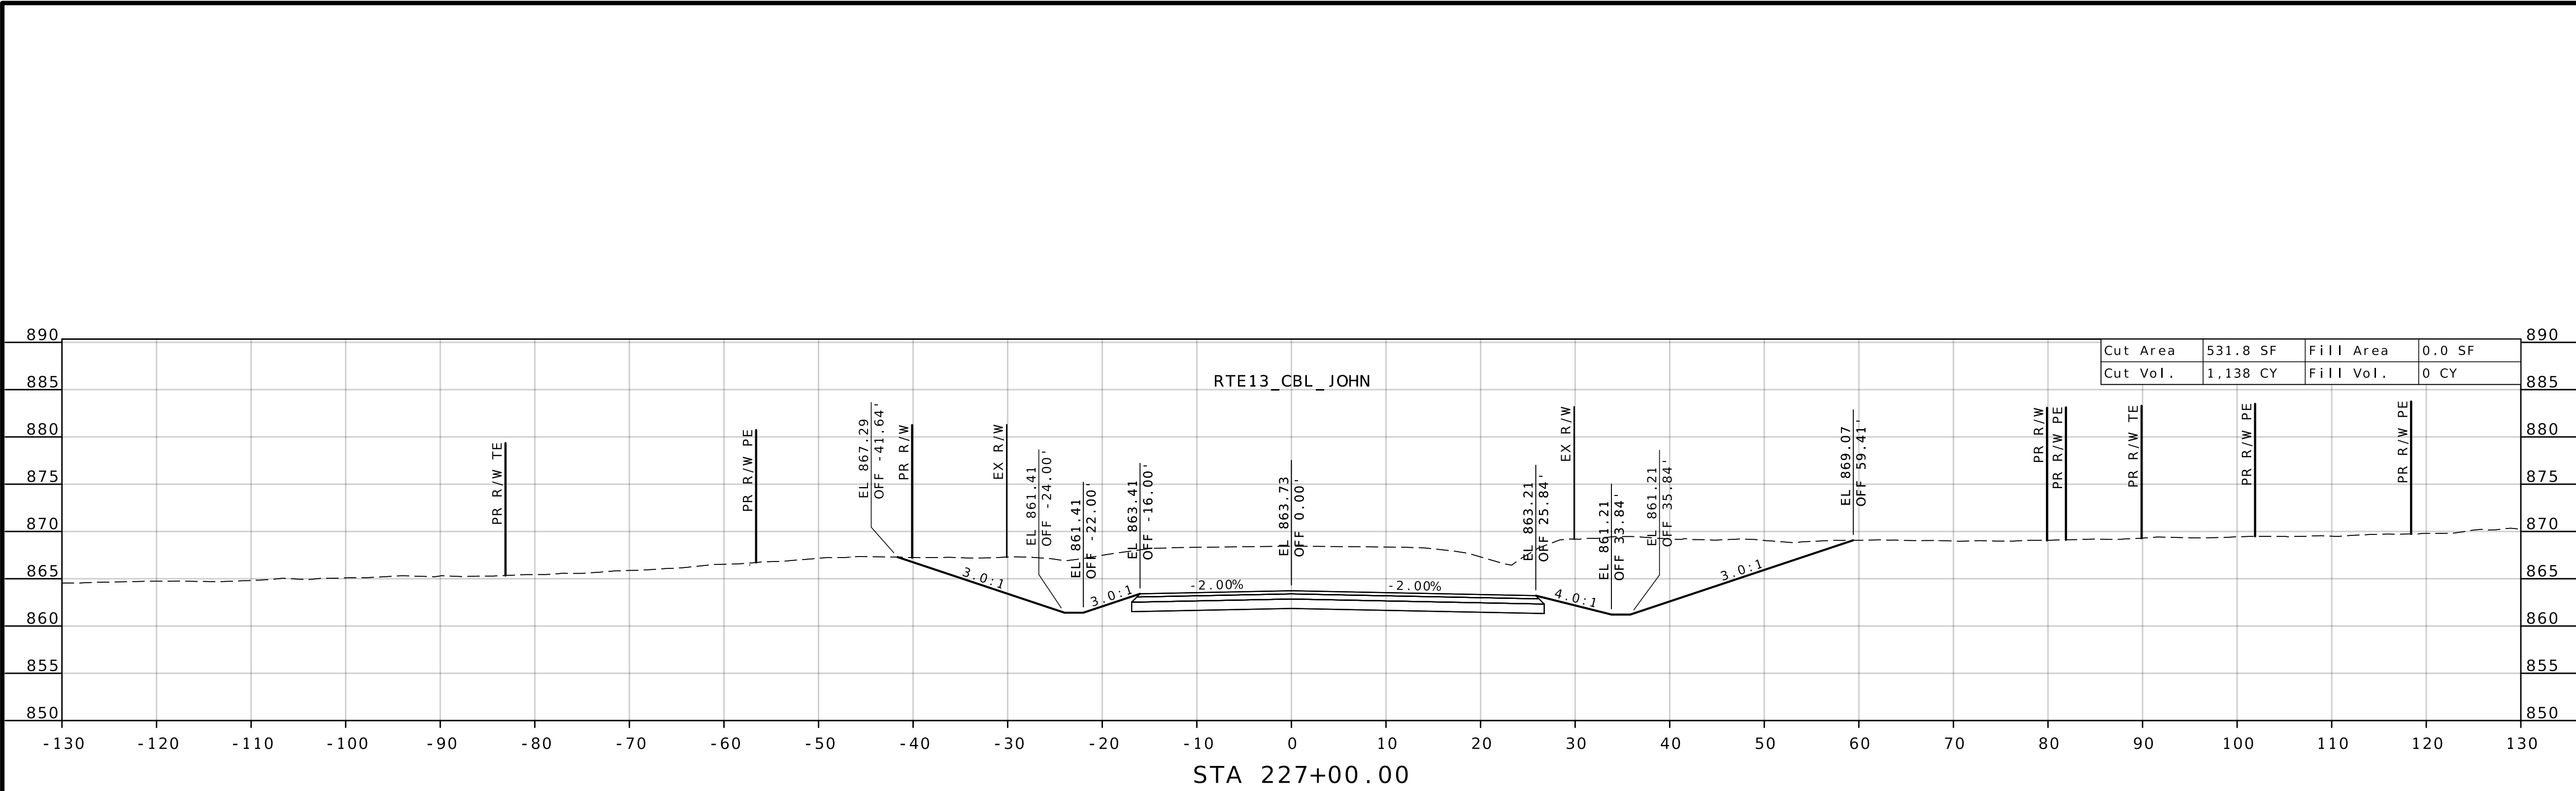

CROSS SECTION
RTE 13 AT RTE H
SHEET 27 OF 30

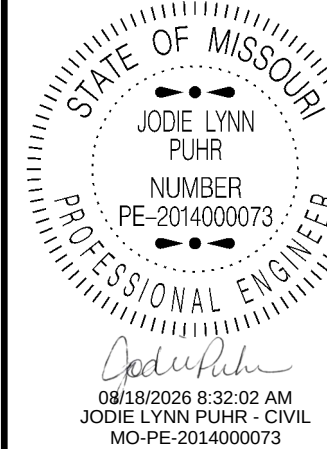

DATE PREPARED
8/12/2026

ROUTE 13
STATE MO
DISTRICT KC
SHEET NO. 163

COUNTY
LAFAYETTE / JOHNSON

JOB NO.
J4P2333
CONTRACT ID.

PROJECT NO.

BRIDGE NO.




DESCRIPTION

DATE


MISSOURI HIGHWAYS AND TRANSPORTATION COMMISSION

105 WEST CAPITOL
JEFFERSON CITY, MO 65102
1-888-ASK-MODOT (1-888-275-6636)

MoDOT

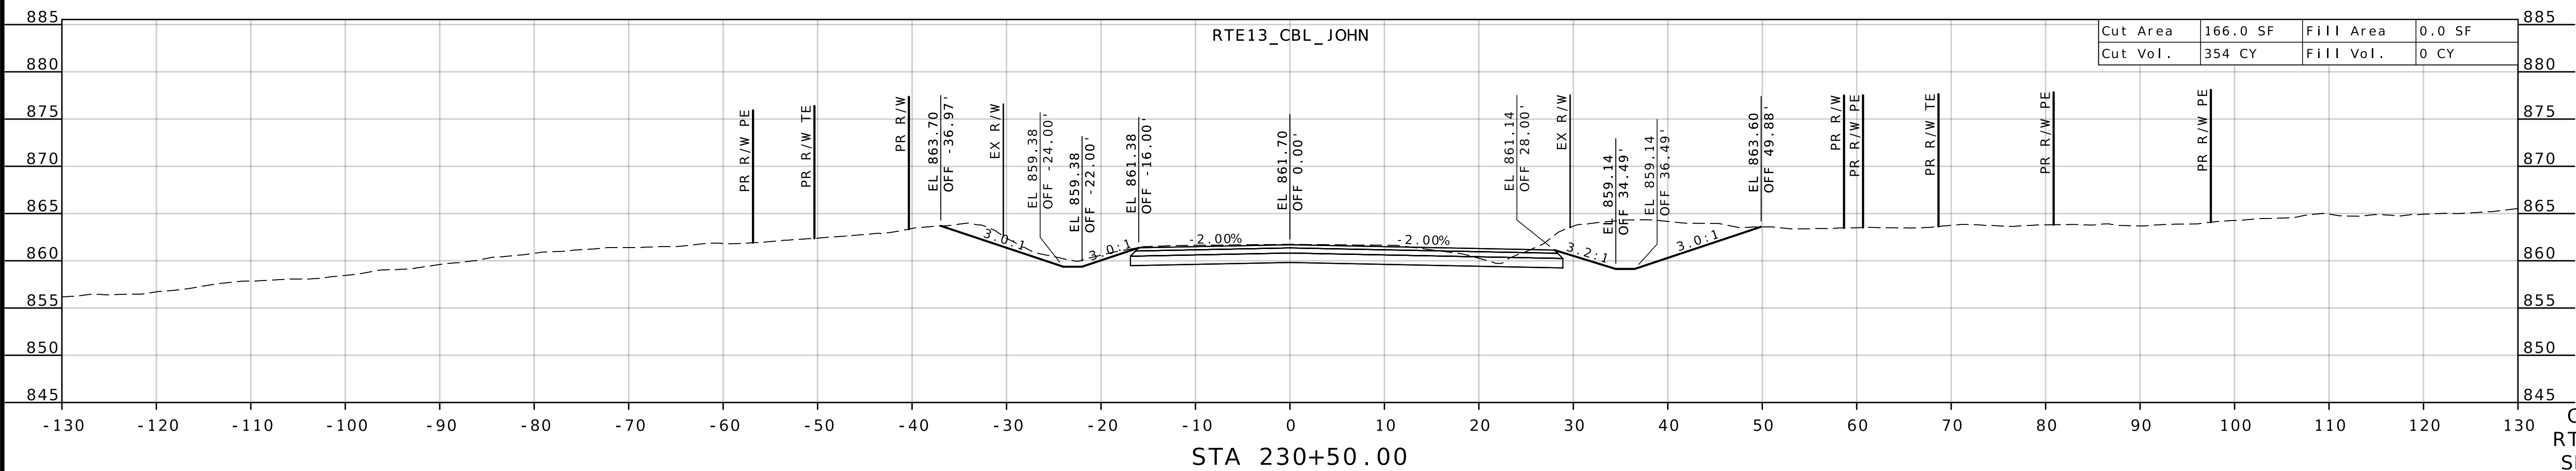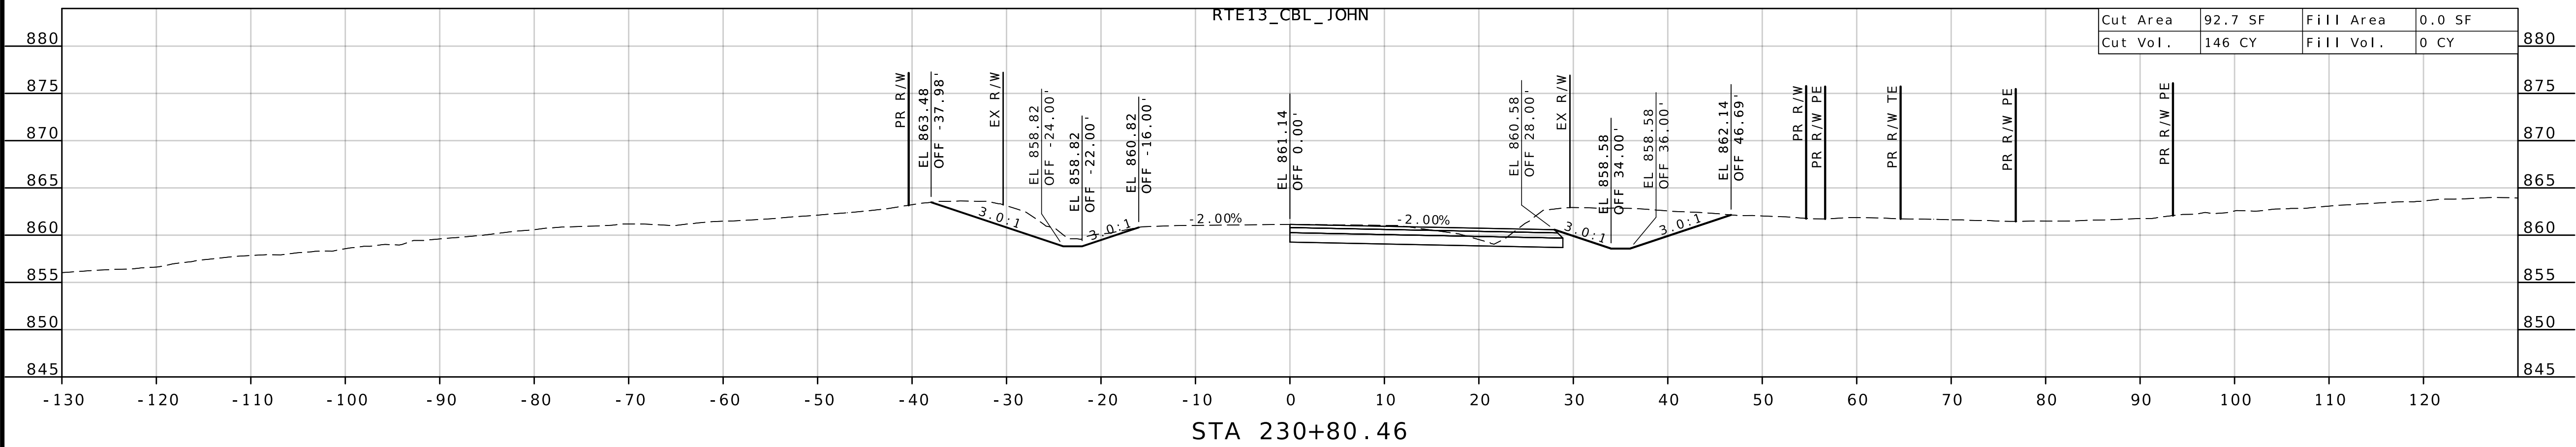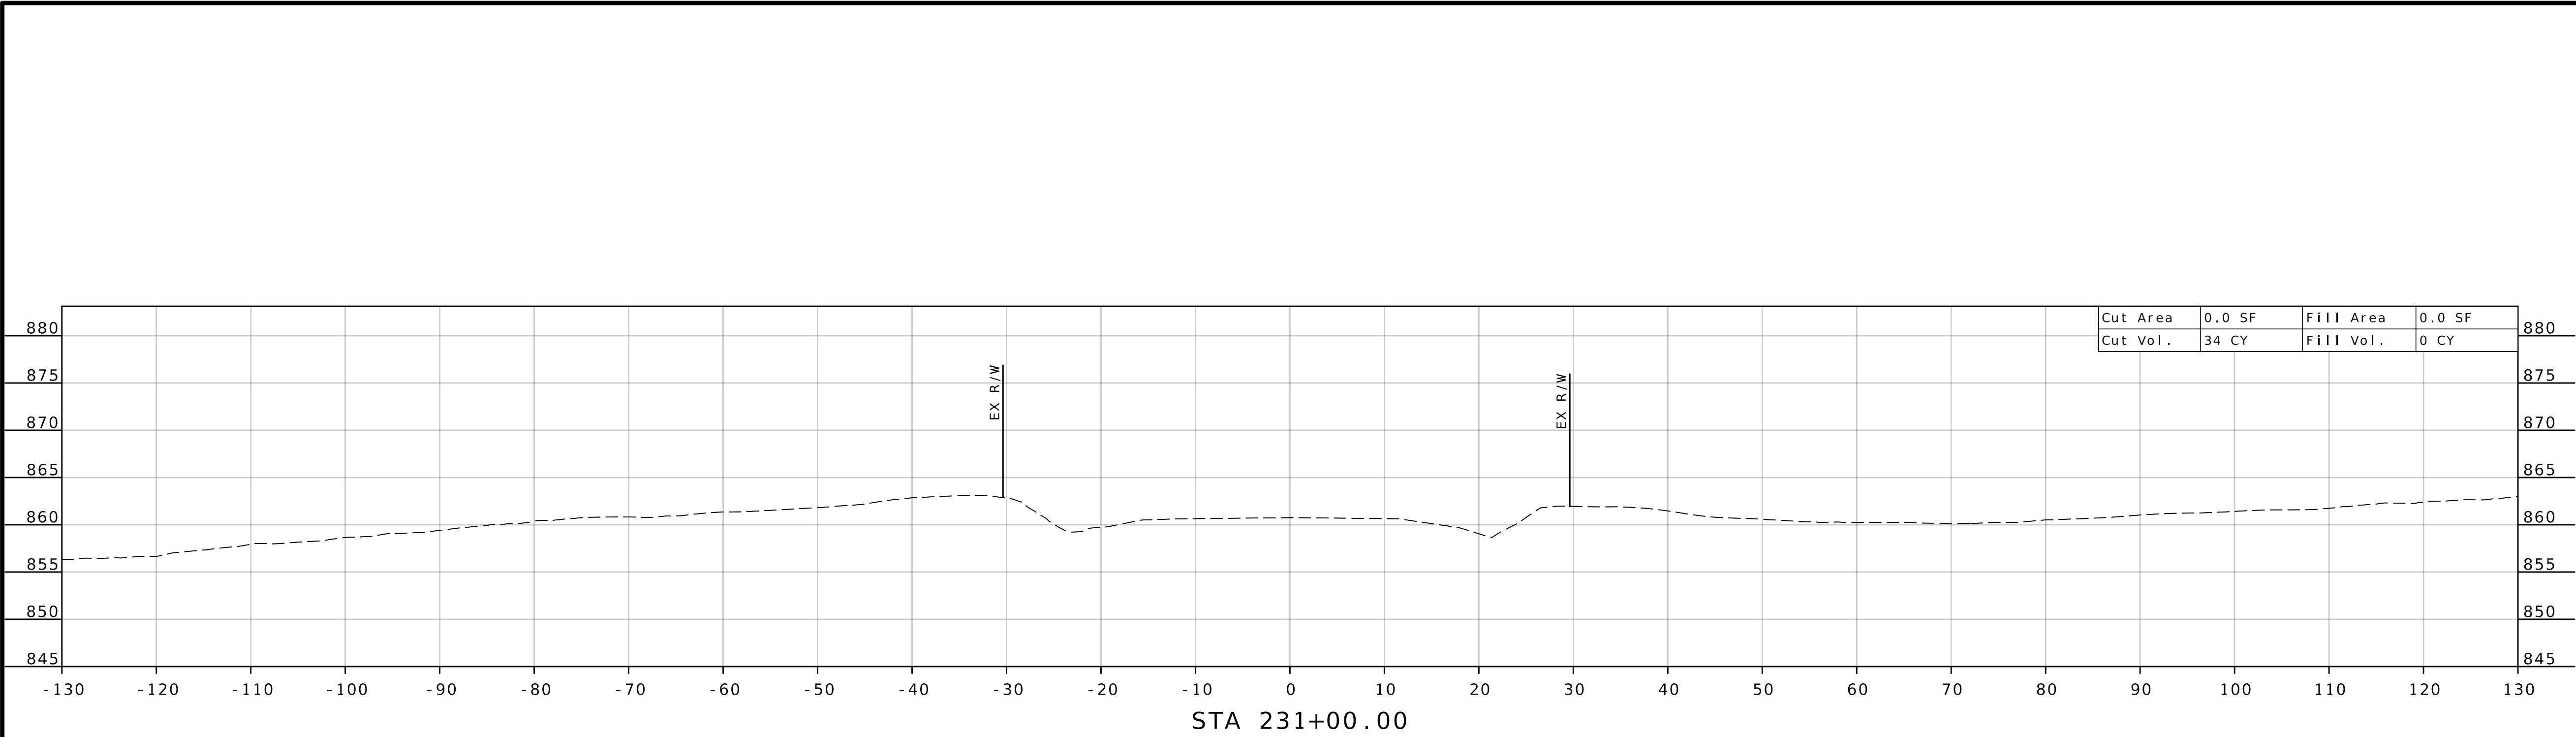

CROSS SECTION
RTE 13 AT RTE H
SHEET 30 OF 30

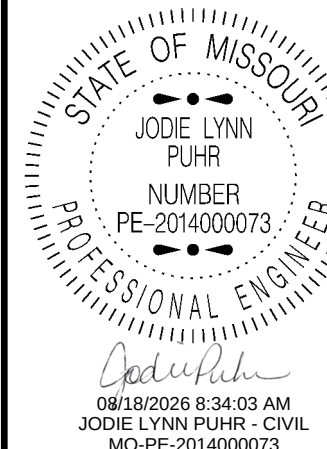

DATE PREPARED

8/12/2026

ROUTE

13

STATE

MO

DISTRICT

KC

SHEET NO.

166

COUNTY

LAFAYETTE / JOHNSON

JOB NO.

J4P2333

CONTRACT ID.

PROJECT NO.

BRIDGE NO.

DESCRIPTION

DATE

DATE

03/23/2026 6:32:09 PM
JODIE LYNN PUHR - CIVIL
MO-PE-2014000073

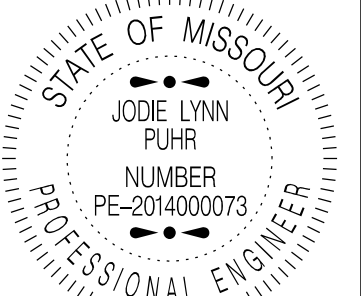

DATE PREPARED
3/13/2026

ROUTE 13	STATE MO
DISTRICT KC	SHEET NO. 167

COUNTY
LAFAYETTE / JOHNSON

JOB NO.
J4P2333


CONTRACT ID.

PROJECT NO.



BRIDGE NO.

DESCRIPTION	DATE




MISSOURI HIGHWAYS AND TRANSPORTATION COMMISSION

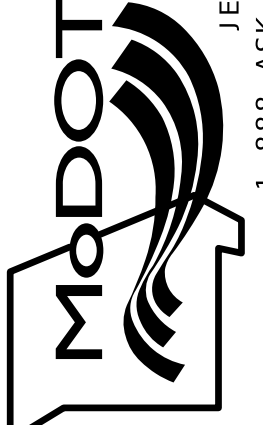


105 WEST CAPITOL
JEFFERSON CITY, MO 65102
1-888-ASK-MODOT (1-888-275-6636)

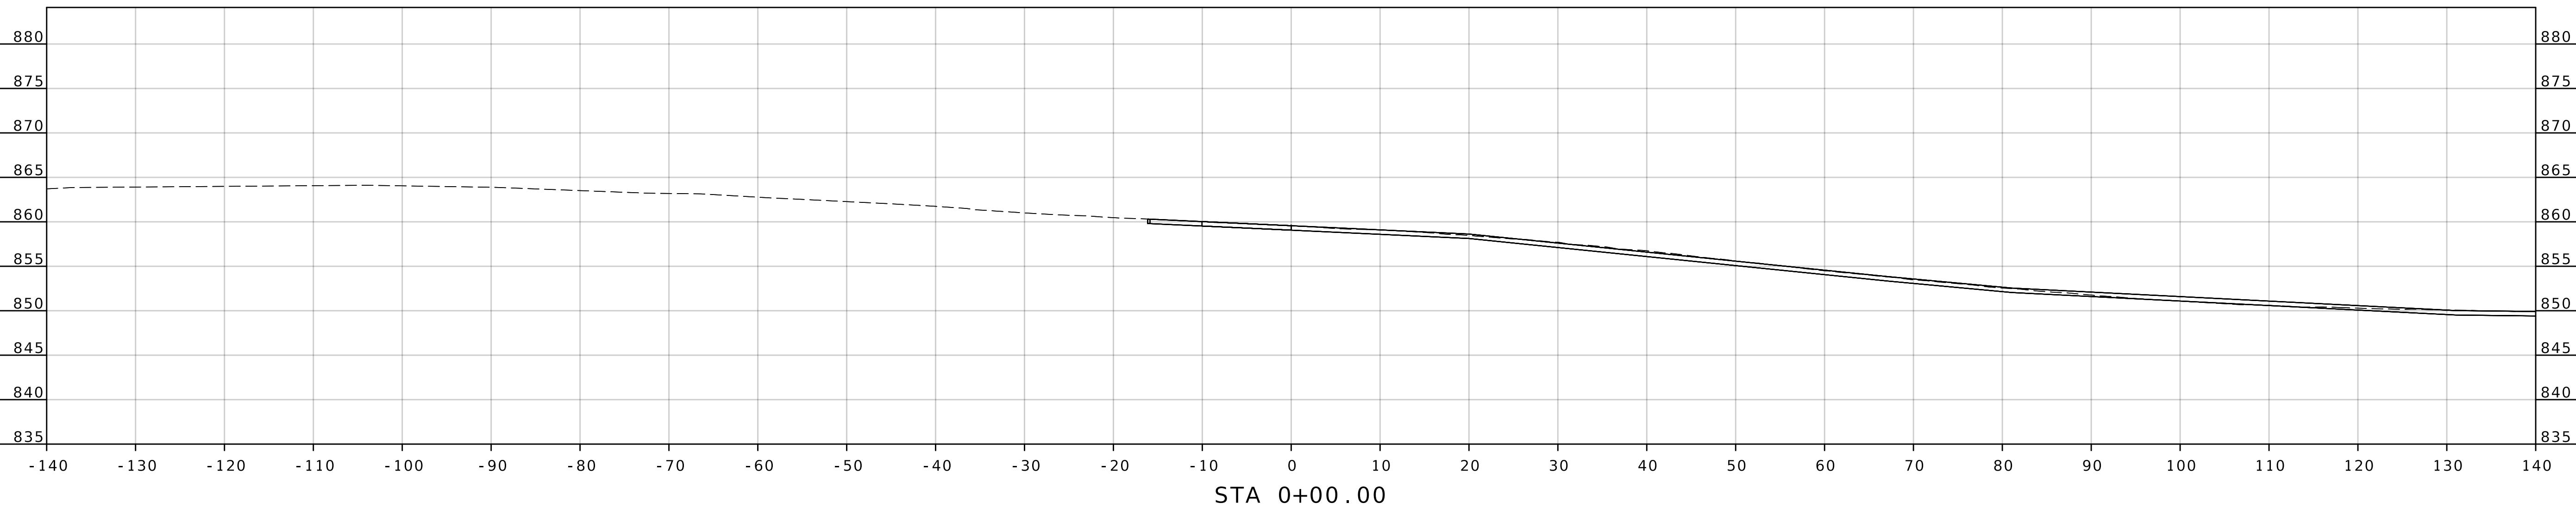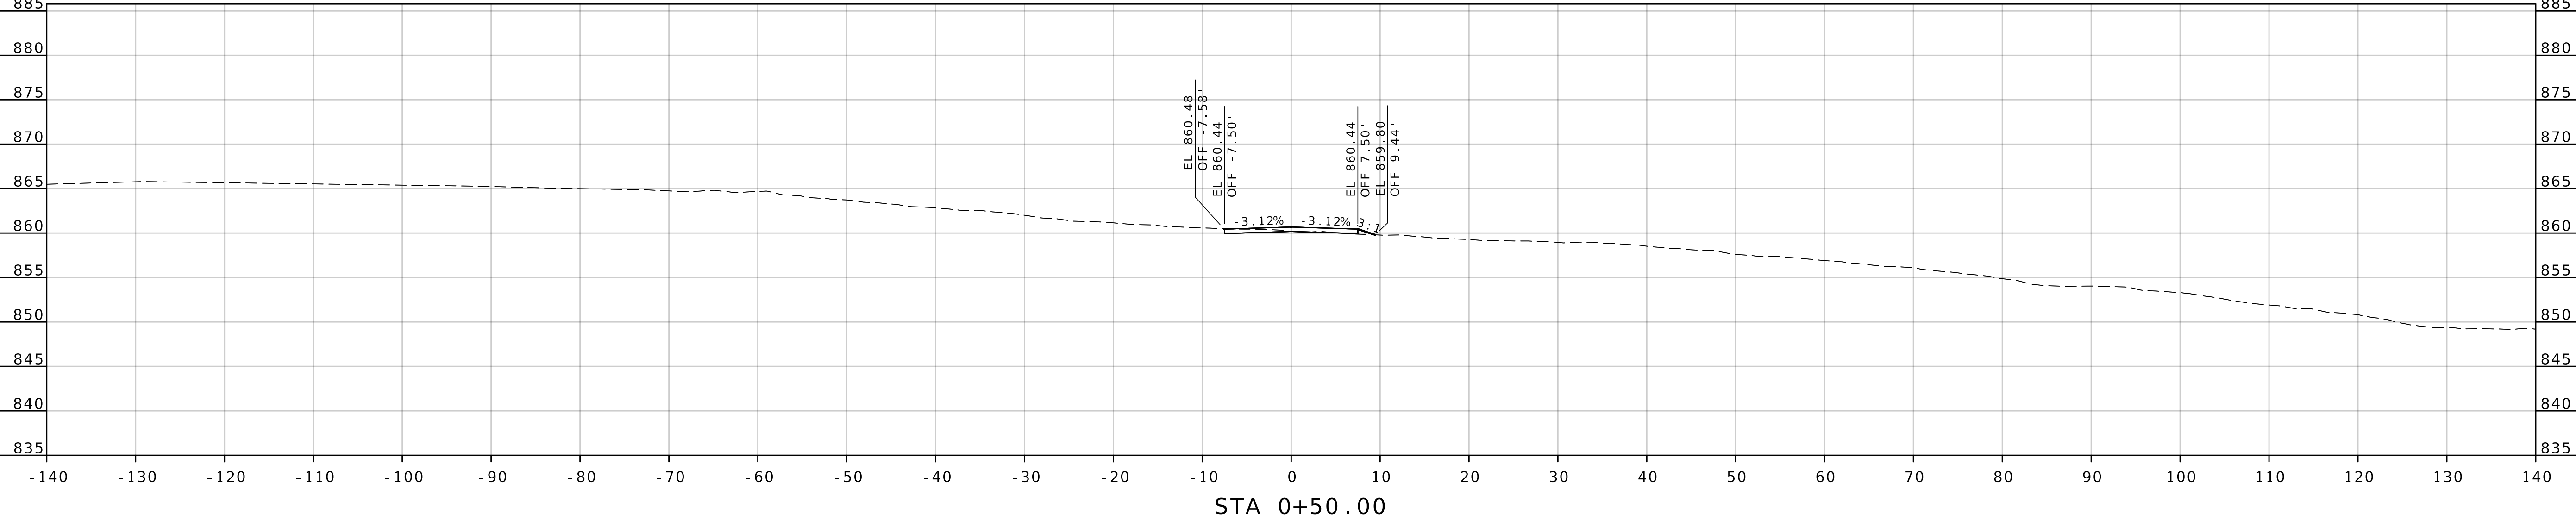

CROSS SECTIONS
CONNECTOR ROAD
SHEET 1 OF 3

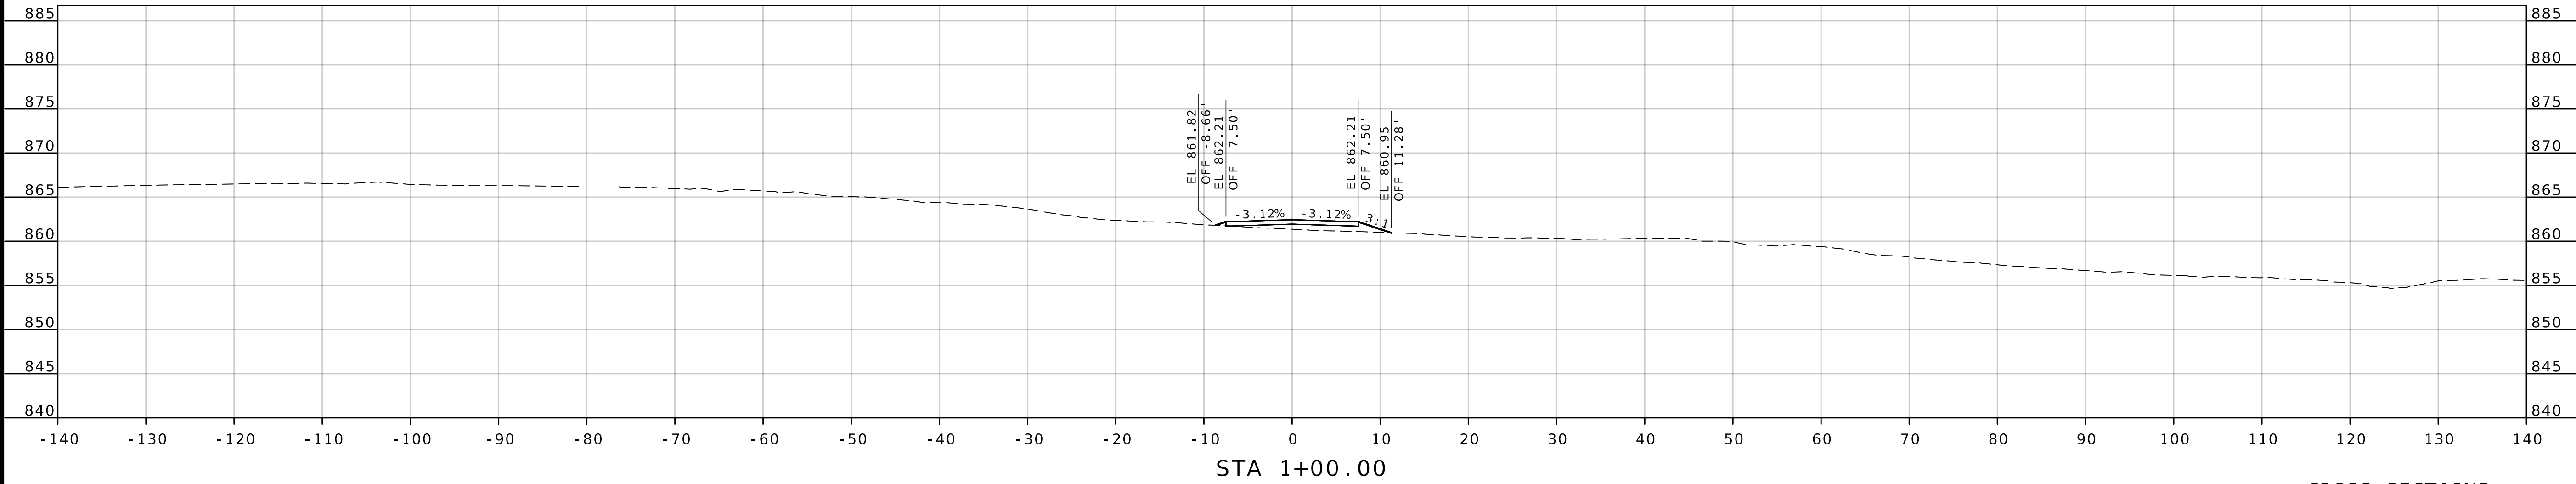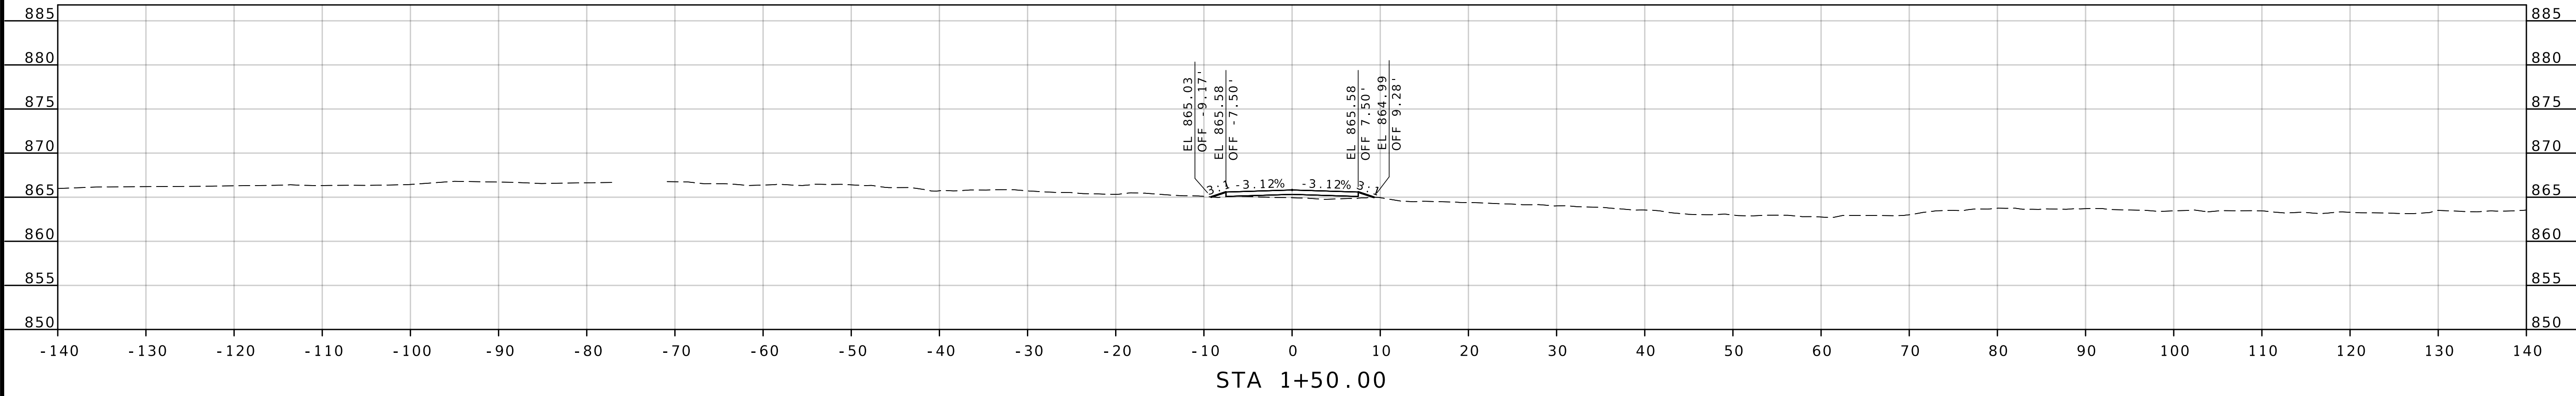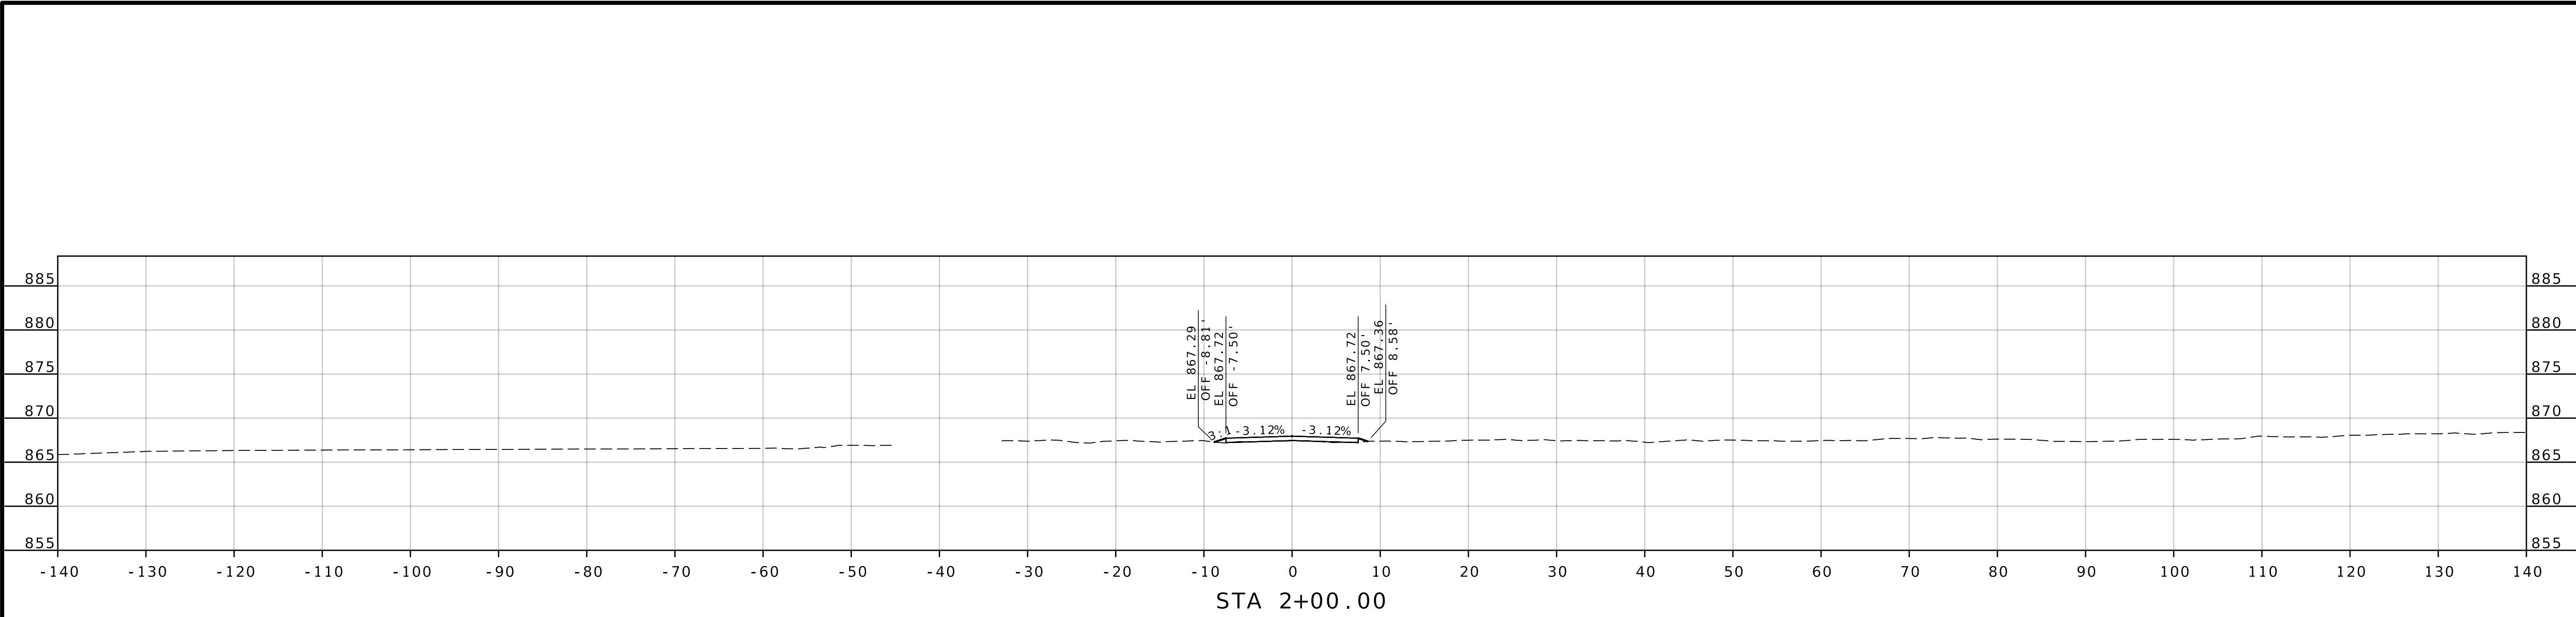

CROSS SECTIONS
CONNECTOR ROAD
SHEET 2 OF 3

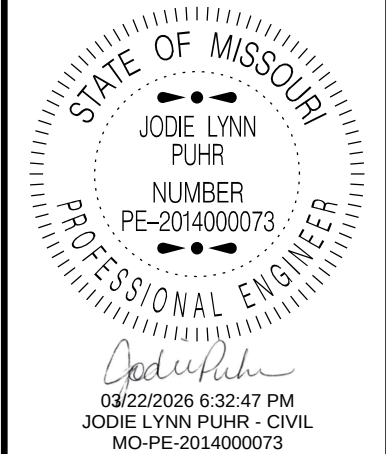

DATE PREPARED

3/13/2026

ROUTE

13

STATE

MO

DISTRICT

KC

SHEET NO.

168

COUNTY

LAFAYETTE / JOHNSON

JOB NO.

J4P2333

CONTRACT ID.

PROJECT NO.

BRIDGE NO.

DESCRIPTION

DATE


MISSOURI HIGHWAYS AND TRANSPORTATION COMMISSION

105 WEST CAPITOL


JEFFERSON CITY, MO 65102

1-888-ASK-MODOT (1-888-275-6636)

MoDOT

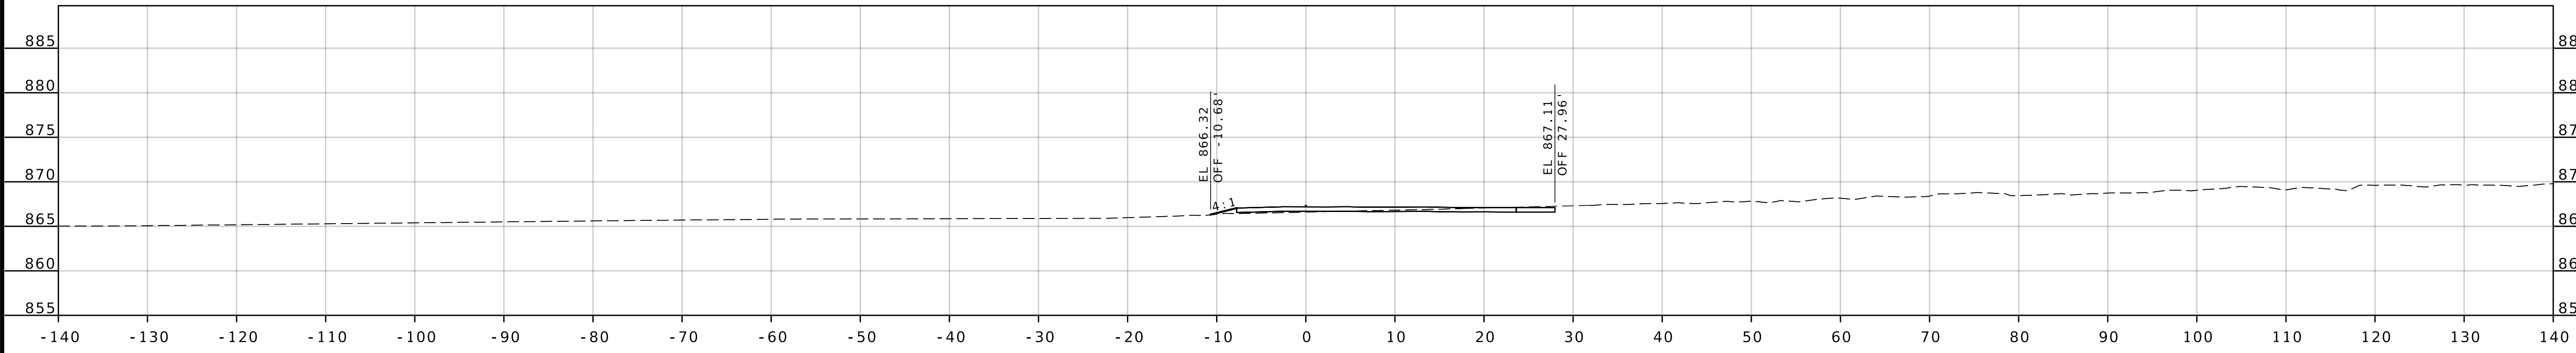

CROSS SECTIONS
CONNECTOR ROAD
SHEET 3 OF 3

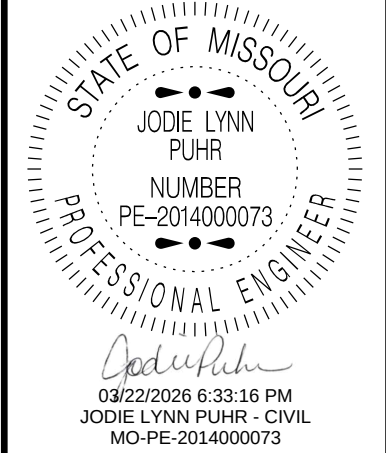

DATE PREPARED
3/13/2026

ROUTE 13	STATE MO
-------------	-------------

DISTRICT KC	SHEET NO. 169
----------------	------------------

COUNTY
LAFAYETTE / JOHNSON

JOB NO.
J4P2333

CONTRACT ID.

CONCLUSIONS

PROJECT NO.



PROJECT NO.:

BRIDGE NO.

[illegible]

MISSOURI HIGHWAYS AND TRANSPORTATION COMMISSION



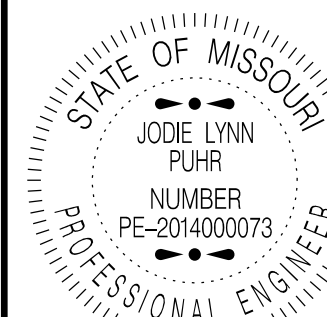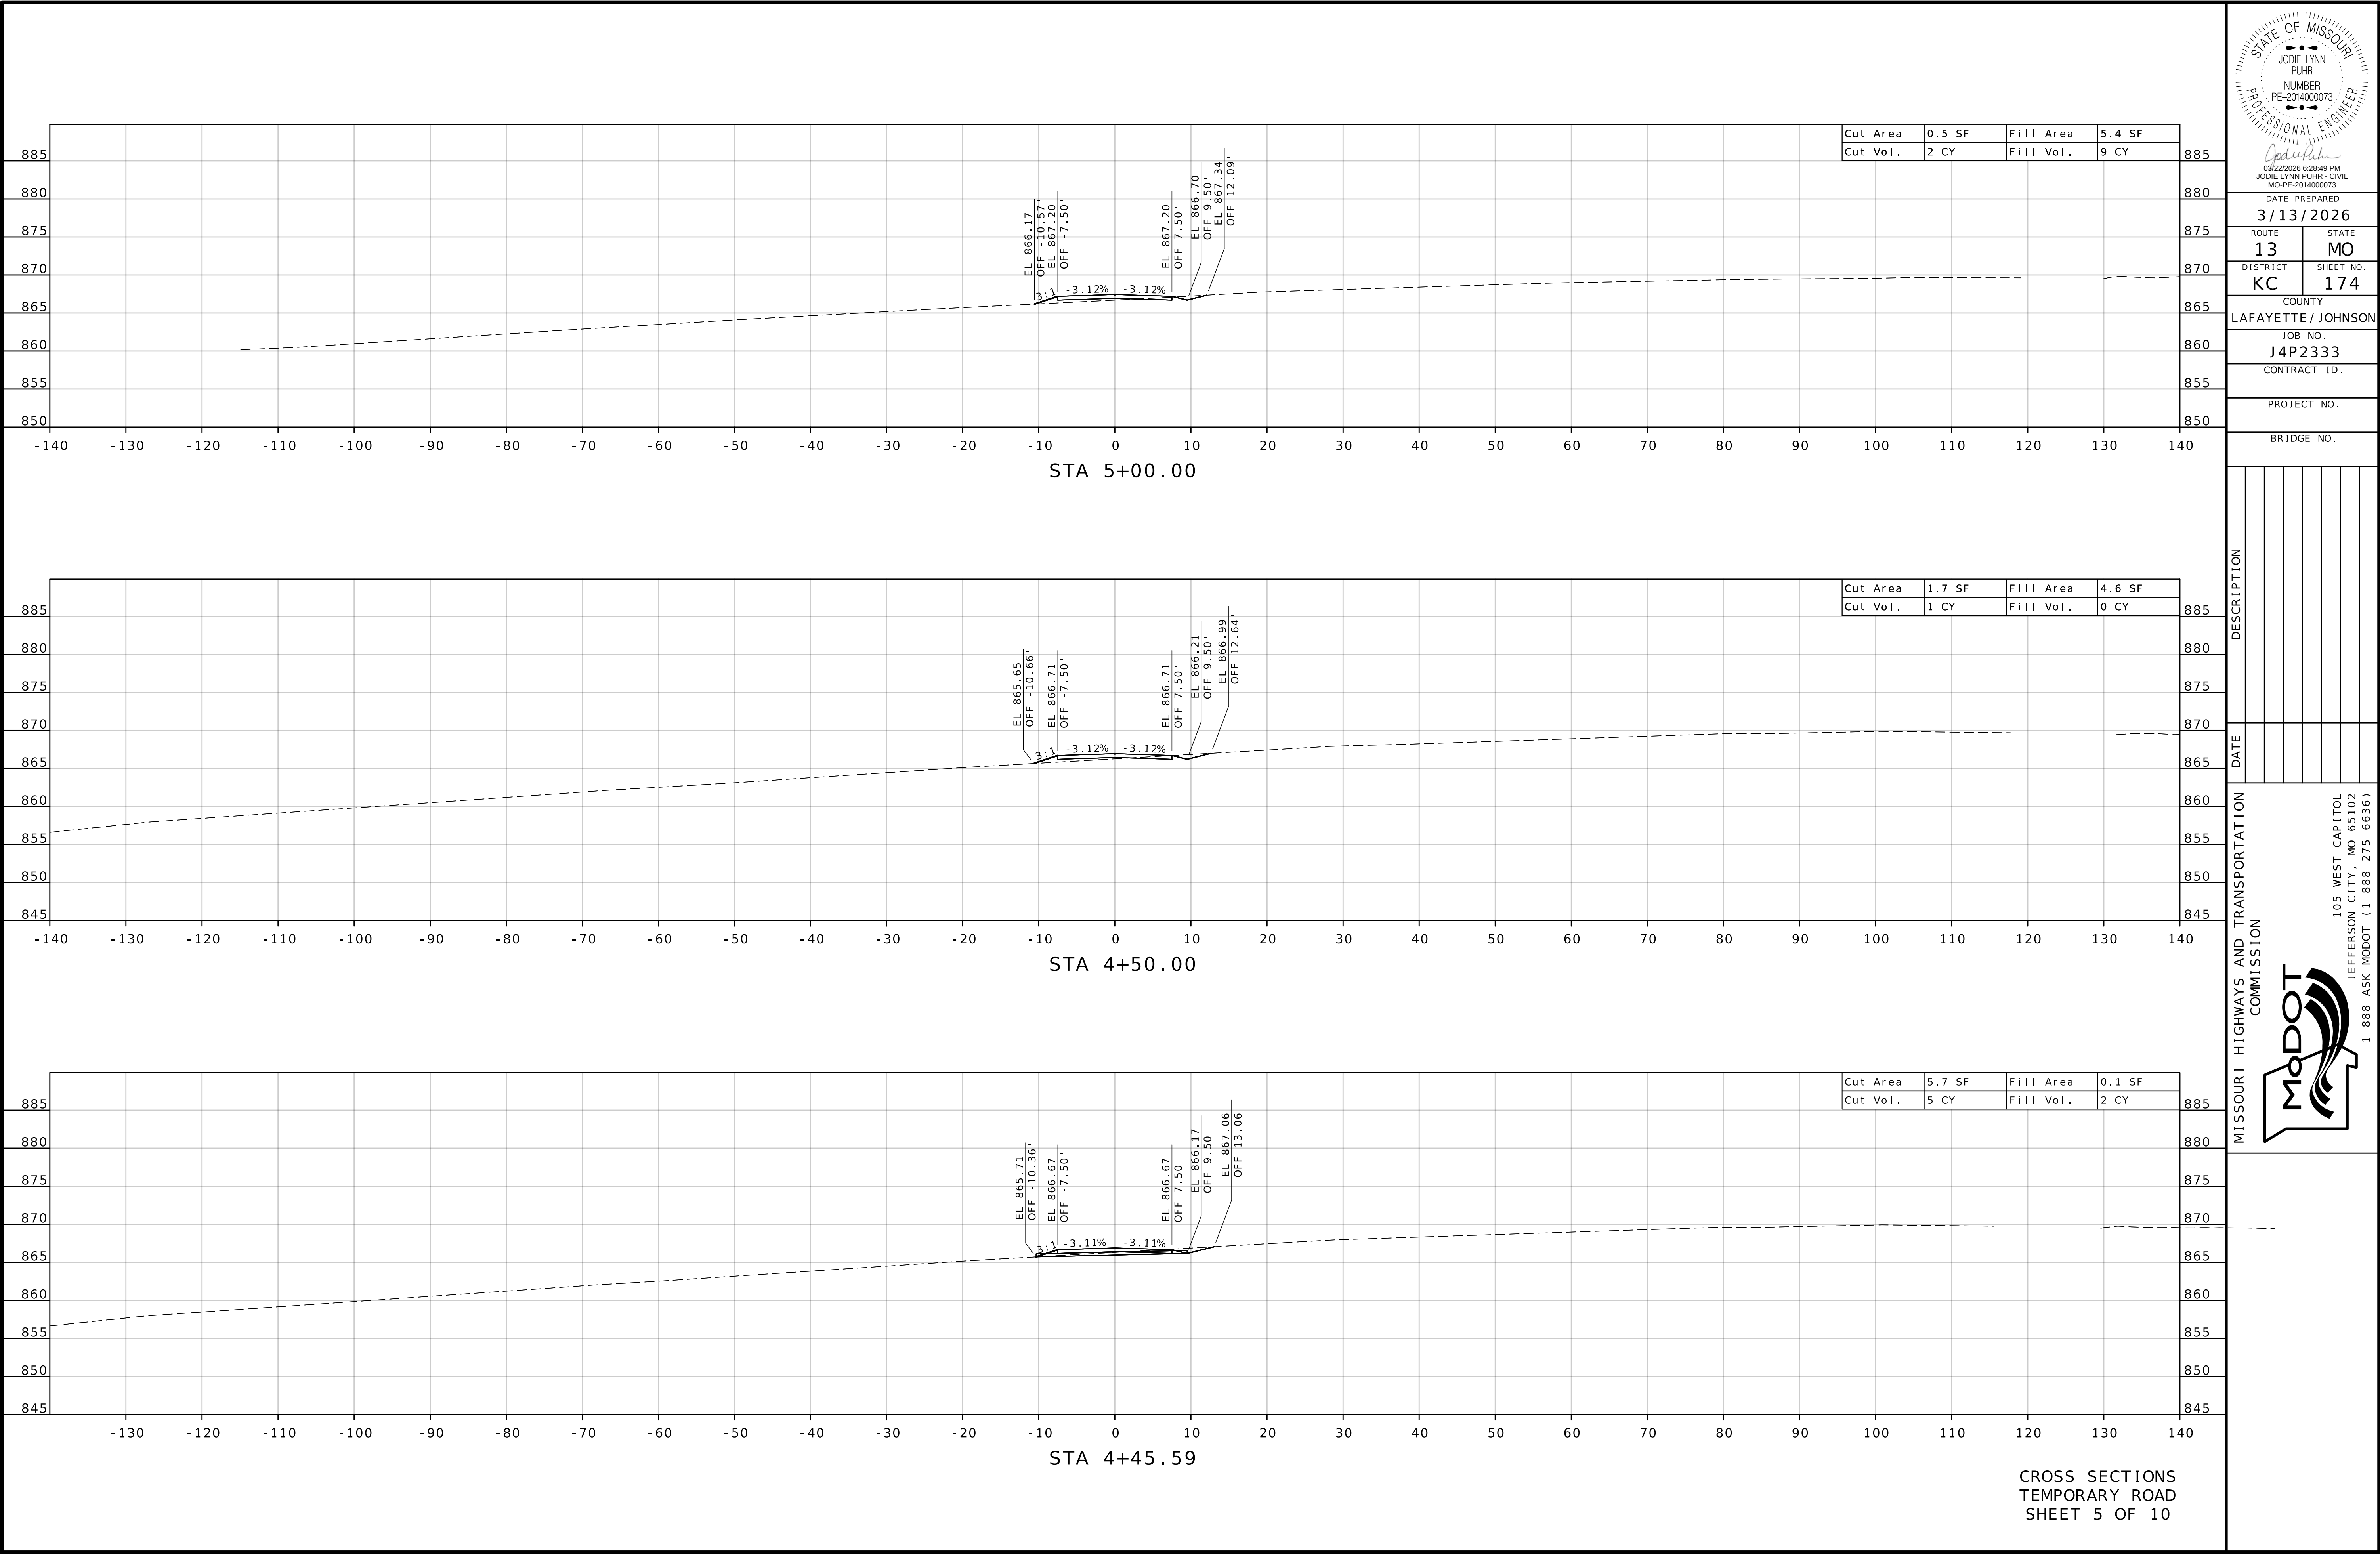

DATE PREPARED
3/13/2026

ROUTE 13
DISTRICT KC
COUNTY LAFAYETTE / JOHNSON
JOB NO. J4P2333
CONTRACT ID.

STATE MO
SHEET NO. 174

PROJECT NO.

BRIDGE NO.



DATE

DESCRIPTION

105 WEST CAPITOL
JEFFERSON CITY, MO 65102
1-888-ASK-MODOT (1-888-275-6636)

MISSOURI HIGHWAYS AND TRANSPORTATION COMMISSION



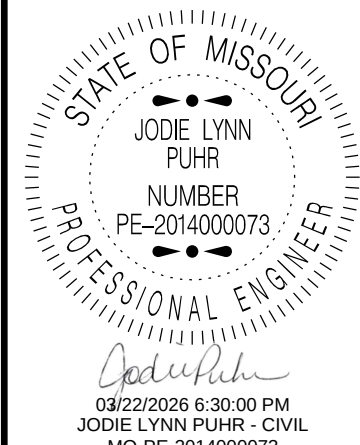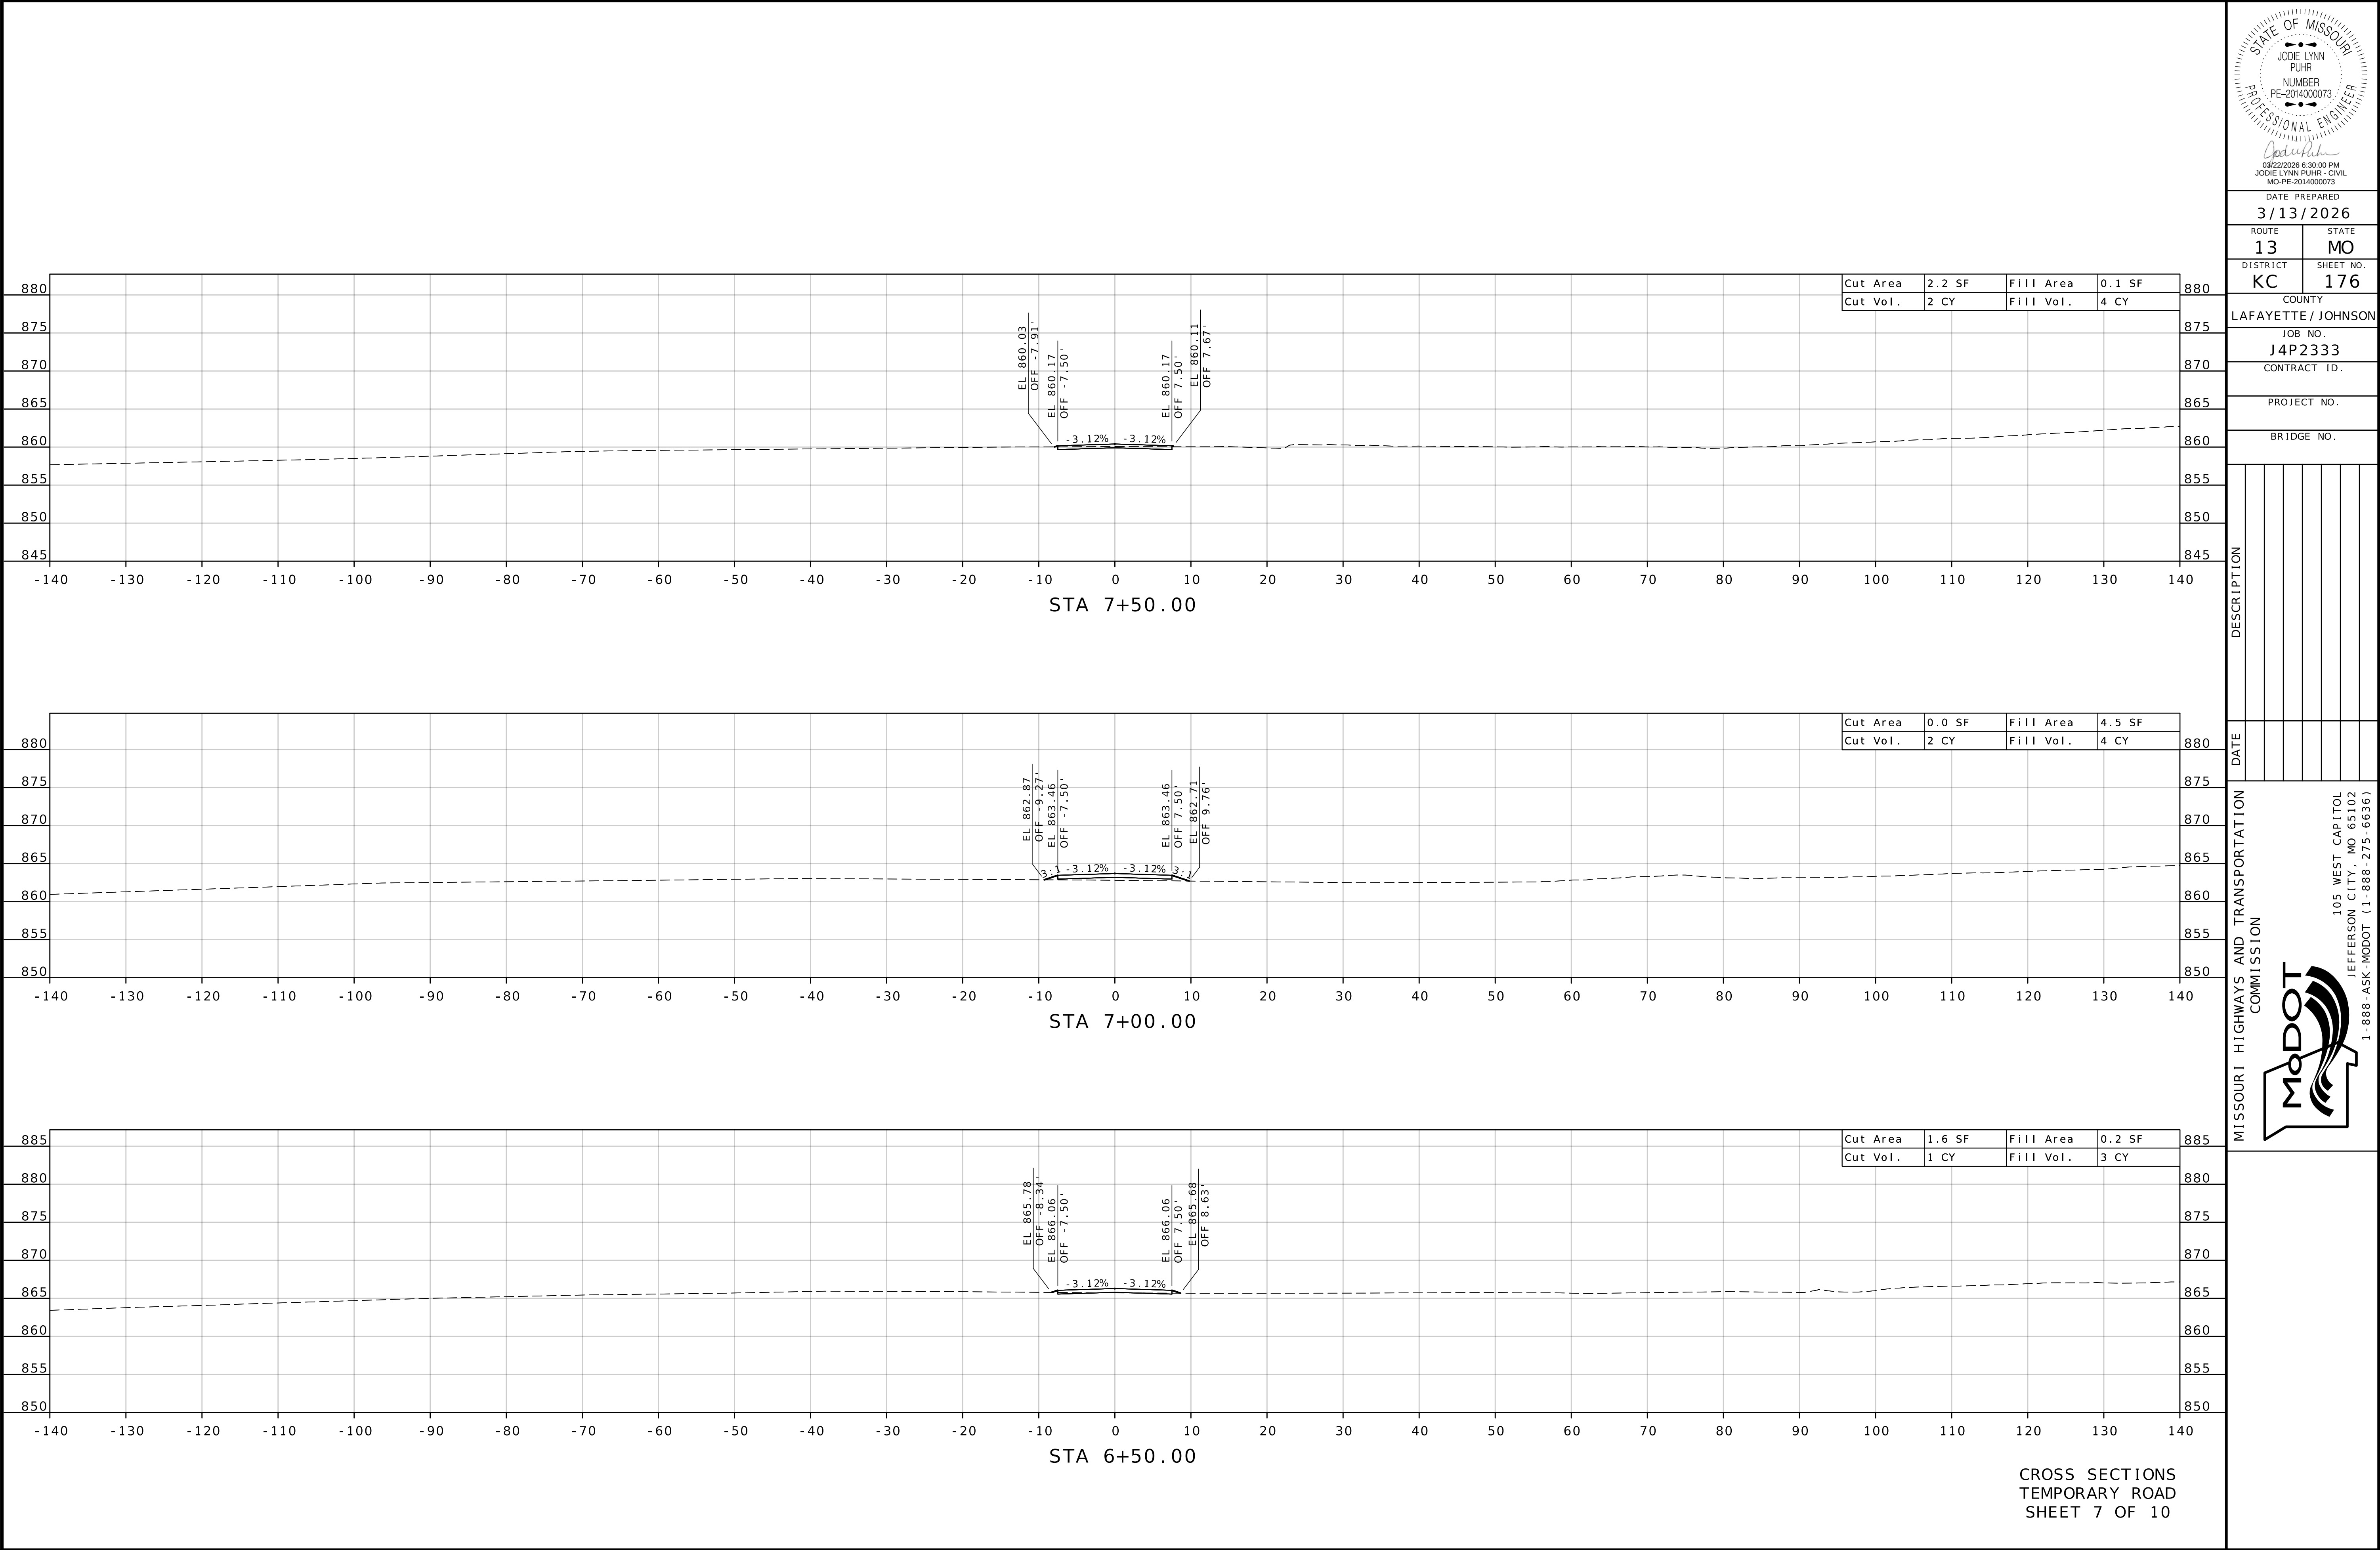

DATE PREPARED

3/13/2026

ROUTE 13 STATE MO

DISTRICT KC SHEET NO. 176

COUNTY LAFAYETTE / JOHNSON

JOB NO. J4P2333

CONTRACT ID.

PROJECT NO.


BRIDGE NO.

DESCRIPTION

DATE						


MISSOURI HIGHWAYS AND TRANSPORTATION COMMISSION



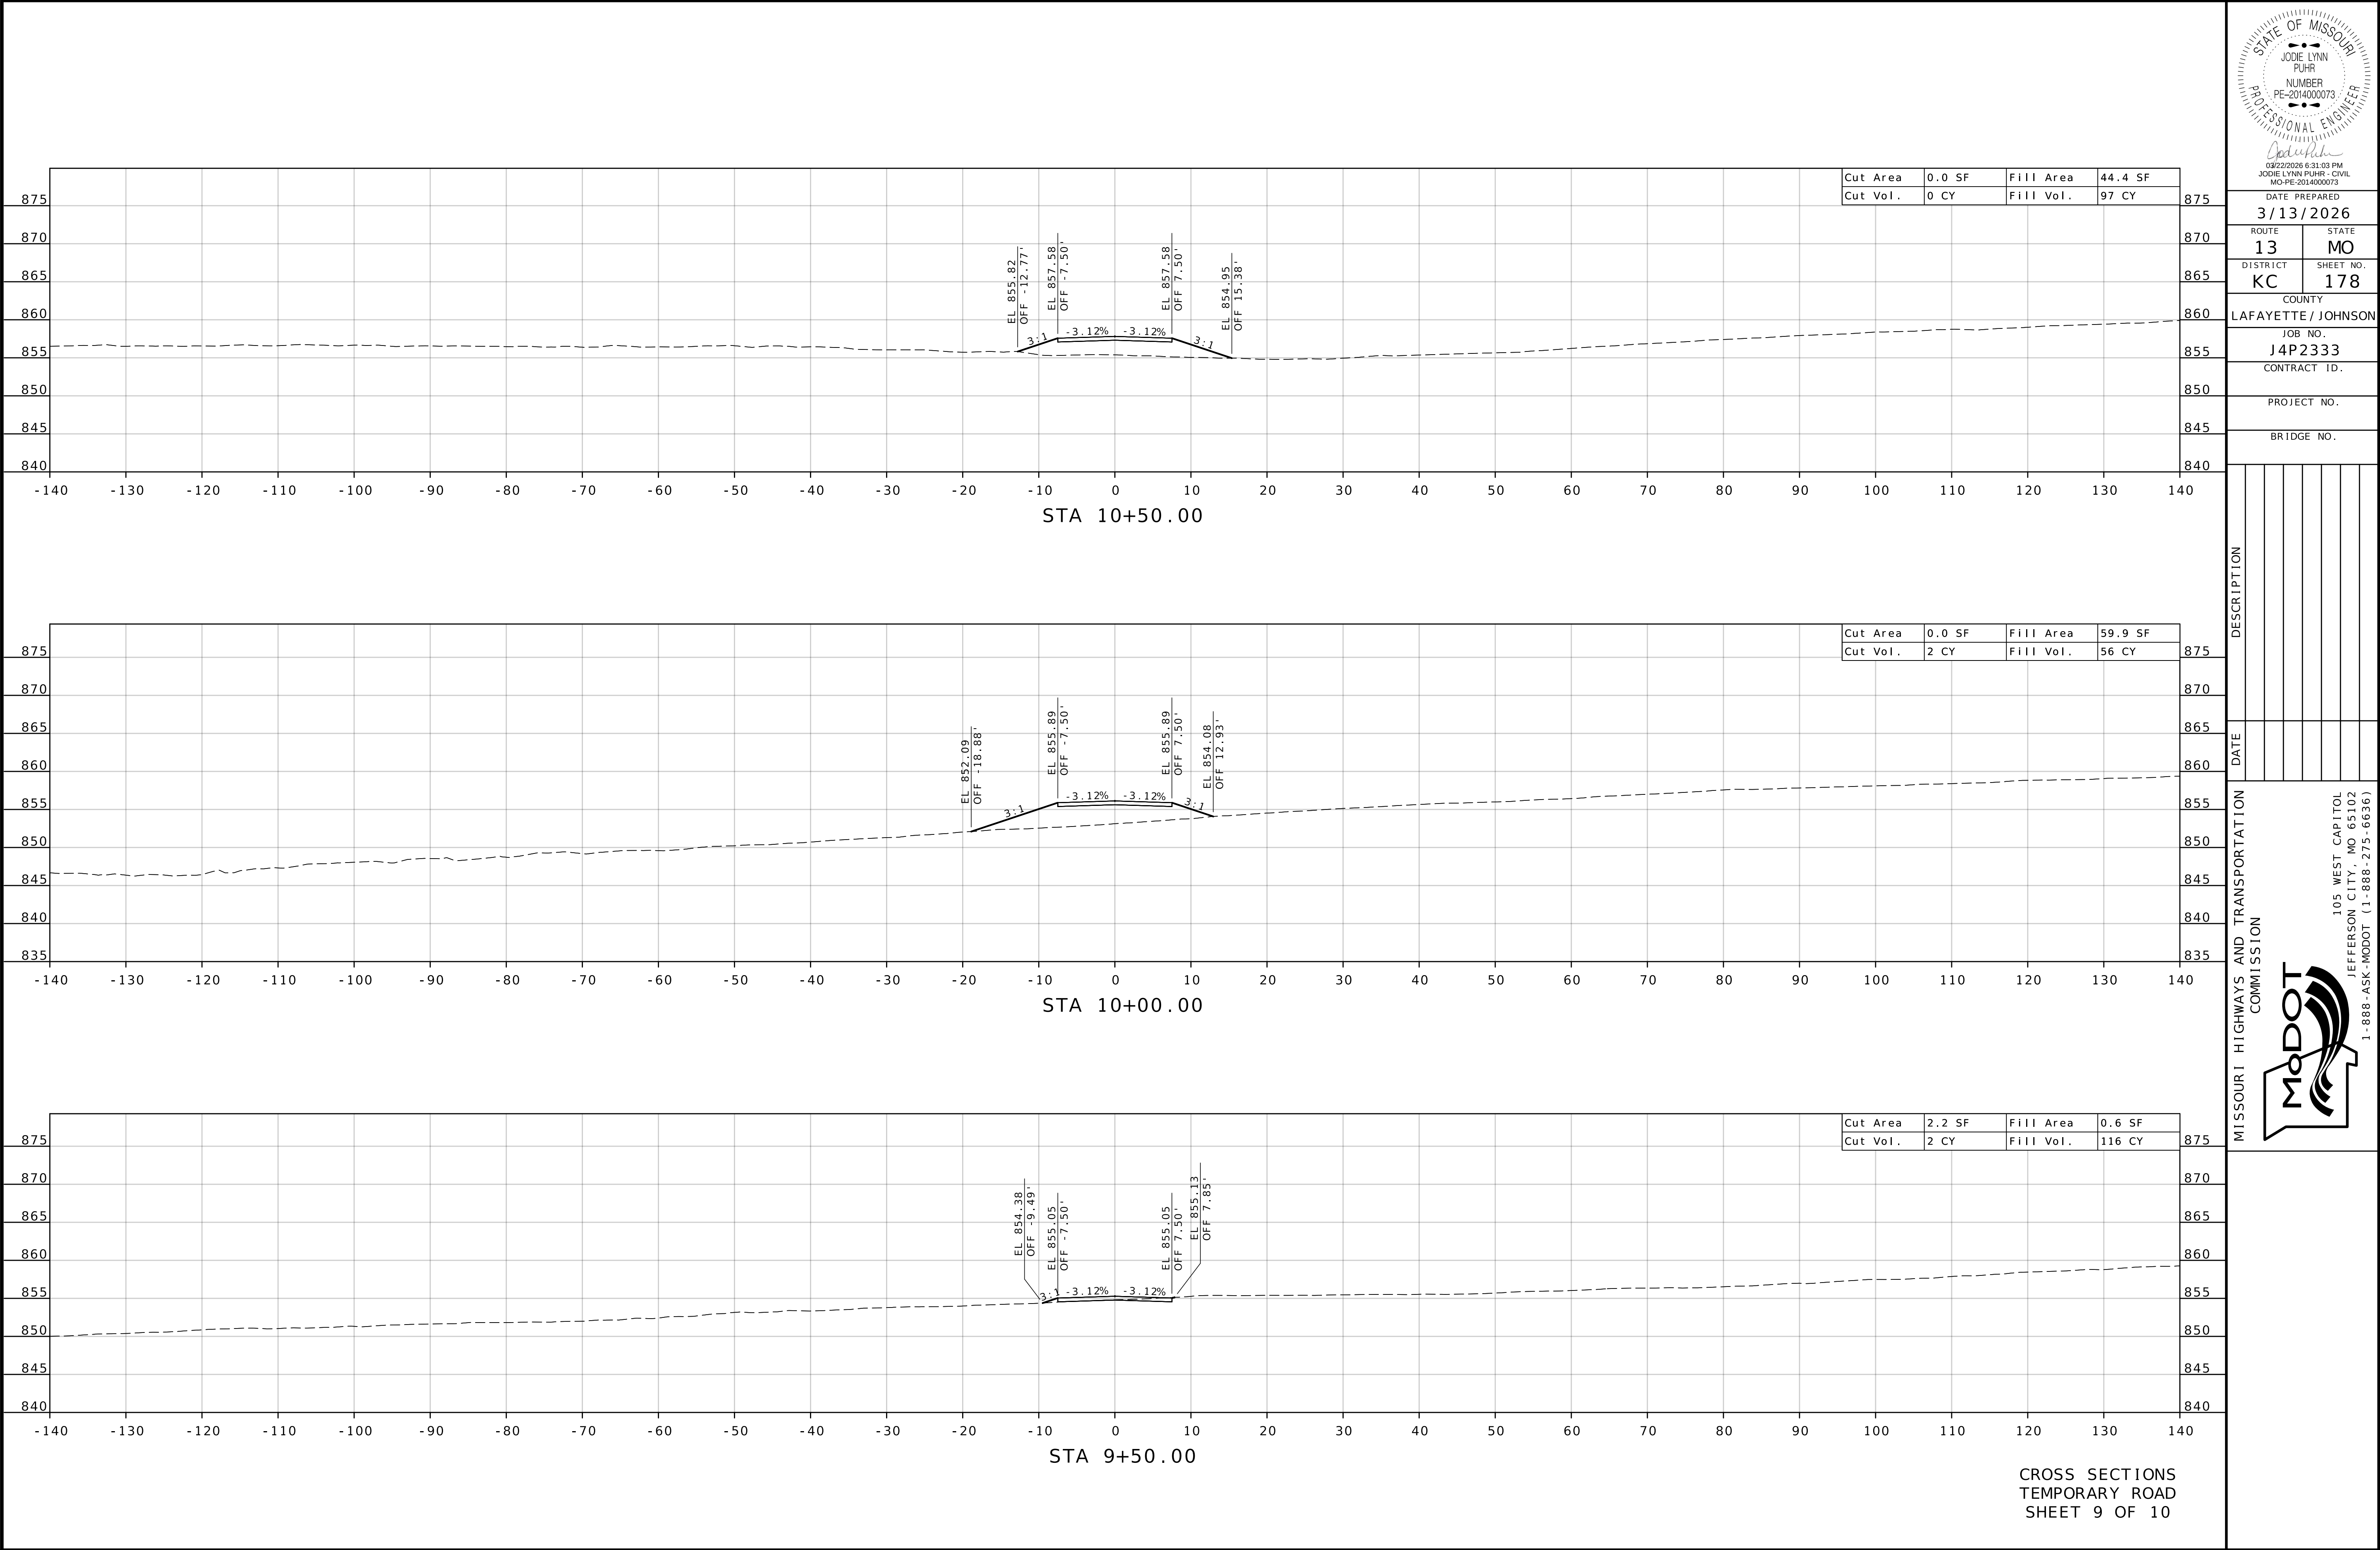



03/23/2026 6:31:41 PM
JODIE LYNN PUHR - CIVIL
MO-PE-2014000073

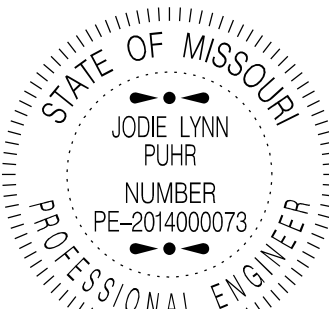

DATE PREPARED
3/13/2026

ROUTE 13	STATE MO
DISTRICT KC	SHEET NO. 179

COUNTY
LAFAYETTE / JOHNSON

JOB NO.
J4P2333

CONTRACT ID.

PROJECT NO.




BRIDGE NO.

DESCRIPTION





DATE

MISSOURI HIGHWAYS AND TRANSPORTATION
COMMISSION

105 WEST CAPITOL
JEFFERSON CITY, MO 65102
1-888-ASK-MODOT (1-888-275-6636)

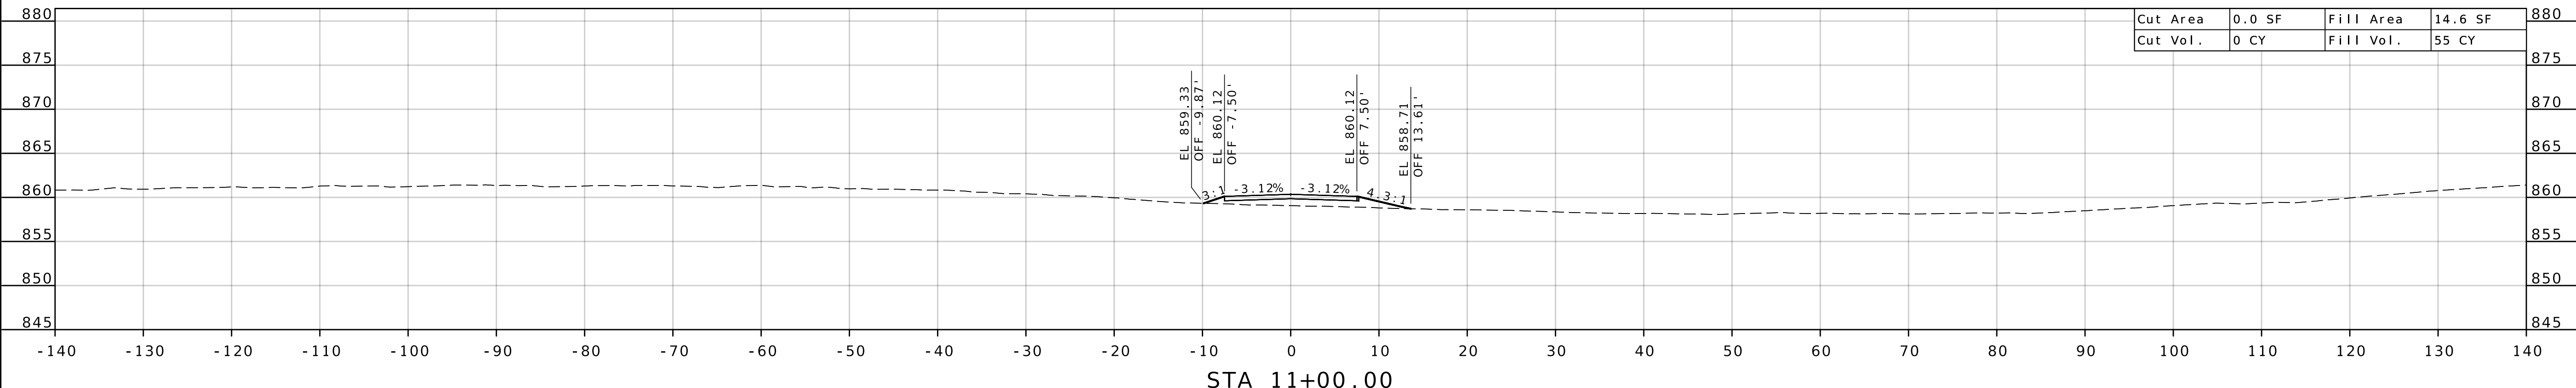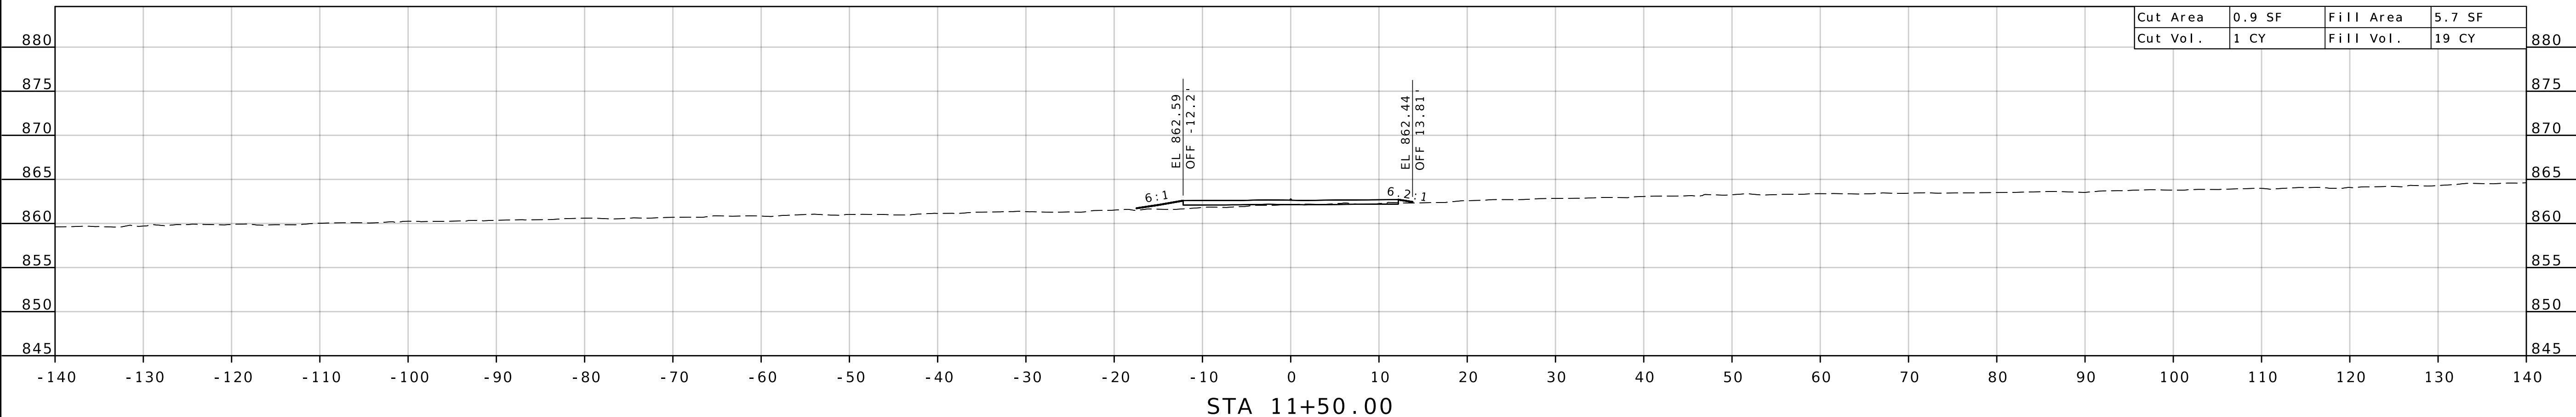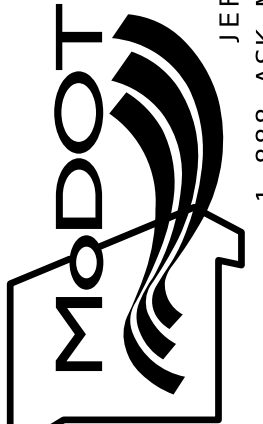

CROSS SECTIONS
TEMPORARY ROAD
SHEET 10 OF 10

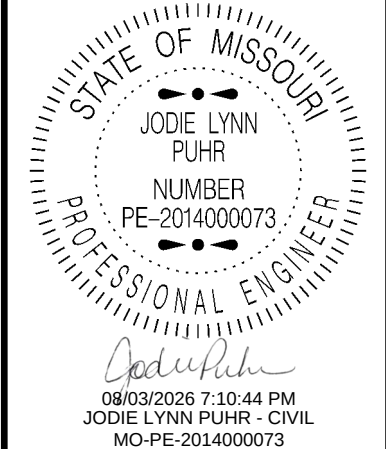
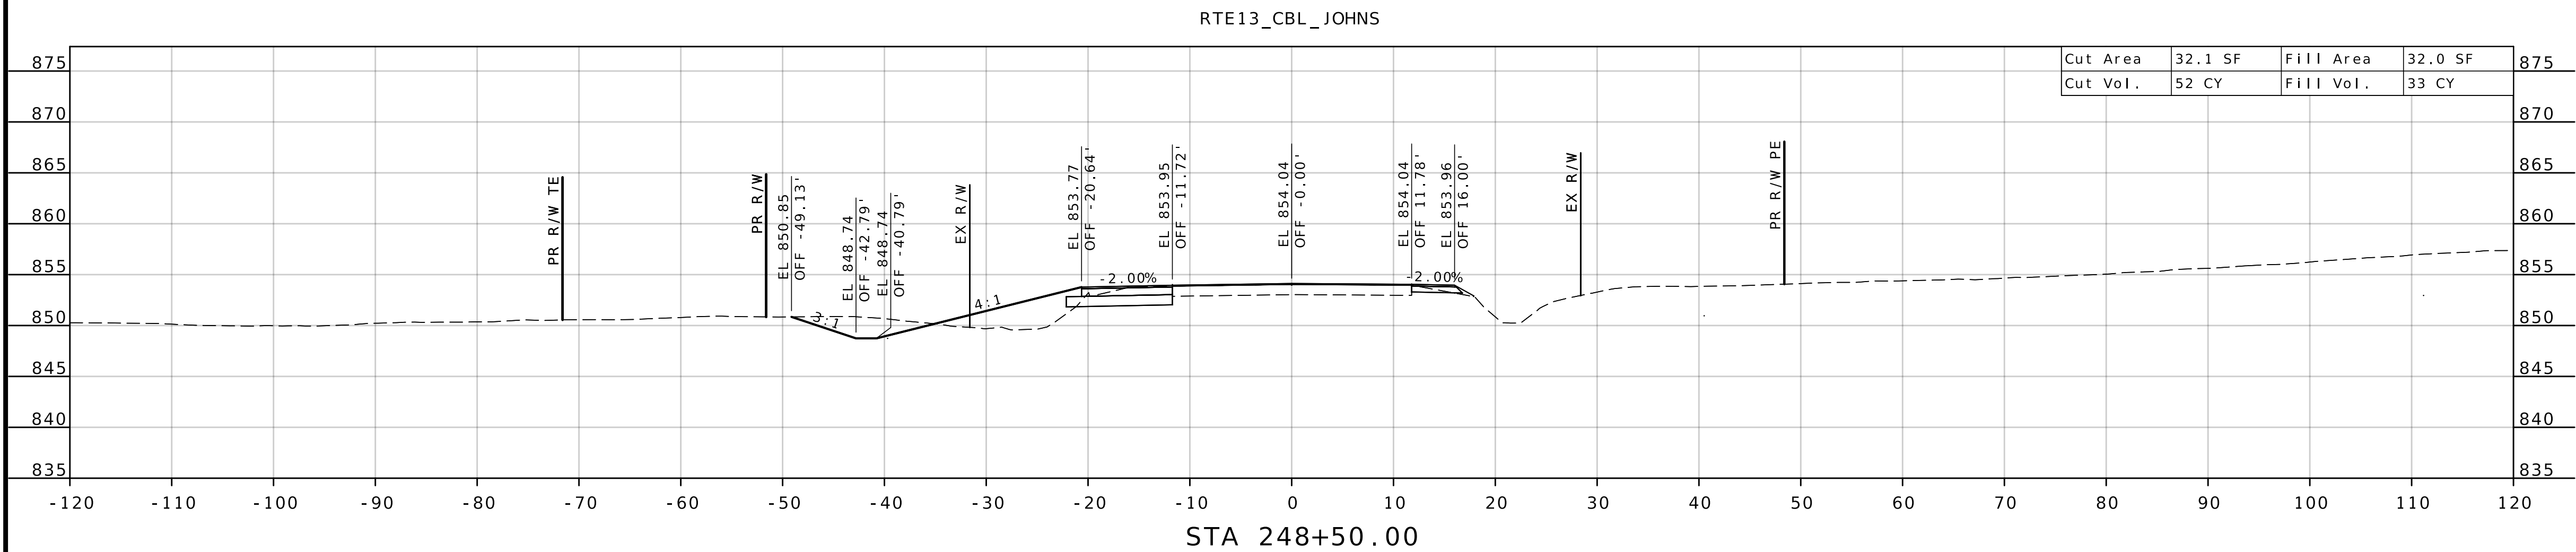
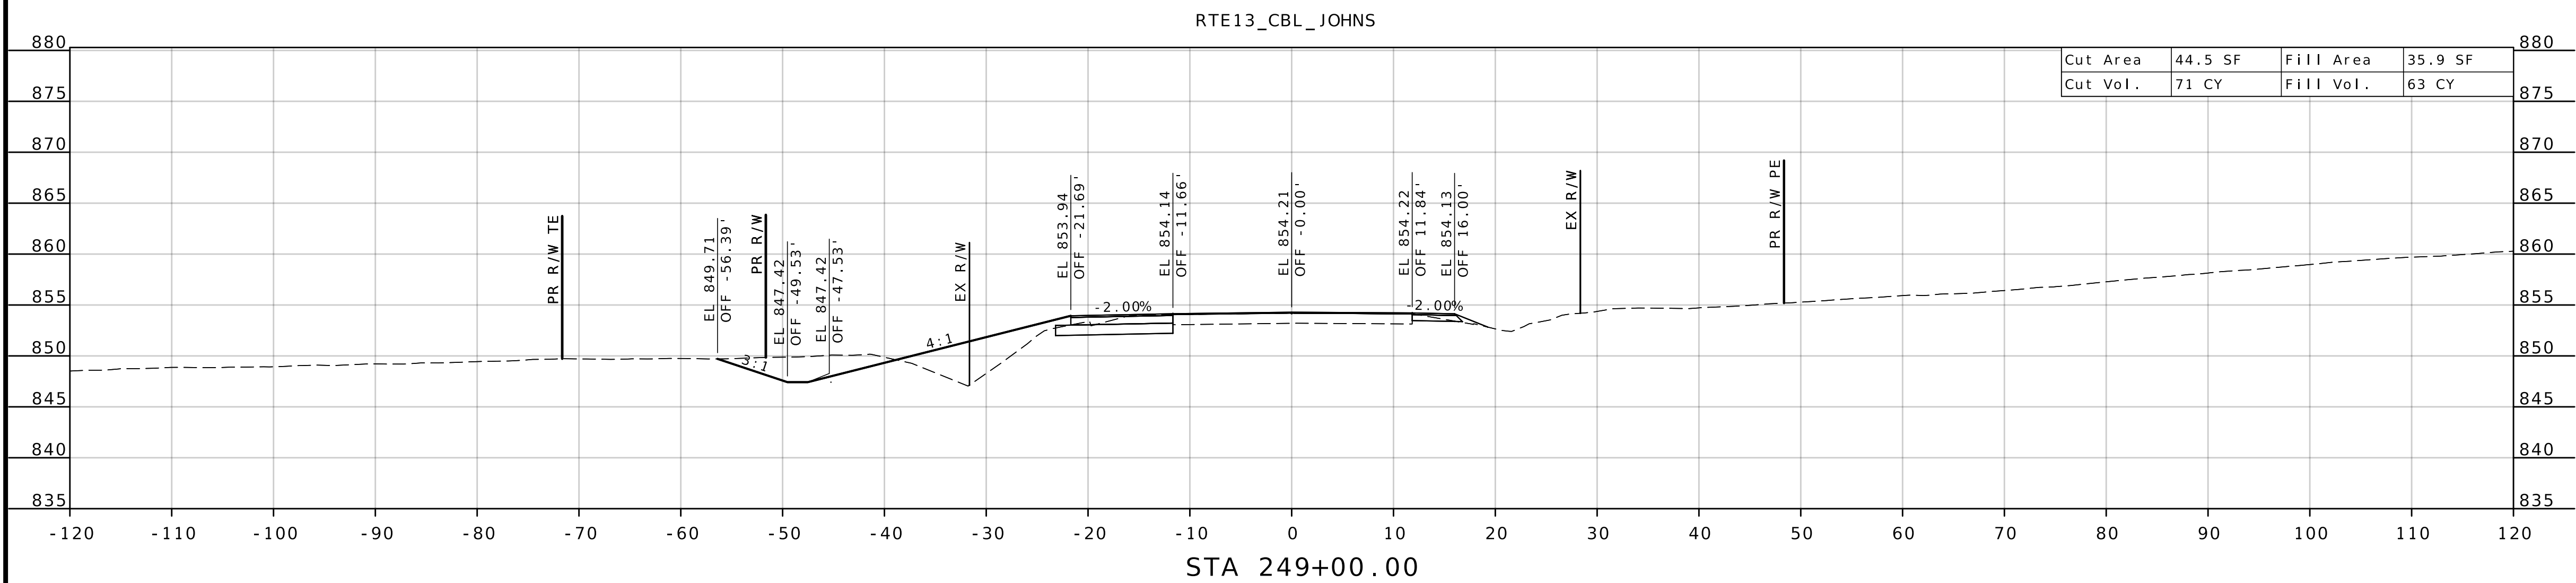
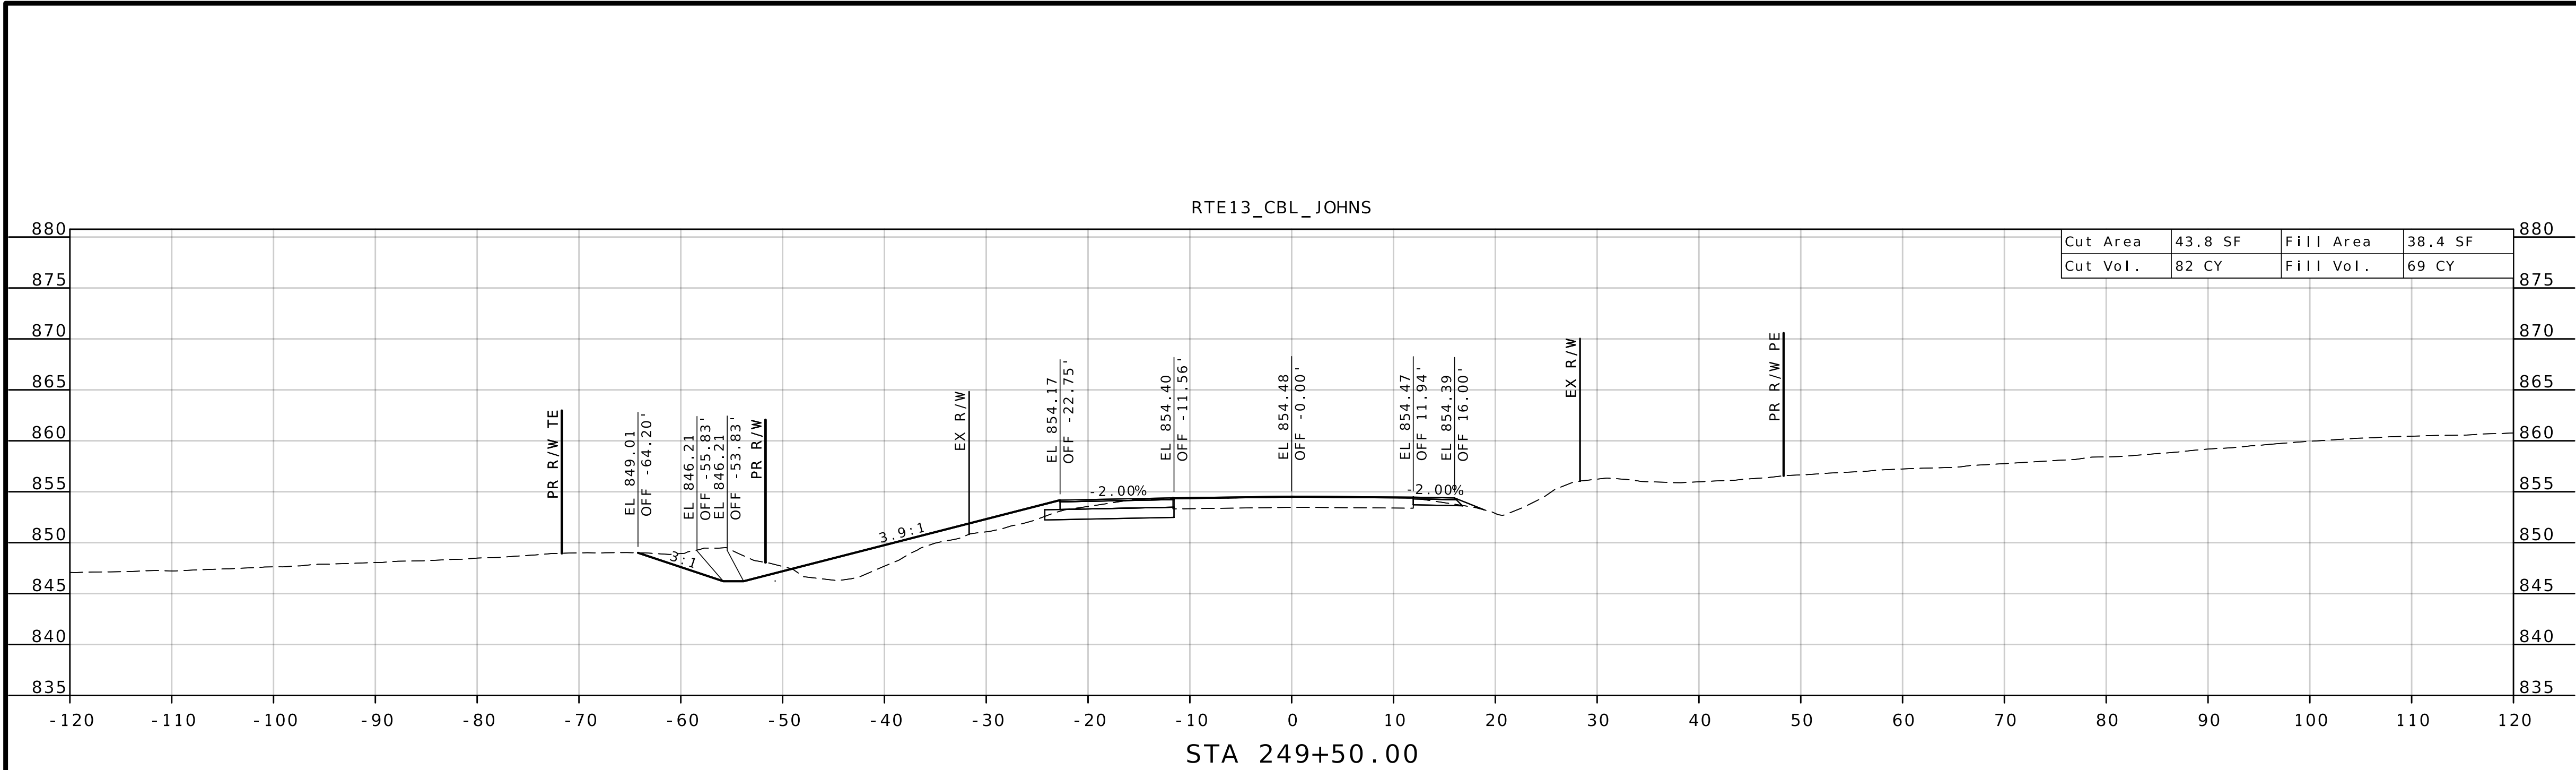


DATE PREPARED 4/8/2026	
ROUTE 13	STATE MO
DISTRICT KC	SHEET NO. 185
COUNTY LAFAYETTE / JOHNSON	
JOB NO. J4P2333	
CONTRACT ID.	
PROJECT NO.	
BRIDGE NO.	

DESCRIPTION	DATE

MISSOURI HIGHWAYS AND TRANSPORTATION
COMMISSION

105 WEST CAPITOL
JEFFERSON CITY, MO 65102
1-888-ASK-MODOT (1-888-275-6636)

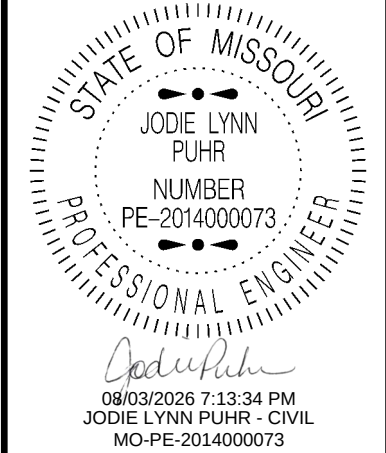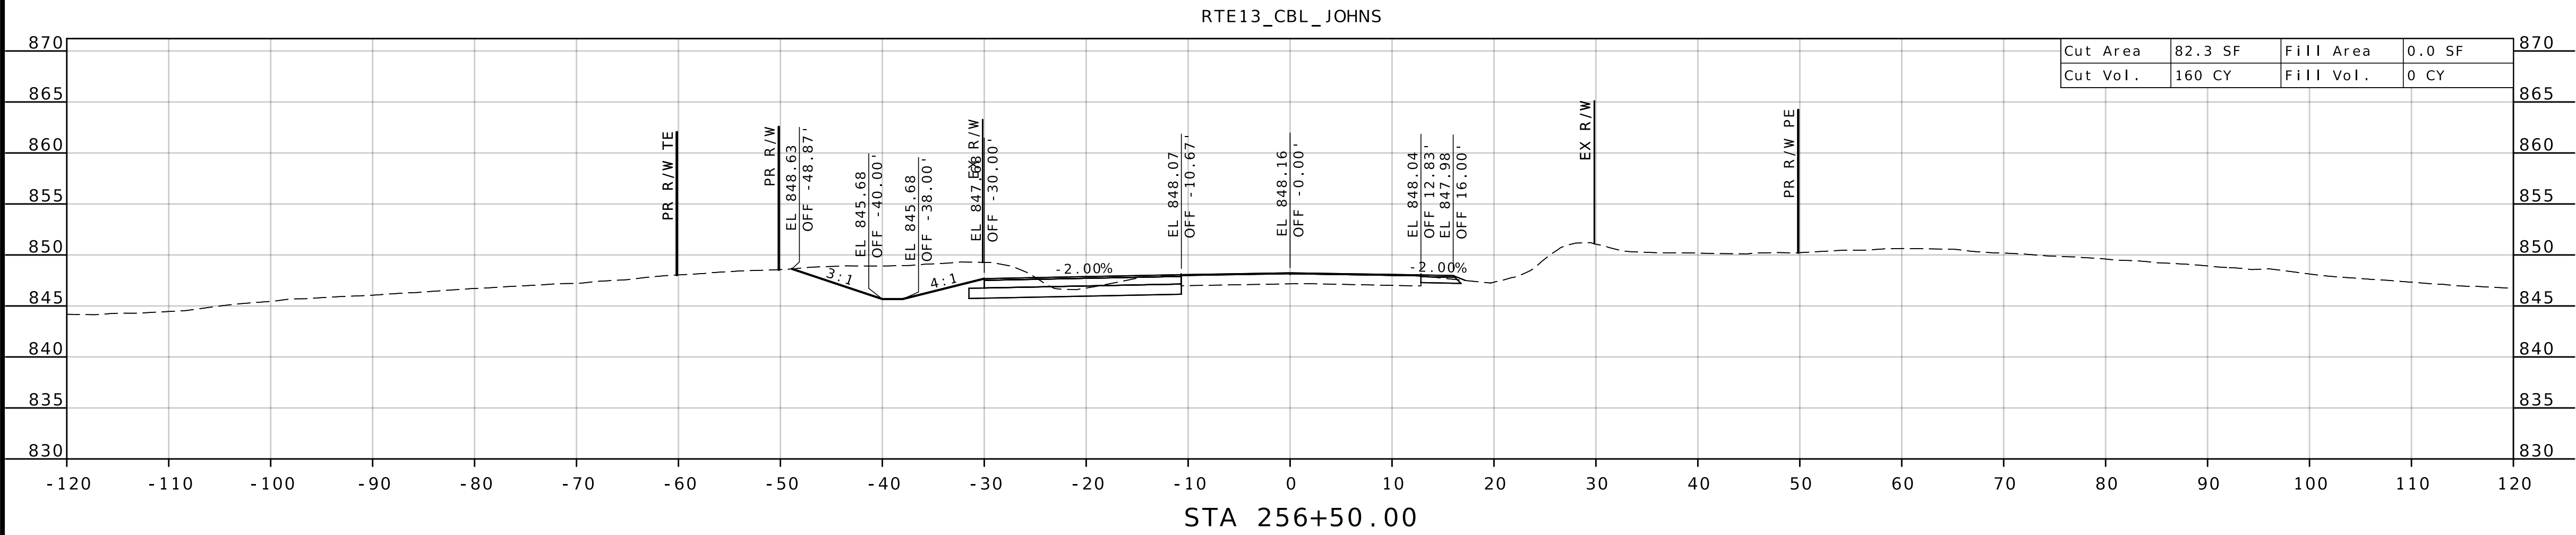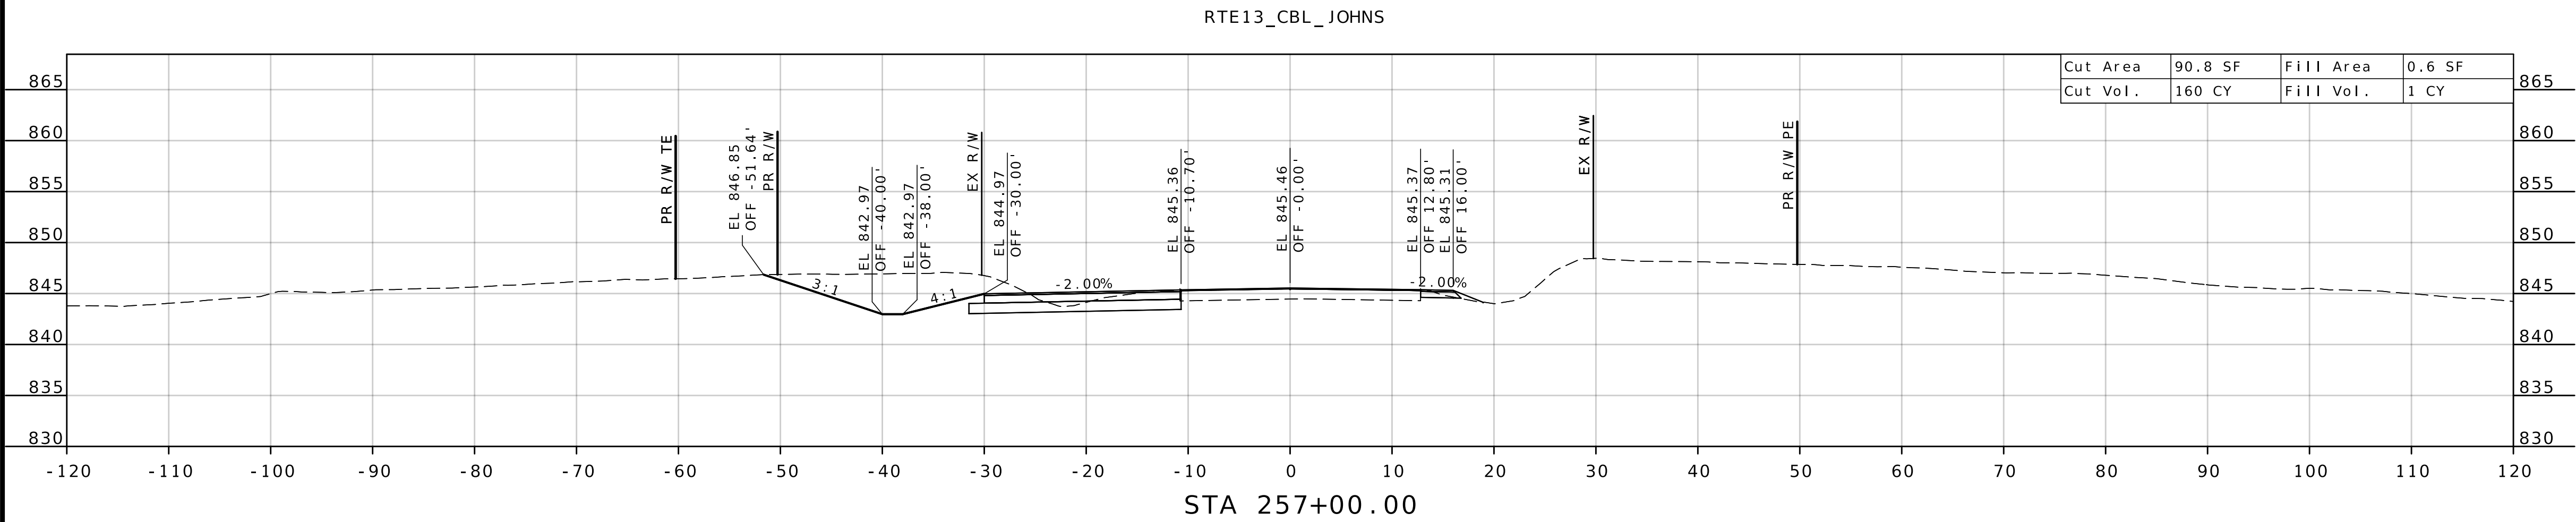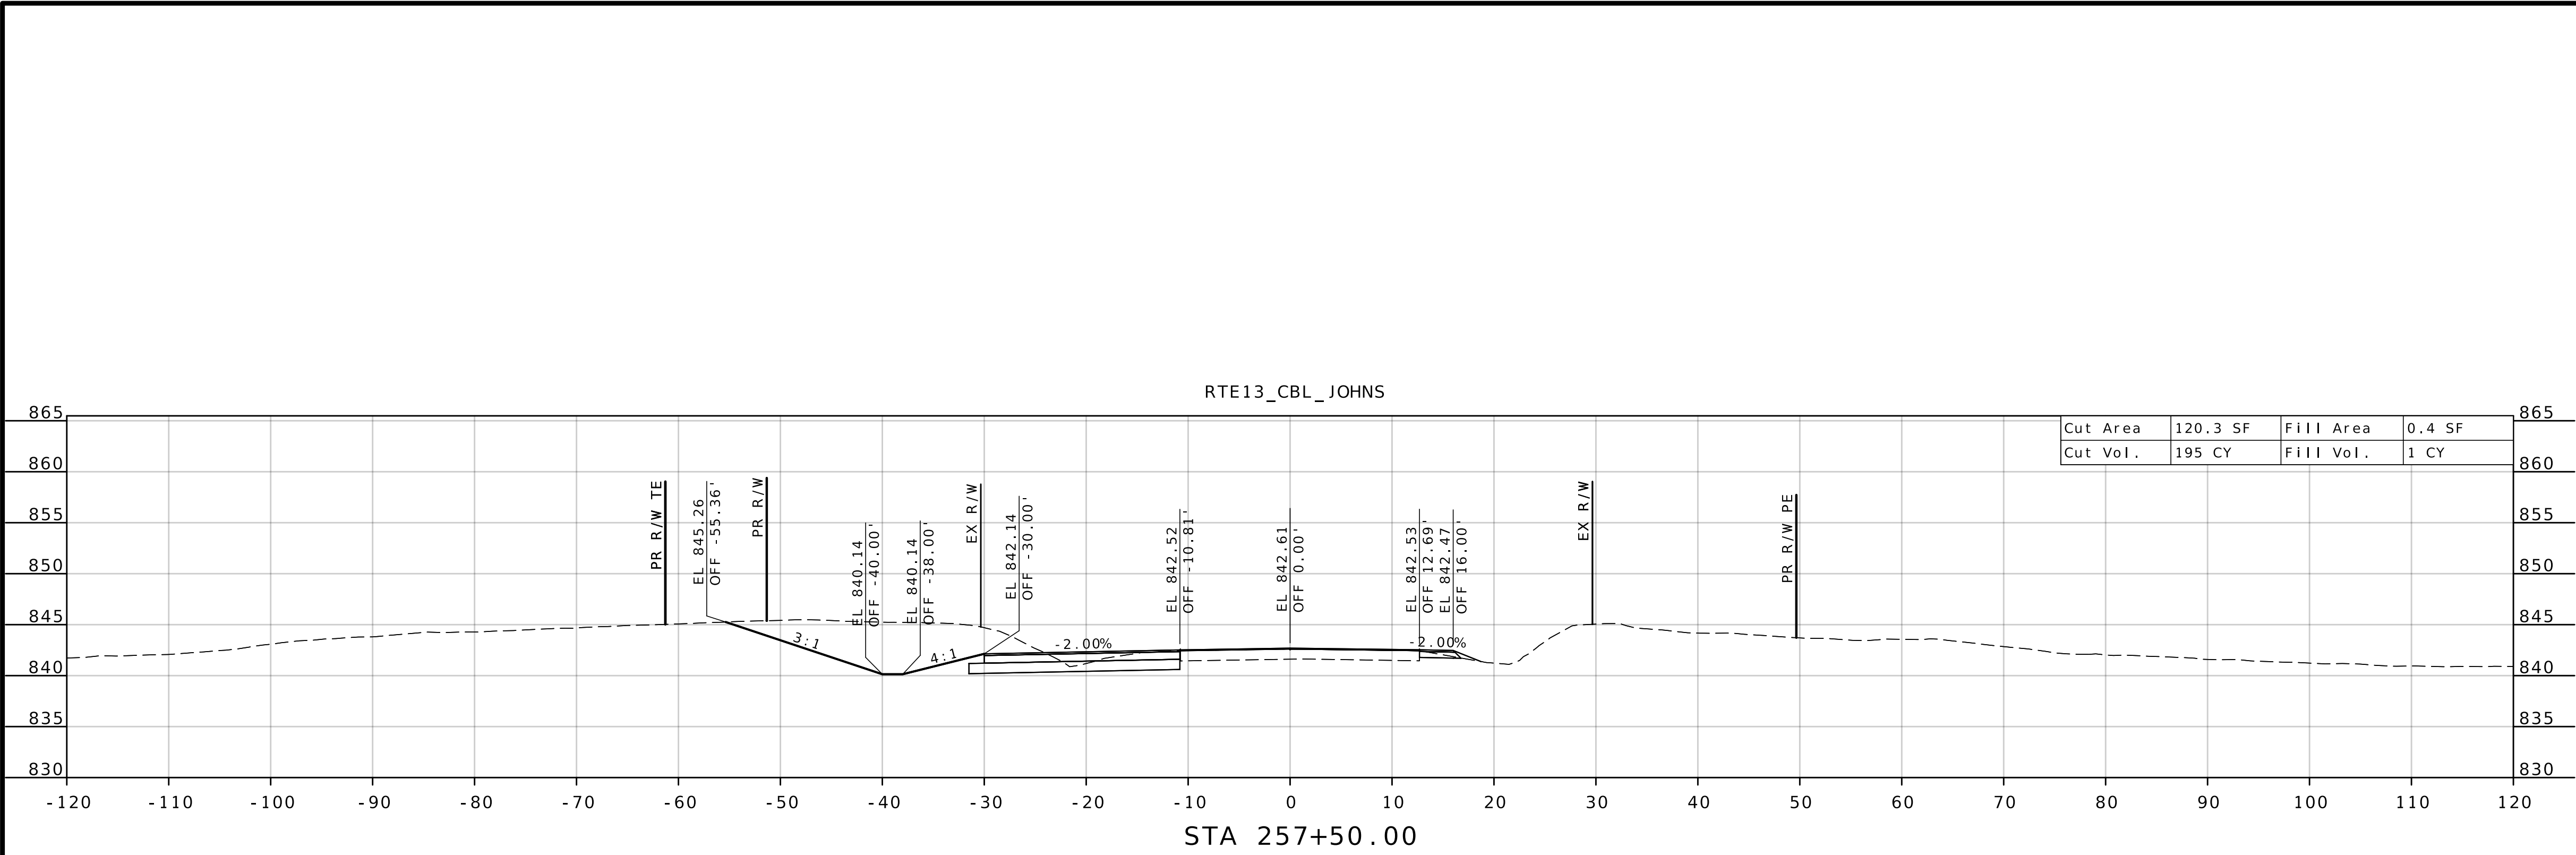

DATE PREPARED
4/8/2026
ROUTE
13
STATE
MO
DISTRICT
KC
SHEET NO.
191
COUNTY

LAFAYETTE / JOHNSON


JOB NO.
J4P2333
CONTRACT ID.




PROJECT NO.

BRIDGE NO.

DESCRIPTION	DATE

MISSOURI HIGHWAYS AND TRANSPORTATION
COMMISSION
105 WEST CAPITOL
JEFFERSON CITY, MO 65102
1-888-ASK-MODOT (1-888-275-6636)

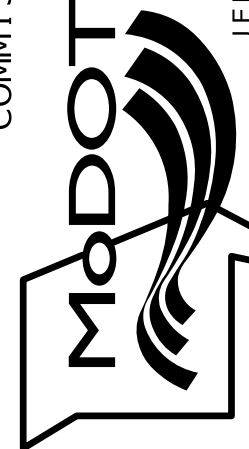

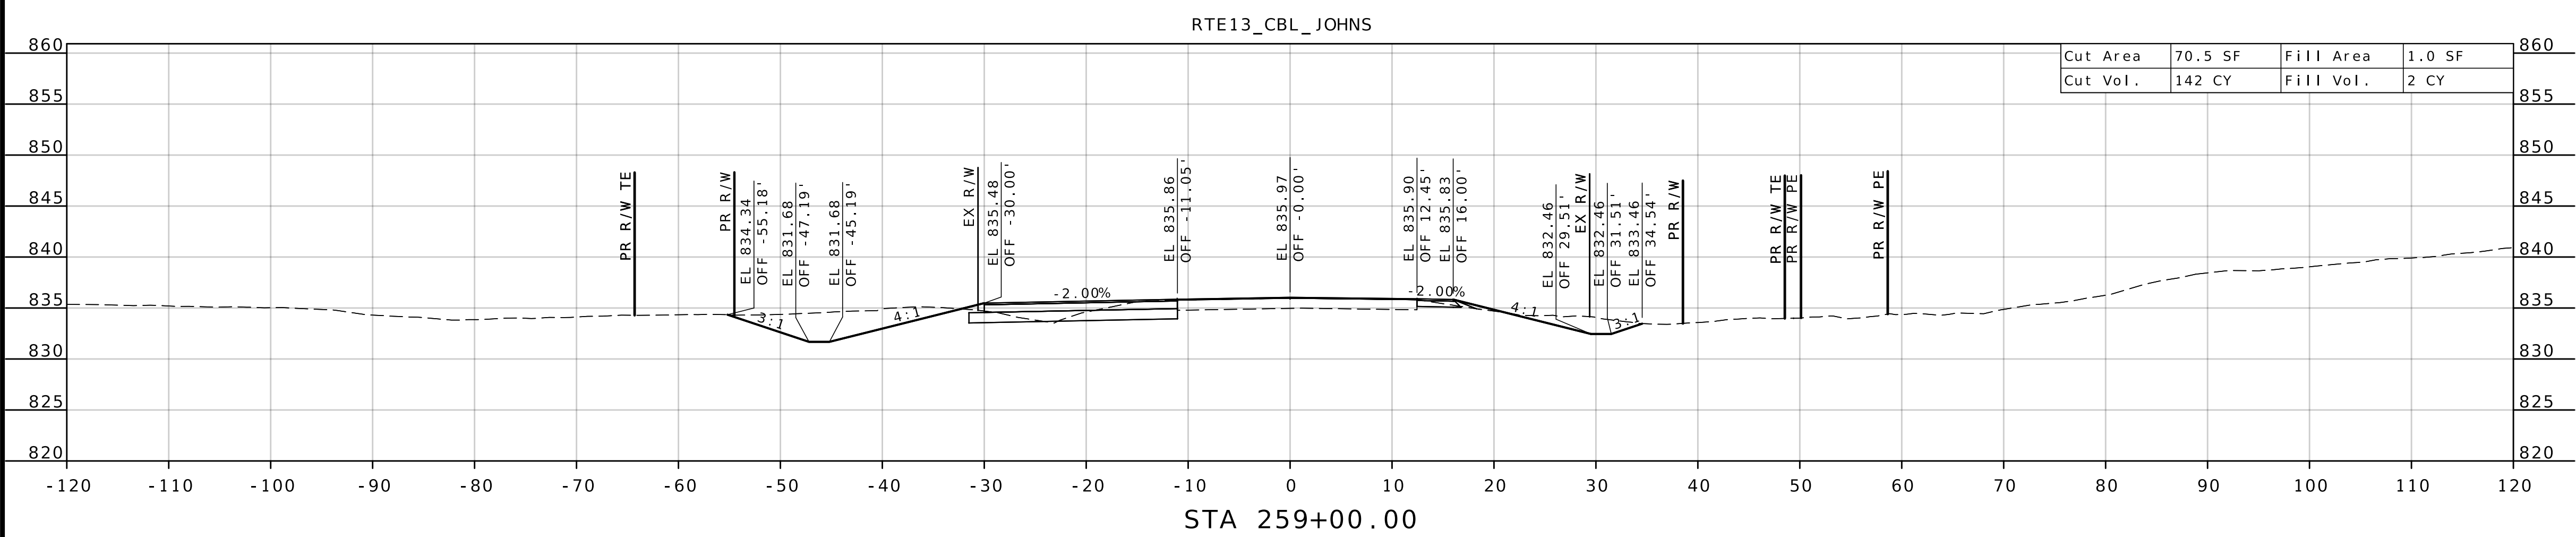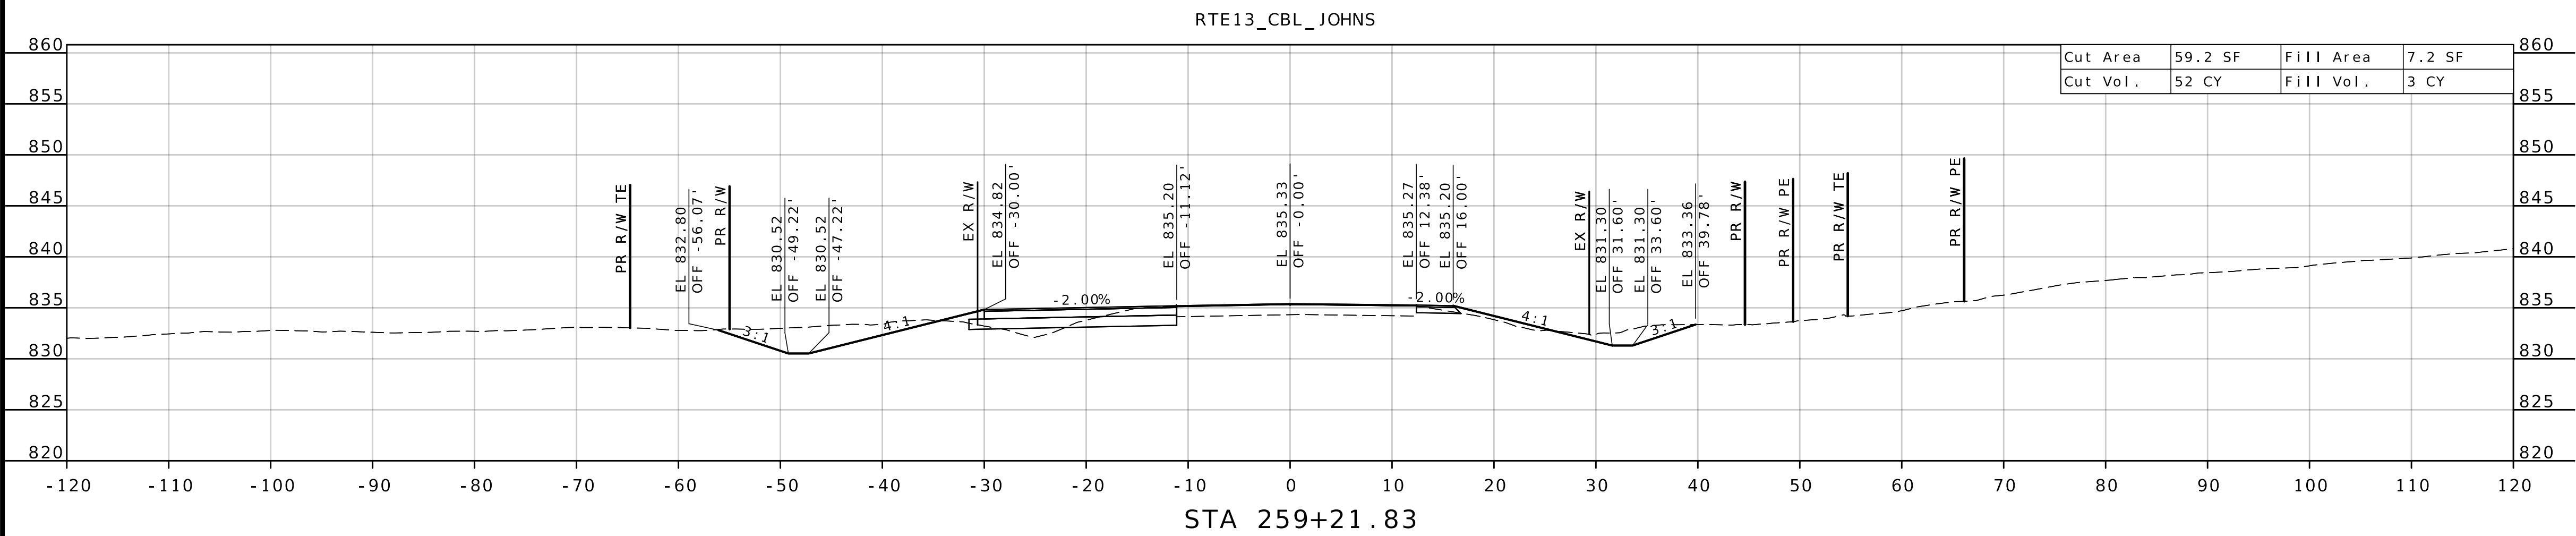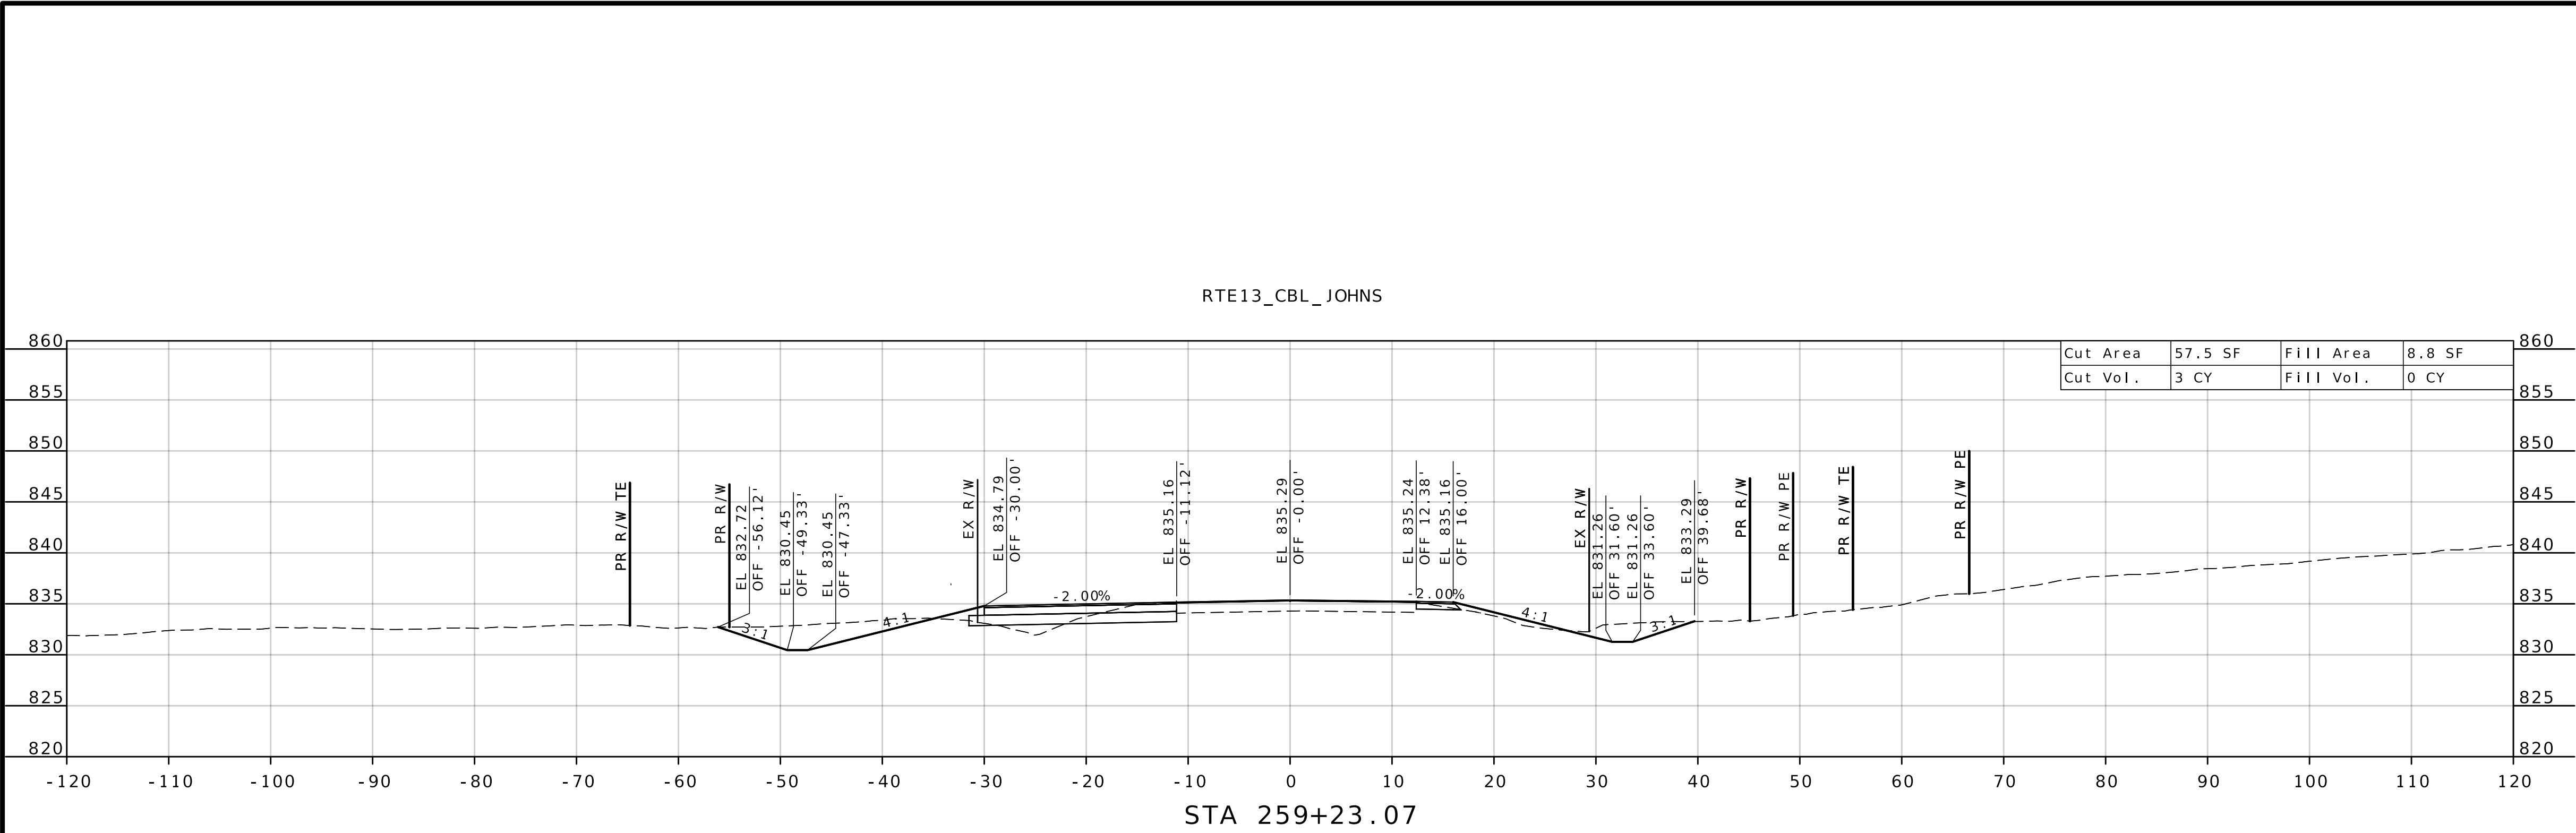

STATE OF MISSOURI
JODIE LYNN
P.U.H.R.
NUMBER
PE-2014000073
PROFESSIONAL ENGINEER
06/03/2026 7:14:41 PM
JODIE LYNN P.U.H.R. - CIVIL
MO-PE-2014000073

DATE PREPARED
4/8/2026

ROUTE
13

STATE
MO

DISTRICT
KC

SHEET NO.
193

COUNTY
LAFAYETTE / JOHNSON

JOB NO.
J4P2333

CONTRACT ID.

PROJECT NO.


BRIDGE NO.

DESCRIPTION


DATE



MISSOURI HIGHWAYS AND TRANSPORTATION
COMMISSION

105 WEST CAPITOL
JEFFERSON CITY, MO 65102
1-888-ASK-MODOT (1-888-275-6636)

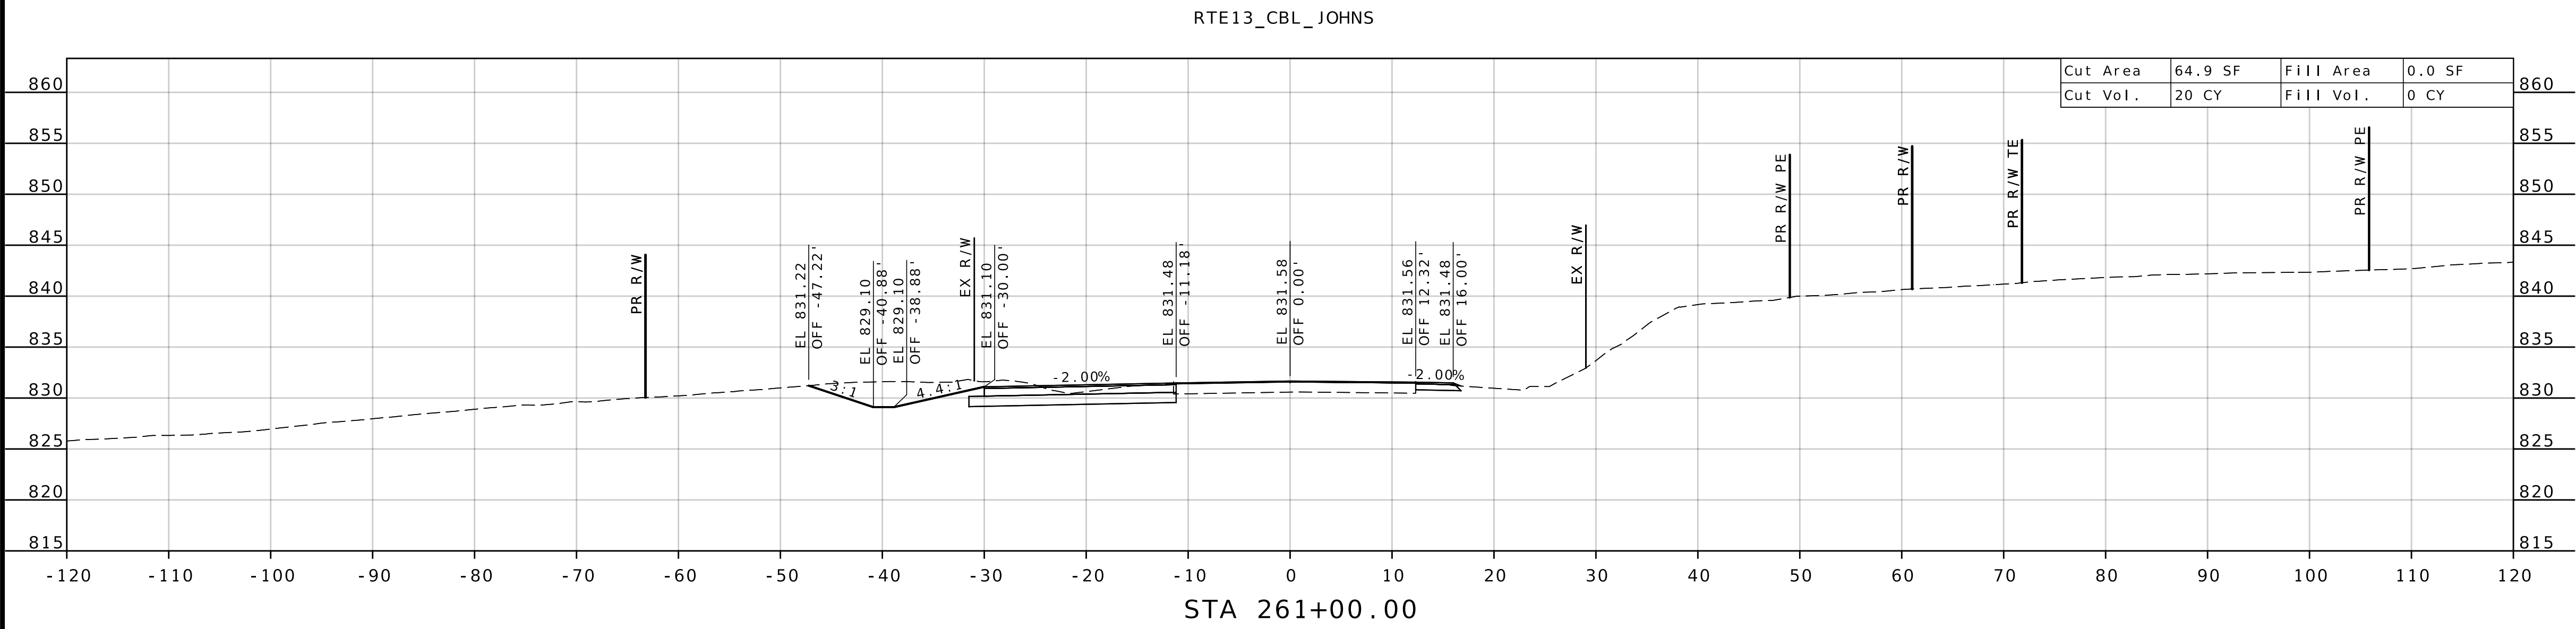


CROSS SECTION
NB PASSING LANE 2
SHEET 15 OF 86

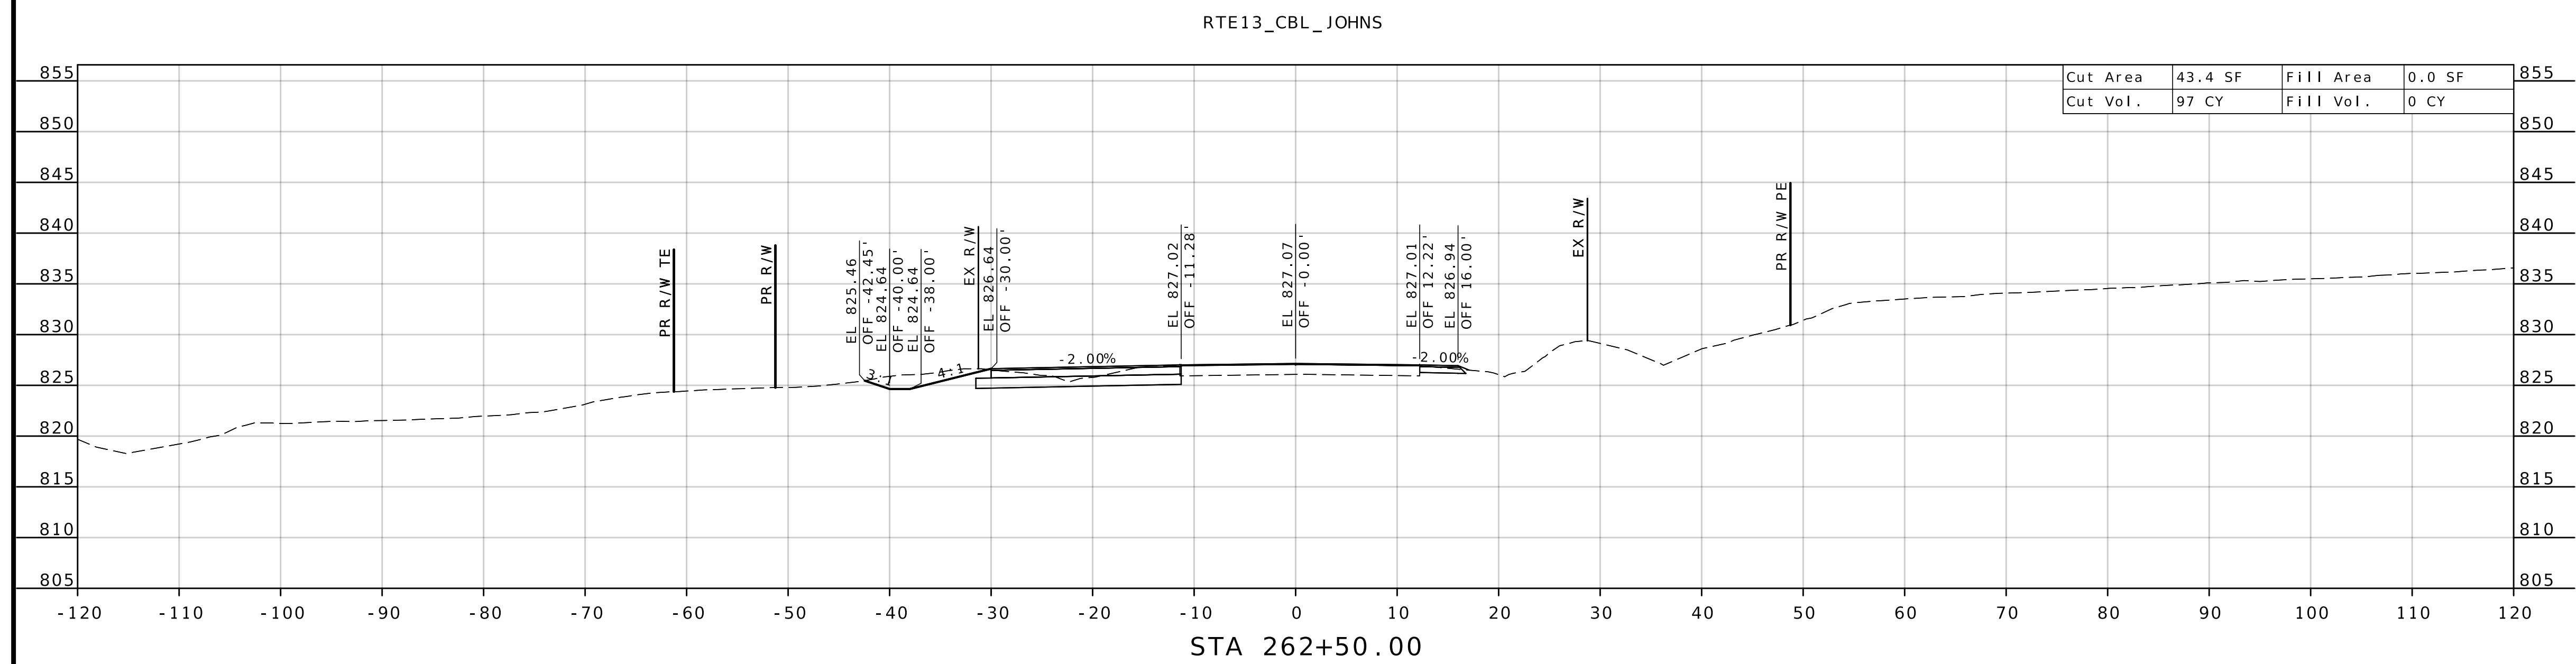

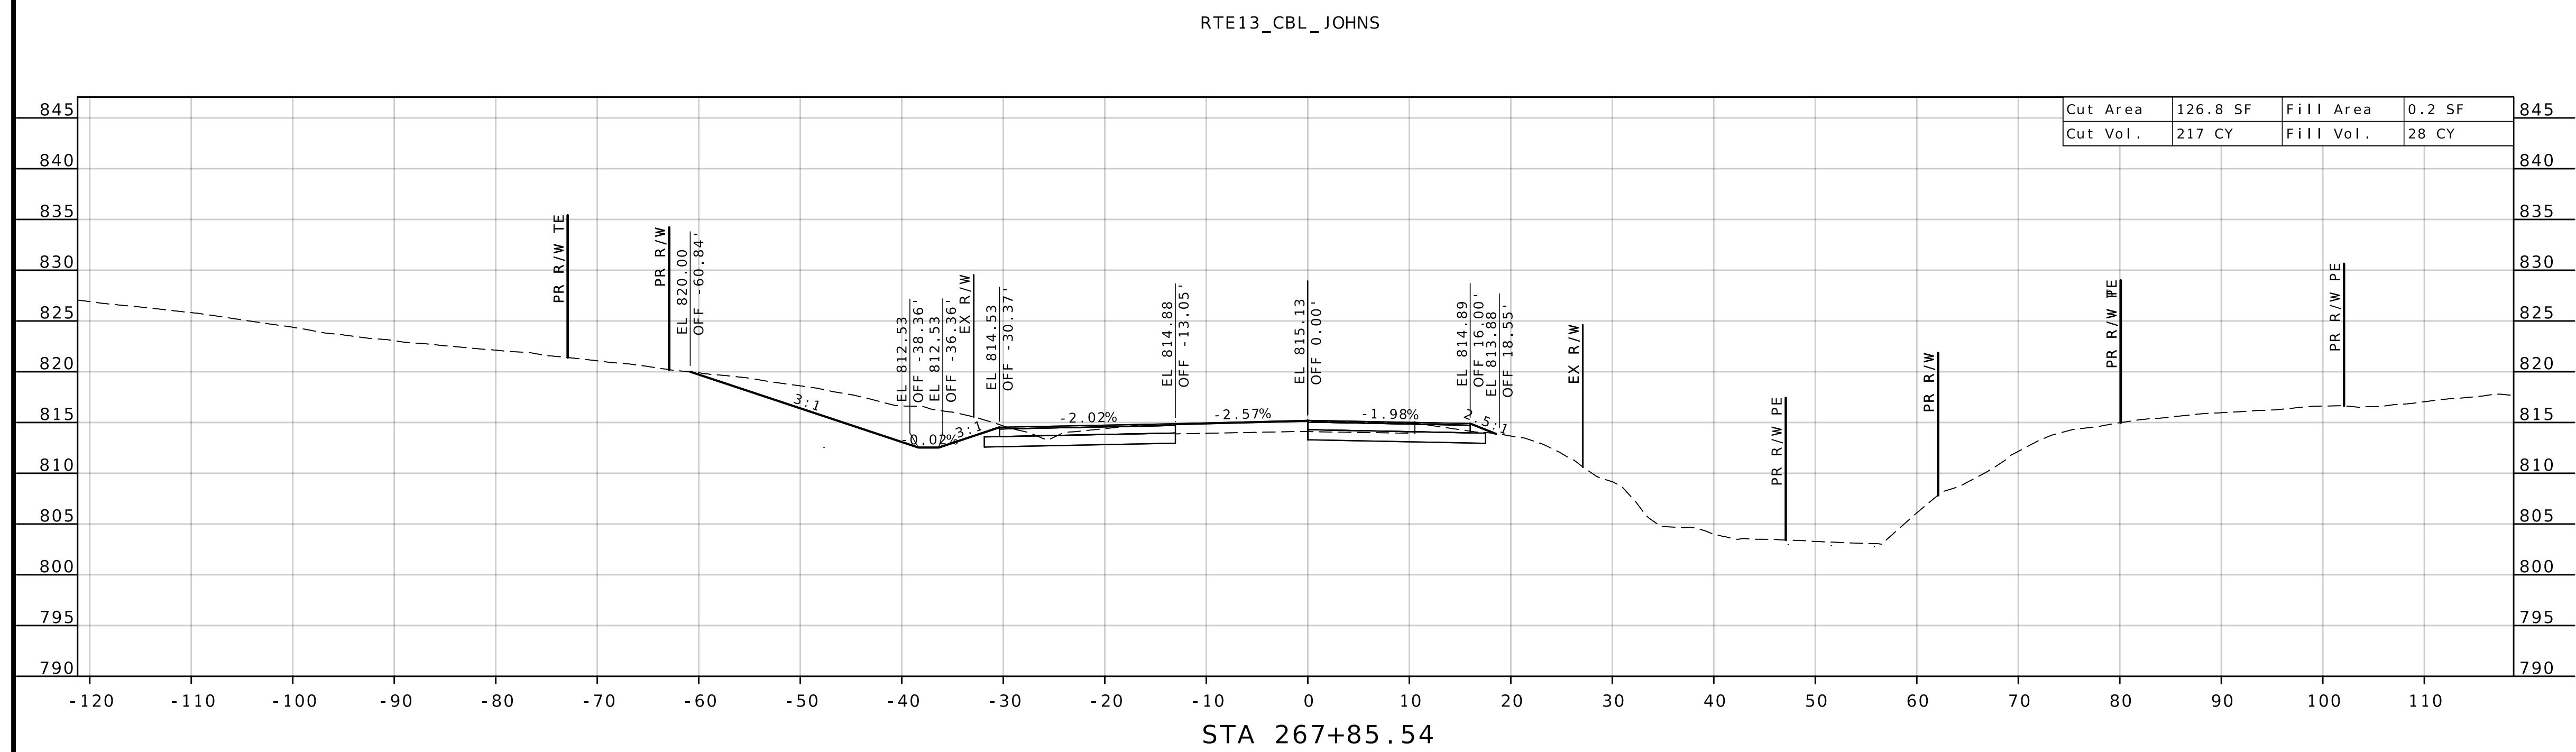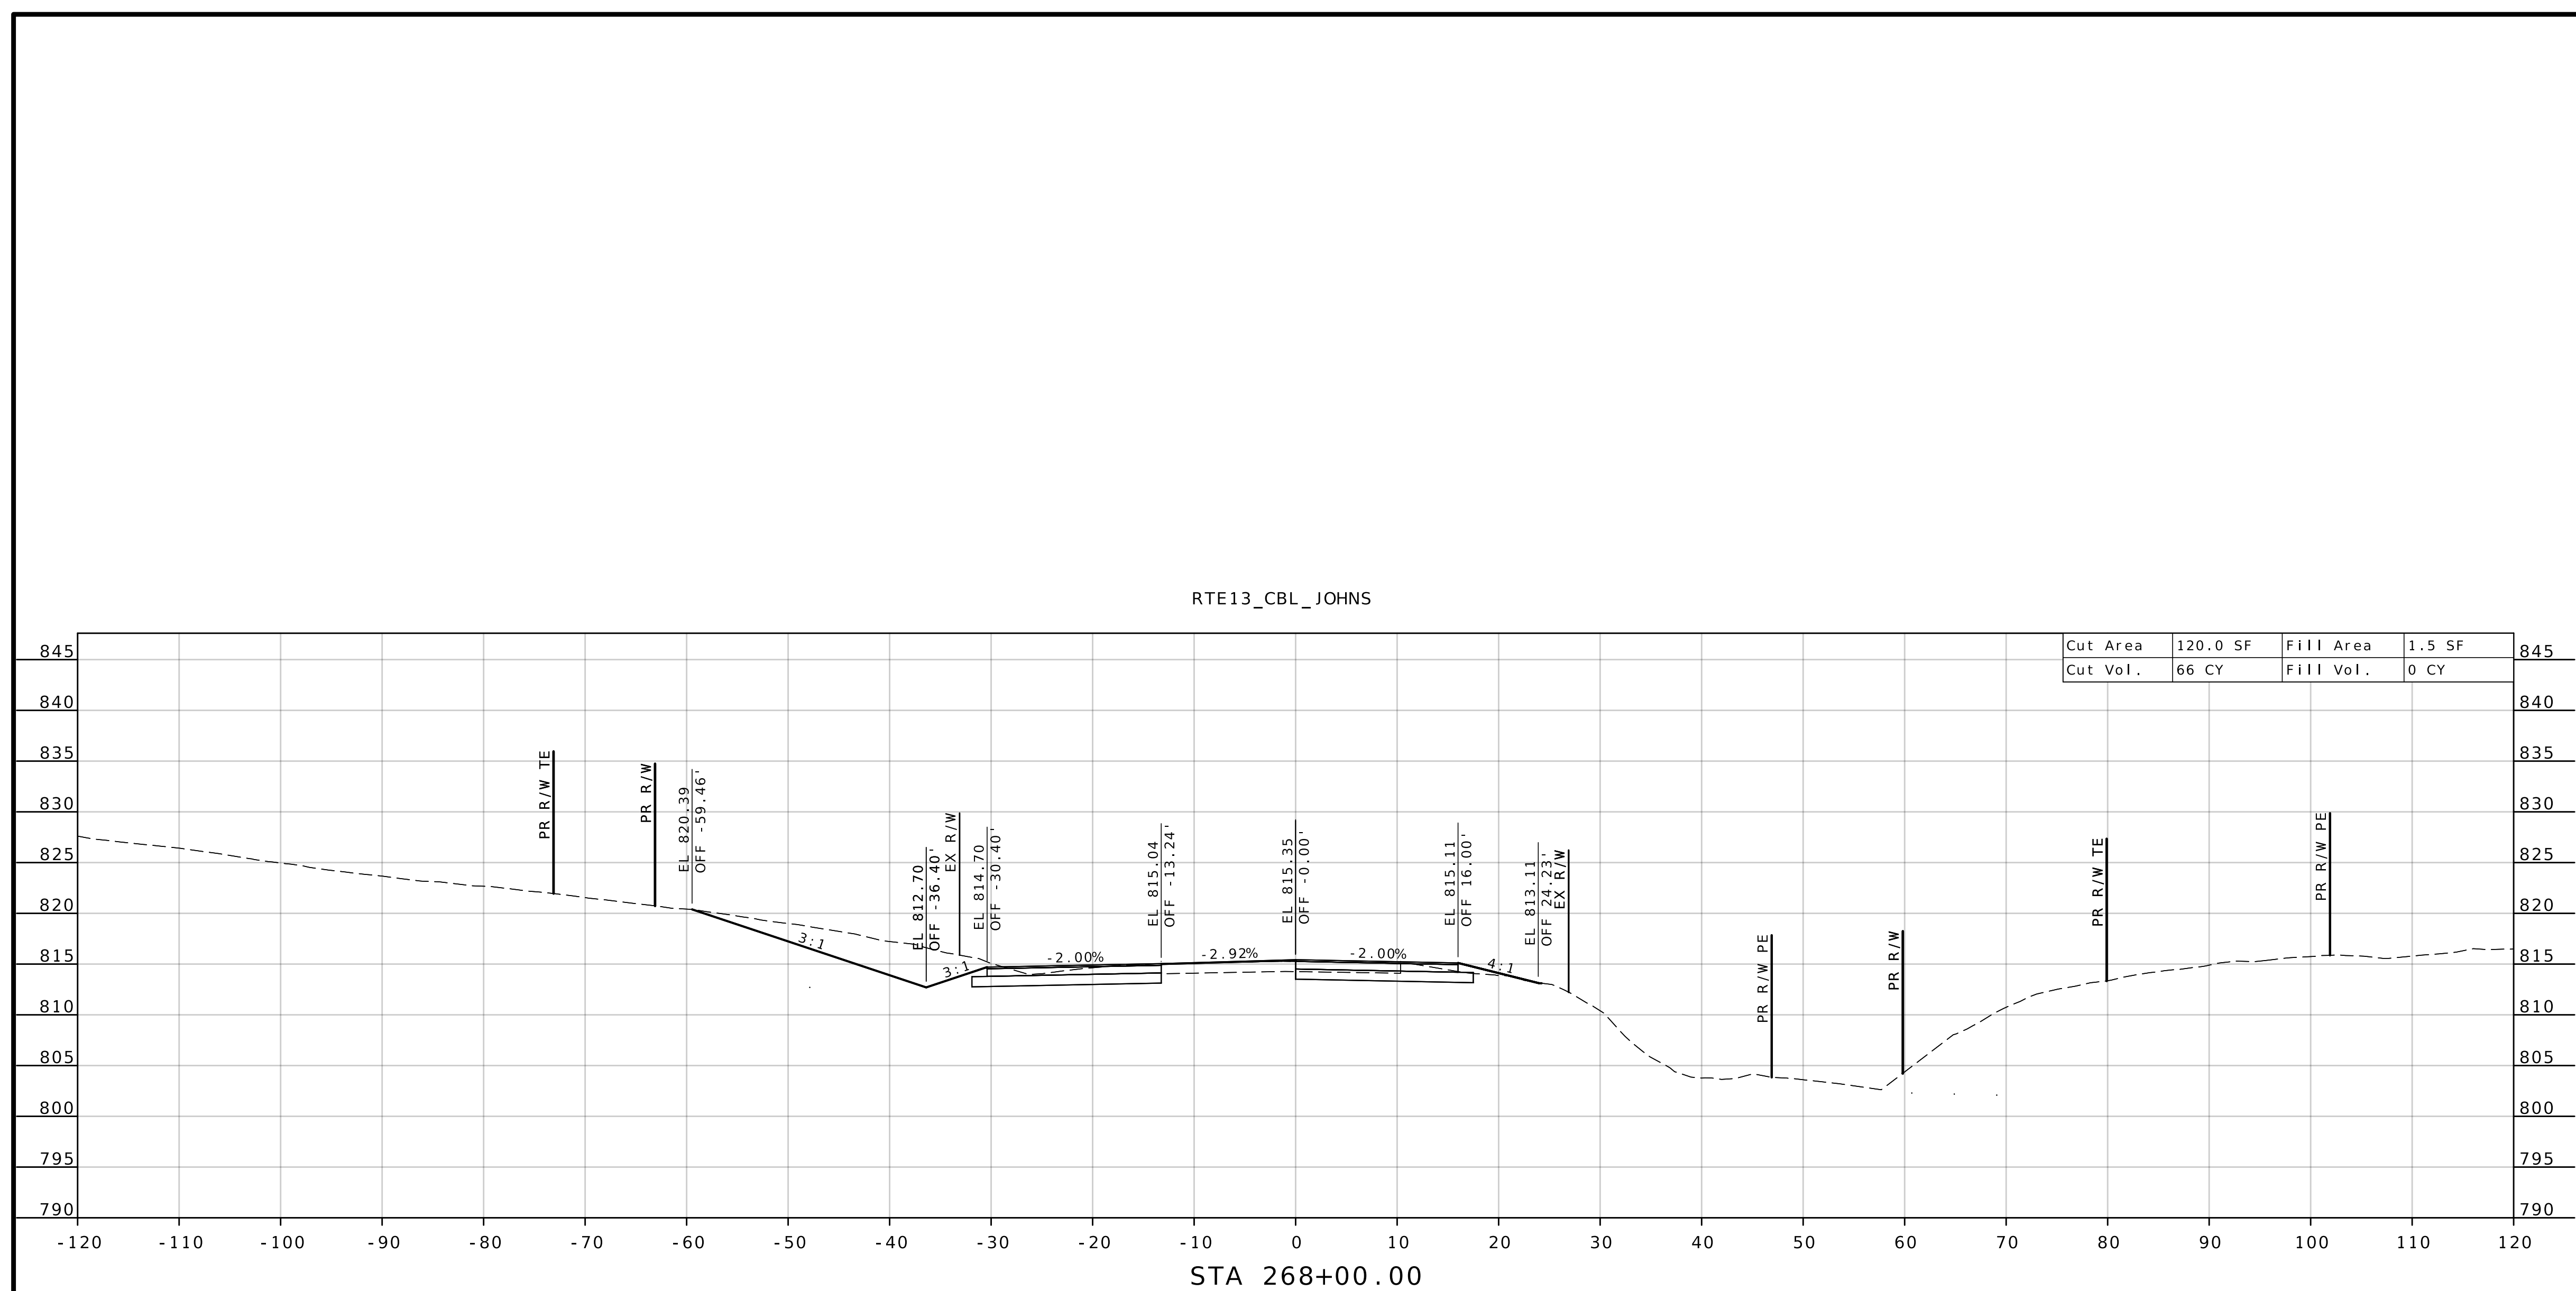



08/03/2026 7:24:44 PM
JODIE LYNN PUHR - CIVIL
MO-PE-2014000073

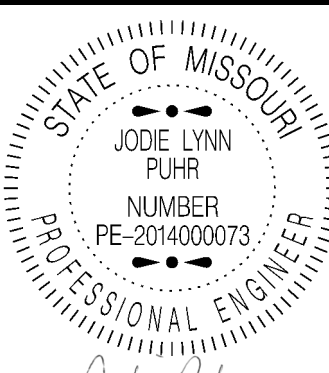

08/03/2026 7:24:44 PM
JODIE LYNN PUHR - CIVIL
MO-PE-2014000073

DATE PREPARED
4/8/2026

ROUTE 13 STATE MO

DISTRICT KC SHEET NO. 207

COUNTY LAFAYETTE / JOHNSON

JOB NO. J4P2333

CONTRACT ID.

PROJECT NO.

BRIDGE NO.

DESCRIPTION

DATE

MISSOURI HIGHWAYS AND TRANSPORTATION COMMISSION

105 WEST CAPITOL

JEFFERSON CITY, MO 65102



1-888-ASK-MODOT (1-888-275-6636)

MODOT



CROSS SECTION




NB PASSING LANE 2

SHEET 25 OF 86

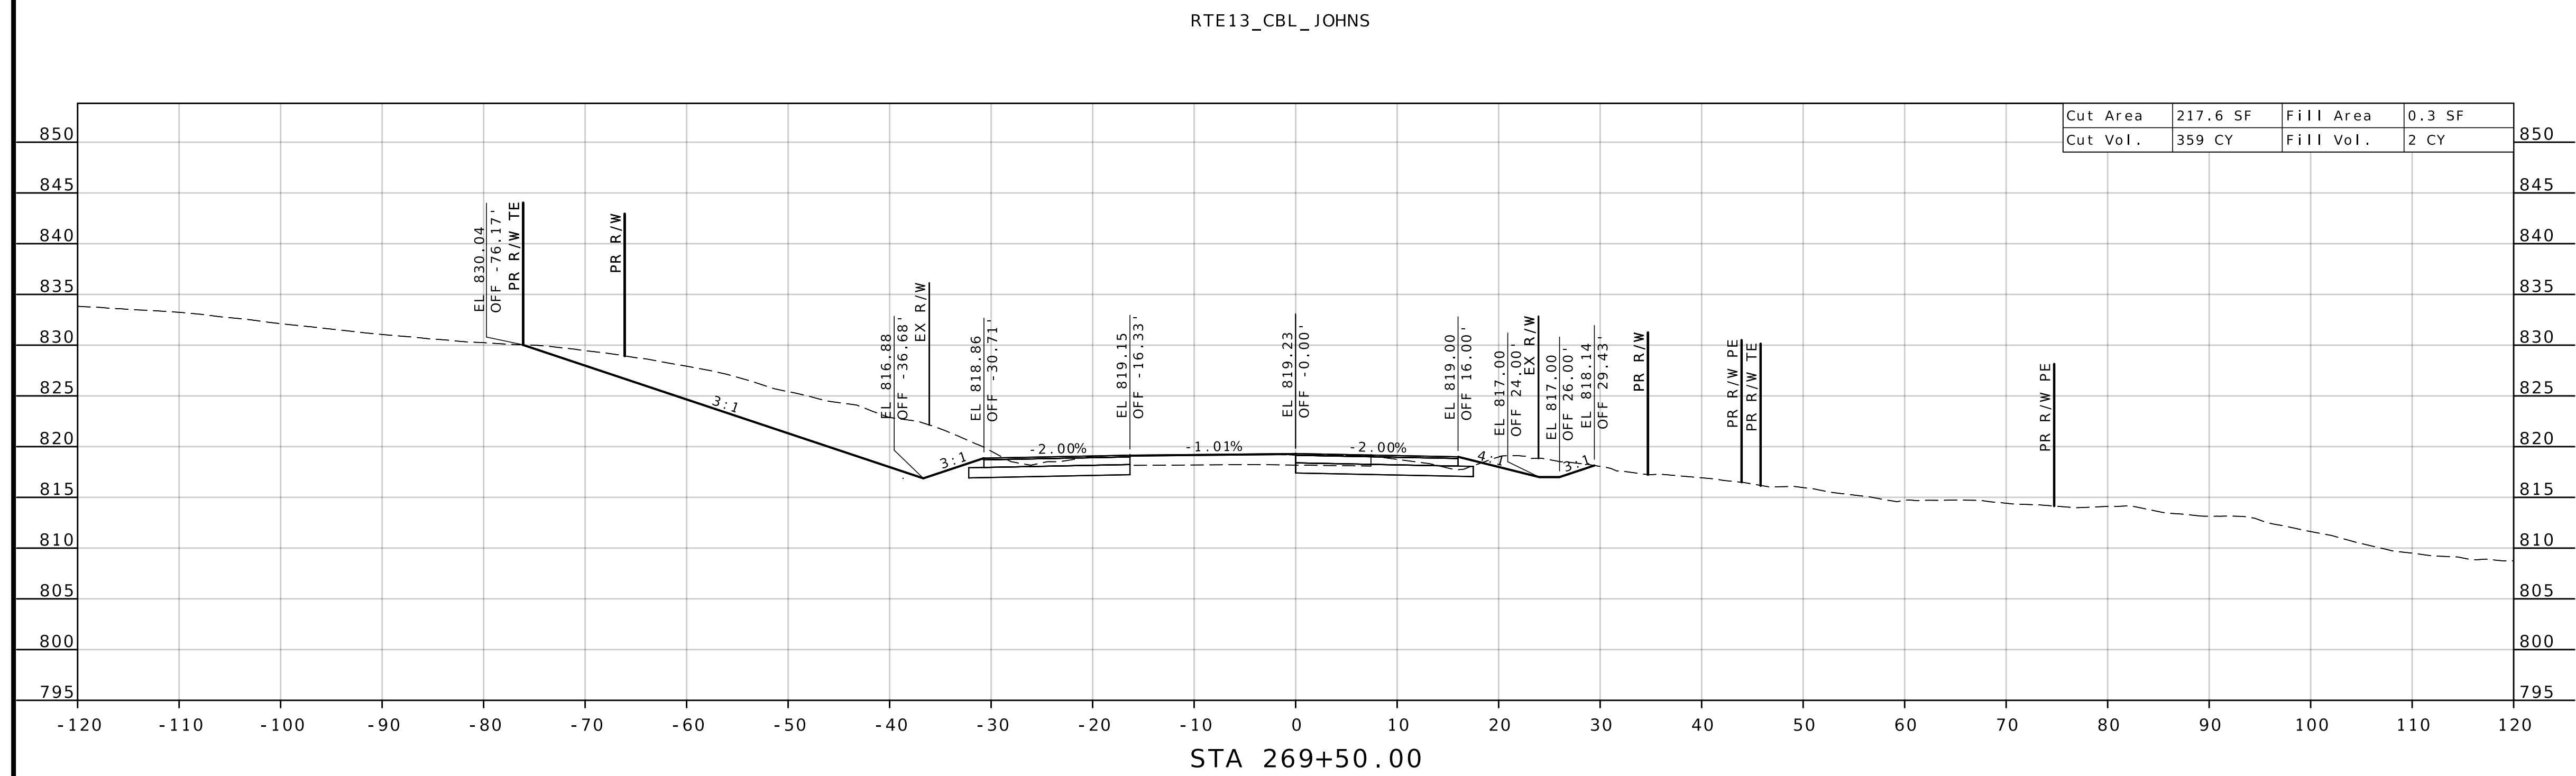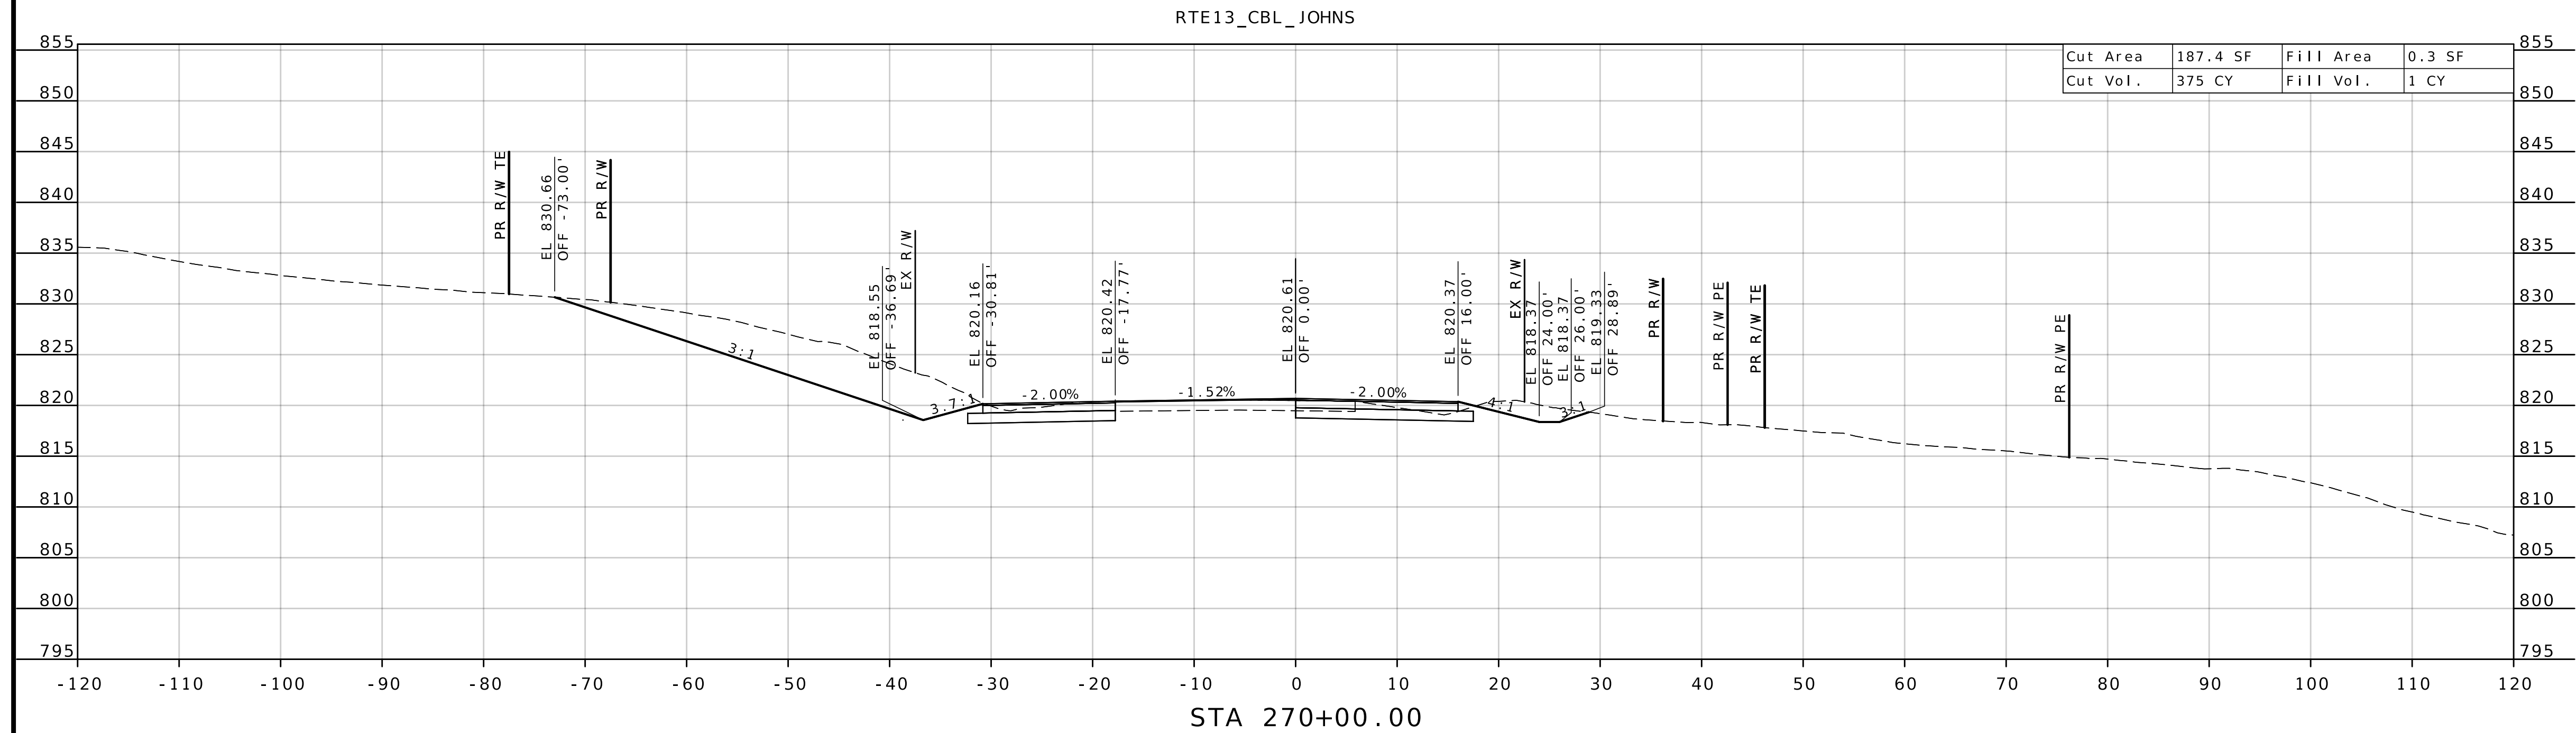




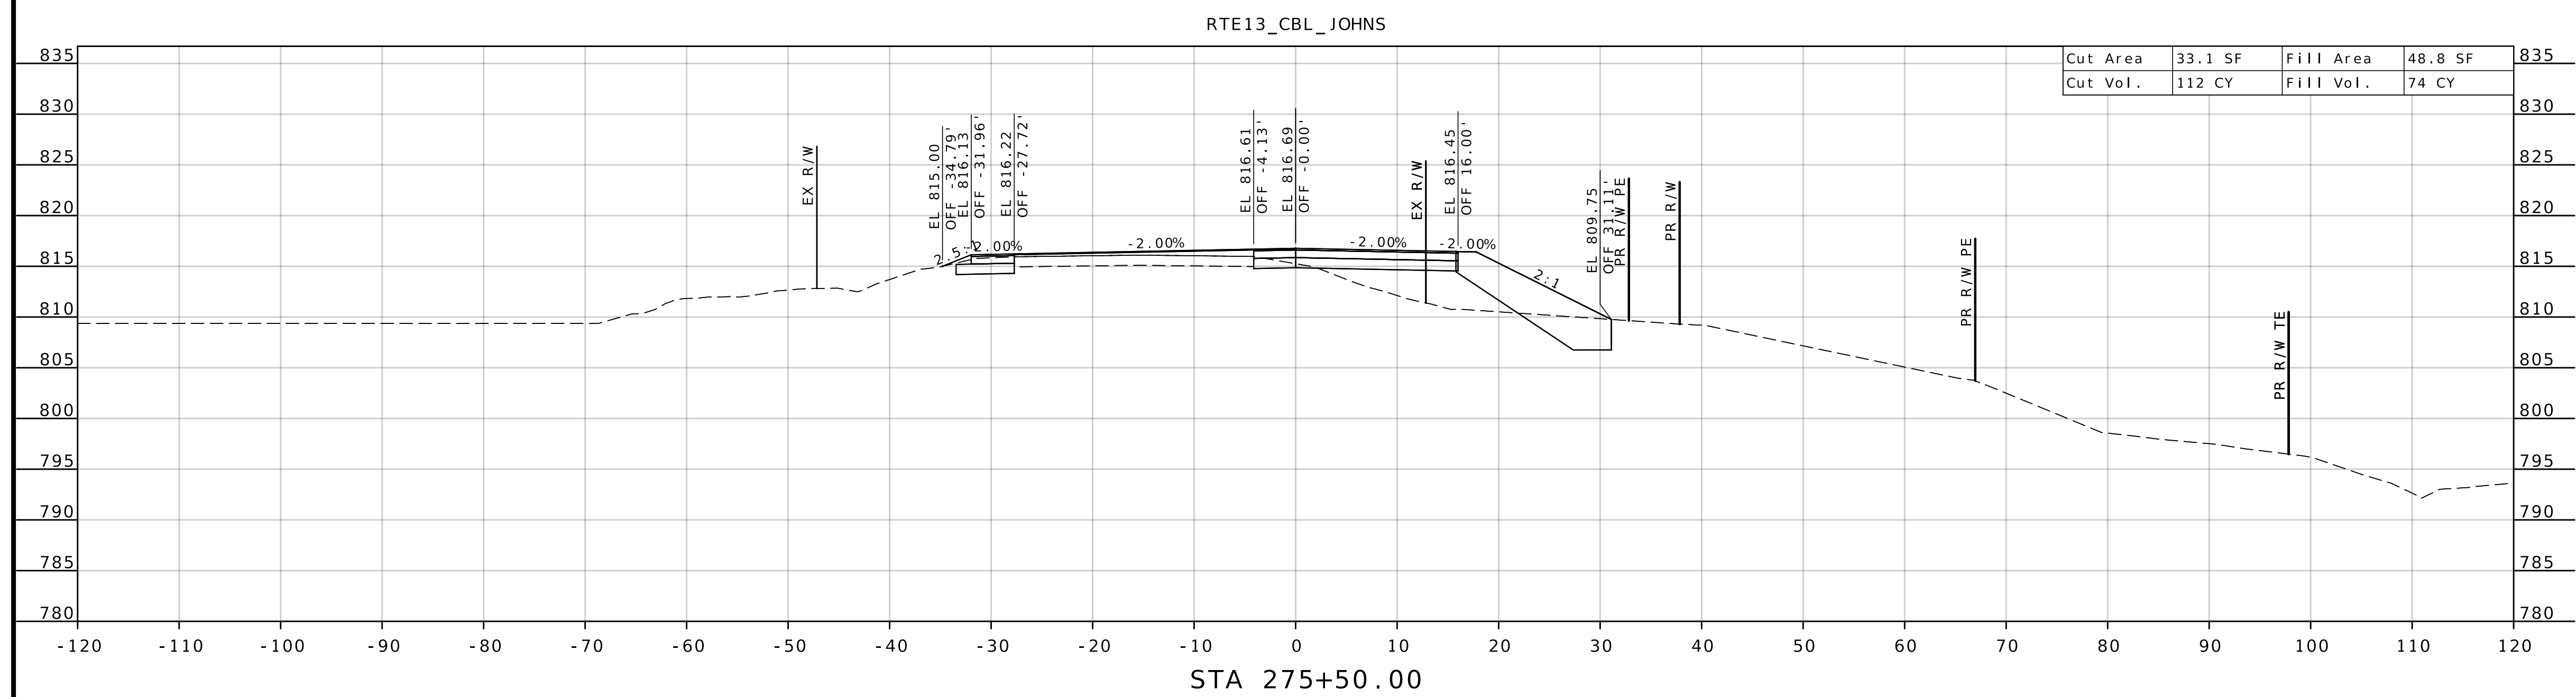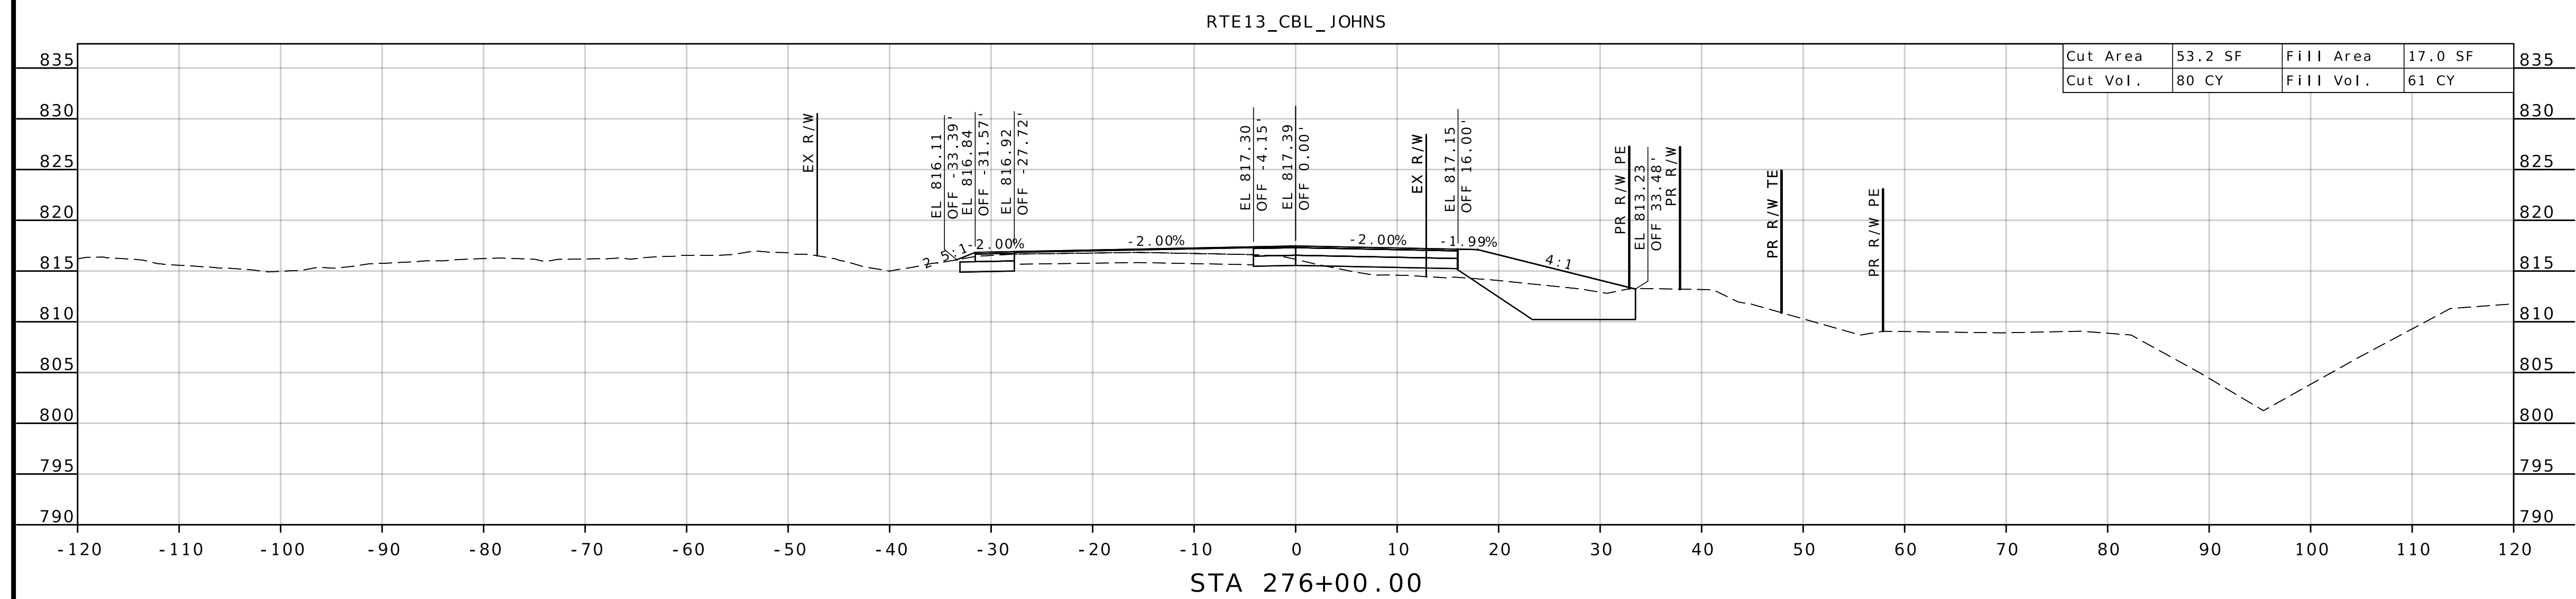

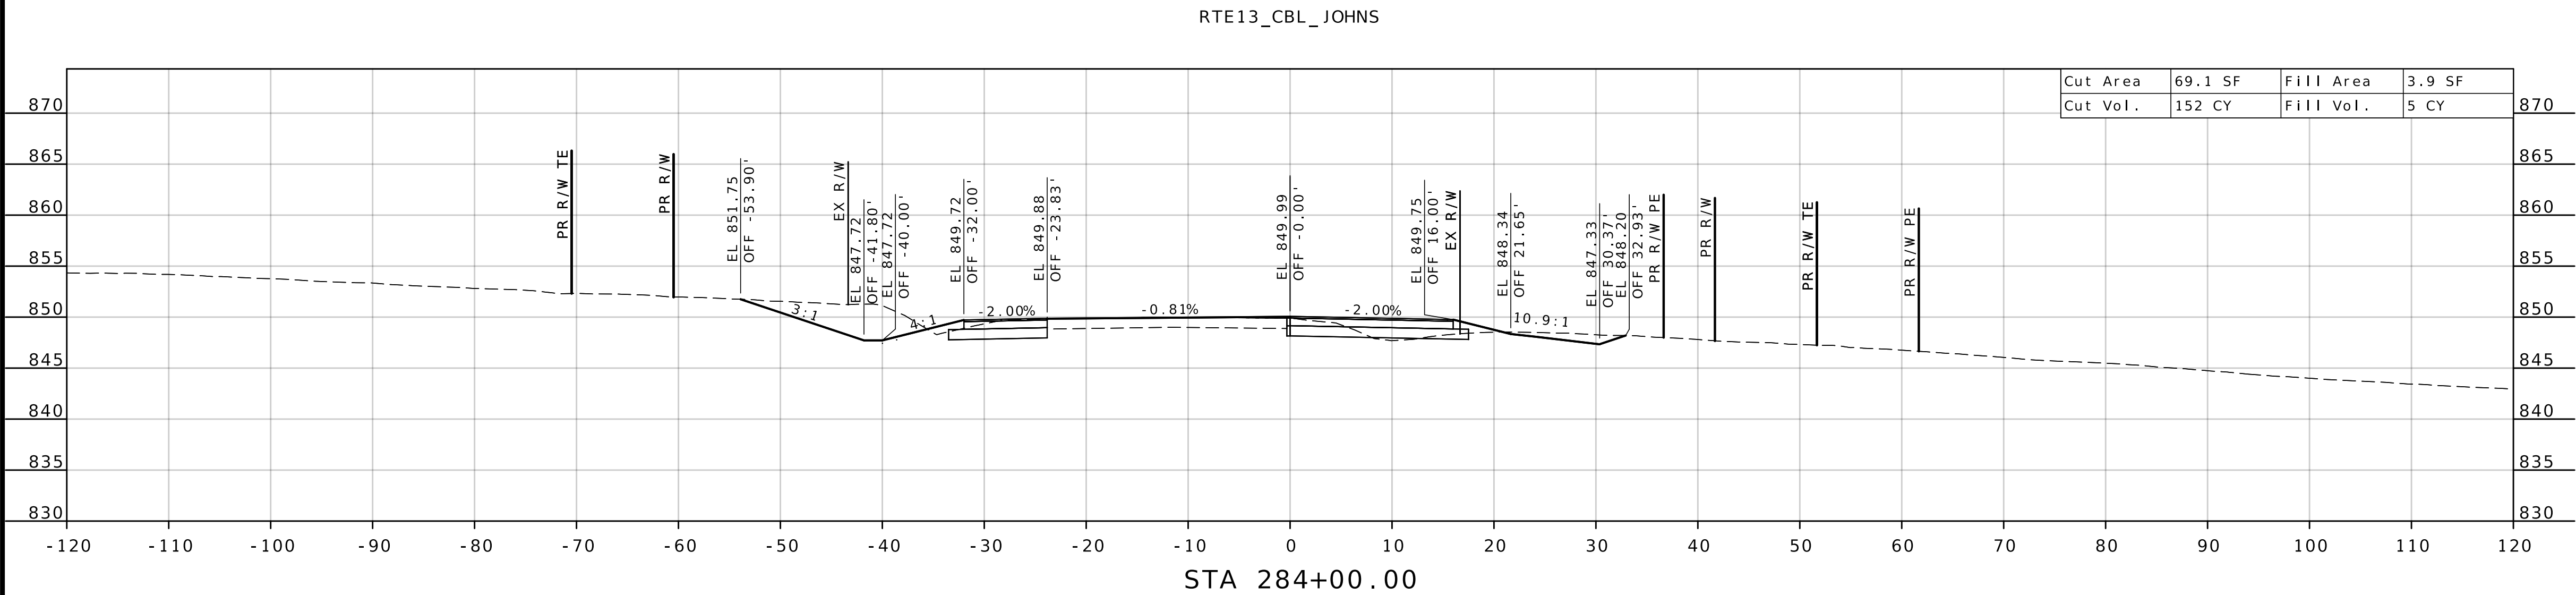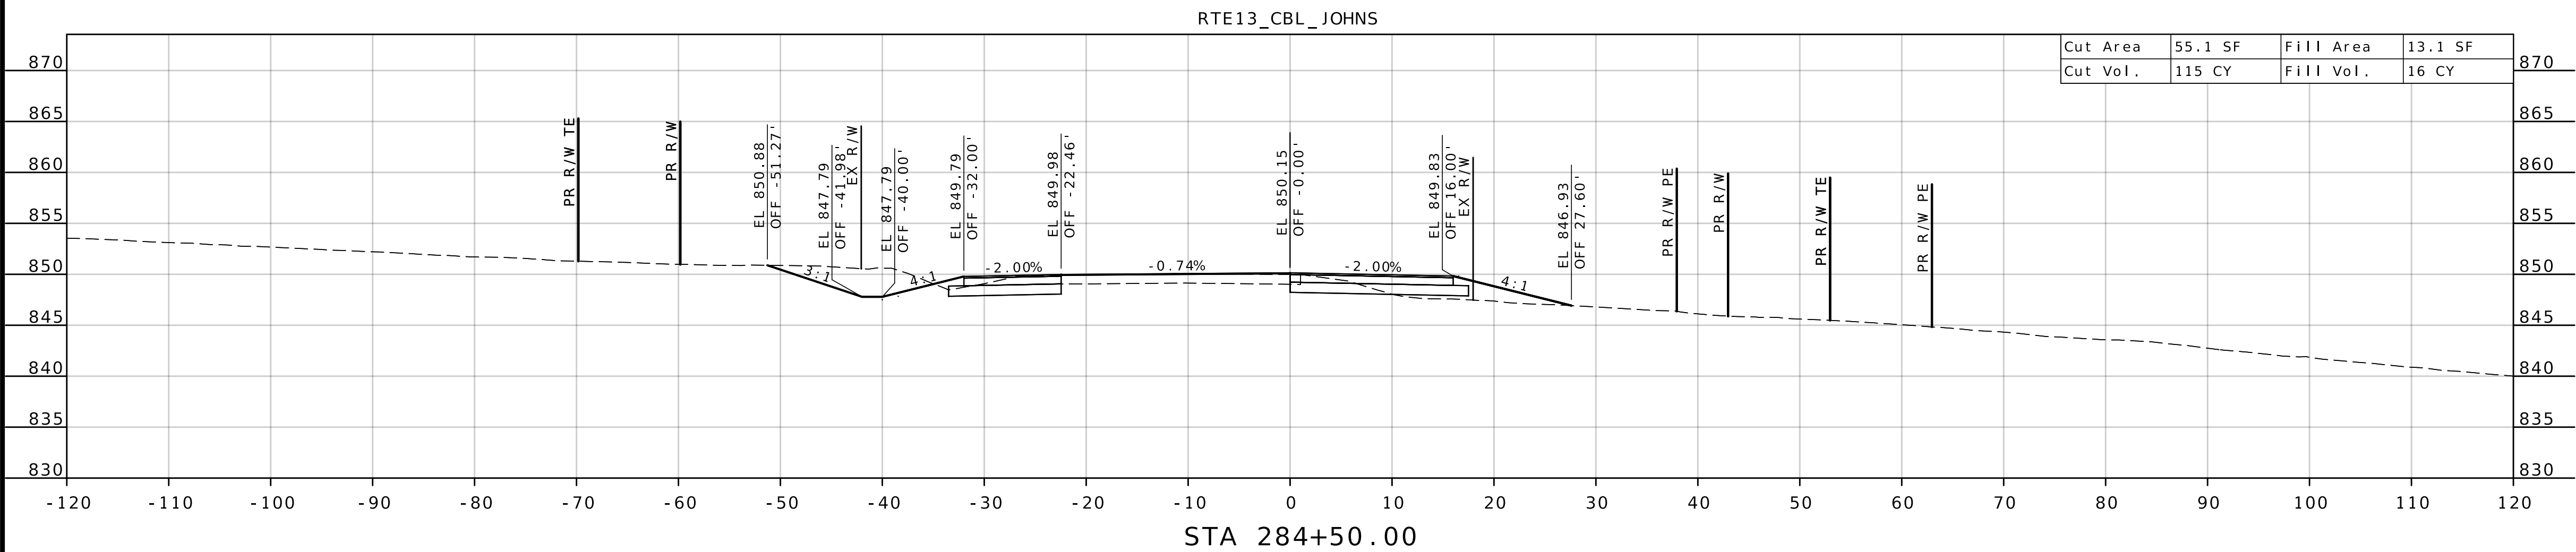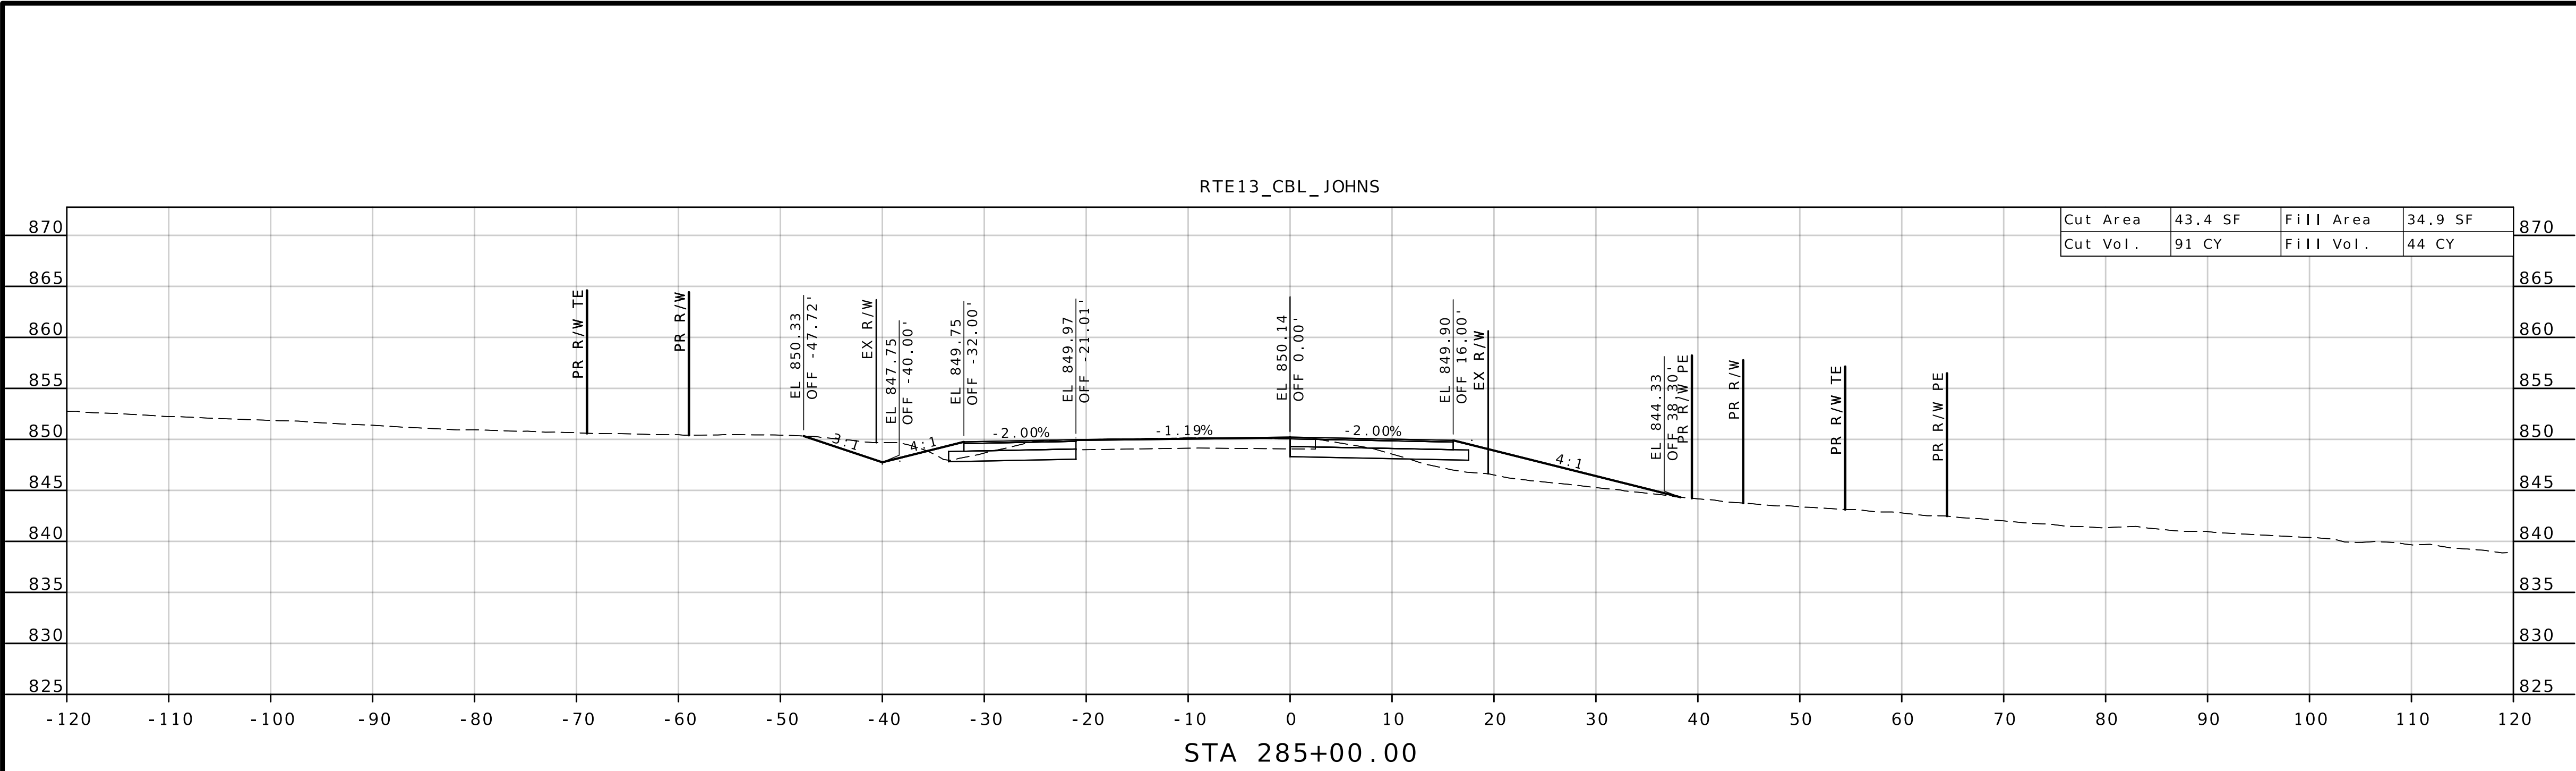


CROSS SECTION
NB PASSING LANE 2
SHEET 39 OF 86



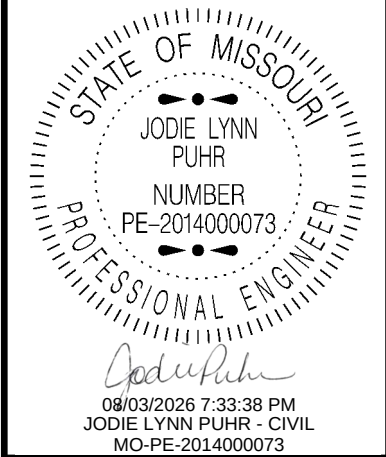





DATE PREPARED
4/8/2026
ROUTE 13
DISTRICT KC
COUNTY LAFAYETTE / JOHNSON
JOB NO. J4P2333
CONTRACT ID.
PROJECT NO.
BRIDGE NO.


DATE	DESCRIPTION


MISSOURI HIGHWAYS AND TRANSPORTATION COMMISSION
105 WEST CAPITOL
JEFFERSON CITY, MO 65102
1-888-ASK-MODOT (1-888-275-6636)

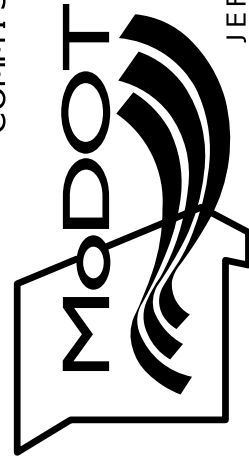


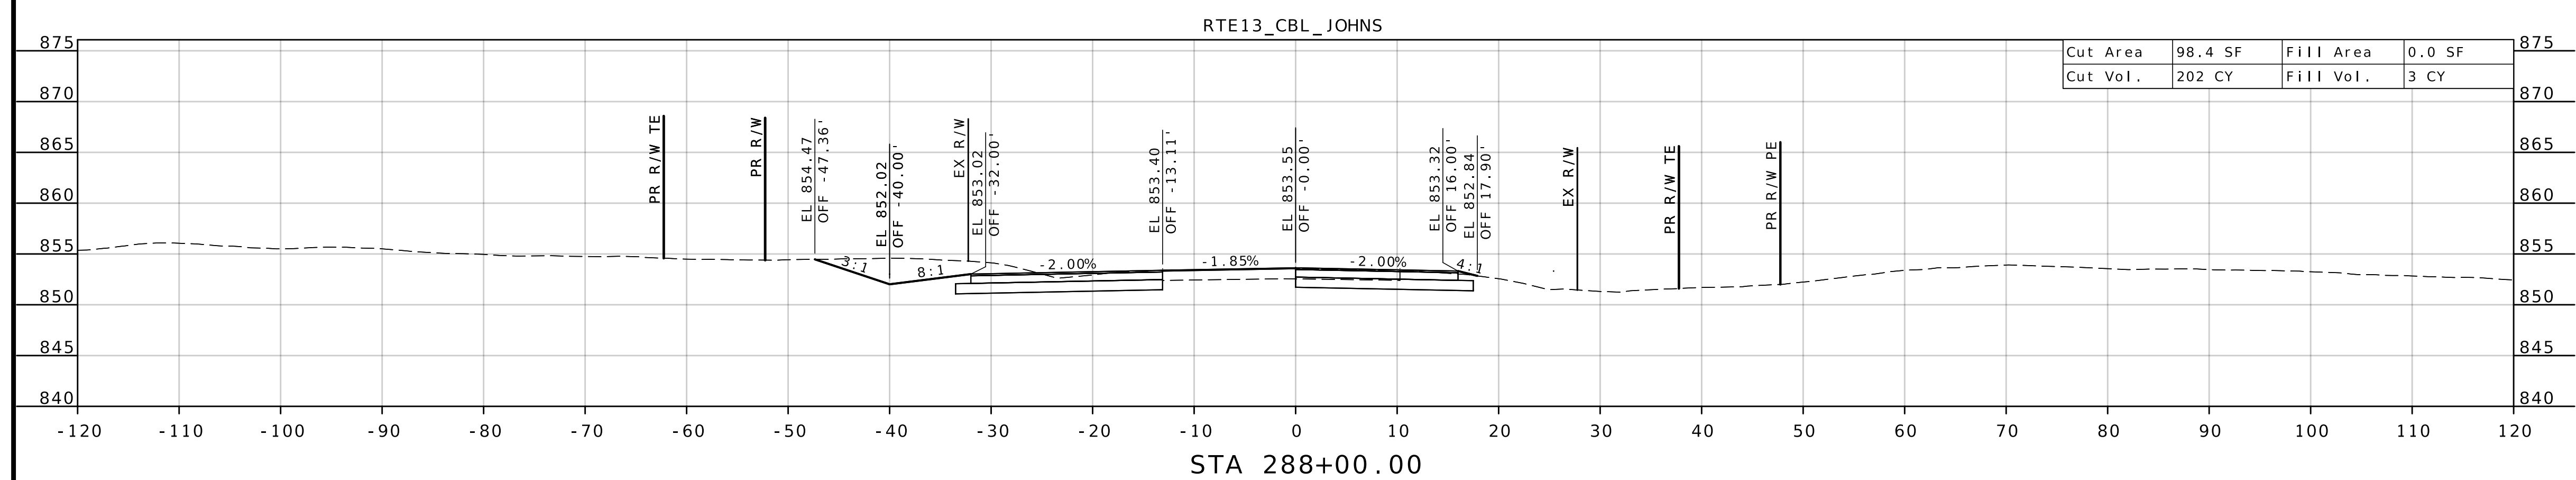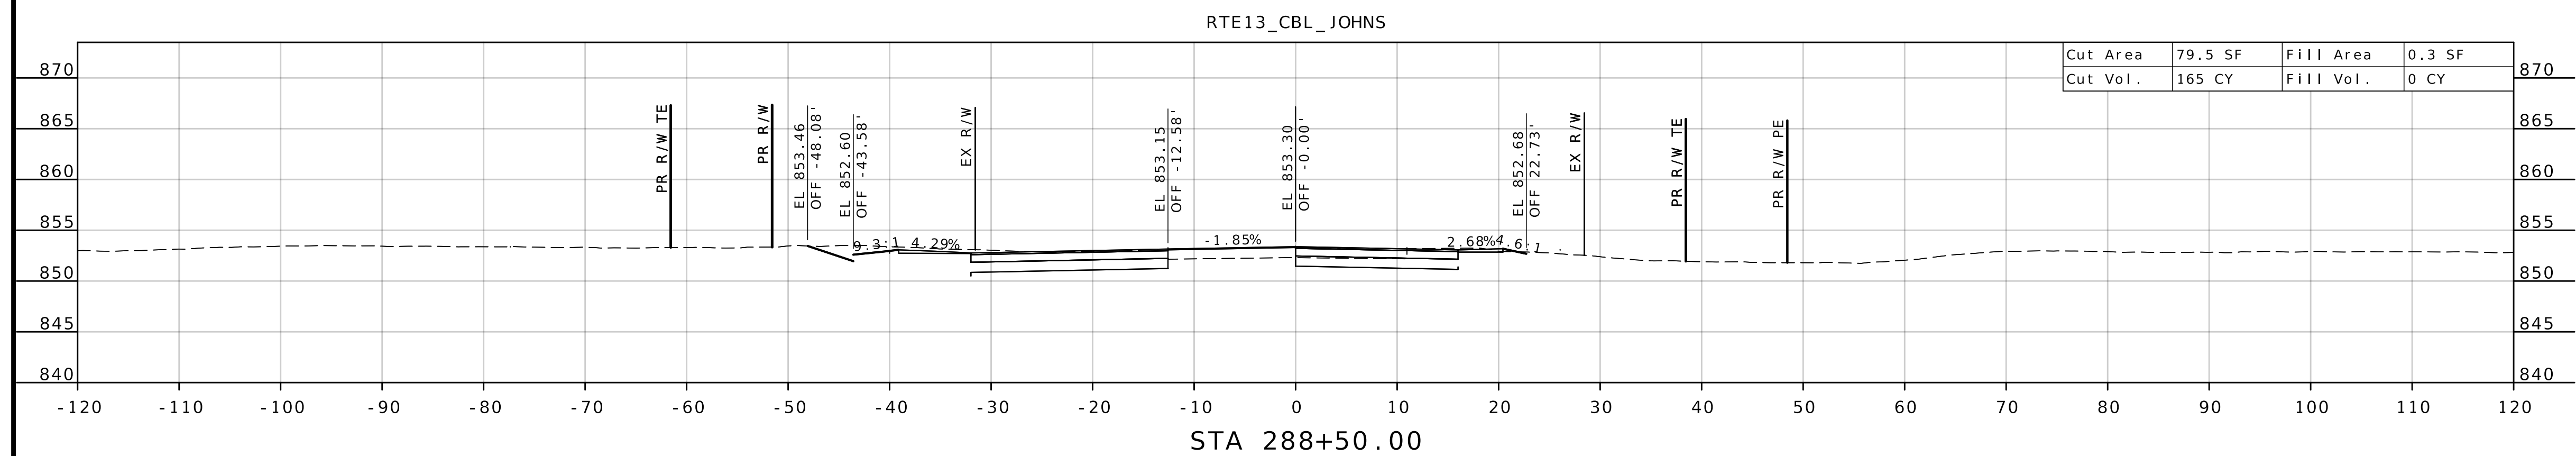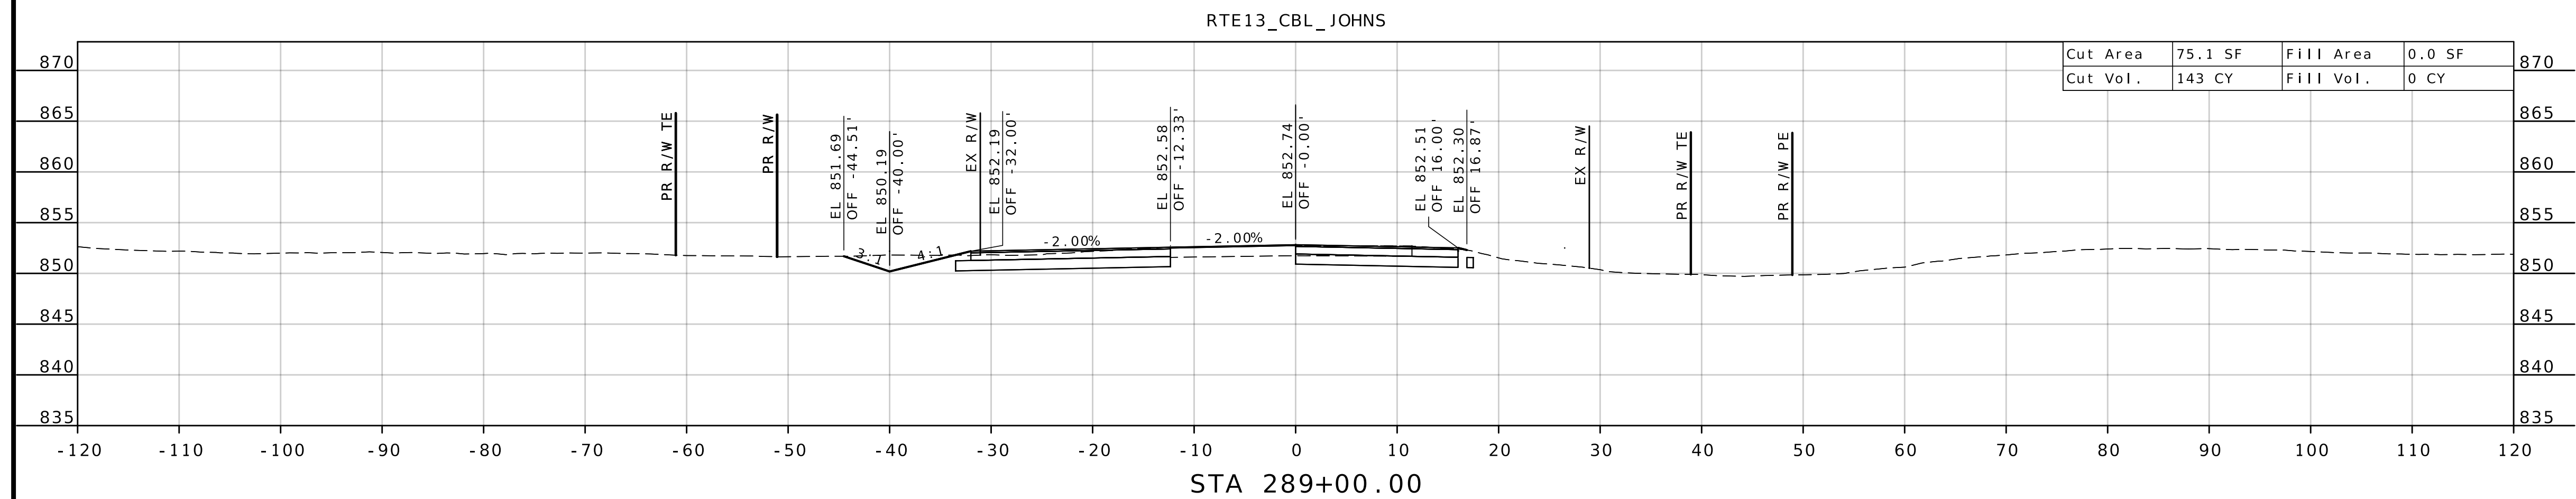


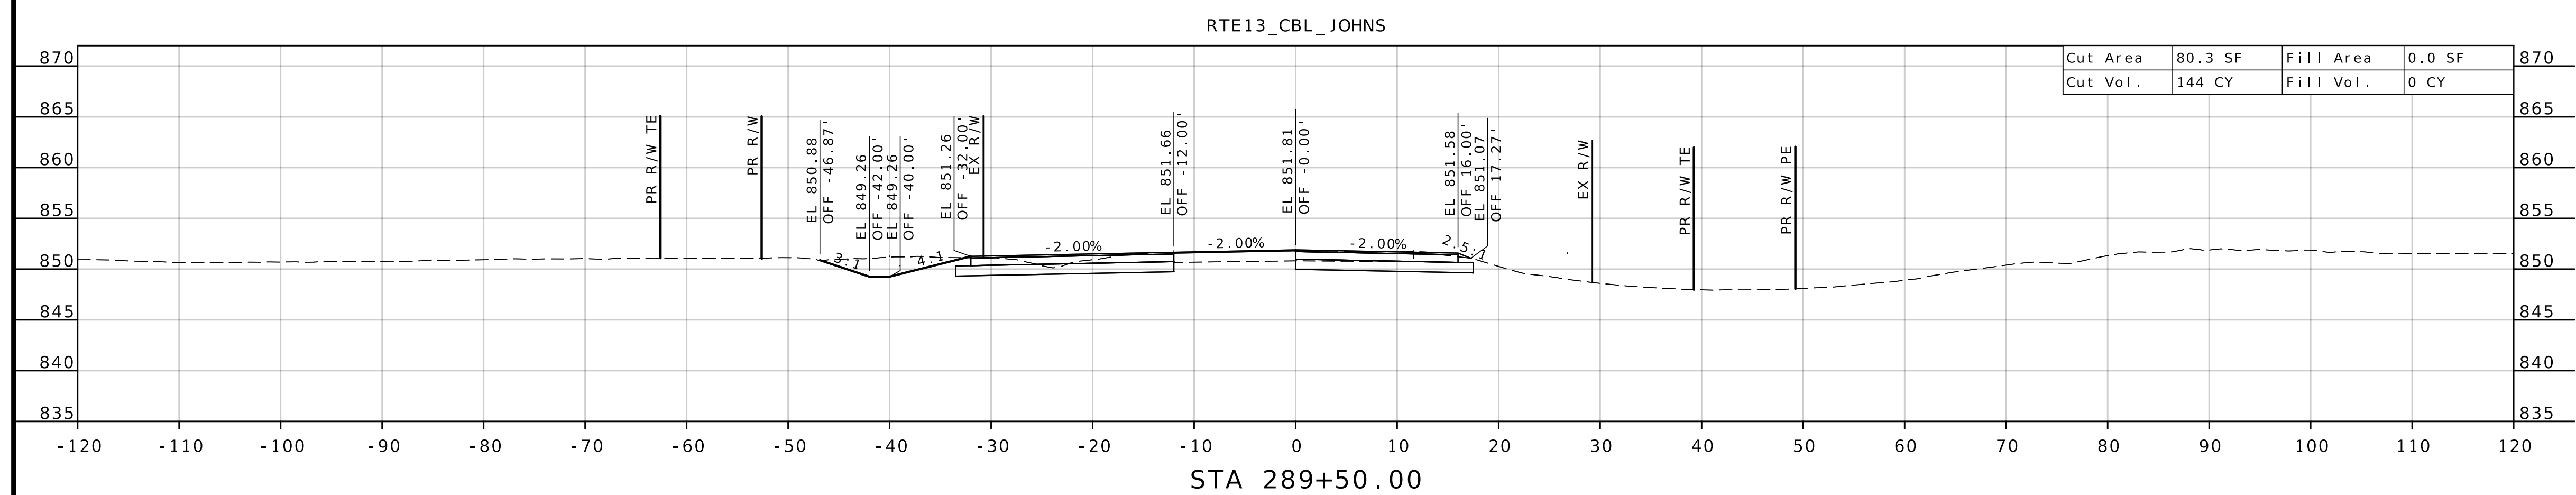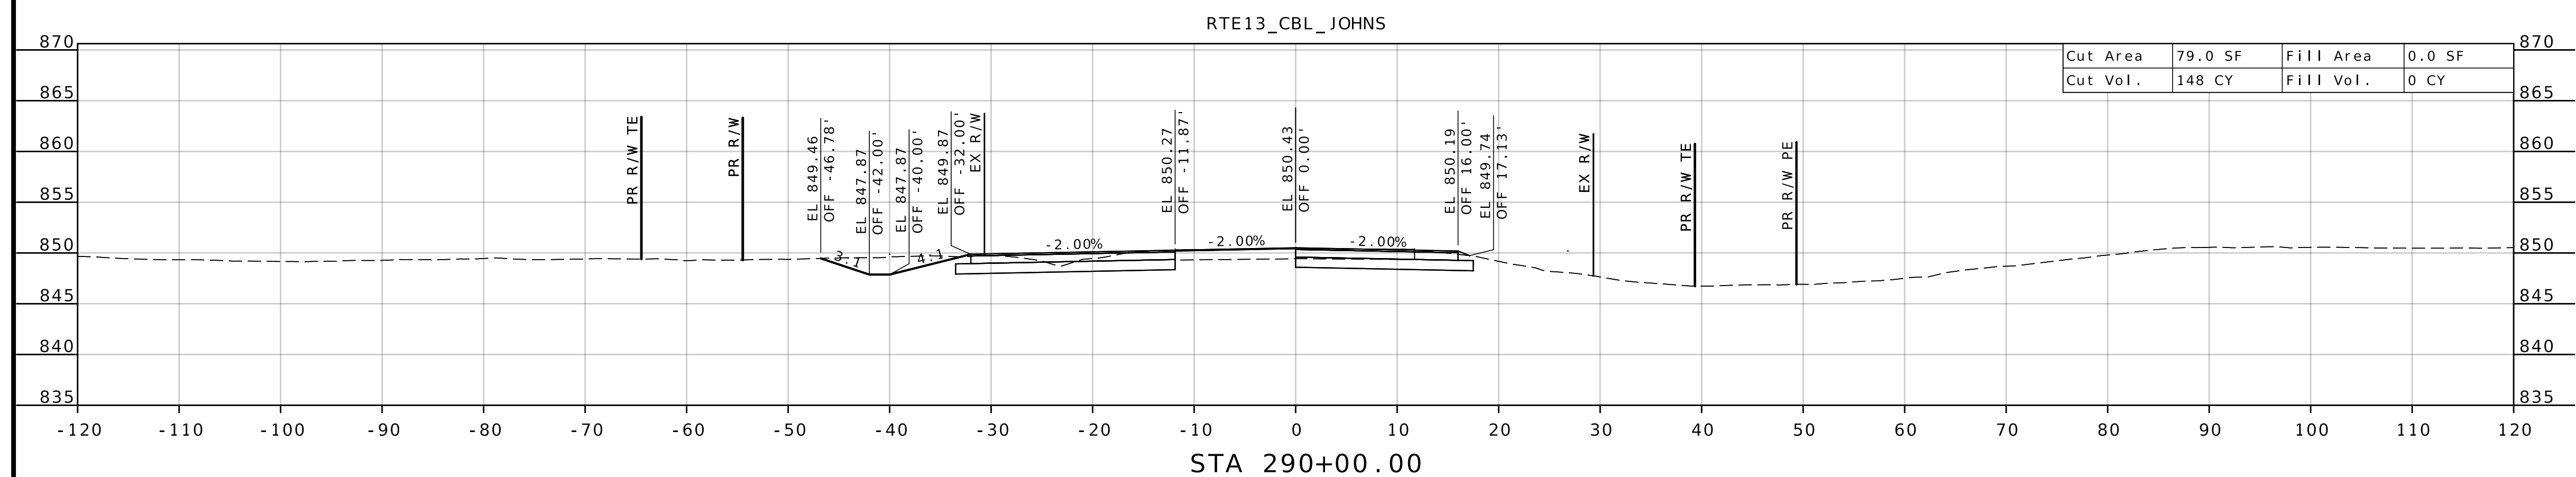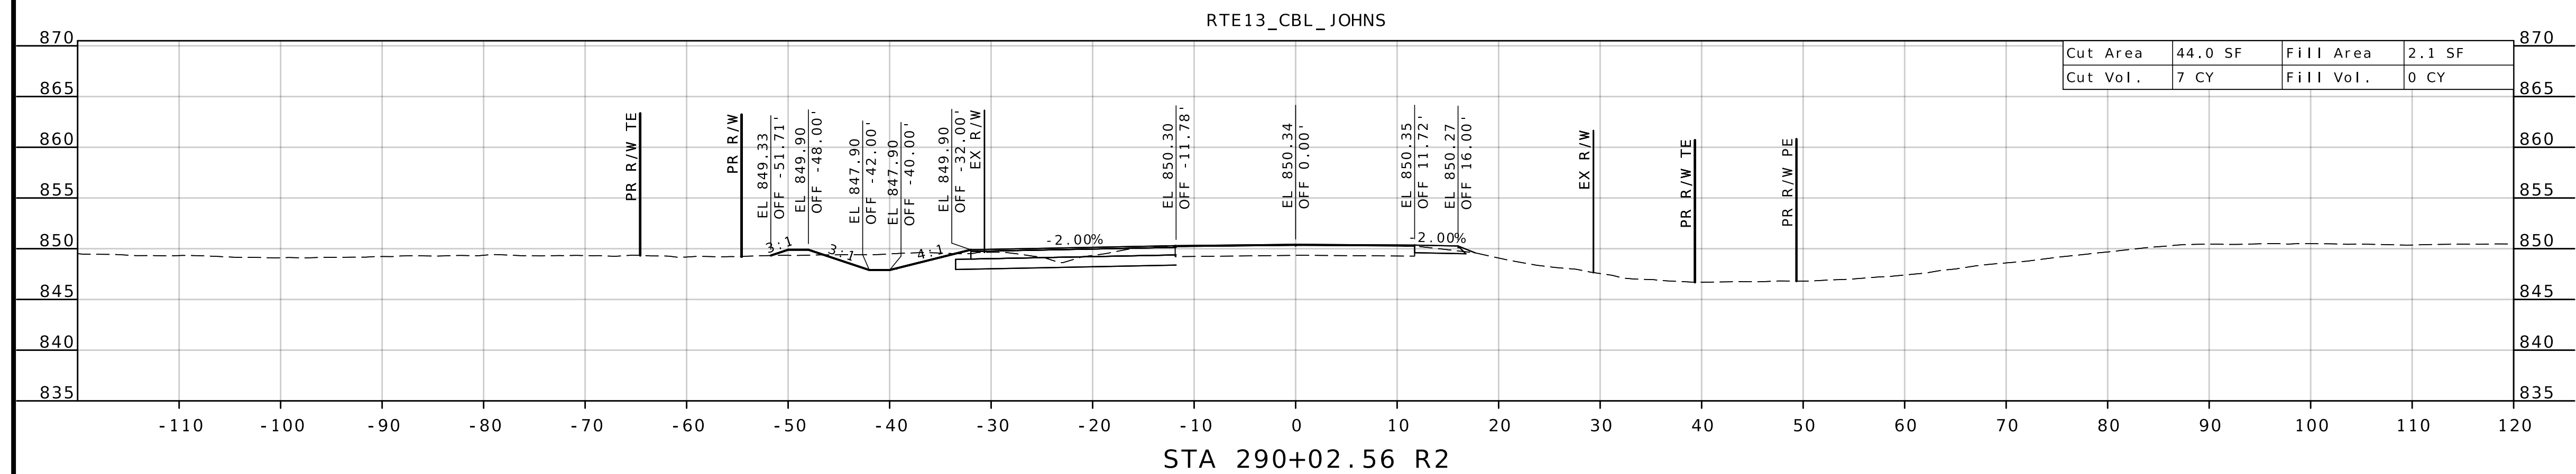



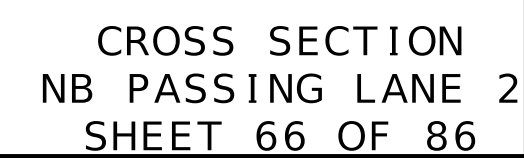


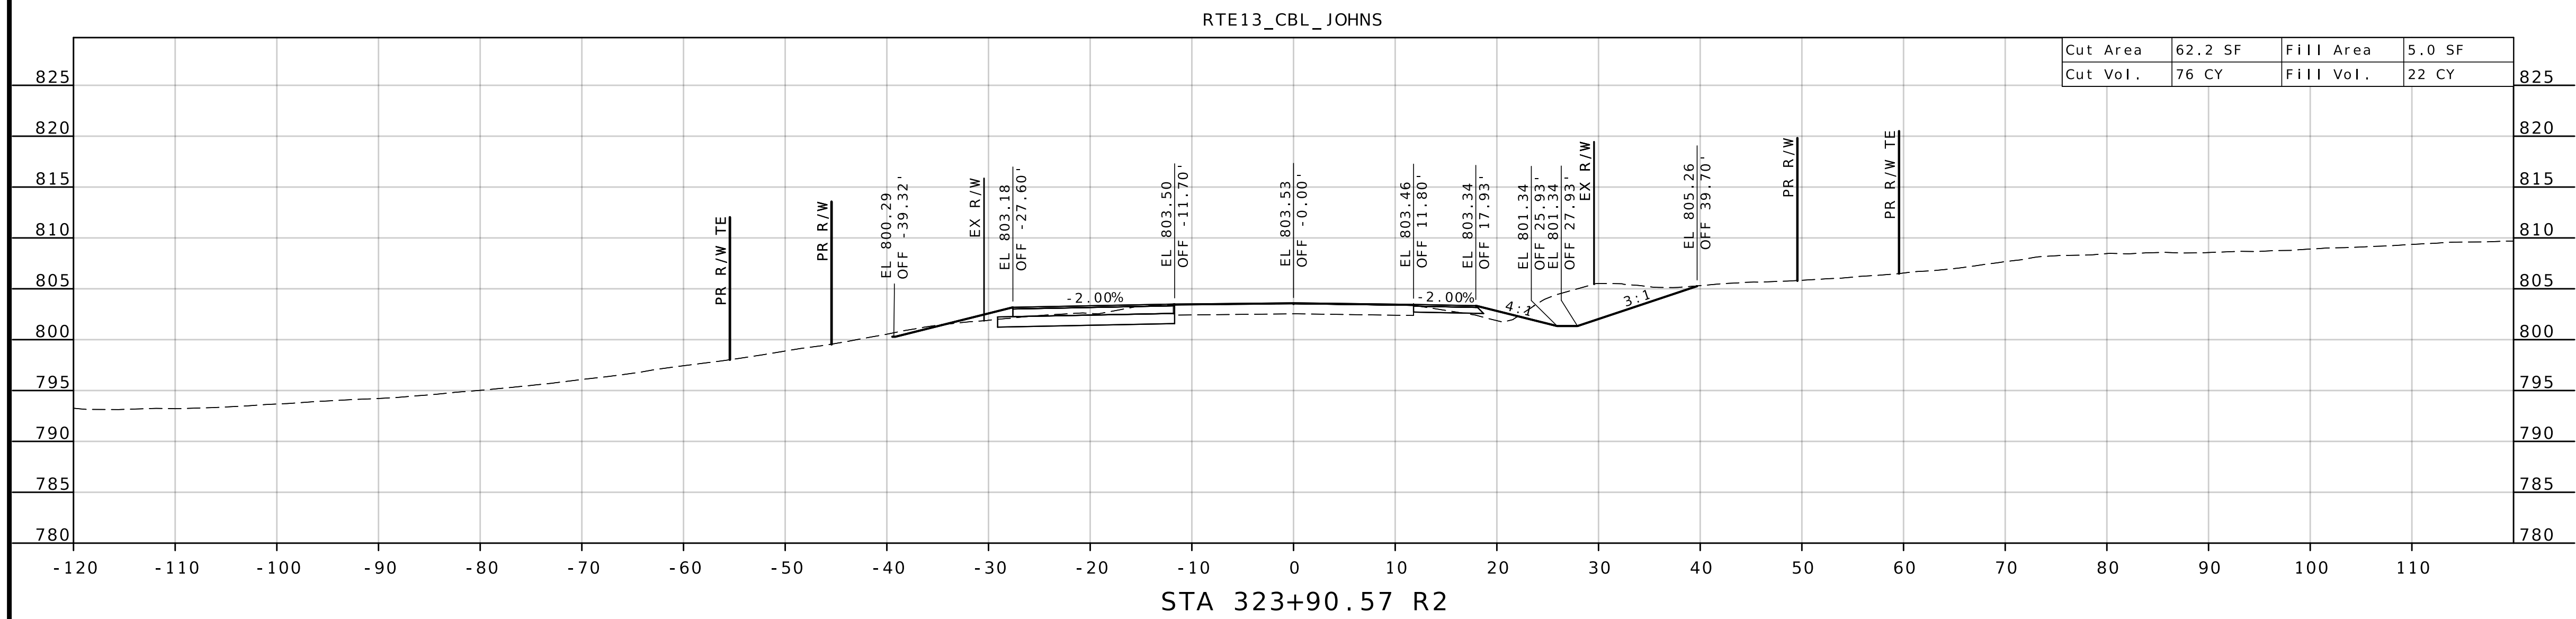

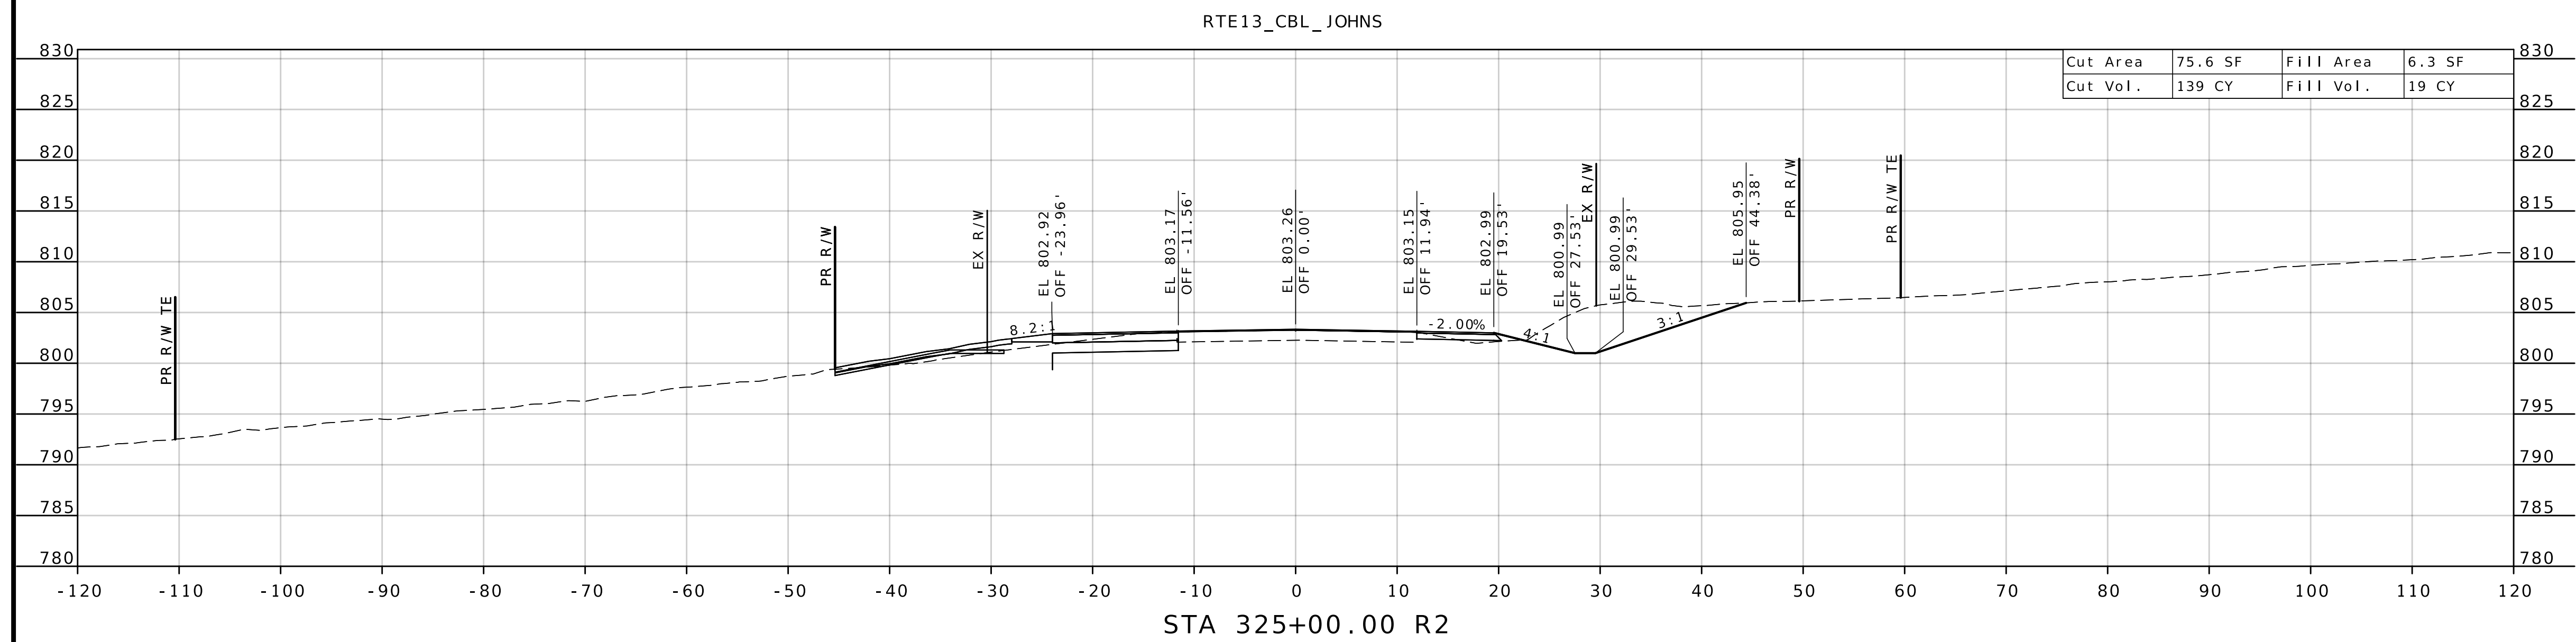

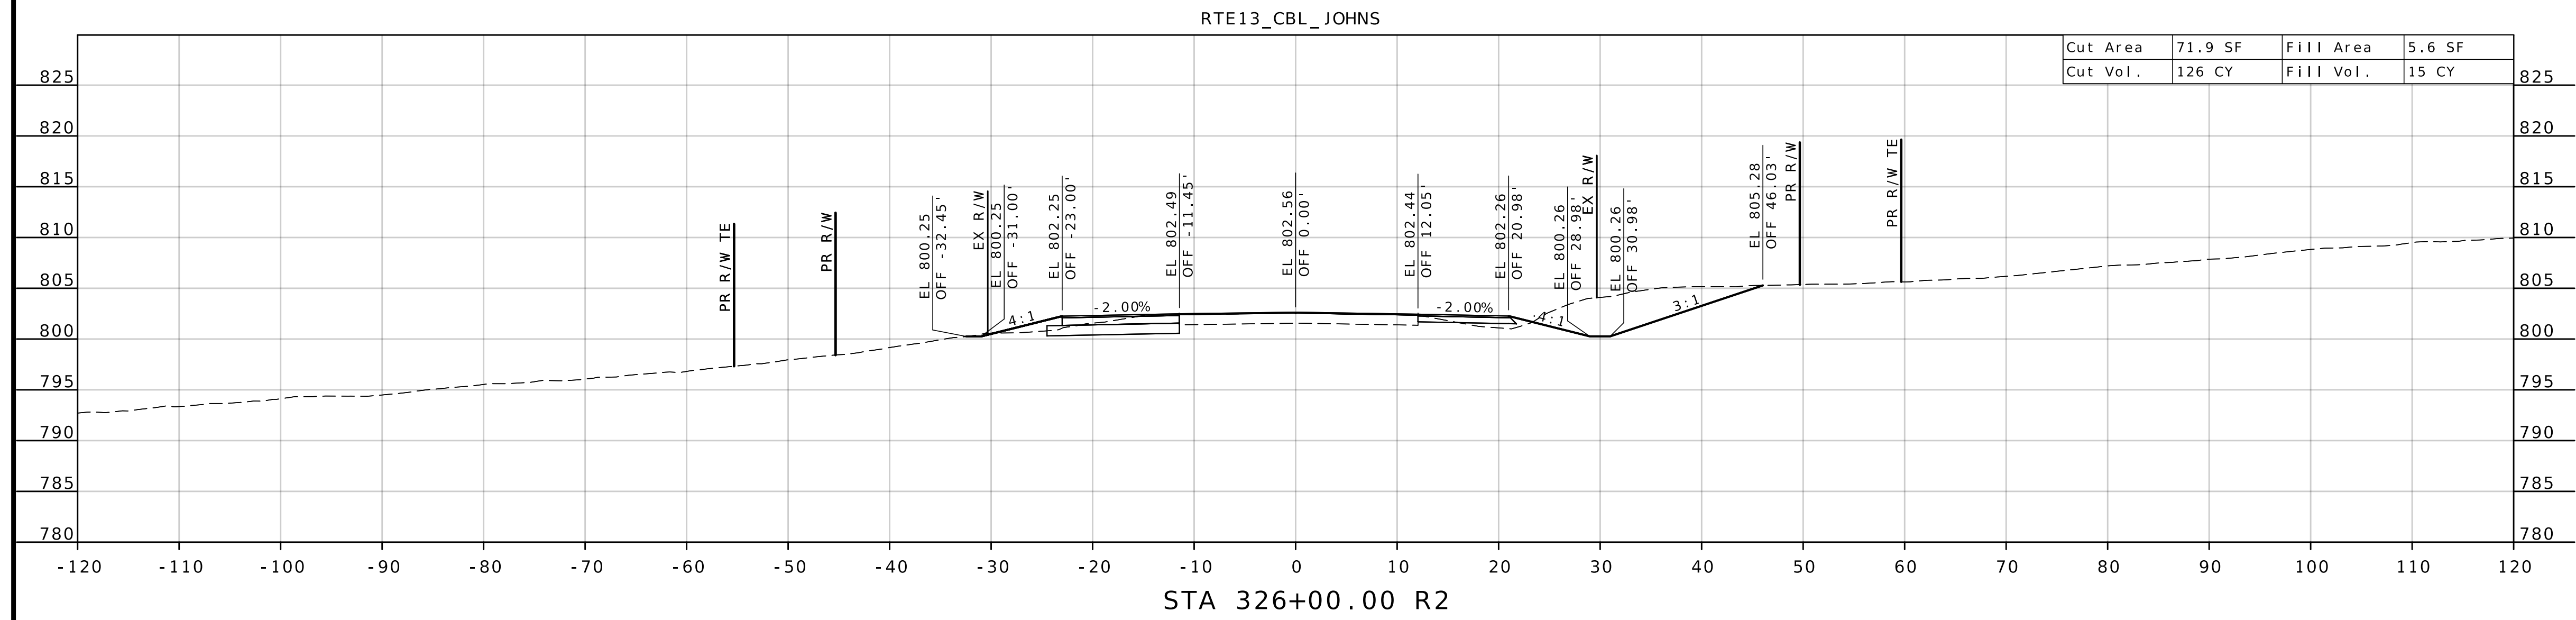

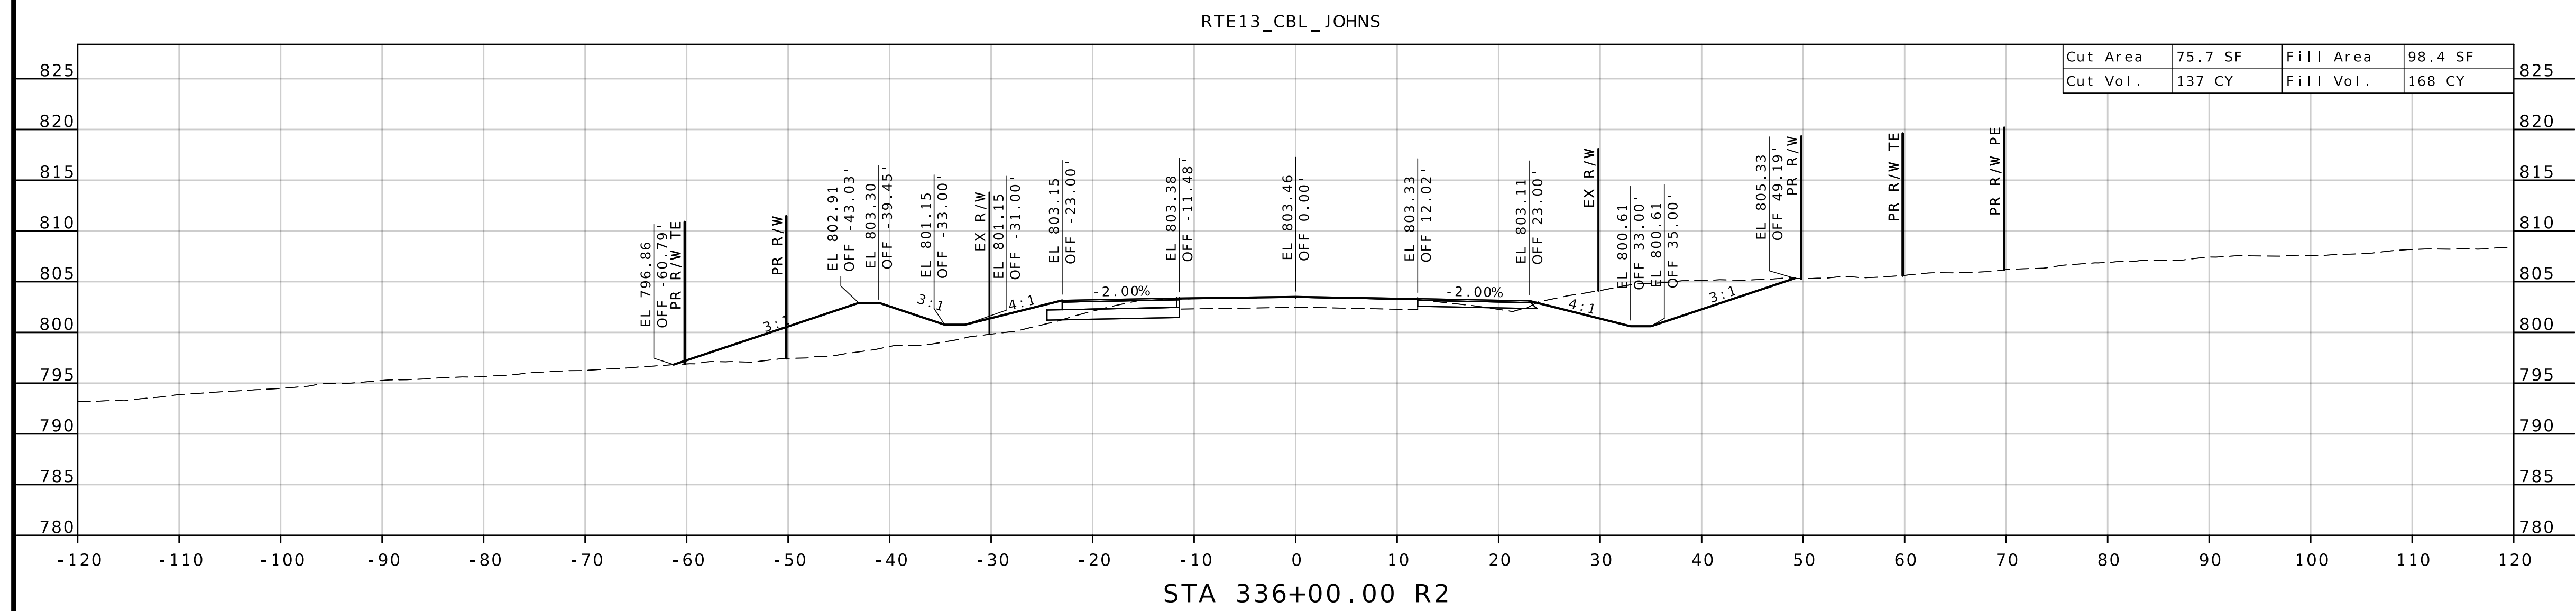

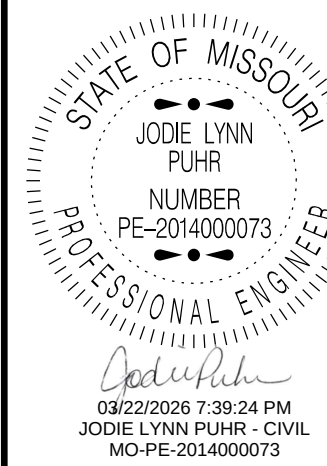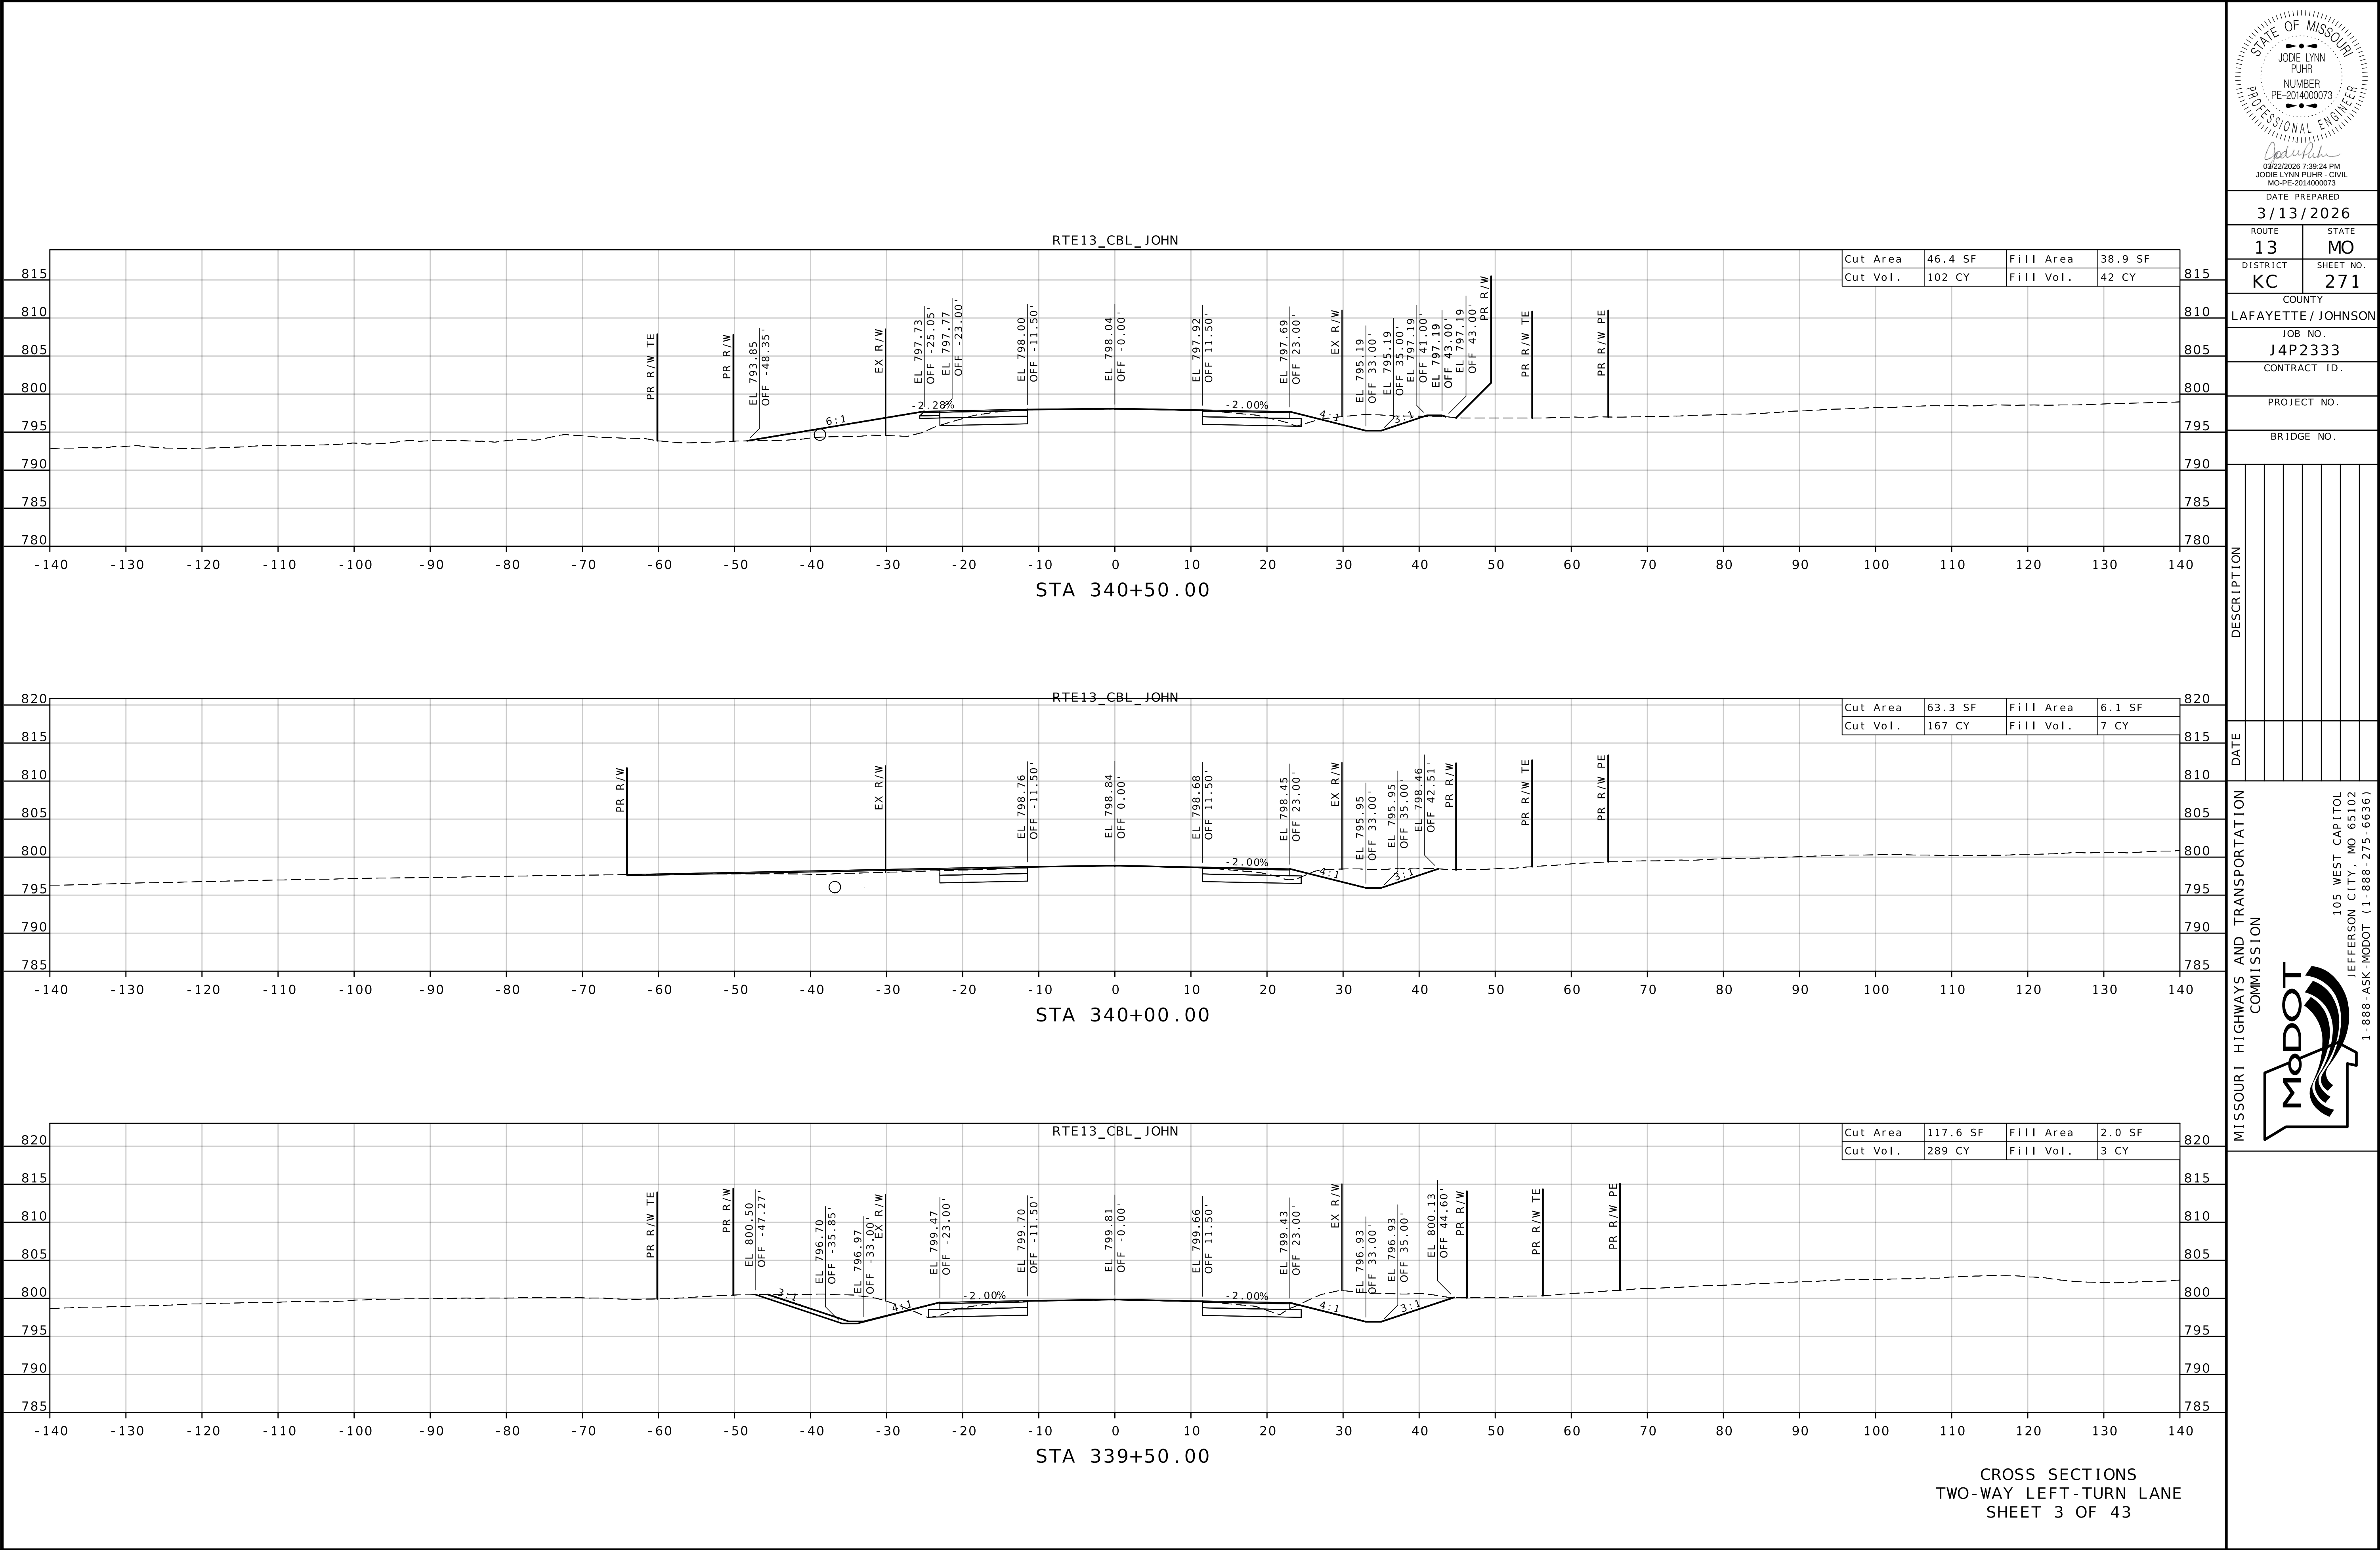

DATE PREPARED
3/13/2026

ROUTE 13 STATE MO

DISTRICT KC SHEET NO. 271

COUNTY LAFAYETTE / JOHNSON

JOB NO. J4P2333

CONTRACT ID.

PROJECT NO.

BRIDGE NO.




DESCRIPTION

DATE


MISSOURI HIGHWAYS AND TRANSPORTATION COMMISSION

105 WEST CAPITOL JEFFERSON CITY, MO 65102 1-888-ASK-MODOT (1-888-275-6636)

MoDOT

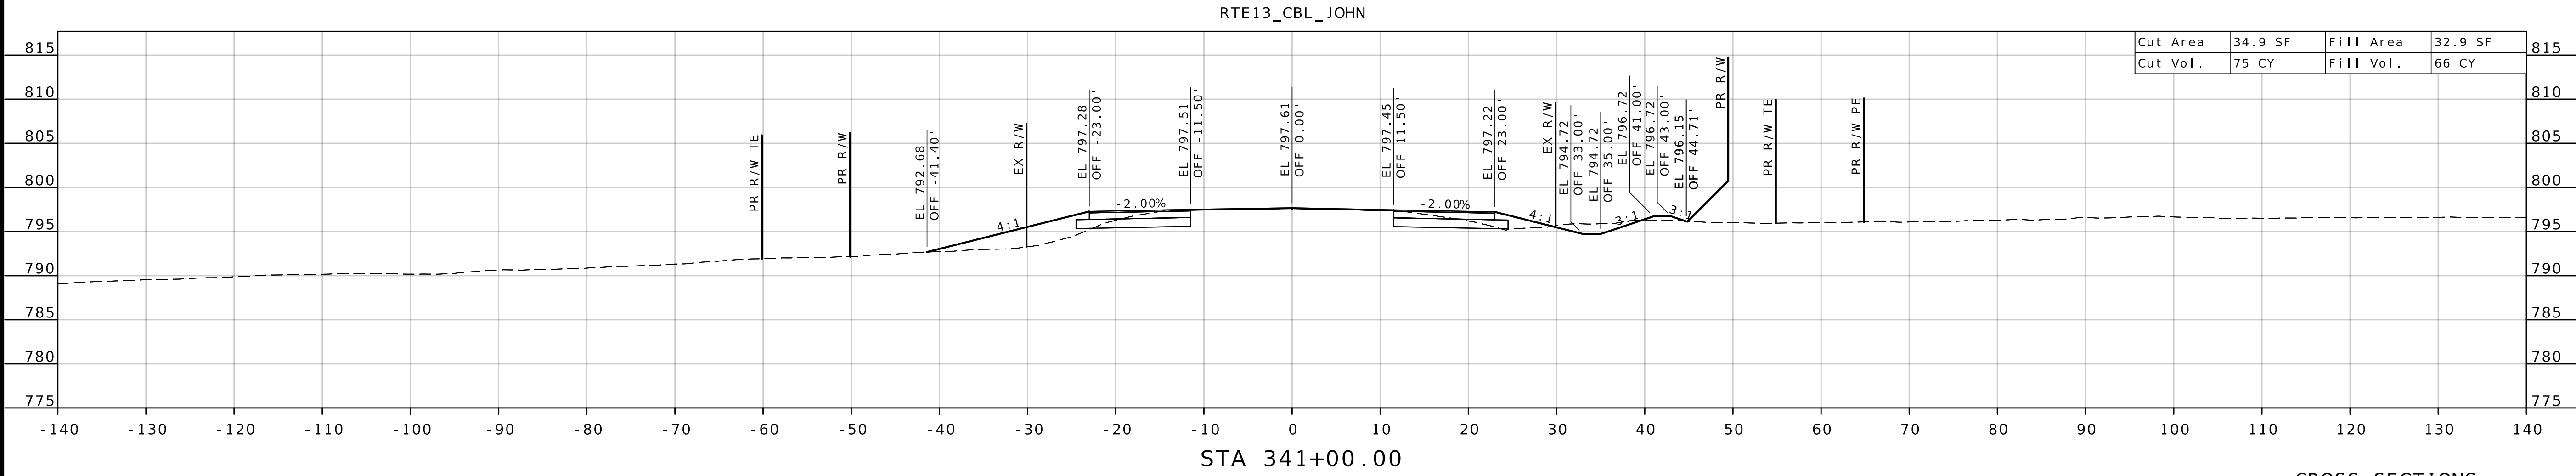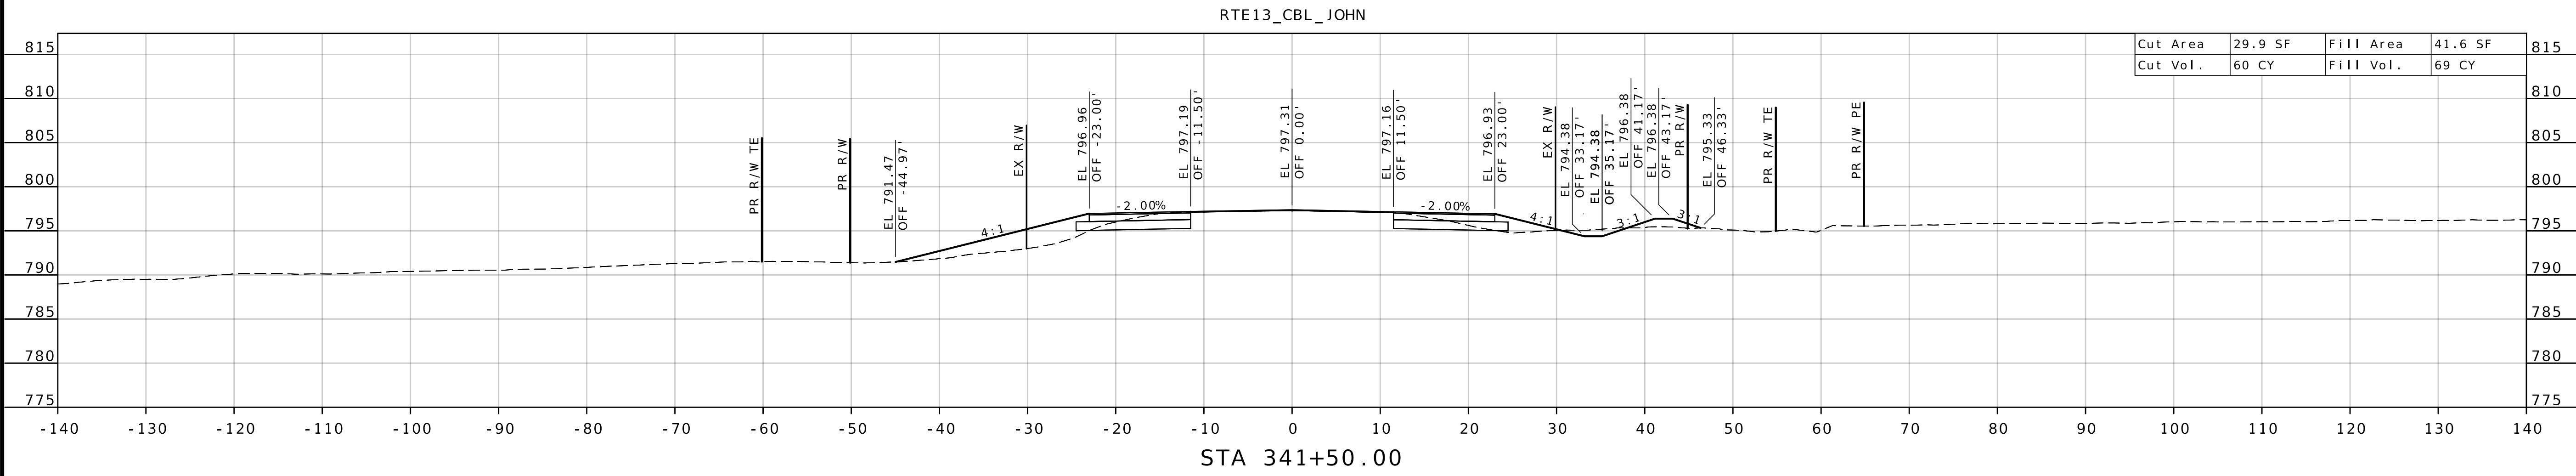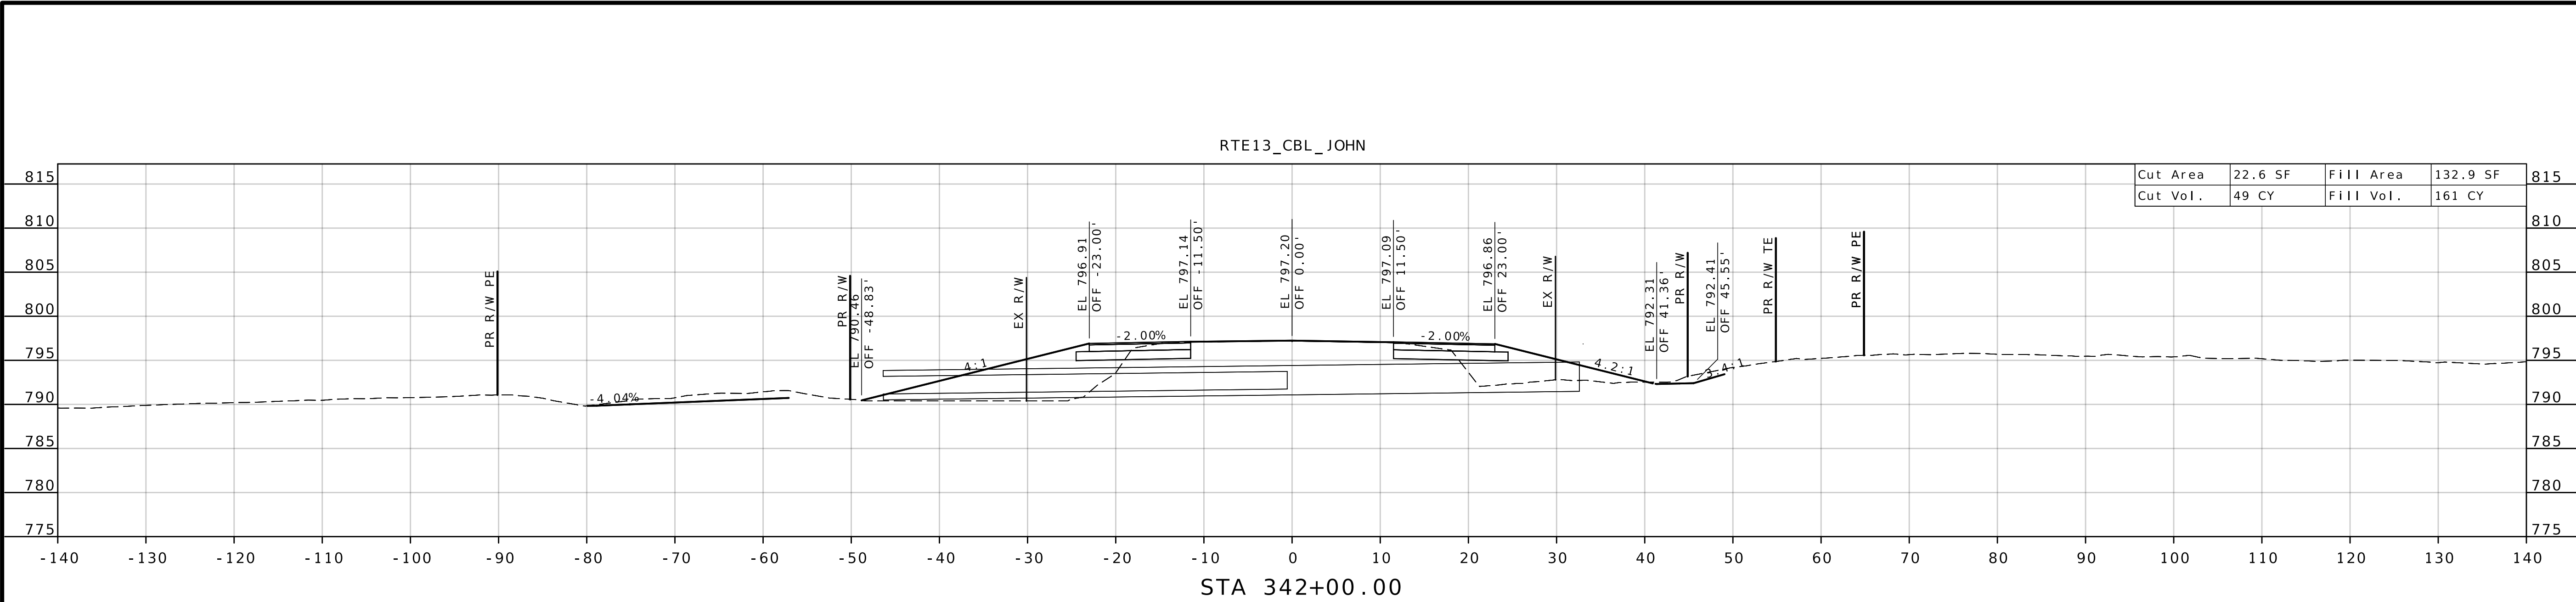

CROSS SECTIONS
TWO-WAY LEFT-TURN LANE
SHEET 4 OF 43

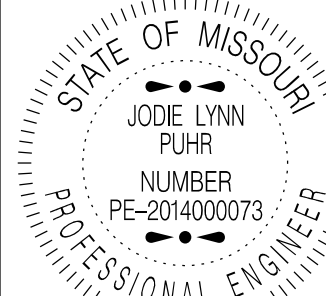

DATE PREPARED
3/13/2026
ROUTE
13
DISTRICT
KC
COUNTY
LAFAYETTE / JOHNSON
JOB NO.
J4P2333
CONTRACT ID.

STATE
MO
SHEET NO.
272

PROJECT NO.


BRIDGE NO.

DESCRIPTION

DATE

MISSOURI HIGHWAYS AND TRANSPORTATION COMMISSION


105 WEST CAPITOL
JEFFERSON CITY, MO 65102
1-888-ASK-MODOT (1-888-275-6636)

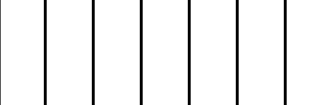





03/22/2026 7:43:51 PM
JODIE LYNN PUHR - CIVIL
MO-PE-2014000073

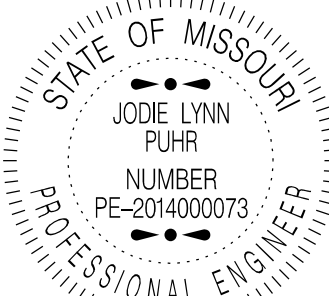

03/22/2026 7:43:51 PM
JODIE LYNN PUHR - CIVIL
MO-PE-2014000073

DATE PREPARED
3/13/2026

ROUTE	STATE
13	MO
DISTRICT	SHEET NO.
KC	279

COUNTY
LAFAYETTE / JOHNSON

JOB NO.
J4P2333




CONTRACT ID.

PROJECT NO.


BRIDGE NO.

MISSOURI HIGHWAYS AND TRANSPORTATION
COMMISSION

105 WEST CAPITOL
JEFFERSON CITY, MO 65102
1-888-ASK-MODOT (1-888-275-6636)

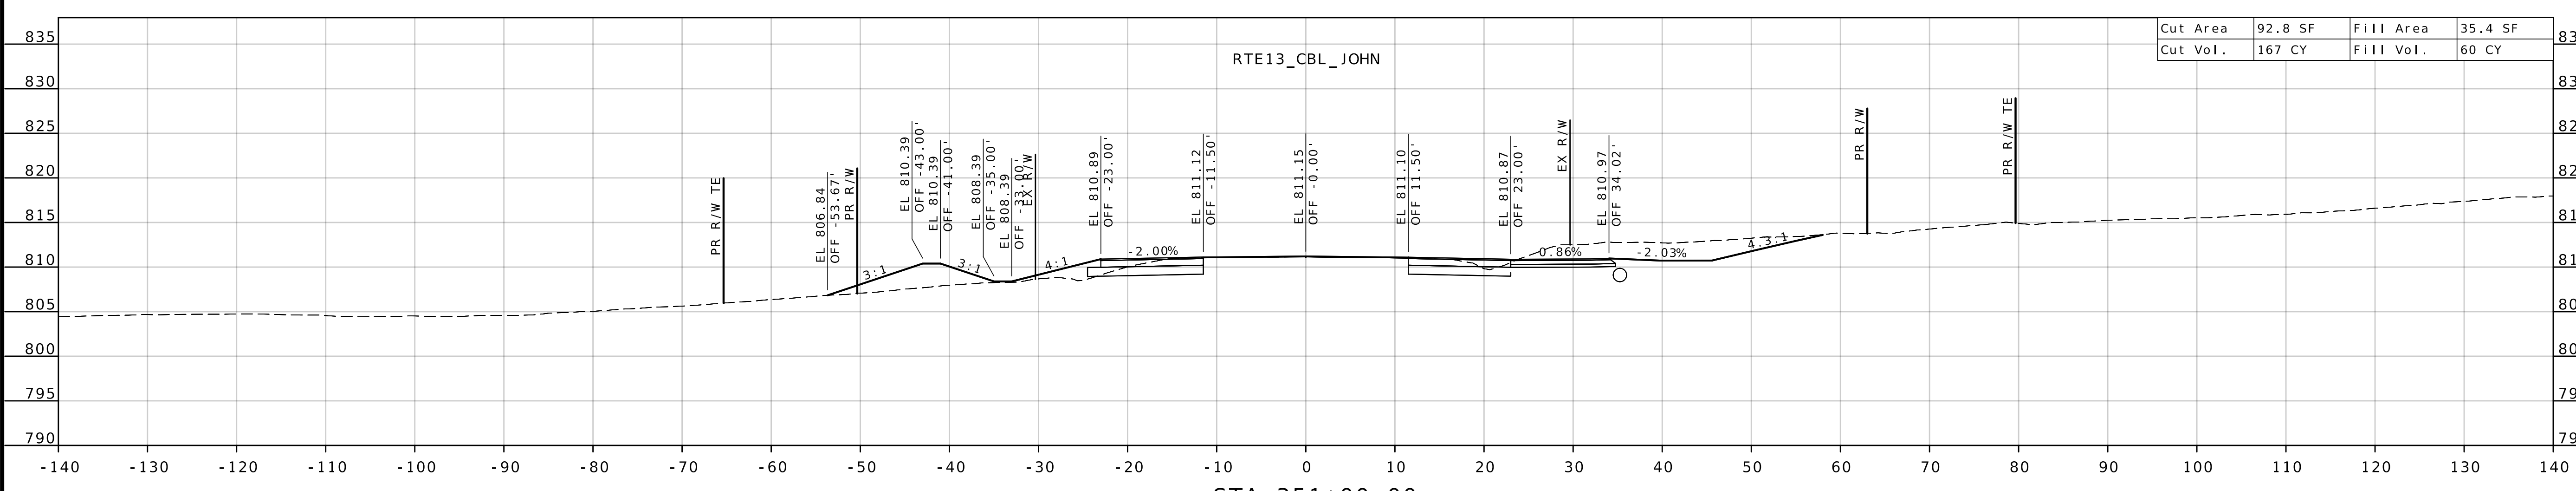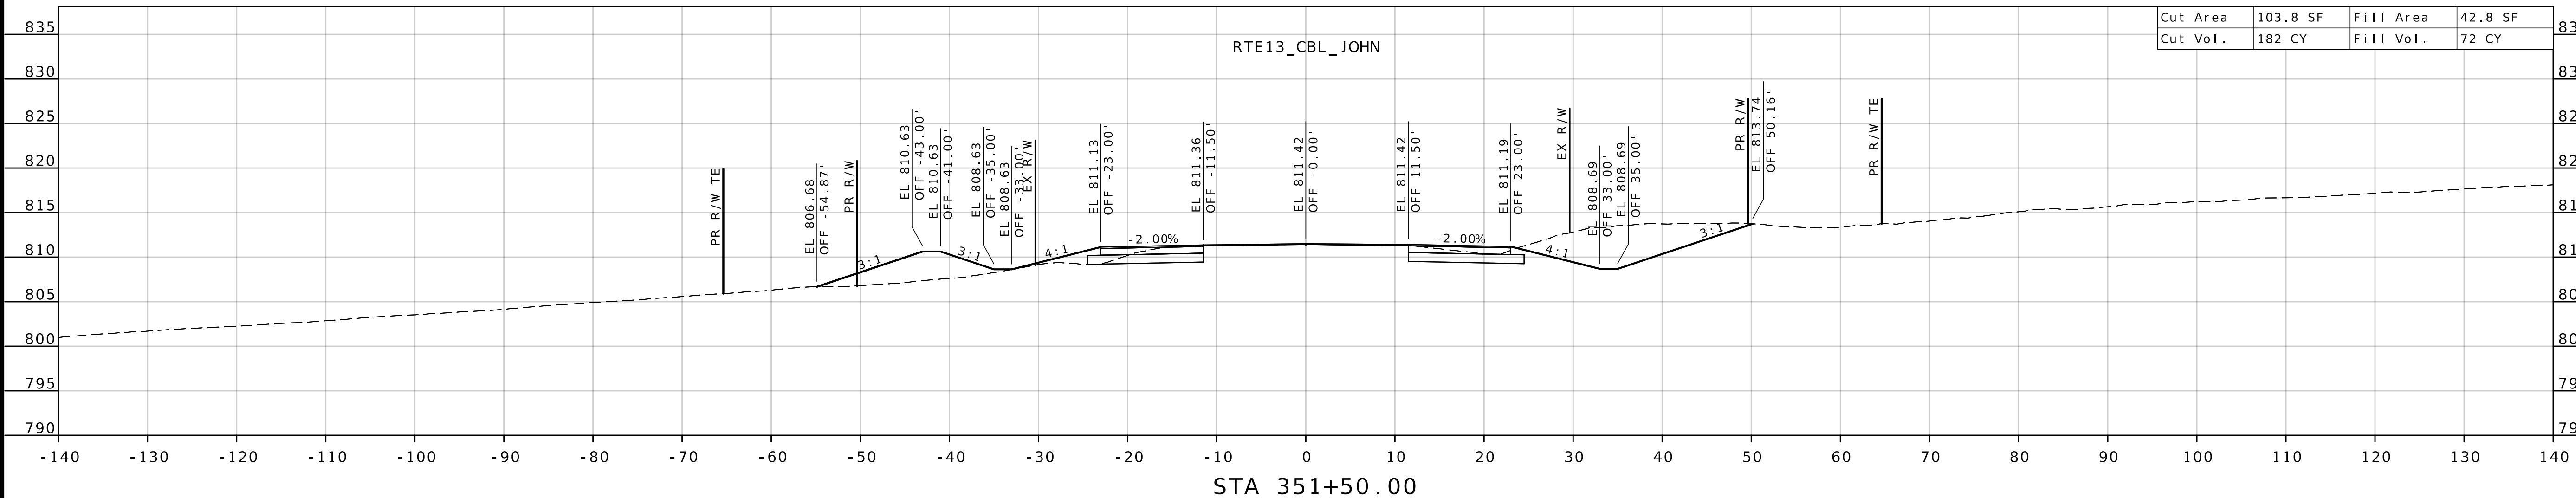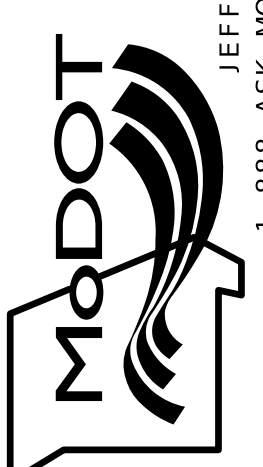

CROSS SECTIONS
TWO-WAY LEFT-TURN LANE
SHEET 11 OF 43

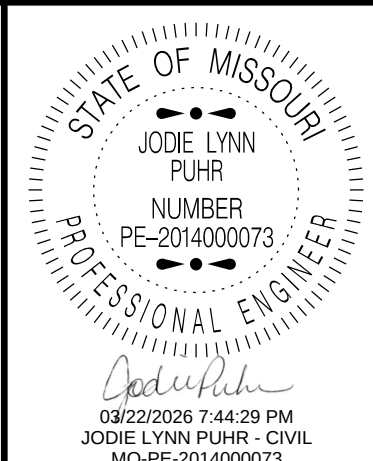

DATE PREPARED
3/13/2026

ROUTE 13	STATE MO
DISTRICT KC	SHEET NO. 280

COUNTY
LAFAYETTE / JOHNSON

JOB NO.
J4P2333

CONTRACT ID.




PROJECT NO.

BRIDGE NO.




DESCRIPTION	DATE

MISSOURI HIGHWAYS AND TRANSPORTATION COMMISSION

105 WEST CAPITOL
JEFFERSON CITY, MO 65102
1-888-ASK-MODOT (1-888-275-6636)

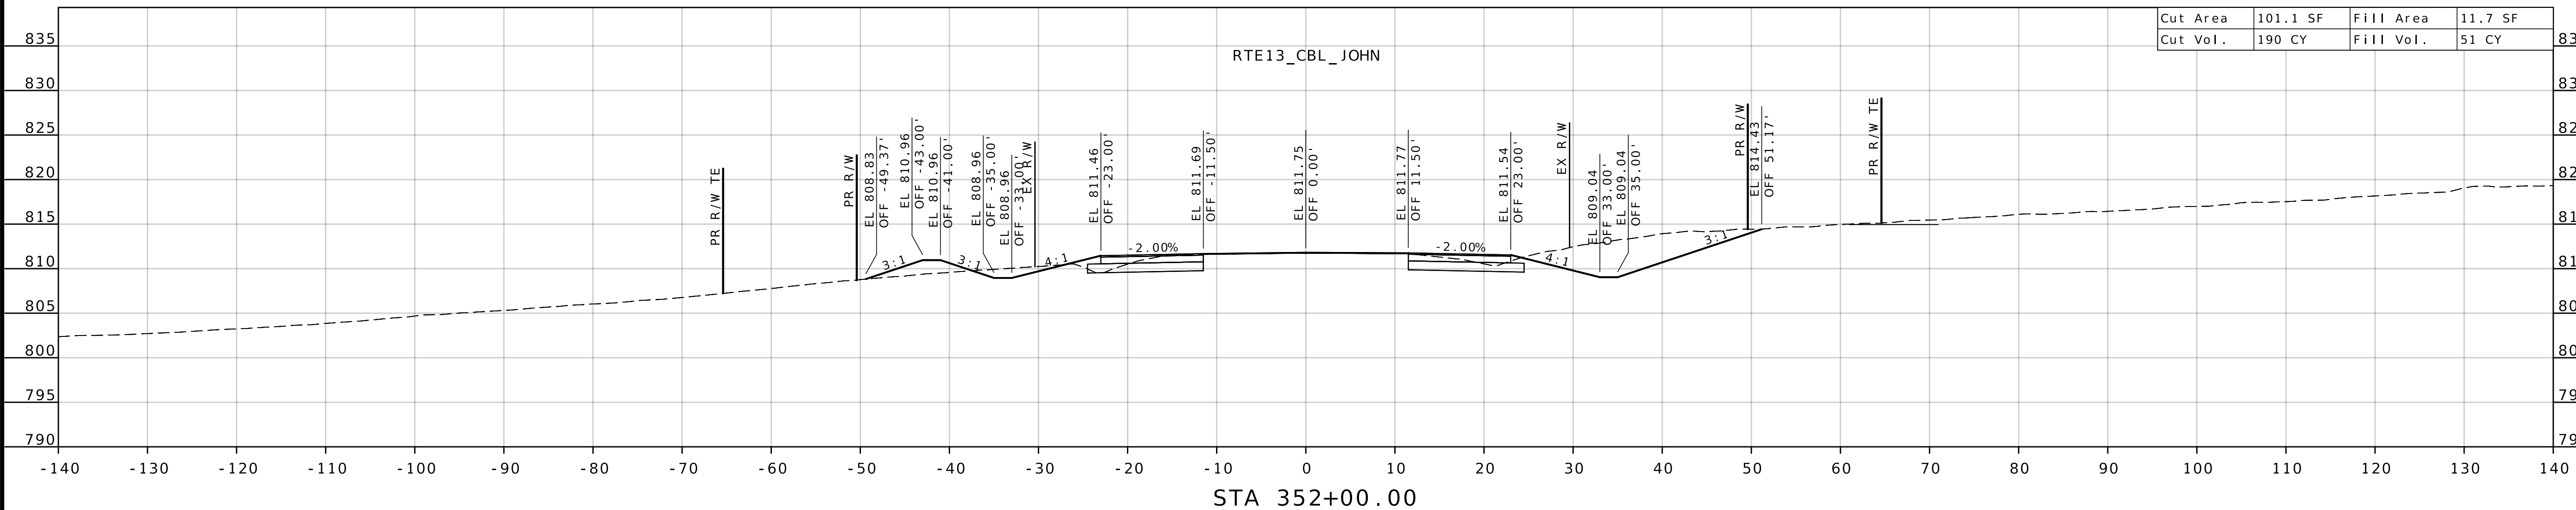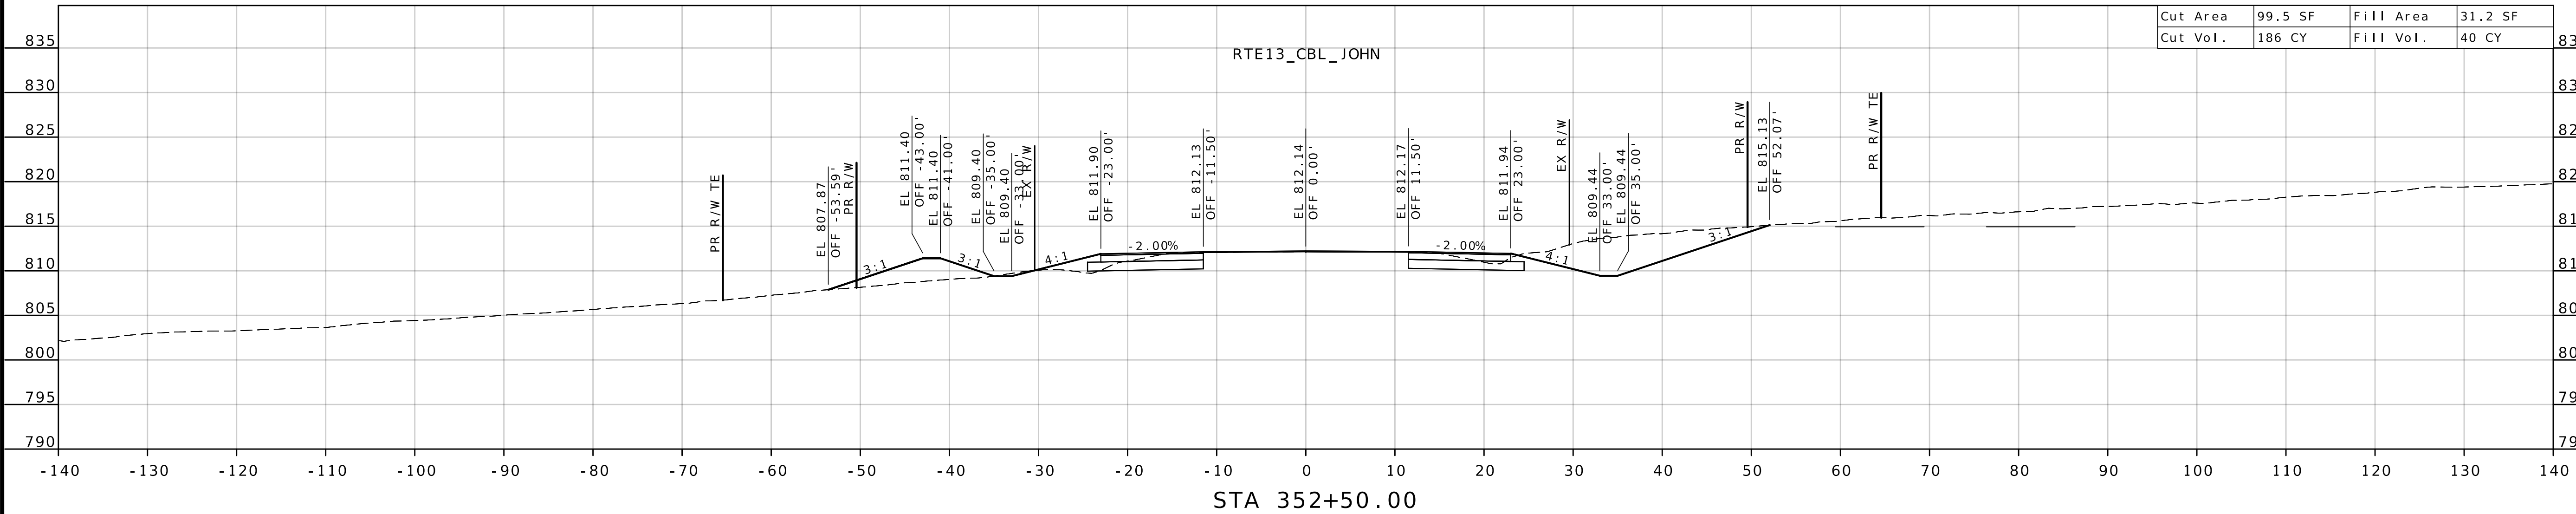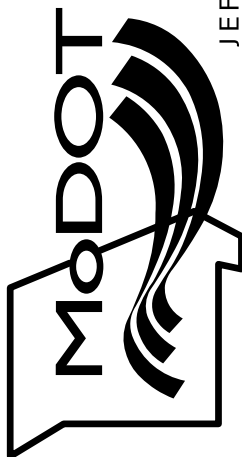

CROSS SECTIONS
TWO-WAY LEFT-TURN LANE
SHEET 12 OF 43

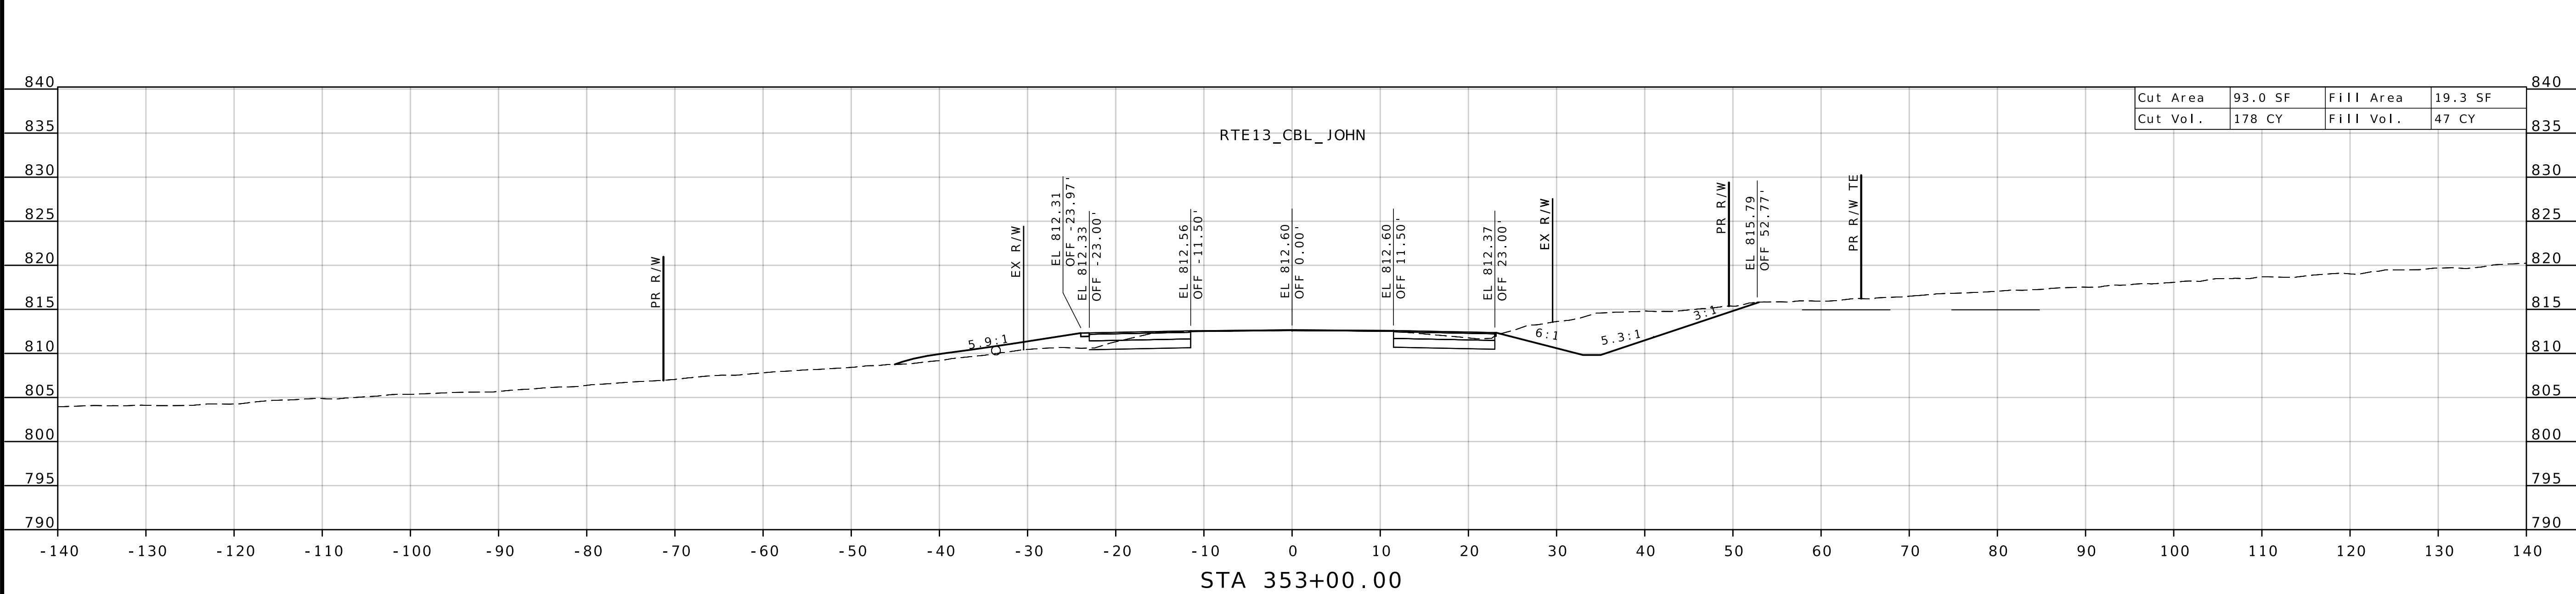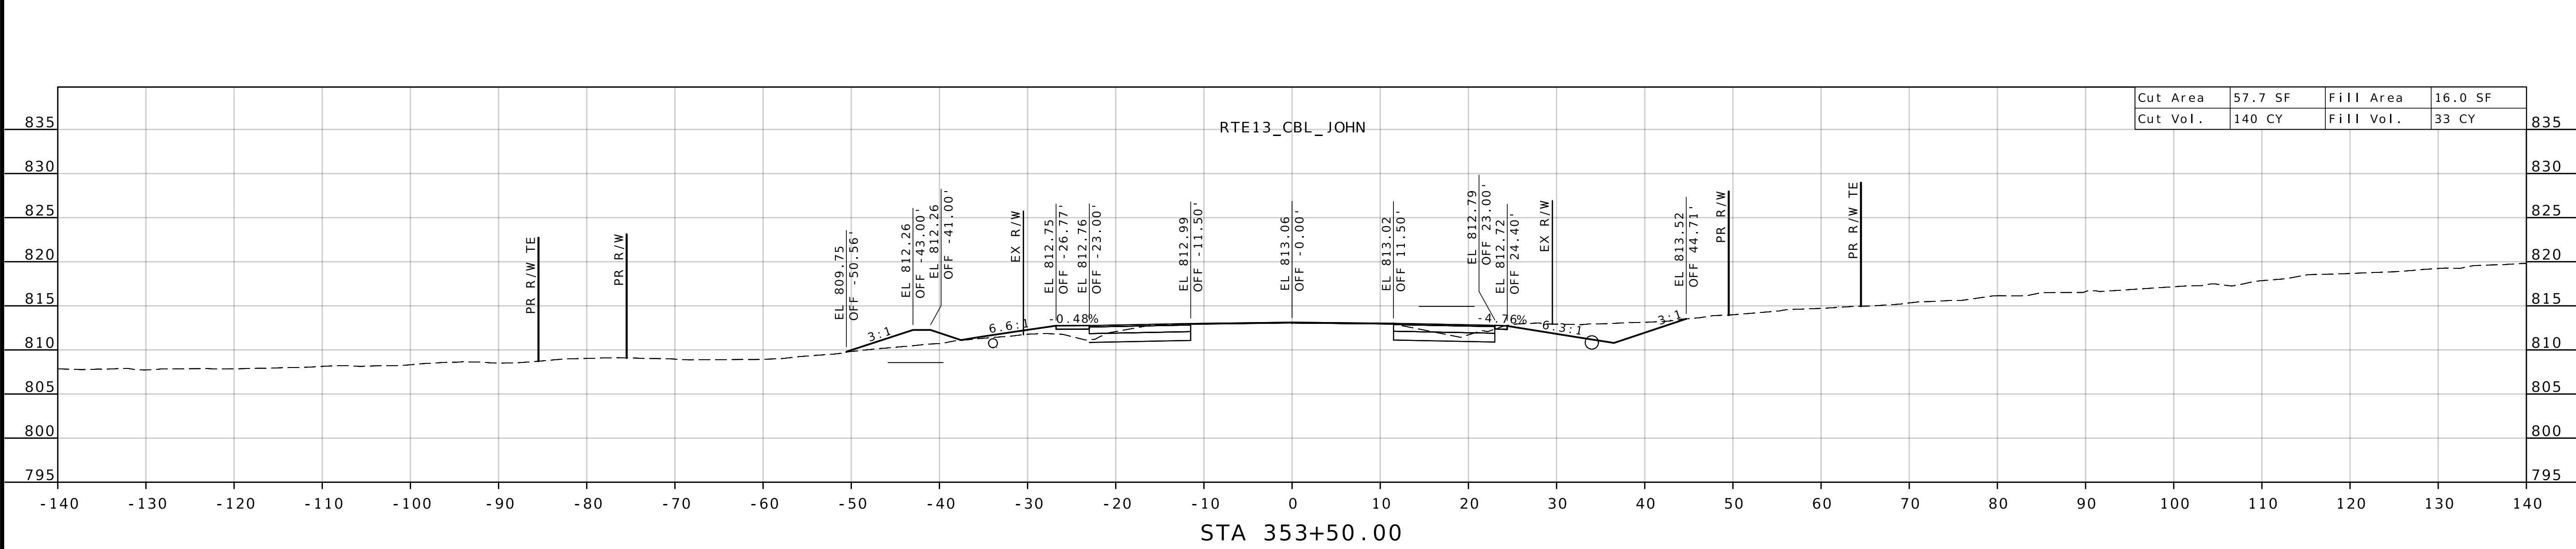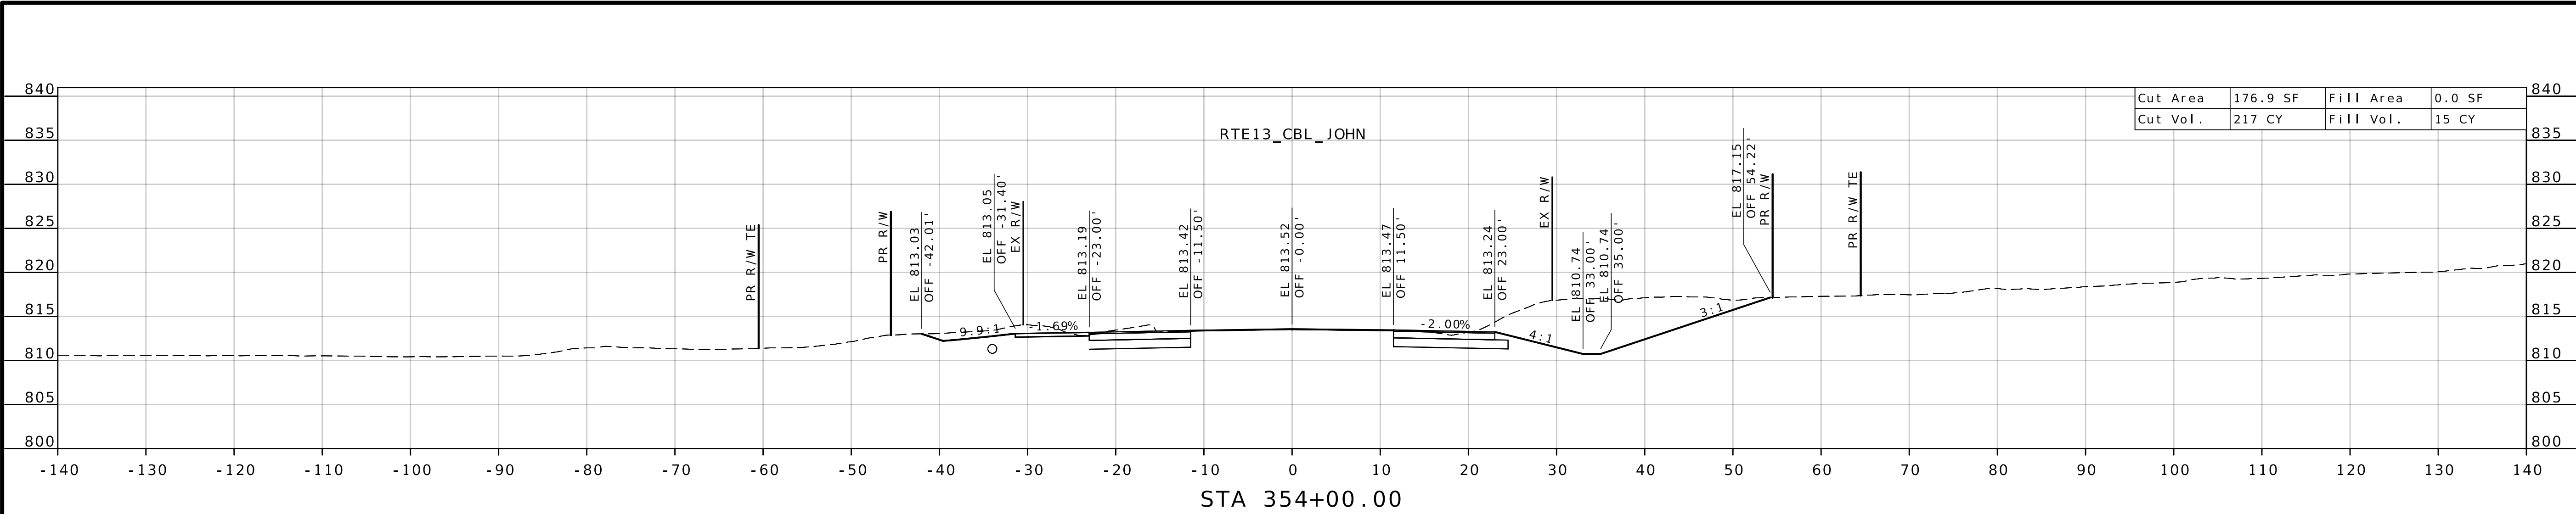

CROSS SECTIONS
TWO-WAY LEFT-TURN LANE
SHEET 13 OF 43

STATE OF MISSOURI

JODIE LYNN PUHR

NUMBER

PE-2014000073

PROFESSIONAL ENGINEER

08/22/2026 7:44:55 PM

JODIE LYNN PUHR - CIVIL

MO-PE-2014000073

DATE PREPARED

3/13/2026

ROUTE

13

DISTRICT

KC

STATE

MO

SHEET NO.

281

COUNTY

LAFAYETTE / JOHNSON

JOB NO.

J4P2333

CONTRACT ID.

PROJECT NO.

BRIDGE NO.

DATE




DESCRIPTION

MISSOURI HIGHWAYS AND TRANSPORTATION COMMISSION

105 WEST CAPITOL

JEFFERSON CITY, MO 65102

1-888-ASK-MODOT (1-888-275-6636)

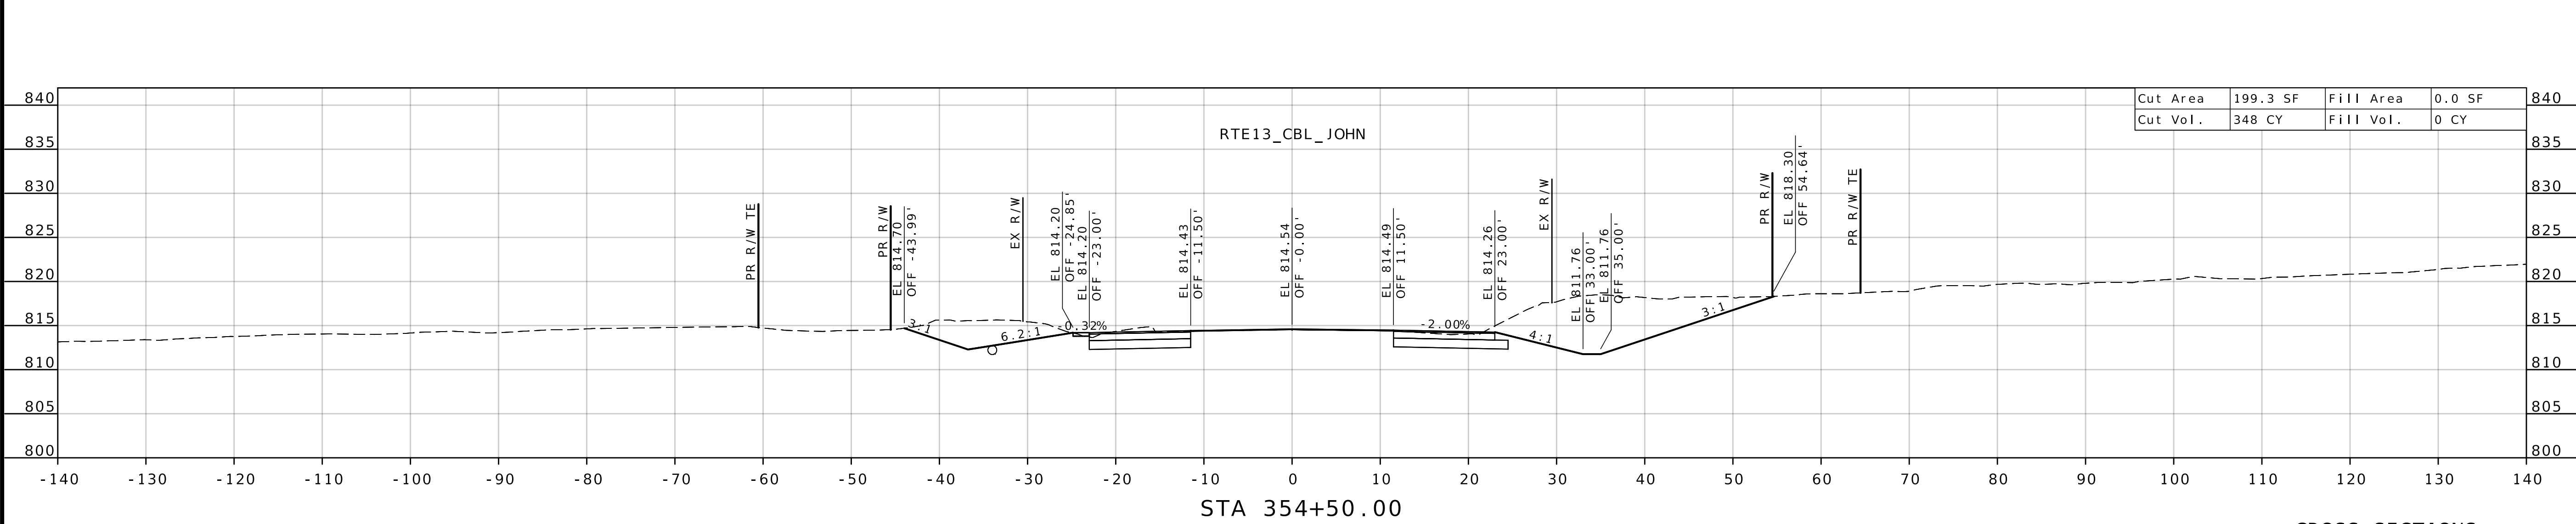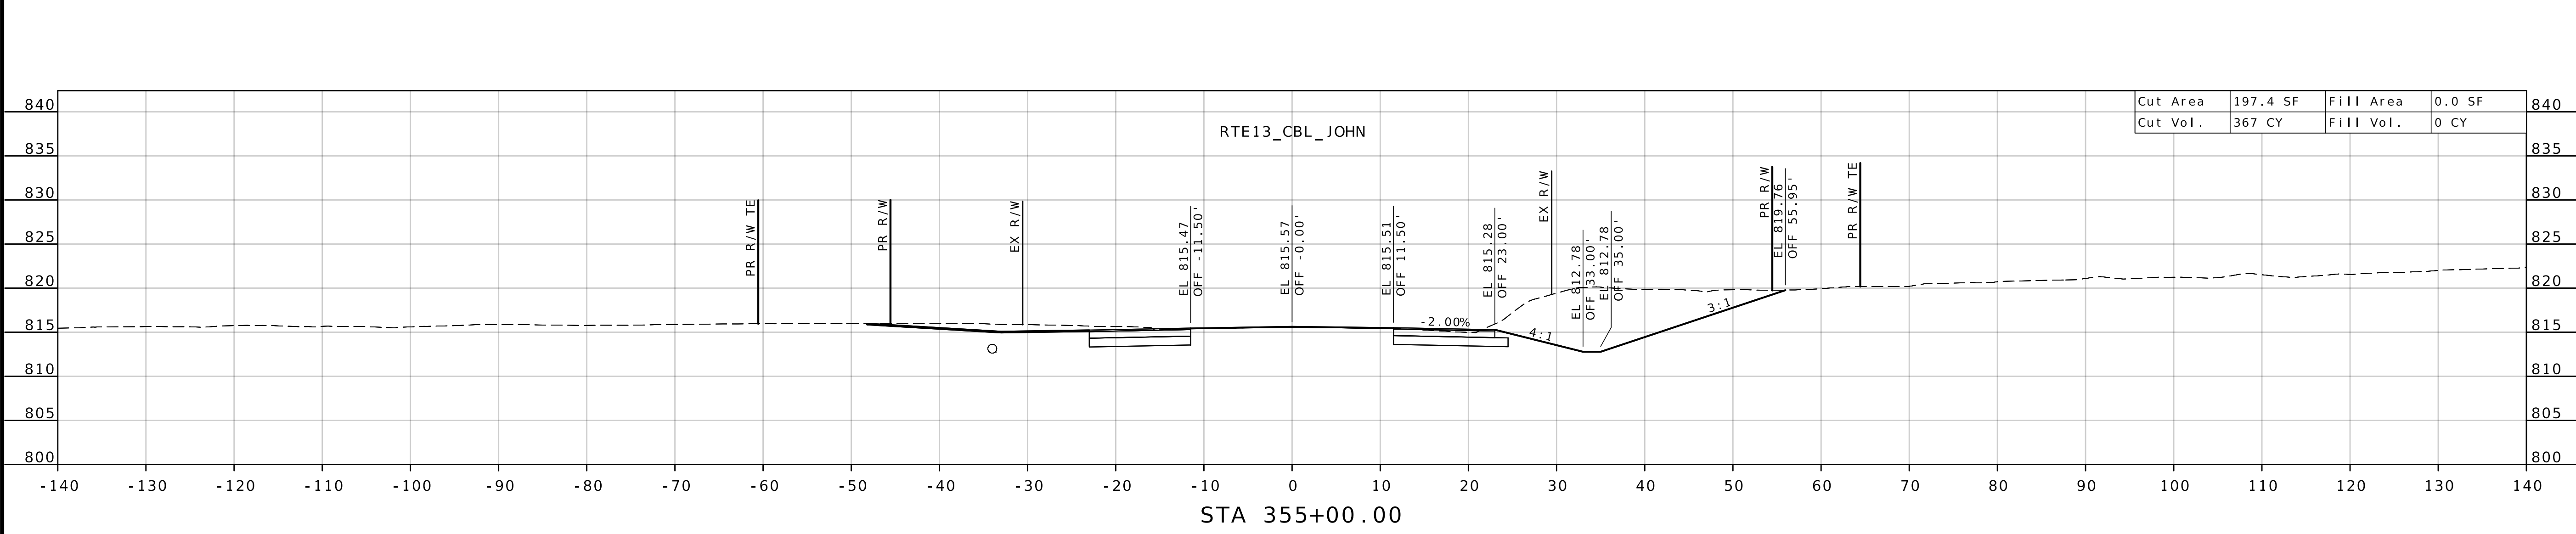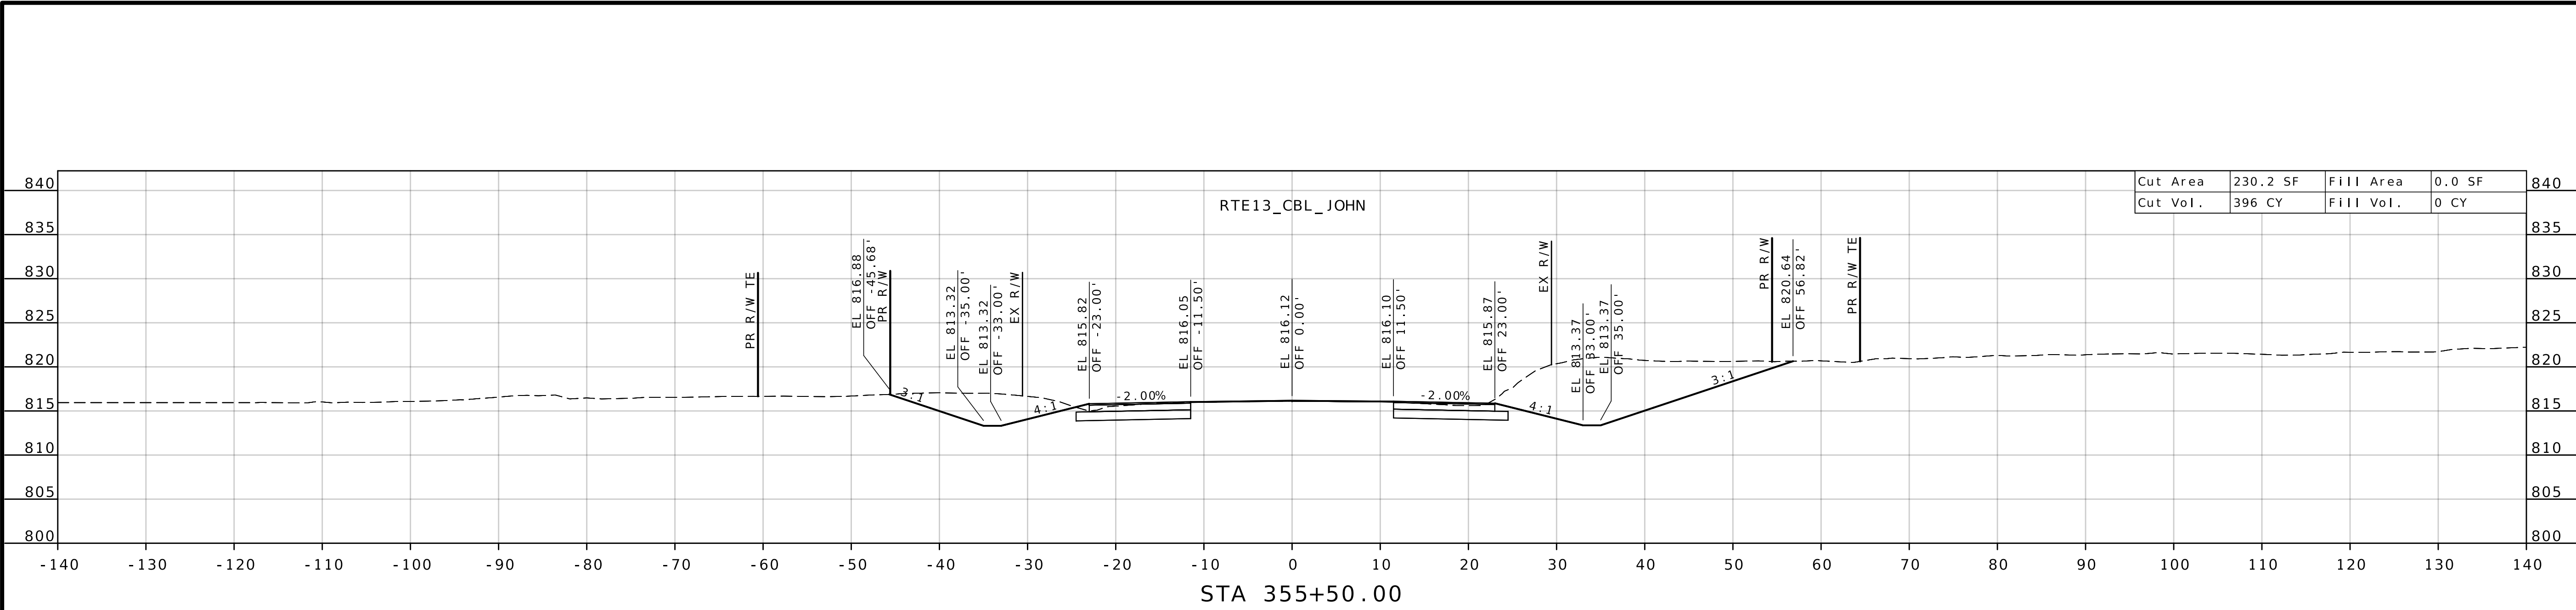

CROSS SECTIONS
TWO-WAY LEFT-TURN LANE
SHEET 14 OF 43

STATE OF MISSOURI

JODIE LYNN PUHR

NUMBER

PE-2014000073

PROFESSIONAL ENGINEER

Jodie Lynn Puhr

03/22/2026 7:45:27 PM

JODIE LYNN PUHR - CIVIL

MO-PE-2014000073

DATE PREPARED

3/13/2026

ROUTE

13

DISTRICT

KC

COUNTY

LAFAJETTE / JOHNSON

JOB NO.

J4P2333

CONTRACT ID.

PROJECT NO.

BRIDGE NO.

DESCRIPTION




DATE

MISSOURI HIGHWAYS AND TRANSPORTATION COMMISSION

105 WEST CAPITOL

JEFFERSON CITY, MO 65102

1-888-ASK-MODOT (1-888-275-6636)

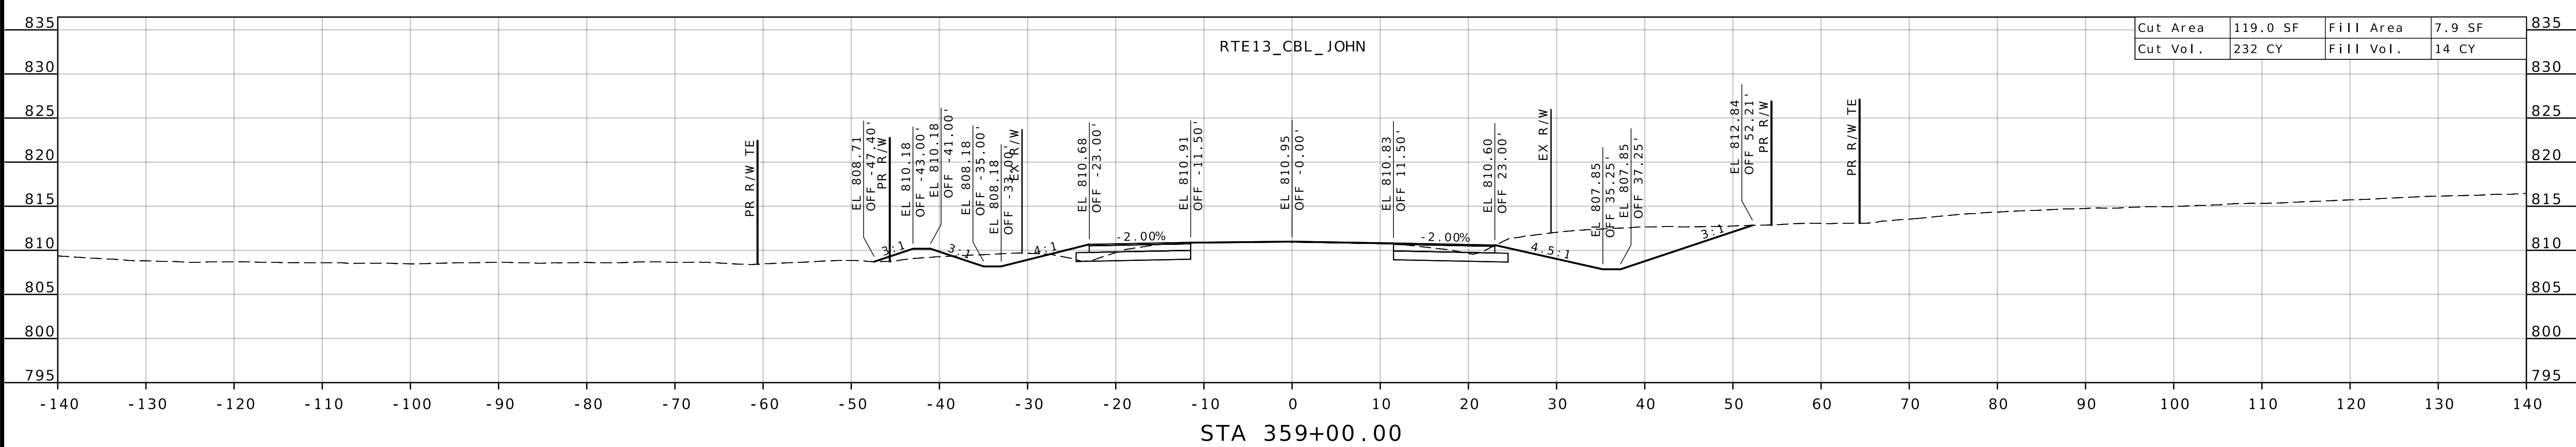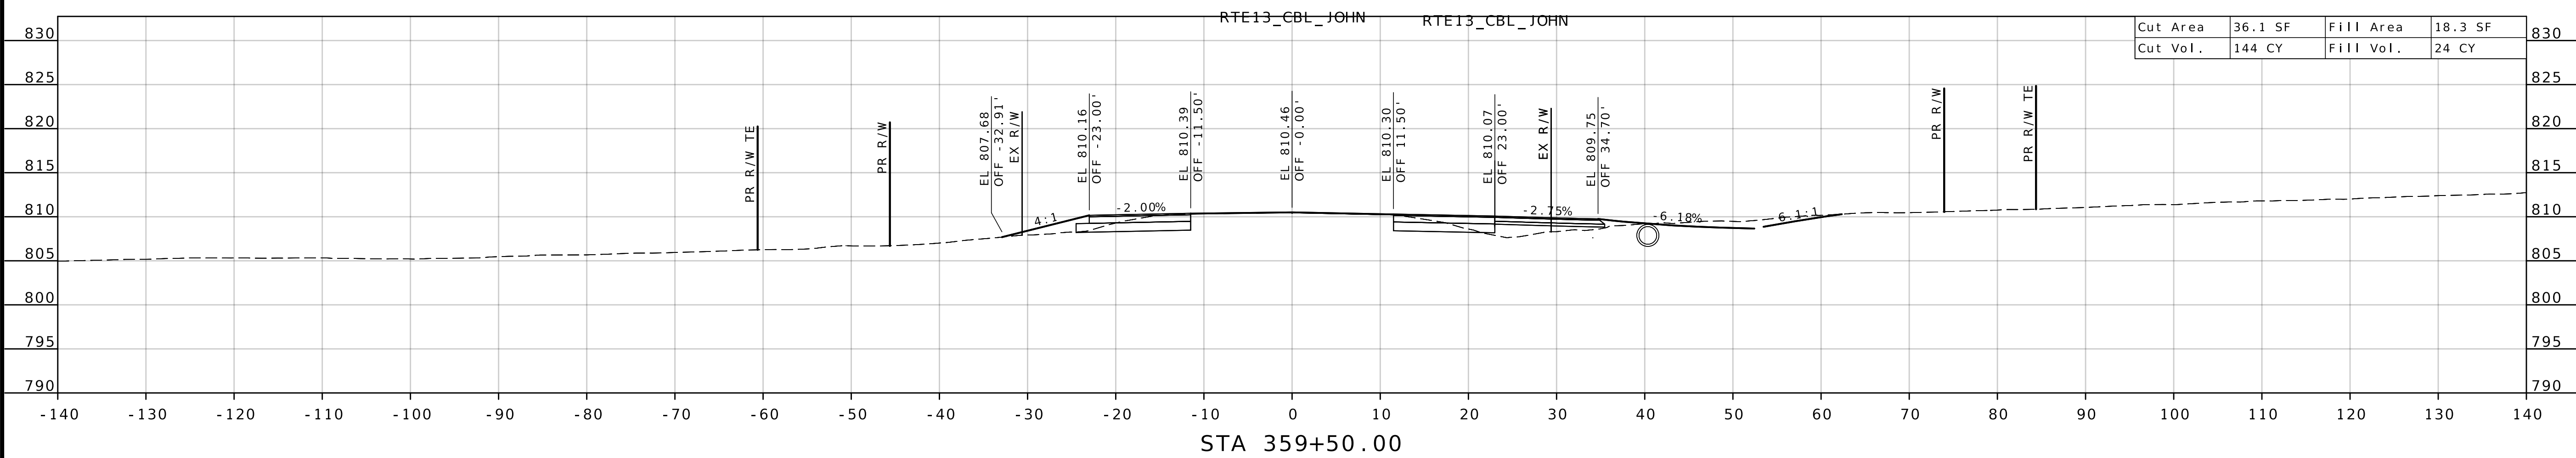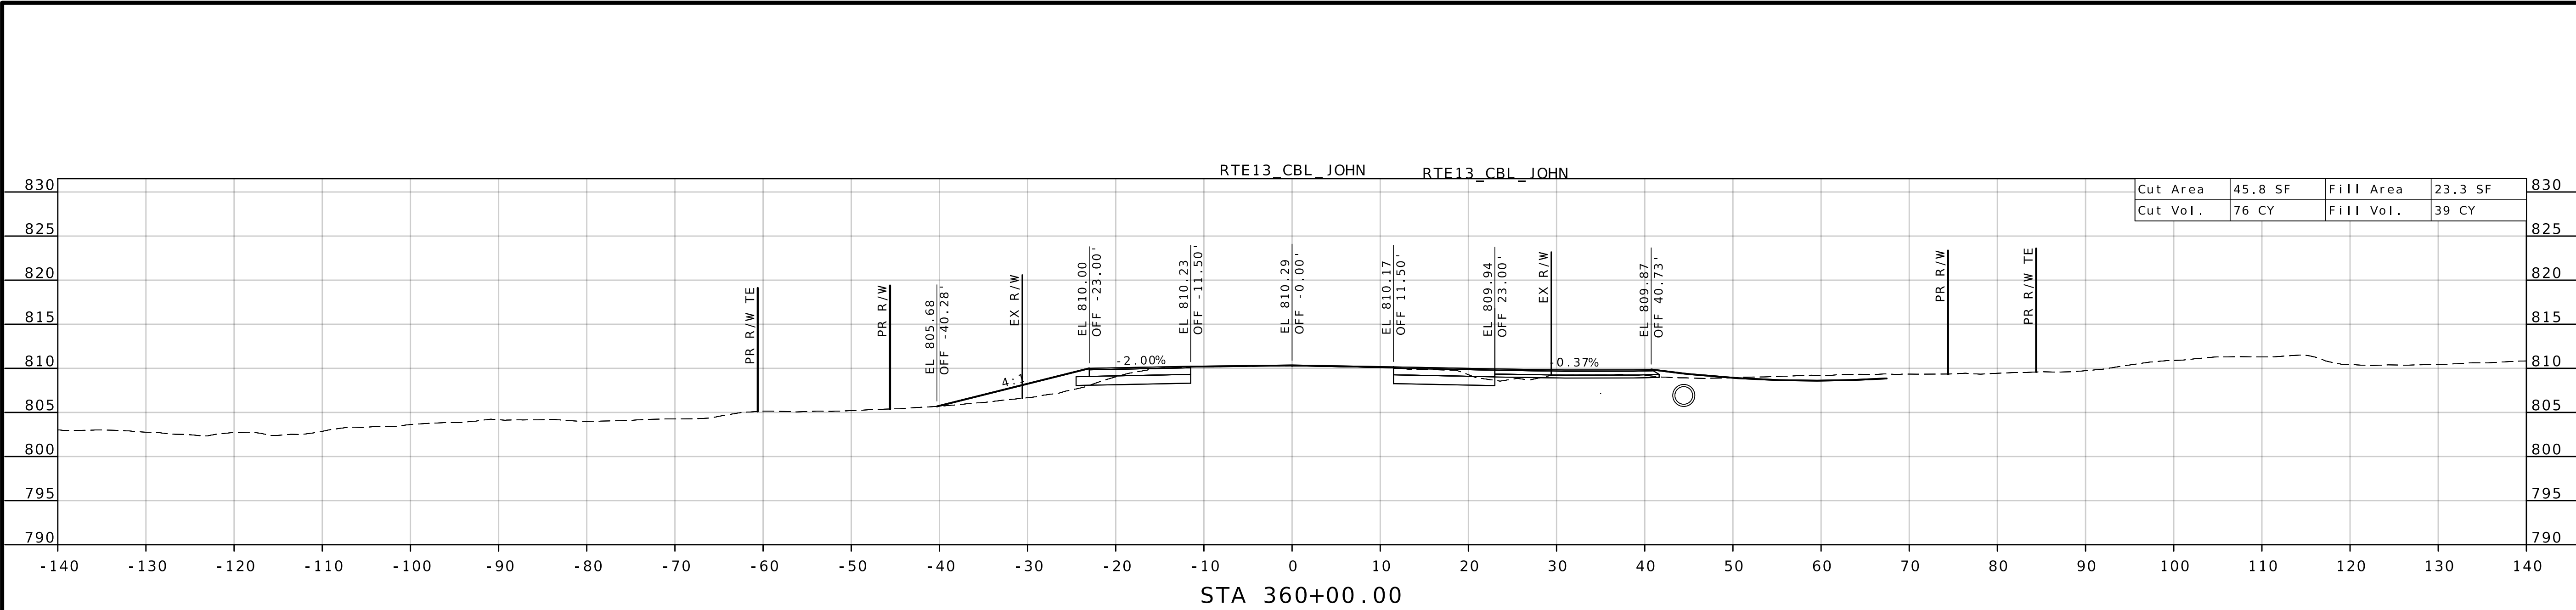

CROSS SECTIONS
TWO-WAY LEFT-TURN LANE
SHEET 17 OF 43

STATE OF MISSOURI

JODIE LYNN RUHR

NUMBER

PE-2014000073

PROFESSIONAL ENGINEER

03/22/2026 7:47:03 PM

JODIE LYNN RUHR - CIVIL

MO-PE-2014000073

DATE PREPARED

3/13/2026

ROUTE

13

STATE

MO

DISTRICT

KC

SHEET NO.

285

COUNTY

LAFAYETTE / JOHNSON

JOB NO.

J4P2333

CONTRACT ID.

PROJECT NO.

BRIDGE NO.

DESCRIPTION




DATE

MISSOURI HIGHWAYS AND TRANSPORTATION COMMISSION

105 WEST CAPITOL

JEFFERSON CITY, MO 65102

1-888-ASK-MODOT (1-888-275-6636)

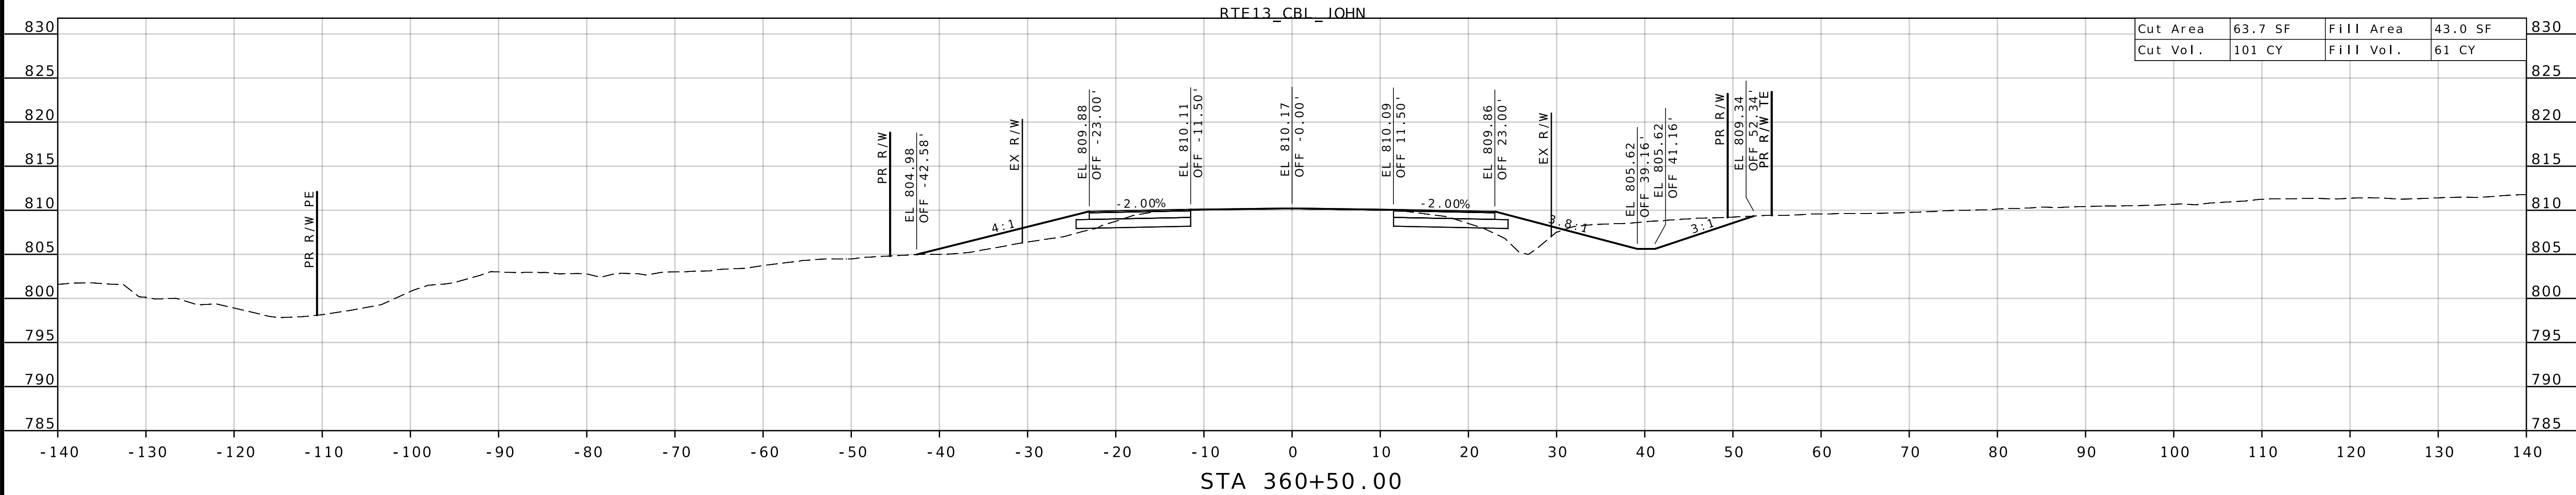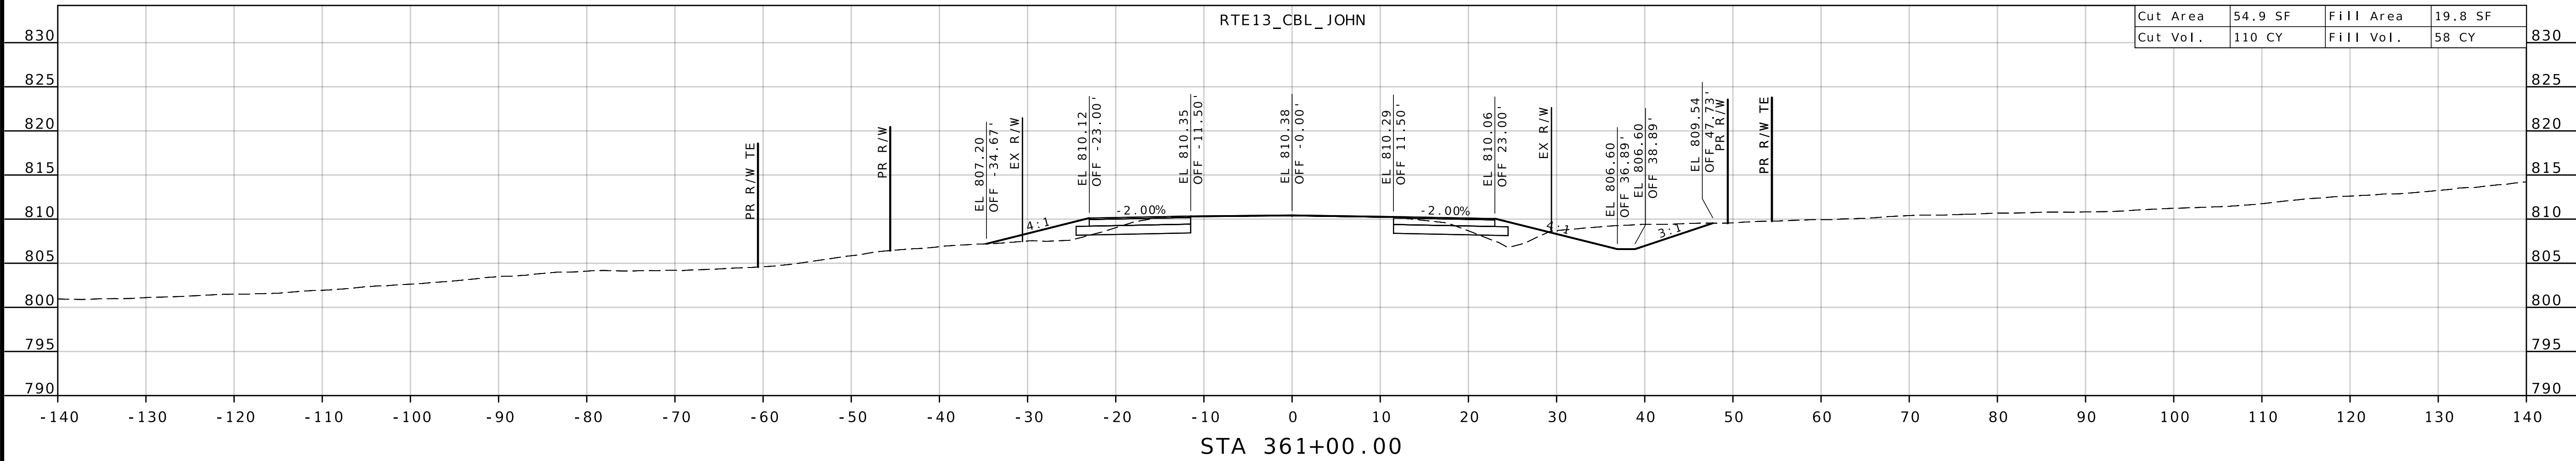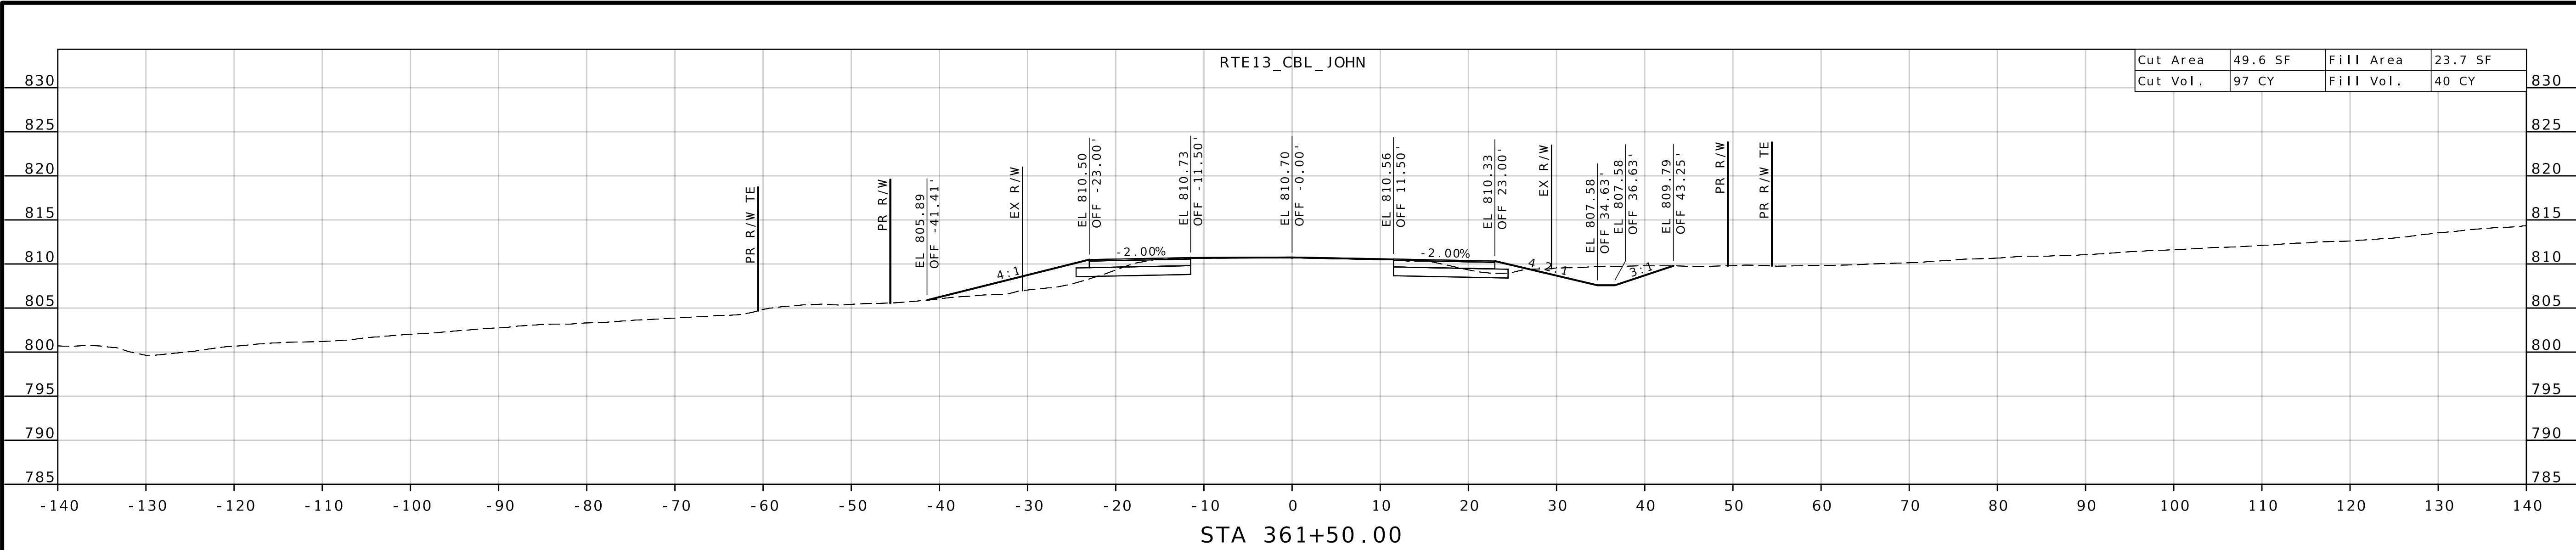

CROSS SECTIONS
TWO-WAY LEFT-TURN LANE
SHEET 18 OF 43

STATE OF MISSOURI

JODIE LYNN PUHR

NUMBER PE-2014000073

PROFESSIONAL ENGINEER

08/22/2026 7:47:36 PM

JODIE LYNN PUHR - CIVIL

MO-PE-2014000073

DATE PREPARED

3/13/2026

ROUTE

13

STATE

MO

DISTRICT

KC

SHEET NO.

286

COUNTY

LAFAYETTE / JOHNSON

JOB NO.

J4P2333

CONTRACT ID.

PROJECT NO.

BRIDGE NO.

DESCRIPTION

DATE

MISSOURI HIGHWAYS AND TRANSPORTATION COMMISSION




105 WEST CAPITOL

JEFFERSON CITY, MO 65102


1-888-ASK-MODOT (1-888-275-6636)





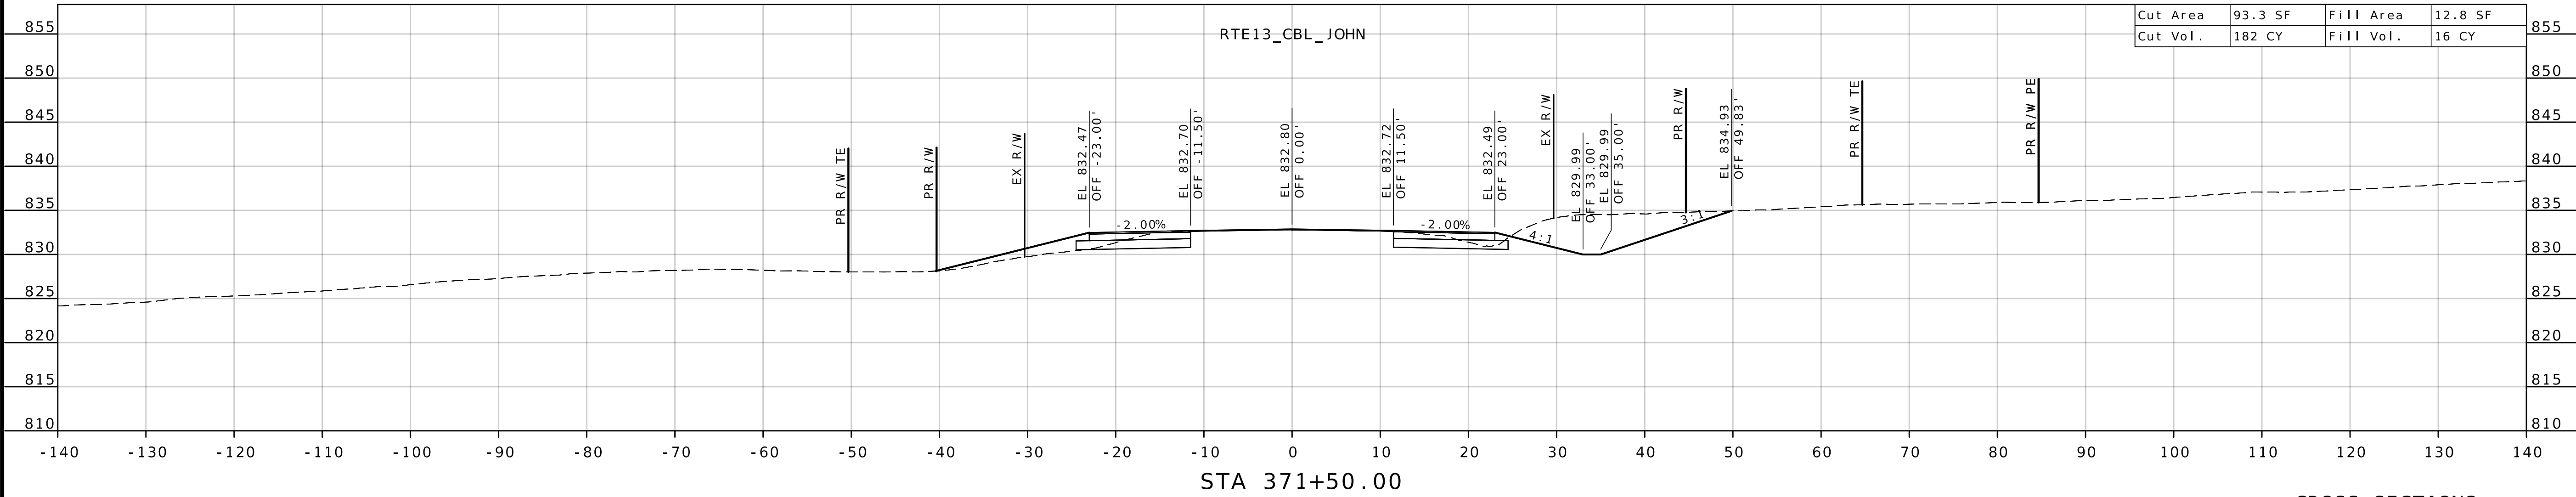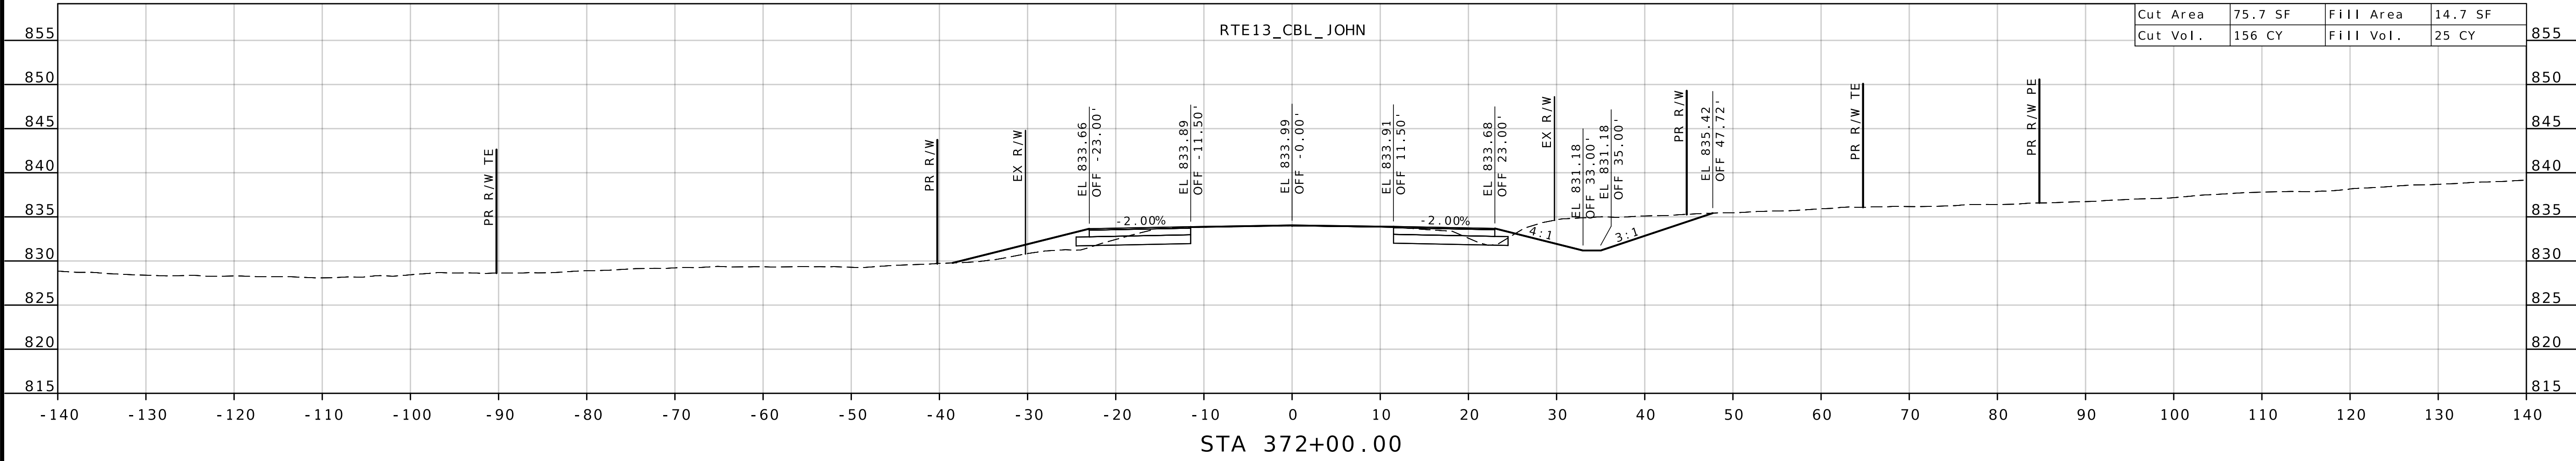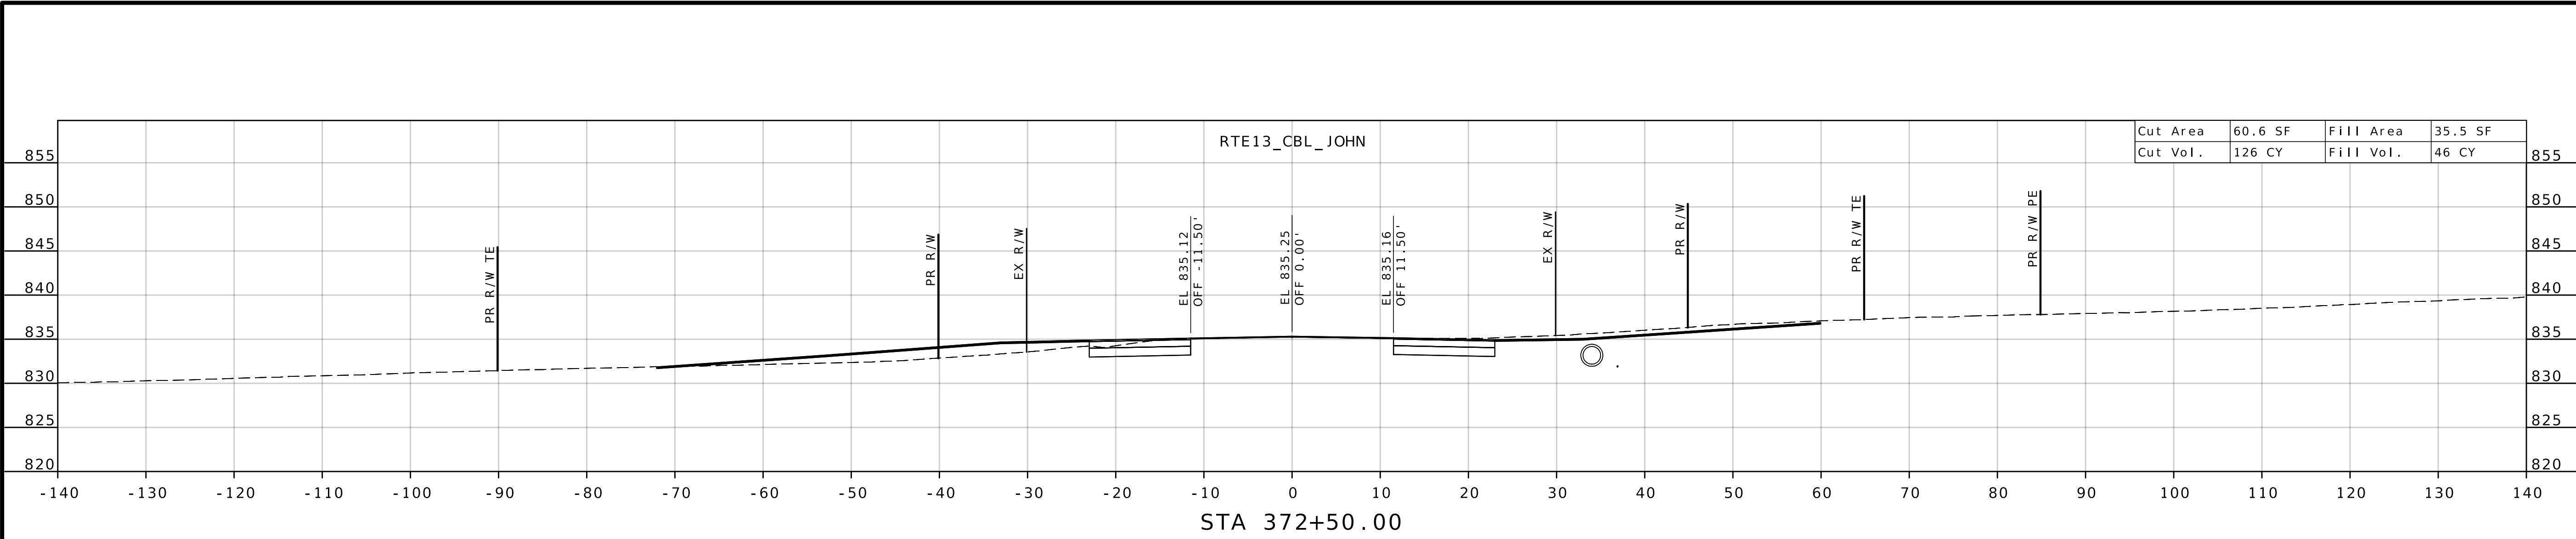

CROSS SECTIONS
TWO-WAY LEFT-TURN LANE
SHEET 26 OF 43

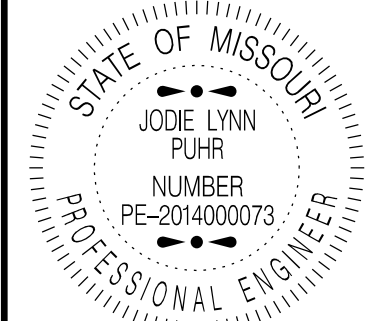

DATE PREPARED
3/13/2026

ROUTE 13
DISTRICT KC

STATE MO
SHEET NO. 294

COUNTY LAFAYETTE / JOHNSON

JOB NO. J4P2333

CONTRACT ID.




PROJECT NO.

BRIDGE NO.

DESCRIPTION	DATE

MISSOURI HIGHWAYS AND TRANSPORTATION COMMISSION

105 WEST CAPITOL
JEFFERSON CITY, MO 65102
1-888-ASK-MODOT (1-888-275-6636)

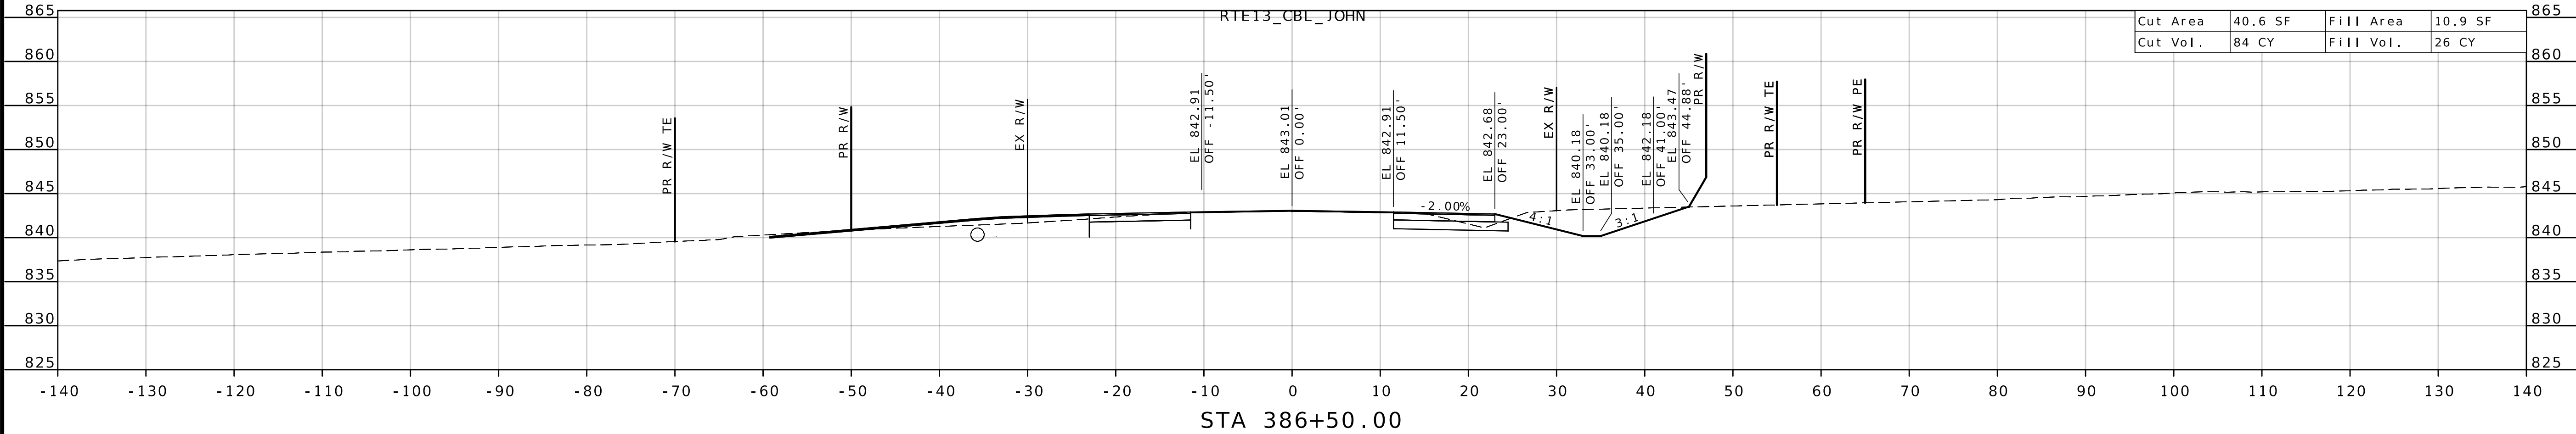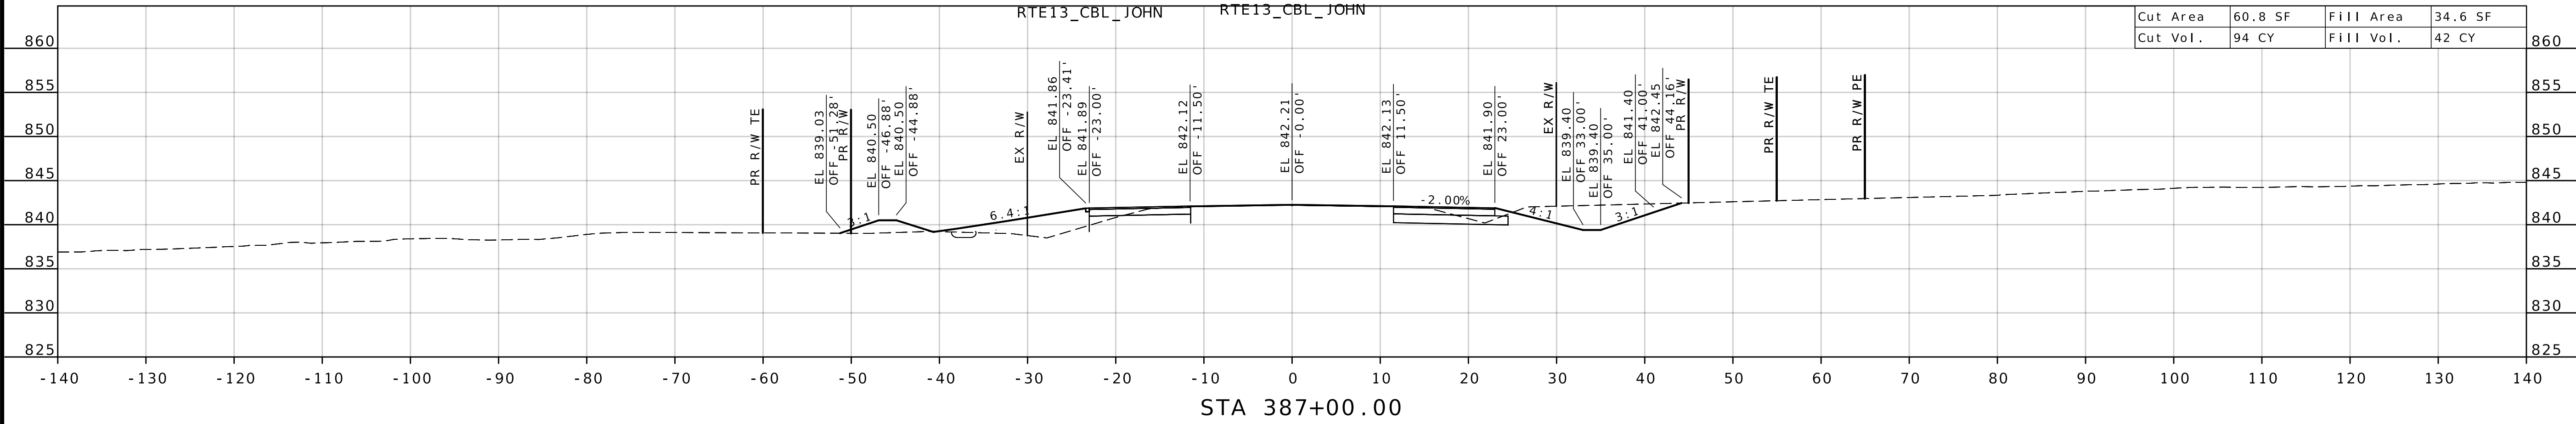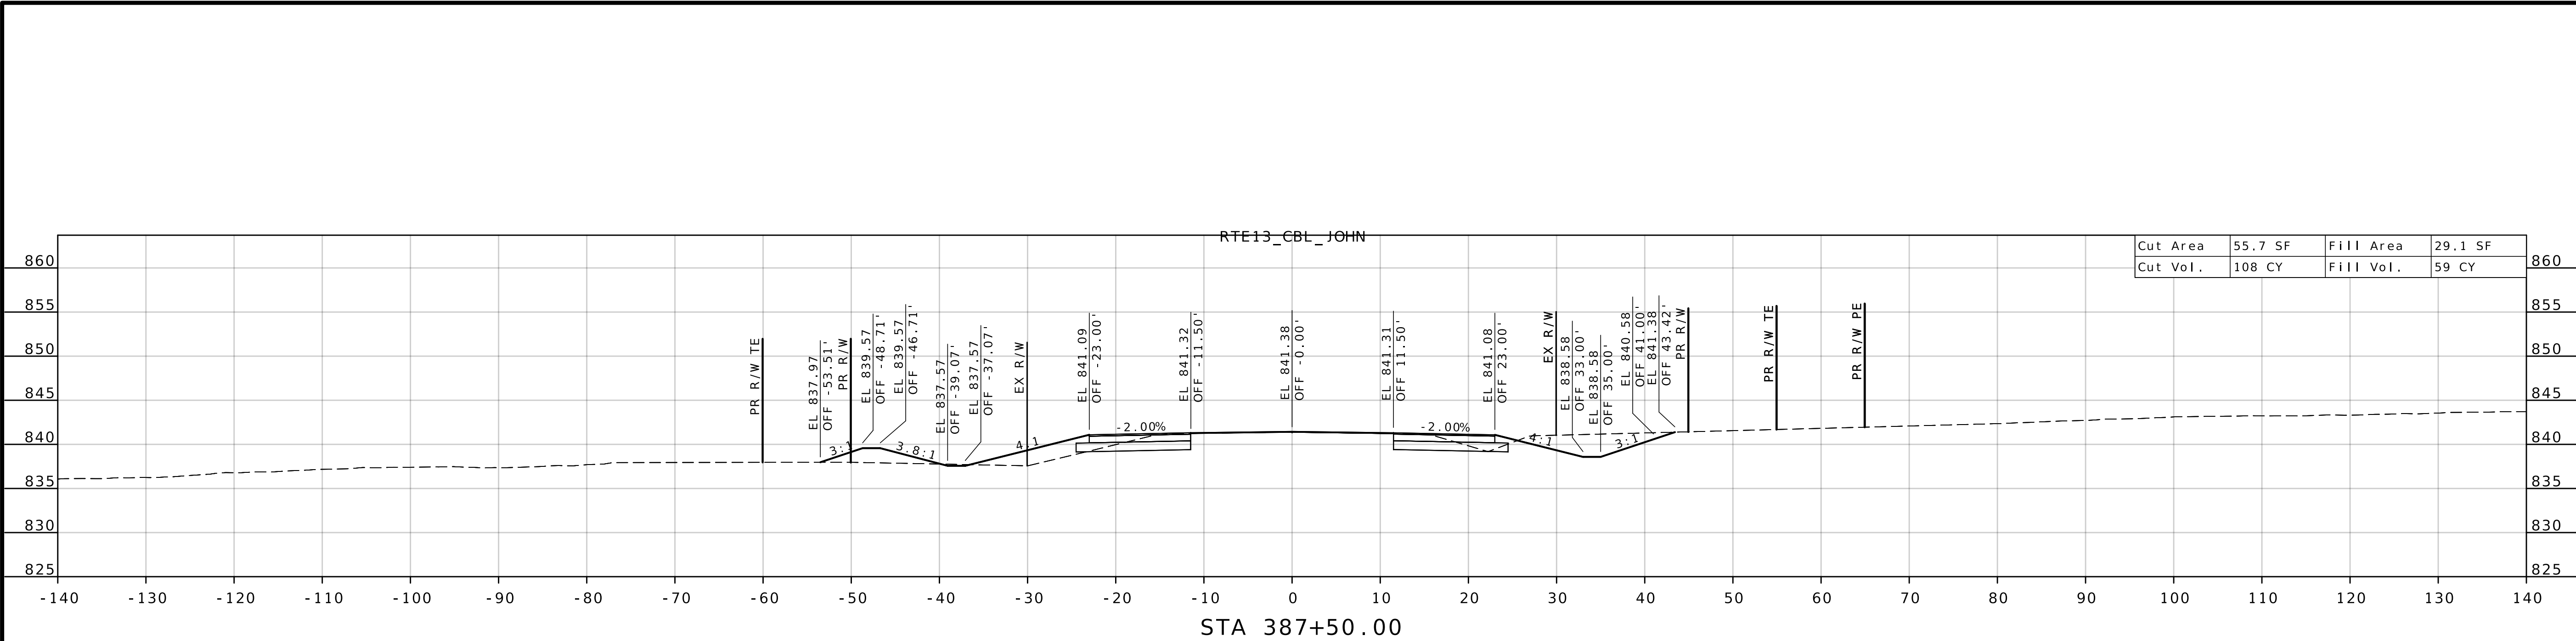

CROSS SECTIONS
TWO-WAY LEFT-TURN LANE
SHEET 36 OF 43

STATE OF MISSOURI

JODIE LYNN PUHR

NUMBER

PE-2014000073

PROFESSIONAL ENGINEER

09/22/2026 7:58:26 PM

JODIE LYNN PUHR - CIVIL

MO-PE-2014000073

DATE PREPARED

3/13/2026

ROUTE

13

STATE

MO

DISTRICT

KC

SHEET NO.

304

COUNTY

LAFAJETTE / JOHNSON

JOB NO.

J4P2333

CONTRACT ID.

PROJECT NO.

BRIDGE NO.

DATE




DESCRIPTION

MISSOURI HIGHWAYS AND TRANSPORTATION COMMISSION

105 WEST CAPITOL

JEFFERSON CITY, MO 65102

1-888-ASK-MODOT (1-888-275-6636)

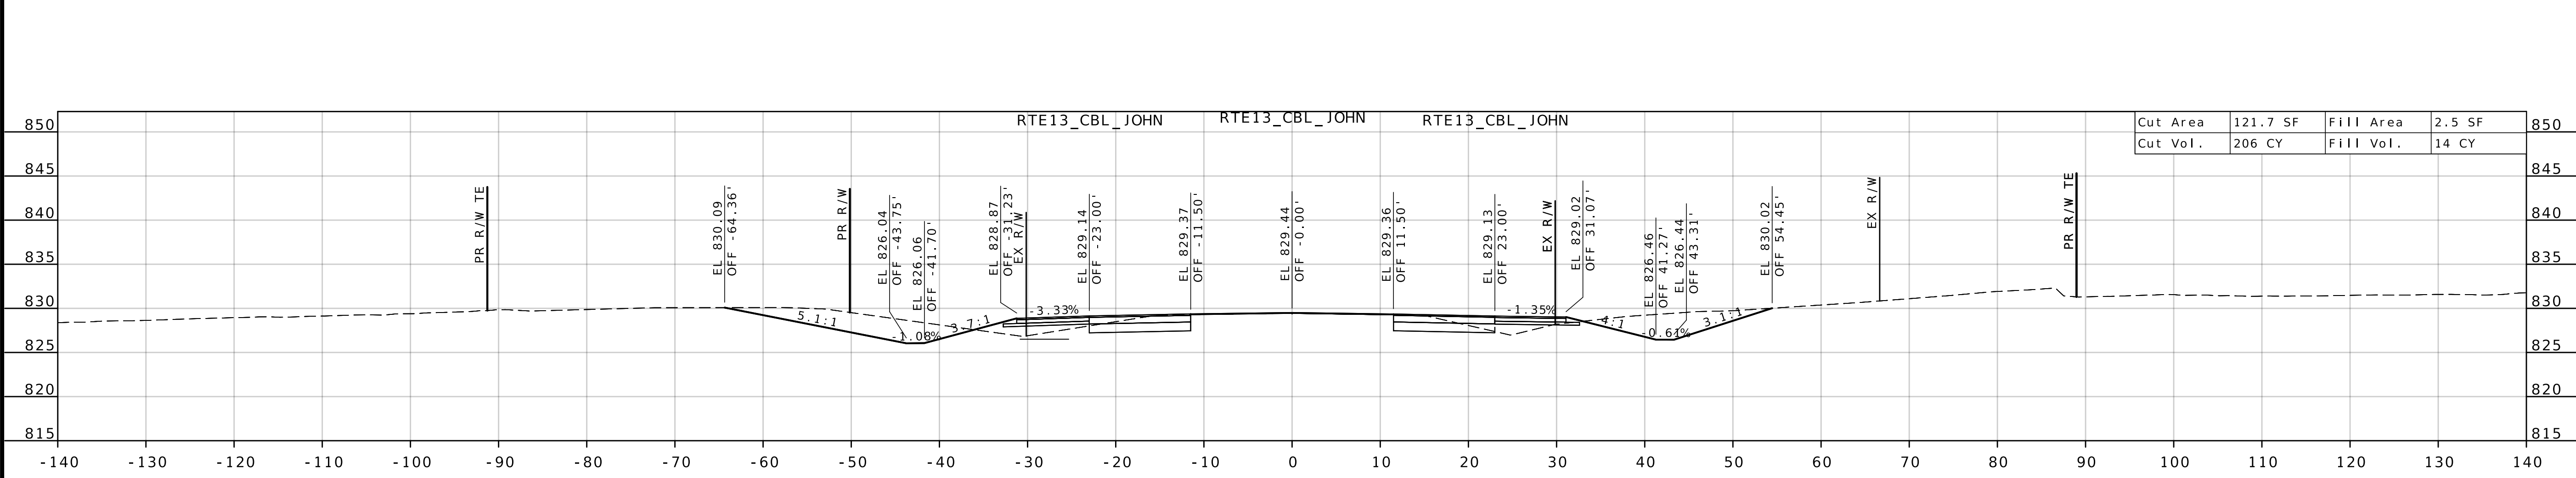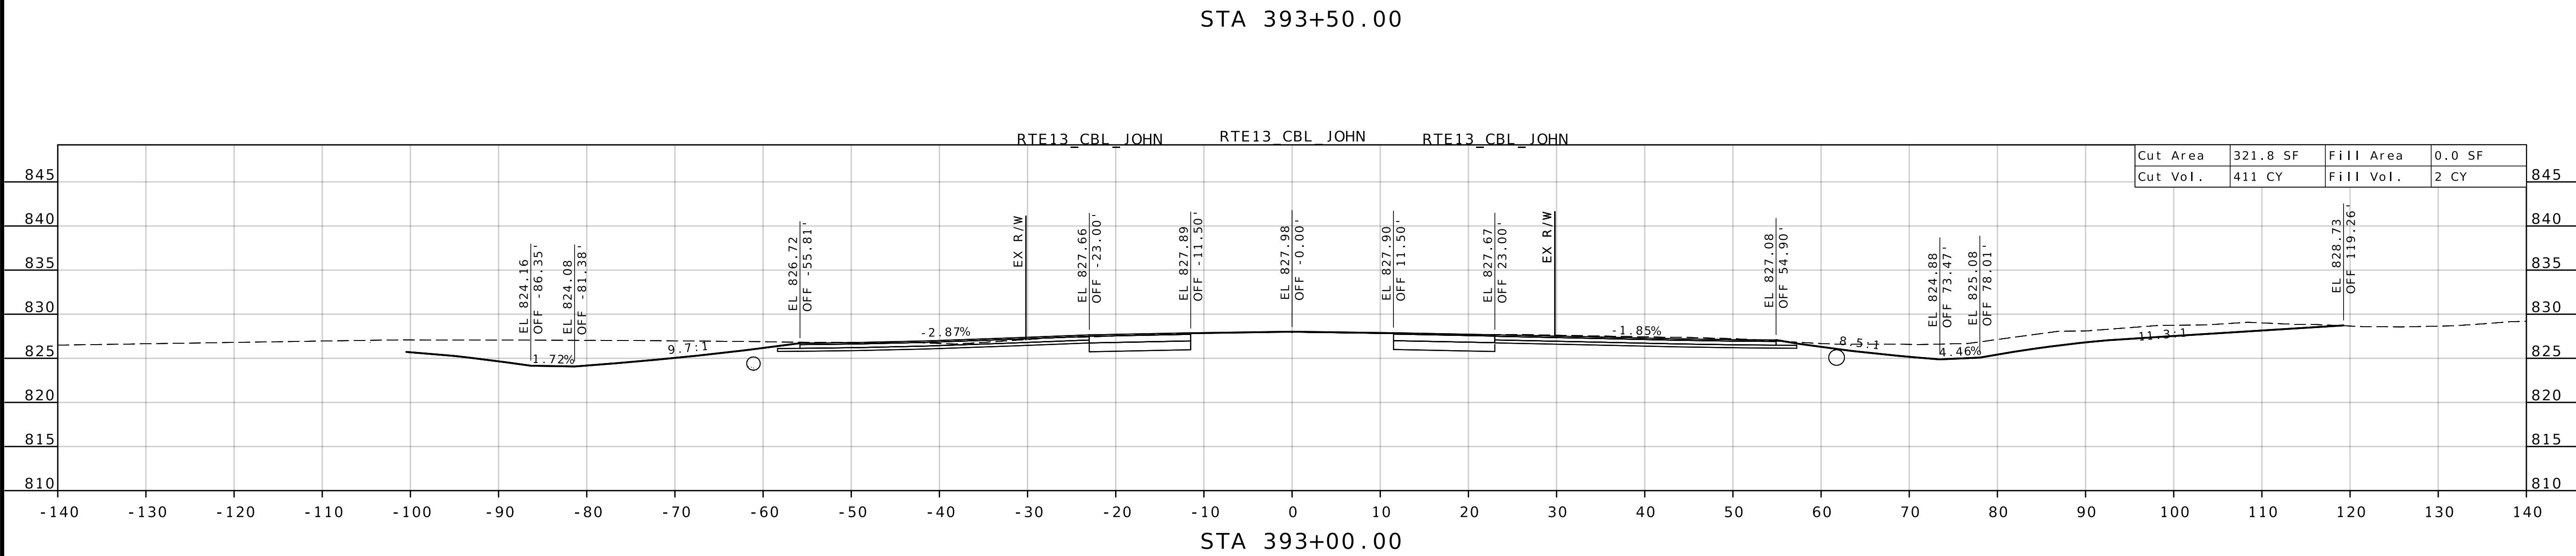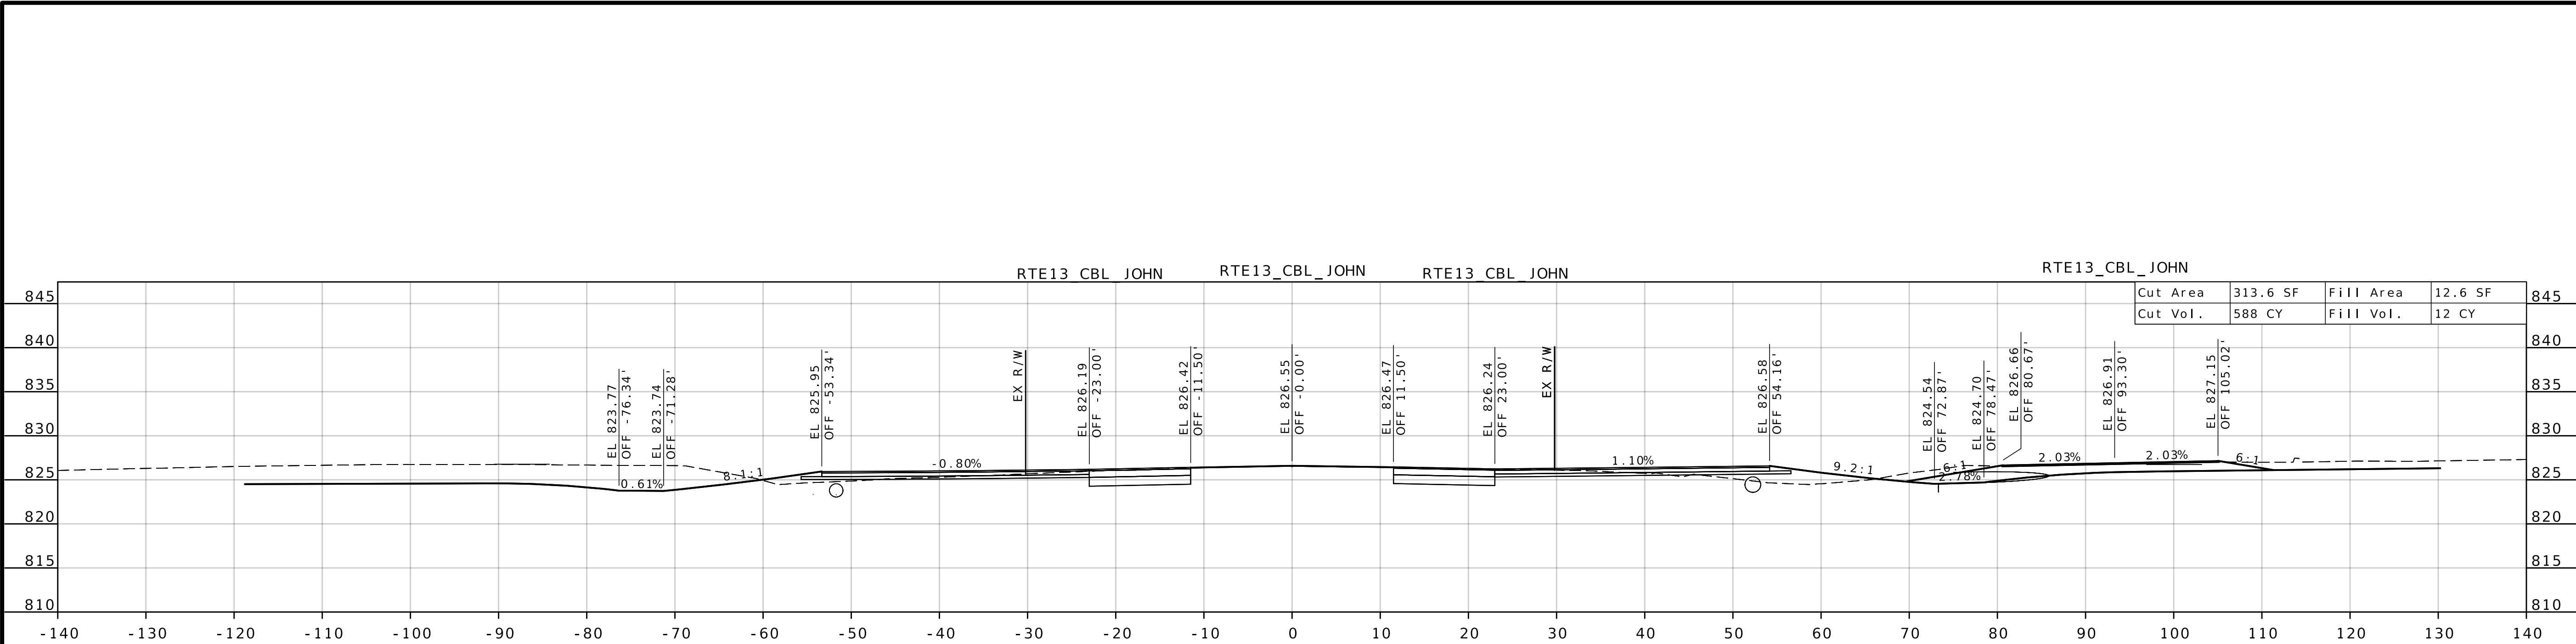

CROSS SECTIONS
TWO-WAY LEFT-TURN LANE
SHEET 40 OF 43

STATE OF MISSOURI
JODIE LYNN PUHR
NUMBER
PE-2014000073
PROFESSIONAL ENGINEER
JLP
03/22/2026 8:00:43 PM
JODIE LYNN PUHR - CIVIL
MO-PE-2014000073

DATE PREPARED
3/13/2026

ROUTE
13

STATE
MO

DISTRICT
KC

SHEET NO.
308

COUNTY
LAFAYETTE / JOHNSON

JOB NO.
J4P2333

CONTRACT ID.

PROJECT NO.




BRIDGE NO.

DESCRIPTION

DATE

MISSOURI HIGHWAYS AND TRANSPORTATION COMMISSION

105 WEST CAPITOL
JEFFERSON CITY, MO 65102
1-888-ASK-MODOT (1-888-275-6636)

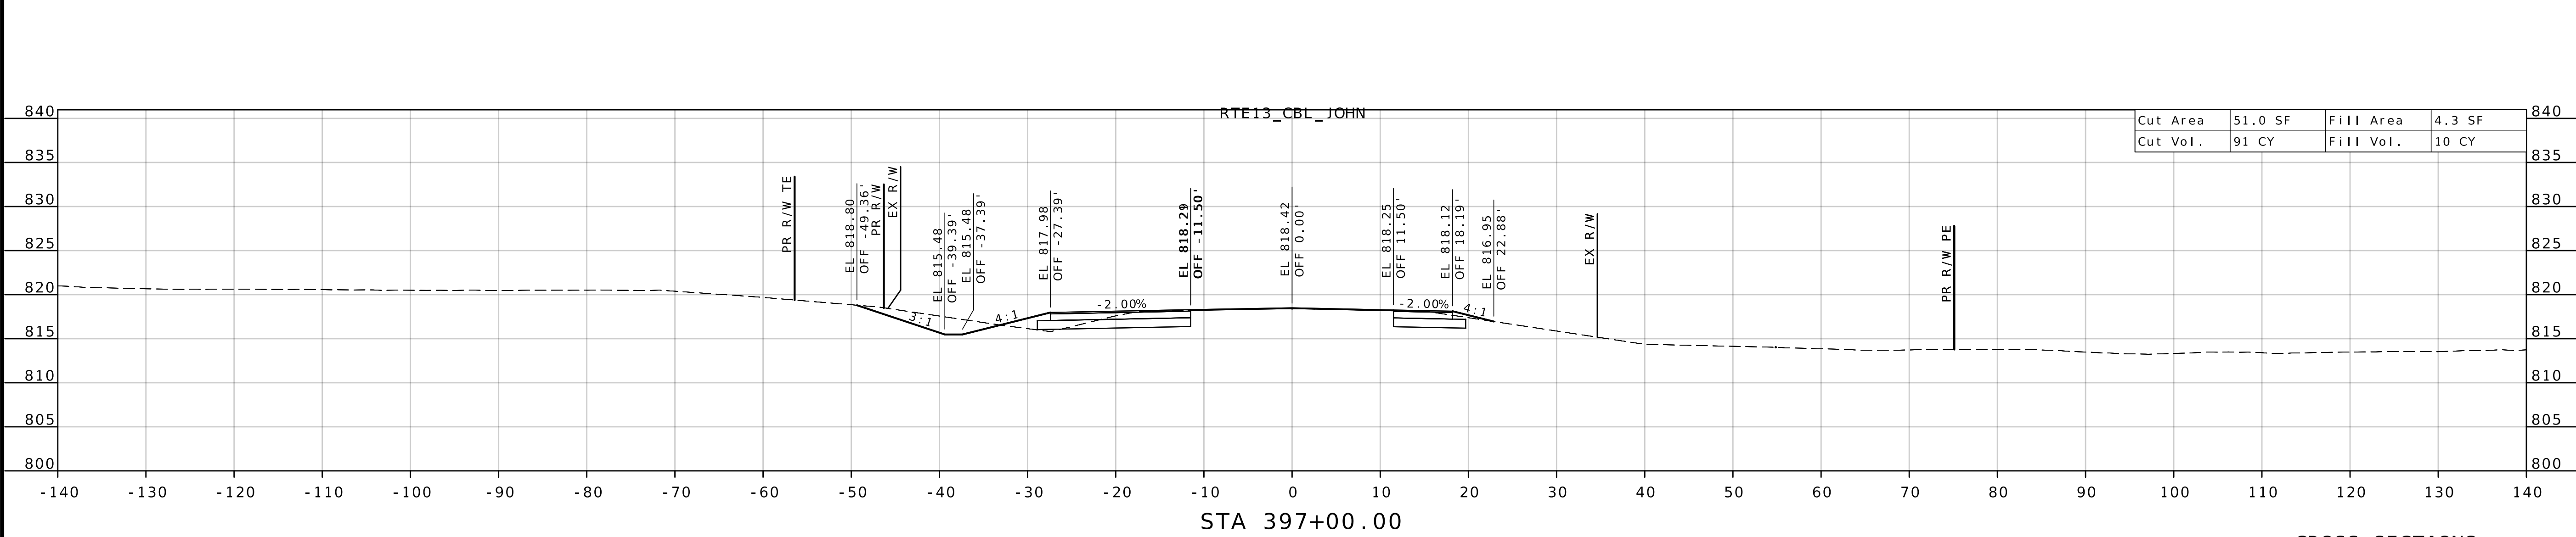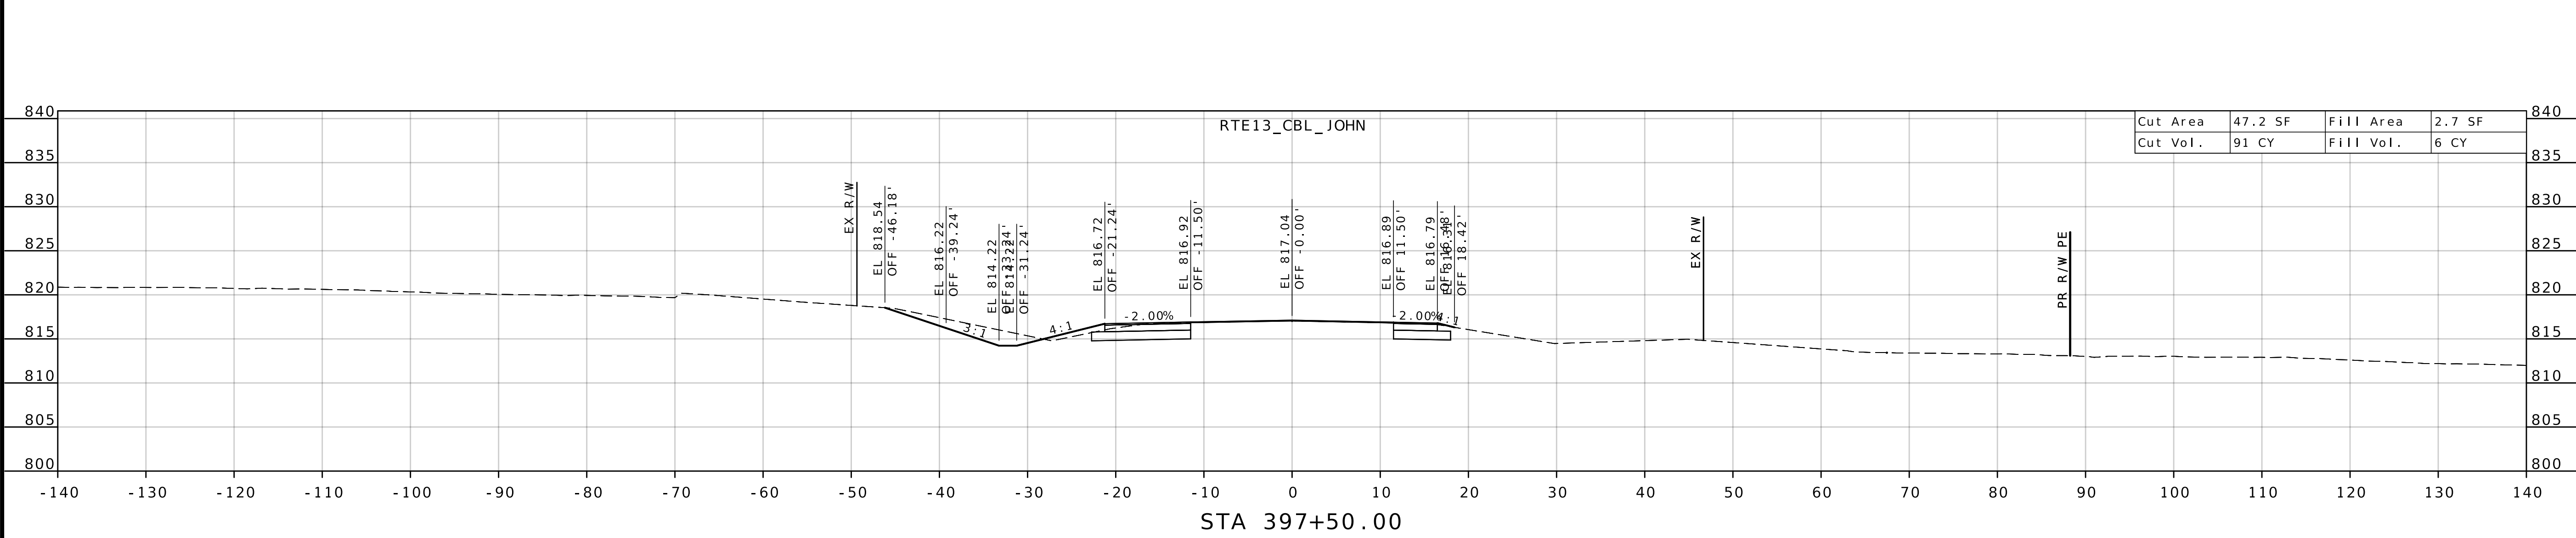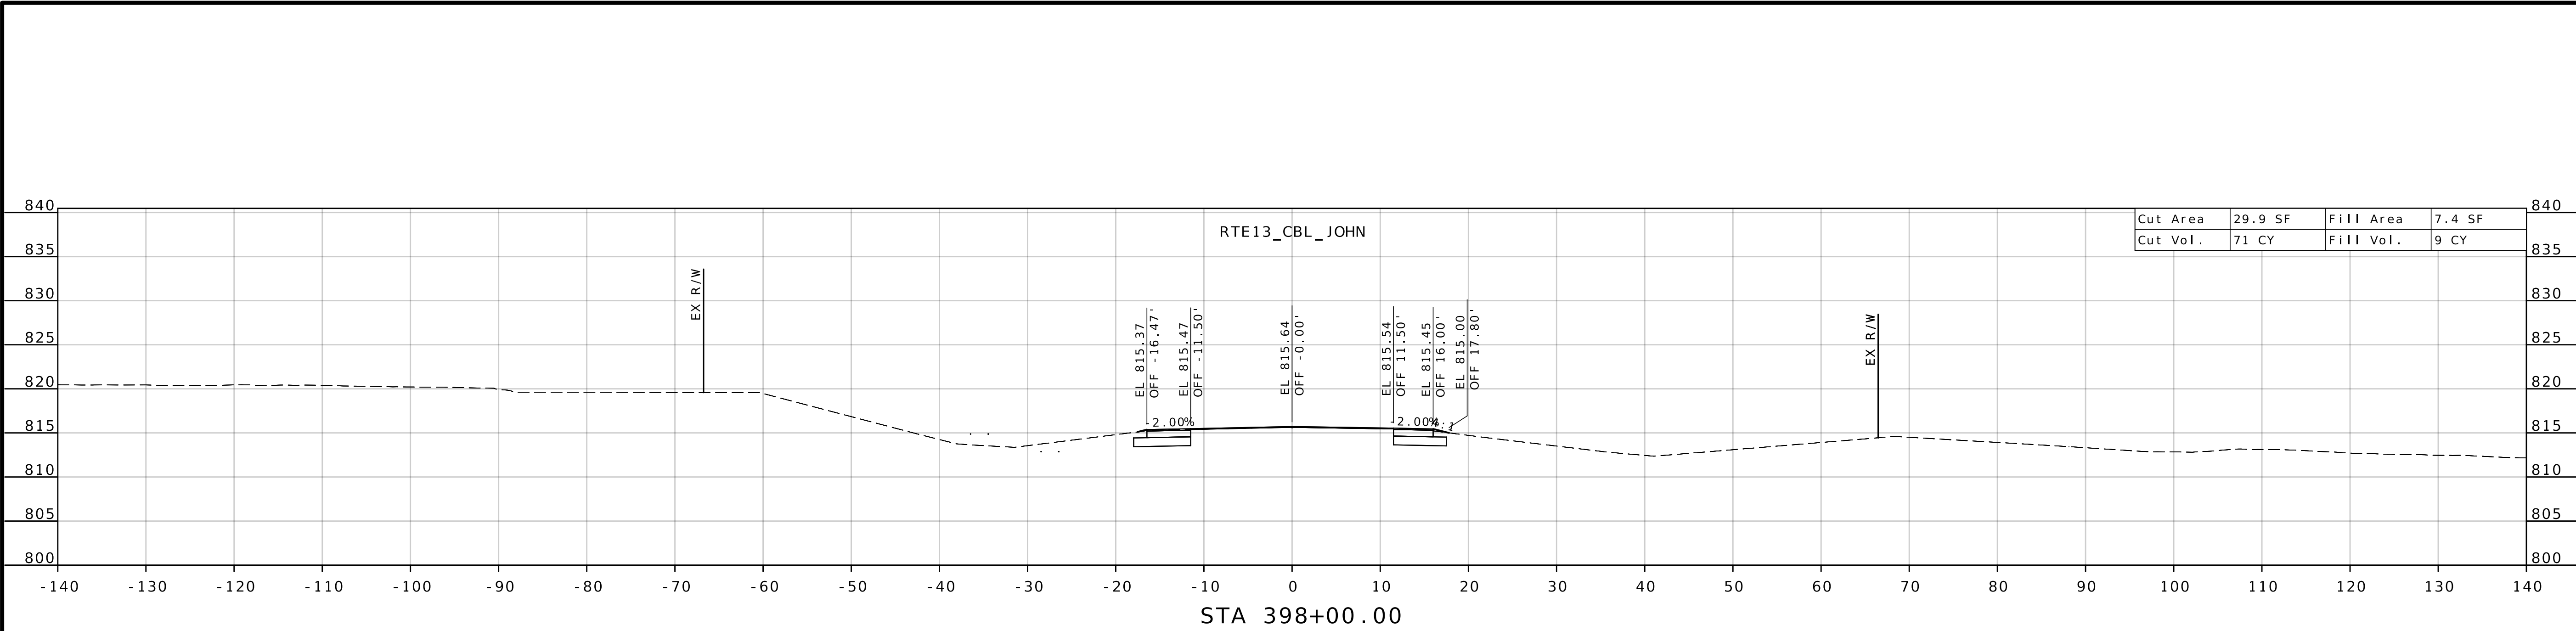

CROSS SECTIONS
TWO-WAY LEFT-TURN LANE
SHEET 43 OF 43

STATE OF MISSOURI

JODIE LYNN PUHR

NUMBER
PE-2014000073

PROFESSIONAL ENGINEER

03/22/2026 8:02:24 PM

JODIE LYNN PUHR - CIVIL

MO-PE-2014000073

DATE PREPARED

3/13/2026

ROUTE

13

STATE

MO

DISTRICT

KC

SHEET NO.

311

COUNTY

LAFAYETTE / JOHNSON

JOB NO.

J4P2333

CONTRACT ID.

PROJECT NO.

BRIDGE NO.

DESCRIPTION

DATE







MISSOURI HIGHWAYS AND TRANSPORTATION COMMISSION

105 WEST CAPITOL


JEFFERSON CITY, MO 65102

1-888-ASK-MODOT (1-888-275-6636)

FOR INFORMATION PURPOSE
EARTHWORK INCLUDED IN
ROUTE 13 AT ROUTE H TOTALS

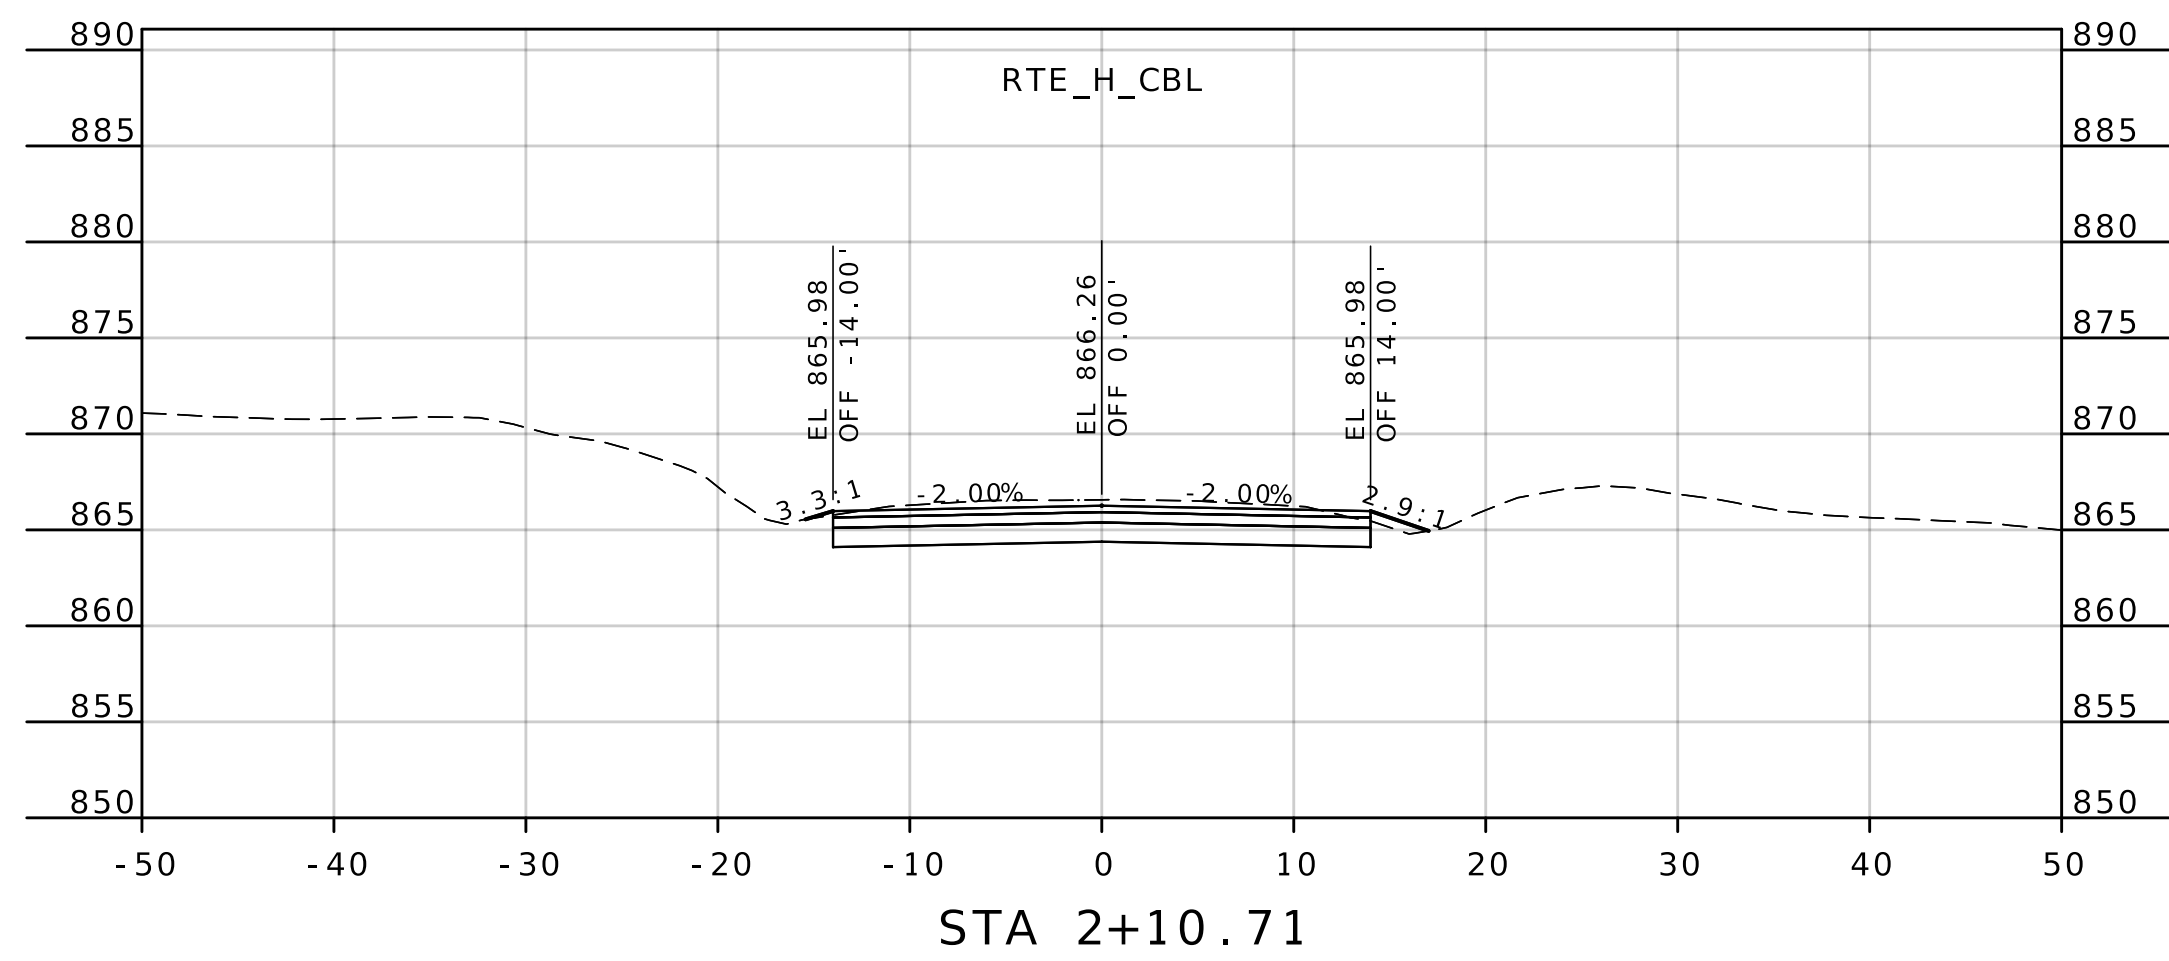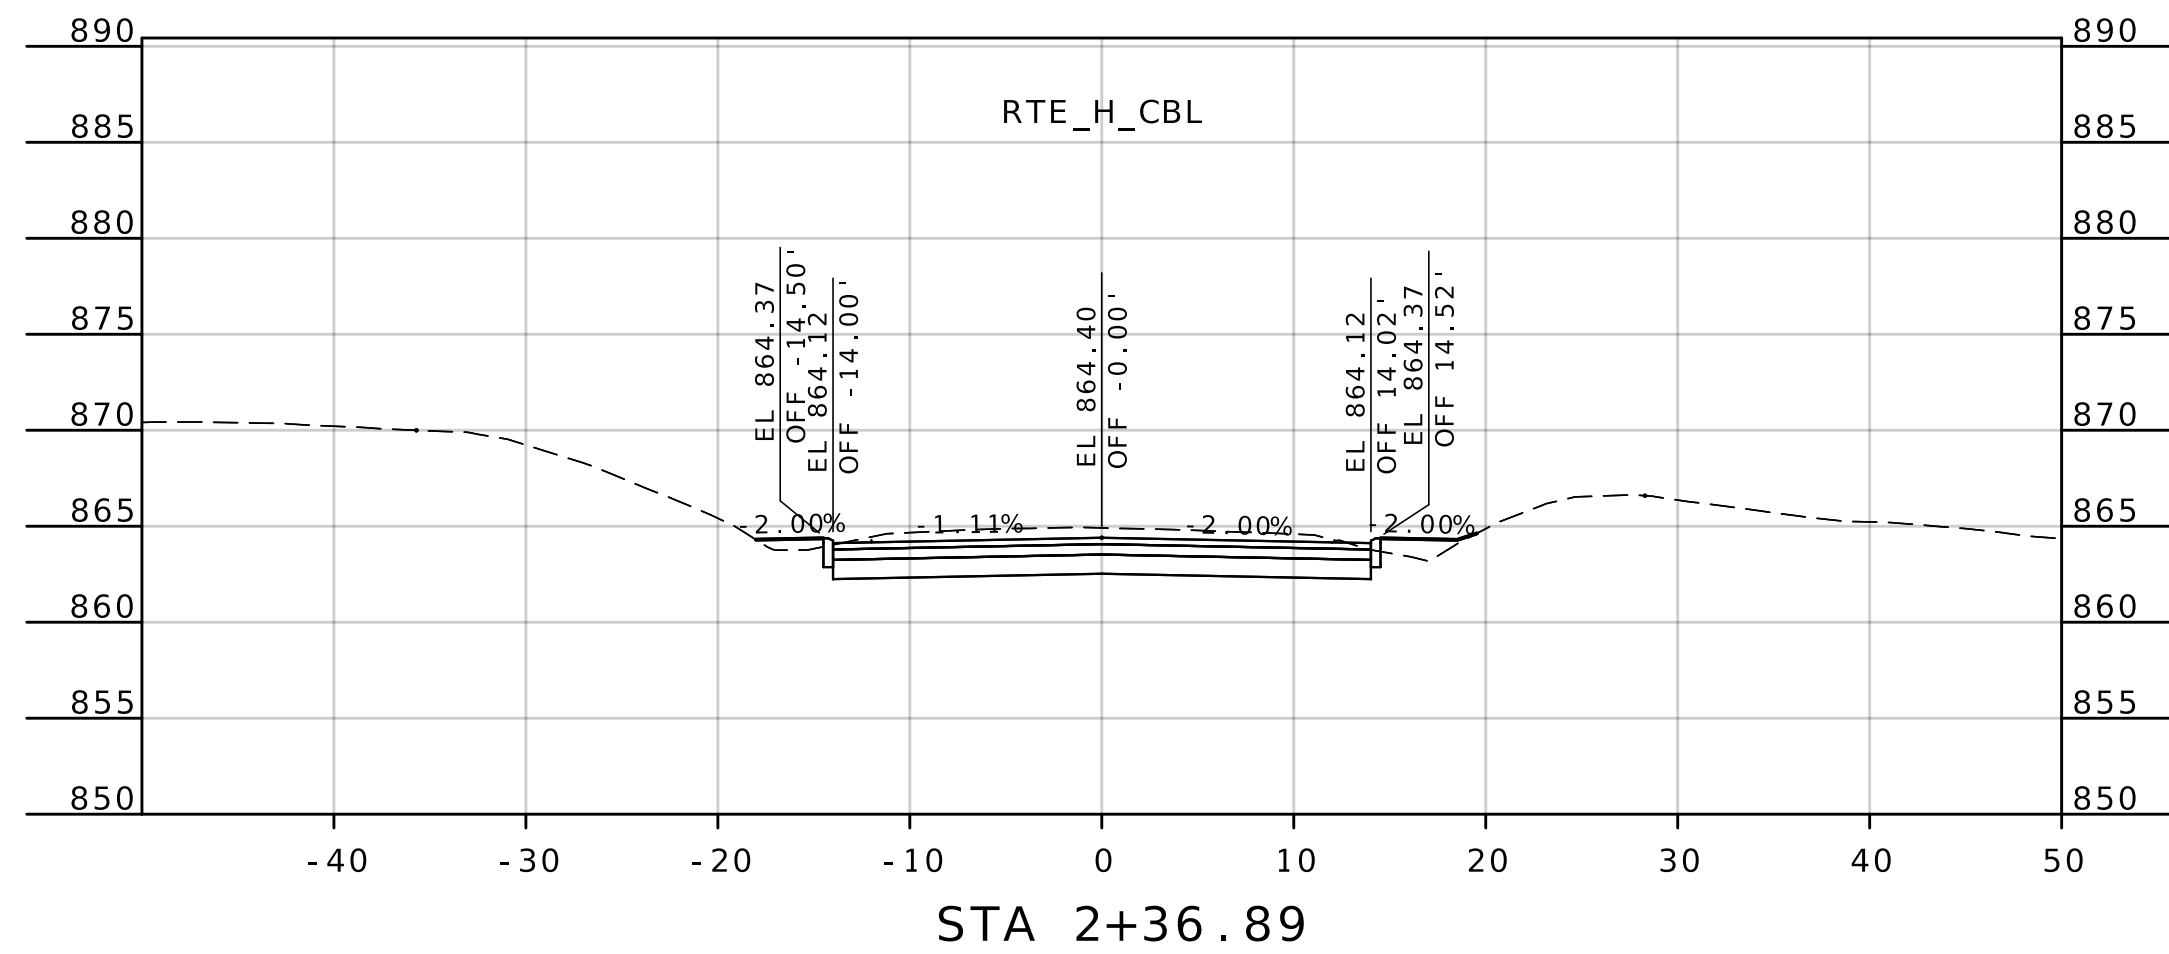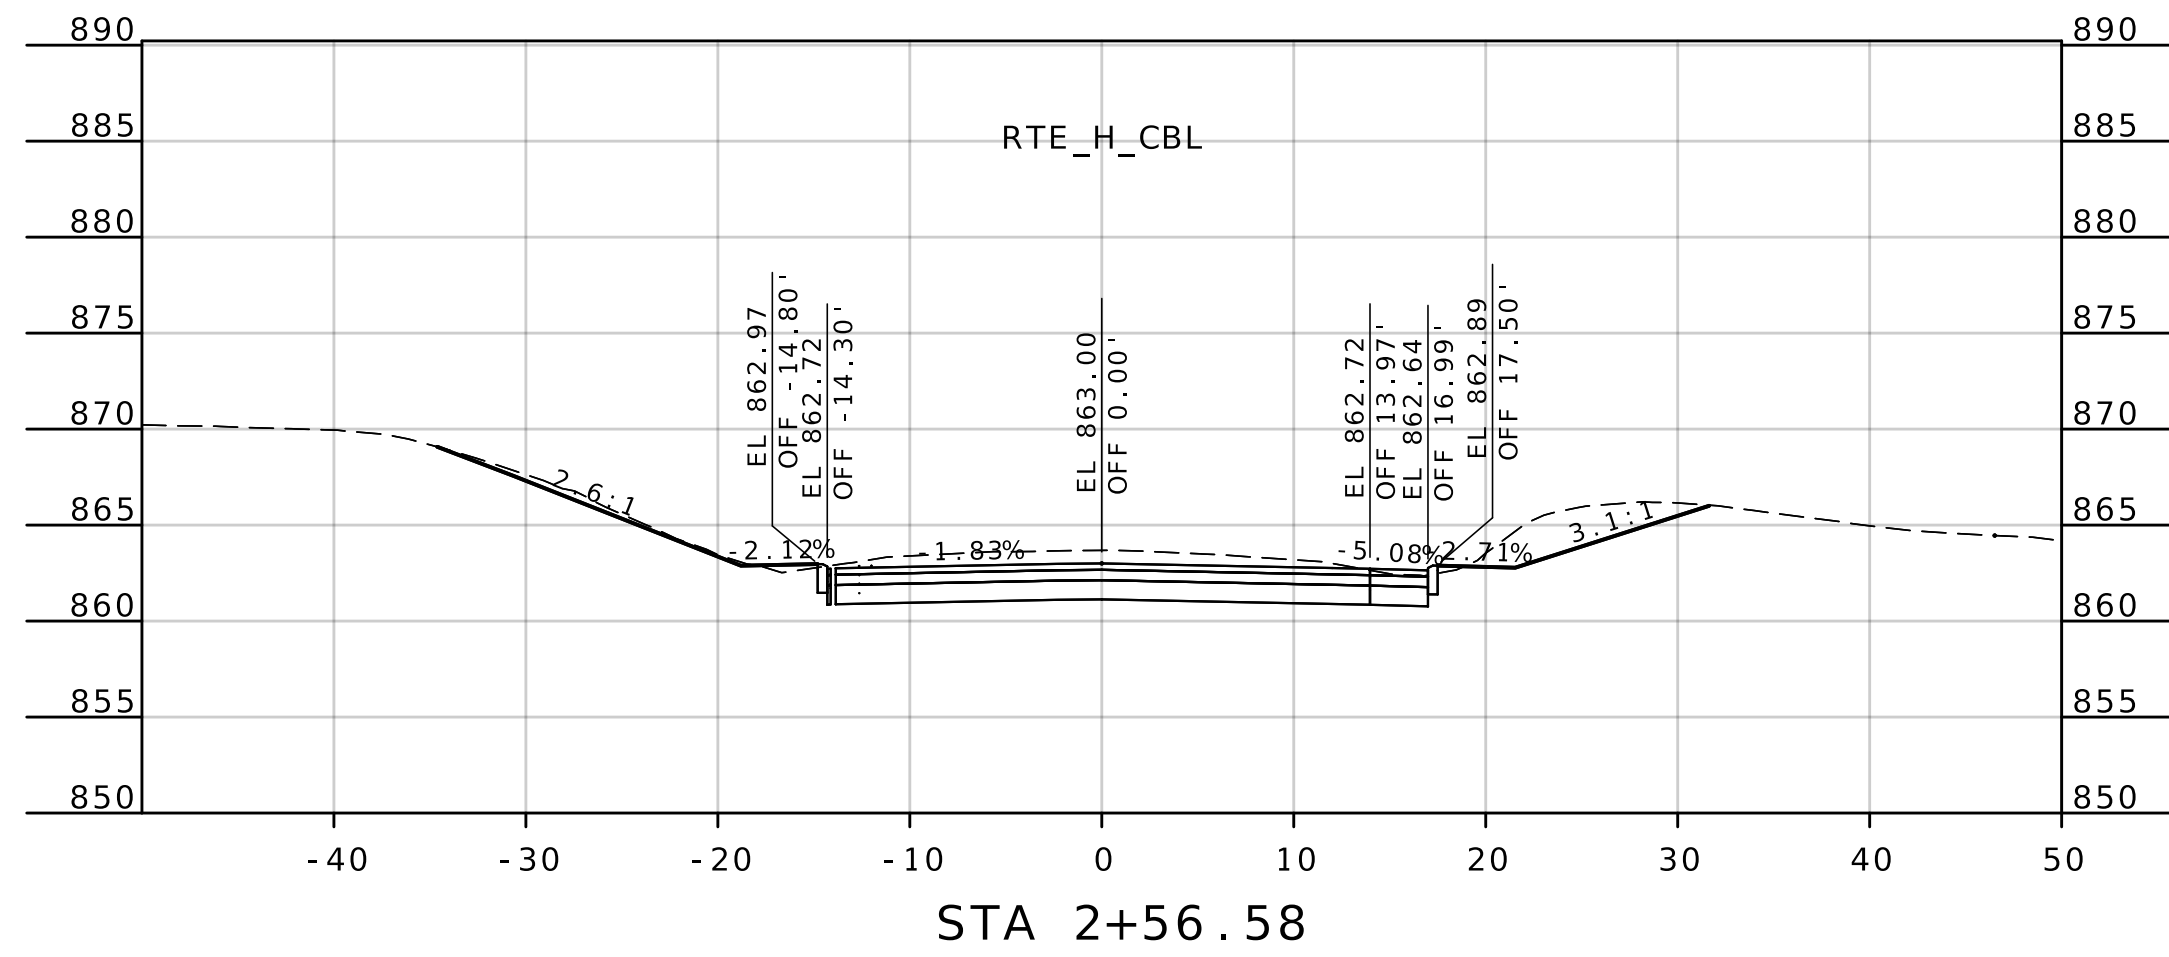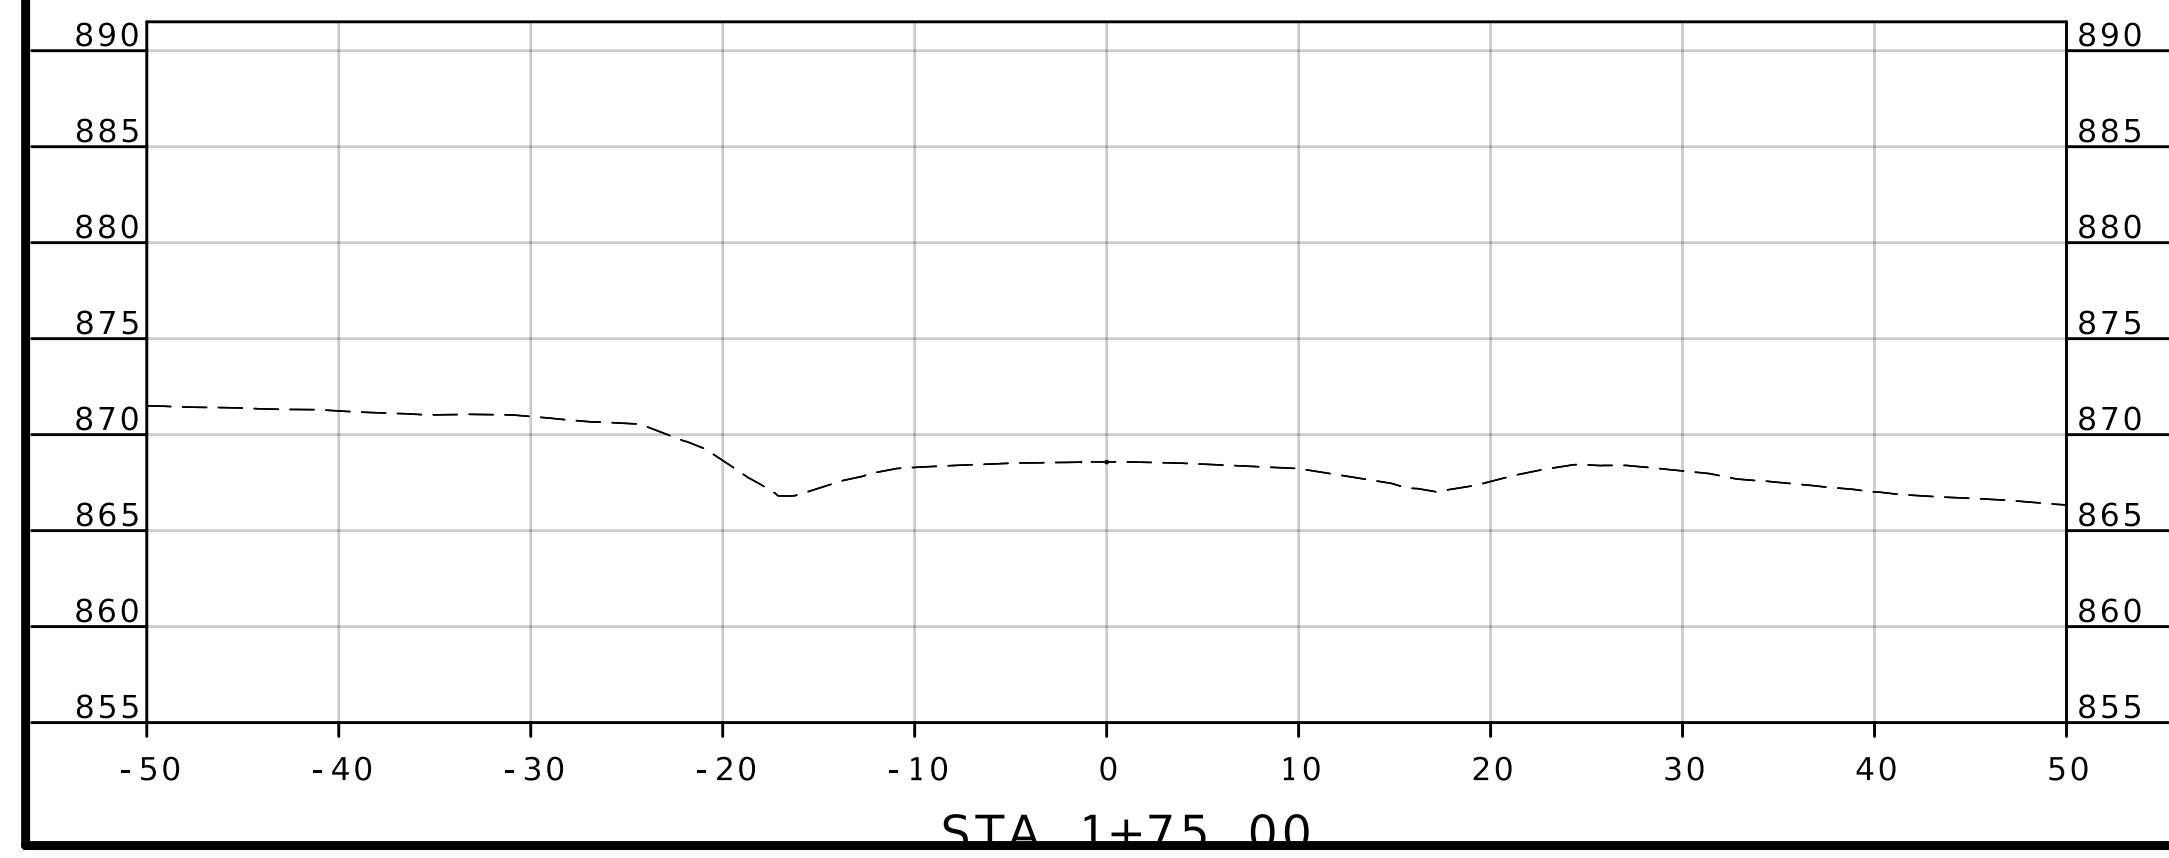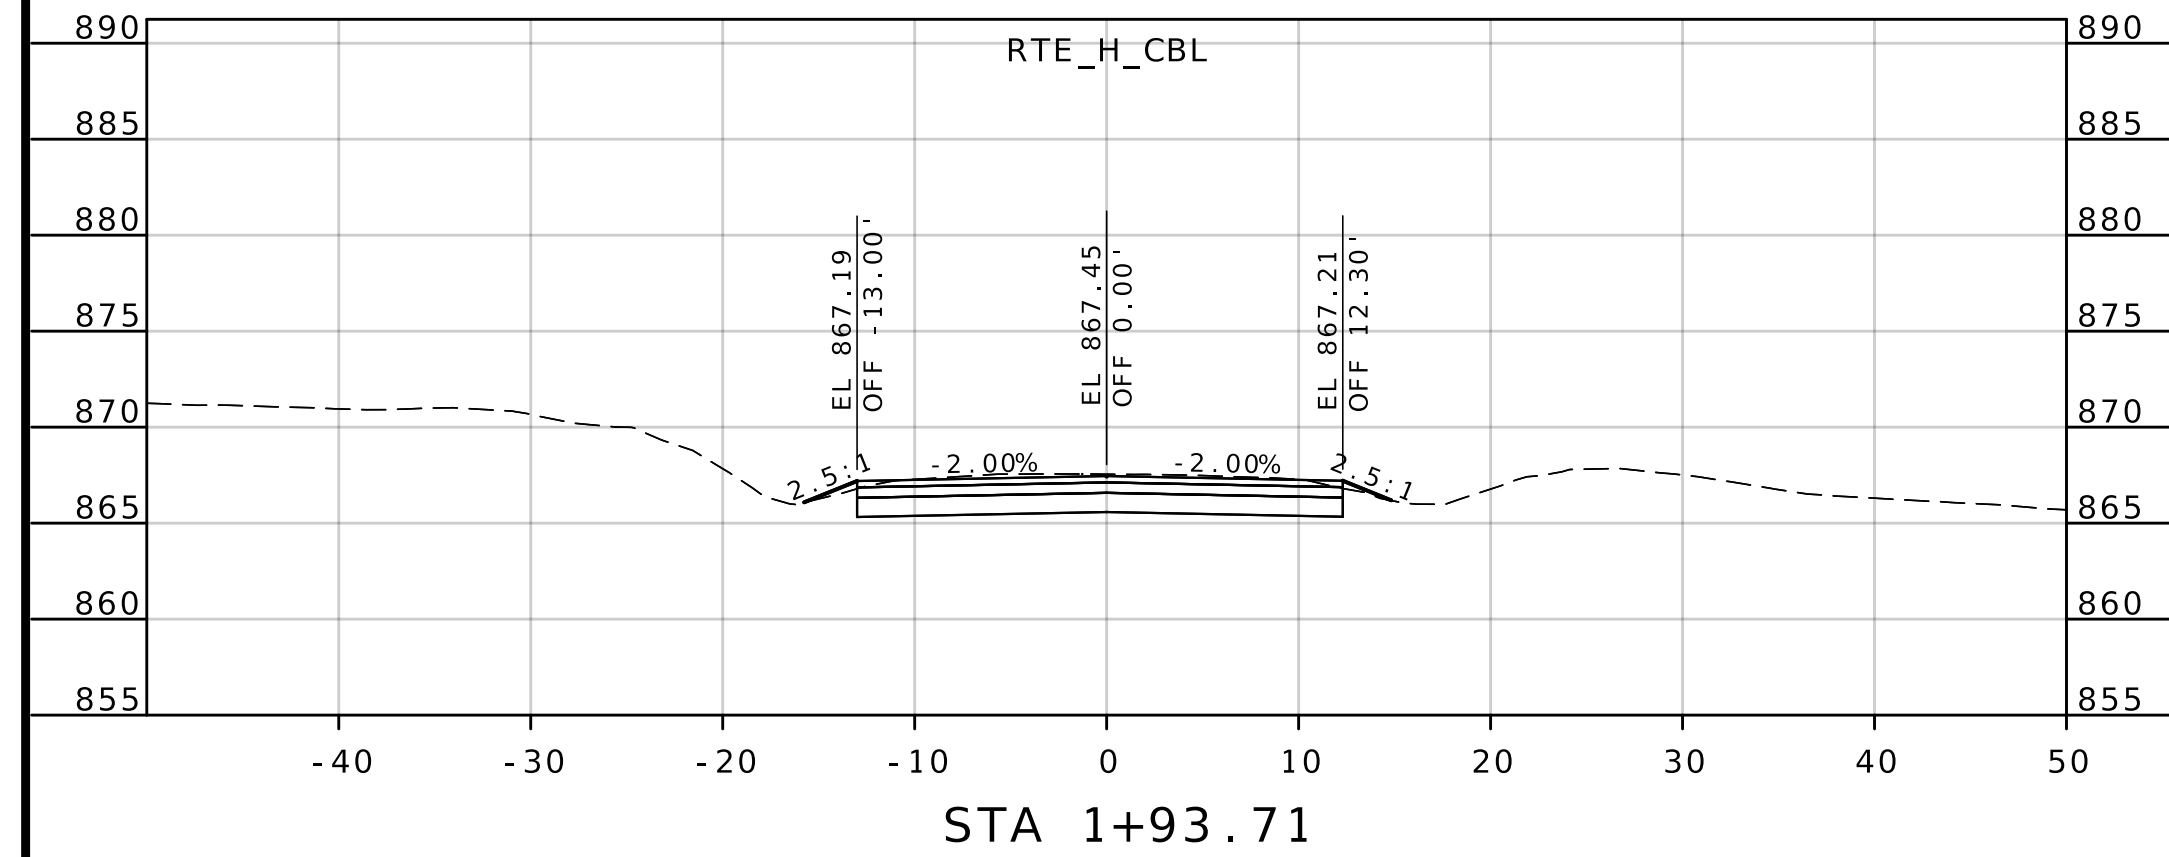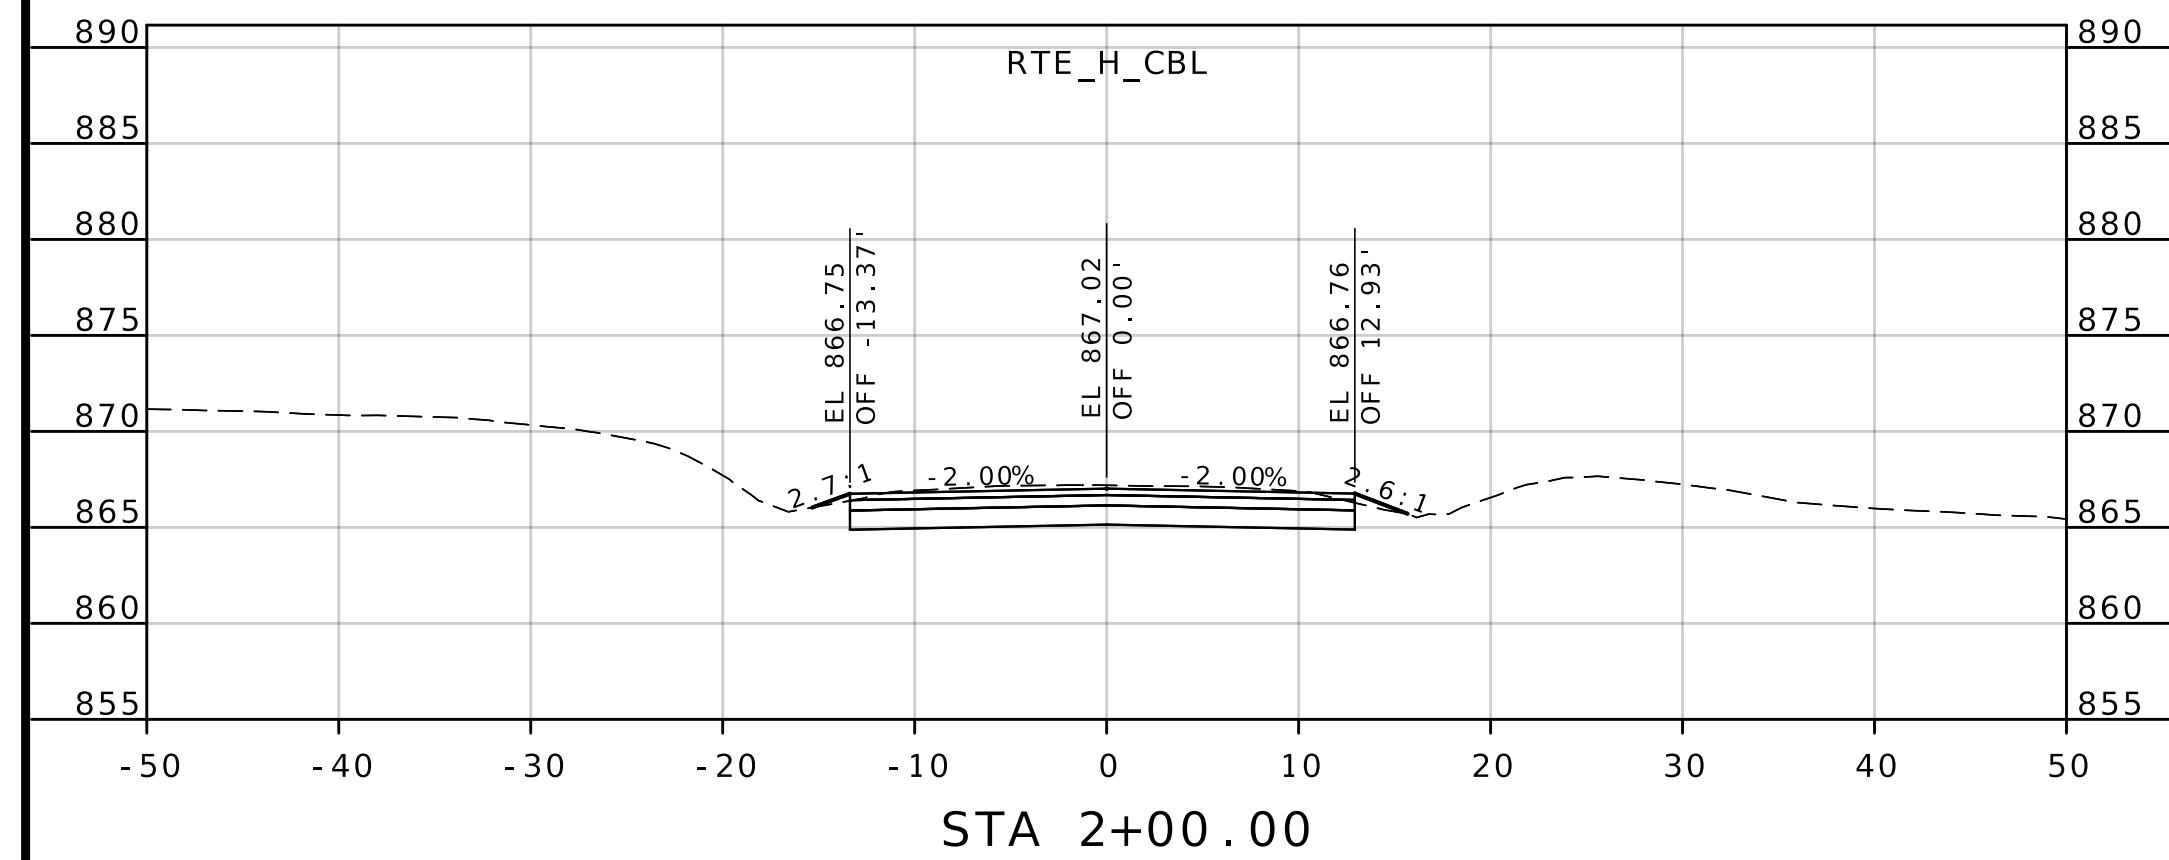

CROSS SECTION
ROUTE H
SHEET 1 OF 2

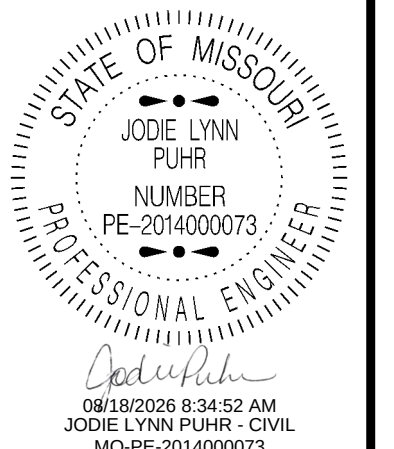

DATE PREPARED	
8/12/2026	
ROUTE	STATE
13	MO
DISTRICT	SHEET NO.
KC	312
COUNTY	
LAFAYETTE / JOHNSON	
JOB NO.	
J4P2333	
CONTRACT ID.	
PROJECT NO.	

BRIDGE NO.

[illegible]

MISSOURI HIGHWAYS AND TRANSPORTATION
COMMISSION

105 WEST CAPITOL
JEFFERSON CITY, MO 65102
1-888-ASK-MODOT (1-888-275-6636)

