


ROUTE F
CROSS SECTIONS
SHEET 2 OF 14

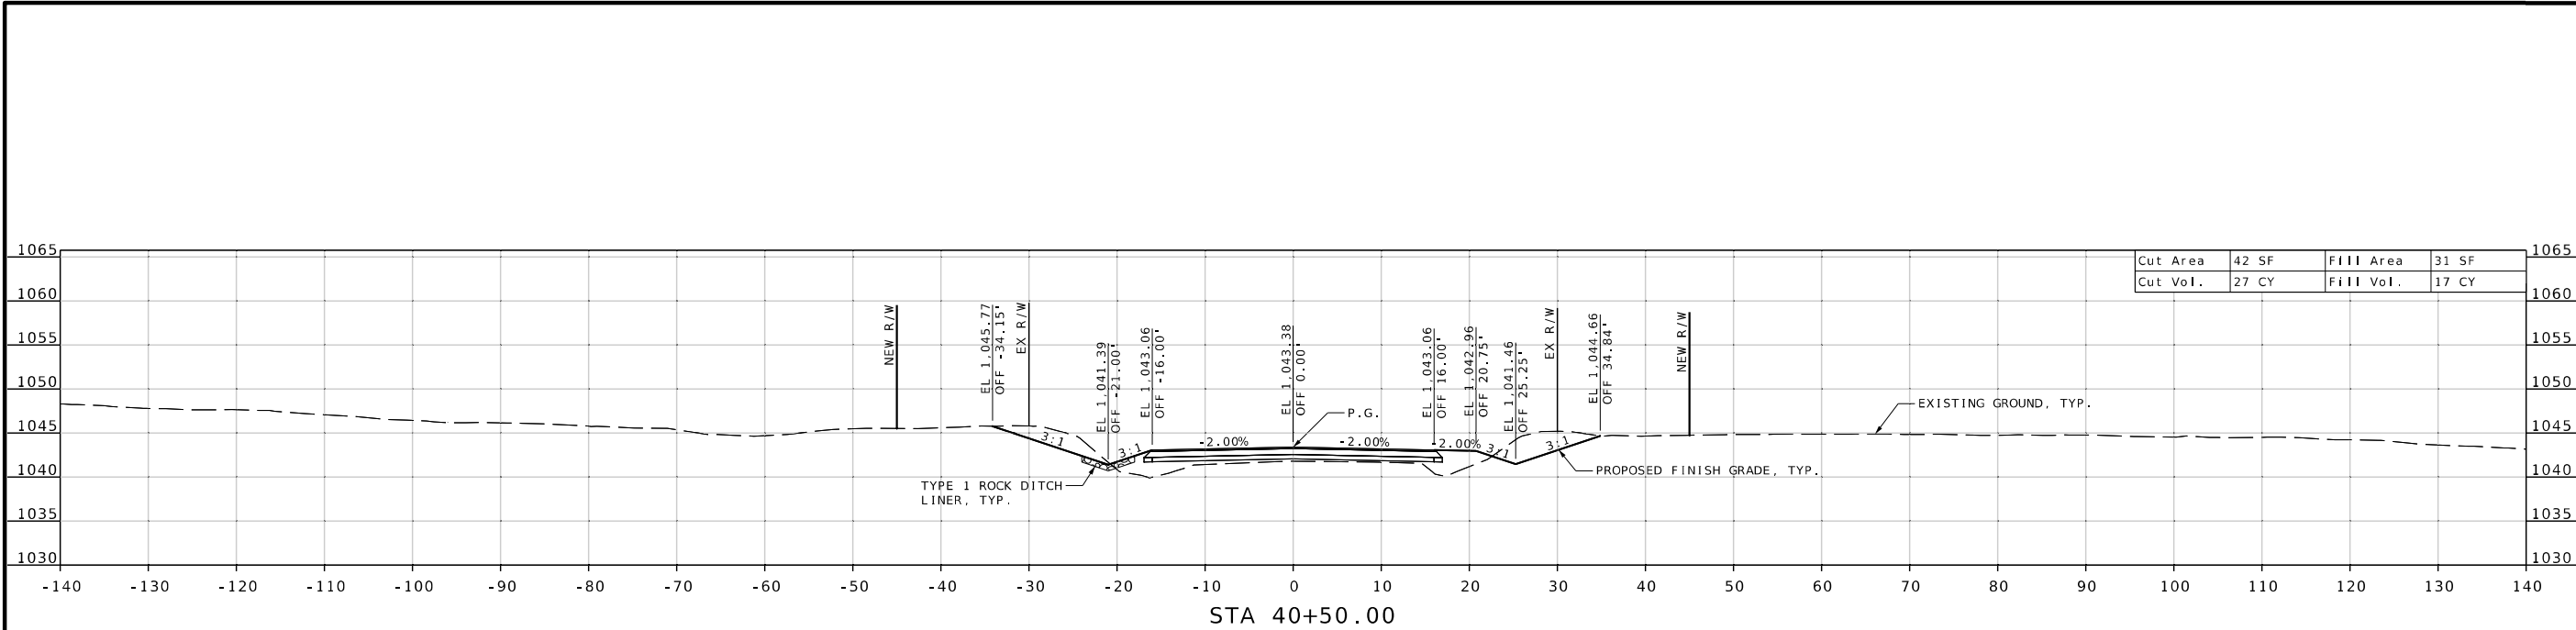

THIS SHEET HAS BEEN
SIGNED, SEALED AND DATED
ELECTRONICALLY.

DATE PREPARED
05/20/2026

ROUTE F STATE MO

DISTRICT SW SHEET NO. 2

COUNTY GREENE

JOB NO. JSR0083

CONTRACT ID.

PROJECT NO.

BRIDGE NO.

DESCRIPTION

DATE

DATE

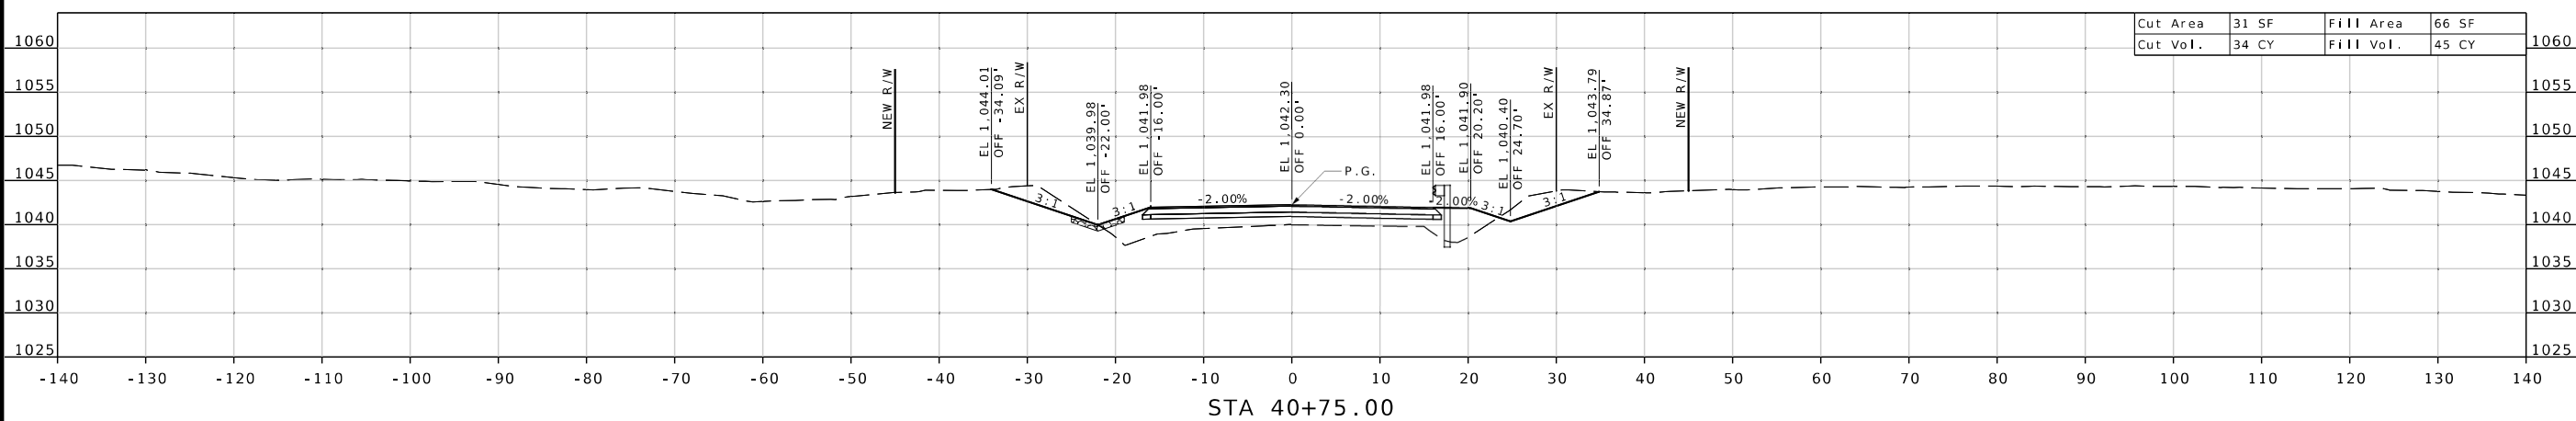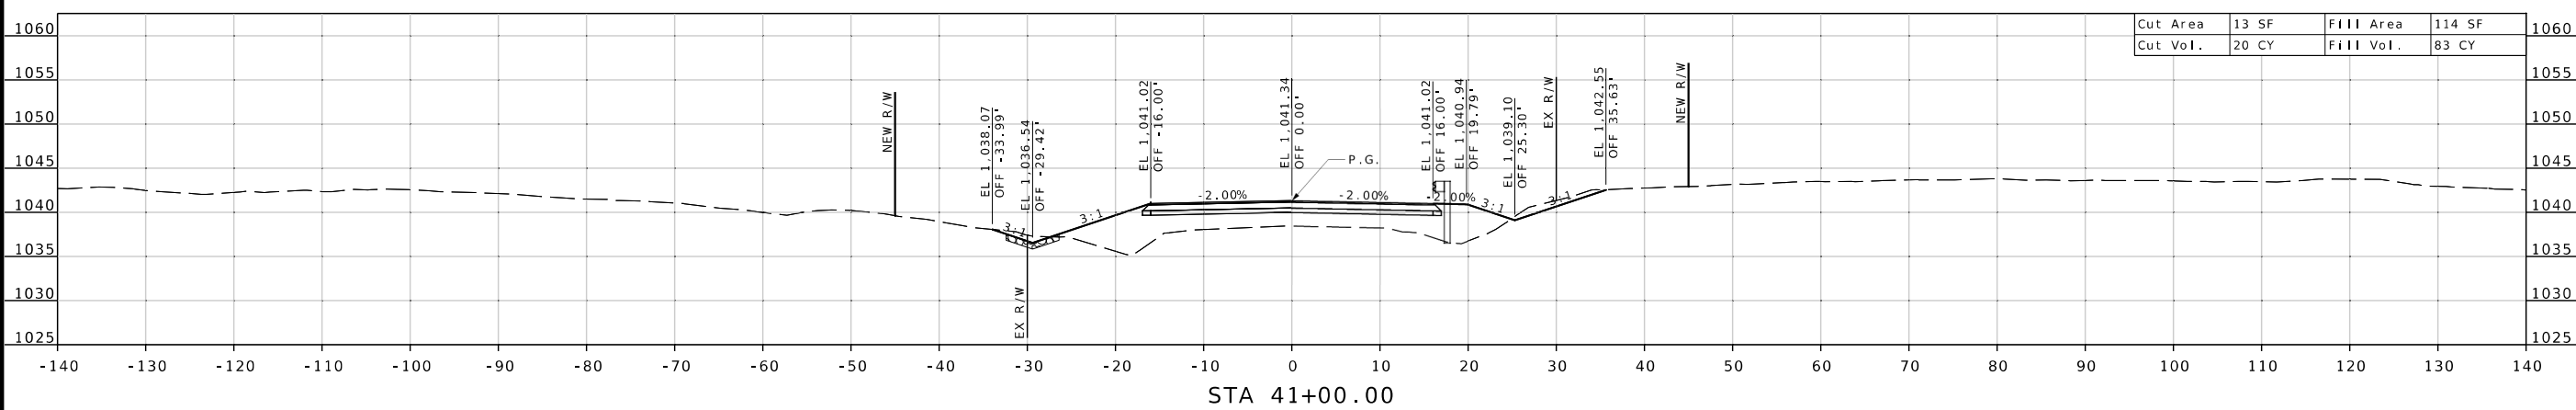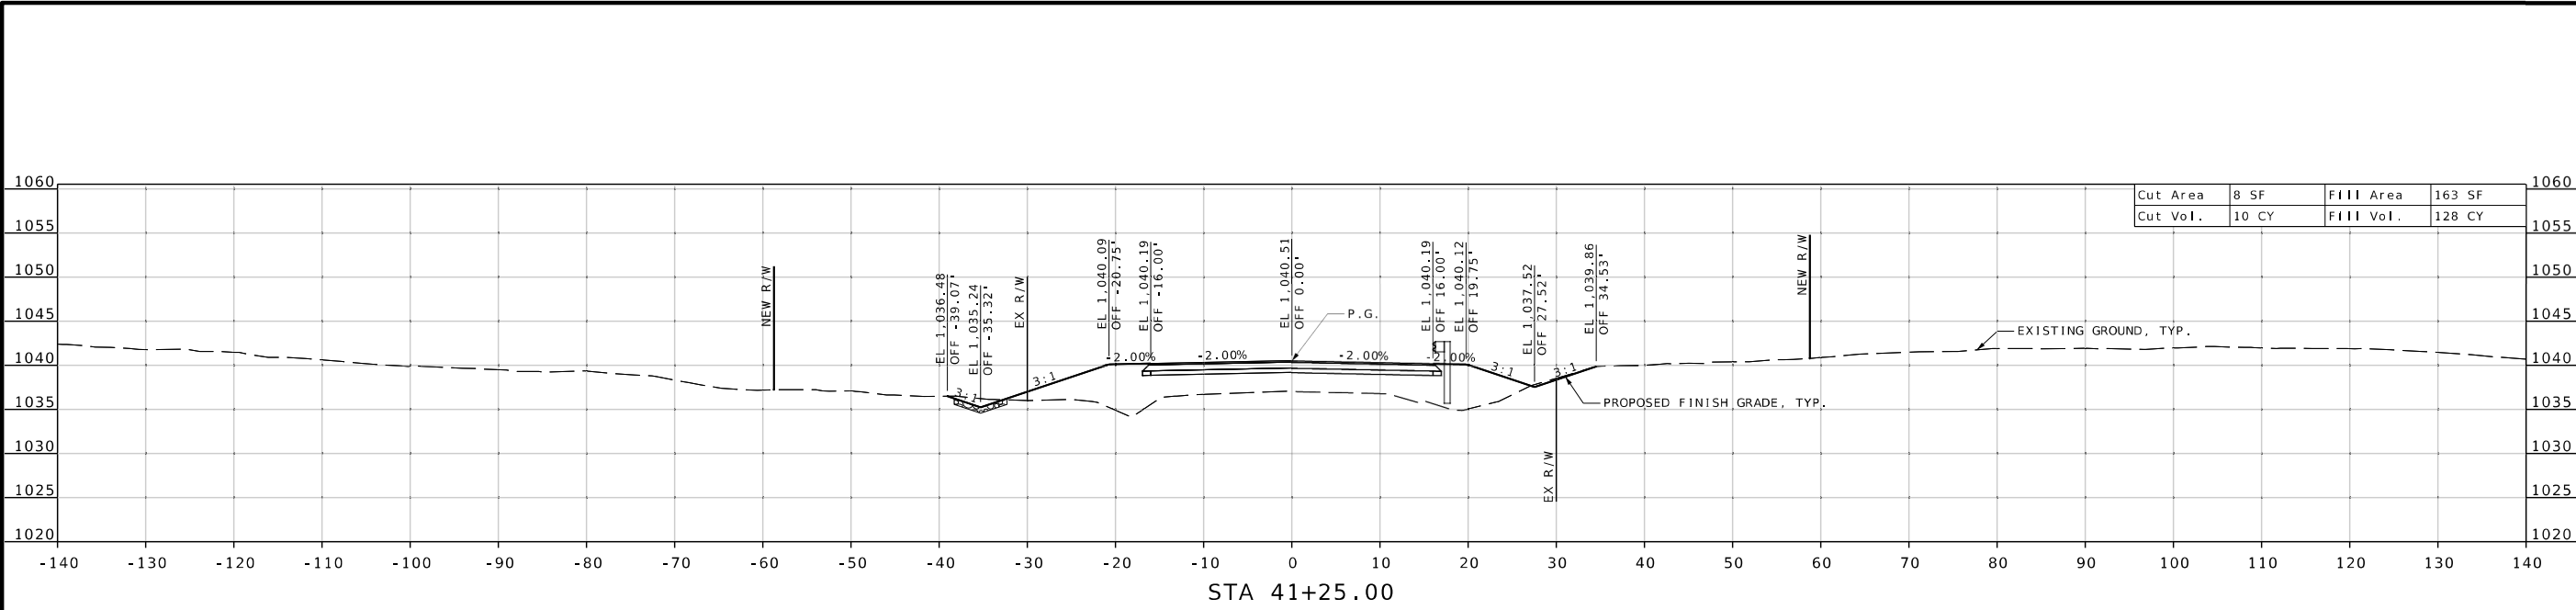

ROUTE F
CROSS SECTIONS
SHEET 3 OF 14



THIS SHEET HAS BEEN
SIGNED, SEALED AND DATED
ELECTRONICALLY.

DATE PREPARED
05/20/2026

ROUTE F STATE MO
DISTRICT SW SHEET NO. 3

COUNTY
GREENE

JOB NO.
JSR0083

CONTRACT ID.

PROJECT NO.

BRIDGE NO.

DESCRIPTION	DATE

MISSOURI HIGHWAYS AND TRANSPORTATION
COMMISSION

105 WEST CAPITOL
JEFFERSON CITY, MO 65102
1-888-ASK-MODOT (1-888-275-6636)

VEENSTRA & KIMM INC.
A Kleinfelder Company
9788 N Ash Avenue
Kansas City, Missouri 64157
816-781-0643 (FAX)
Certificate of Authority No. 2002006347



DATE PREPARED

05/20/2026

ROUTE	STATE
F	MO

DISTRICT	SHEET NO.
SW	6

COUNTY
GREENE

JOB NO.
JSR0083

CONTRACT ID.

PROJECT NO.


BRIDGE NO.

[illegible]



MISSOURI HIGHWAYS AND TRANSPORTATION
COMMISSION

105 WEST CAPITAL
JEFFERSON CITY, MO 65102
1-888-ASK-MODOT (1-888-275-6636)

VEENSTRA & KIMM INC.
A Kleinfelder Company
9788 N Ashl Avenue
Kansas City, Missouri 64157
816-761-9182 816-761-0643 (FAX)
Certificate of Authority No. 2002006347

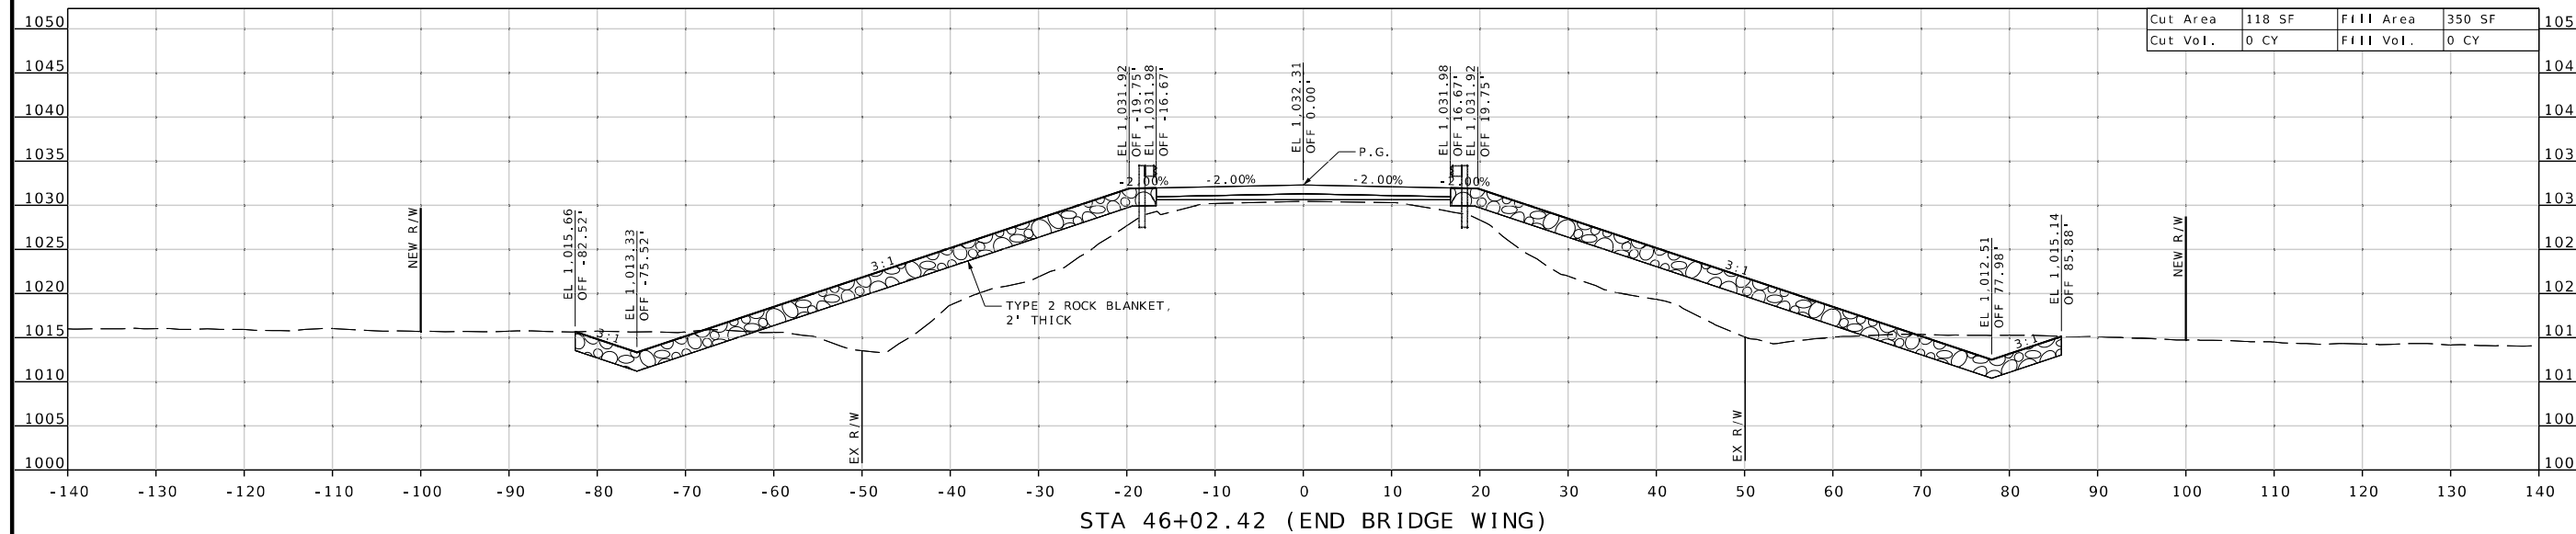

ROUTE F
CROSS SECTIONS
SHEET 6 OF 14

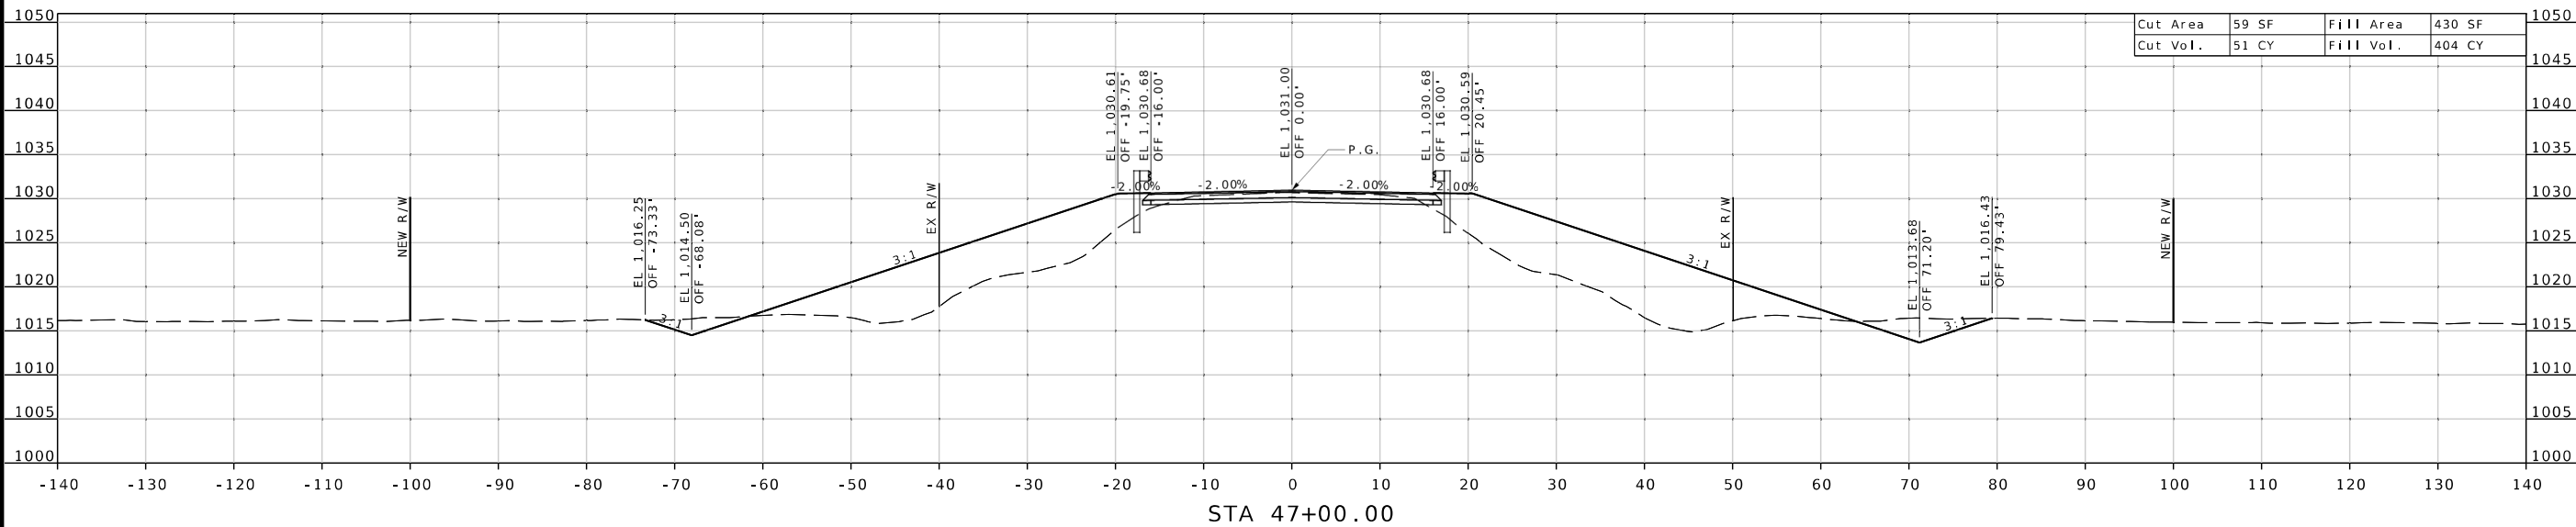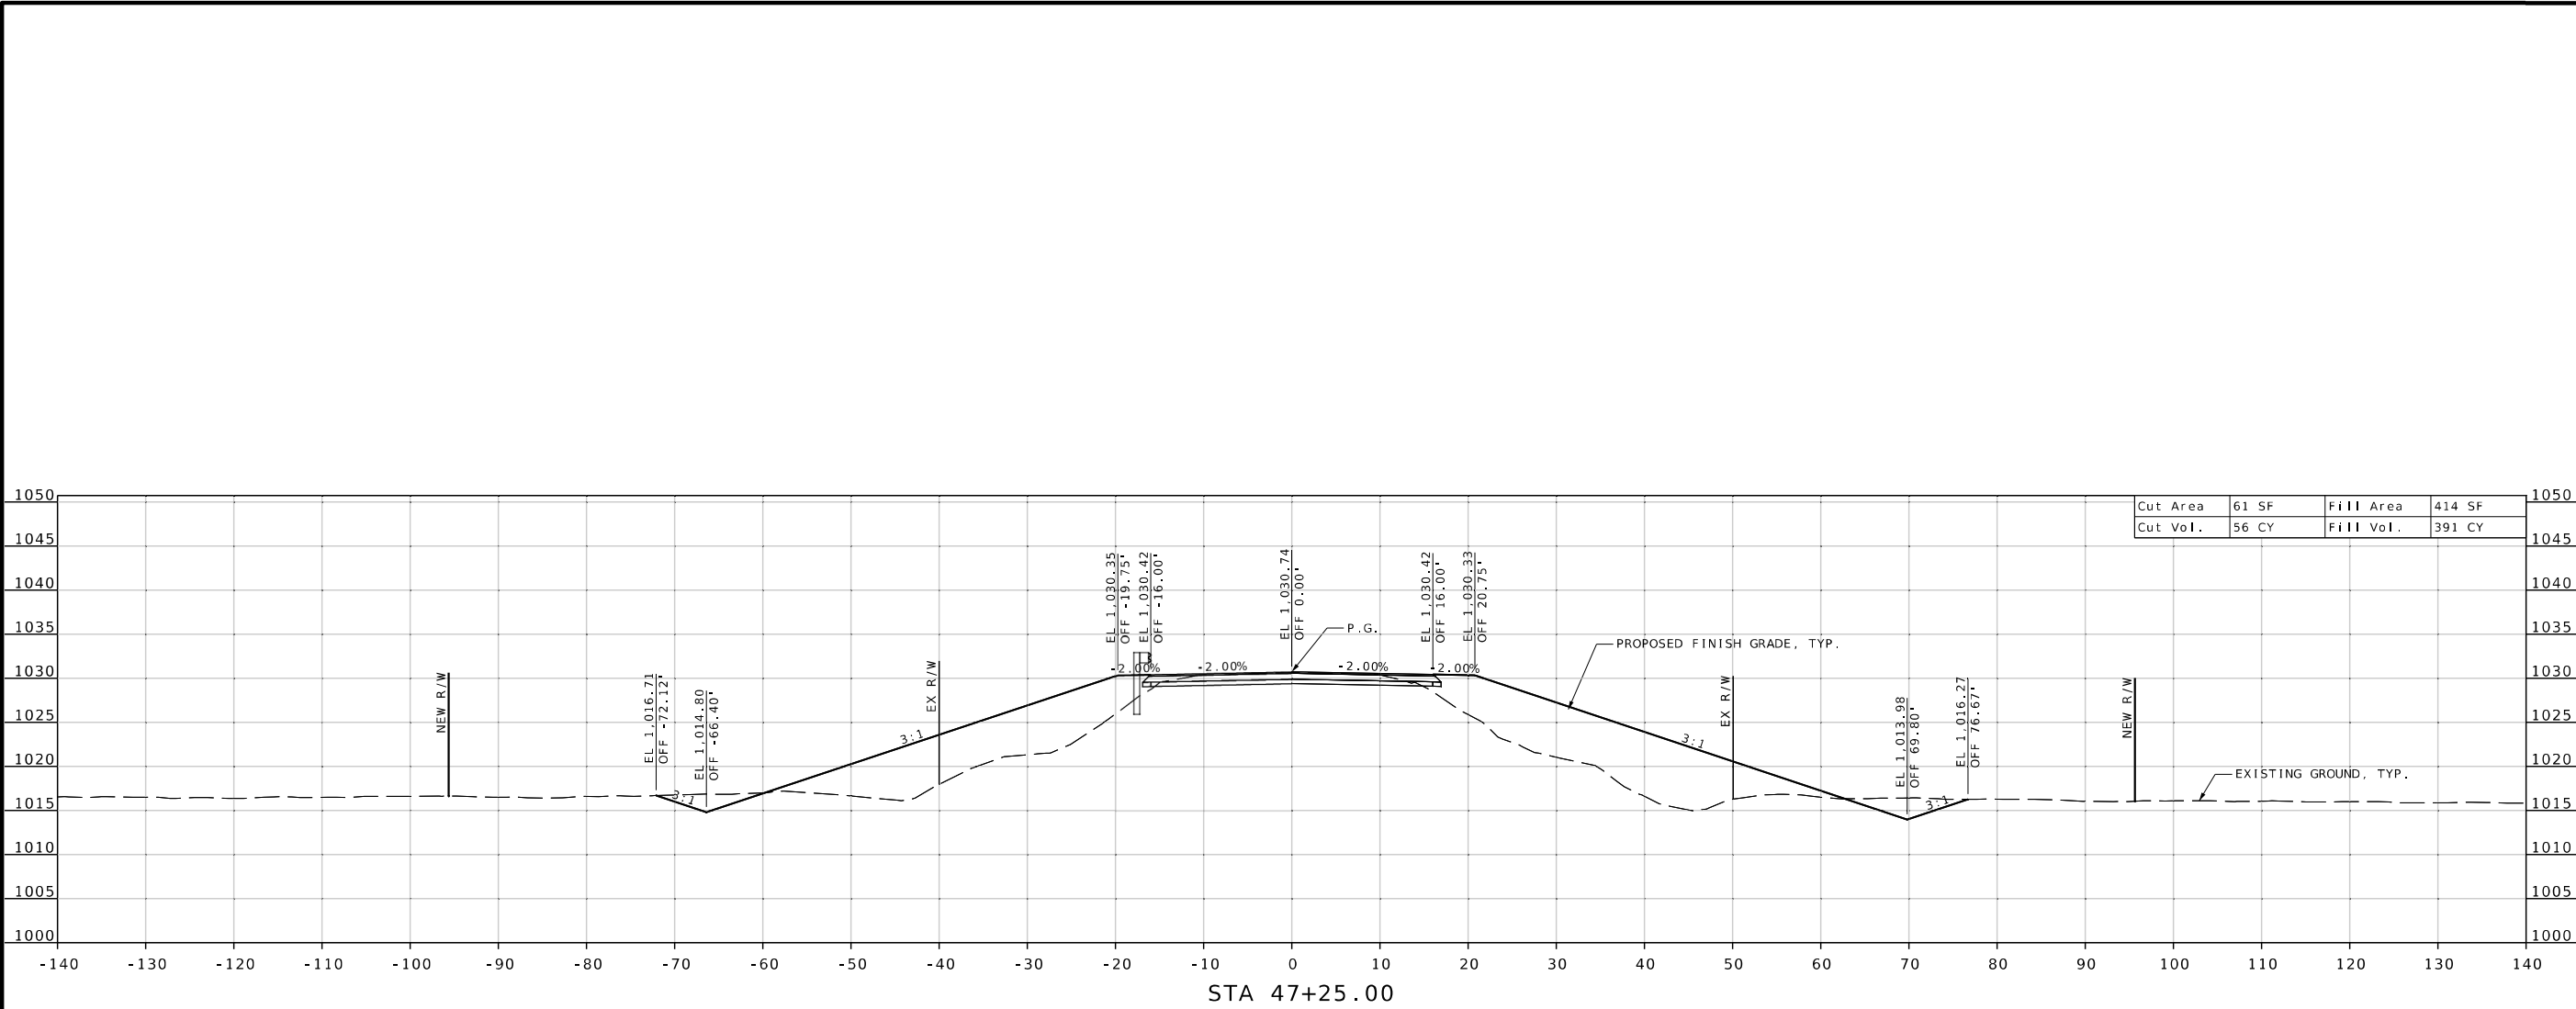

ROUTE F
CROSS SECTIONS
SHEET 8 OF 14



THIS SHEET HAS BEEN
SIGNED, SEALED AND DATED
ELECTRONICALLY.

DATE PREPARED
05/20/2026

ROUTE	STATE
F	MO
DISTRICT	SHEET NO.
SW	8

COUNTY
GREENE

JOB NO.
JSR0083

CONTRACT ID.

PROJECT NO.

BRIDGE NO.

DESCRIPTION	DATE

MISSOURI HIGHWAYS AND TRANSPORTATION
COMMISSION

105 WEST CAPITOL
JEFFERSON CITY, MO 65102
1-888-ASK-MODOT (1-888-275-6636)

VEENSTRA & KIMM INC.
A Kleinfelder Company
9788 N Ash Avenue
Kansas City, Missouri 64157
816-781-6182
816-781-0643 (FAX)
Certificate of Authority No. 2002006347

DITCH ADJACENT TO BRIDGE (NE QUAD)


Cut Vol.	90 CY	Fill Vol.	0 CY
----------	-------	-----------	------

DITCH ADJACENT TO BRIDGE (SE QUAD)



Cut Vol.	340 CY	Fill Vol.	0 CY
----------	--------	-----------	------

70' UPST TO 85 UPST (NE QUAD)


Cut Vol.	58 CY	Fill Vol.	19 CY
----------	-------	-----------	-------

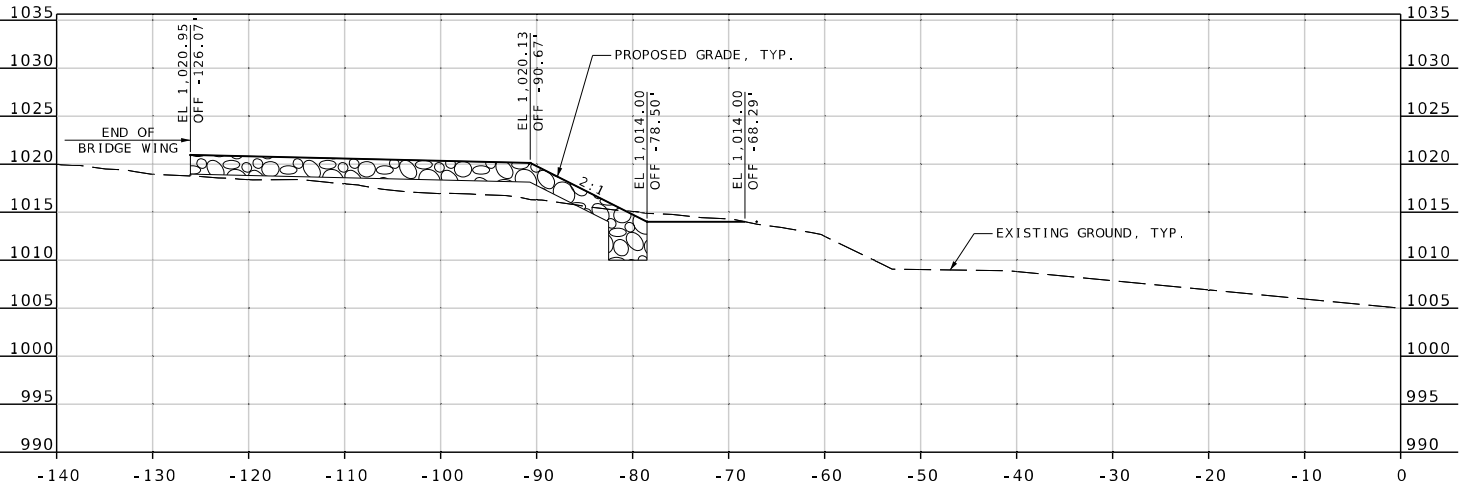

CREEK SECTION - 70' UPSTREAM   ROAD

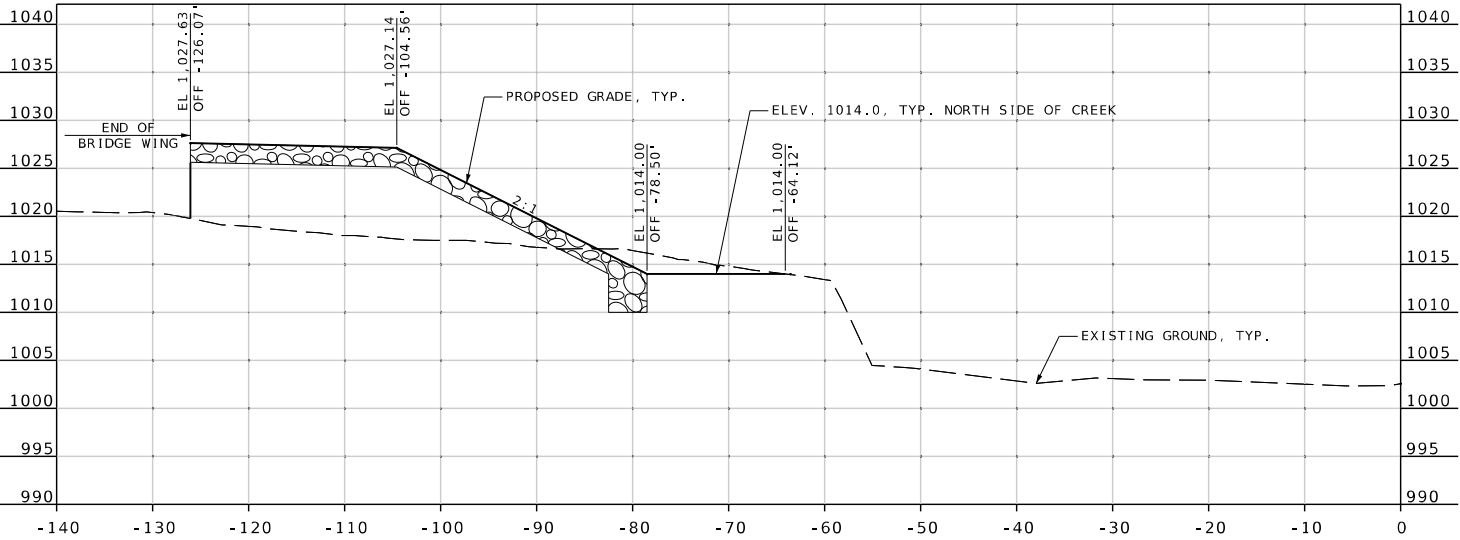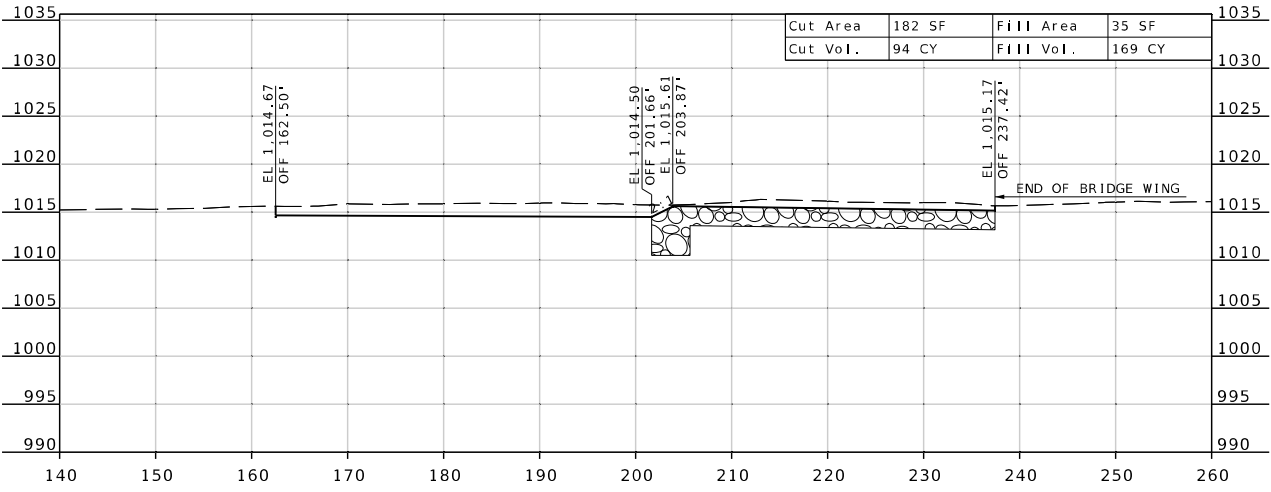

CREEK SECTION - 50' UPSTREAM   ROAD

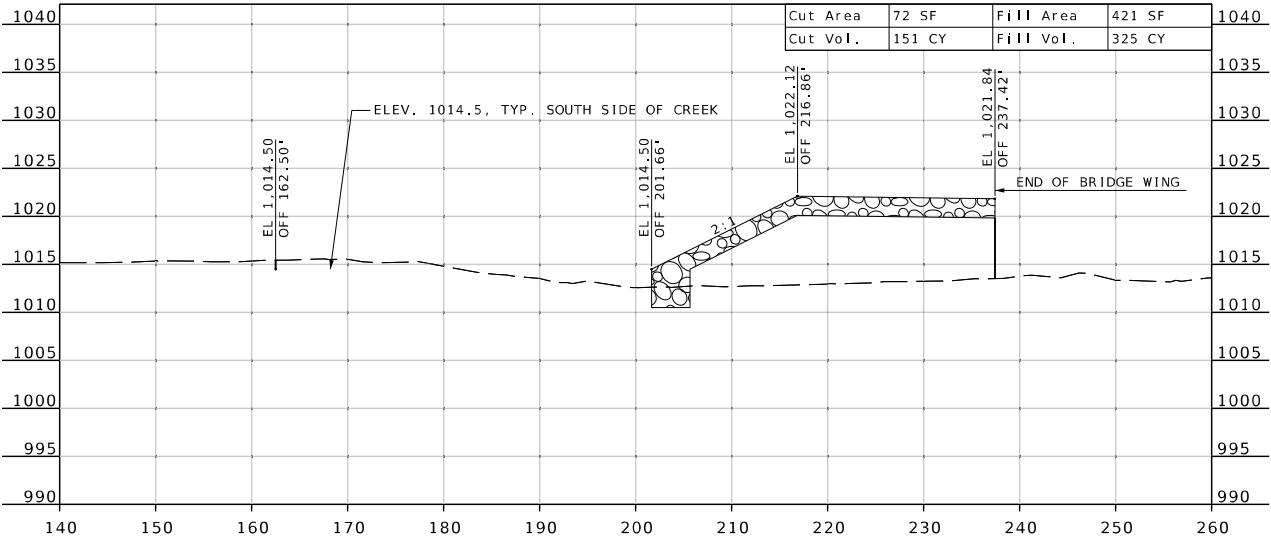

CREEK
CROSS SECTIONS
SHEET 14 OF 14

NOTE: CREEK SECTIONS LOOKING UPSTREAM, PARALLEL TO ROADWAY



THIS SHEET HAS BEEN
SIGNED, SEALED AND DATED
ELECTRONICALLY.

DATE PREPARED
05/20/2026

ROUTE	STATE
F	MO
DISTRICT	SHEET NO.
SW	14

COUNTY
GREENE
JOB NO.
JSR0083
CONTRACT ID.


PROJECT NO.

BRIDGE NO.

DESCRIPTION	DATE

MISSOURI HIGHWAYS AND TRANSPORTATION
COMMISSION
105 WEST CAPITOL
JEFFERSON CITY, MO 65102
1-888-ASK-MODOT (1-888-275-6636)

VEENSTRA & KIMM INC.
A Kleinfelder Company
9788 N Ash Avenue
Kansas City, Missouri 64157
816-781-6182 816-781-0643 (FAX)
Certificate of Authority No. 2002006347

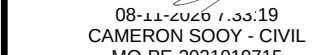

DATE PREPARED

8 / 11 / 2026

ROUTE 160	STATE MO
--------------	-------------

DISTRICT	SHEET NO.
SW	2

COUNTY
GREENE

JOB NO.
JSR0136

CONTRACT ID.

PROJECT NO.

BRIDGE NO.

BRIDGE NO.						

--	--	--	--	--	--	--	--

--	--	--	--	--	--	--	--

TION

SCRIPT

DESC

[illegible]

--	--	--	--	--	--	--	--

E						

DATE					
------	--	--	--	--	--











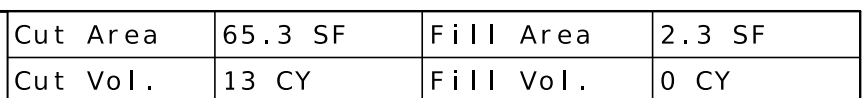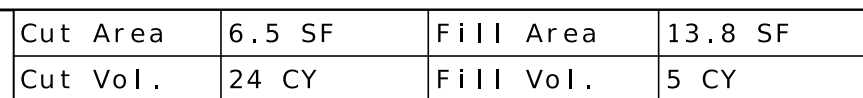

CROSS SECTIONS
US 160

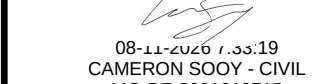

8 / 11 / 2026

DISTRICT	SHEET NO.
SW	3

JOB NO.
JSR0136


CONTRACT ID.

PROJECT NO.


BRIDGE NO.


 MISSOURI HIGHWAYS AND TRANSPORTATION COMMISSION
 105 WEST CAPITOL
 JEFFERSON CITY, MO 65102


 MISSOURI HIGHWAYS AND TRANSPORTATION
 COMMISSION
 105 WEST CAPITOL
 JEFFERSON CITY, MO 65102

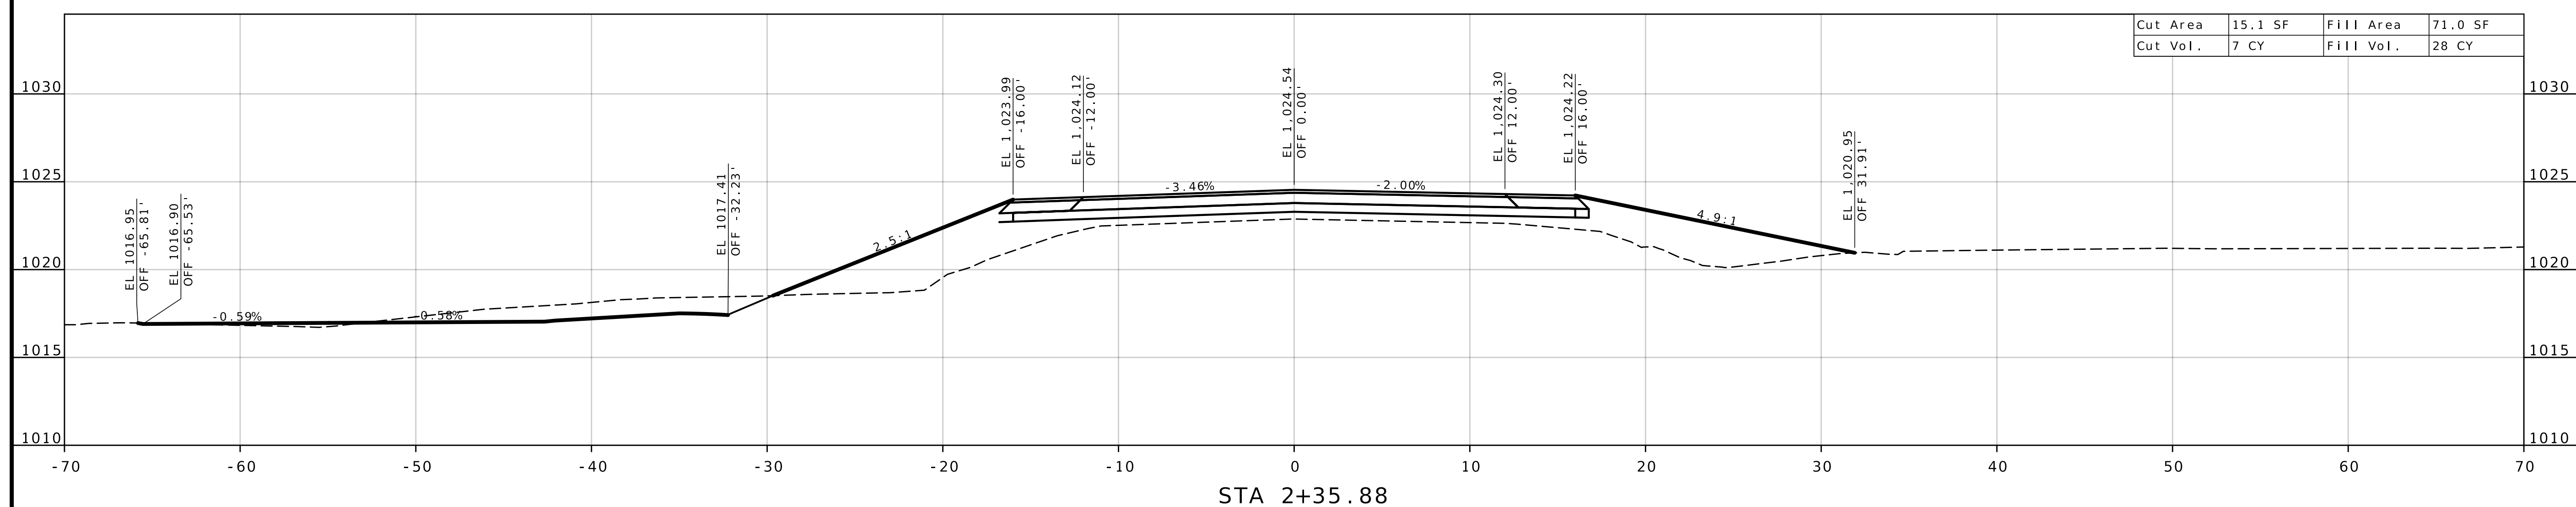

CROSS SECTIONS
US 160

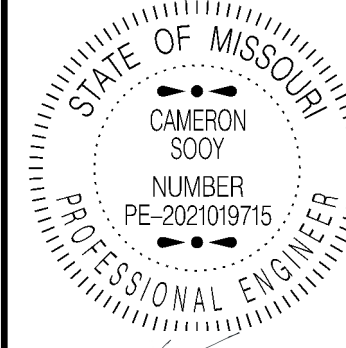

DATE PREPARED
8/11/2026

ROUTE	STATE
160	MO
DISTRICT	SHEET NO.
SW	4

COUNTY
GREENE

JOB NO.
JSR0136


CONTRACT ID.

PROJECT NO.



BRIDGE NO.

DESCRIPTION	DATE


MISSOURI HIGHWAYS AND TRANSPORTATION COMMISSION

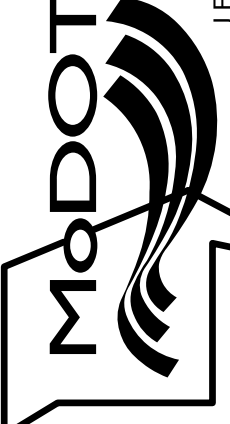

105 WEST CAPITOL
JEFFERSON CITY, MO 65102
1-888-ASK-MODOT (1-888-275-6636)

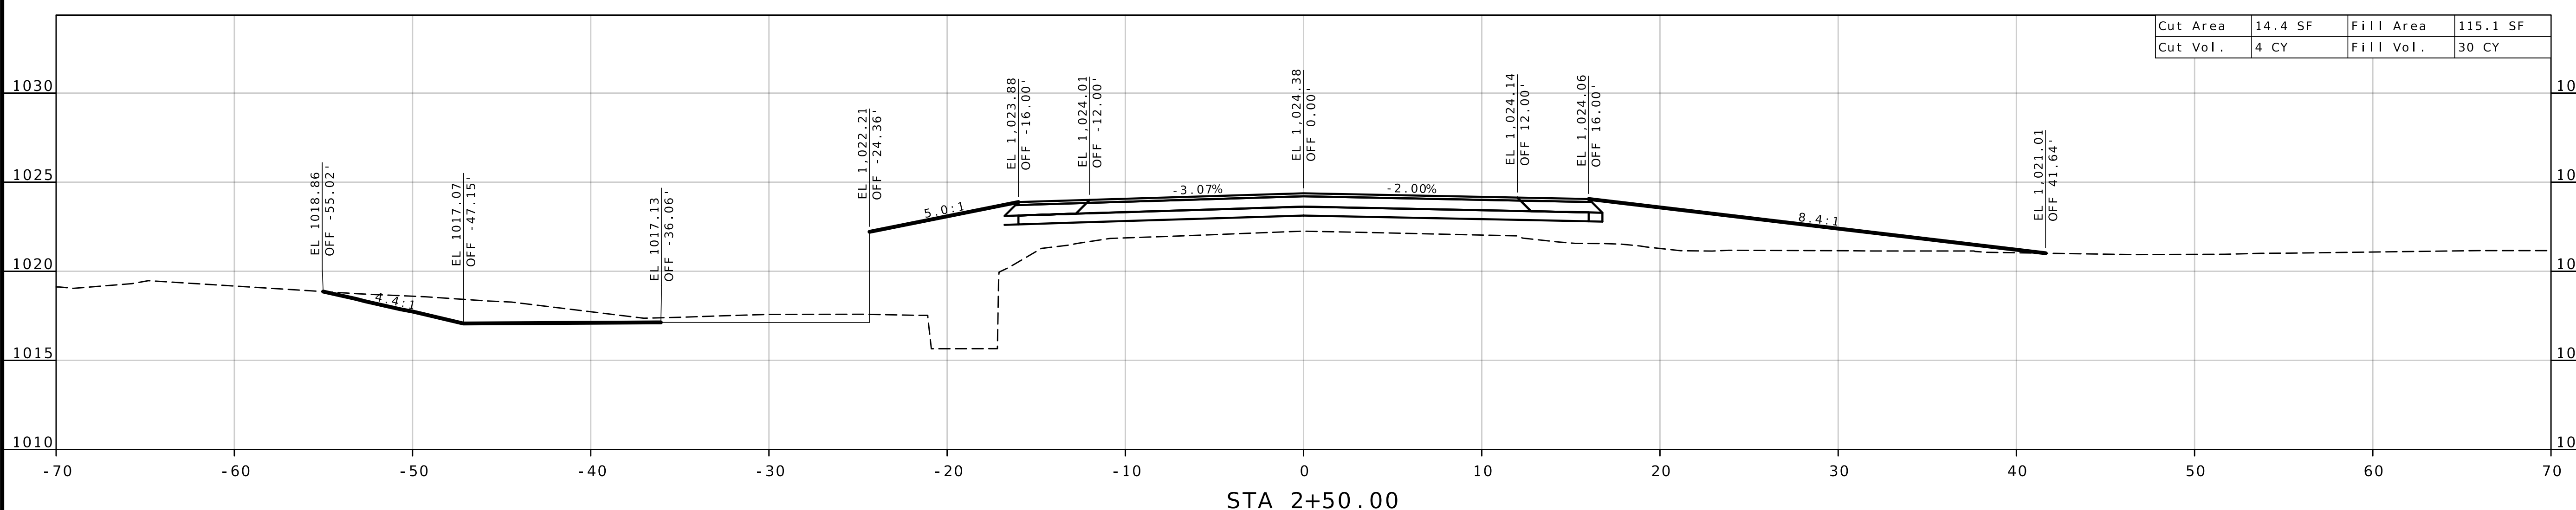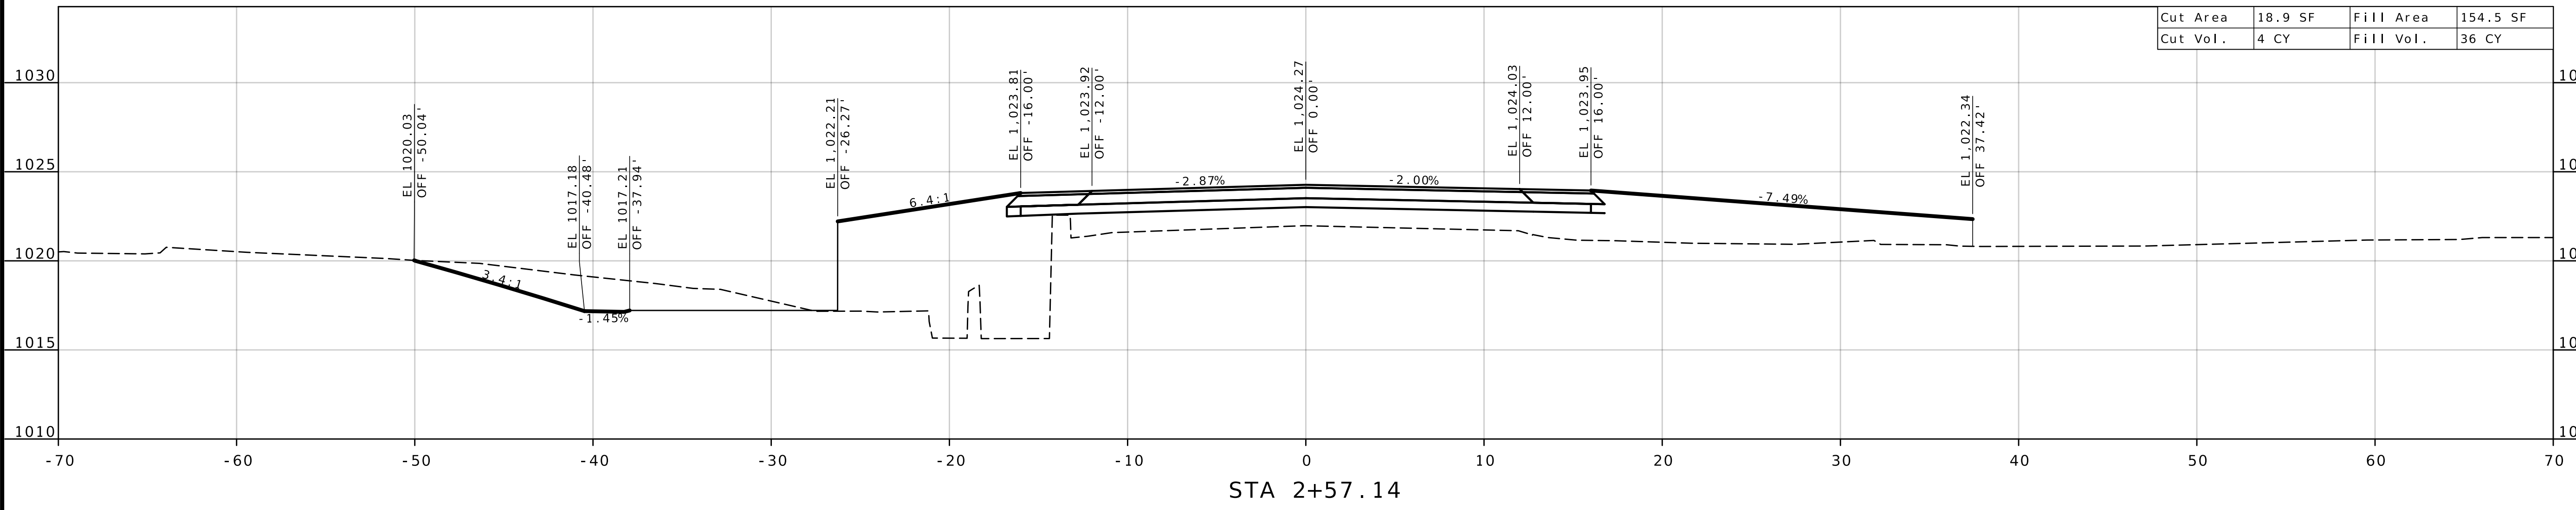

CROSS SECTIONS
US 160

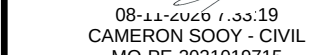

DATE PREPARED

8 / 11 / 2026

ROUTE 160	STATE MO
--------------	-------------

DISTRICT	SHEET NO.
SW	5

COUNTY
GREENE

JOB NO.
JSR0136

CONTRACT ID.


PROJECT NO.

BRIDGE NO.



7						10

TRANSPORTATION
105 WEST CAPITOL
N CITY MO 65102

MISSOURI HIGHWAYS AND TRANSPORTATION COMMISSION

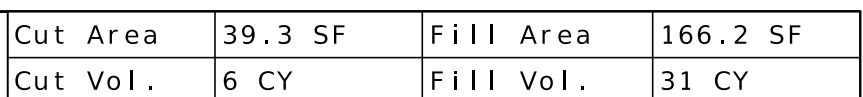

CROSS SECTIONS
US 160

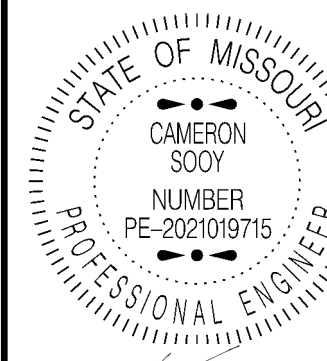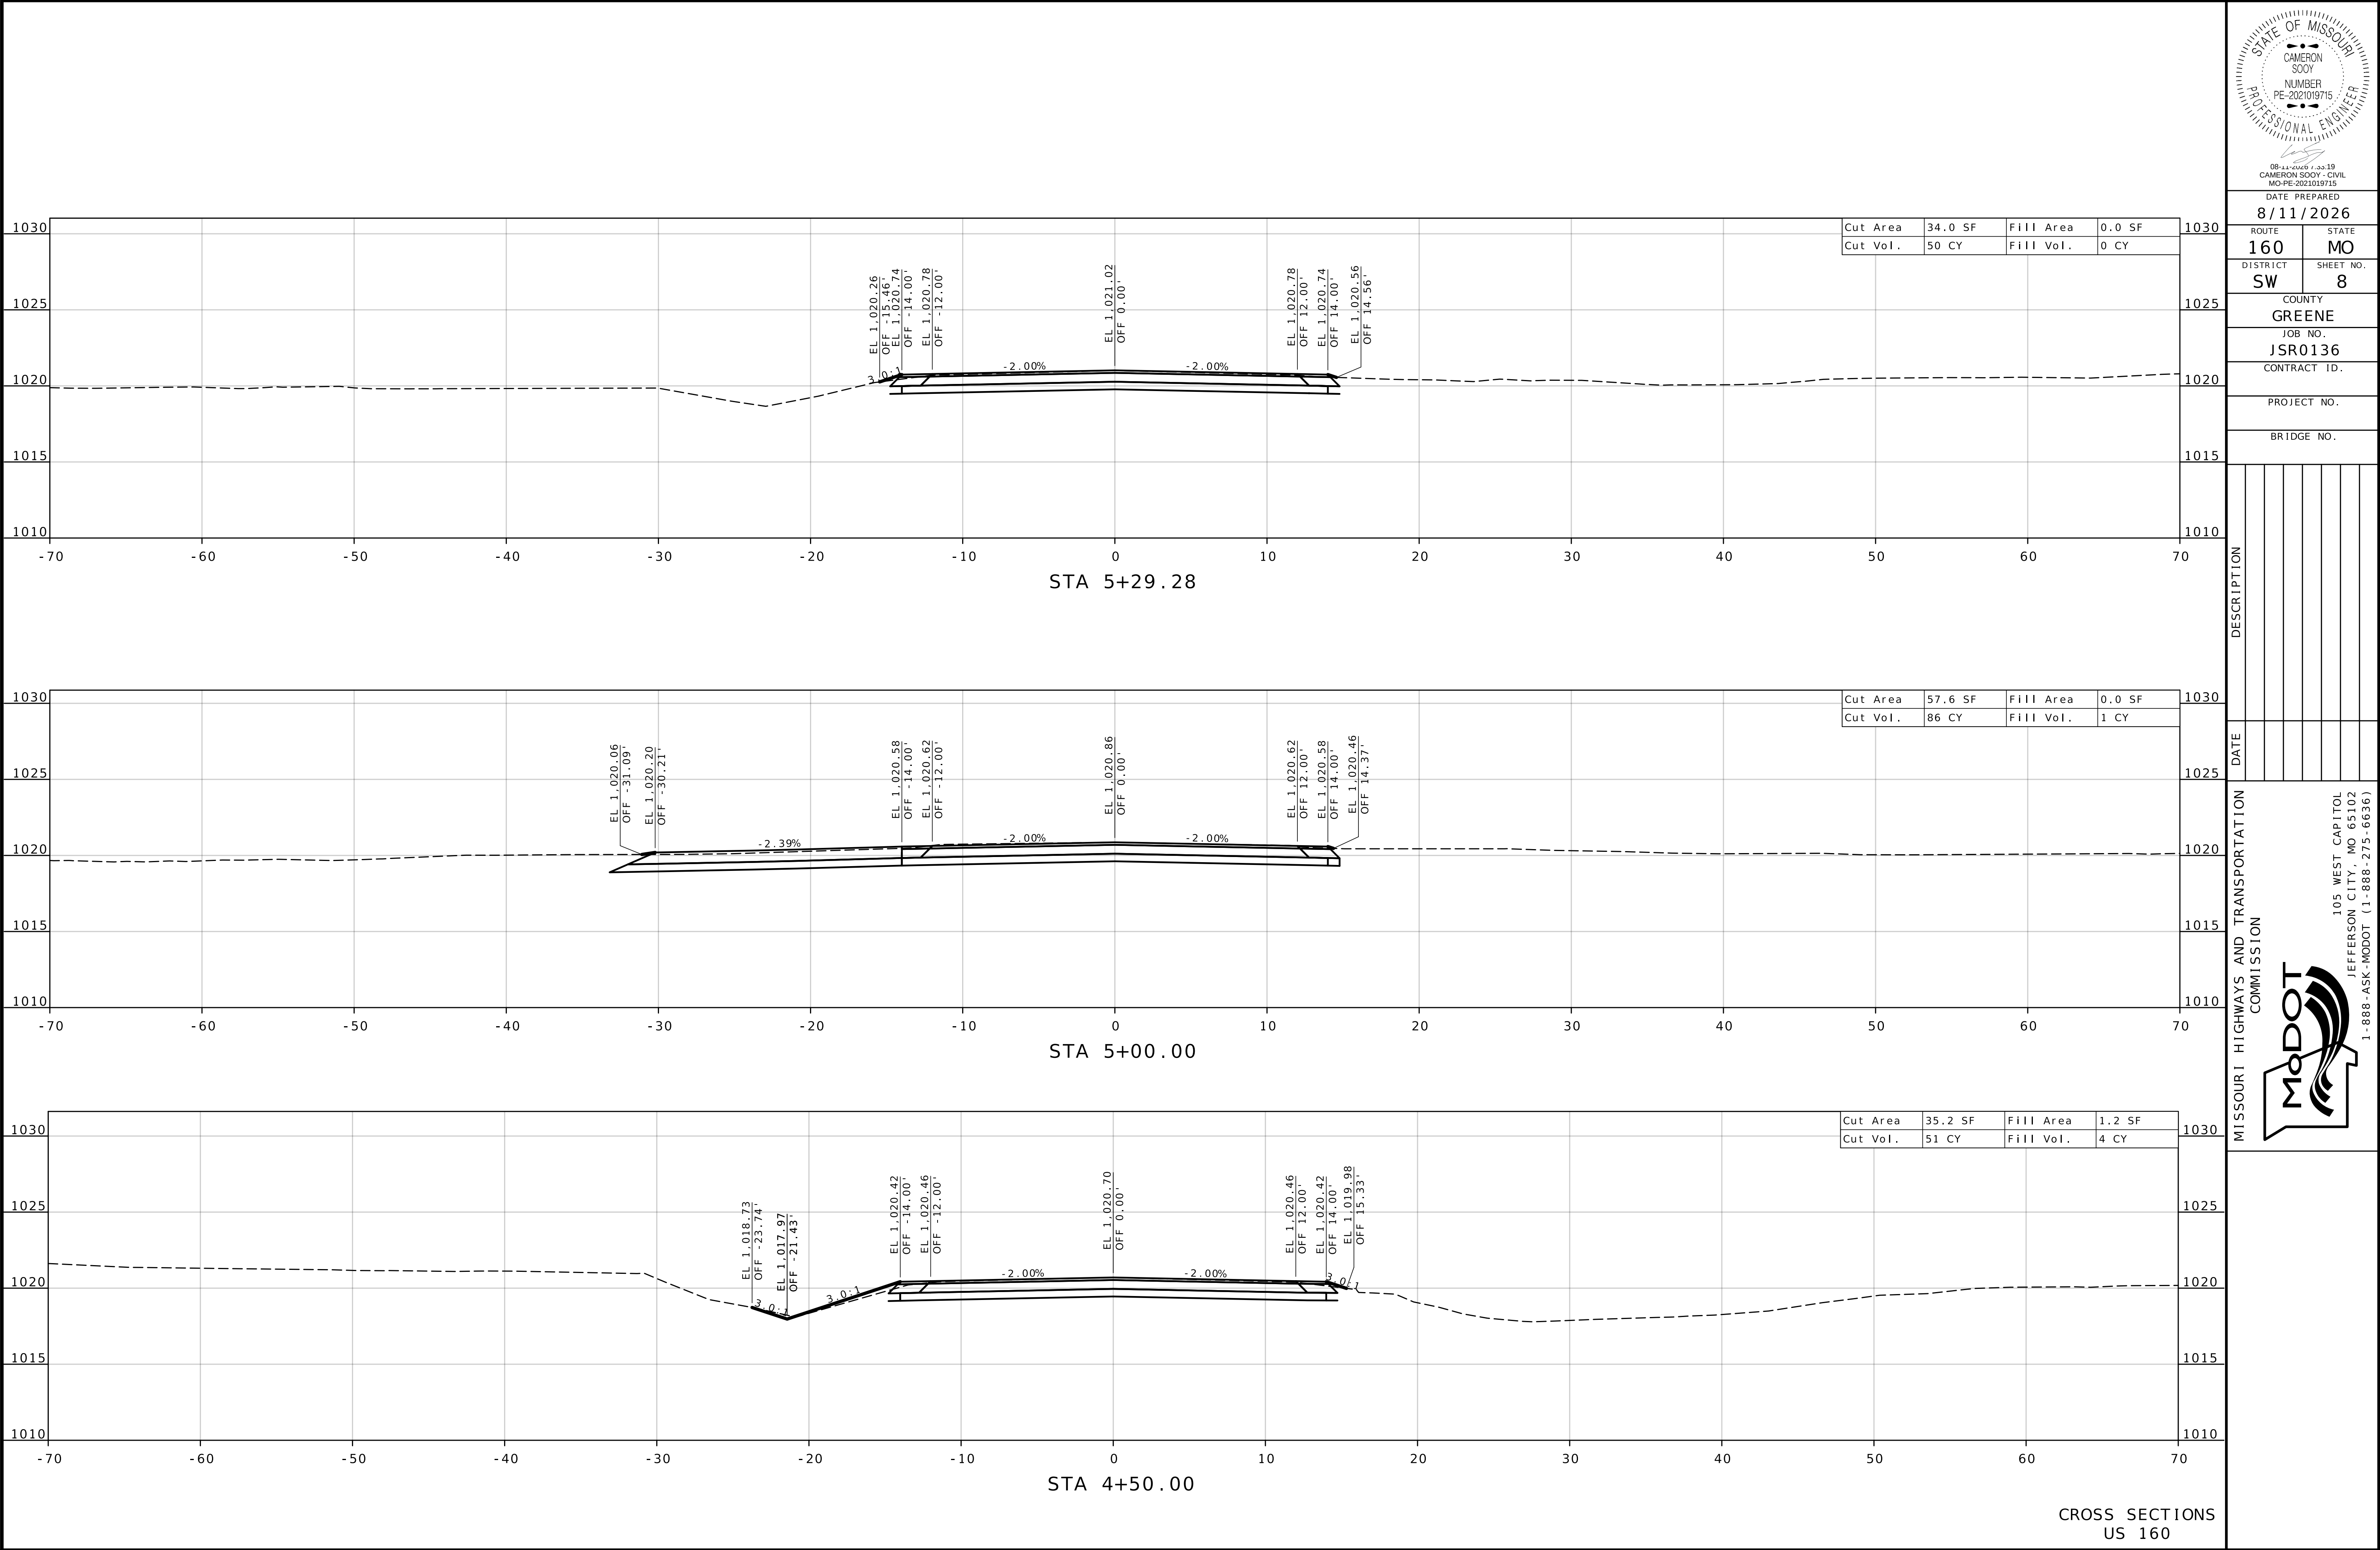

DATE PREPARED
8/11/2026

ROUTE
160

DISTRICT
SW

COUNTY
GREENE

JOB NO.
JSR0136

CONTRACT ID.

PROJECT NO.

BRIDGE NO.

DESCRIPTION

DATE

MISSOURI HIGHWAYS AND TRANSPORTATION COMMISSION

105 WEST CAPITOL JEFFERSON CITY, MO 65102 1-888-ASK-MODOT (1-888-275-6636)

MoDOT