





MISSOURI HIGHWAYS AND TRANSPORTATION
COMMISSION


105 WEST CAPITOL
JEFFERSON CITY, MO 65102
1-888-ASK-MODOT (1-888-275-6636)

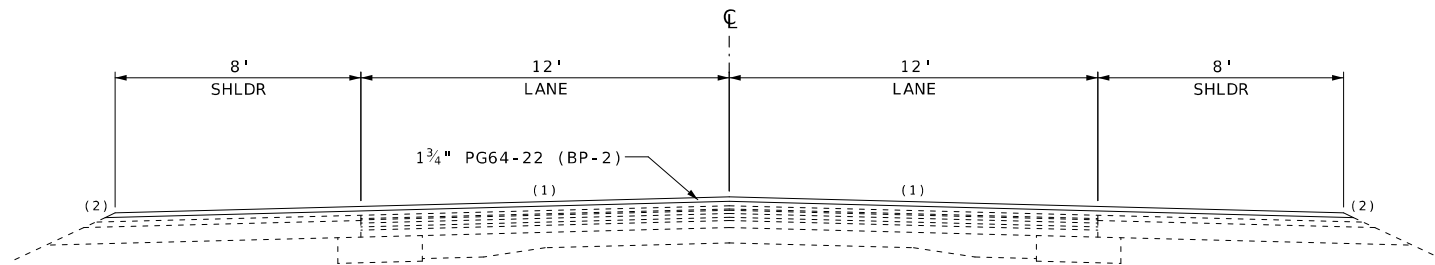

TYPICAL SECTION
LM 309.894 TO LM 309.977 (MILL/FILL)
LM 310.149 TO LM 310.301 (OVERLAY)

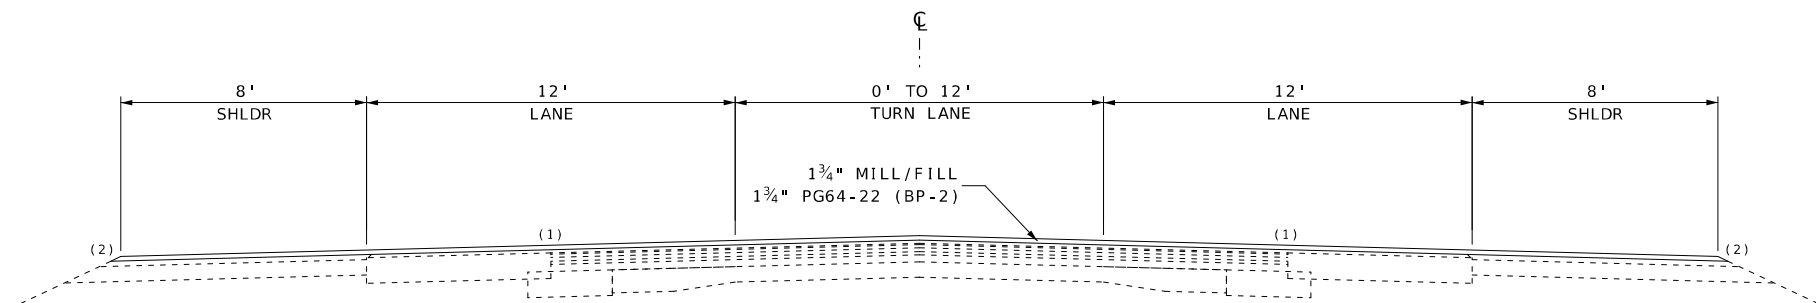

TYPICAL SECTION
LM 309.977 TO LM 310.090 (MILL/FILL)
LM 310.090 TO LM 310.149 (OVERLAY)
LM 310.301 TO LM 310.414 (OVERLAY)
LM 310.414 TO LM 310.568 (MILL/FILL)

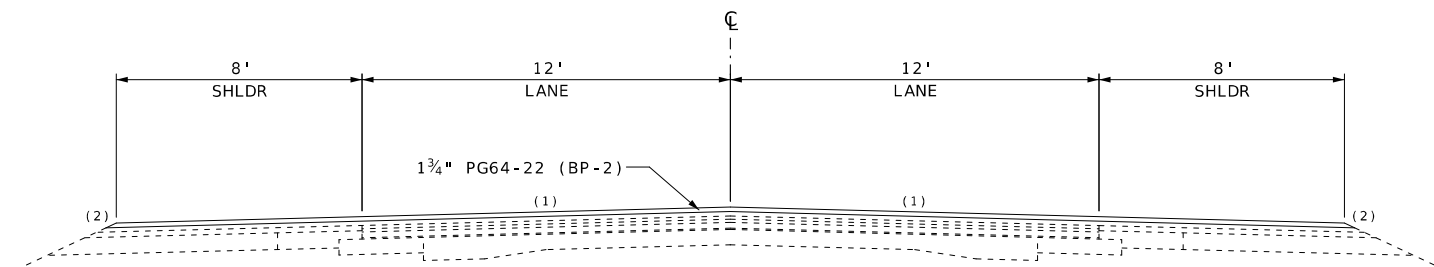

TYPICAL SECTION
LM 310.568 TO LM 310.672 (MILL/FILL)
LM 310.672 TO LM 310.972 (OVERLAY)
LM 310.972 TO LM 311.054 (MILL/FILL)
LM 311.054 TO LM 313.135 (OVERLAY)
LM 313.135 TO LM 313.177 (MILL/FILL)
LM 313.177 TO LM 314.134 (OVERLAY)
LM 314.134 TO LM 314.193 (MILL/FILL)
LM 314.193 TO LM 318.212 (OVERLAY)

(1) MATCH EXIST CROSS SLOPE
(2) PERMANENT AGG EDGE TREATMENT
ALONG OVERLAY SECTIONS

DRAWING NOT TO SCALE. FOLLOW DIMENSIONS.



DATE PREPARED
8/3/2026

ROUTE 61 STATE MO

DISTRICT SE SHEET NO. 2

COUNTY SCOTT

JOB NO. J9S3777

CONTRACT ID.

PROJECT NO.

BRIDGE NO.

DESCRIPTION





DATE

MISSOURI HIGHWAYS AND TRANSPORTATION COMMISSION

105 WEST CAPITOL JEFFERSON CITY, MO 65102


1-888-ASK-MODOT (1-888-275-6636)

TYPICAL SECTION SHEET 1 OF 2

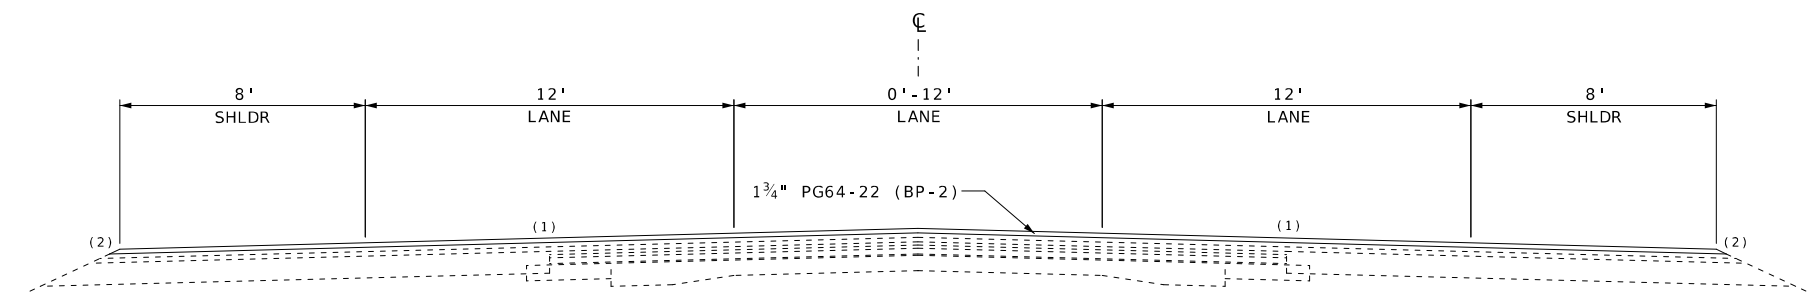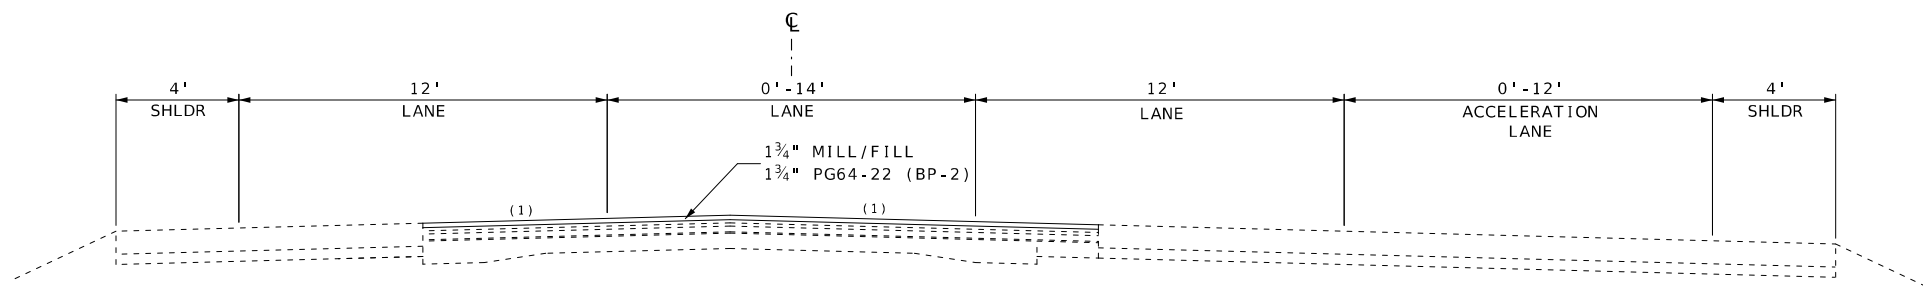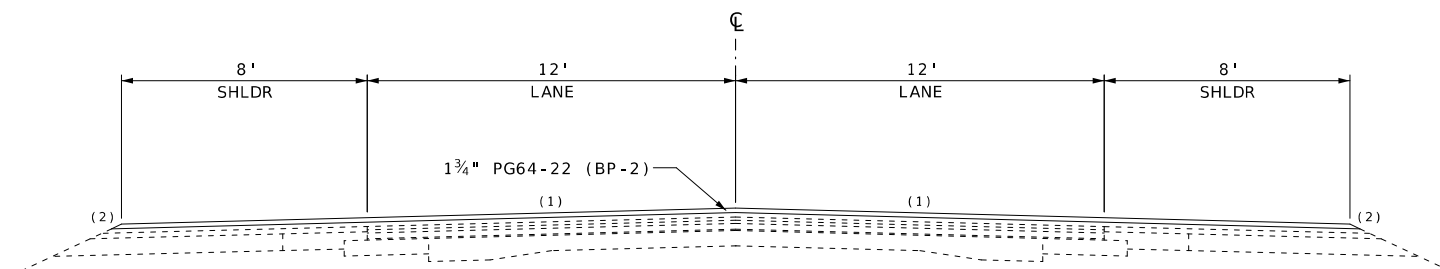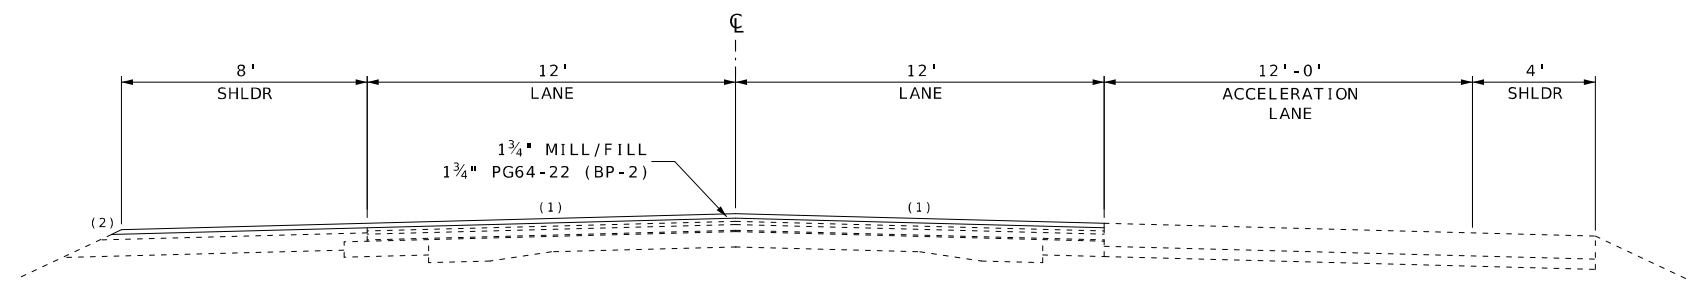

- (1) MATCH EXIST CROSS SLOPE
- (2) PERMANENT AGG EDGE TREATMENT
ALONG OVERLAY SECTIONS

DRAWING NOT TO SCALE. FOLLOW DIMENSIONS.

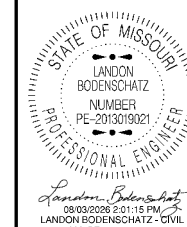

DATE PREPARED

8/3/2026

ROUTE	STA
-------	-----

61	MC
----	----

DISTRICT	SHEET
35	3

SE	2
----	---

COUNTY
SCOTT

SCOTT

JOB NO.
1053777


[illegible]MISSOURI HIGHWAYS AND TRANSPORTATION
COMMISSIONTYPICAL SECTION
SHEET 2 OF 2

PARTIAL DEPTH PAVEMENT REPAIR							
LOG MI	LOC	LENGTH FT	WIDTH FT	DEPTH IN	FURNISHING AND PLACING BITUMINOUS MATERIAL FOR CLASS B TONS	REMOVAL FOR CLASS B SY	REMARKS
310.200	LT	60	12	4	18.22	80.00	NORTHBOUND LANE
310.200	RT	60	12	4	18.22	80.00	SOUTHBOUND LANE
311.152	RT	50	12	4	15.19	66.67	SOUTHBOUND LANE
312.239	LT	60	12	4	18.22	80.00	NORTHBOUND LANE
312.239	RT	60	12	4	18.22	80.00	SOUTHBOUND LANE
312.440	LT	10	12	4	3.04	13.33	NORTHBOUND LANE
312.440	RT	10	12	4	3.04	13.33	SOUTHBOUND LANE
312.518	LT	12	12	4	3.64	16.00	NORTHBOUND LANE
312.518	RT	12	12	4	3.64	16.00	SOUTHBOUND LANE
312.547	LT	8	12	4	2.43	10.67	NORTHBOUND LANE
312.547	RT	8	12	4	2.43	10.67	SOUTHBOUND LANE
312.858	LT	6	12	4	1.82	8.00	NORTHBOUND LANE
312.858	RT	6	12	4	1.82	8.00	SOUTHBOUND LANE
313.031	LT	8	12	4	2.43	10.67	NORTHBOUND LANE
313.276	RT	8	12	4	2.43	10.67	SOUTHBOUND LANE
313.430	LT	12	12	4	3.64	16.00	NORTHBOUND LANE
313.430	RT	12	12	4	3.64	16.00	SOUTHBOUND LANE
313.659	RT	8	12	4	2.43	10.67	SOUTHBOUND LANE
313.747	LT	10	12	4	3.04	13.33	NORTHBOUND LANE
313.747	RT	10	12	4	3.04	13.33	SOUTHBOUND LANE
313.865	RT	6	12	4	1.82	8.00	SOUTHBOUND LANE
314.313	LT	6	12	4	1.82	8.00	NORTHBOUND LANE
314.313	RT	6	12	4	1.82	8.00	SOUTHBOUND LANE
314.527	LT	10	12	4	3.04	13.33	NORTHBOUND LANE
314.527	RT	10	12	4	3.04	13.33	SOUTHBOUND LANE
314.676	LT	6	12	4	1.82	8.00	NORTHBOUND LANE
314.676	RT	6	12	4	1.82	8.00	SOUTHBOUND LANE
314.925	RT	6	12	4	1.82	8.00	SOUTHBOUND LANE
315.078	LT	6	12	4	1.82	8.00	NORTHBOUND LANE
315.078	RT	6	12	4	1.82	8.00	SOUTHBOUND LANE
315.217	LT	6	12	4	1.82	8.00	NORTHBOUND LANE
315.217	RT	6	12	4	1.82	8.00	SOUTHBOUND LANE
315.569	LT	8	12	4	2.43	10.67	NORTHBOUND LANE
315.569	RT	8	12	4	2.43	10.67	SOUTHBOUND LANE
316.355	RT	6	12	4	1.82	8.00	SOUTHBOUND LANE
316.460	LT	6	12	4	1.82	8.00	NORTHBOUND LANE
316.460	RT	6	12	4	1.82	8.00	SOUTHBOUND LANE
316.813	RT	6	12	4	1.82	8.00	SOUTHBOUND LANE
317.318	RT	6	12	4	1.82	8.00	SOUTHBOUND LANE
317.585	RT	6	12	4	1.82	8.00	SOUTHBOUND LANE
318.079	RT	6	12	4	1.82	8.00	SOUTHBOUND LANE
318.478	LT	10	12	4	3.04	13.33	NORTHBOUND LANE
318.478	RT	10	12	4	3.04	13.33	SOUTHBOUND LANE
318.878	LT	6	12	4	1.82	8.00	NORTHBOUND LANE
318.878	RT	6	12	4	1.82	8.00	SOUTHBOUND LANE
320.318	LT	8	12	4	2.43	10.67	NORTHBOUND LANE
320.318	RT	8	12	4	2.43	10.67	SOUTHBOUND LANE
320.932	RT	10	12	4	3.04	13.33	SOUTHBOUND LANE
VAR	VAR	VAR	VAR	4	23.66	104.00	AS DIRECTED BY ENGINEER
				TOTAL	213.8	938.7	

BP-1 RATE OF 2.050 TONS/CY
ALL LOCATIONS AND PVMT REPAIR SIZES ARE APPROXIMATE AND MAY BE ADJUSTED AS DIRECTED BY THE ENGINEER.
LOG MILES ARE APPROXIMATE. EXACT LOCATIONS TO BE DETERMINED BY THE ENGINEER.

AGGREGATE EDGE TREATMENT					
LOG MI	LOG MI	LOC	LENGTH FT	PERM AGG EDGE TREATMENT TONS	REMARKS
310.090	310.414	LT/RT	1710.7	58.3	
310.672	310.972	LT/RT	1584.0	54.0	
311.054	313.135	LT/RT	10987.7	374.6	
313.177	314.134	LT/RT	5053.0	172.3	
314.193	318.212	LT/RT	21220.3	723.4	
318.699	319.097	LT/RT	2101.4	71.6	
319.348	320.934	LT/RT	8374.1	285.5	
			TOTAL	1740	
LOG MILES ARE APPROXIMATE. EXACT LOCATIONS TO BE DETERMINED BY ENGINEER.					

MOBILIZATION - LUMP SUM 1

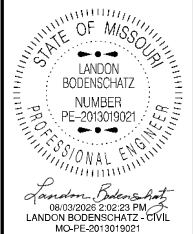

DATE PREPARED 8/3/2026	
ROUTE 61	STATE MO
DISTRICT SE	SHEET NO. 3
COUNTY SCOTT	
JOB NO. J9S3777	
CONTRACT ID.	

PROJECT NO.
BRIDGE NO.

DESCRIPTION							
DATE							

MISSOURI HIGHWAYS AND TRANSPORTATION COMMISSION



105 WEST CAPITOL
JEFFERSON CITY, MO 65102
1-888-ASK-MODOT (1-888-275-6636)

PERMANENT PAVEMENT MARKING								
LOG MI	LOG MI	CLASS 1 PAVEMENT MARKING PAINT 18-MIL, TYPE P BEADS			PREFORMED THERMOPLASTIC PAVEMENT MARKING LEFT / RIGHT ARROW EA	PREFORMED THERMOPLASTIC PAVEMENT MARKING 24 IN WHITE LF	PREFORMED THERMOPLASTIC PAVEMENT MARKING 24 IN YELLOW LF	REMARKS
		4" INT YELLOW LF	4" SOLID YELLOW LF	4" SOLID WHITE LF				
309.894	320.934	12637.8	27018.4	117204.5	11.0	36.0	624.0	
	TOTAL	39657		117205	11	36	624	
LOG MILES ARE APPROXIMATE. SEE PAVEMENT MARKING LOG JSP.								

[illegible]

SIGN	SIZE	AREA	QTY	TOTAL AREA	RELOC	RELOC	SIGN	DESCRIPTION	SIGN	SIZE	AREA	QTY	TOTAL	RELOC	RELOC	SIGN	DESCRIPTION	ITEM	TOTAL	EFFECTIVE: 07-01-2025	
	IN.	SQ. FT.	EACH	SQ. FT.	EACH	SQ. FT.	NO.			IN.	SQ. FT.	EACH	SQ. FT.	EACH	SQ. FT.	NO.		NUMBER	QTY	DESCRIPTION	
WARNING SIGNS									GUIDE SIGNS									6122008		IMPACT ATTENUATOR 40 MPH (SAND BARRELS)	
WO1-1L	48X48	16.00						TURN (SYMBOL LEFT)	E05-1	36X48	12.00						GORE EXIT	6122009		IMPACT ATTENUATOR 45 MPH (SAND BARRELS)	
WO1-1R	48X48	16.00						TURN (SYMBOL RIGHT)	E05-2	48X36	12.00						EXIT OPEN	6122010		IMPACT ATTENUATOR 50 MPH (SAND BARRELS)	
WO1-2L	48X48	16.00						CURVE (SYMBOL LEFT)	E05-2a	48X36	12.00						EXIT CLOSED	6122012		IMPACT ATTENUATOR 55 MPH (SAND BARRELS)	
WO1-2R	48X48	16.00						CURVE (SYMBOL RIGHT)	GO20-1	60X24	10.00	2	20.00				ROAD WORK NEXT XX MILES	6122014		IMPACT ATTENUATOR 60 MPH (SAND BARRELS)	
WO1-3L	48X48	16.00						REVERSE TURN (SYMBOL LEFT)	GO20-2	48X24	8.00	2	16.00				END ROAD WORK	6122017		IMPACT ATTENUATOR 65 MPH (SAND BARRELS)	
WO1-3R	48X48	16.00						REVERSE TURN (SYMBOL RIGHT)	GO20-4	36X18	4.50	1	4.50				PILOT CAR FOLLOW ME	6122019		IMPACT ATTENUATOR 70 MPH (SAND BARRELS)	
WO1-4L	48X48	16.00						REVERSE CURVE (SYMBOL LEFT)	GO20-4a	42X30	8.75	3	26.25				PILOT CAR IN USE WAIT & FOLLOW	6122020		REPLACEMENT SAND BARREL	
WO1-4R	48X48	16.00						REVERSE CURVE (SYMBOL RIGHT)	GO20-4a	18X12	1.50	3	4.50				PILOT CAR IN USE WAIT & FOLLOW	6122030		IMPACT ATTENUATOR (RELOCATION)	
WO1-4bL	48X48	16.00						DOUBLE ARROW REVERSE CURVE (SYMBOL LEFT)	GO20-5aP	36X24	6.00						WORK ZONE (PLAQUE)	6122040		WORK ZONE CRASH CUSHION (NARROW)	
WO1-4bR	48X48	16.00						DOUBLE ARROW REVERSE CURVE (SYMBOL RIGHT)	MO4-8a	24X18	3.00						END DETOUR	6122041		WORK ZONE CRASH CUSHION (RELOCATION)	
WO1-4cL	48X48	16.00						TRIPLE ARROW REVERSE CURVE (SYMBOL LEFT)	MO4-9L	48X36	12.00						DETOUR (LEFT)	6123001		TRUCK MOUNTED ATTENUATOR (TMA)	
WO1-4cR	48X48	16.00						TRIPLE ARROW REVERSE CURVE (SYMBOL RIGHT)	MO4-9R	48X36	12.00						DETOUR (RIGHT)	6161012		BUOYS (BOATS KEEP OUT)	
WO1-6	60X30	12.50						HORIZONTAL ARROW (SYMBOL)	MO4-9P	48X12	4.00						STREET NAME (PLAQUE)	6161013		BUOYS (NO WAKE)	
WO1-6a	72X36	18.00						HORIZ. ARROW (SYMBOL ON PERMANENT BARRICADE)	MO4-10L	48X18	6.00						DETOUR ARROW (LEFT)	6161014		SPECIAL SIGN ASSEMBLY (BOATS KEEP OUT)	
WO1-7	60X30	12.50						DOUBLE HEAD HORIZONTAL ARROW (SYMBOL)	MO4-10R	48X18	6.00						DETOUR ARROW (RIGHT)	6161020		CHANNELIZER (DRUM-LIKE)	
WO1-7a	72X36	18.00						DOUBLE HEAD HORIZ. ARROW (SYMBOL ON PERM. BARR.)	REGULATORY SIGNS									6161022		CHANNELIZER (CONE)	
WO1-8	18X24	3.00						CHEVRON (SYMBOL)	R1-1	48X48	13.25						STOP	6161025	250	CHANNELIZER (TRIM-LINE)	
WO1-8a	30X36	7.50						CHEVRON (SYMBOL FOR DIVIDED HIGHWAYS)	R1-2	48TRI.	6.93						YIELD	6161026		CHANNELIZER (VERTICAL PANEL)	
WO3-1	48X48	16.00						STOP AHEAD (SYMBOL)	R1-2a	36X36	9.00						TO ONCOMING TRAFFIC (PLAQUE)	6161030		TYPE 3 MOVEABLE BARRICADE	
WO3-2	48X48	16.00						YIELD AHEAD (SYMBOL)	R1-3P	30X12	2.50						ALL WAY (PLAQUE)	6161033		DIRECTION INDICATOR BARRICADE	
WO3-3	48X48	16.00						SIGNAL AHEAD (SYMBOL)	R2-1	36X48	12.00						SPEED LIMIT XX	6161040		FLASHING ARROW PANEL	
WO3-4	48X48	16.00						BE PREPARED TO STOP	R3-1	48X48	16.00						NO RIGHT TURN (SYMBOL)	6161047		TYPE 3 OBJECT MARKER	
WO3-5	48X48	16.00						SPEED LIMIT AHEAD	R3-2	48X48	16.00						NO LEFT TURN (SYMBOL)	6161055		SEQUENTIAL FLASHING WARNING LIGHT	
WO4-1L	48X48	16.00						MERGE (SYMBOL FROM LEFT)	R3-3	36X36	9.00						NO TURNS	6161070		TUBULAR MARKER	
WO4-1R	48X48	16.00						MERGE (SYMBOL FROM RIGHT)	R3-4	48X48	16.00						NO U-TURN (SYMBOL)	6161095		RADAR SPEED ADVISORY SYSTEM	
WO4-1aL	48X48	16.00						MERGE (LEFT)	R3-7L	30X30	6.25						LEFT LANE MUST TURN LEFT			CHANGEABLE MESSAGE SIGN,	
WO4-1aR	48X48	16.00						MERGE (RIGHT)	R3-7R	30X30	6.25						RIGHT LANE MUST TURN RIGHT	6161096		COMMISSION FURNISHED/RETAINED	
WO5-1	48X48	16.00						ROAD/BRIDGE/RAMP NARROWS	R4-1	36X48	12.00						DO NOT PASS			CHANGEABLE MESSAGE SIGN WITHOUT COMM.	
WO5-3	48X48	16.00						ONE LANE BRIDGE	R4-2	36X48	12.00						PASS WITH CARE	6161098A		INTERFACE, CONTRACTOR FURNISHED/RETAINED	
WO5-5	48X48	16.00						NARROW LANES	R4-7a	36X48	12.00						KEEP RIGHT (HORIZONTAL ARROW)			CHANGEABLE MESSAGE SIGN WITH COMM.	
WO6-1	48X48	16.00						DIVIDED HIGHWAY (SYMBOL)	R4-8a	36X48	12.00						KEEP LEFT (HORIZONTAL ARROW)	6161099	2	INTERFACE, CONTRACTOR FURNISHED/RETAINED	
WO6-2	48X48	16.00						DIVIDED HIGHWAY END (SYMBOL)	R5-1	30X30	6.25						DO NOT ENTER	6162000A		WORK ZONE TRAFFIC SIGNAL SYSTEM	
WO6-3	48X48	16.00						TWO WAY TRAFFIC (SYMBOL)	R5-1a	36X24	6.00						WRONG WAY	6162002		TEMPORARY LONG-TERM RUMBLE STRIPS	
WO7-3a	30X24	5.00						NEXT XX MILES (PLAQUE)	R6-1L	54X18	6.75						ONE WAY ARROW (LEFT)			TEMPORARY TRAFFIC BARRIER,	
WO8-1	48X48	16.00						BUMP	R6-1R	54X18	6.75						ONE WAY ARROW (RIGHT)	6173600D		CONTRACTOR FURNISHED/RETAINED	
WO8-2	48X48	16.00						DIP	R6-2L	24X30	5.00						ONE WAY (LEFT)			TEMP. TRAFFIC BARRIER ANCHORED,	
WO8-3	48X48	16.00						PAVEMENT ENDS	R6-2R	24X30	5.00						ONE WAY (RIGHT)	6173700B		CONTRACTOR FURNISHED/RETAINED	
WO8-4	48X48	16.00						SOFT SHOULDER	R9-9	24X12	2.00						SIDEWALK CLOSED			TEMP. TRAFFIC BARRIER STIFFNESS TRANSITION	
WO8-5	48X48	16.00						SLIPPERY WHEN WET (SYMBOL)									SIDEWALK CLOSED AHEAD,	6173706		CONTRACTOR FURNISHED/RETAINED	
WO8-6	48X48	16.00						TRUCK CROSSING									(ARROW LEFT) CROSS HERE			TEMP. TRAFFIC BARRIER HEIGHT TRANSITION,	
WO8-6c	48X48	16.00						TRUCK ENTRANCE									SIDEWALK CLOSED AHEAD,	6174000A		CONTRACTOR FURNISHED/RETAINED	
WO8-7	36X36	9.00						LOOSE GRAVEL	R9-11R	24X18	3.00						(ARROW RIGHT) CROSS HERE	6175010A		RELOCATING TEMPORARY TRAFFIC BARRIER	
WO8-7a	36X36	9.00						FRESH OIL / LOOSE GRAVEL	R10-6	24X36	6.00						STOP HERE ON RED (45° ARROW)	6175011B		RELOCATING TEMP. TRAFFIC BARRIER ANCHORED	
WO8-9	48X48	16.00						LOW SHOULDER	R11-2	48X30	10.00						ROAD CLOSED	6175013		RELOCATING TEMP. TRAFFIC BARRIER STIFFNESS	
WO8-11	48X48	16.00	30	480.00				UNEVEN LANES									ROAD CLOSED XX MILES AHEAD	6175020A		RELOCATING TEMP. TRAFFIC BARRIER HEIGHT	
WO8-12	48X48	16.00	18	288.00				NO CENTER LINE	R11-3a	60X30	12.50						LOCAL TRAFFIC ONLY	6208064A		TEMPORARY RAISED PAVEMENT MARKER	
WO8-15	48X48	16.00						GROOVED PAVEMENT	R11-4	60X30	12.50						ROAD CLOSED TO THRU TRAFFIC	9029400		TEMPORARY TRAFFIC SIGNALS	
WO8-15P	30X24	5.00						MOTORCYCLE (PLAQUE)	CONST-3A	60X48	20.00						FINE SIGN	9029401		TEMPORARY TRAFFIC SIGNALS AND LIGHTING	
WO8-17L	48X48	16.00						SHOULDER DROP-OFF (SYMBOL LEFT)	CONST-3X	56X12	4.67						SPEEDING/PASSING (PLATE)				
WO8-17R	48X48	16.00						SHOULDER DROP-OFF (SYMBOL RIGHT)	MISCELLANEOUS SIGNS												
WO8-17P	30X24	5.00						SHOULDER DROP-OFF (PLAQUE)	CONST-5	48X36	12.00						POINT OF PRESENCE				
WO10-1	42RND.	9.62						RAILROAD CROSSING	CONST-5	96X48	32.00						POINT OF PRESENCE				
WO12-1	24X24	4.00						DOUBLE DOWN ARROW (SYMBOL)	CONST-8	48X36	12.00	2	24.00				WORK ZONE NO PHONE ZONE				
WO12-2	48X48	16.00						LOW CLEARANCE (SYMBOL)													
WO12-2x	24X18	3.00						LOW CLEARANCE (PLAQUE)													
WO12-2a	84X24	14.00						OVERHEAD LOW CLEARANCE (FEET AND INCHES)													
WO12-4	120X60	50.00						LOW CLEARANCE XX FT XX IN XX MILES AHEAD													
WO12-5	120X60	50.00						WIDTH RESTRICTION XX FT XX IN XX MILES AHEAD													
WO13-1	30X30	6.25						ADVISORY SPEED (PLAQUE)													
WO16-2	30X24	5.00						XXX FEET (PLAQUE)													
WO16-3	30X24	5.00						X MILE (PLAQUE)													
WO20-1	48X48	16.00	10	160.00				ROAD/BRIDGE/RAMP WORK AHEAD													
WO20-2	48X48	16.00						DETOUR AHEAD													
WO20-3	48X48	16.00						ROAD CLOSED AHEAD													
WO20-4	48X48	16.00	12	192.00				ONE LANE ROAD AHEAD	616-10.05	TOTAL											
WO20-5	48X48	16.00						RIGHT/CENTER/LEFT LANE CLOSED AHEAD	CONSTRUCTION SIGNS			1380									
WO20-5a	48X48	16.00						2 RIGHT/CENTER/LEFT LANES CLOSED AHEAD	616-10.10				TOTAL								
WO20-6a	48X48	16.00						RIGHT/CENTER/LEFT LANE CLOSED	RELOCATED SIGNS					*							
WO20-7a	48X48	16.00	10	160.00				FLAGGER (SYMBOL)	NOTE: SEE STANDARD PLANS 616.20 FOR ADDITIONAL TRAFFIC CONTROL PLANS. * NO DIRECT PAY FOR RELOCATION OF CONSTRUCTION SIGNS.												
WO21-2	36X36	9.00					FRESH OIL														
WO21-5	48X48	16.00					SHOULDER WORK / SHOULDER WORK AHEAD														
WO22-1	48X48	16.00					BLASTING ZONE AHEAD														
WO22-2	42X36	10.50					TURN OFF 2-WAY RADIO AND PHONE														
WO22-3	42X36	10.50					END BLASTING ZONE														
GO22-1	21X15	2.19	2	4.38				WET PAINT (ARROW PIVOTS)													

STATE OF MISSOURI






MO-PE-2013019021

DATE PREPARED

8/3/2026

ROUTE 61

STATE MO

DISTRICT SE

SHEET NO. 3

COUNTY SCOTT

JOB NO. J953777

CONTRACT ID.

PROJECT NO.

BRIDGE NO.

DESCRIPTION

DATE



MISSOURI HIGHWAYS AND TRANSPORTATION COMMISSION

105 WEST CAPITOL
JEFFERSON CITY, MO 65102
1-888-ASK-MODOT (1-888-275-6636)

MODOT

SUMMARY OF QUANTITIES

SHEET 4 OF 4

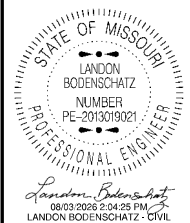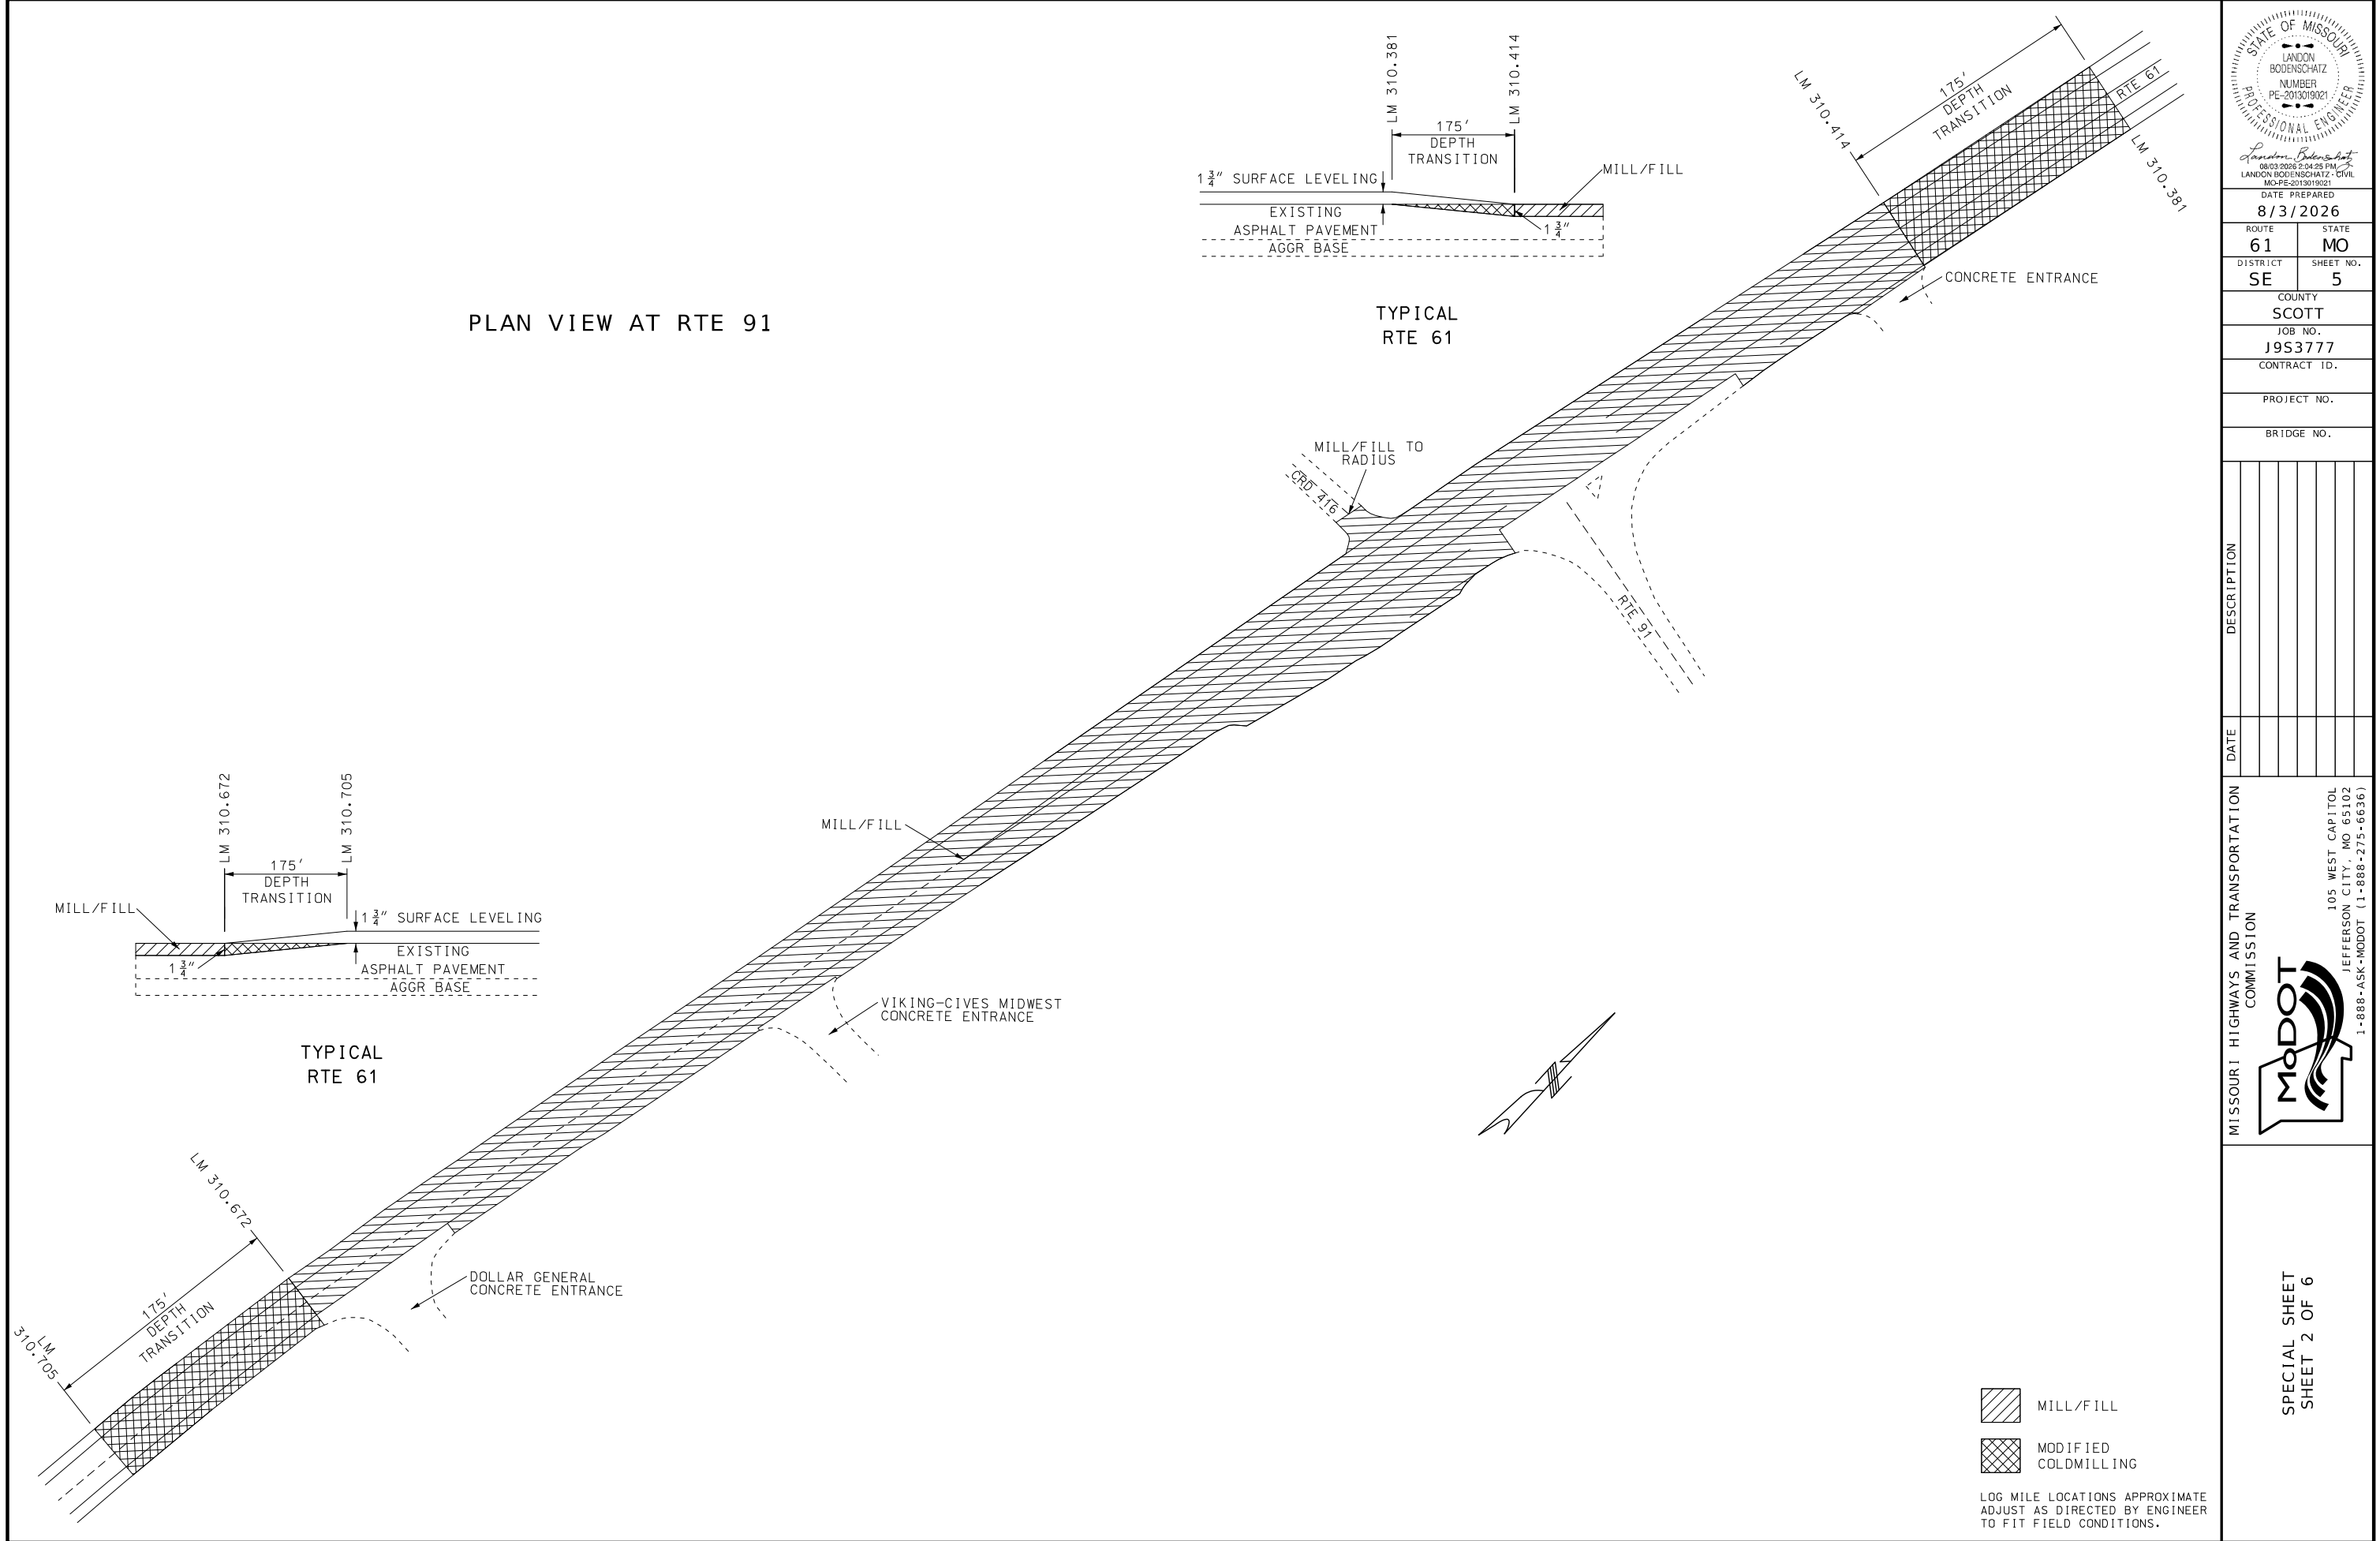

DATE PREPARED	
8/3/2026	
ROUTE	STATE
61	MO
DISTRICT	SHEET NO.
SE	5
COUNTY	
SCOTT	
JOB NO.	
J9S3777	
CONTRACT ID.	

PROJECT NO.
BRIDGE NO.

DATE	DESCRIPTION

MISSOURI HIGHWAYS AND TRANSPORTATION COMMISSION



105 WEST CAPITOL
JEFFERSON CITY, MO 65102
1-888-ASK-MODOT (1-888-275-6636)

PLAN VIEW AT RTE 91

LM 310.939

175' DEPTH TRANSITION

LM 310.972

PLACE WEDGE FOR MAILBOX TURNOUT

RTE 91

MORLEY BUILDING SUPPLY ASPHALT ENTRANCE

LM 311.054

175' DEPTH TRANSITION

LM 311.087

MAILBOX TURNOUT TYPICAL

MAILBOX

VAR

EDGE SHLDR

EXISTING RTE 61 SHLDR

ENTRANCE

3"

CRD 430

MILL/FILL TO RADIUS

MILL/FILL

MODIFIED COLDMILLING

MILL/FILL

1 3/4" SURFACE LEVELING

EXISTING ASPHALT PAVEMENT

AGGR BASE

LM 310.939

TR


LM 311.054

175' DEPTH TRANSITION

MILL/FILL

1 3/4"

LOG MILE LOCATIONS APPROXIMATE
ADJUST AS DIRECTED BY ENGINEER
TO FIT FIELD CONDITIONS.






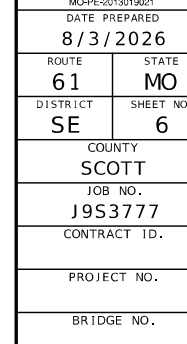
[illegible]



**MISSOURI HIGHWAYS AND TRANSPORTATION
COMMISSION**

105 WEST CAPITOL
JEFFERSON CITY, MO 65102

SPECIAL SHEET
SHEET 3 OF 6

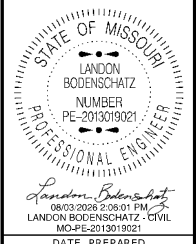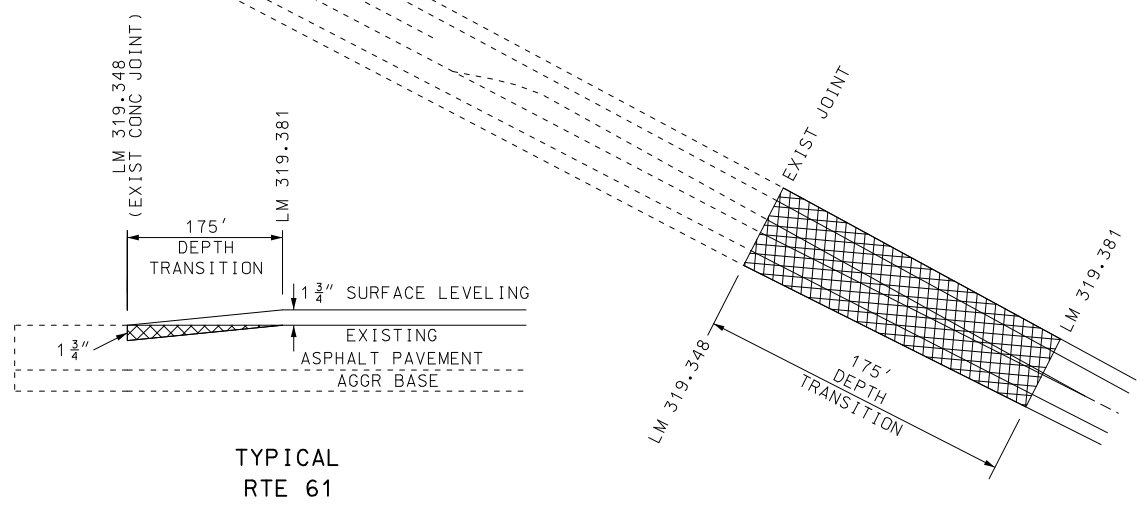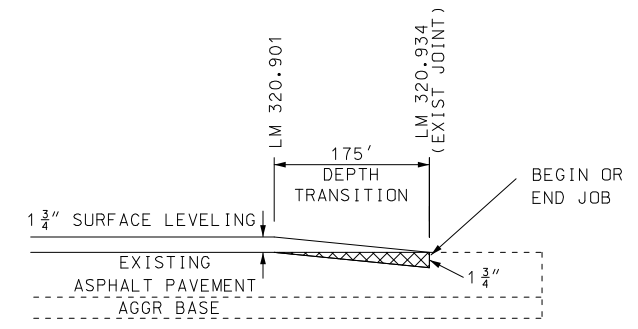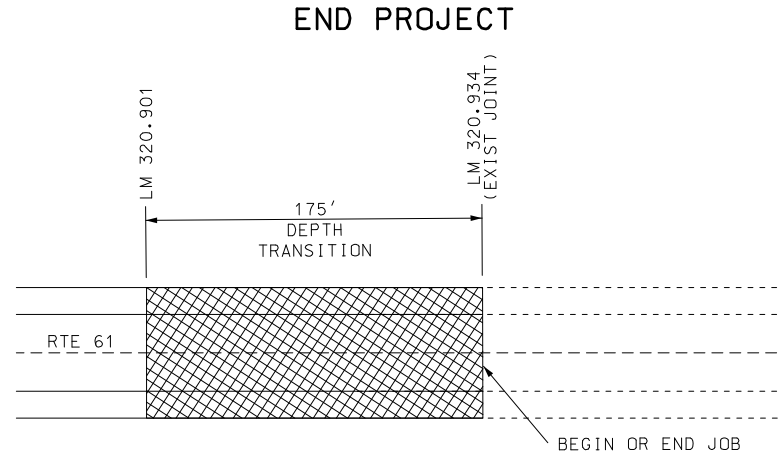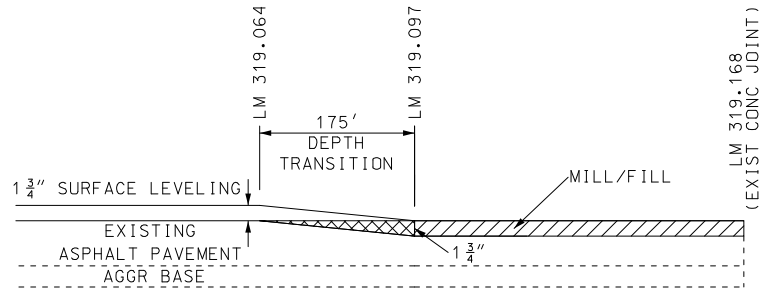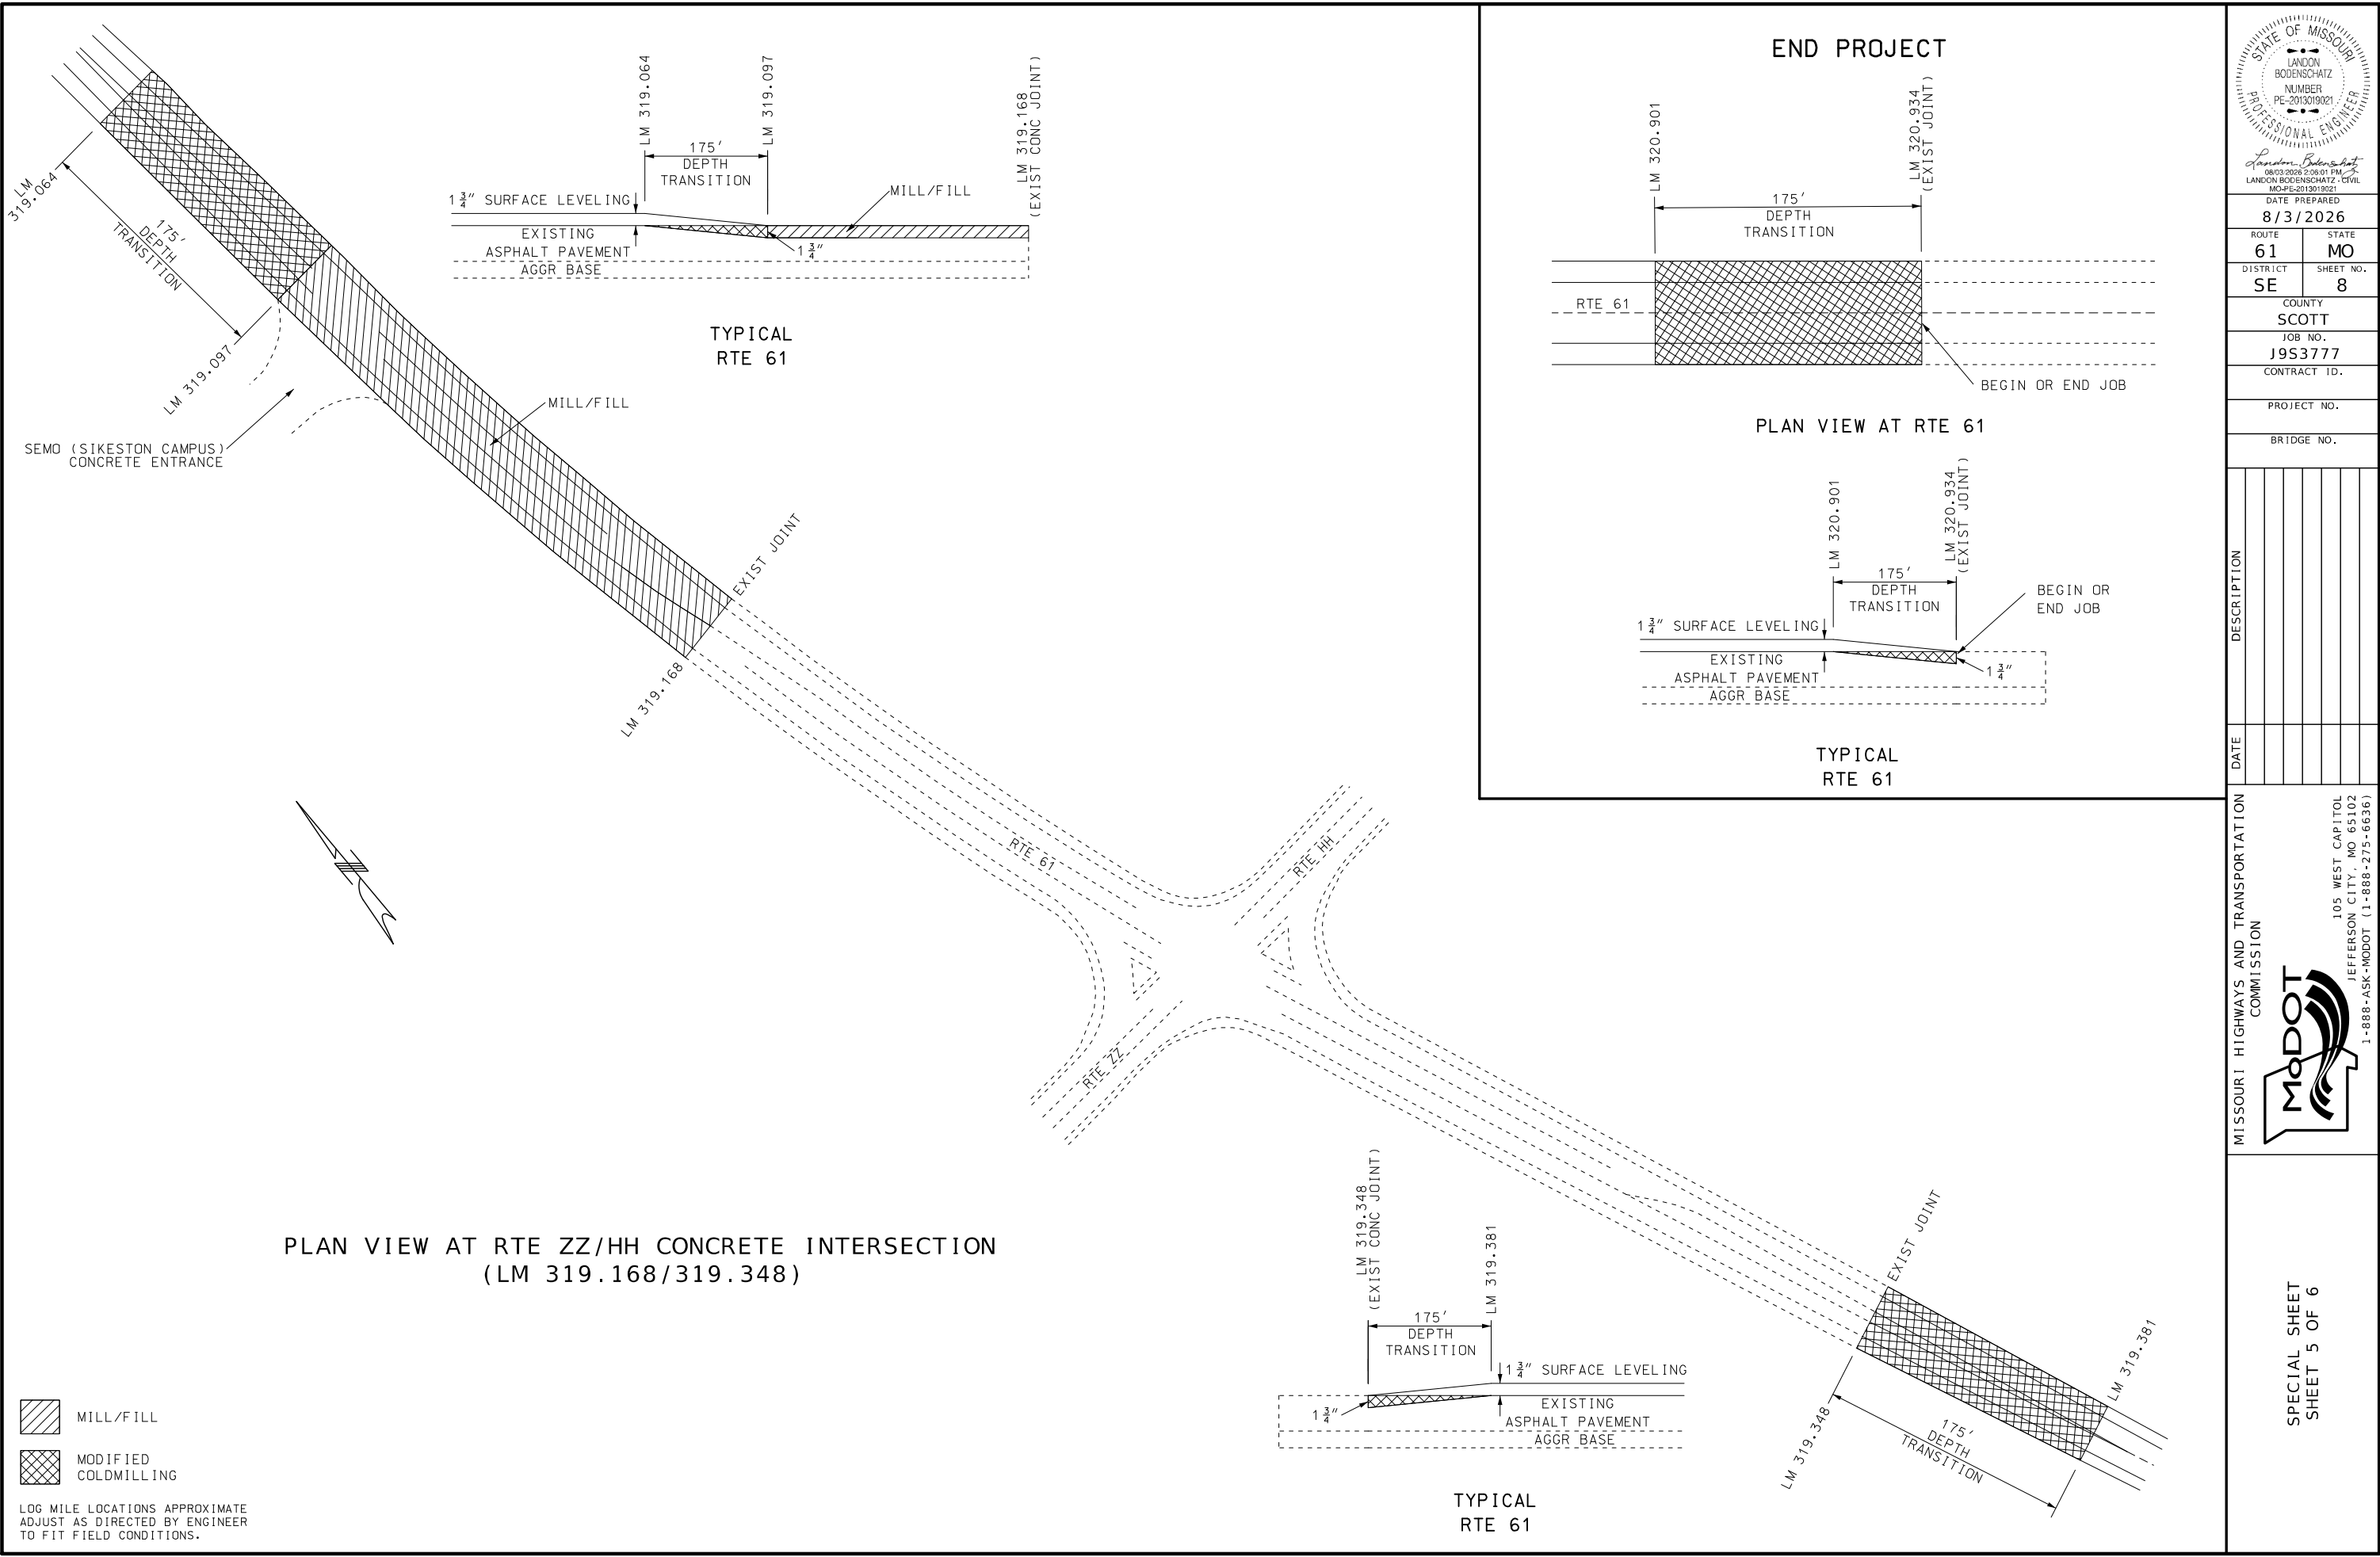


DATE PREPARED 8/3/2026	
ROUTE 61	STATE MO
DISTRICT SE	SHEET NO. 8
COUNTY SCOTT	
JOB NO. J9S3777	
CONTRACT ID.	
PROJECT NO.	
BRIDGE NO.	

DATE	DESCRIPTION

MISSOURI HIGHWAYS AND TRANSPORTATION COMMISSION

105 WEST CAPITOL
JEFFERSON CITY, MO 65102
1-888-ASK-MODOT (1-888-275-6636)

SPECIAL SHEET
SHEET 5 OF 6

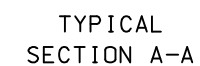

THE WIDTH OF ALL HOT MIX AND AGGREGATE APRONS MAY BE ADJUSTED BY THE ENGINEER AS NECESSARY TO OBTAIN SUITABLE TRANSITIONS.

DRAWING NOT TO SCALE



SPECIAL SHEET
SHEET 6 OF 6