


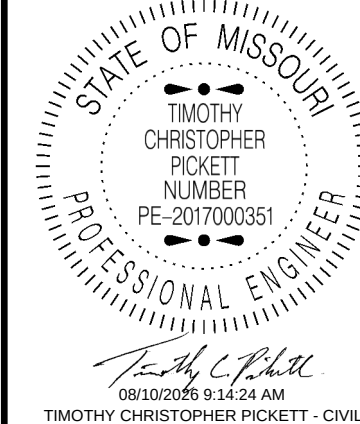

DATE PREPARED
8/5/2026

ROUTE	STATE
M	MO
DISTRICT	SHEET NO.
SE	1

COUNTY
BUTLER

JOB NO.
J9S3453


CONTRACT ID.

PROJECT NO.

BRIDGE NO.

DATE	DESCRIPTION



MISSOURI HIGHWAYS AND TRANSPORTATION COMMISSION

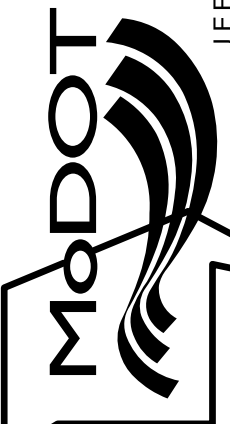


105 WEST CAPITOL
JEFFERSON CITY, MO 65102
1-888-ASK-MODOT (1-888-275-6636)

RTE M

CROSS SECTIONS
SHEET 1 OF 10

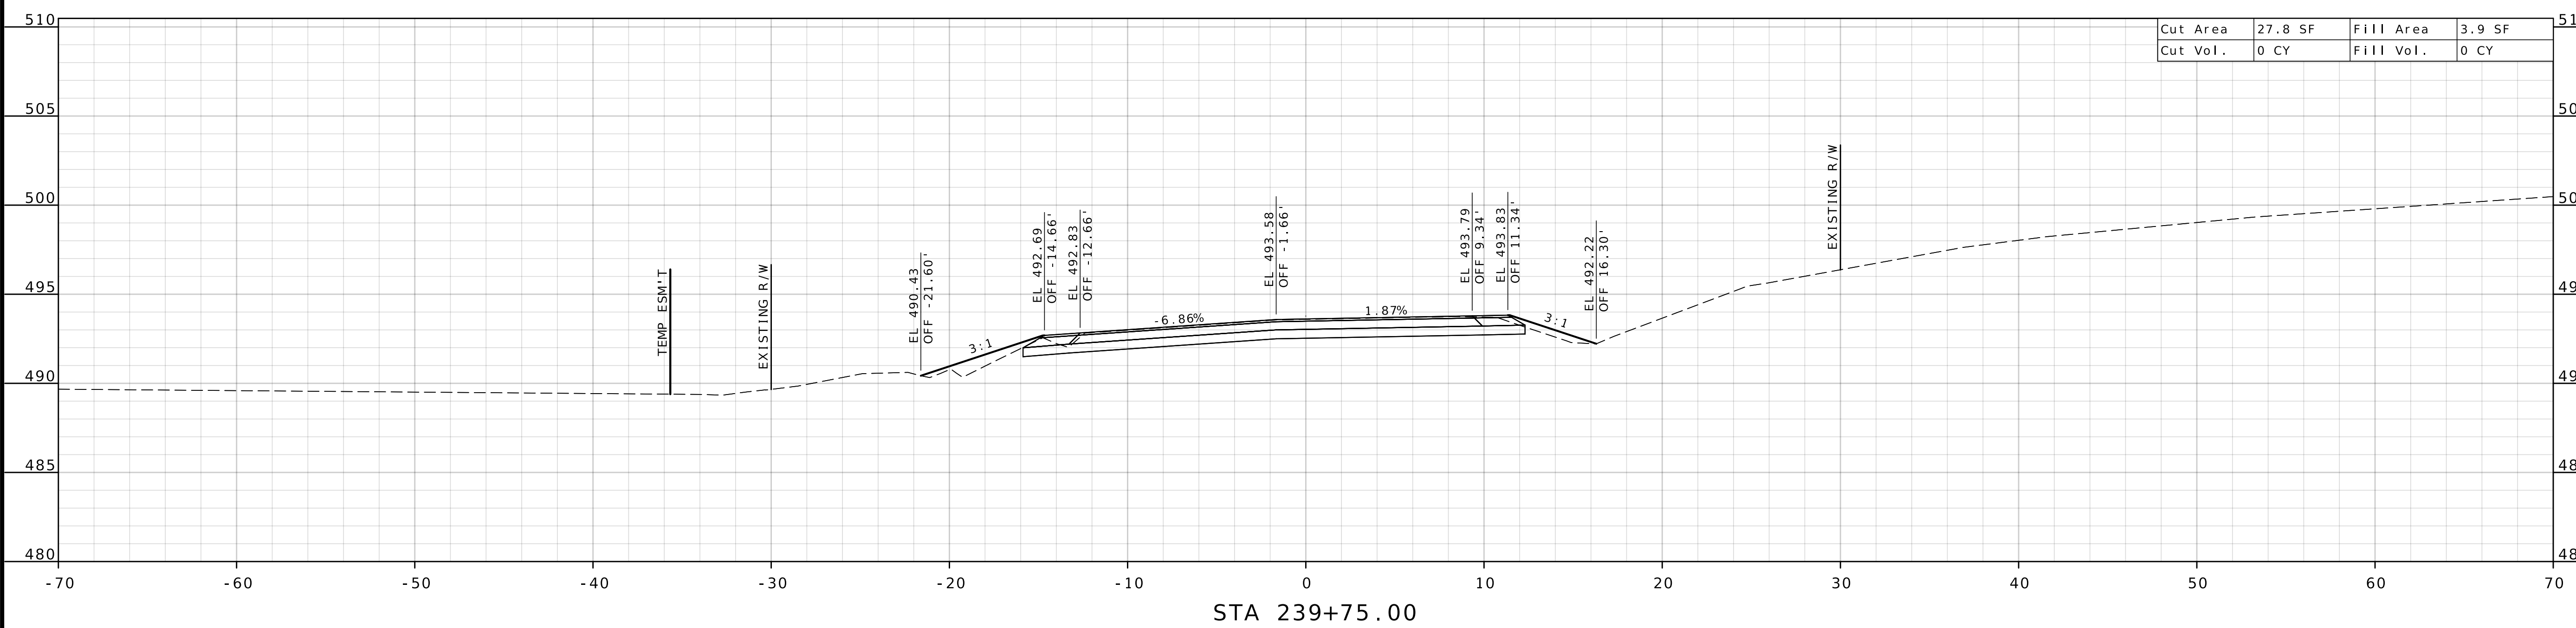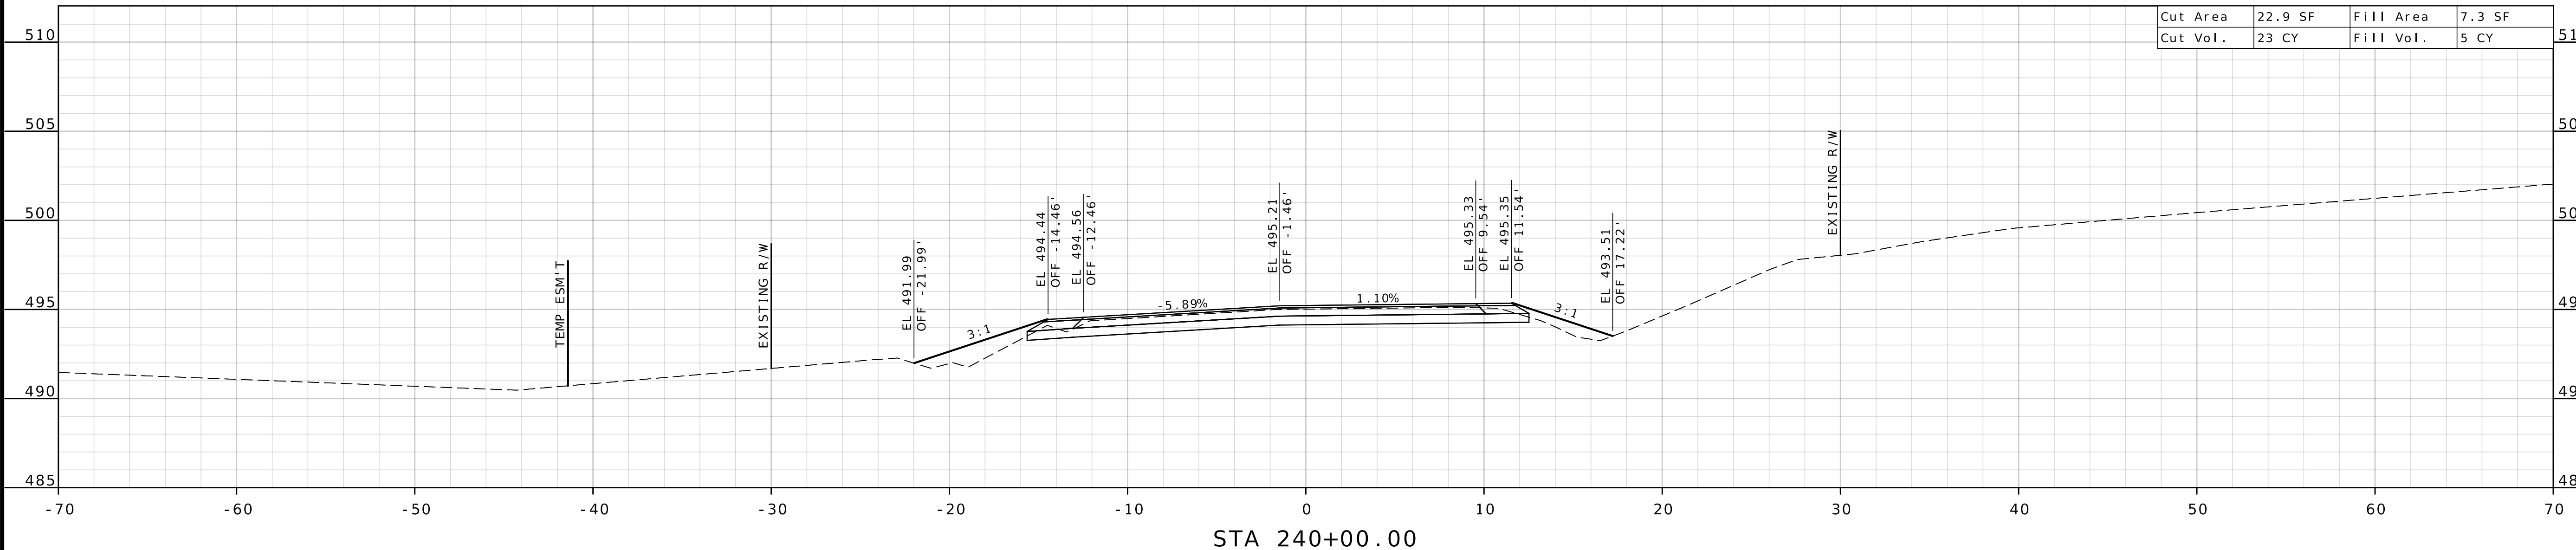

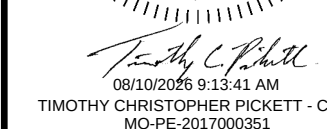

DATE PREPARED

8 / 5 / 2026

ROUTE M	STATE MO
------------	-------------

DISTRICT	SHEET NO.
SE	2

COUNTY
BUTLER

JOB NO.
1953453

CONTRACT ID.	3333133
--------------	---------

PROJECT NO.

BRIDGE NO.

DATE	DESCRIPTION





MISSOURI HIGHWAYS AND TRANSPORTATION
COMMISSION

105 WEST CAPITOL
JEFFERSON CITY, MO 65102

RTE M

CROSS SECTIONS
SHEET 2 OF 10

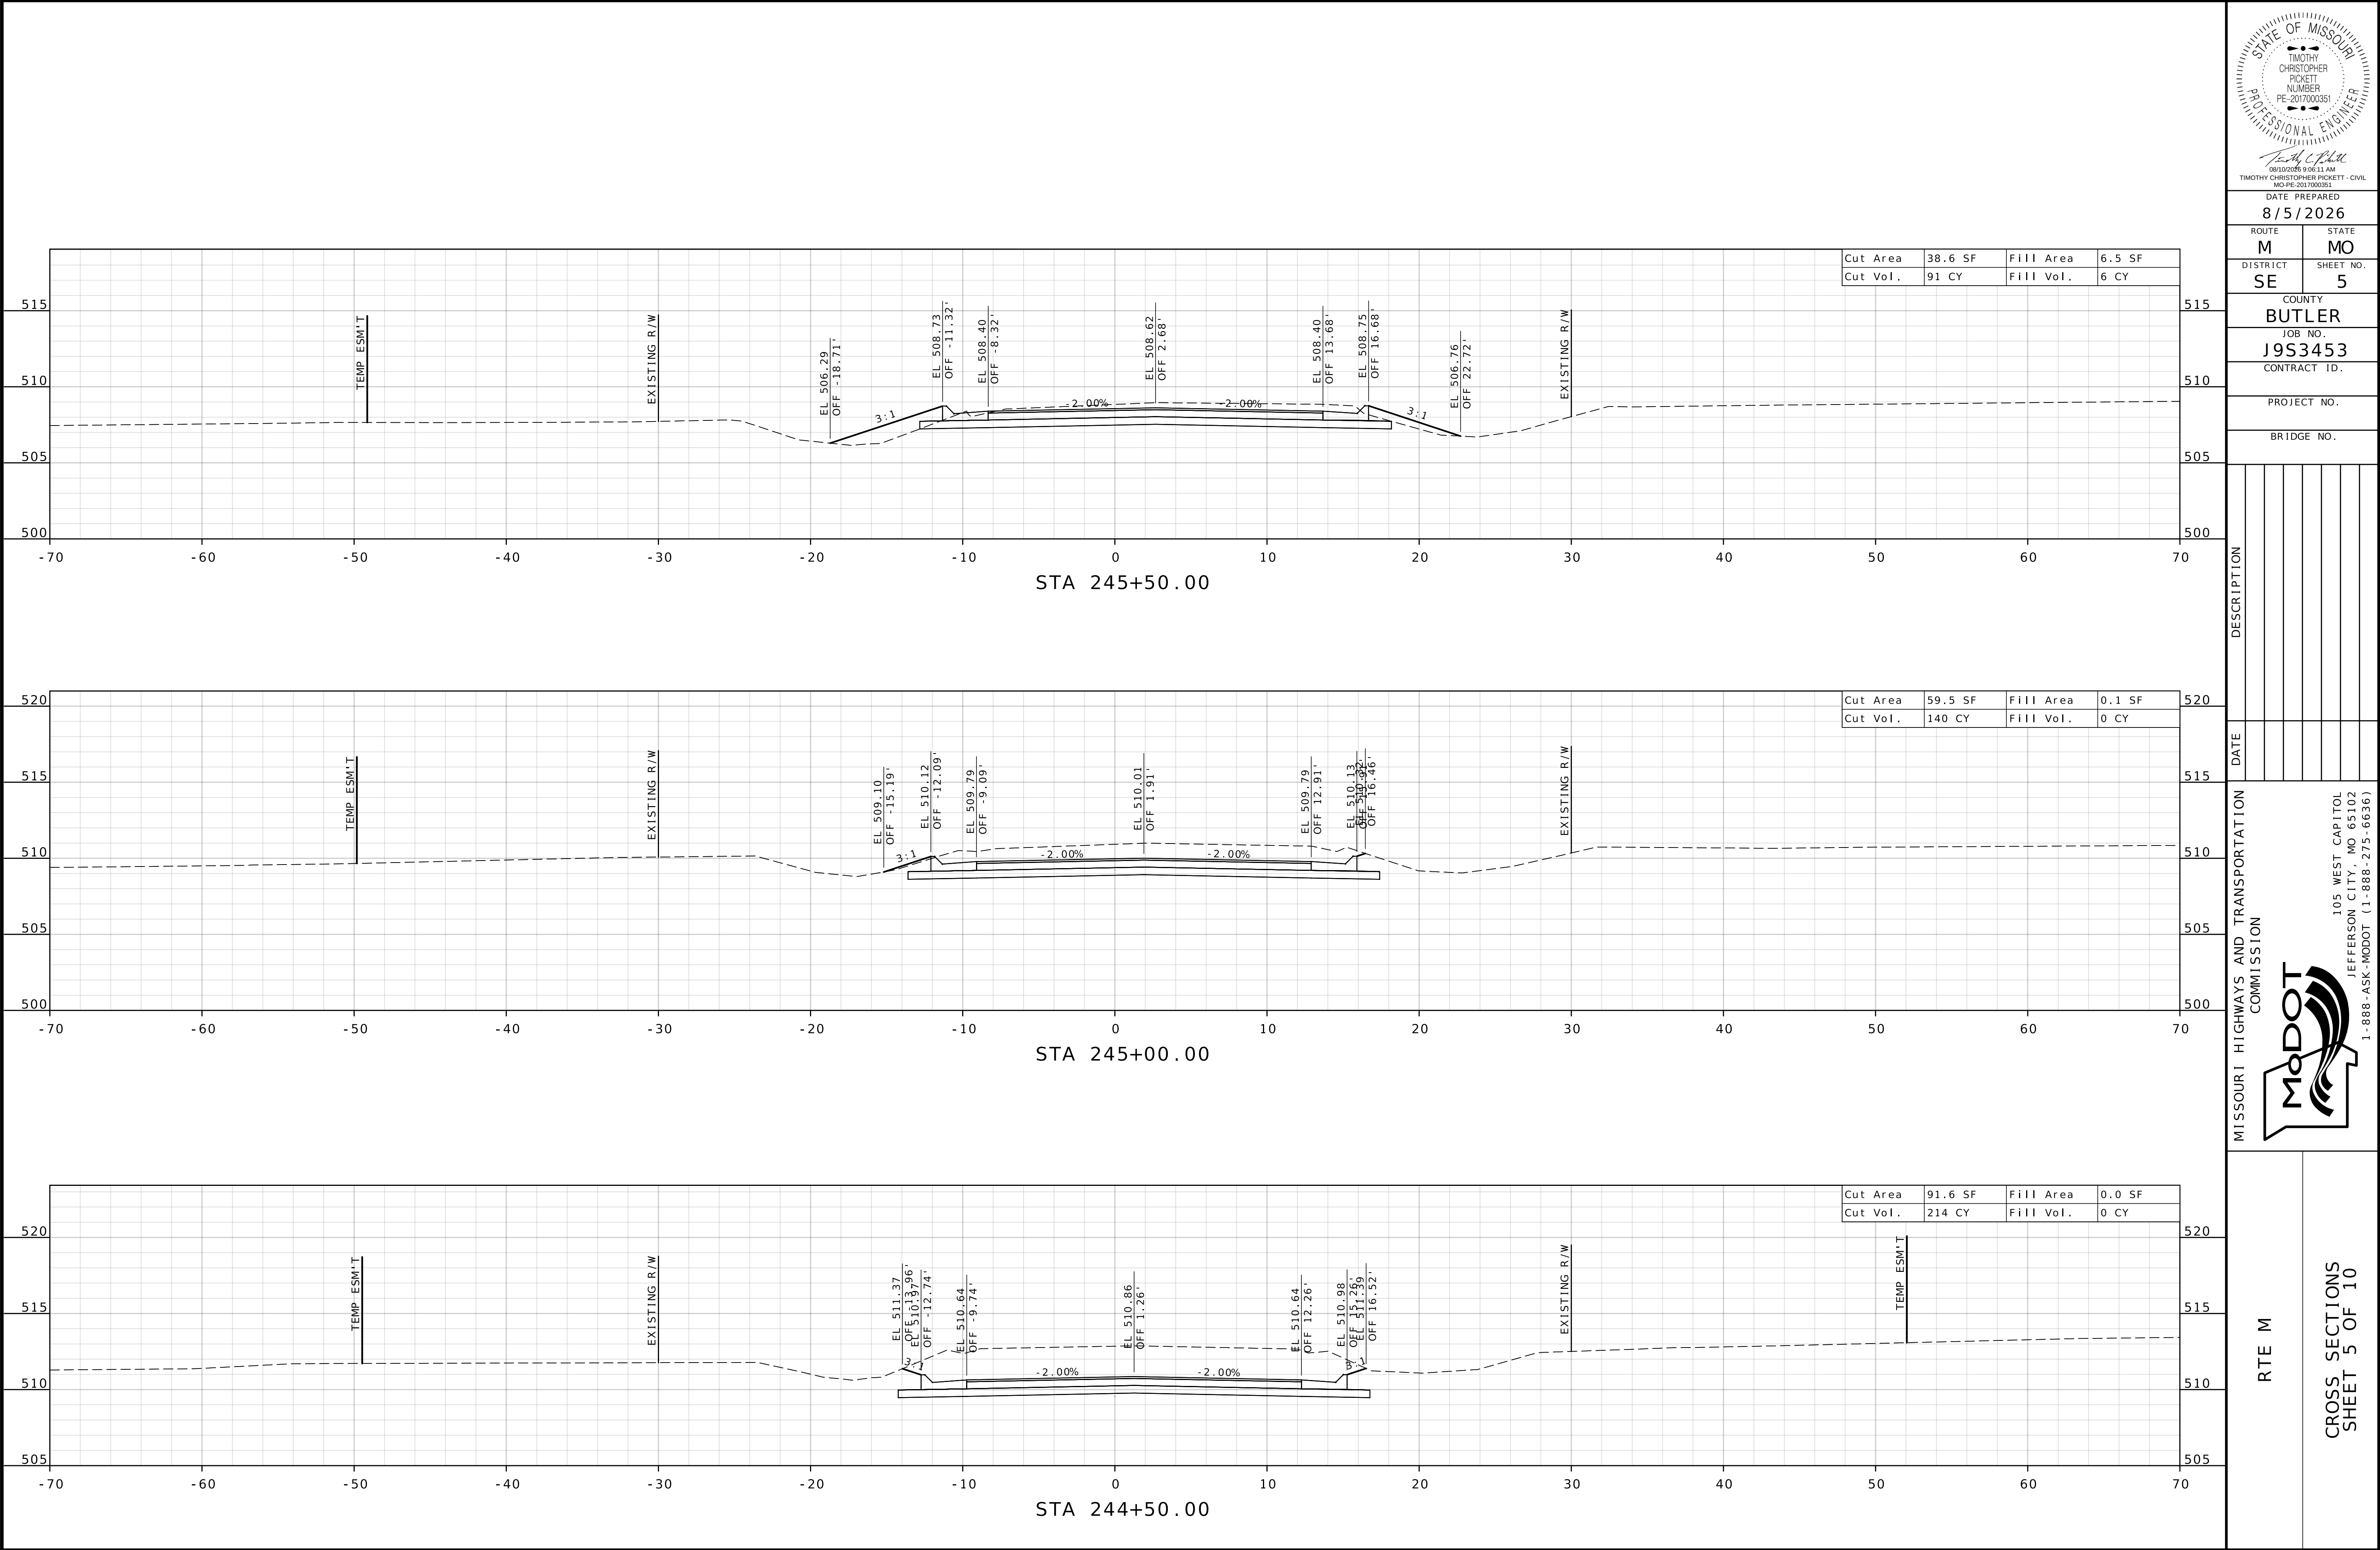

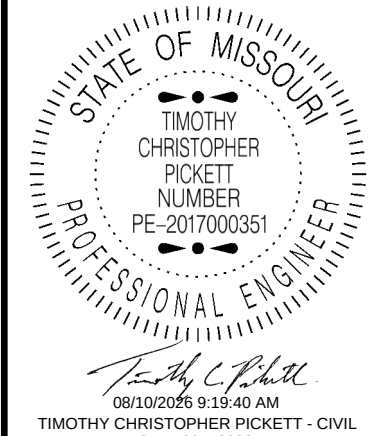

DATE PREPARED
8/5/2026

ROUTE	STATE
M	MO
DISTRICT	SHEET NO.
SE	9

COUNTY
BUTLER

JOB NO.
J9S3453


CONTRACT ID.

PROJECT NO.

BRIDGE NO.

DESCRIPTION	DATE



MISSOURI HIGHWAYS AND TRANSPORTATION COMMISSION



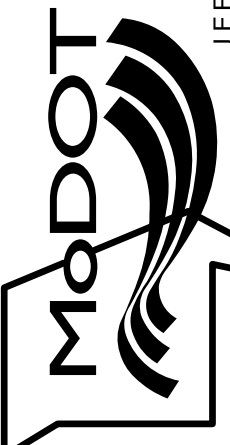


105 WEST CAPITOL
JEFFERSON CITY, MO 65102
1-888-ASK-MODOT (1-888-275-6636)

CR 459 SOUTH

CROSS SECTIONS
SHEET 9 OF 10

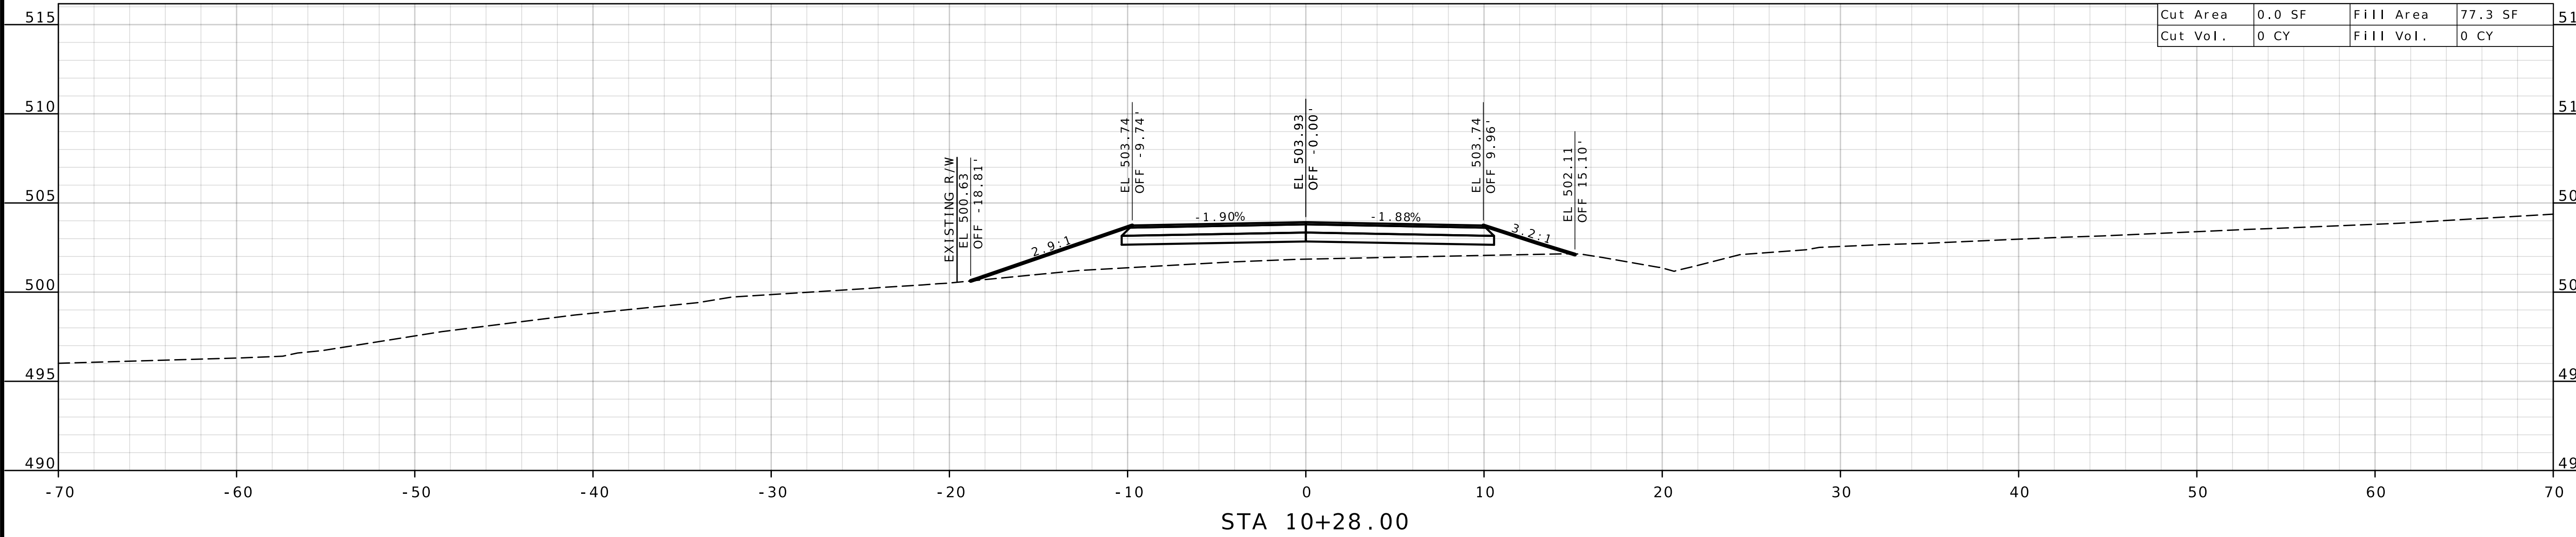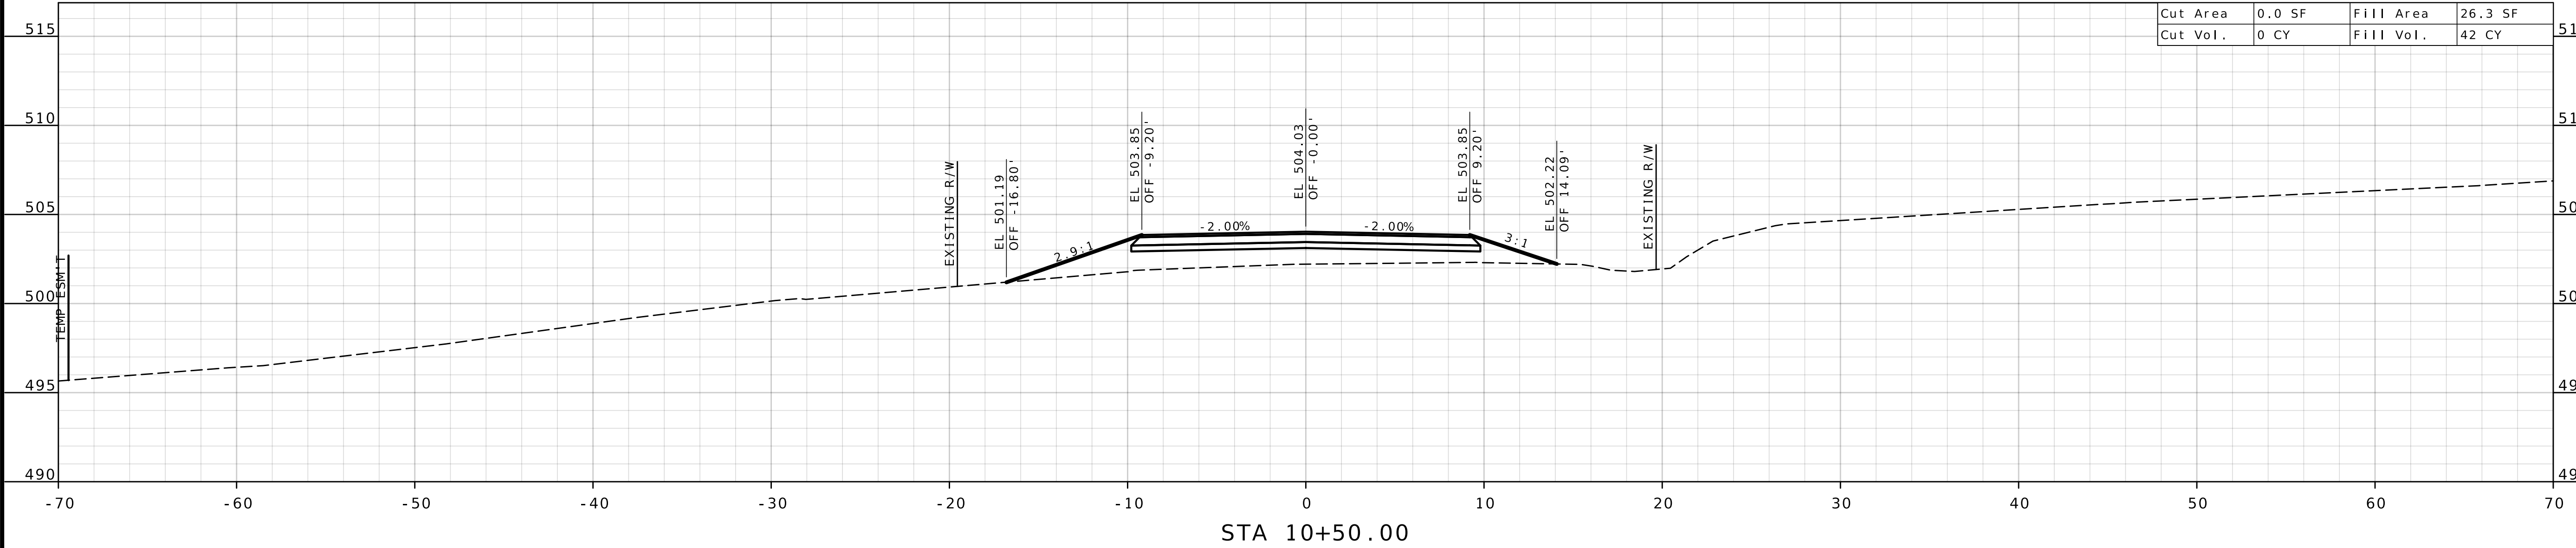

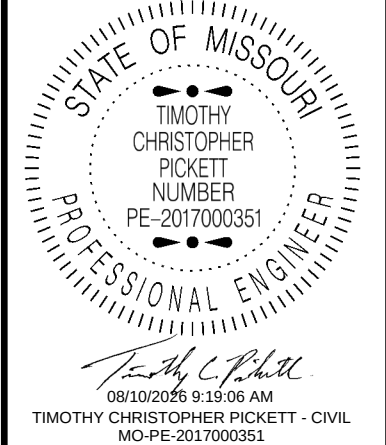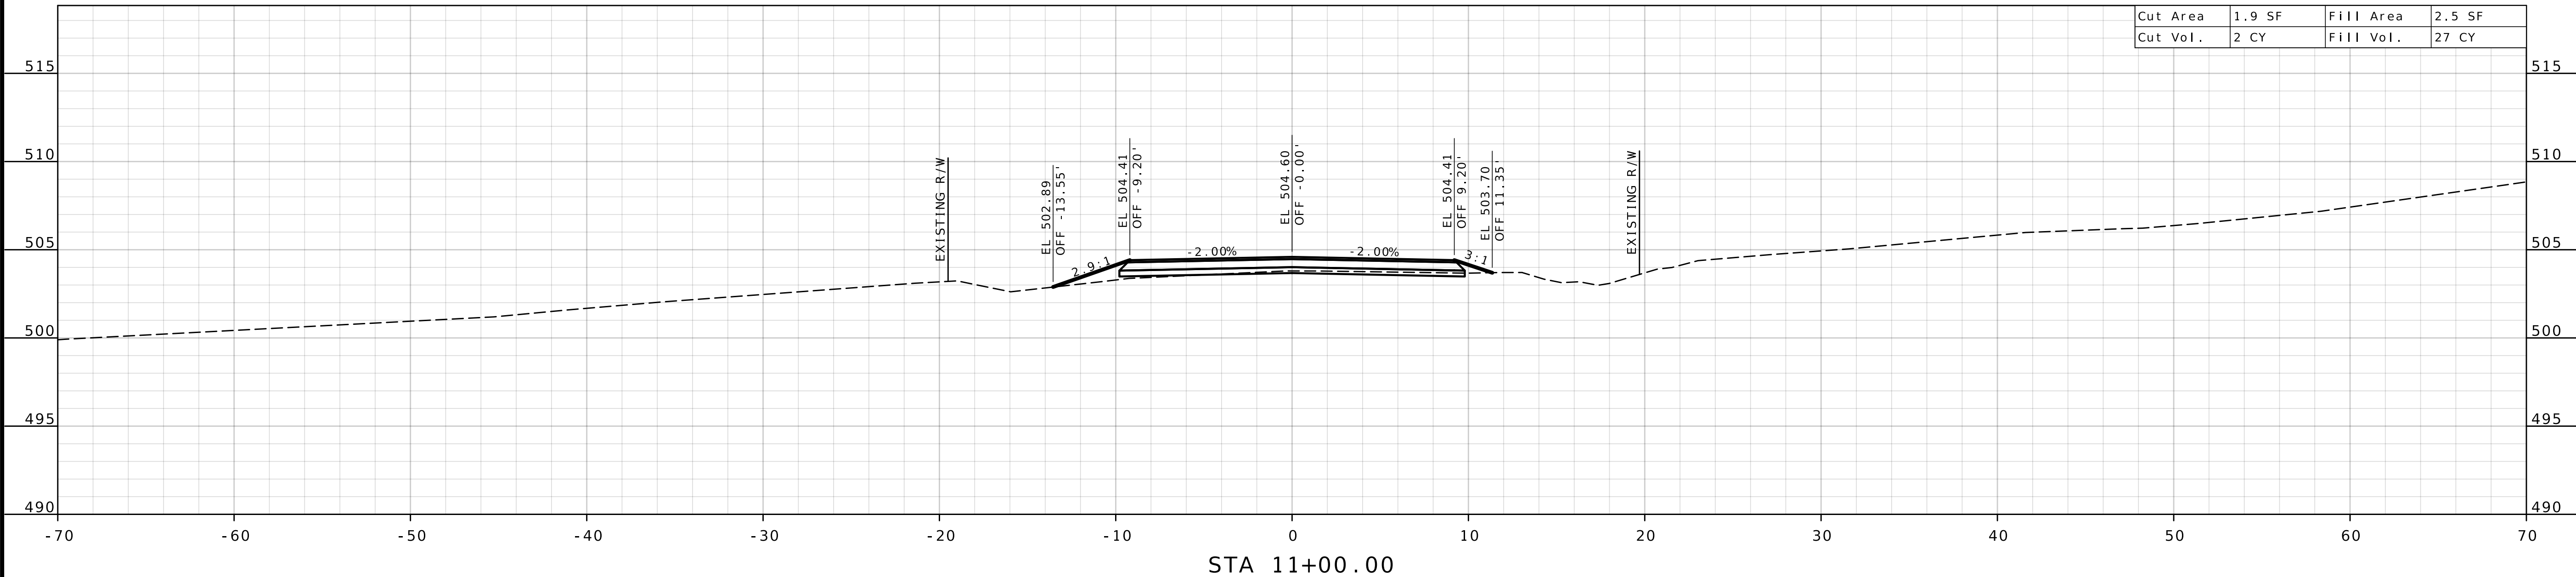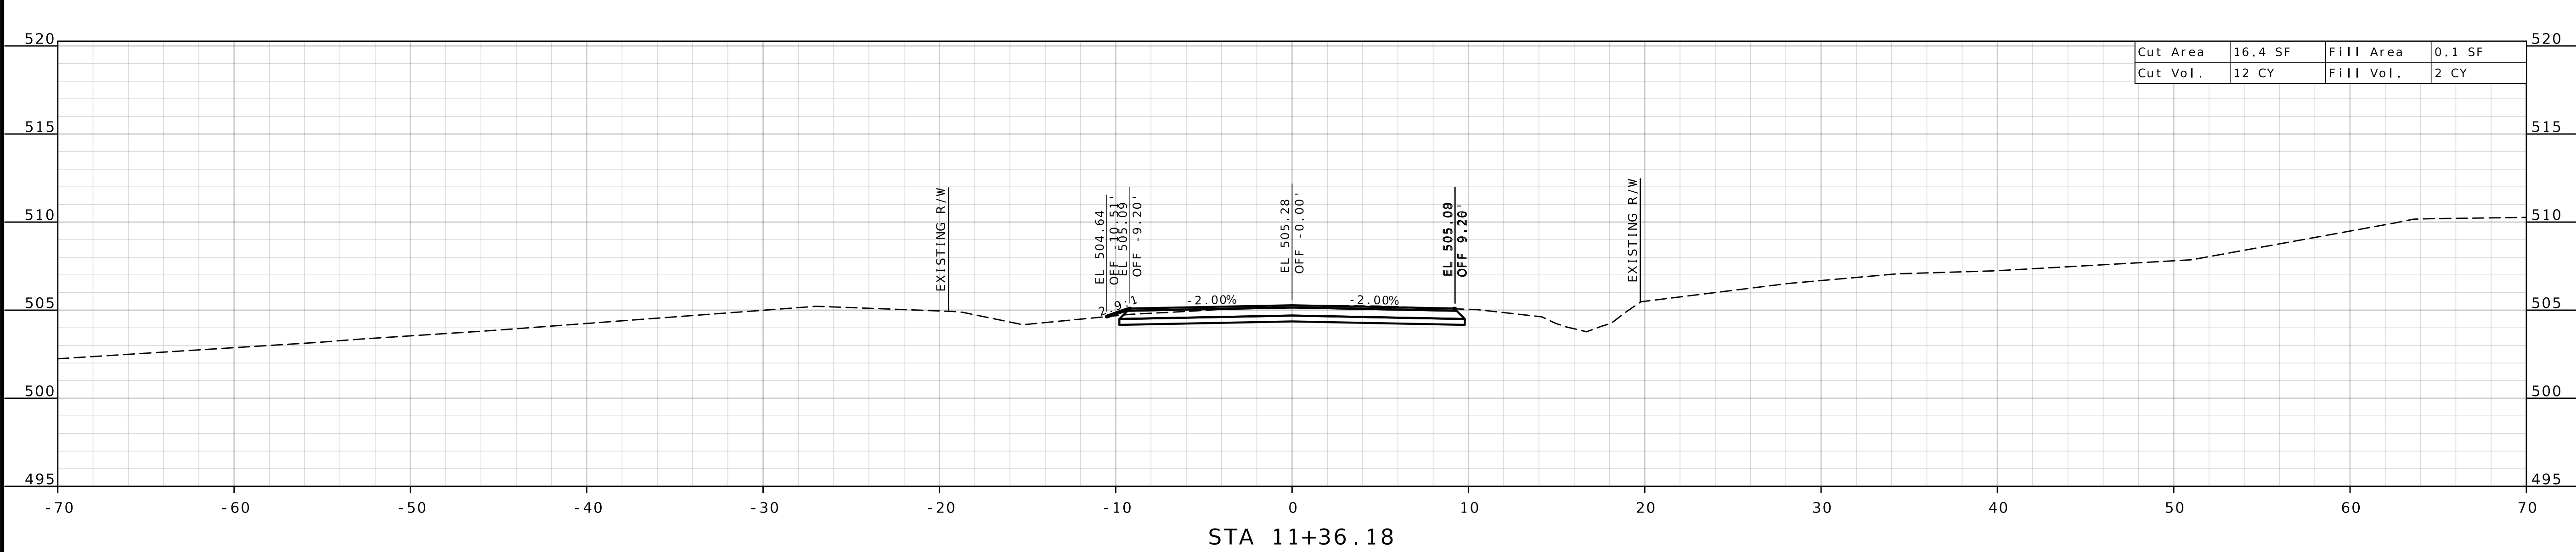

DATE PREPARED
8/5/2026

ROUTE M	STATE MO
DISTRICT SE	SHEET NO. 10

COUNTY
BUTLER

JOB NO.
J9S3453

CONTRACT ID.

PROJECT NO.

BRIDGE NO.

DESCRIPTION	DATE

MISSOURI HIGHWAYS AND TRANSPORTATION COMMISSION

105 WEST CAPITOL
JEFFERSON CITY, MO 65102
1-888-ASK-MODOT (1-888-275-6636)

CR 459 SOUTH

CROSS SECTIONS
SHEET 10 OF 10