




STA 261+00.00

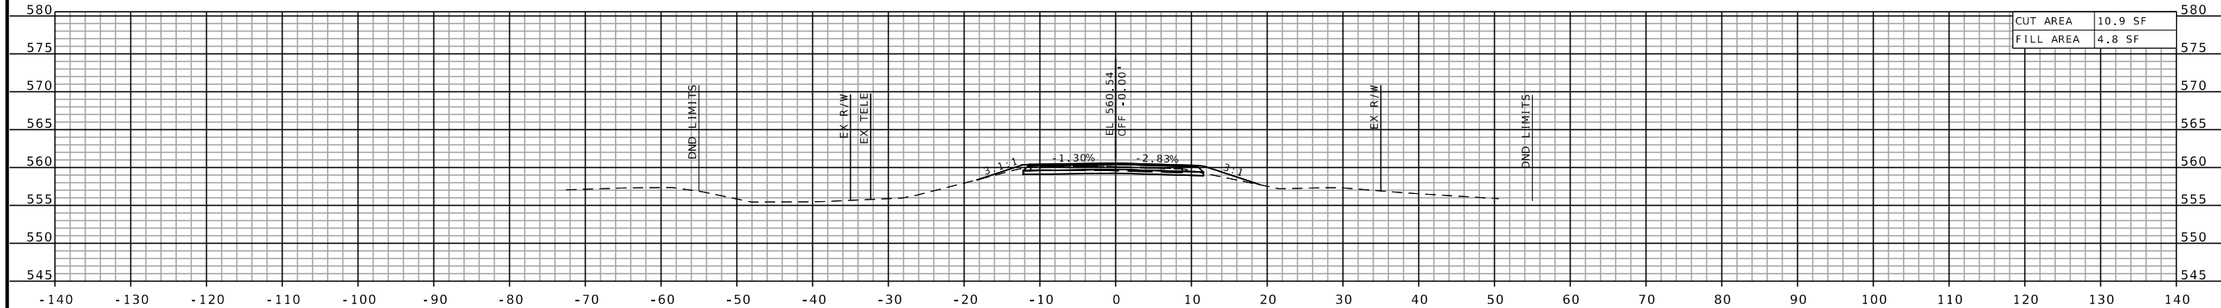

STA 260+50.00

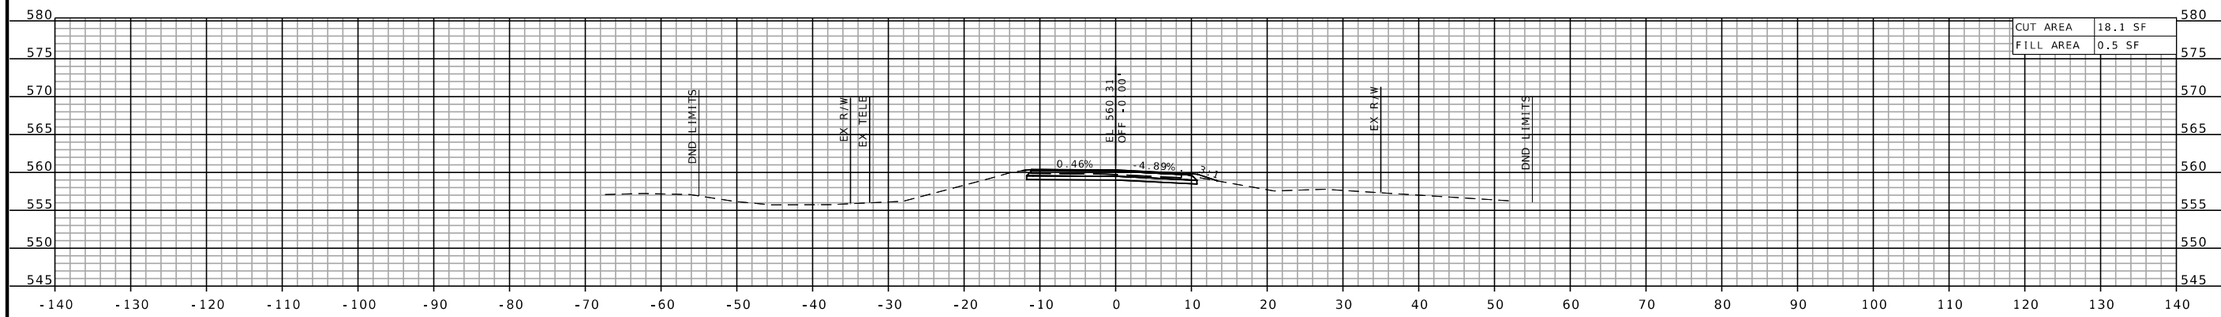

STA 260+00.00

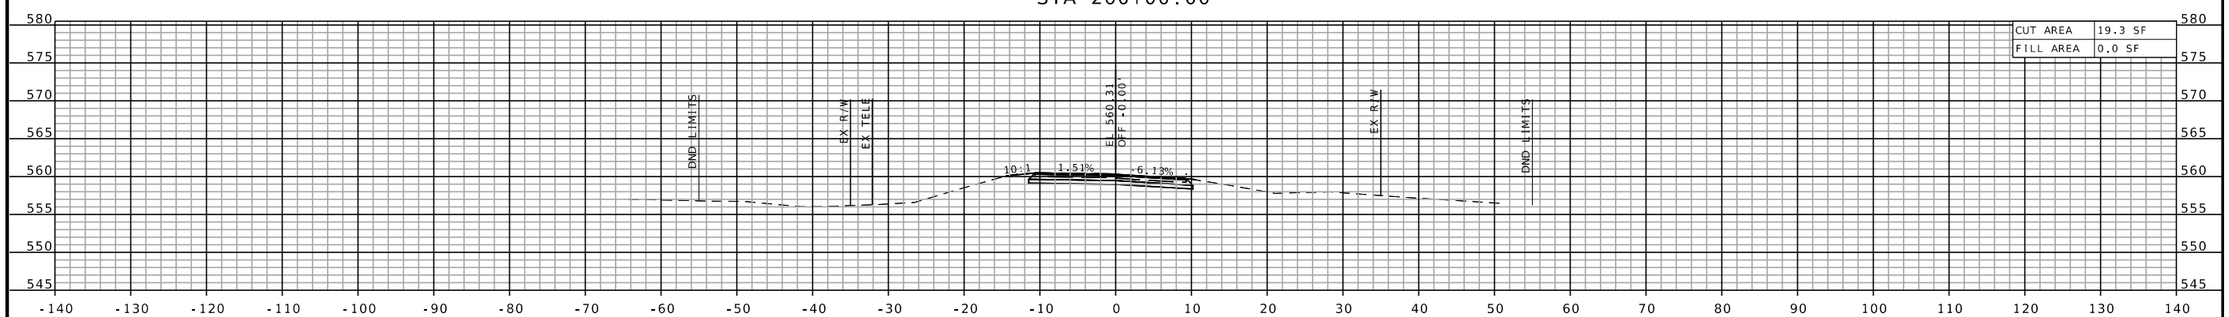

STA 259+70.01

CROSS SECTION SHEETS
SHEET 1 OF 6

STATE OF MISSOURI
MATTHEW B. FIELDS
NUMBER PE-2024005189
PROFESSIONAL ENGINEER

THIS SHEET HAS BEEN SIGNED, SEALED AND DATED ELECTRONICALLY.

DATE PREPARED
9/24/2026

ROUTE	STATE
M	MO
DISTRICT	SHEET NO.
SE	1

COUNTY
MADISON

JOB NO.
JSE0036

CONTRACT ID.
.

PROJECT NO.
.

BRIDGE NO.
.

DESCRIPTION	DATE
.	.
.	.
.	.
.	.
.	.
.	.
.	.
.	.

MISSOURI HIGHWAYS AND TRANSPORTATION COMMISSION

105 WEST CAPITOL
JEFFERSON CITY, MO 65102
1-888-ASK-MODOT (1-888-275-6636)

MoDOT

OATES ASSOCIATES

St. Louis
2270 Olive, Suite 700
St. Louis, MO 63101
314.588.8381


St. Charles
820 South Main, Suite 309
St. Charles, MO 63301
636.493.5277

Collinsville
101 Eastport Plaza, Suite 1
Collinsville, IL 62234
618.345.2200

Belleville
1 South Church, Suite 200
Belleville, IL 62220
618.416.4888
www.oatesassociates.com


MISSOURI DESIGN FIRM PE-001166

H:\P\224097 - Madison County Bridge Package\002-JSE0036-T0092\CADD\Microstation\CADD Drawings\XS_001-025_JSE0036_I10_RteM.dgn 11:42:59 AM 9/24/2026

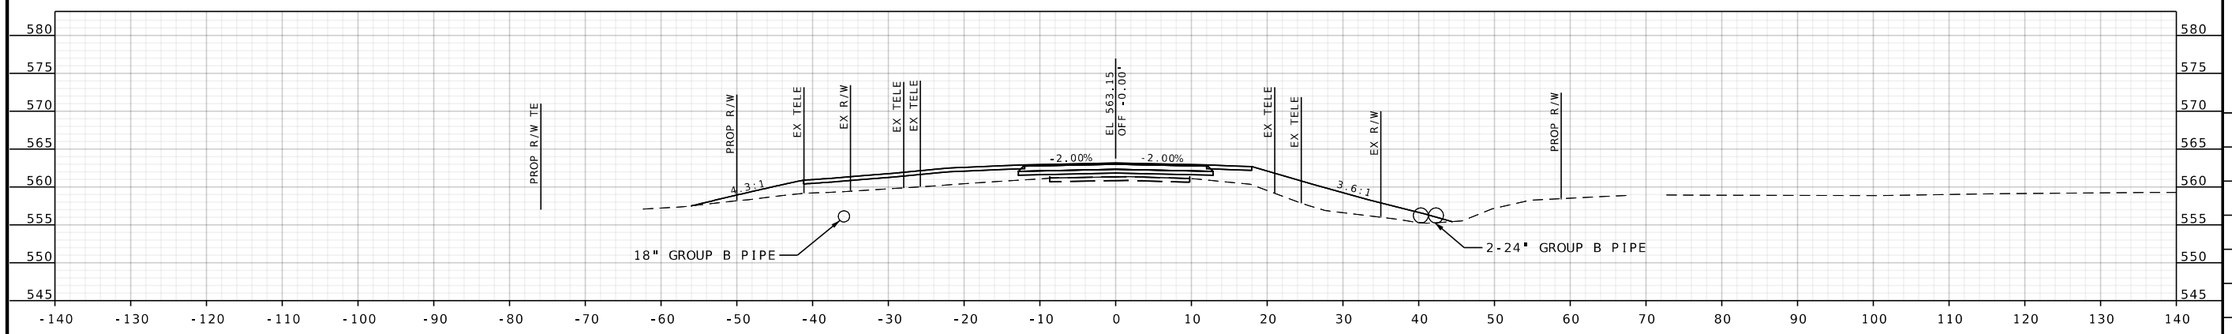


STA 262+44.00

PRIVATE ENTRANCE - LT (CONCRETE)

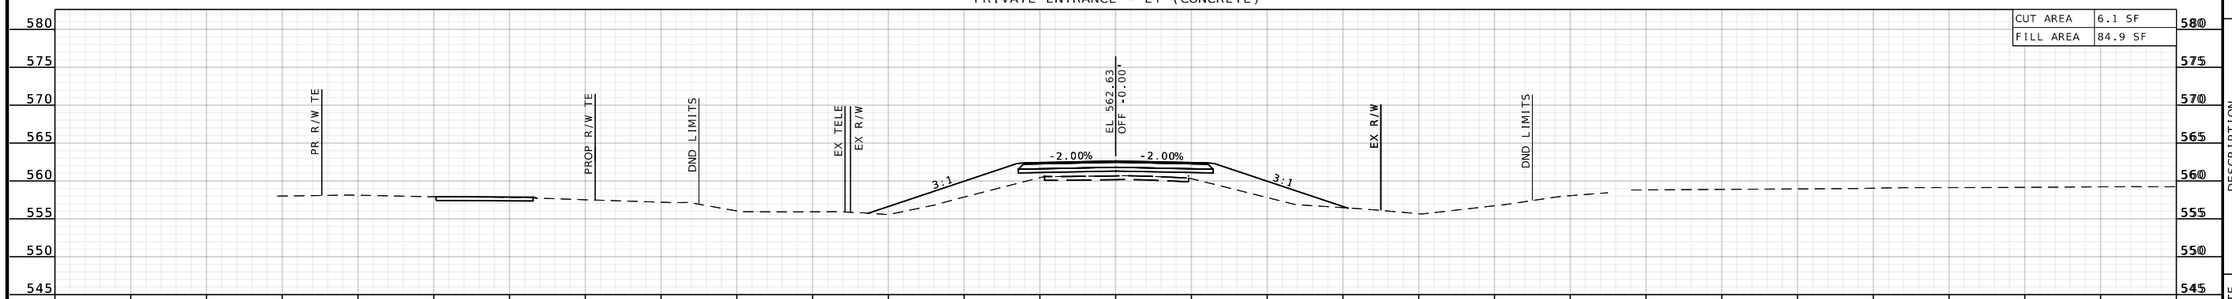


CUT AREA	6.1 SF
FILL AREA	84.9 SF

STA 262+00.00

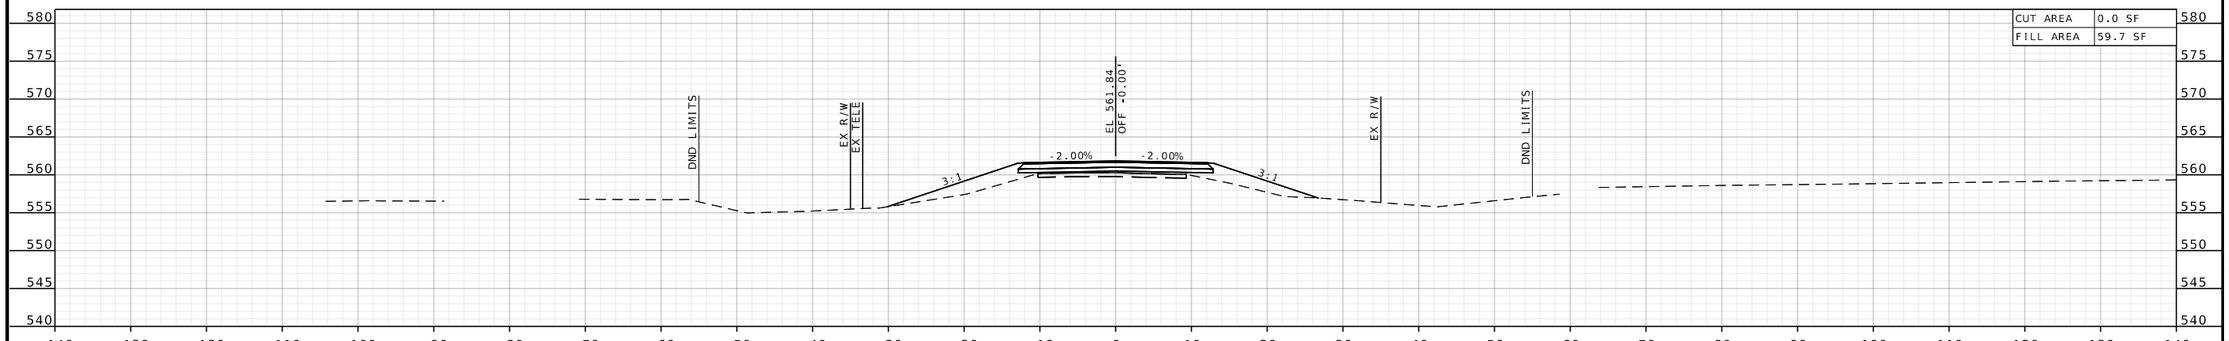

CUT AREA	0.0 SF
FILL AREA	59.7 SF

STA 261+50.00

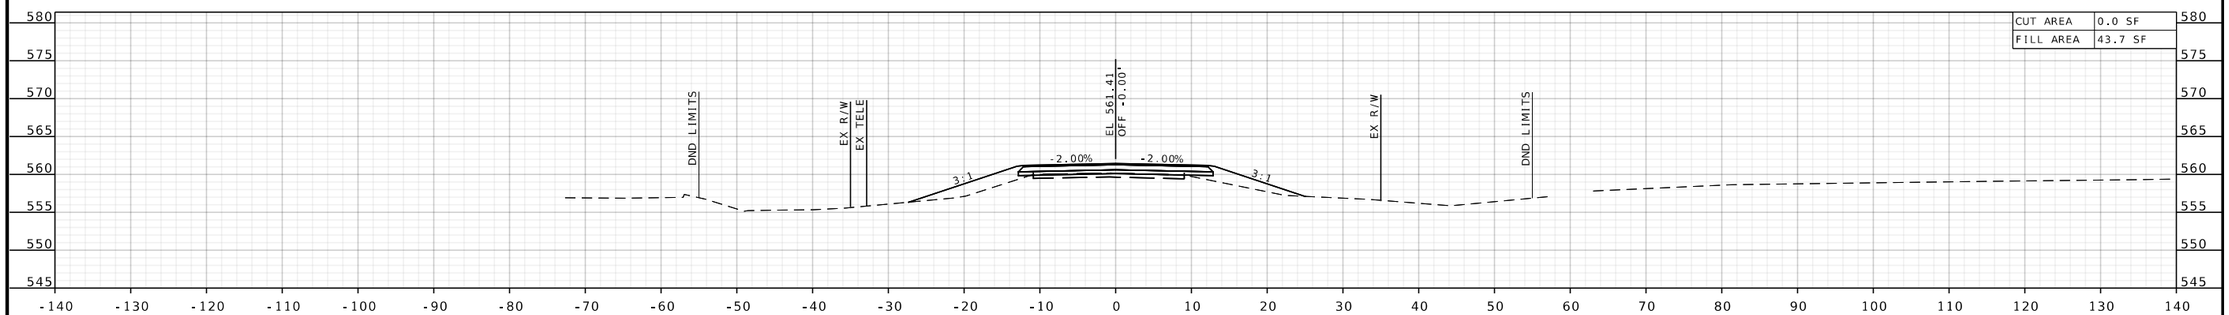

CUT AREA	0.0 SF
FILL AREA	43.7 SF

STA 261+25.00

CROSS SECTION SHEETS
SHEET 2 OF 6

STATE OF MISSOURI
MATTHEW B. FIELDS
NUMBER PE-2024005189
PROFESSIONAL ENGINEER

THIS SHEET HAS BEEN SIGNED, SEALED AND DATED ELECTRONICALLY.

DATE PREPARED
9/24/2026

ROUTE	STATE
M	MO
DISTRICT	SHEET NO.
SE	2

COUNTY
MADISON

JOB NO.
JSE0036

CONTRACT ID.
.

PROJECT NO.
.

BRIDGE NO.
.

DATE	DESCRIPTION
.	.

MISSOURI HIGHWAYS AND TRANSPORTATION COMMISSION

105 WEST CAPITOL
JEFFERSON CITY, MO 65102
1-888-ASK-MODOT (1-888-275-6636)

OATES ASSOCIATES

St. Louis
2700 Dougherty Ferry Ave, Suite 750
St. Louis, MO 63131
314.588.8381

St. Charles
820 South Main, Suite 309
St. Charles, MO 63301
636.493.5677


Collinsville
10 Collinsville Ctr., Suite 1
Collinsville, IL 62234
618.345.2200

Belleville
1 South Church, Suite 200
Belleville, IL 62220
618.416.4666


www.oatesassociates.com

MISSOURI DESIGN FIRM PE-001166


H:\P\224097 - Madison County Bridge Package\002-JSE0036-T0092\CADD\Microstation\CADD Drawings\XS_001-025_JSE0036_I10_RteM.dgn 11:34:17 AM 9/24/2026

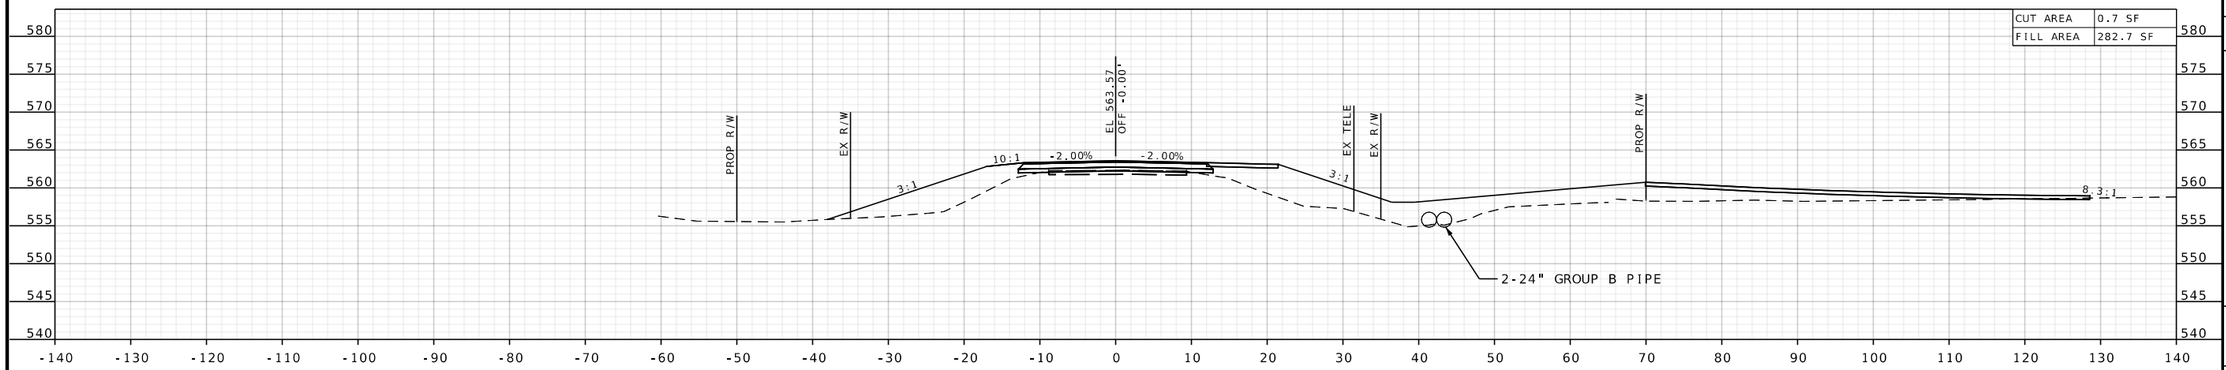

STA 263+00.00

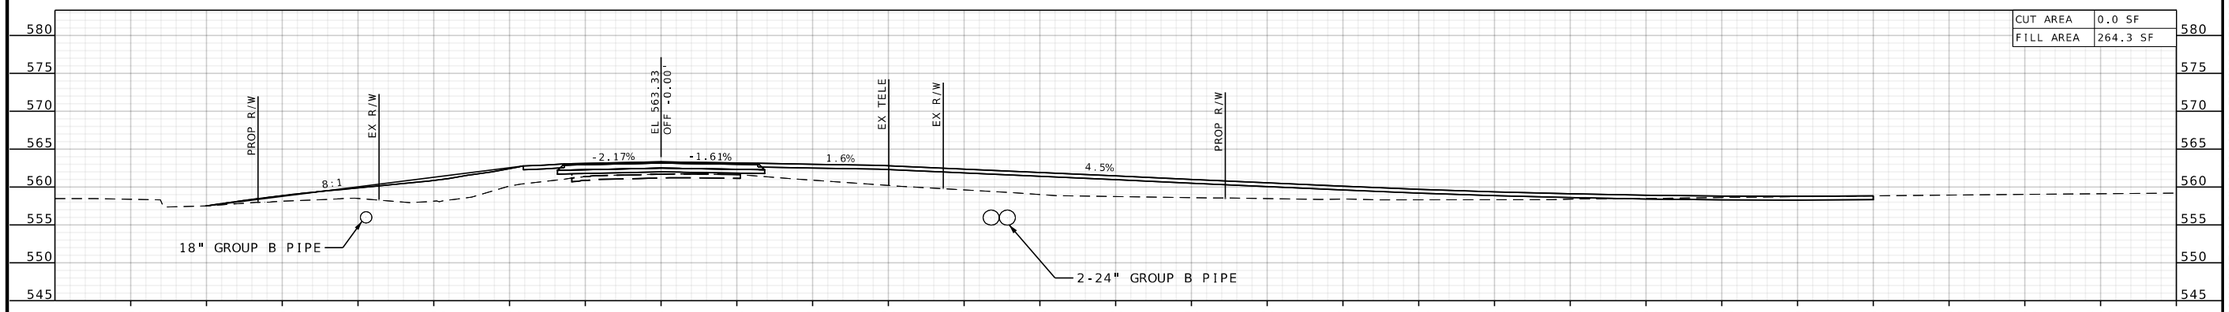

STA 262+64.00 (SKEW)
COUNTY ROAD 310 - RT (GRAVEL)

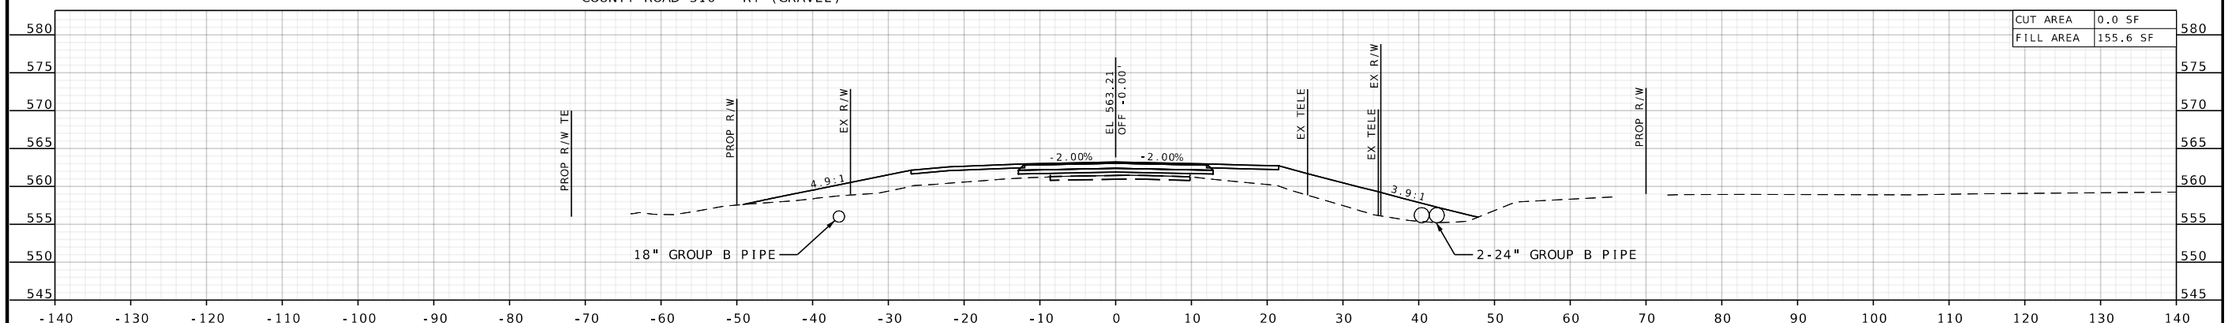

STA 262+50.00

CROSS SECTION SHEETS
SHEET 3 OF 6

STATE OF MISSOURI
MATTHEW B. FIELDS
NUMBER PE-2024005189
PROFESSIONAL ENGINEER

THIS SHEET HAS BEEN SIGNED, SEALED AND DATED ELECTRONICALLY.

DATE PREPARED
9/24/2026

ROUTE	STATE
M	MO
DISTRICT	SHEET NO.
SE	3

COUNTY
MADISON

JOB NO.
JSE0036

CONTRACT ID.
.

PROJECT NO.
.

BRIDGE NO.
.

DATE	DESCRIPTION
.	.
.	.
.	.
.	.
.	.
.	.
.	.
.	.

MISSOURI HIGHWAYS AND TRANSPORTATION COMMISSION

105 WEST CAPITOL
JEFFERSON CITY, MO 65102
1-888-ASK-MODOT (1-888-275-6636)

OATES ASSOCIATES

St. Louis
2200 West Port Plaza, Suite 700
St. Louis, MO 63146
314.588.8381

St. Charles
820 South Main, Suite 399
St. Charles, MO 63301
636.493.5077


Collinsville
Vandalia Square Plaza, Suite 1
Collinsville, IL 62234
618.345.2200

Belleville
1 South Church, Suite 200
Belleville, IL 62220
618.641.4666


www.oatesassociates.com

MISSOURI DESIGN FIRM PE-001166


H:\P\224097 - Madison County Bridge Package\002-JSE0036-T0092\CADD\Microstation\CADD Drawings\XS_001-025_JSE0036_I10_RteM.dgn 11:36:01 AM 9/24/2026

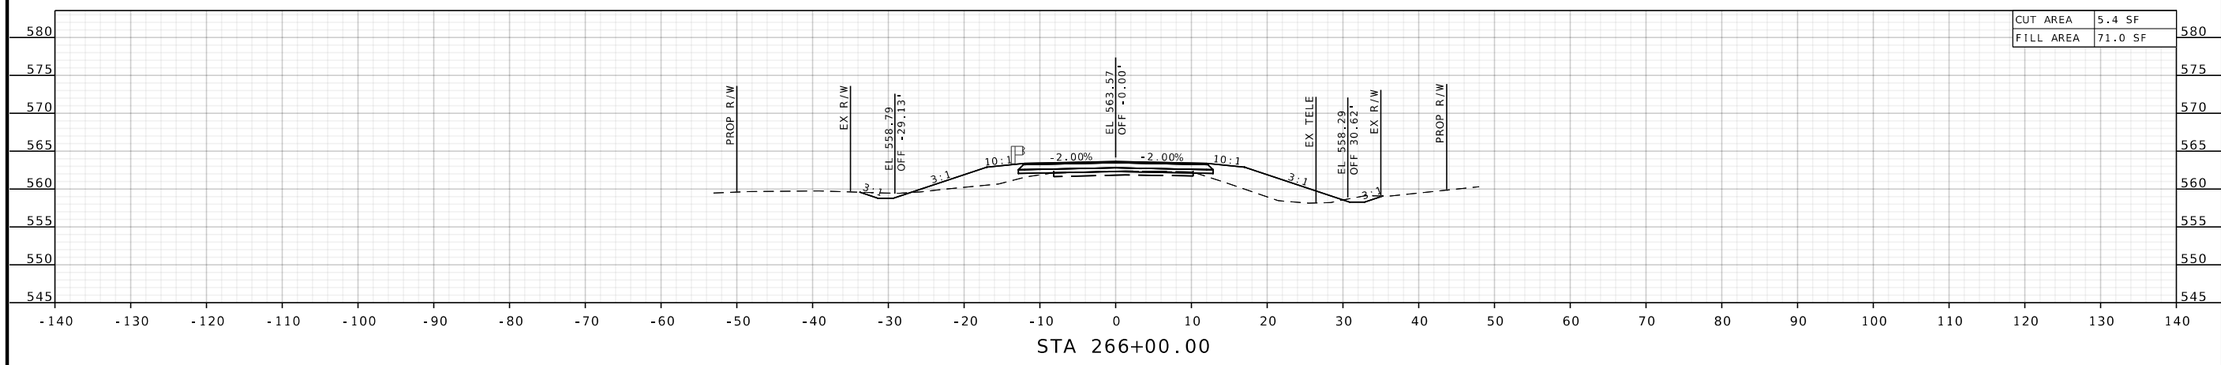


STA 266+00.00

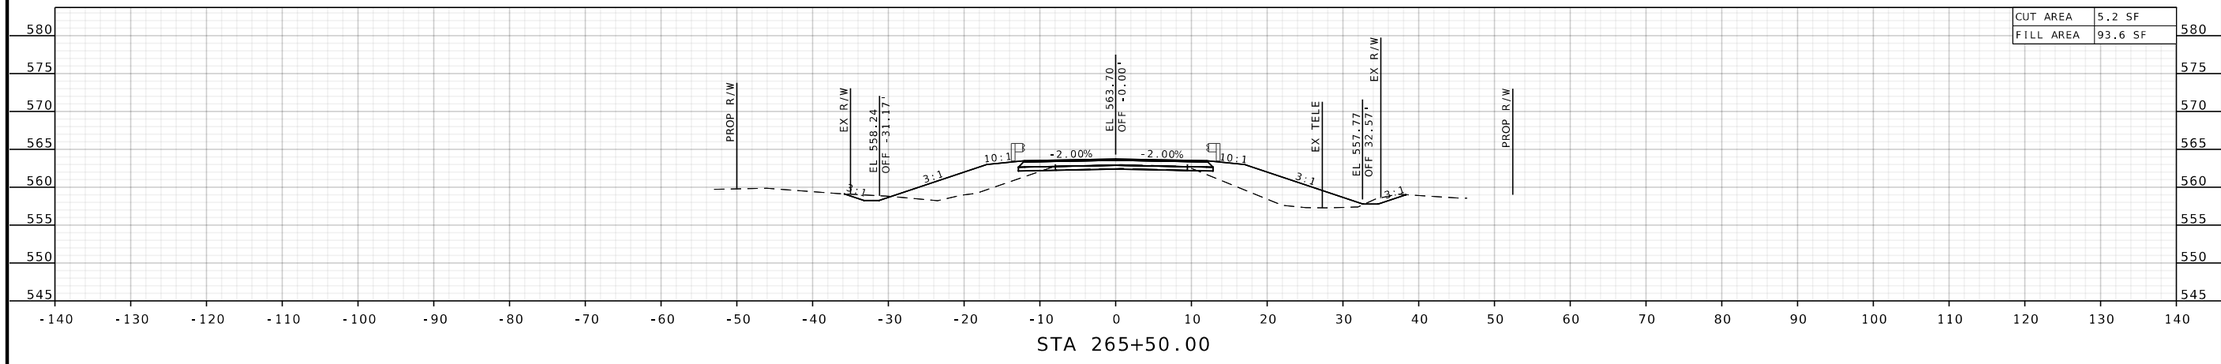

STA 265+50.00

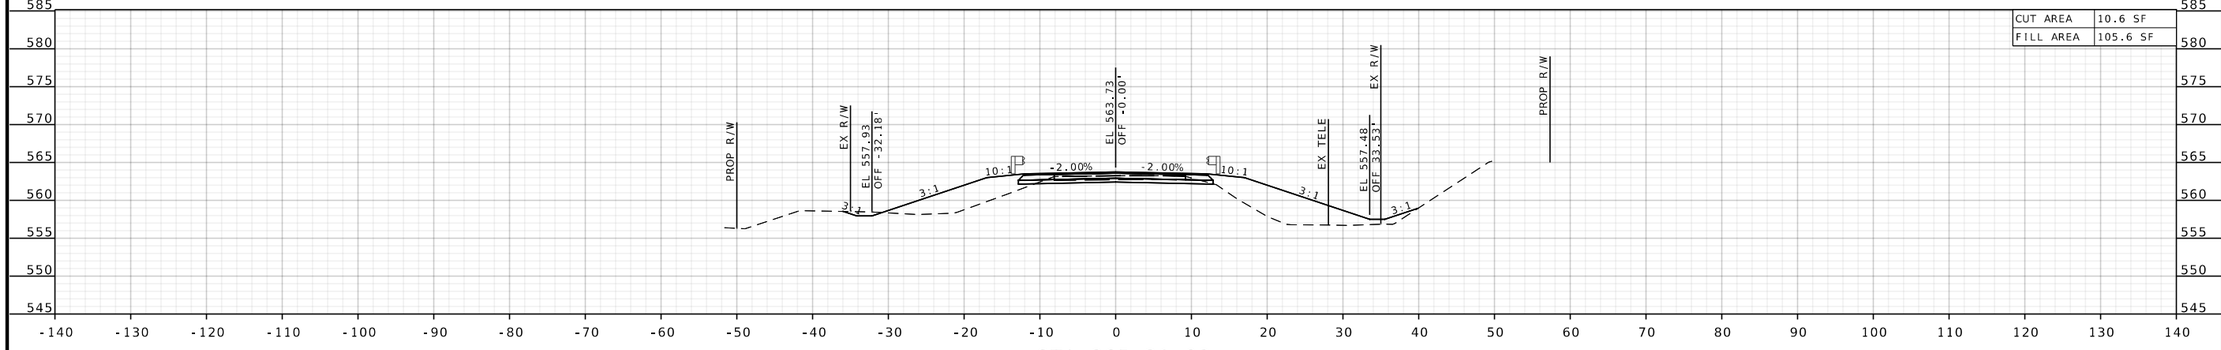

STA 265+21.83
BRIDGE OMISSION

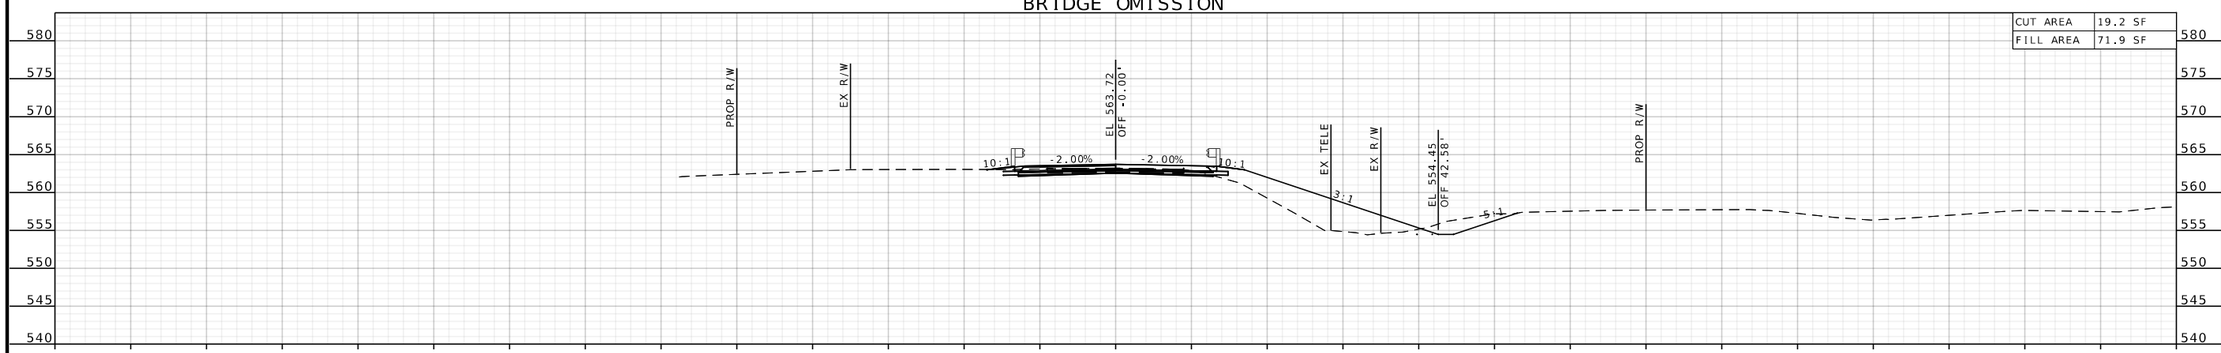

STA 263+45.17

CROSS SECTION SHEETS
SHEET 4 OF 6

STATE OF MISSOURI
MATTHEW B. FIELDS
NUMBER PE-2024005189
PROFESSIONAL ENGINEER

THIS SHEET HAS BEEN SIGNED, SEALED AND DATED ELECTRONICALLY.

DATE PREPARED
9/24/2026

ROUTE	STATE
M	MO
DISTRICT	SHEET NO.
SE	4

COUNTY
MADISON

JOB NO.
JSE0036

CONTRACT ID.
.

PROJECT NO.
.

BRIDGE NO.
.

DESCRIPTION	DATE
.	.
.	.
.	.
.	.
.	.
.	.
.	.
.	.

MISSOURI HIGHWAYS AND TRANSPORTATION COMMISSION

105 WEST CAPITOL
JEFFERSON CITY, MO 65102
1-888-ASK-MODOT (1-888-275-6636)

OATES ASSOCIATES

St. Louis



Collinsville, IL 62234
618.345.2200

Belleville
1 South Church, Suite 200
Belleville, IL 62220
618.416.4566


www.oatesassociates.com

MISSOURI DESIGN FIRM PE-001166


H:\P\224097 - Madison County Bridge Package\002-JSE0036-T0092\CADD\Microstation\CADD Drawings\XS_001-025_JSE0036_I10_RteM.dgn 11:38:15 AM 9/24/2026

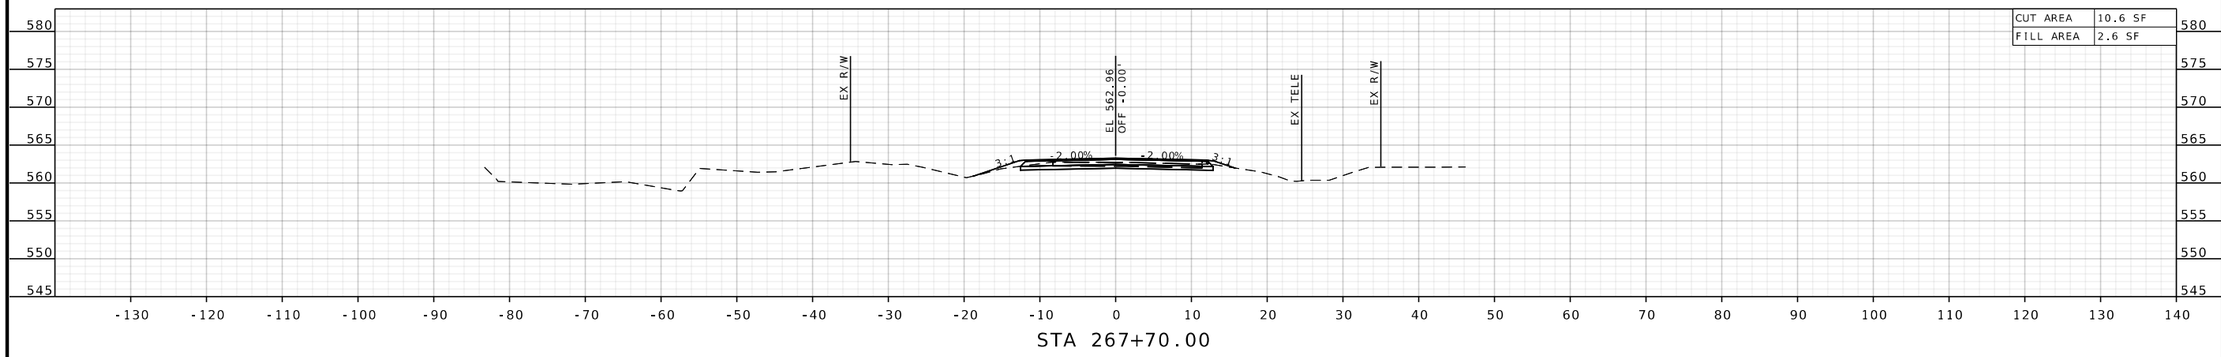


STA 267+70.00

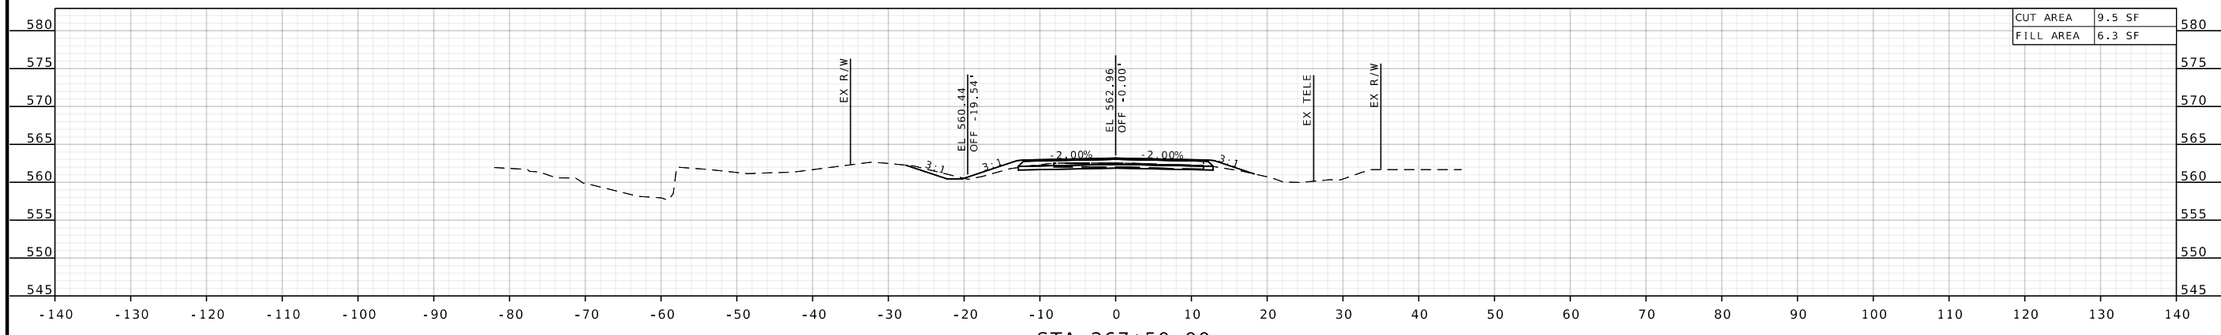

STA 267+50.00

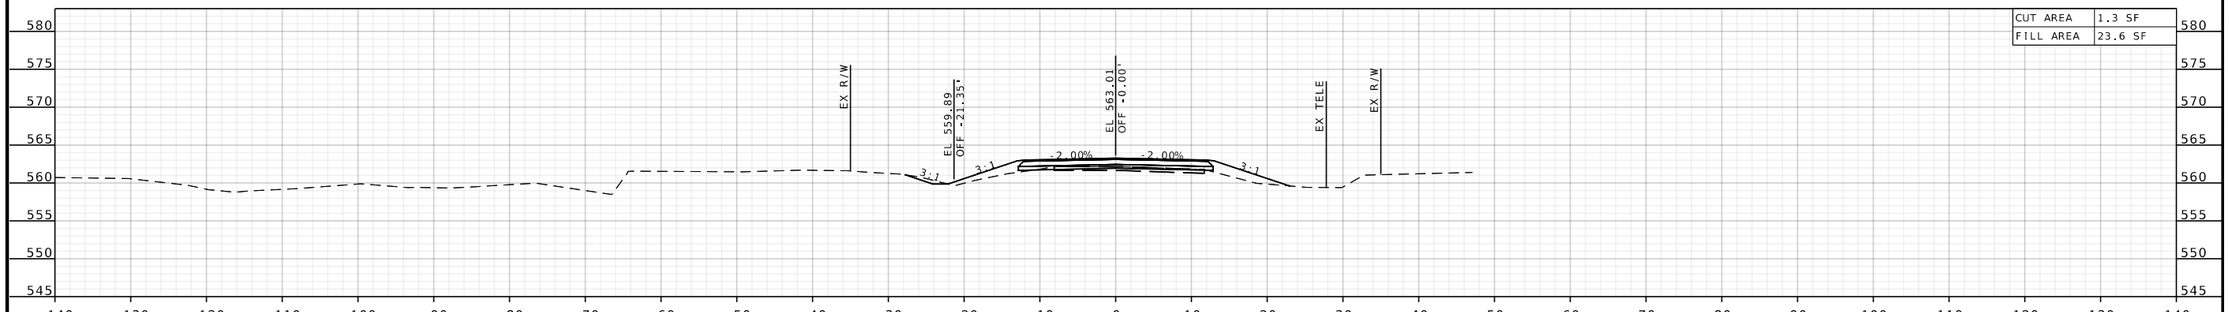

STA 267+00.00

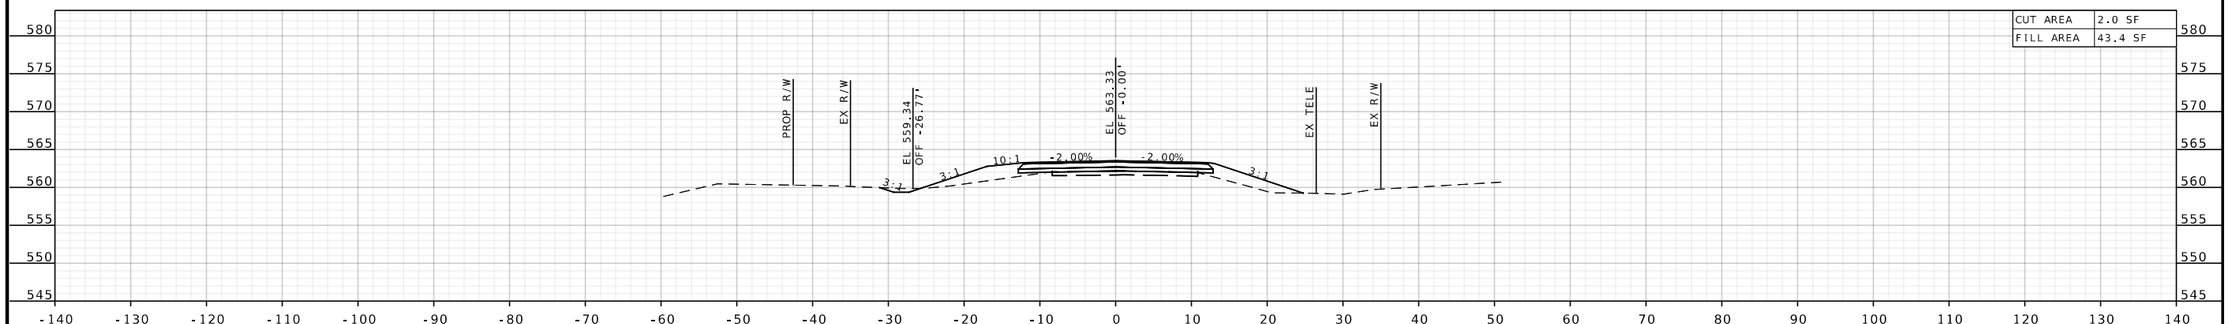

STA 266+50.00

CROSS SECTION SHEETS
SHEET 5 OF 6

STATE OF MISSOURI
MATTHEW B. FIELDS
NUMBER PE-2024005189
PROFESSIONAL ENGINEER

THIS SHEET HAS BEEN SIGNED, SEALED AND DATED ELECTRONICALLY.

DATE PREPARED
9/24/2026

ROUTE	STATE
M	MO
DISTRICT	SHEET NO.
SE	5

COUNTY
MADISON

JOB NO.
JSE0036

CONTRACT ID.
.

PROJECT NO.
.

BRIDGE NO.
.

DATE	DESCRIPTION
.	.
.	.
.	.
.	.
.	.
.	.
.	.
.	.

MISSOURI HIGHWAYS AND TRANSPORTATION COMMISSION

105 WEST CAPITOL
JEFFERSON CITY, MO 65102
1-888-ASK-MODOT (1-888-275-6636)

OATES ASSOCIATES

St. Louis
2200 West Port Plaza, Suite 700
Saint Louis, MO 63146
314.588.8381

Collinsville
10 Collinsville Crossing, Suite 1
Collinsville, IL 62234
618.345.2200


Belleville
1 South Church, Suite 200
Belleville, IL 62220
618.416.4606

St. Charles
820 South Main, Suite 399
St. Charles, MO 63301
636.493.5077

www.oatesassociates.com

MISSOURI DESIGN FIRM PE-001166

H:\P\224097 - Madison County Bridge Package\002-JSE0036-T0092\CADD\Microstation\CADD Drawings\XS_001-025_JSE0036_I10_RteM.dgn 11:40:43 AM 9/24/2026

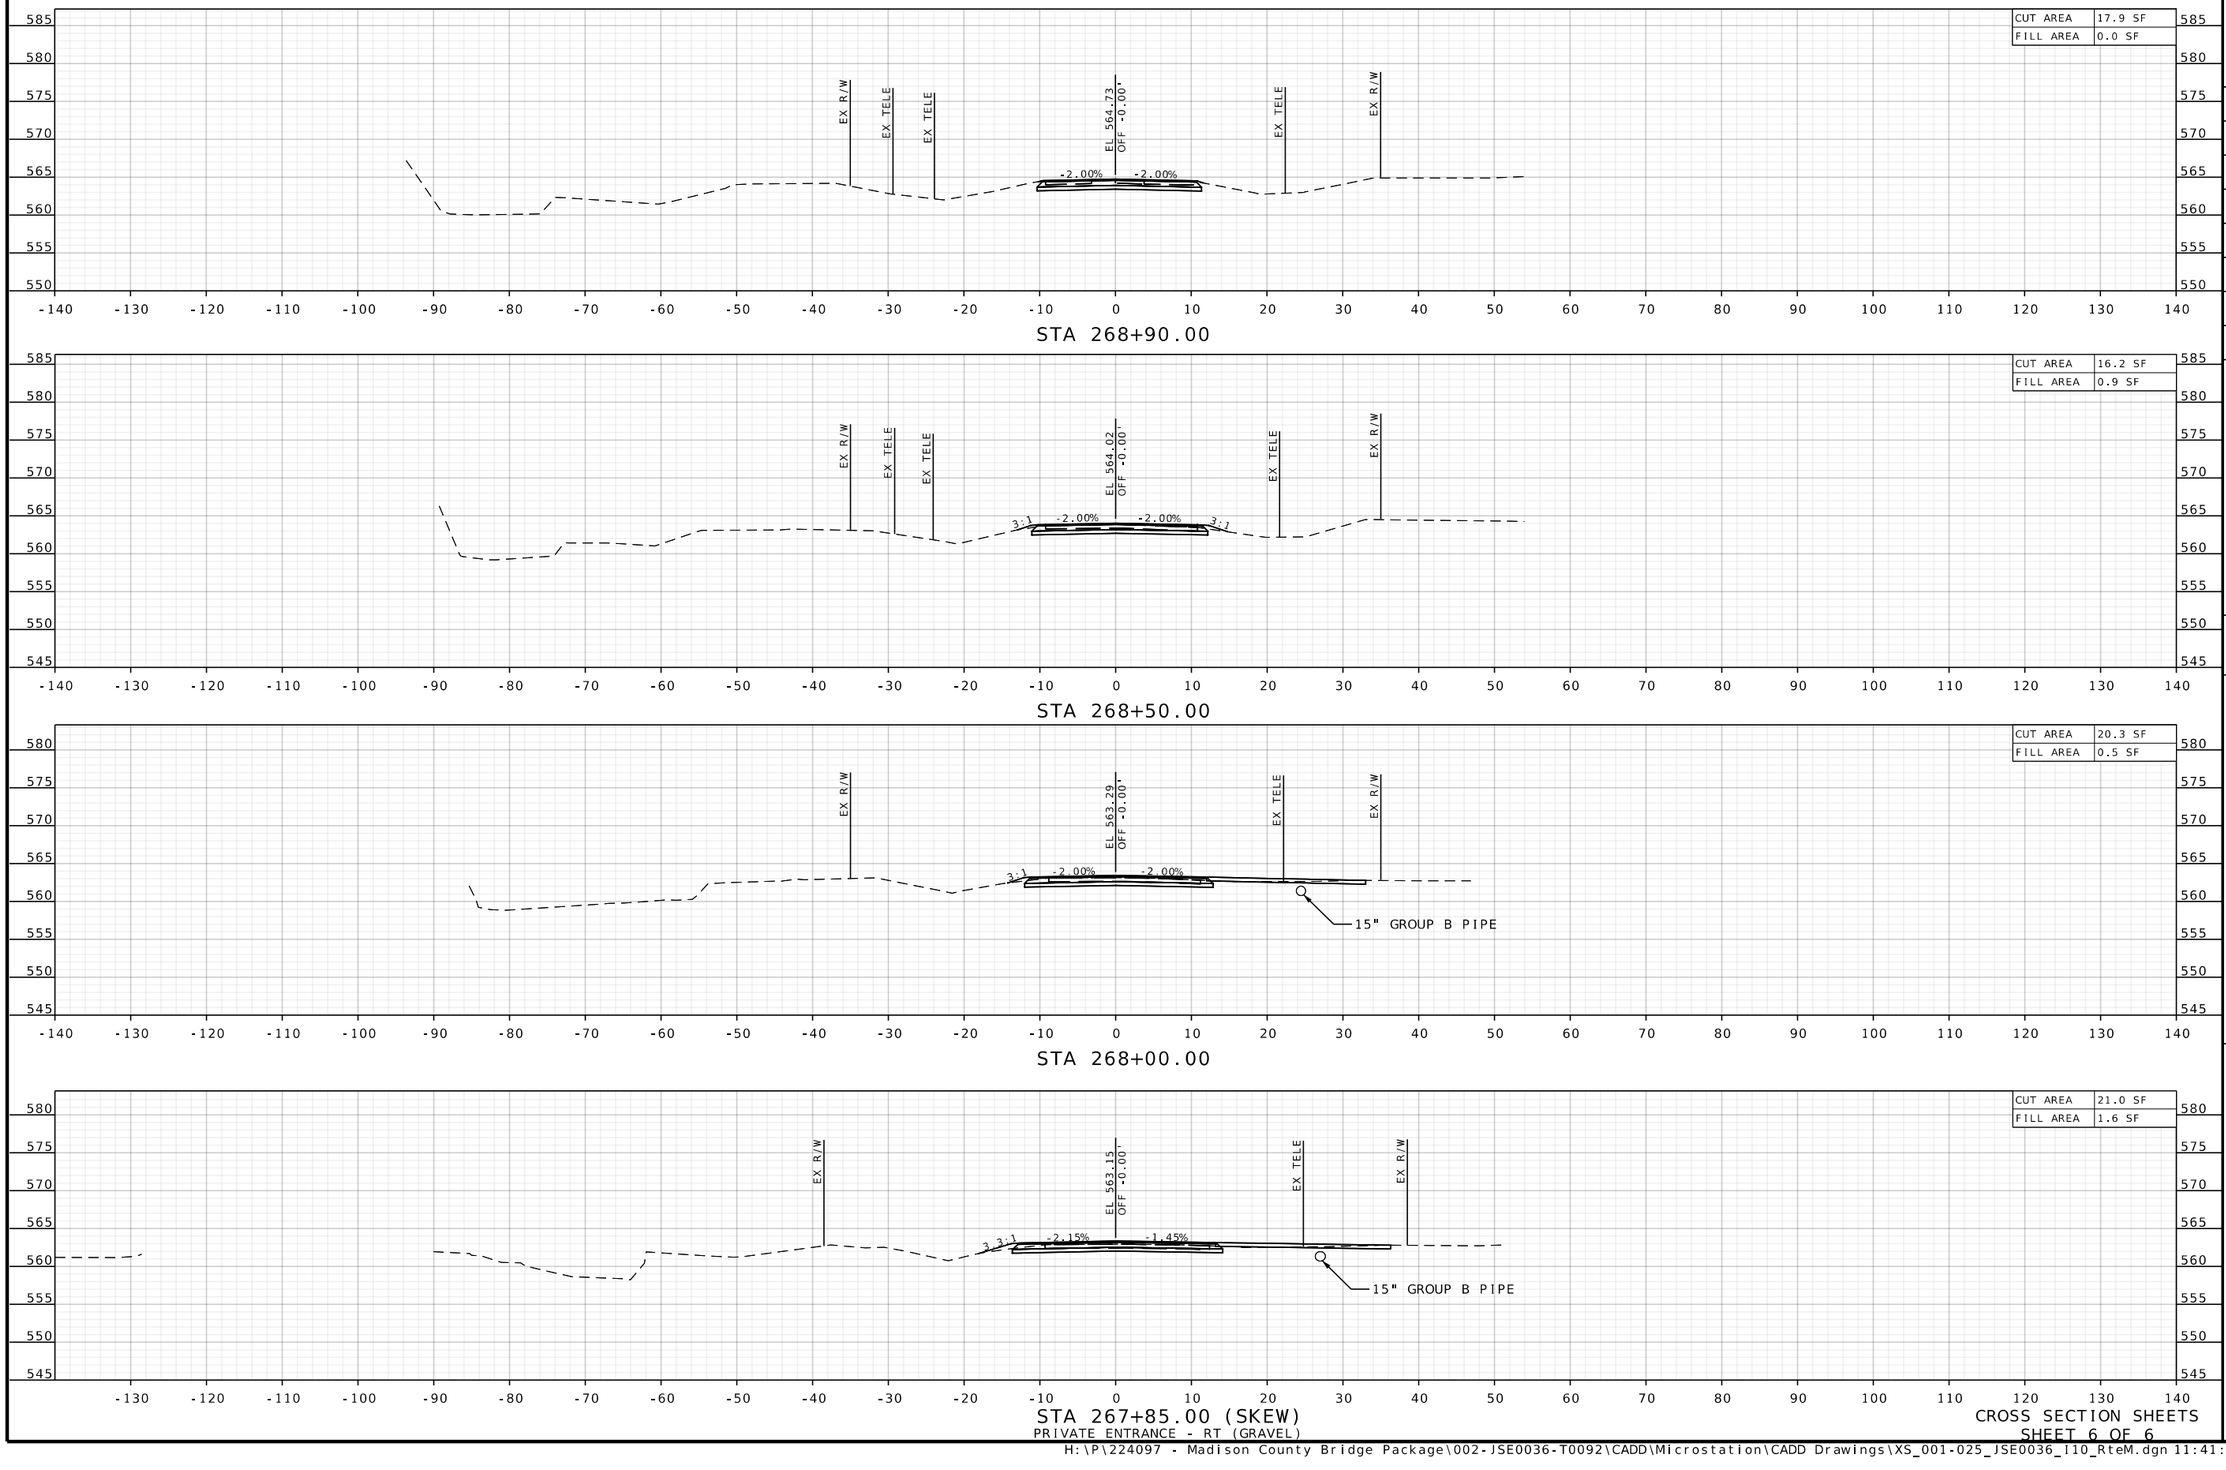

CROSS SECTION SHEETS
SHEET 6 OF 6

STATE OF MISSOURI
MATTHEW B. FIELDS
NUMBER PE-2024005189
PROFESSIONAL ENGINEER

THIS SHEET HAS BEEN SIGNED, SEALED AND DATED ELECTRONICALLY.

DATE PREPARED
9/24/2026

ROUTE	STATE
M	MO
DISTRICT	SHEET NO.
SE	6

COUNTY
MADISON

JOB NO.
JSE0036

CONTRACT ID.
.

PROJECT NO.
.

BRIDGE NO.
.

DESCRIPTION	DATE
.	.
.	.
.	.
.	.
.	.
.	.
.	.
.	.

MISSOURI HIGHWAYS AND TRANSPORTATION COMMISSION

105 WEST CAPITOL
JEFFERSON CITY, MO 65102
1-888-ASK-MODOT (1-888-275-6636)

St. Louis
2200 West Port Plaza, Suite 700
St. Louis, MO 63146
314.588.8381

St. Charles
820 South Main, Suite 399
St. Charles, MO 63301
636.493.5077

Collinsville
10 Collinsville Crossing, Suite 1
Collinsville, IL 62234
618.345.2200


Belleville
1 South Church, Suite 200
Belleville, IL 62220
618.416.4566

www.oatesassociates.com


MISSOURI DESIGN FIRM PE-001166

OATES ASSOCIATES


H:\P\224097 - Madison County Bridge Package\002-JSE0036-T0092\CADD\Microstation\CADD Drawings\XS_001-025_JSE0036_I10_RteM.dgn 11:41:57 AM 9/24/2026

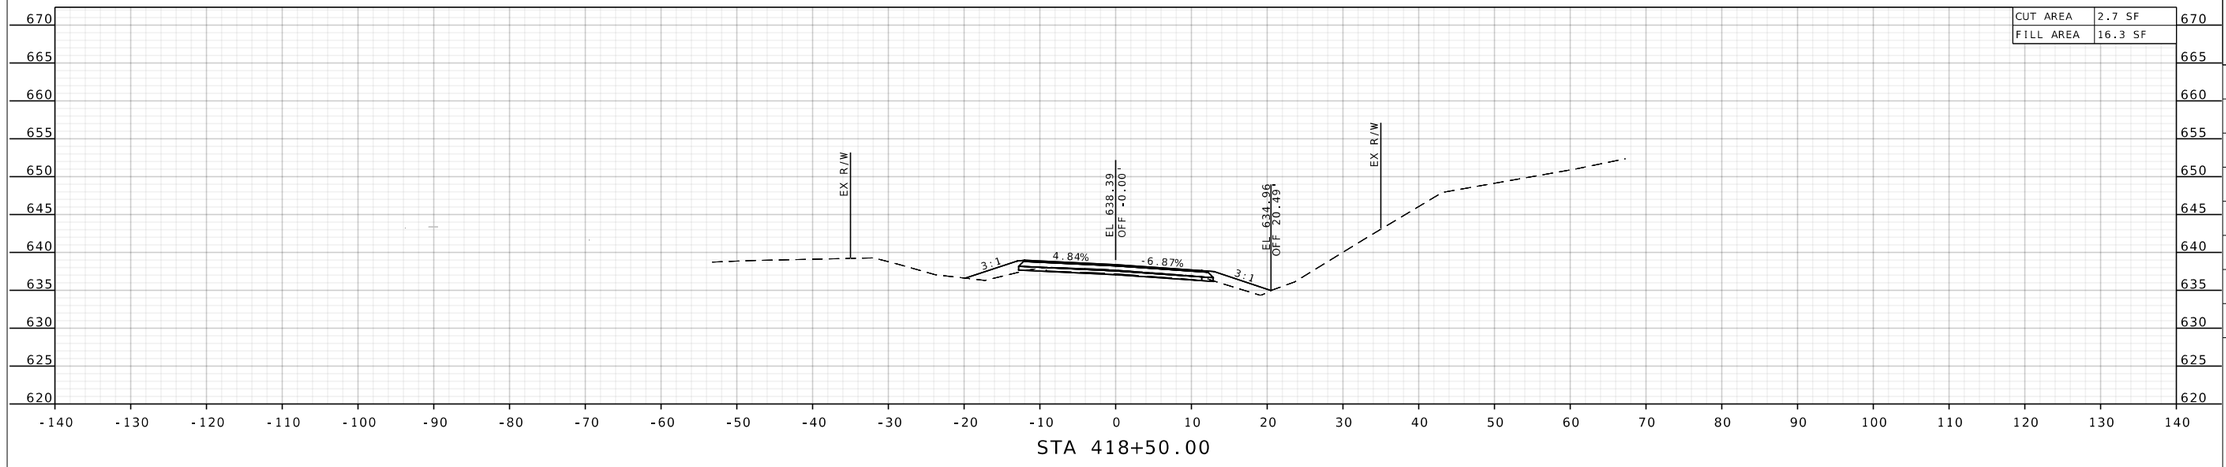

STA 418+50.00

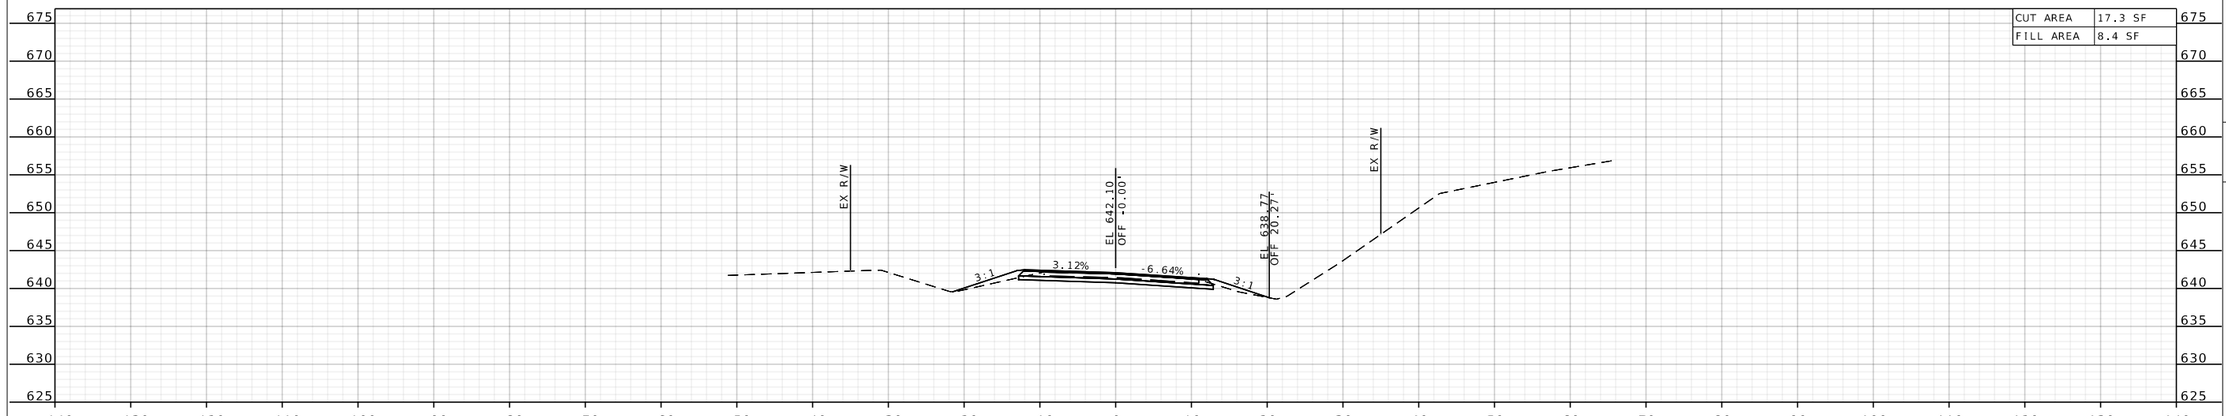

STA 418+00.00

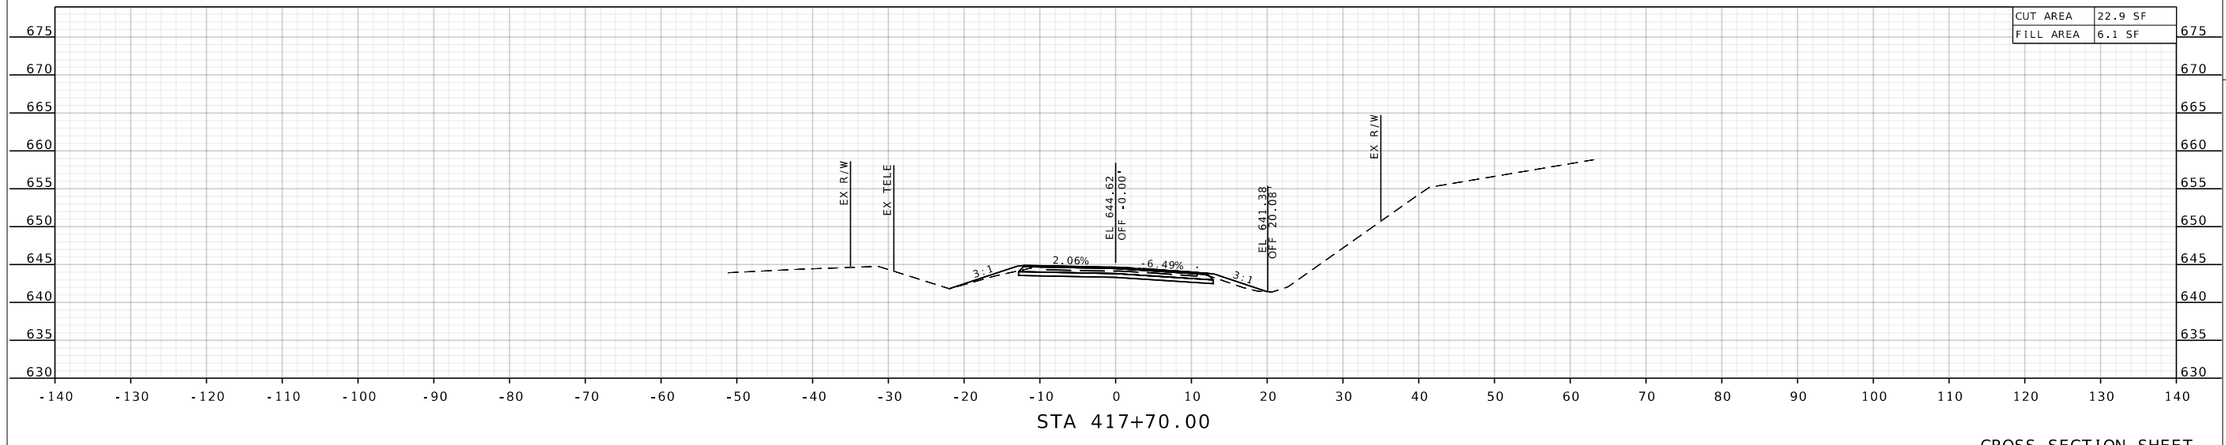

STA 417+70.00

CROSS SECTION SHEET
SHEET 1 OF 8

STATE OF MISSOURI
MATTHEW B. FIELDS
NUMBER PE-2024005189
PROFESSIONAL ENGINEER

THIS SHEET HAS BEEN SIGNED, SEALED AND DATED ELECTRONICALLY.

DATE PREPARED
9/25/2026

ROUTE	STATE
M	MO

DISTRICT	SHEET NO.
SE	1

COUNTY
MADISON

JOB NO.
JSE0037

CONTRACT ID.

PROJECT NO.

BRIDGE NO.

DESCRIPTION	DATE

MISSOURI HIGHWAYS AND TRANSPORTATION COMMISSION

105 WEST CAPITOL
JEFFERSON CITY, MO 65102
1-888-ASK-MODOT (1-888-275-6636)

MoDOT

OATES ASSOCIATES

Collinsville



Belleville
1 South Church, Suite 200
Belleville, IL 62220
618.416.6868

St. Charles
820 South Main, Suite 309
St. Charles, MO 63301
636.493.5277


www.oatesassociates.com

MISSOURI DESIGN FIRM PE-001166

H:\P\224097 - Madison County Bridge Package\003-JSE0037-T0093\CADD\Microstation\CADD Drawings\CADD Sheets\013_XS_JSE0037_I10.dgn 11:40:14 AM 9/25/2026

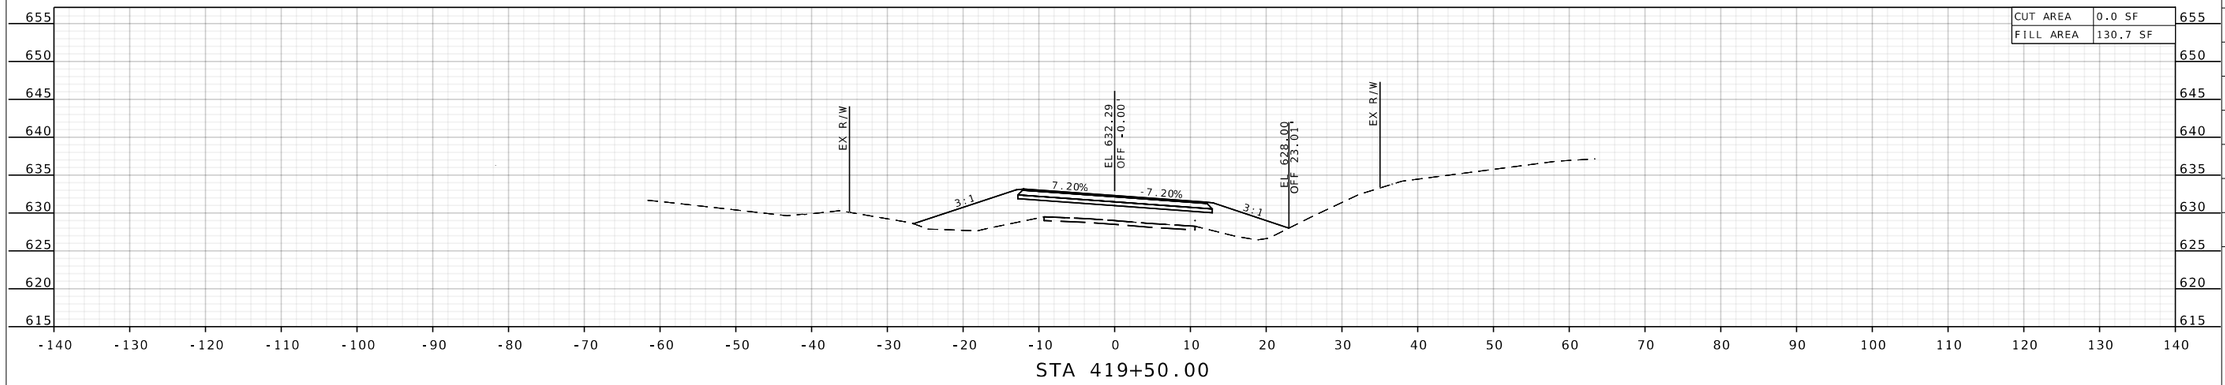


STA 419+50.00

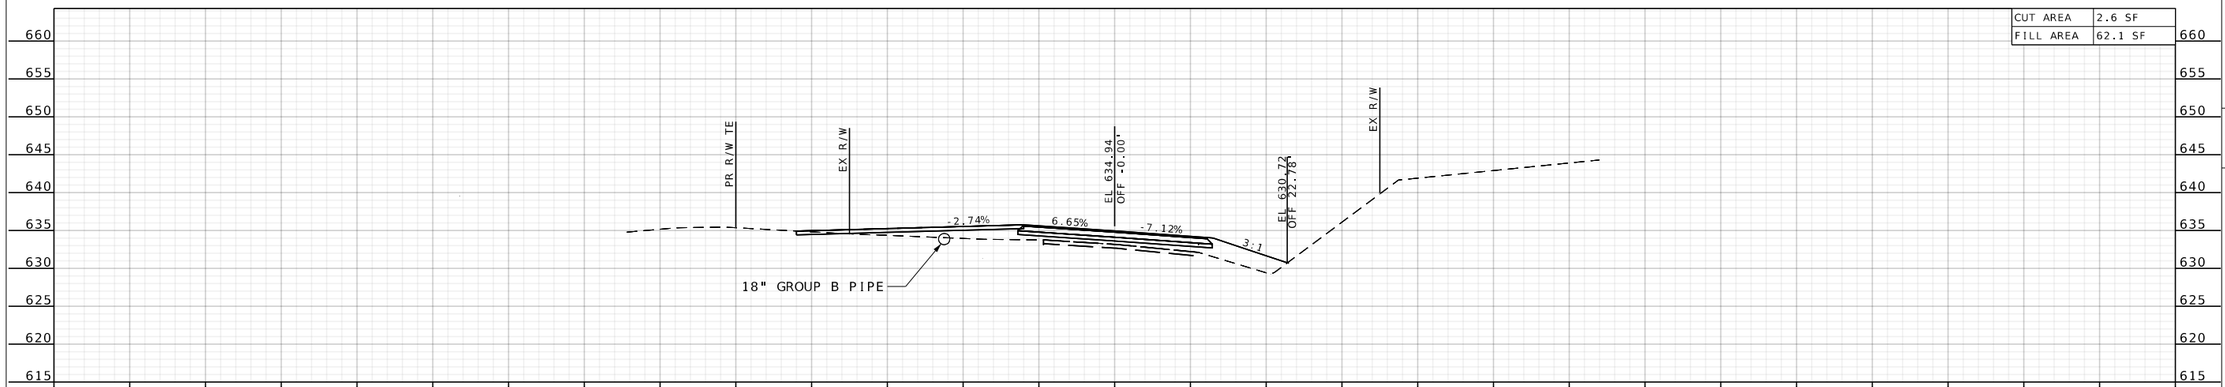

STA 419+03.00

PRIVATE ENTRANCE - LT (GRAVEL)

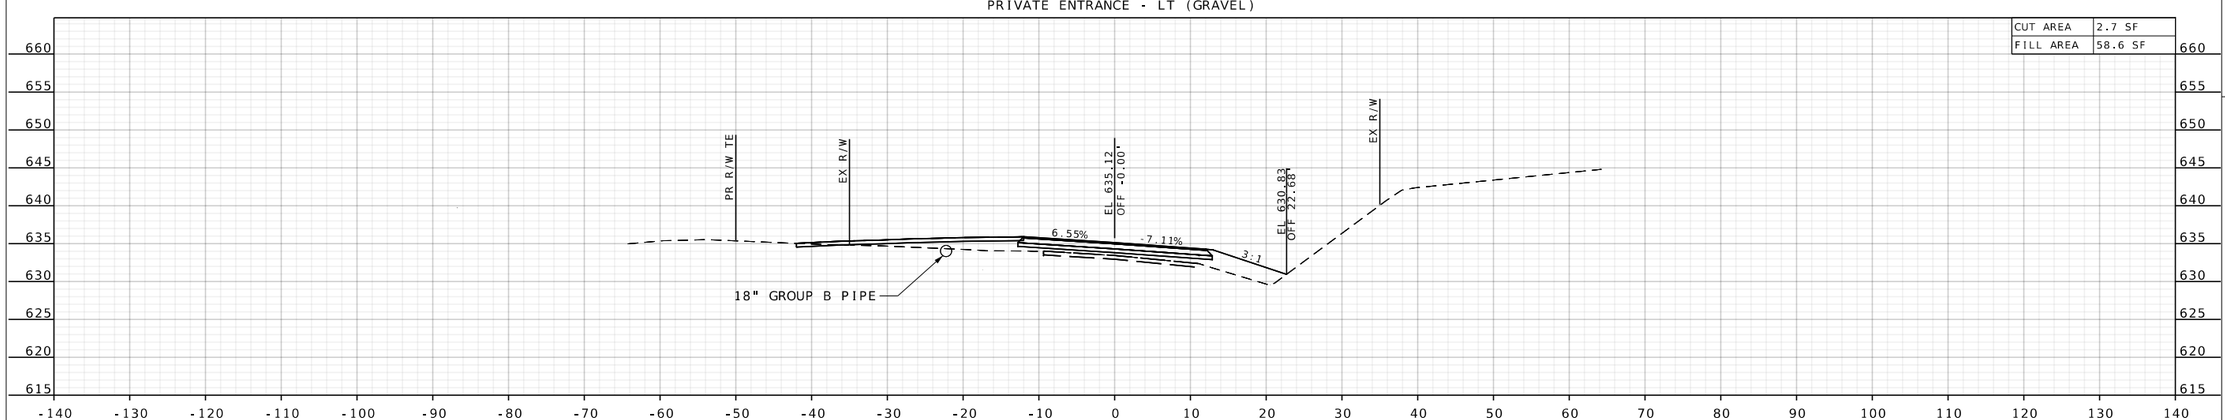

STA 419+00.00

CROSS SECTION SHEET
SHEET 2 OF 8

STATE OF MISSOURI
MATTHEW B. FIELDS
NUMBER PE-2024005189
PROFESSIONAL ENGINEER

THIS SHEET HAS BEEN SIGNED, SEALED AND DATED ELECTRONICALLY.

DATE PREPARED
9/25/2026

ROUTE	STATE
M	MO
DISTRICT	SHEET NO.
SE	2

COUNTY
MADISON

JOB NO.
JSE0037

CONTRACT ID.

PROJECT NO.

BRIDGE NO.

DESCRIPTION	DATE

MISSOURI HIGHWAYS AND TRANSPORTATION COMMISSION
105 WEST CAPITOL
JEFFERSON CITY, MO 65102
1-888-ASK-MODOT (1-888-275-6636)

OATES ASSOCIATES
MISSOURI DESIGN FIRM PE-001166


Collinsville



Belleville
1 South Church, Suite 200
Belleville, IL 62220
618.416.4666

St. Charles
820 South Main, Suite 309
St. Charles, MO 63301
636.493.9277


www.oatesassociates.com

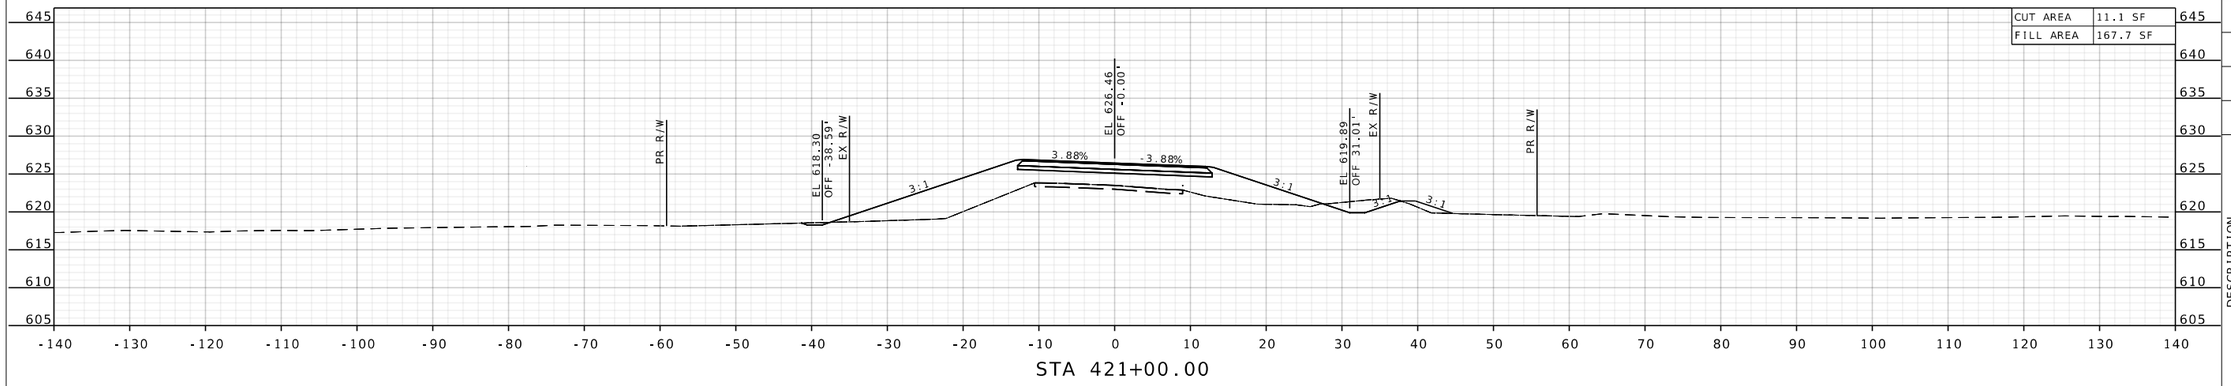

STA 421+00.00

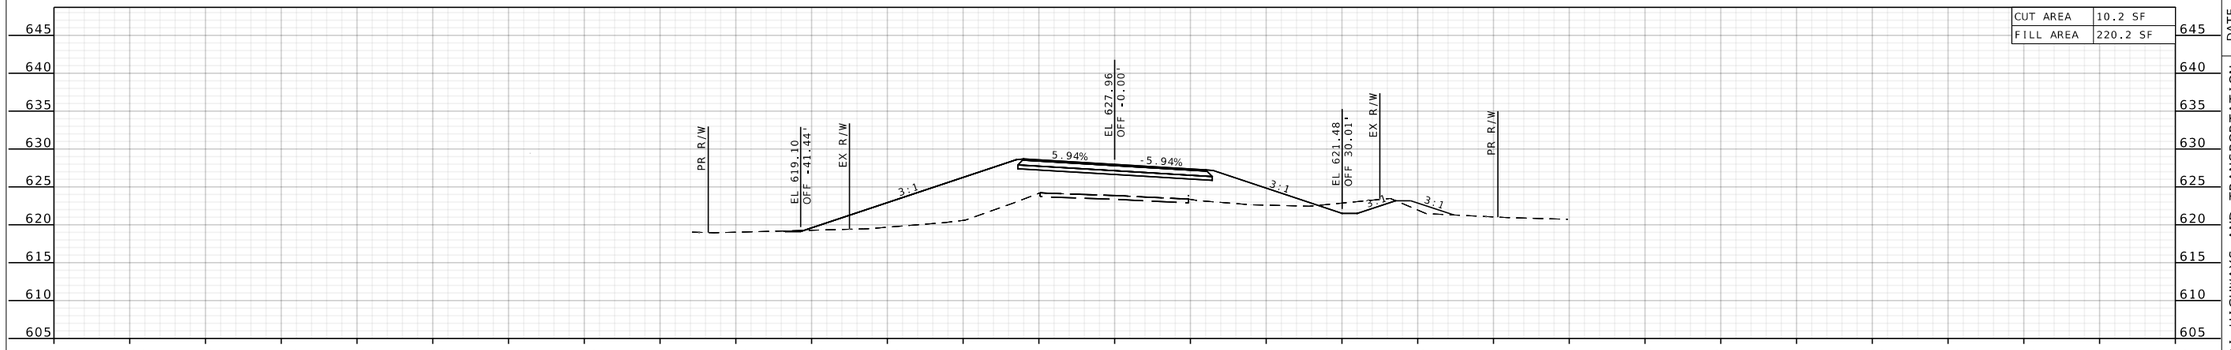

STA 420+50.00

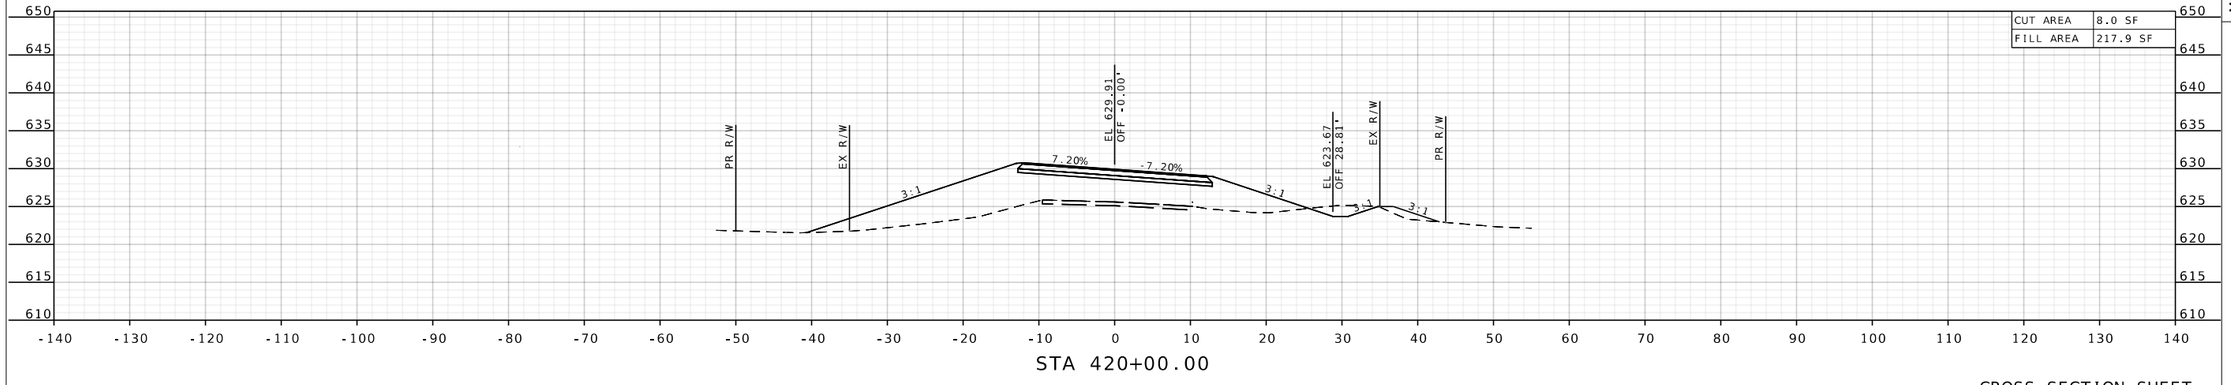

STA 420+00.00

CROSS SECTION SHEET
SHEET 3 OF 8

THIS SHEET HAS BEEN SIGNED, SEALED AND DATED ELECTRONICALLY.

STATE OF MISSOURI
MATTHEW B. FIELDS
NUMBER PE-2024005189
PROFESSIONAL ENGINEER

DATE PREPARED
9/25/2026

ROUTE	STATE
M	MO
DISTRICT	SHEET NO.
SE	3

COUNTY
MADISON

JOB NO.
JSE0037

CONTRACT ID.

PROJECT NO.

BRIDGE NO.

DESCRIPTION

DATE

MISSOURI HIGHWAYS AND TRANSPORTATION COMMISSION

105 WEST CAPITOL
JEFFERSON CITY, MO 65102
1-888-ASK-MODOT (1-888-275-6636)

St. Louis




Belleville
1 South Church, Suite 200
Belleville, IL 62220
618.416.4666


www.oatesassociates.com

MISSOURI DESIGN FIRM PE-001166


OATES ASSOCIATES

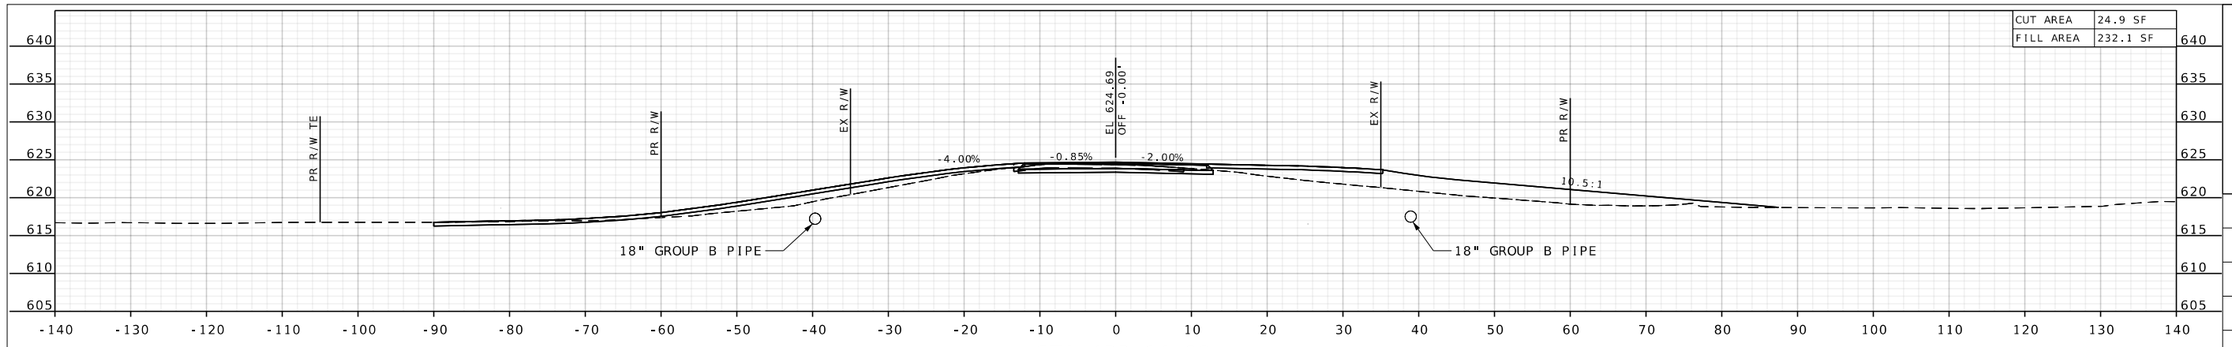


STA 422+14.00
PRIVATE ENTRANCE - LT (GRAVEL)

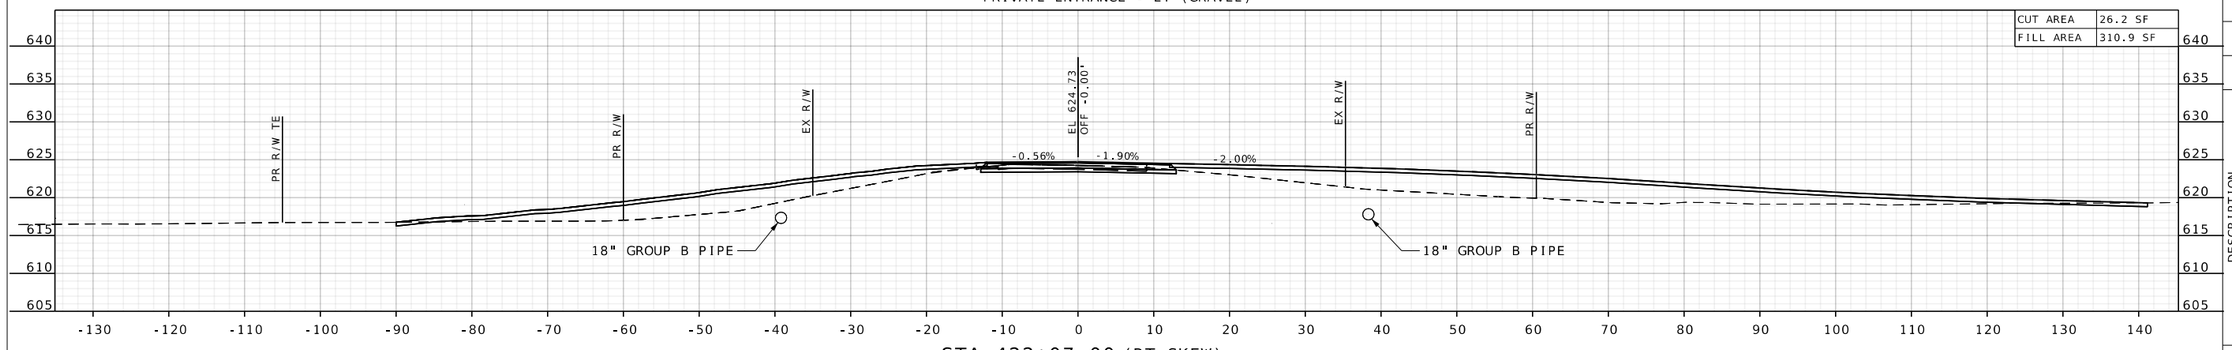

STA 422+07.00 (RT SKEW)
COUNTY ROAD 301 - RT (ASPHALT)

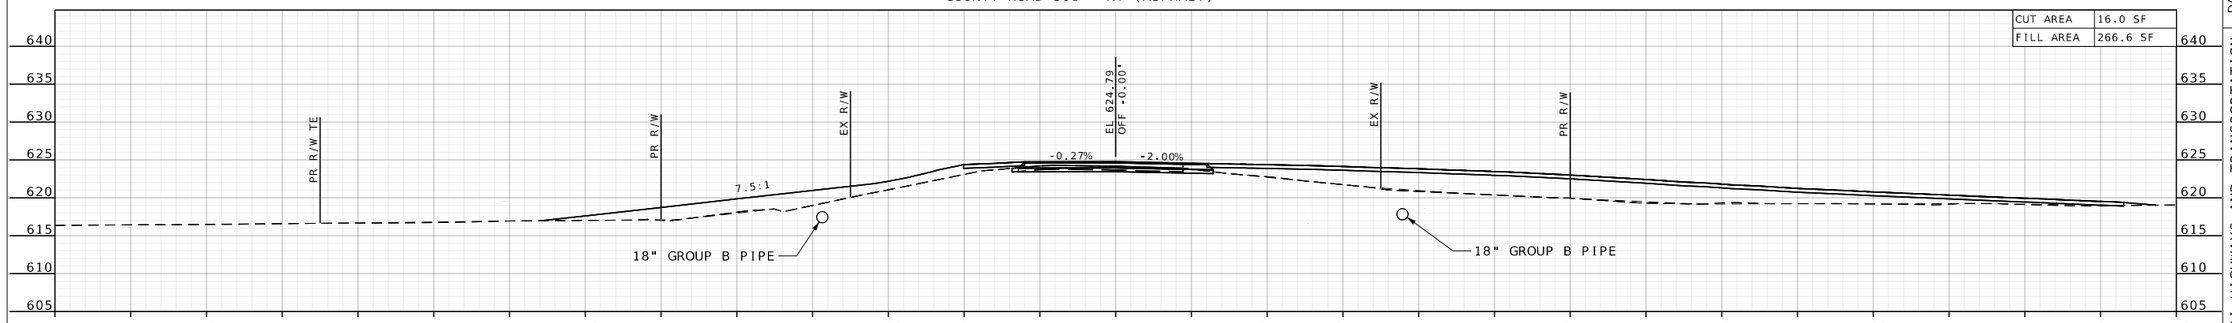

STA 422+00.00

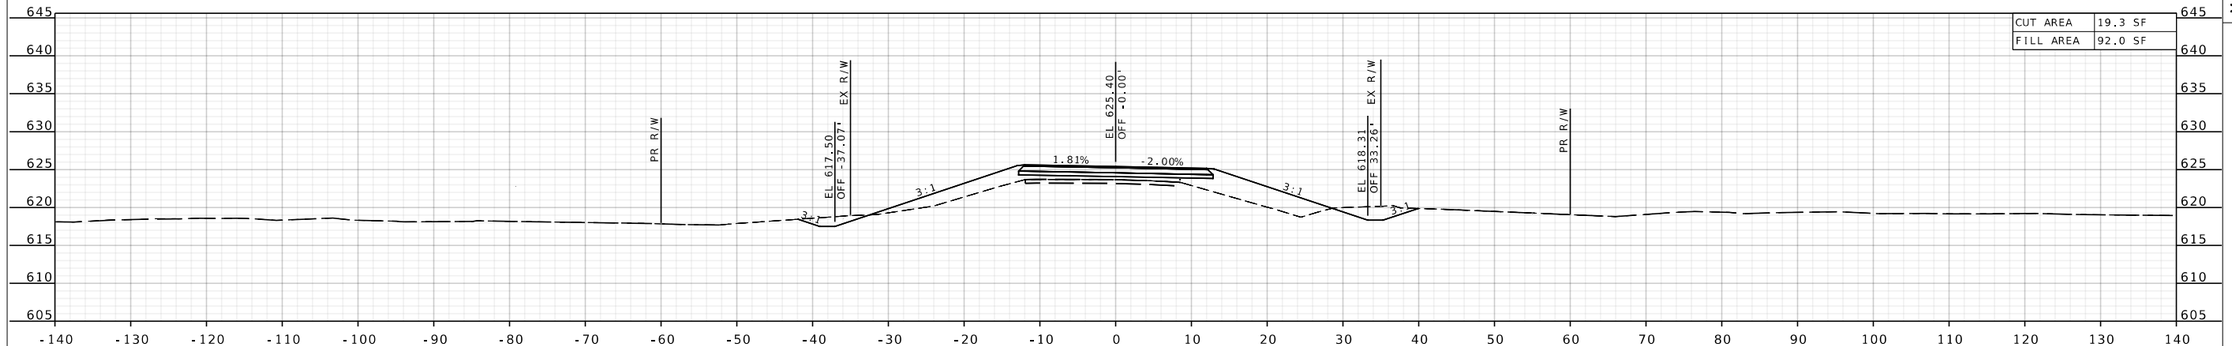

STA 421+50.00

CROSS SECTION SHEET
SHEET 4 OF 8

STATE OF MISSOURI
MATTHEW B. FIELDS
NUMBER PE-2024005189
PROFESSIONAL ENGINEER

THIS SHEET HAS BEEN SIGNED, SEALED AND DATED ELECTRONICALLY.

DATE PREPARED
9/25/2026

ROUTE	STATE
M	MO
DISTRICT	SHEET NO.
SE	4

COUNTY
MADISON

JOB NO.
JSE0037

CONTRACT ID.

PROJECT NO.

BRIDGE NO.

DESCRIPTION	DATE

MISSOURI HIGHWAYS AND TRANSPORTATION COMMISSION

105 WEST CAPITOL
JEFFERSON CITY, MO 65102
1-888-ASK-MODOT (1-888-275-6636)

OATES ASSOCIATES

St. Louis




Belleville
1 South Church, Suite 200
Belleville, IL 62220
618.416.4566


www.oatesassociates.com

MISSOURI DESIGN FIRM PE-001166


H:\P\224097 - Madison County Bridge Package\003-JSE0037-T0093\CADD\Microstation\CADD Drawings\CADD Sheets\013_XS_JSE0037_I10.dgn 11:44:27 AM 9/25/2026

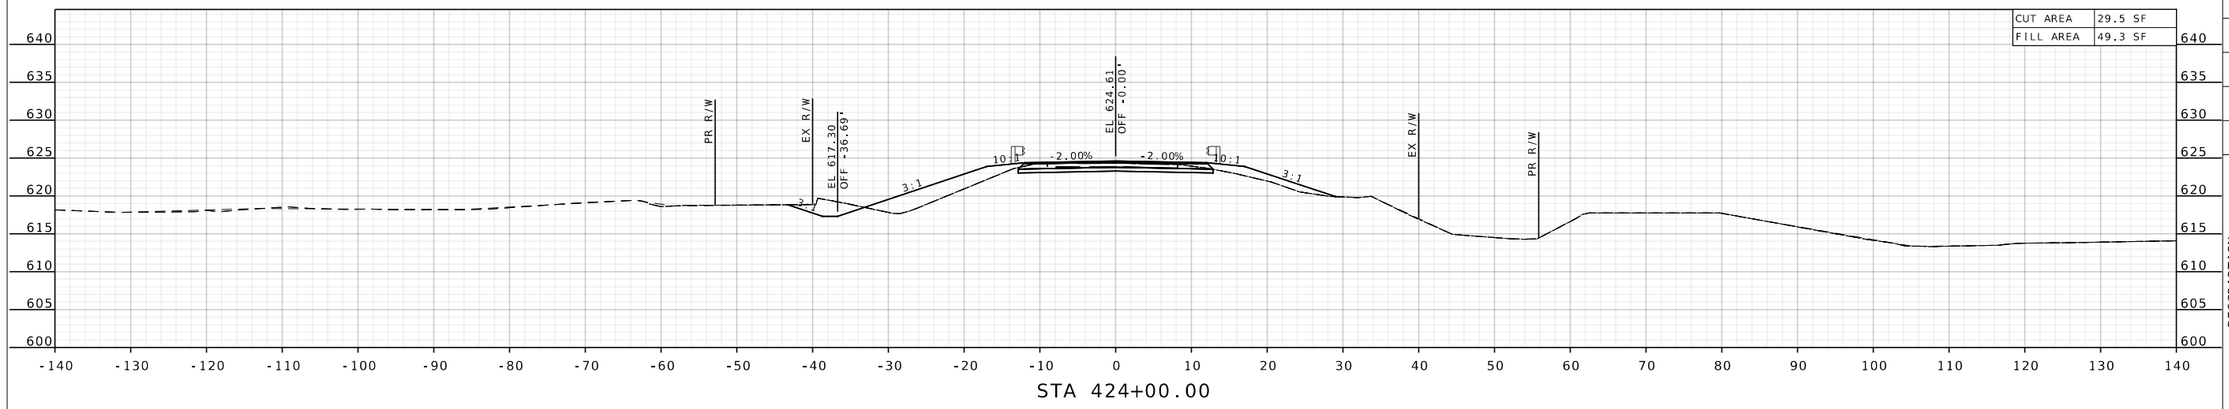

STA 424+00.00

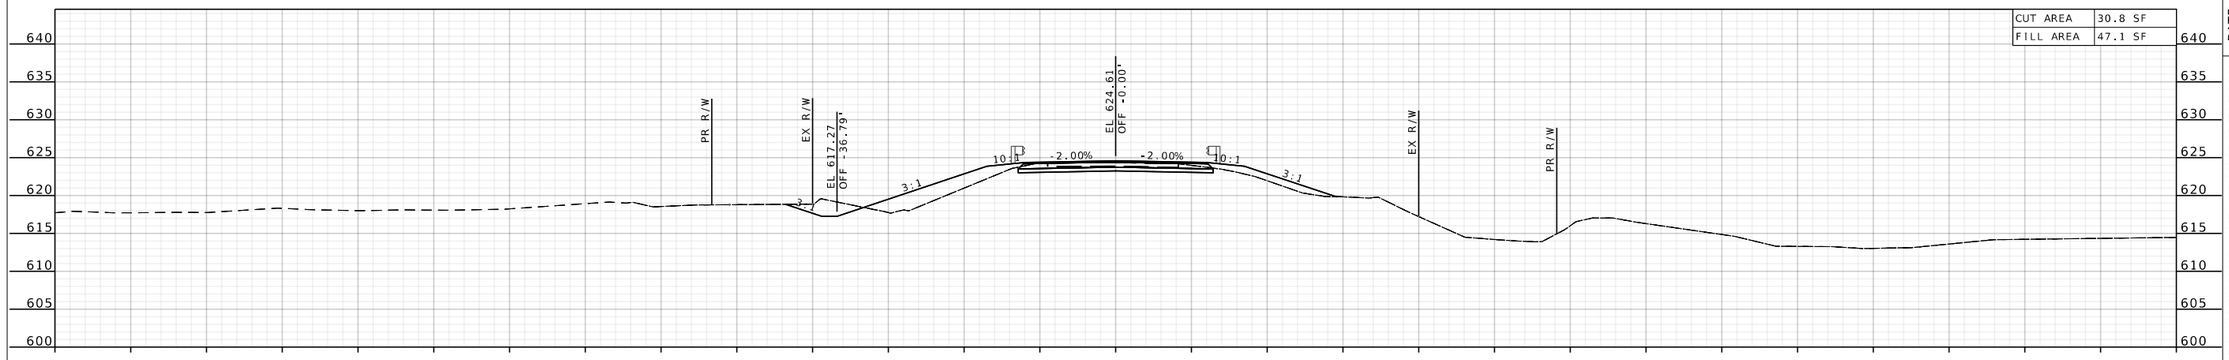

STA 423+95.33

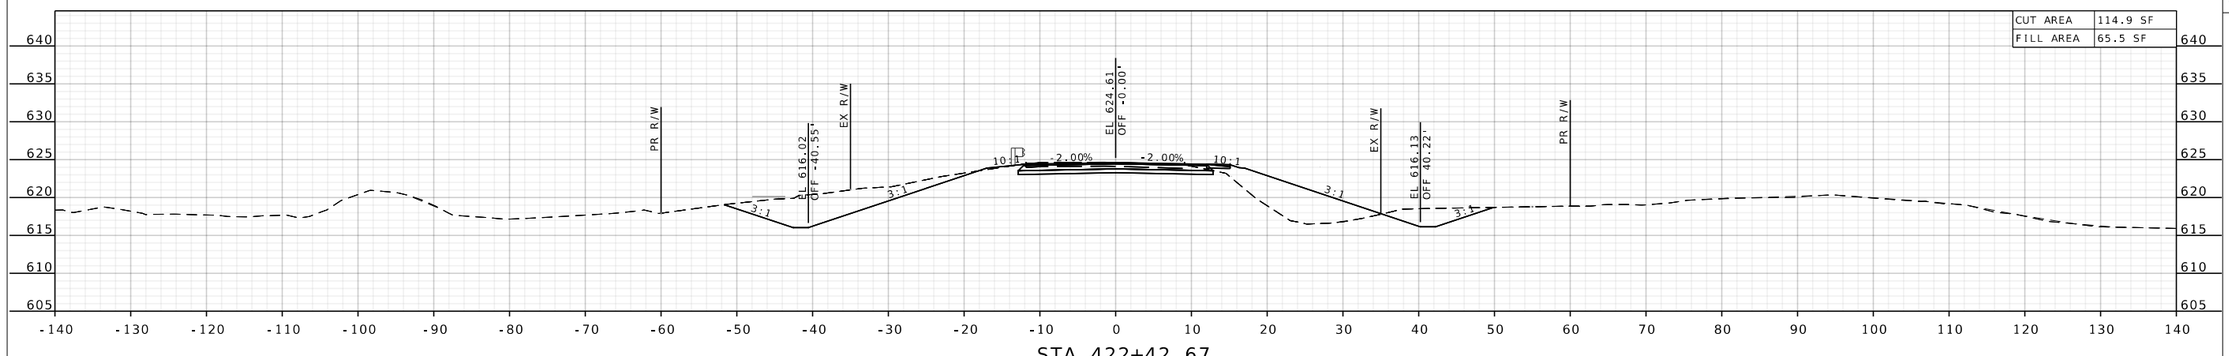

STA 422+42.67

CROSS SECTION SHEET
SHEET 5 OF 8

STATE OF MISSOURI
MATTHEW B. FIELDS
NUMBER PE-2024005189
PROFESSIONAL ENGINEER

THIS SHEET HAS BEEN SIGNED, SEALED AND DATED ELECTRONICALLY.

DATE PREPARED	9/25/2026
ROUTE	M
STATE	MO
DISTRICT	SE
SHEET NO.	5
COUNTY	MADISON
JOB NO.	JSE0037
CONTRACT ID.	
PROJECT NO.	
BRIDGE NO.	

DESCRIPTION | DATE

MISSOURI HIGHWAYS AND TRANSPORTATION COMMISSION
105 WEST CAPITOL
JEFFERSON CITY, MO 65102
1-888-ASK-MODOT (1-888-275-6636)

OATES ASSOCIATES

St. Louis
2200 West Port Plaza, Suite 200
Saint Louis, MO 63131
314.588.8381


St. Charles
820 South Main, Suite 399
St. Charles, MO 63301
636.493.5277

Collinsville
10 Collinsville Crossing, Suite 1
Collinsville, IL 62234
618.345.2200


Belleville
1 South Church, Suite 200
Belleville, IL 62220
618.416.4566

www.oatesassociates.com


MISSOURI DESIGN FIRM PE-001166

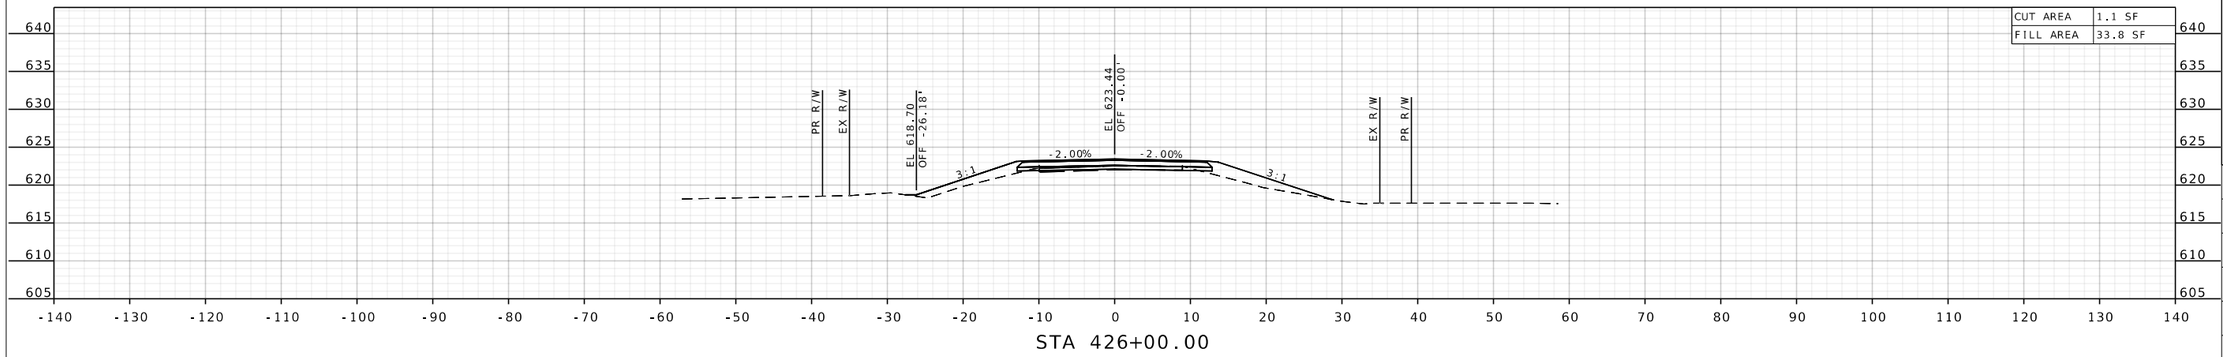


STA 426+00.00

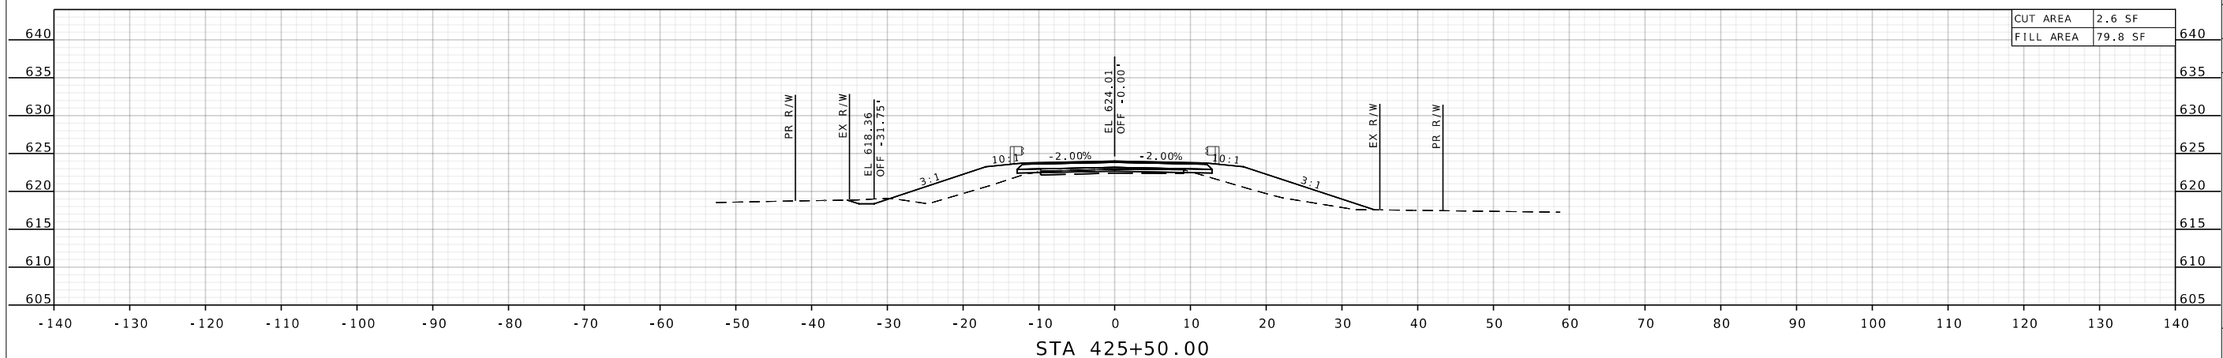

STA 425+50.00

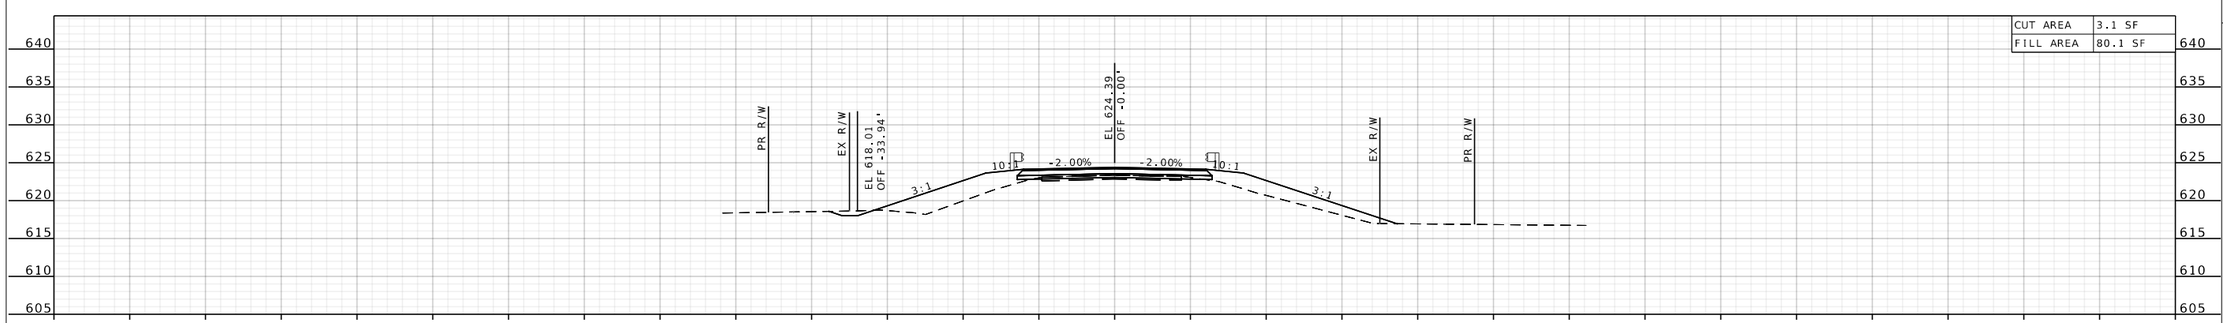

STA 425+00.00

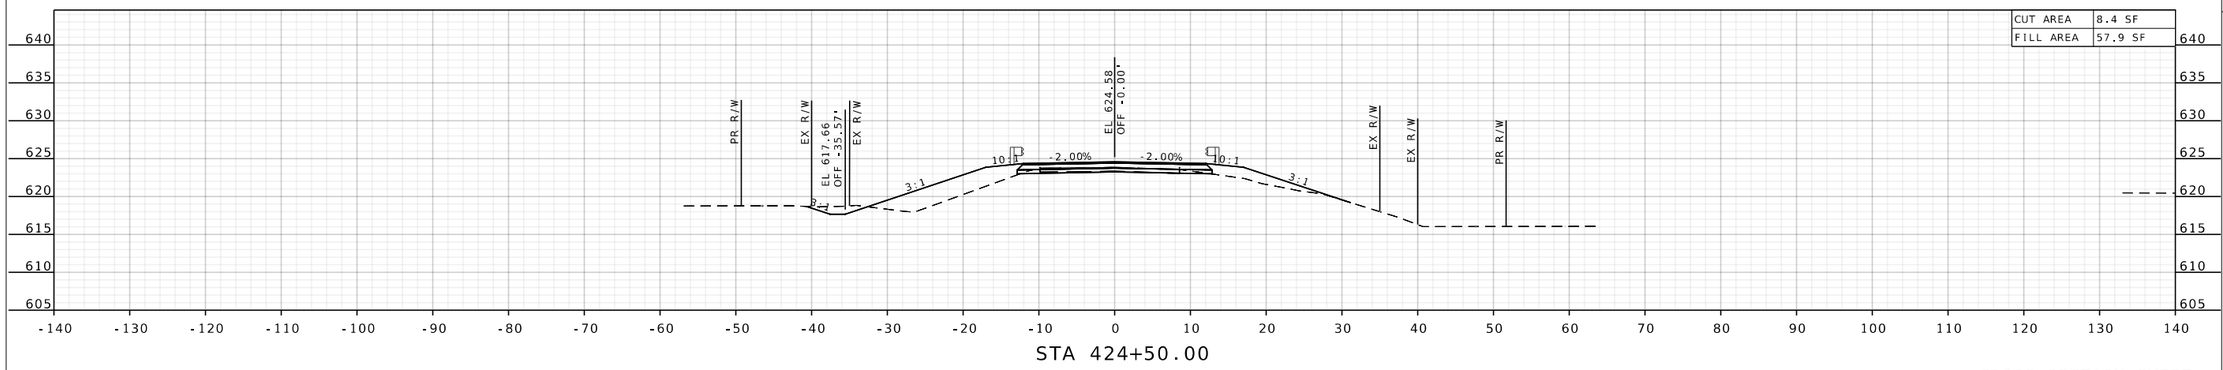

STA 424+50.00

CROSS SECTION SHEET
SHEET 6 OF 8

STATE OF MISSOURI
MATTHEW B. FIELDS
NUMBER PE-2024005189
PROFESSIONAL ENGINEER

THIS SHEET HAS BEEN SIGNED, SEALED AND DATED ELECTRONICALLY.

DATE PREPARED
9/25/2026

ROUTE	STATE
M	MO
DISTRICT	SHEET NO.
SE	6

COUNTY
MADISON

JOB NO.
JSE0037

CONTRACT ID.

PROJECT NO.

BRIDGE NO.

DESCRIPTION	DATE

MISSOURI HIGHWAYS AND TRANSPORTATION COMMISSION

105 WEST CAPITOL
JEFFERSON CITY, MO 65102
1-888-ASK-MODOT (1-888-275-6636)

OATES ASSOCIATES

Collinsville

314.588.8381


Belleville
1 South Church, Suite 200
Belleville, IL 62220
618.416.4666

St. Charles
820 South Main, Suite 309
St. Charles, MO 63301
636.493.5677


www.oatesassociates.com

MISSOURI DESIGN FIRM PE-001166


H:\P\224097 - Madison County Bridge Package\003-JSE0037-T0093\CADD\Microstation\CADD Drawings\CADD Sheets\013_XS_JSE0037_I10.dgn 11:46:33 AM 9/25/2026

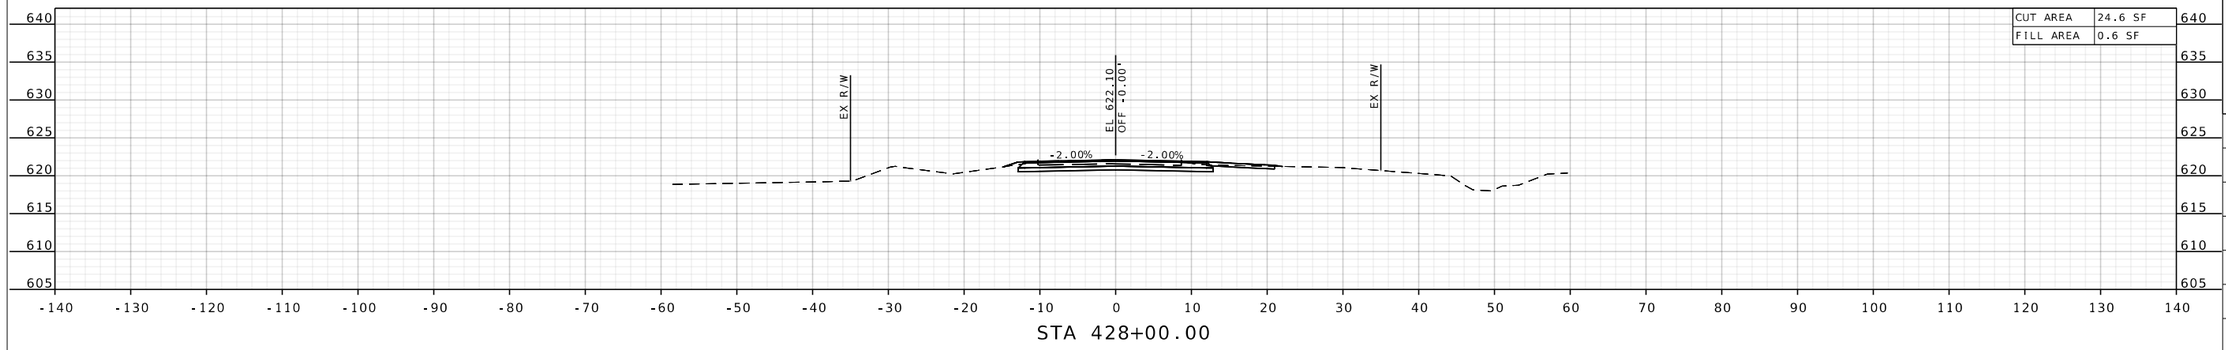


STA 428+00.00

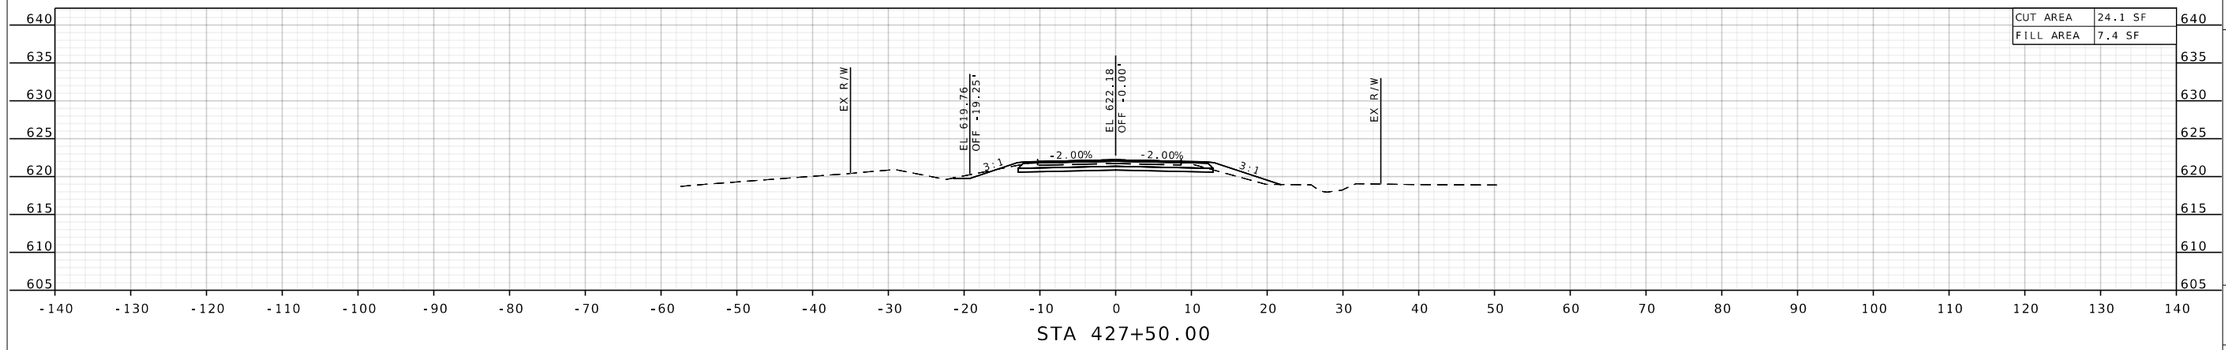

STA 427+50.00

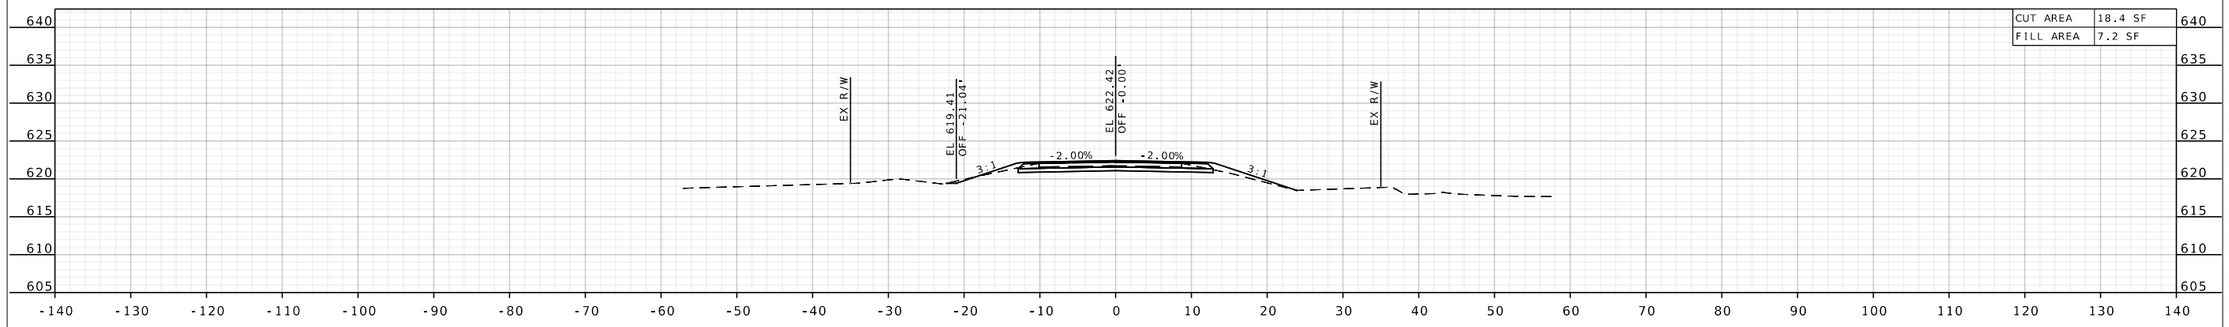

STA 427+00.00

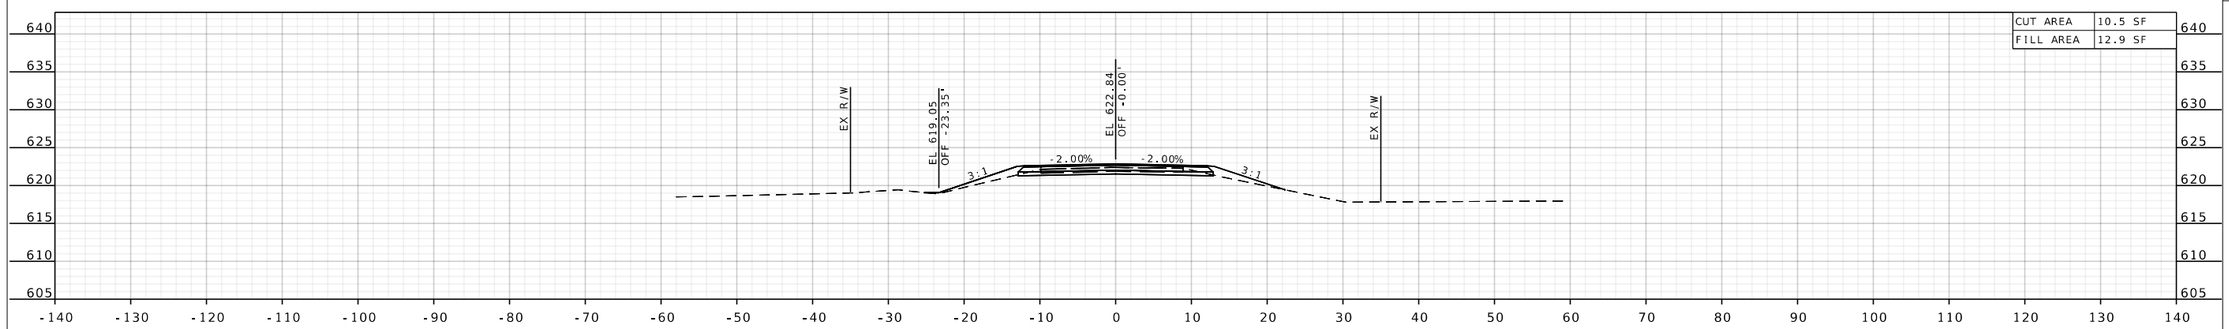

STA 426+50.00

CROSS SECTION SHEET
SHEET 7 OF 8

STATE OF MISSOURI
MATTHEW B. FIELDS
NUMBER PE-2024005189
PROFESSIONAL ENGINEER

THIS SHEET HAS BEEN SIGNED, SEALED AND DATED ELECTRONICALLY.

DATE PREPARED
9/25/2026

ROUTE	STATE
M	MO
DISTRICT	SHEET NO.
SE	7

COUNTY
MADISON

JOB NO.
JSE0037

CONTRACT ID.

PROJECT NO.

BRIDGE NO.

DESCRIPTION	DATE

MISSOURI HIGHWAYS AND TRANSPORTATION COMMISSION

105 WEST CAPITOL
JEFFERSON CITY, MO 65102
1-888-ASK-MODOT (1-888-275-6636)

St. Louis
2200 West Port Plaza, Suite 700
St. Louis, MO 63146
314.588.8381

St. Charles
820 South Main, Suite 399
St. Charles, MO 63301
636.493.5077


Collinsville
909 Vandalia Street Plaza, Suite 1
Collinsville, IL 62234
618.345.2200

Belleville
1 South Church, Suite 200
Belleville, IL 62220
618.641.4666


www.oatesassociates.com

MISSOURI DESIGN FIRM PE-001166

OATES ASSOCIATES

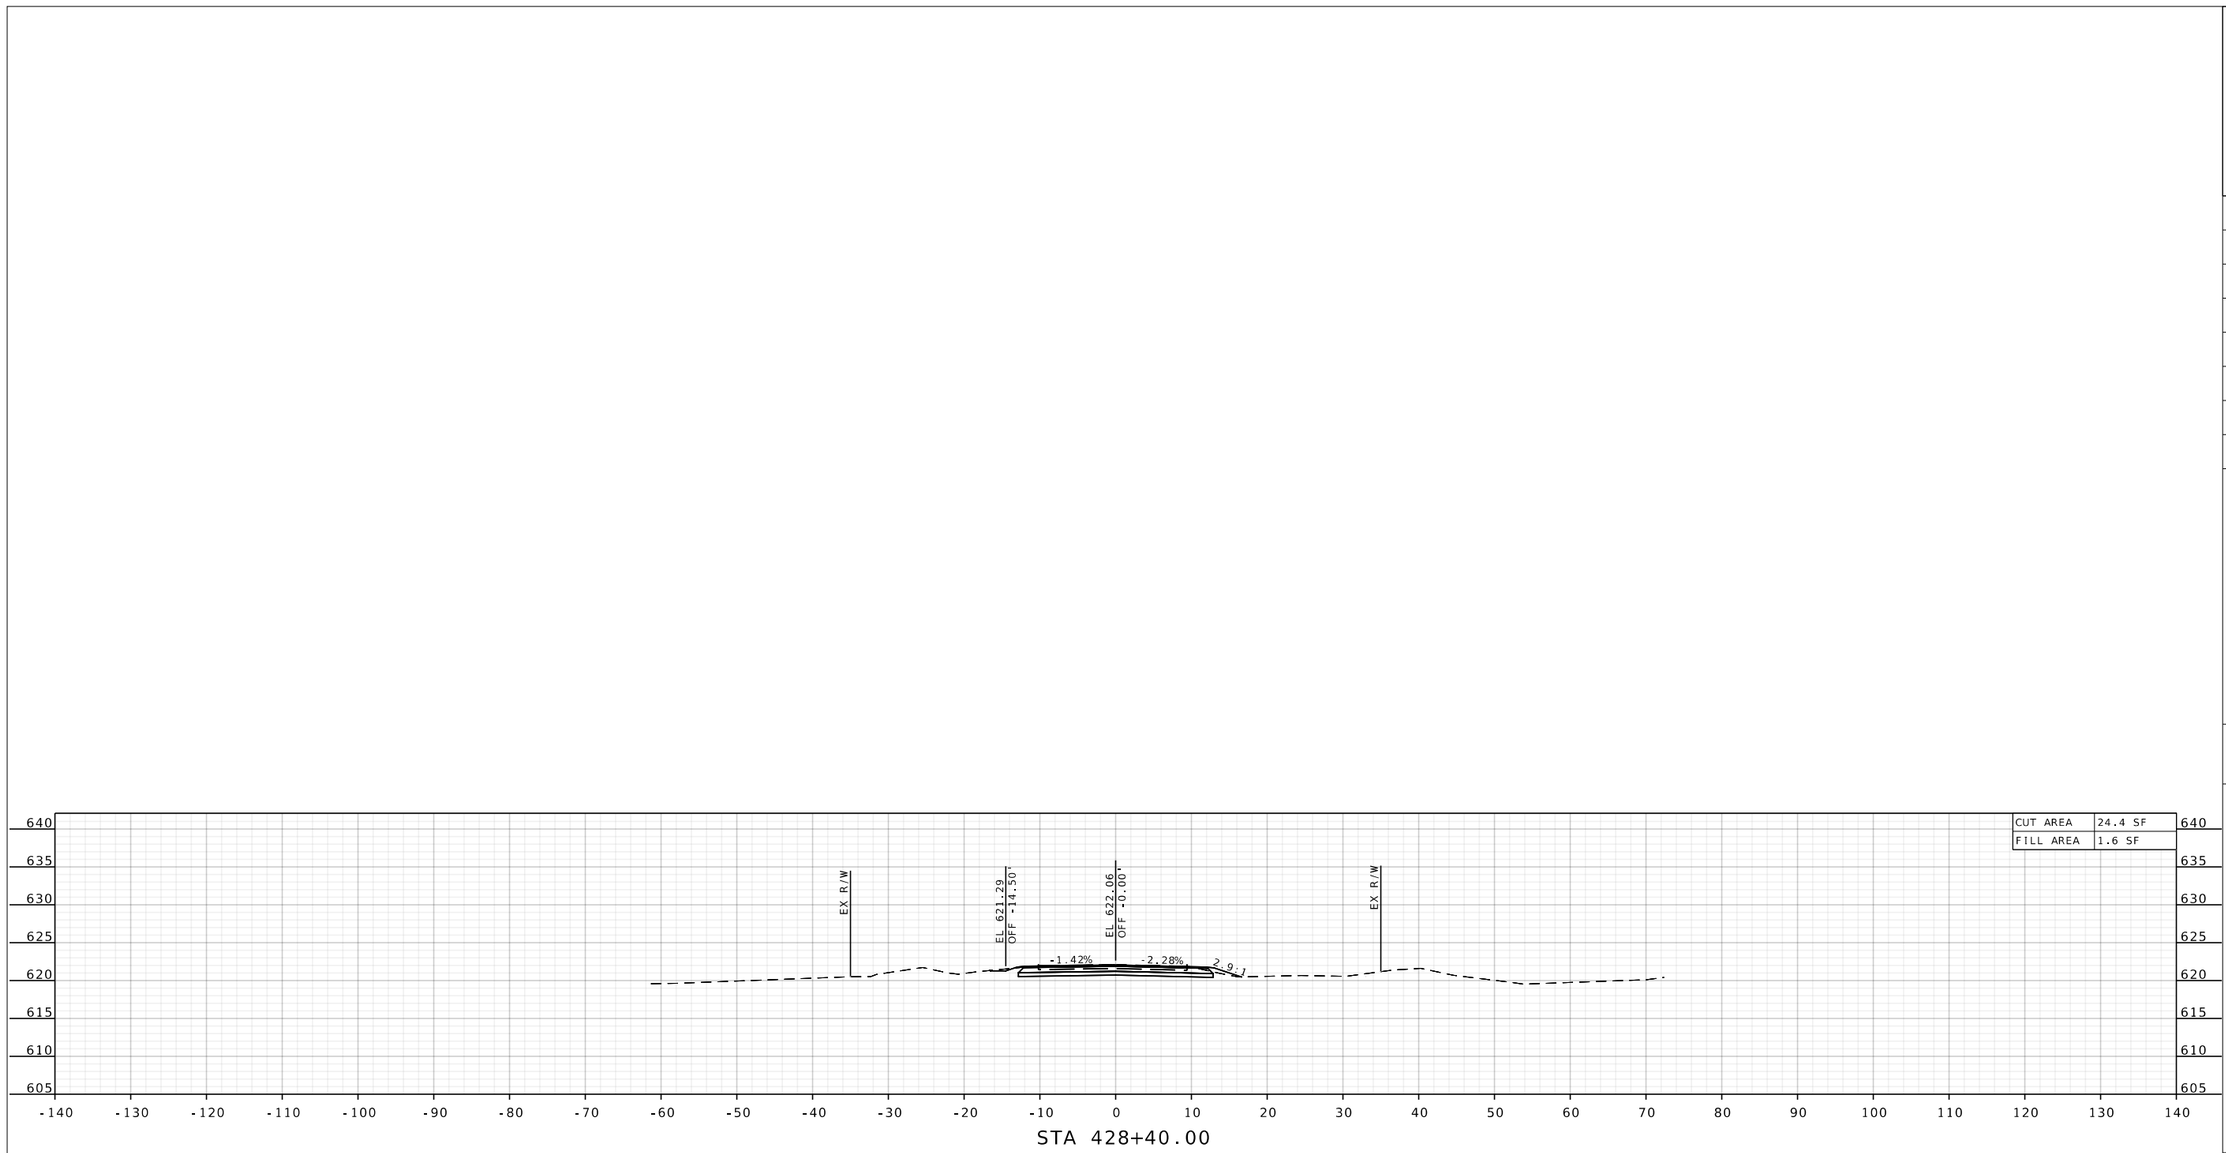

STA 428+40.00

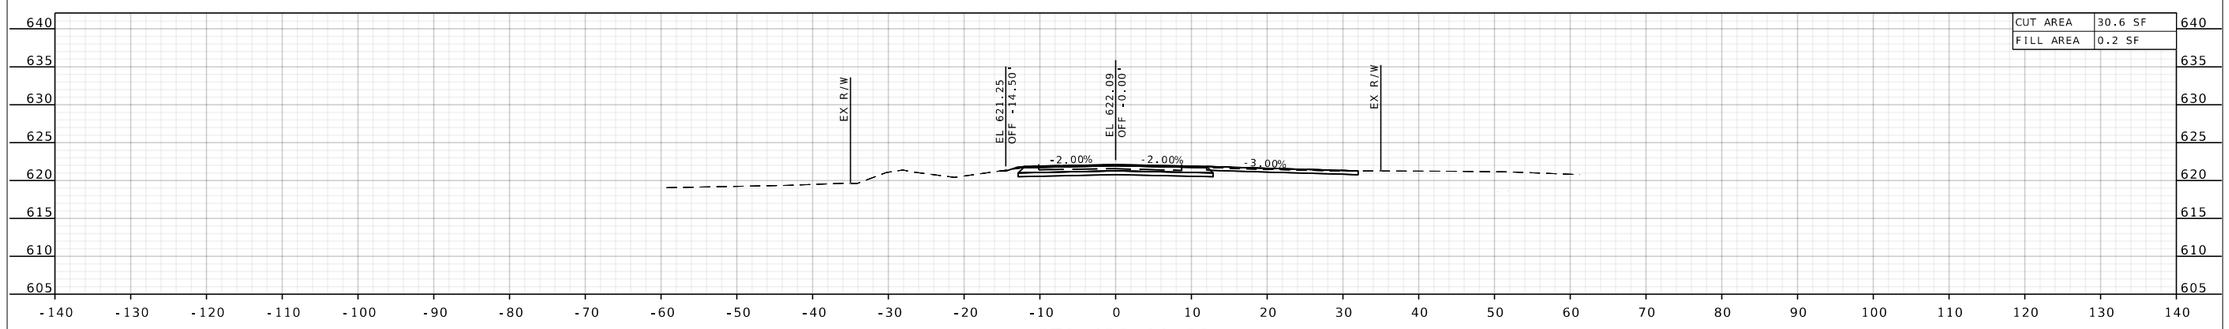

STA 428+11.00

PRIVATE ENTRANCE - RT (GRAVEL)

CROSS SECTION SHEET
SHEET 8 OF 8

STATE OF MISSOURI
MATTHEW B. FIELDS
NUMBER PE-2024005189
PROFESSIONAL ENGINEER

THIS SHEET HAS BEEN SIGNED, SEALED AND DATED ELECTRONICALLY.

DATE PREPARED
9/25/2026

ROUTE	STATE
M	MO

DISTRICT	SHEET NO.
SE	8

COUNTY
MADISON

JOB NO.
JSE0037

CONTRACT ID.

PROJECT NO.

BRIDGE NO.

DESCRIPTION	DATE

MISSOURI HIGHWAYS AND TRANSPORTATION COMMISSION

105 WEST CAPITOL
JEFFERSON CITY, MO 65102
1-888-ASK-MODOT (1-888-275-6636)

St. Louis
2700 Clark, Suite 200
St. Louis, MO 63103
314.588.8381

St. Charles
820 South Main, Suite 399
St. Charles, MO 63301
636.493.5277

Collinsville
10 Collinsville Centre, Suite 1
Collinsville, IL 62234
618.345.2200

Belleville
1 South Church, Suite 200
Belleville, IL 62220
618.641.4666

www.oatesassociates.com

MISSOURI DESIGN FIRM PE-001166

OATES ASSOCIATES

H:\P\224097 - Madison County Bridge Package\003-JSE0037-T0093\CADD\Microstation\CADD Drawings\CADD Sheets\013_XS_JSE0037_I10.dgn 11:48:40 AM 9/25/2026